PHASE I ENVIRONMENTAL SITE ASSESSMENT

for

375 Lafayette Street
New York, New York

Prepared for:

Edward J. Minskoff Equities, Inc.
1325 Avenue of the Americas
New York, New York 10019

Prepared by:

Langan Engineering, Environmental, Surveying,
Landscape Architecture and Geology, D.P.C.
368 Ninth Avenue, 8th Floor
New York, New York 10001

Brian Gochenaur, QEP
Associate Principal

Report Date: **9 May 2025**
180-Day Viability Date: **26 October 2025**
170930301

LANGAN

TABLE OF CONTENTS

EXECUTIVE SUMMARY **i**

1. Introduction **1**

1.1 PURPOSE 1

1.2 SCOPE OF SERVICES 1

1.3 USER RESPONSIBILITIES 3

1.4 LIMITING CONDITIONS/DEVIATIONS 3

1.5 DATA GAPS 3

2. Subject Property Description and Current Use **4**

2.1 LOCATION, LEGAL DESCRIPTION, AND OWNERSHIP 4

2.2 PHYSICAL SETTING 4

2.3 SUBJECT PROPERTY DESCRIPTION 5

2.4 CURRENT SUBJECT PROPERTY USE 5

2.5 HAZARDOUS SUBSTANCES AND PETROLEUM PRODUCTS 5

2.6 AIR EMISSIONS 6

2.7 WASTE MANAGEMENT 7

2.8 WASTEWATER 7

2.9 STORMWATER 7

2.10 WELLS 7

3. Subject Property History and Records Review **8**

3.1 HISTORICAL SUMMARY 8

3.2 REGULATORY DATABASE REVIEW 9

3.3 PRIOR REPORT REVIEW 10

4. Adjoining Properties and Surrounding Area **12**

4.1 CURRENT USE OF ADJOINING PROPERTIES AND SURROUNDING AREA 12

4.2 ADJOINING PROPERTIES AND SURROUNDING AREA HISTORY 12

4.3 REGULATORY DATABASE REVIEW 13

5. Conclusions, Findings and Opinions **16**

6. Environmental Professional Statement **18**

7. References **19**

8. Limitations and Definitions **21**

8.1 ASTM DEFINITIONS 21

8.2 STANDARD ENVIRONMENTAL RECORD SOURCES 24

TABLES

Table ES-1 Conclusions, Findings and Opinions

Table 2-1 Utility Providers

Table 3-1 Subject Property History

Table 4-1 Current Use of Adjoining Properties and Surrounding Area

Table 4-2 Historical Use of Adjoining Properties

Table 5-1 Conclusions, Findings and Opinions

Table 7-1 Dates of Assessment Components

APPENDICES

Appendix A Figures

- Figure 1 Subject Property Location Map
- Figure 2 Subject Property Layout
- Figure 3 Nearby Properties Map

Appendix B Agency Records and Other Reports

Appendix C Site Reconnaissance Checklist and Photographs

Appendix D Historical Resources

Appendix E Environmental Database Report

Appendix F Résumés of Environmental Professionals

EXECUTIVE SUMMARY

Langan Engineering, Environmental, Surveying, Landscape Architecture and Geology, D.P.C. (Langan) completed a Phase I Environmental Site Assessment (ESA) for the property at 375 Lafayette Street in New York, New York (the "subject property") under the written authorization of Edward J. Minskoff Equities, Inc. (the "Client" and the "user").

The Phase I ESA was completed following the guidelines of ASTM International Standard Practice E1527-21 (ASTM E1527-21), the United States Environmental Protection Agency's (US EPA) All Appropriate Inquiries (AAI) Rule, and industry standard practice. The user requested this ESA as part of their environmental due diligence associated with a potential transaction involving the subject property.

Subject Property Layout

The about 19,775-square foot (about 0.45-acre) subject property is located at 375 Lafayette Street in New York, New York and is identified on the Manhattan Borough Tax Map as Block 531, Lots 17, 52, and 56. The subject property is occupied by an outdoor asphalt- and concrete-paved parking lot operated by Edison ParkFast. A parking attendant booth is located in the south-central part of the subject property on Lot 17 and a storage shed is located in the northeastern corner of the subject property on Lot 52. The north-central and eastern parts of the subject property (Lot 17 and 52) also contain 37 four-level hydraulic vehicle stacker lifts.

Subject Property Current Use

The subject property is an outdoor parking lot operated by Edison ParkFast.

Subject Property History

The subject property was developed by 1895 with a church on the western half at 28 Great Jones Street and five, 4-story row buildings on the eastern half from 30 to 34 Great Jones Street. By 1921, a printing facility was added in the eastern part of the subject property at 34 Great Jones Street. The church was demolished by the 1940s and replaced by a filling station and an L-shaped service building. Between 1950 and 1969, the eastern row buildings were demolished and replaced with an open-air parking lot. From the 1920s to 1970s, the property hosted various businesses, including hat manufacturing, clothing manufacturing, sheet metal works, metal polishing, printing, and electroplating. By 1975, the filling station and service building were replaced by an open-air parking lot. The remaining row building at 30 Great Jones Street housed Concord Electronics Corp, which operated from at least 1980 until 2006. The building was demolished between 2006 and 2008, and a parking lot was established by 2010, with no significant changes since.

Adjoining Properties and Surrounding Area

The adjoining properties and surrounding area were developed with mostly residential homes by 1895. Between the early 1900s and 1950s, the area to the north was redeveloped with large mixed-use industrial, commercial, and residential buildings. Historical operations on adjoining and surrounding properties included auto repair, filling stations, and parking and garages.

Conclusions

Langan completed a Phase I ESA of the subject property using the scope guidelines and inherent limitations of ASTM E1527-21. Table ES-1 presents the conclusions of the Phase I ESA.

Table ES-1 Conclusions, Findings and Opinions

ASTM E1527-21 Scope Items
Recognized Environmental Conditions (RECs)
Current & Historical Use of the Subject Property: Historical and current uses of the subject property include a filling station (1940s-1975), hat manufacturing (1920-1963), clothing manufacturing (1934), sheet metal works (1934-1958), bottle capping machine works (1934-1956), metal polishing (1938-1958), printing (1942-1947), plating (1947), parking (1975 to present day), and electroplating (1980-2006). Several of these historical uses are also associated with regulatory database listings for petroleum bulk storage and hazardous waste generation. A Phase II Environmental Site Investigtion (ESI) was completed at the subject property by Langan in October 2018 to investigate potential impacts from current and historical on- and off-site uses. Documentated contamination included semivolatile organic compounds (SVOCs) in soil above the restricted use restricted-residential (RURR) and/or industrial use (IU) soil cleanup objectives (SCOs), metals above unrestricted use (UU) and/or residential use (RU) SCOs, and chloroform in groundwater above the New York State Department of Environmental Conservation (NYSDEC) Technical and Operational Guidance Series (TOGS) 1.1.1 Ambient Water Quality Standards and Guidance Values for Class GA water (collectively the NYSDEC SGVs). Some areas of the subject property could not be investigated due to the presence of vehicle stacker lifts. Additionally, potential impacts to subject property soil vapor or from per- and polyfluoroalkyl substances (PFAS) (historically used in electroplating) were not previously investigated. These remaining potential impacts to the subject property from historical on-site uses, and the documented contamination at the subject property are a REC.
Historical Uses of Adjoining Properties: Historical uses of the south-adjoining properties include automotive repair and service, and a filling station between the 1940s and 1996. Documented contamination and/or inadvertent releases of petroleum products and/or hazardous substances at these adjoining properties likely impacted soil vapor at the subject property and are a REC.
Controlled Recognized Environmental Conditions (CRECs)
Langan did not identify CRECs.
Historical Recognized Environmental Conditions (HRECs)
Closed Spill No. 0209425: NYSDEC Spill No. 0209425 was reported for the subject property (30 Great Jones Street) due to a release of 10 gallons of No. 2 fuel oil on 13 December 2002. The spill was caused by a delivery truck and resulted in soil in a basement vent shaft being impacted. The spill was closed on 13 January 2004 following cleanup and an NYSDEC inspection. Based on the documented cleanup and regulatory status, closed Spill No. 0209425 is an HREC.
De Minimis Conditions
Oily Staining: During the site reconnaissance, surficial oily staining typical of parking lots was observed on the concrete and asphalt paving throughout the subject property and in the vicinity of hydraulic equipment. The asphalt and concrete in the areas of staining were observed to be intact. The surface staining is a de minimis condition.
Business Environmental Risks (BERs)
Non-Native Fill: During a previous investigation at the subject property, non-native fill consisting of sand containing varying amounts of gravel, brick and concrete was identified from immediately beneath the surface cover to depths ranging from about 10 to 15 feet below ground surface (bgs). SVOCs and metals were detected in soil samples collected from the non-native fill layer above the applicable SCOs for the planned use of the subject property. Non-native fill containing elevated concentrations of these constituents are typically found in fill materials in NYC and may not trigger a regulatory reporting

ASTM E1527-21 Scope Items
requirement, but will require implementation of special soil handling, management, and off-site disposal procedures at a cost premium during future redevelopment of the subject property. Therefore, the presence of non-native fill at the subject property is considered a BER.
E-Designation at the Subject Property: An E-designation (E-619) for Hazardous Materials and Noise was assigned to the three subject property tax lots by the New York City (NYC) Department of City Planning (DCP) as part of the SoHo/NoHo Neighborhood Plan (City Environmental Quality Review [CEQR] No. 21DCP059M). E-Designation E-619 established a notice of environmental requirements pertaining to hazardous materials and noise that must be addressed to the satisfaction of the NYC Office of Environmental Remediation (OER) prior to obtaining building permits for future alteration/redevelopment. Additional costs associated with satisfying the E-Designations during future redevelopment of the subject property are considered a BER.

1. INTRODUCTION

Langan Engineering, Environmental, Surveying, Landscape Architecture and Geology, D.P.C. (Langan) completed a Phase I Environmental Site Assessment (ESA) for the property located at 375 Lafayette Street in New York, New York (the "subject property") under the written authorization of Edward J. Minskoff Equities, Inc. (the "Client" and the "user"). A Subject Property Location Map is provided in Appendix A (Figure 1).

The Phase I ESA was completed following the guidelines of ASTM International Standard Practice E1527-21 (ASTM E1527-21), the United States Environmental Protection Agency's (US EPA) All Appropriate Inquiries (AAI) Rule, and industry standard practice. The user requested this ESA as part of their environmental due diligence associated with a potential transaction involving the subject property.

1.1 Purpose

The purpose of this Phase I ESA is to identify recognized environmental conditions (REC) associated with the subject property. This purpose also includes identifying controlled recognized environmental conditions (CREC), historical recognized environmental conditions (HREC), de minimis conditions, and significant data gaps. The definitions of REC, CREC, HREC, de minimis condition and other select ASTM terms used in this report are in Section 8.

1.2 Scope of Services

Langan's scope of services consisted of the completion of a Phase I ESA following the guidelines of ASTM E1527-21. Langan's scope of services as it pertains to the elements of a Phase I ESA as specified in ASTM E1527-21 is described below.

On 8 July 2024, the US EPA final rule designating two per- and polyfluoroalkyl substances (PFAS) – perfluorooctanoic acid (PFOA) and perfluorooctanesulfonic acid (PFOS) including their salts and structural isomers – as hazardous substances under the Comprehensive Environmental Response, Compensation, and Liability Act (CERCLA) became effective. Because of the complex and varied historical use of PFAS in various industries; limited prior disclosures of PFAS content on product specification sheets, Material Safety Data Sheets (MSDS), and Safety Data Sheets (SDS); the complex chemistry and chemical transformations associated with some PFAS; and the ever-growing and varied list of state regulations, it is not feasible to evaluate PFOA and PFOS without also considering other PFAS. As such, absent analytical data, Langan incorporated a review of PFAS as a general class into this Phase I ESA.

PFAS and other CERCLA hazardous substances and petroleum products have been detected in background environmental samples across the globe, including in areas removed from specific recognized sources. This Phase I ESA was not intended to evaluate background concentrations of CERCLA hazardous substances or petroleum products, regardless of whether the source is naturally occurring or anthropogenic. The objective of Langan's scope of services was to identify the presence, likely presence, and/or material threat of a release of CERCLA hazardous

substances and petroleum products related to specific property uses that are generally recognized as known or potential sources of such substances and products.

1.2.1 Records Review and Local Government Interviews

Langan contracted a third-party provider to search environmental regulatory databases and provide historical records. The database search included select federal, state, local and tribal standard source environmental databases within the approximate search radii specified by ASTM E1527-21.

Langan submitted Freedom of Information Act (FOIA) requests to supplement environmental database listing information. The FOIA requests were submitted to the New York City Department of Health (NYCDOH), the New York State Department of Health (NYSDOH), the New York State Department of Environmental Conservation (NYSDEC), the NYSDEC DECinfo Locator database, the New York City Department of Environmental Protection (NYCDEP), and the New York City Fire Department (FDNY). Langan also reviewed online records including the New York City Department of Buildings (NYCDOB), United States Geological Survey (USGS) mapping, and US EPA databases. Agency FOIA-requested information, where received, is discussed in relevant sections of this report and referenced in Section 7. Pertinent documents are provided in Appendix B.

Langan supplemented the third-party-provided historical records with review of online historical record sources including Google Earth Pro.

1.2.2 Site Reconnaissance and Owner/Operator/Occupant Interviews

Langan completed the site reconnaissance on 6 May 2025. Eric Allen (the "key site manager") accompanied Olivia Miller of Langan during the site reconnaissance. Mr. Allen is a manager for Edison ParkFast and has been associated with the subject property for about 3 years. Mr. Allen was also interviewed during the site reconnaissance.

Langan walked the periphery of the subject property, observed the subject property from adjoining public thoroughfares, and observed the accessible interiors of structures at the subject property. Langan observed the adjoining properties and the surrounding area from the periphery of the subject property and from public thoroughfares adjoining to or traveled on to access the subject property. The weather at the time of the site reconnaissance was approximately 61°F and rainy. Photographs from the site reconnaissance are provided in Appendix C.

1.2.3 Evaluation, Report and Parts Used in Concert

Langan evaluated the information obtained from the records reviews, site reconnaissance and interviews described above, and from the user as described in Section 1.3 in concert with each other. Langan's findings, opinions, and conclusions are discussed throughout this report. Significant assumptions, or deletions, deviations or exceptions to ASTM E1527-21 are noted in Section 1.4.

1.2.4 Non-ASTM Scope Services

The scope of services for the Phase I ESA did not include non-scope ASTM considerations.

1.3 User Responsibilities

Langan requested that the user provide the results of tasks the user is responsible for completing to satisfy the requirements of AAI. The tasks include: searching for known environmental liens and activity and use limitations (AULs) filed or recorded against the subject property, and provision of information related to specialized knowledge or experience of the user or the degree of obviousness relative to conditions indicative of releases or threatened releases; actual knowledge of the user regarding environmental liens or AULs related to the subject property; specialized knowledge or experience of the user; reasons for significantly lower purchase prices, and commonly known or reasonably ascertainable information within the local community about the subject property. Langan also requested that the user state the reason the Phase I ESA was requested. Relevant information provided by the user is discussed in applicable sections of this report.

Unless specifically included in the scope of services, Langan did not complete a title search or a search for environmental liens or AULs, as that is the responsibility of the user. If the user requested that Langan complete such searches on the user's behalf, the information was supplied to Langan by a vendor, and to the vendor by government sources; therefore, neither Langan nor the vendor can verify the completeness or accuracy of the title search, or AUL searches.

1.4 Limiting Conditions/Deviations

Langan was unable to thoroughly inspect all ground surfaces of the subject property due to the presence of hydraulic vehicle stacker lifts and parked cars. Langan considers this condition a data gap; however, Langan does not consider this to materially affect the findings of this Phase I ESA.

Langan did not delete or deviate from the ASTM E1527-21 guidelines during this Phase I ESA.

1.5 Data Gaps

Data gaps, if encountered, are discussed throughout the report. Significant data gaps, if any, are summarized in Section 5.0.

2. SUBJECT PROPERTY DESCRIPTION AND CURRENT USE

The following sections describe the subject property location, ownership, physical setting, and current layout and operations.

2.1 Location, Legal Description, and Ownership

The about 19,775-square foot (about 0.45-acre) subject property is located at 375 Lafayette Street in New York, New York and is identified on the Manhattan Borough Tax Map as Block 531, Lots 17, 52, and 56. Additional street addresses associated with the subject property include 375-379 Lafayette Street, and 12-28, 30, 32, and 34 Great Jones Street.

According to online Automated City Register Information System (ACRIS) information, the subject property is owned by 375 Lafayette Street Properties, LLC (Lot 17 and Lot 52) and SP Great Jones, LLC (Lot 56).

2.2 Physical Setting

The physical setting that includes the geologic, hydrogeologic, hydrologic, and topographic characteristics of the subject property and surrounding area is discussed below.

2.2.1 Topography

The 2019 USGS 7.5-minute quadrangle topographic map for Brooklyn, New York depicts the subject property at an elevation of about 42 feet above mean sea level (amsl), which represents a local plateau. The regional topography slopes downward toward the north and the East River (approximately 1.1 mile east of the subject property) and to the west toward the Hudson River (approximately 1 mile west of the subject property).

2.2.2 Geology

A previous environmental investigation at the subject property (see Section 3.3) documented non-native fill (sand containing varying amounts of gravel, brick and concrete) from below the surface cover to about 10 to 15 feet below grade surface (bgs) across most of the subject property; non-native fill was not identified in the northwestern corner of the property. Native soil beneath the fill layer is generally comprised of brown, medium- to coarse-grained sand and was observed to the maximum investigation depth of 47 feet bgs. A previous geotechnical investigation at the subject property documented competent gray mica schist rock at depths from 63 to 72 feet bgs.

Based on a review of the "Bedrock and Engineering Geologic Maps of New York County and Parts of Kings and Queens Counties, New York, and Parts of Bergen and Hudson Counties, New Jersey" by Charles A. Baskerville, et al., the bedrock underlying the subject property is likely the Manhattan Schist formation, which consists of interbedded mica schist, gneiss, quartz, and amphibolite. Geological surface features (e.g., rock outcroppings) were not observed at the subject property.

Non-native fill material at the site, which is known to contain constituents above applicable state and/or federal standards, may not trigger a regulatory reporting requirement, but will require

implementation of special soil handling, management, and off-site disposal procedures at a cost premium during future redevelopment of the subject property. Therefore, the presence of non-native fill at the subject property is a Business Environmental Risk (BER).

2.2.3 Hydrogeology

Based on a previous environmental report for the subject property (see Section 3.3), depth to groundwater at the subject property is about 43 feet bgs. A groundwater monitoring well was observed in the north-central part of the subject property (Lot 56) during the site reconnaissance. Based on the local topography and proximity to nearby surface water features, the inferred groundwater flow direction in the vicinity of the subject property is to the east or southeast toward the East River.

2.3 Subject Property Description

The subject property is occupied by an outdoor asphalt- and concrete-paved parking lot operated by Edison ParkFast. A parking attendant booth is located in the south-central part of the subject property on Lot 17 and a storage shed is located in the northeastern corner of the subject property on Lot 52. The north-central and eastern parts of the subject property (Lot 17 and 52) also contain 37 four-level hydraulic vehicle stacker lifts.

A Subject Property Layout Map is provided as Figure 2 of Appendix A. Photographs of the subject property and a checklist documenting Langan's observations relative to the features, activities, uses and conditions outlined in Section 9.4 of ASTM E1527-21 are in Appendix C.

2.4 Current Subject Property Use

The subject property is an outdoor parking lot operated by Edison ParkFast. The following table summarizes subject property utility providers.

Table 2-1 Utility Providers

Utility	Providers
Electricity (used for cooling)	Con Edison
Natural gas (used for heating)	None
Water	New York City Municipal
Sewer	New York City Municipal

2.5 Hazardous Substances and Petroleum Products

Hazardous substance and petroleum product use at the subject property is related to hydraulic equipment maintenance for the on-site parking lot. Langan did not observe evidence of leaks, spills, pools of liquid or releases such as staining, or sheens, other than as described below.

2.5.1 Underground Storage Tanks (USTs)

No evidence of existing USTs was observed at the subject property. A geophysical survey of accessible areas of the subject property in 2018 did not detect anomalies suspected to be

associated with USTs; however, three areas of the property containing vehicle stacker lifts could not be scanned (see Section 3.3).

2.5.2 Aboveground Storage Tanks (ASTs)

No ASTs were observed at the subject property.

2.5.3 Drums, Totes, and Intermediate Bulk Containers

Langan observed the following containers on the subject property:

- One 55-gallon steel drum
- Two 55-gallon plastic drums
- Eight 5-gallon plastic buckets

According to the key site manager, these containers were empty and will be used for holding hydraulic oil when the stacker equipment needs to be drained for maintenance. Langan observed the containers to be intact without obvious indications of a release or material threat of a future release with the exception of two of the 5-gallon containers. These containers were stained along their tops and sides. Langan did not observe cracks or pathways through the surface cover (asphalt or concrete) in the area of the stained containers. Loose rock salt was also observed in the area of the containers.

2.5.4 Other Chemical Storage, Containers, or Equipment

The parking lot contains 37 four-level hydraulic vehicle stacker lifts. The hydraulic oil compressor is located on a concrete pad in the northwestern part of the subject property and the associated oil lines run along the northern and eastern property boundaries. Localized surficial staining from parked vehicles and from the hydraulic lift system was observed throughout the subject property. Langan did not observe actively leaking equipment, and no cracks or pathways through the surface cover (asphalt or concrete) were observed in the vicinity of the staining.

Langan observed several retail-size containers of maintenance-related products and janitorial products in the parking attendant booth and similar products were reportedly located in the storage shed. The shed was inaccessible due to parked cars. No staining was observed in the vicinity of the observed products.

A concrete-lined pit was observed in the southeastern corner of the subject property. No staining was observed on or near the pit; however, the pit was covered by a metal plate and could not be inspected. During a previous subsurface investigation at the subject property, a soil boring was advanced near the pit and completed as a temporary groundwater monitoring well. No visual, olfactory, or photoionization evidence of impacts was observed in soil or groundwater near the pit, and the analytical results did not indicate that a release from the pit had occurred.

2.6 Air Emissions

Langan did not observe air emissions sources at the subject property.

2.7 Waste Management

The following sections describe current hazardous and non-hazardous waste streams, and observations of fill areas or other solid waste throughout the subject property.

2.7.1 Hazardous Waste

Langan did not observe hazardous waste at the subject property.

2.7.2 Non-Hazardous Waste

Langan did not observe non-hazardous waste at the subject property.

2.7.3 Fill Areas or Solid Waste

Langan did not observe areas that were apparently filled or graded by non-natural causes (or filled with material of unknown origin) that suggest the presence of garbage, construction debris, demolition debris, or other solid waste disposal, or mounds or depressions suggesting solid waste disposal.

A previous investigation at the subject property (see Section 3.3) documented non-native fill (sand containing varying amounts of gravel, brick and concrete) from below the surface cover to about 10 to 15 feet bgs across most of the subject property; non-native fill was not identified in the northwestern corner of the subject property. Non-native fill, which is documented to contain constituents above applicable state and/or federal standards, may not trigger a regulatory reporting requirement, but will require implementation of special soil handling, management, and off-site disposal procedures at a cost premium during future redevelopment of the subject property. Therefore, the presence of non-native fill at the subject property is a BER.

2.8 Wastewater

Sanitary wastewater from the parking attendant booth at the southern part of the subject property is discharged to the New York City municipal sewer system. Langan did not observe or identify evidence of septic systems or cesspools at the subject property.

2.9 Stormwater

Stormwater at the subject property percolates through pervious areas or sheet flows to the adjoining roadways into the municipal storm sewer system. Langan did not observe evidence of impact (e.g., sheens, staining) to stormwater pathways.

2.10 Wells

A groundwater observation well that was installed during Langan's 2018 geotechnical subsurface investigation was observed at the north-central part of the subject property (Lot 56) during the site reconnaissance. No staining was observed in the vicinity of the well.

3. SUBJECT PROPERTY HISTORY AND RECORDS REVIEW

The following sections provide summaries of the historical uses of the subject property, and available information regarding documented environmental conditions associated with the historical uses.

3.1 Historical Summary

Langan compiled the following summary of the subject property history based on a review of readily available and reasonably ascertainable sources and interviews. Historical resources are provided in Appendix D.

Table 3-1 Subject Property History

Time Period	Historical Discussion
1895 – 1920s	The subject property was developed by 1895 with a church on the western half at 28 Great Jones Street and five, 4-story mixed-use commercial and residential row buildings on the eastern part of the subject property at 38 Great Jones Street. By 1921, the church was shown on the Sanborn Map to be vacant and one of the row buildings at the southeastern part of the site contained a printing facility.
1920s – 1960s	By the 1940s, the former church was demolished, and the western half of the subject property had been redeveloped with a filling station and L-shaped service building. The former printing operation was no longer noted in the row building in the southeastern part of the subject property. By 1969, the easternmost four row buildings (32 to 38 Great Jones Street) were demolished and redeveloped with an open-air parking lot. Between the 1920s and 1960s, relevant subject property building occupants and uses included hat manufacturing (1920-1963), clothing manufacturing (1934), sheet metal works (1934-1958), bottle capping machine works (1934-1956), metal polishing (1938-1958), printing (1942-1947), and plating (1947).
1970s – Present	By 1975, the filling station and service building were demolished and redeveloped with a parking lot. The remaining row building at the central part of the subject property (30 Great Jones Street) reportedly contained the "Concord Electronics Corp" facility (see Section 3.2), which performed electroplating and electronics manufacturing from at least 1980 until 2006. The building at 30 Great Jones Street remained until it was demolished between 2006 and 2008. The area was redeveloped with a parking lot by 2010. Subject property parking lot operations and configuration have remained generally unchanged since 2010.

A previous environmental investigation was completed at the subject property by Langan in 2018 (see Section 3.3) to investigate potential impacts from historical on- and off-site uses. Semivolatile organic compounds (SVOCs) were detected in soil above restricted use restricted-residential (RURR) and/or industial use (IU) soil cleanup objectives (SCOs), and chloroform was detected in groundwater above the NYSDEC Technical and Operational Guidance Series (TOGS) 1.1.1 Ambient Water Quality Standards and Guidance Values for Class GA water (collectively, the NYSDEC SGVs). Analytical results are discussed further in Section 3.3. Some areas of the subject property could not be fully investigated due to the presence of vehicle stacker lifts. Additionally, potential impacts to subject property soil vapor or from PFAS (historically used in electroplating)

were not previously investigated. These remaining potential impacts to the subject property from historical on-site uses are a REC.

3.2 Regulatory Database Review

The subject property is identified on the following databases: EDR Historical Auto Stations (EDR Hist Auto); ASTs (NY AST); NY Spills; E-Designation; US EPA Enforcement and Compliance History Online (ECHO); PFAS ECHO; US EPA Facility Index System (FINDS); US EPA Integrated Compliance Information System (ICIS); Resource Conservation and Recovery Act (RCRA) Small Quantity Generator (SQG); NY Manifest; PA Manifest; and RI Manifest. The environmental database report is attached as Appendix E.

The subject property (375-379 Lafayette Street) was identified under the name "H B Service Center" in the EDR Hist Auto database as a gasoline service station between 1969 and 1972. Historical Sanborn Maps (see Section 3.1) and historical photographs also indicate that a filling station and automotive repair business was located on the western side of the subject property from at least the 1940s to 1969.

The subject property (30 Great Jones Street) is identified in the NY AST database as an unregulated/closed facility (Petroleum Bulk Storage [PBS] ID No. 2-207543) for a 1,500-gallon No. 2 fuel oil AST. The AST was reportedly installed in November 1976 and removed in May 2008. This address is also identified as the location of NYSDEC Spill No. 0209425, which was reported due to a release of 10 gallons of No. 2 fuel oil on 13 December 2002. The spill was caused by a delivery truck and resulted in soil in a basement vent shaft being impacted. The spill was closed on 13 January 2004 after cleanup and an NYSDEC inspection. Based on the documented cleanup and regulatory status, closed Spill No. 0209425 is an HREC.

The subject property (30 Great Jones Street) is listed in the RCRA SQG, NY Manifest, RI Manifest, ICIS, FINDS, and ECHO databases under the name "Concord Electronics Corp." The facility is listed as a RCRA SQG since 1 January 2007 for the generation of corrosive waste (D002), reactive waste (D003), arsenic (D004), cadmium (D006), chromium (D007), lead (D008), silver (D011), wastewater treatment sludges from electroplating operations (F006), copper cyanide (P029), potassium cyanide (P098), silver cyanide (P104), and sodium cyanide (P106). The facility was also historically classified as a SQG in 2006, and as a Large Quantity Generator (LQG) in 1980, 1992, 1994, 1996, 1998, 2001, 2002, 2004, and 2006. Written informal violations were issued in 1984, 1995, and 2005; the violations either note that the facility achieved compliance or that a return to compliance was unverifiable. Information provided in the RI, NY, and PA Manifest databases also indicates that hazardous sludges and wastes associated with electroplating operations were removed from the facility between 1990 and 2007. The FINDS, ICIS, and ECHO database listings for the facility are associated with historical hazardous waste generation activities. The facility is also listed on the PFAS ECHO database, which was developed by the US EPA for sites in industry sectors with processes that may involve handling and/or releases of PFAS.

The three subject property tax lots are listed with E-designations (E-619) for Hazardous Materials and Noise by the NYC DCP as part of the SoHo/NoHo Neighborhood Plan (City Environmental

Quality Review (CEQR) No. 21DCP059M). Additional costs associated with satisfying the E-Designations during future redevelopment of the subject property are a BER.

A previous environmental investigation was completed at the subject property by Langan in 2018 (see Section 3.3) to investigate potential impacts from historical on- and off-site uses. Documentated contamination included SVOCs in soil above restricted use RURR and/or IU SCOs, metals above unrestricted use (UU) and/or residential use (RU) SCOs, and chloroform in groundwater above the NYSDEC SGVs. Some areas of the subject property could not be fully investigated due to the presence of vehicle stacker lifts. Additionally, potential impacts to subject property soil vapor or from PFAS (historically used in electroplating) were not previously investigated. These remaining potential impacts to the subject property from historical on-site uses are a REC.

3.3 Prior Report Review

In October 2018, Langan completed a Phase II Environmental Investigation (EI) at the subject property for due diligence purposes and to investigate the REC and BERs identified in a 2018 Phase I ESA. The Phase II report is included in Appendix B and referenced in Section 7. The following RECs and BERs were investigated as part of the Phase II EI:

- REC – Potential impacts from current and historical on-site uses, including a filling station (1950-1972), electronics manufacturing with electroplating (1960-2007), paper manufacturing (1938-1973), printing (1927), and hat manufacturing (1927-1963)
- BER – Potential impacts from current and historical off-site uses, including six filling stations and/or automotive repair facilities between 1921 and 2005
- BER – Potential presence of non-native fill at the subject property
- BER – Potential presence of undocumented USTs at the subject property

The Phase II EI included a geophysical survey of all accessible areas, advancement of ten soil borings to a maximum depth of 45 feet bgs, installation of three temporary groundwater monitoring wells, and the collection and laboratory analysis of soil and groundwater samples.

Soil analytical results were compared to the NYSDEC Title 6 of the New York Codes, Rules, and Regulations (NYCRR) Part 375 SCOs and the NYSDEC Commissioner's Policy CP-51 Soil Cleanup Guidance. Groundwater analytical results were compared to the NYSDEC Title 6 NYCRR Part 703.5 and the NYSDEC SGVs.

Field observations and laboratory analytical results from the EI were as follows:

- Several areas of the subject property where vehicle stacker lifts were present could not be surveyed by geophysical equipment or investigated via soil boring during the EI.
- Non-native fill consisting of variable color, fine- to coarse-grained sand with varying amounts of gravel, brick and concrete was identified from immediately below the surface cover to about 10 to 15 feet bgs across most of the subject property; non-native fill was not identified in one boring in the northwestern corner. Native soil beneath the fill layer consisted of brown, medium- to coarse-grained sand. Photoionization detector (PID) readings above background up to 3.8 parts per million (ppm) were recorded from three

boring locations from within the fill layer and were attributed to non-native fill. Odors and staining were not observed in the soil borings.

- Groundwater was encountered at about 43 feet bgs. Odors, sheen, and evidence of free product were not observed during purging or groundwater sampling activities.
- Soil Analytical Results - volatile organic compounds (VOC) were not detected above the UU SCOs. Eight SVOCs were detected in soil at seven borings above the SCOs, including benzo(a)pyrene and dibenzo(a,h)anthracene, which were detected above the IU SCO. Metals were detected in soil at all boring locations above the SCOs, including copper, barium, and mercury above the CU SCOs.
- Groundwater Analytical Results - Chloroform was detected above the SGVs in two groundwater samples. Metals including iron, manganese, sodium, and selenium were detected above the SGVs; however, these metals are representative of regional groundwater conditions.

4. ADJOINING PROPERTIES AND SURROUNDING AREA

The following sections describe current and historical uses of and database listings for adjoining properties and the surrounding area.

4.1 Current Use of Adjoining Properties and Surrounding Area

The current use of adjoining and surrounding properties is summarized in Table 4-1.

Table 4-1 Current Use of Adjoining Properties and Surrounding Area

Direction	Adjoining Properties	Surrounding Area
North	Commercial, office, and multi-family residential buildings (381 and 383 Lafayette Street, 28 West 4th Street)	Commercial, office, and multi-family residential buildings
East	Multi-family mixed-use residential and commercial buildings (40 Great Jones Street and 32 East 4th Street)	Commercial, office, institutional (fire department), and multi-family residential buildings
South	Great Jones Street followed by mixed-use residential and commercial buildings and offices (363 Lafayette Street and 25 through 39 Great Jones Street)	Commercial, office, and multi-family residential buildings
West	Lafayette Street followed by an office building (380 Lafayette Street)	Commercial, office, and multi-family residential buildings

Langan did not observe obvious conditions likely to represent environmental concerns for the subject property from current uses of adjoining or surrounding properties.

4.2 Adjoining Properties and Surrounding Area History

Langan compiled the following summaries of the adjoining properties and surrounding area history based on a review of historical resources and interviews. Historical resources are provided in Appendix D.

Table 4-2 Historical Use of Adjoining Properties

Direction	Adjoining Properties
North	The north-adjoining properties were developed with a church and several residential row buildings as early as 1895. By 1904, two row buildings to the northeast were demolished and replaced by an 8-story commercial and residential building. By 1921, five row buildings to the northwest were demolished and replaced with a 4-story commercial building labeled "Stock of Paper and Twines" and "Lithographer". Beginning in 1969, the 8-story building to the northwest is labeled as mixed-use residential and commercial use. Beginning in 1975, the 4-story building to the northeast is noted to be used for manufacturing. Adjoining properties to the north were relatively unchanged from 1975 through 2005.
East	The east-adjoining properties were developed with a 7-story building and a 4-story building as early as 1895. By 1904, the buildings were noted to contain commercial and residential uses. Between 1975 and 1994, the first floor of the 4-story building is noted to be used for manufacturing. Adjoining properties to the east were relatively unchanged from 1994 through 2005.

Direction	Adjoining Properties
South	The south-adjoining properties across Great Jones Street were developed with multiple mixed-use commercial and residential buildings and a "fire patrol" facility as early as 1895. Commercial uses between 1904 and 1921 include box packing, a casket company, an automotive warehouse, and a stable. Between 1950 and 2001, southwestern adjoining properties contained part of a filling station with automotive repair facility (363 Lafayette Street) and an automotive repair facility (25 Great Jones Street). Additional uses included a motor freight facility to the southeast in 1950 (37 Great Jones Street) and automotive garages between 1950 and 2005 (31 and 33 Great Jones Street). The remaining adjoining properties to the south remained relatively unchanged from 1950 to 2005.
West	The west-adjoining property across Lafayette Street was developed with a 6-story commercial and residential building as early as 1895. The adjoining property to the west was relatively unchanged from 1994 through 2005.

Historical manufacturing and automotive servicing uses at south-adjoining properties are considered an environmental concern for the subject property; no other uses of environmental concern at adjoining properties were identified in the historical records review. The historical uses of the south-adjoining properties are a REC.

The surrounding area was well developed with residential and commercial/industrial uses as early as 1895. Between the early 1900s and 1950s, the area to the north was redeveloped with large mixed-use commercial and residential buildings. Notable historical industrial uses in the surrounding area are as follows:

- 393-399 Lafayette Street (about 160 feet north – inferred cross-gradient) – printing (1895-2005), dyeing (1934-1938)
- 388 Lafayette Street (about 110 feet northwest – inferred up-gradient) – silversmith/manufacturing (1904)
- 366-372 Lafayette Street (about 175 feet southwest – inferred cross-gradient) – filling station (1921-1950), auto laundry (1969-1988), automotive repair (1991-2005)
- 358 Lafayette Street/10 Bond Street (about 200 feet southwest – inferred cross-gradient) – filling station (1950-2005), automotive repair (1969-1988, 1998)

4.3 Regulatory Database Review

Langan reviewed the environmental database report to evaluate if adjoining or surrounding area properties identified in the database report are suspected to represent an environmental concern for the subject property (see Section 8.2). Langan did not consider request and review of the associated regulatory agency files necessary to evaluate potential RECs for the subject property unless discussed in Section 4.3.1 or 4.3.2 below.

4.3.1 Adjoining Properties

Database listings for adjoining properties are summarized as follows.

231 Center Street Associates / Post Brothers Service Station – 363-371 Lafayette Street (southwest-adjoining, inferred cross-gradient)

This facility is identified in the EDR Hist Auto database as a gasoline service station between 1969 and 1994. The site is listed in the NY UST database as an unregulated/closed facility (PBS ID No. 2-349836) for six 550-gallon gasoline USTs that were installed in August 1962 and closed and removed in September 2000. A tank test failure was reported to NYSDEC on 19 April 1994, which resulted in Spill No. 9400935 being assigned to the site. According to database records, a subsurface investigation was conducted in May 2002 to evaluate potential subsurface impacts associated with the tank failure. No visual or olfactory indications of petroleum contamination were reportedly observed in two soil borings at the site. Soil sample analytical results were not provided in the database file. Spill No. 9400935 was closed on 17 May 2002.

A previous environmental investigation was completed at the subject property by Langan in 2018 (see Section 3.3) to investigate potential impacts from historical on- and off-site uses. Though evidence of contamination associated with historical uses was not observed in subject property soil and groundwater, potential impacts to soil vapor were not investigated. Remaining potential impacts to the subject property from historical off-site uses are a REC.

Harwood Property – 25 Great Jones Street (south-adjoining, inferred cross-gradient)

Spill No. 9604778 was reported for this site on 24 May 1996 due to intentional dumping of an unknown quantity of photograph developing chemicals. According to the database file, the spill affected soil, was planned for cleanup, and NYCDEP was notified. The spill was closed on 12 July 1996. Based on the material spilled, regulatory status and inferred cross-gradient location in relation to the subject property, this site is not a REC.

28-30 East 4th Street (northeast-adjoining, inferred cross-gradient)

This facility was identified in the NY AST database (PBS ID No. 2-189200) as an active facility containing a 1,500-gallon No. 2 fuel oil AST. Spill Nos. 9502124 and 9911688 were also reported for this site. Spill No. 9502124 was reported on 19 May 1995 due to a tank overfill that impacted a sidewalk. The spill was closed the same day it was reported. Spill No. 9911688 was reported on 7 January 2000 due to a defective fuel gauge that resulted in a release of 5 gallons of No. 4 fuel oil to a floor drain. The spill was reportedly cleaned up and the spill was closed on 26 February 2003. Based on regulatory status and inferred cross-gradient location in relation to the subject property, this site is not a REC.

New York University/NYU – 383-389 Lafayette Street (north-adjoining, inferred cross-gradient)

This facility is listed as a RCRA Very Small Quantity Generator (VSQG) of hazardous waste since 2015 for the generation of lead (D008) wastes. The site was historically listed as a VSQG in 2023, as a LQG in 2014 and 2016, and as a NonGen in 2016. No violations associated with hazardous waste generation are reported for the site.

The facility was also identified in the NY AST database (PBS ID No. 2-607297) as an unregulated/closed facility that formerly contained a 1,500-gallon No. 2 fuel oil AST. Based on regulatory status and inferred cross-gradient location in relation to the subject property, this site is not considered a REC.

S.E.G. 380 Holdings LLC/Petersburg Press Inc/ 380 Lafayette Street (west-adjoining, inferred up-gradient)

This facility is listed as a RCRA NonGen of hazardous waste since 2015 for the historical generation of ignitable waste (D001). The site was historically listed as VSQG (formerly Conditionally Exempt Small Quantity Generator [CESQG]) in 1996 and as a NonGen in 2006 and 2007. No violations associated with hazardous waste generation are reported for the site.

The facility was also identified in the NY AST database (PBS ID No. 2-607417) as an active facility containing a 5,000-gallon No. 2 fuel oil AST. Based on regulatory status and lack of reported releases and violations, this site is not considered a REC.

4.3.2 Surrounding Area

Langan evaluated each of the database listings for surrounding area properties (see Section 8.2). Those warranting further discussion in the context of potential to represent an environmental concern for the subject property are discussed below.

Smooth Tooth Enterprises Inc – 41 Great Jones Street (approximately 75 feet southeast, inferred down-gradient)

This facility is listed as EDR Historical Cleaner for dry cleaning operations in 1969 and 1970. Based on the presumed down-gradient location, and lack of reported releases and violations, this facility is not a REC.

372 Lafayette Street/Waste Oil Spill at Great Jones (approximately 110 feet southwest, inferred up-gradient

The facility is listed in the NY Spills database, New York City Mayor's Office of Environmental Remediation (NYC OER), Voluntary Cleanup Program (VCP), UST, and UST finder databases. The facility is listed in the NYC OER and VCP databases under OER project numbers 12TMP0309M, 12RHAZ309M, 13CVCP073M, DOB Job No. NB-120933302 and the phase is listed as "completed". The facility is listed in the UST and UST finder databases under PBS ID 2-612028 for the closure and removal of eleven 550-gallon USTs in 2013. The facility is listed in the NY Spills database (Spill No. 1304085) because five tanks were discovered during redevelopment of the site. According to the database listing, the facility used to be a gasoline station. During construction, six 550-gallon gasoline USTs were removed in March 2013, five 550-gallon gasoline USTs were removed in July 2013, and a total of 527.87 tons of impacted soil were excavated and disposed of off-site. Additional soil was excavated for site redevelopment under a NYC OER-approved Remedial Action Work Plan. Endpoint soil samples collected at the base of excavation were non-detect for VOCs and SVOCs. As such, the spill was closed on 22 May 2015. Based on the regulatory status of the facility, this facility is not a REC.

5. CONCLUSIONS, FINDINGS AND OPINIONS

Langan completed a Phase I ESA consistent with the scope and limitations of ASTM E1527-21 for the subject property located at 375 Lafayette Street in New York, New York. Exceptions to, or deletions from, ASTM E1527-21 are described in Section 8 of this report.

This assessment has revealed the following RECs, HREC, BERs, and de minimis conditions in connection with the subject property as presented in Table 5-1.

Table 5-1 Conclusions, Findings and Opinions

ASTM E1527-21 Scope Items
Recognized Environmental Conditions
Current & Historical Use of the Subject Property: Historical and current uses of the subject property include a filling station (1940s-1975), hat manufacturing (1920-1963), clothing manufacturing (1934), sheet metal works (1934-1958), bottle capping machine works (1934-1956), metal polishing (1938-1958), printing (1942-1947), plating (1947), parking (1975 to present day), and electroplating (1980-2006). Several of these historical uses are also associated with regulatory database listings for petroleum bulk storage and hazardous waste generation. A Phase II ESI was completed at the subject property by Langan in October 2018 to investigate potential impacts from current and historical on- and off-site uses. Documentated contamination included SVOCs in soil above the RURR and/or IU SCOs, metals above UU and/or RU SCOs, and chloroform in groundwater above the NYSDEC SGVs. Some areas of the subject property could not be investigated due to the presence of vehicle stacker lifts. Additionally, potential impacts to subject property soil vapor or from PFAS (historically used in electroplating) were not previously investigated. These remaining potential impacts to the subject property from historical on-site uses, and the documented contamination at the subject property are a REC.
Historical Uses of Adjoining Properties: Historical uses of the south-adjoining properties include automotive repair and service, and a filling station between the 1940s and 1996. Documented contamination and/or inadvertent releases of petroleum products and/or hazardous substances at these adjoining properties likely impacted soil vapor at the subject property and are a REC.
Controlled Recognized Environmental Conditions
Langan did not identify CRECs.
Historical Recognized Environmental Conditions
Closed Spill No. 0209425: NYSDEC Spill No. 0209425 was reported for the subject property (30 Great Jones Street) due to a release of 10 gallons of No. 2 fuel oil on 13 December 2002. The spill was caused by a delivery truck and resulted in soil in a basement vent shaft being impacted. The spill was closed on 13 January 2004 following cleanup and an NYSDEC inspection. Based on the documented cleanup and regulatory status, closed Spill No. 0209425 is an HREC.
De Minimis Conditions
Oily Staining: During the site reconnaissance, surficial oily staining typical of parking lots was observed on the concrete and asphalt paving throughout the subject property and in the vicinity of hydraulic equipment. The asphalt and concrete in the areas of staining were observed to be intact. The surface staining is a de minimis condition.
Business Environmental Risks
Non-Native Fill: During a previous investigation at the subject property, non-native fill consisting of sand containing varying amounts of gravel, brick and concrete was identified from immediately beneath the

ASTM E1527-21 Scope Items
surface cover to depths ranging from about 10 to 15 feet below ground surface (bgs). SVOCs and metals were detected in soil samples collected from the non-native fill layer above the applicable SCOs for the planned use of the subject property. Non-native fill containing elevated concentrations of these constituents are typically found in fill materials in NYC and may not trigger a regulatory reporting requirement, but will require implementation of special soil handling, management, and off-site disposal procedures at a cost premium during future redevelopment of the subject property. Therefore, the presence of non-native fill at the subject property is considered a BER.
E-Designation at the Subject Property: An E-designation (E-619) for Hazardous Materials and Noise was assigned to the three subject property tax lots by the NYC DCP as part of the SoHo/NoHo Neighborhood Plan (CEQR No. 21DCP059M). E-Designation E-619 established a notice of environmental requirements pertaining to hazardous materials and noise that must be addressed to the satisfaction of the NYC OER prior to obtaining building permits for future alteration/redevelopment. Additional costs associated with satisfying the E-Designations during future redevelopment of the subject property are considered a BER.

6. ENVIRONMENTAL PROFESSIONAL STATEMENT

I declare that to the best of my professional knowledge and belief, I meet the definition of Environmental Professional as defined in Section 312.10 of 40 CFR Part 312 and I have the specific qualifications based on my education, training, and experience to assess a property of the nature, history, and setting of the subject property. I have developed and performed all appropriate inquiries in conformance with the standards and practices set forth in 40 CFR Part 312.

Brian Gochenaur, QEP
Associate Principal (Environmental Professional)

Résumés outlining the qualifications of the project team and the Environmental Professional are included in Appendix F.

7. REFERENCES

Langan used the following sources to complete this Phase I ESA.

- ASTM E1527-21, Standard Practice for Environmental Property Assessments: Phase I Environmental Property Assessment Process, published 16 November 2021
- EDR, Inc., Radius Map Report with GeoCheck, 29 April 2025
- EDR, Inc., City Directory Image Report, 29 April 2025
- EDR, Inc., Aerial Photographs, 29 April 2025
- EDR, Inc., Historical Topographic Map Report, 29 April 2025
- EDR, Inc., Sanborn Map Report, 29 April 2025
- NYC ACRIS Document Search: https://a836-acris.nyc.gov/DS/DocumentSearch/Index searched 7 May 2025
- NYC DEP Records Request: https://a860-openrecords.nyc.gov/request/new searched 7 May 2025
- NYC Department of Health and Mental Hygiene FOIL Requests: https://www.nyc.gov/site/doh/about/ogc-foil.page searched 6 May 2025
- NYC GOAT Webviewer: http://a030-goat.nyc.gov/goat/Default.aspx searched 7 May 2025
- NYC OER, Do I have an E?: https://www.nyc.gov/site/oer/remediation/do-i-have-an-e.page searched 7 May 2025
- NYC OpenData: https://opendata.cityofnewyork.us/ searched 7 May 2025
- NYC OpenData Indoor Air Complaints: https://data.cityofnewyork.us/Health/DOHMH-Indoor-Environmental-Complaints/9jgj-bmct/data searched 7 May 2025
- NYC OpenData OER Cleanup Sites: https://data.cityofnewyork.us/Environment/OER-Cleanup-Sites/3279-pp7v/data searched 7 May 2025
- NYC SPEED Webviewer: https://speed.cityofnewyork.us/?lat=40.72332345541451&lng=-74.00115966796875&zoom=11&themes=%7B%7D searched 7 May 2025
- NYC ZOLA Webviewer: https://zola.planning.nyc.gov/ searched 7 May 2025
- NYSDEC Bulk Storage Database Search: https://extapps.dec.ny.gov/cfmx/extapps/derexternal/index.cfm?pageid=4 searched 7 May 2025
- NYSDEC Environmental Site Remediation Database Search: https://extapps.dec.ny.gov/cfmx/extapps/derexternal/index.cfm?pageid=3 searched 7 May 2025
- NYSDEC InfoLocator: https://gisservices.dec.ny.gov/gis/dil/ searched 7 May 2025
- NYSDEC Spill Incidents Database Search: https://extapps.dec.ny.gov/cfmx/extapps/derexternal/index.cfm?pageid=2 searched 7 May 2025

- NYSDOH Request Records: https://www.health.ny.gov/regulations/foil/ searched 7 May 2025
- Phase II Environmental Investigation Report, 375 Lafayette Street, prepared by Langan, dated 10 October 2018
- PFAS Exchange GIS Webviewer, https://experience.arcgis.com/experience/12412ab41b3141598e0bb48523a7c940/
- US EPA 40 CFR Part 302 (EPA-HQ-OLEM-2019-0341; FRL-7204-03-OLEM), RIN 2050-AH09, Designation of Perfluorooctanoic Acid (PFOA) and Perfluorooctanesulfonic Acid (PFOS) as CERCLA Hazardous Substances, Final Rule, 8 May 2024
- US EPA ECHO database: http://echo.epa.gov/facilities searched 7 May 2025
- US EPA ECHO: PFAS Analytic Tools - https://echo.epa.gov/trends/pfas-tools
- US EPA ENVIROFACTS database: https://www3.epa.gov/enviro/ searched 7 May 2025
- US EPA MyProperty database: https://www3.epa.gov/enviro/facts/myproperty/ searched 7 May 2025
- USGS, MRData Webviewer: https://mrdata.usgs.gov/general/map-us.html searched 7 May 2025

Table 7-1 Dates of Assessment Components

COMPONENT	DATE
Interviews	6 May 2025
Review of government records	29 April 2025
Site reconnaissance	6 May 2025
Declaration by Environmental Professional	9 May 2025

8. LIMITATIONS AND DEFINITIONS

This Phase I ESA report was prepared for Client and is intended to be used in its entirety. Excerpts taken from this report are not necessarily representative of the assessment findings. The Client is the sole intended beneficiary of the report. The user requested no special terms or conditions regarding this Phase I ESA.

Langan's scope of services, which is described in Section 1.2 and in the contract executed between Langan and the Client, was limited to that agreed to with the Client/user and no other services beyond those explicitly stated are implied. To the extent possible, the services performed and agreed upon for this Phase I ESA are consistent with the guidelines of ASTM E1527-21.

This report is not intended to be an exhaustive assessment of the subject property. The purpose of the Phase I ESA is to reduce uncertainty about unknown conditions at the subject property. No environmental site assessment can wholly eliminate uncertainty regarding the potential for RECs in connection with a subject property. Therefore, Langan cannot "verify", "insure", "certify", or "guarantee" that the subject property is free of environmental concerns.

No expressed or implied representation or warranty is included or intended in this report, except that our services were completed using the care and skill ordinarily followed by professionals providing similar services under similar circumstances in similar locations at the same point in time.

The conclusions provided in this report are based solely on information obtained through completing the standard activities required by ASTM E1527-21 and are intended exclusively for the purpose stated herein, at the specified subject property, as it existed at the point in time the assessment was completed. The conclusions provided in this report do not apply to conditions and features of which Langan was not made aware of through good faith efforts to complete the activities required by ASTM E1527-21 and did not have the opportunity to evaluate.

8.1 ASTM Definitions

The following definitions are provided in ASTM E1527-21 and presented below for reference. This section is not a comprehensive list of definitions provided in ASTM E1527-21 and is intended to summarize those pertinent to this Phase I ESA report.

Activity and use limitations (AULs): legal or physical restrictions or limitations on the use of, or access to, a site or facility: (1) to reduce or eliminate potential exposure to hazardous substances or petroleum products in the soil, soil vapor, groundwater, and/or surface water on the property, or (2) to prevent activities that could interfere with the effective-ness of a response action, in order to ensure maintenance of a condition of no significant risk to public health or the environment. These legal or physical restrictions, which may include institutional and/or engineering controls, are intended to prevent adverse impacts to individuals or populations that may be exposed to hazardous substances and petroleum products in the soil, soil vapor, groundwater, and/or surface water on a property.

Adjoining properties: any real property or properties the border of which is contiguous or partially contiguous with that of the subject property, or that would be contiguous or partially contiguous with that of the subject property but for a street, road, or other public thoroughfare separating them.

All Appropriate Inquiries: that inquiry constituting all appropriate inquiries into the previous ownership and uses of the subject property consistent with good commercial and customary practice as defined in CERCLA, 42 U.S.C.§ 9601(35)(B) and 40 C.F.R. Part 312, that will qualify a party to a commercial real estate transaction for one of the threshold criteria for satisfying the LLPs to CERCLA liability (42 U.S.C. §§ 9601(35)(A) & (B), § 9607(b)(3), § 9607(q), and§ 9607(r)), assuming compliance with other elements of the defense.

Approximate minimum search distance: the area for which records must be obtained and reviewed pursuant to ASTM E1527-21 Section 8 subject to the limitations provided in that section. This may include areas outside the subject property and shall be measured from the nearest subject property boundary. This term is used in lieu of radius to include irregularly shaped properties.

Business environmental risk (BER): a risk which can have a material environmental or environmentally-driven impact on the business associated with the current or planned use of commercial real estate, not necessarily related to those environmental issues required to be investigated in this practice. Consideration of BER issues may involve addressing one or more non-scope considerations.

Controlled recognized environmental condition (CREC): recognized environmental condition affecting the subject property that has been addressed to the satisfaction of the applicable regulatory authority or authorities with hazardous substances or petroleum products allowed to remain in place subject to implementation of required controls (for example, activity and use limitations or other property use limitations).

Data gap: a lack of or inability to obtain information required by this practice despite good faith efforts by the environmental professional to gather such information. Data gaps may result from incompleteness in any of the activities required by this practice, including, but not limited to, site reconnaissance (for example, an inability to conduct the site visit), and interviews (for example, an inability to interview the key site manager, regulatory officials, etc.).

De minimis condition: a condition related to a release that generally does not present a threat to human health or the environment and that generally would not be the subject of an enforcement action if brought to the attention of appropriate governmental agencies. A condition determined to be a de minimis condition is not a recognized environmental condition nor a controlled recognized environmental condition.

Engineering controls: physical modifications to a site or facility (for example, capping, slurry walls, or point of use water treatment) to reduce or eliminate the potential for exposure to hazardous substances or petroleum products in the soil or groundwater on a property. Engineering controls are a type of activity and use limitation (AUL).

Environment: environment shall have the same meaning as the definition of environment in CERCLA 42 U.S.C. § 9601(8).

Historical recognized environmental condition (HREC): previous release of hazardous substances or petroleum products affecting the subject property that has been addressed to the satisfaction of the applicable regulatory authority or authorities and meeting unrestricted use criteria established by the applicable regulatory authority or authorities without subjecting the subject property to any controls (for example, activity and use limitations or other property use limitations). A historical recognized environmental condition is not a recognized environmental condition.

Institutional controls (IC): a legal or administrative mechanism (for example, "deed restrictions," restrictive covenants, easements, or zoning) on the use of, or access to, a site or facility to (1) reduce or eliminate potential exposure to hazardous substances or petroleum products in the soil or groundwater on the property, or (2) to prevent activities that could interfere with the effectiveness of a response action, in order to ensure maintenance of a condition of no significant risk to public health or the environment. An institutional control is a type of activity and use limitation (AUL).

Key site manager: the person identified by the owner or operator of a subject property as having good knowledge of the uses and physical characteristics of the subject property.

Material threat: obvious threat which is likely to lead to a release and that, in the opinion of the environmental professional, would likely result in impact to public health or the environment.

Obvious: that which is plain or evident; a condition or fact that could not be ignored or overlooked by a reasonable observer.

Property use limitation: limitation or restriction on current or future use of a property in connection with a response to a release, in accordance with the applicable regulatory authority or authorities that allows hazardous sub-stances or petroleum products to remain in place at concentrations exceeding unrestricted use criteria.

Reasonably ascertainable: information that is (1) publicly available, (2) obtainable from its source within reasonable time and cost constraints, and (3) practically reviewable.

Recognized environmental conditions: (1) the presence of hazardous substances or petroleum products in, on, or at the subject property due to a release to the environment; (2) the likely presence of hazardous substances or petroleum products in, on, or at the subject property due to a release or likely release to the environment; or (3) the presence of hazardous substances or petroleum products in, on, or at the subject property under conditions that pose a material threat of a future release to the environment. For the purposes of this definition, "likely" is that which is neither certain nor proved, but can be expected or believed by a reasonable observer based on the logic and/or experience of the environmental professional, and/or available evidence, as stated in the report to support the opinions given therein.

Release: a release of any hazardous substance or petroleum product shall have the same meaning as the definition of "release" in CERCLA 42 U.S.C. § 9601(22). There are a number of statutory exclusions from the definition of release that may impact the environmental professional's opinions and conclusions, such as the normal application of fertilizer.

Significant data gap: a data gap that affects the ability of the environmental professional to identify a recognized environmental condition.

Site reconnaissance: that part that is contained in Section 9 of ASTM E1527-21 and addresses what should be done in connection with the site visit. The site reconnaissance includes, but is not limited to, the site visit done in connection with such a Phase I Environmental Site Assessment.

Site visit: the visit of the subject property during which observations are made constituting the site reconnaissance section of this practice.

Subject property: the property that is the subject of the environmental site assessment described in this practice.

User: the party seeking to use ASTM E1527-21 to complete an environmental site assessment of the subject property.

8.2 Standard Environmental Record Sources

Langan reviewed an environmental database search report prepared by an environmental database search provider for the subject property and surrounding area. The database search report includes a listing of properties identified on select federal, state, local and tribal standard source environmental databases within the approximate minimum search radii outlined in ASTM E1527-21. This information was supplied to Langan by the environmental database search provider, and to the environmental database search provider by government sources; therefore, neither Langan nor the environmental database search provider can verify the completeness and accuracy of the database information. Appendix E contains a copy of the report, with specific source and property descriptions, and the dates of the last update for each database searched. Langan reviewed the database search report on a record-by-record basis to evaluate if certain properties identified in the database report are likely to represent an environmental concern for the subject property. The evaluation criteria included factors such as distance, groundwater gradient, nature of the listing, and regulatory status. Unless specifically discussed in the body of this report, the facilities listed on the database do not appear to represent an environmental concern to the subject property.

Appendix A Figures

LANGAN

Langan Engineering, Environmental, Surveying, Landscape Architecture and Geology, D.P.C.

368 Ninth Avenue, 8th Floor
New York, NY 10001-2727

T: 212.479.5400 F: 212.479.5444
www.langan.com

Project	Figure Title	Project No.	Figure
375 LAFAYETTE STREET NEW YORK NEW YORK	SUBJECT PROPERTY LOCATION MAP	170930301	1
		Date: 5/7/2025	
		Scale: 1" = 2,000 feet	
		Drawn By: MG	

© 2025 Langan

Path: \\langan.com\data\NYC\data6\170889601\Project Data\ArcGIS\APRX\170889601\170889601.aprx

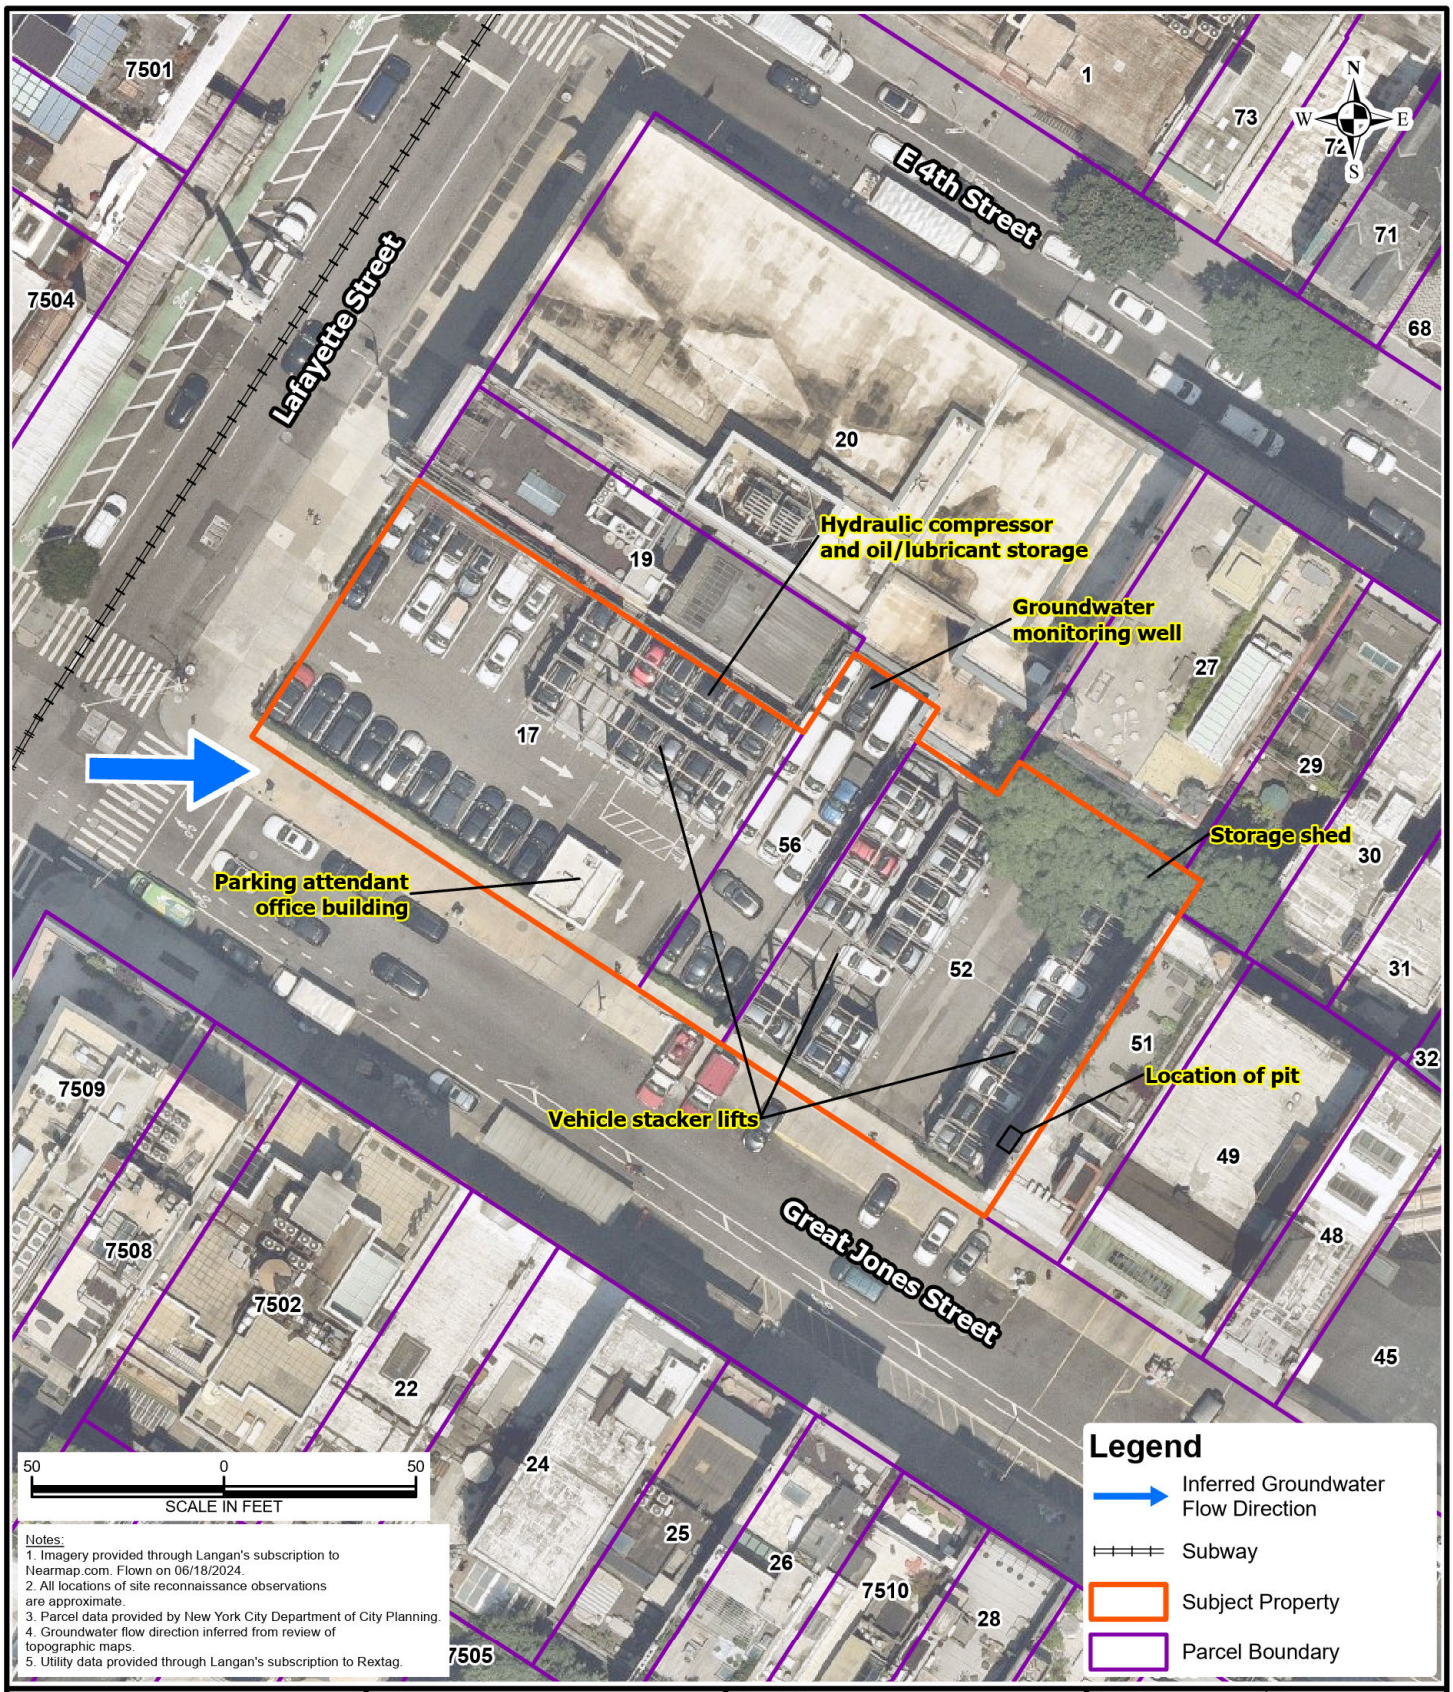

LANGAN

Langan Engineering, Environmental, Surveying, Landscape Architecture and Geology, D.P.C.

368 Ninth Avenue, 8th Floor
New York, NY 10001-2727

T: 212.479.5400 F: 212.479.5444
www.langan.com

Project	Figure Title	Project No.	Figure
375 LAFAYETTE STREET NEW YORK NEW YORK	SUBJECT PROPERTY LAYOUT	170930301	2
		Date: 5/7/2025	
		Scale: 1" = 50 feet	
		Drawn By: MG	

© 2025 Langan

Path: \\langan.com\data\NYC\data6\170889601\Project Data\ArcGIS\APRX\170889601\170889601.aprx

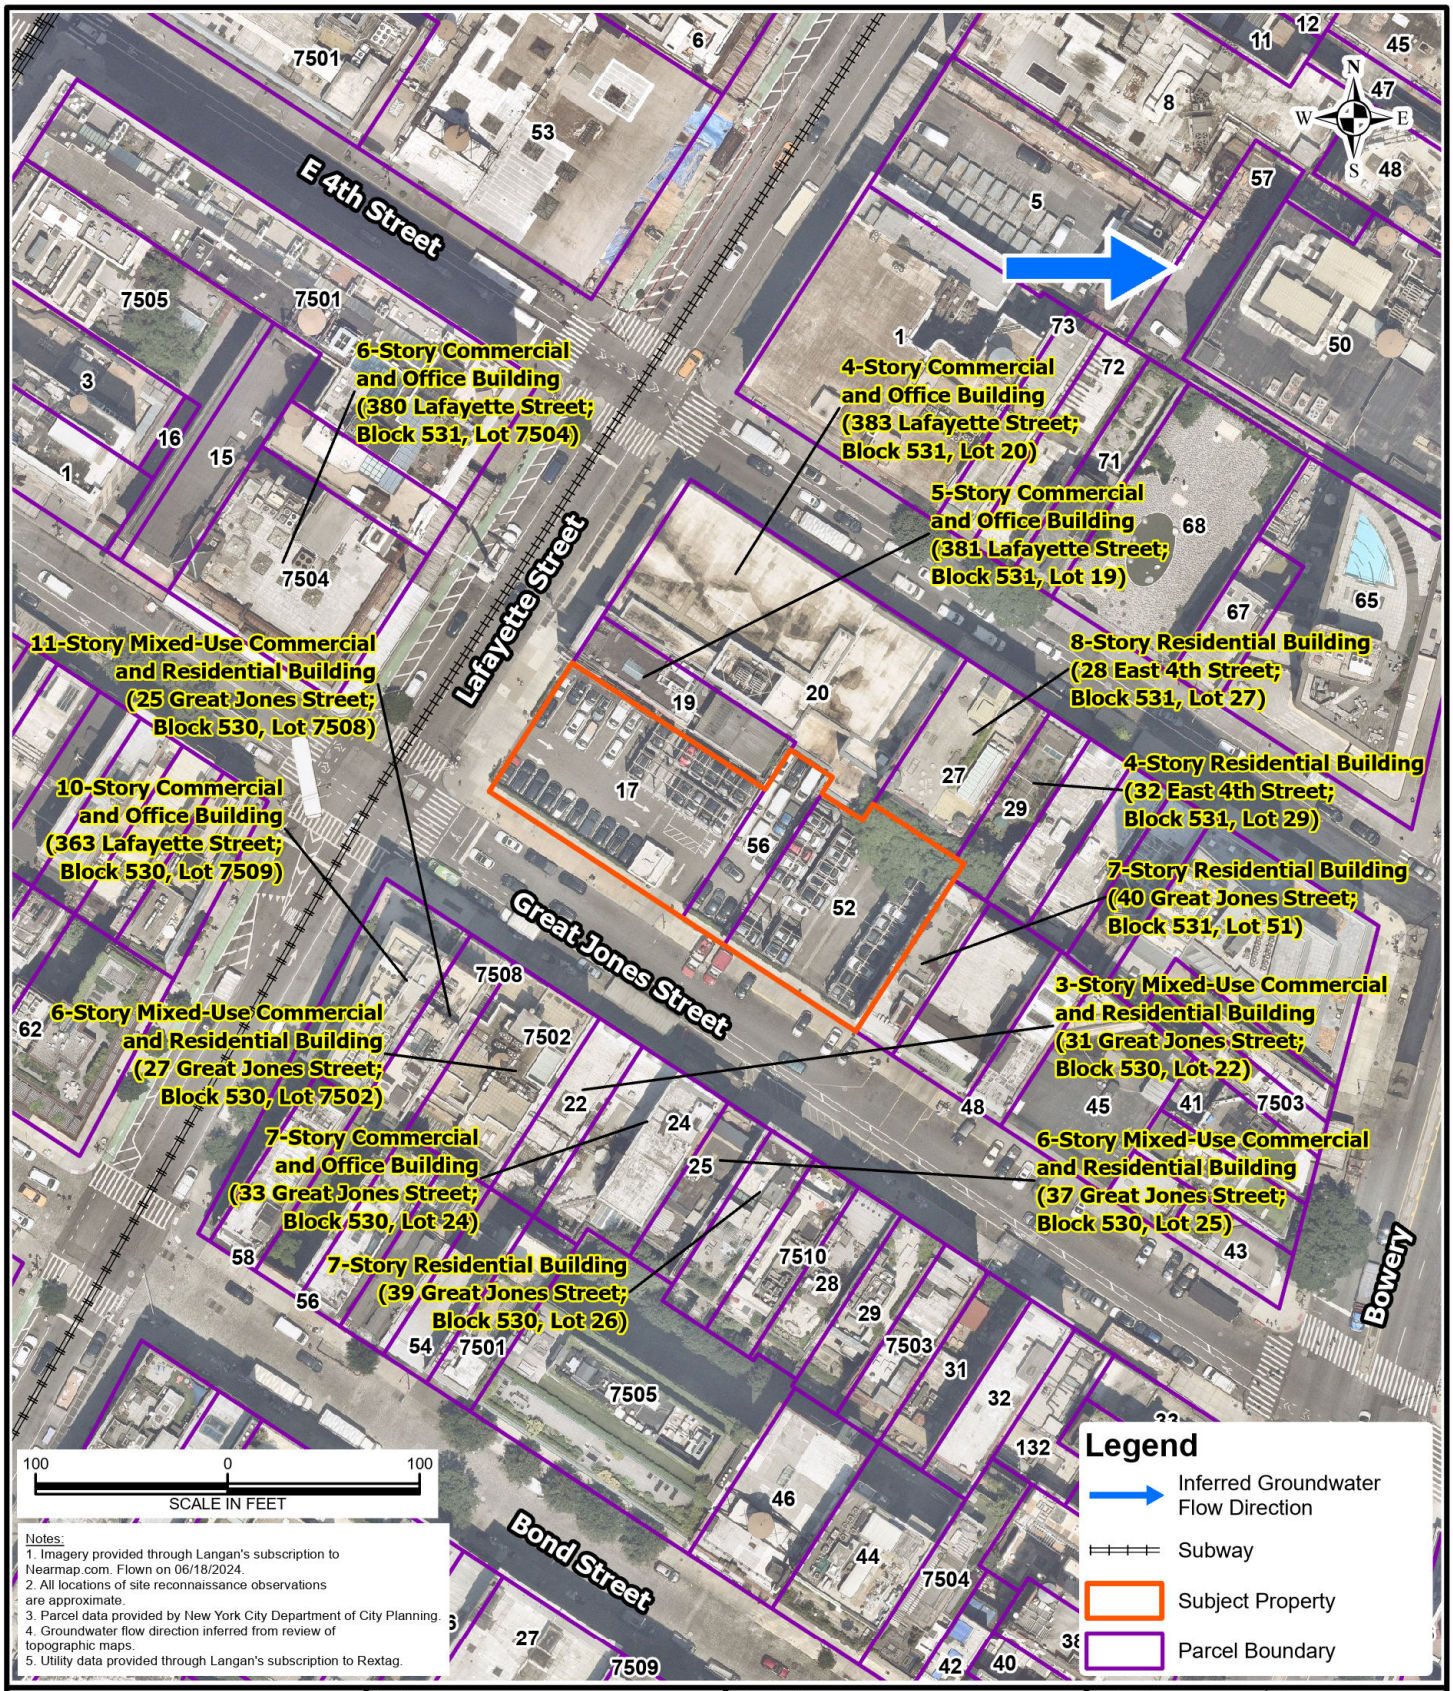

Notes:
1. Imagery provided through Langan's subscription to Nearmap.com. Flown on 06/18/2024.
2. All locations of site reconnaissance observations are approximate.
3. Parcel data provided by New York City Department of City Planning.
4. Groundwater flow direction inferred from review of topographic maps.
5. Utility data provided through Langan's subscription to Rextag.

LANGAN
Langan Engineering, Environmental, Surveying, Landscape Architecture and Geology, D.P.C.
368 Ninth Avenue, 8th Floor
New York, NY 10001-2727
T: 212.479.5400 F: 212.479.5444
www.langan.com

Project	375 LAFAYETTE STREET NEW YORK NEW YORK
Figure Title	NEARBY PROPERTIES MAP
Project No.	170930301
Date	5/7/2025
Scale	1" = 100 feet
Drawn By	MG
Figure	3

© 2025 Langan

Path: \\langan.com\data\NYC\data6\170889601\Project Data\ArcGIS\APRX\170889601\170889601.aprx

Appendix B Agency Records and Other Reports

NYC Buildings

CLICK HERE TO SIGN UP FOR BUILDINGS NEWS

NYC Department of Buildings

Property Profile Overview

32 GREAT JONES STREET — **MANHATTAN 10012** — **BIN# 1803890**

GREAT JONES STREET 32 - 32

Health Area	: 5700	**Tax Block**	: 531
Census Tract	: 55.02	**Tax Lot**	: 52
Community Board	: 102	**Condo**	: NO
		Vacant	: YES

View DCP Addresses... Browse Block

View Zoning Documents | View Challenge Results | Pre - BIS PA | View Certificates of Occupancy

PARTIAL STOP WORK ORDER EXISTS ON THIS PROPERTY

Cross Street(s):	LAFAYETTE STREET, BOWERY		
DOB Special Place Name:			
DOB Building Remarks:	VACANT LOT (05/2015)		
Landmark Status:	L - LANDMARK	**Special Status:**	N/A
Local Law:	NO	**Loft Law:**	NO
SRO Restricted:	NO	**TA Restricted:**	NO
UB Restricted:	NO		
Environmental Restrictions:	HAZMAT/NOISE	**Grandfathered Sign:**	NO
Legal Adult Use:	NO	**City Owned:**	NO
Additional BINs for Building:	NONE		
Additional Designation(s):	MIH - MIH AREA		
HPD Multiple Dwelling:	No		

Special District: SNX - SOHO-NOHO MIXED USE

This property is not located in an area that may be affected by Tidal Wetlands, Freshwater Wetlands, Coastal Erosion Hazard Area, or Special Flood Hazard Area. Click here for more information

Department of Finance Building Classification: G6-GARAGE/GAS STAT'N

Please Note: The Department of Finance's building classification information shows a building's tax status, which may not be the same as the legal use of the structure. To determine the legal use of a structure, research the records of the Department of Buildings.

	Total	Open
Complaints	4	0
Violations-DOB	2	1
Violations-OATH/ECB	0	0
Jobs/Filings	9	
ARA / LAA Jobs	0	
Total Jobs	9	
Actions	17	

OR Enter Action Type:

OR Select from List: Select...

AND Show Actions

Elevator Records
Electrical Applications
Permits In-Process / Issued
Illuminated Signs Annual Permits
Plumbing Inspections
Open Plumbing Jobs / Work Types
Facades
Marquee Annual Permits
Boiler Records
DEP Boiler Information
Crane Information
After Hours Variance Permits

If you have any questions please review these Frequently Asked Questions, the Glossary, or call the 311 Citizen Service Center by dialing 311 or (212) NEW YORK outside of New York City.

NYC Buildings

NYC

CLICK HERE TO SIGN UP FOR BUILDINGS NEWS

NYC Department of Buildings

Property Profile Overview

34 GREAT JONES STREET — **MANHATTAN 10012** — **BIN# 1803891**

GREAT JONES STREET 34 - 34

Health Area	: 5700	**Tax Block**	: 531
Census Tract	: 55.02	**Tax Lot**	: 52
Community Board	: 102	**Condo**	: NO
		Vacant	: YES

View DCP Addresses... Browse Block

View Zoning Documents | View Challenge Results | Pre - BIS PA | View Certificates of Occupancy

Cross Street(s):	LAFAYETTE STREET, BOWERY		
DOB Special Place Name:			
DOB Building Remarks:			
Landmark Status:	L - LANDMARK	**Special Status:**	N/A
Local Law:	NO	**Loft Law:**	NO
SRO Restricted:	NO	**TA Restricted:**	NO
UB Restricted:	NO		
Environmental Restrictions:	HAZMAT/NOISE	**Grandfathered Sign:**	NO
Legal Adult Use:	NO	**City Owned:**	NO
Additional BINs for Building:	NONE		
Additional Designation(s):	MIH - MIH AREA		
HPD Multiple Dwelling:	No		

Special District: SNX - SOHO-NOHO MIXED USE

This property is not located in an area that may be affected by Tidal Wetlands, Freshwater Wetlands, Coastal Erosion Hazard Area, or Special Flood Hazard Area. Click here for more information

Department of Finance Building Classification: G6-GARAGE/GAS STAT'N

Please Note: The Department of Finance's building classification information shows a building's tax status, which may not be the same as the legal use of the structure. To determine the legal use of a structure, research the records of the Department of Buildings.

	Total	Open
Complaints	0	0
Violations-DOB	1	0
Violations-OATH/ECB	0	0
Jobs/Filings	0	
ARA / LAA Jobs	0	
Total Jobs	0	
Actions	16	

OR Enter Action Type:

OR Select from List: Select...

AND Show Actions

Elevator Records
Electrical Applications
Permits In-Process / Issued
Illuminated Signs Annual Permits
Plumbing Inspections
Open Plumbing Jobs / Work Types
Facades
Marquee Annual Permits
Boiler Records
DEP Boiler Information
Crane Information
After Hours Variance Permits

If you have any questions please review these Frequently Asked Questions, the Glossary, or call the 311 Citizen Service Center by dialing 311 or (212) NEW YORK outside of New York City.

NYC Buildings

NYC

CLICK HERE TO SIGN UP FOR BUILDINGS NEWS

NYC Department of Buildings

Property Profile Overview

30 GREAT JONES STREET — **MANHATTAN 10012** — **BIN# 1088512**

GREAT JONES STREET 30 - 30

Health Area	: 5700	**Tax Block**	: 531
Census Tract	: 55.02	**Tax Lot**	: 56
Community Board	: 102	**Condo**	: NO
Buildings on Lot	: 1	**Vacant**	: NO

View DCP Addresses... | Browse Block

View Zoning Documents | View Challenge Results | Pre - BIS PA | View Certificates of Occupancy

Cross Street(s):	LAFAYETTE STREET, BOWERY		
DOB Special Place Name:			
DOB Building Remarks:			
Landmark Status:	L - LANDMARK	**Special Status:**	N/A
Local Law:	NO	**Loft Law:**	NO
SRO Restricted:	NO	**TA Restricted:**	NO
UB Restricted:	NO		
Environmental Restrictions:	HAZMAT/NOISE	**Grandfathered Sign:**	NO
Legal Adult Use:	NO	**City Owned:**	NO
Additional BINs for Building:	NONE		
Additional Designation(s):	MIH - MIH AREA		
HPD Multiple Dwelling:	No		

Special District: SNX - SOHO-NOHO MIXED USE

This property is not located in an area that may be affected by Tidal Wetlands, Freshwater Wetlands, Coastal Erosion Hazard Area, or Special Flood Hazard Area. Click here for more information

Department of Finance Building Classification: G6-GARAGE/GAS STAT'N

Please Note: The Department of Finance's building classification information shows a building's tax status, which may not be the same as the legal use of the structure. To determine the legal use of a structure, research the records of the Department of Buildings.

	Total	Open
Complaints	11	0
Violations-DOB	24	0
Violations-OATH/ECB	8	0
Jobs/Filings	15	
ARA / LAA Jobs	0	
Total Jobs	15	
Actions	100	

OR Enter Action Type:

OR Select from List: Select...

AND Show Actions

Elevator Records
Electrical Applications
Permits In-Process / Issued
Illuminated Signs Annual Permits
Plumbing Inspections
Open Plumbing Jobs / Work Types
Facades
Marquee Annual Permits
Boiler Records
DEP Boiler Information
Crane Information
After Hours Variance Permits

If you have any questions please review these Frequently Asked Questions, the Glossary, or call the 311 Citizen Service Center by dialing 311 or (212) NEW YORK outside of New York City.

NYC Buildings

NYC

CLICK HERE TO SIGN UP FOR BUILDINGS NEWS

NYC Department of Buildings

Property Profile Overview

375 LAFAYETTE STREET — **MANHATTAN 10003** — **BIN# 1090745**

LAFAYETTE STREET 375 - 379

Health Area	: 5700	**Tax Block**	: 531
Census Tract	: 55.02	**Tax Lot**	: 17
Community Board	: 102	**Condo**	: NO
Buildings on Lot	: 1	**Vacant**	: NO

View DCP Addresses... Browse Block

View Zoning Documents | View Challenge Results | Pre - BIS PA | View Certificates of Occupancy

Cross Street(s):	GREAT JONES STREET, EAST 4 STREET		
DOB Special Place Name:			
DOB Building Remarks:			
Landmark Status:	L - LANDMARK	**Special Status:**	N/A
Local Law:	NO	**Loft Law:**	NO
SRO Restricted:	NO	**TA Restricted:**	NO
UB Restricted:	NO		
Environmental Restrictions:	HAZMAT/NOISE	**Grandfathered Sign:**	NO
Legal Adult Use:	NO	**City Owned:**	NO
Additional BINs for Building:	NONE		
Additional Designation(s):	MIH - MIH AREA		
HPD Multiple Dwelling:	No		

Special District: SNX - SOHO-NOHO MIXED USE

This property is not located in an area that may be affected by Tidal Wetlands, Freshwater Wetlands, Coastal Erosion Hazard Area, or Special Flood Hazard Area. Click here for more information

Department of Finance Building Classification: G6-GARAGE/GAS STAT'N

Please Note: The Department of Finance's building classification information shows a building's tax status, which may not be the same as the legal use of the structure. To determine the legal use of a structure, research the records of the Department of Buildings.

	Total	Open
Complaints	2	0
Violations-DOB	0	0
Violations-OATH/ECB	1	0
Jobs/Filings	17	
ARA / LAA Jobs	0	
Total Jobs	17	
Actions	4	

OR Enter Action Type:

OR Select from List: Select...

AND Show Actions

Elevator Records
Electrical Applications
Permits In-Process / Issued
Illuminated Signs Annual Permits
Plumbing Inspections
Open Plumbing Jobs / Work Types
Facades
Marquee Annual Permits
Boiler Records
DEP Boiler Information
Crane Information
After Hours Variance Permits

If you have any questions please review these Frequently Asked Questions, the Glossary, or call the 311 Citizen Service Center by dialing 311 or (212) NEW YORK outside of New York City.

NYC Buildings

NYC

CLICK HERE TO SIGN UP FOR BUILDINGS NEWS

NYC Department of Buildings

Property Profile Overview

12 GREAT JONES STREET **MANHATTAN 10012** **BIN# 1803889**

GREAT JONES STREET 12 - 28

Health Area	: 5700	**Tax Block**	: 531
Census Tract	: 55.02	**Tax Lot**	: 17
Community Board	: 102		

View DCP Addresses... Browse Block

View Zoning Documents | View Challenge Results | Pre - BIS PA | View Certificates of Occupancy

Cross Street(s):	GREAT JONES ALLEY, LAFAYETTE STREET		
DOB Special Place Name:			
DOB Building Remarks:			
Landmark Status:	L - LANDMARK	**Special Status:**	N/A
Local Law:	NO	**Loft Law:**	NO
SRO Restricted:	NO	**TA Restricted:**	NO
UB Restricted:	NO		
Environmental Restrictions:	HAZMAT/NOISE	**Grandfathered Sign:**	NO
Legal Adult Use:	NO	**City Owned:**	NO
Additional BINs for Building:	NONE		
Additional Designation(s):	MIH - MIH AREA		
HPD Multiple Dwelling:	No		

Special District: SNX - SOHO-NOHO MIXED USE

This property is not located in an area that may be affected by Tidal Wetlands, Freshwater Wetlands, Coastal Erosion Hazard Area, or Special Flood Hazard Area. Click here for more information

Department of Finance Building Classification: G6-GARAGE/GAS STAT'N

Please Note: The Department of Finance's building classification information shows a building's tax status, which may not be the same as the legal use of the structure. To determine the legal use of a structure, research the records of the Department of Buildings.

	Total	Open
Complaints	1	0
Violations-DOB	2	0
Violations-OATH/ECB	0	0
Jobs/Filings	6	
ARA / LAA Jobs	0	
Total Jobs	6	
Actions	29	

OR Enter Action Type:

OR Select from List: Select...

AND Show Actions

Elevator Records
Electrical Applications
Permits In-Process / Issued
Illuminated Signs Annual Permits
Plumbing Inspections
Open Plumbing Jobs / Work Types
Facades
Marquee Annual Permits
Boiler Records
DEP Boiler Information
Crane Information
After Hours Variance Permits

If you have any questions please review these Frequently Asked Questions, the Glossary, or call the 311 Citizen Service Center by dialing 311 or (212) NEW YORK outside of New York City.

New York City Department of Finance
Office of the City Register

HELP
[Click help for additional instructions]
Selecting a help option will open new window

Current Search Criteria:

Borough: MANHATTAN / NEW YORK
Block: 531
Lot: 17 **Unit:** N/A
Date Range:
Document Class: All Document Classes

Search Results By Parcel Identifier

Records 1 - 16 << previous next >> Max Rows 99 [Search Options] [New BBL Search] [Edit Current Search] [View Tax Map] [**Print Index**]

View	Reel/Pg/File	CRFN	Lot	Partial	Doc Date	Recorded / Filed	Document Type	Pages	Party1	Party2	Party 3/ Other	More Party 1/2 Names	Corrected/ Remarks	Doc Amount
DET IMG		2025000002402	17	ENTIRE LOT	12/2/2024	1/3/2025 12:18:23 PM	AGREEMENT	25	NYC DEPARTMENT OF TRANSPORTATION	375 LAFAYETTE ST PROPERTIES LP				0
DET IMG		2023000196294	17	ENTIRE LOT	7/3/2023	8/3/2023 5:43:36 PM	NYC REAL PROPERTY TRANSFER TAX	2	PARKING/ORE MASTER HOLDCO, LP	GFH LIMITED PARTNERSHIP LLC				374,775,840
DET IMG		2023000096991	17	PARTIAL LOT	3/31/2023	4/20/2023 10:36:24 AM	NYC REAL PROPERTY TRANSFER TAX	4	SUNTX BIG OUTDOOR HOLDINGS, LP	BIG OUTDOOR MEDIA HOLDINGS, LLC		✓		23,317,290
DET IMG		2021000155142	17	ENTIRE LOT	4/21/2021	4/28/2021 4:03:37 PM	LANDMARK DESIGNATION	20	NYC LANDMARKS PRESERVATION COMMISSION					0
DET IMG		2021000086882	17	ENTIRE LOT	2/19/2021	3/9/2021 2:28:12 PM	BOTH RPTT AND RETT	4	ACEG, LLC	PARKING/ORE MASTER HOLDCO, LP		✓		1,641,246,000
DET IMG		2021000080714	17	ENTIRE LOT	2/12/2021	3/5/2021 9:58:51 AM	BOTH RPTT AND RETT	2	SAG NJ PRIME TRUST	ACEG, LLC		✓		65,264,223
DET IMG		2015000123827	17	PARTIAL LOT	10/1/2014	4/14/2015 11:00:36 AM	NYC REAL PROPERTY TRANSFER TAX	11	VAN WAGNER TWELVE HOLDINGS LLC	CBS OUTDOOR LLC		✓	✓	35,658,069
DET IMG		2013000447150	17	ENTIRE LOT	10/11/2013	10/29/2013 3:47:17 PM	AGREEMENT	17	NYC DEPARTMENT OF TRANSPORTATION	375 LAFAYETTE STREET PROPERTIES LLC				0
DET IMG		2009000072310	17	ENTIRE LOT	3/5/2009	3/12/2009 3:08:56 PM	SUNDRY AGREEMENT	12	SP GREAT JONES, LLC			✓	✓	0
DET IMG		2009000059514	17	PARTIAL LOT	2/6/2009	3/2/2009 10:32:43 AM	SUNDRY AGREEMENT	11	SP GREAT JONES, LLC			✓		0
DET IMG	2720/2265		17	ENTIRE LOT	2/27/1998	10/1/1998	DEED	6	GOTTESMAN, ABBIE G.TRUST	375 LAFAYETTE STREETPROPERTIES, LLC		✓		0
DET IMG	305/257		17	ENTIRE LOT		2/7/1974	DEED	4	EDISON WASHINGTON CORP	ABBIE G GOTTESMAN TRUST		✓		0
DET IMG	226/1117		17	ENTIRE LOT		12/29/1971	DEED	4	EDISON JONES CORP	EDISON WASHINGTON CORP				0
DET IMG	209/820		17	ENTIRE LOT		6/30/1971	DEED	2	MOBIL OIL CORPORATION	EDISON JONES CORP				0

Search Options | New Parcel Identifier Search | Edit Current Search | View Tax Map

New York City Department of Finance
Office of the City Register

HELP
[Click help for additional instructions]
Selecting a help option will open new window

Current Search Criteria:

Borough: MANHATTAN / NEW YORK
Block: 531
Lot: 52 **Unit:** N/A
Date Range:
Document Class: All Document Classes

Search Results By Parcel Identifier

Records 1 - 14 << previous next >> Max Rows 99 [Search Options] [New BBL Search] [Edit Current Search] [View Tax Map] [**Print Index**]

View	Reel/Pg/File	CRFN	Lot	Partial	Doc Date	Recorded / Filed	Document Type	Pages	Party1	Party2	Party 3/ Other	More Party 1/2 Names	Corrected/ Remarks	Doc Amount
DET IMG		2025000003046	52	ENTIRE LOT	12/2/2024	1/3/2025 4:28:43 PM	AGREEMENT	25	NYC DEPARTMENT OF TRANSPORTATION	375 LAFAYETTE ST PROPERTIES LP				0
DET IMG		2023000196294	52	ENTIRE LOT	7/3/2023	8/3/2023 5:43:36 PM	NYC REAL PROPERTY TRANSFER TAX	2	PARKING/ORE MASTER HOLDCO, LP	GFH LIMITED PARTNERSHIP LLC				374,775,840
DET IMG		2021000155142	52	ENTIRE LOT	4/21/2021	4/28/2021 4:03:37 PM	LANDMARK DESIGNATION	20	NYC LANDMARKS PRESERVATION COMMISSION					0
DET IMG		2013000447542	52	ENTIRE LOT	10/11/2013	10/29/2013 5:03:07 PM	AGREEMENT	17	NYC DEPARTMENT OF TRANSPORTATION	375 LAFAYETTE STREET PROPERTIES LLC				0
DET IMG		2009000072310	52	ENTIRE LOT	3/5/2009	3/12/2009 3:08:56 PM	SUNDRY AGREEMENT	12	SP GREAT JONES, LLC			✓	✓	0
DET IMG		2009000059514	52	PARTIAL LOT	2/6/2009	3/2/2009 10:32:43 AM	SUNDRY AGREEMENT	11	SP GREAT JONES, LLC			✓		0
DET IMG		2008000020254	52	ENTIRE LOT	12/27/2007	1/16/2008 10:23:53 AM	ZONING LOT DESCRIPTION	23	SP GREAT JONES, LLC			✓		0
DET IMG		2008000018105	52	ENTIRE LOT	12/28/2007	1/15/2008 10:20:32 AM	CERTIFICATE	8	STEWART TITLE INSURANCE COMPANY					0
DET IMG		2008000000559	52	ENTIRE LOT	12/29/2007	1/2/2008 11:35:56 AM	ZONING LOT DESCRIPTION	6	375 LAFAYETTE STREET PROPERTIES					0
DET IMG		2005000270832	52	ENTIRE LOT	6/1/2004	5/10/2005 2:02:19 PM	MAPS	87	CITY OF NEW YORK					0
DET IMG		2005000270831	52	ENTIRE LOT	3/11/2005	5/10/2005 2:02:18 PM	CONDEMNATION PROCEEDINGS	48	CITY OF NEW YORK	CITY OF NEW YORK				0
DET IMG	2720/2265		52	ENTIRE LOT	2/27/1998	10/1/1998	DEED	6	GOTTESMAN, ABBIE G.TRUST	375 LAFAYETTE STREETPROPERTIES, LLC		✓		0
DET IMG	305/252		52	ENTIRE LOT		2/7/1974	DEED	5	EDISON JONES CORP	ABBIE G GOTTESMAN TRUST		✓		0
DET IMG	202/1785		52	ENTIRE LOT		4/26/1971	DEED	4	MILLOU REALTY CORP	EDISON JONES CORP				0

Search Options | New Parcel Identifier Search | Edit Current Search | View Tax Map

New York City Department of Finance
Office of the City Register

HELP
[Click help for additional instructions]
Selecting a help option will open new window

Current Search Criteria:

Borough: MANHATTAN / NEW YORK
Block: 531
Lot: 56 **Unit:** N/A
Date Range:
Document Class: All Document Classes

Search Results By Parcel Identifier

Records 1 - 17 << previous next >> Max Rows 99 [Search Options] [New BBL Search] [Edit Current Search] [View Tax Map] [**Print Index**]

View	Reel/Pg/File	CRFN	Lot	Partial	Doc Date	Recorded / Filed	Document Type	Pages	Party1	Party2	Party 3/ Other	More Party 1/2 Names	Corrected/ Remarks	Doc Amount
DET IMG		2025000003047	56	ENTIRE LOT	12/2/2024	1/3/2025 4:28:45 PM	AGREEMENT	25	NYC DEPARTMENT OF TRANSPORTATION	SP GREAT JONES LLC				0
DET IMG		2023000196294	56	ENTIRE LOT	7/3/2023	8/3/2023 5:43:36 PM	NYC REAL PROPERTY TRANSFER TAX	2	PARKING/ORE MASTER HOLDCO, LP	GFH LIMITED PARTNERSHIP LLC				374,775,840
DET IMG		2023000177547	56	ENTIRE LOT	6/30/2023	7/17/2023 2:24:08 PM	BOTH RPTT AND RETT	1	204 LAFAYETTE ST PROPERTIES, LP	375 LAFAYETTE STREET PROPERTIES, LP				0
DET IMG		2021000155142	56	ENTIRE LOT	4/21/2021	4/28/2021 4:03:37 PM	LANDMARK DESIGNATION	20	NYC LANDMARKS PRESERVATION COMMISSION					0
DET IMG		2013000447151	56	ENTIRE LOT	10/11/2013	10/29/2013 3:47:19 PM	AGREEMENT	17	NYC DEPARTMENT OF TRANSPORTATION	SP GREAT JONES LLC				0
DET IMG		2009000072310	56	ENTIRE LOT	3/5/2009	3/12/2009 3:08:56 PM	SUNDRY AGREEMENT	12	SP GREAT JONES, LLC			✓	✓	0
DET IMG		2009000059514	56	PARTIAL LOT	2/6/2009	3/2/2009 10:32:43 AM	SUNDRY AGREEMENT	11	SP GREAT JONES, LLC			✓		0
DET IMG		2008000020254	56	ENTIRE LOT	12/27/2007	1/16/2008 10:23:53 AM	ZONING LOT DESCRIPTION	23	SP GREAT JONES, LLC			✓		0
DET IMG		2008000018105	56	ENTIRE LOT	12/28/2007	1/15/2008 10:20:32 AM	CERTIFICATE	8	STEWART TITLE INSURANCE COMPANY					0
DET IMG		2008000000559	56	ENTIRE LOT	12/29/2007	1/2/2008 11:35:56 AM	ZONING LOT DESCRIPTION	6	375 LAFAYETTE STREET PROPERTIES					0
DET IMG		2007000482335	56	ENTIRE LOT	8/14/2006	9/19/2007 5:11:52 PM	TERMINATION OF AGREEMENT	6	HARCY REALTY CORP.	RBP VENTURES, LTD.				0
DET IMG		2007000482334	56	ENTIRE LOT	9/6/2007	9/19/2007 5:11:51 PM	DEED, OTHER	3	HARCY REALTY CORP.	SP GREAT JONES, LLC				12,600,000
DET IMG		2006000617278	56	ENTIRE LOT	8/7/2006	11/3/2006 1:12:45 PM	AGREEMENT	9	HARCY REALTY CORP	RBP VENTURES, LTD				0
DET IMG	2543/1348		56	ENTIRE LOT	12/15/1997	2/9/1998	EASEMENT	4	HARCY REALTY CORPORATION	NEW YORK TELEPHONE COMPANY				0
DET IMG	383/320		56	ENTIRE LOT		11/8/1976	DEED	2	30 GREAT JONES ST CORP	HARCY REALTY CORP				0
DET IMG	270/1459		56	ENTIRE LOT		3/7/1973	AGREEMENT	6	30 GREAT JONES ST CORP	ENJAY REALTY				0
DET IMG	270/1455		56	ENTIRE LOT		3/7/1973	MORTGAGE	4	30 GREAT JONES ST CORP	ENJAY REALTY				0

Search Options | New Parcel Identifier Search | Edit Current Search | View Tax Map

Table 10-1
Assessment of Projected and Potential Development Sites

Site ID	Borough	Block	Lot	BBL	Address	Group	Existing Zoning	Proposed Zoning	Sanborns or City Directories	On-site Database listings	Concerns within 400-foot Radius	On-Site Concerns	Site Visit Findings	E-Designation	Rationale
1	MN	531	41	1005310041	352 BOWERY	Projected	M1-5B	M1-5/R10A		No	Filling station to the north, other automotive and industrial uses	Minimal		Yes	Off-site Concerns
1	MN	531	42	1005310042	350 BOWERY	Projected	M1-5B	M1-5/R10A	X	No	Filling station south-adjacent, other automotive and industrial uses	Historic manufacturing		Yes	On-site concerns
1	MN	531	43	1005310043	348 BOWERY	Projected	M1-5B	M1-5/R10A	X	Yes, Spills	Automotive and industrial uses	Former filling station		Yes	On-site concerns
1	MN	531	44	1005310044	54 GREAT JONES STREET	Projected	M1-5B	M1-5/R10A	X	No	Filling station east-adjacent, other automotive and industrial uses	Minimal		Yes	Off-site concerns
2	MN	531	17	1005310017	317 LAFAYETTE/GREAT JONES STREET	Projected	M1-5B	M1-5/R9X	X	Yes, PBS, Spills	Minimal	Historic filling station/automotive		Yes	On-site concerns
2	MN	531	52	1005310052	GREAT JONES STREET	Projected	M1-5B	M1-5/R9X		No	Filling station, Fire Department station	Limited printing		Yes	On- and Off-site concerns
2	MN	531	56	1005310056	30 GREAT JONES STREET	Projected	M1-5B	M1-5/R9X		Yes, PBS, Spills	Filling station west-adjacent, Fire Department station	AST and Spill		Yes	On- and Off-site concerns
3	MN	522	41	1005220041	301 MULBERRY STREET	Projected	M1-5B	M1-5/R9X	X	Yes, RCRA, ECHO, FINDS	Filling station/NY SPILL west-adjacent, automotive, historic cleaner	Historic Automotive		Yes	On- and Off-site concerns
3	MN	522	43	1005220043	315 LAFAYETTE STREET	Projected	M1-5B	M1-5/R9X		No	Filling station/NY SPILL west-adjacent, automotive, historic cleaner	Minimal		Yes	Off-site concerns
4	MN	234	9	1002340009	155 GRAND STREET	Projected	M1-5B	M1-5/R10		No	Gasoline station south-adjacent	Minimal		Yes	Off-site concerns
4	MN	234	11	1002340011	159 GRAND STREET	Projected	M1-5B	M1-5/R10	X	No	Minimal	Gasoline station		Yes	On-site concerns
5	MN	227	20	1002270020	43 GRAND STREET	Projected	M1-5A	M1-5/R10	X	No	Industrial/ manufacturing	Historic motor repair/ manufacturing		Yes	On-site concerns
5	MN	227	22	1002270022	47 GRAND STREET	Projected	M1-5A	M1-5/R10	X	No	Electric Motor Repair/Unspecified Manufacturing west-adjacent, industrial/ manufacturing	Historic manufacturing		Yes	On-site and off-site concerns
6	MN	227	6	1002270006	391 CANAL STREET	Projected	M1-5B	M1-5/R10		No	Unspecified manufacturing west-adjacent, Industrial/ manufacturing	Minimal		Yes	Off-site concerns
6	MN	227	7	1002270007	393 CANAL STREET	Projected	M1-5B	M1-5/R10	X	No	Industrial/ manufacturing	Historic manufacturing		Yes	On-site and off-site concerns
7	MN	227	1	1002270001	381 CANAL STREET	Projected	M1-5A	M1-5/R10	X	No	Historic cleaner east-adjacent, industrial/ manufacturing	Historic manufacturing		Yes	On-site and off-site concerns
7	MN	227	2	1002270002	383 CANAL STREET	Projected	M1-5A	M1-5/R10		No	Candy factory west-adjacent, industrial/ manufacturing	Minimal		Yes	Off-site concerns

Table 10-1 (cont'd)
Assessment of Projected and Potential Development Sites

Site ID	Borough	Block	Lot	BBL	Address	Group	Existing Zoning	Proposed Zoning	Sanborns or City Directories	On-site Database listings	Concerns within 400-foot Radius	On-Site Concerns	Site Visit Findings	E-Designation	Rationale
8	MN	209	21	1002090021	126 LAFAYETTE STREET	Projected	M1-5B	M1-5/R10	X	No	Historic cleaner, packing box factory, brass and copper factory and hotel north-adjacent. Industrial/ manufacturing	Distillery		Yes	On-site and off-site concerns
8	MN	209	26	1002090026	257 CANAL STREET	Projected	M1-5B	M1-5/R10	X	No	Distillery north-adjacent, industrial/ manufacturing	Automobile		Yes	On-site and off-site concerns
9	MN	208	13	1002080013	3 HOWARD STREET	Projected	M1-5B	M1-5/R10	X	Yes, Spills	Storage of 2nd Hand Boilers and Radiators east and south adjacent, industrial/ manufacturing	Automobile		Yes	On-site and off-site concerns
9	MN	208	19	1002080019	239 CANAL STREET	Projected	M1-5B	M1-5/R10	X	No	industrial/ manufacturing	Historic boiler and radiator storage		Yes	On-site and off-site concerns
9	MN	208	20	1002080020	243 CANAL STREET	Projected	M1-5B	M1-5/R10	X	Yes, PBS, EDR MGP (no actual former MGP use)	Storage of 2nd Hand Boilers and Radiators northeast adjacent; industrial/ manufacturing	Minimal		Yes	Off-site concerns
10	MN	207	5	1002070005	204 CENTRE STREET	Projected	M1-5B	M1-5/R10	X		Industrial/ manufacturing	Minimal		Yes	On-site and off-site concerns
10	MN	207	6	1002070006	204 CENTRE STREET	Projected	M1-5B	M1-5/R10	X	Yes, BCP, former MGP	Industrial/ manufacturing	Minimal		Yes	On-site and off-site concerns
10	MN	207	7	1002070007	204 CENTRE STREET	Projected	M1-5B	M1-5/R10	X	Yes, BCP, former MGP	Industrial/ manufacturing	Minimal		Yes	On-site and off-site concerns
10	MN	207	8	1002070008	208 HESTER STREET	Projected	M1-5B	M1-5/R10	X	Yes, BCP, former MGP	Industrial/ manufacturing	Minimal		Yes	On-site and off-site concerns
10	MN	207	10	1002070010	204 HESTER STREET	Projected	M1-5B	M1-5/R10	X	BCP	Industrial/ manufacturing	BCP		Yes	On-site and off-site concerns
12	MN	545	48	1005450048	410 LAFAYETTE STREET	Projected	M1-5B	M1-5/R9X	X	No	Minimal, general commercial or industrial	Minimal/previous site structures		Yes	Possible on- and off-site concerns
13	MN	531	37	1005310037	358 BOWERY	Projected	M1-5B	M1-5/R10A	X	No	Filling station, Fire Department station	Historic filling station/automotive		Yes	On-site concerns
14	MN	529	35	1005290035	53 BOND STREET	Projected	M1-5B	M1-5/R7X	X	No	Filling station, industrial/manufacturing	Historic automotive		Yes	On-site and off-site concerns
15	MN	510	33	1005100033	281 LAFAYETTE STREET	Projected	M1-5B	M1-5/R7X	X	No	Silverware manufacturing south-adjacent, industrial/ manufacturing, automotive	Historic manufacturing		Yes	On-site and off-site concerns
16	MN	485	28	1004850028	81 MERCER STREET	Projected	M1-5A	M1-5/R7X		No	Industrial/ manufacturing	Minimal		Yes	Off-site concerns
20	MN	476	73	1004760073	356 WEST BROADWAY	Projected	M1-5B M1-5A	M1-5/R10	X	Yes, Spill, PBS, LTANK	Automotive, industrial/ manufacturing	Spill, current and historic automotive		Yes	On-site and off-site concerns
21 (now p/o 20)	MN	476	56	1004760056	30 THOMPSON STREET	Projected	M1-5B M1-5A	M1-5/R10	X	Yes, Spill	Automotive, industrial/ manufacturing	Spill, noted gasoline tank		Yes	On-site and off-site concerns

Table 10-1 (cont'd)
Assessment of Projected and Potential Development Sites

Site ID	Borough	Block	Lot	BBL	Address	Group	Existing Zoning	Proposed Zoning	Sanborns or City Directories	On-site Database listings	Concerns within 400-foot Radius	On-Site Concerns	Site Visit Findings	E-Designation	Rationale
22	MN	476	1	1004760001	92 AVENUE OF THE AMER	Projected	M1-5B	M1-5/R10	X	Yes, Spill, BCP, EDR Historic Auto	Automotive, industrial/ manufacturing	Spill, BCP, noted GTs, EDR Historic Auto		Yes	On-site concerns
23	MN	475	61	1004750061	72 GRAND STREET	Projected	M1-5B	M1-5/R7X	X	No	Minimal, general commercial or industrial	Minimal		Yes	Possible on- and off-site concerns
24	MN	235	29	1002350029	217 HESTER STREET	Projected	M1-5B	M1-5/R10		No	Industrial/ manufacturing	Minimal		Yes	Off-site concerns
25	MN	208	4	1002080004	123 LAFAYETTE STREET	Projected	M1-5B	M1-5/R10	X	No	Brass and Copper Factory west-adjacent, Storage of 2nd Hand Boilers and Radiators east-adjacent, industrial/ manufacturing	Historic industrial		Yes	On-site and off-site concerns
26	MN	208	1	1002080001	247 CANAL STREET	Projected	M1-5B	M1-5/R10	X	Yes, EDR MGP (not actual MGP site)	Distillery northwest-adjacent, industrial/ manufacturing	Historic industrial		Yes	On- and Off-site concerns
27	MN	207	20	1002070020	114 BAXTER STREET	Projected	M1-5B	M1-5/R10	X	No	Mattress factory north-adjacent,	Minimal		Yes	On- and Off-site concerns
28	MN	482	27	1004820027	218 LAFAYETTE STREET	Projected	M1-5B	M1-5/R7X		No	Paper box factory northwest-adjacent, machine repair shop south adjacent, NY Edison Co. Rotary Station, iron works, and paper box factory south Property block, industrial/ manufacturing	Minimal		Yes	Off-site concerns
28	MN	482	28	1004820028	216 LAFAYETTE STREET	Projected	M1-5B	M1-5/R7X	X	No	NY Edison Co. Rotary Station south-adjacent, paper box factory northwest and southwest Property block, iron works south Property block, industrial/ manufacturing	Historic industrial		Yes	On-site and off-site concerns
30	MN	522	28	1005220028	324 LAFAYETTE STREET	Projected	M1-5B	M1-5/R9X		No	Cigar factory and envelope manufacturing south-adjacent, industrial/ manufacturing, automotive	Minimal		Yes	Off-site concerns
31	MN	496	40	1004960040	75 SPRING STREET	Projected	M1-5B	M1-5/R9X		Yes, AST	Fire Dept, industrial/ manufacturing	Minimal		Yes	On-and off site concerns
32	MN	472	28	1004720028	154 GRAND STREET	Projected	M1-5B	M1-5/R9X		Yes, AST, FINDS, ECHO	Filling station and school west-adjacent, police headquarters east-adjacent block, industrial/ manufacturing	Minimal (possible historic manufacturing - see link)		Yes	On-site and off-site concerns

Table 10-1 (cont'd)
Assessment of Projected and Potential Development Sites

Site ID	Borough	Block	Lot	BBL	Address	Group	Existing Zoning	Proposed Zoning	Sanborns or City Directories	On-site Database listings	Concerns within 400-foot Radius	On-Site Concerns	Site Visit Findings	E-Designation	Rationale
A	MN	482	9	1004820009	57 CROSBY STREET	Potential	M1-5B	M1-5/R7X	X	No	NY Edison Co. Rotary Station south-adjacent, machine repair east-adjacent, iron works, and paper box factory south Property block, industrial/ manufacturing.	Historic transfer yard for Con Edison		Yes	On-site and off-site concerns
AA	MN	488	30	1004880030	382 WEST BROADWAY	Potential	M1-5A	M1-5/R7X		No	Paper factory north, paint and dye warehouse and filling station south Property block, metal works east adjacent Property block, automotive/ manufacturing	Minimal		Yes	Off-site concerns
AAA	MN	230	7	1002300007	325 CANAL STREET	Potential	M1-5B	M1-5/R9X		No	Manufacturing northwest adjacent, minimal automotive/ manufacturing	Minimal		Yes	Off-site concerns
AAA	MN	230	8	1002300008	327 CANAL STREET	Potential	M1-5B	M1-5/R9X		No	Manufacturing northwest adjacent, minimal automotive/ manufacturing	Minimal		Yes	Off-site concerns
B	MN	515	7	1005150007	463 WEST BROADWAY	Potential	M1-5A	M1-5/R7X	X	No	Manufacturing north-adjacent, AST south-adjacent, manufacturing/ automotive	Historic automotive		Yes	On-site and off-site concerns
BB	MN	531	3	1005310003	686 BROADWAY	Potential	M1-5B	M1-5/R9X		No	AST south adjacent, silversmith manufacturing northeast Property block, printers north, filling station southeast, manufacturing/ automotive.	Minimal		Yes	Off-site concerns
BBB	MN	487	28	1004870028	146 SPRING STREET	Potential	M1-5A	M1-5/R7X	X	No	Metal works adjacent-southwest, Fire Dept, industrial/ manufacturing/ automotive	Minimal		Yes	On-site and off-site concerns
BBB	MN	487	29	1004870029	144 SPRING STREET	Potential	M1-5A	M1-5/R7X	X	No	Metal works adjacent-southwest, Fire Dept, industrial/ manufacturing/ automotive	Minimal		Yes	On-site and off-site concerns
C	MN	487	18	1004870018	395 WEST BROADWAY	Potential	M1-5A	M1-5/R7X	X	No	Fire Dept, industrial/ manufacturing/ automotive	Historic metal works		Yes	On-site and off-site concerns

Table 10-1 (cont'd)
Assessment of Projected and Potential Development Sites

Site ID	Borough	Block	Lot	BBL	Address	Group	Existing Zoning	Proposed Zoning	Sanborns or City Directories	On-site Database listings	Concerns within 400-foot Radius	On-Site Concerns	Site Visit Findings	E-Designation	Rationale
CC	MN	483	29	1004830029	54 CROSBY STREET	Potential	M1-5B	M1-5/R9X	X	No	NY Edison Co. Rotary Station east-adjacent, paper box factory northeast and southeast adjacent, industrial/ manufacturing	Historic industrial		Yes	On-site and off-site concerns
CCC	MN	475	1	1004750001	337 WEST BROADWAY	Potential	M1-5A	M1-5/R7X	X	No	Two garages with buried gasoline tanks northwest adjacent, industrial/ manufacturing	Historic glass warehouse		Yes	On-site and off-site concerns
CCC	MN	475	3	1004750003	341 WEST BROADWAY	Potential	M1-5A	M1-5/R7X	X	No	Two garages with buried gasoline tanks northwest adjacent, industrial/ manufacturing	Historic printer/glass		Yes	On-site and off-site concerns
CCC	MN	475	4	1004750004	343 WEST BROADWAY	Potential	M1-5A	M1-5/R7X	X	No	Two garages with buried gasoline tanks northwest adjacent, industrial/ manufacturing	Historic printer/glass		Yes	On-site and off-site concerns
D	MN	475	59	1004750059	76 GRAND STREET	Potential	M1-5B	M1-5/R7X	X	No	Doll manufacturing northeast-adjacent, industrial/ manufacturing	Historic manufacturing		Yes	On-site and off-site concerns
DD	MN	516	25	1005160025	480 WEST BROADWAY	Potential	M1-5A	M1-5/R7X		No	Laundry northwest adjacent, wagon yard west-adjacent, manufacturing of heating apparatus northeast adjacent, industrial/ manufacturing/ automotive	Minimal		Yes	Off-site concerns
DDD	MN	229	4	1002290004	345 CANAL STREET	Potential	M1-5B	M1-5/R9X		No	Garage with three buried gasoline tanks and candy factory west-adjacent, popcorn and candy factory north Property block, automotive/ manufacturing	Minimal		Yes	Off-site concerns
DDD	MN	229	5	1002290005	349 CANAL STREET	Potential	M1-5B	M1-5/R9X	X	Yes, UST	Candy factory west-adjacent, popcorns and candy factory north Property block, automotive/ manufacturing	Historic automotive, UST		Yes	On-site and off-site concerns

Table 10-1 (cont'd)
Assessment of Projected and Potential Development Sites

Site ID	Borough	Block	Lot	BBL	Address	Group	Existing Zoning	Proposed Zoning	Sanborns or City Directories	On-site Database listings	Concerns within 400-foot Radius	On-Site Concerns	Site Visit Findings	E-Designation	Rationale
E	MN	496	18	1004960018	62 PRINCE STREET	Potential	M1-5B	M1-5/R7X	X	Yes, Spills, UST, EDR Historic Auto	Gasloine station and auto repair, packing box yard south-adjacent, silverware and candy factories northeast, fire dept and steam laundry southeast, automotive/ manufacturing	Historic filling station and automotive, Spills, UST		Yes	On-site and off-site concerns
EE	MN	516	34	1005160034	456 WEST BROADWAY	Potential	M1-5A	M1-5/R7X		No	EDR Historic Automotive north adjacent, Chinese laundries on north and south Property block, candy factory southeast, manufacturing of heating apparatus northeast, industrial/ manufacturing	Minimal		Yes	Off-site concerns
EE	MN	516	35	1005160035	454 WEST BROADWAY	Potential	M1-5A	M1-5/R7X	X	No	EDR Historic Automobile north, Chinese laundries on north and south Property block, candy factory southeast, manufacturing of heating apparatus northeast, industrial/ manufacturing	Historic machine shop		Yes	On-site and off-site concerns
EEE	MN	544	5	1005440005	403 LAFAYETTE STREET	Potential	M1-5B	M1-5/R9X	X	Yes PBS, Spills	Industrial/Automotive	Historic Automotive and Fueling		Yes	On-site and off-site concerns
F	MN	545	14	1005450014	724 BROADWAY	Potential	M1-5B	M1-5/R9X	X	No	Industrial/Automotive	Historic manufacturing		Yes	On-site and off-site concerns
FFF	MN	474	26	1004740026	90 GRAND STREET	Potential	M1-5B	M1-5/R7X	X	No	Minimal, general commercial or industrial	Minimal		Yes	Possible on- and off-site concerns
G	MN	475	19	1004750019	47 WOOSTER STREET	Potential	M1-5B	M1-5/R7X	X	No	Candy factory adjacent east, automotive/industrial	Historic manufacturing/machine shop		Yes	On-site concerns
GG	MN	482	26	1004820026	220 LAFAYETTE STREET	Potential	M1-5B	M1-5/R7X	X	No	Adjacent manufacturing and nearby machine shop	Sign Painting and warehouse use		Yes	On- and Off-site Concerns
GGG	MN	484	3	1004840003	96 SPRING STREET	Potential	M1-5B	M1-5/R9X	X	AST	Minimal	Minimal		Yes	On-site tank
H	MN	496	9	1004960009	95 CROSBY STREET	Potential	M1-5B	M1-5/R7X	X		East-adjacent filling station	On-site and adjacent automotive repair		Yes	On- and Off-site concerns
HH	MN	499	6	1004990006	102 GREENE STREET	Potential	M1-5A	M1-5/R7X	X	No	Minimal, general commercial or industrial	Minimal		Yes	Possible on-and off-site concerns
HHH	MN	529	69	1005290069	55 Bleeker Street	Potential	M1-5B	M1-5/R9X	X	UST	Minimal, general commercial or industrial	Former Auto Repair and Filling Station		Yes	On- and Off-site concerns

Table 10-1 (cont'd)
Assessment of Projected and Potential Development Sites

Site ID	Borough	Block	Lot	BBL	Address	Group	Existing Zoning	Proposed Zoning	Sanborns or City Directories	On-site Database listings	Concerns within 400-foot Radius	On-Site Concerns	Site Visit Findings	E-Designation	Rationale
I	MN	229	15	1002290015	18 WOOSTER STREET	Potential	M1-5B	M1-5/R7X	X	Closed Spill (Paint in Sewer)/Closed 2013	Industrial/Automotive	Manufacturing, Lumber Storage		Yes	On- and Off-site concerns
II	MN	230	44	1002300044	3 MERCER STREET	Potential	M1-5B	M1-5/R9X		No	Minimal, general commercial or industrial	Minimal/Commercial		Yes	Possible on- and off-site concerns
J	MN	544	72	1005440072	27 EAST 4 STREET	Potential	M1-5B	M1-5/R9X	X	UST	Some Automotive	UST, Auto Repair		Yes	On- and Off-site concerns
JJ	MN	513	33	1005130033	149 MERCER STREET	Potential	M1-5A	M1-5/R7X	X	No	Adjacent lumber, manufacturing	Manufacturing		Yes	On- and Off-site concerns
K	MN	514	4	1005140004	140 WOOSTER STREET	Potential	M1-5A	M1-5/R7X	X	No	Adjacent manufacturing and lumber	Lumber		Yes	On- and Off-site concerns
KK	MN	486	17	1004860017	83 GREENE STREET	Potential	M1-5A	M1-5/R7X	X	No	Adjacent manufacturing	Manufacturing (unspecified)		Yes	On- and Off-site concerns
L	MN	501	3	1005010003	417 WEST BROADWAY	Potential	M1-5A	M1-5/R7X	X	No	Some Automotive	Auto Repair and gasoline tank		Yes	On-site concerns
LL	MN	483	8	1004830008	506 BROADWAY	Potential	M1-5B	M1-5/R9X		No	Drycleaners south-adjacent with RCRA listing	Minimal		Yes	Off-site concerns
M	MN	485	24	1004850024	89 MERCER STREET	Potential	M1-5A	M1-5/R7X			Manufacturing uses adjacent and nearby	Minimal		Yes	Off-site concerns
MM	MN	474	14	1004740014	53 MERCER STREET	Potential	M1-5B	M1-5/R7X		No	Auto Repair and gasoline tank south-adjacent	Minimal		Yes	Off-site concerns
N	MN	530	31	1005300031	53 GREAT JONES STREET	Potential	M1-5B	M1-5/R7X	X		Proximal Lumber and Industrial Use	Industrial Use		Yes	On- and Off-site concerns
NN	MN	514	24	1005140024	141 GREENE STREET	Potential	M1-5A	M1-5/R7X		No	Filling station north-adjacent	Minimal		Yes	Off-site concerns
O	MN	474	7501	1004747501	51 MERCER STREET	Potential	M1-5B	M1-5/R7X	X	No	Some Industrial/Automotive	Auto Repair and gasoline tank		Yes	On- and Off-site concerns
OO	MN	513	39	1005130039	103 PRINCE STREET	Potential	M1-5A	M1-5/R7X		No	Manufacturing	Minimal		Yes	Off-site concerns
P	MN	514	1	1005140001	134 WOOSTER STREET	Potential	M1-5A	M1-5/R7X	X	No	Manufacturing, Lumber	Motor Freight Station		Yes	On- and Off-site concerns
PP	MN	497	15	1004970015	558 BROADWAY	Potential	M1-5B	M1-5/R9X		No	Manufacturing	Minimal		Yes	Off-site concerns
Q	MN	516	36	1005160036	452 WEST BROADWAY	Potential	M1-5A	M1-5/R7X		No	Manufacturing, machine shop	Minimal		Yes	Off-site concerns
Q	MN	516	37	1005160037	450 WEST BROADWAY	Potential	M1-5A	M1-5/R7X		No	Manufacturing, machine shop	Minimal		Yes	Off-site concerns
QQ	MN	474	19	1004740019	43 MERCER STREET	Potential	M1-5B	M1-5/R7X	X	No	Automotive and Industrial	Laundry, gasoline tank and Auto Repair		Yes	On- and Off-site concerns
RR	MN	501	32	1005010032	143 SPRING STREET	Potential	M1-5A	M1-5/R7X			Automotive and Industrial	Minimal		Yes	Off-site concerns
S	MN	232	3	1002320003	440 BROADWAY	Potential	M1-5B	M1-5/R9X		Minimal (Con Ed Manifest)	Minimal, general commercial or industrial	Minimal		Yes	Possible on- and off-site concerns
SS	MN	475	22	1004750022	41 WOOSTER STREET	Potential	M1-5B M1-5A	M1-5/R7X	X	No	Minimal, general commercial or industrial	Minimal		Yes	Possible on- and off-site concerns
T	MN	232	10	1002320010	454 BROADWAY	Potential	M1-5B	M1-5/R9X		No	Minimal, general commercial or industrial	Minimal		Yes	Possible on- and off-site concerns

Table 10-1 (cont'd)
Assessment of Projected and Potential Development Sites

Site ID	Borough	Block	Lot	BBL	Address	Group	Existing Zoning	Proposed Zoning	Sanborns or City Directories	On-site Database listings	Concerns within 400-foot Radius	On-Site Concerns	Site Visit Findings	E-Designation	Rationale
TT	MN	475	9	1004750009	355 WEST BROADWAY	Potential	M1-5A	M1-5/R7X	X	No	Minimal	Historic Manufacturing		Yes	On-site concerns
U	MN	473	5	1004730005	470 BROADWAY	Potential	M1-5B	M1-5/R9X		No	Minimal, general commercial or industrial	Minimal		Yes	Possible on- and off-site concerns
UU	MN	473	7	1004730007	474 BROADWAY	Potential	M1-5B	M1-5/R9X		No	Minimal, general commercial or industrial	Minimal		Yes	Possible on- and off-site concerns
V	MN	228	111	1002280111	323 WEST BROADWAY	Potential	M1-5A	M1-5/R7X		No	Automotive, industrial/manufacturing, Rail transfer shed and truck parking south-adjacent	Minimal		Yes	Off-site concerns
VV	MN	474	32	1004740032	481 BROADWAY	Potential	M1-5B	M1-5/R9X		No	Minimal, general commercial or industrial	Minimal		Yes	Possible on- and off-site concerns
W	MN	498	1	1004980001	92 PRINCE STREET	Potential	M1-5B	M1-5/R7X		No	South-adjacent garage with gasoline tank	Minimal		Yes	Off-site concerns
WW	MN	483	14	1004830014	518 BROADWAY	Potential	M1-5B	M1-5/R9X		RCRA Gen of Ignitable Waste	Minimal	Minimal		Yes	On-site concerns
X	MN	513	25	1005130025	163 MERCER STREET	Potential	M1-5A	M1-5/R7X	X		North-adjacent garage	Manufacturing		Yes	On- and Off-site concerns
XX	MN	512	17	1005120017	589 BROADWAY	Potential	M1-5B	M1-5/R9X		No	West-adjacent manufacturing	Minimal		Yes	Off-site concerns
Y	MN	502	31	1005020031	424 WEST BROADWAY	Potential	M1-5A	M1-5/R7X		No	Minimal	Paints		Yes	On-site concerns
YY	MN	500	16	1005000016	120 PRINCE STREET	Potential	M1-5A	M1-5/R7X		No	Adjacent manufacturing	Minimal		Yes	Off-site concerns
YY	MN	500	17	1005000017	118 PRINCE STREET	Potential	M1-5A	M1-5/R7X	X	No	Minimal	Manufacturing		Yes	On-site concerns
Z	MN	488	23	1004880023	396 WEST BROADWAY	Potential	M1-5A	M1-5/R7X		No	Motor Freight Station West-adjacent. Manufacturing and varnish works on Site block	Minimal		Yes	Off-site concerns
ZZ	MN	230	3	1002300003	317 CANAL STREET	Potential	M1-5B	M1-5/R9X		No	Minimal, general commercial or industrial	Minimal		Yes	Possible on- and off-site concerns
ZZ	MN	230	4	1002300004	319 CANAL STREET	Potential	M1-5B	M1-5/R9X		No	Minimal, general commercial or industrial	Minimal		Yes	Possible on- and off-site concerns

Notes:
X=On-Site Concerns identified in Sanborn Maps or City Directories (historical and/or current automotive or industrial uses): RCRA=Resource Conservation & Recovery Act, BCP=NYSDEC Brownfield Cleanup Program, FP/VP=Suspect Fuel Oil Fill Port/Vent Pipe, MW=Suspect Monitor Well,

D. THE FUTURE WITHOUT THE PROPOSED ACTIONS

In the Future without the Proposed Actions (No Action condition), the sites are assumed to either remain generally unchanged from existing conditions or become occupied by uses that are as-of-right under existing zoning (see Chapter 1, "Project Description"). Although the sites do not currently present a hazard to people or the environment, any construction involving soil disturbance could potentially increase pathways for human exposure to any subsurface hazardous materials present. As such, soil disturbance would likely not be conducted in accordance with all of the procedures (e.g., for conducting testing before commencing excavation and implementation of health and safety plans during construction) described in the following section. However, should petroleum tanks and/or petroleum spills be identified (e.g., during excavation for new foundations), legal requirements (including those of DEC) would need to be followed, as would applicable regulatory requirements prior to demolition relating to ACMs and relating to disturbance and handling of suspect LBP. Off-site disposal of excess soil/fill would also need to be conducted in accordance with federal and state requirements. Overall, in the No Action condition, the amount of soil disturbance would likely be less than in the Future with the Proposed Actions, but the controls on its performance would not be as stringent as under the Proposed Actions, as described below.

E. THE FUTURE WITH THE PROPOSED ACTIONS

In the future with the Proposed Actions (With Action condition), activities associated with the development on the projected or potential development sites could result in demolition and construction activities that could increase pathways for human exposure. **Table 10-1** summarizes the findings of the hazardous materials evaluation for each of the sites. The final column includes the recommendation concerning the placement of a hazardous materials (E) Designation (E-619) for all potential and projected development sites that could have been adversely affected by current or historical uses at, adjacent to, or within 400 feet of the development site. In evaluating whether the placement of an (E) Designation for hazardous materials is necessary, current site conditions and previous on-site uses were prioritized, followed by the adjacent site use or history, and finally the conditions within a 400-foot radius.

As noted above, construction-related activities anticipated for the With Action condition could increase pathways for exposure to hazardous materials. However, the possibility of impacts to the health and safety of workers, the community, and future occupants would be reduced by performing demolition and construction in accordance with the measures identified below:

- Prior to construction, further investigation would be performed on each site. This would start with preparation of a Phase I ESA in accordance with American Society of Testing Materials (ASTM) Standard E1527-13, *Standard Practice for Environmental Site Assessments: Phase I Environmental Site Assessment Practice*. The findings would be used to prepare a subsurface investigation protocol for agency review. Upon approval of the protocol, the investigation (typically including laboratory analysis of soil, groundwater, and soil vapor samples from the site) would be implemented and a report of the findings submitted to the agency along with the proposed remediation plan (i.e., measures to be implemented prior to or as part of construction to avoid impacts to the health and safety of workers, the community, and future occupants), which would include a construction health and safety plan to protect workers and the surrounding community during development activities.

- Any renovation or demolition activities with the potential to disturb LBP would be performed in accordance with the applicable Occupational Safety and Health Administration regulation (OSHA 29 CFR 1926.62—*Lead Exposure in Construction*).
- Prior to any renovation or demolition activities with the potential to disturb suspect ACMs, an asbestos survey would be conducted to determine whether these materials are ACMs. If these materials prove to contain asbestos, they would be properly removed and disposed of in accordance with all state and federal regulations.
- Unless there is labeling or test data that indicates that florescent lights, other electrical equipment, and hydraulic fluid are not mercury- and/or PCB-containing, if disposal is required, it would be performed in accordance with applicable federal, state, and local regulations and guidelines.
- All excavated soil requiring off-site disposal would be managed in accordance with applicable regulatory requirements. All soil and any other materials intended for off-site disposal would be tested in accordance with the requirements of the intended receiving facility. Transportation of material leaving the site for off-site disposal would be in accordance with federal, state, and local requirements covering licensing of haulers and trucks, placarding, truck routes, manifesting, etc. All on-site petroleum storage tanks (and any unforeseen tanks encountered during redevelopment) would be properly closed and removed in accordance with applicable requirements.
- If dewatering is required for construction, testing would be performed to ensure compliance with New York City Department of Environmental Protection (DEP) sewer discharge permit/approval requirements and, if necessary, pre-treatment world be conducted prior to discharge to the sewer.

To ensure the measures above are implemented, as warranted, an (E) Designation (**E-619**) for hazardous materials would be placed on all 84projected and potential development sites identified in Table 10-1 as part of the Proposed Actions. Recommendations for (E) Designations are based on whether the sites may have been adversely affected by current or historical uses at, adjacent to, or within 400 feet. In determining whether a site is recommended for an (E) Designation, current site conditions were given priority, followed by the adjacent site use or history, and finally the conditions within a 400-foot radius.

The (E) Designation would require that, prior to redevelopment, the property owner conduct: a Phase I ESA in accordance with the ASTM E1527-13; and implement a soil, soil vapor, and groundwater testing protocol, and remediation where appropriate, to the satisfaction of OER before issuance of construction-related DOB permits (pursuant to Section 11-15 of the *Zoning Resolution*—Environmental Requirements). The (E) Designation also mandates construction-related health and safety plans, which must be approved by OER.

The text of the (E) Designation (E-619) would be the following:

> ***Task 1****—The applicant submits to OER, for review and approval, a Phase I ESA of the site along with a soil and groundwater testing protocol, including a description of methods and a site map with all sampling locations clearly and precisely represented.*
>
> *If site sampling is necessary, no sampling should begin until written approval of a protocol is received from OER. The number and location of sample sites should be selected to adequately characterize the site, the specific source of suspected contamination (i.e., petroleum based contamination and non-petroleum based contamination), and the remainder of the site's*

condition. The characterization should be complete enough to determine what remediation strategy (if any) is necessary after review of sampling data. Guidelines and criteria for selecting sampling locations and collecting samples are provided by OER upon request.

***Task 2**—A written report with findings and a summary of the data must be submitted to OER after completion of the testing phase and laboratory analysis for review and approval. After receiving such results, a determination is made by OER if the results indicate that remediation is necessary.*

If OER determines that no remediation is necessary, written notice shall be given by OER.

If remediation is indicated from the test results, a proposed remediation plan must be submitted to OER for review and approval. The applicant must complete such remediation as determined necessary by OER. The applicant should then provide proper documentation that the work has been satisfactorily completed.

F. CONCLUSION

As shown in **Table 10-1**, the Proposed Actions would include the placement of hazardous materials E-Designations (E-619) for all projected and potential development sites. The implementation of these measures would preclude the potential for significant adverse impacts associated with the Proposed Actions. ✷

Appendix F: Proposed Air Quality (E) Designations

Appendix F: Proposed Air Quality (E) Designations

A. INTRODUCTION

Under the proposed zoning, (E) Designations are proposed to avoid impacts on privately owned parcels on projected or potential development sites with respect to air quality (heating and hot water systems and potential industrial uses). A description of the requirements of those (E) Designations follows. A list of the sites, blocks, and lots affected by the (E) Designations is presented in **Tables F-1** through **F-2**.

B. PROPOSED (E) DESIGNATIONS

HEATING AND HOT WATER SYSTEM (E) DESIGNATIONS

Under the Proposed Actions, for each of the 84 projected and potential development sites (26 projected and 58 potential development sites) development sites that failed the heating and hot water system screening analysis, a refined analysis was performed utilizing the AERMOD dispersion model (see Chapter 15," Air Quality"). The results indicated that all but two of the 31 sites that failed the screening analysis for No. 2 oil also failed the refined analysis, and eight of 38 sites that failed the screening analysis for natural gas also failed the refined analysis.[1]

To preclude the potential for significant adverse air quality impacts on other projected and potential developments from the heating and hot water system emissions, an (E) Designation would be incorporated into the proposed rezoning for each of the affected sites. The descriptions and requirements of the proposed (E) Designations for these sites with respect to heating and hot water systems are presented in **Tables F-1 and F-2**.

Table F-1
(E) Designations for Projected Development Sites
(Heating and Hot Water System Restrictions)

Development Site	Block	Lots	Proposed (E) Designation
1	531	41, 42, 43, 44	Any new residential and/or commercial development must exclusively use natural gas as the type of fuel for heating and hot water systems, to avoid any potential significant air quality impacts.
3	522	41, 43	Any new residential and/or commercial development must exclusively use natural gas as the type of fuel for heating and hot water systems, to avoid any potential significant air quality impacts.

[1] For the initial natural gas AERMOD runs some refinements were made for either stack locations or stack heights based upon the location and/or height of the receptor building.

Table F-1 (cont'd)
(E) Designations for Projected Development Sites
(Heating and Hot Water System Restrictions)

Development Site	Block	Lots	Proposed (E) Designation
6	227	6, 7	Any new residential and/or commercial development must exclusively use natural gas as the type of fuel for heating and hot water systems, and ensure that the heating and hot water systems stack(s) is located at least 10 feet away from the lot line facing Grand Street, to avoid any potential significant air quality impacts.
7	227	1, 2	Any new residential and/or commercial development must be fitted with low NOx (30 ppm) burners firing only natural gas for heating and hot water systems, to avoid any potential significant air quality impacts.
9	208	13, 19, 20	Any new residential and/or commercial development must be fitted with low NOx (30 ppm) burners firing only natural gas for heating and hot water systems, ensure that the heating and hot water system stack(s) is located no greater than 47 feet away from the lot line facing Canal Street and at least 65 feet away from the lot line facing Centre Street, to avoid any potential significant air quality impacts.
15	510	33	Any new residential and/or commercial development must be fitted with low NOx (30 ppm) burners firing only natural gas for heating and hot water systems, and ensure that heating and hot water system stack(s) is located at least 30 feet away from the lot line facing Jersey Street, to avoid any potential significant air quality impacts.
22	476	1	Any new commercial development must be fitted with low NOx (30 ppm) burners firing only natural gas for heating and hot water systems, and ensure that heating and hot water system stack(s) is located at least 223 feet above grade, and that heating and hot water system stack(s) is located at least 30 feet away from the lot line facing Watts Street, to avoid any potential significant air quality impacts.
23	475	61	Any new residential and/or commercial development must be fitted with low NOx (30 ppm) burners firing only natural gas for heating and hot water systems, and ensure that heating and hot water system stack(s) is located at least 98 feet above grade, to avoid any potential significant air quality impacts.
24	235	29	Any new residential and/or commercial development must be fitted with low NOx (30 ppm) burners firing only natural gas for heating and hot water systems, to avoid any potential significant air quality impacts.
25	208	4	Any new residential and/or commercial development must be fitted with low NOx (30 ppm) burners firing only natural gas for heating and hot water systems, ensure that the heating and hot water systems stack(s) is located at least 28 feet away from the lot line facing Centre Street, and ensure that heating and hot water system stack(s) is located at least 173 feet above grade, to avoid any potential significant air quality impacts.

Table F-1 (cont'd)
(E) Designations for Projected Development Sites
(Heating and Hot Water System Restrictions)

Development Site	Block	Lots	Proposed (E) Designation
26	208	1	Any new residential and/or commercial development must be fitted with low NOx (30 ppm) burners firing only natural gas for heating and hot water systems, and ensure that heating and hot water system stack(s) is located at least 165 feet above grade, to avoid any potential significant air quality impacts.
27	207	20	Any new residential and/or commercial development must be fitted with low NOx (30 ppm) burners firing only natural gas for heating and hot water systems, to avoid any potential significant air quality impacts.
28	482	27, 28	Any new residential and/or commercial development must exclusively use natural gas as the type of fuel for heating and hot water systems, and ensure that heating and hot water stack(s) is located at least 113 feet above grade, to avoid any potential significant air quality impacts.
30	522	28	Any new residential and/or commercial development must be fitted with low NOx (30 ppm) burners firing only natural gas for heating and hot water systems, and ensure that the heating and hot water system stack(s) is located at least 114 feet above grade, to avoid any potential significant air quality impacts.
31	496	40	Any new residential and/or commercial development must be fitted with low NOx (30 ppm) burners firing only natural gas for heating and hot water systems, ensure that the heating and hot water systems stack(s) is located at least 40 feet away from the lot line facing Prince Street, and that heating and hot water systems stack(s) is located at least 125 feet above grade, to avoid any potential significant air quality impacts.
32	472	28	Any new residential and/or commercial development must ensure that heating and hot water stack(s) is located at least 93 feet above grade, to avoid any potential significant air quality impacts.

Table F-2
(E) Designations for Potential Development Sites
(Heating and Hot Water System Restrictions)

Development Site	Block	Lots	Proposed (E) Designation
AA	488	30	Any new residential and/or commercial development must be fitted with low NO_X (30ppm) burners firing only natural gas for heating and hot water systems, and ensure that heating and hot water systems stack(s) is located at least 30 feet away from the lot line facing Thompson Street and at least 10 feet away from the lot line facing Broome Street, to avoid any potential significant air quality impacts.
B	515	7	Any new residential and/or commercial development must exclusively use natural gas as the type of fuel for heating and hot water systems, to avoid any potential significant air quality impacts.
BB	531	3	Any new residential and/or commercial development must exclusively use natural gas as the type of fuel for heating and hot water systems, to avoid any potential significant air quality impacts.
BBB	487	28, 29	Any new residential and/or commercial development must be fitted with low NOx (30 ppm) burners firing only natural gas for heating and hot water systems, ensure that the heating and hot water system stack(s) is located at least 30 feet away from the lot line facing Broome Street, 10 feet away from the lot line facing West Broadway, and ensure that heating and hot water stack(s) is located at least 81 feet above grade, to avoid any potential significant air quality impacts.
CCC	475	1, 3, 4	Any new residential and/or commercial development must exclusively use natural gas as the type of fuel for heating and hot water systems, ensure that the heating and hot water systems stack(s) is located at least 10 feet away from the lot line facing Broome Street, and ensure that heating and hot water system stack(s) is located at least 95 feet above grade, to avoid any potential significant air quality impacts.
EE	516	34, 35	Any new residential and/or commercial development must exclusively use natural gas as the type of fuel for heating and hot water systems, ensure that heating and hot water systems stack(s) is located at least 10 feet away from the lot line facing Prince Street, and ensure that heating and hot water stack(s) is located at least 103 feet above grade, to avoid any potential significant air quality impacts.
F	545	14	Any new residential and/or commercial development must exclusively use natural gas as the type of fuel for heating and hot water systems, ensure that heating and hot water stack(s) is located at least 10 feet away from the lot line facing Astor Place, and ensure that heating and hot water stack(s) is located at least 165 feet above grade, to avoid any potential significant air quality impacts.
G	475	19	Any new residential and/or commercial development must exclusively use natural gas as the type of fuel for heating and hot water systems, to avoid any potential significant air quality impacts.

Table F-2 (cont'd)
(E) Designations for Potential Development Sites
(Heating and Hot Water System Restrictions)

Development Site	Block	Lots	Proposed (E) Designation
GG	482	26	Any new residential and/or commercial development must exclusively use natural gas as the type of fuel for heating and hot water systems and ensure that heating and hot water stack(s) is located at least 15 feet away from the line facing Spring Street, to avoid any potential significant air quality impacts.
HH	499	6	Any new residential and/or commercial development must be fitted with low NOx (20 ppm) burners firing only natural gas for heating and hot water systems, **EITHER** ensure that the heating and hot water system stack(s) is located at least 21 feet away from the lot line facing Prince Street **OR** ensure that heating and hot water system stack(s) is located at least 168 feet above grade, to avoid any potential significant air quality impacts.
HHH	529	69	Any new residential and/or commercial development must be fitted with low NOx (30 ppm) burners firing only natural gas for heating and hot water systems, **EITHER** ensure that the heating and hot water system stack(s) is located at least 26 feet away from the lot line facing Broadway, and ensure that the heating and hot water system stack(s) is located at least 170 feet above grade **OR** ensure that heating and hot water system stack(s) is located at least 60 feet away from the lot line facing Broadway, and ensure that heating and hot water system stack(s) is located at least 165 feet above grade, to avoid any potential significant air quality impacts.
I	229	15	Any new residential and/or commercial development must exclusively use natural gas as the type of fuel for heating and hot water systems, to avoid any potential significant air quality impacts.
II	230	44	Any new residential and/or commercial development must exclusively use natural gas as the type of fuel for heating and hot water systems and ensure that heating and hot water stack(s) is located at least 10 feet away from the line facing Canal Street and at least 20 feet away from the line facing Greene Street, to avoid any potential significant air quality impacts.
JJ	513	33	Any new residential and/or commercial development must exclusively use natural gas as the type of fuel for heating and hot water systems, ensure that the heating and hot water system stack(s) is located at least 10 feet from away the lot line facing Prince Street, and ensure that heating and hot water stack(s) is located at least 113 feet above grade, to avoid any potential significant air quality impacts.

Table F-2 (cont'd)
(E) Designations for Potential Development Sites
(Heating and Hot Water System Restrictions)

Development Site	Block	Lots	Proposed (E) Designation
K	514	4	Any new residential and/or commercial development must be fitted with low NOx (30 ppm) burners firing only natural gas for heating and hot water systems, and ensure that heating and hot water system stack(s) is located at least 10 feet away from the lot line facing Prince Street, to avoid any potential significant air quality impacts.
MM	474	14	Any new residential and/or commercial development must exclusively use natural gas as the type of fuel for heating and hot water systems, ensure that heating and hot water system stack(s) is located at least 10 feet away from the lot line facing Grand Street, and ensure that heating and hot water stack(s) is located at least 105 feet above grade, to avoid any potential significant air quality impacts.
N	530	31	Any new residential and/or commercial development must be fitted with low NOx (30 ppm) burners firing only natural gas for heating and hot water systems, and ensure that heating and hot water system stack(s) is located at least 10 feet away from the lot line facing Bowery, to avoid any potential significant air quality impacts.
NN	514	24	Any new residential and/or commercial development must be fitted with low NOx (30 ppm) burners firing only natural gas for heating and hot water systems, and ensure that heating and hot water system stack(s) is located at least 10 feet away from the lot line facing West Houston Street, to avoid any potential significant air quality impacts.
O	474	7501	Any new residential and/or commercial development must be fitted with low NOx (30 ppm) burners firing only natural gas for heating and hot water systems, ensure that heating and hot water system stack(s) is located at least 10 feet away from the lot line facing Broome Street, and ensure that the heating and hot water system stack(s) is located at least 102 feet above grade, to avoid any potential significant air quality impacts.
OO	513	39	Any new residential and/or commercial development must be fitted with low NOx (30 ppm) burners firing only natural gas for heating and hot water systems, ensure that heating and hot water system stack(s) is located at least 45 feet away from the lot line facing Mercer Street, and ensure that the heating and hot water system stack(s) is located at least 112 feet above grade, to avoid any potential significant air quality impacts.

Table F-2 (cont'd)
(E) Designations for Potential Development Sites
(Heating and Hot Water System Restrictions)

Development Site	Block	Lots	Proposed (E) Designation
P	514	1	Any new residential and/or commercial development must be fitted with low NOx (30 ppm) burners firing only natural gas for heating and hot water systems, ensure that heating and hot water system stack(s) is located at least 10 feet away from the lot line facing Prince Street, and ensure that the heating and hot water system stack(s) is located at least 100 feet above grade, to avoid any potential significant air quality impacts.
Q	516	36, 37	Any new residential and/or commercial development must exclusively use natural gas as the type of fuel for heating and hot water systems, ensure that heating and hot water system stack(s) is located at least 10 feet away from the lot line facing West Houston Street, and ensure that heating and hot water stack(s) is located at least 103 feet above grade, to avoid any potential significant air quality impacts.
QQ	474	19	Any new residential and/or commercial development must be fitted with low NOx (30 ppm) burners firing only natural gas for heating and hot water systems, and ensure that heating and hot water system stack(s) is located at least 10 feet away from the lot line facing Broome Street to avoid any potential significant air quality impacts.
RR	501	32	Any new residential and/or commercial development must be fitted with low NOx (20 ppm) burners firing only natural gas for heating and hot water systems, and ensure that heating and hot water system stack(s) is located at least 15 feet away from the lot line facing Prince Street and no more than 13 feet away from the lot line facing Wooster Street, to avoid any potential significant air quality impacts.
SS	475	22	Any new residential and/or commercial development must exclusively use natural gas as the type of fuel for heating and hot water systems, to avoid any potential significant air quality impacts.
U	473	5	Any new residential and/or commercial development must **EITHER** exclusively use natural gas as the type of fuel for heating and hot water systems, ensure that heating and hot water system stack(s) is located at least 10 feet away from the lot line facing Broome Street, and ensure that heating and hot water stack(s) is located at least 169 feet above grade **OR** must be fitted with low NO_x (30 ppm) burners firing natural gas for heating and hot water systems, ensure that heating and hot water system stack(s) is located at least 166 feet above grade, and that heating and hot water system stack(s) is located at least 20 feet away from the lot line facing Broome Street, to avoid any potential significant air quality impacts.

Table F-2 (cont'd)
(E) Designations for Potential Development Sites
(Heating and Hot Water System Restrictions)

Development Site	Block	Lots	Proposed (E) Designation
UU	473	7	Any new residential and/or commercial development must exclusively use natural gas as the type of fuel for heating and hot water systems, ensure that heating and hot water system stack(s) is located at least 10 feet away from the lot line facing Grand Street, and ensure that heating and hot water stack(s) is located at least 167 feet above grade, to avoid any potential significant air quality impacts.
V	228	111	Any new residential and/or commercial development must exclusively use natural gas as the type of fuel for heating and hot water systems, and ensure that heating and hot water stack(s) is located at least 133 feet above grade, to avoid any potential significant air quality impacts.
W	498	1	Any new residential and/or commercial development must be fitted with low NOx (30 ppm) burners firing only natural gas for heating and hot water systems, and ensure that heating and hot water system stack(s) is located at least 17 feet away from the lot line facing Broadway and at least 55 feet away from the lot line facing Spring Street, to avoid any potential significant air quality impacts.
WW	483	14	Any new residential and/or commercial development must exclusively use natural gas as the type of fuel for heating and hot water systems, ensure that heating and hot water system stack(s) is located at least 40 feet away from the lot line facing Crosby Street, and ensure that heating and hot water stack(s) is located at least 173 feet above grade, to avoid any potential significant air quality impacts.
ZZ	230	3,4	Any new residential and/or commercial development must be fitted with low NOx (30 ppm) burners firing only natural gas for heating and hot water systems, and ensure that heating and hot water system stack(s) is located at least 10 feet away from the lot line facing Greene Street to avoid any potential significant air quality impacts.

✷

$L_{10(1)}$ noise levels in **Table 17-7** were determined by adjusting the existing noise measurements to account for background traffic growth between the Existing Condition and With Action condition according to the Noise PCE screening analysis results. The projected future $L_{10(1)}$ noise levels include the noise contribution from vehicular traffic on adjacent roadways.

Table 17-7
Required Attenuation at Noise Measurement Locations (in dBA)

Receptor	Location	Highest With Action $L_{10(1)}$ Value[1]	Minimum Required Attenuation[2]
1	Broadway between West 3rd Street and West 4th Street	74.7	31
2	Great Jones Street and Lafayette Street Intersection	70.4	28
3	Bowery between West 3rd Street and West 4th Street	73.4	31
4	East Houston Street and Lafayette Street Intersection	74.6	31
5	Lafayette Street between East Houston Street and Prince Street	70.5	28
6	Prince Street and Mercer Street Intersection	68.1	N/A
7	Spring Street and Crosby Street Intersection	69.1	N/A
8	Lafayette Street between Spring Street and Broome Street	68.9	N/A
9	Thompson Street between Watts Street and Grand Street	74.3	31
10	Grand Street and 6th Avenue Intersection	74.9	31
11	Grand Street and West Broadway Intersection	70.5	28
12	Canal Street and West Broadway Intersection	79.0	35
13	Broadway between Broome Street and Grand Street	74.8	31
14	Grand Street and Lafayette Street Intersection	71.2	28
15	Hester Street and Centre Street Intersection	72.8	28
16	Canal Street and Centre Street Intersection	79.5	35

Notes:
1 Future noise levels adjusted for expected increases in background traffic in the With-Action condition.
2 Attenuation values are shown for residential or community facility uses; commercial office uses would require 5 dBA less attenuation.
3 "N/A" indicates that the highest calculated L_{10} is below 70 dBA. The *CEQR Technical Manual* does not specify minimum attenuation guidance for exterior L_{10} values below this level.

Based on the values shown in **Table 17-7**, required attenuation levels were determined for all development sites. These values are shown in **Table 17-8**.

Table 17-8
Required Attenuation at Development Sites (in dBA)

Development Site	Block(s)	Lot(s)	Façade(s)	Representative Receptor	Required Attenuation[1]
Projected Development Sites					
1	531	41, 42, 43, 44	West, North/South (greater than 50 feet from Bowery)	2	28
			East, North/South (within 50 feet of Bowery)	3	31
2	531	17, 52, 56	All	2	28
3	522	41, 43	All	4	31
4	234	9, 11	All	14	28
5	227	20, 22	All	11	28
6	227	6, 7	All	12	35[3]
7	227	1, 2	All	12	35
8	209	21, 26	North, East/West (greater than 50 feet from Canal Street)	14	28
			South, East/West (within 50 feet of Canal Street)	16	35

Table 17-8 (cont'd)
Required Attenuation at Development Sites (in dBA)

Development Site	Block(s)	Lot(s)	Façade(s)	Representative Receptor	Required Attenuation[1]
Projected Development Sites (continued)					
9	208	13, 19, 20	North, East/West (greater than 50 feet from Canal Street)	15	28
			South, East/West (within 50 feet of Canal Street)	16	35
10	207	5, 6, 7, 8, 10	All	15	28
12	545	48	All	2	28
13	531	37	All	3	31
14	529	35	All	2	28
15	510	33	All	5	28
16	485	28	All	6	N/A[2]
20	476	56, 57, 73	North, West	9	31
			South, East	11	28
22	476	1	All	10	31
23	475	61	All	11	28
24	235	29	All	15	28
25	208	4	All	14	28
26	208	1	All	16	35
27	207	20	All	16	35
28	482	27, 28	All	8	N/A[2]
30	522	28	All	4	31
31	496	40	All	7	N/A[2]
32	472	28	All	14	28
Potential Development Sites					
A	482	9	All	7	N/A[2]
B	515	7	All	11	28
C	487	18	All	11	28
D	475	59	All	11	28
E	496	18	All	6	N/A[2]
F	545	14	All	1	31
G	475	19	All	6	N/A[2]
H	496	9	All	7	N/A[2]
I	229	15	All	6	N/A[2]
J	544	72	All	2	28
K	514	4	All	6	N/A[2]
L	501	3	All	11	28
M	485	24	All	6	N/A[2]
N	530	31	All	2	28
O	474	7501	All	6	N/A[2]
P	514	1	All	6	N/A[2]
Q	516	36, 37	All	11	28
S	232	3	All	13	31
T	232	10	All	13	31
U	473	5	All	13	31
V	228	111	All	11	28
W	498	1	All	6	N/A[2]
X	513	25	All	6	N/A[2]
Y	502	31	All	11	28
Z	488	23	All	11	28
AA	488	30	All	11	28
BB	531	3	All	1	31
CC	483	29	All	7	N/A[2]
DD	516	25	North, East, West	4	31
			South	11	28
EE	516	34, 35	All	11	28
GG	482	26	All	8	N/A[2]
HH	499	6	All	6	N/A[2]

Table 17-8 (cont'd)
Required Attenuation at Development Sites (in dBA)

Development Site	Block(s)	Lot(s)	Façade(s)	Representative Receptor	Required Attenuation[1]
Potential Development Sites (continued)					
II	230	44	All	6	N/A[2]
JJ	513	33	All	6	N/A[2]
KK	486	17	All	7	N/A[2]
LL	483	8	All	13	31
MM	474	14	All	6	N/A[2]
NN	514	24	All	6	N/A[2]
OO	513	39	All	6	N/A[2]
PP	497	15	East	7	N/A[2]
			North, South, West	13	31
QQ	474	19	All	6	N/A[2]
RR	501	32	All	7	N/A[2]
SS	475	22	All	6	N/A[2]
TT	475	9	All	11	28
UU	473	7	All	13	31
VV	474	32	West	6	N/A[2]
			North, South, East	13	31
WW	483	14	All	13	31
XX	512	17	West	6	N/A[2]
			North, South, East	13	31
YY	500	16, 17	All	6	N/A[2]
ZZ	230	3, 4	All	12	35
AAA	230	7, 8	All	12	35
BBB	487	28, 29	All	7	N/A[2]
CCC	475	1, 3, 4	All	11	28
DDD	229	4, 5	North, West/East (greater than 50 feet from Canal Street)	6	N/A[2]
			South, East/West (within 50 feet of Canal Street),	12	35
EEE	544	5	All	2	28
FFF	474	26	All	11	28
GGG	484	3	All	7	N/A[2]
HHH	529	69	All	2	28

Notes:
1 Attenuation values are shown for residential or community facility uses; commercial office uses would require 5 dBA less attenuation.
2 "N/A" indicates that the highest calculated L_{10} is below 70 dBA. The *CEQR Technical Manual* does not specify minimum attenuation guidance for exterior L_{10} values below this level.
3 Attenuation requirement based on cumulative noise level prediction including contribution from traffic on adjacent roadways and projected playground noise.

To implement the attenuation requirements at Projected and Potential Development Sites **(Table 17-8)**, an (E) Designation for noise (E-619) would be applied specifying the appropriate amount of window/wall attenuation. The text of the (E) Designation would be as follows:

> **To ensure an acceptable interior noise environment, the building façade(s) of future development on the Blocks and Lots shown in Table 17-8 must provide minimum composite building façade attenuation as shown in Table 17-8, in order to maintain an interior L_{10} noise level not greater than 45 dBA for residential and community facility uses or not greater than 50 dBA for commercial office uses. To maintain a closed-window condition in these areas, an alternate means of ventilation that brings outside air into the building without degrading the acoustical performance of the building façade(s) must also be provided.**

The attenuation of a composite structure is a function of the attenuation provided by each of its component parts and how much of the area is made up of each part. Normally, a building façade is composed of the wall, glazing, and any vents or louvers for heating, ventilation, and air conditioning (HVAC) systems in various ratios of area. Buildings proposed to be located on the (E) designated sites would be designed to provide composite window/wall attenuation greater than or equal to the attenuation requirements listed in **Table 17-8**.

By adhering to the design guidelines specified in the Noise (E) Designations described above, buildings to be developed as a result of the Proposed Actions would provide sufficient attenuation to achieve the *CEQR Technical Manual* interior noise level guidelines of 45 dBA L_{10} for residential or community facility uses and 50 dBA L_{10} for commercial office uses.

G. MECHANICAL EQUIPMENT

It is assumed that the building mechanical systems (i.e., HVAC systems) would be designed to meet all applicable noise regulations (i.e., Subchapter 5, §24-227 of the New York City Noise Control Code, the New York City Department of Buildings Code) and to avoid producing levels that would result in any significant increase in ambient noise levels. Therefore, the Proposed Actions would not result in any significant adverse noise impacts related to building mechanical equipment. ✷

LANGAN

Technical Excellence
Practical Experience
Client Responsiveness

May 8, 2025

Fire Department, City of New York
Bureau of Revenue Management
9 MetroTech East
Brooklyn, NY 11201-3857

Re: Freedom of Information Request
375 Lafayette Street
Block 531 Lots 17, 52 and 56
New York, New York
Langan Project No. 170930301

Dear Sir or Madam:

Pursuant to the Federal Freedom of Information Act (5 U.S.C 552 et seq.) dealing with the examination and duplication of documents maintained by public agencies, Langan is requesting any information or copies of files regarding environmental conditions on the above property, such as environmental permits, notices of violations, spill/discharge incidents, storage or disposal of hazardous substances, Underground Storage Tanks (USTs), Leaking Underground Storage Tanks (LTANKs), asbestos abatement, and any other environmental reports that your department may have.

The property is located at **375 Lafayette Street, in New York, New York**. The subject property is identified as **Block 531, Lots 17, 52 and 56.** The 19,775-square foot subject property is located at the northeastern corner of Lafayette Street and Great Jones Street. The subject property is adjoined to the north and east by offices and multi-family residential buildings.

Please contact me at 845-978-3734 with any questions or send your response to my attention at omiller@langan.com or at the below address:

Langan Engineering and Environmental Services, P.C.
368 Ninth Avenue, 8th Floor
New York, New York 10001

Thank you in advance for your cooperation.

Sincerely,

Langan Engineering, Environmental, Surveying
Landscape Architecture, and Geology, D.P.C.

Olivia Miller

Olivia Miller
Staff Geologist

LANGAN

Technical Excellence
Practical Experience
Client Responsiveness

May 8, 2025

Records Access Officer
New York City Department of Environmental Protection
Bureau of Legal Affairs
59-17 Junction Boulevard, 19th Floor
Corona, New York 11368

Re: Freedom of Information Request
375 Lafayette Street
Block 531 Lots 17, 52 and 56
New York, New York
Langan Project No. 170930301

Dear Sir or Madam:

Pursuant to the Federal Freedom of Information Act (5 U.S.C 552 et seq.) dealing with the examination and duplication of documents maintained by public agencies, Langan is requesting any information or copies of files regarding environmental conditions on the above property, such as environmental permits, notices of violations, spill/discharge incidents, storage or disposal of hazardous substances, Underground Storage Tanks (USTs), Leaking Underground Storage Tanks (LTANKs), asbestos abatement, and any other environmental reports that your department may have.

The property is located at **375 Lafayette Street, in New York, New York**. The subject property is identified as **Block 531, Lots 17, 52 and 56.** The 19,775-square foot subject property is located at the northeastern corner of Lafayette Street and Great Jones Street. The subject property is adjoined to the north and east by offices and multi-family residential buildings.

Please contact me at 845-978-3734 with any questions or send your response to my attention at omiller@langan.com or at the below address:

Langan Engineering and Environmental Services, P.C.
368 Ninth Avenue, 8th Floor
New York, New York 10001

Thank you in advance for your cooperation.

Sincerely,

Langan Engineering, Environmental, Surveying
Landscape Architecture, and Geology, D.P.C.

Olivia Miller

Olivia Miller
Staff Geologist

LANGAN

Technical Excellence
Practical Experience
Client Responsiveness

May 8, 2025

Records Access Officer
Department of Mental Health and Hygiene
Gotham Center
42-09 28th Street, Floor 14th, CN31
Long Island City, NY 11101
recordsaccess@health.nyc.gov

Re: Freedom of Information Request
375 Lafayette Street
Block 531 Lots 17, 52 and 56
New York, New York
Langan Project No. 170930301

Dear Sir or Madam:

Pursuant to the Federal Freedom of Information Act (5 U.S.C 552 et seq.) dealing with the examination and duplication of documents maintained by public agencies, Langan is requesting any information or copies of files regarding environmental conditions on the above property, such as environmental permits, notices of violations, spill/discharge incidents, storage or disposal of hazardous substances, Underground Storage Tanks (USTs), Leaking Underground Storage Tanks (LTANKs), asbestos abatement, and any other environmental reports that your department may have.

The property is located at **375 Lafayette Street, in New York, New York**. The subject property is identified as **Block 531, Lots 17, 52 and 56.** The 19,775-square foot subject property is located at the northeastern corner of Lafayette Street and Great Jones Street. The subject property is adjoined to the north and east by offices and multi-family residential buildings.

Please contact me at 845-978-3734 with any questions or send your response to my attention at omiller@langan.com or at the below address:

Langan Engineering and Environmental Services, P.C.
368 Ninth Avenue, 8th Floor
New York, New York 10001

Thank you in advance for your cooperation.

Sincerely,

Langan Engineering, Environmental, Surveying
Landscape Architecture, and Geology, D.P.C.

Olivia Miller

Olivia Miller
Staff Geologist

LANGAN

Technical Excellence
Practical Experience
Client Responsiveness

May 8, 2025

Records Access Office
New York State Department of Health
Corning Tower, Room 2364
Albany, New York 12237-0044
foil@health.ny.gov

Re: Freedom of Information Request
375 Lafayette Street
Block 531 Lots 17, 52 and 56
New York, New York
Langan Project No. 170930301

Dear Sir or Madam:

Pursuant to the Federal Freedom of Information Act (5 U.S.C 552 et seq.) dealing with the examination and duplication of documents maintained by public agencies, Langan is requesting any information or copies of files regarding environmental conditions on the above property, such as environmental permits, notices of violations, spill/discharge incidents, storage or disposal of hazardous substances, Underground Storage Tanks (USTs), Leaking Underground Storage Tanks (LTANKs), asbestos abatement, and any other environmental reports that your department may have.

The property is located at **375 Lafayette Street, in New York, New York**. The subject property is identified as **Block 531, Lots 17, 52 and 56.** The 19,775-square foot subject property is located at the northeastern corner of Lafayette Street and Great Jones Street. The subject property is adjoined to the north and east by offices and multi-family residential buildings.

Please contact me at 845-978-3734 with any questions or send your response to my attention at omiller@langan.com or at the below address:

Langan Engineering and Environmental Services, P.C.
368 Ninth Avenue, 8th Floor
New York, New York 10001

Thank you in advance for your cooperation.

Sincerely,

Langan Engineering, Environmental, Surveying
Landscape Architecture, and Geology, D.P.C.

Olivia Miller

Olivia Miller
Staff Geologist

LANGAN

Technical Excellence
Practical Experience
Client Responsiveness

May 8, 2025

New York State Department of Environmental Conservation
Region 2 Office
47-40 21st Street
Long Island City, New York 11101

Re: Freedom of Information Request
375 Lafayette Street
Block 531 Lots 17, 52 and 56
New York, New York
Langan Project No. 170930301

Dear Sir or Madam:

Pursuant to the Federal Freedom of Information Act (5 U.S.C 552 et seq.) dealing with the examination and duplication of documents maintained by public agencies, Langan is requesting any information or copies of files regarding environmental conditions on the above property, such as environmental permits, notices of violations, spill/discharge incidents, storage or disposal of hazardous substances, Underground Storage Tanks (USTs), Leaking Underground Storage Tanks (LTANKs), asbestos abatement, and any other environmental reports that your department may have.

The property is located at **375 Lafayette Street, in New York, New York**. The subject property is identified as **Block 531, Lots 17, 52 and 56.** The 19,775-square foot subject property is located at the northeastern corner of Lafayette Street and Great Jones Street. The subject property is adjoined to the north and east by offices and multi-family residential buildings.

Please contact me at 845-978-3734 with any questions or send your response to my attention at omiller@langan.com or at the below address:

Langan Engineering and Environmental Services, P.C.
368 Ninth Avenue, 8th Floor
New York, New York 10001

Thank you in advance for your cooperation.

Sincerely,

Langan Engineering, Environmental, Surveying
Landscape Architecture, and Geology, D.P.C.

Olivia Miller

Olivia Miller
Staff Geologist

Details from Spill Incidents Database Search

An official website of New York State.
Here's how you know

Spill Number: 0209425

Spill Date/Time

Spill Date: 12/13/2002
Spill Time: 09:00:00 AM
Call Received Date: 12/13/2002
Call Received Time: 11:13:00 AM

Location

Spill Name: Spill Number 0209425
Address: 30 GREAT JONES ST
City: NEW YORK CITY
County: New York

Spill Description

Material Spilled	Amount Spilled	Resource Affected
#2 fuel oil	10 Gal.	Soil

Cause: Human Error
Source: Tank Truck
Waterbody:

Record Close

Date Spill Closed: 01/13/2004

"Date Spill Closed" means the date the spill case was closed by the case manager in the Department of Environmental Conservation (the Department). The spill case was closed because either; a) the records and data submitted indicate that the necessary cleanup and removal actions have been completed and no further remedial activities are necessary, or b) the case was closed for administrative reasons (e.g., multiple reports of a single spill consolidated into a single spill number). The Department however reserves the right to require additional remedial work in relation to the spill, if in the future it determines that further action is necessary.

If you have questions about this reported incident, please contact the Regional Office where the incident occurred.

Refine This Search | Return To Results

DER Environmental Remediation Databases Privacy Policy Terms of Service

Translate
Translation Services
This page is available in other languages

- English
- Español
- 中文
- 繁體中文
- Русский
- יידיש
- বাংলা
- 한국어
- Kreyòl Ayisyen
- Italiano
- العربية
- Polski
- Français
- اردو

An official website of New York State.
Here's how you know

Facility Information from Bulk Storage Database

Facility Information

Site Number: 2-207543
Status: Unregulated/Closed
Expiration Date: 09/06/2012
Site Type: PBS
Facility Type: Apartment Building/Office Building
Site Name: 30 GREAT JONES ST
Address: 30 GREAT JONES ST
Locality: NEW YORK
State: NY
Zipcode: 10012
County: New York

Facility (Property) Owner(s) Information

Facility Owner: EDISON CONSTR. MGT.
Mail Contact: EDISON CONSTR. MGT., 100 WASHINGTON STREET, NEWARK, NJ, 07102

Facility Operator

Facility Operator: HARAY CORP

Tank Information

Tank No.	Tank Location	Status	Capacity (Gal.)
001	Aboveground - in contact with impervious barrier	Closed - Removed	1500

Refine This Search | Return To Results

An official website of New York State.
Here's how you know

Bulk Storage Tank Details

First | Previous | Next | Last

1 out of 1

Tank Information

Site Number: 2-207543
Site Name: 30 GREAT JONES ST
Tank Number: 001
Tank Location: Aboveground - in contact with impervious barrier
Subpart:
Category: 1
Tank Status: Closed - Removed
Tank Install Date: 11/16/1976
Tank Closed Date: 05/08/2008
Tank Out Of Service Date:

Tank Capacity: 1500 gal.
Tank Type: 01 - Steel/Carbon Steel/Iron
Tank Internal Protection: None
Tank External Protection: None
Tank Secondary Containment: Vault (w/o access)
Tank Leak Detection: None
Overfill: Product Level Gauge (A/G)
Spill Prevention: None
Dispenser: Suction Dispenser

Pipe Location: Aboveground/Underground Combination
Pipe Type: Steel/Carbon Steel/Iron
Pipe External Protection: None
Piping Secondary Containment: None
Piping Leak Detection: Exempt Suction Piping
UDC: Yes

Tank Next Test Due:
Tank Last Test:

Tank Test Method:

Line Next Test Due:
Line Last Test:
Line Test Method:
Product Stored: #2 fuel oil (on-site consumption)

Refine This Search | Return To Details

DER Environmental Remediation Databases Privacy Policy Terms of Service

Translate
Translation Services
This page is available in other languages

- English
- Español
- 中文
- 繁體中文
- Русский
- יידיש
- বাংলা
- 한국어
- Kreyòl Ayisyen
- Italiano
- العربية
- Polski
- Français
- اردو

Main Menu

Home (SupportHome.aspx?sSessionID=6813212598:59511COXKDRARGFHCAGCYBXWNVYYX)

FAQs (FindAnswers.aspx?sSessionID=6813212598:59511COXKDRARGFHCAGCYBXWNVYYX)

Submit a FOIL Request (RequestOpen.aspx?sSessionID=6813212598:59511COXKDRARGFHCAGCYBXWNVYYX&rqst=1)

My Records Center (CustomerHome.aspx?sSessionID=6813212598:59511COXKDRARGFHCAGCYBXWNVYYX)

FAQs

See All FAQs (FindAnswers.aspx)

How to contact NYSDEC about FOIL? (/WEBAPP/_rs/(S(1zchyavmhr4btmvdb3eoakvk))/AnswerDetail.aspx?sSessionID=6813212598:59511COXKDRARGFHCAGCYBXWNVYYX&aid=153)

Response time to my FOIL request? (/WEBAPP/_rs/(S(1zchyavmhr4btmvdb3eoakvk))/AnswerDetail.aspx?sSessionID=6813212598:59511COXKDRARGFHCAGCYBXWNVYYX&aid=146)

Fees I have to pay? (/WEBAPP/_rs/(S(1zchyavmhr4btmvdb3eoakvk))/AnswerDetail.aspx?sSessionID=6813212598:59511COXKDRARGFHCAGCYBXWNVYYX&aid=147)

Exceptions to disclosing records? (/WEBAPP/_rs/(S(1zchyavmhr4btmvdb3eoakvk))/AnswerDetail.aspx?sSessionID=6813212598:59511COXKDRARGFHCAGCYBXWNVYYX&aid=151)

Can I inspect documents first? (/WEBAPP/_rs/(S(1zchyavmhr4btmvdb3eoakvk))/AnswerDetail.aspx?sSessionID=6813212598:59511COXKDRARGFHCAGCYBXWNVYYX&aid=150)

Processing of my request? (/WEBAPP/_rs/(S(1zchyavmhr4btmvdb3eoakvk))/AnswerDetail.aspx?sSessionID=6813212598:59511COXKDRARGFHCAGCYBXWNVYYX&aid=149)

How I pay fees? (/WEBAPP/_rs/(S(1zchyavmhr4btmvdb3eoakvk))/AnswerDetail.aspx?sSessionID=6813212598:59511COXKDRARGFHCAGCYBXWNVYYX&aid=148)

Reference No: W147040-050825

Contact E-Mail: omiller@langan.com

Dear Olivia:

Thank you for your Freedom of Information Law (FOIL) request. Your request has been received and is being processed. Your request was received in this office on 5/8/2025 and given the reference number FOIL #**W147040-050825** for tracking purposes. You may expect the Department's response to your request no later than **6/6/2025**.

Record Requested: **Please provide information about PBS #2-207543 at 30 Great Jones Street in Manhattan.**

You can monitor the progress of your request at the link below and you'll receive an email when your request has been completed. Again, thank you for using the FOIL Center.

Click here to view your request. (https://newyorkdec.govqa.us/WEBAPP/_rs/CustomerIssues.aspx)

New York State Department of Environmental Conservation, Record Access Office

How do I appeal a denial of access?
(/WEBAPP/_rs/(S(1zchyavmhr4btmvdb3eoakvk))/AnswerDetail.aspx?
sSessionID=6813212598:59511COXKDRARGFHCAGCYBXWNVYYX&aid=152)

How do I contact Customer Support?
(/WEBAPP/_rs/(S(1zchyavmhr4btmvdb3eoakvk))/AnswerDetail.aspx?
sSessionID=6813212598:59511COXKDRARGFHCAGCYBXWNVYYX&aid=114454)

How do I reset my password?
(/WEBAPP/_rs/(S(1zchyavmhr4btmvdb3eoakvk))/AnswerDetail.aspx?
sSessionID=6813212598:59511COXKDRARGFHCAGCYBXWNVYYX&aid=114451)

Main Menu

Home (SupportHome.aspx?sSessionID=6813212598:59511COXKDRARGFHCAGCYBXWNVYYX)

FAQs (FindAnswers.aspx?sSessionID=6813212598:59511COXKDRARGFHCAGCYBXWNVYYX)

Submit a FOIL Request (RequestOpen.aspx?sSessionID=6813212598:59511COXKDRARGFHCAGCYBXWNVYYX&rqst=1)

My Records Center (CustomerHome.aspx?sSessionID=6813212598:59511COXKDRARGFHCAGCYBXWNVYYX)

FAQs

See All FAQs (FindAnswers.aspx)

How to contact NYSDEC about FOIL? (/WEBAPP/_rs/(S(1zchyavmhr4btmvdb3eoakvk))/AnswerDetail.aspx?sSessionID=6813212598:59511COXKDRARGFHCAGCYBXWNVYYX&aid=153)

Response time to my FOIL request? (/WEBAPP/_rs/(S(1zchyavmhr4btmvdb3eoakvk))/AnswerDetail.aspx?sSessionID=6813212598:59511COXKDRARGFHCAGCYBXWNVYYX&aid=146)

Fees I have to pay? (/WEBAPP/_rs/(S(1zchyavmhr4btmvdb3eoakvk))/AnswerDetail.aspx?sSessionID=6813212598:59511COXKDRARGFHCAGCYBXWNVYYX&aid=147)

Exceptions to disclosing records? (/WEBAPP/_rs/(S(1zchyavmhr4btmvdb3eoakvk))/AnswerDetail.aspx?sSessionID=6813212598:59511COXKDRARGFHCAGCYBXWNVYYX&aid=151)

Can I inspect documents first? (/WEBAPP/_rs/(S(1zchyavmhr4btmvdb3eoakvk))/AnswerDetail.aspx?sSessionID=6813212598:59511COXKDRARGFHCAGCYBXWNVYYX&aid=150)

Processing of my request? (/WEBAPP/_rs/(S(1zchyavmhr4btmvdb3eoakvk))/AnswerDetail.aspx?sSessionID=6813212598:59511COXKDRARGFHCAGCYBXWNVYYX&aid=149)

How I pay fees? (/WEBAPP/_rs/(S(1zchyavmhr4btmvdb3eoakvk))/AnswerDetail.aspx?sSessionID=6813212598:59511COXKDRARGFHCAGCYBXWNVYYX&aid=148)

Reference No: W147038-050825

Contact E-Mail: omiller@langan.com

Dear Olivia:

Thank you for your Freedom of Information Law (FOIL) request. Your request has been received and is being processed. Your request was received in this office on 5/8/2025 and given the reference number FOIL #**W147038-050825** for tracking purposes. You may expect the Department's response to your request no later than **6/6/2025**.

Record Requested: **Please provide any available information for NYSDEC Spill #0209425 at 30 Great Jones Street**

You can monitor the progress of your request at the link below and you'll receive an email when your request has been completed. Again, thank you for using the FOIL Center.

Click here to view your request. (https://newyorkdec.govqa.us/WEBAPP/_rs/CustomerIssues.aspx)

New York State Department of Environmental Conservation, Record Access Office

How do I appeal a denial of access?
(/WEBAPP/_rs/(S(1zchyavmhr4btmvdb3eoakvk))/AnswerDetail.aspx?
sSessionID=6813212598:59511COXKDRARGFHCAGCYBXWNVYYX&aid=152)

How do I contact Customer Support?
(/WEBAPP/_rs/(S(1zchyavmhr4btmvdb3eoakvk))/AnswerDetail.aspx?
sSessionID=6813212598:59511COXKDRARGFHCAGCYBXWNVYYX&aid=114454)

How do I reset my password?
(/WEBAPP/_rs/(S(1zchyavmhr4btmvdb3eoakvk))/AnswerDetail.aspx?
sSessionID=6813212598:59511COXKDRARGFHCAGCYBXWNVYYX&aid=114451)

Multisystem Search

You searched on:
Area: 40.72405497066796 - -74.00002816703072/40.73055942158836 - -73.98822644736488

No data found for provided search criteria

An official website of the United States government

Facility Search Results

Georgia, Michigan, Nebraska, North Carolina, Pennsylvania, Vermont, Washington, West Virginia, and Wisconsin are working with EPA to fix problems with their Clean Water Act violation data. Read More...

Report Violation <https://epa.gov/report-environmental-violations>

Help <https://epa.gov/help/facility-search/facility-search-results-help>

Map Legend Zoom To: Enter city, state, and/or zip code

Facility Summary

Select a facility row from the search results table.

Current Search

111 Facilities Found

Selected Criteria

Media Selected: All Media Programs
Active/Operating: Yes

Explore Enforcement and Compliance Criteria

- ☐ **0** Facilities with Current Violations
- ☐ **0** Facilities with Significant Violations
- ☐ **5** Facilities with Violations (3 years)
- ☐ **1** Facilities with Formal Enforcement Actions (5 years)
- ☐ **6** Facilities with Informal Enforcement Actions (5 years)

View Search Form for More Criteria...

Customize Columns | Download Data | Quick CSV Download

Source Data <https://epa.gov/resources/echo-data/about-the-data>

Results Guide <https://epa.gov/help/facility-search/all-data-search-results-help#results>

Reports Legend <https://epa.gov/help/facility-search/search-results-reports-legend>

Facility Name	Mapped	Street Address	City	State	FRS ID	Reports	Compliance Monitoring Activity (5 years)	Significant Violations	Quarters with Noncompliance (3 years)	Fo Enfo Acti y
111 LEROY STREET		111 LEROY ST	NEW YORK	NY	110070122118		0	No	0	
121 EAST 3RD ST SCHOOL - P-63		121 EAST 3RD STREET	NEW YORK	NY	110001616038		0	No	0	
121 VARICK ST BUILDING		121 VARICK ST	NEW YORK	NY	110005988468		0	No	0	
132 GREENE STREET HOLDINGS CORP		132 GREENE ST	NEW YORK	NY	110038899403		0	No	0	
150 VARICK ST BUILDING		150 VARICK ST	NEW YORK	NY	110019831896		0	No	0	
16 WAVERLY PL BUILDING		16 WAVERLY PL	NEW YORK	NY	110037612250		0	No	0	
161 6TH AVENUE BUILDING		161 6TH AVE	NEW YORK	NY	110001595569		0	No	0	
180 VARICK ST BUILDING		180 VARICK ST	MANHATTAN	NY	110040625160		0	No	0	
20 COOPER SQUARE BUILDING		20 COOPER SQUARE	NEW YORK	NY	110037612189		0	No	0	
200 VARICK ST BUILDING		200 VARICK ST	MANHATTAN	NY	110043205769		0	No	0	

Filter Facilities

Not Filtering on 111 Facilities

☑ Only Show Matches

Facility Characteristics

Facility Type

☐ **1** Major ☐ **110** Non-Major

Facility Permit/ID

☐ **0** Has Water Permit (ICIS-NPDES)

☐ **50** Has ICIS-Air ID ☐ **66** Has RCRA ID

☐ **1** Has TRI Releases

Enforcement and Compliance Characteristics

☐ **5 Facilities with Violations (1 or more quarters within the past 3 years)**

1 2 3 4 5 6 7 8 9 10 11 12

Facilities with Formal Enforcement Actions (5 yrs)

☐ **1 Yes** ☐ **110 No**

1 2 3 4 5

Facilities with Informal Enforcement Actions (5 yrs)

☐ **6 Yes** ☐ **105 No**

1 2 3 4 5

Facilities with Compliance Monitoring Activities within Date Range

☐ **0 Yes** ☐ **111 No**

mm/dd/yyyy mm/dd/yyyy

Layers

Each map layer requires a specific map scale for display. Layers are only available for selection if the map is zoomed in to a sufficient scale. Zoom in further to enable selection of additional layers. Note that adding multiple overlapping map layers may cause performance issues in the browser and display.

☐ Do not show again

Current Zoom: 78%

- ▶ **Air Maps**
- ▶ **Water Maps**
- ▶ **Places**
- ▶ **Boundaries**
- ▶ **Endangered Species Act Critical Habitat**
- ▶ **Extreme Weather**

Top of Page

Data Refresh Information

<https://epa.gov/resources/echo-data/about-the-data#sources>

MyProperty Search Results

No Information Found for the Submitted Address

No records were found within the EPA's Facility Registry System (FRS) list of address records for the provided search location. The No Records <https://epa.gov/envirofacts/embed/myproperty/certificate/375%20lafayette%20st/new%20york/ny> is a link to a printable document stating that no record(s) were found for the provided search location.

You searched on:
Address Searched: 375 lafayette st
City Searched: new york
State Searched: NY

WARNING:

The address entered could not be matched exactly against the EPA's Facility Registry System (FRS) list of address records. Please make sure you have entered the address correctly for the location you are interested in.

If you would like to utilize additional search tools to investigate areas of interest, please visit the Envirofacts Multisystem Search <https://epa.gov/envirofacts/multisystem/search> or the Facility Registry System <https://www.epa.gov/frs/frs-query>

Disclaimer: The MyProperty reports are provided solely for informational purposes. They do not provide legal advice, have legally binding effect, or expressly or implicitly create, expand, or limit any legal rights, obligations, responsibilities, expectations, or benefits in regard to any person. EPA maintains the application to enhance public access to environmental information. This service has continual data updates, and we will correct errors brought to our attention, as appropriate.

Contact Us <https://www.epa.gov/enviro/forms/contact-us-about-envirofacts> to ask a question, provide feedback, or report a problem.

Last updated on March 6, 2025

10 October 2018

Mr. David J. Freeman, Esq.
Gibbons P.C.
One Pennsylvania Plaza, 37th Floor
New York, NY 10119

Re: Phase II Environmental Investigation Report
375 Lafayette Street ("the Project")
New York, New York
Langan Project No. 100742901

Dear Mr. Freeman:

Langan Engineering, Environmental, Surveying, Landscape Architecture and Geology D.P.C. (Langan) has prepared this letter report to document the results of a Limited Phase II Environmental Investigation (Phase II EI) completed at the above referenced property for the purposes of due diligence A site location map is provided as Figure 1. The following is a summary of the findings of this investigation.

Site Description

The approximate 19,775 ft^2 site is located at 375 Lafayette Street (Block 531, Lots 17, 56, and 52) in Manhattan, New York. The Site is currently occupied by an Edison Park Fast car parking lot that consists of an asphalt paved lot at street level, a one-story parking attendants' building along Great Jones Street, a hydraulic oil generator with internal reservoir, above-grade hydraulic oil distribution piping, and above-grade four-level car racks that each contain a hydraulic piston built into the frame of each parking bay.

The Site is bound to the north by a five-story mixed-use commercial and office building, a four-story mixed-use commercial and office building affiliated with New York University, and an eight-story residential apartment building followed by East 4th Street. The Site is bound to the east by a seven-story residential building, to the south by Great Jones Street followed by seven lots containing a 13-story mixed-use commercial and office building, two six-story and one three-story mixed-use commercial and residential buildings, one seven-story residential building, two seven-story industrial/manufacturing buildings, and an active construction site. The Site is bordered to the west by Lafayette Street underlain by the New York City Transit Authority (NYCTA) 4, 5, 6-Subway tunnel, followed by a six-story mixed-use commercial and office building.

Site History

Based on historical records reviewed as part of Langan's 20 June 2018 Phase I Environmental Site Assessment (ESA), the western portion of the Site was historically occupied by a gasoline filling station with two one-story service garages between at least 1950 and 1972. Underground storage tanks (USTs) were not identified on historical Sanborn Maps or registered in the New York State Department of Environmental Conservation (NYSDEC) Petroleum Bulk Storage (PBS) database associated with current or historical site use. Other historical site operations with potential to cause adverse environmental impacts, as identified in the Phase I ESA, included a printing company on the eastern portion of the Site at 36 Great Jones Street in 1921 and an electronics company identified at 30 Great Jones Street between 1984 and 2007. According to historical Sanborn Maps, the Site has been used for car parking since 1975. Isolated areas of stained asphalt, likely associated with current site use as a car parking facility with above-grade hydraulic parking lifts, were observed during site reconnaissance completed as part of the Phase I ESA.

Historical operations of concern identified in the Phase I ESA for the area surrounding the Site included a gasoline filling station containing two 550-gallon USTs to the southwest of the intersection of Lafayette Street and Great Jones Street, a gasoline filling station and automobile service station with three 275-gallon gasoline USTs northeast of the intersection of Lafayette Street and Bond Street, and a motor freight station and two automobile repair facilities adjacent to the south across Great Jones Street. Although not adjacent to the subject property, a metal manufacturing company was identified to the west, across Lafayette Street.

Based on the potential for adverse impacts to the subsurface at the Site, historical site and current site was identified as a Recognized Environmental Condition (REC) in the Phase I ESA. Langan also identified the potential for subsurface impacts from surrounding sites, the potential presence of historic urban fill, and the potential presence of undocumented USTs as Business Environmental Risks (BERs).

This Phase II Environmental Investigation (EI) was completed for the purposes of due diligence to investigate potential subsurface impacts associated with current and historical use of the subject property, which was identified as a REC in the 2018 Phase I ESA.

Geological and Hydrogeological Conditions

Based on observations made during this Phase II EI, site stratigraphy generally consists of an approximately 10- to 15-foot thick layer of historic fill underlain by medium to coarse sand, which was encountered at depths of up to 47-feet below ground surface (bgs) at the three soil boring locations completed as temporary groundwater monitoring wells. Varying amounts of concrete and brick were observed within the historic fill layer. Native material was encountered directly below the asphalt surface cover in soil boring LSB-2 on the northwest portion of the site. Bedrock was not encountered in any of the soil borings installed as part of this Phase II EI.

Groundwater levels measured in temporary monitoring wells installed in soil borings LSB-5, LSB-9, and LSB-10 were measured at approximately 43.1 and 43.5-feet bgs. Based on local topography, groundwater within the overburden is anticipated to flow towards the east toward the East River.

PHASE II ENVIRONMENTAL INVESTIGATION

The Phase II investigation included a geophysical survey in all accessible areas of the subject property, the installation of ten soil borings, three temporary groundwater monitoring wells, and the collection of soil and groundwater samples for laboratory analysis. Soil borings and temporary groundwater monitoring wells were installed by Enviroprobe Service Inc. (Enviroprobe) of Mount Laurel, New Jersey on 22 August and 23 August 2018.

Geophysical Survey

The geophysical survey was completed on 17 August 2018 by Hager-Richter Geoscience Inc. of Fords, New Jersey using electromagnetic surveying equipment and ground penetrating radar (GPR). The purpose of the geophysical survey was investigate all portions of the subject property which were not occupied by above-grade car racks to scan for potential USTs and/or associated piping, and to clear proposed environmental and geotechnical drilling locations of subsurface utilities. Buried structures indicative of potential USTs were not identified on accessible areas of the Site. The geophysical survey identified areas of reinforced concrete in the eastern, central, and southwestern portions of the site. Geophysical utility clearance was completed in an approximate 10-foot radius around each proposed soil boring location. Active electrical utilities were identified along the southern property boundary and former electrical utilities that were observed to be cut at surface grade were located in the western portion of the site historically occupied by the gasoline filling station. The Geophysical Survey Report is provided as Attachment A.

Soil Investigation Procedures and Field Observations

On 22 August and 23 August 2018, ten soil borings (LSB-1 through LSB-10) were completed to investigate soil conditions and assess the potential presence of impacts associated with current and historical site use, historic urban fill, and potential impacts from historical use of surrounding sites. The borings were completed by Enviroprobe.

Eight of the soil borings (LSB-2 through LSB-4 and LSB-6 through LSB-10) were completed to 15-feet bgs, one soil boring (LSB-1) was completed to 20-feet bgs, and one of the soil borings (LSB-5) was completed to 50-feet bgs using a using a track-mounted Geoprobe® 7822DT direct-push drilling rig. Soil borings LSB-1 through LSB-7 were installed to evaluate potential subsurface impacts associated with historic site use as a gasoline filing station and automobile service garages. Soil borings LSB-8 and LSB-9 were installed to evaluate potential subsurface impacts associated with historic site use as an electronics manufacturer and printing company.

LSB-10 was installed to assess potential subsurface impacts associated with buried hydraulic oil lines and surficial staining associated with the current site use. Soil borings LSB-5, LSB-9, and LSB-10 were completed with 2-inch diameter temporary groundwater monitoring wells to a depth of approximately 50-feet bgs, corresponding to approximately 7-feet into the observed groundwater table. The temporary monitoring wells were installed in the southern portion of the site due constraints associated with the current site operations as an active parking facility.

All soil boring locations are shown on Figure 2, and a summary of soil sample analytical results is provided in Table 1. Soil boring logs and temporary monitoring well construction logs are provided in Attachment B, groundwater sampling sheets are provided in Attachment C, and a complete laboratory data package is provided in Attachment D.

Continuous macrocore samples were collected to the bottom of each boring, with the exception of LSB-9 and LSB-10, which were advanced using a combination of direct-push and solid-stem auger drilling methods (where subsurface obstructions were encountered). Continuous macrocore samples were collected to 15-feet bgs at these locations to evaluate potential subsurface impacts within the historic fill layer and the borings were then advanced to 50-feet bgs via a combination of direct-push and solid-stem auger drilling methods for temporary well installation. Field screening of soil during sample collection for volatile organic compounds (VOCs) using a photo-ionization detector (PID) was completed during the installation of all ten test borings and all soil samples were screened for visual or olfactory evidence of impacts. Slightly elevated PID readings of up to 3.8 parts-per-million (ppm) above background were detected in LSB-1 between 6- and 10--feet bgs, up to 1.7 ppm above background in LSB-3 between 1- and 3-feet bgs, up to 2.5 ppm above background in LSB-8 between 10- and 15-feet bgs, and up to 2.7 ppm above background in LBS-9 between 5- and 10-feet bgs. Elevated PID readings and/or odor and staining were not observed in any other soil borings.

Ten soil samples were collected for chemical analysis during this Phase II EI. Samples for laboratory analysis were collected from a two-foot depth interval within the observed historic fill layer, and were biased towards the depth intervals exhibiting slightly elevated PID readings identified above. The soil sample collected from soil boring LSB-2 was collected from native material, as no historic fill was identified at this location.

Soil samples were submitted to York Analytical Laboratories, Inc. (York) of Stratford, Connecticut for volatile organic compound (VOC), semi-volatile organic compound (SVOC), Target Analyte List (TAL) metals, and hexavalent chromium analysis.

<u>Soil Sampling Quality Assurance/Quality Control</u>

Each macrocore was lined with a dedicated acetate liner prior to the collection of each 5-foot long soil sample collected in the use of the Geoprobe® 7822DT. Soil samples were then placed in glass jars supplied by the laboratory. Soil samples collected for VOCs were obtained via a

plunger calibrated to collect approximately 5 grams of soil and then placed in a vial that was preserved with methanol or distilled water.

Each soil sample was recorded in a field log book. Samples were transferred to the laboratory after field sampling was completed, and were stored at a maximum of 4° Celsius. Chain-of-custody forms were utilized to document custody for the acquisition, possession, and analysis.

Quality assurance (trip blanks) and quality control samples (field blank and duplicate samples) were incorporated into the sampling event and consisted of one field blank, one duplicate sample, and two trip blanks. The soil duplicate sample and field blank sample were analyzed for VOCs, SVOCs, TAL metals, and hexavalent chromium. The trip blanks were analyzed for VOCs only.

Ground Water Investigation and Field Observations

On 22 August and 23 August 2018, three temporary groundwater monitoring wells (LTW-1 through LTW-3) were installed by a licensed well driller from Enviroprobe. Monitoring wells were completed to approximately 50-feet bgs, corresponding to approximately 7-feet below the observed groundwater table. All temporary groundwater monitoring wells were constructed with 10-feet of 2-inch diameter Schedule 40 polyvinyl chloride (PVC) 0.010-inch slot size well screen and 40-feet of 2-inch diameter PVC riser. Monitoring well locations were measured in the field from the nearest property boundary and are shown on Figure 2. Groundwater levels were measured prior to sampling with an oil/water interface probe. Light non-aqueous phase liquid (LNAPL) was not detected in any of the temporary groundwater monitoring wells. Static groundwater levels in the three groundwater monitoring wells were measured to be between 43.1- and 43.5-feet bgs. Based on local topography, groundwater within the overburden is anticipated to flow towards the east toward the East River.

On 23 August 2018, three groundwater samples (LTW-1 through LTW-3) were collected for chemical analysis via United States Environmental Protection Agency (USEPA) low-flow purging and sampling methods using dedicated polyethylene tubing and a 1.75-inch diameter submersible bladder pump with a dedicated polyethylene bladder at each location. Groundwater field parameters, including pH, specific conductivity, dissolved oxygen, oxidation-reduction potential, temperature, and turbidity were measured during low-flow purging activities. Groundwater Field Sampling Logs are provided in Attachment C. No odors, evidence of sheen, or free product were observed during purging or sampling activities in any of the wells. A summary of groundwater analytical results is provided in Table 2 and shown on Figure 4. A complete laboratory data package is provided in Attachment D.

Groundwater samples were submitted to York Analytical Laboratories, Inc. (York) of Stratford, CT for VOC, SVOC, TAL metals, and hexavalent chromium analysis.

Groundwater Sampling Quality Assurance/Quality Control

Collected groundwater samples were placed in containers supplied by the laboratory with the appropriate preservatives. Each groundwater sample was recorded in a field log book. Samples were transferred to the laboratory after field sampling was completed, and were stored prior to submission to the laboratory at a maximum of 4° Celsius. Chain-of-custody forms were utilized to document custody for the acquisition, possession, and analysis.

Quality assurance (trip blanks) and quality control samples (field blank and duplicate samples) were incorporated into the sampling event and consisted of one field blank, one trip blank, and one duplicate sample for groundwater samples. The groundwater field blank and duplicate samples were analyzed for VOCs, SVOCs, total TAL metals, and hexavalent chromium. The trip blank was analyzed for VOCs only.

Laboratory Analytical Results

Soil

All soil analytical results were compared to the NYSDEC 6 NYCRR Subpart 375-6 Remedial Program Soil Cleanup Objectives (SCOs) and the NYSDEC Commissioner's Policy CP-51 Soil Cleanup Guidance dated 21 October 2010 and are discussed below. Duplicate soil samples results are not included in the discussion as these samples are collected for quality assurance/quality control verification of the laboratory results only.

Analytical results revealed no exceedances of the NYSDEC Unrestricted Use SCOs for VOCs in any of the soil samples collected with the exception of acetone, a common laboratory artifact, in LSB-9.

SVOCs exceeding the NYSDEC SCOs were detected in LSB-1 and LSB-5 through LSB-10. 2-Methylnaphthalene was detected in soil sample LSB-10 (1.61 mg/kg) at a concentration exceeding the NYSDEC Restricted Use SCO (RUSCO) for Residential Use. Benzo(k)fluoranthene (1.63 mg/kg – 5.42 mg/kg) was detected in soil samples LSB-1, LSB-5 and LSB-7 through LSB-10 at concentrations exceeding the NYSDEC RUSCO for Residential Use and in LSB-6 at concentrations exceeding the NYSDEC RUSCO for Restricted Residential Use. Chrysene (1.91 mg/kg – 5.87 mg/kg) was detected in soil samples LSB-1, LSB-5, LSB-9, and LSB-10 at concentrations exceeding the NYSDEC RUSCOs for Residential Use and in LSB-6 through LSB-8 at concentrations exceeding the NYSDEC RUSCO for Restricted Residential Use. Indeno(1,2,3-cd)pyrene (1.21 mg/kg – 4.65 mg/kg) was detected in soil samples LSB-1 and LSB-5 through LSB-10 at concentrations exceeding the NYSDEC RUSCO for Restricted Residential Use. Benzo(a)anthracene (2.16 mg/kg – 6.76 mg/kg) and benzo(b)fluoranthene (1.88 mg/kg – 6.79 mg/kg) were detected in soil samples LSB-1, LSB-5, and LSB-7 through LSB-10 at concentrations exceeding the NYSDEC RUSCOs for Restricted Residential Use and in soil sample LSB-6 at concentrations exceeding the NYSDEC RUSCOs

for Commercial Use. Dibenzo(a,h)anthracene (0.389 mg/kg – 1.84 mg/kg) was detected in soil samples LSB-5 and LSB-9 at concentrations exceeding the NYSDEC RUSCO for Restricted Residential Use, in samples LSB-1, LSB-7, LSB-8, and LSB-10 at concentrations exceeding the NYSDEC RUSCO for Commercial Use, and in LSB-6 at concentrations exceeding the NYSDEC RUSCO for Industrial Use. Benzo(a)pyrene (2.18 mg/kg – 7.85 mg/kg) was detected in soil samples LSB-1 and LSB-5 through LSB-10 at concentrations exceeding the NYSDEC RUSCO for Industrial Use.

Metals were detected at concentrations exceeding the NYSDEC Unrestricted Use SCOs in all soil samples collected. Hexavalent chromium (1.85 mg/kg) was detected in sample LSB-2; copper (53.6 mg/kg – 58.4 mg/kg) was detected in samples LSB-6 and LSB-10; and, zinc (120 mg/kg – 275 mg/kg) was detected in samples LSB-1, LSB-5 and LSB-8 through LSB-10 at concentrations exceeding the NYSDEC Unrestricted Use SCOs. Nickel (41 mg/kg – 172 mg/kg) was detected in samples LSB-1, LSB-3, and LSB-4 at concentrations exceeding the NYSDEC Unrestricted Use SCO and in LSB-2 at a concentration exceeding the NYSDEC RUSCO for Residential Use. Iron (8,360 mg/kg – 19,600 mg/kg) was detected in all soil samples at concentrations exceeding the NYSDEC RUSCO for Residential Use. Lead (79.1 mg/kg – 603 mg/kg) was detected in samples LSB-2, LSB-3, LSB-6, LSB-8, and LSB-9 at concentrations exceeding the NYSDEC Unrestricted Use SCO and in samples LSB-1, LSB-5, and LSB-10 at concentrations exceeding the NYSDEC RUSCO for Restricted Residential Use. Mercury (0.204 mg/kg – 2.8 mg/kg) was detected in samples LSB-2, LSB-3, LSB-6, LSB-8, and LSB-10 at concentrations exceeding the NYSDEC Unrestricted Use SCO and in sample LSB-1 at a concentration exceeding the NYSDEC RUSCO for Commercial Use. Barium (429 mg/kg – 532 mg/kg) was detected in LSB-1 and LSB-10 at concentrations exceeding the NYSDEC RUSCO for Commercial Use.

Groundwater

All groundwater analytical results were compared to the NYSDEC Part 703 Groundwater Quality Standards and the NYSDEC Technical & Operational Guidance Series (TOGS) 1.1.1 Ambient Water Quality Standards (collectively referred to as GWQS) and are discussed below. Duplicate groundwater samples results are not included in the discussion as these samples are collected for quality assurance/quality control verification of the laboratory results only.

Analytical results revealed no VOCs were detected in exceedance of the NYSDEC GWQS with the exception of chloroform in samples LTW-2 and LTW-3 at concentrations of 7.93 µg/l and 9.78 µg/l, respectfully. SVOCs were not detected in any of the groundwater samples collected at concentrations exceeding the GWQS.

Total metals were detected in all groundwater samples at concentrations exceeding the GWQS including iron (363 µg/l – 827 µg/l), iron and manganese combined (577 µg/l – 2,057 µg/l), and sodium (160,000 µg/l – 370,000 µg/l). Additionally, the metal manganese (396 µg/l – 1,230 µg/l) was detected in groundwater samples LTW-2 and LTW-3 and the metal selenium (10.4 µg/l) was detected in groundwater sample LTW-2 at concentrations exceeding the GWQS.

Conclusions and Recommendations

Field observations documented during this Limited Phase II EI revealed that historic fill is present at the subject property. Slightly elevated PID readings up to 3.8 ppm were observed in soil borings LSB-1, LSB-3, LSB-8, and LSB-9; however, as no visual or olfactory evidence of impacts were observed at these locations, the elevated PID readings are attributed to the presence of historic fill. Odor or staining was not observed in any of the soil borings advanced at the site.

Laboratory analytical results did not identify VOCs in soil at concentrations above the NYSDEC SCOs in any of the samples collected with the exception of acetone, a common laboratory artifact, in soil boring LSB-9. The VOC chloroform was detected in all three groundwater samples and at concentrations exceeding the GWQS in two of the three groundwater samples as discussed above. Chloroform was not detected in any of the ten soil samples collected at concentrations above laboratory reporting limits; therefore, chloroform in groundwater may be the result of an offsite source and not related to historical site use.

Polycyclic aromatic hydrocarbons (PAHs) including benzo(a)anthracene, benzo(a)pyrene, benzo(b)fluoranthene, benzo(k)fluoranthene, chrysene, dibenzo(a,h)anthracene, and indeno(1,2,3-cd)pyrene were detected at concentrations exceeding the NYSDEC SCOs in all soil samples, with the exception of LSB-2 through LSB-4 on the southwestern portion of the site. Additionally, the PAH 2-methylnaphthalene was detected in LSB-10 on the southeast portion of the site at a concentration exceeding the RUSCO for Residential Use. These samples were collected from within the historic fill layer and the elevated concentrations of PAHs are typical of historic urban fill. These compounds were not detected in any of the groundwater samples collected at concentrations above laboratory reporting limits.

The metal iron was detected in all soil samples collected at concentrations exceeding the NYSDEC SCOs in addition to barium, hexavalent chromium, copper, lead, mercury, nickel, and zinc at various locations at the site. These samples were collected from within the historic fill layer and the elevated concentrations of metals are typical of historic urban fill. The presence of iron, manganese, sodium, and selenium at concentrations exceeding the GWQS in groundwater at the site is attributable to background conditions of groundwater in native soil.

Based on the soil and groundwater analytical results, subsurface impacts are consistent with the presence of historic fill, which will require special handling and disposal requirements during disturbance of this material during future site work. The detection of chloroform in

groundwater may be attributable with off-site impacts from the historic use of adjacent and surrounding sites, as VOCs were not detected in any of the soil samples collected. As no subsurface anomalies indicative of potential USTs were identified in the geophysical investigation and petroleum-related VOCs were not detected in soil above NYSDEC Unrestricted Use SCOs or in groundwater above NYSDEC GWQS, evidence of impacts to the subsurface as the result of historical site use as a gasoline filling station and automotive service was not identified.

The results of this investigation are not to be construed as indicative of the overall site conditions. Additional areas of impacts may exist at the site and may be encountered as part of any redevelopment/renovation activities. If encountered, additional areas of impacts would require additional investigation to determine the nature and extent of these impacts and may also trigger the need for regulatory reporting.

Sincerely,
Langan Engineering, Environmental, Surveying, Landscape Architecture and Geology, D.P.C.

Amanda Forsburg, CHMM
Senior Project Scientist

Steven A. Ciambruschini, PG, LEP
Principal / Vice President

AF:SAC:kn
Attachments: Tables 1 and 2
Figures 1, 2, and 3
Attachment A – Geophysical Survey Report
Attachment B – Soil Boring Logs and Well Construction Logs
Attachment C – Groundwater Sampling Sheets
Attachment D – Laboratory Analytical Data Packages

\\langan.com\data\PAR\data9\100742901\Project Data_Discipline\Environmental\Reports\2018-09 - Phase II EI Letter Report\375 Lafayette St - Phase II EI Letter Report (FINAL 2018-10-10).docx

TABLES

TABLE 1
SUMMARY OF SOIL ANALYTICAL RESULTS
375 LAFAYETTE STREET
New York, New York

Sample ID:		NYSDEC Subpart 375-6 Remedial Program Soil Cleanup Objectives					001/LSB-1		003/LSB-2		003/LSB-3		004/LSB-4		005/LSB-5		013/LSB-6		014/LSB-7		009/LSB-8		006/LSB-9		007/DUP-1 (LSB-9)		010/LSB-10	
Laboratory Sample Number:		Protection of Public Health - Restricted Use SCOs					18H1037-01		18H1037-03		18H1037-02		18H1037-04		18H1037-05		18H1109-09		18H1109-10		18H1109-07		18H1037-06		18H1037-07		18H1109-08	
Sample Date:	CAS Number	Unrestricted Use	Residential	Restricted-Residential	Commercial	Industrial	8/22/2018		8/22/2018		8/22/218		8/22/218		8/22/2018		8/23/2018		8/23/2018		8/23/2018		8/22/2018		8/22/2018		8/22/2018	
Sample Depth/VOC Sample Depth (ft bgs):							8-10 / 8-8.5		13-15 / 14-14.5		3-5 / 1-1.5		5-7 / 5-5.5		1-3 / 1.5-2		3-5 / 4.5-5		0-2 / 1.5-2		10-12 / 10-10.5		7-9 / 8-8.5		7-9 / 8-8.5		5-7 / 6.5-7	
Units:		mg/kg	mg/kg	mg/kg	mg/kg	mg/kg	mg/kg	Q	mg/kg	Q	mg/kg	Q	mg/kg	Q	mg/kg	Q	mg/kg	Q	mg/kg	Q	mg/kg	Q	mg/kg	Q	mg/kg	Q	mg/kg	Q
Volatile Organics, NJDEP/TCL/Part 375 List																												
1,1,1,2-Tetrachloroethane	630-20-6	—	—	—	—	—	0.0025	U	0.0023	U	0.0022	U	0.0024	U	0.0023	U	0.0023	U	0.0023	U	0.0023	U	0.0038	U	0.0026	U	0.0024	U
1,1,1-Trichloroethane	71-55-6	0.68	100	100	500	1,000	0.0025	U	0.0023	U	0.0022	U	0.0024	U	0.0023	U	0.0023	U	0.0023	U	0.0023	U	0.0038	U	0.0026	U	0.0024	U
1,1,2,2-Tetrachloroethane	79-34-5	—	35	—	—	—	0.0025	U	0.0023	U	0.0022	U	0.0024	U	0.0023	U	0.0023	U	0.0023	U	0.0023	U	0.0038	U	0.0026	U	0.0024	U
1,1,2-Trichloro-1,2,2-trifluoroethane (Freon 113)	76-13-1	—	100	—	—	—	0.0025	U	0.0023	U	0.0022	U	0.0024	U	0.0023	U	0.0023	U	0.0023	U	0.0023	U	0.0038	U	0.0026	U	0.0024	U
1,1,2-Trichloroethane	79-00-5	—	—	—	—	—	0.0025	U	0.0023	U	0.0022	U	0.0024	U	0.0023	U	0.0023	U	0.0023	U	0.0023	U	0.0038	U	0.0026	U	0.0024	U
1,1-Dichloroethane	75-34-3	0.27	19	26	240	480	0.0025	U	0.0023	U	0.0022	U	0.0024	U	0.0023	U	0.0023	U	0.0023	U	0.0023	U	0.0038	U	0.0026	U	0.0024	U
1,1-Dichloroethylene	75-35-4	0.33	100	100	500	1,000	0.0025	U	0.0023	U	0.0022	U	0.0024	U	0.0023	U	0.0023	U	0.0023	U	0.0023	U	0.0038	U	0.0026	U	0.0024	U
1,1-Dichloropropylene	563-58-6	—	—	—	—	—	0.0025	U	0.0023	U	0.0022	U	0.0024	U	0.0023	U	0.0023	U	0.0023	U	0.0023	U	0.0038	U	0.0026	U	0.0024	U
1,2,3-Trichlorobenzene	87-61-6	—	—	—	—	—	0.0025	U	0.0023	U	0.0022	U	0.0024	U	0.0023	U	0.0023	U	0.0023	U	0.0023	U	0.0038	U	0.0026	U	0.0024	U
1,2,3-Trichloropropane	96-18-4	—	80	—	—	—	0.0025	U	0.0023	U	0.0022	U	0.0024	U	0.0023	U	0.0023	U	0.0023	U	0.0023	U	0.0038	U	0.0026	U	0.0024	U
1,2,4-Trichlorobenzene	120-82-1	—	—	—	—	—	0.0025	U	0.0023	U	0.0022	U	0.0024	U	0.0023	U	0.0023	U	0.0023	U	0.0023	U	0.0038	U	0.0026	U	0.0024	U
1,2,4-Trimethylbenzene	95-63-6	3.6	47	52	190	380	0.0025	U	0.0023	U	0.0022	U	0.0024	U	0.0023	U	0.0023	U	0.0023	U	0.0023	U	0.0038	U	0.0026	U	0.0024	U
1,2-Dibromo-3-chloropropane	96-12-8	—	—	—	—	—	0.0025	U	0.0023	U	0.0022	U	0.0024	U	0.0023	U	0.0023	U	0.0023	U	0.0023	U	0.0038	U	0.0026	U	0.0024	U
1,2-Dibromoethane	106-93-4	—	—	—	—	—	0.0025	U	0.0023	U	0.0022	U	0.0024	U	0.0023	U	0.0023	U	0.0023	U	0.0023	U	0.0038	U	0.0026	U	0.0024	U
1,2-Dichlorobenzene	95-50-1	1.1	100	100	500	1,000	0.0025	U	0.0023	U	0.0022	U	0.0024	U	0.0023	U	0.0023	U	0.0023	U	0.0023	U	0.0038	U	0.0026	U	0.0024	U
1,2-Dichloroethane	107-06-2	0.02	2.3	3.1	30	60	0.0025	U	0.0023	U	0.0022	U	0.0024	U	0.0023	U	0.0023	U	0.0023	U	0.0023	U	0.0038	U	0.0026	U	0.0024	U
1,2-Dichloropropane	78-87-5	—	—	—	—	—	0.0025	U	0.0023	U	0.0022	U	0.0024	U	0.0023	U	0.0023	U	0.0023	U	0.0023	U	0.0038	U	0.0026	U	0.0024	U
1,3,5-Trimethylbenzene	108-67-8	8.4	47	52	190	380	0.0025	U	0.0023	U	0.0022	U	0.0024	U	0.0023	U	0.0023	U	0.0023	U	0.0023	U	0.0038	U	0.0026	U	0.0024	U
1,3-Dichlorobenzene	541-73-1	2.4	17	49	280	560	0.0025	U	0.0023	U	0.0022	U	0.0024	U	0.0023	U	0.0023	U	0.0023	U	0.0023	U	0.0038	U	0.0026	U	0.0024	U
1,3-Dichloropropane	142-28-9	—	—	—	—	—	0.0025	U	0.0023	U	0.0022	U	0.0024	U	0.0023	U	0.0023	U	0.0023	U	0.0023	U	0.0038	U	0.0026	U	0.0024	U
1,4-Dichlorobenzene	106-46-7	1.8	9.8	13	130	250	0.0025	U	0.0023	U	0.0022	U	0.0024	U	0.0023	U	0.0023	U	0.0023	U	0.0023	U	0.0038	U	0.0026	U	0.0024	U
1,4-Dioxane	123-91-1	0.1	9.8	13	130	250	0.05	U	0.046	U	0.045	U	0.048	U	0.047	U	0.045	U	0.045	U	0.045	U	0.077	U	0.052	U	0.049	U
2,2-Dichloropropane	594-20-7	—	—	—	—	—	0.0025	U	0.0023	U	0.0022	U	0.0024	U	0.0023	U	0.0023	U	0.0023	U	0.0023	U	0.0038	U	0.0026	U	0.0024	U
2-Butanone	78-93-3	0.12	100	100	500	1,000	0.0025	U	0.0023	U	0.0022	U	0.0024	U	0.0023	U	0.0023	U	0.0023	U	0.0023	U	0.0038	U	0.0026	U	0.0024	U
2-Chlorotoluene	95-49-8	—	—	—	—	—	0.0025	U	0.0023	U	0.0022	U	0.0024	U	0.0023	U	0.0023	U	0.0023	U	0.0023	U	0.0038	U	0.0026	U	0.0024	U
2-Hexanone	591-78-6	—	—	—	—	—	0.0025	U	0.0023	U	0.0022	U	0.0024	U	0.0023	U	0.0023	U	0.0023	U	0.0023	U	0.0038	U	0.0026	U	0.0024	U
4-Chlorotoluene	106-43-4	—	—	—	—	—	0.0025	U	0.0023	U	0.0022	U	0.0024	U	0.0023	U	0.0023	U	0.0023	U	0.0023	U	0.0038	U	0.0026	U	0.0024	U
4-Methyl-2-pentanone	108-10-1	—	—	—	—	—	0.0025	U	0.0023	U	0.0022	U	0.0024	U	0.0023	U	0.0023	U	0.0023	U	0.0023	U	0.0038	U	0.0026	U	0.0024	U
Acetone	67-64-1	0.05	100	100	500	1,000	0.014		0.038		0.044		0.032		0.018		0.036		0.0064	J	0.013		**0.063**		0.031		0.043	
Acrolein	107-02-8	—	—	—	—	—	0.005	U	0.0046	U	0.0045	U	0.0048	U	0.0047	U	0.0045	U	0.0045	U	0.0045	U	0.0077	U	0.0052	U	0.0049	U
Acrylonitrile	107-13-1	—	—	—	—	—	0.0025	U	0.0023	U	0.0022	U	0.0024	U	0.0023	U	0.0023	U	0.0023	U	0.0023	U	0.0038	U	0.0026	U	0.0024	U
Benzene	71-43-2	0.06	2.9	4.8	44	89	0.0025	U	0.0023	U	0.0022	U	0.0024	U	0.0023	U	0.0023	U	0.0023	U	0.0023	U	0.0038	U	0.0026	U	0.0024	U
Bromobenzene	108-86-1	—	—	—	—	—	0.0025	U	0.0023	U	0.0022	U	0.0024	U	0.0023	U	0.0023	U	0.0023	U	0.0023	U	0.0038	U	0.0026	U	0.0024	U
Bromochloromethane	74-97-5	—	—	—	—	—	0.0025	U	0.0023	U	0.0022	U	0.0024	U	0.0023	U	0.0023	U	0.0023	U	0.0023	U	0.0038	U	0.0026	U	0.0024	U
Bromodichloromethane	75-27-4	—	—	—	—	—	0.0025	U	0.0023	U	0.0022	U	0.0024	U	0.0023	U	0.0023	U	0.0023	U	0.0023	U	0.0038	U	0.0026	U	0.0024	U
Bromoform	75-25-2	—	—	—	—	—	0.0025	U	0.0023	U	0.0022	U	0.0024	U	0.0023	U	0.0023	U	0.0023	U	0.0023	U	0.0038	U	0.0026	U	0.0024	U
Bromomethane	74-83-9	—	—	—	—	—	0.0025	U	0.0023	U	0.0022	U	0.0024	U	0.0023	U	0.0023	U	0.0023	U	0.0023	U	0.0038	U	0.0026	U	0.0024	U
Carbon disulfide	75-15-0	—	100	—	—	—	0.0025	U	0.0023	U	0.0022	U	0.0024	U	0.0023	U	0.0023	U	0.0023	U	0.0023	U	0.0038	U	0.0026	U	0.0024	U
Carbon tetrachloride	56-23-5	0.76	1.4	2.4	22	44	0.0025	U	0.0023	U	0.0022	U	0.0024	U	0.0023	U	0.0023	U	0.0023	U	0.0023	U	0.0038	U	0.0026	U	0.0024	U
Chlorobenzene	108-90-7	1.1	100	100	500	1,000	0.0025	U	0.0023	U	0.0022	U	0.0024	U	0.0023	U	0.0023	U	0.0023	U	0.0023	U	0.0038	U	0.0026	U	0.0024	U
Chloroethane	75-00-3	—	—	—	—	—	0.0025	U	0.0023	U	0.0022	U	0.0024	U	0.0023	U	0.0023	U	0.0023	U	0.0023	U	0.0038	U	0.0026	U	0.0024	U
Chloroform	67-66-3	0.37	10	49	350	700	0.0025	U	0.0023	U	0.0022	U	0.0024	U	0.0023	U	0.0023	U	0.0023	U	0.0023	U	0.0038	U	0.0026	U	0.0024	U
Chloromethane	74-87-3	—	—	—	—	—	0.0025	U	0.0023	U	0.0022	U	0.0024	U	0.0023	U	0.0023	U	0.0023	U	0.0023	U	0.0038	U	0.0026	U	0.0024	U
cis-1,2-Dichloroethylene	156-59-2	0.25	59	100	500	1,000	0.0025	U	0.0023	U	0.0022	U	0.0024	U	0.0023	U	0.0023	U	0.0023	U	0.0023	U	0.0038	U	0.0026	U	0.0024	U
cis-1,3-Dichloropropylene	10061-01-5	—	—	—	—	—	0.0025	U	0.0023	U	0.0022	U	0.0024	U	0.0023	U	0.0023	U	0.0023	U	0.0023	U	0.0038	U	0.0026	U	0.0024	U
Cyclohexane	110-82-7	—	—	—	—	—	0.0025	U	0.0023	U	0.0022	U	0.0024	U	0.0023	U	0.0023	U	0.0023	U	0.0023	U	0.0038	U	0.0026	U	0.0024	U
Dibromochloromethane	124-48-1	—	—	—	—	—	0.0025	U	0.0023	U	0.0022	U	0.0024	U	0.0023	U	0.0023	U	0.0023	U	0.0023	U	0.0038	U	0.0026	U	0.0024	U
Dibromomethane	74-95-3	—	—	—	—	—	0.0025	U	0.0023	U	0.0022	U	0.0024	U	0.0023	U	0.0023	U	0.0023	U	0.0023	U	0.0038	U	0.0026	U	0.0024	U
Dichlorodifluoromethane	75-71-8	—	—	—	—	—	0.0025	U	0.0023	U	0.0022	U	0.0024	U	0.0023	U	0.0023	U	0.0023	U	0.0023	U	0.0038	U	0.0026	U	0.0024	U
Ethyl Benzene	100-41-4	1	30	41	390	780	0.0025	U	0.0023	U	0.0022	U	0.0024	U	0.0023	U	0.0023	U	0.0023	U	0.0023	U	0.0038	U	0.0026	U	0.0024	U
Hexachlorobutadiene	87-68-3	—	—	—	—	—	0.0025	U	0.0023	U	0.0022	U	0.0024	U	0.0023	U	0.0023	U	0.0023	U	0.0023	U	0.0038	U	0.0026	U	0.0024	U
Isopropylbenzene	98-82-8	—	100	—	—	—	0.0025	U	0.0023	U	0.0022	U	0.0024	U	0.0023	U	0.0023	U	0.0023	U	0.0023	U	0.0038	U	0.0026	U	0.0024	U
Methyl acetate	79-20-9	—	—	—	—	—	0.0025	U	0.0023	U	0.0022	U	0.0024	U	0.0023	U	0.0023	U	0.0023	U	0.0023	U	0.0038	U	0.0026	U	0.0024	U
Methyl tert-butyl ether (MTBE)	1634-04-4	0.93	62	100	500	1,000	0.0025	U	0.0023	U	0.0022	U	0.0024	U	0.0023	U	0.0023	U	0.0023	U	0.0023	U	0.0038	U	0.0026	U	0.0024	U
Methylcyclohexane	108-87-2	—	—	—	—	—	0.0025	U	0.0023	U	0.0022	U	0.0024	U	0.0023	U	0.0023	U	0.0023	U	0.0023	U	0.0038	U	0.0026	U	0.0024	U
Methylene chloride	75-09-2	0.05	51	100	500	1,000	0.005	U	0.0046	U	0.0045	U	0.0048	U	0.0047	U	0.0045	U	0.0046	J	0.0045	U	0.0077	U	0.0052	U	0.0049	U
n-Butylbenzene	104-51-8	12	100	100	500	1,000	0.0025	U	0.0023	U	0.0022	U	0.0024	U	0.0023	U	0.0023	U	0.0023	U	0.0023	U	0.0038	U	0.0026	U	0.0024	U
n-Propylbenzene	103-65-1	3.9	100	100	500	1,000	0.0025	U	0.0023	U	0.0022	U	0.0024	U	0.0023	U	0.0023	U	0.0023	U	0.0023	U	0.0038	U	0.0026	U	0.0024	U
o-Xylene	95-47-6	0.26	100	100	500	1,000	0.0025	U	0.0023	U	0.0022	U	0.0024	U	0.0023	U	0.0023	U	0.0023	U	0.0023	U	0.0038	U	0.0026	U	0.0024	U
p- & m- Xylenes	179601-23-1	0.26	100	100	500	1,000	0.005	U	0.0046	U	0.0045	U	0.0048	U	0.0047	U	0.0045	U	0.0045	U	0.0045	U	0.0077	U	0.0052	U	0.0049	U
p-Isopropyltoluene	99-87-6	—	—	—	—	—	0.0025	U	0.0023	U	0.0022	U	0.0024	U	0.0023	U	0.0023	U	0.0023	U	0.0023	U	0.0038	U	0.0026	U	0.0024	U
sec-Butylbenzene	135-98-8	11	100	100	500	1,000	0.0025	U	0.0023	U	0.0022	U	0.0024	U	0.0023	U	0.0023	U	0.0023	U	0.0023	U	0.0038	U	0.0026	U	0.0024	U
Styrene	100-42-5	—	—	—	—	—	0.0025	U	0.0023	U	0.0022	U	0.0024	U	0.0023	U	0.0023	U	0.0023	U	0.0023	U	0.0038	U	0.0026	U	0.0024	U
tert-Butyl alcohol (TBA)	75-65-0	—	—	—	—	—	0.019		0.035		0.024		0.021	J	0.016	J	0.023		0.0023	U	0.014		0.055		0.016		0.019	
tert-Butylbenzene	98-06-6	5.9	100	100	500	1,000	0.0025	U	0.0023	U	0.0022	U	0.0024	U	0.0023	U	0.0023	U	0.0023	U	0.0023	U	0.0038	U	0.0026	U	0.0024	U
Tetrachloroethylene	127-18-4	1.3	5.5	19	150	300	0.0025	U	0.0023	U	0.0022	U	0.0024	U	0.0023	U	0.0023	U	0.0023	U	0.0023	U	0.0038	U	0.0026	U	0.0024	U
Toluene	108-88-3	0.7	100	100	500	1,000	0.0025	U	0.0023	U	0.0022	U	0.0024	U	0.0023	U	0.0023	U	0.0023	U	0.0023	U	0.0038	U	0.0026	U	0.0024	U
trans-1,2-Dichloroethylene	156-60-5	0.19	100	100	500	1,000	0.0025	U	0.0023	U	0.0022	U	0.0024	U	0.0023	U	0.0023	U	0.0023	U	0.0023	U	0.0038	U	0.0026	U	0.0024	U
trans-1,3-Dichloropropylene	10061-02-6	—	—	—	—	—	0.0025	U	0.0023	U	0.0022	U	0.0024	U	0.0023	U	0.0023	U	0.0023	U	0.0023	U	0.0038	U	0.0026	U	0.0024	U
Trichloroethylene	79-01-6	0.47	10	21	200	400	0.0025	U	0.0023	U	0.0022	U	0.0024	U	0.0023	U	0.0023	U	0.0023	U	0.0023	U	0.0038	U	0.0026	U	0.0024	U
Trichlorofluoromethane	75-69-4	—	—	—	—	—	0.0025	U	0.0023	U	0.0022	U	0.0024	U	0.0023	U	0.0023	U	0.0023	U	0.0023	U	0.0038	U	0.0026	U	0.0024	U
Vinyl Acetate	108-05-4	—	—	—	—	—	0.0025	U	0.0023	U	0.0022	U	0.0024	U	0.0023	U	0.0023	U	0.0023	U	0.0023	U	0.0038	U	0.0026	U	0.0024	U
Vinyl Chloride	75-01-4	0.02	0.21	0.9	13	27	0.0025	U	0.0023	U	0.0022	U	0.0024	U	0.0023	U	0.0023	U	0.0023	U	0.0023	U	0.0038	U	0.0026	U	0.0024	U
Xylenes, Total	1330-20-7	0.26	100	100	500	1,000	0.0074	U	0.0069	U	0.0067	U	0.0072	U	0.007	U	0.0068	U	0.0068	U	0.0068	U	0.012	U	0.0079	U	0.0073	U

TABLE 1
SUMMARY OF SOIL ANALYTICAL RESULTS
375 LAFAYETTE STREET
New York, New York

Sample ID:		NYSDEC Subpart 375-6 Remedial Program Soil Cleanup Objectives					001/LSB-1		003/LSB-2		003/LSB-3		004/LSB-4		005/LSB-5		013/LSB-6		014/LSB-7		009/LSB-8		006/LSB-9		007/DUP-1 (LSB-9)		010/LSB-10	
Laboratory Sample Number:		Protection of Public Health - Restricted Use SCOs					18H1037-01		18H1037-03		18H1037-02		18H1037-04		18H1037-05		18H1109-09		18H1109-10		18H1109-07		18H1037-06		18H1037-07		18H1109-08	
Sample Date:	CAS Number	Unrestricted Use	Residential	Restricted-Residential	Commercial	Industrial	8/22/2018		8/22/2018		8/22/218		8/22/218		8/22/2018		8/23/2018		8/23/2018		8/23/2018		8/22/2018		8/22/2018		8/22/2018	
Sample Depth/VOC Sample Depth (ft bgs):							8-10 / 8-8.5		13-15 / 14-14.5		3-5 / 1-1.5		5-7 / 5-5.5		1-3 / 1.5-2		3-5 / 4.5-5		0-2 / 1.5-2		10-12 / 10-10.5		7-9 / 8-8.5		7-9 / 8-8.5		5-7 / 6.5-7	
Units:		mg/kg	mg/kg	mg/kg	mg/kg	mg/kg	mg/kg	Q	mg/kg	Q	mg/kg	Q	mg/kg	Q	mg/kg	Q	mg/kg	Q	mg/kg	Q	mg/kg	Q	mg/kg	Q	mg/kg	Q	mg/kg	Q
Semi-Volatiles, NJDEP/TCL/Part 375 List																												
1,1'-Biphenyl	92-52-4	—	—	—	—	—	0.0462	U	0.0482	U	0.0479	U	0.0495	U	0.0478	U	0.0447	U	0.044	U	0.0512	JD	0.0463	U	0.0466	U	0.263	D
1,2,4,5-Tetrachlorobenzene	95-94-3	—	—	—	—	—	0.0921	U	0.0962	U	0.0957	U	0.0988	U	0.0953	U	0.0892	U	0.0878	U	0.0902	U	0.0924	U	0.093	U	0.0953	U
1,2-Diphenylhydrazine (as Azobenzene)	122-66-7	—	—	—	—	—	0.0462	U	0.0482	U	0.0479	U	0.0495	U	0.0478	U	0.0447	U	0.044	U	0.0452	U	0.0463	U	0.0466	U	0.0478	U
2,3,4,6-Tetrachlorophenol	58-90-2	—	—	—	—	—	0.0921	U	0.0962	U	0.0957	U	0.0988	U	0.0953	U	0.0892	U	0.0878	U	0.0902	U	0.0924	U	0.093	U	0.0953	U
2,4,5-Trichlorophenol	95-95-4	—	100	—	—	—	0.0462	U	0.0482	U	0.0479	U	0.0495	U	0.0478	U	0.0447	U	0.044	U	0.0452	U	0.0463	U	0.0466	U	0.0478	U
2,4,6-Trichlorophenol	88-06-2	—	—	—	—	—	0.0462	U	0.0482	U	0.0479	U	0.0495	U	0.0478	U	0.0447	U	0.044	U	0.0452	U	0.0463	U	0.0466	U	0.0478	U
2,4-Dichlorophenol	120-83-2	—	100	—	—	—	0.0462	U	0.0482	U	0.0479	U	0.0495	U	0.0478	U	0.0447	U	0.044	U	0.0452	U	0.0463	U	0.0466	U	0.0478	U
2,4-Dimethylphenol	105-67-9	—	—	—	—	—	0.0462	U	0.0482	U	0.0479	U	0.0495	U	0.0478	U	0.0447	U	0.044	U	0.0452	U	0.0463	U	0.0466	U	0.16	D
2,4-Dinitrophenol	51-28-5	—	100	—	—	—	0.0921	U	0.0962	U	0.0957	U	0.0988	U	0.0953	U	0.0892	U	0.0878	U	0.0902	U	0.0924	U	0.093	U	0.0953	U
2,4-Dinitrotoluene	121-14-2	—	—	—	—	—	0.0462	U	0.0482	U	0.0479	U	0.0495	U	0.0478	U	0.0447	U	0.044	U	0.0452	U	0.0463	U	0.0466	U	0.0478	U
2,6-Dinitrotoluene	606-20-2	—	1.03	—	—	—	0.0462	U	0.0482	U	0.0479	U	0.0495	U	0.0478	U	0.0447	U	0.044	U	0.0452	U	0.0463	U	0.0466	U	0.0478	U
2-Chloronaphthalene	91-58-7	—	—	—	—	—	0.0462	U	0.0482	U	0.0479	U	0.0495	U	0.0478	U	0.0447	U	0.044	U	0.0452	U	0.0463	U	0.0466	U	0.0478	U
2-Chlorophenol	95-57-8	—	100	—	—	—	0.0462	U	0.0482	U	0.0479	U	0.0495	U	0.0478	U	0.0447	U	0.044	U	0.0452	U	0.0463	U	0.0466	U	0.0478	U
2-Methylnaphthalene	91-57-6	—	0.41	—	—	—	0.0462	U	0.0482	U	0.0479	U	0.0495	U	0.137	D	0.0806	JD	0.0512	JD	0.154	D	0.151	D	0.0892	JD	**1.61**	**D**
2-Methylphenol	95-48-7	0.33	100	100	500	1,000	0.0462	U	0.0482	U	0.0479	U	0.0495	U	0.0478	U	0.0447	U	0.044	U	0.0452	U	0.0463	U	0.0466	U	0.104	D
2-Nitroaniline	88-74-4	—	—	—	—	—	0.0921	U	0.0962	U	0.0957	U	0.0988	U	0.0953	U	0.0892	U	0.0878	U	0.0902	U	0.0924	U	0.093	U	0.0953	U
2-Nitrophenol	88-75-5	—	—	—	—	—	0.0462	U	0.0482	U	0.0479	U	0.0495	U	0.0478	U	0.0447	U	0.044	U	0.0452	U	0.0463	U	0.0466	U	0.0478	U
3- & 4-Methylphenols	65794-96-9	330	34,000	100,000	500,000	1,000,000	0.056	JD	0.0482	U	0.0479	U	0.0495	U	0.0478	U	0.0447	U	0.044	U	0.0452	U	0.0463	U	0.0466	U	0.254	D
3,3'-Dichlorobenzidine	91-94-1	—	—	—	—	—	0.0462	U	0.0482	U	0.0479	U	0.0495	U	0.0478	U	0.0447	U	0.044	U	0.0452	U	0.0463	U	0.0466	U	0.0478	U
3-Nitroaniline	99-09-2	—	—	—	—	—	0.0921	U	0.0962	U	0.0957	U	0.0988	U	0.0953	U	0.0892	U	0.0878	U	0.0902	U	0.0924	U	0.093	U	0.0953	U
4-Chloroaniline	106-47-8	—	100	—	—	—	0.0462	U	0.0482	U	0.0479	U	0.0495	U	0.0478	U	0.0447	U	0.044	U	0.0452	U	0.0463	U	0.0466	U	0.0478	U
4,6-Dinitro-2-methylphenol	534-52-1	—	—	—	—	—	0.0921	U	0.0962	U	0.0957	U	0.0988	U	0.0953	U	0.0892	U	0.0878	U	0.0902	U	0.0924	U	0.093	U	0.0953	U
4-Bromophenyl phenyl ether	101-55-3	—	—	—	—	—	0.0462	U	0.0482	U	0.0479	U	0.0495	U	0.0478	U	0.0447	U	0.044	U	0.0452	U	0.0463	U	0.0466	U	0.0478	U
4-Chlorophenyl phenyl ether	7005-72-3	—	—	—	—	—	0.0462	U	0.0482	U	0.0479	U	0.0495	U	0.0478	U	0.0447	U	0.044	U	0.0452	U	0.0463	U	0.0466	U	0.0478	U
4-Chloro-3-methylphenol	59-50-7	—	—	—	—	—	0.0462	U	0.0482	U	0.0479	U	0.0495	U	0.0478	U	0.0447	U	0.044	U	0.0452	U	0.0463	U	0.0466	U	0.0478	U
4-Nitroaniline	100-01-6	—	—	—	—	—	0.0921	U	0.0962	U	0.0957	U	0.0988	U	0.0953	U	0.0892	U	0.0878	U	0.0902	U	0.0924	U	0.093	U	0.0953	U
4-Nitrophenol	100-02-7	—	—	—	—	—	0.0921	U	0.0962	U	0.0957	U	0.0988	U	0.0953	U	0.0892	U	0.0878	U	0.0902	U	0.0924	U	0.093	U	0.0953	U
Acenaphthene	83-32-9	20	100	100	500	1,000	0.225	D	0.0482	U	0.0479	U	0.0495	U	0.438	D	0.55	D	0.145	D	0.37	D	0.389	D	0.267	D	1.84	D
Acenaphthylene	208-96-8	100	100	100	500	1,000	0.0773	JD	0.0482	U	0.0479	U	0.0495	U	0.0478	U	0.092	D	1.02	D	0.757	D	0.0887	JD	0.0632	JD	0.436	D
Acetophenone	98-86-2	—	—	—	—	—	0.0462	U	0.0482	U	0.0479	U	0.0495	U	0.0478	U	0.0447	U	0.044	U	0.0452	U	0.0463	U	0.0466	U	0.0478	U
Analine	62-53-3	—	48	100	500	1,000	0.184	U	0.193	U	0.192	U	0.198	U	0.191	U	0.179	U	0.176	U	0.181	U	0.185	U	0.186	U	0.191	U
Anthracene	120-12-7	100	100	100	500	1,000	0.952	D	0.0482	U	0.0479	U	0.0495	U	1.04	D	1.86	D	0.696	D	3.07	D	1.63	D	0.662	D	4.76	D
Atrazine	1912-24-9	—	—	—	—	—	0.0462	U	0.0482	U	0.0479	U	0.0495	U	0.0478	U	0.0447	U	0.044	U	0.0452	U	0.0463	U	0.0466	U	0.0478	U
Benzaldehyde	100-52-7	—	—	—	—	—	0.0462	U	0.0482	U	0.0479	U	0.0495	U	0.0478	U	0.0447	U	0.044	U	0.0452	U	0.0463	U	0.0466	U	0.0478	U
Benzidine	92-87-5	—	—	—	—	—	0.184	U	0.193	U	0.192	U	0.198	U	0.191	U	0.179	U	0.176	U	0.181	U	0.185	U	0.186	U	0.191	U
Benzo(a)anthracene	56-55-3	1	1	1	5.6	11	**3.03**	**D**	0.0839	JD	0.0479	U	0.0495	U	**2.16**	**D**	**6.76**	**D**	**3.24**	**D**	**4.93**	**D**	**2.86**	**D**	**1.51**	**D**	**4.73**	**D**
Benzo(a)pyrene	50-32-8	1	1	1	1	1.1	**3.31**	**D**	0.0692	JD	0.0505	JD	0.0495	U	**2.18**	**D**	**7.85**	**D**	**3.94**	**D**	**3.86**	**D**	**2.69**	**D**	**1.33**	**D**	**3.75**	**D**
Benzo(b)fluoranthene	205-99-2	1	1	1	5.6	11	**3.02**	**D**	0.0546	JD	0.0479	U	0.0495	U	**1.88**	**D**	**6.79**	**D**	**3.37**	**D**	**3.73**	**D**	**2.06**	**D**	**1.24**	**D**	**2.8**	**D**
Benzo(g,h,i)perylene	191-24-2	100	100	100	500	1,000	2.26	D	0.0482	U	0.0479	U	0.0495	U	1.6	D	5.06	D	2.12	D	2.28	D	1.37	D	0.719	D	1.33	D
Benzo(k)fluoranthene	207-08-9	0.8	1	3.9	56	110	**2.42**	**D**	0.05	JD	0.0479	U	0.0495	U	**1.63**	**D**	**5.42**	**D**	**3.18**	**D**	**3**	**D**	**1.8**	**D**	**1.08**	**D**	**2.83**	**D**
Benzoic acid	65-85-0	—	100	—	—	—	0.215	D	0.0482	U	0.0479	U	0.0495	U	0.0478	U	0.0447	U	0.044	U	0.0452	U	0.0463	U	0.0466	U	0.0478	U
Benzyl alcohol	100-51-6	—	—	—	—	—	0.0462	U	0.0482	U	0.0479	U	0.0495	U	0.0478	U	0.0447	U	0.044	U	0.0452	U	0.0463	U	0.0466	U	0.0478	U
Benzyl butyl phthalate	85-68-7	—	100	—	—	—	0.0462	U	0.0482	U	0.0479	U	0.0495	U	0.0478	U	0.0447	U	0.044	U	0.0452	U	0.0463	U	0.0466	U	0.0478	U
Bis(2-chloroethoxy)methane	111-91-1	—	—	—	—	—	0.0462	U	0.0482	U	0.0479	U	0.0495	U	0.0478	U	0.0447	U	0.044	U	0.0452	U	0.0463	U	0.0466	U	0.0478	U
Bis(2-chloroethyl)ether	111-44-4	—	—	—	—	—	0.0462	U	0.0482	U	0.0479	U	0.0495	U	0.0478	U	0.0447	U	0.044	U	0.0452	U	0.0463	U	0.0466	U	0.0478	U
Bis(2-chloroisopropyl)ether	108-60-1	—	—	—	—	—	0.0462	U	0.0482	U	0.0479	U	0.0495	U	0.0478	U	0.0447	U	0.044	U	0.0452	U	0.0463	U	0.0466	U	0.0478	U
Bis(2-ethylhexyl)phthalate	117-81-7	—	50	—	—	—	0.0462	U	0.0482	U	0.0479	U	0.0495	U	0.0478	U	0.0447	U	0.044	U	0.133	D	0.123	D	0.143	D	0.0586	JD
Caprolactam	105-60-2	—	—	—	—	—	0.0921	U	0.0962	U	0.0957	U	0.0988	U	0.0953	U	0.0892	U	0.0878	U	0.0902	U	0.0924	U	0.093	U	0.0953	U
Carbazole	86-74-8	—	—	—	—	—	0.141	D	0.0482	U	0.0479	U	0.0495	U	0.212	D	0.322	D	0.211	D	0.496	D	0.241	D	0.291	D	1.87	D
Chrysene	218-01-9	1	1	3.9	56	110	**2.88**	**D**	0.0685	JD	0.0479	U	0.0495	U	**1.91**	**D**	**5.87**	**D**	**3.98**	**D**	**5.15**	**D**	**2.82**	**D**	**1.32**	**D**	**3.82**	**D**
Dibenzo(a,h)anthracene	53-70-3	0.33	0.33	0.33	0.56	1.1	**0.669**	**D**	0.0482	U	0.0479	U	0.0495	U	**0.389**	**D**	**1.84**	**D**	**0.832**	**D**	**0.985**	**D**	**0.456**	**D**	0.22	D	**0.717**	**D**
Dibenzofuran	132-64-9	7	14	59	350	1,000	0.0884	JD	0.0482	U	0.0479	U	0.0495	U	0.302	D	0.238	D	0.0674	JD	0.467	D	0.189	D	0.192	D	2.21	D
Diethyl phthalate	84-66-2	—	100	—	—	—	0.0462	U	0.0482	U	0.0479	U	0.0495	U	0.0478	U	0.0447	U	0.044	U	0.0452	U	0.0463	U	0.0466	U	0.0478	U
Dimethyl phthalate	131-11-3	—	100	—	—	—	0.0462	U	0.0482	U	0.0479	U	0.0495	U	0.0478	U	0.0447	U	0.044	U	0.0452	U	0.0463	U	0.0466	U	0.0478	U
Di-n-butyl phthalate	84-74-2	—	100	—	—	—	0.0462	U	0.0482	U	0.0479	U	0.0495	U	0.0478	U	0.0447	U	0.044	U	0.0452	U	0.0463	U	0.0466	U	0.0478	U
Di-n-octyl phthalate	117-84-0	—	100	—	—	—	0.0462	U	0.0482	U	0.0479	U	0.0495	U	0.0478	U	0.0447	U	0.044	U	0.0452	U	0.0463	U	0.0466	U	0.0478	U
Fluoranthene	206-44-0	100	100	100	500	1,000	6.94	D	0.152	D	0.0543	JD	0.0495	U	5.36	D	13.8	D	7.98	D	11.4	D	6.3	D	3.48	D	10.3	D
Fluorene	86-73-7	30	100	100	500	1,000	0.218	D	0.0482	U	0.0479	U	0.0495	U	0.457	D	0.463	D	0.182	D	1.28	D	0.55	D	0.263	D	2.97	D
Hexachlorobenzene	118-74-1	0.33	0.33	1.2	6	12	0.0462	U	0.0482	U	0.0479	U	0.0495	U	0.0478	U	0.0447	U	0.044	U	0.0452	U	0.0463	U	0.0466	U	0.0478	U
Hexachlorocyclopentadiene	77-47-4	—	—	—	—	—	0.0462	U	0.0482	U	0.0479	U	0.0495	U	0.0478	U	0.0447	U	0.044	U	0.0452	U	0.0463	U	0.0466	U	0.0478	U
Hexachloroethane	67-72-1	—	—	—	—	—	0.0462	U	0.0482	U	0.0479	U	0.0495	U	0.0478	U	0.0447	U	0.044	U	0.0452	U	0.0463	U	0.0466	U	0.0478	U
Indeno(1,2,3-cd)pyrene	193-39-5	0.5	0.5	0.5	5.6	11	**1.83**	**D**	0.0482	U	0.0479	U	0.0495	U	**1.35**	**D**	**4.65**	**D**	**2.07**	**D**	**2.2**	**D**	**1.21**	**D**	**0.711**	**D**	**1.53**	**D**
Isophorone	78-59-1	—	100	—	—	—	0.0462	U	0.0482	U	0.0479	U	0.0495	U	0.0478	U	0.0447	U	0.044	U	0.0452	U	0.0463	U	0.0466	U	0.0478	U
Naphthalene	91-20-3	12	100	100	500	1,000	0.0462	U	0.0482	U	0.0479	U	0.0495	U	0.167	D	0.128	D	0.044	U	0.0995	D	0.0975	D	0.0967	D	2.26	D
Nitrobenzene	98-95-3	—	3.7	15	69	140	0.0462	U	0.0482	U	0.0479	U	0.0495	U	0.0478	U	0.0447	U	0.044	U	0.0452	U	0.0463	U	0.0466	U	0.0478	U
N-Nitrosodimethylamine	62-75-9	—	—	—	—	—	0.0462	U	0.0482	U	0.0479	U	0.0495	U	0.0478	U	0.0447	U	0.044	U	0.0452	U	0.0463	U	0.0466	U	0.0478	U
N-nitroso-di-n-propylamine	621-64-7	—	—	—	—	—	0.0462	U	0.0482	U	0.0479	U	0.0495	U	0.0478	U	0.0447	U	0.044	U	0.0452	U	0.0463	U	0.0466	U	0.0478	U
N-Nitrosodiphenylamine	86-30-6	—	—	—	—	—	0.0462	U	0.0482	U	0.0479	U	0.0495	U	0.0478	U	0.0447	U	0.044	U	0.0452	U	0.0463	U	0.0466	U	0.0478	U
Pentachlorophenol	87-86-5	0.8	2.4	6.7	6.7	55	0.0462	U	0.0482	U	0.0479	U	0.0495	U	0.0478	U	0.0447	U	0.044	U	0.0452	U	0.0463	U	0.0466	U	0.0478	U
Phenanthrene	85-01-8	100	100	100	500	1,000	3.22	D	0.126	D	0.0479	U	0.0495	U	4.36	D	7.31	D	3.92	D	13.4	D	7.12	D	2.84	D	14.3	D
Phenol	108-95-2	0.33	100	100	500	1,000	0.0462	U	0.0482	U	0.0479	U	0.0495	U	0.0478	U	0.0447	U	0.044	U	0.0452	U	0.0463	U	0.0466	U	0.142	D
Pyrene	129-00-0	100	100	100	500	1,000	5.08	D	0.129	D	0.0479	U	0.0495	U	4.04	D	10.9	D	7.17	D	8.7	D	6.18	D	2.56	D	6.82	D
Pyridine	110-86-1	—	—	—	—	—	0.184	U	0.193	U	0.192	U	0.198	U	0.191	U	0.179	U	0.176	U	0.181	U	0.185	U	0.186	U	0.191	U

TABLE 1
SUMMARY OF SOIL ANALYTICAL RESULTS
375 LAFAYETTE STREET
New York, New York

Sample ID:		NYSDEC Subpart 375-6 Remedial Program Soil Cleanup Objectives					001/LSB-1		003/LSB-2		003/LSB-3		004/LSB-4		005/LSB-5		013/LSB-6		014/LSB-7		009/LSB-8		006/LSB-9		007/DUP-1 (LSB-9)		010/LSB-10	
Laboratory Sample Number:		Protection of Public Health - Restricted Use SCOs					18H1037-01		18H1037-03		18H1037-02		18H1037-04		18H1037-05		18H1109-09		18H1109-10		18H1109-07		18H1037-06		18H1037-07		18H1109-08	
Sample Date:	CAS Number	Unrestricted Use	Residential	Restricted-Residential	Commercial	Industrial	8/22/2018		8/22/2018		8/22/218		8/22/218		8/22/2018		8/23/2018		8/23/2018		8/23/2018		8/22/2018		8/22/2018		8/22/2018	
Sample Depth/VOC Sample Depth (ft bgs):							8-10 / 8-8.5		13-15 / 14-14.5		3-5 / 1-1.5		5-7 / 5-5.5		1-3 / 1.5-2		3-5 / 4.5-5		0-2 / 1.5-2		10-12 / 10-10.5		7-9 / 8-8.5		7-9 / 8-8.5		5-7 / 6.5-7	
Units:		mg/kg	mg/kg	mg/kg	mg/kg	mg/kg	mg/kg	Q	mg/kg	Q	mg/kg	Q	mg/kg	Q	mg/kg	Q	mg/kg	Q	mg/kg	Q	mg/kg	Q	mg/kg	Q	mg/kg	Q	mg/kg	Q
Metals, Target Analyte																												
Aluminum	7429-90-5	—	—	—	—	—	7,010		7,630		7,730		8,060		8,610		6,400		5,160		8,310		10,000		8,160		8,980	
Antimony	7440-36-0	—	—	—	—	—	1.11		1.14		0.573	U	1.37		1.19		0.537	U	0.55		1.6		1.97		1.21		1.16	
Arsenic	7440-38-2	13	16	16	16	16	1.93		1.15	U	2.06		1.18	U	2.3		1.65		1.72		6.37		2.92		2.93		6.21	
Barium	7440-39-3	350	350	400	400	10,000	**532**		106		84.7		94.2		78.2		47.5		57.8		103		108		90.8		**429**	
Beryllium	7440-41-7	7.2	14	72	590	2,700	0.209		0.283		0.121		0.316		0.126		0.145		0.182		0.181		0.125		0.112	U	0.152	
Cadmium	7440-43-9	2.5	2.5	4.3	9.3	60	0.331	U	0.346	U	0.344	U	0.355	U	0.458		0.322	U	0.317	U	0.324	U	0.333	U	0.604		0.408	
Calcium	7440-70-2	—	—	—	—	—	11,200	B	8,380	B	15,200	B	4,300	B	58,600	B	18,300		8,960		38,400		48,100	B	45,400	B	35,300	
Chromium, Total	7440-47-3	30	36	180	1500	6,800	21.3		26.9		22.7		22.5		13.7		10.7		11.4		25.5		23.9		20		20.8	
Chromium, Hexavalent	18540-29-9	1	22	110	400	800	0.751		**1.85**		0.573	U	0.592	U	0.571	U	0.537	U	0.529	U	0.541	U	0.576		0.558	U	0.572	U
Cobalt	7440-48-4	—	30	—	—	—	8.16		14.5		12.2		12.1		6.34		5.32		6.56		6.62		7.21		7.09		7.43	
Copper	7440-50-8	50	270	270	270	10,000	35.8		19		28.6		15		19.9		**53.6**		32.7		41.7		34.4		**1,800**		**58.4**	
Iron	7439-89-6	—	2,000	—	—	—	**15,300**	B	**19,600**	B	**17,300**	B	**18,200**	B	**12,100**	B	**11,500**	B	**8,360**	B	**17,100**	B	**13,700**	B	**12,700**	B	**14,500**	B
Lead	7439-92-1	63	400	400	1,000	3,900	**603**		**85.5**		**131**		8.61		**455**		**79.1**		40.5		**127**		**80.9**		**86.4**		**517**	
Magnesium	7439-95-4	—	—	—	—	—	3,570	B	16,900	B	12,800	B	10,800	B	3,720	B	5,110		2,310		4,100		5,470	B	5,520	B	4,670	
Manganese	7439-96-5	1,600	2,000	2,000	10,000	10,000	491		444		316		416		218		261		369		303		280		283		296	
Mercury	7439-97-6	0.18	0.81	0.81	2.8	5.7	**2.8**		**0.209**		**0.204**		0.0442		0.171		**0.213**		0.0867		**0.28**		0.174		**0.3**		**0.442**	
Nickel	7440-02-0	30	140	310	310	10,000	**41**		**172**		**109**		**101**		29.9		14		23.3		20.6		19.7		18.2		26.8	
Potassium	7440-09-7	—	—	—	—	—	1,700		1,840		2,150		2,280		872		1,150		876		1,140		1,670		1,750		1,820	
Selenium	7782-49-2	3.9	36	180	1,500	6,800	1.1	U	1.15	U	1.15	U	1.18	U	1.14	U	1.07	U	1.06	U	1.08	U	1.11	U	1.12	U	1.14	U
Silver	7440-22-4	2	36	180	1,500	6,800	0.552	U	0.577	U	0.573	U	0.592	U	0.571	U	0.537	U	0.529	U	0.541	U	0.554	U	0.558	U	0.572	U
Sodium	7440-23-5	—	—	—	—	—	364		526		909		479		695		828	B	324	B	333	B	887		609		1,520	B
Thallium	7440-28-0	—	—	—	—	—	1.1	U	1.15	U	1.15	U	1.18	U	1.14	U	1.07	U	1.06	U	1.08	U	1.11	U	1.12	U	1.14	U
Vanadium	7440-62-2	—	100	—	—	—	29.6		21.8		25.7		22		18.2		15		11.9		25.6		26.5		25.7		32.2	
Zinc	7440-66-6	109	2,200	10,000	10,000	10,000	**120**		49.9		101		37.6		**248**		65.2		106		**132**		**177**		104		**275**	
General Chemistry																												
% Solids	solids	—	—	—	—	—	90.5		86.7		87.2		84.4		87.5		93.2		94.5		92.5		90.2		89.7		87.4	

Notes:
Soil Cleanup Objectives are taken from the NYSDEC Subpart 375-6 Remedial Program SCOs (Revised Brownfields) criteria are from the NYSDEC Soil Cleanup Objective Tables 375-6.8(a) and 375-6.8(b), last revised 14 December 2006 and the NYSDEC CP-51 Soil Cleanup Guidance dated 21 October 2010.
ft bgs - feet below ground surface
NA: Not analyzed
U: The analyte was analyzed for, but was not detected at a level greater than or equal to the level of the RL or the sample concentration for results impacted by blank contamination.
J: The analyte was positively identified and the associated numerical value is the approximate concentration of the analyte in the sample.
D: Compound analyzed at a secondary dilution factor.
B: analyte found in the analysis batch blank
Italicized results indicate Reporting Limits (RL) greater than or equal to the most stringent criteria.

TABLE 2
SUMMARY OF GROUNDWATER ANALYTICAL RESULTS
375 LAFAYETTE STREET
New York, New York

Sample ID:		Ground Water Quality Standards[1]	LTW-1		LTW-2		LTW-3		DUP-2 (LTW-3)	
Langan Sample Number:	CAS Number		017		019		015		016	
Laboratory Sample Number:			18H1109-03		18H1109-04		18H1109-01		18H1109-02	
Sampling Date:			8/23/2018		8/23/2018		8/23/2018		8/23/2018	
Units:		ug/L	ug/L	Q	ug/L	Q	ug/L	Q	ug/L	Q
Volatile Organic Compounds (VOCs)										
1,1,1-Trichloroethane	71-55-6	5	0.20	U	0.20	U	0.20	U	0.20	U
1,1'-Biphenyl	92-52-4	5	1.92	U	1.92	U	1.92	U	1.92	U
1,1-Dichloroethane	75-34-3	5	0.20	U	0.20	U	0.20	U	0.20	U
1,1-Dichloroethene	75-35-4	5	0.20	U	0.20	U	0.20	U	0.20	U
1,1,1-Trichloroethane	71-55-6	5	0.20	U	0.20	U	0.20	U	0.20	U
1,1,2-Trichloroethane	79-00-5	1	0.20	U	0.20	U	0.20	U	0.20	U
1,1,1,2-Tetrachloroethane	630-20-6	5	0.20	U	0.20	U	0.20	U	0.20	U
1,1,2,2-Tetrachloroethane	79-34-5	5	0.20	U	0.20	U	0.20	U	0.20	U
1,2-Dichlorobenzene	95-50-1	3	0.20	U	0.20	U	0.20	U	0.20	U
1,2-Dichloroethane	107-06-2	0.6	0.20	U	0.20	U	0.20	U	0.20	U
1,2-Dichloroethene (cis)	156-59-2	5	0.20	U	0.20	U	0.20	U	0.20	U
1,2-Dichloroethene (trans)	156-60-5	5	0.20	U	0.20	U	0.20	U	0.20	U
1,2-Dichloropropane	78-87-5	1	0.20	U	0.20	U	0.20	U	0.20	U
1,2-Dichloropropene (cis)	10061-01-5	0.4	0.20	U	0.20	U	0.20	U	0.20	U
1,3-Dichlorobenzene	541-73-1	3	0.20	U	0.20	U	0.20	U	0.20	U
1,2,3-Trichlorobenzene	87-61-6	5	0.20	U	0.20	U	0.20	U	0.20	U
1,2,2-Trifluorethane (113 Freon)	76-13-1	5	0.20	U	0.20	U	0.20	U	0.20	U
1,2,3-Trichloropropane	96-18-4	0.04	*0.20*	*U*	*0.20*	*U*	*0.20*	*U*	*0.20*	*U*
1,2,4-Trichlorobenzene	120-82-1	5	0.20	U	0.20	U	0.20	U	0.20	U
1,2,4-Trimethylbenzene	95-63-6	5	0.20	U	0.20	U	0.20	U	0.20	U
1,3,5-Trimethylbenzene	108-67-8	5	0.20	U	0.20	U	0.20	U	0.20	U
1,3-Dichloropropene (trans)	10061-02-6	0.4	0.20	U	0.20	U	0.20	U	0.20	U
1,3-Dichlorobenzene	541-73-1	3	0.20	U	0.20	U	0.20	U	0.20	U
1,4-Dichlorobenzene	106-46-7	3	0.20	U	0.20	U	0.20	U	0.20	U
1,4-Dioxane	123-91-1	---	40.00	U	40.00	U	40.00	U	40.00	U
2-Butanone	78-93-3	50	0.20	U	0.20	U	0.20	U	0.20	U
Acetone	67-64-1	50	1.00	U	1.00	U	1.00	U	1.00	U
Acrolein	107-02-8	5	0.20	U	0.20	U	0.20	U	0.20	U
Acrylonitrile	107-13-1	5	0.20	U	0.20	U	0.20	U	0.20	U
Benzene	71-43-2	1	0.20	U	0.20	U	0.20	U	0.20	U
Bromochloromethane	74-97-5	5	0.20	U	0.20	U	0.20	U	0.20	U
Bromodichloromethane	75-27-4	50	0.20	U	0.20	U	0.20	U	0.20	U
Bromoform	75-25-2	50	0.20	U	0.20	U	0.20	U	0.20	U
Bromomethane	74-83-9	5	0.20	U	0.20	U	0.20	U	0.20	U
n-Butylbenzene	104-51-8	5	0.20	U	0.20	U	0.20	U	0.20	U
Carbon Disulfide	75-15-0	60	0.20	U	0.20	U	0.20	U	0.20	U
Carbon tetrachloride	56-23-5	5	0.20	U	0.20	U	0.20	U	0.20	U
Chlorobenzene	108-90-7	5	0.20	U	0.20	U	0.20	U	0.20	U
Chloroethane	75-00-3	5	0.20	U	0.20	U	0.20	U	0.20	U
Chloroform	67-66-3	7	1.59		**7.93**		**9.78**		**9.75**	
Cyclohexane	110-82-7	---	0.20	U	0.20	U	0.20	U	0.20	U
Dibromochloromethane	124-48-1	50	0.20	U	0.20	U	0.20	U	0.20	U
Dibromomethane	74-95-3	5	0.20	U	0.20	U	0.20	U	0.20	U
Dichlorodifluoromethane	75-71-8	5	0.20	U	0.20	U	0.20	U	0.20	U
Ethylbenzene	100-41-4	5	0.20	U	0.20	U	0.20	U	0.20	U
Ethylene Dibromide	106-93-4	0.0006	*0.20*	*U*	*0.20*	*U*	*0.20*	*U*	*0.20*	*U*
Hexachlorobutadiene	87-68-3	0.5	0.20	U	0.20	U	0.20	U	0.20	U
Hexachlorobenzene	118-74-1	0.04	0.02	U	0.02	U	0.02	U	0.02	U
2-Hexanone	591-78-6	50	0.20	U	0.20	U	0.20	U	0.20	U
Isopropyl Benzene	98-82-8	5	0.20	U	0.20	U	0.20	U	0.20	U
p-Isopropyltoluene	99-87-6	5	0.20	U	0.20	U	0.20	U	0.20	U
Methyl acetate	79-20-9	---	0.20	U	0.20	U	0.20	U	0.20	U
Methyl ethyl ketone (MEK / 2-butanone)	78-93-3	50	0.20	U	0.20	U	0.20	U	0.20	U
Methyl tert-butyl ether	1634-04-4	10	0.20	U	0.20	U	0.20	U	0.20	U
Methylene chloride	75-09-2	5	1.00	U	1.00	U	1.00	U	1.00	U
Methylcyclohexane	108-87-2	---	0.20	U	0.20	U	0.20	U	0.20	U
4-Methyl-2-Pentanone	108-10-1	---	0.20	U	0.20	U	0.20	U	0.20	U
Naphthalene	91-20-3	10	0.04	U	0.04	U	0.04	U	0.04	U
N-nitrosodiphenylamine	86-30-6	50	1.92	U	1.92	U	1.92	U	1.92	U
Propylbenzene-n	103-65-1	5	0.20	U	0.20	U	0.20	U	0.20	U
Sec-Butylbenzene	135-98-8	5	0.20	U	0.20	U	0.20	U	0.20	U
Styrene	100-42-5	5	0.20	U	0.20	U	0.20	U	0.20	U
Tert Butyl Alcohol (TBA)	75-65-0	---	0.50	U	0.50	U	0.50	U	0.50	U
Tert-Butylbenzene	98-06-6	5	0.20	U	0.20	U	0.20	U	0.20	U
Tetrachloroethene	127-18-4	5	0.46	J	0.21	J	0.31	J	0.32	J
Toluene	108-88-3	5	0.20	U	0.20	U	0.20	U	0.20	U
Trichloroethene	79-01-6	5	0.35	J	0.26	J	0.20	J	0.20	U
Trichlorofluoromethane (Freon 11)	75-69-4	5	0.20	U	0.20	U	0.20	U	0.20	U
Vinyl Chloride	75-01-4	2	0.20	U	0.20	U	0.20	U	0.20	U
1,2-Xylene (o-Xylene)	95-47-6	5	0.20	U	0.20	U	0.20	U	0.20	U
m&p-Xylene	179601-23-1	5	0.50	U	0.50	U	0.50	U	0.50	U
Xylene (mixed)	1330-20-7	5	0.60	U	0.60	U	0.60	U	0.60	U

TABLE 2
SUMMARY OF GROUNDWATER ANALYTICAL RESULTS
375 LAFAYETTE STREET
New York, New York

Sample ID: Langan Sample Number: Laboratory Sample Number: Sampling Date: Units:	**CAS Number**	**Ground Water Quality Standards[1]** **ug/L**	LTW-1 017 18H1109-03 8/23/2018 ug/L	Q	LTW-2 019 18H1109-04 8/23/2018 ug/L	Q	LTW-3 015 18H1109-01 8/23/2018 ug/L	Q	DUP-2 (LTW-3) 016 18H1109-02 8/23/2018 ug/L	Q
Semi-Volatile Organic Compounds (SVOCs)										
1,1'-Biphenyl	92-52-4	5	1.92	U	1.92	U	1.92	U	1.92	U
1,2-Diphenylhydrazine (as Azobenzene)	122-66-7	---	1.92	U	1.92	U	1.92	U	1.92	U
2-Chloronaphthalene	91-58-7	10	1.92	U	1.92	U	1.92	U	1.92	U
2-Chlorophenol	95-57-8	---	1.92	U	1.92	U	1.92	U	1.92	U
2-Methylnaphthalene	91-57-6	---	1.92	U	1.92	U	1.92	U	1.92	U
2-Nitroaniline	88-74-4	5	1.92	U	1.92	U	1.92	U	1.92	U
2-Nitrophenol	88-75-5	---	1.92	U	1.92	U	1.92	U	1.92	U
2,4-Dichlorophenol	120-83-2	1	*1.92*	*U*	*1.92*	*U*	*1.92*	*U*	*1.92*	*U*
2,4-Dimethylphenol	105-67-9	1	*1.92*	*U*	*1.92*	*U*	*1.92*	*U*	*1.92*	*U*
2,4-Dinitrophenol	51-28-5	1	*1.92*	*U*	*1.92*	*U*	*1.92*	*U*	*1.92*	*U*
2,4-Dinitrotoluene	121-14-2	5	1.92	U	1.92	U	1.92	U	1.92	U
2,6-Dinitrotoluene	606-20-2	5	1.92	U	1.92	U	1.92	U	1.92	U
3-Nitroaniline	99-09-2	5	1.92	U	1.92	U	1.92	U	1.92	U
3,3'-Dichlorobenzidine	91-94-1	5	1.92	U	1.92	U	1.92	U	1.92	U
3- & 4-Methylphenols	65794-96-9	1	*1.92*	*U*	*1.92*	*U*	*1.92*	*U*	*1.92*	*U*
4-Nitroaniline	100-01-6	5	1.92	U	1.92	U	1.92	U	1.92	U
4-Nitrophenol	100-02-7	1	*3.85*	*U*	*3.85*	*U*	*3.85*	*U*	*3.85*	*U*
4,6-Dinitro-2-methylphenol	534-52-1	---	1.92	U	1.92	U	1.92	U	1.92	U
Acenaphthene	83-32-9	20	0.0385	U	0.0385	U	0.0385	U	0.0385	U
Acenaphthylene	208-96-8	---	0.0385	U	0.0385	U	0.0385	U	0.0385	U
Atrazine	1912-24-9	7.5	0.385	U	0.385	U	0.385	U	0.385	U
Anthracene	120-12-7	50	0.0385	U	0.0385	U	0.0385	U	0.0385	U
Benzidine	92-87-5	5	3.85	U	3.85	U	3.85	U	3.85	U
Benzo(a)anthracene	56-55-3	0.002	*0.0385*	*U*	*0.0385*	*U*	*0.0385*	*U*	*0.0385*	*U*
Benzo(a)pyrene	50-32-8	ND	0.0385	U	0.0385	U	0.0385	U	0.0385	U
Benzo(b)fluoranthene	205-99-2	0.002	*0.0385*	*U*	*0.0385*	*U*	*0.0385*	*U*	*0.0385*	*U*
Benzo(g,h,i)perylene	191-24-2	---	0.0385	U	0.0385	U	0.0385	U	0.0385	U
Benzo(k)fluoranthene	207-08-9	0.002	*0.0385*	*U*	*0.0385*	*U*	*0.0385*	*U*	*0.0385*	*U*
Benzoic acid	65-85-0	---	19.2	U	19.2	U	19.2	U	19.2	U
Benzyl alcohol	100-51-6	---	1.92	U	1.92	U	1.92	U	1.92	U
Bis(2-chloroethoxy)methane	111-91-1	5	1.92	U	1.92	U	1.92	U	1.92	U
bis(2-Chloroethyl)ether	111-44-4	1	0.769	U	0.769	U	0.769	U	0.769	U
bis(2-Ethylhexyl)phthalate	117-81-7	5	0.385	U	0.469		0.385	U	0.385	U
4-Bromophenyl phenyl ether	101-55-3	---	1.92	U	1.92	U	1.92	U	1.92	U
Butyl benzyl phthalate	85-68-7	50	1.92	U	1.92	U	1.92	U	1.92	U
Carbazole	86-74-8	---	1.92	U	1.92	U	1.92	U	1.92	U
4-Chlorophenyl phenyl ether	7005-72-3	---	1.92	U	1.92	U	1.92	U	1.92	U
Chrysene	218-01-9	0.002	*0.0385*	*U*	*0.0385*	*U*	*0.0385*	*U*	*0.0385*	*U*
Dibenzo(a,h)anthracene	53-70-3	---	0.0385	U	0.0385	U	0.0385	U	0.0385	U
Dibenzofuran	132-64-9	---	1.92	U	1.92	U	1.92	U	1.92	U
Diethyl phthalate	84-66-2	50	1.92	U	1.92	U	1.92	U	1.92	U
Dimethyl phthalate	131-11-3	50	1.92	U	1.92	U	1.92	U	1.92	U
Di-n-butyl phthalate	84-74-2	50	1.92	U	1.92	U	1.92	U	1.92	U
Di-n-octyl phthalate	117-84-0	50	1.92	U	1.92	U	1.92	U	1.92	U
Fluoranthene	206-44-0	50	0.0385	U	0.0385	U	0.0385	U	0.0385	U
Fluorene	86-73-7	50	0.0385	U	0.0385	U	0.0385	U	0.0385	U
Hexachlorobenzene	118-74-1	0.04	0.0154	U	0.0154	U	0.0154	U	0.0154	U
Hexachlorobutadiene	87-68-3	0.5	0.2	U	0.2	U	0.2	U	0.2	U
Hexachlorocyclopentadiene	77-47-4	5	3.85	U	3.85	U	3.85	U	3.85	U
Hexachloroethane	67-72-1	5	0.385	U	0.385	U	0.385	U	0.385	U
Indeno(1,2,3-cd)pyrene	193-39-5	0.002	*0.0385*	*U*	*0.0385*	*U*	*0.0385*	*U*	*0.0385*	*U*
Isophorone	78-59-1	50	1.92	U	1.92	U	1.92	U	1.92	U
Naphthalene	91-20-3	10	0.0385	U	0.0385	U	0.0385	U	0.0385	U
Nitrobenzene	98-95-3	0.4	0.192	U	0.192	U	0.192	U	0.192	U
N-Nitrosodimethylamine	62-75-9	---	0.385	U	0.385	U	0.385	U	0.385	U
N-nitroso-di-n-propylamine	621-64-7	---	1.92	U	1.92	U	1.92	U	1.92	U
n-Nitrosodiphenylamine	86-30-6	50	1.92	U	1.92	U	1.92	U	1.92	U
o-Cresol(s) (2-Methylphenol)	95-48-7	1	*1.92*	*U*	*1.92*	*U*	*1.92*	*U*	*1.92*	*U*
Pentachlorophenol	87-86-5	1	0.192	U	0.192	U	0.192	U	0.192	U
Phenanthrene	85-01-8	50	0.0385	U	0.0385	U	0.0385	U	0.0385	U
Phenol (total)	108-95-2	1	*1.92*	*U*	*1.92*	*U*	*1.92*	*U*	*1.92*	*U*
Pyrene	129-00-0	50	0.0385	U	0.0385	U	0.0385	U	0.0385	U

TABLE 2
SUMMARY OF GROUNDWATER ANALYTICAL RESULTS
375 LAFAYETTE STREET
New York, New York

Sample ID:			LTW-1		LTW-2		LTW-3		DUP-2 (LTW-3)	
Langan Sample Number:	**CAS Number**	**Ground Water Quality Standards[1]**	017		019		015		016	
Laboratory Sample Number:			18H1109-03		18H1109-04		18H1109-01		18H1109-02	
Sampling Date:			8/23/2018		8/23/2018		8/23/2018		8/23/2018	
Units:		**ug/L**	ug/L	Q	ug/L	Q	ug/L	Q	ug/L	Q
Metals										
Aluminum	7429-90-5	---	233		194		121		134	
Antimony	7440-36-0	3	1	U	1	U	1	U	1	U
Arsenic	7440-38-2	25	1	U	1	U	1	U	1	U
Barium	7440-39-3	1000	156		130		173		173	
Beryllium	7440-41-7	3	1	U	1	U	1	U	1	U
Cadmium	7440-43-9	5	1	U	1	U	1	U	1	U
Calcium	7440-70-2	---	61,600		108,000		104,000		104,000	
Chromium	7440-47-3	50	9.34		7.05		5.56	U	5.56	U
Chromium, Hexavalent	18540-29-9	50	25		10	U	10	U	10	U
Cobalt	7440-48-4	---	5.56	U	5.56	U	5.56	U	5.56	U
Copper	7440-50-8	200	7.23		7.12		7.06		6.51	
Iron	7439-89-6	300	**363**	**B**	**450**	**B**	**827**	**B**	**765**	**B**
Iron and Manganese	7493-89-6/7439-96-5	500	**577**	**B**	**846**	**B**	**2,057**	**B**	**1,985**	**B**
Lead	7439-92-1	25	5.56	U	5.56	U	5.56	U	5.56	U
Magnesium	7439-95-4	35000	20,300		33,200		32,200		31,800	
Manganese	7439-96-5	300	214		**396**		**1,230**		**1,220**	
Mercury (elemental)	7439-97-6	0.7	0.2	U	0.2	U	0.2	U	0.2	U
Nickel	7440-02-0	100	5.56	U	5.56	U	5.56	U	5.56	U
Potassium	7440-09-7	---	9,520		9,160		10,200		10,000	
Selenium	7782-49-2	10	5.64		**10.4**		3.47		4.86	
Silver	7440-22-4	50	5.56	U	5.56	U	5.56	U	5.56	U
Sodium	7440-23-5	20000	**370,000**		**160,000**		**188,000**		**184,000**	
Thallium	7440-28-0	0.5	*1*	*U*	*1*	*U*	*1*	*U*	*1*	*U*
Vanadium	7440-62-2	---	11.1	U	11.1	U	11.1	U	11.1	U
Zinc	7440-66-6	2000	16.7	U	16.7	U	16.7	U	16.7	U

NOTES:

1. DEC establishes water quality standards and other criteria for many specific substances and are found in NYS regulation 6 NYCRR Part 703.5 (current through Februar
In the absence of established water quality standards, numeric guidance values are derived and compiled in Division of Water guidance (TOGS 1.1.1) (updated June 200
Ambient standards and guidance values are supported by technical documents called "Fact Sheets" that are also available upon request from the NYSDEC.
http://www.dec.ny.gov/chemical/23853.html
http://www.dec.ny.gov/regulations/2652.html

ug/L: micrograms per liter

Exceedances of regulatory criteria are highlighted and **bold**.

Italicized results indicate the Reporting Limit (RL) is greater than or equal to the most stringent criteria.

--- : Indicates that no regulatory limit has been established for this analyte

NA: Compound not analyzed

Q is the Qualifier Column with definitions as follows:

J: Analyte detected at or above the MDL (method detection limit) but below the RL (Reporting Limit) - data is estimated

U: Analyte not detected at or above the level indicated

B: Analyte found in the analysis batch blank

FIGURES

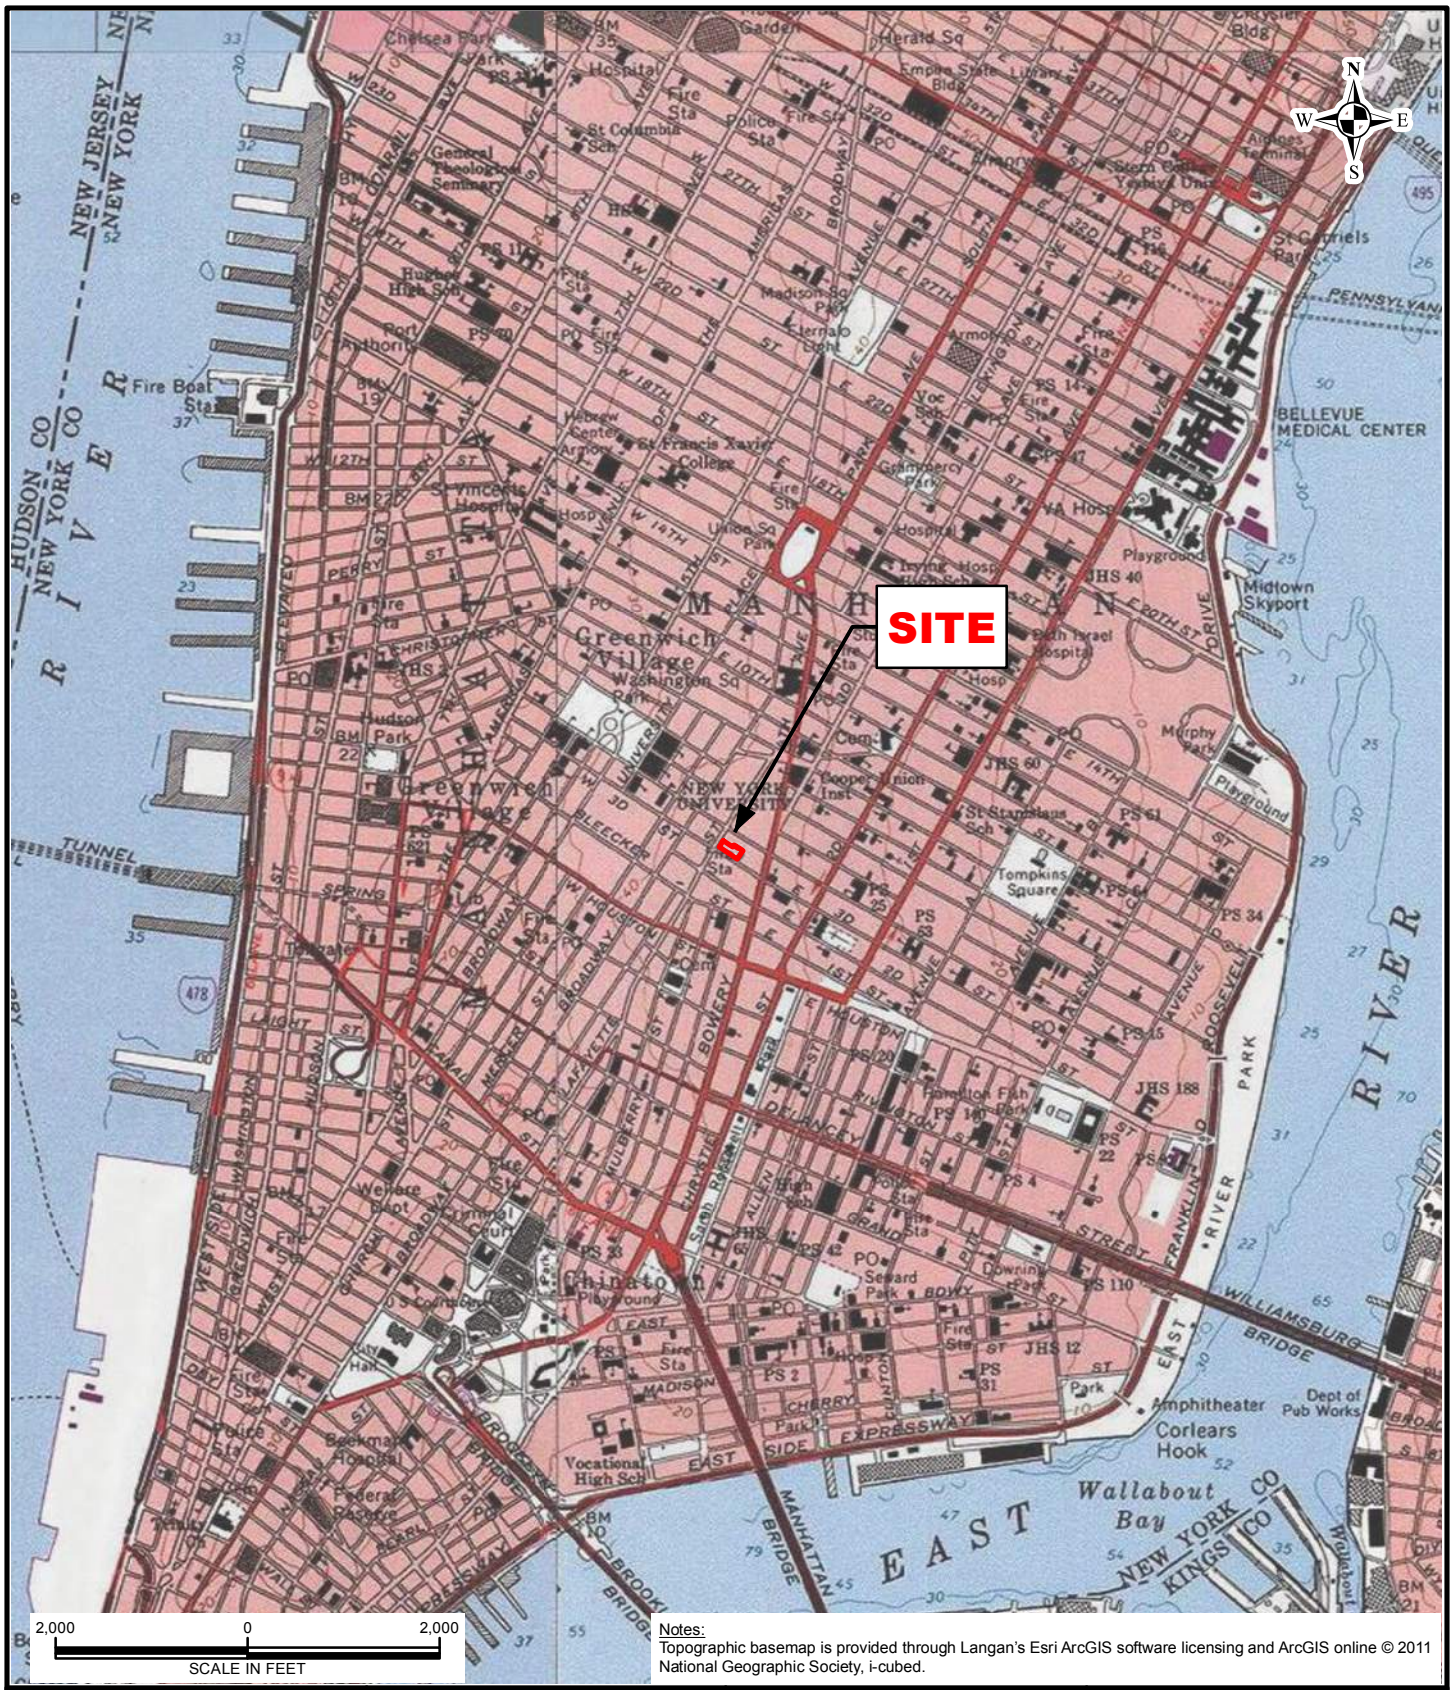

Notes:
Topographic basemap is provided through Langan's Esri ArcGIS software licensing and ArcGIS online © 2011 National Geographic Society, i-cubed.

LANGAN
300 Kimball Drive
Parsippany, NJ 07054
T: 973.560.4900 F: 973.560.4901 www.langan.com

Langan Engineering & Environmental Services, Inc.
Langan Engineering, Environmental, Surveying and Landscape Architecture, D.P.C.
Langan International LLC
Collectively known as Langan

NJ CERTIFICATE OF AUTHORIZATION No. 24GA27996400

Project
375 LAFAYETTE STREET

BLOCK No. 531, LOT No. 17, 52, & 56

MANHATTAN NEW YORK

Drawing Title
SITE LOCATION MAP

Project No.	100742901
Date	6/6/2018
Scale	1"=2,000'
Drawn By	ATR
Last Revised	6/12/2018

Figure 1

© 2013 Langan

Path: \\langan.com\data\PAR\data8\100732801\Project Data\ArcGIS\MXD\Environmental_Figures\Figure 1 - Site Location Map.mxd Date: 6/12/2018 User: ARUANE Time: 9:56:35 AM

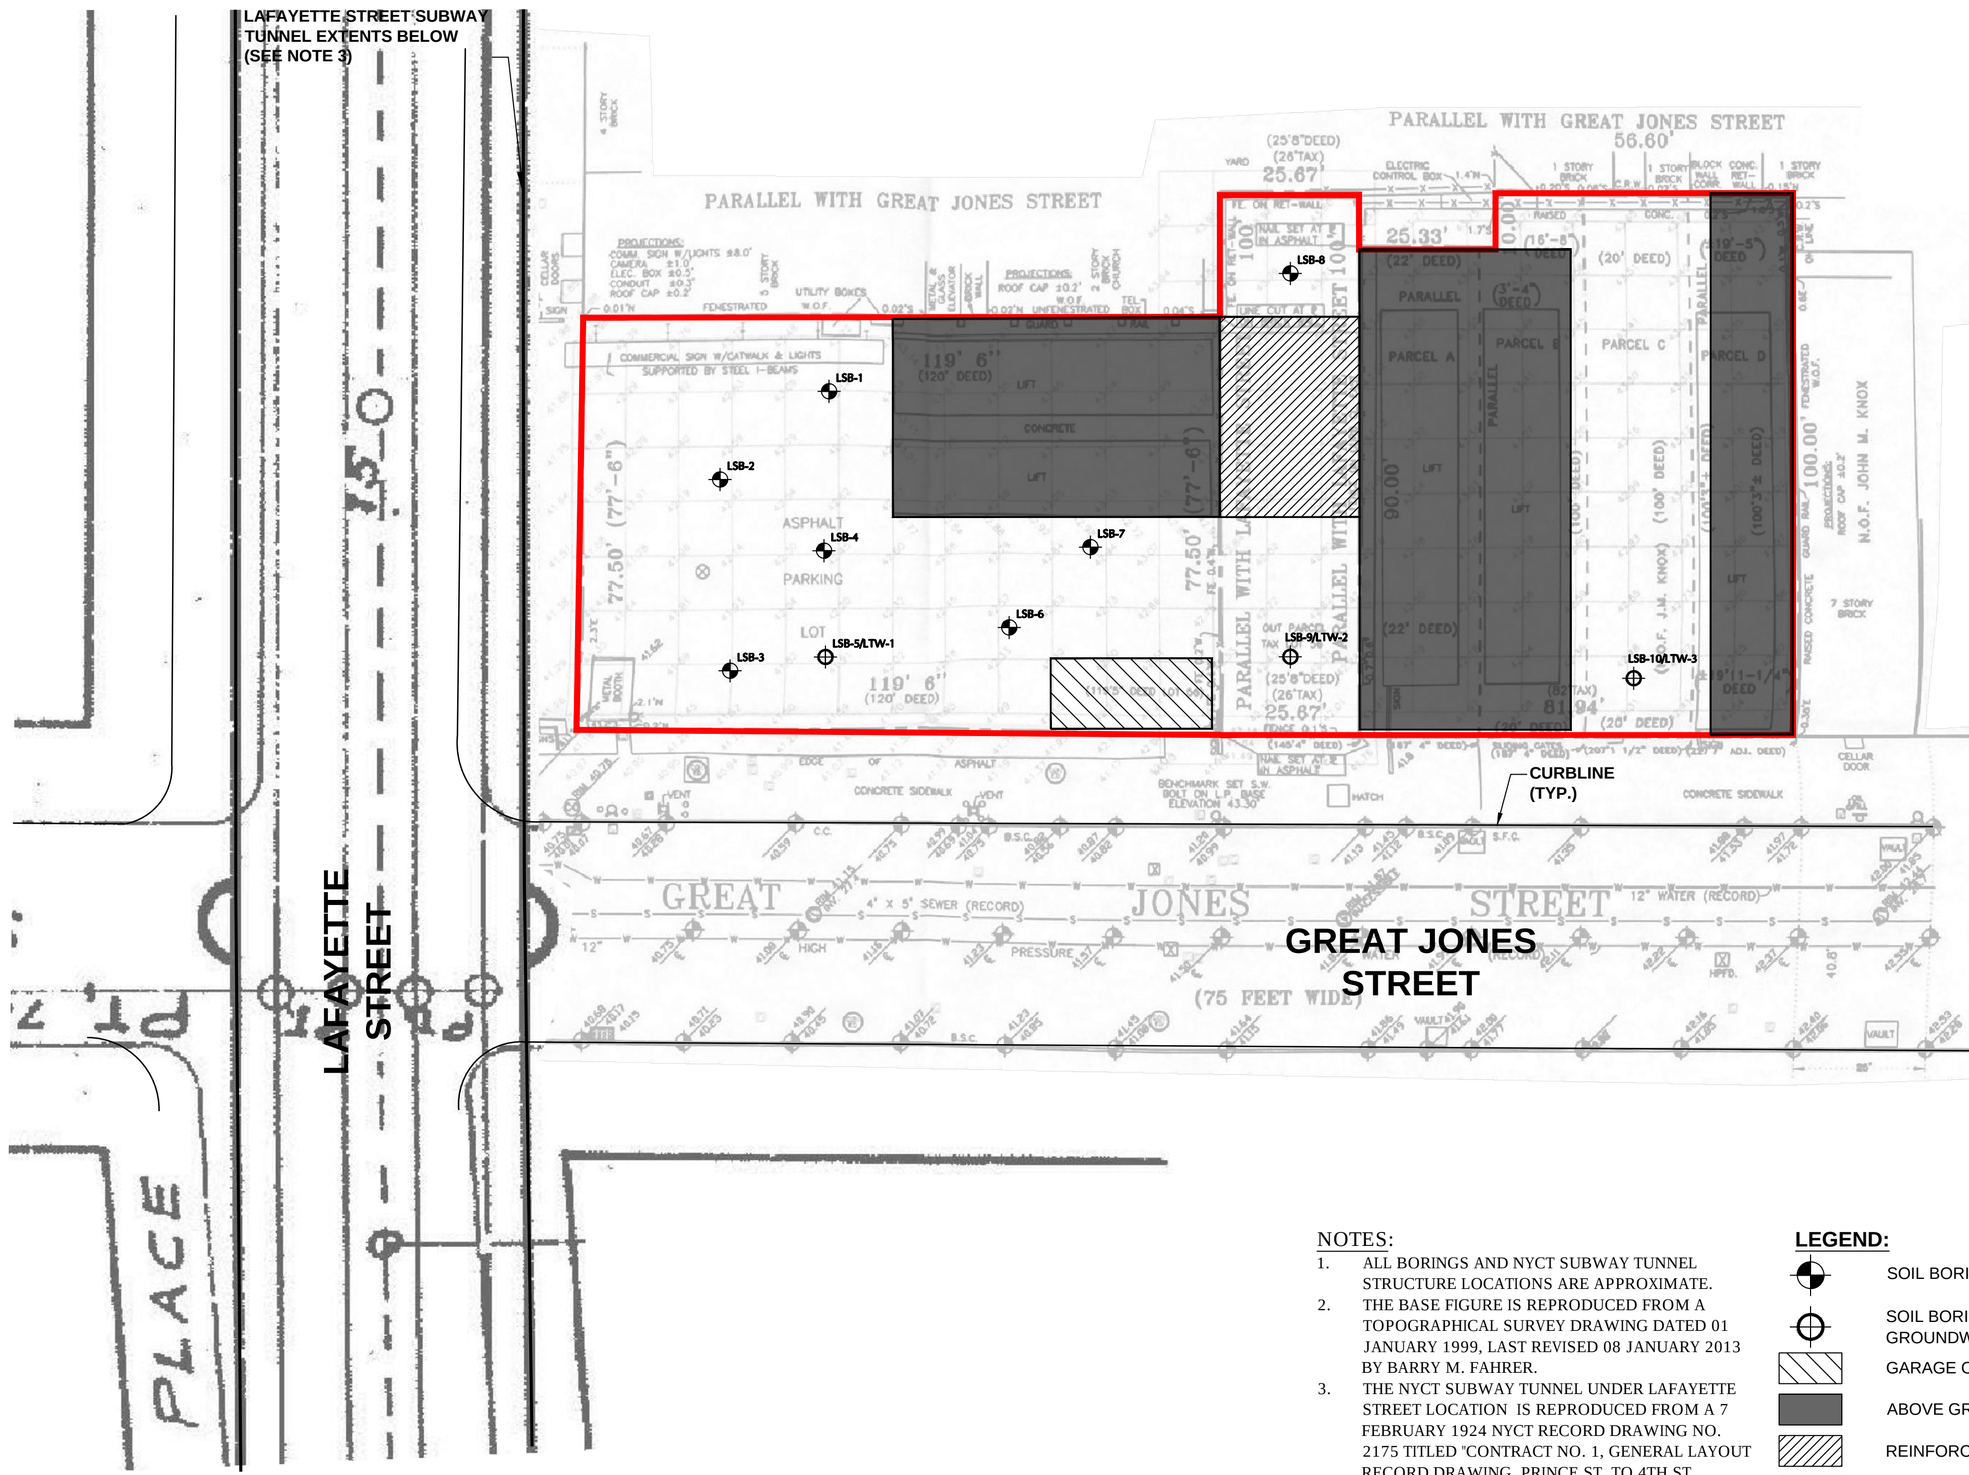

NOTES:

1. ALL BORINGS AND NYCT SUBWAY TUNNEL STRUCTURE LOCATIONS ARE APPROXIMATE.
2. THE BASE FIGURE IS REPRODUCED FROM A TOPOGRAPHICAL SURVEY DRAWING DATED 01 JANUARY 1999, LAST REVISED 08 JANUARY 2013 BY BARRY M. FAHRER.
3. THE NYCT SUBWAY TUNNEL UNDER LAFAYETTE STREET LOCATION IS REPRODUCED FROM A 7 FEBRUARY 1924 NYCT RECORD DRAWING NO. 2175 TITLED "CONTRACT NO. 1, GENERAL LAYOUT RECORD DRAWING, PRINCE ST. TO 4TH ST.

LEGEND:

- SOIL BORING
- SOIL BORING/TEMPORARY GROUNDWATER MONITORING WELL
- GARAGE OFFICE (INACCESSIBLE)
- ABOVE GRADE LIFTS (INACCESSIBLE)
- REINFORCED CONCRETE AREA
- PROPERTY BOUNDARY

20 0 5 10 20
SCALE IN FEET

WARNING:
IT IS A VIOLATION OF THE NYS EDUCATION LAW ARTICLE 145 FOR ANY PERSON, UNLESS HE IS ACTING UNDER THE DIRECTION OF A LICENSED PROFESSIONAL ENGINEER, TO ALTER THIS ITEM IN ANY WAY.

LANGAN
Langan Engineering, Environmental, Surveying, Landscape Architecture and Geology, D.P.C.
300 Kimball Drive
Parsippany, NJ 07054
T: 973.560.4900 F: 973.560.4901 www.langan.com
NJ CERTIFICATE OF AUTHORIZATION No. 24GA27996400

Project
375 LAFAYETTE STREET
NEW YORK NEW YORK

Drawing Title
BORING LOCATION PLAN

Project No. 100742901
Date 09/10/2018
Drawn By AC
Checked By NS

Drawing No. 2

© 2018 Langan

Filename: \\langan.com\data\PAR\data4\100732401\Project Data\CAD\01\SheetFiles\Geotechnical\NYCT Drawings\PhaseII_EI_Report_Figures.dwg Date: 9/20/2018 Time: 12:11 User: mmking Style Table: Langan.stb Layout: ARCHC-BL

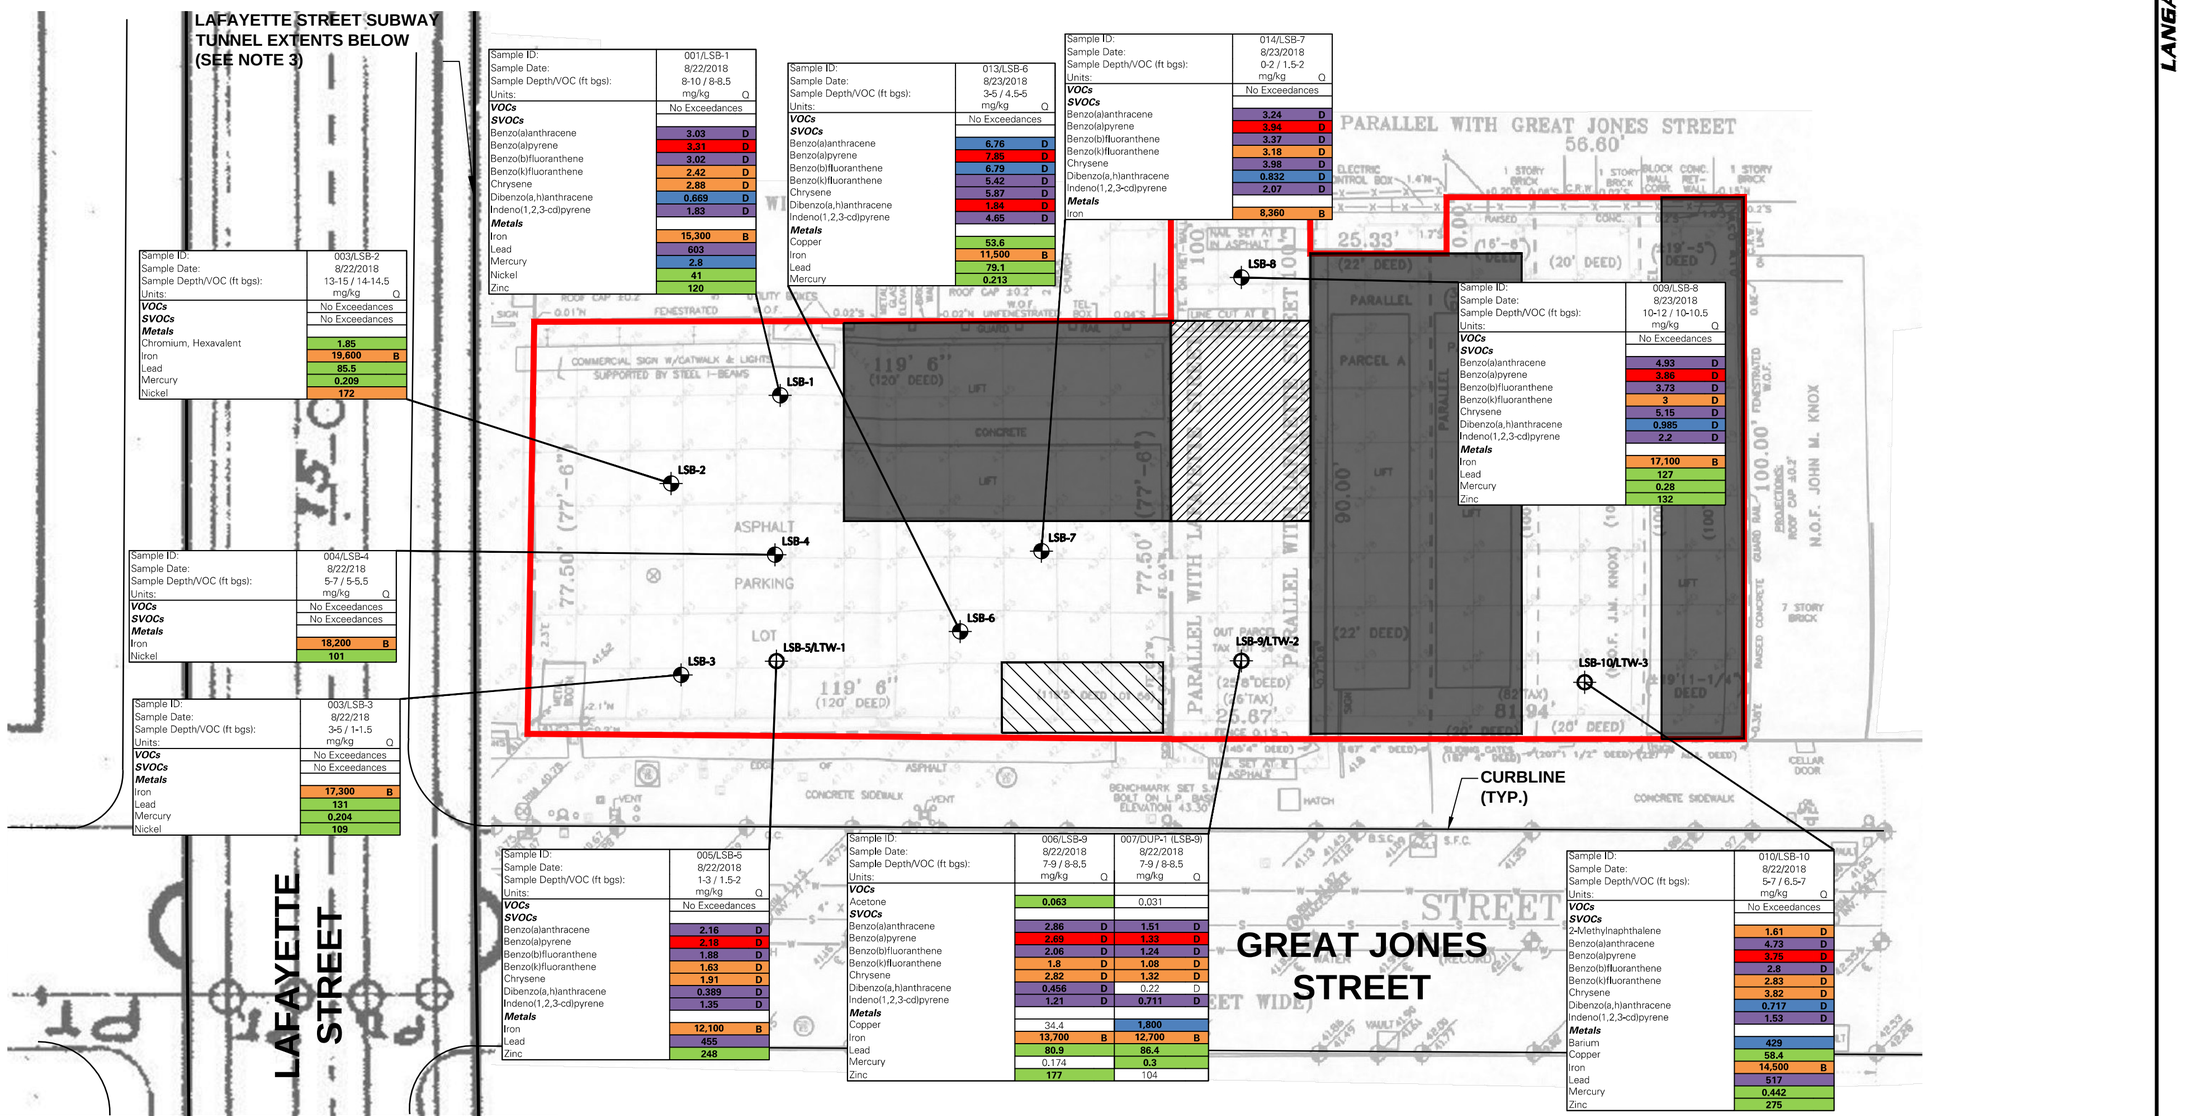

NYSDEC Subpart 375-6 Remedial Program Soil Cleanup Objectives	Unrestricted Use	Protection of Public Health - Restricted Use SCOs			
		Residential	Restricted-Residential	Commercial	Industrial
	mg/kg	mg/kg	mg/kg	mg/kg	mg/kg
Volatile Organics, NJDEP/TCL/Part 375 List					
Acetone	0.05	100	100	500	1,000
Semi-Volatiles, NJDEP/TCL/Part 375 List					
2-Methylnaphthalene	--	0.41	--	--	--
Benzo(a)anthracene	1	1	1	5.6	11
Benzo(a)pyrene	1	1	1	1	1.1
Benzo(b)fluoranthene	1	1	1	5.6	11
Benzo(k)fluoranthene	0.8	1	3.9	56	110
Chrysene	1	1	3.9	56	110
Dibenzo(a,h)anthracene	0.33	0.33	0.33	0.56	1.1
Indeno(1,2,3-cd)pyrene	0.5	0.5	0.5	5.6	11
Metals, Target Analyte					
Barium	350	350	400	400	10,000
Chromium, Hexavalent	1	22	110	400	800
Copper	50	270	270	270	10,000
Iron	--	2,000	--	--	--
Lead	63	400	400	1,000	3,900
Mercury	0.18	0.81	0.81	2.8	5.7
Nickel	30	140	310	310	10,000
Zinc	109	2,200	10,000	10,000	10,000

Notes:

Soil Cleanup Objectives are taken from the NYSDEC Subpart 375-6 Remedial Program SCOs (Revised Brownfields) criteria are from the NYSDEC Soil Cleanup Objective Tables 375-6.8(a) and 375-6.8(b), last revised 14 December 2006 and the NYSDEC CP-51 Soil Cleanup Guidance dated 21 October 2010.

ft bgs - feet below ground surface

U: The analyte was analyzed for, but was not detected at a level greater than or equal to the level of the RL or the sample concentration for results impacted by blank contamination.

D: Compound analyzed at a secondary dilution factor.

B: analyte found in the analysis batch blank

NOTES:

1. ALL BORINGS AND NYCT SUBWAY TUNNEL STRUCTURE LOCATIONS ARE APPROXIMATE.
2. THE BASE FIGURE IS REPRODUCED FROM A TOPOGRAPHICAL SURVEY DRAWING DATED 01 JANUARY 1999, LAST REVISED 08 JANUARY 2013 BY BARRY M. FAHRER.
3. THE NYCT SUBWAY TUNNEL UNDER LAFAYETTE STREET LOCATION IS REPRODUCED FROM A 7 FEBRUARY 1924 NYCT RECORD DRAWING NO. 2175 TITLED "CONTRACT NO. 1, GENERAL LAYOUT RECORD DRAWING, PRINCE ST. TO 4TH ST.

LEGEND:

- SOIL BORING
- SOIL BORING/TEMPORARY GROUNDWATER MONITORING WELL
- GARAGE OFFICE (INACCESSIBLE)
- ABOVE GRADE LIFTS (INACCESSIBLE)
- REINFORCED CONCRETE AREA
- PROPERTY BOUNDARY

20 0 5 10 20
SCALE IN FEET

WARNING:
IT IS A VIOLATION OF THE NYS EDUCATION LAW ARTICLE 145 FOR ANY PERSON, UNLESS HE IS ACTING UNDER THE DIRECTION OF A LICENSED PROFESSIONAL ENGINEER, TO ALTER THIS ITEM IN ANY WAY.

LANGAN
Langan Engineering, Environmental, Surveying, Landscape Architecture and Geology, D.P.C.
300 Kimball Drive
Parsippany, NJ 07054
T: 973.560.4900 F: 973.560.4901 www.langan.com
NJ CERTIFICATE OF AUTHORIZATION No. 24GA27996400
NEW YORK NEW YORK

Project: 375 LAFAYETTE STREET

Drawing Title: SOIL ANALYTICAL RESULTS

Project No.: 100742901
Date: 09/10/2018
Drawn By: AC
Checked By: NS

Drawing No.: 3

© 2018 Langan

Filename: \\langan.com\data\PAR\data4\100732401\Project Data\CAD\01\SheetFiles\Geotechnical\NYCT Drawings\PhaseII_EI_Report_Figures.dwg Date: 9/20/2018 Time: 12:11 User: mmking Style Table: Langan.stb Layout: SOIL

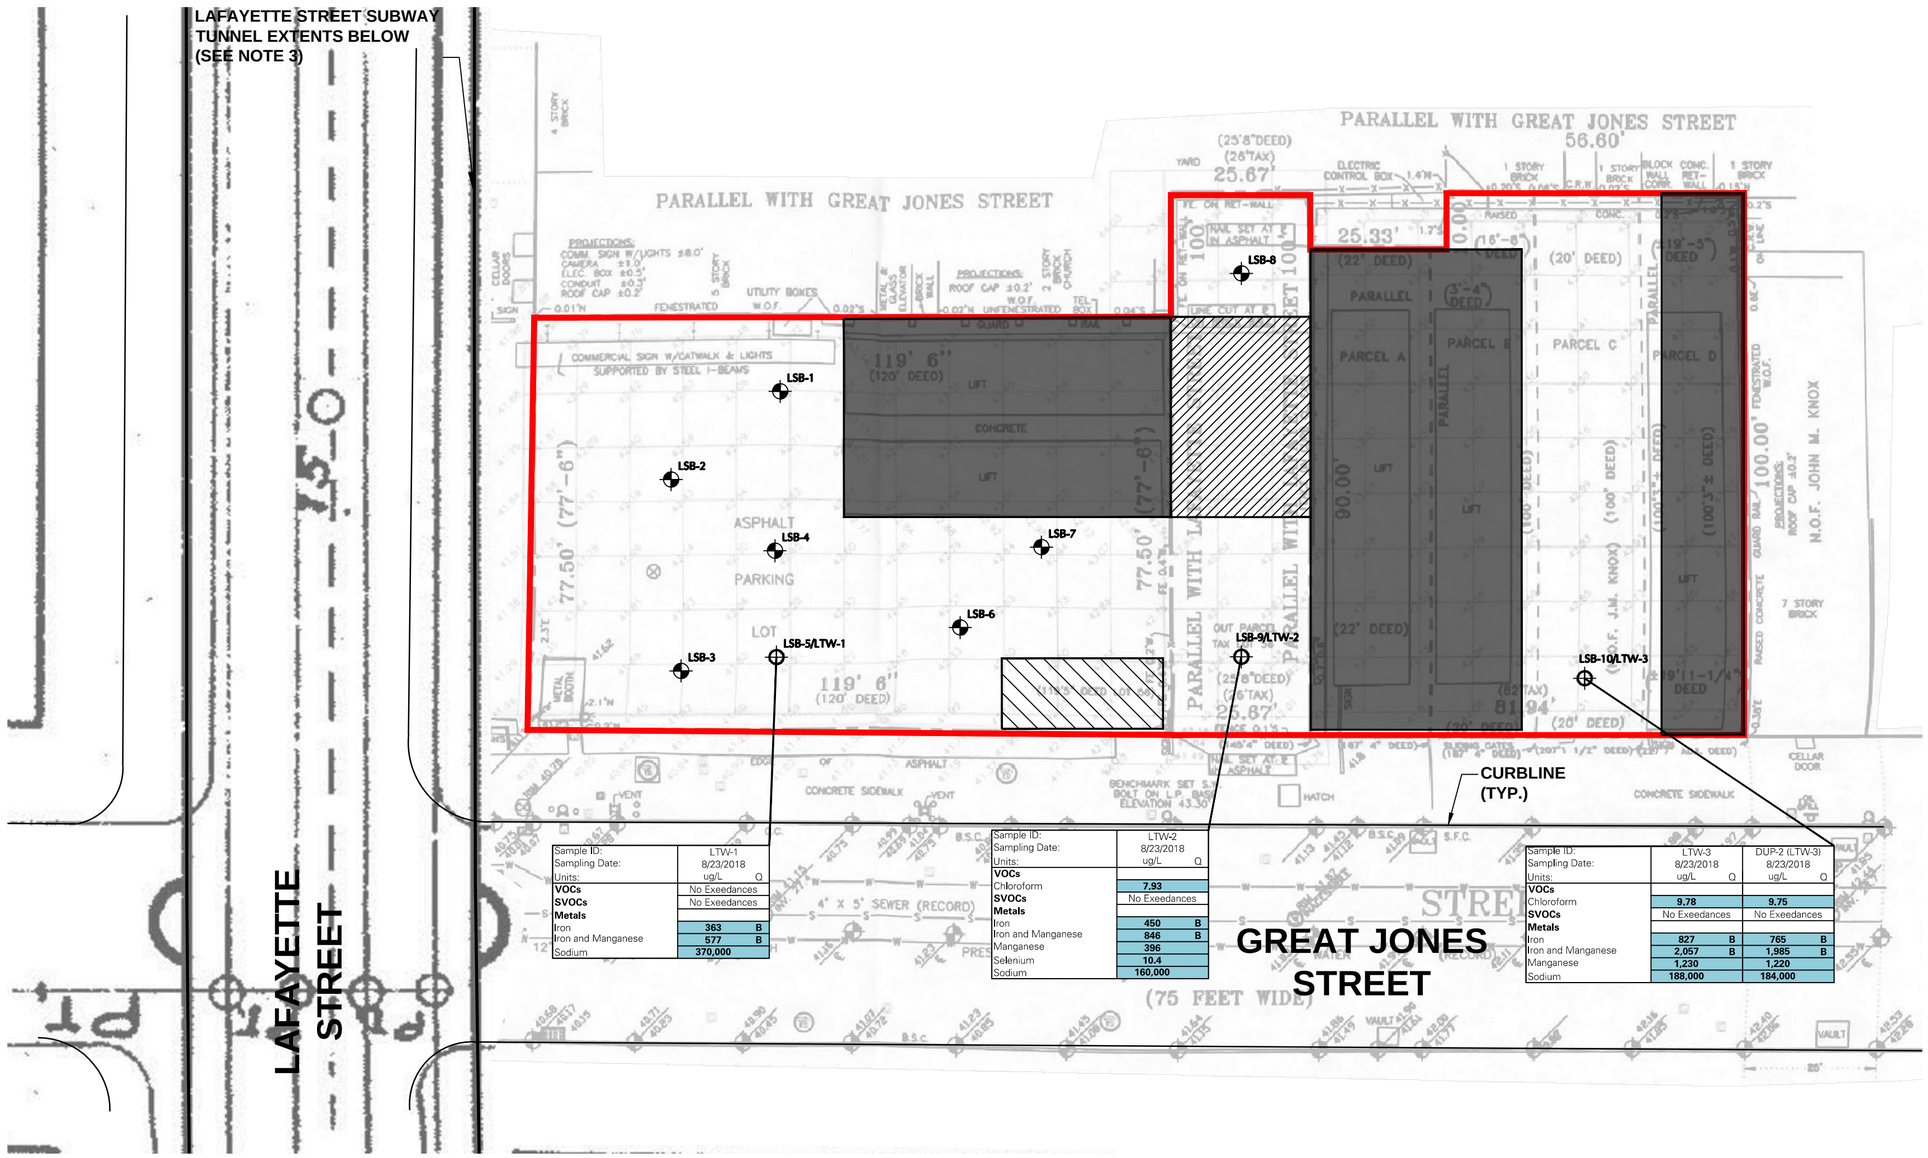

Sample ID:	LTW-1	
Sampling Date:	8/23/2018	
Units:	ug/L	Q
VOCs	No Exeedances	
SVOCs	No Exeedances	
Metals		
Iron	363	B
Iron and Manganese	577	B
Sodium	370,000	

Sample ID:	LTW-2	
Sampling Date:	8/23/2018	
Units:	ug/L	Q
VOCs		
Chloroform	7.93	
SVOCs	No Exeedances	
Metals		
Iron	450	B
Iron and Manganese	846	B
Manganese	396	
Selenium	10.4	
Sodium	160,000	

Sample ID:	LTW-3		DUP-2 (LTW-3)	
Sampling Date:	8/23/2018		8/23/2018	
Units:	ug/L	Q	ug/L	Q
VOCs				
Chloroform	9.78		9.75	
SVOCs	No Exeedances		No Exeedances	
Metals				
Iron	827	B	765	B
Iron and Manganese	2,057	B	1,985	B
Manganese	1,230		1,220	
Sodium	188,000		184,000	

Groundwater Quality Standards	TOGS 1.1.1 ug/L	Part 703 ug/L	Ground Water Quality Standards[1] ug/L
Volatile Organic Compounds (VOCs)			
Chloroform	7	7	7
Metals			
Iron	300	300	300
Iron and Manganese	500	500	500
Manganese	300	300	300
Selenium	10	10	10
Sodium	20,000	20,000	20,000

NOTES:
1. DEC establishes water quality standards and other criteria for many specific substances and are found in NYS regulation 6 NYCRR Part 703.5 (current through February 15, 2016). In the absence of established water quality standards, numeric guidance values are derived and compiled in Division of Water guidance (TOGS 1.1.1) (updated June 2004). Ambient standards and guidance values are supported by technical documents called "Fact Sheets" that are also available upon request from the NYSDEC.
http://www.dec.ny.gov/chemical/23853.html
http://www.dec.ny.gov/regulations/2652.html

ug/L: micrograms per liter
Exceedances of regulatory criteria are highlighted and bold.
Q is the Qualifier Column with definitions as follows:
B: Analyte found in the analysis batch blank

NOTES:
1. ALL BORINGS AND NYCT SUBWAY TUNNEL STRUCTURE LOCATIONS ARE APPROXIMATE.
2. THE BASE FIGURE IS REPRODUCED FROM A TOPOGRAPHICAL SURVEY DRAWING DATED 01 JANUARY 1999, LAST REVISED 08 JANUARY 2013 BY BARRY M. FAHRER.
3. THE NYCT SUBWAY TUNNEL UNDER LAFAYETTE STREET LOCATION IS REPRODUCED FROM A 7 FEBRUARY 1924 NYCT RECORD DRAWING NO. 2175 TITLED "CONTRACT NO. 1, GENERAL LAYOUT RECORD DRAWING, PRINCE ST. TO 4TH ST.

LEGEND:
- SOIL BORING
- SOIL BORING/TEMPORARY GROUNDWATER MONITORING WELL
- GARAGE OFFICE (INACCESSIBLE)
- ABOVE GRADE LIFTS (INACCESSIBLE)
- REINFORCED CONCRETE AREA
- PROPERTY BOUNDARY

20 0 5 10 20
SCALE IN FEET

WARNING:
IT IS A VIOLATION OF THE NYS EDUCATION LAW ARTICLE 145 FOR ANY PERSON, UNLESS HE IS ACTING UNDER THE DIRECTION OF A LICENSED PROFESSIONAL ENGINEER, TO ALTER THIS ITEM IN ANY WAY.

LANGAN
Langan Engineering, Environmental, Surveying, Landscape Architecture and Geology, D.P.C.
300 Kimball Drive
Parsippany, NJ 07054
T: 973.560.4900 F: 973.560.4901 www.langan.com
NJ CERTIFICATE OF AUTHORIZATION No. 24GA27996400

Project: 375 LAFAYETTE STREET
NEW YORK NEW YORK

Drawing Title: GROUNDWATER ANALYTICAL RESULTS

Project No.: 100742901
Date: 09/10/2018
Drawn By: AC
Checked By: NS

Drawing No.: 4

© 2018 Langan

Filename: \\langan.com\data\PAR\data4\100732401\Project Data\CAD\01\SheetFiles\Geotechnical\NYCT Drawings\PhaseII_EI_Report_Figures.dwg Date: 9/20/2018 Time: 12:10 User: mmking Style Table: Langan.stb Layout: GW

ATTACHMENT A

Geophysical Survey Report

LANGAN

HAGER-RICHTER
GEOSCIENCE, INC.

GEOPHYSICAL SURVEY
375 LAFAYETTE AVENUE
MANHATTAN, NEW YORK

Prepared for:

Langan Engineering & Environmental Services, P.C.
300 Kimball Drive, 4th Floor
Parsippany, New Jersey 07054-2172

Prepared by:

Hager-Richter Geoscience, Inc.
dba HR Geological Services in NY
846 Main Street
Fords, New Jersey 08863

File 18JCC67
September, 2018

© 2018 Hager-Richter Geoscience, Inc.

HAGER-RICHTER
GEOSCIENCE,INC.

GEOPHYSICS FOR THE ENGINEERING COMMUNITY
SALEM, NEW HAMPSHIRE
Tel: 603.893.9944
FORDS, NEW JERSEY
Tel: 732.661.0555

September 7, 2018
File 18JCC67

Matthew Oleske
Senior Staff Engineer
Langan Engineering & Environmental Services
300 Kimball Drive, 4th Floor
Parsippany, New Jersey 07054-2172

Cell: 551-232-9835
Phone: 973-560-4273
Email: moleske@Langan.com

RE: Geophysical Survey
375 Lafayette Avenue
Manhattan, New York

Dear Mr. Oleske:

In this report, we summarize the results of a geophysical survey conducted in August, 2018 by Hager-Richter Geoscience, Inc. (H-R), dba HR Geological Services in NY, at the above referenced site for Langan Engineering & Environmental Services (Langan). The scope of the project and area of interest were specified by Langan.

INTRODUCTION

The site is an active asphalt-paved parking facility located at 375 Lafayette Avenue, in Manhattan, New York. The site is L-shaped and measures approximately 230 feet by 100 feet. Reportedly, the southwest portion of the site was occupied by a former gas station. Figure 1 shows the general location of the Site. Langan requested a geophysical survey to detect subsurface obstructions such as underground storage tanks (USTs) and subsurface utilities in the accessible portions of the area of interest (AOI). Langan was also interested in clearing the locations of several proposed borings within the AOI of obstructions. Figure 2 shows the approximate limits of the geophysical survey.

OBJECTIVE

The objective of the geophysical survey was to detect subsurface objects such as USTs, utilities, etc., and if detected, to locate them in the accessible portions of the proposed area of interest.

THE SURVEY

José Carlos Cambero Calzada, P.G., Alexis Martinez, and Mark Jones of Hager-Richter conducted the field operations on August 17, 2018. The project was coordinated with Amanda

Forsburg and Matthew Oleske of Langan. Mr. Oleske specified the AOI and was present on site during the survey. The presence of vehicle stackers prevented access for the geophysical instrumentation in large portions of the site. The geophysical survey was conducted in sections previously cleared of vehicles by the parking operators.

The geophysical survey was conducted using three complementary geophysical methods: magnetics (Mag), ground penetrating radar (GPR), and precision utility location (PUL). Magnetic data were acquired along traverses spaced no more than 5 feet apart along the travel lanes with data stations spaced at approximately 3-4-inch intervals across the accessible portions of the area of interest. The mag survey detects and outlines areas containing buried metal. However, the mag method cannot provide information on the type of objects causing magnetic anomalies. In order to aid in the identification of the objects, GPR data were acquired in two mutually perpendicular directions and spaced no more than 5 feet apart across the accessible portions of the AOI. The GPR method is useful for detecting both metallic and non-metallic subsurface objects.

The PUL system was used for tracking utilities in the AOI by connecting the transmitter to surface features such as valves and hydrants and by scanning the AOI for the presence of live electric lines.

EQUIPMENT

Mag. The magnetic survey was conducted using a Geometrics Model G858-G Cesium Vapor Magnetometer. The G-858-G uses two sensors with a vertical separation of 3.0 feet. The total magnetic field is measured at both sensors and the vertical magnetic gradient is calculated from those measurements. The G858-G can record data at 0.2 second cycle rates with a 0.05 gamma sensitivity. Magnetic data are most commonly presented as contour maps.

GPR. The GPR survey was conducted using a Geophysical Survey Systems, Inc. UtilityScan HS system using a Hyper Stacking antenna with central frequency of 350 MHz and a 100 ns[1] time window. The system includes a survey wheel that triggers the recording of the data at fixed intervals, thereby increasing the accuracy of the locations of features detected along the survey lines.

GPR uses a high-frequency electromagnetic pulse (referred to herein as “radar signal”) transmitted from a radar antenna to probe the subsurface. The transmitted radar signals are reflected from subsurface interfaces of materials with contrasting electrical properties. The travel times of the radar signal can be converted to *approximate* depth below the surface by correlation

[1] ns, abbreviation for nanosecond, 1/1,000,000,000 second. Light and the GPR signal require about 1 ns to travel 1 ft in air. The GPR signal requires about 3.5 ns to travel 1 ft in unsaturated sandy soil.

with targets of known depths, including stratigraphic horizons, pipes, cables, and other utilities, or by using handbook values of velocities for the materials in the subsurface. The acquisition of GPR data was monitored in the field on a graphic recorder and the real time images were immediately available for field use. The GPR data were also recorded digitally for subsequent processing. Interpretation of the records is based on the nature and intensity of the reflected signals and on the resulting patterns.

PUL. The PUL survey was conducted using a precision electromagnetic pipe and cable locator, Radiodetection RD7000 series. The RD7000 series consists of separate transmitter and receiver. The system can be used in "passive" and "active" modes to locate buried pipes by detecting electromagnetic signals carried by the pipes. In the "passive" mode, only the receiver unit is used to detect signals carried by the pipe from nearby power lines, live signals transmitted along underground power cables, or very low frequency radio signals resulting from long wave radio transmissions that flow along buried conductors. In the "active" mode of operation, the transmitter is used to induce a signal on a target pipe, and the receiver is used to trace the signal along the length of the pipe. Our system uses a 10W transmitter.

LIMITATIONS OF THE METHODS

HAGER-RICHTER GEOSCIENCE, INC. MAKES NO GUARANTEE THAT ALL SUBSURFACE TARGETS OF INTEREST WERE DETECTED IN THIS SURVEY. HAGER-RICHTER GEOSCIENCE, INC. IS NOT RESPONSIBLE FOR DETECTING SUBSURFACE TARGETS THAT NORMALLY CANNOT BE DETECTED BY THE METHODS EMPLOYED OR THAT CANNOT BE DETECTED BECAUSE OF SITE CONDITIONS. GPR SIGNAL PENETRATION MAY NOT BE DEEP ENOUGH TO DETECT SOME TARGETS. HAGER-RICHTER GEOSCIENCE, INC. IS NOT RESPONSIBLE FOR MAINTAINING FIELD MARKOUTS AFTER LEAVING THE WORK AREA. THE CLIENT UNDERSTANDS THAT MARK-OUTS MADE DURING INCLEMENT WEATHER OR IN AREAS OF HIGH PEDESTRIAN OR VEHICULAR TRAFFIC MAY NOT LAST.

Field mark-outs. Utilities detected by the geophysical methods at the time of the survey are marked in the field, and the operator makes every attempt, field conditions permitting, to detect and mark as many utilities as possible at the time of survey. Adverse weather and site conditions (rain, snow, snow and soil piles, uneven surfaces, high traffic, etc.) can hamper in-field interpretation. Utility mark-outs made on wet pavement, snow, snow piles, gravel surfaces, or in active construction zones may not last. H-R is not responsible for maintaining utility mark-outs after leaving the work area.

Magnetic. The data recorded in magnetic surveys are affected by *all* ferrous metal objects. In particular, steel objects above ground, such as trailers, fences, and buildings, can so influence the magnetic field that the effects of buried metal objects, if any, at the same location are "masked." Thus, where magnetic anomalies can be attributed to surface objects, the presence or absence of buried metal objects cannot be determined from the magnetic data alone.

Detection and identification should be clearly differentiated. Detection is the recognition of the presence of a magnetic object, and the magnetic method is excellent for such purposes. Identification, on the other hand, is determination of the nature of the causative body (i.e., what is the body -- a cache of drums, UST, automobile, white goods, etc.?), and the magnetic method cannot identify the buried metal object.

GPR. There are limitations of the GPR technique as used to detect and/or locate targets such as those of the objectives of this survey: (1) surface conditions, (2) electrical conductivity of the ground, (3) contrast of the electrical properties of the target and the surrounding soil, and (4) spacing of the traverses. Of these restrictions, only the last is controllable by us.

The condition of the ground surface can affect the quality of the GPR data and the depth of penetration of the GPR signal. Sites covered with snow piles, high grass, bushes, landscape structures, debris, obstacles, soil mounds, etc. limit the survey access and the coupling of the GPR antenna with the ground. In many cases, the GPR signal will not penetrate below concrete pavement, especially inside buildings, and a target may not be detectable. The GPR method also commonly does not provide useful data under canopies found at some facilities. GPR surveys inside buildings may be severely constrained by space limitations and interference from above-grade structures.

The electrical conductivity of the ground determines the attenuation of the GPR signals, and thereby limits the maximum depth of exploration. For example, the GPR signal does not penetrate clay-rich soils, and targets buried in clay might not be detected.

A definite contrast in the electrical conductivities of the surrounding ground and the target material is required to obtain a reflection of the GPR signal. If the contrast is too small, possibly due to construction details or deeply corroded metal in the target, then the reflection may be too weak to recognize and the target can be missed. In many cases, plastic, clay, asbestos concrete (transite), brick-lined, stone-lined, and other non-metallic utilities cannot be detected.

Spacing of the traverses is limited by access at many sites, but where flexibility of traverse spacing is possible, the spacing is adjusted to the size of the target. The GPR operator controls the spacing between lines, and the design of the survey is based on the dimensions of the smallest feature of interest. Targets with dimensions smaller than the spacing between GPR survey lines can be missed.

PUL. The PUL equipment cannot detect non-metallic utilities, such as pipes constructed of vitrified clay, transite, plastic, PVC, fiberglass, and unreinforced concrete, when used in passive mode alone. Such pipes can be detected if a wire tracer is installed with access to such tracer for transmission of a signal or where access (such as floor drains and clean-outs) permits insertion of a device on which a signal can be transmitted.

In some, but not all, cases, the subsurface utility designation equipment cannot detect metal utilities reliably under reinforced concrete because the signal couples onto the metal reinforcing in the concrete. Similarly, the method commonly cannot be used adjacent to grounded metal structures such as chain link fences and metal guardrails.

In congested areas, where several utilities are bundled or located within a short distance, the signal transmitted on one utility can couple onto adjacent utilities, and the accuracy of the location indicated by the instrument decreases.

RESULTS

The geophysical survey was conducted using Mag, GPR and PUL methods across the accessible portions of the specified AOI. Figure 2 is a color contour plot of the Mag survey results, and Figure 3 shows the locations of the GPR traverses and an integrated interpretation of the geophysical data.

Mag. A magnetic survey measures lateral variations in the earth's magnetic field which can be caused by the presence of ferrous metal objects, geological changes, and man-made magnetic fields. Figure 2 is a color contour plot of the vertical magnetic gradient, after filtering spikes produced by the presence of surface metallic objects described above. In addition, and as it will be described in the GPR section, numerous areas with subsurface reinforced concrete were detected and adversely affected the magnetic data. For these reasons, the magnetic survey was not successful in detecting possible USTs, utilities, or other subsurface metallic objects.

GPR. The locations of the GPR traverses and the integrated interpretation of the geophysical data are shown in Figure 3. Apparent GPR signal penetration was fair, with reflections received for about 20-30 nanoseconds. Based on velocity matching calibrations made for the area of interest, the GPR signal penetration is estimated to have been about 3 to 4 feet.

GPR reflections typical for UST were not observed in the GPR records for the Site. Several flat topped structures, approximately 2 feet by 2 feet in size, were detected in the west portion of the site and may correspond to buried former pile caps. Their locations were marked in the field and are shown in Figure 3 with black boxes.

The GPR records indicate the presence of buried reinforced concrete in numerous areas of the site. The areas of buried reinforced concrete are shown in Figure 3 with a hatched pattern. Whether buried structures such as USTs, utilities, foundations, etc. occur at a depth greater than the effective depth of investigation of the GPR (about 3 - 4 feet) or in areas inaccessible to the geophysical survey cannot be determined from the geophysical data.

The GPR records exhibit linear reflections typical of possible utilities or segments of utilities. Some of the utilities were also detected by the PUL method, and their locations are shown in Figure 3.

PUL. The PUL transmitter was attached to conduits located in and on the perimeter of the AOI such as light poles, gas valves, fire hydrants, telecommunication conduits, etc. We also conducted a PUL survey in "passive" mode to detect signals carried by utilities from nearby power lines. The locations of utilities detected were marked in the field at the time of the survey and are shown in Figure 3.

The proposed locations of several boreholes to be installed by Langan were marked in the field, in areas where conflicts with utilities were not detected with PUL. Additional GPR records were acquired in the vicinity of the proposed boring locations to ensure that obstructions were not present. We note that a possible utility segment oriented SW-NE was detected with GPR after data processing in the office, and its location conflicts with proposed borings along the central east portion of the site. The approximate locations of the proposed borings are shown in the figures for reference.

CONCLUSIONS

Based on the geophysical survey performed by Hager-Richter Geoscience, Inc. at 375 Lafayette Avenue, in Manhattan, New York, we conclude that:

- No UST was detected within the investigated areas of interest. *Whether buried structures such as USTs, utilities, foundations, etc. occur at a depth greater than the effective depth of investigation of the GPR (about 3 - 4 feet) or in areas inaccessible to the geophysical survey cannot be determined from the geophysical data.*

- Several, unidentified buried structures, approximately 2 feet by 2 feet in size, were detected.

- Possible utilities were detected and located in the area of interest.

- Possible areas of buried reinforced concrete were detected.

LIMITATIONS ON USE OF REPORT

This letter report was prepared for the exclusive use of Langan Engineering & Environmental Services and its client (collectively, Client). No other party shall be entitled to rely on this Report or any information, documents, records, data, interpretations, advice or opinions given to the Client by Hager-Richter Geoscience, Inc. (H-R) in the performance of its work. The Report relates solely to the specific project for which H-R has been retained and shall not be used or relied upon by the Client or any third party for any variation or extension of this project, any other project or any other purpose without the express written permission of H-R. Any unpermitted use by the Client or any third party shall be at the Client's or such third party's own risk and without any liability to H-R.

H-R has used reasonable care, skill, competence and judgment in the performance of its services for this project consistent with professional standards for those providing similar services at the same time, in the same locale, and under like circumstances. Unless otherwise stated, the work performed by H-R should be understood to be exploratory and interpretational in character and any results, findings or recommendations contained in this Report or resulting from the work proposed may include decisions which are judgmental in nature and not necessarily based solely on pure science or engineering. It should be noted that our conclusions might be modified if subsurface conditions were better delineated with additional subsurface exploration including, but not limited to, test pits, soil borings with collection of soil and water samples, and laboratory testing.

Except as expressly provided in this limitations section, H-R makes no other representation or warranty of any kind whatsoever, oral or written, expressed or implied; and all implied warranties of merchantability and fitness for a particular purpose, are hereby disclaimed.

If you have any questions or comments on this letter report, please contact us at your convenience. It has been a pleasure to work with Langan on this project. We look forward to working with you again in the future.

Sincerely yours,
HAGER-RICHTER GEOSCIENCE, INC.
dba HR Geological Services in NY

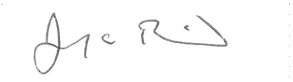

José Carlos Cambero Calzada, P.G.(NY 000899)
Senior Geophysicist

Jeffrey Reid, P.G. (NY 000018)
Owner / Principal Geophysicist

Attachments: Figure 1-4

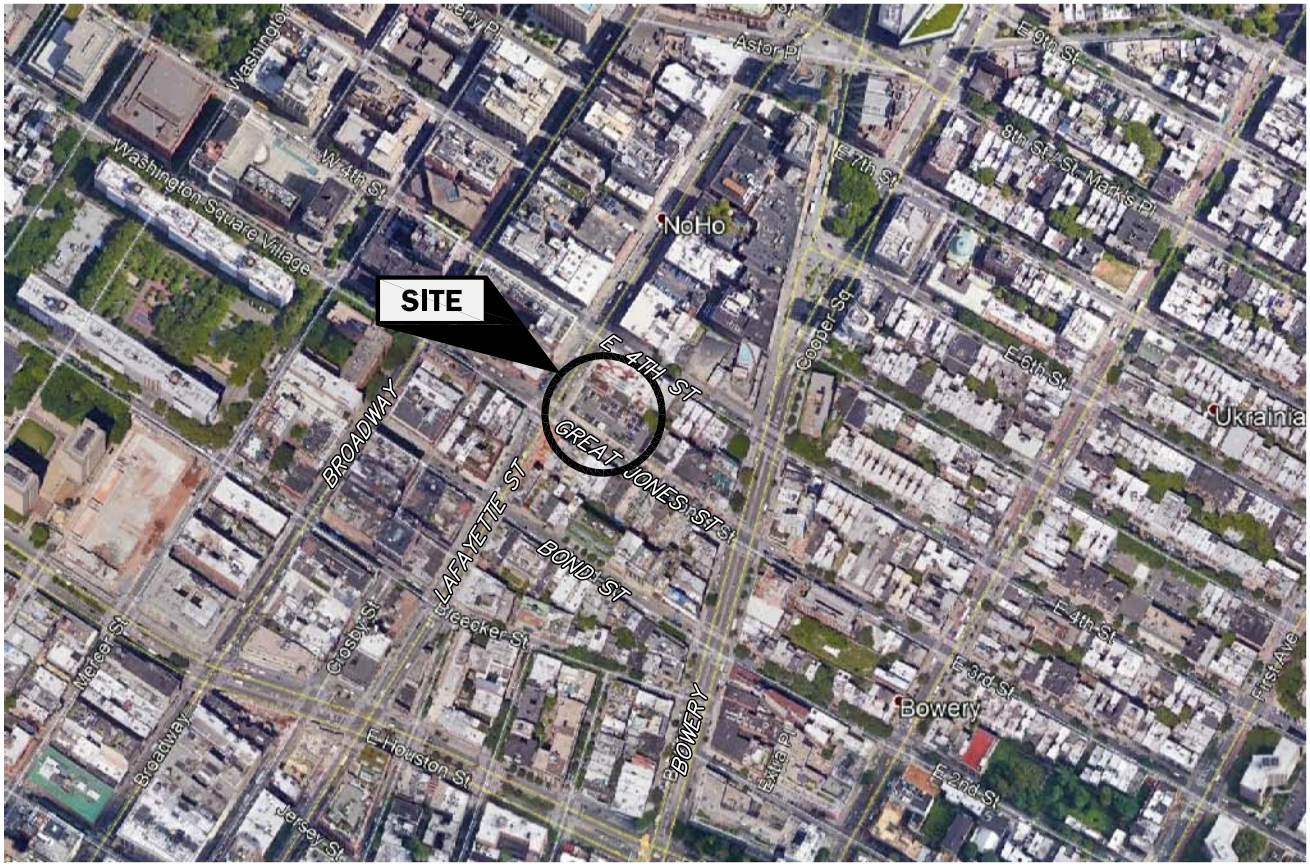

N

HR

APPROXIMATE SCALE (feet)

0 500 1000

LOCATION

NOTE:

Modified from Google Earth Pro aerial photograph.

* DBA HR Geological Services in New York

Figure 1
General Site Location
375 Lafayette Street
Manhattan, New York

File 18JCC67 | September, 2018

HAGER–RICHTER*
Salem, NH | Fords, NJ

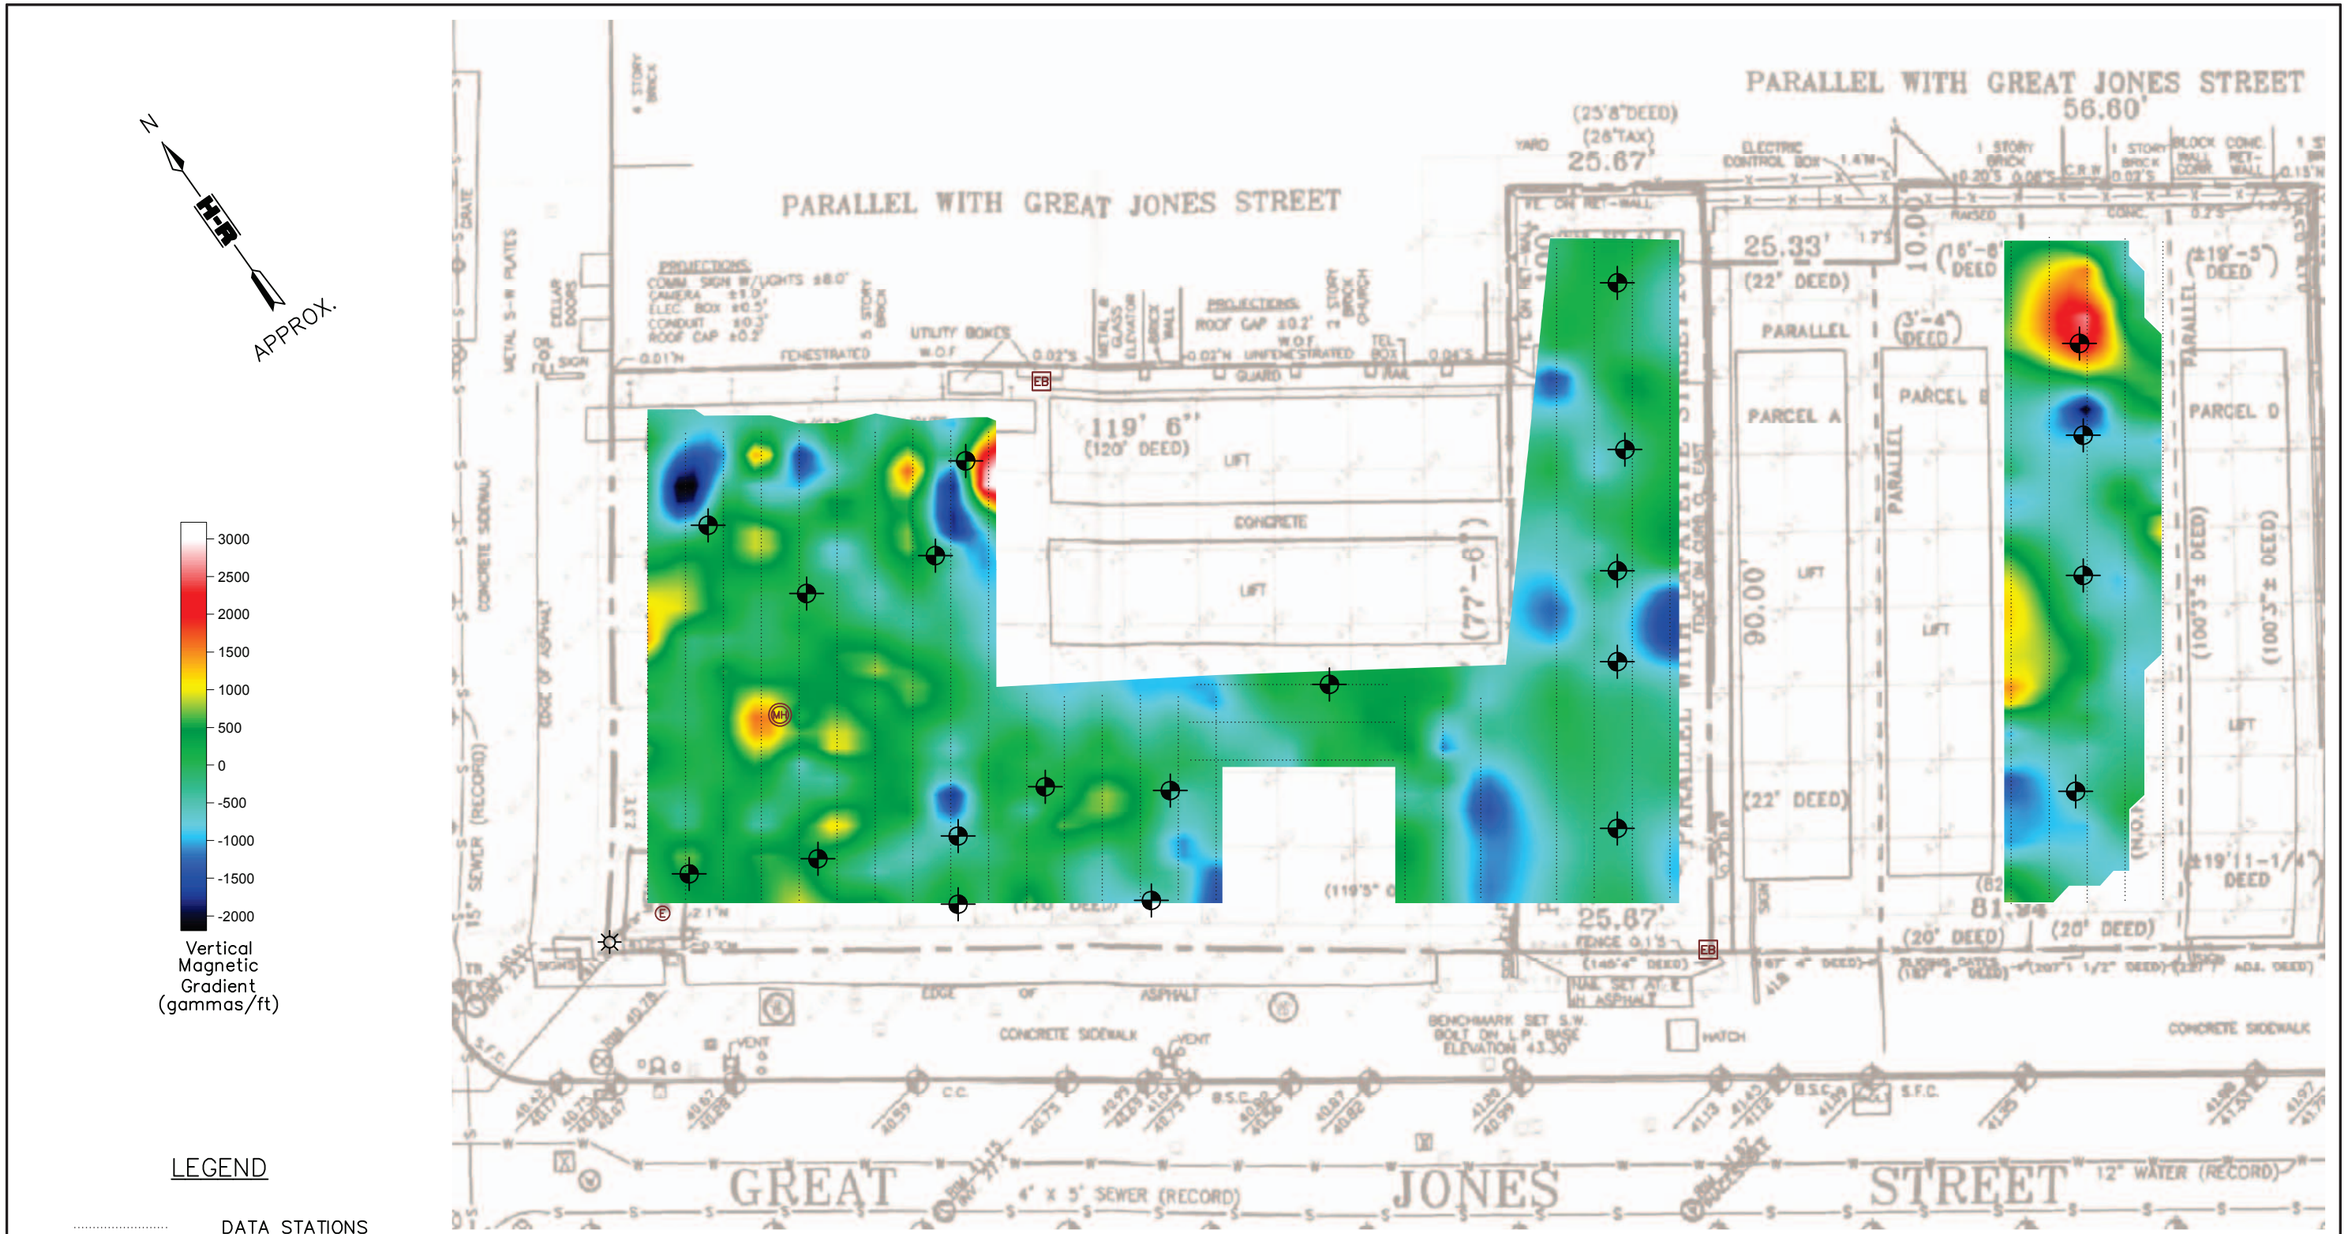

LEGEND

- DATA STATIONS
- PROPOSED BORING
- EB — ELECTRIC BOX
- LIGHT POLE
- E — ELECTRIC CAP
- MH — MANHOLE

SCALE (feet)

0 20 40

NOTES:

1. Modified from site plan provided by Langan Engineering & Environmental Services, identified as TA-02_ Geophysical Survey Phasing.pdf.
2. Data were acquired with Geometrics G 858.

* DBA HR Geological Services in New York

Figure 2
Vertical Magnetic Gradient
375 Lafayette Street
Manhattan, New York

File 18JCC67 | September, 2018

HAGER-RICHTER*
Salem, NH | Fords, NJ

N

APPROX.

LEGEND

- APPROXIMATE LIMITS OF EM SURVEY AREA
- GPR TRAVERSE
- UNIDENTIFIED BURIED STRUCTURE
- E — ELECTRIC LINE
- W — WATER LINE
- POSSIBLE UTILITY
- AREA OF BURIED REINFORCED CONCRETE
- PROPOSED BORING
- EB — ELECTRIC BOX
- LIGHT POLE
- E — ELECTRIC CAP
- MH — MANHOLE

SCALE (feet)

0 20 40

NOTE:

Modified from site plan provided by Langan Engineering & Environmental Services, identified as TA-02_ Geophysical Survey Phasing.pdf.

* DBA HR Geological Services in New York

Figure 3
GPR Survey &
Integrated Interpretation
375 Lafayette Street
Manhattan, New York

File 18JCC67 | September, 2018

HAGER-RICHTER*
Salem, NH | Fords, NJ

ATTACHMENT B

Soil Boring Logs and Well Construction Logs

LANGAN

LANGAN

LOG OF BORING LSB-1 SHEET 1 OF 1

PROJECT 373 LAFAYETTE ST	PROJECT NO. 100742901
LOCATION MANHATTAN NY	ELEVATION AND DATUM APPROX. 43' MANHATTAN PRES. DAT.
DRILLING AGENCY ENVIROPROBE	DATE STARTED 8/22/18 — DATE FINISHED 8/22/18
DRILLING EQUIPMENT 7822DT GEOPROBE	COMPLETION DEPTH 20' BGS — ROCK DEPTH —
SIZE AND TYPE OF BIT 2 1/4" x 5' STAINLESS STEEL MACROCORE	LOCATION NORTHWEST PARKING LOT
CASING —	NO. SAMPLES — DIST. — UNDIST. 3 CORE —
CASING HAMMER — WEIGHT — DROP —	WATER LEVEL NA FIRST — COMPL. — 24 HR —
SAMPLER 2" x 5' ACETATE LINED MACROCORE	FOREMAN HOWARD HAMEL
SAMPLER HAMMER — WEIGHT — DROP —	LANGAN REP. CONNOR GIEGER

MATERIAL SYMBOL	NYCBC CLASS	SAMPLE DESCRIPTION	DEPTH SCALE	SAMPLES NO. LOC.	SAMPLES TYPE	SAMPLES RECOV. IN.	SAMPLES PID (ppm)	REMARKS (DRILLING FLUID, DEPTH OF CASING, CASING BLOWS, FLUID LOSS, ETC.)
		0-60" CONCRETE	1		GRINDING BIT	N/A	0	STARTED ON LSB-1 @ 7:50
			2				0	REFUSAL W/ 3" STEEL
							0	USED GRIDING BIT ON
			3				0	3" AUGER TO
							0	GET THROUGH CONCRETE
			4				0	
							0	
		0"-10" CONCRETE (INTACT)	5					AUGER THROUGH CONCRETE
								WITH GRINDING BIT
		10"-32" Light Brown, med. density, med-course SAND, trace Brick (dry)	6				0.8	
							1.3	
			7	2	DP	32"	3.8	SAMPLE 001/LSB-1
							3.6	COLLECTED @ 8:40 AM
			8				3.5	FROM 8'-10' (8.0-8.5
							3.0	VOC's)
			9				1.0	
							1.9	
		0"-12" Light brown med. density, med-course SAND, trace gravel (dry)	10				0.8	
							1.0	
			11				0.7	
							0.6	
		12"-34" Brown, med. density, med-fine SAND, some brick, (dry)	12	1	DP	34"	0.0	
							0.0	
			13				0.0	
							0.0	
			14					
							0.0	
			15				0.0	

IMMISTORIC FILL

LANGAN

JOB NO. 100742901

DATE: 8/22/18

LOG OF BORING NO. LSB-1

SHEET 2 OF 2

MATERIAL SYMBOL	NYC BC CLASS	SAMPLE DESCRIPTION	DEPTH SCALE	SAMPLES NO. LOC	SAMPLES TYPE	SAMPLES RECOV. IN.	SAMPLES PID (ppm)	REMARKS (DRILLING FLUID, DEPTH OF CASING, CASING BLOWS, FLUID LOSS, ETC.)
	NATIVE	0"-6" Brown med. density Fine-med. SAND, tr. brick (dry)	15				0	HF/NATIVE INTERFACE @ 15'6"
			16				0	
		6"-34" Red/Brown high density fine SAND (moist)	17	SB-1	SP	36"	0	
			18				0	
							0	
		34"-36" Brown, low density coarse SAND, some fin Gravel (dry)	19				0	
			20				0	LSB-1 COMPLETE TO 20' BGS @ 0835

LANGAN

LOG OF BORING LSB-2 **SHEET** 1 **OF** 1

PROJECT 375 LAFAYETTE ST	PROJECT NO. 100742901		
LOCATION MANHATTAN, NY	ELEVATION AND DATUM APPROX. 43' MANHATTAN PRES. DAT.		
DRILLING AGENCY ENVIRO PROBE SERVICES, INC	DATE STARTED 8/22/18	DATE FINISHED 8/22/18	
DRILLING EQUIPMENT GEOPROBE 7822 DT	COMPLETION DEPTH 15' BGS	ROCK DEPTH —	
SIZE AND TYPE OF BIT 2.4" X 5' STAINLESS STEEL MACROCORE	LOCATION NORTH WEST PARKING LOT		
CASING NA	NO. SAMPLES	DIST.	UNDIST. 3 / CORE
CASING HAMMER WEIGHT — DROP —	WATER LEVEL NA	FIRST	COMPL. / 24 HR
SAMPLER 2x5' ACETATE LINED MACROCORE	FOREMAN HOWARD HAMEL		
SAMPLER HAMMER WEIGHT — DROP —	LANGAN REP. CONNOR GIEGER		

MATERIAL SYMBOL	NYCBC CLASS	SAMPLE DESCRIPTION	DEPTH SCALE	SAMPLES NO.LOC	SAMPLES TYPE	SAMPLES RECOV.IN.	PID (ppm)	PID (ppm)	REMARKS (DRILLING FLUID, DEPTH OF CASING, CASING BLOWS, FLUID LOSS, ETC.)
	H	0"-7" ASPHALT + CONCRETE					0		STARTED DRILLING LSB-2 @ 0915
		7"-26" Brown, med. density, f-m SAND (dry)	1				0		
			2	1	DP	26"	0		SAMPLE 003/LSB-2 COLLECTED 13-15 (141.0-144.5 VOCs @ 0925
			3				0		
			4				0		
			5				0		
	NATIVE	0"-15" Brown, med. density f-m SAND, tr. Gravel (dry)	6				0		
		15"-26" Red/Brown, med. density coarse SAND, some Gravel (dry)	7	2	DP	26"	0		
			8				0		
			9				0		
			10				0		
		0"-21" Red/Brown, med. density, med-coarse SAND, some Gravel (dry)	11				0		
		21"-34" Red/Brown, high density SILT (dry)	12	3	DP	34"	0		BORING LSB-2 COMPLETE to 15' @ 925
			13				0		
			14				0		
			15				0		

LANGAN

LOG OF BORING LSB-3 **SHEET** 1 **OF** 1

PROJECT 375 LAFAYETTE ST	PROJECT NO. 100742901
LOCATION MANHATTAN, NY	ELEVATION AND DATUM APPROX. 48' MANHATTAN PRES. DAT
DRILLING AGENCY ENVIROPROBE SERVICES, INC	DATE STARTED 8/22/18 — DATE FINISHED 8/22/18
DRILLING EQUIPMENT GEOPROBE 7822DT	COMPLETION DEPTH 15' BGS — ROCK DEPTH NA
SIZE AND TYPE OF BIT 2 1/4" X 5' STAINLESS STEEL MACROCORE	LOCATION WESTERN PARKING LOT
CASING NA	NO. SAMPLES — DIST. — UNDIST. 3 — CORE
CASING HAMMER — WEIGHT — DROP —	WATER LEVEL NA — FIRST — COMPL. — 24 HR
SAMPLER 2X5' ACETATE LINED MACROCORE	FOREMAN HOWARD HAMEL
SAMPLER HAMMER — WEIGHT — DROP —	LANGAN REP. CONNOR GIGER

MATERIAL SYMBOL	NYCBC CLASS	SAMPLE DESCRIPTION	DEPTH SCALE	SAMPLES NO. LOC	SAMPLES TYPE	SAMPLES RECOV. IN.	SAMPLES PID (ppm)	REMARKS (DRILLING FLUID, DEPTH OF CASING, CASING BLOWS, FLUID LOSS, ETC.)
	HISTORIC FILL	0"-6" ASPHALT 6"-21" Gray, low density, fine SAND, some Fine gravel (dry) 21"-26" Brown, med. density, med-coarse SAND, some Brick (Dry)	1 2 3 4 5	1	DP	26	0.1 0.9 1.7 1.7 0 0 0 0 0 0	LSB-3 BEGAN DRILLING @ 8:50 002/LSB-3 COLLECTED @ 9:10 from (1'-3')(1'-1.5') VOC's
	HISTORIC FILL	6"-20" Brown, med density, f-med. SAND, tr. Brick (dry)	6 7 8 9 10	2	GP	20"	6 0 0 0 0 0 0 0 0 0	
	NATIVE	0"-10" Brown, med. density f-med. SAND (moist) 10"-24" Red/Brown, high density, fine SAND, tr. Silt (moist) 24"-37" Red/Brown, med. density f-m SAND,	11 12 13 14	3	DP	37"	0 0 0 0 0 1.3 1.0 0	COMPLETE LSB-3 TO 15'
			15				0 0	

LANGAN

LOG OF BORING LSB-4 SHEET 1 OF 1

PROJECT: 375 LAFAYETTE ST	PROJECT NO.: 100742901
LOCATION: MANHATTAN, NY	ELEVATION AND DATUM: APPROX. 43'+ MANHATTAN PRES. DATUM
DRILLING AGENCY: ENVIROPROBE SERVICES INC	DATE STARTED: 8/22/18 — DATE FINISHED: 8/22/18
DRILLING EQUIPMENT: GEOPROBE 7822DT	COMPLETION DEPTH: 15' BGS — ROCK DEPTH: —
SIZE AND TYPE OF BIT: 2 1/4" x 5' STAINLESS STEEL MACROCORE	LOCATION: WESTERN PARKING LOT
CASING: NA	NO. SAMPLES: — DIST.: — UNDIST.: 3 CORE: —
CASING HAMMER: WEIGHT: — DROP: —	WATER LEVEL: NA FIRST: — COMPL.: — 24 HR: —
SAMPLER: 2"x5' ACETATE LINED MACROCORE	FOREMAN: HOWARD HAMEL
SAMPLER HAMMER: WEIGHT: — DROP: —	LANGAN REP.: CONNOR GIBBER

MATERIAL SYMBOL	NYCBC CLASS	SAMPLE DESCRIPTION	DEPTH SCALE	SAMPLES NO. LOC	SAMPLES TYPE	SAMPLES RECOV. IN.	SAMPLES PID (ppm)	REMARKS (DRILLING FLUID, DEPTH OF CASING, CASING BLOWS, FLUID LOSS, ETC.)
	HISTORIC FILL	0"-24" CONCRETE 24"-30" Brown, med. density, course SAND, fr. fine Gravel (dry) 30"-41" Gray, low density, coarse SAND, Some Gravel (dry)	1 2 3 4	1	DP	41"	0 0 0 0 0 0 0 0 0 0	LSB-4 STARTED @ 9:35 REFUSAL ON CONCRETE @ 6" USED GRINDING BIT TO GO FROM 6"-1.5" WHERE CONCRETE STOPPED
	HISTORIC FILL	0"-18" Brown, low density med-coarse SAND, Some Brick (dry)	5 6 7 8 9	2	DP	18"	0 0 0 0 0 0 0 0 0 0	004/LSB-4 COLLECT (5-7) 5.0-5.5 @ 10:10
	NATIVE	0"-12" Gray/Pink, low density, coarse SAND, Some Fine Gravel (dry) 12"-35" Brown, high density, fine SAND, some Silt (dry)	10 11 12 13 14	3	DP	35"	0 0 0 0 0 0 0 0 0 0	LSB-4 COMPLETE TO 15' @ 10:10
			15				0 0	

LANGAN

LOG OF BORING CSB-5 SHEET 1 OF 3

PROJECT 375 LAFAYETTE ST	PROJECT NO. 100742901
LOCATION MANHATTAN, NY	ELEVATION AND DATUM Approx. 43' Manhattan Presidents Dat.
DRILLING AGENCY ENVIROPROBE SERVICES, INC	DATE STARTED 8/22/18 DATE FINISHED 8/22/18
DRILLING EQUIPMENT GEOPROBE 7822DT	COMPLETION DEPTH 45' Bgs ROCK DEPTH —
SIZE AND TYPE OF BIT 2¼" x 5' STAINLESS STEEL MACROCORE	LOCATION WESTERN PARKING LOT
CASING NA	NO. SAMPLES DIST. UNDIST. 9 CORE
CASING HAMMER WEIGHT — DROP —	WATER LEVEL FIRST 43.5' COMPL. 43.3' 24 HR
SAMPLER 2" x 5' ACETATE LINED MACROCORE	FOREMAN Howard Hamel
SAMPLER HAMMER WEIGHT — DROP —	LANGAN REP. Connor Gallagher

MATERIAL SYMBOL	NYCBC CLASS	SAMPLE DESCRIPTION	DEPTH SCALE	SAMPLES NO. LOC	SAMPLES TYPE	SAMPLES RECOV. IN.	SAMPLES PID (ppm)	REMARKS (DRILLING FLUID, DEPTH OF CASING, CASING BLOWS, FLUID LOSS, ETC.)
	HISTORIC FILL	0"-19" CRUSHED CONCRETE, some Brown m-c low density Sand	1				0	START ON LSB-5 @ 10:25
			2				0	VOC/LSB-5 COLLECTED FROM 1-3 (1.0-1.5') @ 11:40 VOCs
				1	DP	19"	0	
			3				0	@ 4.5' → CONCRETE OBSTRUCTION REFUSAL
							0	USED GRINDING BIT TO 9.5'
			4				0	
			5					
			6					
			7	2	GRINDING BIT	N/A		
			8					
			9					
	NATIVE	0"-29" Red/Brown, med. density fine SAND, some Silt, tr. fine Gravel Cmolst	10				0	
			11				0	
				3	DP	29"	0	
			12				0	
			13				0	
			14				0	
			15				0	

LANGAN

JOB NO. 100742901
DATE: 8/22/18

LOG OF BORING NO. LSB-5
SHEET 2 OF 3

MATERIAL SYMBOL	NYC BC CLASS	SAMPLE DESCRIPTION	DEPTH SCALE	SAMPLES NO. LOC	SAMPLES TYPE	SAMPLES RECOV.IN.	SAMPLES PID (ppm)	REMARKS (DRILLING FLUID, DEPTH OF CASING, CASING BLOWS, FLUID LOSS, ETC.)
		0"-13" Red/Brown, med. density. fine SAND, some Silt, tr. Gravel (moist)	15				0	
			16				0	
							0	
			17				0	
		13"-29" Brown, low density, med-coarse SAND, tr. Gravel (dry)		4	DP	29"	0	
			18				0	
							0	
			19				0	
							0	
			20				0	
		0"-29" Brown, low density, med-coarse SAND (moist)					0	
			21				0	
							0	
			22				0	
				5	DP	28"	0	
			23				0	
							0	
			24				0	
							0	
			25				0	
							0	
		0"-18" Brown, low density, med-coarse SAND, otr fine Gravel (moist)	26				0	
							0	
		18"-26" Brown, med. density f-m SAND (dry)	27	6	DP	26"	0	
							0	
			28				0	
							0	
			29				0	
							0	
			30				0	
							0	
		0"-12" Brown, med. density f-m SAND (dry)	31				0	
				7	DP	34"	0	
		12"-34" Brown, low density, med-coarse SAND (dry)	32				0	
							0	
			33					

NATIVE

LANGAN

JOB NO. 100742901

DATE: 8/22/18

LOG OF BORING NO. LSB-5

SHEET 3 OF 3

MATERIAL SYMBOL	NYC BC CLASS	SAMPLE DESCRIPTION	DEPTH SCALE	SAMPLES NO. LOC	SAMPLES TYPE	SAMPLES RECOV IN.	SAMPLES PID (ppm)	REMARKS (DRILLING FLUID, DEPTH OF CASING, CASING BLOWS, FLUID LOSS, ETC.)
	NATIVE	0"-10" Brown, low density, M-C SAND (moist) 10"-16" Brown/Red, med density, Fine SAND (moist) 16"-38" Brown, low density M-C SAND (dry) 6"-40" Brown, low density SAND (moist) WET @ 43.5'	33 34 35 36 37 38 39 40 41 42 43 44 45 46 47 48 49 50	B 9	DP DP	38" 40"	0 0 0 0 0 0 0 0 0 0 0 0 0 0 0 0 0 0 0 0	WW @ 43.5 ADVANCED 3¼" SOLID TIP TO 50' BGS FOR INSTALLATION LTW-1 LTW-1 SCREENED FROM 40'-50' BGS, 2" PVC RISER INSTALLED FROM 40' BGS TO 2" ABOVE GROUND SURFACE

LANGAN

LOG OF BORING LSB-6 SHEET 1 OF 1

PROJECT: 375 LAFAYETTE ST	PROJECT NO.: 100742901
LOCATION: MANHATTAN, NY	ELEVATION AND DATUM: APPROX. 43' MANHATTAN PRESIDENTS DAT.
DRILLING AGENCY: ENVIROPROBE SERVICES, LLC	DATE STARTED: 8-23-18 / DATE FINISHED: 8-23-18
DRILLING EQUIPMENT: GEOPROBE 7822DT	COMPLETION DEPTH: 15' BGS / ROCK DEPTH: NA
SIZE AND TYPE OF BIT: 2 1/4" x 5' STAINLESS STEEL MACROCORE	LOCATION: CENTRAL PARKING LOT
CASING: NA	NO. SAMPLES: DIST. / UNDIST.: 3 / CORE
CASING HAMMER: WEIGHT — DROP —	WATER LEVEL: NA FIRST / COMPL. / 24 HR
SAMPLER: 2"x5' ACETATE LINED MACRO CORE	FOREMAN: HOWARD HAMEL
SAMPLER HAMMER: WEIGHT — DROP —	LANGAN REP.: CONNOR GALLAGHER

MATERIAL SYMBOL	NYCBC CLASS	SAMPLE DESCRIPTION	DEPTH SCALE	SAMPLES NO. LOC	SAMPLES TYPE	SAMPLES RECOV. IN.	SAMPLES PID (ppm)	REMARKS (DRILLING FLUID, DEPTH OF CASING, CASING BLOWS, FLUID LOSS, ETC.)
	HISTORIC FILL	0"-24" ASPHALT COVERING 2' SLAB OF CONCRETE	1				0	CONCRETE GRINDED FROM 6"-2.0'
		24"-50" Brown, med. density f-c SAND, tr. Gravel (dry)	2	1	DP	50"	0	
			3				0	
			4				0	013/LSB-6 COLLECTED 3'-5' (4.5-5) @ 10:20
			5				0	
		0"-18" Brown, med. density SAND, tr. Gravel (dry)	6				0	
		18"-26" Red, crushed brick, Some Brown, low density M-C SAND (dry)	7	2	DP	26"	0	
			8				0	
			9				0	
			10				0	
		0"-6" Gray, low density M-f SAND (dry)	11	3	DP	12"	0	
		6"-12" Brown, med. density f-C SAND, Some Brick, tr. Gravel (dry)	12				0	COMPLETE LSB-6 TO 15' @ 10:20
			13				0	
			14				0	

LANGAN

LOG OF BORING LSB-7 **SHEET** 1 **OF** 1

PROJECT: 375 LAFAYETTE St	PROJECT NO.: 100742901
LOCATION: MANHATTAN, NY	ELEVATION AND DATUM: APPROX. 43' + MANHATTAN PRESIDENTS DATUM
DRILLING AGENCY: ENVIROPROBE SERVICES, INC	DATE STARTED: 8-23-18 / DATE FINISHED: 8-23-18
DRILLING EQUIPMENT: GEOPROBE 7822DT	COMPLETION DEPTH: 15' BGS / ROCK DEPTH: NA
SIZE AND TYPE OF BIT: 2¼" x5' STAINLESS STEEL MACROCORE	LOCATION: CENTRAL PARKING LOT
CASING: NA	NO. SAMPLES / DIST. / UNDIST.: 3 / CORE
CASING HAMMER: WEIGHT — DROP —	WATER LEVEL: NA / FIRST / COMPL. / 24 HR
SAMPLER: 2"x5' ACETATE LINED MACRO CORE	FOREMAN: HOWARD HAMEL
SAMPLER HAMMER: WEIGHT — DROP —	LANGAN REP.: CONNOR GILLIGAN

MATERIAL SYMBOL	NYCBC CLASS	SAMPLE DESCRIPTION	DEPTH SCALE	SAMPLES NO. LOC	SAMPLES TYPE	SAMPLES RECOV. IN.	PID (ppm)	REMARKS (DRILLING FLUID, DEPTH OF CASING, CASING BLOWS, FLUID LOSS, ETC.)
	HISTORIC FILL	0"-11" Crushed concrete and Brick 11"-31" Brown, low density, med. SAND (FILL SAND) (dry)	1 2 3 4 5		DP	31"	0 0 0 0 0 0 0 0 0 0	STARTED DRILLING LSB-7 @ 10:25 014/LSB-7 COLLECTED FROM (0-2')(1.5-2.0) @ 10:35
	HISTORIC FILL	0"-3" Brown, low density med. SAND (FILL SAND) (dry) 3"-17" Brown, med. density F-C SAND, tr. Fine Gravel (dry) 17"-27" Brown, med. density, Fine SAND, some Silt (dry)	6 7 8 9 10	2	DP	27"	0 0 0 0 0 0 0 0 0 0	
	NATIVE	0"-6" Brown, med. density fine SAND, tr. fine Gravel (dry) 6"-18" White/grey, high density, fine-course SAND, some Fine Gravel (dry)	11 12 13 14	3	DP	18"	0 0 0 0 0 0 0 0	LSB-7 COMPLETED TO 15' BGS @ 10:35
			15				0 0	

LANGAN

LOG OF BORING LSB-8 **SHEET** 1 **OF** 1

PROJECT: 375 LAFAYETTE ST	PROJECT NO.: 100742901
LOCATION: MANHATTAN, NY	ELEVATION AND DATUM: APPROX. 43' MANHATTAN PRESIDENT'S DATUM
DRILLING AGENCY: ENVIROPROBE SERVICES, INC	DATE STARTED: 8/23/18 — DATE FINISHED: 8/23/18
DRILLING EQUIPMENT: GEOPROBE 7822 DT	COMPLETION DEPTH: 15' BGS — ROCK DEPTH: —
SIZE AND TYPE OF BIT: 2"x5' STAINLESS STEEL MACROCORE	LOCATION: EASTERN PARKING LOT
CASING: NA	NO. SAMPLES: DIST. 3 — UNDIST. — CORE —
CASING HAMMER: WEIGHT — DROP —	WATER LEVEL: NA — FIRST — COMPL. — 24 HR —
SAMPLER: 2"x5' ACETATE LINED MACROCORE	FOREMAN: HOWARD HAMBEL
SAMPLER HAMMER: WEIGHT — DROP —	LANGAN REP.: CONNOR GIBBER

MATERIAL SYMBOL	NYCBC CLASS	SAMPLE DESCRIPTION	DEPTH SCALE	SAMPLES NO. LOC	SAMPLES TYPE	SAMPLES RECOV. IN.	PID (ppm)	REMARKS (DRILLING FLUID, DEPTH OF CASING, CASING BLOWS, FLUID LOSS, ETC.)
	HISTORIC FILL	0"-44" Brown, low density, m-c SAND, some Concrete, tr. Brick (dry)	1				0	BEGIN DRILLING LSB-8 @ 0730
			2	1	DP	44"	0	
			3				0	
							0	
							0.7	
			4				1.0	
							0.5	
			5				0.6	
		0"-44" Brown, low density, m-c SAND, some Concrete (dry)	6				1.0	
							1.7	
				2	DP	44"	1.0	
			7				0.5	
							0.5	
			8				0.0	
							0.0	
							0.6	
			9				0.0	
							0.0	
			10				0.0	009/ LSB-8 COLLECTED 10'-12' (10-10.5 VOCs) @ 0800
		0"-46" Brown, low density, m-c SAND, some Concrete, tr. Brick (moist)					0.0	
			11				0.0	
							0.9	
				3	DP	46"	2.2	
			12				2.5	
							1.0	
			13				1.6	
							1.7	COMPLETE LSB-8 TD
			14				1.0	15' BGS @ 0755
							1.0	
			15					

LANGAN

LOG OF BORING LSB-9 **SHEET** 1 **OF** 1

PROJECT 375 LAFAYETTE ST	PROJECT NO. 100742901
LOCATION MANHATTAN, NY	ELEVATION AND DATUM APPROX. 43' MANHATTAN PRESIDENT'S DATUM
DRILLING AGENCY ENVIROPROBE SERVICES, INC.	DATE STARTED 8/22/18 — DATE FINISHED 8/22/18
DRILLING EQUIPMENT GEOPROBE 7822 DT	COMPLETION DEPTH 15' BGS — ROCK DEPTH —
SIZE AND TYPE OF BIT 2 1/4" x 5' STAINLESS STEEL MACROCORE	LOCATION CENTRAL PARKING LOT
CASING —	NO. SAMPLES — DIST. — UNDIST. 3 — CORE —
CASING HAMMER WEIGHT — DROP —	WATER LEVEL FIRST — COMPL. 43.50 — 24 HR —
SAMPLER 2" x 5' ACETATE LINED MACROCORE	FOREMAN HOWARD HAMEL
SAMPLER HAMMER WEIGHT — DROP —	LANGAN REP. CONNOR GIEGER

MATERIAL SYMBOL	NYCBC CLASS	SAMPLE DESCRIPTION	DEPTH SCALE	SAMPLES NO. LOC	SAMPLES TYPE	SAMPLES RECOV. IN.	SAMPLES PID (ppm)	REMARKS (DRILLING FLUID, DEPTH OF CASING, CASING BLOWS, FLUID LOSS, ETC.)
	HISTORIC FILL	0'-43" Brown/Grey low density m-c SAND, Some Gravel, tr. Concrete (dry)	1				0	STARTED DRILLING @ 13:30
							1.7	
			2	1	DP	43"	2.2	
							2.6	
			3				1.0	
							0.5	
			4				0.4	
							0.5	
			5				0.5	
							0.8	
		0"-36" Grey/Brown low density, F-C SAND AND CONCRETE, some Gravel, tr. Brick (dry)					0.5	
			6				0.0	
							1.0	007 / Dup-1 + 006/LSB-9 COLLECTED @ 7'-9' (8.0-8.5 VOCs) @ 13:50
			7	V	DP	36"	2.2	
							2.2	
			8				2.5	
							2.7	
			9				0.6	
							0.1	
		0"-20" Grey/Brown low density, f-m SAND, Some Concrete, tr. Brick (dry)	10				1.1	
							1.0	
			11				0.5	
	NATIVE	20"-30" Brown, med. dens. m-C SAND, (dry)		M	DP	30"	0.0	
			12				0.0	BORING ADVANCED TO 50' WITH 3 1/4 SOLID TIP FOR INSTALLATION OF LTW-2 WHICH WAS INSTALLED WITH A 2" PVC SCREEN FROM 40'-50', AND 2" PVC RISER FROM 40' BGS - 0' BGS
							0.0	
			13				0.0	
							0.0	
			14				0.0	
							0.0	
			15				0.0	

LANGAN

LOG OF BORING LSB-10 **SHEET** 1 **OF** 1

PROJECT: 375 LAFAYETTE ST	PROJECT NO.: 100742901
LOCATION: MANHATTAN, NY	ELEVATION AND DATUM: APPROX. 437 MANHATTAN PRESIDENT'S DATUM
DRILLING AGENCY: ENVIROPROBE SERVICES, INC	DATE STARTED: 8/23/18 — DATE FINISHED: 8/23/18
DRILLING EQUIPMENT: GEOPROBE 7822DT	COMPLETION DEPTH: 15 BGS — ROCK DEPTH: NA
SIZE AND TYPE OF BIT: 2¼"x5' STAINLESS STEEL MACROCORE	LOCATION: SOUTHEASTERN PARKING AREA
CASING: NA	NO. SAMPLES — DIST. — UNDIST. 3 — CORE
CASING HAMMER — WEIGHT — DROP	WATER LEVEL — FIRST — COMPL. 43.11' — 24 HR
SAMPLER: 2"x5' ACETATE LINED MACRO CORE	FOREMAN: HOWARD HAMEL
SAMPLER HAMMER — WEIGHT — DROP	LANGAN REP.: CONNOR GILLIGAN

MATERIAL SYMBOL	NYCBC CLASS	SAMPLE DESCRIPTION	DEPTH SCALE	SAMPLES NO. LOC	SAMPLES TYPE	SAMPLES RECOV. IN.	SAMPLES PID (ppm)	REMARKS (DRILLING FLUID, DEPTH OF CASING, CASING BLOWS, FLUID LOSS, ETC.)
	HISTORIC FILL	0"-17" Grey/Brown, med. density, f-m SAND, some Fine Gravel (moist) 17"-27" Brown, med. density, f-m SAND, some Brick (dry)	1–5	1	DP	27"	0	BEGIN DRILLING LSB-10 @ 0810
	HISTORIC FILL	0"-20" Grey, low density Coarse SAND, some Brick, trace [slag?] (dry) 20"-34" [Crushed Brick], some grey, low density coarse SAND, tr. [SLAG]. (dry)	5–10	2	DP	34"	0	010/LSB-10 COLLECTED FROM 5'-7' (6.5-7.0) @ 0825 VOCs
	NATIVE	0"-8" [Crushed Brick] 8"-15" Grey-Black, low density, f-c SAND, tr. Gravel (moist) 15"-21" Brown, med. density, f-m SAND (moist) 21"-30" Brown, med. density m-c SAND (dry)	10–14	M	DP	30"	0	MACROCORE D.P. DRILLING COMPLETE TO 15' BGS @ 0820, BOREHOLE IS ADVANCED TO 50' BGS WITH 3¼ SOLID TIP BIT FOR INSTALLATION OF LTM-3 WHICH IS SCREENED WITH A 2"
			15				0	PVC AND 2" PVC RISER INSTALLED FROM 40' BGS TO 0' BGS

LANGAN

WELL CONSTRUCTION SUMMARY 43.3'

WELL NO. LTW-1

PROJECT: 375 LAFAYETTE ST	PROJECT NUMBER: 100742901.1
LOCATION: MANHATTAN, NY	ELEVATION AND DATUM: APPROX. 43'+ MANHATTAN PRESIDENTS DAT.
DRILLING AGENCY: ENVIRO PROBE SERVICE INC	DATE STARTED: 8/22/18 — DATE COMPLETED: 8/22/18
DRILLING EQUIPMENT: GEOPROBE 7822 DT	DRILLER: HOWARD HAMEL
SIZE AND TYPE OF BIT: 3 1/4" SOLID TIP STEEL	INSPECTOR: C. GIEGER

METHOD OF INSTALLATION: 2" MACROCORE BORING INSTALLED TO 45' BGS TO LOG / IDENTIFY GW LEVEL. SUBSEQUENTLY, 3 1/4 SOLID TIP USED TO REAM HOLE TO 50' BGS. 2", 10-FOOT SCREEN INSTALLED FROM 40-50' BGS. 2" RISER INSTALLED FROM 40' BGS TO 3" ABOVE GROUND SURFACE.

METHOD OF WELL DEVELOPMENT: A 2-GALLON PURGE WAS PERFORMED WITH A SUBMERSIBLE WHALE PUMP UNTIL GW WAS CLEAR OF SOLIDS.

TYPE OF CASING: NA — DIAMETER:	TYPE OF BACKFILL MATERIAL: NA
TYPE OF SCREEN: 10-SLOT, SCHEDULE 40 PVC — DIAMETER: 2"	TYPE OF SEAL MATERIAL: NA
BOREHOLE DIAMETER: 3 1/4"	TYPE OF FILTER MATERIAL: NA
TOP OF CASING — ELEVATION: 43' 2"+ — Depth: 2"+	
TOP OF SEAL — ELEVATION: NA — Depth:	
TOP OF FILTER — ELEVATION: NA — Depth:	
TOP OF SCREEN — ELEVATION: 3'+ — Depth: 40' BGS	
BOTTOM OF BORING — ELEVATION: -7'+ — Depth: 50' BGS	
SCREEN LENGTH: -10'	
SLOT SIZE: 0.01-INCHES	

GROUNDWATER ELEVATIONS

ELEVATION	DATE
+0.30'	8/22/18
-0.35'	8/23/18

WELL DETAILS

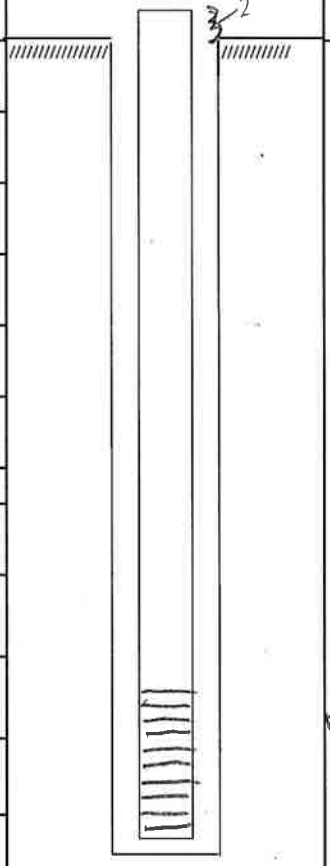

SOIL CLASSIFICATION	DEPTH
HISTORIC FILL	5'
FINE SAND	10'
	15'
M-C LOW DENSITY SAND	25'
GW @ 43.30' BELOW TOP OF CASING	50'

LANGAN

WELL CONSTRUCTION SUMMARY

WELL NO. LTW-2

INITIAL DTW: 43.51

PROJECT: 375 LAFAYETTE ST	PROJECT NUMBER: 100742901
LOCATION: MANHATTAN, NY	ELEVATION AND DATUM: APPROX. 43' + MANHATTAN PRESIDENT'S DATUM
DRILLING AGENCY: ENVIROPROBE SERVICES, INC	DATE STARTED: 8/22/18 — DATE COMPLETED: 8/22/18
DRILLING EQUIPMENT: GEOPROBE 7822DT	DRILLER: HOWARD. HAMMEL, BRANDON CARPENTER
SIZE AND TYPE OF BIT: 3¼ STEEL SOLID POINT	INSPECTOR: CONNOR GLEASON

METHOD OF INSTALLATION: 3¼" SOLID TIP STEEL BIT USED TO ADVANCE BOREHOLE TO 50' BGS. 2" 10-SLOT SCHEDULE 40 PVC INTALLED FROM 40' TO 50' BGS, AND 2" SOLID RISER INSTALLED FROM 40' TO 0' BGS. 3¼ PIPE REMOVED FROM THE ANNULAR SPACE FOLLOWING PVC INSTALLATION

METHOD OF WELL DEVELOPMENT: SUBMERSABLE WHALE PUMP USED TO PURGE APPROXIMATELY 2 GALLONS OF GW UNTIL GW IS CLEAR OF SOLIDS

TYPE OF CASING: —	DIAMETER: —	TYPE OF BACKFILL MATERIAL: NA	
TYPE OF SCREEN: 10-SLOT, SCHEDULE 40 PVC	DIAMETER: 2"	TYPE OF SEAL MATERIAL: NA	
BOREHOLE DIAMETER: 3¼"		TYPE OF FILTER MATERIAL: NA	

	ELEVATION	Depth
TOP OF CASING	43' +	0"
TOP OF SEAL: NA		
TOP OF FILTER: NA		
TOP OF SCREEN	3' +	40' BGS
BOTTOM OF BORING	-7'	50' BGS

SCREEN LENGTH: 10-FEET

SLOT SIZE: 0.01-INCHES

GROUNDWATER ELEVATIONS

ELEVATION	DATE
-0.50'	8/22/18
-0.50	8/23/18

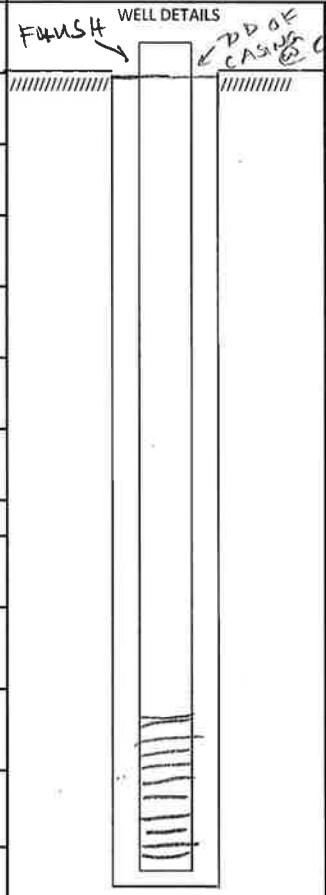

SOIL CLASSIFICATION	DEPTH
Brown, f-c, med. density SAND, some Concrete, tr. Brick	15
INITIAL DTW 43.50' BGS	25
	50'

LANGAN

WELL CONSTRUCTION SUMMARY

WELL NO. LTW-3

PROJECT: 375 LAFAYETTE ST	PROJECT NUMBER: 100742901
LOCATION: MANHATTAN, NY	ELEVATION AND DATUM: APPROX. 48'+ MANHATTAN PRESIDENTS DATUM
DRILLING AGENCY: ENVIROPROBE SERVICES, INC	DATE STARTED: 8/22/18 — DATE COMPLETED: 8/22/18
DRILLING EQUIPMENT: GEOPROBE 7822DT	DRILLER: HOWARD HAMEL
SIZE AND TYPE OF BIT: 3 1/4" SOLID TIP (STEEL)	INSPECTOR: CONNOR GIGGER

METHOD OF INSTALLATION: DRIVE 3 1/4 SOLID TIP TO 50' BGS; INSTALL 2" SCREEN FROM 40'-50' BGS; INSTALL 2" SOLID RISER FROM 40' TO 0' BGS; REMOVE 3 1/4 CASING FOLLOWING INSTALLATION OF PVC.

METHOD OF WELL DEVELOPMENT: NA

TYPE OF CASING: —	DIAMETER: —	TYPE OF BACKFILL MATERIAL: NA	
TYPE OF SCREEN: 10-SLOT SCHEDULE 40 PVC	DIAMETER: 2"	TYPE OF SEAL MATERIAL: NA	
BOREHOLE DIAMETER: 3 1/4"		TYPE OF FILTER MATERIAL: NA	

	ELEVATION	Depth
TOP OF CASING	48'+	0.0' BGS
TOP OF SEAL	NA	
TOP OF FILTER	NA	
TOP OF SCREEN	3'+	40' BGS
BOTTOM OF BORING	-7'	50' BGS

SCREEN LENGTH: 10-FEET

SLOT SIZE: 0.01"

GROUNDWATER ELEVATIONS

ELEVATION	DATE
-0.11'	8.23.18
-0.16'	8.23.18

WELL DETAILS

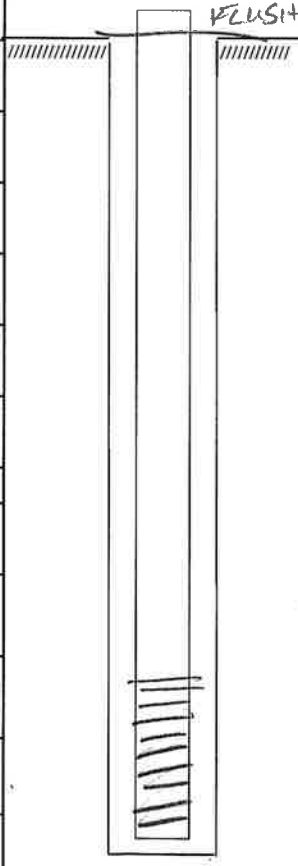

SOIL CLASSIFICATION	DEPTH
Brown/Grey M-C SAND, Brick HISTORIC FILL	
Brown, M-C SAND (NATIVE @ 14.8'	-15
	-25
	-40
	-50

ATTACHMENT C

Groundwater Sampling Sheets

LOW FLOW SAMPLING FIELD PARAMETER MEASUREMENTS

Project:	375 LAFAYETTE ST	**Site Location:**	MANHATTAN, NY	**Well No:**	LTW-1	**Date:**	8.23.18
Job Number:	100742901	**Weather:**	80°, CLEAR	**Sampler(s):**	CG		
Initial DTW (ft):	43.35	**Well Depth (ft):**	50'	**Pump Depth (ft):**	47.0' BGS		

TIME	TEMP. °C	pH (std. Units)	ORP (mV)	COND. (mS/cm)	Turbidity (NTU)	DO (mg/L)	DTW (ft)	Q (mL/m)	NOTES color, odor etc.
11:30	20.81	7.79	61	1.99	310	4.07	43.35	300	SLIGHT BROWN, NO ODOR
11:35	20.08	7.69	49	1.98	79	3.91	43.35	300	CLEAR, NO ODOR
11:40	19.16	7.64	45	2.20	42	3.60	43.35	300	CLEAR, NO ODOR
11:45	19.06	7.65	41	2.29	39	3.20	43.35	300	CLEAR, NO ODOR
11:50	19.01	7.66	43	2.27	36	3.18	43.35	300	CLEAR, NO ODOR
11:55	19.07	7.65	44	2.24	31	3.21	43.35	300	CLEAR, NO ODOR
12:00	19.09	7.65	47	2.19	29	3.30	43.35	300	CLEAR, NO ODOR
12:05	19.10	7.65	45	2.24	29	3.20	43.35	300	CLEAR, NO ODOR
12:10	19.08	7.65	46	2.26	28	3.19	43.35	300	CLEAR, NO ODOR
12:15	19.10	7.65	44	2.25	26	3.26	43.35	300	CLEAR, NO ODOR
		+/- 0.1 pH	+/- 10 mV	+/- 3%	+/- 10 NTU	+/- 10%	<0.3' drawdown		

Notes:

BEGIN PURGING @ 11:30 HEADSPACE PID = 0.0 PPM

DUP/LTW-1 COLLECTED @ 12:20

LANGAN

LOW FLOW SAMPLING FIELD PARAMETER MEASUREMENTS

Project:	375 LAFAYETTE ST	Site Location:	MANHATTAN NY	Well No:	LTW-2	Date:	9.23.18
Job Number:	1007142901	Weather:	CLEAR, 83°F	Sampler(s):	CG		
Initial DTW (ft):	43.50	Well Depth (ft):	50'	Pump Depth (ft):	47.0'		

TIME	TEMP. °C	pH (std. Units)	ORP (mV)	COND. (mS/cm)	Turbidity (NTU)	DO (mg/L)	DTW (ft)	Q (mL/m)	NOTES color, odor etc.
13:10	19.18	7.12	-29	1.56	370	0.78	43.50	300	SLIGHT BROWN, NO ODOR
13:15	19.00	7.16	-28	1.57	195	0.76	43.50	300	SLIGHT BROWN, NO ODOR
13:20	18.79	7.05	-25	1.59	110	0.76	43.50	300	SLIGHT BROWN, NO ODOR
13:25	18.78	7.09	-22	1.57	89	0.74	43.50	300	CLEAR, NO ODOR
13:30	18.77	7.06	-15	1.58	56	0.75	43.50	300	CLEAR, NO ODOR
13:35	18.30	7.02	-1	1.58	48	0.76	43.50	300	CLEAR, NO ODOR
13:40	18.30	7.01	3	1.58	46	0.76	43.50	300	CLEAR, NO ODOR
13:45	18.27	7.01	9	1.58	43	0.75	43.50	300	CLEAR, NO ODOR
13:50	18.21	7.00	10	1.58	43	0.74	43.50	300	CLEAR, NO ODOR
13:55	18.20	6.99	11	1.58	40	0.74	43.50	300	CLEAR, NO ODOR
		+/- 0.1 pH	+/- 10 mV	+/- 3%	+/- 10 NTU	+/- 10%	<0.3' drawdown		

Notes:

BEGIN PURGING @ 13:10 HEADSPACE PID = 0.0 ppm

DUP/LTW-2 SAMPLED @ 14:00

LANGAN

LOW FLOW SAMPLING FIELD PARAMETER MEASUREMENTS

Project:	375 LAFAYETTE ST	**Site Location:**	MANHATTAN, NY	**Well No:**	LTW-3	**Date:**	8.23.18
Job Number:	100742961	**Weather:**	75°F CLEAR	**Sampler(s):**	CG		
Initial DTW (ft):	43.11 BGS	**Well Depth (ft):**	50' BGS	**Pump Depth (ft):**	47' BGS		

TIME	TEMP. °C	pH (std. Units)	ORP (mV)	COND. (mS/cm)	Turbidity (NTU)	DO (mg/L)	DTW (ft)	Q (mL/m)	NOTES color, odor etc.
925	18.70	7.55	-12	1.94	800	0.103	43.28	300mL/m	SLIGHT BROWN, NO ODOR
0930	18.50	7.46	-10	1.80	695	0.51	43.18	300mL/m	SLIGHT BROWN, NO ODOR
0935	18.21	7.10	-9	1.79	439	0.52	43.16	300mL/m	CLEAR, NO ODOR
0940	18.07	7.03	-2	1.76	210	0.50	43.16	300mL/m	CLEAR, NO ODOR
0945	17.99	7.03	0	1.76	169	0.52	43.16	300mL/m	CLEAR, NO ODOR
0950	17.81	7.00	-1	1.79	115	0.49	43.16	300mL/m	CLEAR, NO ODOR
0955	17.69	7.01	0	1.76	60	0.47	43.16	300mL/m	CLEAR, NO ODOR
10:00	17.70	6.98	0	1.86	39	0.46	43.16	300mL/m	CLEAR, NO ODOR
10:05	17.67	6.99	0	1.80	27	0.50	43.16	300mL/m	CLEAR, NO ODOR
10:10	17.67	7.00	0	1.79	21	0.46	43.16	300mL/m	CLEAR, NO ODOR
10:15	17.65	7.00	0	1.77	14	0.47	43.16	300mL/m	CLEAR, NO ODOR
10:20	17.66	7.01	0	1.78	10	0.40	43.16	300mL/m	CLEAR, NO ODOR
10:25	17.66	6.98	-1	1.80	12	0.42	43.16	300mL/m	CLEAR, NO ODOR
10:30	17.64	7.00	-1	1.81	13	0.40	43.16	300mL/m	CLEAR, NO ODOR
10:35	17.61	7.00	-2	1.80	12	0.40	43.16	300mL/m	CLEAR, NO ODOR
10:40	17.64	6.99	-2	1.80	11	0.41	43.16	300mL/m	CLEAR, NO ODOR
		+/- 0.1 pH	+/- 10 mV	+/- 3%	+/- 10 NTU	+/- 10%	<0.3' drawdown		

Notes:

START PURGING @ 905, PID @ HEAD = 0.0 ppm

015/LTW-3 AND 016/Dup-2 COLLECTED @ 10:45

LANGAN

ATTACHMENT D

Laboratory Analytical Data Packages

LANGAN

Technical Report

prepared for:

Langan Engineering & Environmental Services (NJ)
300 Kimball Drive
Parsipanny NJ, 07054
Attention: Amanda Forsburg

Report Date: 08/29/2018
Client Project ID: 100732401
York Project (SDG) No.: 18H1037

CT Cert. No. PH-0723 New Jersey Cert. No. CT005 and NY037 New York Cert. Nos. 10854 and 12058 PA Cert. No. 68-04440

120 RESEARCH DRIVE STRATFORD, CT 06615 ■ 132-02 89th AVENUE RICHMOND HILL, NY 11418
www.YORKLAB.com (203) 325-1371 FAX (203) 357-0166 ClientServices@yorklab.com

Report Date: 08/29/2018
Client Project ID: 100732401
York Project (SDG) No.: 18H1037

Langan Engineering & Environmental Services (NJ)
300 Kimball Drive
Parsipanny NJ, 07054
Attention: Amanda Forsburg

Purpose and Results

This report contains the analytical data for the sample(s) identified on the attached chain-of-custody received in our laboratory on August 22, 2018 and listed below. The project was identified as your project: **100732401**.

The analyses were conducted utilizing appropriate EPA, Standard Methods, and ASTM methods as detailed in the data summary tables.

All samples were received in proper condition meeting the customary acceptance requirements for environmental samples except those indicated under the Sample and Analysis Qualifiers section of this report.

All analyses met the method and laboratory standard operating procedure requirements except as indicated by any data flags, the meaning of which are explained in the Sample and Data Qualifiers Relating to This Work Order section of this report and case narrative if applicable.

The results of the analyses, which are all reported on dry weight basis (soils) unless otherwise noted, are detailed in the following pages.

Please contact Client Services at 203.325.1371 with any questions regarding this report.

York Sample ID	Client Sample ID	Matrix	Date Collected	Date Received
18H1037-01	001/LSB-1	Soil	08/22/2018	08/22/2018
18H1037-02	002/LSB-3	Soil	08/22/2018	08/22/2018
18H1037-03	003/LSB-2	Soil	08/22/2018	08/22/2018
18H1037-04	004/LSB-4	Soil	08/22/2018	08/22/2018
18H1037-05	005/LSB-5	Soil	08/22/2018	08/22/2018
18H1037-06	006/LSB-9	Soil	08/22/2018	08/22/2018
18H1037-07	007/Dup-1	Soil	08/22/2018	08/22/2018
18H1037-08	008/TB-1	Water	08/22/2018	08/22/2018

General Notes for York Project (SDG) No.: 18H1037

1. The RLs and MDLs (Reporting Limit and Method Detection Limit respectively) reported are adjusted for any dilution necessary due to the levels of target and/or non-target analytes and matrix interference. The RL(REPORTING LIMIT) is based upon the lowest standard utilized for the calibration where applicable.
2. Samples are retained for a period of thirty days after submittal of report, unless other arrangements are made.
3. York's liability for the above data is limited to the dollar value paid to York for the referenced project.
4. This report shall not be reproduced without the written approval of York Analytical Laboratories, Inc.
5. All analyses conducted met method or Laboratory SOP requirements. See the Sample and Data Qualifiers Section for further information.
6. It is noted that no analyses reported herein were subcontracted to another laboratory, unless noted in the report.
7. This report reflects results that relate only to the samples submitted on the attached chain-of-custody form(s) received by York.
8. Analyses conducted at York Analytical Laboratories, Inc. Stratford, CT are indicated by NY Cert. No. 10854; those conducted at York Analytical Laboratories, Inc., Richmond Hill, NY are indicated by NY Cert. No. 12058.

Approved By:

Date: 08/29/2018

Benjamin Gulizia
Laboratory Director

Sample Information

Client Sample ID: 001/LSB-1 **York Sample ID:** 18H1037-01

York Project (SDG) No.	Client Project ID	Matrix	Collection Date/Time	Date Received
18H1037	100732401	Soil	August 22, 2018 8:40 am	08/22/2018

Volatiles, 8260 Comprehensive

Log-in Notes:

Sample Notes:

Sample Prepared by Method: EPA 5035A

CAS No.	Parameter	Result	Flag	Units	Reported to LOD/MDL	LOQ	Dilution	Reference Method	Date/Time Prepared	Date/Time Analyzed	Analyst
630-20-6	1,1,1,2-Tetrachloroethane	ND		mg/kg dry	0.0025	0.0050	1	EPA 8260C Certifications:	08/27/2018 07:30 CTDOH,NELAC-NY10854,NELAC-NY12058,NJDEP,PADEP	08/27/2018 14:22	RDS
71-55-6	1,1,1-Trichloroethane	ND		mg/kg dry	0.0025	0.0050	1	EPA 8260C Certifications:	08/27/2018 07:30 CTDOH,NELAC-NY10854,NELAC-NY12058,NJDEP,PADEP	08/27/2018 14:22	RDS
79-34-5	1,1,2,2-Tetrachloroethane	ND	IS-LO	mg/kg dry	0.0025	0.0050	1	EPA 8260C Certifications:	08/27/2018 07:30 CTDOH,NELAC-NY10854,NELAC-NY12058,NJDEP,PADEP	08/27/2018 14:22	RDS
76-13-1	1,1,2-Trichloro-1,2,2-trifluoroethane (Freon 113)	ND		mg/kg dry	0.0025	0.0050	1	EPA 8260C Certifications:	08/27/2018 07:30 CTDOH,NELAC-NY10854,NELAC-NY12058,NJDEP	08/27/2018 14:22	RDS
79-00-5	1,1,2-Trichloroethane	ND		mg/kg dry	0.0025	0.0050	1	EPA 8260C Certifications:	08/27/2018 07:30 CTDOH,NELAC-NY10854,NELAC-NY12058,NJDEP,PADEP	08/27/2018 14:22	RDS
75-34-3	1,1-Dichloroethane	ND		mg/kg dry	0.0025	0.0050	1	EPA 8260C Certifications:	08/27/2018 07:30 CTDOH,NELAC-NY10854,NELAC-NY12058,NJDEP,PADEP	08/27/2018 14:22	RDS
75-35-4	1,1-Dichloroethylene	ND		mg/kg dry	0.0025	0.0050	1	EPA 8260C Certifications:	08/27/2018 07:30 CTDOH,NELAC-NY10854,NELAC-NY12058,NJDEP,PADEP	08/27/2018 14:22	RDS
563-58-6	1,1-Dichloropropylene	ND		mg/kg dry	0.0025	0.0050	1	EPA 8260C Certifications:	08/27/2018 07:30 NELAC-NY10854,NELAC-NY12058,NJDEP,PADEP	08/27/2018 14:22	RDS
87-61-6	1,2,3-Trichlorobenzene	ND	IS-LO	mg/kg dry	0.0025	0.0050	1	EPA 8260C Certifications:	08/27/2018 07:30 NELAC-NY10854,NELAC-NY12058,NJDEP,PADEP	08/27/2018 14:22	RDS
96-18-4	1,2,3-Trichloropropane	ND	IS-LO	mg/kg dry	0.0025	0.0050	1	EPA 8260C Certifications:	08/27/2018 07:30 NELAC-NY10854,NELAC-NY12058,NJDEP	08/27/2018 14:22	RDS
120-82-1	1,2,4-Trichlorobenzene	ND	IS-LO	mg/kg dry	0.0025	0.0050	1	EPA 8260C Certifications:	08/27/2018 07:30 NELAC-NY10854,NELAC-NY12058,NJDEP,PADEP	08/27/2018 14:22	RDS
95-63-6	1,2,4-Trimethylbenzene	ND	IS-LO	mg/kg dry	0.0025	0.0050	1	EPA 8260C Certifications:	08/27/2018 07:30 CTDOH,NELAC-NY10854,NELAC-NY12058,NJDEP,PADEP	08/27/2018 14:22	RDS
96-12-8	1,2-Dibromo-3-chloropropane	ND	IS-LO	mg/kg dry	0.0025	0.0050	1	EPA 8260C Certifications:	08/27/2018 07:30 CTDOH,NELAC-NY10854,NELAC-NY12058,NJDEP,PADEP	08/27/2018 14:22	RDS
106-93-4	1,2-Dibromoethane	ND		mg/kg dry	0.0025	0.0050	1	EPA 8260C Certifications:	08/27/2018 07:30 CTDOH,NELAC-NY10854,NELAC-NY12058,NJDEP,PADEP	08/27/2018 14:22	RDS
95-50-1	1,2-Dichlorobenzene	ND	IS-LO	mg/kg dry	0.0025	0.0050	1	EPA 8260C Certifications:	08/27/2018 07:30 CTDOH,NELAC-NY10854,NELAC-NY12058,NJDEP,PADEP	08/27/2018 14:22	RDS
107-06-2	1,2-Dichloroethane	ND		mg/kg dry	0.0025	0.0050	1	EPA 8260C Certifications:	08/27/2018 07:30 CTDOH,NELAC-NY10854,NELAC-NY12058,NJDEP,PADEP	08/27/2018 14:22	RDS
78-87-5	1,2-Dichloropropane	ND		mg/kg dry	0.0025	0.0050	1	EPA 8260C Certifications:	08/27/2018 07:30 CTDOH,NELAC-NY10854,NELAC-NY12058,NJDEP,PADEP	08/27/2018 14:22	RDS
108-67-8	1,3,5-Trimethylbenzene	ND	IS-LO	mg/kg dry	0.0025	0.0050	1	EPA 8260C Certifications:	08/27/2018 07:30 CTDOH,NELAC-NY10854,NELAC-NY12058,NJDEP,PADEP	08/27/2018 14:22	RDS
541-73-1	1,3-Dichlorobenzene	ND	IS-LO	mg/kg dry	0.0025	0.0050	1	EPA 8260C Certifications:	08/27/2018 07:30 CTDOH,NELAC-NY10854,NELAC-NY12058,NJDEP,PADEP	08/27/2018 14:22	RDS
142-28-9	1,3-Dichloropropane	ND		mg/kg dry	0.0025	0.0050	1	EPA 8260C Certifications:	08/27/2018 07:30 NELAC-NY10854,NELAC-NY12058,NJDEP,PADEP	08/27/2018 14:22	RDS
106-46-7	1,4-Dichlorobenzene	ND	IS-LO	mg/kg dry	0.0025	0.0050	1	EPA 8260C Certifications:	08/27/2018 07:30 CTDOH,NELAC-NY10854,NELAC-NY12058,NJDEP,PADEP	08/27/2018 14:22	RDS
123-91-1	1,4-Dioxane	ND		mg/kg dry	0.050	0.099	1	EPA 8260C Certifications:	08/27/2018 07:30 NELAC-NY10854,NELAC-NY12058,NJDEP,PADEP	08/27/2018 14:22	RDS

Sample Information

Client Sample ID: 001/LSB-1 **York Sample ID:** 18H1037-01

York Project (SDG) No.	Client Project ID	Matrix	Collection Date/Time	Date Received
18H1037	100732401	Soil	August 22, 2018 8:40 am	08/22/2018

Volatiles, 8260 Comprehensive

Log-in Notes:

Sample Notes:

Sample Prepared by Method: EPA 5035A

CAS No.	Parameter	Result	Flag	Units	Reported to LOD/MDL	LOQ	Dilution	Reference Method	Date/Time Prepared	Date/Time Analyzed	Analyst
594-20-7	2,2-Dichloropropane	ND		mg/kg dry	0.0025	0.0050	1	EPA 8260C Certifications:	08/27/2018 07:30 NELAC-NY10854,NELAC-NY12058,NJDEP	08/27/2018 14:22	RDS
78-93-3	2-Butanone	ND		mg/kg dry	0.0025	0.0050	1	EPA 8260C Certifications:	08/27/2018 07:30 CTDOH,NELAC-NY10854,NELAC-NY12058,NJDEP,PADEP	08/27/2018 14:22	RDS
95-49-8	2-Chlorotoluene	ND	IS-LO	mg/kg dry	0.0025	0.0050	1	EPA 8260C Certifications:	08/27/2018 07:30 CTDOH,NELAC-NY10854,NELAC-NY12058,NJDEP,PADEP	08/27/2018 14:22	RDS
591-78-6	2-Hexanone	ND		mg/kg dry	0.0025	0.0050	1	EPA 8260C Certifications:	08/27/2018 07:30 CTDOH,NELAC-NY10854,NELAC-NY12058,NJDEP,PADEP	08/27/2018 14:22	RDS
106-43-4	4-Chlorotoluene	ND	IS-LO	mg/kg dry	0.0025	0.0050	1	EPA 8260C Certifications:	08/27/2018 07:30 CTDOH,NELAC-NY10854,NELAC-NY12058,NJDEP,PADEP	08/27/2018 14:22	RDS
108-10-1	4-Methyl-2-pentanone	ND		mg/kg dry	0.0025	0.0050	1	EPA 8260C Certifications:	08/27/2018 07:30 CTDOH,NELAC-NY10854,NELAC-NY12058,NJDEP,PADEP	08/27/2018 14:22	RDS
67-64-1	**Acetone**	**0.014**	CCV-E, SCAL-E	mg/kg dry	0.0050	0.0099	1	EPA 8260C Certifications:	08/27/2018 07:30 CTDOH,NELAC-NY10854,NELAC-NY12058,NJDEP,PADEP	08/27/2018 14:22	RDS
107-02-8	Acrolein	ND		mg/kg dry	0.0050	0.0099	1	EPA 8260C Certifications:	08/27/2018 07:30 CTDOH,NELAC-NY10854,NELAC-NY12058,NJDEP,PADEP	08/27/2018 14:22	RDS
107-13-1	Acrylonitrile	ND		mg/kg dry	0.0025	0.0050	1	EPA 8260C Certifications:	08/27/2018 07:30 CTDOH,NELAC-NY10854,NELAC-NY12058,NJDEP,PADEP	08/27/2018 14:22	RDS
71-43-2	Benzene	ND		mg/kg dry	0.0025	0.0050	1	EPA 8260C Certifications:	08/27/2018 07:30 CTDOH,NELAC-NY10854,NELAC-NY12058,NJDEP,PADEP	08/27/2018 14:22	RDS
108-86-1	Bromobenzene	ND	IS-LO	mg/kg dry	0.0025	0.0050	1	EPA 8260C Certifications:	08/27/2018 07:30 NELAC-NY10854,NELAC-NY12058,NJDEP,PADEP	08/27/2018 14:22	RDS
74-97-5	Bromochloromethane	ND		mg/kg dry	0.0025	0.0050	1	EPA 8260C Certifications:	08/27/2018 07:30 NELAC-NY10854,NELAC-NY12058,NJDEP,PADEP	08/27/2018 14:22	RDS
75-27-4	Bromodichloromethane	ND		mg/kg dry	0.0025	0.0050	1	EPA 8260C Certifications:	08/27/2018 07:30 CTDOH,NELAC-NY10854,NELAC-NY12058,NJDEP,PADEP	08/27/2018 14:22	RDS
75-25-2	Bromoform	ND		mg/kg dry	0.0025	0.0050	1	EPA 8260C Certifications:	08/27/2018 07:30 CTDOH,NELAC-NY10854,NELAC-NY12058,NJDEP,PADEP	08/27/2018 14:22	RDS
74-83-9	Bromomethane	ND		mg/kg dry	0.0025	0.0050	1	EPA 8260C Certifications:	08/27/2018 07:30 CTDOH,NELAC-NY10854,NELAC-NY12058,NJDEP,PADEP	08/27/2018 14:22	RDS
75-15-0	Carbon disulfide	ND		mg/kg dry	0.0025	0.0050	1	EPA 8260C Certifications:	08/27/2018 07:30 CTDOH,NELAC-NY10854,NELAC-NY12058,NJDEP,PADEP	08/27/2018 14:22	RDS
56-23-5	Carbon tetrachloride	ND		mg/kg dry	0.0025	0.0050	1	EPA 8260C Certifications:	08/27/2018 07:30 CTDOH,NELAC-NY10854,NELAC-NY12058,NJDEP,PADEP	08/27/2018 14:22	RDS
108-90-7	Chlorobenzene	ND		mg/kg dry	0.0025	0.0050	1	EPA 8260C Certifications:	08/27/2018 07:30 CTDOH,NELAC-NY10854,NELAC-NY12058,NJDEP,PADEP	08/27/2018 14:22	RDS
75-00-3	Chloroethane	ND		mg/kg dry	0.0025	0.0050	1	EPA 8260C Certifications:	08/27/2018 07:30 CTDOH,NELAC-NY10854,NELAC-NY12058,NJDEP,PADEP	08/27/2018 14:22	RDS
67-66-3	Chloroform	ND		mg/kg dry	0.0025	0.0050	1	EPA 8260C Certifications:	08/27/2018 07:30 CTDOH,NELAC-NY10854,NELAC-NY12058,NJDEP,PADEP	08/27/2018 14:22	RDS
74-87-3	Chloromethane	ND		mg/kg dry	0.0025	0.0050	1	EPA 8260C Certifications:	08/27/2018 07:30 CTDOH,NELAC-NY10854,NELAC-NY12058,NJDEP,PADEP	08/27/2018 14:22	RDS
156-59-2	cis-1,2-Dichloroethylene	ND		mg/kg dry	0.0025	0.0050	1	EPA 8260C Certifications:	08/27/2018 07:30 CTDOH,NELAC-NY10854,NELAC-NY12058,NJDEP,PADEP	08/27/2018 14:22	RDS
10061-01-5	cis-1,3-Dichloropropylene	ND		mg/kg dry	0.0025	0.0050	1	EPA 8260C Certifications:	08/27/2018 07:30 CTDOH,NELAC-NY10854,NELAC-NY12058,NJDEP,PADEP	08/27/2018 14:22	RDS

Sample Information

Client Sample ID: 001/LSB-1 **York Sample ID:** 18H1037-01

York Project (SDG) No.	Client Project ID	Matrix	Collection Date/Time	Date Received
18H1037	100732401	Soil	August 22, 2018 8:40 am	08/22/2018

Volatiles, 8260 Comprehensive

Log-in Notes:

Sample Notes:

Sample Prepared by Method: EPA 5035A

CAS No.	Parameter	Result	Flag	Units	Reported to LOD/MDL	LOQ	Dilution	Reference Method	Date/Time Prepared	Date/Time Analyzed	Analyst
110-82-7	Cyclohexane	ND		mg/kg dry	0.0025	0.0050	1	EPA 8260C Certifications:	08/27/2018 07:30 NELAC-NY10854,NELAC-NY12058,NJDEP,PADEP	08/27/2018 14:22	RDS
124-48-1	Dibromochloromethane	ND		mg/kg dry	0.0025	0.0050	1	EPA 8260C Certifications:	08/27/2018 07:30 NELAC-NY10854,NELAC-NY12058,NJDEP,PADEP	08/27/2018 14:22	RDS
74-95-3	Dibromomethane	ND		mg/kg dry	0.0025	0.0050	1	EPA 8260C Certifications:	08/27/2018 07:30 NELAC-NY10854,NELAC-NY12058,NJDEP,PADEP	08/27/2018 14:22	RDS
75-71-8	Dichlorodifluoromethane	ND		mg/kg dry	0.0025	0.0050	1	EPA 8260C Certifications:	08/27/2018 07:30 NELAC-NY10854,NELAC-NY12058,NJDEP,PADEP	08/27/2018 14:22	RDS
100-41-4	Ethyl Benzene	ND		mg/kg dry	0.0025	0.0050	1	EPA 8260C Certifications:	08/27/2018 07:30 CTDOH,NELAC-NY10854,NELAC-NY12058,NJDEP,PADEP	08/27/2018 14:22	RDS
87-68-3	Hexachlorobutadiene	ND	IS-LO	mg/kg dry	0.0025	0.0050	1	EPA 8260C Certifications:	08/27/2018 07:30 NELAC-NY10854,NELAC-NY12058,NJDEP,PADEP	08/27/2018 14:22	RDS
98-82-8	Isopropylbenzene	ND	IS-LO	mg/kg dry	0.0025	0.0050	1	EPA 8260C Certifications:	08/27/2018 07:30 CTDOH,NELAC-NY10854,NELAC-NY12058,NJDEP,PADEP	08/27/2018 14:22	RDS
79-20-9	Methyl acetate	ND		mg/kg dry	0.0025	0.0050	1	EPA 8260C Certifications:	08/27/2018 07:30 NELAC-NY10854,NELAC-NY12058,NJDEP,PADEP	08/27/2018 14:22	RDS
1634-04-4	Methyl tert-butyl ether (MTBE)	ND		mg/kg dry	0.0025	0.0050	1	EPA 8260C Certifications:	08/27/2018 07:30 CTDOH,NELAC-NY10854,NELAC-NY12058,NJDEP,PADEP	08/27/2018 14:22	RDS
108-87-2	Methylcyclohexane	ND		mg/kg dry	0.0025	0.0050	1	EPA 8260C Certifications:	08/27/2018 07:30 NELAC-NY10854,NELAC-NY12058,NJDEP,PADEP	08/27/2018 14:22	RDS
75-09-2	Methylene chloride	ND		mg/kg dry	0.0050	0.0099	1	EPA 8260C Certifications:	08/27/2018 07:30 CTDOH,NELAC-NY10854,NELAC-NY12058,NJDEP,PADEP	08/27/2018 14:22	RDS
104-51-8	n-Butylbenzene	ND	IS-LO	mg/kg dry	0.0025	0.0050	1	EPA 8260C Certifications:	08/27/2018 07:30 CTDOH,NELAC-NY10854,NELAC-NY12058,NJDEP,PADEP	08/27/2018 14:22	RDS
103-65-1	n-Propylbenzene	ND	IS-LO	mg/kg dry	0.0025	0.0050	1	EPA 8260C Certifications:	08/27/2018 07:30 CTDOH,NELAC-NY10854,NELAC-NY12058,NJDEP,PADEP	08/27/2018 14:22	RDS
95-47-6	o-Xylene	ND		mg/kg dry	0.0025	0.0050	1	EPA 8260C Certifications:	08/27/2018 07:30 CTDOH,NELAC-NY10854,NELAC-NY12058,PADEP	08/27/2018 14:22	RDS
179601-23-1	p- & m- Xylenes	ND		mg/kg dry	0.0050	0.0099	1	EPA 8260C Certifications:	08/27/2018 07:30 CTDOH,NELAC-NY10854,NELAC-NY12058,PADEP	08/27/2018 14:22	RDS
99-87-6	p-Isopropyltoluene	ND	IS-LO	mg/kg dry	0.0025	0.0050	1	EPA 8260C Certifications:	08/27/2018 07:30 CTDOH,NELAC-NY10854,NELAC-NY12058,NJDEP,PADEP	08/27/2018 14:22	RDS
135-98-8	sec-Butylbenzene	ND	IS-LO	mg/kg dry	0.0025	0.0050	1	EPA 8260C Certifications:	08/27/2018 07:30 CTDOH,NELAC-NY10854,NELAC-NY12058,NJDEP,PADEP	08/27/2018 14:22	RDS
100-42-5	Styrene	ND		mg/kg dry	0.0025	0.0050	1	EPA 8260C Certifications:	08/27/2018 07:30 CTDOH,NELAC-NY10854,NELAC-NY12058,NJDEP,PADEP	08/27/2018 14:22	RDS
75-65-0	**tert-Butyl alcohol (TBA)**	**0.019**		mg/kg dry	0.0025	0.0050	1	EPA 8260C Certifications:	08/27/2018 07:30 NELAC-NY10854,NELAC-NY12058,NJDEP,PADEP	08/27/2018 14:22	RDS
98-06-6	tert-Butylbenzene	ND	IS-LO	mg/kg dry	0.0025	0.0050	1	EPA 8260C Certifications:	08/27/2018 07:30 CTDOH,NELAC-NY10854,NELAC-NY12058,NJDEP,PADEP	08/27/2018 14:22	RDS
127-18-4	Tetrachloroethylene	ND		mg/kg dry	0.0025	0.0050	1	EPA 8260C Certifications:	08/27/2018 07:30 CTDOH,NELAC-NY10854,NELAC-NY12058,NJDEP,PADEP	08/27/2018 14:22	RDS
108-88-3	Toluene	ND		mg/kg dry	0.0025	0.0050	1	EPA 8260C Certifications:	08/27/2018 07:30 CTDOH,NELAC-NY10854,NELAC-NY12058,NJDEP,PADEP	08/27/2018 14:22	RDS
156-60-5	trans-1,2-Dichloroethylene	ND		mg/kg dry	0.0025	0.0050	1	EPA 8260C Certifications:	08/27/2018 07:30 CTDOH,NELAC-NY10854,NELAC-NY12058,NJDEP,PADEP	08/27/2018 14:22	RDS

Sample Information

Client Sample ID: 001/LSB-1 **York Sample ID:** 18H1037-01

York Project (SDG) No.	Client Project ID	Matrix	Collection Date/Time	Date Received
18H1037	100732401	Soil	August 22, 2018 8:40 am	08/22/2018

Volatiles, 8260 Comprehensive

Log-in Notes:

Sample Notes:

Sample Prepared by Method: EPA 5035A

CAS No.	Parameter	Result	Flag	Units	Reported to LOD/MDL	LOQ	Dilution	Reference Method	Date/Time Prepared	Date/Time Analyzed	Analyst
10061-02-6	trans-1,3-Dichloropropylene	ND		mg/kg dry	0.0025	0.0050	1	EPA 8260C Certifications:	08/27/2018 07:30 CTDOH,NELAC-NY10854,NELAC-NY12058,NJDEP,PADEP	08/27/2018 14:22	RDS
79-01-6	Trichloroethylene	ND		mg/kg dry	0.0025	0.0050	1	EPA 8260C Certifications:	08/27/2018 07:30 CTDOH,NELAC-NY10854,NELAC-NY12058,NJDEP,PADEP	08/27/2018 14:22	RDS
75-69-4	Trichlorofluoromethane	ND		mg/kg dry	0.0025	0.0050	1	EPA 8260C Certifications:	08/27/2018 07:30 CTDOH,NELAC-NY10854,NELAC-NY12058,NJDEP,PADEP	08/27/2018 14:22	RDS
108-05-4	Vinyl acetate	ND		mg/kg dry	0.0025	0.0050	1	EPA 8260C Certifications:	08/27/2018 07:30 NELAC-NY10854,NELAC-NY12058,NJDEP,PADEP	08/27/2018 14:22	RDS
75-01-4	Vinyl Chloride	ND		mg/kg dry	0.0025	0.0050	1	EPA 8260C Certifications:	08/27/2018 07:30 CTDOH,NELAC-NY10854,NELAC-NY12058,NJDEP,PADEP	08/27/2018 14:22	RDS
1330-20-7	Xylenes, Total	ND		mg/kg dry	0.0074	0.015	1	EPA 8260C Certifications:	08/27/2018 07:30 CTDOH,NELAC-NY10854,NELAC-NY12058,NJDEP	08/27/2018 14:22	RDS

	Surrogate Recoveries	Result		Acceptance Range
17060-07-0	*Surrogate: 1,2-Dichloroethane-d4*	*110 %*		*77-125*
2037-26-5	*Surrogate: Toluene-d8*	*108 %*		*85-120*
460-00-4	*Surrogate: p-Bromofluorobenzene*	*158 %*	IS-LO, S-09	*76-130*

Semi-Volatiles, 8270 Comprehensive

Log-in Notes:

Sample Notes:

Sample Prepared by Method: EPA 3550C

CAS No.	Parameter	Result	Flag	Units	Reported to LOD/MDL	LOQ	Dilution	Reference Method	Date/Time Prepared	Date/Time Analyzed	Analyst
92-52-4	1,1-Biphenyl	ND		mg/kg dry	0.0462	0.0921	2	EPA 8270D Certifications:	08/27/2018 12:45 NELAC-NY10854,NJDEP,PADEP	08/28/2018 16:38	SR
95-94-3	1,2,4,5-Tetrachlorobenzene	ND		mg/kg dry	0.0921	0.184	2	EPA 8270D Certifications:	08/27/2018 12:45 NELAC-NY10854,NJDEP,PADEP	08/28/2018 16:38	SR
120-82-1	1,2,4-Trichlorobenzene	ND		mg/kg dry	0.0462	0.0921	2	EPA 8270D Certifications:	08/27/2018 12:45 CTDOH,NELAC-NY10854,NJDEP,PADEP	08/28/2018 16:38	SR
95-50-1	1,2-Dichlorobenzene	ND		mg/kg dry	0.0462	0.0921	2	EPA 8270D Certifications:	08/27/2018 12:45 NELAC-NY10854,PADEP	08/28/2018 16:38	SR
122-66-7	1,2-Diphenylhydrazine (as Azobenzene)	ND		mg/kg dry	0.0462	0.0921	2	EPA 8270D Certifications:	08/27/2018 12:45 NELAC-NY10854,NJDEP,PADEP	08/28/2018 16:38	SR
541-73-1	1,3-Dichlorobenzene	ND		mg/kg dry	0.0462	0.0921	2	EPA 8270D Certifications:	08/27/2018 12:45 NELAC-NY10854,PADEP	08/28/2018 16:38	SR
106-46-7	1,4-Dichlorobenzene	ND		mg/kg dry	0.0462	0.0921	2	EPA 8270D Certifications:	08/27/2018 12:45 NELAC-NY10854,PADEP	08/28/2018 16:38	SR
58-90-2	2,3,4,6-Tetrachlorophenol	ND		mg/kg dry	0.0921	0.184	2	EPA 8270D Certifications:	08/27/2018 12:45 NELAC-NY10854,NJDEP,PADEP	08/28/2018 16:38	SR
95-95-4	2,4,5-Trichlorophenol	ND		mg/kg dry	0.0462	0.0921	2	EPA 8270D Certifications:	08/27/2018 12:45 CTDOH,NELAC-NY10854,NJDEP,PADEP	08/28/2018 16:38	SR
88-06-2	2,4,6-Trichlorophenol	ND		mg/kg dry	0.0462	0.0921	2	EPA 8270D Certifications:	08/27/2018 12:45 CTDOH,NELAC-NY10854,NJDEP,PADEP	08/28/2018 16:38	SR
120-83-2	2,4-Dichlorophenol	ND		mg/kg dry	0.0462	0.0921	2	EPA 8270D Certifications:	08/27/2018 12:45 CTDOH,NELAC-NY10854,NJDEP,PADEP	08/28/2018 16:38	SR

Sample Information

Client Sample ID: 001/LSB-1 **York Sample ID:** 18H1037-01

York Project (SDG) No.	Client Project ID	Matrix	Collection Date/Time	Date Received
18H1037	100732401	Soil	August 22, 2018 8:40 am	08/22/2018

Semi-Volatiles, 8270 Comprehensive

Log-in Notes:

Sample Notes:

Sample Prepared by Method: EPA 3550C

CAS No.	Parameter	Result	Flag	Units	Reported to LOD/MDL	LOQ	Dilution	Reference Method	Date/Time Prepared	Date/Time Analyzed	Analyst
105-67-9	2,4-Dimethylphenol	ND		mg/kg dry	0.0462	0.0921	2	EPA 8270D Certifications:	08/27/2018 12:45 CTDOH,NELAC-NY10854,NJDEP,PADEP	08/28/2018 16:38	SR
51-28-5	2,4-Dinitrophenol	ND		mg/kg dry	0.0921	0.184	2	EPA 8270D Certifications:	08/27/2018 12:45 CTDOH,NELAC-NY10854,NJDEP,PADEP	08/28/2018 16:38	SR
121-14-2	2,4-Dinitrotoluene	ND		mg/kg dry	0.0462	0.0921	2	EPA 8270D Certifications:	08/27/2018 12:45 CTDOH,NELAC-NY10854,NJDEP,PADEP	08/28/2018 16:38	SR
606-20-2	2,6-Dinitrotoluene	ND		mg/kg dry	0.0462	0.0921	2	EPA 8270D Certifications:	08/27/2018 12:45 CTDOH,NELAC-NY10854,NJDEP,PADEP	08/28/2018 16:38	SR
91-58-7	2-Chloronaphthalene	ND		mg/kg dry	0.0462	0.0921	2	EPA 8270D Certifications:	08/27/2018 12:45 CTDOH,NELAC-NY10854,NJDEP,PADEP	08/28/2018 16:38	SR
95-57-8	2-Chlorophenol	ND		mg/kg dry	0.0462	0.0921	2	EPA 8270D Certifications:	08/27/2018 12:45 CTDOH,NELAC-NY10854,NJDEP,PADEP	08/28/2018 16:38	SR
91-57-6	2-Methylnaphthalene	ND		mg/kg dry	0.0462	0.0921	2	EPA 8270D Certifications:	08/27/2018 12:45 CTDOH,NELAC-NY10854,NJDEP,PADEP	08/28/2018 16:38	SR
95-48-7	2-Methylphenol	ND		mg/kg dry	0.0462	0.0921	2	EPA 8270D Certifications:	08/27/2018 12:45 CTDOH,NELAC-NY10854,NJDEP,PADEP	08/28/2018 16:38	SR
88-74-4	2-Nitroaniline	ND		mg/kg dry	0.0921	0.184	2	EPA 8270D Certifications:	08/27/2018 12:45 CTDOH,NELAC-NY10854,NJDEP,PADEP	08/28/2018 16:38	SR
88-75-5	2-Nitrophenol	ND		mg/kg dry	0.0462	0.0921	2	EPA 8270D Certifications:	08/27/2018 12:45 CTDOH,NELAC-NY10854,NJDEP,PADEP	08/28/2018 16:38	SR
65794-96-9	**3- & 4-Methylphenols**	**0.0560**	J	mg/kg dry	0.0462	0.0921	2	EPA 8270D Certifications:	08/27/2018 12:45 CTDOH,NELAC-NY10854,NJDEP,PADEP	08/28/2018 16:38	SR
91-94-1	3,3-Dichlorobenzidine	ND		mg/kg dry	0.0462	0.0921	2	EPA 8270D Certifications:	08/27/2018 12:45 NELAC-NY10854,NJDEP,PADEP	08/28/2018 16:38	SR
99-09-2	3-Nitroaniline	ND		mg/kg dry	0.0921	0.184	2	EPA 8270D Certifications:	08/27/2018 12:45 CTDOH,NELAC-NY10854,NJDEP,PADEP	08/28/2018 16:38	SR
534-52-1	4,6-Dinitro-2-methylphenol	ND		mg/kg dry	0.0921	0.184	2	EPA 8270D Certifications:	08/27/2018 12:45 CTDOH,NELAC-NY10854,NJDEP,PADEP	08/28/2018 16:38	SR
101-55-3	4-Bromophenyl phenyl ether	ND		mg/kg dry	0.0462	0.0921	2	EPA 8270D Certifications:	08/27/2018 12:45 CTDOH,NELAC-NY10854,NJDEP,PADEP	08/28/2018 16:38	SR
59-50-7	4-Chloro-3-methylphenol	ND		mg/kg dry	0.0462	0.0921	2	EPA 8270D Certifications:	08/27/2018 12:45 CTDOH,NELAC-NY10854,NJDEP,PADEP	08/28/2018 16:38	SR
106-47-8	4-Chloroaniline	ND		mg/kg dry	0.0462	0.0921	2	EPA 8270D Certifications:	08/27/2018 12:45 CTDOH,NELAC-NY10854,NJDEP,PADEP	08/28/2018 16:38	SR
7005-72-3	4-Chlorophenyl phenyl ether	ND		mg/kg dry	0.0462	0.0921	2	EPA 8270D Certifications:	08/27/2018 12:45 CTDOH,NELAC-NY10854,NJDEP,PADEP	08/28/2018 16:38	SR
100-01-6	4-Nitroaniline	ND		mg/kg dry	0.0921	0.184	2	EPA 8270D Certifications:	08/27/2018 12:45 CTDOH,NELAC-NY10854,NJDEP,PADEP	08/28/2018 16:38	SR
100-02-7	4-Nitrophenol	ND		mg/kg dry	0.0921	0.184	2	EPA 8270D Certifications:	08/27/2018 12:45 CTDOH,NELAC-NY10854,NJDEP,PADEP	08/28/2018 16:38	SR
83-32-9	**Acenaphthene**	**0.225**		mg/kg dry	0.0462	0.0921	2	EPA 8270D Certifications:	08/27/2018 12:45 CTDOH,NELAC-NY10854,NJDEP,PADEP	08/28/2018 16:38	SR
208-96-8	**Acenaphthylene**	**0.0773**	J	mg/kg dry	0.0462	0.0921	2	EPA 8270D Certifications:	08/27/2018 12:45 CTDOH,NELAC-NY10854,NJDEP,PADEP	08/28/2018 16:38	SR
98-86-2	Acetophenone	ND		mg/kg dry	0.0462	0.0921	2	EPA 8270D Certifications:	08/27/2018 12:45 NELAC-NY10854,NJDEP,PADEP	08/28/2018 16:38	SR

Sample Information

Client Sample ID: 001/LSB-1 **York Sample ID:** 18H1037-01

York Project (SDG) No.	Client Project ID	Matrix	Collection Date/Time	Date Received
18H1037	100732401	Soil	August 22, 2018 8:40 am	08/22/2018

Semi-Volatiles, 8270 Comprehensive

Log-in Notes:

Sample Notes:

Sample Prepared by Method: EPA 3550C

CAS No.	Parameter	Result	Flag	Units	Reported to LOD/MDL	LOQ	Dilution	Reference Method	Date/Time Prepared	Date/Time Analyzed	Analyst
62-53-3	Aniline	ND		mg/kg dry	0.184	0.369	2	EPA 8270D Certifications: NELAC-NY10854,NJDEP,PADEP	08/27/2018 12:45	08/28/2018 16:38	SR
120-12-7	**Anthracene**	**0.952**		mg/kg dry	0.0462	0.0921	2	EPA 8270D Certifications: CTDOH,NELAC-NY10854,NJDEP,PADEP	08/27/2018 12:45	08/28/2018 16:38	SR
1912-24-9	Atrazine	ND		mg/kg dry	0.0462	0.0921	2	EPA 8270D Certifications: NELAC-NY10854,NJDEP,PADEP	08/27/2018 12:45	08/28/2018 16:38	SR
100-52-7	Benzaldehyde	ND		mg/kg dry	0.0462	0.0921	2	EPA 8270D Certifications: NELAC-NY10854,NJDEP,PADEP	08/27/2018 12:45	08/28/2018 16:38	SR
92-87-5	Benzidine	ND		mg/kg dry	0.184	0.369	2	EPA 8270D Certifications: CTDOH,NELAC-NY10854,PADEP	08/27/2018 12:45	08/28/2018 16:38	SR
56-55-3	**Benzo(a)anthracene**	**3.03**		mg/kg dry	0.231	0.461	10	EPA 8270D Certifications: CTDOH,NELAC-NY10854,NJDEP,PADEP	08/27/2018 12:45	08/29/2018 11:40	SR
50-32-8	**Benzo(a)pyrene**	**3.31**		mg/kg dry	0.231	0.461	10	EPA 8270D Certifications: CTDOH,NELAC-NY10854,NJDEP,PADEP	08/27/2018 12:45	08/29/2018 11:40	SR
205-99-2	**Benzo(b)fluoranthene**	**3.02**		mg/kg dry	0.231	0.461	10	EPA 8270D Certifications: CTDOH,NELAC-NY10854,NJDEP,PADEP	08/27/2018 12:45	08/29/2018 11:40	SR
191-24-2	**Benzo(g,h,i)perylene**	**2.26**		mg/kg dry	0.0462	0.0921	2	EPA 8270D Certifications: CTDOH,NELAC-NY10854,NJDEP,PADEP	08/27/2018 12:45	08/28/2018 16:38	SR
207-08-9	**Benzo(k)fluoranthene**	**2.42**		mg/kg dry	0.0462	0.0921	2	EPA 8270D Certifications: CTDOH,NELAC-NY10854,NJDEP,PADEP	08/27/2018 12:45	08/28/2018 16:38	SR
65-85-0	**Benzoic acid**	**0.215**	CCV-E	mg/kg dry	0.0462	0.0921	2	EPA 8270D Certifications: NELAC-NY10854,NJDEP,PADEP	08/27/2018 12:45	08/28/2018 16:38	SR
100-51-6	Benzyl alcohol	ND		mg/kg dry	0.0462	0.0921	2	EPA 8270D Certifications: NELAC-NY10854,NJDEP,PADEP	08/27/2018 12:45	08/28/2018 16:38	SR
85-68-7	Benzyl butyl phthalate	ND		mg/kg dry	0.0462	0.0921	2	EPA 8270D Certifications: CTDOH,NELAC-NY10854,NJDEP,PADEP	08/27/2018 12:45	08/28/2018 16:38	SR
111-91-1	Bis(2-chloroethoxy)methane	ND		mg/kg dry	0.0462	0.0921	2	EPA 8270D Certifications: CTDOH,NELAC-NY10854,NJDEP,PADEP	08/27/2018 12:45	08/28/2018 16:38	SR
111-44-4	Bis(2-chloroethyl)ether	ND		mg/kg dry	0.0462	0.0921	2	EPA 8270D Certifications: CTDOH,NELAC-NY10854,NJDEP,PADEP	08/27/2018 12:45	08/28/2018 16:38	SR
108-60-1	Bis(2-chloroisopropyl)ether	ND		mg/kg dry	0.0462	0.0921	2	EPA 8270D Certifications: CTDOH,NELAC-NY10854,NJDEP,PADEP	08/27/2018 12:45	08/28/2018 16:38	SR
117-81-7	Bis(2-ethylhexyl)phthalate	ND		mg/kg dry	0.0462	0.0921	2	EPA 8270D Certifications: CTDOH,NELAC-NY10854,NJDEP,PADEP	08/27/2018 12:45	08/28/2018 16:38	SR
105-60-2	Caprolactam	ND		mg/kg dry	0.0921	0.184	2	EPA 8270D Certifications: NELAC-NY10854,NJDEP,PADEP	08/27/2018 12:45	08/28/2018 16:38	SR
86-74-8	**Carbazole**	**0.141**		mg/kg dry	0.0462	0.0921	2	EPA 8270D Certifications: CTDOH,NELAC-NY10854,NJDEP,PADEP	08/27/2018 12:45	08/28/2018 16:38	SR
218-01-9	**Chrysene**	**2.88**		mg/kg dry	0.0462	0.0921	2	EPA 8270D Certifications: CTDOH,NELAC-NY10854,NJDEP,PADEP	08/27/2018 12:45	08/28/2018 16:38	SR
53-70-3	**Dibenzo(a,h)anthracene**	**0.669**		mg/kg dry	0.0462	0.0921	2	EPA 8270D Certifications: CTDOH,NELAC-NY10854,NJDEP,PADEP	08/27/2018 12:45	08/28/2018 16:38	SR
132-64-9	**Dibenzofuran**	**0.0884**	J	mg/kg dry	0.0462	0.0921	2	EPA 8270D Certifications: CTDOH,NELAC-NY10854,NJDEP,PADEP	08/27/2018 12:45	08/28/2018 16:38	SR
84-66-2	Diethyl phthalate	ND		mg/kg dry	0.0462	0.0921	2	EPA 8270D Certifications: CTDOH,NELAC-NY10854,NJDEP,PADEP	08/27/2018 12:45	08/28/2018 16:38	SR

Sample Information

Client Sample ID: 001/LSB-1 **York Sample ID:** 18H1037-01

York Project (SDG) No.	Client Project ID	Matrix	Collection Date/Time	Date Received
18H1037	100732401	Soil	August 22, 2018 8:40 am	08/22/2018

Semi-Volatiles, 8270 Comprehensive

Log-in Notes:

Sample Notes:

Sample Prepared by Method: EPA 3550C

CAS No.	Parameter	Result	Flag	Units	Reported to LOD/MDL	LOQ	Dilution	Reference Method	Date/Time Prepared	Date/Time Analyzed	Analyst
131-11-3	Dimethyl phthalate	ND		mg/kg dry	0.0462	0.0921	2	EPA 8270D Certifications: CTDOH,NELAC-NY10854,NJDEP,PADEP	08/27/2018 12:45	08/28/2018 16:38	SR
84-74-2	Di-n-butyl phthalate	ND		mg/kg dry	0.0462	0.0921	2	EPA 8270D Certifications: CTDOH,NELAC-NY10854,NJDEP,PADEP	08/27/2018 12:45	08/28/2018 16:38	SR
117-84-0	Di-n-octyl phthalate	ND		mg/kg dry	0.0462	0.0921	2	EPA 8270D Certifications: CTDOH,NELAC-NY10854,NJDEP,PADEP	08/27/2018 12:45	08/28/2018 16:38	SR
206-44-0	**Fluoranthene**	**6.94**		mg/kg dry	0.231	0.461	10	EPA 8270D Certifications: CTDOH,NELAC-NY10854,NJDEP,PADEP	08/27/2018 12:45	08/29/2018 11:40	SR
86-73-7	**Fluorene**	**0.218**		mg/kg dry	0.0462	0.0921	2	EPA 8270D Certifications: NELAC-NY10854,NJDEP,PADEP	08/27/2018 12:45	08/28/2018 16:38	SR
118-74-1	Hexachlorobenzene	ND		mg/kg dry	0.0462	0.0921	2	EPA 8270D Certifications: CTDOH,NELAC-NY10854,NJDEP,PADEP	08/27/2018 12:45	08/28/2018 16:38	SR
87-68-3	Hexachlorobutadiene	ND		mg/kg dry	0.0462	0.0921	2	EPA 8270D Certifications: CTDOH,NELAC-NY10854,NJDEP,PADEP	08/27/2018 12:45	08/28/2018 16:38	SR
77-47-4	Hexachlorocyclopentadiene	ND		mg/kg dry	0.0462	0.0921	2	EPA 8270D Certifications: CTDOH,NELAC-NY10854,NJDEP,PADEP	08/27/2018 12:45	08/28/2018 16:38	SR
67-72-1	Hexachloroethane	ND		mg/kg dry	0.0462	0.0921	2	EPA 8270D Certifications: CTDOH,NELAC-NY10854,NJDEP,PADEP	08/27/2018 12:45	08/28/2018 16:38	SR
193-39-5	**Indeno(1,2,3-cd)pyrene**	**1.83**		mg/kg dry	0.0462	0.0921	2	EPA 8270D Certifications: CTDOH,NELAC-NY10854,NJDEP,PADEP	08/27/2018 12:45	08/28/2018 16:38	SR
78-59-1	Isophorone	ND		mg/kg dry	0.0462	0.0921	2	EPA 8270D Certifications: CTDOH,NELAC-NY10854,NJDEP,PADEP	08/27/2018 12:45	08/28/2018 16:38	SR
91-20-3	Naphthalene	ND		mg/kg dry	0.0462	0.0921	2	EPA 8270D Certifications: CTDOH,NELAC-NY10854,NJDEP,PADEP	08/27/2018 12:45	08/28/2018 16:38	SR
98-95-3	Nitrobenzene	ND		mg/kg dry	0.0462	0.0921	2	EPA 8270D Certifications: CTDOH,NELAC-NY10854,NJDEP,PADEP	08/27/2018 12:45	08/28/2018 16:38	SR
62-75-9	N-Nitrosodimethylamine	ND		mg/kg dry	0.0462	0.0921	2	EPA 8270D Certifications: CTDOH,NELAC-NY10854,NJDEP,PADEP	08/27/2018 12:45	08/28/2018 16:38	SR
621-64-7	N-nitroso-di-n-propylamine	ND		mg/kg dry	0.0462	0.0921	2	EPA 8270D Certifications: CTDOH,NELAC-NY10854,NJDEP,PADEP	08/27/2018 12:45	08/28/2018 16:38	SR
86-30-6	N-Nitrosodiphenylamine	ND		mg/kg dry	0.0462	0.0921	2	EPA 8270D Certifications: CTDOH,NELAC-NY10854,NJDEP,PADEP	08/27/2018 12:45	08/28/2018 16:38	SR
87-86-5	Pentachlorophenol	ND		mg/kg dry	0.0462	0.0921	2	EPA 8270D Certifications: CTDOH,NELAC-NY10854,NJDEP,PADEP	08/27/2018 12:45	08/28/2018 16:38	SR
85-01-8	**Phenanthrene**	**3.22**		mg/kg dry	0.231	0.461	10	EPA 8270D Certifications: CTDOH,NELAC-NY10854,NJDEP,PADEP	08/27/2018 12:45	08/29/2018 11:40	SR
108-95-2	Phenol	ND		mg/kg dry	0.0462	0.0921	2	EPA 8270D Certifications: CTDOH,NELAC-NY10854,NJDEP,PADEP	08/27/2018 12:45	08/28/2018 16:38	SR
129-00-0	**Pyrene**	**5.08**		mg/kg dry	0.231	0.461	10	EPA 8270D Certifications: CTDOH,NELAC-NY10854,NJDEP,PADEP	08/27/2018 12:45	08/29/2018 11:40	SR
110-86-1	Pyridine	ND		mg/kg dry	0.184	0.369	2	EPA 8270D Certifications: CTDOH,NELAC-NY10854,NJDEP,PADEP	08/27/2018 12:45	08/28/2018 16:38	SR

	Surrogate Recoveries	Result	Acceptance Range
367-12-4	*Surrogate: 2-Fluorophenol*	*62.9 %*	*20-108*
4165-62-2	*Surrogate: Phenol-d5*	*71.6 %*	*23-114*
4165-60-0	*Surrogate: Nitrobenzene-d5*	*80.2 %*	*22-108*

Sample Information

Client Sample ID: 001/LSB-1 **York Sample ID:** 18H1037-01

York Project (SDG) No.	Client Project ID	Matrix	Collection Date/Time	Date Received
18H1037	100732401	Soil	August 22, 2018 8:40 am	08/22/2018

Semi-Volatiles, 8270 Comprehensive

Log-in Notes: **Sample Notes:**

Sample Prepared by Method: EPA 3550C

CAS No.	Parameter	Result	Flag	Units	Reported to LOD/MDL	LOQ	Dilution	Reference Method	Date/Time Prepared	Date/Time Analyzed	Analyst
321-60-8	*Surrogate: 2-Fluorobiphenyl*	*71.8 %*			*21-113*						
118-79-6	*Surrogate: 2,4,6-Tribromophenol*	*130 %*	S-08		*19-110*						
1718-51-0	*Surrogate: Terphenyl-d14*	*79.2 %*			*24-116*						

Metals, Target Analyte

Log-in Notes: **Sample Notes:**

Sample Prepared by Method: EPA 3050B

CAS No.	Parameter	Result	Flag	Units	Reported to LOQ	Dilution	Reference Method	Date/Time Prepared	Date/Time Analyzed	Analyst
7429-90-5	**Aluminum**	**7010**		mg/kg dry	5.52	1	EPA 6010C	08/29/2018 09:37	08/29/2018 12:38	KML
							Certifications:	CTDOH,NELAC-NY10854,NJDEP,PADEP		
7440-36-0	**Antimony**	**1.11**		mg/kg dry	0.552	1	EPA 6010C	08/29/2018 09:37	08/29/2018 12:38	KML
							Certifications:	CTDOH,NELAC-NY10854,NJDEP,PADEP		
7440-38-2	**Arsenic**	**1.93**		mg/kg dry	1.10	1	EPA 6010C	08/29/2018 09:37	08/29/2018 12:38	KML
							Certifications:	CTDOH,NELAC-NY10854,NJDEP,PADEP		
7440-39-3	**Barium**	**532**		mg/kg dry	1.10	1	EPA 6010C	08/29/2018 09:37	08/29/2018 12:38	KML
							Certifications:	CTDOH,NELAC-NY10854,NJDEP,PADEP		
7440-41-7	**Beryllium**	**0.209**		mg/kg dry	0.110	1	EPA 6010C	08/29/2018 09:37	08/29/2018 12:38	KML
							Certifications:	CTDOH,NELAC-NY10854,NJDEP,PADEP		
7440-43-9	Cadmium	ND		mg/kg dry	0.331	1	EPA 6010C	08/29/2018 09:37	08/29/2018 12:38	KML
							Certifications:	CTDOH,NELAC-NY10854,NJDEP,PADEP		
7440-70-2	**Calcium**	**11200**	B	mg/kg dry	5.52	1	EPA 6010C	08/29/2018 09:37	08/29/2018 12:38	KML
							Certifications:	CTDOH,NELAC-NY10854,NJDEP,PADEP		
7440-47-3	**Chromium**	**21.3**		mg/kg dry	0.552	1	EPA 6010C	08/29/2018 09:37	08/29/2018 12:38	KML
							Certifications:	CTDOH,NELAC-NY10854,NJDEP,PADEP		
7440-48-4	**Cobalt**	**8.16**		mg/kg dry	0.552	1	EPA 6010C	08/29/2018 09:37	08/29/2018 12:38	KML
							Certifications:	CTDOH,NELAC-NY10854,NJDEP,PADEP		
7440-50-8	**Copper**	**35.8**		mg/kg dry	0.552	1	EPA 6010C	08/29/2018 09:37	08/29/2018 12:38	KML
							Certifications:	CTDOH,NELAC-NY10854,NJDEP,PADEP		
7439-89-6	**Iron**	**15300**	B	mg/kg dry	2.21	1	EPA 6010C	08/29/2018 09:37	08/29/2018 12:38	KML
							Certifications:	CTDOH,NELAC-NY10854,NJDEP,PADEP		
7439-92-1	**Lead**	**603**		mg/kg dry	0.552	1	EPA 6010C	08/29/2018 09:37	08/29/2018 12:38	KML
							Certifications:	CTDOH,NELAC-NY10854,NJDEP,PADEP		
7439-95-4	**Magnesium**	**3570**	B	mg/kg dry	5.52	1	EPA 6010C	08/29/2018 09:37	08/29/2018 12:38	KML
							Certifications:	CTDOH,NELAC-NY10854,NJDEP,PADEP		
7439-96-5	**Manganese**	**491**		mg/kg dry	0.552	1	EPA 6010C	08/29/2018 09:37	08/29/2018 12:38	KML
							Certifications:	CTDOH,NELAC-NY10854,NJDEP,PADEP		
7440-02-0	**Nickel**	**41.0**		mg/kg dry	0.552	1	EPA 6010C	08/29/2018 09:37	08/29/2018 12:38	KML
							Certifications:	CTDOH,NELAC-NY10854,NJDEP,PADEP		
7440-09-7	**Potassium**	**1700**		mg/kg dry	5.52	1	EPA 6010C	08/29/2018 09:37	08/29/2018 12:38	KML
							Certifications:	CTDOH,NELAC-NY10854,NJDEP,PADEP		
7782-49-2	Selenium	ND		mg/kg dry	1.10	1	EPA 6010C	08/29/2018 09:37	08/29/2018 12:38	KML
							Certifications:	CTDOH,NELAC-NY10854,NJDEP,PADEP		

Sample Information

Client Sample ID: 001/LSB-1 **York Sample ID:** 18H1037-01

York Project (SDG) No.	Client Project ID	Matrix	Collection Date/Time	Date Received
18H1037	100732401	Soil	August 22, 2018 8:40 am	08/22/2018

Metals, Target Analyte

Log-in Notes: **Sample Notes:**

Sample Prepared by Method: EPA 3050B

CAS No.	Parameter	Result	Flag	Units	Reported to LOQ	Dilution	Reference Method	Date/Time Prepared	Date/Time Analyzed	Analyst
7440-22-4	Silver	ND		mg/kg dry	0.552	1	EPA 6010C	08/29/2018 09:37	08/29/2018 12:38	KML
							Certifications: CTDOH,NELAC-NY10854,NJDEP,PADEP			
7440-23-5	**Sodium**	**364**		mg/kg dry	11.0	1	EPA 6010C	08/29/2018 09:37	08/29/2018 12:38	KML
							Certifications: CTDOH,NELAC-NY10854,NJDEP			
7440-28-0	Thallium	ND		mg/kg dry	1.10	1	EPA 6010C	08/29/2018 09:37	08/29/2018 12:38	KML
							Certifications: CTDOH,NELAC-NY10854,NJDEP,PADEP			
7440-62-2	**Vanadium**	**29.6**		mg/kg dry	1.10	1	EPA 6010C	08/29/2018 09:37	08/29/2018 12:38	KML
							Certifications: CTDOH,NELAC-NY10854,NJDEP,PADEP			
7440-66-6	**Zinc**	**120**		mg/kg dry	1.66	1	EPA 6010C	08/29/2018 09:37	08/29/2018 12:38	KML
							Certifications: CTDOH,NELAC-NY10854,NJDEP,PADEP			

Mercury by 7473

Log-in Notes: **Sample Notes:**

Sample Prepared by Method: EPA 7473 soil

CAS No.	Parameter	Result	Flag	Units	Reported to LOQ	Dilution	Reference Method	Date/Time Prepared	Date/Time Analyzed	Analyst
7439-97-6	**Mercury**	**2.80**		mg/kg dry	0.0331	1	EPA 7473	08/27/2018 09:28	08/28/2018 09:17	SY
							Certifications: CTDOH,NJDEP,NELAC-NY10854,PADEP			

Total Solids

Log-in Notes: **Sample Notes:**

Sample Prepared by Method: % Solids Prep

CAS No.	Parameter	Result	Flag	Units	Reported to LOQ	Dilution	Reference Method	Date/Time Prepared	Date/Time Analyzed	Analyst
solids	*** % Solids**	**90.5**		%	0.100	1	SM 2540G	08/28/2018 12:44	08/28/2018 17:26	TJD
							Certifications: CTDOH			

Chromium, Hexavalent

Log-in Notes: **Sample Notes:**

Sample Prepared by Method: EPA SW846-3060

CAS No.	Parameter	Result	Flag	Units	Reported to LOQ	Dilution	Reference Method	Date/Time Prepared	Date/Time Analyzed	Analyst
18540-29-9	**Chromium, Hexavalent**	**0.751**		mg/kg dry	0.552	1	EPA 7196A	08/27/2018 08:16	08/27/2018 18:53	TJD
							Certifications: NJDEP,CTDOH,NELAC-NY10854,PADEP			

Sample Information

Client Sample ID: 002/LSB-3 **York Sample ID:** 18H1037-02

York Project (SDG) No.	Client Project ID	Matrix	Collection Date/Time	Date Received
18H1037	100732401	Soil	August 22, 2018 9:10 am	08/22/2018

Sample Information

Client Sample ID: 002/LSB-3 **York Sample ID:** 18H1037-02

York Project (SDG) No.	Client Project ID	Matrix	Collection Date/Time	Date Received
18H1037	100732401	Soil	August 22, 2018 9:10 am	08/22/2018

Volatiles, 8260 Comprehensive **Log-in Notes:** **Sample Notes:**

Sample Prepared by Method: EPA 5035A

CAS No.	Parameter	Result	Flag	Units	Reported to LOD/MDL	LOQ	Dilution	Reference Method	Date/Time Prepared	Date/Time Analyzed	Analyst
630-20-6	1,1,1,2-Tetrachloroethane	ND		mg/kg dry	0.0022	0.0045	1	EPA 8260C Certifications:	08/24/2018 14:31	08/25/2018 00:43 CTDOH,NELAC-NY10854,NELAC-NY12058,NJDEP,PADEP	SS
71-55-6	1,1,1-Trichloroethane	ND		mg/kg dry	0.0022	0.0045	1	EPA 8260C Certifications:	08/24/2018 14:31	08/25/2018 00:43 CTDOH,NELAC-NY10854,NELAC-NY12058,NJDEP,PADEP	SS
79-34-5	1,1,2,2-Tetrachloroethane	ND		mg/kg dry	0.0022	0.0045	1	EPA 8260C Certifications:	08/24/2018 14:31	08/25/2018 00:43 CTDOH,NELAC-NY10854,NELAC-NY12058,NJDEP,PADEP	SS
76-13-1	1,1,2-Trichloro-1,2,2-trifluoroethane (Freon 113)	ND		mg/kg dry	0.0022	0.0045	1	EPA 8260C Certifications:	08/24/2018 14:31	08/25/2018 00:43 CTDOH,NELAC-NY10854,NELAC-NY12058,NJDEP	SS
79-00-5	1,1,2-Trichloroethane	ND		mg/kg dry	0.0022	0.0045	1	EPA 8260C Certifications:	08/24/2018 14:31	08/25/2018 00:43 CTDOH,NELAC-NY10854,NELAC-NY12058,NJDEP,PADEP	SS
75-34-3	1,1-Dichloroethane	ND		mg/kg dry	0.0022	0.0045	1	EPA 8260C Certifications:	08/24/2018 14:31	08/25/2018 00:43 CTDOH,NELAC-NY10854,NELAC-NY12058,NJDEP,PADEP	SS
75-35-4	1,1-Dichloroethylene	ND		mg/kg dry	0.0022	0.0045	1	EPA 8260C Certifications:	08/24/2018 14:31	08/25/2018 00:43 CTDOH,NELAC-NY10854,NELAC-NY12058,NJDEP,PADEP	SS
563-58-6	1,1-Dichloropropylene	ND		mg/kg dry	0.0022	0.0045	1	EPA 8260C Certifications:	08/24/2018 14:31	08/25/2018 00:43 NELAC-NY10854,NELAC-NY12058,NJDEP,PADEP	SS
87-61-6	1,2,3-Trichlorobenzene	ND		mg/kg dry	0.0022	0.0045	1	EPA 8260C Certifications:	08/24/2018 14:31	08/25/2018 00:43 NELAC-NY10854,NELAC-NY12058,NJDEP,PADEP	SS
96-18-4	1,2,3-Trichloropropane	ND		mg/kg dry	0.0022	0.0045	1	EPA 8260C Certifications:	08/24/2018 14:31	08/25/2018 00:43 NELAC-NY10854,NELAC-NY12058,NJDEP	SS
120-82-1	1,2,4-Trichlorobenzene	ND		mg/kg dry	0.0022	0.0045	1	EPA 8260C Certifications:	08/24/2018 14:31	08/25/2018 00:43 NELAC-NY10854,NELAC-NY12058,NJDEP,PADEP	SS
95-63-6	1,2,4-Trimethylbenzene	ND		mg/kg dry	0.0022	0.0045	1	EPA 8260C Certifications:	08/24/2018 14:31	08/25/2018 00:43 CTDOH,NELAC-NY10854,NELAC-NY12058,NJDEP,PADEP	SS
96-12-8	1,2-Dibromo-3-chloropropane	ND		mg/kg dry	0.0022	0.0045	1	EPA 8260C Certifications:	08/24/2018 14:31	08/25/2018 00:43 CTDOH,NELAC-NY10854,NELAC-NY12058,NJDEP,PADEP	SS
106-93-4	1,2-Dibromoethane	ND		mg/kg dry	0.0022	0.0045	1	EPA 8260C Certifications:	08/24/2018 14:31	08/25/2018 00:43 CTDOH,NELAC-NY10854,NELAC-NY12058,NJDEP,PADEP	SS
95-50-1	1,2-Dichlorobenzene	ND		mg/kg dry	0.0022	0.0045	1	EPA 8260C Certifications:	08/24/2018 14:31	08/25/2018 00:43 CTDOH,NELAC-NY10854,NELAC-NY12058,NJDEP,PADEP	SS
107-06-2	1,2-Dichloroethane	ND		mg/kg dry	0.0022	0.0045	1	EPA 8260C Certifications:	08/24/2018 14:31	08/25/2018 00:43 CTDOH,NELAC-NY10854,NELAC-NY12058,NJDEP,PADEP	SS
78-87-5	1,2-Dichloropropane	ND		mg/kg dry	0.0022	0.0045	1	EPA 8260C Certifications:	08/24/2018 14:31	08/25/2018 00:43 CTDOH,NELAC-NY10854,NELAC-NY12058,NJDEP,PADEP	SS
108-67-8	1,3,5-Trimethylbenzene	ND		mg/kg dry	0.0022	0.0045	1	EPA 8260C Certifications:	08/24/2018 14:31	08/25/2018 00:43 CTDOH,NELAC-NY10854,NELAC-NY12058,NJDEP,PADEP	SS
541-73-1	1,3-Dichlorobenzene	ND		mg/kg dry	0.0022	0.0045	1	EPA 8260C Certifications:	08/24/2018 14:31	08/25/2018 00:43 CTDOH,NELAC-NY10854,NELAC-NY12058,NJDEP,PADEP	SS
142-28-9	1,3-Dichloropropane	ND		mg/kg dry	0.0022	0.0045	1	EPA 8260C Certifications:	08/24/2018 14:31	08/25/2018 00:43 NELAC-NY10854,NELAC-NY12058,NJDEP,PADEP	SS
106-46-7	1,4-Dichlorobenzene	ND		mg/kg dry	0.0022	0.0045	1	EPA 8260C Certifications:	08/24/2018 14:31	08/25/2018 00:43 CTDOH,NELAC-NY10854,NELAC-NY12058,NJDEP,PADEP	SS
123-91-1	1,4-Dioxane	ND		mg/kg dry	0.045	0.090	1	EPA 8260C Certifications:	08/24/2018 14:31	08/25/2018 00:43 NELAC-NY10854,NELAC-NY12058,NJDEP,PADEP	SS
594-20-7	2,2-Dichloropropane	ND		mg/kg dry	0.0022	0.0045	1	EPA 8260C Certifications:	08/24/2018 14:31	08/25/2018 00:43 NELAC-NY10854,NELAC-NY12058,NJDEP	SS

Sample Information

Client Sample ID: 002/LSB-3 **York Sample ID:** 18H1037-02

York Project (SDG) No.	Client Project ID	Matrix	Collection Date/Time	Date Received
18H1037	100732401	Soil	August 22, 2018 9:10 am	08/22/2018

Volatiles, 8260 Comprehensive

Log-in Notes:

Sample Notes:

Sample Prepared by Method: EPA 5035A

CAS No.	Parameter	Result	Flag	Units	Reported to LOD/MDL	LOQ	Dilution	Reference Method	Date/Time Prepared	Date/Time Analyzed	Analyst
78-93-3	2-Butanone	ND		mg/kg dry	0.0022	0.0045	1	EPA 8260C Certifications:	08/24/2018 14:31	08/25/2018 00:43 CTDOH,NELAC-NY10854,NELAC-NY12058,NJDEP,PADEP	SS
95-49-8	2-Chlorotoluene	ND		mg/kg dry	0.0022	0.0045	1	EPA 8260C Certifications:	08/24/2018 14:31	08/25/2018 00:43 CTDOH,NELAC-NY10854,NELAC-NY12058,NJDEP,PADEP	SS
591-78-6	2-Hexanone	ND		mg/kg dry	0.0022	0.0045	1	EPA 8260C Certifications:	08/24/2018 14:31	08/25/2018 00:43 CTDOH,NELAC-NY10854,NELAC-NY12058,NJDEP,PADEP	SS
106-43-4	4-Chlorotoluene	ND		mg/kg dry	0.0022	0.0045	1	EPA 8260C Certifications:	08/24/2018 14:31	08/25/2018 00:43 CTDOH,NELAC-NY10854,NELAC-NY12058,NJDEP,PADEP	SS
108-10-1	4-Methyl-2-pentanone	ND		mg/kg dry	0.0022	0.0045	1	EPA 8260C Certifications:	08/24/2018 14:31	08/25/2018 00:43 CTDOH,NELAC-NY10854,NELAC-NY12058,NJDEP,PADEP	SS
67-64-1	**Acetone**	**0.044**	SCAL-E	mg/kg dry	0.0045	0.0090	1	EPA 8260C Certifications:	08/24/2018 14:31	08/25/2018 00:43 CTDOH,NELAC-NY10854,NELAC-NY12058,NJDEP,PADEP	SS
107-02-8	Acrolein	ND		mg/kg dry	0.0045	0.0090	1	EPA 8260C Certifications:	08/24/2018 14:31	08/25/2018 00:43 CTDOH,NELAC-NY10854,NELAC-NY12058,NJDEP,PADEP	SS
107-13-1	Acrylonitrile	ND		mg/kg dry	0.0022	0.0045	1	EPA 8260C Certifications:	08/24/2018 14:31	08/25/2018 00:43 CTDOH,NELAC-NY10854,NELAC-NY12058,NJDEP,PADEP	SS
71-43-2	Benzene	ND		mg/kg dry	0.0022	0.0045	1	EPA 8260C Certifications:	08/24/2018 14:31	08/25/2018 00:43 CTDOH,NELAC-NY10854,NELAC-NY12058,NJDEP,PADEP	SS
108-86-1	Bromobenzene	ND		mg/kg dry	0.0022	0.0045	1	EPA 8260C Certifications:	08/24/2018 14:31	08/25/2018 00:43 NELAC-NY10854,NELAC-NY12058,NJDEP,PADEP	SS
74-97-5	Bromochloromethane	ND		mg/kg dry	0.0022	0.0045	1	EPA 8260C Certifications:	08/24/2018 14:31	08/25/2018 00:43 NELAC-NY10854,NELAC-NY12058,NJDEP,PADEP	SS
75-27-4	Bromodichloromethane	ND		mg/kg dry	0.0022	0.0045	1	EPA 8260C Certifications:	08/24/2018 14:31	08/25/2018 00:43 CTDOH,NELAC-NY10854,NELAC-NY12058,NJDEP,PADEP	SS
75-25-2	Bromoform	ND		mg/kg dry	0.0022	0.0045	1	EPA 8260C Certifications:	08/24/2018 14:31	08/25/2018 00:43 CTDOH,NELAC-NY10854,NELAC-NY12058,NJDEP,PADEP	SS
74-83-9	Bromomethane	ND		mg/kg dry	0.0022	0.0045	1	EPA 8260C Certifications:	08/24/2018 14:31	08/25/2018 00:43 CTDOH,NELAC-NY10854,NELAC-NY12058,NJDEP,PADEP	SS
75-15-0	Carbon disulfide	ND		mg/kg dry	0.0022	0.0045	1	EPA 8260C Certifications:	08/24/2018 14:31	08/25/2018 00:43 CTDOH,NELAC-NY10854,NELAC-NY12058,NJDEP,PADEP	SS
56-23-5	Carbon tetrachloride	ND		mg/kg dry	0.0022	0.0045	1	EPA 8260C Certifications:	08/24/2018 14:31	08/25/2018 00:43 CTDOH,NELAC-NY10854,NELAC-NY12058,NJDEP,PADEP	SS
108-90-7	Chlorobenzene	ND		mg/kg dry	0.0022	0.0045	1	EPA 8260C Certifications:	08/24/2018 14:31	08/25/2018 00:43 CTDOH,NELAC-NY10854,NELAC-NY12058,NJDEP,PADEP	SS
75-00-3	Chloroethane	ND		mg/kg dry	0.0022	0.0045	1	EPA 8260C Certifications:	08/24/2018 14:31	08/25/2018 00:43 CTDOH,NELAC-NY10854,NELAC-NY12058,NJDEP,PADEP	SS
67-66-3	Chloroform	ND		mg/kg dry	0.0022	0.0045	1	EPA 8260C Certifications:	08/24/2018 14:31	08/25/2018 00:43 CTDOH,NELAC-NY10854,NELAC-NY12058,NJDEP,PADEP	SS
74-87-3	Chloromethane	ND		mg/kg dry	0.0022	0.0045	1	EPA 8260C Certifications:	08/24/2018 14:31	08/25/2018 00:43 CTDOH,NELAC-NY10854,NELAC-NY12058,NJDEP,PADEP	SS
156-59-2	cis-1,2-Dichloroethylene	ND		mg/kg dry	0.0022	0.0045	1	EPA 8260C Certifications:	08/24/2018 14:31	08/25/2018 00:43 CTDOH,NELAC-NY10854,NELAC-NY12058,NJDEP,PADEP	SS
10061-01-5	cis-1,3-Dichloropropylene	ND		mg/kg dry	0.0022	0.0045	1	EPA 8260C Certifications:	08/24/2018 14:31	08/25/2018 00:43 CTDOH,NELAC-NY10854,NELAC-NY12058,NJDEP,PADEP	SS
110-82-7	Cyclohexane	ND		mg/kg dry	0.0022	0.0045	1	EPA 8260C Certifications:	08/24/2018 14:31	08/25/2018 00:43 NELAC-NY10854,NELAC-NY12058,NJDEP,PADEP	SS

Sample Information

Client Sample ID: 002/LSB-3 **York Sample ID:** 18H1037-02

York Project (SDG) No.	Client Project ID	Matrix	Collection Date/Time	Date Received
18H1037	100732401	Soil	August 22, 2018 9:10 am	08/22/2018

Volatiles, 8260 Comprehensive **Log-in Notes:** **Sample Notes:**

Sample Prepared by Method: EPA 5035A

CAS No.	Parameter	Result	Flag	Units	Reported to LOD/MDL	LOQ	Dilution	Reference Method	Date/Time Prepared	Date/Time Analyzed	Analyst
124-48-1	Dibromochloromethane	ND		mg/kg dry	0.0022	0.0045	1	EPA 8260C Certifications:	08/24/2018 14:31 NELAC-NY10854,NELAC-NY12058,NJDEP,PADEP	08/25/2018 00:43	SS
74-95-3	Dibromomethane	ND		mg/kg dry	0.0022	0.0045	1	EPA 8260C Certifications:	08/24/2018 14:31 NELAC-NY10854,NELAC-NY12058,NJDEP,PADEP	08/25/2018 00:43	SS
75-71-8	Dichlorodifluoromethane	ND		mg/kg dry	0.0022	0.0045	1	EPA 8260C Certifications:	08/24/2018 14:31 NELAC-NY10854,NELAC-NY12058,NJDEP,PADEP	08/25/2018 00:43	SS
100-41-4	Ethyl Benzene	ND		mg/kg dry	0.0022	0.0045	1	EPA 8260C Certifications:	08/24/2018 14:31 CTDOH,NELAC-NY10854,NELAC-NY12058,NJDEP,PADEP	08/25/2018 00:43	SS
87-68-3	Hexachlorobutadiene	ND		mg/kg dry	0.0022	0.0045	1	EPA 8260C Certifications:	08/24/2018 14:31 NELAC-NY10854,NELAC-NY12058,NJDEP,PADEP	08/25/2018 00:43	SS
98-82-8	Isopropylbenzene	ND		mg/kg dry	0.0022	0.0045	1	EPA 8260C Certifications:	08/24/2018 14:31 CTDOH,NELAC-NY10854,NELAC-NY12058,NJDEP,PADEP	08/25/2018 00:43	SS
79-20-9	Methyl acetate	ND		mg/kg dry	0.0022	0.0045	1	EPA 8260C Certifications:	08/24/2018 14:31 NELAC-NY10854,NELAC-NY12058,NJDEP,PADEP	08/25/2018 00:43	SS
1634-04-4	Methyl tert-butyl ether (MTBE)	ND		mg/kg dry	0.0022	0.0045	1	EPA 8260C Certifications:	08/24/2018 14:31 CTDOH,NELAC-NY10854,NELAC-NY12058,NJDEP,PADEP	08/25/2018 00:43	SS
108-87-2	Methylcyclohexane	ND		mg/kg dry	0.0022	0.0045	1	EPA 8260C Certifications:	08/24/2018 14:31 NELAC-NY10854,NELAC-NY12058,NJDEP,PADEP	08/25/2018 00:43	SS
75-09-2	Methylene chloride	ND		mg/kg dry	0.0045	0.0090	1	EPA 8260C Certifications:	08/24/2018 14:31 CTDOH,NELAC-NY10854,NELAC-NY12058,NJDEP,PADEP	08/25/2018 00:43	SS
104-51-8	n-Butylbenzene	ND		mg/kg dry	0.0022	0.0045	1	EPA 8260C Certifications:	08/24/2018 14:31 CTDOH,NELAC-NY10854,NELAC-NY12058,NJDEP,PADEP	08/25/2018 00:43	SS
103-65-1	n-Propylbenzene	ND		mg/kg dry	0.0022	0.0045	1	EPA 8260C Certifications:	08/24/2018 14:31 CTDOH,NELAC-NY10854,NELAC-NY12058,NJDEP,PADEP	08/25/2018 00:43	SS
95-47-6	o-Xylene	ND		mg/kg dry	0.0022	0.0045	1	EPA 8260C Certifications:	08/24/2018 14:31 CTDOH,NELAC-NY10854,NELAC-NY12058,PADEP	08/25/2018 00:43	SS
179601-23-1	p- & m- Xylenes	ND		mg/kg dry	0.0045	0.0090	1	EPA 8260C Certifications:	08/24/2018 14:31 CTDOH,NELAC-NY10854,NELAC-NY12058,PADEP	08/25/2018 00:43	SS
99-87-6	p-Isopropyltoluene	ND		mg/kg dry	0.0022	0.0045	1	EPA 8260C Certifications:	08/24/2018 14:31 CTDOH,NELAC-NY10854,NELAC-NY12058,NJDEP,PADEP	08/25/2018 00:43	SS
135-98-8	sec-Butylbenzene	ND		mg/kg dry	0.0022	0.0045	1	EPA 8260C Certifications:	08/24/2018 14:31 CTDOH,NELAC-NY10854,NELAC-NY12058,NJDEP,PADEP	08/25/2018 00:43	SS
100-42-5	Styrene	ND		mg/kg dry	0.0022	0.0045	1	EPA 8260C Certifications:	08/24/2018 14:31 CTDOH,NELAC-NY10854,NELAC-NY12058,NJDEP,PADEP	08/25/2018 00:43	SS
75-65-0	**tert-Butyl alcohol (TBA)**	**0.024**	SCAL-E	mg/kg dry	0.0022	0.022	1	EPA 8260C Certifications:	08/24/2018 14:31 NELAC-NY10854,NELAC-NY12058,NJDEP,PADEP	08/25/2018 00:43	SS
98-06-6	tert-Butylbenzene	ND		mg/kg dry	0.0022	0.0045	1	EPA 8260C Certifications:	08/24/2018 14:31 CTDOH,NELAC-NY10854,NELAC-NY12058,NJDEP,PADEP	08/25/2018 00:43	SS
127-18-4	Tetrachloroethylene	ND		mg/kg dry	0.0022	0.0045	1	EPA 8260C Certifications:	08/24/2018 14:31 CTDOH,NELAC-NY10854,NELAC-NY12058,NJDEP,PADEP	08/25/2018 00:43	SS
108-88-3	Toluene	ND		mg/kg dry	0.0022	0.0045	1	EPA 8260C Certifications:	08/24/2018 14:31 CTDOH,NELAC-NY10854,NELAC-NY12058,NJDEP,PADEP	08/25/2018 00:43	SS
156-60-5	trans-1,2-Dichloroethylene	ND		mg/kg dry	0.0022	0.0045	1	EPA 8260C Certifications:	08/24/2018 14:31 CTDOH,NELAC-NY10854,NELAC-NY12058,NJDEP,PADEP	08/25/2018 00:43	SS
10061-02-6	trans-1,3-Dichloropropylene	ND		mg/kg dry	0.0022	0.0045	1	EPA 8260C Certifications:	08/24/2018 14:31 CTDOH,NELAC-NY10854,NELAC-NY12058,NJDEP,PADEP	08/25/2018 00:43	SS

Sample Information

Client Sample ID: 002/LSB-3 **York Sample ID:** 18H1037-02

York Project (SDG) No.	Client Project ID	Matrix	Collection Date/Time	Date Received
18H1037	100732401	Soil	August 22, 2018 9:10 am	08/22/2018

Volatiles, 8260 Comprehensive

Log-in Notes:

Sample Notes:

Sample Prepared by Method: EPA 5035A

CAS No.	Parameter	Result	Flag	Units	Reported to LOD/MDL	LOQ	Dilution	Reference Method	Date/Time Prepared	Date/Time Analyzed	Analyst
79-01-6	Trichloroethylene	ND		mg/kg dry	0.0022	0.0045	1	EPA 8260C Certifications:	08/24/2018 14:31 CTDOH,NELAC-NY10854,NELAC-NY12058,NJDEP,PADEP	08/25/2018 00:43	SS
75-69-4	Trichlorofluoromethane	ND		mg/kg dry	0.0022	0.0045	1	EPA 8260C Certifications:	08/24/2018 14:31 CTDOH,NELAC-NY10854,NELAC-NY12058,NJDEP,PADEP	08/25/2018 00:43	SS
108-05-4	Vinyl acetate	ND		mg/kg dry	0.0022	0.0045	1	EPA 8260C Certifications:	08/24/2018 14:31 NELAC-NY10854,NELAC-NY12058,NJDEP,PADEP	08/25/2018 00:43	SS
75-01-4	Vinyl Chloride	ND		mg/kg dry	0.0022	0.0045	1	EPA 8260C Certifications:	08/24/2018 14:31 CTDOH,NELAC-NY10854,NELAC-NY12058,NJDEP,PADEP	08/25/2018 00:43	SS
1330-20-7	Xylenes, Total	ND		mg/kg dry	0.0067	0.013	1	EPA 8260C Certifications:	08/24/2018 14:31 CTDOH,NELAC-NY10854,NELAC-NY12058,NJDEP	08/25/2018 00:43	SS

	Surrogate Recoveries	Result	Acceptance Range
17060-07-0	*Surrogate: 1,2-Dichloroethane-d4*	*96.0 %*	*77-125*
2037-26-5	*Surrogate: Toluene-d8*	*105 %*	*85-120*
460-00-4	*Surrogate: p-Bromofluorobenzene*	*120 %*	*76-130*

Semi-Volatiles, 8270 Comprehensive

Log-in Notes:

Sample Notes:

Sample Prepared by Method: EPA 3550C

CAS No.	Parameter	Result	Flag	Units	Reported to LOD/MDL	LOQ	Dilution	Reference Method	Date/Time Prepared	Date/Time Analyzed	Analyst
92-52-4	1,1-Biphenyl	ND		mg/kg dry	0.0479	0.0957	2	EPA 8270D Certifications:	08/27/2018 12:45 NELAC-NY10854,NJDEP,PADEP	08/28/2018 17:09	SR
95-94-3	1,2,4,5-Tetrachlorobenzene	ND		mg/kg dry	0.0957	0.191	2	EPA 8270D Certifications:	08/27/2018 12:45 NELAC-NY10854,NJDEP,PADEP	08/28/2018 17:09	SR
120-82-1	1,2,4-Trichlorobenzene	ND		mg/kg dry	0.0479	0.0957	2	EPA 8270D Certifications:	08/27/2018 12:45 CTDOH,NELAC-NY10854,NJDEP,PADEP	08/28/2018 17:09	SR
95-50-1	1,2-Dichlorobenzene	ND		mg/kg dry	0.0479	0.0957	2	EPA 8270D Certifications:	08/27/2018 12:45 NELAC-NY10854,PADEP	08/28/2018 17:09	SR
122-66-7	1,2-Diphenylhydrazine (as Azobenzene)	ND		mg/kg dry	0.0479	0.0957	2	EPA 8270D Certifications:	08/27/2018 12:45 NELAC-NY10854,NJDEP,PADEP	08/28/2018 17:09	SR
541-73-1	1,3-Dichlorobenzene	ND		mg/kg dry	0.0479	0.0957	2	EPA 8270D Certifications:	08/27/2018 12:45 NELAC-NY10854,PADEP	08/28/2018 17:09	SR
106-46-7	1,4-Dichlorobenzene	ND		mg/kg dry	0.0479	0.0957	2	EPA 8270D Certifications:	08/27/2018 12:45 NELAC-NY10854,PADEP	08/28/2018 17:09	SR
58-90-2	2,3,4,6-Tetrachlorophenol	ND		mg/kg dry	0.0957	0.191	2	EPA 8270D Certifications:	08/27/2018 12:45 NELAC-NY10854,NJDEP,PADEP	08/28/2018 17:09	SR
95-95-4	2,4,5-Trichlorophenol	ND		mg/kg dry	0.0479	0.0957	2	EPA 8270D Certifications:	08/27/2018 12:45 CTDOH,NELAC-NY10854,NJDEP,PADEP	08/28/2018 17:09	SR
88-06-2	2,4,6-Trichlorophenol	ND		mg/kg dry	0.0479	0.0957	2	EPA 8270D Certifications:	08/27/2018 12:45 CTDOH,NELAC-NY10854,NJDEP,PADEP	08/28/2018 17:09	SR
120-83-2	2,4-Dichlorophenol	ND		mg/kg dry	0.0479	0.0957	2	EPA 8270D Certifications:	08/27/2018 12:45 CTDOH,NELAC-NY10854,NJDEP,PADEP	08/28/2018 17:09	SR
105-67-9	2,4-Dimethylphenol	ND		mg/kg dry	0.0479	0.0957	2	EPA 8270D Certifications:	08/27/2018 12:45 CTDOH,NELAC-NY10854,NJDEP,PADEP	08/28/2018 17:09	SR
51-28-5	2,4-Dinitrophenol	ND		mg/kg dry	0.0957	0.191	2	EPA 8270D Certifications:	08/27/2018 12:45 CTDOH,NELAC-NY10854,NJDEP,PADEP	08/28/2018 17:09	SR

Sample Information

Client Sample ID: 002/LSB-3 **York Sample ID:** 18H1037-02

York Project (SDG) No.	Client Project ID	Matrix	Collection Date/Time	Date Received
18H1037	100732401	Soil	August 22, 2018 9:10 am	08/22/2018

Semi-Volatiles, 8270 Comprehensive

Log-in Notes:

Sample Notes:

Sample Prepared by Method: EPA 3550C

CAS No.	Parameter	Result	Flag	Units	Reported to LOD/MDL	LOQ	Dilution	Reference Method	Date/Time Prepared	Date/Time Analyzed	Analyst
121-14-2	2,4-Dinitrotoluene	ND		mg/kg dry	0.0479	0.0957	2	EPA 8270D Certifications:	08/27/2018 12:45	08/28/2018 17:09 CTDOH,NELAC-NY10854,NJDEP,PADEP	SR
606-20-2	2,6-Dinitrotoluene	ND		mg/kg dry	0.0479	0.0957	2	EPA 8270D Certifications:	08/27/2018 12:45	08/28/2018 17:09 CTDOH,NELAC-NY10854,NJDEP,PADEP	SR
91-58-7	2-Chloronaphthalene	ND		mg/kg dry	0.0479	0.0957	2	EPA 8270D Certifications:	08/27/2018 12:45	08/28/2018 17:09 CTDOH,NELAC-NY10854,NJDEP,PADEP	SR
95-57-8	2-Chlorophenol	ND		mg/kg dry	0.0479	0.0957	2	EPA 8270D Certifications:	08/27/2018 12:45	08/28/2018 17:09 CTDOH,NELAC-NY10854,NJDEP,PADEP	SR
91-57-6	2-Methylnaphthalene	ND		mg/kg dry	0.0479	0.0957	2	EPA 8270D Certifications:	08/27/2018 12:45	08/28/2018 17:09 CTDOH,NELAC-NY10854,NJDEP,PADEP	SR
95-48-7	2-Methylphenol	ND		mg/kg dry	0.0479	0.0957	2	EPA 8270D Certifications:	08/27/2018 12:45	08/28/2018 17:09 CTDOH,NELAC-NY10854,NJDEP,PADEP	SR
88-74-4	2-Nitroaniline	ND		mg/kg dry	0.0957	0.191	2	EPA 8270D Certifications:	08/27/2018 12:45	08/28/2018 17:09 CTDOH,NELAC-NY10854,NJDEP,PADEP	SR
88-75-5	2-Nitrophenol	ND		mg/kg dry	0.0479	0.0957	2	EPA 8270D Certifications:	08/27/2018 12:45	08/28/2018 17:09 CTDOH,NELAC-NY10854,NJDEP,PADEP	SR
65794-96-9	3- & 4-Methylphenols	ND		mg/kg dry	0.0479	0.0957	2	EPA 8270D Certifications:	08/27/2018 12:45	08/28/2018 17:09 CTDOH,NELAC-NY10854,NJDEP,PADEP	SR
91-94-1	3,3-Dichlorobenzidine	ND		mg/kg dry	0.0479	0.0957	2	EPA 8270D Certifications:	08/27/2018 12:45	08/28/2018 17:09 NELAC-NY10854,NJDEP,PADEP	SR
99-09-2	3-Nitroaniline	ND		mg/kg dry	0.0957	0.191	2	EPA 8270D Certifications:	08/27/2018 12:45	08/28/2018 17:09 CTDOH,NELAC-NY10854,NJDEP,PADEP	SR
534-52-1	4,6-Dinitro-2-methylphenol	ND		mg/kg dry	0.0957	0.191	2	EPA 8270D Certifications:	08/27/2018 12:45	08/28/2018 17:09 CTDOH,NELAC-NY10854,NJDEP,PADEP	SR
101-55-3	4-Bromophenyl phenyl ether	ND		mg/kg dry	0.0479	0.0957	2	EPA 8270D Certifications:	08/27/2018 12:45	08/28/2018 17:09 CTDOH,NELAC-NY10854,NJDEP,PADEP	SR
59-50-7	4-Chloro-3-methylphenol	ND		mg/kg dry	0.0479	0.0957	2	EPA 8270D Certifications:	08/27/2018 12:45	08/28/2018 17:09 CTDOH,NELAC-NY10854,NJDEP,PADEP	SR
106-47-8	4-Chloroaniline	ND		mg/kg dry	0.0479	0.0957	2	EPA 8270D Certifications:	08/27/2018 12:45	08/28/2018 17:09 CTDOH,NELAC-NY10854,NJDEP,PADEP	SR
7005-72-3	4-Chlorophenyl phenyl ether	ND		mg/kg dry	0.0479	0.0957	2	EPA 8270D Certifications:	08/27/2018 12:45	08/28/2018 17:09 CTDOH,NELAC-NY10854,NJDEP,PADEP	SR
100-01-6	4-Nitroaniline	ND		mg/kg dry	0.0957	0.191	2	EPA 8270D Certifications:	08/27/2018 12:45	08/28/2018 17:09 CTDOH,NELAC-NY10854,NJDEP,PADEP	SR
100-02-7	4-Nitrophenol	ND		mg/kg dry	0.0957	0.191	2	EPA 8270D Certifications:	08/27/2018 12:45	08/28/2018 17:09 CTDOH,NELAC-NY10854,NJDEP,PADEP	SR
83-32-9	Acenaphthene	ND		mg/kg dry	0.0479	0.0957	2	EPA 8270D Certifications:	08/27/2018 12:45	08/28/2018 17:09 CTDOH,NELAC-NY10854,NJDEP,PADEP	SR
208-96-8	Acenaphthylene	ND		mg/kg dry	0.0479	0.0957	2	EPA 8270D Certifications:	08/27/2018 12:45	08/28/2018 17:09 CTDOH,NELAC-NY10854,NJDEP,PADEP	SR
98-86-2	Acetophenone	ND		mg/kg dry	0.0479	0.0957	2	EPA 8270D Certifications:	08/27/2018 12:45	08/28/2018 17:09 NELAC-NY10854,NJDEP,PADEP	SR
62-53-3	Aniline	ND		mg/kg dry	0.192	0.383	2	EPA 8270D Certifications:	08/27/2018 12:45	08/28/2018 17:09 NELAC-NY10854,NJDEP,PADEP	SR
120-12-7	Anthracene	ND		mg/kg dry	0.0479	0.0957	2	EPA 8270D Certifications:	08/27/2018 12:45	08/28/2018 17:09 CTDOH,NELAC-NY10854,NJDEP,PADEP	SR

Sample Information

Client Sample ID: 002/LSB-3 **York Sample ID:** 18H1037-02

York Project (SDG) No.	Client Project ID	Matrix	Collection Date/Time	Date Received
18H1037	100732401	Soil	August 22, 2018 9:10 am	08/22/2018

Semi-Volatiles, 8270 Comprehensive

Log-in Notes:

Sample Notes:

Sample Prepared by Method: EPA 3550C

CAS No.	Parameter	Result	Flag	Units	Reported to LOD/MDL	LOQ	Dilution	Reference Method	Date/Time Prepared	Date/Time Analyzed	Analyst
1912-24-9	Atrazine	ND		mg/kg dry	0.0479	0.0957	2	EPA 8270D Certifications:	08/27/2018 12:45 NELAC-NY10854,NJDEP,PADEP	08/28/2018 17:09	SR
100-52-7	Benzaldehyde	ND		mg/kg dry	0.0479	0.0957	2	EPA 8270D Certifications:	08/27/2018 12:45 NELAC-NY10854,NJDEP,PADEP	08/28/2018 17:09	SR
92-87-5	Benzidine	ND		mg/kg dry	0.192	0.383	2	EPA 8270D Certifications:	08/27/2018 12:45 CTDOH,NELAC-NY10854,PADEP	08/28/2018 17:09	SR
56-55-3	Benzo(a)anthracene	ND		mg/kg dry	0.0479	0.0957	2	EPA 8270D Certifications:	08/27/2018 12:45 CTDOH,NELAC-NY10854,NJDEP,PADEP	08/28/2018 17:09	SR
50-32-8	**Benzo(a)pyrene**	**0.0505**	J	mg/kg dry	0.0479	0.0957	2	EPA 8270D Certifications:	08/27/2018 12:45 CTDOH,NELAC-NY10854,NJDEP,PADEP	08/28/2018 17:09	SR
205-99-2	Benzo(b)fluoranthene	ND		mg/kg dry	0.0479	0.0957	2	EPA 8270D Certifications:	08/27/2018 12:45 CTDOH,NELAC-NY10854,NJDEP,PADEP	08/28/2018 17:09	SR
191-24-2	Benzo(g,h,i)perylene	ND		mg/kg dry	0.0479	0.0957	2	EPA 8270D Certifications:	08/27/2018 12:45 CTDOH,NELAC-NY10854,NJDEP,PADEP	08/28/2018 17:09	SR
207-08-9	Benzo(k)fluoranthene	ND		mg/kg dry	0.0479	0.0957	2	EPA 8270D Certifications:	08/27/2018 12:45 CTDOH,NELAC-NY10854,NJDEP,PADEP	08/28/2018 17:09	SR
65-85-0	Benzoic acid	ND		mg/kg dry	0.0479	0.0957	2	EPA 8270D Certifications:	08/27/2018 12:45 NELAC-NY10854,NJDEP,PADEP	08/28/2018 17:09	SR
100-51-6	Benzyl alcohol	ND		mg/kg dry	0.0479	0.0957	2	EPA 8270D Certifications:	08/27/2018 12:45 NELAC-NY10854,NJDEP,PADEP	08/28/2018 17:09	SR
85-68-7	Benzyl butyl phthalate	ND		mg/kg dry	0.0479	0.0957	2	EPA 8270D Certifications:	08/27/2018 12:45 CTDOH,NELAC-NY10854,NJDEP,PADEP	08/28/2018 17:09	SR
111-91-1	Bis(2-chloroethoxy)methane	ND		mg/kg dry	0.0479	0.0957	2	EPA 8270D Certifications:	08/27/2018 12:45 CTDOH,NELAC-NY10854,NJDEP,PADEP	08/28/2018 17:09	SR
111-44-4	Bis(2-chloroethyl)ether	ND		mg/kg dry	0.0479	0.0957	2	EPA 8270D Certifications:	08/27/2018 12:45 CTDOH,NELAC-NY10854,NJDEP,PADEP	08/28/2018 17:09	SR
108-60-1	Bis(2-chloroisopropyl)ether	ND		mg/kg dry	0.0479	0.0957	2	EPA 8270D Certifications:	08/27/2018 12:45 CTDOH,NELAC-NY10854,NJDEP,PADEP	08/28/2018 17:09	SR
117-81-7	Bis(2-ethylhexyl)phthalate	ND		mg/kg dry	0.0479	0.0957	2	EPA 8270D Certifications:	08/27/2018 12:45 CTDOH,NELAC-NY10854,NJDEP,PADEP	08/28/2018 17:09	SR
105-60-2	Caprolactam	ND		mg/kg dry	0.0957	0.191	2	EPA 8270D Certifications:	08/27/2018 12:45 NELAC-NY10854,NJDEP,PADEP	08/28/2018 17:09	SR
86-74-8	Carbazole	ND		mg/kg dry	0.0479	0.0957	2	EPA 8270D Certifications:	08/27/2018 12:45 CTDOH,NELAC-NY10854,NJDEP,PADEP	08/28/2018 17:09	SR
218-01-9	Chrysene	ND		mg/kg dry	0.0479	0.0957	2	EPA 8270D Certifications:	08/27/2018 12:45 CTDOH,NELAC-NY10854,NJDEP,PADEP	08/28/2018 17:09	SR
53-70-3	Dibenzo(a,h)anthracene	ND		mg/kg dry	0.0479	0.0957	2	EPA 8270D Certifications:	08/27/2018 12:45 CTDOH,NELAC-NY10854,NJDEP,PADEP	08/28/2018 17:09	SR
132-64-9	Dibenzofuran	ND		mg/kg dry	0.0479	0.0957	2	EPA 8270D Certifications:	08/27/2018 12:45 CTDOH,NELAC-NY10854,NJDEP,PADEP	08/28/2018 17:09	SR
84-66-2	Diethyl phthalate	ND		mg/kg dry	0.0479	0.0957	2	EPA 8270D Certifications:	08/27/2018 12:45 CTDOH,NELAC-NY10854,NJDEP,PADEP	08/28/2018 17:09	SR
131-11-3	Dimethyl phthalate	ND		mg/kg dry	0.0479	0.0957	2	EPA 8270D Certifications:	08/27/2018 12:45 CTDOH,NELAC-NY10854,NJDEP,PADEP	08/28/2018 17:09	SR
84-74-2	Di-n-butyl phthalate	ND		mg/kg dry	0.0479	0.0957	2	EPA 8270D Certifications:	08/27/2018 12:45 CTDOH,NELAC-NY10854,NJDEP,PADEP	08/28/2018 17:09	SR

Sample Information

Client Sample ID: 002/LSB-3 **York Sample ID:** 18H1037-02

York Project (SDG) No.	Client Project ID	Matrix	Collection Date/Time	Date Received
18H1037	100732401	Soil	August 22, 2018 9:10 am	08/22/2018

Semi-Volatiles, 8270 Comprehensive

Log-in Notes:

Sample Notes:

Sample Prepared by Method: EPA 3550C

CAS No.	Parameter	Result	Flag	Units	Reported to LOD/MDL	LOQ	Dilution	Reference Method	Date/Time Prepared	Date/Time Analyzed	Analyst
117-84-0	Di-n-octyl phthalate	ND		mg/kg dry	0.0479	0.0957	2	EPA 8270D Certifications: CTDOH,NELAC-NY10854,NJDEP,PADEP	08/27/2018 12:45	08/28/2018 17:09	SR
206-44-0	**Fluoranthene**	**0.0543**	J	mg/kg dry	0.0479	0.0957	2	EPA 8270D Certifications: CTDOH,NELAC-NY10854,NJDEP,PADEP	08/27/2018 12:45	08/28/2018 17:09	SR
86-73-7	Fluorene	ND		mg/kg dry	0.0479	0.0957	2	EPA 8270D Certifications: NELAC-NY10854,NJDEP,PADEP	08/27/2018 12:45	08/28/2018 17:09	SR
118-74-1	Hexachlorobenzene	ND		mg/kg dry	0.0479	0.0957	2	EPA 8270D Certifications: CTDOH,NELAC-NY10854,NJDEP,PADEP	08/27/2018 12:45	08/28/2018 17:09	SR
87-68-3	Hexachlorobutadiene	ND		mg/kg dry	0.0479	0.0957	2	EPA 8270D Certifications: CTDOH,NELAC-NY10854,NJDEP,PADEP	08/27/2018 12:45	08/28/2018 17:09	SR
77-47-4	Hexachlorocyclopentadiene	ND		mg/kg dry	0.0479	0.0957	2	EPA 8270D Certifications: CTDOH,NELAC-NY10854,NJDEP,PADEP	08/27/2018 12:45	08/28/2018 17:09	SR
67-72-1	Hexachloroethane	ND		mg/kg dry	0.0479	0.0957	2	EPA 8270D Certifications: CTDOH,NELAC-NY10854,NJDEP,PADEP	08/27/2018 12:45	08/28/2018 17:09	SR
193-39-5	Indeno(1,2,3-cd)pyrene	ND		mg/kg dry	0.0479	0.0957	2	EPA 8270D Certifications: CTDOH,NELAC-NY10854,NJDEP,PADEP	08/27/2018 12:45	08/28/2018 17:09	SR
78-59-1	Isophorone	ND		mg/kg dry	0.0479	0.0957	2	EPA 8270D Certifications: CTDOH,NELAC-NY10854,NJDEP,PADEP	08/27/2018 12:45	08/28/2018 17:09	SR
91-20-3	Naphthalene	ND		mg/kg dry	0.0479	0.0957	2	EPA 8270D Certifications: CTDOH,NELAC-NY10854,NJDEP,PADEP	08/27/2018 12:45	08/28/2018 17:09	SR
98-95-3	Nitrobenzene	ND		mg/kg dry	0.0479	0.0957	2	EPA 8270D Certifications: CTDOH,NELAC-NY10854,NJDEP,PADEP	08/27/2018 12:45	08/28/2018 17:09	SR
62-75-9	N-Nitrosodimethylamine	ND		mg/kg dry	0.0479	0.0957	2	EPA 8270D Certifications: CTDOH,NELAC-NY10854,NJDEP,PADEP	08/27/2018 12:45	08/28/2018 17:09	SR
621-64-7	N-nitroso-di-n-propylamine	ND		mg/kg dry	0.0479	0.0957	2	EPA 8270D Certifications: CTDOH,NELAC-NY10854,NJDEP,PADEP	08/27/2018 12:45	08/28/2018 17:09	SR
86-30-6	N-Nitrosodiphenylamine	ND		mg/kg dry	0.0479	0.0957	2	EPA 8270D Certifications: CTDOH,NELAC-NY10854,NJDEP,PADEP	08/27/2018 12:45	08/28/2018 17:09	SR
87-86-5	Pentachlorophenol	ND		mg/kg dry	0.0479	0.0957	2	EPA 8270D Certifications: CTDOH,NELAC-NY10854,NJDEP,PADEP	08/27/2018 12:45	08/28/2018 17:09	SR
85-01-8	Phenanthrene	ND		mg/kg dry	0.0479	0.0957	2	EPA 8270D Certifications: CTDOH,NELAC-NY10854,NJDEP,PADEP	08/27/2018 12:45	08/28/2018 17:09	SR
108-95-2	Phenol	ND		mg/kg dry	0.0479	0.0957	2	EPA 8270D Certifications: CTDOH,NELAC-NY10854,NJDEP,PADEP	08/27/2018 12:45	08/28/2018 17:09	SR
129-00-0	Pyrene	ND		mg/kg dry	0.0479	0.0957	2	EPA 8270D Certifications: CTDOH,NELAC-NY10854,NJDEP,PADEP	08/27/2018 12:45	08/28/2018 17:09	SR
110-86-1	Pyridine	ND		mg/kg dry	0.192	0.383	2	EPA 8270D Certifications: CTDOH,NELAC-NY10854,NJDEP,PADEP	08/27/2018 12:45	08/28/2018 17:09	SR

	Surrogate Recoveries	Result		Acceptance Range
367-12-4	*Surrogate: 2-Fluorophenol*	*71.1 %*		*20-108*
4165-62-2	*Surrogate: Phenol-d5*	*79.2 %*		*23-114*
4165-60-0	*Surrogate: Nitrobenzene-d5*	*69.8 %*		*22-108*
321-60-8	*Surrogate: 2-Fluorobiphenyl*	*83.8 %*		*21-113*
118-79-6	*Surrogate: 2,4,6-Tribromophenol*	*156 %*	S-08	*19-110*
1718-51-0	*Surrogate: Terphenyl-d14*	*98.1 %*		*24-116*

Sample Information

Client Sample ID: 002/LSB-3 **York Sample ID:** 18H1037-02

York Project (SDG) No.	Client Project ID	Matrix	Collection Date/Time	Date Received
18H1037	100732401	Soil	August 22, 2018 9:10 am	08/22/2018

Metals, Target Analyte **Log-in Notes:** **Sample Notes:**

Sample Prepared by Method: EPA 3050B

CAS No.	Parameter	Result	Flag	Units	Reported to LOQ	Dilution	Reference Method	Date/Time Prepared	Date/Time Analyzed	Analyst
7429-90-5	**Aluminum**	**7730**		mg/kg dry	5.73	1	EPA 6010C	08/29/2018 09:37	08/29/2018 12:40	KML
							Certifications: CTDOH,NELAC-NY10854,NJDEP,PADEP			
7440-36-0	Antimony	ND		mg/kg dry	0.573	1	EPA 6010C	08/29/2018 09:37	08/29/2018 12:40	KML
							Certifications: CTDOH,NELAC-NY10854,NJDEP,PADEP			
7440-38-2	**Arsenic**	**2.06**		mg/kg dry	1.15	1	EPA 6010C	08/29/2018 09:37	08/29/2018 12:40	KML
							Certifications: CTDOH,NELAC-NY10854,NJDEP,PADEP			
7440-39-3	**Barium**	**84.7**		mg/kg dry	1.15	1	EPA 6010C	08/29/2018 09:37	08/29/2018 12:40	KML
							Certifications: CTDOH,NELAC-NY10854,NJDEP,PADEP			
7440-41-7	**Beryllium**	**0.121**		mg/kg dry	0.115	1	EPA 6010C	08/29/2018 09:37	08/29/2018 12:40	KML
							Certifications: CTDOH,NELAC-NY10854,NJDEP,PADEP			
7440-43-9	Cadmium	ND		mg/kg dry	0.344	1	EPA 6010C	08/29/2018 09:37	08/29/2018 12:40	KML
							Certifications: CTDOH,NELAC-NY10854,NJDEP,PADEP			
7440-70-2	**Calcium**	**15200**	B	mg/kg dry	5.73	1	EPA 6010C	08/29/2018 09:37	08/29/2018 12:40	KML
							Certifications: CTDOH,NELAC-NY10854,NJDEP,PADEP			
7440-47-3	**Chromium**	**22.7**		mg/kg dry	0.573	1	EPA 6010C	08/29/2018 09:37	08/29/2018 12:40	KML
							Certifications: CTDOH,NELAC-NY10854,NJDEP,PADEP			
7440-48-4	**Cobalt**	**12.2**		mg/kg dry	0.573	1	EPA 6010C	08/29/2018 09:37	08/29/2018 12:40	KML
							Certifications: CTDOH,NELAC-NY10854,NJDEP,PADEP			
7440-50-8	**Copper**	**28.6**		mg/kg dry	0.573	1	EPA 6010C	08/29/2018 09:37	08/29/2018 12:40	KML
							Certifications: CTDOH,NELAC-NY10854,NJDEP,PADEP			
7439-89-6	**Iron**	**17300**	B	mg/kg dry	2.29	1	EPA 6010C	08/29/2018 09:37	08/29/2018 12:40	KML
							Certifications: CTDOH,NELAC-NY10854,NJDEP,PADEP			
7439-92-1	**Lead**	**131**		mg/kg dry	0.573	1	EPA 6010C	08/29/2018 09:37	08/29/2018 12:40	KML
							Certifications: CTDOH,NELAC-NY10854,NJDEP,PADEP			
7439-95-4	**Magnesium**	**12800**	B	mg/kg dry	5.73	1	EPA 6010C	08/29/2018 09:37	08/29/2018 12:40	KML
							Certifications: CTDOH,NELAC-NY10854,NJDEP,PADEP			
7439-96-5	**Manganese**	**316**		mg/kg dry	0.573	1	EPA 6010C	08/29/2018 09:37	08/29/2018 12:40	KML
							Certifications: CTDOH,NELAC-NY10854,NJDEP,PADEP			
7440-02-0	**Nickel**	**109**		mg/kg dry	0.573	1	EPA 6010C	08/29/2018 09:37	08/29/2018 12:40	KML
							Certifications: CTDOH,NELAC-NY10854,NJDEP,PADEP			
7440-09-7	**Potassium**	**2150**		mg/kg dry	5.73	1	EPA 6010C	08/29/2018 09:37	08/29/2018 12:40	KML
							Certifications: CTDOH,NELAC-NY10854,NJDEP,PADEP			
7782-49-2	Selenium	ND		mg/kg dry	1.15	1	EPA 6010C	08/29/2018 09:37	08/29/2018 12:40	KML
							Certifications: CTDOH,NELAC-NY10854,NJDEP,PADEP			
7440-22-4	Silver	ND		mg/kg dry	0.573	1	EPA 6010C	08/29/2018 09:37	08/29/2018 12:40	KML
							Certifications: CTDOH,NELAC-NY10854,NJDEP,PADEP			
7440-23-5	**Sodium**	**909**		mg/kg dry	11.5	1	EPA 6010C	08/29/2018 09:37	08/29/2018 12:40	KML
							Certifications: CTDOH,NELAC-NY10854,NJDEP			
7440-28-0	Thallium	ND		mg/kg dry	1.15	1	EPA 6010C	08/29/2018 09:37	08/29/2018 12:40	KML
							Certifications: CTDOH,NELAC-NY10854,NJDEP,PADEP			
7440-62-2	**Vanadium**	**25.7**		mg/kg dry	1.15	1	EPA 6010C	08/29/2018 09:37	08/29/2018 12:40	KML
							Certifications: CTDOH,NELAC-NY10854,NJDEP,PADEP			

Sample Information

Client Sample ID: 002/LSB-3 **York Sample ID:** 18H1037-02

York Project (SDG) No.	Client Project ID	Matrix	Collection Date/Time	Date Received
18H1037	100732401	Soil	August 22, 2018 9:10 am	08/22/2018

Metals, Target Analyte

Log-in Notes: **Sample Notes:**

Sample Prepared by Method: EPA 3050B

CAS No.	Parameter	Result	Flag	Units	Reported to LOQ	Dilution	Reference Method	Date/Time Prepared	Date/Time Analyzed	Analyst
7440-66-6	**Zinc**	**101**		mg/kg dry	1.72	1	EPA 6010C	08/29/2018 09:37	08/29/2018 12:40	KML
							Certifications:	CTDOH,NELAC-NY10854,NJDEP,PADEP		

Mercury by 7473

Log-in Notes: **Sample Notes:**

Sample Prepared by Method: EPA 7473 soil

CAS No.	Parameter	Result	Flag	Units	Reported to LOQ	Dilution	Reference Method	Date/Time Prepared	Date/Time Analyzed	Analyst
7439-97-6	**Mercury**	**0.204**		mg/kg dry	0.0344	1	EPA 7473	08/27/2018 09:28	08/27/2018 17:46	SY
							Certifications:	CTDOH,NJDEP,NELAC-NY10854,PADEP		

Total Solids

Log-in Notes: **Sample Notes:**

Sample Prepared by Method: % Solids Prep

CAS No.	Parameter	Result	Flag	Units	Reported to LOQ	Dilution	Reference Method	Date/Time Prepared	Date/Time Analyzed	Analyst
solids	*** % Solids**	**87.2**		%	0.100	1	SM 2540G	08/28/2018 12:44	08/28/2018 17:26	TJD
							Certifications:	CTDOH		

Chromium, Hexavalent

Log-in Notes: **Sample Notes:**

Sample Prepared by Method: EPA SW846-3060

CAS No.	Parameter	Result	Flag	Units	Reported to LOQ	Dilution	Reference Method	Date/Time Prepared	Date/Time Analyzed	Analyst
18540-29-9	Chromium, Hexavalent	ND		mg/kg dry	0.573	1	EPA 7196A	08/27/2018 08:16	08/27/2018 18:53	TJD
							Certifications:	NJDEP,CTDOH,NELAC-NY10854,PADEP		

Sample Information

Client Sample ID: 003/LSB-2 **York Sample ID:** 18H1037-03

York Project (SDG) No.	Client Project ID	Matrix	Collection Date/Time	Date Received
18H1037	100732401	Soil	August 22, 2018 9:25 am	08/22/2018

Volatiles, 8260 Comprehensive

Log-in Notes: **Sample Notes:**

Sample Prepared by Method: EPA 5035A

CAS No.	Parameter	Result	Flag	Units	Reported to LOD/MDL	LOQ	Dilution	Reference Method	Date/Time Prepared	Date/Time Analyzed	Analyst
630-20-6	1,1,1,2-Tetrachloroethane	ND		mg/kg dry	0.0023	0.0046	1	EPA 8260C	08/24/2018 14:31	08/25/2018 01:12	SS
								Certifications:	CTDOH,NELAC-NY10854,NELAC-NY12058,NJDEP,PADEP		
71-55-6	1,1,1-Trichloroethane	ND		mg/kg dry	0.0023	0.0046	1	EPA 8260C	08/24/2018 14:31	08/25/2018 01:12	SS
								Certifications:	CTDOH,NELAC-NY10854,NELAC-NY12058,NJDEP,PADEP		

Sample Information

Client Sample ID: 003/LSB-2 **York Sample ID:** 18H1037-03

York Project (SDG) No.	Client Project ID	Matrix	Collection Date/Time	Date Received
18H1037	100732401	Soil	August 22, 2018 9:25 am	08/22/2018

Volatiles, 8260 Comprehensive **Log-in Notes:** **Sample Notes:**

Sample Prepared by Method: EPA 5035A

CAS No.	Parameter	Result	Flag	Units	Reported to LOD/MDL	LOQ	Dilution	Reference Method	Date/Time Prepared	Date/Time Analyzed	Analyst
79-34-5	1,1,2,2-Tetrachloroethane	ND		mg/kg dry	0.0023	0.0046	1	EPA 8260C Certifications:	08/24/2018 14:31	08/25/2018 01:12 CTDOH,NELAC-NY10854,NELAC-NY12058,NJDEP,PADEP	SS
76-13-1	1,1,2-Trichloro-1,2,2-trifluoroethane (Freon 113)	ND		mg/kg dry	0.0023	0.0046	1	EPA 8260C Certifications:	08/24/2018 14:31	08/25/2018 01:12 CTDOH,NELAC-NY10854,NELAC-NY12058,NJDEP	SS
79-00-5	1,1,2-Trichloroethane	ND		mg/kg dry	0.0023	0.0046	1	EPA 8260C Certifications:	08/24/2018 14:31	08/25/2018 01:12 CTDOH,NELAC-NY10854,NELAC-NY12058,NJDEP,PADEP	SS
75-34-3	1,1-Dichloroethane	ND		mg/kg dry	0.0023	0.0046	1	EPA 8260C Certifications:	08/24/2018 14:31	08/25/2018 01:12 CTDOH,NELAC-NY10854,NELAC-NY12058,NJDEP,PADEP	SS
75-35-4	1,1-Dichloroethylene	ND		mg/kg dry	0.0023	0.0046	1	EPA 8260C Certifications:	08/24/2018 14:31	08/25/2018 01:12 CTDOH,NELAC-NY10854,NELAC-NY12058,NJDEP,PADEP	SS
563-58-6	1,1-Dichloropropylene	ND		mg/kg dry	0.0023	0.0046	1	EPA 8260C Certifications:	08/24/2018 14:31	08/25/2018 01:12 NELAC-NY10854,NELAC-NY12058,NJDEP,PADEP	SS
87-61-6	1,2,3-Trichlorobenzene	ND		mg/kg dry	0.0023	0.0046	1	EPA 8260C Certifications:	08/24/2018 14:31	08/25/2018 01:12 NELAC-NY10854,NELAC-NY12058,NJDEP,PADEP	SS
96-18-4	1,2,3-Trichloropropane	ND		mg/kg dry	0.0023	0.0046	1	EPA 8260C Certifications:	08/24/2018 14:31	08/25/2018 01:12 NELAC-NY10854,NELAC-NY12058,NJDEP	SS
120-82-1	1,2,4-Trichlorobenzene	ND		mg/kg dry	0.0023	0.0046	1	EPA 8260C Certifications:	08/24/2018 14:31	08/25/2018 01:12 NELAC-NY10854,NELAC-NY12058,NJDEP,PADEP	SS
95-63-6	1,2,4-Trimethylbenzene	ND		mg/kg dry	0.0023	0.0046	1	EPA 8260C Certifications:	08/24/2018 14:31	08/25/2018 01:12 CTDOH,NELAC-NY10854,NELAC-NY12058,NJDEP,PADEP	SS
96-12-8	1,2-Dibromo-3-chloropropane	ND		mg/kg dry	0.0023	0.0046	1	EPA 8260C Certifications:	08/24/2018 14:31	08/25/2018 01:12 CTDOH,NELAC-NY10854,NELAC-NY12058,NJDEP,PADEP	SS
106-93-4	1,2-Dibromoethane	ND		mg/kg dry	0.0023	0.0046	1	EPA 8260C Certifications:	08/24/2018 14:31	08/25/2018 01:12 CTDOH,NELAC-NY10854,NELAC-NY12058,NJDEP,PADEP	SS
95-50-1	1,2-Dichlorobenzene	ND		mg/kg dry	0.0023	0.0046	1	EPA 8260C Certifications:	08/24/2018 14:31	08/25/2018 01:12 CTDOH,NELAC-NY10854,NELAC-NY12058,NJDEP,PADEP	SS
107-06-2	1,2-Dichloroethane	ND		mg/kg dry	0.0023	0.0046	1	EPA 8260C Certifications:	08/24/2018 14:31	08/25/2018 01:12 CTDOH,NELAC-NY10854,NELAC-NY12058,NJDEP,PADEP	SS
78-87-5	1,2-Dichloropropane	ND		mg/kg dry	0.0023	0.0046	1	EPA 8260C Certifications:	08/24/2018 14:31	08/25/2018 01:12 CTDOH,NELAC-NY10854,NELAC-NY12058,NJDEP,PADEP	SS
108-67-8	1,3,5-Trimethylbenzene	ND		mg/kg dry	0.0023	0.0046	1	EPA 8260C Certifications:	08/24/2018 14:31	08/25/2018 01:12 CTDOH,NELAC-NY10854,NELAC-NY12058,NJDEP,PADEP	SS
541-73-1	1,3-Dichlorobenzene	ND		mg/kg dry	0.0023	0.0046	1	EPA 8260C Certifications:	08/24/2018 14:31	08/25/2018 01:12 CTDOH,NELAC-NY10854,NELAC-NY12058,NJDEP,PADEP	SS
142-28-9	1,3-Dichloropropane	ND		mg/kg dry	0.0023	0.0046	1	EPA 8260C Certifications:	08/24/2018 14:31	08/25/2018 01:12 NELAC-NY10854,NELAC-NY12058,NJDEP,PADEP	SS
106-46-7	1,4-Dichlorobenzene	ND		mg/kg dry	0.0023	0.0046	1	EPA 8260C Certifications:	08/24/2018 14:31	08/25/2018 01:12 CTDOH,NELAC-NY10854,NELAC-NY12058,NJDEP,PADEP	SS
123-91-1	1,4-Dioxane	ND		mg/kg dry	0.046	0.092	1	EPA 8260C Certifications:	08/24/2018 14:31	08/25/2018 01:12 NELAC-NY10854,NELAC-NY12058,NJDEP,PADEP	SS
594-20-7	2,2-Dichloropropane	ND		mg/kg dry	0.0023	0.0046	1	EPA 8260C Certifications:	08/24/2018 14:31	08/25/2018 01:12 NELAC-NY10854,NELAC-NY12058,NJDEP	SS
78-93-3	2-Butanone	ND		mg/kg dry	0.0023	0.0046	1	EPA 8260C Certifications:	08/24/2018 14:31	08/25/2018 01:12 CTDOH,NELAC-NY10854,NELAC-NY12058,NJDEP,PADEP	SS
95-49-8	2-Chlorotoluene	ND		mg/kg dry	0.0023	0.0046	1	EPA 8260C Certifications:	08/24/2018 14:31	08/25/2018 01:12 CTDOH,NELAC-NY10854,NELAC-NY12058,NJDEP,PADEP	SS

Sample Information

Client Sample ID: 003/LSB-2 **York Sample ID:** 18H1037-03

York Project (SDG) No.	Client Project ID	Matrix	Collection Date/Time	Date Received
18H1037	100732401	Soil	August 22, 2018 9:25 am	08/22/2018

Volatiles, 8260 Comprehensive **Log-in Notes:** **Sample Notes:**

Sample Prepared by Method: EPA 5035A

CAS No.	Parameter	Result	Flag	Units	Reported to LOD/MDL	LOQ	Dilution	Reference Method	Date/Time Prepared	Date/Time Analyzed	Analyst
591-78-6	2-Hexanone	ND		mg/kg dry	0.0023	0.0046	1	EPA 8260C Certifications:	08/24/2018 14:31	08/25/2018 01:12 CTDOH,NELAC-NY10854,NELAC-NY12058,NJDEP,PADEP	SS
106-43-4	4-Chlorotoluene	ND		mg/kg dry	0.0023	0.0046	1	EPA 8260C Certifications:	08/24/2018 14:31	08/25/2018 01:12 CTDOH,NELAC-NY10854,NELAC-NY12058,NJDEP,PADEP	SS
108-10-1	4-Methyl-2-pentanone	ND		mg/kg dry	0.0023	0.0046	1	EPA 8260C Certifications:	08/24/2018 14:31	08/25/2018 01:12 CTDOH,NELAC-NY10854,NELAC-NY12058,NJDEP,PADEP	SS
67-64-1	**Acetone**	**0.038**	SCAL-E	mg/kg dry	0.0046	0.0092	1	EPA 8260C Certifications:	08/24/2018 14:31	08/25/2018 01:12 CTDOH,NELAC-NY10854,NELAC-NY12058,NJDEP,PADEP	SS
107-02-8	Acrolein	ND		mg/kg dry	0.0046	0.0092	1	EPA 8260C Certifications:	08/24/2018 14:31	08/25/2018 01:12 CTDOH,NELAC-NY10854,NELAC-NY12058,NJDEP,PADEP	SS
107-13-1	Acrylonitrile	ND		mg/kg dry	0.0023	0.0046	1	EPA 8260C Certifications:	08/24/2018 14:31	08/25/2018 01:12 CTDOH,NELAC-NY10854,NELAC-NY12058,NJDEP,PADEP	SS
71-43-2	Benzene	ND		mg/kg dry	0.0023	0.0046	1	EPA 8260C Certifications:	08/24/2018 14:31	08/25/2018 01:12 CTDOH,NELAC-NY10854,NELAC-NY12058,NJDEP,PADEP	SS
108-86-1	Bromobenzene	ND		mg/kg dry	0.0023	0.0046	1	EPA 8260C Certifications:	08/24/2018 14:31	08/25/2018 01:12 NELAC-NY10854,NELAC-NY12058,NJDEP,PADEP	SS
74-97-5	Bromochloromethane	ND		mg/kg dry	0.0023	0.0046	1	EPA 8260C Certifications:	08/24/2018 14:31	08/25/2018 01:12 NELAC-NY10854,NELAC-NY12058,NJDEP,PADEP	SS
75-27-4	Bromodichloromethane	ND		mg/kg dry	0.0023	0.0046	1	EPA 8260C Certifications:	08/24/2018 14:31	08/25/2018 01:12 CTDOH,NELAC-NY10854,NELAC-NY12058,NJDEP,PADEP	SS
75-25-2	Bromoform	ND		mg/kg dry	0.0023	0.0046	1	EPA 8260C Certifications:	08/24/2018 14:31	08/25/2018 01:12 CTDOH,NELAC-NY10854,NELAC-NY12058,NJDEP,PADEP	SS
74-83-9	Bromomethane	ND		mg/kg dry	0.0023	0.0046	1	EPA 8260C Certifications:	08/24/2018 14:31	08/25/2018 01:12 CTDOH,NELAC-NY10854,NELAC-NY12058,NJDEP,PADEP	SS
75-15-0	Carbon disulfide	ND		mg/kg dry	0.0023	0.0046	1	EPA 8260C Certifications:	08/24/2018 14:31	08/25/2018 01:12 CTDOH,NELAC-NY10854,NELAC-NY12058,NJDEP,PADEP	SS
56-23-5	Carbon tetrachloride	ND		mg/kg dry	0.0023	0.0046	1	EPA 8260C Certifications:	08/24/2018 14:31	08/25/2018 01:12 CTDOH,NELAC-NY10854,NELAC-NY12058,NJDEP,PADEP	SS
108-90-7	Chlorobenzene	ND		mg/kg dry	0.0023	0.0046	1	EPA 8260C Certifications:	08/24/2018 14:31	08/25/2018 01:12 CTDOH,NELAC-NY10854,NELAC-NY12058,NJDEP,PADEP	SS
75-00-3	Chloroethane	ND		mg/kg dry	0.0023	0.0046	1	EPA 8260C Certifications:	08/24/2018 14:31	08/25/2018 01:12 CTDOH,NELAC-NY10854,NELAC-NY12058,NJDEP,PADEP	SS
67-66-3	Chloroform	ND		mg/kg dry	0.0023	0.0046	1	EPA 8260C Certifications:	08/24/2018 14:31	08/25/2018 01:12 CTDOH,NELAC-NY10854,NELAC-NY12058,NJDEP,PADEP	SS
74-87-3	Chloromethane	ND		mg/kg dry	0.0023	0.0046	1	EPA 8260C Certifications:	08/24/2018 14:31	08/25/2018 01:12 CTDOH,NELAC-NY10854,NELAC-NY12058,NJDEP,PADEP	SS
156-59-2	cis-1,2-Dichloroethylene	ND		mg/kg dry	0.0023	0.0046	1	EPA 8260C Certifications:	08/24/2018 14:31	08/25/2018 01:12 CTDOH,NELAC-NY10854,NELAC-NY12058,NJDEP,PADEP	SS
10061-01-5	cis-1,3-Dichloropropylene	ND		mg/kg dry	0.0023	0.0046	1	EPA 8260C Certifications:	08/24/2018 14:31	08/25/2018 01:12 CTDOH,NELAC-NY10854,NELAC-NY12058,NJDEP,PADEP	SS
110-82-7	Cyclohexane	ND		mg/kg dry	0.0023	0.0046	1	EPA 8260C Certifications:	08/24/2018 14:31	08/25/2018 01:12 NELAC-NY10854,NELAC-NY12058,NJDEP,PADEP	SS
124-48-1	Dibromochloromethane	ND		mg/kg dry	0.0023	0.0046	1	EPA 8260C Certifications:	08/24/2018 14:31	08/25/2018 01:12 NELAC-NY10854,NELAC-NY12058,NJDEP,PADEP	SS
74-95-3	Dibromomethane	ND		mg/kg dry	0.0023	0.0046	1	EPA 8260C Certifications:	08/24/2018 14:31	08/25/2018 01:12 NELAC-NY10854,NELAC-NY12058,NJDEP,PADEP	SS

Sample Information

Client Sample ID: 003/LSB-2 **York Sample ID:** 18H1037-03

York Project (SDG) No.	Client Project ID	Matrix	Collection Date/Time	Date Received
18H1037	100732401	Soil	August 22, 2018 9:25 am	08/22/2018

Volatiles, 8260 Comprehensive **Log-in Notes:** **Sample Notes:**

Sample Prepared by Method: EPA 5035A

CAS No.	Parameter	Result	Flag	Units	Reported to LOD/MDL	LOQ	Dilution	Reference Method	Date/Time Prepared	Date/Time Analyzed	Analyst
75-71-8	Dichlorodifluoromethane	ND		mg/kg dry	0.0023	0.0046	1	EPA 8260C Certifications:	08/24/2018 14:31 NELAC-NY10854,NELAC-NY12058,NJDEP,PADEP	08/25/2018 01:12	SS
100-41-4	Ethyl Benzene	ND		mg/kg dry	0.0023	0.0046	1	EPA 8260C Certifications:	08/24/2018 14:31 CTDOH,NELAC-NY10854,NELAC-NY12058,NJDEP,PADEP	08/25/2018 01:12	SS
87-68-3	Hexachlorobutadiene	ND		mg/kg dry	0.0023	0.0046	1	EPA 8260C Certifications:	08/24/2018 14:31 NELAC-NY10854,NELAC-NY12058,NJDEP,PADEP	08/25/2018 01:12	SS
98-82-8	Isopropylbenzene	ND		mg/kg dry	0.0023	0.0046	1	EPA 8260C Certifications:	08/24/2018 14:31 CTDOH,NELAC-NY10854,NELAC-NY12058,NJDEP,PADEP	08/25/2018 01:12	SS
79-20-9	Methyl acetate	ND		mg/kg dry	0.0023	0.0046	1	EPA 8260C Certifications:	08/24/2018 14:31 NELAC-NY10854,NELAC-NY12058,NJDEP,PADEP	08/25/2018 01:12	SS
1634-04-4	Methyl tert-butyl ether (MTBE)	ND		mg/kg dry	0.0023	0.0046	1	EPA 8260C Certifications:	08/24/2018 14:31 CTDOH,NELAC-NY10854,NELAC-NY12058,NJDEP,PADEP	08/25/2018 01:12	SS
108-87-2	Methylcyclohexane	ND		mg/kg dry	0.0023	0.0046	1	EPA 8260C Certifications:	08/24/2018 14:31 NELAC-NY10854,NELAC-NY12058,NJDEP,PADEP	08/25/2018 01:12	SS
75-09-2	Methylene chloride	ND		mg/kg dry	0.0046	0.0092	1	EPA 8260C Certifications:	08/24/2018 14:31 CTDOH,NELAC-NY10854,NELAC-NY12058,NJDEP,PADEP	08/25/2018 01:12	SS
104-51-8	n-Butylbenzene	ND		mg/kg dry	0.0023	0.0046	1	EPA 8260C Certifications:	08/24/2018 14:31 CTDOH,NELAC-NY10854,NELAC-NY12058,NJDEP,PADEP	08/25/2018 01:12	SS
103-65-1	n-Propylbenzene	ND		mg/kg dry	0.0023	0.0046	1	EPA 8260C Certifications:	08/24/2018 14:31 CTDOH,NELAC-NY10854,NELAC-NY12058,NJDEP,PADEP	08/25/2018 01:12	SS
95-47-6	o-Xylene	ND		mg/kg dry	0.0023	0.0046	1	EPA 8260C Certifications:	08/24/2018 14:31 CTDOH,NELAC-NY10854,NELAC-NY12058,PADEP	08/25/2018 01:12	SS
179601-23-1	p- & m- Xylenes	ND		mg/kg dry	0.0046	0.0092	1	EPA 8260C Certifications:	08/24/2018 14:31 CTDOH,NELAC-NY10854,NELAC-NY12058,PADEP	08/25/2018 01:12	SS
99-87-6	p-Isopropyltoluene	ND		mg/kg dry	0.0023	0.0046	1	EPA 8260C Certifications:	08/24/2018 14:31 CTDOH,NELAC-NY10854,NELAC-NY12058,NJDEP,PADEP	08/25/2018 01:12	SS
135-98-8	sec-Butylbenzene	ND		mg/kg dry	0.0023	0.0046	1	EPA 8260C Certifications:	08/24/2018 14:31 CTDOH,NELAC-NY10854,NELAC-NY12058,NJDEP,PADEP	08/25/2018 01:12	SS
100-42-5	Styrene	ND		mg/kg dry	0.0023	0.0046	1	EPA 8260C Certifications:	08/24/2018 14:31 CTDOH,NELAC-NY10854,NELAC-NY12058,NJDEP,PADEP	08/25/2018 01:12	SS
75-65-0	**tert-Butyl alcohol (TBA)**	**0.035**	SCAL-E	mg/kg dry	0.0023	0.023	1	EPA 8260C Certifications:	08/24/2018 14:31 NELAC-NY10854,NELAC-NY12058,NJDEP,PADEP	08/25/2018 01:12	SS
98-06-6	tert-Butylbenzene	ND		mg/kg dry	0.0023	0.0046	1	EPA 8260C Certifications:	08/24/2018 14:31 CTDOH,NELAC-NY10854,NELAC-NY12058,NJDEP,PADEP	08/25/2018 01:12	SS
127-18-4	Tetrachloroethylene	ND		mg/kg dry	0.0023	0.0046	1	EPA 8260C Certifications:	08/24/2018 14:31 CTDOH,NELAC-NY10854,NELAC-NY12058,NJDEP,PADEP	08/25/2018 01:12	SS
108-88-3	Toluene	ND		mg/kg dry	0.0023	0.0046	1	EPA 8260C Certifications:	08/24/2018 14:31 CTDOH,NELAC-NY10854,NELAC-NY12058,NJDEP,PADEP	08/25/2018 01:12	SS
156-60-5	trans-1,2-Dichloroethylene	ND		mg/kg dry	0.0023	0.0046	1	EPA 8260C Certifications:	08/24/2018 14:31 CTDOH,NELAC-NY10854,NELAC-NY12058,NJDEP,PADEP	08/25/2018 01:12	SS
10061-02-6	trans-1,3-Dichloropropylene	ND		mg/kg dry	0.0023	0.0046	1	EPA 8260C Certifications:	08/24/2018 14:31 CTDOH,NELAC-NY10854,NELAC-NY12058,NJDEP,PADEP	08/25/2018 01:12	SS
79-01-6	Trichloroethylene	ND		mg/kg dry	0.0023	0.0046	1	EPA 8260C Certifications:	08/24/2018 14:31 CTDOH,NELAC-NY10854,NELAC-NY12058,NJDEP,PADEP	08/25/2018 01:12	SS
75-69-4	Trichlorofluoromethane	ND		mg/kg dry	0.0023	0.0046	1	EPA 8260C Certifications:	08/24/2018 14:31 CTDOH,NELAC-NY10854,NELAC-NY12058,NJDEP,PADEP	08/25/2018 01:12	SS

Sample Information

Client Sample ID: 003/LSB-2 **York Sample ID:** 18H1037-03

York Project (SDG) No.	Client Project ID	Matrix	Collection Date/Time	Date Received
18H1037	100732401	Soil	August 22, 2018 9:25 am	08/22/2018

Volatiles, 8260 Comprehensive

Log-in Notes:

Sample Notes:

Sample Prepared by Method: EPA 5035A

CAS No.	Parameter	Result	Flag	Units	Reported to LOD/MDL	LOQ	Dilution	Reference Method	Date/Time Prepared	Date/Time Analyzed	Analyst
108-05-4	Vinyl acetate	ND		mg/kg dry	0.0023	0.0046	1	EPA 8260C Certifications:	08/24/2018 14:31 NELAC-NY10854,NELAC-NY12058,NJDEP,PADEP	08/25/2018 01:12	SS
75-01-4	Vinyl Chloride	ND		mg/kg dry	0.0023	0.0046	1	EPA 8260C Certifications:	08/24/2018 14:31 CTDOH,NELAC-NY10854,NELAC-NY12058,NJDEP,PADEP	08/25/2018 01:12	SS
1330-20-7	Xylenes, Total	ND		mg/kg dry	0.0069	0.014	1	EPA 8260C Certifications:	08/24/2018 14:31 CTDOH,NELAC-NY10854,NELAC-NY12058,NJDEP	08/25/2018 01:12	SS

	Surrogate Recoveries	Result	Acceptance Range
17060-07-0	*Surrogate: 1,2-Dichloroethane-d4*	*97.3 %*	*77-125*
2037-26-5	*Surrogate: Toluene-d8*	*102 %*	*85-120*
460-00-4	*Surrogate: p-Bromofluorobenzene*	*114 %*	*76-130*

Semi-Volatiles, 8270 Comprehensive

Log-in Notes:

Sample Notes:

Sample Prepared by Method: EPA 3550C

CAS No.	Parameter	Result	Flag	Units	Reported to LOD/MDL	LOQ	Dilution	Reference Method	Date/Time Prepared	Date/Time Analyzed	Analyst
92-52-4	1,1-Biphenyl	ND		mg/kg dry	0.0482	0.0962	2	EPA 8270D Certifications:	08/27/2018 12:45 NELAC-NY10854,NJDEP,PADEP	08/28/2018 17:39	SR
95-94-3	1,2,4,5-Tetrachlorobenzene	ND		mg/kg dry	0.0962	0.192	2	EPA 8270D Certifications:	08/27/2018 12:45 NELAC-NY10854,NJDEP,PADEP	08/28/2018 17:39	SR
120-82-1	1,2,4-Trichlorobenzene	ND		mg/kg dry	0.0482	0.0962	2	EPA 8270D Certifications:	08/27/2018 12:45 CTDOH,NELAC-NY10854,NJDEP,PADEP	08/28/2018 17:39	SR
95-50-1	1,2-Dichlorobenzene	ND		mg/kg dry	0.0482	0.0962	2	EPA 8270D Certifications:	08/27/2018 12:45 NELAC-NY10854,PADEP	08/28/2018 17:39	SR
122-66-7	1,2-Diphenylhydrazine (as Azobenzene)	ND		mg/kg dry	0.0482	0.0962	2	EPA 8270D Certifications:	08/27/2018 12:45 NELAC-NY10854,NJDEP,PADEP	08/28/2018 17:39	SR
541-73-1	1,3-Dichlorobenzene	ND		mg/kg dry	0.0482	0.0962	2	EPA 8270D Certifications:	08/27/2018 12:45 NELAC-NY10854,PADEP	08/28/2018 17:39	SR
106-46-7	1,4-Dichlorobenzene	ND		mg/kg dry	0.0482	0.0962	2	EPA 8270D Certifications:	08/27/2018 12:45 NELAC-NY10854,PADEP	08/28/2018 17:39	SR
58-90-2	2,3,4,6-Tetrachlorophenol	ND		mg/kg dry	0.0962	0.192	2	EPA 8270D Certifications:	08/27/2018 12:45 NELAC-NY10854,NJDEP,PADEP	08/28/2018 17:39	SR
95-95-4	2,4,5-Trichlorophenol	ND		mg/kg dry	0.0482	0.0962	2	EPA 8270D Certifications:	08/27/2018 12:45 CTDOH,NELAC-NY10854,NJDEP,PADEP	08/28/2018 17:39	SR
88-06-2	2,4,6-Trichlorophenol	ND		mg/kg dry	0.0482	0.0962	2	EPA 8270D Certifications:	08/27/2018 12:45 CTDOH,NELAC-NY10854,NJDEP,PADEP	08/28/2018 17:39	SR
120-83-2	2,4-Dichlorophenol	ND		mg/kg dry	0.0482	0.0962	2	EPA 8270D Certifications:	08/27/2018 12:45 CTDOH,NELAC-NY10854,NJDEP,PADEP	08/28/2018 17:39	SR
105-67-9	2,4-Dimethylphenol	ND		mg/kg dry	0.0482	0.0962	2	EPA 8270D Certifications:	08/27/2018 12:45 CTDOH,NELAC-NY10854,NJDEP,PADEP	08/28/2018 17:39	SR
51-28-5	2,4-Dinitrophenol	ND		mg/kg dry	0.0962	0.192	2	EPA 8270D Certifications:	08/27/2018 12:45 CTDOH,NELAC-NY10854,NJDEP,PADEP	08/28/2018 17:39	SR
121-14-2	2,4-Dinitrotoluene	ND		mg/kg dry	0.0482	0.0962	2	EPA 8270D Certifications:	08/27/2018 12:45 CTDOH,NELAC-NY10854,NJDEP,PADEP	08/28/2018 17:39	SR
606-20-2	2,6-Dinitrotoluene	ND		mg/kg dry	0.0482	0.0962	2	EPA 8270D Certifications:	08/27/2018 12:45 CTDOH,NELAC-NY10854,NJDEP,PADEP	08/28/2018 17:39	SR

Sample Information

Client Sample ID: 003/LSB-2 **York Sample ID:** 18H1037-03

York Project (SDG) No.	Client Project ID	Matrix	Collection Date/Time	Date Received
18H1037	100732401	Soil	August 22, 2018 9:25 am	08/22/2018

Semi-Volatiles, 8270 Comprehensive

Log-in Notes:

Sample Notes:

Sample Prepared by Method: EPA 3550C

CAS No.	Parameter	Result	Flag	Units	Reported to LOD/MDL	LOQ	Dilution	Reference Method	Date/Time Prepared	Date/Time Analyzed	Analyst
91-58-7	2-Chloronaphthalene	ND		mg/kg dry	0.0482	0.0962	2	EPA 8270D Certifications:	08/27/2018 12:45	08/28/2018 17:39 CTDOH,NELAC-NY10854,NJDEP,PADEP	SR
95-57-8	2-Chlorophenol	ND		mg/kg dry	0.0482	0.0962	2	EPA 8270D Certifications:	08/27/2018 12:45	08/28/2018 17:39 CTDOH,NELAC-NY10854,NJDEP,PADEP	SR
91-57-6	2-Methylnaphthalene	ND		mg/kg dry	0.0482	0.0962	2	EPA 8270D Certifications:	08/27/2018 12:45	08/28/2018 17:39 CTDOH,NELAC-NY10854,NJDEP,PADEP	SR
95-48-7	2-Methylphenol	ND		mg/kg dry	0.0482	0.0962	2	EPA 8270D Certifications:	08/27/2018 12:45	08/28/2018 17:39 CTDOH,NELAC-NY10854,NJDEP,PADEP	SR
88-74-4	2-Nitroaniline	ND		mg/kg dry	0.0962	0.192	2	EPA 8270D Certifications:	08/27/2018 12:45	08/28/2018 17:39 CTDOH,NELAC-NY10854,NJDEP,PADEP	SR
88-75-5	2-Nitrophenol	ND		mg/kg dry	0.0482	0.0962	2	EPA 8270D Certifications:	08/27/2018 12:45	08/28/2018 17:39 CTDOH,NELAC-NY10854,NJDEP,PADEP	SR
65794-96-9	3- & 4-Methylphenols	ND		mg/kg dry	0.0482	0.0962	2	EPA 8270D Certifications:	08/27/2018 12:45	08/28/2018 17:39 CTDOH,NELAC-NY10854,NJDEP,PADEP	SR
91-94-1	3,3-Dichlorobenzidine	ND		mg/kg dry	0.0482	0.0962	2	EPA 8270D Certifications:	08/27/2018 12:45	08/28/2018 17:39 NELAC-NY10854,NJDEP,PADEP	SR
99-09-2	3-Nitroaniline	ND		mg/kg dry	0.0962	0.192	2	EPA 8270D Certifications:	08/27/2018 12:45	08/28/2018 17:39 CTDOH,NELAC-NY10854,NJDEP,PADEP	SR
534-52-1	4,6-Dinitro-2-methylphenol	ND		mg/kg dry	0.0962	0.192	2	EPA 8270D Certifications:	08/27/2018 12:45	08/28/2018 17:39 CTDOH,NELAC-NY10854,NJDEP,PADEP	SR
101-55-3	4-Bromophenyl phenyl ether	ND		mg/kg dry	0.0482	0.0962	2	EPA 8270D Certifications:	08/27/2018 12:45	08/28/2018 17:39 CTDOH,NELAC-NY10854,NJDEP,PADEP	SR
59-50-7	4-Chloro-3-methylphenol	ND		mg/kg dry	0.0482	0.0962	2	EPA 8270D Certifications:	08/27/2018 12:45	08/28/2018 17:39 CTDOH,NELAC-NY10854,NJDEP,PADEP	SR
106-47-8	4-Chloroaniline	ND		mg/kg dry	0.0482	0.0962	2	EPA 8270D Certifications:	08/27/2018 12:45	08/28/2018 17:39 CTDOH,NELAC-NY10854,NJDEP,PADEP	SR
7005-72-3	4-Chlorophenyl phenyl ether	ND		mg/kg dry	0.0482	0.0962	2	EPA 8270D Certifications:	08/27/2018 12:45	08/28/2018 17:39 CTDOH,NELAC-NY10854,NJDEP,PADEP	SR
100-01-6	4-Nitroaniline	ND		mg/kg dry	0.0962	0.192	2	EPA 8270D Certifications:	08/27/2018 12:45	08/28/2018 17:39 CTDOH,NELAC-NY10854,NJDEP,PADEP	SR
100-02-7	4-Nitrophenol	ND		mg/kg dry	0.0962	0.192	2	EPA 8270D Certifications:	08/27/2018 12:45	08/28/2018 17:39 CTDOH,NELAC-NY10854,NJDEP,PADEP	SR
83-32-9	Acenaphthene	ND		mg/kg dry	0.0482	0.0962	2	EPA 8270D Certifications:	08/27/2018 12:45	08/28/2018 17:39 CTDOH,NELAC-NY10854,NJDEP,PADEP	SR
208-96-8	Acenaphthylene	ND		mg/kg dry	0.0482	0.0962	2	EPA 8270D Certifications:	08/27/2018 12:45	08/28/2018 17:39 CTDOH,NELAC-NY10854,NJDEP,PADEP	SR
98-86-2	Acetophenone	ND		mg/kg dry	0.0482	0.0962	2	EPA 8270D Certifications:	08/27/2018 12:45	08/28/2018 17:39 NELAC-NY10854,NJDEP,PADEP	SR
62-53-3	Aniline	ND		mg/kg dry	0.193	0.385	2	EPA 8270D Certifications:	08/27/2018 12:45	08/28/2018 17:39 NELAC-NY10854,NJDEP,PADEP	SR
120-12-7	Anthracene	ND		mg/kg dry	0.0482	0.0962	2	EPA 8270D Certifications:	08/27/2018 12:45	08/28/2018 17:39 CTDOH,NELAC-NY10854,NJDEP,PADEP	SR
1912-24-9	Atrazine	ND		mg/kg dry	0.0482	0.0962	2	EPA 8270D Certifications:	08/27/2018 12:45	08/28/2018 17:39 NELAC-NY10854,NJDEP,PADEP	SR
100-52-7	Benzaldehyde	ND		mg/kg dry	0.0482	0.0962	2	EPA 8270D Certifications:	08/27/2018 12:45	08/28/2018 17:39 NELAC-NY10854,NJDEP,PADEP	SR

Sample Information

Client Sample ID: 003/LSB-2 **York Sample ID:** 18H1037-03

York Project (SDG) No.	Client Project ID	Matrix	Collection Date/Time	Date Received
18H1037	100732401	Soil	August 22, 2018 9:25 am	08/22/2018

Semi-Volatiles, 8270 Comprehensive

Log-in Notes:

Sample Notes:

Sample Prepared by Method: EPA 3550C

CAS No.	Parameter	Result	Flag	Units	Reported to LOD/MDL	LOQ	Dilution	Reference Method	Date/Time Prepared	Date/Time Analyzed	Analyst
92-87-5	Benzidine	ND		mg/kg dry	0.193	0.385	2	EPA 8270D Certifications: CTDOH,NELAC-NY10854,PADEP	08/27/2018 12:45	08/28/2018 17:39	SR
56-55-3	**Benzo(a)anthracene**	**0.0839**	J	mg/kg dry	0.0482	0.0962	2	EPA 8270D Certifications: CTDOH,NELAC-NY10854,NJDEP,PADEP	08/27/2018 12:45	08/28/2018 17:39	SR
50-32-8	**Benzo(a)pyrene**	**0.0692**	J	mg/kg dry	0.0482	0.0962	2	EPA 8270D Certifications: CTDOH,NELAC-NY10854,NJDEP,PADEP	08/27/2018 12:45	08/28/2018 17:39	SR
205-99-2	**Benzo(b)fluoranthene**	**0.0546**	J	mg/kg dry	0.0482	0.0962	2	EPA 8270D Certifications: CTDOH,NELAC-NY10854,NJDEP,PADEP	08/27/2018 12:45	08/28/2018 17:39	SR
191-24-2	Benzo(g,h,i)perylene	ND		mg/kg dry	0.0482	0.0962	2	EPA 8270D Certifications: CTDOH,NELAC-NY10854,NJDEP,PADEP	08/27/2018 12:45	08/28/2018 17:39	SR
207-08-9	**Benzo(k)fluoranthene**	**0.0500**	J	mg/kg dry	0.0482	0.0962	2	EPA 8270D Certifications: CTDOH,NELAC-NY10854,NJDEP,PADEP	08/27/2018 12:45	08/28/2018 17:39	SR
65-85-0	Benzoic acid	ND		mg/kg dry	0.0482	0.0962	2	EPA 8270D Certifications: NELAC-NY10854,NJDEP,PADEP	08/27/2018 12:45	08/28/2018 17:39	SR
100-51-6	Benzyl alcohol	ND		mg/kg dry	0.0482	0.0962	2	EPA 8270D Certifications: NELAC-NY10854,NJDEP,PADEP	08/27/2018 12:45	08/28/2018 17:39	SR
85-68-7	Benzyl butyl phthalate	ND		mg/kg dry	0.0482	0.0962	2	EPA 8270D Certifications: CTDOH,NELAC-NY10854,NJDEP,PADEP	08/27/2018 12:45	08/28/2018 17:39	SR
111-91-1	Bis(2-chloroethoxy)methane	ND		mg/kg dry	0.0482	0.0962	2	EPA 8270D Certifications: CTDOH,NELAC-NY10854,NJDEP,PADEP	08/27/2018 12:45	08/28/2018 17:39	SR
111-44-4	Bis(2-chloroethyl)ether	ND		mg/kg dry	0.0482	0.0962	2	EPA 8270D Certifications: CTDOH,NELAC-NY10854,NJDEP,PADEP	08/27/2018 12:45	08/28/2018 17:39	SR
108-60-1	Bis(2-chloroisopropyl)ether	ND		mg/kg dry	0.0482	0.0962	2	EPA 8270D Certifications: CTDOH,NELAC-NY10854,NJDEP,PADEP	08/27/2018 12:45	08/28/2018 17:39	SR
117-81-7	Bis(2-ethylhexyl)phthalate	ND		mg/kg dry	0.0482	0.0962	2	EPA 8270D Certifications: CTDOH,NELAC-NY10854,NJDEP,PADEP	08/27/2018 12:45	08/28/2018 17:39	SR
105-60-2	Caprolactam	ND		mg/kg dry	0.0962	0.192	2	EPA 8270D Certifications: NELAC-NY10854,NJDEP,PADEP	08/27/2018 12:45	08/28/2018 17:39	SR
86-74-8	Carbazole	ND		mg/kg dry	0.0482	0.0962	2	EPA 8270D Certifications: CTDOH,NELAC-NY10854,NJDEP,PADEP	08/27/2018 12:45	08/28/2018 17:39	SR
218-01-9	**Chrysene**	**0.0685**	J	mg/kg dry	0.0482	0.0962	2	EPA 8270D Certifications: CTDOH,NELAC-NY10854,NJDEP,PADEP	08/27/2018 12:45	08/28/2018 17:39	SR
53-70-3	Dibenzo(a,h)anthracene	ND		mg/kg dry	0.0482	0.0962	2	EPA 8270D Certifications: CTDOH,NELAC-NY10854,NJDEP,PADEP	08/27/2018 12:45	08/28/2018 17:39	SR
132-64-9	Dibenzofuran	ND		mg/kg dry	0.0482	0.0962	2	EPA 8270D Certifications: CTDOH,NELAC-NY10854,NJDEP,PADEP	08/27/2018 12:45	08/28/2018 17:39	SR
84-66-2	Diethyl phthalate	ND		mg/kg dry	0.0482	0.0962	2	EPA 8270D Certifications: CTDOH,NELAC-NY10854,NJDEP,PADEP	08/27/2018 12:45	08/28/2018 17:39	SR
131-11-3	Dimethyl phthalate	ND		mg/kg dry	0.0482	0.0962	2	EPA 8270D Certifications: CTDOH,NELAC-NY10854,NJDEP,PADEP	08/27/2018 12:45	08/28/2018 17:39	SR
84-74-2	Di-n-butyl phthalate	ND		mg/kg dry	0.0482	0.0962	2	EPA 8270D Certifications: CTDOH,NELAC-NY10854,NJDEP,PADEP	08/27/2018 12:45	08/28/2018 17:39	SR
117-84-0	Di-n-octyl phthalate	ND		mg/kg dry	0.0482	0.0962	2	EPA 8270D Certifications: CTDOH,NELAC-NY10854,NJDEP,PADEP	08/27/2018 12:45	08/28/2018 17:39	SR
206-44-0	**Fluoranthene**	**0.152**		mg/kg dry	0.0482	0.0962	2	EPA 8270D Certifications: CTDOH,NELAC-NY10854,NJDEP,PADEP	08/27/2018 12:45	08/28/2018 17:39	SR

Sample Information

Client Sample ID: 003/LSB-2 **York Sample ID:** 18H1037-03

York Project (SDG) No.	Client Project ID	Matrix	Collection Date/Time	Date Received
18H1037	100732401	Soil	August 22, 2018 9:25 am	08/22/2018

Semi-Volatiles, 8270 Comprehensive

Log-in Notes:

Sample Notes:

Sample Prepared by Method: EPA 3550C

CAS No.	Parameter	Result	Flag	Units	Reported to LOD/MDL	LOQ	Dilution	Reference Method	Date/Time Prepared	Date/Time Analyzed	Analyst
86-73-7	Fluorene	ND		mg/kg dry	0.0482	0.0962	2	EPA 8270D Certifications: NELAC-NY10854,NJDEP,PADEP	08/27/2018 12:45	08/28/2018 17:39	SR
118-74-1	Hexachlorobenzene	ND		mg/kg dry	0.0482	0.0962	2	EPA 8270D Certifications: CTDOH,NELAC-NY10854,NJDEP,PADEP	08/27/2018 12:45	08/28/2018 17:39	SR
87-68-3	Hexachlorobutadiene	ND		mg/kg dry	0.0482	0.0962	2	EPA 8270D Certifications: CTDOH,NELAC-NY10854,NJDEP,PADEP	08/27/2018 12:45	08/28/2018 17:39	SR
77-47-4	Hexachlorocyclopentadiene	ND		mg/kg dry	0.0482	0.0962	2	EPA 8270D Certifications: CTDOH,NELAC-NY10854,NJDEP,PADEP	08/27/2018 12:45	08/28/2018 17:39	SR
67-72-1	Hexachloroethane	ND		mg/kg dry	0.0482	0.0962	2	EPA 8270D Certifications: CTDOH,NELAC-NY10854,NJDEP,PADEP	08/27/2018 12:45	08/28/2018 17:39	SR
193-39-5	Indeno(1,2,3-cd)pyrene	ND		mg/kg dry	0.0482	0.0962	2	EPA 8270D Certifications: CTDOH,NELAC-NY10854,NJDEP,PADEP	08/27/2018 12:45	08/28/2018 17:39	SR
78-59-1	Isophorone	ND		mg/kg dry	0.0482	0.0962	2	EPA 8270D Certifications: CTDOH,NELAC-NY10854,NJDEP,PADEP	08/27/2018 12:45	08/28/2018 17:39	SR
91-20-3	Naphthalene	ND		mg/kg dry	0.0482	0.0962	2	EPA 8270D Certifications: CTDOH,NELAC-NY10854,NJDEP,PADEP	08/27/2018 12:45	08/28/2018 17:39	SR
98-95-3	Nitrobenzene	ND		mg/kg dry	0.0482	0.0962	2	EPA 8270D Certifications: CTDOH,NELAC-NY10854,NJDEP,PADEP	08/27/2018 12:45	08/28/2018 17:39	SR
62-75-9	N-Nitrosodimethylamine	ND		mg/kg dry	0.0482	0.0962	2	EPA 8270D Certifications: CTDOH,NELAC-NY10854,NJDEP,PADEP	08/27/2018 12:45	08/28/2018 17:39	SR
621-64-7	N-nitroso-di-n-propylamine	ND		mg/kg dry	0.0482	0.0962	2	EPA 8270D Certifications: CTDOH,NELAC-NY10854,NJDEP,PADEP	08/27/2018 12:45	08/28/2018 17:39	SR
86-30-6	N-Nitrosodiphenylamine	ND		mg/kg dry	0.0482	0.0962	2	EPA 8270D Certifications: CTDOH,NELAC-NY10854,NJDEP,PADEP	08/27/2018 12:45	08/28/2018 17:39	SR
87-86-5	Pentachlorophenol	ND		mg/kg dry	0.0482	0.0962	2	EPA 8270D Certifications: CTDOH,NELAC-NY10854,NJDEP,PADEP	08/27/2018 12:45	08/28/2018 17:39	SR
85-01-8	**Phenanthrene**	**0.126**		mg/kg dry	0.0482	0.0962	2	EPA 8270D Certifications: CTDOH,NELAC-NY10854,NJDEP,PADEP	08/27/2018 12:45	08/28/2018 17:39	SR
108-95-2	Phenol	ND		mg/kg dry	0.0482	0.0962	2	EPA 8270D Certifications: CTDOH,NELAC-NY10854,NJDEP,PADEP	08/27/2018 12:45	08/28/2018 17:39	SR
129-00-0	**Pyrene**	**0.129**		mg/kg dry	0.0482	0.0962	2	EPA 8270D Certifications: CTDOH,NELAC-NY10854,NJDEP,PADEP	08/27/2018 12:45	08/28/2018 17:39	SR
110-86-1	Pyridine	ND		mg/kg dry	0.193	0.385	2	EPA 8270D Certifications: CTDOH,NELAC-NY10854,NJDEP,PADEP	08/27/2018 12:45	08/28/2018 17:39	SR

	Surrogate Recoveries	Result		Acceptance Range
367-12-4	*Surrogate: 2-Fluorophenol*	*72.5 %*		*20-108*
4165-62-2	*Surrogate: Phenol-d5*	*74.7 %*		*23-114*
4165-60-0	*Surrogate: Nitrobenzene-d5*	*58.0 %*		*22-108*
321-60-8	*Surrogate: 2-Fluorobiphenyl*	*73.8 %*		*21-113*
118-79-6	*Surrogate: 2,4,6-Tribromophenol*	*119 %*	S-08	*19-110*
1718-51-0	*Surrogate: Terphenyl-d14*	*90.8 %*		*24-116*

Metals, Target Analyte

Log-in Notes:

Sample Notes:

Sample Information

Client Sample ID: 003/LSB-2 **York Sample ID:** 18H1037-03

York Project (SDG) No.	Client Project ID	Matrix	Collection Date/Time	Date Received
18H1037	100732401	Soil	August 22, 2018 9:25 am	08/22/2018

Sample Prepared by Method: EPA 3050B

CAS No.	Parameter	Result	Flag	Units	Reported to LOQ	Dilution	Reference Method	Date/Time Prepared	Date/Time Analyzed	Analyst
7429-90-5	**Aluminum**	**7630**		mg/kg dry	5.77	1	EPA 6010C	08/29/2018 09:37	08/29/2018 12:42	KML
							Certifications: CTDOH,NELAC-NY10854,NJDEP,PADEP			
7440-36-0	**Antimony**	**1.14**		mg/kg dry	0.577	1	EPA 6010C	08/29/2018 09:37	08/29/2018 12:42	KML
							Certifications: CTDOH,NELAC-NY10854,NJDEP,PADEP			
7440-38-2	Arsenic	ND		mg/kg dry	1.15	1	EPA 6010C	08/29/2018 09:37	08/29/2018 12:42	KML
							Certifications: CTDOH,NELAC-NY10854,NJDEP,PADEP			
7440-39-3	**Barium**	**106**		mg/kg dry	1.15	1	EPA 6010C	08/29/2018 09:37	08/29/2018 12:42	KML
							Certifications: CTDOH,NELAC-NY10854,NJDEP,PADEP			
7440-41-7	**Beryllium**	**0.283**		mg/kg dry	0.115	1	EPA 6010C	08/29/2018 09:37	08/29/2018 12:42	KML
							Certifications: CTDOH,NELAC-NY10854,NJDEP,PADEP			
7440-43-9	Cadmium	ND		mg/kg dry	0.346	1	EPA 6010C	08/29/2018 09:37	08/29/2018 12:42	KML
							Certifications: CTDOH,NELAC-NY10854,NJDEP,PADEP			
7440-70-2	**Calcium**	**8380**	B	mg/kg dry	5.77	1	EPA 6010C	08/29/2018 09:37	08/29/2018 12:42	KML
							Certifications: CTDOH,NELAC-NY10854,NJDEP,PADEP			
7440-47-3	**Chromium**	**26.9**		mg/kg dry	0.577	1	EPA 6010C	08/29/2018 09:37	08/29/2018 12:42	KML
							Certifications: CTDOH,NELAC-NY10854,NJDEP,PADEP			
7440-48-4	**Cobalt**	**14.5**		mg/kg dry	0.577	1	EPA 6010C	08/29/2018 09:37	08/29/2018 12:42	KML
							Certifications: CTDOH,NELAC-NY10854,NJDEP,PADEP			
7440-50-8	**Copper**	**19.0**		mg/kg dry	0.577	1	EPA 6010C	08/29/2018 09:37	08/29/2018 12:42	KML
							Certifications: CTDOH,NELAC-NY10854,NJDEP,PADEP			
7439-89-6	**Iron**	**19600**	B	mg/kg dry	2.31	1	EPA 6010C	08/29/2018 09:37	08/29/2018 12:42	KML
							Certifications: CTDOH,NELAC-NY10854,NJDEP,PADEP			
7439-92-1	**Lead**	**85.5**		mg/kg dry	0.577	1	EPA 6010C	08/29/2018 09:37	08/29/2018 12:42	KML
							Certifications: CTDOH,NELAC-NY10854,NJDEP,PADEP			
7439-95-4	**Magnesium**	**16900**	B	mg/kg dry	5.77	1	EPA 6010C	08/29/2018 09:37	08/29/2018 12:42	KML
							Certifications: CTDOH,NELAC-NY10854,NJDEP,PADEP			
7439-96-5	**Manganese**	**444**		mg/kg dry	0.577	1	EPA 6010C	08/29/2018 09:37	08/29/2018 12:42	KML
							Certifications: CTDOH,NELAC-NY10854,NJDEP,PADEP			
7440-02-0	**Nickel**	**172**		mg/kg dry	0.577	1	EPA 6010C	08/29/2018 09:37	08/29/2018 12:42	KML
							Certifications: CTDOH,NELAC-NY10854,NJDEP,PADEP			
7440-09-7	**Potassium**	**1840**		mg/kg dry	5.77	1	EPA 6010C	08/29/2018 09:37	08/29/2018 12:42	KML
							Certifications: CTDOH,NELAC-NY10854,NJDEP,PADEP			
7782-49-2	Selenium	ND		mg/kg dry	1.15	1	EPA 6010C	08/29/2018 09:37	08/29/2018 12:42	KML
							Certifications: CTDOH,NELAC-NY10854,NJDEP,PADEP			
7440-22-4	Silver	ND		mg/kg dry	0.577	1	EPA 6010C	08/29/2018 09:37	08/29/2018 12:42	KML
							Certifications: CTDOH,NELAC-NY10854,NJDEP,PADEP			
7440-23-5	**Sodium**	**526**		mg/kg dry	11.5	1	EPA 6010C	08/29/2018 09:37	08/29/2018 12:42	KML
							Certifications: CTDOH,NELAC-NY10854,NJDEP			
7440-28-0	Thallium	ND		mg/kg dry	1.15	1	EPA 6010C	08/29/2018 09:37	08/29/2018 12:42	KML
							Certifications: CTDOH,NELAC-NY10854,NJDEP,PADEP			
7440-62-2	**Vanadium**	**21.8**		mg/kg dry	1.15	1	EPA 6010C	08/29/2018 09:37	08/29/2018 12:42	KML
							Certifications: CTDOH,NELAC-NY10854,NJDEP,PADEP			
7440-66-6	**Zinc**	**49.9**		mg/kg dry	1.73	1	EPA 6010C	08/29/2018 09:37	08/29/2018 12:42	KML
							Certifications: CTDOH,NELAC-NY10854,NJDEP,PADEP			

Sample Information

Client Sample ID: 003/LSB-2 **York Sample ID:** 18H1037-03

York Project (SDG) No.	Client Project ID	Matrix	Collection Date/Time	Date Received
18H1037	100732401	Soil	August 22, 2018 9:25 am	08/22/2018

Mercury by 7473

Log-in Notes: **Sample Notes:**

Sample Prepared by Method: EPA 7473 soil

CAS No.	Parameter	Result	Flag	Units	Reported to LOQ	Dilution	Reference Method	Date/Time Prepared	Date/Time Analyzed	Analyst
7439-97-6	**Mercury**	**0.209**		mg/kg dry	0.0346	1	EPA 7473	08/27/2018 09:28	08/27/2018 17:55	SY
							Certifications: CTDOH,NJDEP,NELAC-NY10854,PADEP			

Total Solids

Log-in Notes: **Sample Notes:**

Sample Prepared by Method: % Solids Prep

CAS No.	Parameter	Result	Flag	Units	Reported to LOQ	Dilution	Reference Method	Date/Time Prepared	Date/Time Analyzed	Analyst
solids	*** % Solids**	**86.7**		%	0.100	1	SM 2540G	08/28/2018 12:44	08/28/2018 17:26	TJD
							Certifications: CTDOH			

Chromium, Hexavalent

Log-in Notes: **Sample Notes:**

Sample Prepared by Method: EPA SW846-3060

CAS No.	Parameter	Result	Flag	Units	Reported to LOQ	Dilution	Reference Method	Date/Time Prepared	Date/Time Analyzed	Analyst
18540-29-9	**Chromium, Hexavalent**	**1.85**		mg/kg dry	0.577	1	EPA 7196A	08/27/2018 08:16	08/27/2018 18:53	TJD
							Certifications: NJDEP,CTDOH,NELAC-NY10854,PADEP			

Sample Information

Client Sample ID: 004/LSB-4 **York Sample ID:** 18H1037-04

York Project (SDG) No.	Client Project ID	Matrix	Collection Date/Time	Date Received
18H1037	100732401	Soil	August 22, 2018 10:10 am	08/22/2018

Volatiles, 8260 Comprehensive

Log-in Notes: **Sample Notes:**

Sample Prepared by Method: EPA 5035A

CAS No.	Parameter	Result	Flag	Units	Reported to LOD/MDL	LOQ	Dilution	Reference Method	Date/Time Prepared	Date/Time Analyzed	Analyst
630-20-6	1,1,1,2-Tetrachloroethane	ND		mg/kg dry	0.0024	0.0048	1	EPA 8260C	08/24/2018 14:31	08/25/2018 01:40	SS
								Certifications: CTDOH,NELAC-NY10854,NELAC-NY12058,NJDEP,PADEP			
71-55-6	1,1,1-Trichloroethane	ND		mg/kg dry	0.0024	0.0048	1	EPA 8260C	08/24/2018 14:31	08/25/2018 01:40	SS
								Certifications: CTDOH,NELAC-NY10854,NELAC-NY12058,NJDEP,PADEP			
79-34-5	1,1,2,2-Tetrachloroethane	ND		mg/kg dry	0.0024	0.0048	1	EPA 8260C	08/24/2018 14:31	08/25/2018 01:40	SS
								Certifications: CTDOH,NELAC-NY10854,NELAC-NY12058,NJDEP,PADEP			
76-13-1	1,1,2-Trichloro-1,2,2-trifluoroethane (Freon 113)	ND		mg/kg dry	0.0024	0.0048	1	EPA 8260C	08/24/2018 14:31	08/25/2018 01:40	SS
								Certifications: CTDOH,NELAC-NY10854,NELAC-NY12058,NJDEP			
79-00-5	1,1,2-Trichloroethane	ND		mg/kg dry	0.0024	0.0048	1	EPA 8260C	08/24/2018 14:31	08/25/2018 01:40	SS
								Certifications: CTDOH,NELAC-NY10854,NELAC-NY12058,NJDEP,PADEP			
75-34-3	1,1-Dichloroethane	ND		mg/kg dry	0.0024	0.0048	1	EPA 8260C	08/24/2018 14:31	08/25/2018 01:40	SS
								Certifications: CTDOH,NELAC-NY10854,NELAC-NY12058,NJDEP,PADEP			

Sample Information

Client Sample ID: 004/LSB-4 **York Sample ID:** 18H1037-04

York Project (SDG) No.	Client Project ID	Matrix	Collection Date/Time	Date Received
18H1037	100732401	Soil	August 22, 2018 10:10 am	08/22/2018

Volatiles, 8260 Comprehensive **Log-in Notes:** **Sample Notes:**

Sample Prepared by Method: EPA 5035A

CAS No.	Parameter	Result	Flag	Units	Reported to LOD/MDL	LOQ	Dilution	Reference Method	Date/Time Prepared	Date/Time Analyzed	Analyst
75-35-4	1,1-Dichloroethylene	ND		mg/kg dry	0.0024	0.0048	1	EPA 8260C	08/24/2018 14:31	08/25/2018 01:40	SS
								Certifications:	CTDOH,NELAC-NY10854,NELAC-NY12058,NJDEP,PADEP		
563-58-6	1,1-Dichloropropylene	ND		mg/kg dry	0.0024	0.0048	1	EPA 8260C	08/24/2018 14:31	08/25/2018 01:40	SS
								Certifications:	NELAC-NY10854,NELAC-NY12058,NJDEP,PADEP		
87-61-6	1,2,3-Trichlorobenzene	ND		mg/kg dry	0.0024	0.0048	1	EPA 8260C	08/24/2018 14:31	08/25/2018 01:40	SS
								Certifications:	NELAC-NY10854,NELAC-NY12058,NJDEP,PADEP		
96-18-4	1,2,3-Trichloropropane	ND		mg/kg dry	0.0024	0.0048	1	EPA 8260C	08/24/2018 14:31	08/25/2018 01:40	SS
								Certifications:	NELAC-NY10854,NELAC-NY12058,NJDEP		
120-82-1	1,2,4-Trichlorobenzene	ND		mg/kg dry	0.0024	0.0048	1	EPA 8260C	08/24/2018 14:31	08/25/2018 01:40	SS
								Certifications:	NELAC-NY10854,NELAC-NY12058,NJDEP,PADEP		
95-63-6	1,2,4-Trimethylbenzene	ND		mg/kg dry	0.0024	0.0048	1	EPA 8260C	08/24/2018 14:31	08/25/2018 01:40	SS
								Certifications:	CTDOH,NELAC-NY10854,NELAC-NY12058,NJDEP,PADEP		
96-12-8	1,2-Dibromo-3-chloropropane	ND		mg/kg dry	0.0024	0.0048	1	EPA 8260C	08/24/2018 14:31	08/25/2018 01:40	SS
								Certifications:	CTDOH,NELAC-NY10854,NELAC-NY12058,NJDEP,PADEP		
106-93-4	1,2-Dibromoethane	ND		mg/kg dry	0.0024	0.0048	1	EPA 8260C	08/24/2018 14:31	08/25/2018 01:40	SS
								Certifications:	CTDOH,NELAC-NY10854,NELAC-NY12058,NJDEP,PADEP		
95-50-1	1,2-Dichlorobenzene	ND		mg/kg dry	0.0024	0.0048	1	EPA 8260C	08/24/2018 14:31	08/25/2018 01:40	SS
								Certifications:	CTDOH,NELAC-NY10854,NELAC-NY12058,NJDEP,PADEP		
107-06-2	1,2-Dichloroethane	ND		mg/kg dry	0.0024	0.0048	1	EPA 8260C	08/24/2018 14:31	08/25/2018 01:40	SS
								Certifications:	CTDOH,NELAC-NY10854,NELAC-NY12058,NJDEP,PADEP		
78-87-5	1,2-Dichloropropane	ND		mg/kg dry	0.0024	0.0048	1	EPA 8260C	08/24/2018 14:31	08/25/2018 01:40	SS
								Certifications:	CTDOH,NELAC-NY10854,NELAC-NY12058,NJDEP,PADEP		
108-67-8	1,3,5-Trimethylbenzene	ND		mg/kg dry	0.0024	0.0048	1	EPA 8260C	08/24/2018 14:31	08/25/2018 01:40	SS
								Certifications:	CTDOH,NELAC-NY10854,NELAC-NY12058,NJDEP,PADEP		
541-73-1	1,3-Dichlorobenzene	ND		mg/kg dry	0.0024	0.0048	1	EPA 8260C	08/24/2018 14:31	08/25/2018 01:40	SS
								Certifications:	CTDOH,NELAC-NY10854,NELAC-NY12058,NJDEP,PADEP		
142-28-9	1,3-Dichloropropane	ND		mg/kg dry	0.0024	0.0048	1	EPA 8260C	08/24/2018 14:31	08/25/2018 01:40	SS
								Certifications:	NELAC-NY10854,NELAC-NY12058,NJDEP,PADEP		
106-46-7	1,4-Dichlorobenzene	ND		mg/kg dry	0.0024	0.0048	1	EPA 8260C	08/24/2018 14:31	08/25/2018 01:40	SS
								Certifications:	CTDOH,NELAC-NY10854,NELAC-NY12058,NJDEP,PADEP		
123-91-1	1,4-Dioxane	ND		mg/kg dry	0.048	0.095	1	EPA 8260C	08/24/2018 14:31	08/25/2018 01:40	SS
								Certifications:	NELAC-NY10854,NELAC-NY12058,NJDEP,PADEP		
594-20-7	2,2-Dichloropropane	ND		mg/kg dry	0.0024	0.0048	1	EPA 8260C	08/24/2018 14:31	08/25/2018 01:40	SS
								Certifications:	NELAC-NY10854,NELAC-NY12058,NJDEP		
78-93-3	2-Butanone	ND		mg/kg dry	0.0024	0.0048	1	EPA 8260C	08/24/2018 14:31	08/25/2018 01:40	SS
								Certifications:	CTDOH,NELAC-NY10854,NELAC-NY12058,NJDEP,PADEP		
95-49-8	2-Chlorotoluene	ND		mg/kg dry	0.0024	0.0048	1	EPA 8260C	08/24/2018 14:31	08/25/2018 01:40	SS
								Certifications:	CTDOH,NELAC-NY10854,NELAC-NY12058,NJDEP,PADEP		
591-78-6	2-Hexanone	ND		mg/kg dry	0.0024	0.0048	1	EPA 8260C	08/24/2018 14:31	08/25/2018 01:40	SS
								Certifications:	CTDOH,NELAC-NY10854,NELAC-NY12058,NJDEP,PADEP		
106-43-4	4-Chlorotoluene	ND		mg/kg dry	0.0024	0.0048	1	EPA 8260C	08/24/2018 14:31	08/25/2018 01:40	SS
								Certifications:	CTDOH,NELAC-NY10854,NELAC-NY12058,NJDEP,PADEP		
108-10-1	4-Methyl-2-pentanone	ND		mg/kg dry	0.0024	0.0048	1	EPA 8260C	08/24/2018 14:31	08/25/2018 01:40	SS
								Certifications:	CTDOH,NELAC-NY10854,NELAC-NY12058,NJDEP,PADEP		
67-64-1	**Acetone**	**0.032**	SCAL-E	mg/kg dry	0.0048	0.0095	1	EPA 8260C	08/24/2018 14:31	08/25/2018 01:40	SS
								Certifications:	CTDOH,NELAC-NY10854,NELAC-NY12058,NJDEP,PADEP		

Sample Information

Client Sample ID: 004/LSB-4 **York Sample ID:** 18H1037-04

York Project (SDG) No.	Client Project ID	Matrix	Collection Date/Time	Date Received
18H1037	100732401	Soil	August 22, 2018 10:10 am	08/22/2018

Volatiles, 8260 Comprehensive **Log-in Notes:** **Sample Notes:**

Sample Prepared by Method: EPA 5035A

CAS No.	Parameter	Result	Flag	Units	Reported to LOD/MDL	LOQ	Dilution	Reference Method	Date/Time Prepared	Date/Time Analyzed	Analyst
107-02-8	Acrolein	ND		mg/kg dry	0.0048	0.0095	1	EPA 8260C Certifications:	08/24/2018 14:31	08/25/2018 01:40	SS CTDOH,NELAC-NY10854,NELAC-NY12058,NJDEP,PADEP
107-13-1	Acrylonitrile	ND		mg/kg dry	0.0024	0.0048	1	EPA 8260C Certifications:	08/24/2018 14:31	08/25/2018 01:40	SS CTDOH,NELAC-NY10854,NELAC-NY12058,NJDEP,PADEP
71-43-2	Benzene	ND		mg/kg dry	0.0024	0.0048	1	EPA 8260C Certifications:	08/24/2018 14:31	08/25/2018 01:40	SS CTDOH,NELAC-NY10854,NELAC-NY12058,NJDEP,PADEP
108-86-1	Bromobenzene	ND		mg/kg dry	0.0024	0.0048	1	EPA 8260C Certifications:	08/24/2018 14:31	08/25/2018 01:40	SS NELAC-NY10854,NELAC-NY12058,NJDEP,PADEP
74-97-5	Bromochloromethane	ND		mg/kg dry	0.0024	0.0048	1	EPA 8260C Certifications:	08/24/2018 14:31	08/25/2018 01:40	SS NELAC-NY10854,NELAC-NY12058,NJDEP,PADEP
75-27-4	Bromodichloromethane	ND		mg/kg dry	0.0024	0.0048	1	EPA 8260C Certifications:	08/24/2018 14:31	08/25/2018 01:40	SS CTDOH,NELAC-NY10854,NELAC-NY12058,NJDEP,PADEP
75-25-2	Bromoform	ND		mg/kg dry	0.0024	0.0048	1	EPA 8260C Certifications:	08/24/2018 14:31	08/25/2018 01:40	SS CTDOH,NELAC-NY10854,NELAC-NY12058,NJDEP,PADEP
74-83-9	Bromomethane	ND		mg/kg dry	0.0024	0.0048	1	EPA 8260C Certifications:	08/24/2018 14:31	08/25/2018 01:40	SS CTDOH,NELAC-NY10854,NELAC-NY12058,NJDEP,PADEP
75-15-0	Carbon disulfide	ND		mg/kg dry	0.0024	0.0048	1	EPA 8260C Certifications:	08/24/2018 14:31	08/25/2018 01:40	SS CTDOH,NELAC-NY10854,NELAC-NY12058,NJDEP,PADEP
56-23-5	Carbon tetrachloride	ND		mg/kg dry	0.0024	0.0048	1	EPA 8260C Certifications:	08/24/2018 14:31	08/25/2018 01:40	SS CTDOH,NELAC-NY10854,NELAC-NY12058,NJDEP,PADEP
108-90-7	Chlorobenzene	ND		mg/kg dry	0.0024	0.0048	1	EPA 8260C Certifications:	08/24/2018 14:31	08/25/2018 01:40	SS CTDOH,NELAC-NY10854,NELAC-NY12058,NJDEP,PADEP
75-00-3	Chloroethane	ND		mg/kg dry	0.0024	0.0048	1	EPA 8260C Certifications:	08/24/2018 14:31	08/25/2018 01:40	SS CTDOH,NELAC-NY10854,NELAC-NY12058,NJDEP,PADEP
67-66-3	Chloroform	ND		mg/kg dry	0.0024	0.0048	1	EPA 8260C Certifications:	08/24/2018 14:31	08/25/2018 01:40	SS CTDOH,NELAC-NY10854,NELAC-NY12058,NJDEP,PADEP
74-87-3	Chloromethane	ND		mg/kg dry	0.0024	0.0048	1	EPA 8260C Certifications:	08/24/2018 14:31	08/25/2018 01:40	SS CTDOH,NELAC-NY10854,NELAC-NY12058,NJDEP,PADEP
156-59-2	cis-1,2-Dichloroethylene	ND		mg/kg dry	0.0024	0.0048	1	EPA 8260C Certifications:	08/24/2018 14:31	08/25/2018 01:40	SS CTDOH,NELAC-NY10854,NELAC-NY12058,NJDEP,PADEP
10061-01-5	cis-1,3-Dichloropropylene	ND		mg/kg dry	0.0024	0.0048	1	EPA 8260C Certifications:	08/24/2018 14:31	08/25/2018 01:40	SS CTDOH,NELAC-NY10854,NELAC-NY12058,NJDEP,PADEP
110-82-7	Cyclohexane	ND		mg/kg dry	0.0024	0.0048	1	EPA 8260C Certifications:	08/24/2018 14:31	08/25/2018 01:40	SS NELAC-NY10854,NELAC-NY12058,NJDEP,PADEP
124-48-1	Dibromochloromethane	ND		mg/kg dry	0.0024	0.0048	1	EPA 8260C Certifications:	08/24/2018 14:31	08/25/2018 01:40	SS NELAC-NY10854,NELAC-NY12058,NJDEP,PADEP
74-95-3	Dibromomethane	ND		mg/kg dry	0.0024	0.0048	1	EPA 8260C Certifications:	08/24/2018 14:31	08/25/2018 01:40	SS NELAC-NY10854,NELAC-NY12058,NJDEP,PADEP
75-71-8	Dichlorodifluoromethane	ND		mg/kg dry	0.0024	0.0048	1	EPA 8260C Certifications:	08/24/2018 14:31	08/25/2018 01:40	SS NELAC-NY10854,NELAC-NY12058,NJDEP,PADEP
100-41-4	Ethyl Benzene	ND		mg/kg dry	0.0024	0.0048	1	EPA 8260C Certifications:	08/24/2018 14:31	08/25/2018 01:40	SS CTDOH,NELAC-NY10854,NELAC-NY12058,NJDEP,PADEP
87-68-3	Hexachlorobutadiene	ND		mg/kg dry	0.0024	0.0048	1	EPA 8260C Certifications:	08/24/2018 14:31	08/25/2018 01:40	SS NELAC-NY10854,NELAC-NY12058,NJDEP,PADEP
98-82-8	Isopropylbenzene	ND		mg/kg dry	0.0024	0.0048	1	EPA 8260C Certifications:	08/24/2018 14:31	08/25/2018 01:40	SS CTDOH,NELAC-NY10854,NELAC-NY12058,NJDEP,PADEP

Sample Information

Client Sample ID: 004/LSB-4 **York Sample ID:** 18H1037-04

York Project (SDG) No.	Client Project ID	Matrix	Collection Date/Time	Date Received
18H1037	100732401	Soil	August 22, 2018 10:10 am	08/22/2018

Volatiles, 8260 Comprehensive

Log-in Notes:

Sample Notes:

Sample Prepared by Method: EPA 5035A

CAS No.	Parameter	Result	Flag	Units	Reported to LOD/MDL	LOQ	Dilution	Reference Method	Date/Time Prepared	Date/Time Analyzed	Analyst
79-20-9	Methyl acetate	ND		mg/kg dry	0.0024	0.0048	1	EPA 8260C Certifications:	08/24/2018 14:31 NELAC-NY10854,NELAC-NY12058,NJDEP,PADEP	08/25/2018 01:40	SS
1634-04-4	Methyl tert-butyl ether (MTBE)	ND		mg/kg dry	0.0024	0.0048	1	EPA 8260C Certifications:	08/24/2018 14:31 CTDOH,NELAC-NY10854,NELAC-NY12058,NJDEP,PADEP	08/25/2018 01:40	SS
108-87-2	Methylcyclohexane	ND		mg/kg dry	0.0024	0.0048	1	EPA 8260C Certifications:	08/24/2018 14:31 NELAC-NY10854,NELAC-NY12058,NJDEP,PADEP	08/25/2018 01:40	SS
75-09-2	Methylene chloride	ND		mg/kg dry	0.0048	0.0095	1	EPA 8260C Certifications:	08/24/2018 14:31 CTDOH,NELAC-NY10854,NELAC-NY12058,NJDEP,PADEP	08/25/2018 01:40	SS
104-51-8	n-Butylbenzene	ND		mg/kg dry	0.0024	0.0048	1	EPA 8260C Certifications:	08/24/2018 14:31 CTDOH,NELAC-NY10854,NELAC-NY12058,NJDEP,PADEP	08/25/2018 01:40	SS
103-65-1	n-Propylbenzene	ND		mg/kg dry	0.0024	0.0048	1	EPA 8260C Certifications:	08/24/2018 14:31 CTDOH,NELAC-NY10854,NELAC-NY12058,NJDEP,PADEP	08/25/2018 01:40	SS
95-47-6	o-Xylene	ND		mg/kg dry	0.0024	0.0048	1	EPA 8260C Certifications:	08/24/2018 14:31 CTDOH,NELAC-NY10854,NELAC-NY12058,PADEP	08/25/2018 01:40	SS
179601-23-1	p- & m- Xylenes	ND		mg/kg dry	0.0048	0.0095	1	EPA 8260C Certifications:	08/24/2018 14:31 CTDOH,NELAC-NY10854,NELAC-NY12058,PADEP	08/25/2018 01:40	SS
99-87-6	p-Isopropyltoluene	ND		mg/kg dry	0.0024	0.0048	1	EPA 8260C Certifications:	08/24/2018 14:31 CTDOH,NELAC-NY10854,NELAC-NY12058,NJDEP,PADEP	08/25/2018 01:40	SS
135-98-8	sec-Butylbenzene	ND		mg/kg dry	0.0024	0.0048	1	EPA 8260C Certifications:	08/24/2018 14:31 CTDOH,NELAC-NY10854,NELAC-NY12058,NJDEP,PADEP	08/25/2018 01:40	SS
100-42-5	Styrene	ND		mg/kg dry	0.0024	0.0048	1	EPA 8260C Certifications:	08/24/2018 14:31 CTDOH,NELAC-NY10854,NELAC-NY12058,NJDEP,PADEP	08/25/2018 01:40	SS
75-65-0	**tert-Butyl alcohol (TBA)**	**0.021**	SCAL-E, J	mg/kg dry	0.0024	0.024	1	EPA 8260C Certifications:	08/24/2018 14:31 NELAC-NY10854,NELAC-NY12058,NJDEP,PADEP	08/25/2018 01:40	SS
98-06-6	tert-Butylbenzene	ND		mg/kg dry	0.0024	0.0048	1	EPA 8260C Certifications:	08/24/2018 14:31 CTDOH,NELAC-NY10854,NELAC-NY12058,NJDEP,PADEP	08/25/2018 01:40	SS
127-18-4	Tetrachloroethylene	ND		mg/kg dry	0.0024	0.0048	1	EPA 8260C Certifications:	08/24/2018 14:31 CTDOH,NELAC-NY10854,NELAC-NY12058,NJDEP,PADEP	08/25/2018 01:40	SS
108-88-3	Toluene	ND		mg/kg dry	0.0024	0.0048	1	EPA 8260C Certifications:	08/24/2018 14:31 CTDOH,NELAC-NY10854,NELAC-NY12058,NJDEP,PADEP	08/25/2018 01:40	SS
156-60-5	trans-1,2-Dichloroethylene	ND		mg/kg dry	0.0024	0.0048	1	EPA 8260C Certifications:	08/24/2018 14:31 CTDOH,NELAC-NY10854,NELAC-NY12058,NJDEP,PADEP	08/25/2018 01:40	SS
10061-02-6	trans-1,3-Dichloropropylene	ND		mg/kg dry	0.0024	0.0048	1	EPA 8260C Certifications:	08/24/2018 14:31 CTDOH,NELAC-NY10854,NELAC-NY12058,NJDEP,PADEP	08/25/2018 01:40	SS
79-01-6	Trichloroethylene	ND		mg/kg dry	0.0024	0.0048	1	EPA 8260C Certifications:	08/24/2018 14:31 CTDOH,NELAC-NY10854,NELAC-NY12058,NJDEP,PADEP	08/25/2018 01:40	SS
75-69-4	Trichlorofluoromethane	ND		mg/kg dry	0.0024	0.0048	1	EPA 8260C Certifications:	08/24/2018 14:31 CTDOH,NELAC-NY10854,NELAC-NY12058,NJDEP,PADEP	08/25/2018 01:40	SS
108-05-4	Vinyl acetate	ND		mg/kg dry	0.0024	0.0048	1	EPA 8260C Certifications:	08/24/2018 14:31 NELAC-NY10854,NELAC-NY12058,NJDEP,PADEP	08/25/2018 01:40	SS
75-01-4	Vinyl Chloride	ND		mg/kg dry	0.0024	0.0048	1	EPA 8260C Certifications:	08/24/2018 14:31 CTDOH,NELAC-NY10854,NELAC-NY12058,NJDEP,PADEP	08/25/2018 01:40	SS
1330-20-7	Xylenes, Total	ND		mg/kg dry	0.0072	0.014	1	EPA 8260C Certifications:	08/24/2018 14:31 CTDOH,NELAC-NY10854,NELAC-NY12058,NJDEP	08/25/2018 01:40	SS

	Surrogate Recoveries	Result	Acceptance Range
17060-07-0	*Surrogate: 1,2-Dichloroethane-d4*	*96.2 %*	*77-125*

Sample Information

Client Sample ID: 004/LSB-4 **York Sample ID:** 18H1037-04

York Project (SDG) No.	Client Project ID	Matrix	Collection Date/Time	Date Received
18H1037	100732401	Soil	August 22, 2018 10:10 am	08/22/2018

Volatiles, 8260 Comprehensive

Log-in Notes:

Sample Notes:

Sample Prepared by Method: EPA 5035A

CAS No.	Parameter	Result	Flag	Units	Reported to LOD/MDL	LOQ	Dilution	Reference Method	Date/Time Prepared	Date/Time Analyzed	Analyst
2037-26-5	*Surrogate: Toluene-d8*	*103 %*			*85-120*						
460-00-4	*Surrogate: p-Bromofluorobenzene*	*114 %*			*76-130*						

Semi-Volatiles, 8270 Comprehensive

Log-in Notes:

Sample Notes:

Sample Prepared by Method: EPA 3550C

CAS No.	Parameter	Result	Flag	Units	Reported to LOD/MDL	LOQ	Dilution	Reference Method	Date/Time Prepared	Date/Time Analyzed	Analyst
92-52-4	1,1-Biphenyl	ND		mg/kg dry	0.0495	0.0988	2	EPA 8270D Certifications:	08/27/2018 12:45 NELAC-NY10854,NJDEP,PADEP	08/28/2018 18:09	SR
95-94-3	1,2,4,5-Tetrachlorobenzene	ND		mg/kg dry	0.0988	0.197	2	EPA 8270D Certifications:	08/27/2018 12:45 NELAC-NY10854,NJDEP,PADEP	08/28/2018 18:09	SR
120-82-1	1,2,4-Trichlorobenzene	ND		mg/kg dry	0.0495	0.0988	2	EPA 8270D Certifications:	08/27/2018 12:45 CTDOH,NELAC-NY10854,NJDEP,PADEP	08/28/2018 18:09	SR
95-50-1	1,2-Dichlorobenzene	ND		mg/kg dry	0.0495	0.0988	2	EPA 8270D Certifications:	08/27/2018 12:45 NELAC-NY10854,PADEP	08/28/2018 18:09	SR
122-66-7	1,2-Diphenylhydrazine (as Azobenzene)	ND		mg/kg dry	0.0495	0.0988	2	EPA 8270D Certifications:	08/27/2018 12:45 NELAC-NY10854,NJDEP,PADEP	08/28/2018 18:09	SR
541-73-1	1,3-Dichlorobenzene	ND		mg/kg dry	0.0495	0.0988	2	EPA 8270D Certifications:	08/27/2018 12:45 NELAC-NY10854,PADEP	08/28/2018 18:09	SR
106-46-7	1,4-Dichlorobenzene	ND		mg/kg dry	0.0495	0.0988	2	EPA 8270D Certifications:	08/27/2018 12:45 NELAC-NY10854,PADEP	08/28/2018 18:09	SR
58-90-2	2,3,4,6-Tetrachlorophenol	ND		mg/kg dry	0.0988	0.197	2	EPA 8270D Certifications:	08/27/2018 12:45 NELAC-NY10854,NJDEP,PADEP	08/28/2018 18:09	SR
95-95-4	2,4,5-Trichlorophenol	ND		mg/kg dry	0.0495	0.0988	2	EPA 8270D Certifications:	08/27/2018 12:45 CTDOH,NELAC-NY10854,NJDEP,PADEP	08/28/2018 18:09	SR
88-06-2	2,4,6-Trichlorophenol	ND		mg/kg dry	0.0495	0.0988	2	EPA 8270D Certifications:	08/27/2018 12:45 CTDOH,NELAC-NY10854,NJDEP,PADEP	08/28/2018 18:09	SR
120-83-2	2,4-Dichlorophenol	ND		mg/kg dry	0.0495	0.0988	2	EPA 8270D Certifications:	08/27/2018 12:45 CTDOH,NELAC-NY10854,NJDEP,PADEP	08/28/2018 18:09	SR
105-67-9	2,4-Dimethylphenol	ND		mg/kg dry	0.0495	0.0988	2	EPA 8270D Certifications:	08/27/2018 12:45 CTDOH,NELAC-NY10854,NJDEP,PADEP	08/28/2018 18:09	SR
51-28-5	2,4-Dinitrophenol	ND		mg/kg dry	0.0988	0.197	2	EPA 8270D Certifications:	08/27/2018 12:45 CTDOH,NELAC-NY10854,NJDEP,PADEP	08/28/2018 18:09	SR
121-14-2	2,4-Dinitrotoluene	ND		mg/kg dry	0.0495	0.0988	2	EPA 8270D Certifications:	08/27/2018 12:45 CTDOH,NELAC-NY10854,NJDEP,PADEP	08/28/2018 18:09	SR
606-20-2	2,6-Dinitrotoluene	ND		mg/kg dry	0.0495	0.0988	2	EPA 8270D Certifications:	08/27/2018 12:45 CTDOH,NELAC-NY10854,NJDEP,PADEP	08/28/2018 18:09	SR
91-58-7	2-Chloronaphthalene	ND		mg/kg dry	0.0495	0.0988	2	EPA 8270D Certifications:	08/27/2018 12:45 CTDOH,NELAC-NY10854,NJDEP,PADEP	08/28/2018 18:09	SR
95-57-8	2-Chlorophenol	ND		mg/kg dry	0.0495	0.0988	2	EPA 8270D Certifications:	08/27/2018 12:45 CTDOH,NELAC-NY10854,NJDEP,PADEP	08/28/2018 18:09	SR
91-57-6	2-Methylnaphthalene	ND		mg/kg dry	0.0495	0.0988	2	EPA 8270D Certifications:	08/27/2018 12:45 CTDOH,NELAC-NY10854,NJDEP,PADEP	08/28/2018 18:09	SR
95-48-7	2-Methylphenol	ND		mg/kg dry	0.0495	0.0988	2	EPA 8270D Certifications:	08/27/2018 12:45 CTDOH,NELAC-NY10854,NJDEP,PADEP	08/28/2018 18:09	SR

Sample Information

Client Sample ID: 004/LSB-4 **York Sample ID:** 18H1037-04

York Project (SDG) No.	Client Project ID	Matrix	Collection Date/Time	Date Received
18H1037	100732401	Soil	August 22, 2018 10:10 am	08/22/2018

Semi-Volatiles, 8270 Comprehensive

Log-in Notes:

Sample Notes:

Sample Prepared by Method: EPA 3550C

CAS No.	Parameter	Result	Flag	Units	Reported to LOD/MDL	LOQ	Dilution	Reference Method	Date/Time Prepared	Date/Time Analyzed	Analyst
88-74-4	2-Nitroaniline	ND		mg/kg dry	0.0988	0.197	2	EPA 8270D Certifications:	08/27/2018 12:45 CTDOH,NELAC-NY10854,NJDEP,PADEP	08/28/2018 18:09	SR
88-75-5	2-Nitrophenol	ND		mg/kg dry	0.0495	0.0988	2	EPA 8270D Certifications:	08/27/2018 12:45 CTDOH,NELAC-NY10854,NJDEP,PADEP	08/28/2018 18:09	SR
65794-96-9	3- & 4-Methylphenols	ND		mg/kg dry	0.0495	0.0988	2	EPA 8270D Certifications:	08/27/2018 12:45 CTDOH,NELAC-NY10854,NJDEP,PADEP	08/28/2018 18:09	SR
91-94-1	3,3-Dichlorobenzidine	ND		mg/kg dry	0.0495	0.0988	2	EPA 8270D Certifications:	08/27/2018 12:45 NELAC-NY10854,NJDEP,PADEP	08/28/2018 18:09	SR
99-09-2	3-Nitroaniline	ND		mg/kg dry	0.0988	0.197	2	EPA 8270D Certifications:	08/27/2018 12:45 CTDOH,NELAC-NY10854,NJDEP,PADEP	08/28/2018 18:09	SR
534-52-1	4,6-Dinitro-2-methylphenol	ND		mg/kg dry	0.0988	0.197	2	EPA 8270D Certifications:	08/27/2018 12:45 CTDOH,NELAC-NY10854,NJDEP,PADEP	08/28/2018 18:09	SR
101-55-3	4-Bromophenyl phenyl ether	ND		mg/kg dry	0.0495	0.0988	2	EPA 8270D Certifications:	08/27/2018 12:45 CTDOH,NELAC-NY10854,NJDEP,PADEP	08/28/2018 18:09	SR
59-50-7	4-Chloro-3-methylphenol	ND		mg/kg dry	0.0495	0.0988	2	EPA 8270D Certifications:	08/27/2018 12:45 CTDOH,NELAC-NY10854,NJDEP,PADEP	08/28/2018 18:09	SR
106-47-8	4-Chloroaniline	ND		mg/kg dry	0.0495	0.0988	2	EPA 8270D Certifications:	08/27/2018 12:45 CTDOH,NELAC-NY10854,NJDEP,PADEP	08/28/2018 18:09	SR
7005-72-3	4-Chlorophenyl phenyl ether	ND		mg/kg dry	0.0495	0.0988	2	EPA 8270D Certifications:	08/27/2018 12:45 CTDOH,NELAC-NY10854,NJDEP,PADEP	08/28/2018 18:09	SR
100-01-6	4-Nitroaniline	ND		mg/kg dry	0.0988	0.197	2	EPA 8270D Certifications:	08/27/2018 12:45 CTDOH,NELAC-NY10854,NJDEP,PADEP	08/28/2018 18:09	SR
100-02-7	4-Nitrophenol	ND		mg/kg dry	0.0988	0.197	2	EPA 8270D Certifications:	08/27/2018 12:45 CTDOH,NELAC-NY10854,NJDEP,PADEP	08/28/2018 18:09	SR
83-32-9	Acenaphthene	ND		mg/kg dry	0.0495	0.0988	2	EPA 8270D Certifications:	08/27/2018 12:45 CTDOH,NELAC-NY10854,NJDEP,PADEP	08/28/2018 18:09	SR
208-96-8	Acenaphthylene	ND		mg/kg dry	0.0495	0.0988	2	EPA 8270D Certifications:	08/27/2018 12:45 CTDOH,NELAC-NY10854,NJDEP,PADEP	08/28/2018 18:09	SR
98-86-2	Acetophenone	ND		mg/kg dry	0.0495	0.0988	2	EPA 8270D Certifications:	08/27/2018 12:45 NELAC-NY10854,NJDEP,PADEP	08/28/2018 18:09	SR
62-53-3	Aniline	ND		mg/kg dry	0.198	0.396	2	EPA 8270D Certifications:	08/27/2018 12:45 NELAC-NY10854,NJDEP,PADEP	08/28/2018 18:09	SR
120-12-7	Anthracene	ND		mg/kg dry	0.0495	0.0988	2	EPA 8270D Certifications:	08/27/2018 12:45 CTDOH,NELAC-NY10854,NJDEP,PADEP	08/28/2018 18:09	SR
1912-24-9	Atrazine	ND		mg/kg dry	0.0495	0.0988	2	EPA 8270D Certifications:	08/27/2018 12:45 NELAC-NY10854,NJDEP,PADEP	08/28/2018 18:09	SR
100-52-7	Benzaldehyde	ND		mg/kg dry	0.0495	0.0988	2	EPA 8270D Certifications:	08/27/2018 12:45 NELAC-NY10854,NJDEP,PADEP	08/28/2018 18:09	SR
92-87-5	Benzidine	ND		mg/kg dry	0.198	0.396	2	EPA 8270D Certifications:	08/27/2018 12:45 CTDOH,NELAC-NY10854,PADEP	08/28/2018 18:09	SR
56-55-3	Benzo(a)anthracene	ND		mg/kg dry	0.0495	0.0988	2	EPA 8270D Certifications:	08/27/2018 12:45 CTDOH,NELAC-NY10854,NJDEP,PADEP	08/28/2018 18:09	SR
50-32-8	Benzo(a)pyrene	ND		mg/kg dry	0.0495	0.0988	2	EPA 8270D Certifications:	08/27/2018 12:45 CTDOH,NELAC-NY10854,NJDEP,PADEP	08/28/2018 18:09	SR
205-99-2	Benzo(b)fluoranthene	ND		mg/kg dry	0.0495	0.0988	2	EPA 8270D Certifications:	08/27/2018 12:45 CTDOH,NELAC-NY10854,NJDEP,PADEP	08/28/2018 18:09	SR

Sample Information

Client Sample ID: 004/LSB-4 **York Sample ID:** 18H1037-04

York Project (SDG) No.	Client Project ID	Matrix	Collection Date/Time	Date Received
18H1037	100732401	Soil	August 22, 2018 10:10 am	08/22/2018

Semi-Volatiles, 8270 Comprehensive

Log-in Notes:

Sample Notes:

Sample Prepared by Method: EPA 3550C

CAS No.	Parameter	Result	Flag	Units	Reported to LOD/MDL	LOQ	Dilution	Reference Method	Date/Time Prepared	Date/Time Analyzed	Analyst
191-24-2	Benzo(g,h,i)perylene	ND		mg/kg dry	0.0495	0.0988	2	EPA 8270D Certifications:	08/27/2018 12:45 CTDOH,NELAC-NY10854,NJDEP,PADEP	08/28/2018 18:09	SR
207-08-9	Benzo(k)fluoranthene	ND		mg/kg dry	0.0495	0.0988	2	EPA 8270D Certifications:	08/27/2018 12:45 CTDOH,NELAC-NY10854,NJDEP,PADEP	08/28/2018 18:09	SR
65-85-0	Benzoic acid	ND		mg/kg dry	0.0495	0.0988	2	EPA 8270D Certifications:	08/27/2018 12:45 NELAC-NY10854,NJDEP,PADEP	08/28/2018 18:09	SR
100-51-6	Benzyl alcohol	ND		mg/kg dry	0.0495	0.0988	2	EPA 8270D Certifications:	08/27/2018 12:45 NELAC-NY10854,NJDEP,PADEP	08/28/2018 18:09	SR
85-68-7	Benzyl butyl phthalate	ND		mg/kg dry	0.0495	0.0988	2	EPA 8270D Certifications:	08/27/2018 12:45 CTDOH,NELAC-NY10854,NJDEP,PADEP	08/28/2018 18:09	SR
111-91-1	Bis(2-chloroethoxy)methane	ND		mg/kg dry	0.0495	0.0988	2	EPA 8270D Certifications:	08/27/2018 12:45 CTDOH,NELAC-NY10854,NJDEP,PADEP	08/28/2018 18:09	SR
111-44-4	Bis(2-chloroethyl)ether	ND		mg/kg dry	0.0495	0.0988	2	EPA 8270D Certifications:	08/27/2018 12:45 CTDOH,NELAC-NY10854,NJDEP,PADEP	08/28/2018 18:09	SR
108-60-1	Bis(2-chloroisopropyl)ether	ND		mg/kg dry	0.0495	0.0988	2	EPA 8270D Certifications:	08/27/2018 12:45 CTDOH,NELAC-NY10854,NJDEP,PADEP	08/28/2018 18:09	SR
117-81-7	Bis(2-ethylhexyl)phthalate	ND		mg/kg dry	0.0495	0.0988	2	EPA 8270D Certifications:	08/27/2018 12:45 CTDOH,NELAC-NY10854,NJDEP,PADEP	08/28/2018 18:09	SR
105-60-2	Caprolactam	ND		mg/kg dry	0.0988	0.197	2	EPA 8270D Certifications:	08/27/2018 12:45 NELAC-NY10854,NJDEP,PADEP	08/28/2018 18:09	SR
86-74-8	Carbazole	ND		mg/kg dry	0.0495	0.0988	2	EPA 8270D Certifications:	08/27/2018 12:45 CTDOH,NELAC-NY10854,NJDEP,PADEP	08/28/2018 18:09	SR
218-01-9	Chrysene	ND		mg/kg dry	0.0495	0.0988	2	EPA 8270D Certifications:	08/27/2018 12:45 CTDOH,NELAC-NY10854,NJDEP,PADEP	08/28/2018 18:09	SR
53-70-3	Dibenzo(a,h)anthracene	ND		mg/kg dry	0.0495	0.0988	2	EPA 8270D Certifications:	08/27/2018 12:45 CTDOH,NELAC-NY10854,NJDEP,PADEP	08/28/2018 18:09	SR
132-64-9	Dibenzofuran	ND		mg/kg dry	0.0495	0.0988	2	EPA 8270D Certifications:	08/27/2018 12:45 CTDOH,NELAC-NY10854,NJDEP,PADEP	08/28/2018 18:09	SR
84-66-2	Diethyl phthalate	ND		mg/kg dry	0.0495	0.0988	2	EPA 8270D Certifications:	08/27/2018 12:45 CTDOH,NELAC-NY10854,NJDEP,PADEP	08/28/2018 18:09	SR
131-11-3	Dimethyl phthalate	ND		mg/kg dry	0.0495	0.0988	2	EPA 8270D Certifications:	08/27/2018 12:45 CTDOH,NELAC-NY10854,NJDEP,PADEP	08/28/2018 18:09	SR
84-74-2	Di-n-butyl phthalate	ND		mg/kg dry	0.0495	0.0988	2	EPA 8270D Certifications:	08/27/2018 12:45 CTDOH,NELAC-NY10854,NJDEP,PADEP	08/28/2018 18:09	SR
117-84-0	Di-n-octyl phthalate	ND		mg/kg dry	0.0495	0.0988	2	EPA 8270D Certifications:	08/27/2018 12:45 CTDOH,NELAC-NY10854,NJDEP,PADEP	08/28/2018 18:09	SR
206-44-0	Fluoranthene	ND		mg/kg dry	0.0495	0.0988	2	EPA 8270D Certifications:	08/27/2018 12:45 CTDOH,NELAC-NY10854,NJDEP,PADEP	08/28/2018 18:09	SR
86-73-7	Fluorene	ND		mg/kg dry	0.0495	0.0988	2	EPA 8270D Certifications:	08/27/2018 12:45 NELAC-NY10854,NJDEP,PADEP	08/28/2018 18:09	SR
118-74-1	Hexachlorobenzene	ND		mg/kg dry	0.0495	0.0988	2	EPA 8270D Certifications:	08/27/2018 12:45 CTDOH,NELAC-NY10854,NJDEP,PADEP	08/28/2018 18:09	SR
87-68-3	Hexachlorobutadiene	ND		mg/kg dry	0.0495	0.0988	2	EPA 8270D Certifications:	08/27/2018 12:45 CTDOH,NELAC-NY10854,NJDEP,PADEP	08/28/2018 18:09	SR
77-47-4	Hexachlorocyclopentadiene	ND		mg/kg dry	0.0495	0.0988	2	EPA 8270D Certifications:	08/27/2018 12:45 CTDOH,NELAC-NY10854,NJDEP,PADEP	08/28/2018 18:09	SR

Sample Information

Client Sample ID: 004/LSB-4 **York Sample ID:** 18H1037-04

York Project (SDG) No.	Client Project ID	Matrix	Collection Date/Time	Date Received
18H1037	100732401	Soil	August 22, 2018 10:10 am	08/22/2018

Semi-Volatiles, 8270 Comprehensive

Log-in Notes:

Sample Notes:

Sample Prepared by Method: EPA 3550C

CAS No.	Parameter	Result	Flag	Units	Reported to LOD/MDL	LOQ	Dilution	Reference Method	Date/Time Prepared	Date/Time Analyzed	Analyst
67-72-1	Hexachloroethane	ND		mg/kg dry	0.0495	0.0988	2	EPA 8270D Certifications:	08/27/2018 12:45 CTDOH,NELAC-NY10854,NJDEP,PADEP	08/28/2018 18:09	SR
193-39-5	Indeno(1,2,3-cd)pyrene	ND		mg/kg dry	0.0495	0.0988	2	EPA 8270D Certifications:	08/27/2018 12:45 CTDOH,NELAC-NY10854,NJDEP,PADEP	08/28/2018 18:09	SR
78-59-1	Isophorone	ND		mg/kg dry	0.0495	0.0988	2	EPA 8270D Certifications:	08/27/2018 12:45 CTDOH,NELAC-NY10854,NJDEP,PADEP	08/28/2018 18:09	SR
91-20-3	Naphthalene	ND		mg/kg dry	0.0495	0.0988	2	EPA 8270D Certifications:	08/27/2018 12:45 CTDOH,NELAC-NY10854,NJDEP,PADEP	08/28/2018 18:09	SR
98-95-3	Nitrobenzene	ND		mg/kg dry	0.0495	0.0988	2	EPA 8270D Certifications:	08/27/2018 12:45 CTDOH,NELAC-NY10854,NJDEP,PADEP	08/28/2018 18:09	SR
62-75-9	N-Nitrosodimethylamine	ND		mg/kg dry	0.0495	0.0988	2	EPA 8270D Certifications:	08/27/2018 12:45 CTDOH,NELAC-NY10854,NJDEP,PADEP	08/28/2018 18:09	SR
621-64-7	N-nitroso-di-n-propylamine	ND		mg/kg dry	0.0495	0.0988	2	EPA 8270D Certifications:	08/27/2018 12:45 CTDOH,NELAC-NY10854,NJDEP,PADEP	08/28/2018 18:09	SR
86-30-6	N-Nitrosodiphenylamine	ND		mg/kg dry	0.0495	0.0988	2	EPA 8270D Certifications:	08/27/2018 12:45 CTDOH,NELAC-NY10854,NJDEP,PADEP	08/28/2018 18:09	SR
87-86-5	Pentachlorophenol	ND		mg/kg dry	0.0495	0.0988	2	EPA 8270D Certifications:	08/27/2018 12:45 CTDOH,NELAC-NY10854,NJDEP,PADEP	08/28/2018 18:09	SR
85-01-8	Phenanthrene	ND		mg/kg dry	0.0495	0.0988	2	EPA 8270D Certifications:	08/27/2018 12:45 CTDOH,NELAC-NY10854,NJDEP,PADEP	08/28/2018 18:09	SR
108-95-2	Phenol	ND		mg/kg dry	0.0495	0.0988	2	EPA 8270D Certifications:	08/27/2018 12:45 CTDOH,NELAC-NY10854,NJDEP,PADEP	08/28/2018 18:09	SR
129-00-0	Pyrene	ND		mg/kg dry	0.0495	0.0988	2	EPA 8270D Certifications:	08/27/2018 12:45 CTDOH,NELAC-NY10854,NJDEP,PADEP	08/28/2018 18:09	SR
110-86-1	Pyridine	ND		mg/kg dry	0.198	0.396	2	EPA 8270D Certifications:	08/27/2018 12:45 CTDOH,NELAC-NY10854,NJDEP,PADEP	08/28/2018 18:09	SR

	Surrogate Recoveries	Result		Acceptance Range
367-12-4	*Surrogate: 2-Fluorophenol*	*74.8 %*		*20-108*
4165-62-2	*Surrogate: Phenol-d5*	*78.3 %*		*23-114*
4165-60-0	*Surrogate: Nitrobenzene-d5*	*62.8 %*		*22-108*
321-60-8	*Surrogate: 2-Fluorobiphenyl*	*72.1 %*		*21-113*
118-79-6	*Surrogate: 2,4,6-Tribromophenol*	*119 %*	S-08	*19-110*
1718-51-0	*Surrogate: Terphenyl-d14*	*80.7 %*		*24-116*

Metals, Target Analyte

Log-in Notes:

Sample Notes:

Sample Prepared by Method: EPA 3050B

CAS No.	Parameter	Result	Flag	Units	Reported to LOQ	Dilution	Reference Method	Date/Time Prepared	Date/Time Analyzed	Analyst
7429-90-5	**Aluminum**	**8060**		mg/kg dry	5.92	1	EPA 6010C Certifications:	08/29/2018 09:37 CTDOH,NELAC-NY10854,NJDEP,PADEP	08/29/2018 12:44	KML
7440-36-0	**Antimony**	**1.37**		mg/kg dry	0.592	1	EPA 6010C Certifications:	08/29/2018 09:37 CTDOH,NELAC-NY10854,NJDEP,PADEP	08/29/2018 12:44	KML
7440-38-2	Arsenic	ND		mg/kg dry	1.18	1	EPA 6010C Certifications:	08/29/2018 09:37 CTDOH,NELAC-NY10854,NJDEP,PADEP	08/29/2018 12:44	KML

Sample Information

Client Sample ID: 004/LSB-4 **York Sample ID:** 18H1037-04

York Project (SDG) No.	Client Project ID	Matrix	Collection Date/Time	Date Received
18H1037	100732401	Soil	August 22, 2018 10:10 am	08/22/2018

Metals, Target Analyte

Log-in Notes:

Sample Notes:

Sample Prepared by Method: EPA 3050B

CAS No.	Parameter	Result	Flag	Units	Reported to LOQ	Dilution	Reference Method	Date/Time Prepared	Date/Time Analyzed	Analyst
7440-39-3	**Barium**	**94.2**		mg/kg dry	1.18	1	EPA 6010C	08/29/2018 09:37	08/29/2018 12:44	KML
							Certifications: CTDOH,NELAC-NY10854,NJDEP,PADEP			
7440-41-7	**Beryllium**	**0.316**		mg/kg dry	0.118	1	EPA 6010C	08/29/2018 09:37	08/29/2018 12:44	KML
							Certifications: CTDOH,NELAC-NY10854,NJDEP,PADEP			
7440-43-9	Cadmium	ND		mg/kg dry	0.355	1	EPA 6010C	08/29/2018 09:37	08/29/2018 12:44	KML
							Certifications: CTDOH,NELAC-NY10854,NJDEP,PADEP			
7440-70-2	**Calcium**	**4300**	B	mg/kg dry	5.92	1	EPA 6010C	08/29/2018 09:37	08/29/2018 12:44	KML
							Certifications: CTDOH,NELAC-NY10854,NJDEP,PADEP			
7440-47-3	**Chromium**	**22.5**		mg/kg dry	0.592	1	EPA 6010C	08/29/2018 09:37	08/29/2018 12:44	KML
							Certifications: CTDOH,NELAC-NY10854,NJDEP,PADEP			
7440-48-4	**Cobalt**	**12.1**		mg/kg dry	0.592	1	EPA 6010C	08/29/2018 09:37	08/29/2018 12:44	KML
							Certifications: CTDOH,NELAC-NY10854,NJDEP,PADEP			
7440-50-8	**Copper**	**15.0**		mg/kg dry	0.592	1	EPA 6010C	08/29/2018 09:37	08/29/2018 12:44	KML
							Certifications: CTDOH,NELAC-NY10854,NJDEP,PADEP			
7439-89-6	**Iron**	**18200**	B	mg/kg dry	2.37	1	EPA 6010C	08/29/2018 09:37	08/29/2018 12:44	KML
							Certifications: CTDOH,NELAC-NY10854,NJDEP,PADEP			
7439-92-1	**Lead**	**8.61**		mg/kg dry	0.592	1	EPA 6010C	08/29/2018 09:37	08/29/2018 12:44	KML
							Certifications: CTDOH,NELAC-NY10854,NJDEP,PADEP			
7439-95-4	**Magnesium**	**10800**	B	mg/kg dry	5.92	1	EPA 6010C	08/29/2018 09:37	08/29/2018 12:44	KML
							Certifications: CTDOH,NELAC-NY10854,NJDEP,PADEP			
7439-96-5	**Manganese**	**416**		mg/kg dry	0.592	1	EPA 6010C	08/29/2018 09:37	08/29/2018 12:44	KML
							Certifications: CTDOH,NELAC-NY10854,NJDEP,PADEP			
7440-02-0	**Nickel**	**101**		mg/kg dry	0.592	1	EPA 6010C	08/29/2018 09:37	08/29/2018 12:44	KML
							Certifications: CTDOH,NELAC-NY10854,NJDEP,PADEP			
7440-09-7	**Potassium**	**2280**		mg/kg dry	5.92	1	EPA 6010C	08/29/2018 09:37	08/29/2018 12:44	KML
							Certifications: CTDOH,NELAC-NY10854,NJDEP,PADEP			
7782-49-2	Selenium	ND		mg/kg dry	1.18	1	EPA 6010C	08/29/2018 09:37	08/29/2018 12:44	KML
							Certifications: CTDOH,NELAC-NY10854,NJDEP,PADEP			
7440-22-4	Silver	ND		mg/kg dry	0.592	1	EPA 6010C	08/29/2018 09:37	08/29/2018 12:44	KML
							Certifications: CTDOH,NELAC-NY10854,NJDEP,PADEP			
7440-23-5	**Sodium**	**479**		mg/kg dry	11.8	1	EPA 6010C	08/29/2018 09:37	08/29/2018 12:44	KML
							Certifications: CTDOH,NELAC-NY10854,NJDEP			
7440-28-0	Thallium	ND		mg/kg dry	1.18	1	EPA 6010C	08/29/2018 09:37	08/29/2018 12:44	KML
							Certifications: CTDOH,NELAC-NY10854,NJDEP,PADEP			
7440-62-2	**Vanadium**	**22.0**		mg/kg dry	1.18	1	EPA 6010C	08/29/2018 09:37	08/29/2018 12:44	KML
							Certifications: CTDOH,NELAC-NY10854,NJDEP,PADEP			
7440-66-6	**Zinc**	**37.6**		mg/kg dry	1.78	1	EPA 6010C	08/29/2018 09:37	08/29/2018 12:44	KML
							Certifications: CTDOH,NELAC-NY10854,NJDEP,PADEP			

Mercury by 7473

Log-in Notes:

Sample Notes:

Sample Prepared by Method: EPA 7473 soil

CAS No.	Parameter	Result	Flag	Units	Reported to LOQ	Dilution	Reference Method	Date/Time Prepared	Date/Time Analyzed	Analyst

Sample Information

Client Sample ID: 004/LSB-4 **York Sample ID:** 18H1037-04

York Project (SDG) No.	Client Project ID	Matrix	Collection Date/Time	Date Received
18H1037	100732401	Soil	August 22, 2018 10:10 am	08/22/2018

Mercury by 7473

Log-in Notes:

Sample Notes:

Sample Prepared by Method: EPA 7473 soil

CAS No.	Parameter	Result	Flag	Units	Reported to LOQ	Dilution	Reference Method	Date/Time Prepared	Date/Time Analyzed	Analyst
7439-97-6	**Mercury**	**0.0442**		mg/kg dry	0.0355	1	EPA 7473	08/27/2018 09:28	08/27/2018 18:04	SY
							Certifications:	CTDOH,NJDEP,NELAC-NY10854,PADEP		

Total Solids

Log-in Notes:

Sample Notes:

Sample Prepared by Method: % Solids Prep

CAS No.	Parameter	Result	Flag	Units	Reported to LOQ	Dilution	Reference Method	Date/Time Prepared	Date/Time Analyzed	Analyst
solids	*** % Solids**	**84.4**		%	0.100	1	SM 2540G	08/28/2018 12:44	08/28/2018 17:26	TJD
							Certifications:	CTDOH		

Chromium, Hexavalent

Log-in Notes:

Sample Notes:

Sample Prepared by Method: EPA SW846-3060

CAS No.	Parameter	Result	Flag	Units	Reported to LOQ	Dilution	Reference Method	Date/Time Prepared	Date/Time Analyzed	Analyst
18540-29-9	Chromium, Hexavalent	ND		mg/kg dry	0.592	1	EPA 7196A	08/27/2018 08:16	08/27/2018 18:53	TJD
							Certifications:	NJDEP,CTDOH,NELAC-NY10854,PADEP		

Sample Information

Client Sample ID: 005/LSB-5 **York Sample ID:** 18H1037-05

York Project (SDG) No.	Client Project ID	Matrix	Collection Date/Time	Date Received
18H1037	100732401	Soil	August 22, 2018 11:40 am	08/22/2018

Volatiles, 8260 Comprehensive

Log-in Notes:

Sample Notes:

Sample Prepared by Method: EPA 5035A

CAS No.	Parameter	Result	Flag	Units	Reported to LOD/MDL	LOQ	Dilution	Reference Method	Date/Time Prepared	Date/Time Analyzed	Analyst
630-20-6	1,1,1,2-Tetrachloroethane	ND		mg/kg dry	0.0023	0.0047	1	EPA 8260C	08/24/2018 14:31	08/25/2018 02:09	SS
								Certifications:	CTDOH,NELAC-NY10854,NELAC-NY12058,NJDEP,PADEP		
71-55-6	1,1,1-Trichloroethane	ND		mg/kg dry	0.0023	0.0047	1	EPA 8260C	08/24/2018 14:31	08/25/2018 02:09	SS
								Certifications:	CTDOH,NELAC-NY10854,NELAC-NY12058,NJDEP,PADEP		
79-34-5	1,1,2,2-Tetrachloroethane	ND		mg/kg dry	0.0023	0.0047	1	EPA 8260C	08/24/2018 14:31	08/25/2018 02:09	SS
								Certifications:	CTDOH,NELAC-NY10854,NELAC-NY12058,NJDEP,PADEP		
76-13-1	1,1,2-Trichloro-1,2,2-trifluoroethane (Freon 113)	ND		mg/kg dry	0.0023	0.0047	1	EPA 8260C	08/24/2018 14:31	08/25/2018 02:09	SS
								Certifications:	CTDOH,NELAC-NY10854,NELAC-NY12058,NJDEP		
79-00-5	1,1,2-Trichloroethane	ND		mg/kg dry	0.0023	0.0047	1	EPA 8260C	08/24/2018 14:31	08/25/2018 02:09	SS
								Certifications:	CTDOH,NELAC-NY10854,NELAC-NY12058,NJDEP,PADEP		
75-34-3	1,1-Dichloroethane	ND		mg/kg dry	0.0023	0.0047	1	EPA 8260C	08/24/2018 14:31	08/25/2018 02:09	SS
								Certifications:	CTDOH,NELAC-NY10854,NELAC-NY12058,NJDEP,PADEP		

Sample Information

Client Sample ID: 005/LSB-5 **York Sample ID:** 18H1037-05

York Project (SDG) No.	Client Project ID	Matrix	Collection Date/Time	Date Received
18H1037	100732401	Soil	August 22, 2018 11:40 am	08/22/2018

Volatiles, 8260 Comprehensive **Log-in Notes:** **Sample Notes:**

Sample Prepared by Method: EPA 5035A

CAS No.	Parameter	Result	Flag	Units	Reported to LOD/MDL	LOQ	Dilution	Reference Method	Date/Time Prepared	Date/Time Analyzed	Analyst
75-35-4	1,1-Dichloroethylene	ND		mg/kg dry	0.0023	0.0047	1	EPA 8260C	08/24/2018 14:31	08/25/2018 02:09	SS
								Certifications:	CTDOH,NELAC-NY10854,NELAC-NY12058,NJDEP,PADEP		
563-58-6	1,1-Dichloropropylene	ND		mg/kg dry	0.0023	0.0047	1	EPA 8260C	08/24/2018 14:31	08/25/2018 02:09	SS
								Certifications:	NELAC-NY10854,NELAC-NY12058,NJDEP,PADEP		
87-61-6	1,2,3-Trichlorobenzene	ND		mg/kg dry	0.0023	0.0047	1	EPA 8260C	08/24/2018 14:31	08/25/2018 02:09	SS
								Certifications:	NELAC-NY10854,NELAC-NY12058,NJDEP,PADEP		
96-18-4	1,2,3-Trichloropropane	ND		mg/kg dry	0.0023	0.0047	1	EPA 8260C	08/24/2018 14:31	08/25/2018 02:09	SS
								Certifications:	NELAC-NY10854,NELAC-NY12058,NJDEP		
120-82-1	1,2,4-Trichlorobenzene	ND		mg/kg dry	0.0023	0.0047	1	EPA 8260C	08/24/2018 14:31	08/25/2018 02:09	SS
								Certifications:	NELAC-NY10854,NELAC-NY12058,NJDEP,PADEP		
95-63-6	1,2,4-Trimethylbenzene	ND		mg/kg dry	0.0023	0.0047	1	EPA 8260C	08/24/2018 14:31	08/25/2018 02:09	SS
								Certifications:	CTDOH,NELAC-NY10854,NELAC-NY12058,NJDEP,PADEP		
96-12-8	1,2-Dibromo-3-chloropropane	ND		mg/kg dry	0.0023	0.0047	1	EPA 8260C	08/24/2018 14:31	08/25/2018 02:09	SS
								Certifications:	CTDOH,NELAC-NY10854,NELAC-NY12058,NJDEP,PADEP		
106-93-4	1,2-Dibromoethane	ND		mg/kg dry	0.0023	0.0047	1	EPA 8260C	08/24/2018 14:31	08/25/2018 02:09	SS
								Certifications:	CTDOH,NELAC-NY10854,NELAC-NY12058,NJDEP,PADEP		
95-50-1	1,2-Dichlorobenzene	ND		mg/kg dry	0.0023	0.0047	1	EPA 8260C	08/24/2018 14:31	08/25/2018 02:09	SS
								Certifications:	CTDOH,NELAC-NY10854,NELAC-NY12058,NJDEP,PADEP		
107-06-2	1,2-Dichloroethane	ND		mg/kg dry	0.0023	0.0047	1	EPA 8260C	08/24/2018 14:31	08/25/2018 02:09	SS
								Certifications:	CTDOH,NELAC-NY10854,NELAC-NY12058,NJDEP,PADEP		
78-87-5	1,2-Dichloropropane	ND		mg/kg dry	0.0023	0.0047	1	EPA 8260C	08/24/2018 14:31	08/25/2018 02:09	SS
								Certifications:	CTDOH,NELAC-NY10854,NELAC-NY12058,NJDEP,PADEP		
108-67-8	1,3,5-Trimethylbenzene	ND		mg/kg dry	0.0023	0.0047	1	EPA 8260C	08/24/2018 14:31	08/25/2018 02:09	SS
								Certifications:	CTDOH,NELAC-NY10854,NELAC-NY12058,NJDEP,PADEP		
541-73-1	1,3-Dichlorobenzene	ND		mg/kg dry	0.0023	0.0047	1	EPA 8260C	08/24/2018 14:31	08/25/2018 02:09	SS
								Certifications:	CTDOH,NELAC-NY10854,NELAC-NY12058,NJDEP,PADEP		
142-28-9	1,3-Dichloropropane	ND		mg/kg dry	0.0023	0.0047	1	EPA 8260C	08/24/2018 14:31	08/25/2018 02:09	SS
								Certifications:	NELAC-NY10854,NELAC-NY12058,NJDEP,PADEP		
106-46-7	1,4-Dichlorobenzene	ND		mg/kg dry	0.0023	0.0047	1	EPA 8260C	08/24/2018 14:31	08/25/2018 02:09	SS
								Certifications:	CTDOH,NELAC-NY10854,NELAC-NY12058,NJDEP,PADEP		
123-91-1	1,4-Dioxane	ND		mg/kg dry	0.047	0.093	1	EPA 8260C	08/24/2018 14:31	08/25/2018 02:09	SS
								Certifications:	NELAC-NY10854,NELAC-NY12058,NJDEP,PADEP		
594-20-7	2,2-Dichloropropane	ND		mg/kg dry	0.0023	0.0047	1	EPA 8260C	08/24/2018 14:31	08/25/2018 02:09	SS
								Certifications:	NELAC-NY10854,NELAC-NY12058,NJDEP		
78-93-3	2-Butanone	ND		mg/kg dry	0.0023	0.0047	1	EPA 8260C	08/24/2018 14:31	08/25/2018 02:09	SS
								Certifications:	CTDOH,NELAC-NY10854,NELAC-NY12058,NJDEP,PADEP		
95-49-8	2-Chlorotoluene	ND		mg/kg dry	0.0023	0.0047	1	EPA 8260C	08/24/2018 14:31	08/25/2018 02:09	SS
								Certifications:	CTDOH,NELAC-NY10854,NELAC-NY12058,NJDEP,PADEP		
591-78-6	2-Hexanone	ND		mg/kg dry	0.0023	0.0047	1	EPA 8260C	08/24/2018 14:31	08/25/2018 02:09	SS
								Certifications:	CTDOH,NELAC-NY10854,NELAC-NY12058,NJDEP,PADEP		
106-43-4	4-Chlorotoluene	ND		mg/kg dry	0.0023	0.0047	1	EPA 8260C	08/24/2018 14:31	08/25/2018 02:09	SS
								Certifications:	CTDOH,NELAC-NY10854,NELAC-NY12058,NJDEP,PADEP		
108-10-1	4-Methyl-2-pentanone	ND		mg/kg dry	0.0023	0.0047	1	EPA 8260C	08/24/2018 14:31	08/25/2018 02:09	SS
								Certifications:	CTDOH,NELAC-NY10854,NELAC-NY12058,NJDEP,PADEP		
67-64-1	**Acetone**	**0.018**	SCAL-E	mg/kg dry	0.0047	0.0093	1	EPA 8260C	08/24/2018 14:31	08/25/2018 02:09	SS
								Certifications:	CTDOH,NELAC-NY10854,NELAC-NY12058,NJDEP,PADEP		

Sample Information

Client Sample ID: 005/LSB-5 **York Sample ID:** 18H1037-05

York Project (SDG) No.	Client Project ID	Matrix	Collection Date/Time	Date Received
18H1037	100732401	Soil	August 22, 2018 11:40 am	08/22/2018

Volatiles, 8260 Comprehensive **Log-in Notes:** **Sample Notes:**

Sample Prepared by Method: EPA 5035A

CAS No.	Parameter	Result	Flag	Units	Reported to LOD/MDL	LOQ	Dilution	Reference Method	Date/Time Prepared	Date/Time Analyzed	Analyst
107-02-8	Acrolein	ND		mg/kg dry	0.0047	0.0093	1	EPA 8260C Certifications:	08/24/2018 14:31	08/25/2018 02:09	SS CTDOH,NELAC-NY10854,NELAC-NY12058,NJDEP,PADEP
107-13-1	Acrylonitrile	ND		mg/kg dry	0.0023	0.0047	1	EPA 8260C Certifications:	08/24/2018 14:31	08/25/2018 02:09	SS CTDOH,NELAC-NY10854,NELAC-NY12058,NJDEP,PADEP
71-43-2	Benzene	ND		mg/kg dry	0.0023	0.0047	1	EPA 8260C Certifications:	08/24/2018 14:31	08/25/2018 02:09	SS CTDOH,NELAC-NY10854,NELAC-NY12058,NJDEP,PADEP
108-86-1	Bromobenzene	ND		mg/kg dry	0.0023	0.0047	1	EPA 8260C Certifications:	08/24/2018 14:31	08/25/2018 02:09	SS NELAC-NY10854,NELAC-NY12058,NJDEP,PADEP
74-97-5	Bromochloromethane	ND		mg/kg dry	0.0023	0.0047	1	EPA 8260C Certifications:	08/24/2018 14:31	08/25/2018 02:09	SS NELAC-NY10854,NELAC-NY12058,NJDEP,PADEP
75-27-4	Bromodichloromethane	ND		mg/kg dry	0.0023	0.0047	1	EPA 8260C Certifications:	08/24/2018 14:31	08/25/2018 02:09	SS CTDOH,NELAC-NY10854,NELAC-NY12058,NJDEP,PADEP
75-25-2	Bromoform	ND		mg/kg dry	0.0023	0.0047	1	EPA 8260C Certifications:	08/24/2018 14:31	08/25/2018 02:09	SS CTDOH,NELAC-NY10854,NELAC-NY12058,NJDEP,PADEP
74-83-9	Bromomethane	ND		mg/kg dry	0.0023	0.0047	1	EPA 8260C Certifications:	08/24/2018 14:31	08/25/2018 02:09	SS CTDOH,NELAC-NY10854,NELAC-NY12058,NJDEP,PADEP
75-15-0	Carbon disulfide	ND		mg/kg dry	0.0023	0.0047	1	EPA 8260C Certifications:	08/24/2018 14:31	08/25/2018 02:09	SS CTDOH,NELAC-NY10854,NELAC-NY12058,NJDEP,PADEP
56-23-5	Carbon tetrachloride	ND		mg/kg dry	0.0023	0.0047	1	EPA 8260C Certifications:	08/24/2018 14:31	08/25/2018 02:09	SS CTDOH,NELAC-NY10854,NELAC-NY12058,NJDEP,PADEP
108-90-7	Chlorobenzene	ND		mg/kg dry	0.0023	0.0047	1	EPA 8260C Certifications:	08/24/2018 14:31	08/25/2018 02:09	SS CTDOH,NELAC-NY10854,NELAC-NY12058,NJDEP,PADEP
75-00-3	Chloroethane	ND		mg/kg dry	0.0023	0.0047	1	EPA 8260C Certifications:	08/24/2018 14:31	08/25/2018 02:09	SS CTDOH,NELAC-NY10854,NELAC-NY12058,NJDEP,PADEP
67-66-3	Chloroform	ND		mg/kg dry	0.0023	0.0047	1	EPA 8260C Certifications:	08/24/2018 14:31	08/25/2018 02:09	SS CTDOH,NELAC-NY10854,NELAC-NY12058,NJDEP,PADEP
74-87-3	Chloromethane	ND		mg/kg dry	0.0023	0.0047	1	EPA 8260C Certifications:	08/24/2018 14:31	08/25/2018 02:09	SS CTDOH,NELAC-NY10854,NELAC-NY12058,NJDEP,PADEP
156-59-2	cis-1,2-Dichloroethylene	ND		mg/kg dry	0.0023	0.0047	1	EPA 8260C Certifications:	08/24/2018 14:31	08/25/2018 02:09	SS CTDOH,NELAC-NY10854,NELAC-NY12058,NJDEP,PADEP
10061-01-5	cis-1,3-Dichloropropylene	ND		mg/kg dry	0.0023	0.0047	1	EPA 8260C Certifications:	08/24/2018 14:31	08/25/2018 02:09	SS CTDOH,NELAC-NY10854,NELAC-NY12058,NJDEP,PADEP
110-82-7	Cyclohexane	ND		mg/kg dry	0.0023	0.0047	1	EPA 8260C Certifications:	08/24/2018 14:31	08/25/2018 02:09	SS NELAC-NY10854,NELAC-NY12058,NJDEP,PADEP
124-48-1	Dibromochloromethane	ND		mg/kg dry	0.0023	0.0047	1	EPA 8260C Certifications:	08/24/2018 14:31	08/25/2018 02:09	SS NELAC-NY10854,NELAC-NY12058,NJDEP,PADEP
74-95-3	Dibromomethane	ND		mg/kg dry	0.0023	0.0047	1	EPA 8260C Certifications:	08/24/2018 14:31	08/25/2018 02:09	SS NELAC-NY10854,NELAC-NY12058,NJDEP,PADEP
75-71-8	Dichlorodifluoromethane	ND		mg/kg dry	0.0023	0.0047	1	EPA 8260C Certifications:	08/24/2018 14:31	08/25/2018 02:09	SS NELAC-NY10854,NELAC-NY12058,NJDEP,PADEP
100-41-4	Ethyl Benzene	ND		mg/kg dry	0.0023	0.0047	1	EPA 8260C Certifications:	08/24/2018 14:31	08/25/2018 02:09	SS CTDOH,NELAC-NY10854,NELAC-NY12058,NJDEP,PADEP
87-68-3	Hexachlorobutadiene	ND		mg/kg dry	0.0023	0.0047	1	EPA 8260C Certifications:	08/24/2018 14:31	08/25/2018 02:09	SS NELAC-NY10854,NELAC-NY12058,NJDEP,PADEP
98-82-8	Isopropylbenzene	ND		mg/kg dry	0.0023	0.0047	1	EPA 8260C Certifications:	08/24/2018 14:31	08/25/2018 02:09	SS CTDOH,NELAC-NY10854,NELAC-NY12058,NJDEP,PADEP

Sample Information

Client Sample ID: 005/LSB-5 **York Sample ID:** 18H1037-05

York Project (SDG) No.	Client Project ID	Matrix	Collection Date/Time	Date Received
18H1037	100732401	Soil	August 22, 2018 11:40 am	08/22/2018

Volatiles, 8260 Comprehensive

Log-in Notes:

Sample Notes:

Sample Prepared by Method: EPA 5035A

CAS No.	Parameter	Result	Flag	Units	Reported to LOD/MDL	LOQ	Dilution	Reference Method	Date/Time Prepared	Date/Time Analyzed	Analyst
79-20-9	Methyl acetate	ND		mg/kg dry	0.0023	0.0047	1	EPA 8260C Certifications:	08/24/2018 14:31 NELAC-NY10854,NELAC-NY12058,NJDEP,PADEP	08/25/2018 02:09	SS
1634-04-4	Methyl tert-butyl ether (MTBE)	ND		mg/kg dry	0.0023	0.0047	1	EPA 8260C Certifications:	08/24/2018 14:31 CTDOH,NELAC-NY10854,NELAC-NY12058,NJDEP,PADEP	08/25/2018 02:09	SS
108-87-2	Methylcyclohexane	ND		mg/kg dry	0.0023	0.0047	1	EPA 8260C Certifications:	08/24/2018 14:31 NELAC-NY10854,NELAC-NY12058,NJDEP,PADEP	08/25/2018 02:09	SS
75-09-2	Methylene chloride	ND		mg/kg dry	0.0047	0.0093	1	EPA 8260C Certifications:	08/24/2018 14:31 CTDOH,NELAC-NY10854,NELAC-NY12058,NJDEP,PADEP	08/25/2018 02:09	SS
104-51-8	n-Butylbenzene	ND		mg/kg dry	0.0023	0.0047	1	EPA 8260C Certifications:	08/24/2018 14:31 CTDOH,NELAC-NY10854,NELAC-NY12058,NJDEP,PADEP	08/25/2018 02:09	SS
103-65-1	n-Propylbenzene	ND		mg/kg dry	0.0023	0.0047	1	EPA 8260C Certifications:	08/24/2018 14:31 CTDOH,NELAC-NY10854,NELAC-NY12058,NJDEP,PADEP	08/25/2018 02:09	SS
95-47-6	o-Xylene	ND		mg/kg dry	0.0023	0.0047	1	EPA 8260C Certifications:	08/24/2018 14:31 CTDOH,NELAC-NY10854,NELAC-NY12058,PADEP	08/25/2018 02:09	SS
179601-23-1	p- & m- Xylenes	ND		mg/kg dry	0.0047	0.0093	1	EPA 8260C Certifications:	08/24/2018 14:31 CTDOH,NELAC-NY10854,NELAC-NY12058,PADEP	08/25/2018 02:09	SS
99-87-6	p-Isopropyltoluene	ND		mg/kg dry	0.0023	0.0047	1	EPA 8260C Certifications:	08/24/2018 14:31 CTDOH,NELAC-NY10854,NELAC-NY12058,NJDEP,PADEP	08/25/2018 02:09	SS
135-98-8	sec-Butylbenzene	ND		mg/kg dry	0.0023	0.0047	1	EPA 8260C Certifications:	08/24/2018 14:31 CTDOH,NELAC-NY10854,NELAC-NY12058,NJDEP,PADEP	08/25/2018 02:09	SS
100-42-5	Styrene	ND		mg/kg dry	0.0023	0.0047	1	EPA 8260C Certifications:	08/24/2018 14:31 CTDOH,NELAC-NY10854,NELAC-NY12058,NJDEP,PADEP	08/25/2018 02:09	SS
75-65-0	**tert-Butyl alcohol (TBA)**	**0.016**	SCAL-E, J	mg/kg dry	0.0023	0.023	1	EPA 8260C Certifications:	08/24/2018 14:31 NELAC-NY10854,NELAC-NY12058,NJDEP,PADEP	08/25/2018 02:09	SS
98-06-6	tert-Butylbenzene	ND		mg/kg dry	0.0023	0.0047	1	EPA 8260C Certifications:	08/24/2018 14:31 CTDOH,NELAC-NY10854,NELAC-NY12058,NJDEP,PADEP	08/25/2018 02:09	SS
127-18-4	Tetrachloroethylene	ND		mg/kg dry	0.0023	0.0047	1	EPA 8260C Certifications:	08/24/2018 14:31 CTDOH,NELAC-NY10854,NELAC-NY12058,NJDEP,PADEP	08/25/2018 02:09	SS
108-88-3	Toluene	ND		mg/kg dry	0.0023	0.0047	1	EPA 8260C Certifications:	08/24/2018 14:31 CTDOH,NELAC-NY10854,NELAC-NY12058,NJDEP,PADEP	08/25/2018 02:09	SS
156-60-5	trans-1,2-Dichloroethylene	ND		mg/kg dry	0.0023	0.0047	1	EPA 8260C Certifications:	08/24/2018 14:31 CTDOH,NELAC-NY10854,NELAC-NY12058,NJDEP,PADEP	08/25/2018 02:09	SS
10061-02-6	trans-1,3-Dichloropropylene	ND		mg/kg dry	0.0023	0.0047	1	EPA 8260C Certifications:	08/24/2018 14:31 CTDOH,NELAC-NY10854,NELAC-NY12058,NJDEP,PADEP	08/25/2018 02:09	SS
79-01-6	Trichloroethylene	ND		mg/kg dry	0.0023	0.0047	1	EPA 8260C Certifications:	08/24/2018 14:31 CTDOH,NELAC-NY10854,NELAC-NY12058,NJDEP,PADEP	08/25/2018 02:09	SS
75-69-4	Trichlorofluoromethane	ND		mg/kg dry	0.0023	0.0047	1	EPA 8260C Certifications:	08/24/2018 14:31 CTDOH,NELAC-NY10854,NELAC-NY12058,NJDEP,PADEP	08/25/2018 02:09	SS
108-05-4	Vinyl acetate	ND		mg/kg dry	0.0023	0.0047	1	EPA 8260C Certifications:	08/24/2018 14:31 NELAC-NY10854,NELAC-NY12058,NJDEP,PADEP	08/25/2018 02:09	SS
75-01-4	Vinyl Chloride	ND		mg/kg dry	0.0023	0.0047	1	EPA 8260C Certifications:	08/24/2018 14:31 CTDOH,NELAC-NY10854,NELAC-NY12058,NJDEP,PADEP	08/25/2018 02:09	SS
1330-20-7	Xylenes, Total	ND		mg/kg dry	0.0070	0.014	1	EPA 8260C Certifications:	08/24/2018 14:31 CTDOH,NELAC-NY10854,NELAC-NY12058,NJDEP	08/25/2018 02:09	SS

	Surrogate Recoveries	Result	Acceptance Range
17060-07-0	*Surrogate: 1,2-Dichloroethane-d4*	*93.5 %*	*77-125*

Sample Information

Client Sample ID: 005/LSB-5 **York Sample ID:** 18H1037-05

York Project (SDG) No.	Client Project ID	Matrix	Collection Date/Time	Date Received
18H1037	100732401	Soil	August 22, 2018 11:40 am	08/22/2018

Volatiles, 8260 Comprehensive

Log-in Notes: **Sample Notes:**

Sample Prepared by Method: EPA 5035A

CAS No.	Parameter	Result	Flag	Units	Reported to LOD/MDL	LOQ	Dilution	Reference Method	Date/Time Prepared	Date/Time Analyzed	Analyst
2037-26-5	*Surrogate: Toluene-d8*	*105 %*			*85-120*						
460-00-4	*Surrogate: p-Bromofluorobenzene*	*120 %*			*76-130*						

Semi-Volatiles, 8270 Comprehensive

Log-in Notes: **Sample Notes:**

Sample Prepared by Method: EPA 3550C

CAS No.	Parameter	Result	Flag	Units	Reported to LOD/MDL	LOQ	Dilution	Reference Method	Date/Time Prepared	Date/Time Analyzed	Analyst
92-52-4	1,1-Biphenyl	ND		mg/kg dry	0.0478	0.0953	2	EPA 8270D Certifications: NELAC-NY10854,NJDEP,PADEP	08/27/2018 12:45	08/28/2018 15:07	SR
95-94-3	1,2,4,5-Tetrachlorobenzene	ND		mg/kg dry	0.0953	0.190	2	EPA 8270D Certifications: NELAC-NY10854,NJDEP,PADEP	08/27/2018 12:45	08/28/2018 15:07	SR
120-82-1	1,2,4-Trichlorobenzene	ND		mg/kg dry	0.0478	0.0953	2	EPA 8270D Certifications: CTDOH,NELAC-NY10854,NJDEP,PADEP	08/27/2018 12:45	08/28/2018 15:07	SR
95-50-1	1,2-Dichlorobenzene	ND		mg/kg dry	0.0478	0.0953	2	EPA 8270D Certifications: NELAC-NY10854,PADEP	08/27/2018 12:45	08/28/2018 15:07	SR
122-66-7	1,2-Diphenylhydrazine (as Azobenzene)	ND		mg/kg dry	0.0478	0.0953	2	EPA 8270D Certifications: NELAC-NY10854,NJDEP,PADEP	08/27/2018 12:45	08/28/2018 15:07	SR
541-73-1	1,3-Dichlorobenzene	ND		mg/kg dry	0.0478	0.0953	2	EPA 8270D Certifications: NELAC-NY10854,PADEP	08/27/2018 12:45	08/28/2018 15:07	SR
106-46-7	1,4-Dichlorobenzene	ND		mg/kg dry	0.0478	0.0953	2	EPA 8270D Certifications: NELAC-NY10854,PADEP	08/27/2018 12:45	08/28/2018 15:07	SR
58-90-2	2,3,4,6-Tetrachlorophenol	ND		mg/kg dry	0.0953	0.190	2	EPA 8270D Certifications: NELAC-NY10854,NJDEP,PADEP	08/27/2018 12:45	08/28/2018 15:07	SR
95-95-4	2,4,5-Trichlorophenol	ND		mg/kg dry	0.0478	0.0953	2	EPA 8270D Certifications: CTDOH,NELAC-NY10854,NJDEP,PADEP	08/27/2018 12:45	08/28/2018 15:07	SR
88-06-2	2,4,6-Trichlorophenol	ND		mg/kg dry	0.0478	0.0953	2	EPA 8270D Certifications: CTDOH,NELAC-NY10854,NJDEP,PADEP	08/27/2018 12:45	08/28/2018 15:07	SR
120-83-2	2,4-Dichlorophenol	ND		mg/kg dry	0.0478	0.0953	2	EPA 8270D Certifications: CTDOH,NELAC-NY10854,NJDEP,PADEP	08/27/2018 12:45	08/28/2018 15:07	SR
105-67-9	2,4-Dimethylphenol	ND		mg/kg dry	0.0478	0.0953	2	EPA 8270D Certifications: CTDOH,NELAC-NY10854,NJDEP,PADEP	08/27/2018 12:45	08/28/2018 15:07	SR
51-28-5	2,4-Dinitrophenol	ND		mg/kg dry	0.0953	0.190	2	EPA 8270D Certifications: CTDOH,NELAC-NY10854,NJDEP,PADEP	08/27/2018 12:45	08/28/2018 15:07	SR
121-14-2	2,4-Dinitrotoluene	ND		mg/kg dry	0.0478	0.0953	2	EPA 8270D Certifications: CTDOH,NELAC-NY10854,NJDEP,PADEP	08/27/2018 12:45	08/28/2018 15:07	SR
606-20-2	2,6-Dinitrotoluene	ND		mg/kg dry	0.0478	0.0953	2	EPA 8270D Certifications: CTDOH,NELAC-NY10854,NJDEP,PADEP	08/27/2018 12:45	08/28/2018 15:07	SR
91-58-7	2-Chloronaphthalene	ND		mg/kg dry	0.0478	0.0953	2	EPA 8270D Certifications: CTDOH,NELAC-NY10854,NJDEP,PADEP	08/27/2018 12:45	08/28/2018 15:07	SR
95-57-8	2-Chlorophenol	ND		mg/kg dry	0.0478	0.0953	2	EPA 8270D Certifications: CTDOH,NELAC-NY10854,NJDEP,PADEP	08/27/2018 12:45	08/28/2018 15:07	SR
91-57-6	**2-Methylnaphthalene**	**0.137**		mg/kg dry	0.0478	0.0953	2	EPA 8270D Certifications: CTDOH,NELAC-NY10854,NJDEP,PADEP	08/27/2018 12:45	08/28/2018 15:07	SR
95-48-7	2-Methylphenol	ND		mg/kg dry	0.0478	0.0953	2	EPA 8270D Certifications: CTDOH,NELAC-NY10854,NJDEP,PADEP	08/27/2018 12:45	08/28/2018 15:07	SR

Sample Information

Client Sample ID: 005/LSB-5 **York Sample ID:** 18H1037-05

York Project (SDG) No.	Client Project ID	Matrix	Collection Date/Time	Date Received
18H1037	100732401	Soil	August 22, 2018 11:40 am	08/22/2018

Semi-Volatiles, 8270 Comprehensive

Log-in Notes:

Sample Notes:

Sample Prepared by Method: EPA 3550C

CAS No.	Parameter	Result	Flag	Units	Reported to LOD/MDL	LOQ	Dilution	Reference Method	Date/Time Prepared	Date/Time Analyzed	Analyst
88-74-4	2-Nitroaniline	ND		mg/kg dry	0.0953	0.190	2	EPA 8270D Certifications:	08/27/2018 12:45	08/28/2018 15:07 CTDOH,NELAC-NY10854,NJDEP,PADEP	SR
88-75-5	2-Nitrophenol	ND		mg/kg dry	0.0478	0.0953	2	EPA 8270D Certifications:	08/27/2018 12:45	08/28/2018 15:07 CTDOH,NELAC-NY10854,NJDEP,PADEP	SR
65794-96-9	3- & 4-Methylphenols	ND		mg/kg dry	0.0478	0.0953	2	EPA 8270D Certifications:	08/27/2018 12:45	08/28/2018 15:07 CTDOH,NELAC-NY10854,NJDEP,PADEP	SR
91-94-1	3,3-Dichlorobenzidine	ND		mg/kg dry	0.0478	0.0953	2	EPA 8270D Certifications:	08/27/2018 12:45	08/28/2018 15:07 NELAC-NY10854,NJDEP,PADEP	SR
99-09-2	3-Nitroaniline	ND		mg/kg dry	0.0953	0.190	2	EPA 8270D Certifications:	08/27/2018 12:45	08/28/2018 15:07 CTDOH,NELAC-NY10854,NJDEP,PADEP	SR
534-52-1	4,6-Dinitro-2-methylphenol	ND		mg/kg dry	0.0953	0.190	2	EPA 8270D Certifications:	08/27/2018 12:45	08/28/2018 15:07 CTDOH,NELAC-NY10854,NJDEP,PADEP	SR
101-55-3	4-Bromophenyl phenyl ether	ND		mg/kg dry	0.0478	0.0953	2	EPA 8270D Certifications:	08/27/2018 12:45	08/28/2018 15:07 CTDOH,NELAC-NY10854,NJDEP,PADEP	SR
59-50-7	4-Chloro-3-methylphenol	ND		mg/kg dry	0.0478	0.0953	2	EPA 8270D Certifications:	08/27/2018 12:45	08/28/2018 15:07 CTDOH,NELAC-NY10854,NJDEP,PADEP	SR
106-47-8	4-Chloroaniline	ND		mg/kg dry	0.0478	0.0953	2	EPA 8270D Certifications:	08/27/2018 12:45	08/28/2018 15:07 CTDOH,NELAC-NY10854,NJDEP,PADEP	SR
7005-72-3	4-Chlorophenyl phenyl ether	ND		mg/kg dry	0.0478	0.0953	2	EPA 8270D Certifications:	08/27/2018 12:45	08/28/2018 15:07 CTDOH,NELAC-NY10854,NJDEP,PADEP	SR
100-01-6	4-Nitroaniline	ND		mg/kg dry	0.0953	0.190	2	EPA 8270D Certifications:	08/27/2018 12:45	08/28/2018 15:07 CTDOH,NELAC-NY10854,NJDEP,PADEP	SR
100-02-7	4-Nitrophenol	ND		mg/kg dry	0.0953	0.190	2	EPA 8270D Certifications:	08/27/2018 12:45	08/28/2018 15:07 CTDOH,NELAC-NY10854,NJDEP,PADEP	SR
83-32-9	**Acenaphthene**	**0.438**		mg/kg dry	0.0478	0.0953	2	EPA 8270D Certifications:	08/27/2018 12:45	08/28/2018 15:07 CTDOH,NELAC-NY10854,NJDEP,PADEP	SR
208-96-8	Acenaphthylene	ND		mg/kg dry	0.0478	0.0953	2	EPA 8270D Certifications:	08/27/2018 12:45	08/28/2018 15:07 CTDOH,NELAC-NY10854,NJDEP,PADEP	SR
98-86-2	Acetophenone	ND		mg/kg dry	0.0478	0.0953	2	EPA 8270D Certifications:	08/27/2018 12:45	08/28/2018 15:07 NELAC-NY10854,NJDEP,PADEP	SR
62-53-3	Aniline	ND		mg/kg dry	0.191	0.382	2	EPA 8270D Certifications:	08/27/2018 12:45	08/28/2018 15:07 NELAC-NY10854,NJDEP,PADEP	SR
120-12-7	**Anthracene**	**1.04**		mg/kg dry	0.0478	0.0953	2	EPA 8270D Certifications:	08/27/2018 12:45	08/28/2018 15:07 CTDOH,NELAC-NY10854,NJDEP,PADEP	SR
1912-24-9	Atrazine	ND		mg/kg dry	0.0478	0.0953	2	EPA 8270D Certifications:	08/27/2018 12:45	08/28/2018 15:07 NELAC-NY10854,NJDEP,PADEP	SR
100-52-7	Benzaldehyde	ND		mg/kg dry	0.0478	0.0953	2	EPA 8270D Certifications:	08/27/2018 12:45	08/28/2018 15:07 NELAC-NY10854,NJDEP,PADEP	SR
92-87-5	Benzidine	ND		mg/kg dry	0.191	0.382	2	EPA 8270D Certifications:	08/27/2018 12:45	08/28/2018 15:07 CTDOH,NELAC-NY10854,PADEP	SR
56-55-3	**Benzo(a)anthracene**	**2.16**		mg/kg dry	0.0478	0.0953	2	EPA 8270D Certifications:	08/27/2018 12:45	08/28/2018 15:07 CTDOH,NELAC-NY10854,NJDEP,PADEP	SR
50-32-8	**Benzo(a)pyrene**	**2.18**		mg/kg dry	0.0478	0.0953	2	EPA 8270D Certifications:	08/27/2018 12:45	08/28/2018 15:07 CTDOH,NELAC-NY10854,NJDEP,PADEP	SR
205-99-2	**Benzo(b)fluoranthene**	**1.88**		mg/kg dry	0.0478	0.0953	2	EPA 8270D Certifications:	08/27/2018 12:45	08/28/2018 15:07 CTDOH,NELAC-NY10854,NJDEP,PADEP	SR

Sample Information

Client Sample ID: 005/LSB-5 **York Sample ID:** 18H1037-05

York Project (SDG) No.	Client Project ID	Matrix	Collection Date/Time	Date Received
18H1037	100732401	Soil	August 22, 2018 11:40 am	08/22/2018

Semi-Volatiles, 8270 Comprehensive

Log-in Notes:

Sample Notes:

Sample Prepared by Method: EPA 3550C

CAS No.	Parameter	Result	Flag	Units	Reported to LOD/MDL	LOQ	Dilution	Reference Method	Date/Time Prepared	Date/Time Analyzed	Analyst
191-24-2	**Benzo(g,h,i)perylene**	**1.60**		mg/kg dry	0.0478	0.0953	2	EPA 8270D	08/27/2018 12:45	08/28/2018 15:07	SR
								Certifications: CTDOH,NELAC-NY10854,NJDEP,PADEP			
207-08-9	**Benzo(k)fluoranthene**	**1.63**		mg/kg dry	0.0478	0.0953	2	EPA 8270D	08/27/2018 12:45	08/28/2018 15:07	SR
								Certifications: CTDOH,NELAC-NY10854,NJDEP,PADEP			
65-85-0	Benzoic acid	ND		mg/kg dry	0.0478	0.0953	2	EPA 8270D	08/27/2018 12:45	08/28/2018 15:07	SR
								Certifications: NELAC-NY10854,NJDEP,PADEP			
100-51-6	Benzyl alcohol	ND		mg/kg dry	0.0478	0.0953	2	EPA 8270D	08/27/2018 12:45	08/28/2018 15:07	SR
								Certifications: NELAC-NY10854,NJDEP,PADEP			
85-68-7	Benzyl butyl phthalate	ND		mg/kg dry	0.0478	0.0953	2	EPA 8270D	08/27/2018 12:45	08/28/2018 15:07	SR
								Certifications: CTDOH,NELAC-NY10854,NJDEP,PADEP			
111-91-1	Bis(2-chloroethoxy)methane	ND		mg/kg dry	0.0478	0.0953	2	EPA 8270D	08/27/2018 12:45	08/28/2018 15:07	SR
								Certifications: CTDOH,NELAC-NY10854,NJDEP,PADEP			
111-44-4	Bis(2-chloroethyl)ether	ND		mg/kg dry	0.0478	0.0953	2	EPA 8270D	08/27/2018 12:45	08/28/2018 15:07	SR
								Certifications: CTDOH,NELAC-NY10854,NJDEP,PADEP			
108-60-1	Bis(2-chloroisopropyl)ether	ND		mg/kg dry	0.0478	0.0953	2	EPA 8270D	08/27/2018 12:45	08/28/2018 15:07	SR
								Certifications: CTDOH,NELAC-NY10854,NJDEP,PADEP			
117-81-7	Bis(2-ethylhexyl)phthalate	ND		mg/kg dry	0.0478	0.0953	2	EPA 8270D	08/27/2018 12:45	08/28/2018 15:07	SR
								Certifications: CTDOH,NELAC-NY10854,NJDEP,PADEP			
105-60-2	Caprolactam	ND		mg/kg dry	0.0953	0.190	2	EPA 8270D	08/27/2018 12:45	08/28/2018 15:07	SR
								Certifications: NELAC-NY10854,NJDEP,PADEP			
86-74-8	**Carbazole**	**0.212**		mg/kg dry	0.0478	0.0953	2	EPA 8270D	08/27/2018 12:45	08/28/2018 15:07	SR
								Certifications: CTDOH,NELAC-NY10854,NJDEP,PADEP			
218-01-9	**Chrysene**	**1.91**		mg/kg dry	0.0478	0.0953	2	EPA 8270D	08/27/2018 12:45	08/28/2018 15:07	SR
								Certifications: CTDOH,NELAC-NY10854,NJDEP,PADEP			
53-70-3	**Dibenzo(a,h)anthracene**	**0.389**		mg/kg dry	0.0478	0.0953	2	EPA 8270D	08/27/2018 12:45	08/28/2018 15:07	SR
								Certifications: CTDOH,NELAC-NY10854,NJDEP,PADEP			
132-64-9	**Dibenzofuran**	**0.302**		mg/kg dry	0.0478	0.0953	2	EPA 8270D	08/27/2018 12:45	08/28/2018 15:07	SR
								Certifications: CTDOH,NELAC-NY10854,NJDEP,PADEP			
84-66-2	Diethyl phthalate	ND		mg/kg dry	0.0478	0.0953	2	EPA 8270D	08/27/2018 12:45	08/28/2018 15:07	SR
								Certifications: CTDOH,NELAC-NY10854,NJDEP,PADEP			
131-11-3	Dimethyl phthalate	ND		mg/kg dry	0.0478	0.0953	2	EPA 8270D	08/27/2018 12:45	08/28/2018 15:07	SR
								Certifications: CTDOH,NELAC-NY10854,NJDEP,PADEP			
84-74-2	Di-n-butyl phthalate	ND		mg/kg dry	0.0478	0.0953	2	EPA 8270D	08/27/2018 12:45	08/28/2018 15:07	SR
								Certifications: CTDOH,NELAC-NY10854,NJDEP,PADEP			
117-84-0	Di-n-octyl phthalate	ND		mg/kg dry	0.0478	0.0953	2	EPA 8270D	08/27/2018 12:45	08/28/2018 15:07	SR
								Certifications: CTDOH,NELAC-NY10854,NJDEP,PADEP			
206-44-0	**Fluoranthene**	**5.36**		mg/kg dry	0.119	0.238	5	EPA 8270D	08/27/2018 12:45	08/29/2018 12:10	SR
								Certifications: CTDOH,NELAC-NY10854,NJDEP,PADEP			
86-73-7	**Fluorene**	**0.457**		mg/kg dry	0.0478	0.0953	2	EPA 8270D	08/27/2018 12:45	08/28/2018 15:07	SR
								Certifications: NELAC-NY10854,NJDEP,PADEP			
118-74-1	Hexachlorobenzene	ND		mg/kg dry	0.0478	0.0953	2	EPA 8270D	08/27/2018 12:45	08/28/2018 15:07	SR
								Certifications: CTDOH,NELAC-NY10854,NJDEP,PADEP			
87-68-3	Hexachlorobutadiene	ND		mg/kg dry	0.0478	0.0953	2	EPA 8270D	08/27/2018 12:45	08/28/2018 15:07	SR
								Certifications: CTDOH,NELAC-NY10854,NJDEP,PADEP			
77-47-4	Hexachlorocyclopentadiene	ND		mg/kg dry	0.0478	0.0953	2	EPA 8270D	08/27/2018 12:45	08/28/2018 15:07	SR
								Certifications: CTDOH,NELAC-NY10854,NJDEP,PADEP			

Sample Information

Client Sample ID: 005/LSB-5 **York Sample ID:** 18H1037-05

York Project (SDG) No.	Client Project ID	Matrix	Collection Date/Time	Date Received
18H1037	100732401	Soil	August 22, 2018 11:40 am	08/22/2018

Semi-Volatiles, 8270 Comprehensive

Log-in Notes:

Sample Notes:

Sample Prepared by Method: EPA 3550C

CAS No.	Parameter	Result	Flag	Units	Reported to LOD/MDL	LOQ	Dilution	Reference Method	Date/Time Prepared	Date/Time Analyzed	Analyst
67-72-1	Hexachloroethane	ND		mg/kg dry	0.0478	0.0953	2	EPA 8270D Certifications: CTDOH,NELAC-NY10854,NJDEP,PADEP	08/27/2018 12:45	08/28/2018 15:07	SR
193-39-5	**Indeno(1,2,3-cd)pyrene**	**1.35**		mg/kg dry	0.0478	0.0953	2	EPA 8270D Certifications: CTDOH,NELAC-NY10854,NJDEP,PADEP	08/27/2018 12:45	08/28/2018 15:07	SR
78-59-1	Isophorone	ND		mg/kg dry	0.0478	0.0953	2	EPA 8270D Certifications: CTDOH,NELAC-NY10854,NJDEP,PADEP	08/27/2018 12:45	08/28/2018 15:07	SR
91-20-3	**Naphthalene**	**0.167**		mg/kg dry	0.0478	0.0953	2	EPA 8270D Certifications: CTDOH,NELAC-NY10854,NJDEP,PADEP	08/27/2018 12:45	08/28/2018 15:07	SR
98-95-3	Nitrobenzene	ND		mg/kg dry	0.0478	0.0953	2	EPA 8270D Certifications: CTDOH,NELAC-NY10854,NJDEP,PADEP	08/27/2018 12:45	08/28/2018 15:07	SR
62-75-9	N-Nitrosodimethylamine	ND		mg/kg dry	0.0478	0.0953	2	EPA 8270D Certifications: CTDOH,NELAC-NY10854,NJDEP,PADEP	08/27/2018 12:45	08/28/2018 15:07	SR
621-64-7	N-nitroso-di-n-propylamine	ND		mg/kg dry	0.0478	0.0953	2	EPA 8270D Certifications: CTDOH,NELAC-NY10854,NJDEP,PADEP	08/27/2018 12:45	08/28/2018 15:07	SR
86-30-6	N-Nitrosodiphenylamine	ND		mg/kg dry	0.0478	0.0953	2	EPA 8270D Certifications: CTDOH,NELAC-NY10854,NJDEP,PADEP	08/27/2018 12:45	08/28/2018 15:07	SR
87-86-5	Pentachlorophenol	ND		mg/kg dry	0.0478	0.0953	2	EPA 8270D Certifications: CTDOH,NELAC-NY10854,NJDEP,PADEP	08/27/2018 12:45	08/28/2018 15:07	SR
85-01-8	**Phenanthrene**	**4.36**		mg/kg dry	0.119	0.238	5	EPA 8270D Certifications: CTDOH,NELAC-NY10854,NJDEP,PADEP	08/27/2018 12:45	08/29/2018 12:10	SR
108-95-2	Phenol	ND		mg/kg dry	0.0478	0.0953	2	EPA 8270D Certifications: CTDOH,NELAC-NY10854,NJDEP,PADEP	08/27/2018 12:45	08/28/2018 15:07	SR
129-00-0	**Pyrene**	**4.04**		mg/kg dry	0.119	0.238	5	EPA 8270D Certifications: CTDOH,NELAC-NY10854,NJDEP,PADEP	08/27/2018 12:45	08/29/2018 12:10	SR
110-86-1	Pyridine	ND		mg/kg dry	0.191	0.382	2	EPA 8270D Certifications: CTDOH,NELAC-NY10854,NJDEP,PADEP	08/27/2018 12:45	08/28/2018 15:07	SR

	Surrogate Recoveries	Result		Acceptance Range
367-12-4	*Surrogate: 2-Fluorophenol*	*6.24 %*	S-09	*20-108*
4165-62-2	*Surrogate: Phenol-d5*	*35.2 %*		*23-114*
4165-60-0	*Surrogate: Nitrobenzene-d5*	*86.7 %*		*22-108*
321-60-8	*Surrogate: 2-Fluorobiphenyl*	*73.5 %*		*21-113*
118-79-6	*Surrogate: 2,4,6-Tribromophenol*	*0.360 %*	S-09	*19-110*
1718-51-0	*Surrogate: Terphenyl-d14*	*89.0 %*		*24-116*

Metals, Target Analyte

Log-in Notes:

Sample Notes:

Sample Prepared by Method: EPA 3050B

CAS No.	Parameter	Result	Flag	Units	Reported to LOQ	Dilution	Reference Method	Date/Time Prepared	Date/Time Analyzed	Analyst
7429-90-5	**Aluminum**	**8610**		mg/kg dry	5.71	1	EPA 6010C Certifications: CTDOH,NELAC-NY10854,NJDEP,PADEP	08/29/2018 09:37	08/29/2018 12:46	KML
7440-36-0	**Antimony**	**1.19**		mg/kg dry	0.571	1	EPA 6010C Certifications: CTDOH,NELAC-NY10854,NJDEP,PADEP	08/29/2018 09:37	08/29/2018 12:46	KML

Sample Information

Client Sample ID: 005/LSB-5 **York Sample ID:** 18H1037-05

York Project (SDG) No.	Client Project ID	Matrix	Collection Date/Time	Date Received
18H1037	100732401	Soil	August 22, 2018 11:40 am	08/22/2018

Metals, Target Analyte

Log-in Notes: **Sample Notes:**

Sample Prepared by Method: EPA 3050B

CAS No.	Parameter	Result	Flag	Units	Reported to LOQ	Dilution	Reference Method	Date/Time Prepared	Date/Time Analyzed	Analyst
7440-38-2	**Arsenic**	**2.30**		mg/kg dry	1.14	1	EPA 6010C	08/29/2018 09:37	08/29/2018 12:46	KML
							Certifications: CTDOH,NELAC-NY10854,NJDEP,PADEP			
7440-39-3	**Barium**	**78.2**		mg/kg dry	1.14	1	EPA 6010C	08/29/2018 09:37	08/29/2018 12:46	KML
							Certifications: CTDOH,NELAC-NY10854,NJDEP,PADEP			
7440-41-7	**Beryllium**	**0.126**		mg/kg dry	0.114	1	EPA 6010C	08/29/2018 09:37	08/29/2018 12:46	KML
							Certifications: CTDOH,NELAC-NY10854,NJDEP,PADEP			
7440-43-9	**Cadmium**	**0.458**		mg/kg dry	0.343	1	EPA 6010C	08/29/2018 09:37	08/29/2018 12:46	KML
							Certifications: CTDOH,NELAC-NY10854,NJDEP,PADEP			
7440-70-2	**Calcium**	**58600**	B	mg/kg dry	5.71	1	EPA 6010C	08/29/2018 09:37	08/29/2018 12:46	KML
							Certifications: CTDOH,NELAC-NY10854,NJDEP,PADEP			
7440-47-3	**Chromium**	**13.7**		mg/kg dry	0.571	1	EPA 6010C	08/29/2018 09:37	08/29/2018 12:46	KML
							Certifications: CTDOH,NELAC-NY10854,NJDEP,PADEP			
7440-48-4	**Cobalt**	**6.34**		mg/kg dry	0.571	1	EPA 6010C	08/29/2018 09:37	08/29/2018 12:46	KML
							Certifications: CTDOH,NELAC-NY10854,NJDEP,PADEP			
7440-50-8	**Copper**	**19.9**		mg/kg dry	0.571	1	EPA 6010C	08/29/2018 09:37	08/29/2018 12:46	KML
							Certifications: CTDOH,NELAC-NY10854,NJDEP,PADEP			
7439-89-6	**Iron**	**12100**	B	mg/kg dry	2.29	1	EPA 6010C	08/29/2018 09:37	08/29/2018 12:46	KML
							Certifications: CTDOH,NELAC-NY10854,NJDEP,PADEP			
7439-92-1	**Lead**	**455**		mg/kg dry	0.571	1	EPA 6010C	08/29/2018 09:37	08/29/2018 12:46	KML
							Certifications: CTDOH,NELAC-NY10854,NJDEP,PADEP			
7439-95-4	**Magnesium**	**3720**	B	mg/kg dry	5.71	1	EPA 6010C	08/29/2018 09:37	08/29/2018 12:46	KML
							Certifications: CTDOH,NELAC-NY10854,NJDEP,PADEP			
7439-96-5	**Manganese**	**218**		mg/kg dry	0.571	1	EPA 6010C	08/29/2018 09:37	08/29/2018 12:46	KML
							Certifications: CTDOH,NELAC-NY10854,NJDEP,PADEP			
7440-02-0	**Nickel**	**29.9**		mg/kg dry	0.571	1	EPA 6010C	08/29/2018 09:37	08/29/2018 12:46	KML
							Certifications: CTDOH,NELAC-NY10854,NJDEP,PADEP			
7440-09-7	**Potassium**	**872**		mg/kg dry	5.71	1	EPA 6010C	08/29/2018 09:37	08/29/2018 12:46	KML
							Certifications: CTDOH,NELAC-NY10854,NJDEP,PADEP			
7782-49-2	Selenium	ND		mg/kg dry	1.14	1	EPA 6010C	08/29/2018 09:37	08/29/2018 12:46	KML
							Certifications: CTDOH,NELAC-NY10854,NJDEP,PADEP			
7440-22-4	Silver	ND		mg/kg dry	0.571	1	EPA 6010C	08/29/2018 09:37	08/29/2018 12:46	KML
							Certifications: CTDOH,NELAC-NY10854,NJDEP,PADEP			
7440-23-5	**Sodium**	**695**		mg/kg dry	11.4	1	EPA 6010C	08/29/2018 09:37	08/29/2018 12:46	KML
							Certifications: CTDOH,NELAC-NY10854,NJDEP			
7440-28-0	Thallium	ND		mg/kg dry	1.14	1	EPA 6010C	08/29/2018 09:37	08/29/2018 12:46	KML
							Certifications: CTDOH,NELAC-NY10854,NJDEP,PADEP			
7440-62-2	**Vanadium**	**18.2**		mg/kg dry	1.14	1	EPA 6010C	08/29/2018 09:37	08/29/2018 12:46	KML
							Certifications: CTDOH,NELAC-NY10854,NJDEP,PADEP			
7440-66-6	**Zinc**	**248**		mg/kg dry	1.71	1	EPA 6010C	08/29/2018 09:37	08/29/2018 12:46	KML
							Certifications: CTDOH,NELAC-NY10854,NJDEP,PADEP			

Mercury by 7473

Log-in Notes: **Sample Notes:**

Sample Information

Client Sample ID: 005/LSB-5 **York Sample ID:** 18H1037-05

York Project (SDG) No.	Client Project ID	Matrix	Collection Date/Time	Date Received
18H1037	100732401	Soil	August 22, 2018 11:40 am	08/22/2018

Sample Prepared by Method: EPA 7473 soil

CAS No.	Parameter	Result	Flag	Units	Reported to LOQ	Dilution	Reference Method	Date/Time Prepared	Date/Time Analyzed	Analyst
7439-97-6	**Mercury**	**0.171**		mg/kg dry	0.0343	1	EPA 7473	08/27/2018 09:28	08/27/2018 18:13	SY
							Certifications: CTDOH,NJDEP,NELAC-NY10854,PADEP			

Total Solids **Log-in Notes:** **Sample Notes:**

Sample Prepared by Method: % Solids Prep

CAS No.	Parameter	Result	Flag	Units	Reported to LOQ	Dilution	Reference Method	Date/Time Prepared	Date/Time Analyzed	Analyst
solids	*** % Solids**	**87.5**		%	0.100	1	SM 2540G	08/28/2018 12:44	08/28/2018 17:26	TJD
							Certifications: CTDOH			

Chromium, Hexavalent **Log-in Notes:** **Sample Notes:**

Sample Prepared by Method: EPA SW846-3060

CAS No.	Parameter	Result	Flag	Units	Reported to LOQ	Dilution	Reference Method	Date/Time Prepared	Date/Time Analyzed	Analyst
18540-29-9	Chromium, Hexavalent	ND		mg/kg dry	0.571	1	EPA 7196A	08/27/2018 08:16	08/27/2018 18:53	TJD
							Certifications: NJDEP,CTDOH,NELAC-NY10854,PADEP			

Sample Information

Client Sample ID: 006/LSB-9 **York Sample ID:** 18H1037-06

York Project (SDG) No.	Client Project ID	Matrix	Collection Date/Time	Date Received
18H1037	100732401	Soil	August 22, 2018 1:50 pm	08/22/2018

Volatiles, 8260 Comprehensive **Log-in Notes:** **Sample Notes:**

Sample Prepared by Method: EPA 5035A

CAS No.	Parameter	Result	Flag	Units	Reported to LOD/MDL	LOQ	Dilution	Reference Method	Date/Time Prepared	Date/Time Analyzed	Analyst
630-20-6	1,1,1,2-Tetrachloroethane	ND		mg/kg dry	0.0038	0.0077	1	EPA 8260C	08/24/2018 14:31	08/25/2018 02:37	SS
								Certifications: CTDOH,NELAC-NY10854,NELAC-NY12058,NJDEP,PADEP			
71-55-6	1,1,1-Trichloroethane	ND		mg/kg dry	0.0038	0.0077	1	EPA 8260C	08/24/2018 14:31	08/25/2018 02:37	SS
								Certifications: CTDOH,NELAC-NY10854,NELAC-NY12058,NJDEP,PADEP			
79-34-5	1,1,2,2-Tetrachloroethane	ND		mg/kg dry	0.0038	0.0077	1	EPA 8260C	08/24/2018 14:31	08/25/2018 02:37	SS
								Certifications: CTDOH,NELAC-NY10854,NELAC-NY12058,NJDEP,PADEP			
76-13-1	1,1,2-Trichloro-1,2,2-trifluoroethane (Freon 113)	ND		mg/kg dry	0.0038	0.0077	1	EPA 8260C	08/24/2018 14:31	08/25/2018 02:37	SS
								Certifications: CTDOH,NELAC-NY10854,NELAC-NY12058,NJDEP			
79-00-5	1,1,2-Trichloroethane	ND		mg/kg dry	0.0038	0.0077	1	EPA 8260C	08/24/2018 14:31	08/25/2018 02:37	SS
								Certifications: CTDOH,NELAC-NY10854,NELAC-NY12058,NJDEP,PADEP			
75-34-3	1,1-Dichloroethane	ND		mg/kg dry	0.0038	0.0077	1	EPA 8260C	08/24/2018 14:31	08/25/2018 02:37	SS
								Certifications: CTDOH,NELAC-NY10854,NELAC-NY12058,NJDEP,PADEP			
75-35-4	1,1-Dichloroethylene	ND		mg/kg dry	0.0038	0.0077	1	EPA 8260C	08/24/2018 14:31	08/25/2018 02:37	SS
								Certifications: CTDOH,NELAC-NY10854,NELAC-NY12058,NJDEP,PADEP			

Sample Information

Client Sample ID: 006/LSB-9 **York Sample ID:** 18H1037-06

York Project (SDG) No.	Client Project ID	Matrix	Collection Date/Time	Date Received
18H1037	100732401	Soil	August 22, 2018 1:50 pm	08/22/2018

Volatiles, 8260 Comprehensive **Log-in Notes:** **Sample Notes:**

Sample Prepared by Method: EPA 5035A

CAS No.	Parameter	Result	Flag	Units	Reported to LOD/MDL	LOQ	Dilution	Reference Method	Date/Time Prepared	Date/Time Analyzed	Analyst
563-58-6	1,1-Dichloropropylene	ND		mg/kg dry	0.0038	0.0077	1	EPA 8260C Certifications:	08/24/2018 14:31 NELAC-NY10854,NELAC-NY12058,NJDEP,PADEP	08/25/2018 02:37	SS
87-61-6	1,2,3-Trichlorobenzene	ND		mg/kg dry	0.0038	0.0077	1	EPA 8260C Certifications:	08/24/2018 14:31 NELAC-NY10854,NELAC-NY12058,NJDEP,PADEP	08/25/2018 02:37	SS
96-18-4	1,2,3-Trichloropropane	ND		mg/kg dry	0.0038	0.0077	1	EPA 8260C Certifications:	08/24/2018 14:31 NELAC-NY10854,NELAC-NY12058,NJDEP	08/25/2018 02:37	SS
120-82-1	1,2,4-Trichlorobenzene	ND		mg/kg dry	0.0038	0.0077	1	EPA 8260C Certifications:	08/24/2018 14:31 NELAC-NY10854,NELAC-NY12058,NJDEP,PADEP	08/25/2018 02:37	SS
95-63-6	1,2,4-Trimethylbenzene	ND		mg/kg dry	0.0038	0.0077	1	EPA 8260C Certifications:	08/24/2018 14:31 CTDOH,NELAC-NY10854,NELAC-NY12058,NJDEP,PADEP	08/25/2018 02:37	SS
96-12-8	1,2-Dibromo-3-chloropropane	ND		mg/kg dry	0.0038	0.0077	1	EPA 8260C Certifications:	08/24/2018 14:31 CTDOH,NELAC-NY10854,NELAC-NY12058,NJDEP,PADEP	08/25/2018 02:37	SS
106-93-4	1,2-Dibromoethane	ND		mg/kg dry	0.0038	0.0077	1	EPA 8260C Certifications:	08/24/2018 14:31 CTDOH,NELAC-NY10854,NELAC-NY12058,NJDEP,PADEP	08/25/2018 02:37	SS
95-50-1	1,2-Dichlorobenzene	ND		mg/kg dry	0.0038	0.0077	1	EPA 8260C Certifications:	08/24/2018 14:31 CTDOH,NELAC-NY10854,NELAC-NY12058,NJDEP,PADEP	08/25/2018 02:37	SS
107-06-2	1,2-Dichloroethane	ND		mg/kg dry	0.0038	0.0077	1	EPA 8260C Certifications:	08/24/2018 14:31 CTDOH,NELAC-NY10854,NELAC-NY12058,NJDEP,PADEP	08/25/2018 02:37	SS
78-87-5	1,2-Dichloropropane	ND		mg/kg dry	0.0038	0.0077	1	EPA 8260C Certifications:	08/24/2018 14:31 CTDOH,NELAC-NY10854,NELAC-NY12058,NJDEP,PADEP	08/25/2018 02:37	SS
108-67-8	1,3,5-Trimethylbenzene	ND		mg/kg dry	0.0038	0.0077	1	EPA 8260C Certifications:	08/24/2018 14:31 CTDOH,NELAC-NY10854,NELAC-NY12058,NJDEP,PADEP	08/25/2018 02:37	SS
541-73-1	1,3-Dichlorobenzene	ND		mg/kg dry	0.0038	0.0077	1	EPA 8260C Certifications:	08/24/2018 14:31 CTDOH,NELAC-NY10854,NELAC-NY12058,NJDEP,PADEP	08/25/2018 02:37	SS
142-28-9	1,3-Dichloropropane	ND		mg/kg dry	0.0038	0.0077	1	EPA 8260C Certifications:	08/24/2018 14:31 NELAC-NY10854,NELAC-NY12058,NJDEP,PADEP	08/25/2018 02:37	SS
106-46-7	1,4-Dichlorobenzene	ND		mg/kg dry	0.0038	0.0077	1	EPA 8260C Certifications:	08/24/2018 14:31 CTDOH,NELAC-NY10854,NELAC-NY12058,NJDEP,PADEP	08/25/2018 02:37	SS
123-91-1	1,4-Dioxane	ND		mg/kg dry	0.077	0.15	1	EPA 8260C Certifications:	08/24/2018 14:31 NELAC-NY10854,NELAC-NY12058,NJDEP,PADEP	08/25/2018 02:37	SS
594-20-7	2,2-Dichloropropane	ND		mg/kg dry	0.0038	0.0077	1	EPA 8260C Certifications:	08/24/2018 14:31 NELAC-NY10854,NELAC-NY12058,NJDEP	08/25/2018 02:37	SS
78-93-3	2-Butanone	ND		mg/kg dry	0.0038	0.0077	1	EPA 8260C Certifications:	08/24/2018 14:31 CTDOH,NELAC-NY10854,NELAC-NY12058,NJDEP,PADEP	08/25/2018 02:37	SS
95-49-8	2-Chlorotoluene	ND		mg/kg dry	0.0038	0.0077	1	EPA 8260C Certifications:	08/24/2018 14:31 CTDOH,NELAC-NY10854,NELAC-NY12058,NJDEP,PADEP	08/25/2018 02:37	SS
591-78-6	2-Hexanone	ND		mg/kg dry	0.0038	0.0077	1	EPA 8260C Certifications:	08/24/2018 14:31 CTDOH,NELAC-NY10854,NELAC-NY12058,NJDEP,PADEP	08/25/2018 02:37	SS
106-43-4	4-Chlorotoluene	ND		mg/kg dry	0.0038	0.0077	1	EPA 8260C Certifications:	08/24/2018 14:31 CTDOH,NELAC-NY10854,NELAC-NY12058,NJDEP,PADEP	08/25/2018 02:37	SS
108-10-1	4-Methyl-2-pentanone	ND		mg/kg dry	0.0038	0.0077	1	EPA 8260C Certifications:	08/24/2018 14:31 CTDOH,NELAC-NY10854,NELAC-NY12058,NJDEP,PADEP	08/25/2018 02:37	SS
67-64-1	**Acetone**	**0.063**	SCAL-E	mg/kg dry	0.0077	0.015	1	EPA 8260C Certifications:	08/24/2018 14:31 CTDOH,NELAC-NY10854,NELAC-NY12058,NJDEP,PADEP	08/25/2018 02:37	SS
107-02-8	Acrolein	ND		mg/kg dry	0.0077	0.015	1	EPA 8260C Certifications:	08/24/2018 14:31 CTDOH,NELAC-NY10854,NELAC-NY12058,NJDEP,PADEP	08/25/2018 02:37	SS

Sample Information

Client Sample ID: 006/LSB-9 **York Sample ID:** 18H1037-06

York Project (SDG) No.	Client Project ID	Matrix	Collection Date/Time	Date Received
18H1037	100732401	Soil	August 22, 2018 1:50 pm	08/22/2018

Volatiles, 8260 Comprehensive

Log-in Notes:

Sample Notes:

Sample Prepared by Method: EPA 5035A

CAS No.	Parameter	Result	Flag	Units	Reported to LOD/MDL	LOQ	Dilution	Reference Method	Date/Time Prepared	Date/Time Analyzed	Analyst
107-13-1	Acrylonitrile	ND		mg/kg dry	0.0038	0.0077	1	EPA 8260C Certifications:	08/24/2018 14:31	08/25/2018 02:37 CTDOH,NELAC-NY10854,NELAC-NY12058,NJDEP,PADEP	SS
71-43-2	Benzene	ND		mg/kg dry	0.0038	0.0077	1	EPA 8260C Certifications:	08/24/2018 14:31	08/25/2018 02:37 CTDOH,NELAC-NY10854,NELAC-NY12058,NJDEP,PADEP	SS
108-86-1	Bromobenzene	ND		mg/kg dry	0.0038	0.0077	1	EPA 8260C Certifications:	08/24/2018 14:31	08/25/2018 02:37 NELAC-NY10854,NELAC-NY12058,NJDEP,PADEP	SS
74-97-5	Bromochloromethane	ND		mg/kg dry	0.0038	0.0077	1	EPA 8260C Certifications:	08/24/2018 14:31	08/25/2018 02:37 NELAC-NY10854,NELAC-NY12058,NJDEP,PADEP	SS
75-27-4	Bromodichloromethane	ND		mg/kg dry	0.0038	0.0077	1	EPA 8260C Certifications:	08/24/2018 14:31	08/25/2018 02:37 CTDOH,NELAC-NY10854,NELAC-NY12058,NJDEP,PADEP	SS
75-25-2	Bromoform	ND		mg/kg dry	0.0038	0.0077	1	EPA 8260C Certifications:	08/24/2018 14:31	08/25/2018 02:37 CTDOH,NELAC-NY10854,NELAC-NY12058,NJDEP,PADEP	SS
74-83-9	Bromomethane	ND		mg/kg dry	0.0038	0.0077	1	EPA 8260C Certifications:	08/24/2018 14:31	08/25/2018 02:37 CTDOH,NELAC-NY10854,NELAC-NY12058,NJDEP,PADEP	SS
75-15-0	Carbon disulfide	ND		mg/kg dry	0.0038	0.0077	1	EPA 8260C Certifications:	08/24/2018 14:31	08/25/2018 02:37 CTDOH,NELAC-NY10854,NELAC-NY12058,NJDEP,PADEP	SS
56-23-5	Carbon tetrachloride	ND		mg/kg dry	0.0038	0.0077	1	EPA 8260C Certifications:	08/24/2018 14:31	08/25/2018 02:37 CTDOH,NELAC-NY10854,NELAC-NY12058,NJDEP,PADEP	SS
108-90-7	Chlorobenzene	ND		mg/kg dry	0.0038	0.0077	1	EPA 8260C Certifications:	08/24/2018 14:31	08/25/2018 02:37 CTDOH,NELAC-NY10854,NELAC-NY12058,NJDEP,PADEP	SS
75-00-3	Chloroethane	ND		mg/kg dry	0.0038	0.0077	1	EPA 8260C Certifications:	08/24/2018 14:31	08/25/2018 02:37 CTDOH,NELAC-NY10854,NELAC-NY12058,NJDEP,PADEP	SS
67-66-3	Chloroform	ND		mg/kg dry	0.0038	0.0077	1	EPA 8260C Certifications:	08/24/2018 14:31	08/25/2018 02:37 CTDOH,NELAC-NY10854,NELAC-NY12058,NJDEP,PADEP	SS
74-87-3	Chloromethane	ND		mg/kg dry	0.0038	0.0077	1	EPA 8260C Certifications:	08/24/2018 14:31	08/25/2018 02:37 CTDOH,NELAC-NY10854,NELAC-NY12058,NJDEP,PADEP	SS
156-59-2	cis-1,2-Dichloroethylene	ND		mg/kg dry	0.0038	0.0077	1	EPA 8260C Certifications:	08/24/2018 14:31	08/25/2018 02:37 CTDOH,NELAC-NY10854,NELAC-NY12058,NJDEP,PADEP	SS
10061-01-5	cis-1,3-Dichloropropylene	ND		mg/kg dry	0.0038	0.0077	1	EPA 8260C Certifications:	08/24/2018 14:31	08/25/2018 02:37 CTDOH,NELAC-NY10854,NELAC-NY12058,NJDEP,PADEP	SS
110-82-7	Cyclohexane	ND		mg/kg dry	0.0038	0.0077	1	EPA 8260C Certifications:	08/24/2018 14:31	08/25/2018 02:37 NELAC-NY10854,NELAC-NY12058,NJDEP,PADEP	SS
124-48-1	Dibromochloromethane	ND		mg/kg dry	0.0038	0.0077	1	EPA 8260C Certifications:	08/24/2018 14:31	08/25/2018 02:37 NELAC-NY10854,NELAC-NY12058,NJDEP,PADEP	SS
74-95-3	Dibromomethane	ND		mg/kg dry	0.0038	0.0077	1	EPA 8260C Certifications:	08/24/2018 14:31	08/25/2018 02:37 NELAC-NY10854,NELAC-NY12058,NJDEP,PADEP	SS
75-71-8	Dichlorodifluoromethane	ND		mg/kg dry	0.0038	0.0077	1	EPA 8260C Certifications:	08/24/2018 14:31	08/25/2018 02:37 NELAC-NY10854,NELAC-NY12058,NJDEP,PADEP	SS
100-41-4	Ethyl Benzene	ND		mg/kg dry	0.0038	0.0077	1	EPA 8260C Certifications:	08/24/2018 14:31	08/25/2018 02:37 CTDOH,NELAC-NY10854,NELAC-NY12058,NJDEP,PADEP	SS
87-68-3	Hexachlorobutadiene	ND		mg/kg dry	0.0038	0.0077	1	EPA 8260C Certifications:	08/24/2018 14:31	08/25/2018 02:37 NELAC-NY10854,NELAC-NY12058,NJDEP,PADEP	SS
98-82-8	Isopropylbenzene	ND		mg/kg dry	0.0038	0.0077	1	EPA 8260C Certifications:	08/24/2018 14:31	08/25/2018 02:37 CTDOH,NELAC-NY10854,NELAC-NY12058,NJDEP,PADEP	SS
79-20-9	Methyl acetate	ND		mg/kg dry	0.0038	0.0077	1	EPA 8260C Certifications:	08/24/2018 14:31	08/25/2018 02:37 NELAC-NY10854,NELAC-NY12058,NJDEP,PADEP	SS

Sample Information

Client Sample ID: 006/LSB-9 **York Sample ID:** 18H1037-06

York Project (SDG) No.	Client Project ID	Matrix	Collection Date/Time	Date Received
18H1037	100732401	Soil	August 22, 2018 1:50 pm	08/22/2018

Volatiles, 8260 Comprehensive

Log-in Notes:

Sample Notes:

Sample Prepared by Method: EPA 5035A

CAS No.	Parameter	Result	Flag	Units	Reported to LOD/MDL	LOQ	Dilution	Reference Method	Date/Time Prepared	Date/Time Analyzed	Analyst
1634-04-4	Methyl tert-butyl ether (MTBE)	ND		mg/kg dry	0.0038	0.0077	1	EPA 8260C Certifications:	08/24/2018 14:31	08/25/2018 02:37 CTDOH,NELAC-NY10854,NELAC-NY12058,NJDEP,PADEP	SS
108-87-2	Methylcyclohexane	ND		mg/kg dry	0.0038	0.0077	1	EPA 8260C Certifications:	08/24/2018 14:31	08/25/2018 02:37 NELAC-NY10854,NELAC-NY12058,NJDEP,PADEP	SS
75-09-2	Methylene chloride	ND		mg/kg dry	0.0077	0.015	1	EPA 8260C Certifications:	08/24/2018 14:31	08/25/2018 02:37 CTDOH,NELAC-NY10854,NELAC-NY12058,NJDEP,PADEP	SS
104-51-8	n-Butylbenzene	ND		mg/kg dry	0.0038	0.0077	1	EPA 8260C Certifications:	08/24/2018 14:31	08/25/2018 02:37 CTDOH,NELAC-NY10854,NELAC-NY12058,NJDEP,PADEP	SS
103-65-1	n-Propylbenzene	ND		mg/kg dry	0.0038	0.0077	1	EPA 8260C Certifications:	08/24/2018 14:31	08/25/2018 02:37 CTDOH,NELAC-NY10854,NELAC-NY12058,NJDEP,PADEP	SS
95-47-6	o-Xylene	ND		mg/kg dry	0.0038	0.0077	1	EPA 8260C Certifications:	08/24/2018 14:31	08/25/2018 02:37 CTDOH,NELAC-NY10854,NELAC-NY12058,PADEP	SS
179601-23-1	p- & m- Xylenes	ND		mg/kg dry	0.0077	0.015	1	EPA 8260C Certifications:	08/24/2018 14:31	08/25/2018 02:37 CTDOH,NELAC-NY10854,NELAC-NY12058,PADEP	SS
99-87-6	p-Isopropyltoluene	ND		mg/kg dry	0.0038	0.0077	1	EPA 8260C Certifications:	08/24/2018 14:31	08/25/2018 02:37 CTDOH,NELAC-NY10854,NELAC-NY12058,NJDEP,PADEP	SS
135-98-8	sec-Butylbenzene	ND		mg/kg dry	0.0038	0.0077	1	EPA 8260C Certifications:	08/24/2018 14:31	08/25/2018 02:37 CTDOH,NELAC-NY10854,NELAC-NY12058,NJDEP,PADEP	SS
100-42-5	Styrene	ND		mg/kg dry	0.0038	0.0077	1	EPA 8260C Certifications:	08/24/2018 14:31	08/25/2018 02:37 CTDOH,NELAC-NY10854,NELAC-NY12058,NJDEP,PADEP	SS
75-65-0	**tert-Butyl alcohol (TBA)**	**0.055**	SCAL-E	mg/kg dry	0.0038	0.038	1	EPA 8260C Certifications:	08/24/2018 14:31	08/25/2018 02:37 NELAC-NY10854,NELAC-NY12058,NJDEP,PADEP	SS
98-06-6	tert-Butylbenzene	ND		mg/kg dry	0.0038	0.0077	1	EPA 8260C Certifications:	08/24/2018 14:31	08/25/2018 02:37 CTDOH,NELAC-NY10854,NELAC-NY12058,NJDEP,PADEP	SS
127-18-4	Tetrachloroethylene	ND		mg/kg dry	0.0038	0.0077	1	EPA 8260C Certifications:	08/24/2018 14:31	08/25/2018 02:37 CTDOH,NELAC-NY10854,NELAC-NY12058,NJDEP,PADEP	SS
108-88-3	Toluene	ND		mg/kg dry	0.0038	0.0077	1	EPA 8260C Certifications:	08/24/2018 14:31	08/25/2018 02:37 CTDOH,NELAC-NY10854,NELAC-NY12058,NJDEP,PADEP	SS
156-60-5	trans-1,2-Dichloroethylene	ND		mg/kg dry	0.0038	0.0077	1	EPA 8260C Certifications:	08/24/2018 14:31	08/25/2018 02:37 CTDOH,NELAC-NY10854,NELAC-NY12058,NJDEP,PADEP	SS
10061-02-6	trans-1,3-Dichloropropylene	ND		mg/kg dry	0.0038	0.0077	1	EPA 8260C Certifications:	08/24/2018 14:31	08/25/2018 02:37 CTDOH,NELAC-NY10854,NELAC-NY12058,NJDEP,PADEP	SS
79-01-6	Trichloroethylene	ND		mg/kg dry	0.0038	0.0077	1	EPA 8260C Certifications:	08/24/2018 14:31	08/25/2018 02:37 CTDOH,NELAC-NY10854,NELAC-NY12058,NJDEP,PADEP	SS
75-69-4	Trichlorofluoromethane	ND		mg/kg dry	0.0038	0.0077	1	EPA 8260C Certifications:	08/24/2018 14:31	08/25/2018 02:37 CTDOH,NELAC-NY10854,NELAC-NY12058,NJDEP,PADEP	SS
108-05-4	Vinyl acetate	ND		mg/kg dry	0.0038	0.0077	1	EPA 8260C Certifications:	08/24/2018 14:31	08/25/2018 02:37 NELAC-NY10854,NELAC-NY12058,NJDEP,PADEP	SS
75-01-4	Vinyl Chloride	ND		mg/kg dry	0.0038	0.0077	1	EPA 8260C Certifications:	08/24/2018 14:31	08/25/2018 02:37 CTDOH,NELAC-NY10854,NELAC-NY12058,NJDEP,PADEP	SS
1330-20-7	Xylenes, Total	ND		mg/kg dry	0.012	0.023	1	EPA 8260C Certifications:	08/24/2018 14:31	08/25/2018 02:37 CTDOH,NELAC-NY10854,NELAC-NY12058,NJDEP	SS

	Surrogate Recoveries	Result	Acceptance Range
17060-07-0	*Surrogate: 1,2-Dichloroethane-d4*	*93.6 %*	*77-125*
2037-26-5	*Surrogate: Toluene-d8*	*102 %*	*85-120*
460-00-4	*Surrogate: p-Bromofluorobenzene*	*116 %*	*76-130*

Sample Information

Client Sample ID: 006/LSB-9 **York Sample ID:** 18H1037-06

York Project (SDG) No.	Client Project ID	Matrix	Collection Date/Time	Date Received
18H1037	100732401	Soil	August 22, 2018 1:50 pm	08/22/2018

Semi-Volatiles, 8270 Comprehensive

Log-in Notes:

Sample Notes:

Sample Prepared by Method: EPA 3550C

CAS No.	Parameter	Result	Flag	Units	Reported to LOD/MDL	LOQ	Dilution	Reference Method	Date/Time Prepared	Date/Time Analyzed	Analyst
92-52-4	1,1-Biphenyl	ND		mg/kg dry	0.0463	0.0924	2	EPA 8270D Certifications:	08/27/2018 12:45 NELAC-NY10854,NJDEP,PADEP	08/28/2018 18:39	SR
95-94-3	1,2,4,5-Tetrachlorobenzene	ND		mg/kg dry	0.0924	0.185	2	EPA 8270D Certifications:	08/27/2018 12:45 NELAC-NY10854,NJDEP,PADEP	08/28/2018 18:39	SR
120-82-1	1,2,4-Trichlorobenzene	ND		mg/kg dry	0.0463	0.0924	2	EPA 8270D Certifications:	08/27/2018 12:45 CTDOH,NELAC-NY10854,NJDEP,PADEP	08/28/2018 18:39	SR
95-50-1	1,2-Dichlorobenzene	ND		mg/kg dry	0.0463	0.0924	2	EPA 8270D Certifications:	08/27/2018 12:45 NELAC-NY10854,PADEP	08/28/2018 18:39	SR
122-66-7	1,2-Diphenylhydrazine (as Azobenzene)	ND		mg/kg dry	0.0463	0.0924	2	EPA 8270D Certifications:	08/27/2018 12:45 NELAC-NY10854,NJDEP,PADEP	08/28/2018 18:39	SR
541-73-1	1,3-Dichlorobenzene	ND		mg/kg dry	0.0463	0.0924	2	EPA 8270D Certifications:	08/27/2018 12:45 NELAC-NY10854,PADEP	08/28/2018 18:39	SR
106-46-7	1,4-Dichlorobenzene	ND		mg/kg dry	0.0463	0.0924	2	EPA 8270D Certifications:	08/27/2018 12:45 NELAC-NY10854,PADEP	08/28/2018 18:39	SR
58-90-2	2,3,4,6-Tetrachlorophenol	ND		mg/kg dry	0.0924	0.185	2	EPA 8270D Certifications:	08/27/2018 12:45 NELAC-NY10854,NJDEP,PADEP	08/28/2018 18:39	SR
95-95-4	2,4,5-Trichlorophenol	ND		mg/kg dry	0.0463	0.0924	2	EPA 8270D Certifications:	08/27/2018 12:45 CTDOH,NELAC-NY10854,NJDEP,PADEP	08/28/2018 18:39	SR
88-06-2	2,4,6-Trichlorophenol	ND		mg/kg dry	0.0463	0.0924	2	EPA 8270D Certifications:	08/27/2018 12:45 CTDOH,NELAC-NY10854,NJDEP,PADEP	08/28/2018 18:39	SR
120-83-2	2,4-Dichlorophenol	ND		mg/kg dry	0.0463	0.0924	2	EPA 8270D Certifications:	08/27/2018 12:45 CTDOH,NELAC-NY10854,NJDEP,PADEP	08/28/2018 18:39	SR
105-67-9	2,4-Dimethylphenol	ND		mg/kg dry	0.0463	0.0924	2	EPA 8270D Certifications:	08/27/2018 12:45 CTDOH,NELAC-NY10854,NJDEP,PADEP	08/28/2018 18:39	SR
51-28-5	2,4-Dinitrophenol	ND		mg/kg dry	0.0924	0.185	2	EPA 8270D Certifications:	08/27/2018 12:45 CTDOH,NELAC-NY10854,NJDEP,PADEP	08/28/2018 18:39	SR
121-14-2	2,4-Dinitrotoluene	ND		mg/kg dry	0.0463	0.0924	2	EPA 8270D Certifications:	08/27/2018 12:45 CTDOH,NELAC-NY10854,NJDEP,PADEP	08/28/2018 18:39	SR
606-20-2	2,6-Dinitrotoluene	ND		mg/kg dry	0.0463	0.0924	2	EPA 8270D Certifications:	08/27/2018 12:45 CTDOH,NELAC-NY10854,NJDEP,PADEP	08/28/2018 18:39	SR
91-58-7	2-Chloronaphthalene	ND		mg/kg dry	0.0463	0.0924	2	EPA 8270D Certifications:	08/27/2018 12:45 CTDOH,NELAC-NY10854,NJDEP,PADEP	08/28/2018 18:39	SR
95-57-8	2-Chlorophenol	ND		mg/kg dry	0.0463	0.0924	2	EPA 8270D Certifications:	08/27/2018 12:45 CTDOH,NELAC-NY10854,NJDEP,PADEP	08/28/2018 18:39	SR
91-57-6	**2-Methylnaphthalene**	**0.151**		mg/kg dry	0.0463	0.0924	2	EPA 8270D Certifications:	08/27/2018 12:45 CTDOH,NELAC-NY10854,NJDEP,PADEP	08/28/2018 18:39	SR
95-48-7	2-Methylphenol	ND		mg/kg dry	0.0463	0.0924	2	EPA 8270D Certifications:	08/27/2018 12:45 CTDOH,NELAC-NY10854,NJDEP,PADEP	08/28/2018 18:39	SR
88-74-4	2-Nitroaniline	ND		mg/kg dry	0.0924	0.185	2	EPA 8270D Certifications:	08/27/2018 12:45 CTDOH,NELAC-NY10854,NJDEP,PADEP	08/28/2018 18:39	SR
88-75-5	2-Nitrophenol	ND		mg/kg dry	0.0463	0.0924	2	EPA 8270D Certifications:	08/27/2018 12:45 CTDOH,NELAC-NY10854,NJDEP,PADEP	08/28/2018 18:39	SR
65794-96-9	3- & 4-Methylphenols	ND		mg/kg dry	0.0463	0.0924	2	EPA 8270D Certifications:	08/27/2018 12:45 CTDOH,NELAC-NY10854,NJDEP,PADEP	08/28/2018 18:39	SR
91-94-1	3,3-Dichlorobenzidine	ND		mg/kg dry	0.0463	0.0924	2	EPA 8270D Certifications:	08/27/2018 12:45 NELAC-NY10854,NJDEP,PADEP	08/28/2018 18:39	SR

Sample Information

Client Sample ID: 006/LSB-9 **York Sample ID:** 18H1037-06

York Project (SDG) No.	Client Project ID	Matrix	Collection Date/Time	Date Received
18H1037	100732401	Soil	August 22, 2018 1:50 pm	08/22/2018

Semi-Volatiles, 8270 Comprehensive

Log-in Notes:

Sample Notes:

Sample Prepared by Method: EPA 3550C

CAS No.	Parameter	Result	Flag	Units	Reported to LOD/MDL	LOQ	Dilution	Reference Method	Date/Time Prepared	Date/Time Analyzed	Analyst
99-09-2	3-Nitroaniline	ND		mg/kg dry	0.0924	0.185	2	EPA 8270D Certifications:	08/27/2018 12:45	08/28/2018 18:39 CTDOH,NELAC-NY10854,NJDEP,PADEP	SR
534-52-1	4,6-Dinitro-2-methylphenol	ND		mg/kg dry	0.0924	0.185	2	EPA 8270D Certifications:	08/27/2018 12:45	08/28/2018 18:39 CTDOH,NELAC-NY10854,NJDEP,PADEP	SR
101-55-3	4-Bromophenyl phenyl ether	ND		mg/kg dry	0.0463	0.0924	2	EPA 8270D Certifications:	08/27/2018 12:45	08/28/2018 18:39 CTDOH,NELAC-NY10854,NJDEP,PADEP	SR
59-50-7	4-Chloro-3-methylphenol	ND		mg/kg dry	0.0463	0.0924	2	EPA 8270D Certifications:	08/27/2018 12:45	08/28/2018 18:39 CTDOH,NELAC-NY10854,NJDEP,PADEP	SR
106-47-8	4-Chloroaniline	ND		mg/kg dry	0.0463	0.0924	2	EPA 8270D Certifications:	08/27/2018 12:45	08/28/2018 18:39 CTDOH,NELAC-NY10854,NJDEP,PADEP	SR
7005-72-3	4-Chlorophenyl phenyl ether	ND		mg/kg dry	0.0463	0.0924	2	EPA 8270D Certifications:	08/27/2018 12:45	08/28/2018 18:39 CTDOH,NELAC-NY10854,NJDEP,PADEP	SR
100-01-6	4-Nitroaniline	ND		mg/kg dry	0.0924	0.185	2	EPA 8270D Certifications:	08/27/2018 12:45	08/28/2018 18:39 CTDOH,NELAC-NY10854,NJDEP,PADEP	SR
100-02-7	4-Nitrophenol	ND		mg/kg dry	0.0924	0.185	2	EPA 8270D Certifications:	08/27/2018 12:45	08/28/2018 18:39 CTDOH,NELAC-NY10854,NJDEP,PADEP	SR
83-32-9	**Acenaphthene**	**0.389**		mg/kg dry	0.0463	0.0924	2	EPA 8270D Certifications:	08/27/2018 12:45	08/28/2018 18:39 CTDOH,NELAC-NY10854,NJDEP,PADEP	SR
208-96-8	**Acenaphthylene**	**0.0887**	J	mg/kg dry	0.0463	0.0924	2	EPA 8270D Certifications:	08/27/2018 12:45	08/28/2018 18:39 CTDOH,NELAC-NY10854,NJDEP,PADEP	SR
98-86-2	Acetophenone	ND		mg/kg dry	0.0463	0.0924	2	EPA 8270D Certifications:	08/27/2018 12:45	08/28/2018 18:39 NELAC-NY10854,NJDEP,PADEP	SR
62-53-3	Aniline	ND		mg/kg dry	0.185	0.370	2	EPA 8270D Certifications:	08/27/2018 12:45	08/28/2018 18:39 NELAC-NY10854,NJDEP,PADEP	SR
120-12-7	**Anthracene**	**1.63**		mg/kg dry	0.0463	0.0924	2	EPA 8270D Certifications:	08/27/2018 12:45	08/28/2018 18:39 CTDOH,NELAC-NY10854,NJDEP,PADEP	SR
1912-24-9	Atrazine	ND		mg/kg dry	0.0463	0.0924	2	EPA 8270D Certifications:	08/27/2018 12:45	08/28/2018 18:39 NELAC-NY10854,NJDEP,PADEP	SR
100-52-7	Benzaldehyde	ND		mg/kg dry	0.0463	0.0924	2	EPA 8270D Certifications:	08/27/2018 12:45	08/28/2018 18:39 NELAC-NY10854,NJDEP,PADEP	SR
92-87-5	Benzidine	ND		mg/kg dry	0.185	0.370	2	EPA 8270D Certifications:	08/27/2018 12:45	08/28/2018 18:39 CTDOH,NELAC-NY10854,PADEP	SR
56-55-3	**Benzo(a)anthracene**	**2.86**		mg/kg dry	0.232	0.462	10	EPA 8270D Certifications:	08/27/2018 12:45	08/29/2018 12:40 CTDOH,NELAC-NY10854,NJDEP,PADEP	SR
50-32-8	**Benzo(a)pyrene**	**2.69**		mg/kg dry	0.0463	0.0924	2	EPA 8270D Certifications:	08/27/2018 12:45	08/28/2018 18:39 CTDOH,NELAC-NY10854,NJDEP,PADEP	SR
205-99-2	**Benzo(b)fluoranthene**	**2.06**		mg/kg dry	0.0463	0.0924	2	EPA 8270D Certifications:	08/27/2018 12:45	08/28/2018 18:39 CTDOH,NELAC-NY10854,NJDEP,PADEP	SR
191-24-2	**Benzo(g,h,i)perylene**	**1.37**		mg/kg dry	0.0463	0.0924	2	EPA 8270D Certifications:	08/27/2018 12:45	08/28/2018 18:39 CTDOH,NELAC-NY10854,NJDEP,PADEP	SR
207-08-9	**Benzo(k)fluoranthene**	**1.80**		mg/kg dry	0.0463	0.0924	2	EPA 8270D Certifications:	08/27/2018 12:45	08/28/2018 18:39 CTDOH,NELAC-NY10854,NJDEP,PADEP	SR
65-85-0	Benzoic acid	ND		mg/kg dry	0.0463	0.0924	2	EPA 8270D Certifications:	08/27/2018 12:45	08/28/2018 18:39 NELAC-NY10854,NJDEP,PADEP	SR
100-51-6	Benzyl alcohol	ND		mg/kg dry	0.0463	0.0924	2	EPA 8270D Certifications:	08/27/2018 12:45	08/28/2018 18:39 NELAC-NY10854,NJDEP,PADEP	SR

Sample Information

Client Sample ID: 006/LSB-9 **York Sample ID:** 18H1037-06

York Project (SDG) No.	Client Project ID	Matrix	Collection Date/Time	Date Received
18H1037	100732401	Soil	August 22, 2018 1:50 pm	08/22/2018

Semi-Volatiles, 8270 Comprehensive

Log-in Notes:

Sample Notes:

Sample Prepared by Method: EPA 3550C

CAS No.	Parameter	Result	Flag	Units	Reported to LOD/MDL	LOQ	Dilution	Reference Method	Date/Time Prepared	Date/Time Analyzed	Analyst
85-68-7	Benzyl butyl phthalate	ND		mg/kg dry	0.0463	0.0924	2	EPA 8270D Certifications: CTDOH,NELAC-NY10854,NJDEP,PADEP	08/27/2018 12:45	08/28/2018 18:39	SR
111-91-1	Bis(2-chloroethoxy)methane	ND		mg/kg dry	0.0463	0.0924	2	EPA 8270D Certifications: CTDOH,NELAC-NY10854,NJDEP,PADEP	08/27/2018 12:45	08/28/2018 18:39	SR
111-44-4	Bis(2-chloroethyl)ether	ND		mg/kg dry	0.0463	0.0924	2	EPA 8270D Certifications: CTDOH,NELAC-NY10854,NJDEP,PADEP	08/27/2018 12:45	08/28/2018 18:39	SR
108-60-1	Bis(2-chloroisopropyl)ether	ND		mg/kg dry	0.0463	0.0924	2	EPA 8270D Certifications: CTDOH,NELAC-NY10854,NJDEP,PADEP	08/27/2018 12:45	08/28/2018 18:39	SR
117-81-7	**Bis(2-ethylhexyl)phthalate**	**0.123**		mg/kg dry	0.0463	0.0924	2	EPA 8270D Certifications: CTDOH,NELAC-NY10854,NJDEP,PADEP	08/27/2018 12:45	08/28/2018 18:39	SR
105-60-2	Caprolactam	ND		mg/kg dry	0.0924	0.185	2	EPA 8270D Certifications: NELAC-NY10854,NJDEP,PADEP	08/27/2018 12:45	08/28/2018 18:39	SR
86-74-8	**Carbazole**	**0.241**		mg/kg dry	0.0463	0.0924	2	EPA 8270D Certifications: CTDOH,NELAC-NY10854,NJDEP,PADEP	08/27/2018 12:45	08/28/2018 18:39	SR
218-01-9	**Chrysene**	**2.82**		mg/kg dry	0.0463	0.0924	2	EPA 8270D Certifications: CTDOH,NELAC-NY10854,NJDEP,PADEP	08/27/2018 12:45	08/28/2018 18:39	SR
53-70-3	**Dibenzo(a,h)anthracene**	**0.456**		mg/kg dry	0.0463	0.0924	2	EPA 8270D Certifications: CTDOH,NELAC-NY10854,NJDEP,PADEP	08/27/2018 12:45	08/28/2018 18:39	SR
132-64-9	**Dibenzofuran**	**0.189**		mg/kg dry	0.0463	0.0924	2	EPA 8270D Certifications: CTDOH,NELAC-NY10854,NJDEP,PADEP	08/27/2018 12:45	08/28/2018 18:39	SR
84-66-2	Diethyl phthalate	ND		mg/kg dry	0.0463	0.0924	2	EPA 8270D Certifications: CTDOH,NELAC-NY10854,NJDEP,PADEP	08/27/2018 12:45	08/28/2018 18:39	SR
131-11-3	Dimethyl phthalate	ND		mg/kg dry	0.0463	0.0924	2	EPA 8270D Certifications: CTDOH,NELAC-NY10854,NJDEP,PADEP	08/27/2018 12:45	08/28/2018 18:39	SR
84-74-2	Di-n-butyl phthalate	ND		mg/kg dry	0.0463	0.0924	2	EPA 8270D Certifications: CTDOH,NELAC-NY10854,NJDEP,PADEP	08/27/2018 12:45	08/28/2018 18:39	SR
117-84-0	Di-n-octyl phthalate	ND		mg/kg dry	0.0463	0.0924	2	EPA 8270D Certifications: CTDOH,NELAC-NY10854,NJDEP,PADEP	08/27/2018 12:45	08/28/2018 18:39	SR
206-44-0	**Fluoranthene**	**6.30**		mg/kg dry	0.232	0.462	10	EPA 8270D Certifications: CTDOH,NELAC-NY10854,NJDEP,PADEP	08/27/2018 12:45	08/29/2018 12:40	SR
86-73-7	**Fluorene**	**0.550**		mg/kg dry	0.0463	0.0924	2	EPA 8270D Certifications: NELAC-NY10854,NJDEP,PADEP	08/27/2018 12:45	08/28/2018 18:39	SR
118-74-1	Hexachlorobenzene	ND		mg/kg dry	0.0463	0.0924	2	EPA 8270D Certifications: CTDOH,NELAC-NY10854,NJDEP,PADEP	08/27/2018 12:45	08/28/2018 18:39	SR
87-68-3	Hexachlorobutadiene	ND		mg/kg dry	0.0463	0.0924	2	EPA 8270D Certifications: CTDOH,NELAC-NY10854,NJDEP,PADEP	08/27/2018 12:45	08/28/2018 18:39	SR
77-47-4	Hexachlorocyclopentadiene	ND		mg/kg dry	0.0463	0.0924	2	EPA 8270D Certifications: CTDOH,NELAC-NY10854,NJDEP,PADEP	08/27/2018 12:45	08/28/2018 18:39	SR
67-72-1	Hexachloroethane	ND		mg/kg dry	0.0463	0.0924	2	EPA 8270D Certifications: CTDOH,NELAC-NY10854,NJDEP,PADEP	08/27/2018 12:45	08/28/2018 18:39	SR
193-39-5	**Indeno(1,2,3-cd)pyrene**	**1.21**		mg/kg dry	0.0463	0.0924	2	EPA 8270D Certifications: CTDOH,NELAC-NY10854,NJDEP,PADEP	08/27/2018 12:45	08/28/2018 18:39	SR
78-59-1	Isophorone	ND		mg/kg dry	0.0463	0.0924	2	EPA 8270D Certifications: CTDOH,NELAC-NY10854,NJDEP,PADEP	08/27/2018 12:45	08/28/2018 18:39	SR
91-20-3	**Naphthalene**	**0.0975**		mg/kg dry	0.0463	0.0924	2	EPA 8270D Certifications: CTDOH,NELAC-NY10854,NJDEP,PADEP	08/27/2018 12:45	08/28/2018 18:39	SR

Sample Information

Client Sample ID: 006/LSB-9 **York Sample ID:** 18H1037-06

York Project (SDG) No.	Client Project ID	Matrix	Collection Date/Time	Date Received
18H1037	100732401	Soil	August 22, 2018 1:50 pm	08/22/2018

Semi-Volatiles, 8270 Comprehensive

Log-in Notes: **Sample Notes:**

Sample Prepared by Method: EPA 3550C

CAS No.	Parameter	Result	Flag	Units	Reported to LOD/MDL	LOQ	Dilution	Reference Method	Date/Time Prepared	Date/Time Analyzed	Analyst
98-95-3	Nitrobenzene	ND		mg/kg dry	0.0463	0.0924	2	EPA 8270D Certifications:	08/27/2018 12:45 CTDOH,NELAC-NY10854,NJDEP,PADEP	08/28/2018 18:39	SR
62-75-9	N-Nitrosodimethylamine	ND		mg/kg dry	0.0463	0.0924	2	EPA 8270D Certifications:	08/27/2018 12:45 CTDOH,NELAC-NY10854,NJDEP,PADEP	08/28/2018 18:39	SR
621-64-7	N-nitroso-di-n-propylamine	ND		mg/kg dry	0.0463	0.0924	2	EPA 8270D Certifications:	08/27/2018 12:45 CTDOH,NELAC-NY10854,NJDEP,PADEP	08/28/2018 18:39	SR
86-30-6	N-Nitrosodiphenylamine	ND		mg/kg dry	0.0463	0.0924	2	EPA 8270D Certifications:	08/27/2018 12:45 CTDOH,NELAC-NY10854,NJDEP,PADEP	08/28/2018 18:39	SR
87-86-5	Pentachlorophenol	ND		mg/kg dry	0.0463	0.0924	2	EPA 8270D Certifications:	08/27/2018 12:45 CTDOH,NELAC-NY10854,NJDEP,PADEP	08/28/2018 18:39	SR
85-01-8	**Phenanthrene**	**7.12**		mg/kg dry	0.232	0.462	10	EPA 8270D Certifications:	08/27/2018 12:45 CTDOH,NELAC-NY10854,NJDEP,PADEP	08/29/2018 12:40	SR
108-95-2	Phenol	ND		mg/kg dry	0.0463	0.0924	2	EPA 8270D Certifications:	08/27/2018 12:45 CTDOH,NELAC-NY10854,NJDEP,PADEP	08/28/2018 18:39	SR
129-00-0	**Pyrene**	**6.18**		mg/kg dry	0.232	0.462	10	EPA 8270D Certifications:	08/27/2018 12:45 CTDOH,NELAC-NY10854,NJDEP,PADEP	08/29/2018 12:40	SR
110-86-1	Pyridine	ND		mg/kg dry	0.185	0.370	2	EPA 8270D Certifications:	08/27/2018 12:45 CTDOH,NELAC-NY10854,NJDEP,PADEP	08/28/2018 18:39	SR

	Surrogate Recoveries	Result		Acceptance Range
367-12-4	*Surrogate: 2-Fluorophenol*	*13.9 %*	A-01, S-04	*20-108*
4165-62-2	*Surrogate: Phenol-d5*	*51.1 %*		*23-114*
4165-60-0	*Surrogate: Nitrobenzene-d5*	*51.6 %*		*22-108*
321-60-8	*Surrogate: 2-Fluorobiphenyl*	*65.0 %*		*21-113*
118-79-6	*Surrogate: 2,4,6-Tribromophenol*	*1.76 %*	A-01, S-04	*19-110*
1718-51-0	*Surrogate: Terphenyl-d14*	*87.2 %*		*24-116*

Metals, Target Analyte

Log-in Notes: **Sample Notes:**

Sample Prepared by Method: EPA 3050B

CAS No.	Parameter	Result	Flag	Units	Reported to LOQ	Dilution	Reference Method	Date/Time Prepared	Date/Time Analyzed	Analyst
7429-90-5	**Aluminum**	**10000**		mg/kg dry	5.54	1	EPA 6010C Certifications:	08/29/2018 09:37 CTDOH,NELAC-NY10854,NJDEP,PADEP	08/29/2018 12:48	KML
7440-36-0	**Antimony**	**1.97**		mg/kg dry	0.554	1	EPA 6010C Certifications:	08/29/2018 09:37 CTDOH,NELAC-NY10854,NJDEP,PADEP	08/29/2018 12:48	KML
7440-38-2	**Arsenic**	**2.92**		mg/kg dry	1.11	1	EPA 6010C Certifications:	08/29/2018 09:37 CTDOH,NELAC-NY10854,NJDEP,PADEP	08/29/2018 12:48	KML
7440-39-3	**Barium**	**108**		mg/kg dry	1.11	1	EPA 6010C Certifications:	08/29/2018 09:37 CTDOH,NELAC-NY10854,NJDEP,PADEP	08/29/2018 12:48	KML
7440-41-7	**Beryllium**	**0.125**		mg/kg dry	0.111	1	EPA 6010C Certifications:	08/29/2018 09:37 CTDOH,NELAC-NY10854,NJDEP,PADEP	08/29/2018 12:48	KML
7440-43-9	Cadmium	ND		mg/kg dry	0.333	1	EPA 6010C Certifications:	08/29/2018 09:37 CTDOH,NELAC-NY10854,NJDEP,PADEP	08/29/2018 12:48	KML

Sample Information

Client Sample ID: 006/LSB-9 **York Sample ID:** 18H1037-06

York Project (SDG) No.	Client Project ID	Matrix	Collection Date/Time	Date Received
18H1037	100732401	Soil	August 22, 2018 1:50 pm	08/22/2018

Metals, Target Analyte

Log-in Notes: **Sample Notes:**

Sample Prepared by Method: EPA 3050B

CAS No.	Parameter	Result	Flag	Units	Reported to LOQ	Dilution	Reference Method	Date/Time Prepared	Date/Time Analyzed	Analyst
7440-70-2	**Calcium**	**48100**	B	mg/kg dry	5.54	1	EPA 6010C	08/29/2018 09:37	08/29/2018 12:48	KML
							Certifications: CTDOH,NELAC-NY10854,NJDEP,PADEP			
7440-47-3	**Chromium**	**23.9**		mg/kg dry	0.554	1	EPA 6010C	08/29/2018 09:37	08/29/2018 12:48	KML
							Certifications: CTDOH,NELAC-NY10854,NJDEP,PADEP			
7440-48-4	**Cobalt**	**7.21**		mg/kg dry	0.554	1	EPA 6010C	08/29/2018 09:37	08/29/2018 12:48	KML
							Certifications: CTDOH,NELAC-NY10854,NJDEP,PADEP			
7440-50-8	**Copper**	**34.4**		mg/kg dry	0.554	1	EPA 6010C	08/29/2018 09:37	08/29/2018 12:48	KML
							Certifications: CTDOH,NELAC-NY10854,NJDEP,PADEP			
7439-89-6	**Iron**	**13700**	B	mg/kg dry	2.22	1	EPA 6010C	08/29/2018 09:37	08/29/2018 12:48	KML
							Certifications: CTDOH,NELAC-NY10854,NJDEP,PADEP			
7439-92-1	**Lead**	**80.9**		mg/kg dry	0.554	1	EPA 6010C	08/29/2018 09:37	08/29/2018 12:48	KML
							Certifications: CTDOH,NELAC-NY10854,NJDEP,PADEP			
7439-95-4	**Magnesium**	**5470**	B	mg/kg dry	5.54	1	EPA 6010C	08/29/2018 09:37	08/29/2018 12:48	KML
							Certifications: CTDOH,NELAC-NY10854,NJDEP,PADEP			
7439-96-5	**Manganese**	**280**		mg/kg dry	0.554	1	EPA 6010C	08/29/2018 09:37	08/29/2018 12:48	KML
							Certifications: CTDOH,NELAC-NY10854,NJDEP,PADEP			
7440-02-0	**Nickel**	**19.7**		mg/kg dry	0.554	1	EPA 6010C	08/29/2018 09:37	08/29/2018 12:48	KML
							Certifications: CTDOH,NELAC-NY10854,NJDEP,PADEP			
7440-09-7	**Potassium**	**1670**		mg/kg dry	5.54	1	EPA 6010C	08/29/2018 09:37	08/29/2018 12:48	KML
							Certifications: CTDOH,NELAC-NY10854,NJDEP,PADEP			
7782-49-2	Selenium	ND		mg/kg dry	1.11	1	EPA 6010C	08/29/2018 09:37	08/29/2018 12:48	KML
							Certifications: CTDOH,NELAC-NY10854,NJDEP,PADEP			
7440-22-4	Silver	ND		mg/kg dry	0.554	1	EPA 6010C	08/29/2018 09:37	08/29/2018 12:48	KML
							Certifications: CTDOH,NELAC-NY10854,NJDEP,PADEP			
7440-23-5	**Sodium**	**887**		mg/kg dry	11.1	1	EPA 6010C	08/29/2018 09:37	08/29/2018 12:48	KML
							Certifications: CTDOH,NELAC-NY10854,NJDEP			
7440-28-0	Thallium	ND		mg/kg dry	1.11	1	EPA 6010C	08/29/2018 09:37	08/29/2018 12:48	KML
							Certifications: CTDOH,NELAC-NY10854,NJDEP,PADEP			
7440-62-2	**Vanadium**	**26.5**		mg/kg dry	1.11	1	EPA 6010C	08/29/2018 09:37	08/29/2018 12:48	KML
							Certifications: CTDOH,NELAC-NY10854,NJDEP,PADEP			
7440-66-6	**Zinc**	**177**		mg/kg dry	1.66	1	EPA 6010C	08/29/2018 09:37	08/29/2018 12:48	KML
							Certifications: CTDOH,NELAC-NY10854,NJDEP,PADEP			

Mercury by 7473

Log-in Notes: **Sample Notes:**

Sample Prepared by Method: EPA 7473 soil

CAS No.	Parameter	Result	Flag	Units	Reported to LOQ	Dilution	Reference Method	Date/Time Prepared	Date/Time Analyzed	Analyst
7439-97-6	**Mercury**	**0.174**		mg/kg dry	0.0333	1	EPA 7473	08/27/2018 09:28	08/27/2018 18:22	SY
							Certifications: CTDOH,NJDEP,NELAC-NY10854,PADEP			

Total Solids

Log-in Notes: **Sample Notes:**

Sample Information

Client Sample ID: 006/LSB-9 **York Sample ID:** 18H1037-06

York Project (SDG) No.	Client Project ID	Matrix	Collection Date/Time	Date Received
18H1037	100732401	Soil	August 22, 2018 1:50 pm	08/22/2018

Sample Prepared by Method: % Solids Prep

CAS No.	Parameter	Result	Flag	Units	Reported to LOQ	Dilution	Reference Method	Date/Time Prepared	Date/Time Analyzed	Analyst
solids	*** % Solids**	**90.2**		%	0.100	1	SM 2540G	08/28/2018 12:44	08/28/2018 17:26	TJD
							Certifications: CTDOH			

Chromium, Hexavalent **Log-in Notes:** **Sample Notes:**

Sample Prepared by Method: EPA SW846-3060

CAS No.	Parameter	Result	Flag	Units	Reported to LOQ	Dilution	Reference Method	Date/Time Prepared	Date/Time Analyzed	Analyst
18540-29-9	**Chromium, Hexavalent**	**0.576**		mg/kg dry	0.554	1	EPA 7196A	08/27/2018 08:16	08/27/2018 18:53	TJD
							Certifications: NJDEP,CTDOH,NELAC-NY10854,PADEP			

Sample Information

Client Sample ID: 007/Dup-1 **York Sample ID:** 18H1037-07

York Project (SDG) No.	Client Project ID	Matrix	Collection Date/Time	Date Received
18H1037	100732401	Soil	August 22, 2018 1:50 pm	08/22/2018

Volatiles, 8260 Comprehensive **Log-in Notes:** **Sample Notes:**

Sample Prepared by Method: EPA 5035A

CAS No.	Parameter	Result	Flag	Units	Reported to LOD/MDL	LOQ	Dilution	Reference Method	Date/Time Prepared	Date/Time Analyzed	Analyst
630-20-6	1,1,1,2-Tetrachloroethane	ND		mg/kg dry	0.0026	0.0052	1	EPA 8260C	08/27/2018 07:30	08/27/2018 15:17	RDS
								Certifications: CTDOH,NELAC-NY10854,NELAC-NY12058,NJDEP,PADEP			
71-55-6	1,1,1-Trichloroethane	ND		mg/kg dry	0.0026	0.0052	1	EPA 8260C	08/27/2018 07:30	08/27/2018 15:17	RDS
								Certifications: CTDOH,NELAC-NY10854,NELAC-NY12058,NJDEP,PADEP			
79-34-5	1,1,2,2-Tetrachloroethane	ND		mg/kg dry	0.0026	0.0052	1	EPA 8260C	08/27/2018 07:30	08/27/2018 15:17	RDS
								Certifications: CTDOH,NELAC-NY10854,NELAC-NY12058,NJDEP,PADEP			
76-13-1	1,1,2-Trichloro-1,2,2-trifluoroethane (Freon 113)	ND		mg/kg dry	0.0026	0.0052	1	EPA 8260C	08/27/2018 07:30	08/27/2018 15:17	RDS
								Certifications: CTDOH,NELAC-NY10854,NELAC-NY12058,NJDEP			
79-00-5	1,1,2-Trichloroethane	ND		mg/kg dry	0.0026	0.0052	1	EPA 8260C	08/27/2018 07:30	08/27/2018 15:17	RDS
								Certifications: CTDOH,NELAC-NY10854,NELAC-NY12058,NJDEP,PADEP			
75-34-3	1,1-Dichloroethane	ND		mg/kg dry	0.0026	0.0052	1	EPA 8260C	08/27/2018 07:30	08/27/2018 15:17	RDS
								Certifications: CTDOH,NELAC-NY10854,NELAC-NY12058,NJDEP,PADEP			
75-35-4	1,1-Dichloroethylene	ND		mg/kg dry	0.0026	0.0052	1	EPA 8260C	08/27/2018 07:30	08/27/2018 15:17	RDS
								Certifications: CTDOH,NELAC-NY10854,NELAC-NY12058,NJDEP,PADEP			
563-58-6	1,1-Dichloropropylene	ND		mg/kg dry	0.0026	0.0052	1	EPA 8260C	08/27/2018 07:30	08/27/2018 15:17	RDS
								Certifications: NELAC-NY10854,NELAC-NY12058,NJDEP,PADEP			
87-61-6	1,2,3-Trichlorobenzene	ND		mg/kg dry	0.0026	0.0052	1	EPA 8260C	08/27/2018 07:30	08/27/2018 15:17	RDS
								Certifications: NELAC-NY10854,NELAC-NY12058,NJDEP,PADEP			
96-18-4	1,2,3-Trichloropropane	ND		mg/kg dry	0.0026	0.0052	1	EPA 8260C	08/27/2018 07:30	08/27/2018 15:17	RDS
								Certifications: NELAC-NY10854,NELAC-NY12058,NJDEP			
120-82-1	1,2,4-Trichlorobenzene	ND		mg/kg dry	0.0026	0.0052	1	EPA 8260C	08/27/2018 07:30	08/27/2018 15:17	RDS
								Certifications: NELAC-NY10854,NELAC-NY12058,NJDEP,PADEP			

Sample Information

Client Sample ID: 007/Dup-1 **York Sample ID:** 18H1037-07

York Project (SDG) No.	Client Project ID	Matrix	Collection Date/Time	Date Received
18H1037	100732401	Soil	August 22, 2018 1:50 pm	08/22/2018

Volatiles, 8260 Comprehensive **Log-in Notes:** **Sample Notes:**

Sample Prepared by Method: EPA 5035A

CAS No.	Parameter	Result	Flag	Units	Reported to LOD/MDL	LOQ	Dilution	Reference Method	Date/Time Prepared	Date/Time Analyzed	Analyst
95-63-6	1,2,4-Trimethylbenzene	ND		mg/kg dry	0.0026	0.0052	1	EPA 8260C Certifications:	08/27/2018 07:30	08/27/2018 15:17 CTDOH,NELAC-NY10854,NELAC-NY12058,NJDEP,PADEP	RDS
96-12-8	1,2-Dibromo-3-chloropropane	ND		mg/kg dry	0.0026	0.0052	1	EPA 8260C Certifications:	08/27/2018 07:30	08/27/2018 15:17 CTDOH,NELAC-NY10854,NELAC-NY12058,NJDEP,PADEP	RDS
106-93-4	1,2-Dibromoethane	ND		mg/kg dry	0.0026	0.0052	1	EPA 8260C Certifications:	08/27/2018 07:30	08/27/2018 15:17 CTDOH,NELAC-NY10854,NELAC-NY12058,NJDEP,PADEP	RDS
95-50-1	1,2-Dichlorobenzene	ND		mg/kg dry	0.0026	0.0052	1	EPA 8260C Certifications:	08/27/2018 07:30	08/27/2018 15:17 CTDOH,NELAC-NY10854,NELAC-NY12058,NJDEP,PADEP	RDS
107-06-2	1,2-Dichloroethane	ND		mg/kg dry	0.0026	0.0052	1	EPA 8260C Certifications:	08/27/2018 07:30	08/27/2018 15:17 CTDOH,NELAC-NY10854,NELAC-NY12058,NJDEP,PADEP	RDS
78-87-5	1,2-Dichloropropane	ND		mg/kg dry	0.0026	0.0052	1	EPA 8260C Certifications:	08/27/2018 07:30	08/27/2018 15:17 CTDOH,NELAC-NY10854,NELAC-NY12058,NJDEP,PADEP	RDS
108-67-8	1,3,5-Trimethylbenzene	ND		mg/kg dry	0.0026	0.0052	1	EPA 8260C Certifications:	08/27/2018 07:30	08/27/2018 15:17 CTDOH,NELAC-NY10854,NELAC-NY12058,NJDEP,PADEP	RDS
541-73-1	1,3-Dichlorobenzene	ND		mg/kg dry	0.0026	0.0052	1	EPA 8260C Certifications:	08/27/2018 07:30	08/27/2018 15:17 CTDOH,NELAC-NY10854,NELAC-NY12058,NJDEP,PADEP	RDS
142-28-9	1,3-Dichloropropane	ND		mg/kg dry	0.0026	0.0052	1	EPA 8260C Certifications:	08/27/2018 07:30	08/27/2018 15:17 NELAC-NY10854,NELAC-NY12058,NJDEP,PADEP	RDS
106-46-7	1,4-Dichlorobenzene	ND		mg/kg dry	0.0026	0.0052	1	EPA 8260C Certifications:	08/27/2018 07:30	08/27/2018 15:17 CTDOH,NELAC-NY10854,NELAC-NY12058,NJDEP,PADEP	RDS
123-91-1	1,4-Dioxane	ND		mg/kg dry	0.052	0.10	1	EPA 8260C Certifications:	08/27/2018 07:30	08/27/2018 15:17 NELAC-NY10854,NELAC-NY12058,NJDEP,PADEP	RDS
594-20-7	2,2-Dichloropropane	ND		mg/kg dry	0.0026	0.0052	1	EPA 8260C Certifications:	08/27/2018 07:30	08/27/2018 15:17 NELAC-NY10854,NELAC-NY12058,NJDEP	RDS
78-93-3	2-Butanone	ND		mg/kg dry	0.0026	0.0052	1	EPA 8260C Certifications:	08/27/2018 07:30	08/27/2018 15:17 CTDOH,NELAC-NY10854,NELAC-NY12058,NJDEP,PADEP	RDS
95-49-8	2-Chlorotoluene	ND		mg/kg dry	0.0026	0.0052	1	EPA 8260C Certifications:	08/27/2018 07:30	08/27/2018 15:17 CTDOH,NELAC-NY10854,NELAC-NY12058,NJDEP,PADEP	RDS
591-78-6	2-Hexanone	ND		mg/kg dry	0.0026	0.0052	1	EPA 8260C Certifications:	08/27/2018 07:30	08/27/2018 15:17 CTDOH,NELAC-NY10854,NELAC-NY12058,NJDEP,PADEP	RDS
106-43-4	4-Chlorotoluene	ND		mg/kg dry	0.0026	0.0052	1	EPA 8260C Certifications:	08/27/2018 07:30	08/27/2018 15:17 CTDOH,NELAC-NY10854,NELAC-NY12058,NJDEP,PADEP	RDS
108-10-1	4-Methyl-2-pentanone	ND		mg/kg dry	0.0026	0.0052	1	EPA 8260C Certifications:	08/27/2018 07:30	08/27/2018 15:17 CTDOH,NELAC-NY10854,NELAC-NY12058,NJDEP,PADEP	RDS
67-64-1	**Acetone**	**0.031**	CCV-E, SCAL-E	mg/kg dry	0.0052	0.010	1	EPA 8260C Certifications:	08/27/2018 07:30	08/27/2018 15:17 CTDOH,NELAC-NY10854,NELAC-NY12058,NJDEP,PADEP	RDS
107-02-8	Acrolein	ND		mg/kg dry	0.0052	0.010	1	EPA 8260C Certifications:	08/27/2018 07:30	08/27/2018 15:17 CTDOH,NELAC-NY10854,NELAC-NY12058,NJDEP,PADEP	RDS
107-13-1	Acrylonitrile	ND		mg/kg dry	0.0026	0.0052	1	EPA 8260C Certifications:	08/27/2018 07:30	08/27/2018 15:17 CTDOH,NELAC-NY10854,NELAC-NY12058,NJDEP,PADEP	RDS
71-43-2	Benzene	ND		mg/kg dry	0.0026	0.0052	1	EPA 8260C Certifications:	08/27/2018 07:30	08/27/2018 15:17 CTDOH,NELAC-NY10854,NELAC-NY12058,NJDEP,PADEP	RDS
108-86-1	Bromobenzene	ND		mg/kg dry	0.0026	0.0052	1	EPA 8260C Certifications:	08/27/2018 07:30	08/27/2018 15:17 NELAC-NY10854,NELAC-NY12058,NJDEP,PADEP	RDS
74-97-5	Bromochloromethane	ND		mg/kg dry	0.0026	0.0052	1	EPA 8260C Certifications:	08/27/2018 07:30	08/27/2018 15:17 NELAC-NY10854,NELAC-NY12058,NJDEP,PADEP	RDS

Sample Information

Client Sample ID: 007/Dup-1 **York Sample ID:** 18H1037-07

York Project (SDG) No.	Client Project ID	Matrix	Collection Date/Time	Date Received
18H1037	100732401	Soil	August 22, 2018 1:50 pm	08/22/2018

Volatiles, 8260 Comprehensive **Log-in Notes:** **Sample Notes:**

Sample Prepared by Method: EPA 5035A

CAS No.	Parameter	Result	Flag	Units	Reported to LOD/MDL	LOQ	Dilution	Reference Method	Date/Time Prepared	Date/Time Analyzed	Analyst
75-27-4	Bromodichloromethane	ND		mg/kg dry	0.0026	0.0052	1	EPA 8260C Certifications:	08/27/2018 07:30	08/27/2018 15:17 CTDOH,NELAC-NY10854,NELAC-NY12058,NJDEP,PADEP	RDS
75-25-2	Bromoform	ND		mg/kg dry	0.0026	0.0052	1	EPA 8260C Certifications:	08/27/2018 07:30	08/27/2018 15:17 CTDOH,NELAC-NY10854,NELAC-NY12058,NJDEP,PADEP	RDS
74-83-9	Bromomethane	ND		mg/kg dry	0.0026	0.0052	1	EPA 8260C Certifications:	08/27/2018 07:30	08/27/2018 15:17 CTDOH,NELAC-NY10854,NELAC-NY12058,NJDEP,PADEP	RDS
75-15-0	Carbon disulfide	ND		mg/kg dry	0.0026	0.0052	1	EPA 8260C Certifications:	08/27/2018 07:30	08/27/2018 15:17 CTDOH,NELAC-NY10854,NELAC-NY12058,NJDEP,PADEP	RDS
56-23-5	Carbon tetrachloride	ND		mg/kg dry	0.0026	0.0052	1	EPA 8260C Certifications:	08/27/2018 07:30	08/27/2018 15:17 CTDOH,NELAC-NY10854,NELAC-NY12058,NJDEP,PADEP	RDS
108-90-7	Chlorobenzene	ND		mg/kg dry	0.0026	0.0052	1	EPA 8260C Certifications:	08/27/2018 07:30	08/27/2018 15:17 CTDOH,NELAC-NY10854,NELAC-NY12058,NJDEP,PADEP	RDS
75-00-3	Chloroethane	ND		mg/kg dry	0.0026	0.0052	1	EPA 8260C Certifications:	08/27/2018 07:30	08/27/2018 15:17 CTDOH,NELAC-NY10854,NELAC-NY12058,NJDEP,PADEP	RDS
67-66-3	Chloroform	ND		mg/kg dry	0.0026	0.0052	1	EPA 8260C Certifications:	08/27/2018 07:30	08/27/2018 15:17 CTDOH,NELAC-NY10854,NELAC-NY12058,NJDEP,PADEP	RDS
74-87-3	Chloromethane	ND		mg/kg dry	0.0026	0.0052	1	EPA 8260C Certifications:	08/27/2018 07:30	08/27/2018 15:17 CTDOH,NELAC-NY10854,NELAC-NY12058,NJDEP,PADEP	RDS
156-59-2	cis-1,2-Dichloroethylene	ND		mg/kg dry	0.0026	0.0052	1	EPA 8260C Certifications:	08/27/2018 07:30	08/27/2018 15:17 CTDOH,NELAC-NY10854,NELAC-NY12058,NJDEP,PADEP	RDS
10061-01-5	cis-1,3-Dichloropropylene	ND		mg/kg dry	0.0026	0.0052	1	EPA 8260C Certifications:	08/27/2018 07:30	08/27/2018 15:17 CTDOH,NELAC-NY10854,NELAC-NY12058,NJDEP,PADEP	RDS
110-82-7	Cyclohexane	ND		mg/kg dry	0.0026	0.0052	1	EPA 8260C Certifications:	08/27/2018 07:30	08/27/2018 15:17 NELAC-NY10854,NELAC-NY12058,NJDEP,PADEP	RDS
124-48-1	Dibromochloromethane	ND		mg/kg dry	0.0026	0.0052	1	EPA 8260C Certifications:	08/27/2018 07:30	08/27/2018 15:17 NELAC-NY10854,NELAC-NY12058,NJDEP,PADEP	RDS
74-95-3	Dibromomethane	ND		mg/kg dry	0.0026	0.0052	1	EPA 8260C Certifications:	08/27/2018 07:30	08/27/2018 15:17 NELAC-NY10854,NELAC-NY12058,NJDEP,PADEP	RDS
75-71-8	Dichlorodifluoromethane	ND		mg/kg dry	0.0026	0.0052	1	EPA 8260C Certifications:	08/27/2018 07:30	08/27/2018 15:17 NELAC-NY10854,NELAC-NY12058,NJDEP,PADEP	RDS
100-41-4	Ethyl Benzene	ND		mg/kg dry	0.0026	0.0052	1	EPA 8260C Certifications:	08/27/2018 07:30	08/27/2018 15:17 CTDOH,NELAC-NY10854,NELAC-NY12058,NJDEP,PADEP	RDS
87-68-3	Hexachlorobutadiene	ND		mg/kg dry	0.0026	0.0052	1	EPA 8260C Certifications:	08/27/2018 07:30	08/27/2018 15:17 NELAC-NY10854,NELAC-NY12058,NJDEP,PADEP	RDS
98-82-8	Isopropylbenzene	ND		mg/kg dry	0.0026	0.0052	1	EPA 8260C Certifications:	08/27/2018 07:30	08/27/2018 15:17 CTDOH,NELAC-NY10854,NELAC-NY12058,NJDEP,PADEP	RDS
79-20-9	Methyl acetate	ND		mg/kg dry	0.0026	0.0052	1	EPA 8260C Certifications:	08/27/2018 07:30	08/27/2018 15:17 NELAC-NY10854,NELAC-NY12058,NJDEP,PADEP	RDS
1634-04-4	Methyl tert-butyl ether (MTBE)	ND		mg/kg dry	0.0026	0.0052	1	EPA 8260C Certifications:	08/27/2018 07:30	08/27/2018 15:17 CTDOH,NELAC-NY10854,NELAC-NY12058,NJDEP,PADEP	RDS
108-87-2	Methylcyclohexane	ND		mg/kg dry	0.0026	0.0052	1	EPA 8260C Certifications:	08/27/2018 07:30	08/27/2018 15:17 NELAC-NY10854,NELAC-NY12058,NJDEP,PADEP	RDS
75-09-2	Methylene chloride	ND		mg/kg dry	0.0052	0.010	1	EPA 8260C Certifications:	08/27/2018 07:30	08/27/2018 15:17 CTDOH,NELAC-NY10854,NELAC-NY12058,NJDEP,PADEP	RDS
104-51-8	n-Butylbenzene	ND		mg/kg dry	0.0026	0.0052	1	EPA 8260C Certifications:	08/27/2018 07:30	08/27/2018 15:17 CTDOH,NELAC-NY10854,NELAC-NY12058,NJDEP,PADEP	RDS

Sample Information

Client Sample ID: 007/Dup-1 **York Sample ID:** 18H1037-07

York Project (SDG) No.	Client Project ID	Matrix	Collection Date/Time	Date Received
18H1037	100732401	Soil	August 22, 2018 1:50 pm	08/22/2018

Volatiles, 8260 Comprehensive

Log-in Notes:

Sample Notes:

Sample Prepared by Method: EPA 5035A

CAS No.	Parameter	Result	Flag	Units	Reported to LOD/MDL	LOQ	Dilution	Reference Method	Date/Time Prepared	Date/Time Analyzed	Analyst
103-65-1	n-Propylbenzene	ND		mg/kg dry	0.0026	0.0052	1	EPA 8260C Certifications:	08/27/2018 07:30 CTDOH,NELAC-NY10854,NELAC-NY12058,NJDEP,PADEP	08/27/2018 15:17	RDS
95-47-6	o-Xylene	ND		mg/kg dry	0.0026	0.0052	1	EPA 8260C Certifications:	08/27/2018 07:30 CTDOH,NELAC-NY10854,NELAC-NY12058,PADEP	08/27/2018 15:17	RDS
179601-23-1	p- & m- Xylenes	ND		mg/kg dry	0.0052	0.010	1	EPA 8260C Certifications:	08/27/2018 07:30 CTDOH,NELAC-NY10854,NELAC-NY12058,PADEP	08/27/2018 15:17	RDS
99-87-6	p-Isopropyltoluene	ND		mg/kg dry	0.0026	0.0052	1	EPA 8260C Certifications:	08/27/2018 07:30 CTDOH,NELAC-NY10854,NELAC-NY12058,NJDEP,PADEP	08/27/2018 15:17	RDS
135-98-8	sec-Butylbenzene	ND		mg/kg dry	0.0026	0.0052	1	EPA 8260C Certifications:	08/27/2018 07:30 CTDOH,NELAC-NY10854,NELAC-NY12058,NJDEP,PADEP	08/27/2018 15:17	RDS
100-42-5	Styrene	ND		mg/kg dry	0.0026	0.0052	1	EPA 8260C Certifications:	08/27/2018 07:30 CTDOH,NELAC-NY10854,NELAC-NY12058,NJDEP,PADEP	08/27/2018 15:17	RDS
75-65-0	**tert-Butyl alcohol (TBA)**	**0.016**		mg/kg dry	0.0026	0.0052	1	EPA 8260C Certifications:	08/27/2018 07:30 NELAC-NY10854,NELAC-NY12058,NJDEP,PADEP	08/27/2018 15:17	RDS
98-06-6	tert-Butylbenzene	ND		mg/kg dry	0.0026	0.0052	1	EPA 8260C Certifications:	08/27/2018 07:30 CTDOH,NELAC-NY10854,NELAC-NY12058,NJDEP,PADEP	08/27/2018 15:17	RDS
127-18-4	Tetrachloroethylene	ND		mg/kg dry	0.0026	0.0052	1	EPA 8260C Certifications:	08/27/2018 07:30 CTDOH,NELAC-NY10854,NELAC-NY12058,NJDEP,PADEP	08/27/2018 15:17	RDS
108-88-3	Toluene	ND		mg/kg dry	0.0026	0.0052	1	EPA 8260C Certifications:	08/27/2018 07:30 CTDOH,NELAC-NY10854,NELAC-NY12058,NJDEP,PADEP	08/27/2018 15:17	RDS
156-60-5	trans-1,2-Dichloroethylene	ND		mg/kg dry	0.0026	0.0052	1	EPA 8260C Certifications:	08/27/2018 07:30 CTDOH,NELAC-NY10854,NELAC-NY12058,NJDEP,PADEP	08/27/2018 15:17	RDS
10061-02-6	trans-1,3-Dichloropropylene	ND		mg/kg dry	0.0026	0.0052	1	EPA 8260C Certifications:	08/27/2018 07:30 CTDOH,NELAC-NY10854,NELAC-NY12058,NJDEP,PADEP	08/27/2018 15:17	RDS
79-01-6	Trichloroethylene	ND		mg/kg dry	0.0026	0.0052	1	EPA 8260C Certifications:	08/27/2018 07:30 CTDOH,NELAC-NY10854,NELAC-NY12058,NJDEP,PADEP	08/27/2018 15:17	RDS
75-69-4	Trichlorofluoromethane	ND		mg/kg dry	0.0026	0.0052	1	EPA 8260C Certifications:	08/27/2018 07:30 CTDOH,NELAC-NY10854,NELAC-NY12058,NJDEP,PADEP	08/27/2018 15:17	RDS
108-05-4	Vinyl acetate	ND		mg/kg dry	0.0026	0.0052	1	EPA 8260C Certifications:	08/27/2018 07:30 NELAC-NY10854,NELAC-NY12058,NJDEP,PADEP	08/27/2018 15:17	RDS
75-01-4	Vinyl Chloride	ND		mg/kg dry	0.0026	0.0052	1	EPA 8260C Certifications:	08/27/2018 07:30 CTDOH,NELAC-NY10854,NELAC-NY12058,NJDEP,PADEP	08/27/2018 15:17	RDS
1330-20-7	Xylenes, Total	ND		mg/kg dry	0.0079	0.016	1	EPA 8260C Certifications:	08/27/2018 07:30 CTDOH,NELAC-NY10854,NELAC-NY12058,NJDEP	08/27/2018 15:17	RDS

	Surrogate Recoveries	Result	Acceptance Range
17060-07-0	*Surrogate: 1,2-Dichloroethane-d4*	*99.1 %*	*77-125*
2037-26-5	*Surrogate: Toluene-d8*	*96.6 %*	*85-120*
460-00-4	*Surrogate: p-Bromofluorobenzene*	*101 %*	*76-130*

Semi-Volatiles, 8270 Comprehensive

Log-in Notes:

Sample Notes:

Sample Prepared by Method: EPA 3550C

CAS No.	Parameter	Result	Flag	Units	Reported to LOD/MDL	LOQ	Dilution	Reference Method	Date/Time Prepared	Date/Time Analyzed	Analyst
92-52-4	1,1-Biphenyl	ND		mg/kg dry	0.0466	0.0930	2	EPA 8270D Certifications:	08/27/2018 12:45 NELAC-NY10854,NJDEP,PADEP	08/28/2018 19:09	SR

Sample Information

Client Sample ID: 007/Dup-1 **York Sample ID:** 18H1037-07

York Project (SDG) No.	Client Project ID	Matrix	Collection Date/Time	Date Received
18H1037	100732401	Soil	August 22, 2018 1:50 pm	08/22/2018

Semi-Volatiles, 8270 Comprehensive

Log-in Notes:

Sample Notes:

Sample Prepared by Method: EPA 3550C

CAS No.	Parameter	Result	Flag	Units	Reported to LOD/MDL	LOQ	Dilution	Reference Method	Date/Time Prepared	Date/Time Analyzed	Analyst
95-94-3	1,2,4,5-Tetrachlorobenzene	ND		mg/kg dry	0.0930	0.186	2	EPA 8270D Certifications: NELAC-NY10854,NJDEP,PADEP	08/27/2018 12:45	08/28/2018 19:09	SR
120-82-1	1,2,4-Trichlorobenzene	ND		mg/kg dry	0.0466	0.0930	2	EPA 8270D Certifications: CTDOH,NELAC-NY10854,NJDEP,PADEP	08/27/2018 12:45	08/28/2018 19:09	SR
95-50-1	1,2-Dichlorobenzene	ND		mg/kg dry	0.0466	0.0930	2	EPA 8270D Certifications: NELAC-NY10854,PADEP	08/27/2018 12:45	08/28/2018 19:09	SR
122-66-7	1,2-Diphenylhydrazine (as Azobenzene)	ND		mg/kg dry	0.0466	0.0930	2	EPA 8270D Certifications: NELAC-NY10854,NJDEP,PADEP	08/27/2018 12:45	08/28/2018 19:09	SR
541-73-1	1,3-Dichlorobenzene	ND		mg/kg dry	0.0466	0.0930	2	EPA 8270D Certifications: NELAC-NY10854,PADEP	08/27/2018 12:45	08/28/2018 19:09	SR
106-46-7	1,4-Dichlorobenzene	ND		mg/kg dry	0.0466	0.0930	2	EPA 8270D Certifications: NELAC-NY10854,PADEP	08/27/2018 12:45	08/28/2018 19:09	SR
58-90-2	2,3,4,6-Tetrachlorophenol	ND		mg/kg dry	0.0930	0.186	2	EPA 8270D Certifications: NELAC-NY10854,NJDEP,PADEP	08/27/2018 12:45	08/28/2018 19:09	SR
95-95-4	2,4,5-Trichlorophenol	ND		mg/kg dry	0.0466	0.0930	2	EPA 8270D Certifications: CTDOH,NELAC-NY10854,NJDEP,PADEP	08/27/2018 12:45	08/28/2018 19:09	SR
88-06-2	2,4,6-Trichlorophenol	ND		mg/kg dry	0.0466	0.0930	2	EPA 8270D Certifications: CTDOH,NELAC-NY10854,NJDEP,PADEP	08/27/2018 12:45	08/28/2018 19:09	SR
120-83-2	2,4-Dichlorophenol	ND		mg/kg dry	0.0466	0.0930	2	EPA 8270D Certifications: CTDOH,NELAC-NY10854,NJDEP,PADEP	08/27/2018 12:45	08/28/2018 19:09	SR
105-67-9	2,4-Dimethylphenol	ND		mg/kg dry	0.0466	0.0930	2	EPA 8270D Certifications: CTDOH,NELAC-NY10854,NJDEP,PADEP	08/27/2018 12:45	08/28/2018 19:09	SR
51-28-5	2,4-Dinitrophenol	ND		mg/kg dry	0.0930	0.186	2	EPA 8270D Certifications: CTDOH,NELAC-NY10854,NJDEP,PADEP	08/27/2018 12:45	08/28/2018 19:09	SR
121-14-2	2,4-Dinitrotoluene	ND		mg/kg dry	0.0466	0.0930	2	EPA 8270D Certifications: CTDOH,NELAC-NY10854,NJDEP,PADEP	08/27/2018 12:45	08/28/2018 19:09	SR
606-20-2	2,6-Dinitrotoluene	ND		mg/kg dry	0.0466	0.0930	2	EPA 8270D Certifications: CTDOH,NELAC-NY10854,NJDEP,PADEP	08/27/2018 12:45	08/28/2018 19:09	SR
91-58-7	2-Chloronaphthalene	ND		mg/kg dry	0.0466	0.0930	2	EPA 8270D Certifications: CTDOH,NELAC-NY10854,NJDEP,PADEP	08/27/2018 12:45	08/28/2018 19:09	SR
95-57-8	2-Chlorophenol	ND		mg/kg dry	0.0466	0.0930	2	EPA 8270D Certifications: CTDOH,NELAC-NY10854,NJDEP,PADEP	08/27/2018 12:45	08/28/2018 19:09	SR
91-57-6	**2-Methylnaphthalene**	**0.0892**	J	mg/kg dry	0.0466	0.0930	2	EPA 8270D Certifications: CTDOH,NELAC-NY10854,NJDEP,PADEP	08/27/2018 12:45	08/28/2018 19:09	SR
95-48-7	2-Methylphenol	ND		mg/kg dry	0.0466	0.0930	2	EPA 8270D Certifications: CTDOH,NELAC-NY10854,NJDEP,PADEP	08/27/2018 12:45	08/28/2018 19:09	SR
88-74-4	2-Nitroaniline	ND		mg/kg dry	0.0930	0.186	2	EPA 8270D Certifications: CTDOH,NELAC-NY10854,NJDEP,PADEP	08/27/2018 12:45	08/28/2018 19:09	SR
88-75-5	2-Nitrophenol	ND		mg/kg dry	0.0466	0.0930	2	EPA 8270D Certifications: CTDOH,NELAC-NY10854,NJDEP,PADEP	08/27/2018 12:45	08/28/2018 19:09	SR
65794-96-9	3- & 4-Methylphenols	ND		mg/kg dry	0.0466	0.0930	2	EPA 8270D Certifications: CTDOH,NELAC-NY10854,NJDEP,PADEP	08/27/2018 12:45	08/28/2018 19:09	SR
91-94-1	3,3-Dichlorobenzidine	ND		mg/kg dry	0.0466	0.0930	2	EPA 8270D Certifications: NELAC-NY10854,NJDEP,PADEP	08/27/2018 12:45	08/28/2018 19:09	SR
99-09-2	3-Nitroaniline	ND		mg/kg dry	0.0930	0.186	2	EPA 8270D Certifications: CTDOH,NELAC-NY10854,NJDEP,PADEP	08/27/2018 12:45	08/28/2018 19:09	SR

Sample Information

Client Sample ID: 007/Dup-1 **York Sample ID:** 18H1037-07

York Project (SDG) No.	Client Project ID	Matrix	Collection Date/Time	Date Received
18H1037	100732401	Soil	August 22, 2018 1:50 pm	08/22/2018

Semi-Volatiles, 8270 Comprehensive **Log-in Notes:** **Sample Notes:**

Sample Prepared by Method: EPA 3550C

CAS No.	Parameter	Result	Flag	Units	Reported to LOD/MDL	LOQ	Dilution	Reference Method	Date/Time Prepared	Date/Time Analyzed	Analyst
534-52-1	4,6-Dinitro-2-methylphenol	ND		mg/kg dry	0.0930	0.186	2	EPA 8270D Certifications:	08/27/2018 12:45 CTDOH,NELAC-NY10854,NJDEP,PADEP	08/28/2018 19:09	SR
101-55-3	4-Bromophenyl phenyl ether	ND		mg/kg dry	0.0466	0.0930	2	EPA 8270D Certifications:	08/27/2018 12:45 CTDOH,NELAC-NY10854,NJDEP,PADEP	08/28/2018 19:09	SR
59-50-7	4-Chloro-3-methylphenol	ND		mg/kg dry	0.0466	0.0930	2	EPA 8270D Certifications:	08/27/2018 12:45 CTDOH,NELAC-NY10854,NJDEP,PADEP	08/28/2018 19:09	SR
106-47-8	4-Chloroaniline	ND		mg/kg dry	0.0466	0.0930	2	EPA 8270D Certifications:	08/27/2018 12:45 CTDOH,NELAC-NY10854,NJDEP,PADEP	08/28/2018 19:09	SR
7005-72-3	4-Chlorophenyl phenyl ether	ND		mg/kg dry	0.0466	0.0930	2	EPA 8270D Certifications:	08/27/2018 12:45 CTDOH,NELAC-NY10854,NJDEP,PADEP	08/28/2018 19:09	SR
100-01-6	4-Nitroaniline	ND		mg/kg dry	0.0930	0.186	2	EPA 8270D Certifications:	08/27/2018 12:45 CTDOH,NELAC-NY10854,NJDEP,PADEP	08/28/2018 19:09	SR
100-02-7	4-Nitrophenol	ND		mg/kg dry	0.0930	0.186	2	EPA 8270D Certifications:	08/27/2018 12:45 CTDOH,NELAC-NY10854,NJDEP,PADEP	08/28/2018 19:09	SR
83-32-9	**Acenaphthene**	**0.267**		mg/kg dry	0.0466	0.0930	2	EPA 8270D Certifications:	08/27/2018 12:45 CTDOH,NELAC-NY10854,NJDEP,PADEP	08/28/2018 19:09	SR
208-96-8	**Acenaphthylene**	**0.0632**	J	mg/kg dry	0.0466	0.0930	2	EPA 8270D Certifications:	08/27/2018 12:45 CTDOH,NELAC-NY10854,NJDEP,PADEP	08/28/2018 19:09	SR
98-86-2	Acetophenone	ND		mg/kg dry	0.0466	0.0930	2	EPA 8270D Certifications:	08/27/2018 12:45 NELAC-NY10854,NJDEP,PADEP	08/28/2018 19:09	SR
62-53-3	Aniline	ND		mg/kg dry	0.186	0.372	2	EPA 8270D Certifications:	08/27/2018 12:45 NELAC-NY10854,NJDEP,PADEP	08/28/2018 19:09	SR
120-12-7	**Anthracene**	**0.662**		mg/kg dry	0.0466	0.0930	2	EPA 8270D Certifications:	08/27/2018 12:45 CTDOH,NELAC-NY10854,NJDEP,PADEP	08/28/2018 19:09	SR
1912-24-9	Atrazine	ND		mg/kg dry	0.0466	0.0930	2	EPA 8270D Certifications:	08/27/2018 12:45 NELAC-NY10854,NJDEP,PADEP	08/28/2018 19:09	SR
100-52-7	Benzaldehyde	ND		mg/kg dry	0.0466	0.0930	2	EPA 8270D Certifications:	08/27/2018 12:45 NELAC-NY10854,NJDEP,PADEP	08/28/2018 19:09	SR
92-87-5	Benzidine	ND		mg/kg dry	0.186	0.372	2	EPA 8270D Certifications:	08/27/2018 12:45 CTDOH,NELAC-NY10854,PADEP	08/28/2018 19:09	SR
56-55-3	**Benzo(a)anthracene**	**1.51**		mg/kg dry	0.0466	0.0930	2	EPA 8270D Certifications:	08/27/2018 12:45 CTDOH,NELAC-NY10854,NJDEP,PADEP	08/28/2018 19:09	SR
50-32-8	**Benzo(a)pyrene**	**1.33**		mg/kg dry	0.0466	0.0930	2	EPA 8270D Certifications:	08/27/2018 12:45 CTDOH,NELAC-NY10854,NJDEP,PADEP	08/28/2018 19:09	SR
205-99-2	**Benzo(b)fluoranthene**	**1.24**		mg/kg dry	0.0466	0.0930	2	EPA 8270D Certifications:	08/27/2018 12:45 CTDOH,NELAC-NY10854,NJDEP,PADEP	08/28/2018 19:09	SR
191-24-2	**Benzo(g,h,i)perylene**	**0.719**		mg/kg dry	0.0466	0.0930	2	EPA 8270D Certifications:	08/27/2018 12:45 CTDOH,NELAC-NY10854,NJDEP,PADEP	08/28/2018 19:09	SR
207-08-9	**Benzo(k)fluoranthene**	**1.08**		mg/kg dry	0.0466	0.0930	2	EPA 8270D Certifications:	08/27/2018 12:45 CTDOH,NELAC-NY10854,NJDEP,PADEP	08/28/2018 19:09	SR
65-85-0	Benzoic acid	ND		mg/kg dry	0.0466	0.0930	2	EPA 8270D Certifications:	08/27/2018 12:45 NELAC-NY10854,NJDEP,PADEP	08/28/2018 19:09	SR
100-51-6	Benzyl alcohol	ND		mg/kg dry	0.0466	0.0930	2	EPA 8270D Certifications:	08/27/2018 12:45 NELAC-NY10854,NJDEP,PADEP	08/28/2018 19:09	SR
85-68-7	Benzyl butyl phthalate	ND		mg/kg dry	0.0466	0.0930	2	EPA 8270D Certifications:	08/27/2018 12:45 CTDOH,NELAC-NY10854,NJDEP,PADEP	08/28/2018 19:09	SR

Sample Information

Client Sample ID: 007/Dup-1 **York Sample ID:** 18H1037-07

York Project (SDG) No.	Client Project ID	Matrix	Collection Date/Time	Date Received
18H1037	100732401	Soil	August 22, 2018 1:50 pm	08/22/2018

Semi-Volatiles, 8270 Comprehensive

Log-in Notes:

Sample Notes:

Sample Prepared by Method: EPA 3550C

CAS No.	Parameter	Result	Flag	Units	Reported to LOD/MDL	LOQ	Dilution	Reference Method	Date/Time Prepared	Date/Time Analyzed	Analyst
111-91-1	Bis(2-chloroethoxy)methane	ND		mg/kg dry	0.0466	0.0930	2	EPA 8270D Certifications:	08/27/2018 12:45 CTDOH,NELAC-NY10854,NJDEP,PADEP	08/28/2018 19:09	SR
111-44-4	Bis(2-chloroethyl)ether	ND		mg/kg dry	0.0466	0.0930	2	EPA 8270D Certifications:	08/27/2018 12:45 CTDOH,NELAC-NY10854,NJDEP,PADEP	08/28/2018 19:09	SR
108-60-1	Bis(2-chloroisopropyl)ether	ND		mg/kg dry	0.0466	0.0930	2	EPA 8270D Certifications:	08/27/2018 12:45 CTDOH,NELAC-NY10854,NJDEP,PADEP	08/28/2018 19:09	SR
117-81-7	**Bis(2-ethylhexyl)phthalate**	**0.143**		mg/kg dry	0.0466	0.0930	2	EPA 8270D Certifications:	08/27/2018 12:45 CTDOH,NELAC-NY10854,NJDEP,PADEP	08/28/2018 19:09	SR
105-60-2	Caprolactam	ND		mg/kg dry	0.0930	0.186	2	EPA 8270D Certifications:	08/27/2018 12:45 NELAC-NY10854,NJDEP,PADEP	08/28/2018 19:09	SR
86-74-8	**Carbazole**	**0.291**		mg/kg dry	0.0466	0.0930	2	EPA 8270D Certifications:	08/27/2018 12:45 CTDOH,NELAC-NY10854,NJDEP,PADEP	08/28/2018 19:09	SR
218-01-9	**Chrysene**	**1.32**		mg/kg dry	0.0466	0.0930	2	EPA 8270D Certifications:	08/27/2018 12:45 CTDOH,NELAC-NY10854,NJDEP,PADEP	08/28/2018 19:09	SR
53-70-3	**Dibenzo(a,h)anthracene**	**0.220**		mg/kg dry	0.0466	0.0930	2	EPA 8270D Certifications:	08/27/2018 12:45 CTDOH,NELAC-NY10854,NJDEP,PADEP	08/28/2018 19:09	SR
132-64-9	**Dibenzofuran**	**0.192**		mg/kg dry	0.0466	0.0930	2	EPA 8270D Certifications:	08/27/2018 12:45 CTDOH,NELAC-NY10854,NJDEP,PADEP	08/28/2018 19:09	SR
84-66-2	Diethyl phthalate	ND		mg/kg dry	0.0466	0.0930	2	EPA 8270D Certifications:	08/27/2018 12:45 CTDOH,NELAC-NY10854,NJDEP,PADEP	08/28/2018 19:09	SR
131-11-3	Dimethyl phthalate	ND		mg/kg dry	0.0466	0.0930	2	EPA 8270D Certifications:	08/27/2018 12:45 CTDOH,NELAC-NY10854,NJDEP,PADEP	08/28/2018 19:09	SR
84-74-2	Di-n-butyl phthalate	ND		mg/kg dry	0.0466	0.0930	2	EPA 8270D Certifications:	08/27/2018 12:45 CTDOH,NELAC-NY10854,NJDEP,PADEP	08/28/2018 19:09	SR
117-84-0	Di-n-octyl phthalate	ND		mg/kg dry	0.0466	0.0930	2	EPA 8270D Certifications:	08/27/2018 12:45 CTDOH,NELAC-NY10854,NJDEP,PADEP	08/28/2018 19:09	SR
206-44-0	**Fluoranthene**	**3.48**		mg/kg dry	0.117	0.233	5	EPA 8270D Certifications:	08/27/2018 12:45 CTDOH,NELAC-NY10854,NJDEP,PADEP	08/29/2018 13:10	SR
86-73-7	**Fluorene**	**0.263**		mg/kg dry	0.0466	0.0930	2	EPA 8270D Certifications:	08/27/2018 12:45 NELAC-NY10854,NJDEP,PADEP	08/28/2018 19:09	SR
118-74-1	Hexachlorobenzene	ND		mg/kg dry	0.0466	0.0930	2	EPA 8270D Certifications:	08/27/2018 12:45 CTDOH,NELAC-NY10854,NJDEP,PADEP	08/28/2018 19:09	SR
87-68-3	Hexachlorobutadiene	ND		mg/kg dry	0.0466	0.0930	2	EPA 8270D Certifications:	08/27/2018 12:45 CTDOH,NELAC-NY10854,NJDEP,PADEP	08/28/2018 19:09	SR
77-47-4	Hexachlorocyclopentadiene	ND		mg/kg dry	0.0466	0.0930	2	EPA 8270D Certifications:	08/27/2018 12:45 CTDOH,NELAC-NY10854,NJDEP,PADEP	08/28/2018 19:09	SR
67-72-1	Hexachloroethane	ND		mg/kg dry	0.0466	0.0930	2	EPA 8270D Certifications:	08/27/2018 12:45 CTDOH,NELAC-NY10854,NJDEP,PADEP	08/28/2018 19:09	SR
193-39-5	**Indeno(1,2,3-cd)pyrene**	**0.711**		mg/kg dry	0.0466	0.0930	2	EPA 8270D Certifications:	08/27/2018 12:45 CTDOH,NELAC-NY10854,NJDEP,PADEP	08/28/2018 19:09	SR
78-59-1	Isophorone	ND		mg/kg dry	0.0466	0.0930	2	EPA 8270D Certifications:	08/27/2018 12:45 CTDOH,NELAC-NY10854,NJDEP,PADEP	08/28/2018 19:09	SR
91-20-3	**Naphthalene**	**0.0967**		mg/kg dry	0.0466	0.0930	2	EPA 8270D Certifications:	08/27/2018 12:45 CTDOH,NELAC-NY10854,NJDEP,PADEP	08/28/2018 19:09	SR
98-95-3	Nitrobenzene	ND		mg/kg dry	0.0466	0.0930	2	EPA 8270D Certifications:	08/27/2018 12:45 CTDOH,NELAC-NY10854,NJDEP,PADEP	08/28/2018 19:09	SR

Sample Information

Client Sample ID: 007/Dup-1 **York Sample ID:** 18H1037-07

York Project (SDG) No.	Client Project ID	Matrix	Collection Date/Time	Date Received
18H1037	100732401	Soil	August 22, 2018 1:50 pm	08/22/2018

Semi-Volatiles, 8270 Comprehensive

Log-in Notes:

Sample Notes:

Sample Prepared by Method: EPA 3550C

CAS No.	Parameter	Result	Flag	Units	Reported to LOD/MDL	LOQ	Dilution	Reference Method	Date/Time Prepared	Date/Time Analyzed	Analyst
62-75-9	N-Nitrosodimethylamine	ND		mg/kg dry	0.0466	0.0930	2	EPA 8270D Certifications: CTDOH,NELAC-NY10854,NJDEP,PADEP	08/27/2018 12:45	08/28/2018 19:09	SR
621-64-7	N-nitroso-di-n-propylamine	ND		mg/kg dry	0.0466	0.0930	2	EPA 8270D Certifications: CTDOH,NELAC-NY10854,NJDEP,PADEP	08/27/2018 12:45	08/28/2018 19:09	SR
86-30-6	N-Nitrosodiphenylamine	ND		mg/kg dry	0.0466	0.0930	2	EPA 8270D Certifications: CTDOH,NELAC-NY10854,NJDEP,PADEP	08/27/2018 12:45	08/28/2018 19:09	SR
87-86-5	Pentachlorophenol	ND		mg/kg dry	0.0466	0.0930	2	EPA 8270D Certifications: CTDOH,NELAC-NY10854,NJDEP,PADEP	08/27/2018 12:45	08/28/2018 19:09	SR
85-01-8	**Phenanthrene**	**2.84**		mg/kg dry	0.0466	0.0930	2	EPA 8270D Certifications: CTDOH,NELAC-NY10854,NJDEP,PADEP	08/27/2018 12:45	08/28/2018 19:09	SR
108-95-2	Phenol	ND		mg/kg dry	0.0466	0.0930	2	EPA 8270D Certifications: CTDOH,NELAC-NY10854,NJDEP,PADEP	08/27/2018 12:45	08/28/2018 19:09	SR
129-00-0	**Pyrene**	**2.56**		mg/kg dry	0.0466	0.0930	2	EPA 8270D Certifications: CTDOH,NELAC-NY10854,NJDEP,PADEP	08/27/2018 12:45	08/28/2018 19:09	SR
110-86-1	Pyridine	ND		mg/kg dry	0.186	0.372	2	EPA 8270D Certifications: CTDOH,NELAC-NY10854,NJDEP,PADEP	08/27/2018 12:45	08/28/2018 19:09	SR

	Surrogate Recoveries	Result		Acceptance Range
367-12-4	*Surrogate: 2-Fluorophenol*	*10.7 %*	S-04	*20-108*
4165-62-2	*Surrogate: Phenol-d5*	*47.9 %*		*23-114*
4165-60-0	*Surrogate: Nitrobenzene-d5*	*52.1 %*		*22-108*
321-60-8	*Surrogate: 2-Fluorobiphenyl*	*69.8 %*		*21-113*
118-79-6	*Surrogate: 2,4,6-Tribromophenol*	*0.920 %*	S-04	*19-110*
1718-51-0	*Surrogate: Terphenyl-d14*	*87.9 %*		*24-116*

Metals, Target Analyte

Log-in Notes:

Sample Notes:

Sample Prepared by Method: EPA 3050B

CAS No.	Parameter	Result	Flag	Units	Reported to LOQ	Dilution	Reference Method	Date/Time Prepared	Date/Time Analyzed	Analyst
7429-90-5	**Aluminum**	**8160**		mg/kg dry	5.58	1	EPA 6010C Certifications: CTDOH,NELAC-NY10854,NJDEP,PADEP	08/29/2018 09:37	08/29/2018 12:50	KML
7440-36-0	**Antimony**	**1.21**		mg/kg dry	0.558	1	EPA 6010C Certifications: CTDOH,NELAC-NY10854,NJDEP,PADEP	08/29/2018 09:37	08/29/2018 12:50	KML
7440-38-2	**Arsenic**	**2.93**		mg/kg dry	1.12	1	EPA 6010C Certifications: CTDOH,NELAC-NY10854,NJDEP,PADEP	08/29/2018 09:37	08/29/2018 12:50	KML
7440-39-3	**Barium**	**90.8**		mg/kg dry	1.12	1	EPA 6010C Certifications: CTDOH,NELAC-NY10854,NJDEP,PADEP	08/29/2018 09:37	08/29/2018 12:50	KML
7440-41-7	Beryllium	ND		mg/kg dry	0.112	1	EPA 6010C Certifications: CTDOH,NELAC-NY10854,NJDEP,PADEP	08/29/2018 09:37	08/29/2018 12:50	KML
7440-43-9	**Cadmium**	**0.604**		mg/kg dry	0.335	1	EPA 6010C Certifications: CTDOH,NELAC-NY10854,NJDEP,PADEP	08/29/2018 09:37	08/29/2018 12:50	KML
7440-70-2	**Calcium**	**45400**	B	mg/kg dry	5.58	1	EPA 6010C Certifications: CTDOH,NELAC-NY10854,NJDEP,PADEP	08/29/2018 09:37	08/29/2018 12:50	KML

Sample Information

Client Sample ID: 007/Dup-1 **York Sample ID:** 18H1037-07

York Project (SDG) No.	Client Project ID	Matrix	Collection Date/Time	Date Received
18H1037	100732401	Soil	August 22, 2018 1:50 pm	08/22/2018

Metals, Target Analyte

Log-in Notes:

Sample Notes:

Sample Prepared by Method: EPA 3050B

CAS No.	Parameter	Result	Flag	Units	Reported to LOQ	Dilution	Reference Method	Date/Time Prepared	Date/Time Analyzed	Analyst
7440-47-3	**Chromium**	**20.0**		mg/kg dry	0.558	1	EPA 6010C	08/29/2018 09:37	08/29/2018 12:50	KML
							Certifications:	CTDOH,NELAC-NY10854,NJDEP,PADEP		
7440-48-4	**Cobalt**	**7.09**		mg/kg dry	0.558	1	EPA 6010C	08/29/2018 09:37	08/29/2018 12:50	KML
							Certifications:	CTDOH,NELAC-NY10854,NJDEP,PADEP		
7440-50-8	**Copper**	**1800**		mg/kg dry	0.558	1	EPA 6010C	08/29/2018 09:37	08/29/2018 12:50	KML
							Certifications:	CTDOH,NELAC-NY10854,NJDEP,PADEP		
7439-89-6	**Iron**	**12700**	B	mg/kg dry	2.23	1	EPA 6010C	08/29/2018 09:37	08/29/2018 12:50	KML
							Certifications:	CTDOH,NELAC-NY10854,NJDEP,PADEP		
7439-92-1	**Lead**	**86.4**		mg/kg dry	0.558	1	EPA 6010C	08/29/2018 09:37	08/29/2018 12:50	KML
							Certifications:	CTDOH,NELAC-NY10854,NJDEP,PADEP		
7439-95-4	**Magnesium**	**5520**	B	mg/kg dry	5.58	1	EPA 6010C	08/29/2018 09:37	08/29/2018 12:50	KML
							Certifications:	CTDOH,NELAC-NY10854,NJDEP,PADEP		
7439-96-5	**Manganese**	**283**		mg/kg dry	0.558	1	EPA 6010C	08/29/2018 09:37	08/29/2018 12:50	KML
							Certifications:	CTDOH,NELAC-NY10854,NJDEP,PADEP		
7440-02-0	**Nickel**	**18.2**		mg/kg dry	0.558	1	EPA 6010C	08/29/2018 09:37	08/29/2018 12:50	KML
							Certifications:	CTDOH,NELAC-NY10854,NJDEP,PADEP		
7440-09-7	**Potassium**	**1750**		mg/kg dry	5.58	1	EPA 6010C	08/29/2018 09:37	08/29/2018 12:50	KML
							Certifications:	CTDOH,NELAC-NY10854,NJDEP,PADEP		
7782-49-2	Selenium	ND		mg/kg dry	1.12	1	EPA 6010C	08/29/2018 09:37	08/29/2018 12:50	KML
							Certifications:	CTDOH,NELAC-NY10854,NJDEP,PADEP		
7440-22-4	Silver	ND		mg/kg dry	0.558	1	EPA 6010C	08/29/2018 09:37	08/29/2018 12:50	KML
							Certifications:	CTDOH,NELAC-NY10854,NJDEP,PADEP		
7440-23-5	**Sodium**	**609**		mg/kg dry	11.2	1	EPA 6010C	08/29/2018 09:37	08/29/2018 12:50	KML
							Certifications:	CTDOH,NELAC-NY10854,NJDEP		
7440-28-0	Thallium	ND		mg/kg dry	1.12	1	EPA 6010C	08/29/2018 09:37	08/29/2018 12:50	KML
							Certifications:	CTDOH,NELAC-NY10854,NJDEP,PADEP		
7440-62-2	**Vanadium**	**25.7**		mg/kg dry	1.12	1	EPA 6010C	08/29/2018 09:37	08/29/2018 12:50	KML
							Certifications:	CTDOH,NELAC-NY10854,NJDEP,PADEP		
7440-66-6	**Zinc**	**104**		mg/kg dry	1.67	1	EPA 6010C	08/29/2018 09:37	08/29/2018 12:50	KML
							Certifications:	CTDOH,NELAC-NY10854,NJDEP,PADEP		

Mercury by 7473

Log-in Notes:

Sample Notes:

Sample Prepared by Method: EPA 7473 soil

CAS No.	Parameter	Result	Flag	Units	Reported to LOQ	Dilution	Reference Method	Date/Time Prepared	Date/Time Analyzed	Analyst
7439-97-6	**Mercury**	**0.300**		mg/kg dry	0.0335	1	EPA 7473	08/27/2018 09:28	08/27/2018 18:31	SY
							Certifications:	CTDOH,NJDEP,NELAC-NY10854,PADEP		

Total Solids

Log-in Notes:

Sample Notes:

Sample Prepared by Method: % Solids Prep

CAS No.	Parameter	Result	Flag	Units	Reported to LOQ	Dilution	Reference Method	Date/Time Prepared	Date/Time Analyzed	Analyst

Sample Information

Client Sample ID: 007/Dup-1 **York Sample ID:** 18H1037-07

York Project (SDG) No.	Client Project ID	Matrix	Collection Date/Time	Date Received
18H1037	100732401	Soil	August 22, 2018 1:50 pm	08/22/2018

Total Solids

Log-in Notes:

Sample Notes:

Sample Prepared by Method: % Solids Prep

CAS No.	Parameter	Result	Flag	Units	Reported to LOQ	Dilution	Reference Method	Date/Time Prepared	Date/Time Analyzed	Analyst
solids	*** % Solids**	**89.7**		%	0.100	1	SM 2540G	08/28/2018 12:44	08/28/2018 17:26	TJD
							Certifications: CTDOH			

Chromium, Hexavalent

Log-in Notes:

Sample Notes:

Sample Prepared by Method: EPA SW846-3060

CAS No.	Parameter	Result	Flag	Units	Reported to LOQ	Dilution	Reference Method	Date/Time Prepared	Date/Time Analyzed	Analyst
18540-29-9	Chromium, Hexavalent	ND		mg/kg dry	0.558	1	EPA 7196A	08/28/2018 08:20	08/28/2018 16:26	TJD
							Certifications: NJDEP,CTDOH,NELAC-NY10854,PADEP			

Sample Information

Client Sample ID: 008/TB-1 **York Sample ID:** 18H1037-08

York Project (SDG) No.	Client Project ID	Matrix	Collection Date/Time	Date Received
18H1037	100732401	Water	August 22, 2018 1:00 pm	08/22/2018

Volatiles, 8260 Comprehensive

Log-in Notes:

Sample Notes:

Sample Prepared by Method: EPA 5030B

CAS No.	Parameter	Result	Flag	Units	Reported to LOD/MDL	LOQ	Dilution	Reference Method	Date/Time Prepared	Date/Time Analyzed	Analyst
630-20-6	1,1,1,2-Tetrachloroethane	ND		ug/L	0.200	0.500	1	EPA 8260C	08/24/2018 14:18	08/24/2018 18:26	SS
								Certifications: CTDOH,NELAC-NY10854,NELAC-NY12058,NJDEP,PADEP			
71-55-6	1,1,1-Trichloroethane	ND		ug/L	0.200	0.500	1	EPA 8260C	08/24/2018 14:18	08/24/2018 18:26	SS
								Certifications: CTDOH,NELAC-NY10854,NELAC-NY12058,NJDEP,PADEP			
79-34-5	1,1,2,2-Tetrachloroethane	ND		ug/L	0.200	0.500	1	EPA 8260C	08/24/2018 14:18	08/24/2018 18:26	SS
								Certifications: CTDOH,NELAC-NY10854,NELAC-NY12058,NJDEP,PADEP			
76-13-1	1,1,2-Trichloro-1,2,2-trifluoroethane (Freon 113)	ND		ug/L	0.200	0.500	1	EPA 8260C	08/24/2018 14:18	08/24/2018 18:26	SS
								Certifications: CTDOH,NELAC-NY10854,NELAC-NY12058,NJDEP,PADEP			
79-00-5	1,1,2-Trichloroethane	ND		ug/L	0.200	0.500	1	EPA 8260C	08/24/2018 14:18	08/24/2018 18:26	SS
								Certifications: CTDOH,NELAC-NY10854,NELAC-NY12058,NJDEP,PADEP			
75-34-3	1,1-Dichloroethane	ND		ug/L	0.200	0.500	1	EPA 8260C	08/24/2018 14:18	08/24/2018 18:26	SS
								Certifications: CTDOH,NELAC-NY10854,NELAC-NY12058,NJDEP,PADEP			
75-35-4	1,1-Dichloroethylene	ND		ug/L	0.200	0.500	1	EPA 8260C	08/24/2018 14:18	08/24/2018 18:26	SS
								Certifications: CTDOH,NELAC-NY10854,NELAC-NY12058,NJDEP,PADEP			
563-58-6	1,1-Dichloropropylene	ND		ug/L	0.200	0.500	1	EPA 8260C	08/24/2018 14:18	08/24/2018 18:26	SS
								Certifications: NELAC-NY10854,NELAC-NY12058,NJDEP			
87-61-6	1,2,3-Trichlorobenzene	ND		ug/L	0.200	0.500	1	EPA 8260C	08/24/2018 14:18	08/24/2018 18:26	SS
								Certifications: NELAC-NY10854,NELAC-NY12058,NJDEP,PADEP			
96-18-4	1,2,3-Trichloropropane	ND		ug/L	0.200	0.500	1	EPA 8260C	08/24/2018 14:18	08/24/2018 18:26	SS
								Certifications: NELAC-NY10854,NELAC-NY12058,NJDEP,PADEP			

Sample Information

Client Sample ID: 008/TB-1 **York Sample ID:** 18H1037-08

York Project (SDG) No.	Client Project ID	Matrix	Collection Date/Time	Date Received
18H1037	100732401	Water	August 22, 2018 1:00 pm	08/22/2018

Volatiles, 8260 Comprehensive

Log-in Notes:

Sample Notes:

Sample Prepared by Method: EPA 5030B

CAS No.	Parameter	Result	Flag	Units	Reported to LOD/MDL	LOQ	Dilution	Reference Method	Date/Time Prepared	Date/Time Analyzed	Analyst
120-82-1	1,2,4-Trichlorobenzene	ND		ug/L	0.200	0.500	1	EPA 8260C Certifications:	08/24/2018 14:18 NELAC-NY10854,NELAC-NY12058,NJDEP,PADEP	08/24/2018 18:26	SS
95-63-6	1,2,4-Trimethylbenzene	ND		ug/L	0.200	0.500	1	EPA 8260C Certifications:	08/24/2018 14:18 CTDOH,NELAC-NY10854,NELAC-NY12058,NJDEP,PADEP	08/24/2018 18:26	SS
96-12-8	1,2-Dibromo-3-chloropropane	ND		ug/L	0.200	0.500	1	EPA 8260C Certifications:	08/24/2018 14:18 CTDOH,NELAC-NY10854,NELAC-NY12058,NJDEP,PADEP	08/24/2018 18:26	SS
106-93-4	1,2-Dibromoethane	ND		ug/L	0.200	0.500	1	EPA 8260C Certifications:	08/24/2018 14:18 CTDOH,NELAC-NY10854,NELAC-NY12058,NJDEP,PADEP	08/24/2018 18:26	SS
95-50-1	1,2-Dichlorobenzene	ND		ug/L	0.200	0.500	1	EPA 8260C Certifications:	08/24/2018 14:18 CTDOH,NELAC-NY10854,NELAC-NY12058,NJDEP,PADEP	08/24/2018 18:26	SS
107-06-2	1,2-Dichloroethane	ND		ug/L	0.200	0.500	1	EPA 8260C Certifications:	08/24/2018 14:18 CTDOH,NELAC-NY10854,NELAC-NY12058,NJDEP,PADEP	08/24/2018 18:26	SS
78-87-5	1,2-Dichloropropane	ND		ug/L	0.200	0.500	1	EPA 8260C Certifications:	08/24/2018 14:18 CTDOH,NELAC-NY10854,NELAC-NY12058,NJDEP,PADEP	08/24/2018 18:26	SS
108-67-8	1,3,5-Trimethylbenzene	ND		ug/L	0.200	0.500	1	EPA 8260C Certifications:	08/24/2018 14:18 CTDOH,NELAC-NY10854,NELAC-NY12058,NJDEP,PADEP	08/24/2018 18:26	SS
541-73-1	1,3-Dichlorobenzene	ND		ug/L	0.200	0.500	1	EPA 8260C Certifications:	08/24/2018 14:18 CTDOH,NELAC-NY10854,NELAC-NY12058,NJDEP,PADEP	08/24/2018 18:26	SS
142-28-9	1,3-Dichloropropane	ND		ug/L	0.200	0.500	1	EPA 8260C Certifications:	08/24/2018 14:18 NELAC-NY10854,NELAC-NY12058,NJDEP,PADEP	08/24/2018 18:26	SS
106-46-7	1,4-Dichlorobenzene	ND		ug/L	0.200	0.500	1	EPA 8260C Certifications:	08/24/2018 14:18 CTDOH,NELAC-NY10854,NELAC-NY12058,NJDEP,PADEP	08/24/2018 18:26	SS
123-91-1	1,4-Dioxane	ND		ug/L	40.0	200	1	EPA 8260C Certifications:	08/24/2018 14:18 NELAC-NY10854,NELAC-NY12058,NJDEP,PADEP	08/24/2018 18:26	SS
594-20-7	2,2-Dichloropropane	ND		ug/L	0.200	0.500	1	EPA 8260C Certifications:	08/24/2018 14:18 NELAC-NY10854,NELAC-NY12058,NJDEP,PADEP	08/24/2018 18:26	SS
78-93-3	2-Butanone	ND		ug/L	0.200	0.500	1	EPA 8260C Certifications:	08/24/2018 14:18 CTDOH,NELAC-NY10854,NELAC-NY12058,NJDEP,PADEP	08/24/2018 18:26	SS
95-49-8	2-Chlorotoluene	ND		ug/L	0.200	0.500	1	EPA 8260C Certifications:	08/24/2018 14:18 CTDOH,NELAC-NY10854,NELAC-NY12058,NJDEP,PADEP	08/24/2018 18:26	SS
591-78-6	2-Hexanone	ND		ug/L	0.200	0.500	1	EPA 8260C Certifications:	08/24/2018 14:18 CTDOH,NELAC-NY10854,NELAC-NY12058,NJDEP,PADEP	08/24/2018 18:26	SS
106-43-4	4-Chlorotoluene	ND		ug/L	0.200	0.500	1	EPA 8260C Certifications:	08/24/2018 14:18 CTDOH,NELAC-NY10854,NELAC-NY12058,NJDEP,PADEP	08/24/2018 18:26	SS
108-10-1	4-Methyl-2-pentanone	ND		ug/L	0.200	0.500	1	EPA 8260C Certifications:	08/24/2018 14:18 CTDOH,NELAC-NY10854,NELAC-NY12058,NJDEP,PADEP	08/24/2018 18:26	SS
67-64-1	Acetone	ND		ug/L	1.00	2.00	1	EPA 8260C Certifications:	08/24/2018 14:18 CTDOH,NELAC-NY10854,NELAC-NY12058,NJDEP,PADEP	08/24/2018 18:26	SS
107-02-8	Acrolein	ND		ug/L	0.200	0.500	1	EPA 8260C Certifications:	08/24/2018 14:18 CTDOH,NELAC-NY10854,NELAC-NY12058,NJDEP,PADEP	08/24/2018 18:26	SS
107-13-1	Acrylonitrile	ND		ug/L	0.200	2.00	1	EPA 8260C Certifications:	08/24/2018 14:18 CTDOH,NELAC-NY10854,NELAC-NY12058,NJDEP,PADEP	08/24/2018 18:26	SS
71-43-2	Benzene	ND		ug/L	0.200	0.500	1	EPA 8260C Certifications:	08/24/2018 14:18 CTDOH,NELAC-NY10854,NELAC-NY12058,NJDEP,PADEP	08/24/2018 18:26	SS
108-86-1	Bromobenzene	ND		ug/L	0.200	0.500	1	EPA 8260C Certifications:	08/24/2018 14:18 NELAC-NY10854,NELAC-NY12058,NJDEP,PADEP	08/24/2018 18:26	SS

Sample Information

Client Sample ID: 008/TB-1 **York Sample ID:** 18H1037-08

York Project (SDG) No.	Client Project ID	Matrix	Collection Date/Time	Date Received
18H1037	100732401	Water	August 22, 2018 1:00 pm	08/22/2018

Volatiles, 8260 Comprehensive

Log-in Notes:

Sample Notes:

Sample Prepared by Method: EPA 5030B

CAS No.	Parameter	Result	Flag	Units	Reported to LOD/MDL	LOQ	Dilution	Reference Method	Date/Time Prepared	Date/Time Analyzed	Analyst
74-97-5	Bromochloromethane	ND		ug/L	0.200	0.500	1	EPA 8260C Certifications:	08/24/2018 14:18 NELAC-NY10854,NELAC-NY12058,NJDEP,PADEP	08/24/2018 18:26	SS
75-27-4	Bromodichloromethane	ND		ug/L	0.200	0.500	1	EPA 8260C Certifications:	08/24/2018 14:18 CTDOH,NELAC-NY10854,NELAC-NY12058,NJDEP,PADEP	08/24/2018 18:26	SS
75-25-2	Bromoform	ND		ug/L	0.200	0.500	1	EPA 8260C Certifications:	08/24/2018 14:18 CTDOH,NELAC-NY10854,NELAC-NY12058,NJDEP,PADEP	08/24/2018 18:26	SS
74-83-9	Bromomethane	ND		ug/L	0.200	0.500	1	EPA 8260C Certifications:	08/24/2018 14:18 CTDOH,NELAC-NY10854,NELAC-NY12058,NJDEP,PADEP	08/24/2018 18:26	SS
75-15-0	Carbon disulfide	ND		ug/L	0.200	0.500	1	EPA 8260C Certifications:	08/24/2018 14:18 CTDOH,NELAC-NY10854,NELAC-NY12058,NJDEP,PADEP	08/24/2018 18:26	SS
56-23-5	Carbon tetrachloride	ND		ug/L	0.200	0.500	1	EPA 8260C Certifications:	08/24/2018 14:18 CTDOH,NELAC-NY10854,NELAC-NY12058,NJDEP,PADEP	08/24/2018 18:26	SS
108-90-7	Chlorobenzene	ND		ug/L	0.200	0.500	1	EPA 8260C Certifications:	08/24/2018 14:18 CTDOH,NELAC-NY10854,NELAC-NY12058,NJDEP,PADEP	08/24/2018 18:26	SS
75-00-3	Chloroethane	ND		ug/L	0.200	0.500	1	EPA 8260C Certifications:	08/24/2018 14:18 CTDOH,NELAC-NY10854,NELAC-NY12058,NJDEP,PADEP	08/24/2018 18:26	SS
67-66-3	Chloroform	ND		ug/L	0.200	0.500	1	EPA 8260C Certifications:	08/24/2018 14:18 CTDOH,NELAC-NY10854,NELAC-NY12058,NJDEP,PADEP	08/24/2018 18:26	SS
74-87-3	Chloromethane	ND		ug/L	0.200	0.500	1	EPA 8260C Certifications:	08/24/2018 14:18 CTDOH,NELAC-NY10854,NELAC-NY12058,NJDEP,PADEP	08/24/2018 18:26	SS
156-59-2	cis-1,2-Dichloroethylene	ND		ug/L	0.200	0.500	1	EPA 8260C Certifications:	08/24/2018 14:18 CTDOH,NELAC-NY10854,NELAC-NY12058,NJDEP,PADEP	08/24/2018 18:26	SS
10061-01-5	cis-1,3-Dichloropropylene	ND		ug/L	0.200	0.500	1	EPA 8260C Certifications:	08/24/2018 14:18 CTDOH,NELAC-NY10854,NELAC-NY12058,NJDEP,PADEP	08/24/2018 18:26	SS
110-82-7	Cyclohexane	ND		ug/L	0.200	0.500	1	EPA 8260C Certifications:	08/24/2018 14:18 NELAC-NY10854,NELAC-NY12058,NJDEP,PADEP	08/24/2018 18:26	SS
124-48-1	Dibromochloromethane	ND		ug/L	0.200	0.500	1	EPA 8260C Certifications:	08/24/2018 14:18 CTDOH,NELAC-NY10854,NELAC-NY12058,NJDEP,PADEP	08/24/2018 18:26	SS
74-95-3	Dibromomethane	ND		ug/L	0.200	0.500	1	EPA 8260C Certifications:	08/24/2018 14:18 NELAC-NY10854,NELAC-NY12058,NJDEP,PADEP	08/24/2018 18:26	SS
75-71-8	Dichlorodifluoromethane	ND		ug/L	0.200	0.500	1	EPA 8260C Certifications:	08/24/2018 14:18 NELAC-NY10854,NELAC-NY12058,NJDEP,PADEP	08/24/2018 18:26	SS
100-41-4	Ethyl Benzene	ND		ug/L	0.200	0.500	1	EPA 8260C Certifications:	08/24/2018 14:18 CTDOH,NELAC-NY10854,NELAC-NY12058,NJDEP,PADEP	08/24/2018 18:26	SS
87-68-3	Hexachlorobutadiene	ND		ug/L	0.200	0.500	1	EPA 8260C Certifications:	08/24/2018 14:18 NELAC-NY10854,NELAC-NY12058,NJDEP,PADEP	08/24/2018 18:26	SS
98-82-8	Isopropylbenzene	ND		ug/L	0.200	0.500	1	EPA 8260C Certifications:	08/24/2018 14:18 CTDOH,NELAC-NY10854,NELAC-NY12058,NJDEP,PADEP	08/24/2018 18:26	SS
79-20-9	Methyl acetate	ND		ug/L	0.200	0.500	1	EPA 8260C Certifications:	08/24/2018 14:18 NELAC-NY10854,NELAC-NY12058,NJDEP,PADEP	08/24/2018 18:26	SS
1634-04-4	Methyl tert-butyl ether (MTBE)	ND		ug/L	0.200	0.500	1	EPA 8260C Certifications:	08/24/2018 14:18 CTDOH,NELAC-NY10854,NELAC-NY12058,NJDEP,PADEP	08/24/2018 18:26	SS
108-87-2	Methylcyclohexane	ND		ug/L	0.200	0.500	1	EPA 8260C Certifications:	08/24/2018 14:18 NELAC-NY10854,NELAC-NY12058,NJDEP,PADEP	08/24/2018 18:26	SS
75-09-2	Methylene chloride	ND		ug/L	1.00	2.00	1	EPA 8260C Certifications:	08/24/2018 14:18 CTDOH,NELAC-NY10854,NELAC-NY12058,NJDEP,PADEP	08/24/2018 18:26	SS

Sample Information

Client Sample ID: 008/TB-1 **York Sample ID:** 18H1037-08

York Project (SDG) No.	Client Project ID	Matrix	Collection Date/Time	Date Received
18H1037	100732401	Water	August 22, 2018 1:00 pm	08/22/2018

Volatiles, 8260 Comprehensive

Log-in Notes:

Sample Notes:

Sample Prepared by Method: EPA 5030B

CAS No.	Parameter	Result	Flag	Units	Reported to LOD/MDL	LOQ	Dilution	Reference Method	Date/Time Prepared	Date/Time Analyzed	Analyst
104-51-8	n-Butylbenzene	ND		ug/L	0.200	0.500	1	EPA 8260C Certifications:	08/24/2018 14:18 CTDOH,NELAC-NY10854,NELAC-NY12058,NJDEP,PADEP	08/24/2018 18:26	SS
103-65-1	n-Propylbenzene	ND		ug/L	0.200	0.500	1	EPA 8260C Certifications:	08/24/2018 14:18 CTDOH,NELAC-NY10854,NELAC-NY12058,NJDEP,PADEP	08/24/2018 18:26	SS
95-47-6	o-Xylene	ND		ug/L	0.200	0.500	1	EPA 8260C Certifications:	08/24/2018 14:18 CTDOH,NELAC-NY10854,NELAC-NY12058,PADEP	08/24/2018 18:26	SS
179601-23-1	p- & m- Xylenes	ND		ug/L	0.500	1.00	1	EPA 8260C Certifications:	08/24/2018 14:18 CTDOH,NELAC-NY10854,NELAC-NY12058,PADEP	08/24/2018 18:26	SS
99-87-6	p-Isopropyltoluene	ND		ug/L	0.200	0.500	1	EPA 8260C Certifications:	08/24/2018 14:18 CTDOH,NELAC-NY10854,NELAC-NY12058,NJDEP,PADEP	08/24/2018 18:26	SS
135-98-8	sec-Butylbenzene	ND		ug/L	0.200	0.500	1	EPA 8260C Certifications:	08/24/2018 14:18 CTDOH,NELAC-NY10854,NELAC-NY12058,NJDEP,PADEP	08/24/2018 18:26	SS
100-42-5	Styrene	ND		ug/L	0.200	0.500	1	EPA 8260C Certifications:	08/24/2018 14:18 CTDOH,NELAC-NY10854,NELAC-NY12058,NJDEP,PADEP	08/24/2018 18:26	SS
75-65-0	tert-Butyl alcohol (TBA)	ND		ug/L	0.500	2.50	1	EPA 8260C Certifications:	08/24/2018 14:18 NELAC-NY10854,NELAC-NY12058,NJDEP,PADEP	08/24/2018 18:26	SS
98-06-6	tert-Butylbenzene	ND		ug/L	0.200	0.500	1	EPA 8260C Certifications:	08/24/2018 14:18 CTDOH,NELAC-NY10854,NELAC-NY12058,NJDEP,PADEP	08/24/2018 18:26	SS
127-18-4	Tetrachloroethylene	ND		ug/L	0.200	0.500	1	EPA 8260C Certifications:	08/24/2018 14:18 CTDOH,NELAC-NY10854,NELAC-NY12058,NJDEP,PADEP	08/24/2018 18:26	SS
108-88-3	Toluene	ND		ug/L	0.200	0.500	1	EPA 8260C Certifications:	08/24/2018 14:18 CTDOH,NELAC-NY10854,NELAC-NY12058,NJDEP,PADEP	08/24/2018 18:26	SS
156-60-5	trans-1,2-Dichloroethylene	ND		ug/L	0.200	0.500	1	EPA 8260C Certifications:	08/24/2018 14:18 CTDOH,NELAC-NY10854,NELAC-NY12058,NJDEP,PADEP	08/24/2018 18:26	SS
10061-02-6	trans-1,3-Dichloropropylene	ND		ug/L	0.200	0.500	1	EPA 8260C Certifications:	08/24/2018 14:18 CTDOH,NELAC-NY10854,NELAC-NY12058,NJDEP,PADEP	08/24/2018 18:26	SS
79-01-6	Trichloroethylene	ND		ug/L	0.200	0.500	1	EPA 8260C Certifications:	08/24/2018 14:18 CTDOH,NELAC-NY10854,NELAC-NY12058,NJDEP,PADEP	08/24/2018 18:26	SS
75-69-4	Trichlorofluoromethane	ND		ug/L	0.200	0.500	1	EPA 8260C Certifications:	08/24/2018 14:18 CTDOH,NELAC-NY10854,NELAC-NY12058,NJDEP,PADEP	08/24/2018 18:26	SS
108-05-4	Vinyl acetate	ND		ug/L	0.200	0.500	1	EPA 8260C Certifications:	08/24/2018 14:18 NELAC-NY10854,NELAC-NY12058,NJDEP,PADEP	08/24/2018 18:26	SS
75-01-4	Vinyl Chloride	ND		ug/L	0.200	0.500	1	EPA 8260C Certifications:	08/24/2018 14:18 CTDOH,NELAC-NY10854,NELAC-NY12058,NJDEP,PADEP	08/24/2018 18:26	SS
1330-20-7	Xylenes, Total	ND		ug/L	0.600	1.50	1	EPA 8260C Certifications:	08/24/2018 14:18 CTDOH,NELAC-NY10854,NELAC-NY12058,NJDEP	08/24/2018 18:26	SS

	Surrogate Recoveries	Result	Acceptance Range
17060-07-0	*Surrogate: 1,2-Dichloroethane-d4*	*98.0 %*	*70-130*
2037-26-5	*Surrogate: Toluene-d8*	*93.2 %*	*70-130*
460-00-4	*Surrogate: p-Bromofluorobenzene*	*95.7 %*	*70-130*

Analytical Batch Summary

Batch ID: BH81270 **Preparation Method:** EPA 5030B **Prepared By:** TAB

YORK Sample ID	Client Sample ID	Preparation Date
18H1037-08	008/TB-1	08/24/18
BH81270-BLK1	Blank	08/24/18
BH81270-BS1	LCS	08/24/18
BH81270-BSD1	LCS Dup	08/24/18

Batch ID: BH81272 **Preparation Method:** EPA 5035A **Prepared By:** TAB

YORK Sample ID	Client Sample ID	Preparation Date
18H1037-02	002/LSB-3	08/24/18
18H1037-03	003/LSB-2	08/24/18
18H1037-04	004/LSB-4	08/24/18
18H1037-05	005/LSB-5	08/24/18
18H1037-06	006/LSB-9	08/24/18
BH81272-BLK1	Blank	08/24/18
BH81272-BS1	LCS	08/24/18
BH81272-BSD1	LCS Dup	08/24/18

Batch ID: BH81300 **Preparation Method:** EPA 5035A **Prepared By:** TAB

YORK Sample ID	Client Sample ID	Preparation Date
18H1037-01	001/LSB-1	08/27/18
18H1037-07	007/Dup-1	08/27/18
BH81300-BLK1	Blank	08/27/18
BH81300-BLK2	Blank	08/27/18
BH81300-BS1	LCS	08/27/18
BH81300-BSD1	LCS Dup	08/27/18

Batch ID: BH81305 **Preparation Method:** EPA SW846-3060 **Prepared By:** AD

YORK Sample ID	Client Sample ID	Preparation Date
18H1037-01	001/LSB-1	08/27/18
18H1037-02	002/LSB-3	08/27/18
18H1037-03	003/LSB-2	08/27/18
18H1037-04	004/LSB-4	08/27/18
18H1037-05	005/LSB-5	08/27/18
18H1037-06	006/LSB-9	08/27/18
BH81305-BLK1	Blank	08/27/18
BH81305-SRM1	Reference	08/27/18

Batch ID: BH81312 **Preparation Method:** EPA 7473 soil **Prepared By:** SY

YORK Sample ID	Client Sample ID	Preparation Date
18H1037-01	001/LSB-1	08/27/18

18H1037-02	002/LSB-3	08/27/18
18H1037-03	003/LSB-2	08/27/18
18H1037-04	004/LSB-4	08/27/18
18H1037-05	005/LSB-5	08/27/18
18H1037-06	006/LSB-9	08/27/18
18H1037-07	007/Dup-1	08/27/18
BH81312-BLK1	Blank	08/27/18
BH81312-SRM1	Reference	08/27/18

Batch ID: BH81329 **Preparation Method:** EPA 3050B **Prepared By:** BML

YORK Sample ID	Client Sample ID	Preparation Date
18H1037-01	001/LSB-1	08/29/18
18H1037-02	002/LSB-3	08/29/18
18H1037-03	003/LSB-2	08/29/18
18H1037-04	004/LSB-4	08/29/18
18H1037-05	005/LSB-5	08/29/18
18H1037-06	006/LSB-9	08/29/18
18H1037-07	007/Dup-1	08/29/18
BH81329-BLK1	Blank	08/27/18
BH81329-SRM1	Reference	08/27/18

Batch ID: BH81332 **Preparation Method:** EPA 3550C **Prepared By:** MAT

YORK Sample ID	Client Sample ID	Preparation Date
18H1037-01	001/LSB-1	08/27/18
18H1037-01RE1	001/LSB-1	08/27/18
18H1037-02	002/LSB-3	08/27/18
18H1037-03	003/LSB-2	08/27/18
18H1037-04	004/LSB-4	08/27/18
18H1037-05	005/LSB-5	08/27/18
18H1037-05RE1	005/LSB-5	08/27/18
18H1037-06	006/LSB-9	08/27/18
18H1037-06RE1	006/LSB-9	08/27/18
18H1037-07	007/Dup-1	08/27/18
18H1037-07RE1	007/Dup-1	08/27/18
BH81332-BLK1	Blank	08/27/18
BH81332-BS1	LCS	08/27/18
BH81332-MS1	Matrix Spike	08/27/18
BH81332-MSD1	Matrix Spike Dup	08/27/18

Batch ID: BH81381 **Preparation Method:** EPA SW846-3060 **Prepared By:** AD

YORK Sample ID	Client Sample ID	Preparation Date
18H1037-07	007/Dup-1	08/28/18
BH81381-BLK1	Blank	08/28/18
BH81381-DUP1	Duplicate	08/28/18
BH81381-MS1	Matrix Spike	08/28/18
BH81381-SRM1	Reference	08/28/18

Batch ID: BH81418 **Preparation Method:** % Solids Prep **Prepared By:** AD

YORK Sample ID	Client Sample ID	Preparation Date
18H1037-01	001/LSB-1	08/28/18
18H1037-02	002/LSB-3	08/28/18
18H1037-03	003/LSB-2	08/28/18
18H1037-04	004/LSB-4	08/28/18
18H1037-05	005/LSB-5	08/28/18
18H1037-06	006/LSB-9	08/28/18
18H1037-07	007/Dup-1	08/28/18

Volatile Organic Compounds by GC/MS - Quality Control Data

York Analytical Laboratories, Inc.

Analyte	Result	Reporting Limit	Units	Spike Level	Source* Result	%REC	%REC Limits	Flag	RPD	RPD Limit	Flag
Batch BH81270 - EPA 5030B											
Blank (BH81270-BLK1)									Prepared & Analyzed: 08/24/2018		
1,1,1,2-Tetrachloroethane	ND	0.500	ug/L								
1,1,1-Trichloroethane	ND	0.500	"								
1,1,2,2-Tetrachloroethane	ND	0.500	"								
1,1,2-Trichloro-1,2,2-trifluoroethane (Freon 113)	ND	0.500	"								
1,1,2-Trichloroethane	ND	0.500	"								
1,1-Dichloroethane	ND	0.500	"								
1,1-Dichloroethylene	ND	0.500	"								
1,1-Dichloropropylene	ND	0.500	"								
1,2,3-Trichlorobenzene	ND	0.500	"								
1,2,3-Trichloropropane	ND	0.500	"								
1,2,4-Trichlorobenzene	ND	0.500	"								
1,2,4-Trimethylbenzene	ND	0.500	"								
1,2-Dibromo-3-chloropropane	ND	0.500	"								
1,2-Dibromoethane	ND	0.500	"								
1,2-Dichlorobenzene	ND	0.500	"								
1,2-Dichloroethane	ND	0.500	"								
1,2-Dichloropropane	ND	0.500	"								
1,3,5-Trimethylbenzene	ND	0.500	"								
1,3-Dichlorobenzene	ND	0.500	"								
1,3-Dichloropropane	ND	0.500	"								
1,4-Dichlorobenzene	ND	0.500	"								
1,4-Dioxane	ND	80.0	"								
2,2-Dichloropropane	ND	0.500	"								
2-Butanone	ND	0.500	"								
2-Chlorotoluene	ND	0.500	"								
2-Hexanone	ND	0.500	"								
4-Chlorotoluene	ND	0.500	"								
4-Methyl-2-pentanone	ND	0.500	"								
Acetone	ND	2.00	"								
Acrolein	ND	0.500	"								
Acrylonitrile	ND	0.500	"								
Benzene	ND	0.500	"								
Bromobenzene	ND	0.500	"								
Bromochloromethane	ND	0.500	"								
Bromodichloromethane	ND	0.500	"								
Bromoform	ND	0.500	"								
Bromomethane	ND	0.500	"								
Carbon disulfide	ND	0.500	"								
Carbon tetrachloride	ND	0.500	"								
Chlorobenzene	ND	0.500	"								
Chloroethane	ND	0.500	"								
Chloroform	ND	0.500	"								
Chloromethane	ND	0.500	"								
cis-1,2-Dichloroethylene	ND	0.500	"								
cis-1,3-Dichloropropylene	ND	0.500	"								
Cyclohexane	ND	0.500	"								
Dibromochloromethane	ND	0.500	"								
Dibromomethane	ND	0.500	"								
Dichlorodifluoromethane	ND	0.500	"								
Ethyl Benzene	ND	0.500	"								

Volatile Organic Compounds by GC/MS - Quality Control Data

York Analytical Laboratories, Inc.

Analyte	Result	Reporting Limit	Units	Spike Level	Source* Result	%REC	%REC Limits	Flag	RPD	RPD Limit	Flag
Batch BH81270 - EPA 5030B											
Blank (BH81270-BLK1)											Prepared & Analyzed: 08/24/2018
Hexachlorobutadiene	ND	0.500	ug/L								
Isopropylbenzene	ND	0.500	"								
Methyl acetate	ND	0.500	"								
Methyl tert-butyl ether (MTBE)	ND	0.500	"								
Methylcyclohexane	ND	0.500	"								
Methylene chloride	ND	2.00	"								
n-Butylbenzene	ND	0.500	"								
n-Propylbenzene	ND	0.500	"								
o-Xylene	ND	0.500	"								
p- & m- Xylenes	ND	1.00	"								
p-Isopropyltoluene	ND	0.500	"								
sec-Butylbenzene	ND	0.500	"								
Styrene	ND	0.500	"								
tert-Butyl alcohol (TBA)	ND	1.00	"								
tert-Butylbenzene	ND	0.500	"								
Tetrachloroethylene	ND	0.500	"								
Toluene	ND	0.500	"								
trans-1,2-Dichloroethylene	ND	0.500	"								
trans-1,3-Dichloropropylene	ND	0.500	"								
Trichloroethylene	ND	0.500	"								
Trichlorofluoromethane	ND	0.500	"								
Vinyl acetate	ND	0.500	"								
Vinyl Chloride	ND	0.500	"								
Xylenes, Total	ND	1.50	"								
Surrogate: 1,2-Dichloroethane-d4	*10.5*		*"*	*10.0*		*105*	*70-130*				
Surrogate: Toluene-d8	*9.78*		*"*	*10.0*		*97.8*	*70-130*				
Surrogate: p-Bromofluorobenzene	*10.5*		*"*	*10.0*		*105*	*70-130*				

Volatile Organic Compounds by GC/MS - Quality Control Data

York Analytical Laboratories, Inc.

Analyte	Result	Reporting Limit	Units	Spike Level	Source* Result	%REC	%REC Limits	Flag	RPD	RPD Limit	Flag
Batch BH81270 - EPA 5030B											
LCS (BH81270-BS1)							Prepared & Analyzed: 08/24/2018				
1,1,1,2-Tetrachloroethane	10.5		ug/L	10.0		105	82-126			30	
1,1,1-Trichloroethane	11.0		"	10.0		110	70-130			20	
1,1,2,2-Tetrachloroethane	9.70		"	10.0		97.0	70-130			20	
1,1,2-Trichloro-1,2,2-trifluoroethane (Freon 113)	12.1		"	10.0		121	70-130			20	
1,1,2-Trichloroethane	9.77		"	10.0		97.7	70-130			20	
1,1-Dichloroethane	10.9		"	10.0		109	70-130			20	
1,1-Dichloroethylene	10.8		"	10.0		108	70-130			20	
1,1-Dichloropropylene	11.0		"	10.0		110	83-133			30	
1,2,3-Trichlorobenzene	9.34		"	10.0		93.4	70-130			20	
1,2,3-Trichloropropane	9.95		"	10.0		99.5	77-128			30	
1,2,4-Trichlorobenzene	9.25		"	10.0		92.5	70-130			20	
1,2,4-Trimethylbenzene	10.3		"	10.0		103	82-132			20	
1,2-Dibromo-3-chloropropane	9.71		"	10.0		97.1	40-160			20	
1,2-Dibromoethane	10.1		"	10.0		101	70-130			20	
1,2-Dichlorobenzene	10.0		"	10.0		100	70-130			20	
1,2-Dichloroethane	10.4		"	10.0		104	70-130			20	
1,2-Dichloropropane	7.99		"	10.0		79.9	70-130			20	
1,3,5-Trimethylbenzene	10.4		"	10.0		104	80-131			30	
1,3-Dichlorobenzene	9.97		"	10.0		99.7	70-130			20	
1,3-Dichloropropane	10.4		"	10.0		104	81-125			30	
1,4-Dichlorobenzene	9.90		"	10.0		99.0	70-130			20	
1,4-Dioxane	299		"	210		142	40-160			20	
2,2-Dichloropropane	10.6		"	10.0		106	56-150			30	
2-Butanone	11.3		"	10.0		113	40-160			20	
2-Chlorotoluene	10.3		"	10.0		103	79-130			30	
2-Hexanone	11.3		"	10.0		113	40-160			20	
4-Chlorotoluene	10.2		"	10.0		102	79-128			30	
4-Methyl-2-pentanone	8.75		"	10.0		87.5	40-160			20	
Acetone	11.6		"	10.0		116	40-160			20	
Acrolein	12.9		"	10.0		129	10-153			30	
Acrylonitrile	7.93		"	10.0		79.3	51-150			30	
Benzene	10.9		"	10.0		109	70-130			20	
Bromobenzene	9.92		"	10.0		99.2	78-129			30	
Bromochloromethane	10.4		"	10.0		104	70-130			20	
Bromodichloromethane	8.13		"	10.0		81.3	70-130			20	
Bromoform	9.97		"	10.0		99.7	70-130			20	
Bromomethane	4.74		"	10.0		47.4	40-160			20	
Carbon disulfide	12.2		"	10.0		122	40-160			20	
Carbon tetrachloride	11.3		"	10.0		113	70-130			20	
Chlorobenzene	10.3		"	10.0		103	70-130			20	
Chloroethane	9.96		"	10.0		99.6	40-160			20	
Chloroform	10.5		"	10.0		105	70-130			20	
Chloromethane	9.63		"	10.0		96.3	40-160			20	
cis-1,2-Dichloroethylene	10.4		"	10.0		104	70-130			20	
cis-1,3-Dichloropropylene	8.39		"	10.0		83.9	70-130			20	
Cyclohexane	11.3		"	10.0		113	70-130			20	
Dibromochloromethane	10.5		"	10.0		105	70-130			20	
Dibromomethane	8.25		"	10.0		82.5	72-134			30	
Dichlorodifluoromethane	12.4		"	10.0		124	40-160			20	
Ethyl Benzene	10.7		"	10.0		107	70-130			20	
Hexachlorobutadiene	9.64		"	10.0		96.4	67-146			30	

Volatile Organic Compounds by GC/MS - Quality Control Data

York Analytical Laboratories, Inc.

Analyte	Result	Reporting Limit	Units	Spike Level	Source* Result	%REC	%REC Limits	Flag	RPD	RPD Limit	Flag
Batch BH81270 - EPA 5030B											
LCS (BH81270-BS1)								Prepared & Analyzed: 08/24/2018			
Isopropylbenzene	10.3		ug/L	10.0		103	70-130			20	
Methyl acetate	10.3		"	10.0		103	70-130			20	
Methyl tert-butyl ether (MTBE)	10.2		"	10.0		102	70-130			20	
Methylcyclohexane	8.68		"	10.0		86.8	70-130			20	
Methylene chloride	10.7		"	10.0		107	70-130			20	
n-Butylbenzene	10.5		"	10.0		105	79-132			30	
n-Propylbenzene	10.3		"	10.0		103	78-133			30	
o-Xylene	10.9		"	10.0		109	70-130			20	
p- & m- Xylenes	19.2		"	20.0		96.2	70-130			20	
p-Isopropyltoluene	10.6		"	10.0		106	81-136			30	
sec-Butylbenzene	10.9		"	10.0		109	79-137			30	
Styrene	10.2		"	10.0		102	70-130			20	
tert-Butyl alcohol (TBA)	58.9		"	50.0		118	25-162			30	
tert-Butylbenzene	10.4		"	10.0		104	77-138			30	
Tetrachloroethylene	8.14		"	10.0		81.4	70-130			20	
Toluene	8.87		"	10.0		88.7	70-130			20	
trans-1,2-Dichloroethylene	10.6		"	10.0		106	70-130			20	
trans-1,3-Dichloropropylene	8.61		"	10.0		86.1	70-130			20	
Trichloroethylene	8.67		"	10.0		86.7	70-130			20	
Trichlorofluoromethane	10.8		"	10.0		108	40-160			20	
Vinyl acetate	15.8		"	10.0		158	21-90	High Bias		30	
Vinyl Chloride	10.7		"	10.0		107	70-130			20	
Surrogate: 1,2-Dichloroethane-d4	*9.50*		*"*	*10.0*		*95.0*	*70-130*				
Surrogate: Toluene-d8	*8.41*		*"*	*10.0*		*84.1*	*70-130*				
Surrogate: p-Bromofluorobenzene	*10.0*		*"*	*10.0*		*100*	*70-130*				
LCS Dup (BH81270-BSD1)								Prepared & Analyzed: 08/24/2018			
1,1,1,2-Tetrachloroethane	10.6		ug/L	10.0		106	82-126		1.04	30	
1,1,1-Trichloroethane	11.2		"	10.0		112	70-130		2.43	20	
1,1,2,2-Tetrachloroethane	9.67		"	10.0		96.7	70-130		0.310	20	
1,1,2-Trichloro-1,2,2-trifluoroethane (Freon 113)	12.2		"	10.0		122	70-130		0.658	20	
1,1,2-Trichloroethane	9.86		"	10.0		98.6	70-130		0.917	20	
1,1-Dichloroethane	11.3		"	10.0		113	70-130		2.88	20	
1,1-Dichloroethylene	11.9		"	10.0		119	70-130		9.81	20	
1,1-Dichloropropylene	11.6		"	10.0		116	83-133		5.05	30	
1,2,3-Trichlorobenzene	9.45		"	10.0		94.5	70-130		1.17	20	
1,2,3-Trichloropropane	10.0		"	10.0		100	77-128		0.801	30	
1,2,4-Trichlorobenzene	9.51		"	10.0		95.1	70-130		2.77	20	
1,2,4-Trimethylbenzene	10.6		"	10.0		106	82-132		3.54	20	
1,2-Dibromo-3-chloropropane	9.62		"	10.0		96.2	40-160		0.931	20	
1,2-Dibromoethane	10.1		"	10.0		101	70-130		0.0992	20	
1,2-Dichlorobenzene	10.3		"	10.0		103	70-130		2.86	20	
1,2-Dichloroethane	11.0		"	10.0		110	70-130		6.27	20	
1,2-Dichloropropane	10.3		"	10.0		103	70-130		25.0	20	Non-dir.
1,3,5-Trimethylbenzene	10.8		"	10.0		108	80-131		4.53	30	
1,3-Dichlorobenzene	10.2		"	10.0		102	70-130		2.67	20	
1,3-Dichloropropane	10.3		"	10.0		103	81-125		0.484	30	
1,4-Dichlorobenzene	10.3		"	10.0		103	70-130		3.57	20	
1,4-Dioxane	297		"	210		142	40-160		0.487	20	
2,2-Dichloropropane	11.0		"	10.0		110	56-150		4.63	30	
2-Butanone	12.8		"	10.0		128	40-160		12.4	20	

Volatile Organic Compounds by GC/MS - Quality Control Data

York Analytical Laboratories, Inc.

Analyte	Result	Reporting Limit	Units	Spike Level	Source* Result	%REC	%REC Limits	Flag	RPD	RPD Limit	Flag
Batch BH81270 - EPA 5030B											
LCS Dup (BH81270-BSD1)								Prepared & Analyzed: 08/24/2018			
2-Chlorotoluene	10.6		ug/L	10.0		106	79-130		2.68	30	
2-Hexanone	11.7		"	10.0		117	40-160		3.55	20	
4-Chlorotoluene	10.5		"	10.0		105	79-128		2.81	30	
4-Methyl-2-pentanone	11.3		"	10.0		113	40-160		25.6	20	Non-dir.
Acetone	13.1		"	10.0		131	40-160		11.7	20	
Acrolein	13.0		"	10.0		130	10-153		1.31	30	
Acrylonitrile	8.43		"	10.0		84.3	51-150		6.11	30	
Benzene	10.7		"	10.0		107	70-130		1.39	20	
Bromobenzene	10.3		"	10.0		103	78-129		3.95	30	
Bromochloromethane	10.8		"	10.0		108	70-130		4.72	20	
Bromodichloromethane	10.2		"	10.0		102	70-130		22.4	20	Non-dir.
Bromoform	10.1		"	10.0		101	70-130		1.49	20	
Bromomethane	4.70		"	10.0		47.0	40-160		0.847	20	
Carbon disulfide	12.4		"	10.0		124	40-160		1.70	20	
Carbon tetrachloride	11.5		"	10.0		115	70-130		1.67	20	
Chlorobenzene	10.4		"	10.0		104	70-130		0.867	20	
Chloroethane	9.78		"	10.0		97.8	40-160		1.82	20	
Chloroform	10.6		"	10.0		106	70-130		0.946	20	
Chloromethane	8.07		"	10.0		80.7	40-160		17.6	20	
cis-1,2-Dichloroethylene	10.9		"	10.0		109	70-130		4.42	20	
cis-1,3-Dichloropropylene	10.2		"	10.0		102	70-130		19.9	20	
Cyclohexane	11.9		"	10.0		119	70-130		5.24	20	
Dibromochloromethane	10.3		"	10.0		103	70-130		1.35	20	
Dibromomethane	10.2		"	10.0		102	72-134		21.2	30	
Dichlorodifluoromethane	10.2		"	10.0		102	40-160		18.8	20	
Ethyl Benzene	11.0		"	10.0		110	70-130		2.67	20	
Hexachlorobutadiene	10.1		"	10.0		101	67-146		4.86	30	
Isopropylbenzene	10.8		"	10.0		108	70-130		5.50	20	
Methyl acetate	10.5		"	10.0		105	70-130		1.54	20	
Methyl tert-butyl ether (MTBE)	10.1		"	10.0		101	70-130		1.18	20	
Methylcyclohexane	11.2		"	10.0		112	70-130		25.4	20	Non-dir.
Methylene chloride	11.4		"	10.0		114	70-130		6.08	20	
n-Butylbenzene	11.0		"	10.0		110	79-132		4.73	30	
n-Propylbenzene	10.9		"	10.0		109	78-133		5.55	30	
o-Xylene	11.0		"	10.0		110	70-130		1.19	20	
p- & m- Xylenes	19.6		"	20.0		98.2	70-130		2.06	20	
p-Isopropyltoluene	11.1		"	10.0		111	81-136		4.90	30	
sec-Butylbenzene	11.4		"	10.0		114	79-137		5.11	30	
Styrene	10.4		"	10.0		104	70-130		1.84	20	
tert-Butyl alcohol (TBA)	57.8		"	50.0		116	25-162		1.88	30	
tert-Butylbenzene	11.0		"	10.0		110	77-138		5.15	30	
Tetrachloroethylene	8.16		"	10.0		81.6	70-130		0.245	20	
Toluene	10.6		"	10.0		106	70-130		17.8	20	
trans-1,2-Dichloroethylene	11.3		"	10.0		113	70-130		6.30	20	
trans-1,3-Dichloropropylene	10.0		"	10.0		100	70-130		15.1	20	
Trichloroethylene	11.0		"	10.0		110	70-130		23.9	20	Non-dir.
Trichlorofluoromethane	10.6		"	10.0		106	40-160		1.50	20	
Vinyl acetate	15.5		"	10.0		155	21-90	High Bias	1.85	30	
Vinyl Chloride	9.00		"	10.0		90.0	70-130		17.0	20	
Surrogate: 1,2-Dichloroethane-d4	*9.99*		*"*	*10.0*		*99.9*	*70-130*				
Surrogate: Toluene-d8	*9.87*		*"*	*10.0*		*98.7*	*70-130*				

Volatile Organic Compounds by GC/MS - Quality Control Data

York Analytical Laboratories, Inc.

Analyte	Result	Reporting Limit	Units	Spike Level	Source* Result	%REC	%REC Limits	Flag	RPD	RPD Limit	Flag
Batch BH81270 - EPA 5030B											
LCS Dup (BH81270-BSD1)									Prepared & Analyzed: 08/24/2018		
Surrogate: p-Bromofluorobenzene	*10.2*		*ug/L*	*10.0*		*102*	*70-130*				
Batch BH81272 - EPA 5035A											
Blank (BH81272-BLK1)									Prepared & Analyzed: 08/24/2018		
1,1,1,2-Tetrachloroethane	ND	0.0050	mg/kg wet								
1,1,1-Trichloroethane	ND	0.0050	"								
1,1,2,2-Tetrachloroethane	ND	0.0050	"								
1,1,2-Trichloro-1,2,2-trifluoroethane (Freon 113)	ND	0.0050	"								
1,1,2-Trichloroethane	ND	0.0050	"								
1,1-Dichloroethane	ND	0.0050	"								
1,1-Dichloroethylene	ND	0.0050	"								
1,1-Dichloropropylene	ND	0.0050	"								
1,2,3-Trichlorobenzene	ND	0.0050	"								
1,2,3-Trichloropropane	ND	0.0050	"								
1,2,4-Trichlorobenzene	ND	0.0050	"								
1,2,4-Trimethylbenzene	ND	0.0050	"								
1,2-Dibromo-3-chloropropane	ND	0.0050	"								
1,2-Dibromoethane	ND	0.0050	"								
1,2-Dichlorobenzene	ND	0.0050	"								
1,2-Dichloroethane	ND	0.0050	"								
1,2-Dichloropropane	ND	0.0050	"								
1,3,5-Trimethylbenzene	ND	0.0050	"								
1,3-Dichlorobenzene	ND	0.0050	"								
1,3-Dichloropropane	ND	0.0050	"								
1,4-Dichlorobenzene	ND	0.0050	"								
1,4-Dioxane	ND	0.10	"								
2,2-Dichloropropane	ND	0.0050	"								
2-Butanone	ND	0.0050	"								
2-Chlorotoluene	ND	0.0050	"								
2-Hexanone	ND	0.0050	"								
4-Chlorotoluene	ND	0.0050	"								
4-Methyl-2-pentanone	ND	0.0050	"								
Acetone	ND	0.010	"								
Acrolein	ND	0.010	"								
Acrylonitrile	ND	0.0050	"								
Benzene	ND	0.0050	"								
Bromobenzene	ND	0.0050	"								
Bromochloromethane	ND	0.0050	"								
Bromodichloromethane	ND	0.0050	"								
Bromoform	ND	0.0050	"								
Bromomethane	ND	0.0050	"								
Carbon disulfide	ND	0.0050	"								
Carbon tetrachloride	ND	0.0050	"								
Chlorobenzene	ND	0.0050	"								
Chloroethane	ND	0.0050	"								
Chloroform	ND	0.0050	"								
Chloromethane	ND	0.0050	"								
cis-1,2-Dichloroethylene	ND	0.0050	"								
cis-1,3-Dichloropropylene	ND	0.0050	"								
Cyclohexane	ND	0.0050	"								

Volatile Organic Compounds by GC/MS - Quality Control Data

York Analytical Laboratories, Inc.

Analyte	Result	Reporting Limit	Units	Spike Level	Source* Result	%REC	%REC Limits	Flag	RPD	RPD Limit	Flag
Batch BH81272 - EPA 5035A											
Blank (BH81272-BLK1)											Prepared & Analyzed: 08/24/2018
Dibromochloromethane	ND	0.0050	mg/kg wet								
Dibromomethane	ND	0.0050	"								
Dichlorodifluoromethane	ND	0.0050	"								
Ethyl Benzene	ND	0.0050	"								
Hexachlorobutadiene	ND	0.0050	"								
Isopropylbenzene	ND	0.0050	"								
Methyl acetate	ND	0.0050	"								
Methyl tert-butyl ether (MTBE)	ND	0.0050	"								
Methylcyclohexane	ND	0.0050	"								
Methylene chloride	ND	0.010	"								
n-Butylbenzene	ND	0.0050	"								
n-Propylbenzene	ND	0.0050	"								
o-Xylene	ND	0.0050	"								
p- & m- Xylenes	ND	0.010	"								
p-Isopropyltoluene	ND	0.0050	"								
sec-Butylbenzene	ND	0.0050	"								
Styrene	ND	0.0050	"								
tert-Butyl alcohol (TBA)	ND	0.025	"								
tert-Butylbenzene	ND	0.0050	"								
Tetrachloroethylene	ND	0.0050	"								
Toluene	ND	0.0050	"								
trans-1,2-Dichloroethylene	ND	0.0050	"								
trans-1,3-Dichloropropylene	ND	0.0050	"								
Trichloroethylene	ND	0.0050	"								
Trichlorofluoromethane	ND	0.0050	"								
Vinyl acetate	ND	0.0050	"								
Vinyl Chloride	ND	0.0050	"								
Xylenes, Total	ND	0.015	"								
Surrogate: 1,2-Dichloroethane-d4	*50.1*		*ug/L*	*50.0*		*100*	*77-125*				
Surrogate: Toluene-d8	*50.5*		*"*	*50.0*		*101*	*85-120*				
Surrogate: p-Bromofluorobenzene	*55.6*		*"*	*50.0*		*111*	*76-130*				

Volatile Organic Compounds by GC/MS - Quality Control Data

York Analytical Laboratories, Inc.

Analyte	Result	Reporting Limit	Units	Spike Level	Source* Result	%REC	%REC Limits	Flag	RPD	RPD Limit	Flag
Batch BH81272 - EPA 5035A											
LCS (BH81272-BS1)								Prepared & Analyzed: 08/24/2018			
1,1,1,2-Tetrachloroethane	48.4		ug/L	50.0		96.9	75-129				
1,1,1-Trichloroethane	48.9		"	50.0		97.8	71-137				
1,1,2,2-Tetrachloroethane	49.2		"	50.0		98.4	79-129				
1,1,2-Trichloro-1,2,2-trifluoroethane (Freon 113)	48.9		"	50.0		97.8	58-146				
1,1,2-Trichloroethane	48.1		"	50.0		96.1	83-123				
1,1-Dichloroethane	48.9		"	50.0		97.8	75-130				
1,1-Dichloroethylene	47.4		"	50.0		94.7	64-137				
1,1-Dichloropropylene	48.6		"	50.0		97.2	77-127				
1,2,3-Trichlorobenzene	45.8		"	50.0		91.5	81-140				
1,2,3-Trichloropropane	47.0		"	50.0		93.9	81-126				
1,2,4-Trichlorobenzene	42.6		"	50.0		85.2	80-141				
1,2,4-Trimethylbenzene	47.8		"	50.0		95.6	84-125				
1,2-Dibromo-3-chloropropane	46.0		"	50.0		92.0	74-142				
1,2-Dibromoethane	49.8		"	50.0		99.5	86-123				
1,2-Dichlorobenzene	47.1		"	50.0		94.2	85-122				
1,2-Dichloroethane	49.5		"	50.0		99.1	71-133				
1,2-Dichloropropane	47.8		"	50.0		95.7	81-122				
1,3,5-Trimethylbenzene	48.3		"	50.0		96.6	82-126				
1,3-Dichlorobenzene	45.5		"	50.0		91.1	84-124				
1,3-Dichloropropane	49.8		"	50.0		99.6	83-123				
1,4-Dichlorobenzene	44.7		"	50.0		89.3	84-124				
1,4-Dioxane	1080		"	1050		103	10-228				
2,2-Dichloropropane	46.6		"	50.0		93.2	67-136				
2-Butanone	47.7		"	50.0		95.5	58-147				
2-Chlorotoluene	47.3		"	50.0		94.6	78-127				
2-Hexanone	54.7		"	50.0		109	70-139				
4-Chlorotoluene	46.9		"	50.0		93.9	79-125				
4-Methyl-2-pentanone	53.8		"	50.0		108	72-132				
Acetone	42.2		"	50.0		84.4	36-155				
Acrolein	34.9		"	50.0		69.7	10-238				
Acrylonitrile	47.6		"	50.0		95.2	66-141				
Benzene	47.8		"	50.0		95.5	77-127				
Bromobenzene	47.4		"	50.0		94.7	77-129				
Bromochloromethane	47.7		"	50.0		95.4	74-129				
Bromodichloromethane	47.7		"	50.0		95.4	81-124				
Bromoform	47.8		"	50.0		95.6	80-136				
Bromomethane	51.9		"	50.0		104	32-177				
Carbon disulfide	50.4		"	50.0		101	10-136				
Carbon tetrachloride	48.9		"	50.0		97.9	66-143				
Chlorobenzene	47.5		"	50.0		94.9	86-120				
Chloroethane	52.8		"	50.0		106	51-142				
Chloroform	48.2		"	50.0		96.3	76-131				
Chloromethane	43.8		"	50.0		87.6	49-132				
cis-1,2-Dichloroethylene	48.8		"	50.0		97.5	74-132				
cis-1,3-Dichloropropylene	48.0		"	50.0		96.0	81-129				
Cyclohexane	53.9		"	50.0		108	70-130				
Dibromochloromethane	50.2		"	50.0		100	10-200				
Dibromomethane	48.0		"	50.0		95.9	83-124				
Dichlorodifluoromethane	47.3		"	50.0		94.6	28-158				
Ethyl Benzene	48.1		"	50.0		96.1	84-125				
Hexachlorobutadiene	49.8		"	50.0		99.7	83-133				

Volatile Organic Compounds by GC/MS - Quality Control Data

York Analytical Laboratories, Inc.

Analyte	Result	Reporting Limit	Units	Spike Level	Source* Result	%REC	%REC Limits	Flag	RPD	RPD Limit	Flag
Batch BH81272 - EPA 5035A											
LCS (BH81272-BS1)								Prepared & Analyzed: 08/24/2018			
Isopropylbenzene	47.4		ug/L	50.0		94.8	81-127				
Methyl acetate	51.9		"	50.0		104	41-143				
Methyl tert-butyl ether (MTBE)	45.6		"	50.0		91.2	74-131				
Methylcyclohexane	49.1		"	50.0		98.3	70-130				
Methylene chloride	36.7		"	50.0		73.4	57-141				
n-Butylbenzene	55.4		"	50.0		111	80-130				
n-Propylbenzene	47.4		"	50.0		94.9	74-136				
o-Xylene	48.7		"	50.0		97.4	83-123				
p- & m- Xylenes	96.1		"	100		96.1	82-128				
p-Isopropyltoluene	48.6		"	50.0		97.1	85-125				
sec-Butylbenzene	52.3		"	50.0		105	83-125				
Styrene	46.4		"	50.0		92.8	86-126				
tert-Butyl alcohol (TBA)	266		"	250		106	70-130				
tert-Butylbenzene	42.5		"	50.0		85.0	80-127				
Tetrachloroethylene	46.1		"	50.0		92.2	80-129				
Toluene	47.5		"	50.0		95.0	85-121				
trans-1,2-Dichloroethylene	47.6		"	50.0		95.1	72-132				
trans-1,3-Dichloropropylene	47.3		"	50.0		94.7	78-132				
Trichloroethylene	48.9		"	50.0		97.9	84-123				
Trichlorofluoromethane	51.1		"	50.0		102	62-140				
Vinyl acetate	89.2		"	50.0		178	67-136	High Bias			
Vinyl Chloride	52.2		"	50.0		104	52-130				
Surrogate: 1,2-Dichloroethane-d4	*50.0*		*"*	*50.0*		*100*	*77-125*				
Surrogate: Toluene-d8	*50.6*		*"*	*50.0*		*101*	*85-120*				
Surrogate: p-Bromofluorobenzene	*51.6*		*"*	*50.0*		*103*	*76-130*				
LCS Dup (BH81272-BSD1)								Prepared & Analyzed: 08/24/2018			
1,1,1,2-Tetrachloroethane	49.2		ug/L	50.0		98.4	75-129		1.60	30	
1,1,1-Trichloroethane	49.9		"	50.0		99.7	71-137		1.98	30	
1,1,2,2-Tetrachloroethane	49.1		"	50.0		98.2	79-129		0.163	30	
1,1,2-Trichloro-1,2,2-trifluoroethane (Freon 113)	50.0		"	50.0		100	58-146		2.18	30	
1,1,2-Trichloroethane	48.4		"	50.0		96.7	83-123		0.643	30	
1,1-Dichloroethane	49.4		"	50.0		98.8	75-130		1.10	30	
1,1-Dichloroethylene	47.6		"	50.0		95.1	64-137		0.421	30	
1,1-Dichloropropylene	48.8		"	50.0		97.6	77-127		0.472	30	
1,2,3-Trichlorobenzene	46.5		"	50.0		93.1	81-140		1.71	30	
1,2,3-Trichloropropane	48.8		"	50.0		97.5	81-126		3.76	30	
1,2,4-Trichlorobenzene	42.8		"	50.0		85.5	80-141		0.398	30	
1,2,4-Trimethylbenzene	48.0		"	50.0		95.9	84-125		0.292	30	
1,2-Dibromo-3-chloropropane	49.3		"	50.0		98.7	74-142		6.94	30	
1,2-Dibromoethane	50.3		"	50.0		101	86-123		1.10	30	
1,2-Dichlorobenzene	47.7		"	50.0		95.3	85-122		1.20	30	
1,2-Dichloroethane	48.9		"	50.0		97.8	71-133		1.32	30	
1,2-Dichloropropane	48.7		"	50.0		97.4	81-122		1.82	30	
1,3,5-Trimethylbenzene	48.6		"	50.0		97.1	82-126		0.496	30	
1,3-Dichlorobenzene	45.2		"	50.0		90.4	84-124		0.705	30	
1,3-Dichloropropane	50.6		"	50.0		101	83-123		1.51	30	
1,4-Dichlorobenzene	45.2		"	50.0		90.3	84-124		1.07	30	
1,4-Dioxane	1080		"	1050		103	10-228		0.534	30	
2,2-Dichloropropane	46.9		"	50.0		93.8	67-136		0.641	30	
2-Butanone	49.4		"	50.0		98.8	58-147		3.46	30	

Volatile Organic Compounds by GC/MS - Quality Control Data

York Analytical Laboratories, Inc.

Analyte	Result	Reporting Limit	Units	Spike Level	Source* Result	%REC	%REC Limits	Flag	RPD	RPD Limit	Flag
Batch BH81272 - EPA 5035A											
LCS Dup (BH81272-BSD1)								Prepared & Analyzed: 08/24/2018			
2-Chlorotoluene	42.9		ug/L	50.0		85.9	78-127		9.73	30	
2-Hexanone	52.9		"	50.0		106	70-139		3.33	30	
4-Chlorotoluene	47.8		"	50.0		95.6	79-125		1.79	30	
4-Methyl-2-pentanone	54.0		"	50.0		108	72-132		0.445	30	
Acetone	41.0		"	50.0		81.9	36-155		3.03	30	
Acrolein	34.6		"	50.0		69.2	10-238		0.835	30	
Acrylonitrile	47.9		"	50.0		95.8	66-141		0.649	30	
Benzene	47.5		"	50.0		95.1	77-127		0.441	30	
Bromobenzene	48.2		"	50.0		96.4	77-129		1.78	30	
Bromochloromethane	47.5		"	50.0		94.9	74-129		0.441	30	
Bromodichloromethane	48.6		"	50.0		97.1	81-124		1.77	30	
Bromoform	48.6		"	50.0		97.2	80-136		1.68	30	
Bromomethane	47.4		"	50.0		94.9	32-177		9.00	30	
Carbon disulfide	51.4		"	50.0		103	10-136		1.81	30	
Carbon tetrachloride	49.5		"	50.0		99.0	66-143		1.10	30	
Chlorobenzene	48.3		"	50.0		96.7	86-120		1.80	30	
Chloroethane	49.4		"	50.0		98.7	51-142		6.83	30	
Chloroform	48.6		"	50.0		97.2	76-131		0.930	30	
Chloromethane	44.1		"	50.0		88.3	49-132		0.728	30	
cis-1,2-Dichloroethylene	48.4		"	50.0		96.7	74-132		0.865	30	
cis-1,3-Dichloropropylene	48.2		"	50.0		96.3	81-129		0.291	30	
Cyclohexane	54.4		"	50.0		109	70-130		0.923	30	
Dibromochloromethane	50.4		"	50.0		101	10-200		0.398	30	
Dibromomethane	48.1		"	50.0		96.3	83-124		0.354	30	
Dichlorodifluoromethane	47.2		"	50.0		94.5	28-158		0.106	30	
Ethyl Benzene	49.3		"	50.0		98.5	84-125		2.49	30	
Hexachlorobutadiene	50.4		"	50.0		101	83-133		1.14	30	
Isopropylbenzene	48.7		"	50.0		97.5	81-127		2.72	30	
Methyl acetate	51.2		"	50.0		102	41-143		1.30	30	
Methyl tert-butyl ether (MTBE)	45.3		"	50.0		90.6	74-131		0.704	30	
Methylcyclohexane	50.4		"	50.0		101	70-130		2.51	30	
Methylene chloride	37.0		"	50.0		74.0	57-141		0.787	30	
n-Butylbenzene	56.1		"	50.0		112	80-130		1.31	30	
n-Propylbenzene	48.6		"	50.0		97.2	74-136		2.46	30	
o-Xylene	49.7		"	50.0		99.3	83-123		1.99	30	
p- & m- Xylenes	97.9		"	100		97.9	82-128		1.89	30	
p-Isopropyltoluene	50.3		"	50.0		101	85-125		3.60	30	
sec-Butylbenzene	53.2		"	50.0		106	83-125		1.69	30	
Styrene	46.9		"	50.0		93.8	86-126		1.09	30	
tert-Butyl alcohol (TBA)	259		"	250		104	70-130		2.48	30	
tert-Butylbenzene	43.9		"	50.0		87.8	80-127		3.19	30	
Tetrachloroethylene	46.9		"	50.0		93.8	80-129		1.70	30	
Toluene	48.2		"	50.0		96.4	85-121		1.42	30	
trans-1,2-Dichloroethylene	47.5		"	50.0		95.0	72-132		0.105	30	
trans-1,3-Dichloropropylene	47.8		"	50.0		95.6	78-132		0.988	30	
Trichloroethylene	49.7		"	50.0		99.4	84-123		1.54	30	
Trichlorofluoromethane	47.4		"	50.0		94.7	62-140		7.56	30	
Vinyl acetate	81.8		"	50.0		164	67-136	High Bias	8.61	30	
Vinyl Chloride	49.7		"	50.0		99.4	52-130		4.93	30	
Surrogate: 1,2-Dichloroethane-d4	*49.9*		*"*	*50.0*		*99.8*	*77-125*				
Surrogate: Toluene-d8	*51.4*		*"*	*50.0*		*103*	*85-120*				

Volatile Organic Compounds by GC/MS - Quality Control Data

York Analytical Laboratories, Inc.

Analyte	Result	Reporting Limit	Units	Spike Level	Source* Result	%REC	%REC Limits	Flag	RPD	RPD Limit	Flag
Batch BH81272 - EPA 5035A											
LCS Dup (BH81272-BSD1)									Prepared & Analyzed: 08/24/2018		
Surrogate: p-Bromofluorobenzene	*52.4*		*ug/L*	*50.0*		*105*	*76-130*				
Batch BH81300 - EPA 5035A											
Blank (BH81300-BLK1)									Prepared & Analyzed: 08/27/2018		
1,1,1,2-Tetrachloroethane	ND	0.0050	mg/kg wet								
1,1,1-Trichloroethane	ND	0.0050	"								
1,1,2,2-Tetrachloroethane	ND	0.0050	"								
1,1,2-Trichloro-1,2,2-trifluoroethane (Freon 113)	ND	0.0050	"								
1,1,2-Trichloroethane	ND	0.0050	"								
1,1-Dichloroethane	ND	0.0050	"								
1,1-Dichloroethylene	ND	0.0050	"								
1,1-Dichloropropylene	ND	0.0050	"								
1,2,3-Trichlorobenzene	ND	0.0050	"								
1,2,3-Trichloropropane	ND	0.0050	"								
1,2,4-Trichlorobenzene	ND	0.0050	"								
1,2,4-Trimethylbenzene	ND	0.0050	"								
1,2-Dibromo-3-chloropropane	ND	0.0050	"								
1,2-Dibromoethane	ND	0.0050	"								
1,2-Dichlorobenzene	ND	0.0050	"								
1,2-Dichloroethane	ND	0.0050	"								
1,2-Dichloropropane	ND	0.0050	"								
1,3,5-Trimethylbenzene	ND	0.0050	"								
1,3-Dichlorobenzene	ND	0.0050	"								
1,3-Dichloropropane	ND	0.0050	"								
1,4-Dichlorobenzene	ND	0.0050	"								
1,4-Dioxane	ND	0.10	"								
2,2-Dichloropropane	ND	0.0050	"								
2-Butanone	ND	0.0050	"								
2-Chlorotoluene	ND	0.0050	"								
2-Hexanone	ND	0.0050	"								
4-Chlorotoluene	ND	0.0050	"								
4-Methyl-2-pentanone	ND	0.0050	"								
Acetone	ND	0.010	"								
Acrolein	ND	0.010	"								
Acrylonitrile	ND	0.0050	"								
Benzene	ND	0.0050	"								
Bromobenzene	ND	0.0050	"								
Bromochloromethane	ND	0.0050	"								
Bromodichloromethane	ND	0.0050	"								
Bromoform	ND	0.0050	"								
Bromomethane	ND	0.0050	"								
Carbon disulfide	ND	0.0050	"								
Carbon tetrachloride	ND	0.0050	"								
Chlorobenzene	ND	0.0050	"								
Chloroethane	ND	0.0050	"								
Chloroform	ND	0.0050	"								
Chloromethane	ND	0.0050	"								
cis-1,2-Dichloroethylene	ND	0.0050	"								
cis-1,3-Dichloropropylene	ND	0.0050	"								
Cyclohexane	ND	0.0050	"								

Volatile Organic Compounds by GC/MS - Quality Control Data

York Analytical Laboratories, Inc.

Analyte	Result	Reporting Limit	Units	Spike Level	Source* Result	%REC	%REC Limits	Flag	RPD	RPD Limit	Flag
Batch BH81300 - EPA 5035A											
Blank (BH81300-BLK1)											Prepared & Analyzed: 08/27/2018
Dibromochloromethane	ND	0.0050	mg/kg wet								
Dibromomethane	ND	0.0050	"								
Dichlorodifluoromethane	ND	0.0050	"								
Ethyl Benzene	ND	0.0050	"								
Hexachlorobutadiene	ND	0.0050	"								
Isopropylbenzene	ND	0.0050	"								
Methyl acetate	ND	0.0050	"								
Methyl tert-butyl ether (MTBE)	ND	0.0050	"								
Methylcyclohexane	ND	0.0050	"								
Methylene chloride	ND	0.010	"								
n-Butylbenzene	ND	0.0050	"								
n-Propylbenzene	ND	0.0050	"								
o-Xylene	ND	0.0050	"								
p- & m- Xylenes	ND	0.010	"								
p-Isopropyltoluene	ND	0.0050	"								
sec-Butylbenzene	ND	0.0050	"								
Styrene	ND	0.0050	"								
tert-Butyl alcohol (TBA)	ND	0.0050	"								
tert-Butylbenzene	ND	0.0050	"								
Tetrachloroethylene	ND	0.0050	"								
Toluene	ND	0.0050	"								
trans-1,2-Dichloroethylene	ND	0.0050	"								
trans-1,3-Dichloropropylene	ND	0.0050	"								
Trichloroethylene	ND	0.0050	"								
Trichlorofluoromethane	ND	0.0050	"								
Vinyl acetate	ND	0.0050	"								
Vinyl Chloride	ND	0.0050	"								
Xylenes, Total	ND	0.015	"								
Surrogate: 1,2-Dichloroethane-d4	*49.3*		*ug/L*	*50.0*		*98.6*	*77-125*				
Surrogate: Toluene-d8	*49.2*		*"*	*50.0*		*98.5*	*85-120*				
Surrogate: p-Bromofluorobenzene	*50.5*		*"*	*50.0*		*101*	*76-130*				

Volatile Organic Compounds by GC/MS - Quality Control Data

York Analytical Laboratories, Inc.

Analyte	Result	Reporting Limit	Units	Spike Level	Source* Result	%REC	%REC Limits	Flag	RPD	RPD Limit	Flag
Batch BH81300 - EPA 5035A											
Blank (BH81300-BLK2)											Prepared & Analyzed: 08/27/2018
1,1,1,2-Tetrachloroethane	ND	0.50	mg/kg wet								
1,1,1-Trichloroethane	ND	0.50	"								
1,1,2,2-Tetrachloroethane	ND	0.50	"								
1,1,2-Trichloro-1,2,2-trifluoroethane (Freon 113)	ND	0.50	"								
1,1,2-Trichloroethane	ND	0.50	"								
1,1-Dichloroethane	ND	0.50	"								
1,1-Dichloroethylene	ND	0.50	"								
1,1-Dichloropropylene	ND	0.50	"								
1,2,3-Trichlorobenzene	ND	0.50	"								
1,2,3-Trichloropropane	ND	0.50	"								
1,2,4-Trichlorobenzene	ND	0.50	"								
1,2,4-Trimethylbenzene	ND	0.50	"								
1,2-Dibromo-3-chloropropane	ND	0.50	"								
1,2-Dibromoethane	ND	0.50	"								
1,2-Dichlorobenzene	ND	0.50	"								
1,2-Dichloroethane	ND	0.50	"								
1,2-Dichloropropane	ND	0.50	"								
1,3,5-Trimethylbenzene	ND	0.50	"								
1,3-Dichlorobenzene	ND	0.50	"								
1,3-Dichloropropane	ND	0.50	"								
1,4-Dichlorobenzene	ND	0.50	"								
1,4-Dioxane	ND	10	"								
2,2-Dichloropropane	ND	0.50	"								
2-Butanone	ND	0.50	"								
2-Chlorotoluene	ND	0.50	"								
2-Hexanone	ND	0.50	"								
4-Chlorotoluene	ND	0.50	"								
4-Methyl-2-pentanone	ND	0.50	"								
Acetone	ND	1.0	"								
Acrolein	ND	1.0	"								
Acrylonitrile	ND	0.50	"								
Benzene	ND	0.50	"								
Bromobenzene	ND	0.50	"								
Bromochloromethane	ND	0.50	"								
Bromodichloromethane	ND	0.50	"								
Bromoform	ND	0.50	"								
Bromomethane	ND	0.50	"								
Carbon disulfide	ND	0.50	"								
Carbon tetrachloride	ND	0.50	"								
Chlorobenzene	ND	0.50	"								
Chloroethane	ND	0.50	"								
Chloroform	ND	0.50	"								
Chloromethane	ND	0.50	"								
cis-1,2-Dichloroethylene	ND	0.50	"								
cis-1,3-Dichloropropylene	ND	0.50	"								
Cyclohexane	ND	0.50	"								
Dibromochloromethane	ND	0.50	"								
Dibromomethane	ND	0.50	"								
Dichlorodifluoromethane	ND	0.50	"								
Ethyl Benzene	ND	0.50	"								
Hexachlorobutadiene	ND	0.50	"								

Analyte	Result	Reporting Limit	Units	Spike Level	Source* Result	%REC	%REC Limits	Flag	RPD	RPD Limit	Flag
Batch BH81300 - EPA 5035A											
Blank (BH81300-BLK2)									Prepared & Analyzed: 08/27/2018		
Isopropylbenzene	ND	0.50	mg/kg wet								
Methyl acetate	ND	0.50	"								
Methyl tert-butyl ether (MTBE)	ND	0.50	"								
Methylcyclohexane	ND	0.50	"								
Methylene chloride	ND	1.0	"								
n-Butylbenzene	ND	0.50	"								
n-Propylbenzene	ND	0.50	"								
o-Xylene	ND	0.50	"								
p- & m- Xylenes	ND	1.0	"								
p-Isopropyltoluene	ND	0.50	"								
sec-Butylbenzene	ND	0.50	"								
Styrene	ND	0.50	"								
tert-Butyl alcohol (TBA)	ND	0.50	"								
tert-Butylbenzene	ND	0.50	"								
Tetrachloroethylene	ND	0.50	"								
Toluene	ND	0.50	"								
trans-1,2-Dichloroethylene	ND	0.50	"								
trans-1,3-Dichloropropylene	ND	0.50	"								
Trichloroethylene	ND	0.50	"								
Trichlorofluoromethane	ND	0.50	"								
Vinyl acetate	ND	0.50	"								
Vinyl Chloride	ND	0.50	"								
Xylenes, Total	ND	1.5	"								
Surrogate: 1,2-Dichloroethane-d4	*48.7*		*ug/L*	*50.0*		*97.4*	*77-125*				
Surrogate: Toluene-d8	*49.0*		*"*	*50.0*		*98.0*	*85-120*				
Surrogate: p-Bromofluorobenzene	*49.8*		*"*	*50.0*		*99.6*	*76-130*				
LCS (BH81300-BS1)									Prepared & Analyzed: 08/27/2018		
1,1,1,2-Tetrachloroethane	48.6		ug/L	50.0		97.3	75-129				
1,1,1-Trichloroethane	48.2		"	50.0		96.5	71-137				
1,1,2,2-Tetrachloroethane	41.8		"	50.0		83.6	79-129				
1,1,2-Trichloro-1,2,2-trifluoroethane (Freon 113)	49.8		"	50.0		99.6	58-146				
1,1,2-Trichloroethane	45.0		"	50.0		90.1	83-123				
1,1-Dichloroethane	46.7		"	50.0		93.4	75-130				
1,1-Dichloroethylene	43.8		"	50.0		87.6	64-137				
1,1-Dichloropropylene	46.3		"	50.0		92.7	77-127				
1,2,3-Trichlorobenzene	49.2		"	50.0		98.3	81-140				
1,2,3-Trichloropropane	46.9		"	50.0		93.7	81-126				
1,2,4-Trichlorobenzene	50.8		"	50.0		102	80-141				
1,2,4-Trimethylbenzene	45.3		"	50.0		90.6	84-125				
1,2-Dibromo-3-chloropropane	39.0		"	50.0		78.0	74-142				
1,2-Dibromoethane	48.0		"	50.0		96.1	86-123				
1,2-Dichlorobenzene	50.4		"	50.0		101	85-122				
1,2-Dichloroethane	48.2		"	50.0		96.5	71-133				
1,2-Dichloropropane	41.3		"	50.0		82.6	81-122				
1,3,5-Trimethylbenzene	43.9		"	50.0		87.9	82-126				
1,3-Dichlorobenzene	49.4		"	50.0		98.9	84-124				
1,3-Dichloropropane	43.9		"	50.0		87.8	83-123				
1,4-Dichlorobenzene	50.3		"	50.0		101	84-124				
1,4-Dioxane	968		"	1050		92.2	10-228				
2,2-Dichloropropane	47.1		"	50.0		94.2	67-136				

Volatile Organic Compounds by GC/MS - Quality Control Data

York Analytical Laboratories, Inc.

Analyte	Result	Reporting Limit	Units	Spike Level	Source* Result	%REC	%REC Limits	Flag	RPD	RPD Limit	Flag
Batch BH81300 - EPA 5035A											
LCS (BH81300-BS1)								Prepared & Analyzed: 08/27/2018			
2-Butanone	53.9		ug/L	50.0		108	58-147				
2-Chlorotoluene	38.2		"	50.0		76.3	78-127	Low Bias			
2-Hexanone	43.4		"	50.0		86.7	70-139				
4-Chlorotoluene	43.0		"	50.0		86.1	79-125				
4-Methyl-2-pentanone	43.2		"	50.0		86.5	72-132				
Acetone	54.4		"	50.0		109	36-155				
Acrolein	39.4		"	50.0		78.9	10-238				
Acrylonitrile	46.4		"	50.0		92.8	66-141				
Benzene	47.5		"	50.0		95.0	77-127				
Bromobenzene	40.2		"	50.0		80.4	77-129				
Bromochloromethane	47.0		"	50.0		94.0	74-129				
Bromodichloromethane	42.6		"	50.0		85.1	81-124				
Bromoform	52.4		"	50.0		105	80-136				
Bromomethane	48.5		"	50.0		96.9	32-177				
Carbon disulfide	49.1		"	50.0		98.3	10-136				
Carbon tetrachloride	49.9		"	50.0		99.7	66-143				
Chlorobenzene	47.6		"	50.0		95.2	86-120				
Chloroethane	41.1		"	50.0		82.2	51-142				
Chloroform	48.4		"	50.0		96.7	76-131				
Chloromethane	37.3		"	50.0		74.6	49-132				
cis-1,2-Dichloroethylene	45.9		"	50.0		91.7	74-132				
cis-1,3-Dichloropropylene	42.4		"	50.0		84.7	81-129				
Cyclohexane	42.0		"	50.0		83.9	70-130				
Dibromochloromethane	49.7		"	50.0		99.4	10-200				
Dibromomethane	43.5		"	50.0		87.1	83-124				
Dichlorodifluoromethane	38.0		"	50.0		75.9	28-158				
Ethyl Benzene	45.2		"	50.0		90.5	84-125				
Hexachlorobutadiene	51.1		"	50.0		102	83-133				
Isopropylbenzene	41.8		"	50.0		83.5	81-127				
Methyl acetate	41.2		"	50.0		82.5	41-143				
Methyl tert-butyl ether (MTBE)	44.0		"	50.0		88.0	74-131				
Methylcyclohexane	41.4		"	50.0		82.9	70-130				
Methylene chloride	46.1		"	50.0		92.1	57-141				
n-Butylbenzene	38.7		"	50.0		77.4	80-130	Low Bias			
n-Propylbenzene	41.7		"	50.0		83.5	74-136				
o-Xylene	45.4		"	50.0		90.9	83-123				
p- & m- Xylenes	90.9		"	100		90.9	82-128				
p-Isopropyltoluene	47.2		"	50.0		94.4	85-125				
sec-Butylbenzene	46.0		"	50.0		92.0	83-125				
Styrene	45.6		"	50.0		91.1	86-126				
tert-Butyl alcohol (TBA)	222		"	250		88.8	70-130				
tert-Butylbenzene	39.0		"	50.0		78.1	80-127	Low Bias			
Tetrachloroethylene	48.7		"	50.0		97.4	80-129				
Toluene	44.8		"	50.0		89.5	85-121				
trans-1,2-Dichloroethylene	44.5		"	50.0		89.0	72-132				
trans-1,3-Dichloropropylene	42.2		"	50.0		84.5	78-132				
Trichloroethylene	45.1		"	50.0		90.2	84-123				
Trichlorofluoromethane	40.3		"	50.0		80.6	62-140				
Vinyl acetate	113		"	50.0		226	67-136	High Bias			
Vinyl Chloride	40.2		"	50.0		80.5	52-130				
Surrogate: 1,2-Dichloroethane-d4	*50.0*		*"*	*50.0*		*99.9*	*77-125*				

Volatile Organic Compounds by GC/MS - Quality Control Data

York Analytical Laboratories, Inc.

Analyte	Result	Reporting Limit	Units	Spike Level	Source* Result	%REC	%REC Limits	Flag	RPD	RPD Limit	Flag
Batch BH81300 - EPA 5035A											
LCS (BH81300-BS1)								Prepared & Analyzed: 08/27/2018			
Surrogate: Toluene-d8	*47.5*		*ug/L*	*50.0*		*95.0*	*85-120*				
Surrogate: p-Bromofluorobenzene	*44.3*		*"*	*50.0*		*88.7*	*76-130*				
LCS Dup (BH81300-BSD1)								Prepared & Analyzed: 08/27/2018			
1,1,1,2-Tetrachloroethane	48.9		ug/L	50.0		97.8	75-129		0.574	30	
1,1,1-Trichloroethane	49.6		"	50.0		99.3	71-137		2.84	30	
1,1,2,2-Tetrachloroethane	41.7		"	50.0		83.4	79-129		0.263	30	
1,1,2-Trichloro-1,2,2-trifluoroethane (Freon 113)	51.4		"	50.0		103	58-146		3.10	30	
1,1,2-Trichloroethane	46.8		"	50.0		93.5	83-123		3.79	30	
1,1-Dichloroethane	47.2		"	50.0		94.4	75-130		1.07	30	
1,1-Dichloroethylene	44.4		"	50.0		88.7	64-137		1.29	30	
1,1-Dichloropropylene	47.4		"	50.0		94.8	77-127		2.28	30	
1,2,3-Trichlorobenzene	49.9		"	50.0		99.8	81-140		1.51	30	
1,2,3-Trichloropropane	45.1		"	50.0		90.2	81-126		3.81	30	
1,2,4-Trichlorobenzene	51.6		"	50.0		103	80-141		1.46	30	
1,2,4-Trimethylbenzene	45.5		"	50.0		91.0	84-125		0.418	30	
1,2-Dibromo-3-chloropropane	40.3		"	50.0		80.5	74-142		3.23	30	
1,2-Dibromoethane	48.4		"	50.0		96.8	86-123		0.726	30	
1,2-Dichlorobenzene	50.5		"	50.0		101	85-122		0.258	30	
1,2-Dichloroethane	49.3		"	50.0		98.5	71-133		2.11	30	
1,2-Dichloropropane	41.6		"	50.0		83.1	81-122		0.700	30	
1,3,5-Trimethylbenzene	43.7		"	50.0		87.4	82-126		0.548	30	
1,3-Dichlorobenzene	49.2		"	50.0		98.4	84-124		0.487	30	
1,3-Dichloropropane	44.6		"	50.0		89.3	83-123		1.69	30	
1,4-Dichlorobenzene	50.0		"	50.0		100	84-124		0.459	30	
1,4-Dioxane	995		"	1050		94.7	10-228		2.69	30	
2,2-Dichloropropane	48.3		"	50.0		96.6	67-136		2.54	30	
2-Butanone	54.2		"	50.0		108	58-147		0.518	30	
2-Chlorotoluene	42.5		"	50.0		85.0	78-127		10.7	30	
2-Hexanone	45.5		"	50.0		91.1	70-139		4.91	30	
4-Chlorotoluene	42.6		"	50.0		85.3	79-125		0.910	30	
4-Methyl-2-pentanone	44.9		"	50.0		89.9	72-132		3.88	30	
Acetone	57.4		"	50.0		115	36-155		5.26	30	
Acrolein	41.4		"	50.0		82.8	10-238		4.90	30	
Acrylonitrile	47.8		"	50.0		95.5	66-141		2.93	30	
Benzene	48.8		"	50.0		97.6	77-127		2.70	30	
Bromobenzene	39.2		"	50.0		78.3	77-129		2.55	30	
Bromochloromethane	46.6		"	50.0		93.2	74-129		0.812	30	
Bromodichloromethane	42.8		"	50.0		85.6	81-124		0.562	30	
Bromoform	53.0		"	50.0		106	80-136		1.12	30	
Bromomethane	50.9		"	50.0		102	32-177		4.97	30	
Carbon disulfide	49.9		"	50.0		99.8	10-136		1.56	30	
Carbon tetrachloride	50.5		"	50.0		101	66-143		1.18	30	
Chlorobenzene	48.2		"	50.0		96.4	86-120		1.27	30	
Chloroethane	42.8		"	50.0		85.5	51-142		3.94	30	
Chloroform	49.6		"	50.0		99.3	76-131		2.57	30	
Chloromethane	38.6		"	50.0		77.3	49-132		3.58	30	
cis-1,2-Dichloroethylene	46.2		"	50.0		92.3	74-132		0.674	30	
cis-1,3-Dichloropropylene	43.0		"	50.0		86.0	81-129		1.52	30	
Cyclohexane	43.6		"	50.0		87.2	70-130		3.86	30	
Dibromochloromethane	50.3		"	50.0		101	10-200		1.16	30	

Volatile Organic Compounds by GC/MS - Quality Control Data

York Analytical Laboratories, Inc.

Analyte	Result	Reporting Limit	Units	Spike Level	Source* Result	%REC	%REC Limits	Flag	RPD	RPD Limit	Flag
Batch BH81300 - EPA 5035A											
LCS Dup (BH81300-BSD1)								Prepared & Analyzed: 08/27/2018			
Dibromomethane	45.1		ug/L	50.0		90.1	83-124		3.45	30	
Dichlorodifluoromethane	39.6		"	50.0		79.2	28-158		4.20	30	
Ethyl Benzene	46.1		"	50.0		92.1	84-125		1.84	30	
Hexachlorobutadiene	51.2		"	50.0		102	83-133		0.0196	30	
Isopropylbenzene	42.1		"	50.0		84.1	81-127		0.740	30	
Methyl acetate	43.0		"	50.0		85.9	41-143		4.04	30	
Methyl tert-butyl ether (MTBE)	45.0		"	50.0		89.9	74-131		2.16	30	
Methylcyclohexane	42.6		"	50.0		85.2	70-130		2.76	30	
Methylene chloride	48.0		"	50.0		96.1	57-141		4.17	30	
n-Butylbenzene	41.4		"	50.0		82.9	80-130		6.81	30	
n-Propylbenzene	42.0		"	50.0		83.9	74-136		0.550	30	
o-Xylene	46.5		"	50.0		93.1	83-123		2.41	30	
p- & m- Xylenes	92.8		"	100		92.8	82-128		2.03	30	
p-Isopropyltoluene	46.8		"	50.0		93.5	85-125		0.958	30	
sec-Butylbenzene	46.2		"	50.0		92.4	83-125		0.434	30	
Styrene	46.0		"	50.0		92.0	86-126		0.939	30	
tert-Butyl alcohol (TBA)	240		"	250		95.9	70-130		7.79	30	
tert-Butylbenzene	38.9		"	50.0		77.8	80-127	Low Bias	0.282	30	
Tetrachloroethylene	50.1		"	50.0		100	80-129		2.79	30	
Toluene	45.7		"	50.0		91.4	85-121		2.03	30	
trans-1,2-Dichloroethylene	45.3		"	50.0		90.6	72-132		1.74	30	
trans-1,3-Dichloropropylene	43.5		"	50.0		86.9	78-132		2.87	30	
Trichloroethylene	45.8		"	50.0		91.6	84-123		1.58	30	
Trichlorofluoromethane	41.7		"	50.0		83.4	62-140		3.41	30	
Vinyl acetate	114		"	50.0		228	67-136	High Bias	0.687	30	
Vinyl Chloride	41.6		"	50.0		83.1	52-130		3.25	30	
Surrogate: 1,2-Dichloroethane-d4	*50.9*		*"*	*50.0*		*102*	*77-125*				
Surrogate: Toluene-d8	*47.9*		*"*	*50.0*		*95.8*	*85-120*				
Surrogate: p-Bromofluorobenzene	*43.5*		*"*	*50.0*		*87.1*	*76-130*				

Semivolatile Organic Compounds by GC/MS - Quality Control Data

York Analytical Laboratories, Inc.

Analyte	Result	Reporting Limit	Units	Spike Level	Source* Result	%REC	%REC Limits	Flag	RPD	RPD Limit	Flag
Batch BH81332 - EPA 3550C											
Blank (BH81332-BLK1)											
Prepared: 08/27/2018 Analyzed: 08/28/2018											
1,1-Biphenyl	ND	0.0417	mg/kg wet								
1,2,4,5-Tetrachlorobenzene	ND	0.0833	"								
1,2,4-Trichlorobenzene	ND	0.0417	"								
1,2-Dichlorobenzene	ND	0.0417	"								
1,2-Diphenylhydrazine (as Azobenzene)	ND	0.0417	"								
1,3-Dichlorobenzene	ND	0.0417	"								
1,4-Dichlorobenzene	ND	0.0417	"								
2,3,4,6-Tetrachlorophenol	ND	0.0833	"								
2,4,5-Trichlorophenol	ND	0.0417	"								
2,4,6-Trichlorophenol	ND	0.0417	"								
2,4-Dichlorophenol	ND	0.0417	"								
2,4-Dimethylphenol	ND	0.0417	"								
2,4-Dinitrophenol	ND	0.0833	"								
2,4-Dinitrotoluene	ND	0.0417	"								
2,6-Dinitrotoluene	ND	0.0417	"								
2-Chloronaphthalene	ND	0.0417	"								
2-Chlorophenol	ND	0.0417	"								
2-Methylnaphthalene	ND	0.0417	"								
2-Methylphenol	ND	0.0417	"								
2-Nitroaniline	ND	0.0833	"								
2-Nitrophenol	ND	0.0417	"								
3- & 4-Methylphenols	ND	0.0417	"								
3,3-Dichlorobenzidine	ND	0.0417	"								
3-Nitroaniline	ND	0.0833	"								
4,6-Dinitro-2-methylphenol	ND	0.0833	"								
4-Bromophenyl phenyl ether	ND	0.0417	"								
4-Chloro-3-methylphenol	ND	0.0417	"								
4-Chloroaniline	ND	0.0417	"								
4-Chlorophenyl phenyl ether	ND	0.0417	"								
4-Nitroaniline	ND	0.0833	"								
4-Nitrophenol	ND	0.0833	"								
Acenaphthene	ND	0.0417	"								
Acenaphthylene	ND	0.0417	"								
Acetophenone	ND	0.0417	"								
Aniline	ND	0.167	"								
Anthracene	ND	0.0417	"								
Atrazine	ND	0.0417	"								
Benzaldehyde	ND	0.0417	"								
Benzidine	ND	0.167	"								
Benzo(a)anthracene	ND	0.0417	"								
Benzo(a)pyrene	ND	0.0417	"								
Benzo(b)fluoranthene	ND	0.0417	"								
Benzo(g,h,i)perylene	ND	0.0417	"								
Benzo(k)fluoranthene	ND	0.0417	"								
Benzoic acid	ND	0.0417	"								
Benzyl alcohol	ND	0.0417	"								
Benzyl butyl phthalate	ND	0.0417	"								
Bis(2-chloroethoxy)methane	ND	0.0417	"								
Bis(2-chloroethyl)ether	ND	0.0417	"								
Bis(2-chloroisopropyl)ether	ND	0.0417	"								
Bis(2-ethylhexyl)phthalate	ND	0.0417	"								

Semivolatile Organic Compounds by GC/MS - Quality Control Data

York Analytical Laboratories, Inc.

Analyte	Result	Reporting Limit	Units	Spike Level	Source* Result	%REC	%REC Limits	Flag	RPD	RPD Limit	Flag
Batch BH81332 - EPA 3550C											
Blank (BH81332-BLK1)											
Prepared: 08/27/2018 Analyzed: 08/28/2018											
Caprolactam	ND	0.0833	mg/kg wet								
Carbazole	ND	0.0417	"								
Chrysene	ND	0.0417	"								
Dibenzo(a,h)anthracene	ND	0.0417	"								
Dibenzofuran	ND	0.0417	"								
Diethyl phthalate	ND	0.0417	"								
Dimethyl phthalate	ND	0.0417	"								
Di-n-butyl phthalate	ND	0.0417	"								
Di-n-octyl phthalate	ND	0.0417	"								
Fluoranthene	ND	0.0417	"								
Fluorene	ND	0.0417	"								
Hexachlorobenzene	ND	0.0417	"								
Hexachlorobutadiene	ND	0.0417	"								
Hexachlorocyclopentadiene	ND	0.0417	"								
Hexachloroethane	ND	0.0417	"								
Indeno(1,2,3-cd)pyrene	ND	0.0417	"								
Isophorone	ND	0.0417	"								
Naphthalene	ND	0.0417	"								
Nitrobenzene	ND	0.0417	"								
N-Nitrosodimethylamine	ND	0.0417	"								
N-nitroso-di-n-propylamine	ND	0.0417	"								
N-Nitrosodiphenylamine	ND	0.0417	"								
Pentachlorophenol	ND	0.0417	"								
Phenanthrene	ND	0.0417	"								
Phenol	ND	0.0417	"								
Pyrene	ND	0.0417	"								
Pyridine	ND	0.167	"								
Surrogate: 2-Fluorophenol	*1.19*		*"*	*1.67*		*71.7*	*20-108*				
Surrogate: Phenol-d5	*1.25*		*"*	*1.67*		*75.0*	*23-114*				
Surrogate: Nitrobenzene-d5	*0.765*		*"*	*0.833*		*91.8*	*22-108*				
Surrogate: 2-Fluorobiphenyl	*0.672*		*"*	*0.833*		*80.6*	*21-113*				
Surrogate: 2,4,6-Tribromophenol	*2.32*		*"*	*1.67*		*139*	*19-110*				
Surrogate: Terphenyl-d14	*0.865*		*"*	*0.833*		*104*	*24-116*				

Semivolatile Organic Compounds by GC/MS - Quality Control Data

York Analytical Laboratories, Inc.

Analyte	Result	Reporting Limit	Units	Spike Level	Source* Result	%REC	%REC Limits	Flag	RPD	RPD Limit	Flag
Batch BH81332 - EPA 3550C											
LCS (BH81332-BS1)								Prepared: 08/27/2018 Analyzed: 08/28/2018			
1,1-Biphenyl	0.649	0.0417	mg/kg wet	0.833		77.8	18-111				
1,2,4,5-Tetrachlorobenzene	0.766	0.0833	"	0.833		91.9	21-131				
1,2,4-Trichlorobenzene	0.793	0.0417	"	0.833		95.2	10-140				
1,2-Dichlorobenzene	0.623	0.0417	"	0.833		74.8	34-108				
1,2-Diphenylhydrazine (as Azobenzene)	0.737	0.0417	"	0.833		88.5	17-137				
1,3-Dichlorobenzene	0.605	0.0417	"	0.833		72.6	33-110				
1,4-Dichlorobenzene	0.620	0.0417	"	0.833		74.4	32-104				
2,3,4,6-Tetrachlorophenol	0.761	0.0833	"	0.833		91.3	30-130				
2,4,5-Trichlorophenol	0.789	0.0417	"	0.833		94.7	27-118				
2,4,6-Trichlorophenol	0.811	0.0417	"	0.833		97.3	31-120				
2,4-Dichlorophenol	0.823	0.0417	"	0.833		98.7	20-127				
2,4-Dimethylphenol	0.732	0.0417	"	0.833		87.8	14-132				
2,4-Dinitrophenol	0.933	0.0833	"	0.833		112	10-171				
2,4-Dinitrotoluene	0.854	0.0417	"	0.833		103	34-131				
2,6-Dinitrotoluene	0.813	0.0417	"	0.833		97.5	31-128				
2-Chloronaphthalene	0.657	0.0417	"	0.833		78.8	31-117				
2-Chlorophenol	0.661	0.0417	"	0.833		79.3	33-113				
2-Methylnaphthalene	0.848	0.0417	"	0.833		102	12-138				
2-Methylphenol	0.648	0.0417	"	0.833		77.7	10-136				
2-Nitroaniline	0.751	0.0833	"	0.833		90.2	27-132				
2-Nitrophenol	0.937	0.0417	"	0.833		112	17-129				
3- & 4-Methylphenols	0.567	0.0417	"	0.833		68.0	29-103				
3,3-Dichlorobenzidine	0.515	0.0417	"	0.833		61.8	22-149				
3-Nitroaniline	0.696	0.0833	"	0.833		83.5	20-133				
4,6-Dinitro-2-methylphenol	1.20	0.0833	"	0.833		144	10-143	High Bias			
4-Bromophenyl phenyl ether	0.958	0.0417	"	0.833		115	29-120				
4-Chloro-3-methylphenol	0.817	0.0417	"	0.833		98.1	24-129				
4-Chloroaniline	0.574	0.0417	"	0.833		68.8	10-132				
4-Chlorophenyl phenyl ether	0.773	0.0417	"	0.833		92.8	27-124				
4-Nitroaniline	0.685	0.0833	"	0.833		82.2	16-128				
4-Nitrophenol	0.767	0.0833	"	0.833		92.0	10-141				
Acenaphthene	0.672	0.0417	"	0.833		80.7	30-121				
Acenaphthylene	0.650	0.0417	"	0.833		78.0	30-115				
Acetophenone	0.623	0.0417	"	0.833		74.8	20-112				
Aniline	0.578	0.167	"	0.833		69.3	10-119				
Anthracene	0.706	0.0417	"	0.833		84.7	34-118				
Atrazine	0.967	0.0417	"	0.833		116	26-112	High Bias			
Benzaldehyde	0.601	0.0417	"	0.833		72.2	21-100				
Benzo(a)anthracene	0.772	0.0417	"	0.833		92.6	32-122				
Benzo(a)pyrene	0.801	0.0417	"	0.833		96.1	29-133				
Benzo(b)fluoranthene	0.790	0.0417	"	0.833		94.8	25-133				
Benzo(g,h,i)perylene	0.814	0.0417	"	0.833		97.7	10-143				
Benzo(k)fluoranthene	0.755	0.0417	"	0.833		90.6	25-128				
Benzoic acid	0.885	0.0417	"	0.842		105	10-140				
Benzyl alcohol	0.723	0.0417	"	0.833		86.7	30-115				
Benzyl butyl phthalate	0.711	0.0417	"	0.833		85.3	26-126				
Bis(2-chloroethoxy)methane	0.722	0.0417	"	0.833		86.6	19-132				
Bis(2-chloroethyl)ether	0.602	0.0417	"	0.833		72.2	19-125				
Bis(2-chloroisopropyl)ether	0.596	0.0417	"	0.833		71.5	20-135				
Bis(2-ethylhexyl)phthalate	0.807	0.0417	"	0.833		96.8	10-155				
Caprolactam	0.873	0.0833	"	0.833		105	10-127				

Semivolatile Organic Compounds by GC/MS - Quality Control Data

York Analytical Laboratories, Inc.

Analyte	Result	Reporting Limit	Units	Spike Level	Source* Result	%REC	%REC Limits	Flag	RPD	RPD Limit	Flag
Batch BH81332 - EPA 3550C											
LCS (BH81332-BS1)											
Prepared: 08/27/2018 Analyzed: 08/28/2018											
Carbazole	0.665	0.0417	mg/kg wet	0.833		79.8	35-123				
Chrysene	0.722	0.0417	"	0.833		86.6	32-123				
Dibenzo(a,h)anthracene	0.818	0.0417	"	0.833		98.1	10-136				
Dibenzofuran	0.706	0.0417	"	0.833		84.7	29-121				
Diethyl phthalate	0.701	0.0417	"	0.833		84.1	34-116				
Dimethyl phthalate	0.703	0.0417	"	0.833		84.4	35-124				
Di-n-butyl phthalate	0.681	0.0417	"	0.833		81.8	31-116				
Di-n-octyl phthalate	0.821	0.0417	"	0.833		98.5	26-136				
Fluoranthene	0.749	0.0417	"	0.833		89.8	33-122				
Fluorene	0.699	0.0417	"	0.833		83.8	29-123				
Hexachlorobenzene	0.837	0.0417	"	0.833		100	21-124				
Hexachlorobutadiene	0.821	0.0417	"	0.833		98.5	10-149				
Hexachlorocyclopentadiene	0.614	0.0417	"	0.833		73.7	10-129				
Hexachloroethane	0.610	0.0417	"	0.833		73.2	28-108				
Indeno(1,2,3-cd)pyrene	0.808	0.0417	"	0.833		97.0	10-135				
Isophorone	0.690	0.0417	"	0.833		82.8	20-132				
Naphthalene	0.731	0.0417	"	0.833		87.7	23-124				
Nitrobenzene	0.695	0.0417	"	0.833		83.4	13-132				
N-Nitrosodimethylamine	0.514	0.0417	"	0.833		61.7	11-129				
N-nitroso-di-n-propylamine	0.589	0.0417	"	0.833		70.6	24-119				
N-Nitrosodiphenylamine	1.05	0.0417	"	0.833		126	22-152				
Pentachlorophenol	0.898	0.0417	"	0.833		108	10-139				
Phenanthrene	0.712	0.0417	"	0.833		85.4	33-123				
Phenol	0.601	0.0417	"	0.833		72.1	23-115				
Pyrene	0.725	0.0417	"	0.833		87.0	32-130				
Pyridine	0.377	0.167	"	0.833		45.2	10-91				
Surrogate: 2-Fluorophenol	*1.26*		"	*1.67*		*75.6*	*20-108*				
Surrogate: Phenol-d5	*1.34*		"	*1.67*		*80.6*	*23-114*				
Surrogate: Nitrobenzene-d5	*0.783*		"	*0.833*		*93.9*	*22-108*				
Surrogate: 2-Fluorobiphenyl	*0.714*		"	*0.833*		*85.6*	*21-113*				
Surrogate: 2,4,6-Tribromophenol	*2.40*		"	*1.67*		*144*	*19-110*				
Surrogate: Terphenyl-d14	*0.901*		"	*0.833*		*108*	*24-116*				

Semivolatile Organic Compounds by GC/MS - Quality Control Data

York Analytical Laboratories, Inc.

Batch BH81332 - EPA 3550C

Matrix Spike (BH81332-MS1) *Source sample: 18H1037-05 (005/LSB-5) Prepared: 08/27/2018 Analyzed: 08/28/2018

Analyte	Result	Reporting Limit	Units	Spike Level	Source* Result	%REC	%REC Limits	Flag	RPD	RPD Limit	Flag
1,1-Biphenyl	0.647	0.0953	mg/kg dry	0.952	ND	67.9	10-130				
1,2,4,5-Tetrachlorobenzene	0.692	0.190	"	0.952	ND	72.7	10-133				
1,2,4-Trichlorobenzene	0.729	0.0953	"	0.952	ND	76.6	10-127				
1,2-Dichlorobenzene	0.554	0.0953	"	0.952	ND	58.2	14-111				
1,2-Diphenylhydrazine (as Azobenzene)	0.719	0.0953	"	0.952	ND	75.5	10-144				
1,3-Dichlorobenzene	0.529	0.0953	"	0.952	ND	55.6	11-111				
1,4-Dichlorobenzene	0.516	0.0953	"	0.952	ND	54.2	10-106				
2,3,4,6-Tetrachlorophenol	ND	0.190	"	0.952	ND		30-130	Low Bias			
2,4,5-Trichlorophenol	ND	0.0953	"	0.952	ND		10-127	Low Bias			
2,4,6-Trichlorophenol	ND	0.0953	"	0.952	ND		10-132	Low Bias			
2,4-Dichlorophenol	ND	0.0953	"	0.952	ND		10-128	Low Bias			
2,4-Dimethylphenol	0.657	0.0953	"	0.952	ND	69.0	10-137				
2,4-Dinitrophenol	ND	0.190	"	0.952	ND		10-171	Low Bias			
2,4-Dinitrotoluene	0.750	0.0953	"	0.952	ND	78.7	16-135				
2,6-Dinitrotoluene	0.775	0.0953	"	0.952	ND	81.4	18-131				
2-Chloronaphthalene	0.606	0.0953	"	0.952	ND	63.6	10-129				
2-Chlorophenol	0.0548	0.0953	"	0.952	ND	5.76	15-116	Low Bias			
2-Methylnaphthalene	0.992	0.0953	"	0.952	0.137	89.8	10-147				
2-Methylphenol	0.535	0.0953	"	0.952	ND	56.2	10-136				
2-Nitroaniline	0.704	0.190	"	0.952	ND	73.9	10-137				
2-Nitrophenol	ND	0.0953	"	0.952	ND		10-129	Low Bias			
3- & 4-Methylphenols	0.410	0.0953	"	0.952	ND	43.0	10-123				
3,3-Dichlorobenzidine	0.473	0.0953	"	0.952	ND	49.7	10-155				
3-Nitroaniline	0.639	0.190	"	0.952	ND	67.1	12-133				
4,6-Dinitro-2-methylphenol	ND	0.190	"	0.952	ND		10-155	Low Bias			
4-Bromophenyl phenyl ether	0.954	0.0953	"	0.952	ND	100	14-128				
4-Chloro-3-methylphenol	0.338	0.0953	"	0.952	ND	35.5	10-134				
4-Chloroaniline	0.414	0.0953	"	0.952	ND	43.4	10-145				
4-Chlorophenyl phenyl ether	0.703	0.0953	"	0.952	ND	73.8	14-130				
4-Nitroaniline	0.639	0.190	"	0.952	ND	67.1	10-147				
4-Nitrophenol	ND	0.190	"	0.952	ND		10-137	Low Bias			
Acenaphthene	1.25	0.0953	"	0.952	0.438	84.8	10-146				
Acenaphthylene	0.648	0.0953	"	0.952	ND	68.0	10-134				
Acetophenone	0.548	0.0953	"	0.952	ND	57.6	10-116				
Aniline	0.369	0.382	"	0.952	ND	38.7	10-123				
Anthracene	2.22	0.0953	"	0.952	1.04	124	10-142				
Atrazine	0.923	0.0953	"	0.952	ND	96.9	19-115				
Benzaldehyde	0.511	0.0953	"	0.952	ND	53.7	10-125				
Benzo(a)anthracene	3.35	0.0953	"	0.952	2.16	125	10-158				
Benzo(a)pyrene	3.62	0.0953	"	0.952	2.18	151	10-180				
Benzo(b)fluoranthene	3.33	0.0953	"	0.952	1.88	152	10-200				
Benzo(g,h,i)perylene	2.75	0.0953	"	0.952	1.60	120	10-138				
Benzo(k)fluoranthene	2.65	0.0953	"	0.952	1.63	107	10-197				
Benzoic acid	ND	0.0953	"	0.962	ND		10-166	Low Bias			
Benzyl alcohol	0.591	0.0953	"	0.952	ND	62.1	12-124				
Benzyl butyl phthalate	0.665	0.0953	"	0.952	ND	69.8	10-154				
Bis(2-chloroethoxy)methane	0.676	0.0953	"	0.952	ND	71.0	10-132				
Bis(2-chloroethyl)ether	0.545	0.0953	"	0.952	ND	57.3	10-119				
Bis(2-chloroisopropyl)ether	0.574	0.0953	"	0.952	ND	60.3	10-139				
Bis(2-ethylhexyl)phthalate	0.706	0.0953	"	0.952	ND	74.2	10-167				
Caprolactam	0.716	0.190	"	0.952	ND	75.2	10-132				

Semivolatile Organic Compounds by GC/MS - Quality Control Data

York Analytical Laboratories, Inc.

Analyte	Result	Reporting Limit	Units	Spike Level	Source* Result	%REC	%REC Limits	Flag	RPD	RPD Limit	Flag
Batch BH81332 - EPA 3550C											
Matrix Spike (BH81332-MS1)	*Source sample: 18H1037-05 (005/LSB-5)							Prepared: 08/27/2018 Analyzed: 08/28/2018			
Carbazole	0.951	0.0953	mg/kg dry	0.952	0.212	77.6	10-167				
Chrysene	3.01	0.0953	"	0.952	1.91	115	10-156				
Dibenzo(a,h)anthracene	1.52	0.0953	"	0.952	0.389	119	10-137				
Dibenzofuran	1.10	0.0953	"	0.952	0.302	84.2	10-147				
Diethyl phthalate	0.631	0.0953	"	0.952	ND	66.2	20-120				
Dimethyl phthalate	0.630	0.0953	"	0.952	ND	66.2	18-131				
Di-n-butyl phthalate	0.651	0.0953	"	0.952	ND	68.4	10-137				
Di-n-octyl phthalate	0.724	0.0953	"	0.952	ND	76.1	10-180				
Fluoranthene	7.98	0.0953	"	0.952	5.57	253	10-160	High Bias			
Fluorene	1.36	0.0953	"	0.952	0.457	94.7	10-157				
Hexachlorobenzene	0.841	0.0953	"	0.952	ND	88.3	10-137				
Hexachlorobutadiene	0.787	0.0953	"	0.952	ND	82.6	10-132				
Hexachlorocyclopentadiene	0.299	0.0953	"	0.952	ND	31.4	10-106				
Hexachloroethane	0.532	0.0953	"	0.952	ND	55.8	10-110				
Indeno(1,2,3-cd)pyrene	2.50	0.0953	"	0.952	1.35	120	10-144				
Isophorone	0.648	0.0953	"	0.952	ND	68.1	10-132				
Naphthalene	0.940	0.0953	"	0.952	0.167	81.2	10-141				
Nitrobenzene	0.596	0.0953	"	0.952	ND	62.6	10-131				
N-Nitrosodimethylamine	0.440	0.0953	"	0.952	ND	46.2	10-126				
N-nitroso-di-n-propylamine	0.525	0.0953	"	0.952	ND	55.1	10-125				
N-Nitrosodiphenylamine	1.69	0.0953	"	0.952	ND	177	10-177				
Pentachlorophenol	ND	0.0953	"	0.952	ND		10-153	Low Bias			
Phenanthrene	7.38	0.0953	"	0.952	4.49	304	10-148	High Bias			
Phenol	0.280	0.0953	"	0.952	ND	29.4	10-126				
Pyrene	6.12	0.0953	"	0.952	4.46	174	10-165	High Bias			
Pyridine	0.342	0.382	"	0.952	ND	35.9	10-83				
Surrogate: 2-Fluorophenol	*0.0678*		"	*1.90*		*3.56*	*20-108*				
Surrogate: Phenol-d5	*0.600*		"	*1.90*		*31.5*	*23-114*				
Surrogate: Nitrobenzene-d5	*0.733*		"	*0.952*		*77.0*	*22-108*				
Surrogate: 2-Fluorobiphenyl	*0.646*		"	*0.952*		*67.8*	*21-113*				
Surrogate: 2,4,6-Tribromophenol	*0.00609*		"	*1.90*		*0.320*	*19-110*				
Surrogate: Terphenyl-d14	*0.799*		"	*0.952*		*83.9*	*24-116*				

Semivolatile Organic Compounds by GC/MS - Quality Control Data

York Analytical Laboratories, Inc.

Analyte	Result	Reporting Limit	Units	Spike Level	Source* Result	%REC	%REC Limits	Flag	RPD	RPD Limit	Flag
Batch BH81332 - EPA 3550C											
Matrix Spike Dup (BH81332-MSD1)	*Source sample: 18H1037-05 (005/LSB-5)								Prepared: 08/27/2018 Analyzed: 08/28/2018		
1,1-Biphenyl	0.801	0.0953	mg/kg dry	0.952	ND	84.1	10-130		21.3	30	
1,2,4,5-Tetrachlorobenzene	0.858	0.190	"	0.952	ND	90.1	10-133		21.3	30	
1,2,4-Trichlorobenzene	0.869	0.0953	"	0.952	ND	91.3	10-127		17.5	30	
1,2-Dichlorobenzene	0.727	0.0953	"	0.952	ND	76.4	14-111		27.1	30	
1,2-Diphenylhydrazine (as Azobenzene)	0.888	0.0953	"	0.952	ND	93.3	10-144		21.0	30	
1,3-Dichlorobenzene	0.641	0.0953	"	0.952	ND	67.3	11-111		19.0	30	
1,4-Dichlorobenzene	0.689	0.0953	"	0.952	ND	72.4	10-106		28.7	30	
2,3,4,6-Tetrachlorophenol	ND	0.190	"	0.952	ND		30-130	Low Bias		30	
2,4,5-Trichlorophenol	ND	0.0953	"	0.952	ND		10-127	Low Bias		30	
2,4,6-Trichlorophenol	ND	0.0953	"	0.952	ND		10-132	Low Bias		30	
2,4-Dichlorophenol	ND	0.0953	"	0.952	ND		10-128	Low Bias		30	
2,4-Dimethylphenol	0.823	0.0953	"	0.952	ND	86.5	10-137		22.5	30	
2,4-Dinitrophenol	ND	0.190	"	0.952	ND		10-171	Low Bias		30	
2,4-Dinitrotoluene	0.989	0.0953	"	0.952	ND	104	16-135		27.5	30	
2,6-Dinitrotoluene	0.996	0.0953	"	0.952	ND	105	18-131		25.0	30	
2-Chloronaphthalene	0.740	0.0953	"	0.952	ND	77.7	10-129		19.9	30	
2-Chlorophenol	0.0823	0.0953	"	0.952	ND	8.64	15-116	Low Bias	40.0	30	Non-dir.
2-Methylnaphthalene	1.05	0.0953	"	0.952	0.137	96.1	10-147		5.89	30	
2-Methylphenol	0.711	0.0953	"	0.952	ND	74.6	10-136		28.3	30	
2-Nitroaniline	0.897	0.190	"	0.952	ND	94.2	10-137		24.2	30	
2-Nitrophenol	ND	0.0953	"	0.952	ND		10-129	Low Bias		30	
3- & 4-Methylphenols	0.513	0.0953	"	0.952	ND	53.9	10-123		22.4	30	
3,3-Dichlorobenzidine	0.529	0.0953	"	0.952	ND	55.6	10-155		11.2	30	
3-Nitroaniline	0.772	0.190	"	0.952	ND	81.0	12-133		18.8	30	
4,6-Dinitro-2-methylphenol	ND	0.190	"	0.952	ND		10-155	Low Bias		30	
4-Bromophenyl phenyl ether	1.11	0.0953	"	0.952	ND	117	14-128		15.1	30	
4-Chloro-3-methylphenol	0.499	0.0953	"	0.952	ND	52.4	10-134		38.4	30	Non-dir.
4-Chloroaniline	0.404	0.0953	"	0.952	ND	42.4	10-145		2.42	30	
4-Chlorophenyl phenyl ether	0.902	0.0953	"	0.952	ND	94.7	14-130		24.8	30	
4-Nitroaniline	0.773	0.190	"	0.952	ND	81.2	10-147		19.0	30	
4-Nitrophenol	ND	0.190	"	0.952	ND		10-137	Low Bias		30	
Acenaphthene	1.38	0.0953	"	0.952	0.438	98.5	10-146		9.94	30	
Acenaphthylene	0.787	0.0953	"	0.952	ND	82.6	10-134		19.4	30	
Acetophenone	0.702	0.0953	"	0.952	ND	73.8	10-116		24.6	30	
Aniline	0.484	0.382	"	0.952	ND	50.8	10-123		27.0	30	
Anthracene	2.40	0.0953	"	0.952	1.04	142	10-142		7.66	30	
Atrazine	1.08	0.0953	"	0.952	ND	113	19-115		15.5	30	
Benzaldehyde	0.660	0.0953	"	0.952	ND	69.3	10-125		25.4	30	
Benzo(a)anthracene	4.60	0.0953	"	0.952	2.16	255	10-158	High Bias	31.3	30	Non-dir.
Benzo(a)pyrene	4.97	0.0953	"	0.952	2.18	292	10-180	High Bias	31.3	30	Non-dir.
Benzo(b)fluoranthene	4.59	0.0953	"	0.952	1.88	285	10-200	High Bias	32.0	30	Non-dir.
Benzo(g,h,i)perylene	3.86	0.0953	"	0.952	1.60	237	10-138	High Bias	33.7	30	Non-dir.
Benzo(k)fluoranthene	3.57	0.0953	"	0.952	1.63	204	10-197	High Bias	29.7	30	
Benzoic acid	ND	0.0953	"	0.962	ND		10-166	Low Bias		30	
Benzyl alcohol	0.837	0.0953	"	0.952	ND	87.9	12-124		34.5	30	Non-dir.
Benzyl butyl phthalate	0.821	0.0953	"	0.952	ND	86.2	10-154		21.0	30	
Bis(2-chloroethoxy)methane	0.836	0.0953	"	0.952	ND	87.8	10-132		21.2	30	
Bis(2-chloroethyl)ether	0.686	0.0953	"	0.952	ND	72.0	10-119		22.8	30	
Bis(2-chloroisopropyl)ether	0.699	0.0953	"	0.952	ND	73.4	10-139		19.5	30	
Bis(2-ethylhexyl)phthalate	0.946	0.0953	"	0.952	ND	99.4	10-167		29.0	30	
Caprolactam	0.844	0.190	"	0.952	ND	88.6	10-132		16.4	30	

Semivolatile Organic Compounds by GC/MS - Quality Control Data

York Analytical Laboratories, Inc.

Analyte	Result	Reporting Limit	Units	Spike Level	Source* Result	%REC	%REC Limits	Flag	RPD	RPD Limit	Flag
Batch BH81332 - EPA 3550C											
Matrix Spike Dup (BH81332-MSD1)	*Source sample: 18H1037-05 (005/LSB-5)								Prepared: 08/27/2018 Analyzed: 08/28/2018		
Carbazole	1.04	0.0953	mg/kg dry	0.952	0.212	87.2	10-167		9.17	30	
Chrysene	4.17	0.0953	"	0.952	1.91	237	10-156	High Bias	32.3	30	Non-dir.
Dibenzo(a,h)anthracene	1.93	0.0953	"	0.952	0.389	162	10-137	High Bias	23.9	30	
Dibenzofuran	1.18	0.0953	"	0.952	0.302	91.9	10-147		6.48	30	
Diethyl phthalate	0.788	0.0953	"	0.952	ND	82.7	20-120		22.1	30	
Dimethyl phthalate	0.798	0.0953	"	0.952	ND	83.8	18-131		23.5	30	
Di-n-butyl phthalate	0.808	0.0953	"	0.952	ND	84.9	10-137		21.5	30	
Di-n-octyl phthalate	0.926	0.0953	"	0.952	ND	97.3	10-180		24.5	30	
Fluoranthene	10.5	0.0953	"	0.952	5.57	514	10-160	High Bias	26.9	30	
Fluorene	1.43	0.0953	"	0.952	0.457	102	10-157		5.19	30	
Hexachlorobenzene	0.993	0.0953	"	0.952	ND	104	10-137		16.5	30	
Hexachlorobutadiene	0.855	0.0953	"	0.952	ND	89.8	10-132		8.35	30	
Hexachlorocyclopentadiene	0.370	0.0953	"	0.952	ND	38.9	10-106		21.2	30	
Hexachloroethane	0.645	0.0953	"	0.952	ND	67.8	10-110		19.3	30	
Indeno(1,2,3-cd)pyrene	3.47	0.0953	"	0.952	1.35	223	10-144	High Bias	32.8	30	Non-dir.
Isophorone	0.777	0.0953	"	0.952	ND	81.6	10-132		18.1	30	
Naphthalene	0.967	0.0953	"	0.952	0.167	84.1	10-141		2.88	30	
Nitrobenzene	0.779	0.0953	"	0.952	ND	81.8	10-131		26.6	30	
N-Nitrosodimethylamine	0.587	0.0953	"	0.952	ND	61.7	10-126		28.6	30	
N-nitroso-di-n-propylamine	0.710	0.0953	"	0.952	ND	74.6	10-125		30.0	30	
N-Nitrosodiphenylamine	1.78	0.0953	"	0.952	ND	187	10-177	High Bias	5.71	30	
Pentachlorophenol	ND	0.0953	"	0.952	ND		10-153	Low Bias		30	
Phenanthrene	7.56	0.0953	"	0.952	4.49	323	10-148	High Bias	2.47	30	
Phenol	0.395	0.0953	"	0.952	ND	41.5	10-126		34.3	30	Non-dir.
Pyrene	8.38	0.0953	"	0.952	4.46	411	10-165	High Bias	31.2	30	Non-dir.
Pyridine	0.404	0.382	"	0.952	ND	42.4	10-83		16.5	30	
Surrogate: 2-Fluorophenol	*0.0952*		"	*1.90*		*5.00*	*20-108*				
Surrogate: Phenol-d5	*0.780*		"	*1.90*		*41.0*	*23-114*				
Surrogate: Nitrobenzene-d5	*0.871*		"	*0.952*		*91.4*	*22-108*				
Surrogate: 2-Fluorobiphenyl	*0.800*		"	*0.952*		*84.0*	*21-113*				
Surrogate: 2,4,6-Tribromophenol	*0.0289*		"	*1.90*		*1.52*	*19-110*				
Surrogate: Terphenyl-d14	*1.01*		"	*0.952*		*106*	*24-116*				

Metals by ICP - Quality Control Data

York Analytical Laboratories, Inc.

Analyte	Result	Reporting Limit	Units	Spike Level	Source* Result	%REC	%REC Limits	Flag	RPD	RPD Limit	Flag
Batch BH81329 - EPA 3050B											
Blank (BH81329-BLK1)											Prepared: 08/27/2018 Analyzed: 08/29/2018
Aluminum	ND	5.00	mg/kg wet								
Antimony	ND	0.500	"								
Arsenic	ND	1.00	"								
Barium	ND	1.00	"								
Beryllium	ND	0.100	"								
Cadmium	ND	0.300	"								
Calcium	24.1	5.00	"								
Chromium	ND	0.500	"								
Cobalt	ND	0.500	"								
Copper	ND	0.500	"								
Iron	2.13	2.00	"								
Lead	ND	0.500	"								
Magnesium	5.51	5.00	"								
Manganese	ND	0.500	"								
Nickel	ND	0.500	"								
Potassium	ND	5.00	"								
Selenium	ND	1.00	"								
Silver	ND	0.500	"								
Sodium	ND	10.0	"								
Thallium	ND	1.00	"								
Vanadium	ND	1.00	"								
Zinc	ND	1.50	"								
Reference (BH81329-SRM1)											Prepared: 08/27/2018 Analyzed: 08/29/2018
Aluminum	8410	5.00	mg/kg wet	8360		101	39.4-160.5				
Antimony	87.1	0.500	"	75.5		115	25.1-275.7				
Arsenic	183	1.00	"	161		114	69.9-132.9				
Barium	288	1.00	"	260		111	71.5-136.3				
Beryllium	107	0.100	"	97.6		109	75.4-138.1				
Cadmium	232	0.300	"	211		110	73.3-141.5				
Calcium	5290	5.00	"	4760		111	73.7-136.1				
Chromium	153	0.500	"	136		113	69.1-143.3				
Cobalt	57.0	0.500	"	48.2		118	74.6-142				
Copper	193	0.500	"	166		117	72.7-141.6				
Iron	15800	2.00	"	14100		112	35.6-163.9				
Lead	123	0.500	"	111		111	70.8-137.1				
Magnesium	2480	5.00	"	2340		106	63.6-136.1				
Manganese	261	0.500	"	228		114	75.7-134.3				
Nickel	116	0.500	"	91.9		127	70.7-146.3				
Potassium	2060	5.00	"	2020		102	59.8-140.2				
Selenium	187	1.00	"	191		98.2	67.1-136.8				
Silver	48.4	0.500	"	43.3		112	66.5-139.5				
Sodium	277	10.0	"	218		127	40.6-159.8				
Thallium	175	1.00	"	156		112	68-136.2				
Vanadium	61.8	1.00	"	56.7		109	58.9-141.8				
Zinc	221	1.50	"	199		111	69.5-131.1				

Mercury by EPA 7000/200 Series Methods - Quality Control Data

York Analytical Laboratories, Inc.

Analyte	Result	Reporting Limit	Units	Spike Level	Source* Result	%REC	%REC Limits	Flag	RPD	RPD Limit	Flag
Batch BH81312 - EPA 7473 soil											
Blank (BH81312-BLK1)									Prepared & Analyzed: 08/27/2018		
Mercury	ND	0.0300	mg/kg wet								
Reference (BH81312-SRM1)									Prepared & Analyzed: 08/27/2018		
Mercury	10.677		mg/kg	13.8		77.4	51.4-168.8				

Wet Chemistry Parameters - Quality Control Data

York Analytical Laboratories, Inc.

Analyte	Result	Reporting Limit	Units	Spike Level	Source* Result	%REC	%REC Limits	Flag	RPD	RPD Limit	Flag
Batch BH81305 - EPA SW846-3060											
Blank (BH81305-BLK1)									Prepared & Analyzed: 08/27/2018		
Chromium, Hexavalent	ND	0.500	mg/kg wet								
Reference (BH81305-SRM1)									Prepared & Analyzed: 08/27/2018		
Chromium, Hexavalent	18.1		mg/L	76.9		23.5	20.3-212				
Batch BH81381 - EPA SW846-3060											
Blank (BH81381-BLK1)									Prepared & Analyzed: 08/28/2018		
Chromium, Hexavalent	ND	0.500	mg/kg wet								
Duplicate (BH81381-DUP1)	*Source sample: 18H1037-07 (007/Dup-1)								Prepared & Analyzed: 08/28/2018		
Chromium, Hexavalent	ND	0.558	mg/kg dry		ND					35	
Matrix Spike (BH81381-MS1)	*Source sample: 18H1037-07 (007/Dup-1)								Prepared & Analyzed: 08/28/2018		
Chromium, Hexavalent	6.38	0.558	mg/kg dry	22.3	ND	28.6	75-125	Low Bias			
Reference (BH81381-SRM1)									Prepared & Analyzed: 08/28/2018		
Chromium, Hexavalent	19.7		mg/L	76.9		25.6	20.3-212				

Volatile Analysis Sample Containers

Lab ID	Client Sample ID	Volatile Sample Container
18H1037-01	001/LSB-1	40mL Vial with Stir Bar-Cool 4° C
18H1037-02	002/LSB-3	40mL Vial with Stir Bar-Cool 4° C
18H1037-03	003/LSB-2	40mL Vial with Stir Bar-Cool 4° C
18H1037-04	004/LSB-4	40mL Vial with Stir Bar-Cool 4° C
18H1037-05	005/LSB-5	40mL Vial with Stir Bar-Cool 4° C
18H1037-06	006/LSB-9	40mL Vial with Stir Bar-Cool 4° C
18H1037-07	007/Dup-1	40mL Vial with Stir Bar-Cool 4° C
18H1037-08	008/TB-1	40mL Clear Vial (pre-pres.) HCl; Cool to 4° C

Sample and Data Qualifiers Relating to This Work Order

QM-05	The spike recovery was outside acceptance limits for the MS and/or MSD due to matrix interference. The LCS and/or LCSD were within acceptance limits showing that the laboratory is in control and the data are acceptable.
B	Analyte is found in the associated analysis batch blank. For volatiles, methylene chloride and acetone are common lab contaminants.
CCV-E	The value reported is ESTIMATED. The value is estimated due to its behavior during continuing calibration verification (>20% Difference for average Rf or >20% Drift for quadratic fit).
IS-LO	The internal std associated with this target compound did not meet acceptance criteria (area <50% CCV) at the stated dilution due to matrix effects. Sample was rerun to confirm matrix effects.
J	Detected below the Reporting Limit but greater than or equal to the Method Detection Limit (MDL/LOD) or in the case of a TIC, the result is an estimated concentration.
M-CRL	The RL check for this element recovered outside of control limits.
M-MBLk	Analyte was detected in the batch method blank above the Reporting Limit.
A-01	Surrogate recovery confirmed by duplicate analysis
QM-02	The RPD and/or percent recovery for this QC spike sample cannot be accurately calculated due to the high concentration of analyte inherent in the sample.
SCAL-E	The value reported is ESTIMATED. The value is estimated due to its behavior during initial calibration (average Rf>20%).
QM-07	The spike recovery was outside acceptance limits for the MS and/or MSD. The batch was accepted based on acceptable LCS recovery.
QR-03	The RPD value for the sample duplicate or MS/MSD was outside of QC acceptance limits due to matrix interference. QC batch accepted based on LCS and/or LCSD recovery and/or RPD values.
QR-04	The RPD exceeded control limits for the LCS/LCSD QC.
S-04	The surrogate recovery for this sample is outside of established control limits due to a sample matrix effect.
S-08	The recovery of this surrogate was outside of QC limits.
S-09	The surrogate recovery for this sample is outside of established control limits due to a sample matrix effect confirmed by re-extraction and re-analysis of the sample.
QL-02	This LCS analyte is outside Laboratory Recovery limits due the analyte behavior using the referenced method. The reference method has certain limitations with respect to analytes of this nature.

Definitions and Other Explanations

*	Analyte is not certified or the state of the samples origination does not offer certification for the Analyte.
ND	NOT DETECTED - the analyte is not detected at the Reported to level (LOQ/RL or LOD/MDL)
RL	REPORTING LIMIT - the minimum reportable value based upon the lowest point in the analyte calibration curve.
LOQ	LIMIT OF QUANTITATION - the minimum concentration of a target analyte that can be reported within a specified degree of confidence. This is the lowest point in an analyte calibration curve that has been subjected to all steps of the processing/analysis and verified to meet defined criteria. This is based upon NELAC 2009 Standards and applies to all analyses.
LOD	LIMIT OF DETECTION - a verified estimate of the minimum concentration of a substance in a given matrix that an analytical process can reliably detect. This is based upon NELAC 2009 Standards and applies to all analyses conducted under the auspices of EPA SW-846.
MDL	METHOD DETECTION LIMIT - a statistically derived estimate of the minimum amount of a substance an analytical system can reliably detect with a 99% confidence that the concentration of the substance is greater than zero. This is based upon 40 CFR Part 136 Appendix B and applies only to EPA 600 and 200 series methods.
Reported to	This indicates that the data for a particular analysis is reported to either the LOD/MDL, or the LOQ/RL. In cases where the "Reported to" is located above the LOD/MDL, any value between this and the LOQ represents an estimated value which is "J" flagged accordingly. This applies to volatile and semi-volatile target compounds only.
NR	Not reported

RPD	Relative Percent Difference
Wet	The data has been reported on an as-received (wet weight) basis
Low Bias	Low Bias flag indicates that the recovery of the flagged analyte is below the laboratory or regulatory lower control limit. The data user should take note that this analyte may be biased low but should evaluate multiple lines of evidence including the LCS and site-specific MS/MSD data to draw bias conclusions. In cases where no site-specific MS/MSD was requested, only the LCS data can be used to evaluate such bias.
High Bias	High Bias flag indicates that the recovery of the flagged analyte is above the laboratory or regulatory upper control limit. The data user should take note that this analyte may be biased high but should evaluate multiple lines of evidence including the LCS and site-specific MS/MSD data to draw bias conclusions. In cases where no site-specific MS/MSD was requested, only the LCS data can be used to evaluate such bias.
Non-Dir.	Non-dir. flag (Non-Directional Bias) indicates that the Relative Percent Difference (RPD) (a measure of precision) among the MS and MSD data is outside the laboratory or regulatory control limit. This alerts the data user where the MS and MSD are from site-specific samples that the RPD is high due to either non-homogeneous distribution of target analyte between the MS/MSD or indicates poor reproducibility for other reasons.

If EPA SW-846 method 8270 is included herein it is noted that the target compound N-nitrosodiphenylamine (NDPA) decomposes in the gas chromatographic inlet and cannot be separated from diphenylamine (DPA). These results could actually represent 100% DPA, 100% NDPA or some combination of the two. For this reason, York reports the combined result for n-nitrosodiphenylamine and diphenylamine for either of these compounds as a combined concentration as Diphenylamine.

If Total PCBs are detected and the target aroclors reported are "Not detected", the Total PCB value is reported due to the presence of either or both Aroclors 1262 and 1268 which are non-target aroclors for some regulatory lists.

2-chloroethylvinyl ether readily breaks down under acidic conditions. Samples that are acid preserved, including standards will exhibit breakdown. The data user should take note.

Certification for pH is no longer offered by NYDOH ELAP.

Semi-Volatile and Volatile analyses are reported down to the LOD/MDL, with values between the LOD/MDL and the LOQ being "J" flagged as estimated results.

For analyses by EPA SW-846-8270D, the Limit of Quantitation (LOQ) reported for benzidine is based upon the lowest standard used for calibration and is not a verified LOQ due to this compound's propensity for oxidative losses during extraction/concentration procedures and non-reproducible chromatographic performance.

SOIL

York Analytical Laboratories, Inc.
120 Research Drive, Stratford, CT 06615 | 132-02 89th Ave, Queens, NY 11418
clientservices@yorklab.com
www.yorklab.com

Field Chain-of-Custody Record

NOTE: YORK's Standard Terms & Conditions are listed on the back side of this document.
This document serves as your written authorization for YORK to proceed with the analyses requested below.
Your signature binds you to YORK's Standard Terms & Conditions.

YORK Project No.: 18H1037

YOUR Information	Report To:	Invoice To:
Company: LANGAN	Company:	Company: LANGAN
Address: 300 KIMBALL DR PARSIPPANY, NJ	Address: SAME	Address: 300 KIMBALL DR PARSIPPANY, NJ
Phone: 973 560 4900	Phone:	Phone: 973 560 4900
Contact: AMANDA FORSBURG	Contact:	Contact: MATT OLESKE
E-mail: aforsburg@langan.com	E-mail:	E-mail: moleske@langan.com

YOUR Project Number: 100732401

YOUR Project Name: 375 LAFAYETTE ST

YOUR PO#:

Turn-Around Time: RUSH - Next Day; RUSH - Two Day; RUSH - Three Day; RUSH - Four Day; Standard (5-7 Day) X

Please print clearly and legibly. All information must be complete. Samples will not be logged in and the turn-around-time clock will not begin until any questions by YORK are resolved.

Samples Collected by: (print your name above and sign below)
CONNOR GIEGER

Matrix Codes: S - soil / solid; GW - groundwater; DW - drinking water; WW - wastewater; O - Oil ⋮ Other

Samples From: New York X; New Jersey; Connecticut; Pennsylvania; Other

Report / EDD Type (circle selections): Summary Report; QA Report; NY ASP A Package; NY ASP B Package; CT RCP; CT RCP DQA/DUE; NJDEP Reduced Deliverables; NJDKQP; Standard Excel EDD; EQuIS (Standard); NYSDEC EQuIS; NJDEP SRP HazSite; Other:

YORK Reg. Comp.: Compared to the following Regulation(s): (please fill in)

Sample Identification	Sample Matrix	Date/Time Sampled	Analysis Requested	Container Description
001 / LSB-1	S	8/22/18 0840	VOCs, SVOCs, TAL METALS, HEX CHROM	(1) 8oz, (4) 40mL
002 / LSB-3	S	8/22/18 0910		
003 / LSB-2	S	8/22/18 0925		
004 / LSB-4	S	8/22/18 1010		
005 / LSB-5	S	8/22/18 1140		
006 / LSB-9	S	8/22/18 1350		
007 / Dup-1	S	8/22/18 1350		
008 / TB-1	AQ		VOCs	(2) 40mL

Comments:

Preservation: (check all that apply) HCl ___ MeOH ___ HNO3 ___ H2SO4 ___ NaOH ___ ZnAc ___ Ascorbic Acid ___ Other: ___

Special Instruction: Field Filtered ___ Lab to Filter ___

Samples Relinquished by / Company	Date/Time	Samples Received by / Company	Date/Time
LANGAN	8/22/18 15:00		8/22/18 1500
	8/22/18 5145		8/22/18 1915

Samples Relinquished by / Company	Date/Time	Samples Received by / Company	Date/Time
	8/22/18		8/22/18
		Samples Received in LAB by	Date/Time
		Gale	8-22-18 1915

Temp. Received at Lab: 1.6 Degrees C

Technical Report

prepared for:

Langan Engineering & Environmental Services (NJ)
300 Kimball Drive
Parsipanny NJ, 07054
Attention: Amanda Forsburg

Report Date: 08/30/2018
Client Project ID: 100732401
York Project (SDG) No.: 18H1109

Report Date: 08/30/2018
Client Project ID: 100732401
York Project (SDG) No.: 18H1109

Langan Engineering & Environmental Services (NJ)
300 Kimball Drive
Parsipanny NJ, 07054
Attention: Amanda Forsburg

Purpose and Results

This report contains the analytical data for the sample(s) identified on the attached chain-of-custody received in our laboratory on August 23, 2018 and listed below. The project was identified as your project: **100732401**.

The analyses were conducted utilizing appropriate EPA, Standard Methods, and ASTM methods as detailed in the data summary tables.

All samples were received in proper condition meeting the customary acceptance requirements for environmental samples except those indicated under the Sample and Analysis Qualifiers section of this report.

All analyses met the method and laboratory standard operating procedure requirements except as indicated by any data flags, the meaning of which are explained in the Sample and Data Qualifiers Relating to This Work Order section of this report and case narrative if applicable.

The results of the analyses, which are all reported on dry weight basis (soils) unless otherwise noted, are detailed in the following pages.

Please contact Client Services at 203.325.1371 with any questions regarding this report.

York Sample ID	Client Sample ID	Matrix	Date Collected	Date Received
18H1109-01	015/LTW-3	Water	08/23/2018	08/23/2018
18H1109-02	016/DUP-2	Water	08/23/2018	08/23/2018
18H1109-03	017/LTW-1	Water	08/23/2018	08/23/2018
18H1109-04	019/LTW-2	Water	08/23/2018	08/23/2018
18H1109-05	012/FB-2	Water	08/23/2018	08/23/2018
18H1109-06	018/TB-1	Water	08/23/2018	08/23/2018
18H1109-07	009/LSB-8	Soil	08/23/2018	08/23/2018
18H1109-08	010/LSB-10	Soil	08/23/2018	08/23/2018
18H1109-09	013/LSB-6	Soil	08/23/2018	08/23/2018
18H1109-10	014/LSB-7	Soil	08/23/2018	08/23/2018
18H1109-11	011/FB-1	Water	08/23/2018	08/23/2018

General Notes for York Project (SDG) No.: 18H1109

1. The RLs and MDLs (Reporting Limit and Method Detection Limit respectively) reported are adjusted for any dilution necessary due to the levels of target and/or non-target analytes and matrix interference. The RL(REPORTING LIMIT) is based upon the lowest standard utilized for the calibration where applicable.
2. Samples are retained for a period of thirty days after submittal of report, unless other arrangements are made.
3. York's liability for the above data is limited to the dollar value paid to York for the referenced project.
4. This report shall not be reproduced without the written approval of York Analytical Laboratories, Inc.
5. All analyses conducted met method or Laboratory SOP requirements. See the Sample and Data Qualifiers Section for further information.
6. It is noted that no analyses reported herein were subcontracted to another laboratory, unless noted in the report.
7. This report reflects results that relate only to the samples submitted on the attached chain-of-custody form(s) received by York.
8. Analyses conducted at York Analytical Laboratories, Inc. Stratford, CT are indicated by NY Cert. No. 10854; those conducted at York Analytical Laboratories, Inc., Richmond Hill, NY are indicated by NY Cert. No. 12058.

Approved By:

Date: 08/30/2018

Benjamin Gulizia
Laboratory Director

Sample Information

Client Sample ID: 015/LTW-3 **York Sample ID:** 18H1109-01

York Project (SDG) No.	Client Project ID	Matrix	Collection Date/Time	Date Received
18H1109	100732401	Water	August 23, 2018 10:45 am	08/23/2018

Volatiles, 8260 Comprehensive

Log-in Notes:

Sample Notes:

Sample Prepared by Method: EPA 5030B

CAS No.	Parameter	Result	Flag	Units	Reported to LOD/MDL	LOQ	Dilution	Reference Method	Date/Time Prepared	Date/Time Analyzed	Analyst
630-20-6	1,1,1,2-Tetrachloroethane	ND		ug/L	0.200	0.500	1	EPA 8260C Certifications:	08/27/2018 07:30 CTDOH,NELAC-NY10854,NELAC-NY12058,NJDEP,PADEP	08/27/2018 16:15	SS
71-55-6	1,1,1-Trichloroethane	ND		ug/L	0.200	0.500	1	EPA 8260C Certifications:	08/27/2018 07:30 CTDOH,NELAC-NY10854,NELAC-NY12058,NJDEP,PADEP	08/27/2018 16:15	SS
79-34-5	1,1,2,2-Tetrachloroethane	ND		ug/L	0.200	0.500	1	EPA 8260C Certifications:	08/27/2018 07:30 CTDOH,NELAC-NY10854,NELAC-NY12058,NJDEP,PADEP	08/27/2018 16:15	SS
76-13-1	1,1,2-Trichloro-1,2,2-trifluoroethane (Freon 113)	ND		ug/L	0.200	0.500	1	EPA 8260C Certifications:	08/27/2018 07:30 CTDOH,NELAC-NY10854,NELAC-NY12058,NJDEP,PADEP	08/27/2018 16:15	SS
79-00-5	1,1,2-Trichloroethane	ND		ug/L	0.200	0.500	1	EPA 8260C Certifications:	08/27/2018 07:30 CTDOH,NELAC-NY10854,NELAC-NY12058,NJDEP,PADEP	08/27/2018 16:15	SS
75-34-3	1,1-Dichloroethane	ND		ug/L	0.200	0.500	1	EPA 8260C Certifications:	08/27/2018 07:30 CTDOH,NELAC-NY10854,NELAC-NY12058,NJDEP,PADEP	08/27/2018 16:15	SS
75-35-4	1,1-Dichloroethylene	ND		ug/L	0.200	0.500	1	EPA 8260C Certifications:	08/27/2018 07:30 CTDOH,NELAC-NY10854,NELAC-NY12058,NJDEP,PADEP	08/27/2018 16:15	SS
563-58-6	1,1-Dichloropropylene	ND		ug/L	0.200	0.500	1	EPA 8260C Certifications:	08/27/2018 07:30 NELAC-NY10854,NELAC-NY12058,NJDEP	08/27/2018 16:15	SS
87-61-6	1,2,3-Trichlorobenzene	ND		ug/L	0.200	0.500	1	EPA 8260C Certifications:	08/27/2018 07:30 NELAC-NY10854,NELAC-NY12058,NJDEP,PADEP	08/27/2018 16:15	SS
96-18-4	1,2,3-Trichloropropane	ND		ug/L	0.200	0.500	1	EPA 8260C Certifications:	08/27/2018 07:30 NELAC-NY10854,NELAC-NY12058,NJDEP,PADEP	08/27/2018 16:15	SS
120-82-1	1,2,4-Trichlorobenzene	ND		ug/L	0.200	0.500	1	EPA 8260C Certifications:	08/27/2018 07:30 NELAC-NY10854,NELAC-NY12058,NJDEP,PADEP	08/27/2018 16:15	SS
95-63-6	1,2,4-Trimethylbenzene	ND		ug/L	0.200	0.500	1	EPA 8260C Certifications:	08/27/2018 07:30 CTDOH,NELAC-NY10854,NELAC-NY12058,NJDEP,PADEP	08/27/2018 16:15	SS
96-12-8	1,2-Dibromo-3-chloropropane	ND		ug/L	0.200	0.500	1	EPA 8260C Certifications:	08/27/2018 07:30 CTDOH,NELAC-NY10854,NELAC-NY12058,NJDEP,PADEP	08/27/2018 16:15	SS
106-93-4	1,2-Dibromoethane	ND		ug/L	0.200	0.500	1	EPA 8260C Certifications:	08/27/2018 07:30 CTDOH,NELAC-NY10854,NELAC-NY12058,NJDEP,PADEP	08/27/2018 16:15	SS
95-50-1	1,2-Dichlorobenzene	ND		ug/L	0.200	0.500	1	EPA 8260C Certifications:	08/27/2018 07:30 CTDOH,NELAC-NY10854,NELAC-NY12058,NJDEP,PADEP	08/27/2018 16:15	SS
107-06-2	1,2-Dichloroethane	ND		ug/L	0.200	0.500	1	EPA 8260C Certifications:	08/27/2018 07:30 CTDOH,NELAC-NY10854,NELAC-NY12058,NJDEP,PADEP	08/27/2018 16:15	SS
78-87-5	1,2-Dichloropropane	ND		ug/L	0.200	0.500	1	EPA 8260C Certifications:	08/27/2018 07:30 CTDOH,NELAC-NY10854,NELAC-NY12058,NJDEP,PADEP	08/27/2018 16:15	SS
108-67-8	1,3,5-Trimethylbenzene	ND		ug/L	0.200	0.500	1	EPA 8260C Certifications:	08/27/2018 07:30 CTDOH,NELAC-NY10854,NELAC-NY12058,NJDEP,PADEP	08/27/2018 16:15	SS
541-73-1	1,3-Dichlorobenzene	ND		ug/L	0.200	0.500	1	EPA 8260C Certifications:	08/27/2018 07:30 CTDOH,NELAC-NY10854,NELAC-NY12058,NJDEP,PADEP	08/27/2018 16:15	SS
142-28-9	1,3-Dichloropropane	ND		ug/L	0.200	0.500	1	EPA 8260C Certifications:	08/27/2018 07:30 NELAC-NY10854,NELAC-NY12058,NJDEP,PADEP	08/27/2018 16:15	SS
106-46-7	1,4-Dichlorobenzene	ND		ug/L	0.200	0.500	1	EPA 8260C Certifications:	08/27/2018 07:30 CTDOH,NELAC-NY10854,NELAC-NY12058,NJDEP,PADEP	08/27/2018 16:15	SS
123-91-1	1,4-Dioxane	ND		ug/L	40.0	200	1	EPA 8260C Certifications:	08/27/2018 07:30 NELAC-NY10854,NELAC-NY12058,NJDEP,PADEP	08/27/2018 16:15	SS

Sample Information

Client Sample ID: 015/LTW-3 **York Sample ID:** 18H1109-01

York Project (SDG) No.	Client Project ID	Matrix	Collection Date/Time	Date Received
18H1109	100732401	Water	August 23, 2018 10:45 am	08/23/2018

Volatiles, 8260 Comprehensive **Log-in Notes:** **Sample Notes:**

Sample Prepared by Method: EPA 5030B

CAS No.	Parameter	Result	Flag	Units	Reported to LOD/MDL	LOQ	Dilution	Reference Method	Date/Time Prepared	Date/Time Analyzed	Analyst
594-20-7	2,2-Dichloropropane	ND		ug/L	0.200	0.500	1	EPA 8260C Certifications:	08/27/2018 07:30 NELAC-NY10854,NELAC-NY12058,NJDEP,PADEP	08/27/2018 16:15	SS
78-93-3	2-Butanone	ND		ug/L	0.200	0.500	1	EPA 8260C Certifications:	08/27/2018 07:30 CTDOH,NELAC-NY10854,NELAC-NY12058,NJDEP,PADEP	08/27/2018 16:15	SS
95-49-8	2-Chlorotoluene	ND		ug/L	0.200	0.500	1	EPA 8260C Certifications:	08/27/2018 07:30 CTDOH,NELAC-NY10854,NELAC-NY12058,NJDEP,PADEP	08/27/2018 16:15	SS
591-78-6	2-Hexanone	ND		ug/L	0.200	0.500	1	EPA 8260C Certifications:	08/27/2018 07:30 CTDOH,NELAC-NY10854,NELAC-NY12058,NJDEP,PADEP	08/27/2018 16:15	SS
106-43-4	4-Chlorotoluene	ND		ug/L	0.200	0.500	1	EPA 8260C Certifications:	08/27/2018 07:30 CTDOH,NELAC-NY10854,NELAC-NY12058,NJDEP,PADEP	08/27/2018 16:15	SS
108-10-1	4-Methyl-2-pentanone	ND		ug/L	0.200	0.500	1	EPA 8260C Certifications:	08/27/2018 07:30 CTDOH,NELAC-NY10854,NELAC-NY12058,NJDEP,PADEP	08/27/2018 16:15	SS
67-64-1	Acetone	ND		ug/L	1.00	2.00	1	EPA 8260C Certifications:	08/27/2018 07:30 CTDOH,NELAC-NY10854,NELAC-NY12058,NJDEP,PADEP	08/27/2018 16:15	SS
107-02-8	Acrolein	ND		ug/L	0.200	0.500	1	EPA 8260C Certifications:	08/27/2018 07:30 CTDOH,NELAC-NY10854,NELAC-NY12058,NJDEP,PADEP	08/27/2018 16:15	SS
107-13-1	Acrylonitrile	ND		ug/L	0.200	2.00	1	EPA 8260C Certifications:	08/27/2018 07:30 CTDOH,NELAC-NY10854,NELAC-NY12058,NJDEP,PADEP	08/27/2018 16:15	SS
71-43-2	Benzene	ND		ug/L	0.200	0.500	1	EPA 8260C Certifications:	08/27/2018 07:30 CTDOH,NELAC-NY10854,NELAC-NY12058,NJDEP,PADEP	08/27/2018 16:15	SS
108-86-1	Bromobenzene	ND		ug/L	0.200	0.500	1	EPA 8260C Certifications:	08/27/2018 07:30 NELAC-NY10854,NELAC-NY12058,NJDEP,PADEP	08/27/2018 16:15	SS
74-97-5	Bromochloromethane	ND		ug/L	0.200	0.500	1	EPA 8260C Certifications:	08/27/2018 07:30 NELAC-NY10854,NELAC-NY12058,NJDEP,PADEP	08/27/2018 16:15	SS
75-27-4	Bromodichloromethane	ND		ug/L	0.200	0.500	1	EPA 8260C Certifications:	08/27/2018 07:30 CTDOH,NELAC-NY10854,NELAC-NY12058,NJDEP,PADEP	08/27/2018 16:15	SS
75-25-2	Bromoform	ND		ug/L	0.200	0.500	1	EPA 8260C Certifications:	08/27/2018 07:30 CTDOH,NELAC-NY10854,NELAC-NY12058,NJDEP,PADEP	08/27/2018 16:15	SS
74-83-9	Bromomethane	ND		ug/L	0.200	0.500	1	EPA 8260C Certifications:	08/27/2018 07:30 CTDOH,NELAC-NY10854,NELAC-NY12058,NJDEP,PADEP	08/27/2018 16:15	SS
75-15-0	Carbon disulfide	ND		ug/L	0.200	0.500	1	EPA 8260C Certifications:	08/27/2018 07:30 CTDOH,NELAC-NY10854,NELAC-NY12058,NJDEP,PADEP	08/27/2018 16:15	SS
56-23-5	Carbon tetrachloride	ND		ug/L	0.200	0.500	1	EPA 8260C Certifications:	08/27/2018 07:30 CTDOH,NELAC-NY10854,NELAC-NY12058,NJDEP,PADEP	08/27/2018 16:15	SS
108-90-7	Chlorobenzene	ND		ug/L	0.200	0.500	1	EPA 8260C Certifications:	08/27/2018 07:30 CTDOH,NELAC-NY10854,NELAC-NY12058,NJDEP,PADEP	08/27/2018 16:15	SS
75-00-3	Chloroethane	ND		ug/L	0.200	0.500	1	EPA 8260C Certifications:	08/27/2018 07:30 CTDOH,NELAC-NY10854,NELAC-NY12058,NJDEP,PADEP	08/27/2018 16:15	SS
67-66-3	**Chloroform**	**9.78**		ug/L	0.200	0.500	1	EPA 8260C Certifications:	08/27/2018 07:30 CTDOH,NELAC-NY10854,NELAC-NY12058,NJDEP,PADEP	08/27/2018 16:15	SS
74-87-3	Chloromethane	ND		ug/L	0.200	0.500	1	EPA 8260C Certifications:	08/27/2018 07:30 CTDOH,NELAC-NY10854,NELAC-NY12058,NJDEP,PADEP	08/27/2018 16:15	SS
156-59-2	cis-1,2-Dichloroethylene	ND		ug/L	0.200	0.500	1	EPA 8260C Certifications:	08/27/2018 07:30 CTDOH,NELAC-NY10854,NELAC-NY12058,NJDEP,PADEP	08/27/2018 16:15	SS
10061-01-5	cis-1,3-Dichloropropylene	ND		ug/L	0.200	0.500	1	EPA 8260C Certifications:	08/27/2018 07:30 CTDOH,NELAC-NY10854,NELAC-NY12058,NJDEP,PADEP	08/27/2018 16:15	SS

Sample Information

Client Sample ID: 015/LTW-3 **York Sample ID:** 18H1109-01

York Project (SDG) No.	Client Project ID	Matrix	Collection Date/Time	Date Received
18H1109	100732401	Water	August 23, 2018 10:45 am	08/23/2018

Volatiles, 8260 Comprehensive **Log-in Notes:** **Sample Notes:**

Sample Prepared by Method: EPA 5030B

CAS No.	Parameter	Result	Flag	Units	Reported to LOD/MDL	LOQ	Dilution	Reference Method	Date/Time Prepared	Date/Time Analyzed	Analyst
110-82-7	Cyclohexane	ND		ug/L	0.200	0.500	1	EPA 8260C Certifications:	08/27/2018 07:30 NELAC-NY10854,NELAC-NY12058,NJDEP,PADEP	08/27/2018 16:15	SS
124-48-1	Dibromochloromethane	ND		ug/L	0.200	0.500	1	EPA 8260C Certifications:	08/27/2018 07:30 CTDOH,NELAC-NY10854,NELAC-NY12058,NJDEP,PADEP	08/27/2018 16:15	SS
74-95-3	Dibromomethane	ND		ug/L	0.200	0.500	1	EPA 8260C Certifications:	08/27/2018 07:30 NELAC-NY10854,NELAC-NY12058,NJDEP,PADEP	08/27/2018 16:15	SS
75-71-8	Dichlorodifluoromethane	ND		ug/L	0.200	0.500	1	EPA 8260C Certifications:	08/27/2018 07:30 NELAC-NY10854,NELAC-NY12058,NJDEP,PADEP	08/27/2018 16:15	SS
100-41-4	Ethyl Benzene	ND		ug/L	0.200	0.500	1	EPA 8260C Certifications:	08/27/2018 07:30 CTDOH,NELAC-NY10854,NELAC-NY12058,NJDEP,PADEP	08/27/2018 16:15	SS
87-68-3	Hexachlorobutadiene	ND		ug/L	0.200	0.500	1	EPA 8260C Certifications:	08/27/2018 07:30 NELAC-NY10854,NELAC-NY12058,NJDEP,PADEP	08/27/2018 16:15	SS
98-82-8	Isopropylbenzene	ND		ug/L	0.200	0.500	1	EPA 8260C Certifications:	08/27/2018 07:30 CTDOH,NELAC-NY10854,NELAC-NY12058,NJDEP,PADEP	08/27/2018 16:15	SS
79-20-9	Methyl acetate	ND		ug/L	0.200	0.500	1	EPA 8260C Certifications:	08/27/2018 07:30 NELAC-NY10854,NELAC-NY12058,NJDEP,PADEP	08/27/2018 16:15	SS
1634-04-4	Methyl tert-butyl ether (MTBE)	ND		ug/L	0.200	0.500	1	EPA 8260C Certifications:	08/27/2018 07:30 CTDOH,NELAC-NY10854,NELAC-NY12058,NJDEP,PADEP	08/27/2018 16:15	SS
108-87-2	Methylcyclohexane	ND		ug/L	0.200	0.500	1	EPA 8260C Certifications:	08/27/2018 07:30 NELAC-NY10854,NELAC-NY12058,NJDEP,PADEP	08/27/2018 16:15	SS
75-09-2	Methylene chloride	ND		ug/L	1.00	2.00	1	EPA 8260C Certifications:	08/27/2018 07:30 CTDOH,NELAC-NY10854,NELAC-NY12058,NJDEP,PADEP	08/27/2018 16:15	SS
104-51-8	n-Butylbenzene	ND		ug/L	0.200	0.500	1	EPA 8260C Certifications:	08/27/2018 07:30 CTDOH,NELAC-NY10854,NELAC-NY12058,NJDEP,PADEP	08/27/2018 16:15	SS
103-65-1	n-Propylbenzene	ND		ug/L	0.200	0.500	1	EPA 8260C Certifications:	08/27/2018 07:30 CTDOH,NELAC-NY10854,NELAC-NY12058,NJDEP,PADEP	08/27/2018 16:15	SS
95-47-6	o-Xylene	ND		ug/L	0.200	0.500	1	EPA 8260C Certifications:	08/27/2018 07:30 CTDOH,NELAC-NY10854,NELAC-NY12058,PADEP	08/27/2018 16:15	SS
179601-23-1	p- & m- Xylenes	ND		ug/L	0.500	1.00	1	EPA 8260C Certifications:	08/27/2018 07:30 CTDOH,NELAC-NY10854,NELAC-NY12058,PADEP	08/27/2018 16:15	SS
99-87-6	p-Isopropyltoluene	ND		ug/L	0.200	0.500	1	EPA 8260C Certifications:	08/27/2018 07:30 CTDOH,NELAC-NY10854,NELAC-NY12058,NJDEP,PADEP	08/27/2018 16:15	SS
135-98-8	sec-Butylbenzene	ND		ug/L	0.200	0.500	1	EPA 8260C Certifications:	08/27/2018 07:30 CTDOH,NELAC-NY10854,NELAC-NY12058,NJDEP,PADEP	08/27/2018 16:15	SS
100-42-5	Styrene	ND		ug/L	0.200	0.500	1	EPA 8260C Certifications:	08/27/2018 07:30 CTDOH,NELAC-NY10854,NELAC-NY12058,NJDEP,PADEP	08/27/2018 16:15	SS
75-65-0	tert-Butyl alcohol (TBA)	ND		ug/L	0.500	2.50	1	EPA 8260C Certifications:	08/27/2018 07:30 NELAC-NY10854,NELAC-NY12058,NJDEP,PADEP	08/27/2018 16:15	SS
98-06-6	tert-Butylbenzene	ND		ug/L	0.200	0.500	1	EPA 8260C Certifications:	08/27/2018 07:30 CTDOH,NELAC-NY10854,NELAC-NY12058,NJDEP,PADEP	08/27/2018 16:15	SS
127-18-4	**Tetrachloroethylene**	**0.310**	J	ug/L	0.200	0.500	1	EPA 8260C Certifications:	08/27/2018 07:30 CTDOH,NELAC-NY10854,NELAC-NY12058,NJDEP,PADEP	08/27/2018 16:15	SS
108-88-3	Toluene	ND		ug/L	0.200	0.500	1	EPA 8260C Certifications:	08/27/2018 07:30 CTDOH,NELAC-NY10854,NELAC-NY12058,NJDEP,PADEP	08/27/2018 16:15	SS
156-60-5	trans-1,2-Dichloroethylene	ND		ug/L	0.200	0.500	1	EPA 8260C Certifications:	08/27/2018 07:30 CTDOH,NELAC-NY10854,NELAC-NY12058,NJDEP,PADEP	08/27/2018 16:15	SS

Sample Information

Client Sample ID: 015/LTW-3 **York Sample ID:** 18H1109-01

York Project (SDG) No.	Client Project ID	Matrix	Collection Date/Time	Date Received
18H1109	100732401	Water	August 23, 2018 10:45 am	08/23/2018

Volatiles, 8260 Comprehensive

Log-in Notes:

Sample Notes:

Sample Prepared by Method: EPA 5030B

CAS No.	Parameter	Result	Flag	Units	Reported to LOD/MDL	LOQ	Dilution	Reference Method	Date/Time Prepared	Date/Time Analyzed	Analyst
10061-02-6	trans-1,3-Dichloropropylene	ND		ug/L	0.200	0.500	1	EPA 8260C Certifications:	08/27/2018 07:30 CTDOH,NELAC-NY10854,NELAC-NY12058,NJDEP,PADEP	08/27/2018 16:15	SS
79-01-6	**Trichloroethylene**	**0.200**	J	ug/L	0.200	0.500	1	EPA 8260C Certifications:	08/27/2018 07:30 CTDOH,NELAC-NY10854,NELAC-NY12058,NJDEP,PADEP	08/27/2018 16:15	SS
75-69-4	Trichlorofluoromethane	ND		ug/L	0.200	0.500	1	EPA 8260C Certifications:	08/27/2018 07:30 CTDOH,NELAC-NY10854,NELAC-NY12058,NJDEP,PADEP	08/27/2018 16:15	SS
108-05-4	Vinyl acetate	ND		ug/L	0.200	0.500	1	EPA 8260C Certifications:	08/27/2018 07:30 NELAC-NY10854,NELAC-NY12058,NJDEP,PADEP	08/27/2018 16:15	SS
75-01-4	Vinyl Chloride	ND		ug/L	0.200	0.500	1	EPA 8260C Certifications:	08/27/2018 07:30 CTDOH,NELAC-NY10854,NELAC-NY12058,NJDEP,PADEP	08/27/2018 16:15	SS
1330-20-7	Xylenes, Total	ND		ug/L	0.600	1.50	1	EPA 8260C Certifications:	08/27/2018 07:30 CTDOH,NELAC-NY10854,NELAC-NY12058,NJDEP	08/27/2018 16:15	SS

	Surrogate Recoveries	Result	Acceptance Range
17060-07-0	*Surrogate: 1,2-Dichloroethane-d4*	*106 %*	*70-130*
2037-26-5	*Surrogate: Toluene-d8*	*97.5 %*	*70-130*
460-00-4	*Surrogate: p-Bromofluorobenzene*	*108 %*	*70-130*

Semi-Volatiles, 8270 Comprehensive

Log-in Notes:

Sample Notes:

Sample Prepared by Method: EPA 3510C

CAS No.	Parameter	Result	Flag	Units	Reported to LOD/MDL	LOQ	Dilution	Reference Method	Date/Time Prepared	Date/Time Analyzed	Analyst
92-52-4	1,1-Biphenyl	ND		ug/L	1.92	3.85	1	EPA 8270D Certifications:	08/24/2018 14:11 NELAC-NY10854,NJDEP,PADEP	08/27/2018 10:22	SR
95-94-3	1,2,4,5-Tetrachlorobenzene	ND		ug/L	1.92	3.85	1	EPA 8270D Certifications:	08/24/2018 14:11 NELAC-NY10854,NJDEP,PADEP	08/27/2018 10:22	SR
120-82-1	1,2,4-Trichlorobenzene	ND		ug/L	1.92	3.85	1	EPA 8270D Certifications:	08/24/2018 14:11 CTDOH,NELAC-NY10854,NJDEP,PADEP	08/27/2018 10:22	SR
95-50-1	1,2-Dichlorobenzene	ND		ug/L	1.92	3.85	1	EPA 8270D Certifications:	08/24/2018 14:11 NELAC-NY10854,PADEP	08/27/2018 10:22	SR
122-66-7	1,2-Diphenylhydrazine (as Azobenzene)	ND		ug/L	1.92	3.85	1	EPA 8270D Certifications:	08/24/2018 14:11 NELAC-NY10854,NJDEP,PADEP	08/27/2018 10:22	SR
541-73-1	1,3-Dichlorobenzene	ND		ug/L	1.92	3.85	1	EPA 8270D Certifications:	08/24/2018 14:11 NELAC-NY10854,PADEP	08/27/2018 10:22	SR
106-46-7	1,4-Dichlorobenzene	ND		ug/L	1.92	3.85	1	EPA 8270D Certifications:	08/24/2018 14:11 NELAC-NY10854,PADEP	08/27/2018 10:22	SR
58-90-2	2,3,4,6-Tetrachlorophenol	ND		ug/L	1.92	3.85	1	EPA 8270D Certifications:	08/24/2018 14:11 NELAC-NY10854,NJDEP,PADEP	08/27/2018 10:22	SR
95-95-4	2,4,5-Trichlorophenol	ND		ug/L	1.92	3.85	1	EPA 8270D Certifications:	08/24/2018 14:11 CTDOH,NELAC-NY10854,NJDEP,PADEP	08/27/2018 10:22	SR
88-06-2	2,4,6-Trichlorophenol	ND		ug/L	1.92	3.85	1	EPA 8270D Certifications:	08/24/2018 14:11 CTDOH,NELAC-NY10854,NJDEP,PADEP	08/27/2018 10:22	SR
120-83-2	2,4-Dichlorophenol	ND		ug/L	1.92	3.85	1	EPA 8270D Certifications:	08/24/2018 14:11 CTDOH,NELAC-NY10854,NJDEP,PADEP	08/27/2018 10:22	SR
105-67-9	2,4-Dimethylphenol	ND		ug/L	1.92	3.85	1	EPA 8270D Certifications:	08/24/2018 14:11 CTDOH,NELAC-NY10854,NJDEP,PADEP	08/27/2018 10:22	SR

Sample Information

Client Sample ID: 015/LTW-3 **York Sample ID:** 18H1109-01

York Project (SDG) No.	Client Project ID	Matrix	Collection Date/Time	Date Received
18H1109	100732401	Water	August 23, 2018 10:45 am	08/23/2018

Semi-Volatiles, 8270 Comprehensive

Log-in Notes:

Sample Notes:

Sample Prepared by Method: EPA 3510C

CAS No.	Parameter	Result	Flag	Units	Reported to LOD/MDL	LOQ	Dilution	Reference Method	Date/Time Prepared	Date/Time Analyzed	Analyst
51-28-5	2,4-Dinitrophenol	ND		ug/L	1.92	3.85	1	EPA 8270D Certifications:	08/24/2018 14:11	08/27/2018 10:22 CTDOH,NELAC-NY10854,NJDEP,PADEP	SR
121-14-2	2,4-Dinitrotoluene	ND		ug/L	1.92	3.85	1	EPA 8270D Certifications:	08/24/2018 14:11	08/27/2018 10:22 CTDOH,NELAC-NY10854,NJDEP,PADEP	SR
606-20-2	2,6-Dinitrotoluene	ND		ug/L	1.92	3.85	1	EPA 8270D Certifications:	08/24/2018 14:11	08/27/2018 10:22 CTDOH,NELAC-NY10854,NJDEP,PADEP	SR
91-58-7	2-Chloronaphthalene	ND		ug/L	1.92	3.85	1	EPA 8270D Certifications:	08/24/2018 14:11	08/27/2018 10:22 CTDOH,NELAC-NY10854,NJDEP,PADEP	SR
95-57-8	2-Chlorophenol	ND		ug/L	1.92	3.85	1	EPA 8270D Certifications:	08/24/2018 14:11	08/27/2018 10:22 CTDOH,NELAC-NY10854,NJDEP,PADEP	SR
91-57-6	2-Methylnaphthalene	ND		ug/L	1.92	3.85	1	EPA 8270D Certifications:	08/24/2018 14:11	08/27/2018 10:22 CTDOH,NELAC-NY10854,NJDEP,PADEP	SR
95-48-7	2-Methylphenol	ND		ug/L	1.92	3.85	1	EPA 8270D Certifications:	08/24/2018 14:11	08/27/2018 10:22 CTDOH,NELAC-NY10854,NJDEP,PADEP	SR
88-74-4	2-Nitroaniline	ND		ug/L	1.92	3.85	1	EPA 8270D Certifications:	08/24/2018 14:11	08/27/2018 10:22 CTDOH,NELAC-NY10854,NJDEP,PADEP	SR
88-75-5	2-Nitrophenol	ND		ug/L	1.92	3.85	1	EPA 8270D Certifications:	08/24/2018 14:11	08/27/2018 10:22 CTDOH,NELAC-NY10854,NJDEP,PADEP	SR
65794-96-9	3- & 4-Methylphenols	ND		ug/L	1.92	3.85	1	EPA 8270D Certifications:	08/24/2018 14:11	08/27/2018 10:22 CTDOH,NELAC-NY10854,NJDEP,PADEP	SR
91-94-1	3,3-Dichlorobenzidine	ND		ug/L	1.92	3.85	1	EPA 8270D Certifications:	08/24/2018 14:11	08/27/2018 10:22 CTDOH,NELAC-NY10854,NJDEP,PADEP	SR
99-09-2	3-Nitroaniline	ND		ug/L	1.92	3.85	1	EPA 8270D Certifications:	08/24/2018 14:11	08/27/2018 10:22 CTDOH,NELAC-NY10854,NJDEP,PADEP	SR
534-52-1	4,6-Dinitro-2-methylphenol	ND		ug/L	1.92	3.85	1	EPA 8270D Certifications:	08/24/2018 14:11	08/27/2018 10:22 CTDOH,NELAC-NY10854,NJDEP,PADEP	SR
101-55-3	4-Bromophenyl phenyl ether	ND		ug/L	1.92	3.85	1	EPA 8270D Certifications:	08/24/2018 14:11	08/27/2018 10:22 CTDOH,NELAC-NY10854,NJDEP,PADEP	SR
59-50-7	4-Chloro-3-methylphenol	ND		ug/L	1.92	3.85	1	EPA 8270D Certifications:	08/24/2018 14:11	08/27/2018 10:22 CTDOH,NELAC-NY10854,NJDEP,PADEP	SR
106-47-8	4-Chloroaniline	ND		ug/L	1.92	3.85	1	EPA 8270D Certifications:	08/24/2018 14:11	08/27/2018 10:22 CTDOH,NELAC-NY10854,NJDEP,PADEP	SR
7005-72-3	4-Chlorophenyl phenyl ether	ND		ug/L	1.92	3.85	1	EPA 8270D Certifications:	08/24/2018 14:11	08/27/2018 10:22 CTDOH,NELAC-NY10854,NJDEP,PADEP	SR
100-01-6	4-Nitroaniline	ND		ug/L	1.92	3.85	1	EPA 8270D Certifications:	08/24/2018 14:11	08/27/2018 10:22 CTDOH,NELAC-NY10854,NJDEP,PADEP	SR
100-02-7	4-Nitrophenol	ND		ug/L	3.85	3.85	1	EPA 8270D Certifications:	08/24/2018 14:11	08/27/2018 10:22 CTDOH,NELAC-NY10854,NJDEP,PADEP	SR
98-86-2	Acetophenone	ND		ug/L	1.92	3.85	1	EPA 8270D Certifications:	08/24/2018 14:11	08/27/2018 10:22 NELAC-NY10854,NJDEP,PADEP	SR
62-53-3	Aniline	ND		ug/L	1.92	3.85	1	EPA 8270D Certifications:	08/24/2018 14:11	08/27/2018 10:22 NELAC-NY10854,NJDEP,PADEP	SR
100-52-7	Benzaldehyde	ND		ug/L	1.92	3.85	1	EPA 8270D Certifications:	08/24/2018 14:11	08/27/2018 10:22 NELAC-NY10854,NJDEP,PADEP	SR
92-87-5	Benzidine	ND		ug/L	3.85	3.85	1	EPA 8270D Certifications:	08/24/2018 14:11	08/27/2018 10:22 CTDOH,NELAC-NY10854,NJDEP,PADEP	SR

Sample Information

Client Sample ID: 015/LTW-3 **York Sample ID:** 18H1109-01

York Project (SDG) No.	Client Project ID	Matrix	Collection Date/Time	Date Received
18H1109	100732401	Water	August 23, 2018 10:45 am	08/23/2018

Semi-Volatiles, 8270 Comprehensive

Log-in Notes:

Sample Notes:

Sample Prepared by Method: EPA 3510C

CAS No.	Parameter	Result	Flag	Units	Reported to LOD/MDL	LOQ	Dilution	Reference Method	Date/Time Prepared	Date/Time Analyzed	Analyst
65-85-0	Benzoic acid	ND		ug/L	19.2	38.5	1	EPA 8270D Certifications: NELAC-NY10854,NJDEP,PADEP	08/24/2018 14:11	08/27/2018 10:22	SR
100-51-6	Benzyl alcohol	ND		ug/L	1.92	3.85	1	EPA 8270D Certifications: NELAC-NY10854,NJDEP,PADEP	08/24/2018 14:11	08/27/2018 10:22	SR
85-68-7	Benzyl butyl phthalate	ND		ug/L	1.92	3.85	1	EPA 8270D Certifications: CTDOH,NELAC-NY10854,NJDEP,PADEP	08/24/2018 14:11	08/27/2018 10:22	SR
111-91-1	Bis(2-chloroethoxy)methane	ND		ug/L	1.92	3.85	1	EPA 8270D Certifications: CTDOH,NELAC-NY10854,NJDEP,PADEP	08/24/2018 14:11	08/27/2018 10:22	SR
111-44-4	Bis(2-chloroethyl)ether	ND		ug/L	0.769	3.85	1	EPA 8270D Certifications: CTDOH,NELAC-NY10854,NJDEP,PADEP	08/24/2018 14:11	08/27/2018 10:22	SR
108-60-1	Bis(2-chloroisopropyl)ether	ND		ug/L	1.92	3.85	1	EPA 8270D Certifications: CTDOH,NELAC-NY10854,NJDEP,PADEP	08/24/2018 14:11	08/27/2018 10:22	SR
105-60-2	Caprolactam	ND		ug/L	1.92	3.85	1	EPA 8270D Certifications: NELAC-NY10854,NJDEP,PADEP	08/24/2018 14:11	08/27/2018 10:22	SR
86-74-8	Carbazole	ND		ug/L	1.92	3.85	1	EPA 8270D Certifications: CTDOH,NELAC-NY10854,NJDEP,PADEP	08/24/2018 14:11	08/27/2018 10:22	SR
132-64-9	Dibenzofuran	ND		ug/L	1.92	3.85	1	EPA 8270D Certifications: CTDOH,NELAC-NY10854,NJDEP,PADEP	08/24/2018 14:11	08/27/2018 10:22	SR
84-66-2	Diethyl phthalate	ND		ug/L	1.92	3.85	1	EPA 8270D Certifications: CTDOH,NELAC-NY10854,NJDEP,PADEP	08/24/2018 14:11	08/27/2018 10:22	SR
131-11-3	Dimethyl phthalate	ND		ug/L	1.92	3.85	1	EPA 8270D Certifications: CTDOH,NELAC-NY10854,NJDEP,PADEP	08/24/2018 14:11	08/27/2018 10:22	SR
84-74-2	Di-n-butyl phthalate	ND		ug/L	1.92	3.85	1	EPA 8270D Certifications: CTDOH,NELAC-NY10854,NJDEP,PADEP	08/24/2018 14:11	08/27/2018 10:22	SR
117-84-0	Di-n-octyl phthalate	ND		ug/L	1.92	3.85	1	EPA 8270D Certifications: CTDOH,NELAC-NY10854,NJDEP,PADEP	08/24/2018 14:11	08/27/2018 10:22	SR
77-47-4	Hexachlorocyclopentadiene	ND		ug/L	3.85	7.69	1	EPA 8270D Certifications: CTDOH,NELAC-NY10854,NJDEP,PADEP	08/24/2018 14:11	08/27/2018 10:22	SR
78-59-1	Isophorone	ND		ug/L	1.92	3.85	1	EPA 8270D Certifications: CTDOH,NELAC-NY10854,NJDEP,PADEP	08/24/2018 14:11	08/27/2018 10:22	SR
621-64-7	N-nitroso-di-n-propylamine	ND		ug/L	1.92	3.85	1	EPA 8270D Certifications: CTDOH,NELAC-NY10854,NJDEP,PADEP	08/24/2018 14:11	08/27/2018 10:22	SR
86-30-6	N-Nitrosodiphenylamine	ND		ug/L	1.92	3.85	1	EPA 8270D Certifications: CTDOH,NELAC-NY10854,NJDEP,PADEP	08/24/2018 14:11	08/27/2018 10:22	SR
108-95-2	Phenol	ND		ug/L	1.92	3.85	1	EPA 8270D Certifications: CTDOH,NELAC-NY10854,NJDEP,PADEP	08/24/2018 14:11	08/27/2018 10:22	SR
110-86-1	Pyridine	ND		ug/L	1.92	3.85	1	EPA 8270D Certifications: CTDOH,NELAC-NY10854,NJDEP,PADEP	08/24/2018 14:11	08/27/2018 10:22	SR

	Surrogate Recoveries	Result	Acceptance Range
367-12-4	*Surrogate: 2-Fluorophenol*	*26.5 %*	*19.7-63.1*
4165-62-2	*Surrogate: Phenol-d5*	*14.5 %*	*10.1-41.7*
4165-60-0	*Surrogate: Nitrobenzene-d5*	*85.2 %*	*50.2-113*
321-60-8	*Surrogate: 2-Fluorobiphenyl*	*74.4 %*	*39.9-105*
118-79-6	*Surrogate: 2,4,6-Tribromophenol*	*133 %*	*39.3-151*
1718-51-0	*Surrogate: Terphenyl-d14*	*106 %*	*30.7-106*

Sample Information

Client Sample ID: 015/LTW-3 **York Sample ID:** 18H1109-01

York Project (SDG) No.	Client Project ID	Matrix	Collection Date/Time	Date Received
18H1109	100732401	Water	August 23, 2018 10:45 am	08/23/2018

Semi-Volatiles, 8270 Comprehensive

Log-in Notes:

Sample Notes:

Sample Prepared by Method: EPA 3510C

CAS No.	Parameter	Result	Flag	Units	Reported to LOQ	Dilution	Reference Method	Date/Time Prepared	Date/Time Analyzed	Analyst
83-32-9	Acenaphthene	ND		ug/L	0.0385	1	EPA 8270D SIM Certifications: CTDOH,NELAC-NY10854,NJDEP,PADEP	08/24/2018 14:11	08/25/2018 19:45	SR
208-96-8	Acenaphthylene	ND		ug/L	0.0385	1	EPA 8270D SIM Certifications: CTDOH,NELAC-NY10854,NJDEP,PADEP	08/24/2018 14:11	08/25/2018 19:45	SR
120-12-7	Anthracene	ND		ug/L	0.0385	1	EPA 8270D SIM Certifications: CTDOH,NELAC-NY10854,NJDEP,PADEP	08/24/2018 14:11	08/25/2018 19:45	SR
1912-24-9	Atrazine	ND		ug/L	0.385	1	EPA 8270D SIM Certifications: CTDOH,NELAC-NY10854,NJDEP	08/24/2018 14:11	08/25/2018 19:45	SR
56-55-3	Benzo(a)anthracene	ND		ug/L	0.0385	1	EPA 8270D SIM Certifications: CTDOH,NELAC-NY10854,NJDEP,PADEP	08/24/2018 14:11	08/25/2018 19:45	SR
50-32-8	Benzo(a)pyrene	ND		ug/L	0.0385	1	EPA 8270D SIM Certifications: CTDOH,NELAC-NY10854,NJDEP,PADEP	08/24/2018 14:11	08/25/2018 19:45	SR
205-99-2	Benzo(b)fluoranthene	ND		ug/L	0.0385	1	EPA 8270D SIM Certifications: CTDOH,NELAC-NY10854,NJDEP,PADEP	08/24/2018 14:11	08/25/2018 19:45	SR
191-24-2	Benzo(g,h,i)perylene	ND		ug/L	0.0385	1	EPA 8270D SIM Certifications: CTDOH,NELAC-NY10854,NJDEP,PADEP	08/24/2018 14:11	08/25/2018 19:45	SR
207-08-9	Benzo(k)fluoranthene	ND		ug/L	0.0385	1	EPA 8270D SIM Certifications: CTDOH,NELAC-NY10854,NJDEP,PADEP	08/24/2018 14:11	08/25/2018 19:45	SR
117-81-7	Bis(2-ethylhexyl)phthalate	ND		ug/L	0.385	1	EPA 8270D SIM Certifications: CTDOH,NELAC-NY10854,NJDEP	08/24/2018 14:11	08/25/2018 19:45	SR
218-01-9	Chrysene	ND		ug/L	0.0385	1	EPA 8270D SIM Certifications: CTDOH,NELAC-NY10854,NJDEP,PADEP	08/24/2018 14:11	08/25/2018 19:45	SR
53-70-3	Dibenzo(a,h)anthracene	ND		ug/L	0.0385	1	EPA 8270D SIM Certifications: CTDOH,NELAC-NY10854,NJDEP,PADEP	08/24/2018 14:11	08/25/2018 19:45	SR
206-44-0	Fluoranthene	ND		ug/L	0.0385	1	EPA 8270D SIM Certifications: CTDOH,NELAC-NY10854,NJDEP,PADEP	08/24/2018 14:11	08/25/2018 19:45	SR
86-73-7	Fluorene	ND		ug/L	0.0385	1	EPA 8270D SIM Certifications: CTDOH,NELAC-NY10854,NJDEP,PADEP	08/24/2018 14:11	08/25/2018 19:45	SR
118-74-1	Hexachlorobenzene	ND		ug/L	0.0154	1	EPA 8270D SIM Certifications: CTDOH,NELAC-NY10854,NJDEP	08/24/2018 14:11	08/25/2018 19:45	SR
87-68-3	Hexachlorobutadiene	ND		ug/L	0.385	1	EPA 8270D SIM Certifications: CTDOH,NELAC-NY10854,NJDEP	08/24/2018 14:11	08/25/2018 19:45	SR
67-72-1	Hexachloroethane	ND		ug/L	0.385	1	EPA 8270D SIM Certifications: CTDOH,NELAC-NY10854,NJDEP	08/24/2018 14:11	08/25/2018 19:45	SR
193-39-5	Indeno(1,2,3-cd)pyrene	ND		ug/L	0.0385	1	EPA 8270D SIM Certifications: CTDOH,NELAC-NY10854,NJDEP,PADEP	08/24/2018 14:11	08/25/2018 19:45	SR
91-20-3	Naphthalene	ND		ug/L	0.0385	1	EPA 8270D SIM Certifications: CTDOH,NELAC-NY10854,NJDEP,PADEP	08/24/2018 14:11	08/25/2018 19:45	SR
98-95-3	Nitrobenzene	ND		ug/L	0.192	1	EPA 8270D SIM Certifications: CTDOH,NELAC-NY10854,NJDEP	08/24/2018 14:11	08/25/2018 19:45	SR
62-75-9	N-Nitrosodimethylamine	ND		ug/L	0.385	1	EPA 8270D SIM Certifications: CTDOH,NELAC-NY10854,NJDEP	08/24/2018 14:11	08/25/2018 19:45	SR
87-86-5	Pentachlorophenol	ND		ug/L	0.192	1	EPA 8270D SIM Certifications: CTDOH,NELAC-NY10854,NJDEP	08/24/2018 14:11	08/25/2018 19:45	SR
85-01-8	Phenanthrene	ND		ug/L	0.0385	1	EPA 8270D SIM Certifications: CTDOH,NELAC-NY10854,NJDEP,PADEP	08/24/2018 14:11	08/25/2018 19:45	SR
129-00-0	Pyrene	ND		ug/L	0.0385	1	EPA 8270D SIM Certifications: CTDOH,NELAC-NY10854,NJDEP,PADEP	08/24/2018 14:11	08/25/2018 19:45	SR

Sample Information

Client Sample ID: 015/LTW-3 **York Sample ID:** 18H1109-01

York Project (SDG) No.	Client Project ID	Matrix	Collection Date/Time	Date Received
18H1109	100732401	Water	August 23, 2018 10:45 am	08/23/2018

Metals, Target Analyte, ICP

Log-in Notes:

Sample Notes:

Sample Prepared by Method: EPA 3015A

CAS No.	Parameter	Result	Flag	Units	Reported to LOQ	Dilution	Reference Method	Date/Time Prepared	Date/Time Analyzed	Analyst
7429-90-5	**Aluminum**	**0.121**		mg/L	0.0556	1	EPA 6010C	08/27/2018 12:51	08/28/2018 13:08	KML
							Certifications: CTDOH,NELAC-NY10854,NJDEP,PADEP			
7440-39-3	**Barium**	**0.173**		mg/L	0.0111	1	EPA 6010C	08/27/2018 12:51	08/28/2018 13:08	KML
							Certifications: CTDOH,NELAC-NY10854,NJDEP,PADEP			
7440-70-2	**Calcium**	**104**		mg/L	0.0556	1	EPA 6010C	08/27/2018 12:51	08/28/2018 13:08	KML
							Certifications: CTDOH,NELAC-NY10854,NJDEP,PADEP			
7440-47-3	Chromium	ND		mg/L	0.00556	1	EPA 6010C	08/27/2018 12:51	08/28/2018 13:08	KML
							Certifications: CTDOH,NELAC-NY10854,NJDEP,PADEP			
7440-48-4	Cobalt	ND		mg/L	0.00556	1	EPA 6010C	08/27/2018 12:51	08/28/2018 13:08	KML
							Certifications: CTDOH,NELAC-NY10854,NJDEP,PADEP			
7440-50-8	**Copper**	**0.00706**		mg/L	0.00556	1	EPA 6010C	08/27/2018 12:51	08/28/2018 13:08	KML
							Certifications: CTDOH,NELAC-NY10854,NJDEP,PADEP			
7439-89-6	**Iron**	**0.827**	B	mg/L	0.0222	1	EPA 6010C	08/27/2018 12:51	08/28/2018 13:08	KML
							Certifications: CTDOH,NELAC-NY10854,NJDEP,PADEP			
7439-92-1	Lead	ND		mg/L	0.00556	1	EPA 6010C	08/27/2018 12:51	08/28/2018 13:08	KML
							Certifications: CTDOH,NELAC-NY10854,NJDEP,PADEP			
7439-95-4	**Magnesium**	**32.2**		mg/L	0.0556	1	EPA 6010C	08/27/2018 12:51	08/28/2018 13:08	KML
							Certifications: CTDOH,NELAC-NY10854,NJDEP,PADEP			
7439-96-5	**Manganese**	**1.23**		mg/L	0.00556	1	EPA 6010C	08/27/2018 12:51	08/28/2018 13:08	KML
							Certifications: CTDOH,NELAC-NY10854,NJDEP,PADEP			
7440-02-0	Nickel	ND		mg/L	0.00556	1	EPA 6010C	08/27/2018 12:51	08/28/2018 13:08	KML
							Certifications: CTDOH,NELAC-NY10854,NJDEP,PADEP			
7440-09-7	**Potassium**	**10.2**		mg/L	0.0556	1	EPA 6010C	08/27/2018 12:51	08/28/2018 13:08	KML
							Certifications: CTDOH,NELAC-NY10854,NJDEP,PADEP			
7440-22-4	Silver	ND		mg/L	0.00556	1	EPA 6010C	08/27/2018 12:51	08/28/2018 13:08	KML
							Certifications: CTDOH,NELAC-NY10854,NJDEP,PADEP			
7440-23-5	**Sodium**	**188**		mg/L	0.111	1	EPA 6010C	08/27/2018 12:51	08/28/2018 13:08	KML
							Certifications: CTDOH,NELAC-NY10854,NJDEP,PADEP			
7440-62-2	Vanadium	ND		mg/L	0.0111	1	EPA 6010C	08/27/2018 12:51	08/28/2018 13:08	KML
							Certifications: CTDOH,NELAC-NY10854,NJDEP,PADEP			
7440-66-6	Zinc	ND		mg/L	0.0167	1	EPA 6010C	08/27/2018 12:51	08/28/2018 13:08	KML
							Certifications: CTDOH,NELAC-NY10854,NJDEP,PADEP			

Metals, Target Analyte, ICPMS

Log-in Notes:

Sample Notes:

Sample Prepared by Method: EPA 3015A

CAS No.	Parameter	Result	Flag	Units	Reported to LOQ	Dilution	Reference Method	Date/Time Prepared	Date/Time Analyzed	Analyst
7440-36-0	Antimony	ND		ug/L	1.00	1	EPA 6020A	08/29/2018 14:29	08/30/2018 13:01	KML
							Certifications: CTDOH,NELAC-NY10854,NJDEP,PADEP			
7440-38-2	Arsenic	ND		ug/L	1.00	1	EPA 6020A	08/29/2018 14:29	08/30/2018 13:01	KML
							Certifications: CTDOH,NELAC-NY10854,NJDEP,PADEP			
7440-41-7	Beryllium	ND		ug/L	1.00	1	EPA 6020A	08/29/2018 14:29	08/30/2018 13:01	KML
							Certifications: CTDOH,NELAC-NY10854,NJDEP,PADEP			

Sample Information

Client Sample ID: 015/LTW-3 **York Sample ID:** 18H1109-01

York Project (SDG) No.	Client Project ID	Matrix	Collection Date/Time	Date Received
18H1109	100732401	Water	August 23, 2018 10:45 am	08/23/2018

Metals, Target Analyte, ICPMS

Log-in Notes:

Sample Notes:

Sample Prepared by Method: EPA 3015A

CAS No.	Parameter	Result	Flag	Units	Reported to LOQ	Dilution	Reference Method	Date/Time Prepared	Date/Time Analyzed	Analyst
7440-43-9	Cadmium	ND		ug/L	1.00	1	EPA 6020A Certifications: CTDOH,NELAC-NY10854,NJDEP,PADEP	08/29/2018 14:29	08/30/2018 13:01	KML
7782-49-2	**Selenium**	**3.47**		ug/L	1.00	1	EPA 6020A Certifications: CTDOH,NELAC-NY10854,NJDEP,PADEP	08/29/2018 14:29	08/30/2018 13:01	KML
7440-28-0	Thallium	ND		ug/L	1.00	1	EPA 6020A Certifications: CTDOH,NELAC-NY10854,NJDEP,PADEP	08/29/2018 14:29	08/30/2018 13:01	KML

Mercury by 7473

Log-in Notes:

Sample Notes:

Sample Prepared by Method: EPA 7473 water

CAS No.	Parameter	Result	Flag	Units	Reported to LOQ	Dilution	Reference Method	Date/Time Prepared	Date/Time Analyzed	Analyst
7439-97-6	Mercury	ND		mg/L	0.00020	1	EPA 7473 Certifications: CTDOH,NELAC-NY10854,NJDEP,PADEP	08/24/2018 08:58	08/24/2018 09:54	SY

Chromium, Hexavalent

Log-in Notes:

Sample Notes:

Sample Prepared by Method: Analysis Preparation

CAS No.	Parameter	Result	Flag	Units	Reported to LOQ	Dilution	Reference Method	Date/Time Prepared	Date/Time Analyzed	Analyst
18540-29-9	Chromium, Hexavalent	ND		ug/L	10.0	1	EPA 7196A Certifications: NELAC-NY10854,CTDOH,NJDEP,PADEP	08/24/2018 10:36	08/24/2018 10:36	TJM

Sample Information

Client Sample ID: 016/DUP-2 **York Sample ID:** 18H1109-02

York Project (SDG) No.	Client Project ID	Matrix	Collection Date/Time	Date Received
18H1109	100732401	Water	August 23, 2018 10:45 am	08/23/2018

Volatiles, 8260 Comprehensive

Log-in Notes:

Sample Notes:

Sample Prepared by Method: EPA 5030B

CAS No.	Parameter	Result	Flag	Units	Reported to LOD/MDL	LOQ	Dilution	Reference Method	Date/Time Prepared	Date/Time Analyzed	Analyst
630-20-6	1,1,1,2-Tetrachloroethane	ND		ug/L	0.200	0.500	1	EPA 8260C Certifications: CTDOH,NELAC-NY10854,NELAC-NY12058,NJDEP,PADEP	08/27/2018 07:30	08/27/2018 16:47	SS
71-55-6	1,1,1-Trichloroethane	ND		ug/L	0.200	0.500	1	EPA 8260C Certifications: CTDOH,NELAC-NY10854,NELAC-NY12058,NJDEP,PADEP	08/27/2018 07:30	08/27/2018 16:47	SS
79-34-5	1,1,2,2-Tetrachloroethane	ND		ug/L	0.200	0.500	1	EPA 8260C Certifications: CTDOH,NELAC-NY10854,NELAC-NY12058,NJDEP,PADEP	08/27/2018 07:30	08/27/2018 16:47	SS
76-13-1	1,1,2-Trichloro-1,2,2-trifluoroethane (Freon 113)	ND		ug/L	0.200	0.500	1	EPA 8260C Certifications: CTDOH,NELAC-NY10854,NELAC-NY12058,NJDEP,PADEP	08/27/2018 07:30	08/27/2018 16:47	SS

Sample Information

Client Sample ID: 016/DUP-2 **York Sample ID:** 18H1109-02

York Project (SDG) No.	Client Project ID	Matrix	Collection Date/Time	Date Received
18H1109	100732401	Water	August 23, 2018 10:45 am	08/23/2018

Volatiles, 8260 Comprehensive

Log-in Notes:

Sample Notes:

Sample Prepared by Method: EPA 5030B

CAS No.	Parameter	Result	Flag	Units	Reported to LOD/MDL	LOQ	Dilution	Reference Method	Date/Time Prepared	Date/Time Analyzed	Analyst
79-00-5	1,1,2-Trichloroethane	ND		ug/L	0.200	0.500	1	EPA 8260C Certifications:	08/27/2018 07:30	08/27/2018 16:47 CTDOH,NELAC-NY10854,NELAC-NY12058,NJDEP,PADEP	SS
75-34-3	1,1-Dichloroethane	ND		ug/L	0.200	0.500	1	EPA 8260C Certifications:	08/27/2018 07:30	08/27/2018 16:47 CTDOH,NELAC-NY10854,NELAC-NY12058,NJDEP,PADEP	SS
75-35-4	1,1-Dichloroethylene	ND		ug/L	0.200	0.500	1	EPA 8260C Certifications:	08/27/2018 07:30	08/27/2018 16:47 CTDOH,NELAC-NY10854,NELAC-NY12058,NJDEP,PADEP	SS
563-58-6	1,1-Dichloropropylene	ND		ug/L	0.200	0.500	1	EPA 8260C Certifications:	08/27/2018 07:30	08/27/2018 16:47 NELAC-NY10854,NELAC-NY12058,NJDEP	SS
87-61-6	1,2,3-Trichlorobenzene	ND		ug/L	0.200	0.500	1	EPA 8260C Certifications:	08/27/2018 07:30	08/27/2018 16:47 NELAC-NY10854,NELAC-NY12058,NJDEP,PADEP	SS
96-18-4	1,2,3-Trichloropropane	ND		ug/L	0.200	0.500	1	EPA 8260C Certifications:	08/27/2018 07:30	08/27/2018 16:47 NELAC-NY10854,NELAC-NY12058,NJDEP,PADEP	SS
120-82-1	1,2,4-Trichlorobenzene	ND		ug/L	0.200	0.500	1	EPA 8260C Certifications:	08/27/2018 07:30	08/27/2018 16:47 NELAC-NY10854,NELAC-NY12058,NJDEP,PADEP	SS
95-63-6	1,2,4-Trimethylbenzene	ND		ug/L	0.200	0.500	1	EPA 8260C Certifications:	08/27/2018 07:30	08/27/2018 16:47 CTDOH,NELAC-NY10854,NELAC-NY12058,NJDEP,PADEP	SS
96-12-8	1,2-Dibromo-3-chloropropane	ND		ug/L	0.200	0.500	1	EPA 8260C Certifications:	08/27/2018 07:30	08/27/2018 16:47 CTDOH,NELAC-NY10854,NELAC-NY12058,NJDEP,PADEP	SS
106-93-4	1,2-Dibromoethane	ND		ug/L	0.200	0.500	1	EPA 8260C Certifications:	08/27/2018 07:30	08/27/2018 16:47 CTDOH,NELAC-NY10854,NELAC-NY12058,NJDEP,PADEP	SS
95-50-1	1,2-Dichlorobenzene	ND		ug/L	0.200	0.500	1	EPA 8260C Certifications:	08/27/2018 07:30	08/27/2018 16:47 CTDOH,NELAC-NY10854,NELAC-NY12058,NJDEP,PADEP	SS
107-06-2	1,2-Dichloroethane	ND		ug/L	0.200	0.500	1	EPA 8260C Certifications:	08/27/2018 07:30	08/27/2018 16:47 CTDOH,NELAC-NY10854,NELAC-NY12058,NJDEP,PADEP	SS
78-87-5	1,2-Dichloropropane	ND		ug/L	0.200	0.500	1	EPA 8260C Certifications:	08/27/2018 07:30	08/27/2018 16:47 CTDOH,NELAC-NY10854,NELAC-NY12058,NJDEP,PADEP	SS
108-67-8	1,3,5-Trimethylbenzene	ND		ug/L	0.200	0.500	1	EPA 8260C Certifications:	08/27/2018 07:30	08/27/2018 16:47 CTDOH,NELAC-NY10854,NELAC-NY12058,NJDEP,PADEP	SS
541-73-1	1,3-Dichlorobenzene	ND		ug/L	0.200	0.500	1	EPA 8260C Certifications:	08/27/2018 07:30	08/27/2018 16:47 CTDOH,NELAC-NY10854,NELAC-NY12058,NJDEP,PADEP	SS
142-28-9	1,3-Dichloropropane	ND		ug/L	0.200	0.500	1	EPA 8260C Certifications:	08/27/2018 07:30	08/27/2018 16:47 NELAC-NY10854,NELAC-NY12058,NJDEP,PADEP	SS
106-46-7	1,4-Dichlorobenzene	ND		ug/L	0.200	0.500	1	EPA 8260C Certifications:	08/27/2018 07:30	08/27/2018 16:47 CTDOH,NELAC-NY10854,NELAC-NY12058,NJDEP,PADEP	SS
123-91-1	1,4-Dioxane	ND		ug/L	40.0	200	1	EPA 8260C Certifications:	08/27/2018 07:30	08/27/2018 16:47 NELAC-NY10854,NELAC-NY12058,NJDEP,PADEP	SS
594-20-7	2,2-Dichloropropane	ND		ug/L	0.200	0.500	1	EPA 8260C Certifications:	08/27/2018 07:30	08/27/2018 16:47 NELAC-NY10854,NELAC-NY12058,NJDEP,PADEP	SS
78-93-3	2-Butanone	ND		ug/L	0.200	0.500	1	EPA 8260C Certifications:	08/27/2018 07:30	08/27/2018 16:47 CTDOH,NELAC-NY10854,NELAC-NY12058,NJDEP,PADEP	SS
95-49-8	2-Chlorotoluene	ND		ug/L	0.200	0.500	1	EPA 8260C Certifications:	08/27/2018 07:30	08/27/2018 16:47 CTDOH,NELAC-NY10854,NELAC-NY12058,NJDEP,PADEP	SS
591-78-6	2-Hexanone	ND		ug/L	0.200	0.500	1	EPA 8260C Certifications:	08/27/2018 07:30	08/27/2018 16:47 CTDOH,NELAC-NY10854,NELAC-NY12058,NJDEP,PADEP	SS
106-43-4	4-Chlorotoluene	ND		ug/L	0.200	0.500	1	EPA 8260C Certifications:	08/27/2018 07:30	08/27/2018 16:47 CTDOH,NELAC-NY10854,NELAC-NY12058,NJDEP,PADEP	SS

Sample Information

Client Sample ID: 016/DUP-2 **York Sample ID:** 18H1109-02

York Project (SDG) No.	Client Project ID	Matrix	Collection Date/Time	Date Received
18H1109	100732401	Water	August 23, 2018 10:45 am	08/23/2018

Volatiles, 8260 Comprehensive **Log-in Notes:** **Sample Notes:**

Sample Prepared by Method: EPA 5030B

CAS No.	Parameter	Result	Flag	Units	Reported to LOD/MDL	LOQ	Dilution	Reference Method	Date/Time Prepared	Date/Time Analyzed	Analyst
108-10-1	4-Methyl-2-pentanone	ND		ug/L	0.200	0.500	1	EPA 8260C Certifications:	08/27/2018 07:30	08/27/2018 16:47 CTDOH,NELAC-NY10854,NELAC-NY12058,NJDEP,PADEP	SS
67-64-1	Acetone	ND		ug/L	1.00	2.00	1	EPA 8260C Certifications:	08/27/2018 07:30	08/27/2018 16:47 CTDOH,NELAC-NY10854,NELAC-NY12058,NJDEP,PADEP	SS
107-02-8	Acrolein	ND		ug/L	0.200	0.500	1	EPA 8260C Certifications:	08/27/2018 07:30	08/27/2018 16:47 CTDOH,NELAC-NY10854,NELAC-NY12058,NJDEP,PADEP	SS
107-13-1	Acrylonitrile	ND		ug/L	0.200	2.00	1	EPA 8260C Certifications:	08/27/2018 07:30	08/27/2018 16:47 CTDOH,NELAC-NY10854,NELAC-NY12058,NJDEP,PADEP	SS
71-43-2	Benzene	ND		ug/L	0.200	0.500	1	EPA 8260C Certifications:	08/27/2018 07:30	08/27/2018 16:47 CTDOH,NELAC-NY10854,NELAC-NY12058,NJDEP,PADEP	SS
108-86-1	Bromobenzene	ND		ug/L	0.200	0.500	1	EPA 8260C Certifications:	08/27/2018 07:30	08/27/2018 16:47 NELAC-NY10854,NELAC-NY12058,NJDEP,PADEP	SS
74-97-5	Bromochloromethane	ND		ug/L	0.200	0.500	1	EPA 8260C Certifications:	08/27/2018 07:30	08/27/2018 16:47 NELAC-NY10854,NELAC-NY12058,NJDEP,PADEP	SS
75-27-4	Bromodichloromethane	ND		ug/L	0.200	0.500	1	EPA 8260C Certifications:	08/27/2018 07:30	08/27/2018 16:47 CTDOH,NELAC-NY10854,NELAC-NY12058,NJDEP,PADEP	SS
75-25-2	Bromoform	ND		ug/L	0.200	0.500	1	EPA 8260C Certifications:	08/27/2018 07:30	08/27/2018 16:47 CTDOH,NELAC-NY10854,NELAC-NY12058,NJDEP,PADEP	SS
74-83-9	Bromomethane	ND		ug/L	0.200	0.500	1	EPA 8260C Certifications:	08/27/2018 07:30	08/27/2018 16:47 CTDOH,NELAC-NY10854,NELAC-NY12058,NJDEP,PADEP	SS
75-15-0	Carbon disulfide	ND		ug/L	0.200	0.500	1	EPA 8260C Certifications:	08/27/2018 07:30	08/27/2018 16:47 CTDOH,NELAC-NY10854,NELAC-NY12058,NJDEP,PADEP	SS
56-23-5	Carbon tetrachloride	ND		ug/L	0.200	0.500	1	EPA 8260C Certifications:	08/27/2018 07:30	08/27/2018 16:47 CTDOH,NELAC-NY10854,NELAC-NY12058,NJDEP,PADEP	SS
108-90-7	Chlorobenzene	ND		ug/L	0.200	0.500	1	EPA 8260C Certifications:	08/27/2018 07:30	08/27/2018 16:47 CTDOH,NELAC-NY10854,NELAC-NY12058,NJDEP,PADEP	SS
75-00-3	Chloroethane	ND		ug/L	0.200	0.500	1	EPA 8260C Certifications:	08/27/2018 07:30	08/27/2018 16:47 CTDOH,NELAC-NY10854,NELAC-NY12058,NJDEP,PADEP	SS
67-66-3	**Chloroform**	**9.75**		ug/L	0.200	0.500	1	EPA 8260C Certifications:	08/27/2018 07:30	08/27/2018 16:47 CTDOH,NELAC-NY10854,NELAC-NY12058,NJDEP,PADEP	SS
74-87-3	Chloromethane	ND		ug/L	0.200	0.500	1	EPA 8260C Certifications:	08/27/2018 07:30	08/27/2018 16:47 CTDOH,NELAC-NY10854,NELAC-NY12058,NJDEP,PADEP	SS
156-59-2	cis-1,2-Dichloroethylene	ND		ug/L	0.200	0.500	1	EPA 8260C Certifications:	08/27/2018 07:30	08/27/2018 16:47 CTDOH,NELAC-NY10854,NELAC-NY12058,NJDEP,PADEP	SS
10061-01-5	cis-1,3-Dichloropropylene	ND		ug/L	0.200	0.500	1	EPA 8260C Certifications:	08/27/2018 07:30	08/27/2018 16:47 CTDOH,NELAC-NY10854,NELAC-NY12058,NJDEP,PADEP	SS
110-82-7	Cyclohexane	ND		ug/L	0.200	0.500	1	EPA 8260C Certifications:	08/27/2018 07:30	08/27/2018 16:47 NELAC-NY10854,NELAC-NY12058,NJDEP,PADEP	SS
124-48-1	Dibromochloromethane	ND		ug/L	0.200	0.500	1	EPA 8260C Certifications:	08/27/2018 07:30	08/27/2018 16:47 CTDOH,NELAC-NY10854,NELAC-NY12058,NJDEP,PADEP	SS
74-95-3	Dibromomethane	ND		ug/L	0.200	0.500	1	EPA 8260C Certifications:	08/27/2018 07:30	08/27/2018 16:47 NELAC-NY10854,NELAC-NY12058,NJDEP,PADEP	SS
75-71-8	Dichlorodifluoromethane	ND		ug/L	0.200	0.500	1	EPA 8260C Certifications:	08/27/2018 07:30	08/27/2018 16:47 NELAC-NY10854,NELAC-NY12058,NJDEP,PADEP	SS
100-41-4	Ethyl Benzene	ND		ug/L	0.200	0.500	1	EPA 8260C Certifications:	08/27/2018 07:30	08/27/2018 16:47 CTDOH,NELAC-NY10854,NELAC-NY12058,NJDEP,PADEP	SS

Sample Information

Client Sample ID: 016/DUP-2 **York Sample ID:** 18H1109-02

York Project (SDG) No.	Client Project ID	Matrix	Collection Date/Time	Date Received
18H1109	100732401	Water	August 23, 2018 10:45 am	08/23/2018

Volatiles, 8260 Comprehensive **Log-in Notes:** **Sample Notes:**

Sample Prepared by Method: EPA 5030B

CAS No.	Parameter	Result	Flag	Units	Reported to LOD/MDL	LOQ	Dilution	Reference Method	Date/Time Prepared	Date/Time Analyzed	Analyst
87-68-3	Hexachlorobutadiene	ND		ug/L	0.200	0.500	1	EPA 8260C Certifications:	08/27/2018 07:30 NELAC-NY10854,NELAC-NY12058,NJDEP,PADEP	08/27/2018 16:47	SS
98-82-8	Isopropylbenzene	ND		ug/L	0.200	0.500	1	EPA 8260C Certifications:	08/27/2018 07:30 CTDOH,NELAC-NY10854,NELAC-NY12058,NJDEP,PADEP	08/27/2018 16:47	SS
79-20-9	Methyl acetate	ND		ug/L	0.200	0.500	1	EPA 8260C Certifications:	08/27/2018 07:30 NELAC-NY10854,NELAC-NY12058,NJDEP,PADEP	08/27/2018 16:47	SS
1634-04-4	Methyl tert-butyl ether (MTBE)	ND		ug/L	0.200	0.500	1	EPA 8260C Certifications:	08/27/2018 07:30 CTDOH,NELAC-NY10854,NELAC-NY12058,NJDEP,PADEP	08/27/2018 16:47	SS
108-87-2	Methylcyclohexane	ND		ug/L	0.200	0.500	1	EPA 8260C Certifications:	08/27/2018 07:30 NELAC-NY10854,NELAC-NY12058,NJDEP,PADEP	08/27/2018 16:47	SS
75-09-2	Methylene chloride	ND		ug/L	1.00	2.00	1	EPA 8260C Certifications:	08/27/2018 07:30 CTDOH,NELAC-NY10854,NELAC-NY12058,NJDEP,PADEP	08/27/2018 16:47	SS
104-51-8	n-Butylbenzene	ND		ug/L	0.200	0.500	1	EPA 8260C Certifications:	08/27/2018 07:30 CTDOH,NELAC-NY10854,NELAC-NY12058,NJDEP,PADEP	08/27/2018 16:47	SS
103-65-1	n-Propylbenzene	ND		ug/L	0.200	0.500	1	EPA 8260C Certifications:	08/27/2018 07:30 CTDOH,NELAC-NY10854,NELAC-NY12058,NJDEP,PADEP	08/27/2018 16:47	SS
95-47-6	o-Xylene	ND		ug/L	0.200	0.500	1	EPA 8260C Certifications:	08/27/2018 07:30 CTDOH,NELAC-NY10854,NELAC-NY12058,PADEP	08/27/2018 16:47	SS
179601-23-1	p- & m- Xylenes	ND		ug/L	0.500	1.00	1	EPA 8260C Certifications:	08/27/2018 07:30 CTDOH,NELAC-NY10854,NELAC-NY12058,PADEP	08/27/2018 16:47	SS
99-87-6	p-Isopropyltoluene	ND		ug/L	0.200	0.500	1	EPA 8260C Certifications:	08/27/2018 07:30 CTDOH,NELAC-NY10854,NELAC-NY12058,NJDEP,PADEP	08/27/2018 16:47	SS
135-98-8	sec-Butylbenzene	ND		ug/L	0.200	0.500	1	EPA 8260C Certifications:	08/27/2018 07:30 CTDOH,NELAC-NY10854,NELAC-NY12058,NJDEP,PADEP	08/27/2018 16:47	SS
100-42-5	Styrene	ND		ug/L	0.200	0.500	1	EPA 8260C Certifications:	08/27/2018 07:30 CTDOH,NELAC-NY10854,NELAC-NY12058,NJDEP,PADEP	08/27/2018 16:47	SS
75-65-0	tert-Butyl alcohol (TBA)	ND		ug/L	0.500	2.50	1	EPA 8260C Certifications:	08/27/2018 07:30 NELAC-NY10854,NELAC-NY12058,NJDEP,PADEP	08/27/2018 16:47	SS
98-06-6	tert-Butylbenzene	ND		ug/L	0.200	0.500	1	EPA 8260C Certifications:	08/27/2018 07:30 CTDOH,NELAC-NY10854,NELAC-NY12058,NJDEP,PADEP	08/27/2018 16:47	SS
127-18-4	**Tetrachloroethylene**	**0.320**	J	ug/L	0.200	0.500	1	EPA 8260C Certifications:	08/27/2018 07:30 CTDOH,NELAC-NY10854,NELAC-NY12058,NJDEP,PADEP	08/27/2018 16:47	SS
108-88-3	Toluene	ND		ug/L	0.200	0.500	1	EPA 8260C Certifications:	08/27/2018 07:30 CTDOH,NELAC-NY10854,NELAC-NY12058,NJDEP,PADEP	08/27/2018 16:47	SS
156-60-5	trans-1,2-Dichloroethylene	ND		ug/L	0.200	0.500	1	EPA 8260C Certifications:	08/27/2018 07:30 CTDOH,NELAC-NY10854,NELAC-NY12058,NJDEP,PADEP	08/27/2018 16:47	SS
10061-02-6	trans-1,3-Dichloropropylene	ND		ug/L	0.200	0.500	1	EPA 8260C Certifications:	08/27/2018 07:30 CTDOH,NELAC-NY10854,NELAC-NY12058,NJDEP,PADEP	08/27/2018 16:47	SS
79-01-6	Trichloroethylene	ND		ug/L	0.200	0.500	1	EPA 8260C Certifications:	08/27/2018 07:30 CTDOH,NELAC-NY10854,NELAC-NY12058,NJDEP,PADEP	08/27/2018 16:47	SS
75-69-4	Trichlorofluoromethane	ND		ug/L	0.200	0.500	1	EPA 8260C Certifications:	08/27/2018 07:30 CTDOH,NELAC-NY10854,NELAC-NY12058,NJDEP,PADEP	08/27/2018 16:47	SS
108-05-4	Vinyl acetate	ND		ug/L	0.200	0.500	1	EPA 8260C Certifications:	08/27/2018 07:30 NELAC-NY10854,NELAC-NY12058,NJDEP,PADEP	08/27/2018 16:47	SS
75-01-4	Vinyl Chloride	ND		ug/L	0.200	0.500	1	EPA 8260C Certifications:	08/27/2018 07:30 CTDOH,NELAC-NY10854,NELAC-NY12058,NJDEP,PADEP	08/27/2018 16:47	SS

Sample Information

Client Sample ID: 016/DUP-2 **York Sample ID:** 18H1109-02

York Project (SDG) No.	Client Project ID	Matrix	Collection Date/Time	Date Received
18H1109	100732401	Water	August 23, 2018 10:45 am	08/23/2018

Volatiles, 8260 Comprehensive

Log-in Notes:

Sample Notes:

Sample Prepared by Method: EPA 5030B

CAS No.	Parameter	Result	Flag	Units	Reported to LOD/MDL	LOQ	Dilution	Reference Method	Date/Time Prepared	Date/Time Analyzed	Analyst
1330-20-7	Xylenes, Total	ND		ug/L	0.600	1.50	1	EPA 8260C Certifications:	08/27/2018 07:30 CTDOH,NELAC-NY10854,NELAC-NY12058,NJDEP	08/27/2018 16:47	SS

	Surrogate Recoveries	Result	Acceptance Range
17060-07-0	*Surrogate: 1,2-Dichloroethane-d4*	*104 %*	*70-130*
2037-26-5	*Surrogate: Toluene-d8*	*96.5 %*	*70-130*
460-00-4	*Surrogate: p-Bromofluorobenzene*	*105 %*	*70-130*

Semi-Volatiles, 8270 Comprehensive

Log-in Notes:

Sample Notes:

Sample Prepared by Method: EPA 3510C

CAS No.	Parameter	Result	Flag	Units	Reported to LOD/MDL	LOQ	Dilution	Reference Method	Date/Time Prepared	Date/Time Analyzed	Analyst
92-52-4	1,1-Biphenyl	ND		ug/L	1.92	3.85	1	EPA 8270D Certifications:	08/24/2018 14:11 NELAC-NY10854,NJDEP,PADEP	08/27/2018 10:53	SR
95-94-3	1,2,4,5-Tetrachlorobenzene	ND		ug/L	1.92	3.85	1	EPA 8270D Certifications:	08/24/2018 14:11 NELAC-NY10854,NJDEP,PADEP	08/27/2018 10:53	SR
120-82-1	1,2,4-Trichlorobenzene	ND		ug/L	1.92	3.85	1	EPA 8270D Certifications:	08/24/2018 14:11 CTDOH,NELAC-NY10854,NJDEP,PADEP	08/27/2018 10:53	SR
95-50-1	1,2-Dichlorobenzene	ND		ug/L	1.92	3.85	1	EPA 8270D Certifications:	08/24/2018 14:11 NELAC-NY10854,PADEP	08/27/2018 10:53	SR
122-66-7	1,2-Diphenylhydrazine (as Azobenzene)	ND		ug/L	1.92	3.85	1	EPA 8270D Certifications:	08/24/2018 14:11 NELAC-NY10854,NJDEP,PADEP	08/27/2018 10:53	SR
541-73-1	1,3-Dichlorobenzene	ND		ug/L	1.92	3.85	1	EPA 8270D Certifications:	08/24/2018 14:11 NELAC-NY10854,PADEP	08/27/2018 10:53	SR
106-46-7	1,4-Dichlorobenzene	ND		ug/L	1.92	3.85	1	EPA 8270D Certifications:	08/24/2018 14:11 NELAC-NY10854,PADEP	08/27/2018 10:53	SR
58-90-2	2,3,4,6-Tetrachlorophenol	ND		ug/L	1.92	3.85	1	EPA 8270D Certifications:	08/24/2018 14:11 NELAC-NY10854,NJDEP,PADEP	08/27/2018 10:53	SR
95-95-4	2,4,5-Trichlorophenol	ND		ug/L	1.92	3.85	1	EPA 8270D Certifications:	08/24/2018 14:11 CTDOH,NELAC-NY10854,NJDEP,PADEP	08/27/2018 10:53	SR
88-06-2	2,4,6-Trichlorophenol	ND		ug/L	1.92	3.85	1	EPA 8270D Certifications:	08/24/2018 14:11 CTDOH,NELAC-NY10854,NJDEP,PADEP	08/27/2018 10:53	SR
120-83-2	2,4-Dichlorophenol	ND		ug/L	1.92	3.85	1	EPA 8270D Certifications:	08/24/2018 14:11 CTDOH,NELAC-NY10854,NJDEP,PADEP	08/27/2018 10:53	SR
105-67-9	2,4-Dimethylphenol	ND		ug/L	1.92	3.85	1	EPA 8270D Certifications:	08/24/2018 14:11 CTDOH,NELAC-NY10854,NJDEP,PADEP	08/27/2018 10:53	SR
51-28-5	2,4-Dinitrophenol	ND		ug/L	1.92	3.85	1	EPA 8270D Certifications:	08/24/2018 14:11 CTDOH,NELAC-NY10854,NJDEP,PADEP	08/27/2018 10:53	SR
121-14-2	2,4-Dinitrotoluene	ND		ug/L	1.92	3.85	1	EPA 8270D Certifications:	08/24/2018 14:11 CTDOH,NELAC-NY10854,NJDEP,PADEP	08/27/2018 10:53	SR
606-20-2	2,6-Dinitrotoluene	ND		ug/L	1.92	3.85	1	EPA 8270D Certifications:	08/24/2018 14:11 CTDOH,NELAC-NY10854,NJDEP,PADEP	08/27/2018 10:53	SR
91-58-7	2-Chloronaphthalene	ND		ug/L	1.92	3.85	1	EPA 8270D Certifications:	08/24/2018 14:11 CTDOH,NELAC-NY10854,NJDEP,PADEP	08/27/2018 10:53	SR
95-57-8	2-Chlorophenol	ND		ug/L	1.92	3.85	1	EPA 8270D Certifications:	08/24/2018 14:11 CTDOH,NELAC-NY10854,NJDEP,PADEP	08/27/2018 10:53	SR

Sample Information

Client Sample ID: 016/DUP-2 **York Sample ID:** 18H1109-02

York Project (SDG) No.	Client Project ID	Matrix	Collection Date/Time	Date Received
18H1109	100732401	Water	August 23, 2018 10:45 am	08/23/2018

Semi-Volatiles, 8270 Comprehensive

Log-in Notes:

Sample Notes:

Sample Prepared by Method: EPA 3510C

CAS No.	Parameter	Result	Flag	Units	Reported to LOD/MDL	LOQ	Dilution	Reference Method	Date/Time Prepared	Date/Time Analyzed	Analyst
91-57-6	2-Methylnaphthalene	ND		ug/L	1.92	3.85	1	EPA 8270D Certifications:	08/24/2018 14:11	08/27/2018 10:53 CTDOH,NELAC-NY10854,NJDEP,PADEP	SR
95-48-7	2-Methylphenol	ND		ug/L	1.92	3.85	1	EPA 8270D Certifications:	08/24/2018 14:11	08/27/2018 10:53 CTDOH,NELAC-NY10854,NJDEP,PADEP	SR
88-74-4	2-Nitroaniline	ND		ug/L	1.92	3.85	1	EPA 8270D Certifications:	08/24/2018 14:11	08/27/2018 10:53 CTDOH,NELAC-NY10854,NJDEP,PADEP	SR
88-75-5	2-Nitrophenol	ND		ug/L	1.92	3.85	1	EPA 8270D Certifications:	08/24/2018 14:11	08/27/2018 10:53 CTDOH,NELAC-NY10854,NJDEP,PADEP	SR
65794-96-9	3- & 4-Methylphenols	ND		ug/L	1.92	3.85	1	EPA 8270D Certifications:	08/24/2018 14:11	08/27/2018 10:53 CTDOH,NELAC-NY10854,NJDEP,PADEP	SR
91-94-1	3,3-Dichlorobenzidine	ND		ug/L	1.92	3.85	1	EPA 8270D Certifications:	08/24/2018 14:11	08/27/2018 10:53 CTDOH,NELAC-NY10854,NJDEP,PADEP	SR
99-09-2	3-Nitroaniline	ND		ug/L	1.92	3.85	1	EPA 8270D Certifications:	08/24/2018 14:11	08/27/2018 10:53 CTDOH,NELAC-NY10854,NJDEP,PADEP	SR
534-52-1	4,6-Dinitro-2-methylphenol	ND		ug/L	1.92	3.85	1	EPA 8270D Certifications:	08/24/2018 14:11	08/27/2018 10:53 CTDOH,NELAC-NY10854,NJDEP,PADEP	SR
101-55-3	4-Bromophenyl phenyl ether	ND		ug/L	1.92	3.85	1	EPA 8270D Certifications:	08/24/2018 14:11	08/27/2018 10:53 CTDOH,NELAC-NY10854,NJDEP,PADEP	SR
59-50-7	4-Chloro-3-methylphenol	ND		ug/L	1.92	3.85	1	EPA 8270D Certifications:	08/24/2018 14:11	08/27/2018 10:53 CTDOH,NELAC-NY10854,NJDEP,PADEP	SR
106-47-8	4-Chloroaniline	ND		ug/L	1.92	3.85	1	EPA 8270D Certifications:	08/24/2018 14:11	08/27/2018 10:53 CTDOH,NELAC-NY10854,NJDEP,PADEP	SR
7005-72-3	4-Chlorophenyl phenyl ether	ND		ug/L	1.92	3.85	1	EPA 8270D Certifications:	08/24/2018 14:11	08/27/2018 10:53 CTDOH,NELAC-NY10854,NJDEP,PADEP	SR
100-01-6	4-Nitroaniline	ND		ug/L	1.92	3.85	1	EPA 8270D Certifications:	08/24/2018 14:11	08/27/2018 10:53 CTDOH,NELAC-NY10854,NJDEP,PADEP	SR
100-02-7	4-Nitrophenol	ND		ug/L	3.85	3.85	1	EPA 8270D Certifications:	08/24/2018 14:11	08/27/2018 10:53 CTDOH,NELAC-NY10854,NJDEP,PADEP	SR
98-86-2	Acetophenone	ND		ug/L	1.92	3.85	1	EPA 8270D Certifications:	08/24/2018 14:11	08/27/2018 10:53 NELAC-NY10854,NJDEP,PADEP	SR
62-53-3	Aniline	ND		ug/L	1.92	3.85	1	EPA 8270D Certifications:	08/24/2018 14:11	08/27/2018 10:53 NELAC-NY10854,NJDEP,PADEP	SR
100-52-7	Benzaldehyde	ND		ug/L	1.92	3.85	1	EPA 8270D Certifications:	08/24/2018 14:11	08/27/2018 10:53 NELAC-NY10854,NJDEP,PADEP	SR
92-87-5	Benzidine	ND		ug/L	3.85	3.85	1	EPA 8270D Certifications:	08/24/2018 14:11	08/27/2018 10:53 CTDOH,NELAC-NY10854,NJDEP,PADEP	SR
65-85-0	Benzoic acid	ND		ug/L	19.2	38.5	1	EPA 8270D Certifications:	08/24/2018 14:11	08/27/2018 10:53 NELAC-NY10854,NJDEP,PADEP	SR
100-51-6	Benzyl alcohol	ND		ug/L	1.92	3.85	1	EPA 8270D Certifications:	08/24/2018 14:11	08/27/2018 10:53 NELAC-NY10854,NJDEP,PADEP	SR
85-68-7	Benzyl butyl phthalate	ND		ug/L	1.92	3.85	1	EPA 8270D Certifications:	08/24/2018 14:11	08/27/2018 10:53 CTDOH,NELAC-NY10854,NJDEP,PADEP	SR
111-91-1	Bis(2-chloroethoxy)methane	ND		ug/L	1.92	3.85	1	EPA 8270D Certifications:	08/24/2018 14:11	08/27/2018 10:53 CTDOH,NELAC-NY10854,NJDEP,PADEP	SR
111-44-4	Bis(2-chloroethyl)ether	ND		ug/L	0.769	3.85	1	EPA 8270D Certifications:	08/24/2018 14:11	08/27/2018 10:53 CTDOH,NELAC-NY10854,NJDEP,PADEP	SR

Sample Information

Client Sample ID: 016/DUP-2 **York Sample ID:** 18H1109-02

York Project (SDG) No.	Client Project ID	Matrix	Collection Date/Time	Date Received
18H1109	100732401	Water	August 23, 2018 10:45 am	08/23/2018

Semi-Volatiles, 8270 Comprehensive

Log-in Notes:

Sample Notes:

Sample Prepared by Method: EPA 3510C

CAS No.	Parameter	Result	Flag	Units	Reported to LOD/MDL	LOQ	Dilution	Reference Method	Date/Time Prepared	Date/Time Analyzed	Analyst
108-60-1	Bis(2-chloroisopropyl)ether	ND		ug/L	1.92	3.85	1	EPA 8270D Certifications:	08/24/2018 14:11 CTDOH,NELAC-NY10854,NJDEP,PADEP	08/27/2018 10:53	SR
105-60-2	Caprolactam	ND		ug/L	1.92	3.85	1	EPA 8270D Certifications:	08/24/2018 14:11 NELAC-NY10854,NJDEP,PADEP	08/27/2018 10:53	SR
86-74-8	Carbazole	ND		ug/L	1.92	3.85	1	EPA 8270D Certifications:	08/24/2018 14:11 CTDOH,NELAC-NY10854,NJDEP,PADEP	08/27/2018 10:53	SR
132-64-9	Dibenzofuran	ND		ug/L	1.92	3.85	1	EPA 8270D Certifications:	08/24/2018 14:11 CTDOH,NELAC-NY10854,NJDEP,PADEP	08/27/2018 10:53	SR
84-66-2	Diethyl phthalate	ND		ug/L	1.92	3.85	1	EPA 8270D Certifications:	08/24/2018 14:11 CTDOH,NELAC-NY10854,NJDEP,PADEP	08/27/2018 10:53	SR
131-11-3	Dimethyl phthalate	ND		ug/L	1.92	3.85	1	EPA 8270D Certifications:	08/24/2018 14:11 CTDOH,NELAC-NY10854,NJDEP,PADEP	08/27/2018 10:53	SR
84-74-2	Di-n-butyl phthalate	ND		ug/L	1.92	3.85	1	EPA 8270D Certifications:	08/24/2018 14:11 CTDOH,NELAC-NY10854,NJDEP,PADEP	08/27/2018 10:53	SR
117-84-0	Di-n-octyl phthalate	ND		ug/L	1.92	3.85	1	EPA 8270D Certifications:	08/24/2018 14:11 CTDOH,NELAC-NY10854,NJDEP,PADEP	08/27/2018 10:53	SR
77-47-4	Hexachlorocyclopentadiene	ND		ug/L	3.85	7.69	1	EPA 8270D Certifications:	08/24/2018 14:11 CTDOH,NELAC-NY10854,NJDEP,PADEP	08/27/2018 10:53	SR
78-59-1	Isophorone	ND		ug/L	1.92	3.85	1	EPA 8270D Certifications:	08/24/2018 14:11 CTDOH,NELAC-NY10854,NJDEP,PADEP	08/27/2018 10:53	SR
621-64-7	N-nitroso-di-n-propylamine	ND		ug/L	1.92	3.85	1	EPA 8270D Certifications:	08/24/2018 14:11 CTDOH,NELAC-NY10854,NJDEP,PADEP	08/27/2018 10:53	SR
86-30-6	N-Nitrosodiphenylamine	ND		ug/L	1.92	3.85	1	EPA 8270D Certifications:	08/24/2018 14:11 CTDOH,NELAC-NY10854,NJDEP,PADEP	08/27/2018 10:53	SR
108-95-2	Phenol	ND		ug/L	1.92	3.85	1	EPA 8270D Certifications:	08/24/2018 14:11 CTDOH,NELAC-NY10854,NJDEP,PADEP	08/27/2018 10:53	SR
110-86-1	Pyridine	ND		ug/L	1.92	3.85	1	EPA 8270D Certifications:	08/24/2018 14:11 CTDOH,NELAC-NY10854,NJDEP,PADEP	08/27/2018 10:53	SR

	Surrogate Recoveries	Result	Acceptance Range
367-12-4	*Surrogate: 2-Fluorophenol*	*27.4 %*	*19.7-63.1*
4165-62-2	*Surrogate: Phenol-d5*	*16.0 %*	*10.1-41.7*
4165-60-0	*Surrogate: Nitrobenzene-d5*	*91.3 %*	*50.2-113*
321-60-8	*Surrogate: 2-Fluorobiphenyl*	*80.5 %*	*39.9-105*
118-79-6	*Surrogate: 2,4,6-Tribromophenol*	*137 %*	*39.3-151*
1718-51-0	*Surrogate: Terphenyl-d14*	*95.8 %*	*30.7-106*

Semi-Volatiles, 8270 Comprehensive

Log-in Notes:

Sample Notes:

Sample Prepared by Method: EPA 3510C

CAS No.	Parameter	Result	Flag	Units	Reported to LOQ	Dilution	Reference Method	Date/Time Prepared	Date/Time Analyzed	Analyst
83-32-9	Acenaphthene	ND		ug/L	0.0385	1	EPA 8270D SIM Certifications:	08/24/2018 14:11 CTDOH,NELAC-NY10854,NJDEP,PADEP	08/25/2018 20:16	SR
208-96-8	Acenaphthylene	ND		ug/L	0.0385	1	EPA 8270D SIM Certifications:	08/24/2018 14:11 CTDOH,NELAC-NY10854,NJDEP,PADEP	08/25/2018 20:16	SR
120-12-7	Anthracene	ND		ug/L	0.0385	1	EPA 8270D SIM Certifications:	08/24/2018 14:11 CTDOH,NELAC-NY10854,NJDEP,PADEP	08/25/2018 20:16	SR

Sample Information

Client Sample ID: 016/DUP-2 **York Sample ID:** 18H1109-02

York Project (SDG) No.	Client Project ID	Matrix	Collection Date/Time	Date Received
18H1109	100732401	Water	August 23, 2018 10:45 am	08/23/2018

Semi-Volatiles, 8270 Comprehensive

Log-in Notes:

Sample Notes:

Sample Prepared by Method: EPA 3510C

CAS No.	Parameter	Result	Flag	Units	Reported to LOQ	Dilution	Reference Method	Date/Time Prepared	Date/Time Analyzed	Analyst
1912-24-9	Atrazine	ND		ug/L	0.385	1	EPA 8270D SIM Certifications: CTDOH,NELAC-NY10854,NJDEP	08/24/2018 14:11	08/25/2018 20:16	SR
56-55-3	Benzo(a)anthracene	ND		ug/L	0.0385	1	EPA 8270D SIM Certifications: CTDOH,NELAC-NY10854,NJDEP,PADEP	08/24/2018 14:11	08/25/2018 20:16	SR
50-32-8	Benzo(a)pyrene	ND		ug/L	0.0385	1	EPA 8270D SIM Certifications: CTDOH,NELAC-NY10854,NJDEP,PADEP	08/24/2018 14:11	08/25/2018 20:16	SR
205-99-2	Benzo(b)fluoranthene	ND		ug/L	0.0385	1	EPA 8270D SIM Certifications: CTDOH,NELAC-NY10854,NJDEP,PADEP	08/24/2018 14:11	08/25/2018 20:16	SR
191-24-2	Benzo(g,h,i)perylene	ND		ug/L	0.0385	1	EPA 8270D SIM Certifications: CTDOH,NELAC-NY10854,NJDEP,PADEP	08/24/2018 14:11	08/25/2018 20:16	SR
207-08-9	Benzo(k)fluoranthene	ND		ug/L	0.0385	1	EPA 8270D SIM Certifications: CTDOH,NELAC-NY10854,NJDEP,PADEP	08/24/2018 14:11	08/25/2018 20:16	SR
117-81-7	Bis(2-ethylhexyl)phthalate	ND		ug/L	0.385	1	EPA 8270D SIM Certifications: CTDOH,NELAC-NY10854,NJDEP	08/24/2018 14:11	08/25/2018 20:16	SR
218-01-9	Chrysene	ND		ug/L	0.0385	1	EPA 8270D SIM Certifications: CTDOH,NELAC-NY10854,NJDEP,PADEP	08/24/2018 14:11	08/25/2018 20:16	SR
53-70-3	Dibenzo(a,h)anthracene	ND		ug/L	0.0385	1	EPA 8270D SIM Certifications: CTDOH,NELAC-NY10854,NJDEP,PADEP	08/24/2018 14:11	08/25/2018 20:16	SR
206-44-0	Fluoranthene	ND		ug/L	0.0385	1	EPA 8270D SIM Certifications: CTDOH,NELAC-NY10854,NJDEP,PADEP	08/24/2018 14:11	08/25/2018 20:16	SR
86-73-7	Fluorene	ND		ug/L	0.0385	1	EPA 8270D SIM Certifications: CTDOH,NELAC-NY10854,NJDEP,PADEP	08/24/2018 14:11	08/25/2018 20:16	SR
118-74-1	Hexachlorobenzene	ND		ug/L	0.0154	1	EPA 8270D SIM Certifications: CTDOH,NELAC-NY10854,NJDEP	08/24/2018 14:11	08/25/2018 20:16	SR
87-68-3	Hexachlorobutadiene	ND		ug/L	0.385	1	EPA 8270D SIM Certifications: CTDOH,NELAC-NY10854,NJDEP	08/24/2018 14:11	08/25/2018 20:16	SR
67-72-1	Hexachloroethane	ND		ug/L	0.385	1	EPA 8270D SIM Certifications: CTDOH,NELAC-NY10854,NJDEP	08/24/2018 14:11	08/25/2018 20:16	SR
193-39-5	Indeno(1,2,3-cd)pyrene	ND		ug/L	0.0385	1	EPA 8270D SIM Certifications: CTDOH,NELAC-NY10854,NJDEP,PADEP	08/24/2018 14:11	08/25/2018 20:16	SR
91-20-3	Naphthalene	ND		ug/L	0.0385	1	EPA 8270D SIM Certifications: CTDOH,NELAC-NY10854,NJDEP,PADEP	08/24/2018 14:11	08/25/2018 20:16	SR
98-95-3	Nitrobenzene	ND		ug/L	0.192	1	EPA 8270D SIM Certifications: CTDOH,NELAC-NY10854,NJDEP	08/24/2018 14:11	08/25/2018 20:16	SR
62-75-9	N-Nitrosodimethylamine	ND		ug/L	0.385	1	EPA 8270D SIM Certifications: CTDOH,NELAC-NY10854,NJDEP	08/24/2018 14:11	08/25/2018 20:16	SR
87-86-5	Pentachlorophenol	ND		ug/L	0.192	1	EPA 8270D SIM Certifications: CTDOH,NELAC-NY10854,NJDEP	08/24/2018 14:11	08/25/2018 20:16	SR
85-01-8	Phenanthrene	ND		ug/L	0.0385	1	EPA 8270D SIM Certifications: CTDOH,NELAC-NY10854,NJDEP,PADEP	08/24/2018 14:11	08/25/2018 20:16	SR
129-00-0	Pyrene	ND		ug/L	0.0385	1	EPA 8270D SIM Certifications: CTDOH,NELAC-NY10854,NJDEP,PADEP	08/24/2018 14:11	08/25/2018 20:16	SR

Metals, Target Analyte, ICP

Log-in Notes:

Sample Notes:

Sample Information

Client Sample ID: 016/DUP-2 **York Sample ID:** 18H1109-02

York Project (SDG) No.	Client Project ID	Matrix	Collection Date/Time	Date Received
18H1109	100732401	Water	August 23, 2018 10:45 am	08/23/2018

Sample Prepared by Method: EPA 3015A

CAS No.	Parameter	Result	Flag	Units	Reported to LOQ	Dilution	Reference Method	Date/Time Prepared	Date/Time Analyzed	Analyst
7429-90-5	**Aluminum**	**0.134**		mg/L	0.0556	1	EPA 6010C	08/27/2018 12:51	08/28/2018 13:10	KML
							Certifications:	CTDOH,NELAC-NY10854,NJDEP,PADEP		
7440-39-3	**Barium**	**0.173**		mg/L	0.0111	1	EPA 6010C	08/27/2018 12:51	08/28/2018 13:10	KML
							Certifications:	CTDOH,NELAC-NY10854,NJDEP,PADEP		
7440-70-2	**Calcium**	**104**		mg/L	0.0556	1	EPA 6010C	08/27/2018 12:51	08/28/2018 13:10	KML
							Certifications:	CTDOH,NELAC-NY10854,NJDEP,PADEP		
7440-47-3	Chromium	ND		mg/L	0.00556	1	EPA 6010C	08/27/2018 12:51	08/28/2018 13:10	KML
							Certifications:	CTDOH,NELAC-NY10854,NJDEP,PADEP		
7440-48-4	Cobalt	ND		mg/L	0.00556	1	EPA 6010C	08/27/2018 12:51	08/28/2018 13:10	KML
							Certifications:	CTDOH,NELAC-NY10854,NJDEP,PADEP		
7440-50-8	**Copper**	**0.00651**		mg/L	0.00556	1	EPA 6010C	08/27/2018 12:51	08/28/2018 13:10	KML
							Certifications:	CTDOH,NELAC-NY10854,NJDEP,PADEP		
7439-89-6	**Iron**	**0.765**	B	mg/L	0.0222	1	EPA 6010C	08/27/2018 12:51	08/28/2018 13:10	KML
							Certifications:	CTDOH,NELAC-NY10854,NJDEP,PADEP		
7439-92-1	Lead	ND		mg/L	0.00556	1	EPA 6010C	08/27/2018 12:51	08/28/2018 13:10	KML
							Certifications:	CTDOH,NELAC-NY10854,NJDEP,PADEP		
7439-95-4	**Magnesium**	**31.8**		mg/L	0.0556	1	EPA 6010C	08/27/2018 12:51	08/28/2018 13:10	KML
							Certifications:	CTDOH,NELAC-NY10854,NJDEP,PADEP		
7439-96-5	**Manganese**	**1.22**		mg/L	0.00556	1	EPA 6010C	08/27/2018 12:51	08/28/2018 13:10	KML
							Certifications:	CTDOH,NELAC-NY10854,NJDEP,PADEP		
7440-02-0	Nickel	ND		mg/L	0.00556	1	EPA 6010C	08/27/2018 12:51	08/28/2018 13:10	KML
							Certifications:	CTDOH,NELAC-NY10854,NJDEP,PADEP		
7440-09-7	**Potassium**	**10.0**		mg/L	0.0556	1	EPA 6010C	08/27/2018 12:51	08/28/2018 13:10	KML
							Certifications:	CTDOH,NELAC-NY10854,NJDEP,PADEP		
7440-22-4	Silver	ND		mg/L	0.00556	1	EPA 6010C	08/27/2018 12:51	08/28/2018 13:10	KML
							Certifications:	CTDOH,NELAC-NY10854,NJDEP,PADEP		
7440-23-5	**Sodium**	**184**		mg/L	0.111	1	EPA 6010C	08/27/2018 12:51	08/28/2018 13:10	KML
							Certifications:	CTDOH,NELAC-NY10854,NJDEP,PADEP		
7440-62-2	Vanadium	ND		mg/L	0.0111	1	EPA 6010C	08/27/2018 12:51	08/28/2018 13:10	KML
							Certifications:	CTDOH,NELAC-NY10854,NJDEP,PADEP		
7440-66-6	Zinc	ND		mg/L	0.0167	1	EPA 6010C	08/27/2018 12:51	08/28/2018 13:10	KML
							Certifications:	CTDOH,NELAC-NY10854,NJDEP,PADEP		

Metals, Target Analyte, ICPMS

Log-in Notes:

Sample Notes:

Sample Prepared by Method: EPA 3015A

CAS No.	Parameter	Result	Flag	Units	Reported to LOQ	Dilution	Reference Method	Date/Time Prepared	Date/Time Analyzed	Analyst
7440-36-0	Antimony	ND		ug/L	1.00	1	EPA 6020A	08/29/2018 14:29	08/30/2018 13:06	KML
							Certifications:	CTDOH,NELAC-NY10854,NJDEP,PADEP		
7440-38-2	Arsenic	ND		ug/L	1.00	1	EPA 6020A	08/29/2018 14:29	08/30/2018 13:06	KML
							Certifications:	CTDOH,NELAC-NY10854,NJDEP,PADEP		
7440-41-7	Beryllium	ND		ug/L	1.00	1	EPA 6020A	08/29/2018 14:29	08/30/2018 13:06	KML
							Certifications:	CTDOH,NELAC-NY10854,NJDEP,PADEP		
7440-43-9	Cadmium	ND		ug/L	1.00	1	EPA 6020A	08/29/2018 14:29	08/30/2018 13:06	KML
							Certifications:	CTDOH,NELAC-NY10854,NJDEP,PADEP		

Sample Information

Client Sample ID: 016/DUP-2 **York Sample ID:** 18H1109-02

York Project (SDG) No.	Client Project ID	Matrix	Collection Date/Time	Date Received
18H1109	100732401	Water	August 23, 2018 10:45 am	08/23/2018

Metals, Target Analyte, ICPMS

Log-in Notes:

Sample Notes:

Sample Prepared by Method: EPA 3015A

CAS No.	Parameter	Result	Flag	Units	Reported to LOQ	Dilution	Reference Method	Date/Time Prepared	Date/Time Analyzed	Analyst
7782-49-2	**Selenium**	**4.86**		ug/L	1.00	1	EPA 6020A	08/29/2018 14:29	08/30/2018 13:06	KML
							Certifications:	CTDOH,NELAC-NY10854,NJDEP,PADEP		
7440-28-0	Thallium	ND		ug/L	1.00	1	EPA 6020A	08/29/2018 14:29	08/30/2018 13:06	KML
							Certifications:	CTDOH,NELAC-NY10854,NJDEP,PADEP		

Mercury by 7473

Log-in Notes:

Sample Notes:

Sample Prepared by Method: EPA 7473 water

CAS No.	Parameter	Result	Flag	Units	Reported to LOQ	Dilution	Reference Method	Date/Time Prepared	Date/Time Analyzed	Analyst
7439-97-6	Mercury	ND		mg/L	0.00020	1	EPA 7473	08/24/2018 08:58	08/24/2018 10:02	SY
							Certifications:	CTDOH,NELAC-NY10854,NJDEP,PADEP		

Chromium, Hexavalent

Log-in Notes:

Sample Notes:

Sample Prepared by Method: Analysis Preparation

CAS No.	Parameter	Result	Flag	Units	Reported to LOQ	Dilution	Reference Method	Date/Time Prepared	Date/Time Analyzed	Analyst
18540-29-9	Chromium, Hexavalent	ND		ug/L	10.0	1	EPA 7196A	08/24/2018 10:36	08/24/2018 10:36	TJM
							Certifications:	NELAC-NY10854,CTDOH,NJDEP,PADEP		

Sample Information

Client Sample ID: 017/LTW-1 **York Sample ID:** 18H1109-03

York Project (SDG) No.	Client Project ID	Matrix	Collection Date/Time	Date Received
18H1109	100732401	Water	August 23, 2018 12:20 pm	08/23/2018

Volatiles, 8260 Comprehensive

Log-in Notes:

Sample Notes:

Sample Prepared by Method: EPA 5030B

CAS No.	Parameter	Result	Flag	Units	Reported to LOD/MDL	LOQ	Dilution	Reference Method	Date/Time Prepared	Date/Time Analyzed	Analyst
630-20-6	1,1,1,2-Tetrachloroethane	ND		ug/L	0.200	0.500	1	EPA 8260C	08/27/2018 07:30	08/27/2018 17:19	SS
								Certifications:	CTDOH,NELAC-NY10854,NELAC-NY12058,NJDEP,PADEP		
71-55-6	1,1,1-Trichloroethane	ND		ug/L	0.200	0.500	1	EPA 8260C	08/27/2018 07:30	08/27/2018 17:19	SS
								Certifications:	CTDOH,NELAC-NY10854,NELAC-NY12058,NJDEP,PADEP		
79-34-5	1,1,2,2-Tetrachloroethane	ND		ug/L	0.200	0.500	1	EPA 8260C	08/27/2018 07:30	08/27/2018 17:19	SS
								Certifications:	CTDOH,NELAC-NY10854,NELAC-NY12058,NJDEP,PADEP		
76-13-1	1,1,2-Trichloro-1,2,2-trifluoroethane (Freon 113)	ND		ug/L	0.200	0.500	1	EPA 8260C	08/27/2018 07:30	08/27/2018 17:19	SS
								Certifications:	CTDOH,NELAC-NY10854,NELAC-NY12058,NJDEP,PADEP		
79-00-5	1,1,2-Trichloroethane	ND		ug/L	0.200	0.500	1	EPA 8260C	08/27/2018 07:30	08/27/2018 17:19	SS
								Certifications:	CTDOH,NELAC-NY10854,NELAC-NY12058,NJDEP,PADEP		

Sample Information

Client Sample ID: 017/LTW-1 **York Sample ID:** 18H1109-03

York Project (SDG) No.	Client Project ID	Matrix	Collection Date/Time	Date Received
18H1109	100732401	Water	August 23, 2018 12:20 pm	08/23/2018

Volatiles, 8260 Comprehensive

Log-in Notes:

Sample Notes:

Sample Prepared by Method: EPA 5030B

CAS No.	Parameter	Result	Flag	Units	Reported to LOD/MDL	LOQ	Dilution	Reference Method	Date/Time Prepared	Date/Time Analyzed	Analyst
75-34-3	1,1-Dichloroethane	ND		ug/L	0.200	0.500	1	EPA 8260C Certifications:	08/27/2018 07:30	08/27/2018 17:19 CTDOH,NELAC-NY10854,NELAC-NY12058,NJDEP,PADEP	SS
75-35-4	1,1-Dichloroethylene	ND		ug/L	0.200	0.500	1	EPA 8260C Certifications:	08/27/2018 07:30	08/27/2018 17:19 CTDOH,NELAC-NY10854,NELAC-NY12058,NJDEP,PADEP	SS
563-58-6	1,1-Dichloropropylene	ND		ug/L	0.200	0.500	1	EPA 8260C Certifications:	08/27/2018 07:30	08/27/2018 17:19 NELAC-NY10854,NELAC-NY12058,NJDEP	SS
87-61-6	1,2,3-Trichlorobenzene	ND		ug/L	0.200	0.500	1	EPA 8260C Certifications:	08/27/2018 07:30	08/27/2018 17:19 NELAC-NY10854,NELAC-NY12058,NJDEP,PADEP	SS
96-18-4	1,2,3-Trichloropropane	ND		ug/L	0.200	0.500	1	EPA 8260C Certifications:	08/27/2018 07:30	08/27/2018 17:19 NELAC-NY10854,NELAC-NY12058,NJDEP,PADEP	SS
120-82-1	1,2,4-Trichlorobenzene	ND		ug/L	0.200	0.500	1	EPA 8260C Certifications:	08/27/2018 07:30	08/27/2018 17:19 NELAC-NY10854,NELAC-NY12058,NJDEP,PADEP	SS
95-63-6	1,2,4-Trimethylbenzene	ND		ug/L	0.200	0.500	1	EPA 8260C Certifications:	08/27/2018 07:30	08/27/2018 17:19 CTDOH,NELAC-NY10854,NELAC-NY12058,NJDEP,PADEP	SS
96-12-8	1,2-Dibromo-3-chloropropane	ND		ug/L	0.200	0.500	1	EPA 8260C Certifications:	08/27/2018 07:30	08/27/2018 17:19 CTDOH,NELAC-NY10854,NELAC-NY12058,NJDEP,PADEP	SS
106-93-4	1,2-Dibromoethane	ND		ug/L	0.200	0.500	1	EPA 8260C Certifications:	08/27/2018 07:30	08/27/2018 17:19 CTDOH,NELAC-NY10854,NELAC-NY12058,NJDEP,PADEP	SS
95-50-1	1,2-Dichlorobenzene	ND		ug/L	0.200	0.500	1	EPA 8260C Certifications:	08/27/2018 07:30	08/27/2018 17:19 CTDOH,NELAC-NY10854,NELAC-NY12058,NJDEP,PADEP	SS
107-06-2	1,2-Dichloroethane	ND		ug/L	0.200	0.500	1	EPA 8260C Certifications:	08/27/2018 07:30	08/27/2018 17:19 CTDOH,NELAC-NY10854,NELAC-NY12058,NJDEP,PADEP	SS
78-87-5	1,2-Dichloropropane	ND		ug/L	0.200	0.500	1	EPA 8260C Certifications:	08/27/2018 07:30	08/27/2018 17:19 CTDOH,NELAC-NY10854,NELAC-NY12058,NJDEP,PADEP	SS
108-67-8	1,3,5-Trimethylbenzene	ND		ug/L	0.200	0.500	1	EPA 8260C Certifications:	08/27/2018 07:30	08/27/2018 17:19 CTDOH,NELAC-NY10854,NELAC-NY12058,NJDEP,PADEP	SS
541-73-1	1,3-Dichlorobenzene	ND		ug/L	0.200	0.500	1	EPA 8260C Certifications:	08/27/2018 07:30	08/27/2018 17:19 CTDOH,NELAC-NY10854,NELAC-NY12058,NJDEP,PADEP	SS
142-28-9	1,3-Dichloropropane	ND		ug/L	0.200	0.500	1	EPA 8260C Certifications:	08/27/2018 07:30	08/27/2018 17:19 NELAC-NY10854,NELAC-NY12058,NJDEP,PADEP	SS
106-46-7	1,4-Dichlorobenzene	ND		ug/L	0.200	0.500	1	EPA 8260C Certifications:	08/27/2018 07:30	08/27/2018 17:19 CTDOH,NELAC-NY10854,NELAC-NY12058,NJDEP,PADEP	SS
123-91-1	1,4-Dioxane	ND		ug/L	40.0	200	1	EPA 8260C Certifications:	08/27/2018 07:30	08/27/2018 17:19 NELAC-NY10854,NELAC-NY12058,NJDEP,PADEP	SS
594-20-7	2,2-Dichloropropane	ND		ug/L	0.200	0.500	1	EPA 8260C Certifications:	08/27/2018 07:30	08/27/2018 17:19 NELAC-NY10854,NELAC-NY12058,NJDEP,PADEP	SS
78-93-3	2-Butanone	ND		ug/L	0.200	0.500	1	EPA 8260C Certifications:	08/27/2018 07:30	08/27/2018 17:19 CTDOH,NELAC-NY10854,NELAC-NY12058,NJDEP,PADEP	SS
95-49-8	2-Chlorotoluene	ND		ug/L	0.200	0.500	1	EPA 8260C Certifications:	08/27/2018 07:30	08/27/2018 17:19 CTDOH,NELAC-NY10854,NELAC-NY12058,NJDEP,PADEP	SS
591-78-6	2-Hexanone	ND		ug/L	0.200	0.500	1	EPA 8260C Certifications:	08/27/2018 07:30	08/27/2018 17:19 CTDOH,NELAC-NY10854,NELAC-NY12058,NJDEP,PADEP	SS
106-43-4	4-Chlorotoluene	ND		ug/L	0.200	0.500	1	EPA 8260C Certifications:	08/27/2018 07:30	08/27/2018 17:19 CTDOH,NELAC-NY10854,NELAC-NY12058,NJDEP,PADEP	SS
108-10-1	4-Methyl-2-pentanone	ND		ug/L	0.200	0.500	1	EPA 8260C Certifications:	08/27/2018 07:30	08/27/2018 17:19 CTDOH,NELAC-NY10854,NELAC-NY12058,NJDEP,PADEP	SS

Sample Information

Client Sample ID: 017/LTW-1 **York Sample ID:** 18H1109-03

York Project (SDG) No.	Client Project ID	Matrix	Collection Date/Time	Date Received
18H1109	100732401	Water	August 23, 2018 12:20 pm	08/23/2018

Volatiles, 8260 Comprehensive

Log-in Notes:

Sample Notes:

Sample Prepared by Method: EPA 5030B

CAS No.	Parameter	Result	Flag	Units	Reported to LOD/MDL	LOQ	Dilution	Reference Method	Date/Time Prepared	Date/Time Analyzed	Analyst
67-64-1	Acetone	ND		ug/L	1.00	2.00	1	EPA 8260C Certifications:	08/27/2018 07:30	08/27/2018 17:19	SS CTDOH,NELAC-NY10854,NELAC-NY12058,NJDEP,PADEP
107-02-8	Acrolein	ND		ug/L	0.200	0.500	1	EPA 8260C Certifications:	08/27/2018 07:30	08/27/2018 17:19	SS CTDOH,NELAC-NY10854,NELAC-NY12058,NJDEP,PADEP
107-13-1	Acrylonitrile	ND		ug/L	0.200	2.00	1	EPA 8260C Certifications:	08/27/2018 07:30	08/27/2018 17:19	SS CTDOH,NELAC-NY10854,NELAC-NY12058,NJDEP,PADEP
71-43-2	Benzene	ND		ug/L	0.200	0.500	1	EPA 8260C Certifications:	08/27/2018 07:30	08/27/2018 17:19	SS CTDOH,NELAC-NY10854,NELAC-NY12058,NJDEP,PADEP
108-86-1	Bromobenzene	ND		ug/L	0.200	0.500	1	EPA 8260C Certifications:	08/27/2018 07:30	08/27/2018 17:19	SS NELAC-NY10854,NELAC-NY12058,NJDEP,PADEP
74-97-5	Bromochloromethane	ND		ug/L	0.200	0.500	1	EPA 8260C Certifications:	08/27/2018 07:30	08/27/2018 17:19	SS NELAC-NY10854,NELAC-NY12058,NJDEP,PADEP
75-27-4	Bromodichloromethane	ND		ug/L	0.200	0.500	1	EPA 8260C Certifications:	08/27/2018 07:30	08/27/2018 17:19	SS CTDOH,NELAC-NY10854,NELAC-NY12058,NJDEP,PADEP
75-25-2	Bromoform	ND		ug/L	0.200	0.500	1	EPA 8260C Certifications:	08/27/2018 07:30	08/27/2018 17:19	SS CTDOH,NELAC-NY10854,NELAC-NY12058,NJDEP,PADEP
74-83-9	Bromomethane	ND		ug/L	0.200	0.500	1	EPA 8260C Certifications:	08/27/2018 07:30	08/27/2018 17:19	SS CTDOH,NELAC-NY10854,NELAC-NY12058,NJDEP,PADEP
75-15-0	Carbon disulfide	ND		ug/L	0.200	0.500	1	EPA 8260C Certifications:	08/27/2018 07:30	08/27/2018 17:19	SS CTDOH,NELAC-NY10854,NELAC-NY12058,NJDEP,PADEP
56-23-5	Carbon tetrachloride	ND		ug/L	0.200	0.500	1	EPA 8260C Certifications:	08/27/2018 07:30	08/27/2018 17:19	SS CTDOH,NELAC-NY10854,NELAC-NY12058,NJDEP,PADEP
108-90-7	Chlorobenzene	ND		ug/L	0.200	0.500	1	EPA 8260C Certifications:	08/27/2018 07:30	08/27/2018 17:19	SS CTDOH,NELAC-NY10854,NELAC-NY12058,NJDEP,PADEP
75-00-3	Chloroethane	ND		ug/L	0.200	0.500	1	EPA 8260C Certifications:	08/27/2018 07:30	08/27/2018 17:19	SS CTDOH,NELAC-NY10854,NELAC-NY12058,NJDEP,PADEP
67-66-3	**Chloroform**	**1.59**		ug/L	0.200	0.500	1	EPA 8260C Certifications:	08/27/2018 07:30	08/27/2018 17:19	SS CTDOH,NELAC-NY10854,NELAC-NY12058,NJDEP,PADEP
74-87-3	Chloromethane	ND		ug/L	0.200	0.500	1	EPA 8260C Certifications:	08/27/2018 07:30	08/27/2018 17:19	SS CTDOH,NELAC-NY10854,NELAC-NY12058,NJDEP,PADEP
156-59-2	cis-1,2-Dichloroethylene	ND		ug/L	0.200	0.500	1	EPA 8260C Certifications:	08/27/2018 07:30	08/27/2018 17:19	SS CTDOH,NELAC-NY10854,NELAC-NY12058,NJDEP,PADEP
10061-01-5	cis-1,3-Dichloropropylene	ND		ug/L	0.200	0.500	1	EPA 8260C Certifications:	08/27/2018 07:30	08/27/2018 17:19	SS CTDOH,NELAC-NY10854,NELAC-NY12058,NJDEP,PADEP
110-82-7	Cyclohexane	ND		ug/L	0.200	0.500	1	EPA 8260C Certifications:	08/27/2018 07:30	08/27/2018 17:19	SS NELAC-NY10854,NELAC-NY12058,NJDEP,PADEP
124-48-1	Dibromochloromethane	ND		ug/L	0.200	0.500	1	EPA 8260C Certifications:	08/27/2018 07:30	08/27/2018 17:19	SS CTDOH,NELAC-NY10854,NELAC-NY12058,NJDEP,PADEP
74-95-3	Dibromomethane	ND		ug/L	0.200	0.500	1	EPA 8260C Certifications:	08/27/2018 07:30	08/27/2018 17:19	SS NELAC-NY10854,NELAC-NY12058,NJDEP,PADEP
75-71-8	Dichlorodifluoromethane	ND		ug/L	0.200	0.500	1	EPA 8260C Certifications:	08/27/2018 07:30	08/27/2018 17:19	SS NELAC-NY10854,NELAC-NY12058,NJDEP,PADEP
100-41-4	Ethyl Benzene	ND		ug/L	0.200	0.500	1	EPA 8260C Certifications:	08/27/2018 07:30	08/27/2018 17:19	SS CTDOH,NELAC-NY10854,NELAC-NY12058,NJDEP,PADEP
87-68-3	Hexachlorobutadiene	ND		ug/L	0.200	0.500	1	EPA 8260C Certifications:	08/27/2018 07:30	08/27/2018 17:19	SS NELAC-NY10854,NELAC-NY12058,NJDEP,PADEP

Sample Information

Client Sample ID: 017/LTW-1 **York Sample ID:** 18H1109-03

York Project (SDG) No.	Client Project ID	Matrix	Collection Date/Time	Date Received
18H1109	100732401	Water	August 23, 2018 12:20 pm	08/23/2018

Volatiles, 8260 Comprehensive

Log-in Notes:

Sample Notes:

Sample Prepared by Method: EPA 5030B

CAS No.	Parameter	Result	Flag	Units	Reported to LOD/MDL	LOQ	Dilution	Reference Method	Date/Time Prepared	Date/Time Analyzed	Analyst
98-82-8	Isopropylbenzene	ND		ug/L	0.200	0.500	1	EPA 8260C Certifications:	08/27/2018 07:30 CTDOH,NELAC-NY10854,NELAC-NY12058,NJDEP,PADEP	08/27/2018 17:19	SS
79-20-9	Methyl acetate	ND		ug/L	0.200	0.500	1	EPA 8260C Certifications:	08/27/2018 07:30 NELAC-NY10854,NELAC-NY12058,NJDEP,PADEP	08/27/2018 17:19	SS
1634-04-4	Methyl tert-butyl ether (MTBE)	ND		ug/L	0.200	0.500	1	EPA 8260C Certifications:	08/27/2018 07:30 CTDOH,NELAC-NY10854,NELAC-NY12058,NJDEP,PADEP	08/27/2018 17:19	SS
108-87-2	Methylcyclohexane	ND		ug/L	0.200	0.500	1	EPA 8260C Certifications:	08/27/2018 07:30 NELAC-NY10854,NELAC-NY12058,NJDEP,PADEP	08/27/2018 17:19	SS
75-09-2	Methylene chloride	ND		ug/L	1.00	2.00	1	EPA 8260C Certifications:	08/27/2018 07:30 CTDOH,NELAC-NY10854,NELAC-NY12058,NJDEP,PADEP	08/27/2018 17:19	SS
104-51-8	n-Butylbenzene	ND		ug/L	0.200	0.500	1	EPA 8260C Certifications:	08/27/2018 07:30 CTDOH,NELAC-NY10854,NELAC-NY12058,NJDEP,PADEP	08/27/2018 17:19	SS
103-65-1	n-Propylbenzene	ND		ug/L	0.200	0.500	1	EPA 8260C Certifications:	08/27/2018 07:30 CTDOH,NELAC-NY10854,NELAC-NY12058,NJDEP,PADEP	08/27/2018 17:19	SS
95-47-6	o-Xylene	ND		ug/L	0.200	0.500	1	EPA 8260C Certifications:	08/27/2018 07:30 CTDOH,NELAC-NY10854,NELAC-NY12058,PADEP	08/27/2018 17:19	SS
179601-23-1	p- & m- Xylenes	ND		ug/L	0.500	1.00	1	EPA 8260C Certifications:	08/27/2018 07:30 CTDOH,NELAC-NY10854,NELAC-NY12058,PADEP	08/27/2018 17:19	SS
99-87-6	p-Isopropyltoluene	ND		ug/L	0.200	0.500	1	EPA 8260C Certifications:	08/27/2018 07:30 CTDOH,NELAC-NY10854,NELAC-NY12058,NJDEP,PADEP	08/27/2018 17:19	SS
135-98-8	sec-Butylbenzene	ND		ug/L	0.200	0.500	1	EPA 8260C Certifications:	08/27/2018 07:30 CTDOH,NELAC-NY10854,NELAC-NY12058,NJDEP,PADEP	08/27/2018 17:19	SS
100-42-5	Styrene	ND		ug/L	0.200	0.500	1	EPA 8260C Certifications:	08/27/2018 07:30 CTDOH,NELAC-NY10854,NELAC-NY12058,NJDEP,PADEP	08/27/2018 17:19	SS
75-65-0	tert-Butyl alcohol (TBA)	ND		ug/L	0.500	2.50	1	EPA 8260C Certifications:	08/27/2018 07:30 NELAC-NY10854,NELAC-NY12058,NJDEP,PADEP	08/27/2018 17:19	SS
98-06-6	tert-Butylbenzene	ND		ug/L	0.200	0.500	1	EPA 8260C Certifications:	08/27/2018 07:30 CTDOH,NELAC-NY10854,NELAC-NY12058,NJDEP,PADEP	08/27/2018 17:19	SS
127-18-4	**Tetrachloroethylene**	**0.460**	J	ug/L	0.200	0.500	1	EPA 8260C Certifications:	08/27/2018 07:30 CTDOH,NELAC-NY10854,NELAC-NY12058,NJDEP,PADEP	08/27/2018 17:19	SS
108-88-3	Toluene	ND		ug/L	0.200	0.500	1	EPA 8260C Certifications:	08/27/2018 07:30 CTDOH,NELAC-NY10854,NELAC-NY12058,NJDEP,PADEP	08/27/2018 17:19	SS
156-60-5	trans-1,2-Dichloroethylene	ND		ug/L	0.200	0.500	1	EPA 8260C Certifications:	08/27/2018 07:30 CTDOH,NELAC-NY10854,NELAC-NY12058,NJDEP,PADEP	08/27/2018 17:19	SS
10061-02-6	trans-1,3-Dichloropropylene	ND		ug/L	0.200	0.500	1	EPA 8260C Certifications:	08/27/2018 07:30 CTDOH,NELAC-NY10854,NELAC-NY12058,NJDEP,PADEP	08/27/2018 17:19	SS
79-01-6	**Trichloroethylene**	**0.350**	J	ug/L	0.200	0.500	1	EPA 8260C Certifications:	08/27/2018 07:30 CTDOH,NELAC-NY10854,NELAC-NY12058,NJDEP,PADEP	08/27/2018 17:19	SS
75-69-4	Trichlorofluoromethane	ND		ug/L	0.200	0.500	1	EPA 8260C Certifications:	08/27/2018 07:30 CTDOH,NELAC-NY10854,NELAC-NY12058,NJDEP,PADEP	08/27/2018 17:19	SS
108-05-4	Vinyl acetate	ND		ug/L	0.200	0.500	1	EPA 8260C Certifications:	08/27/2018 07:30 NELAC-NY10854,NELAC-NY12058,NJDEP,PADEP	08/27/2018 17:19	SS
75-01-4	Vinyl Chloride	ND		ug/L	0.200	0.500	1	EPA 8260C Certifications:	08/27/2018 07:30 CTDOH,NELAC-NY10854,NELAC-NY12058,NJDEP,PADEP	08/27/2018 17:19	SS
1330-20-7	Xylenes, Total	ND		ug/L	0.600	1.50	1	EPA 8260C Certifications:	08/27/2018 07:30 CTDOH,NELAC-NY10854,NELAC-NY12058,NJDEP	08/27/2018 17:19	SS

Surrogate Recoveries	Result	Acceptance Range

Sample Information

Client Sample ID: 017/LTW-1 **York Sample ID:** 18H1109-03

York Project (SDG) No.	Client Project ID	Matrix	Collection Date/Time	Date Received
18H1109	100732401	Water	August 23, 2018 12:20 pm	08/23/2018

Volatiles, 8260 Comprehensive

Log-in Notes:

Sample Notes:

Sample Prepared by Method: EPA 5030B

CAS No.	Parameter	Result	Flag	Units	Reported to LOD/MDL	LOQ	Dilution	Reference Method	Date/Time Prepared	Date/Time Analyzed	Analyst
17060-07-0	*Surrogate: 1,2-Dichloroethane-d4*	*108 %*			*70-130*						
2037-26-5	*Surrogate: Toluene-d8*	*97.0 %*			*70-130*						
460-00-4	*Surrogate: p-Bromofluorobenzene*	*109 %*			*70-130*						

Semi-Volatiles, 8270 Comprehensive

Log-in Notes:

Sample Notes:

Sample Prepared by Method: EPA 3510C

CAS No.	Parameter	Result	Flag	Units	Reported to LOD/MDL	LOQ	Dilution	Reference Method	Date/Time Prepared	Date/Time Analyzed	Analyst
92-52-4	1,1-Biphenyl	ND		ug/L	1.92	3.85	1	EPA 8270D Certifications:	08/24/2018 14:11 NELAC-NY10854,NJDEP,PADEP	08/27/2018 11:23	SR
95-94-3	1,2,4,5-Tetrachlorobenzene	ND		ug/L	1.92	3.85	1	EPA 8270D Certifications:	08/24/2018 14:11 NELAC-NY10854,NJDEP,PADEP	08/27/2018 11:23	SR
120-82-1	1,2,4-Trichlorobenzene	ND		ug/L	1.92	3.85	1	EPA 8270D Certifications:	08/24/2018 14:11 CTDOH,NELAC-NY10854,NJDEP,PADEP	08/27/2018 11:23	SR
95-50-1	1,2-Dichlorobenzene	ND		ug/L	1.92	3.85	1	EPA 8270D Certifications:	08/24/2018 14:11 NELAC-NY10854,PADEP	08/27/2018 11:23	SR
122-66-7	1,2-Diphenylhydrazine (as Azobenzene)	ND		ug/L	1.92	3.85	1	EPA 8270D Certifications:	08/24/2018 14:11 NELAC-NY10854,NJDEP,PADEP	08/27/2018 11:23	SR
541-73-1	1,3-Dichlorobenzene	ND		ug/L	1.92	3.85	1	EPA 8270D Certifications:	08/24/2018 14:11 NELAC-NY10854,PADEP	08/27/2018 11:23	SR
106-46-7	1,4-Dichlorobenzene	ND		ug/L	1.92	3.85	1	EPA 8270D Certifications:	08/24/2018 14:11 NELAC-NY10854,PADEP	08/27/2018 11:23	SR
58-90-2	2,3,4,6-Tetrachlorophenol	ND		ug/L	1.92	3.85	1	EPA 8270D Certifications:	08/24/2018 14:11 NELAC-NY10854,NJDEP,PADEP	08/27/2018 11:23	SR
95-95-4	2,4,5-Trichlorophenol	ND		ug/L	1.92	3.85	1	EPA 8270D Certifications:	08/24/2018 14:11 CTDOH,NELAC-NY10854,NJDEP,PADEP	08/27/2018 11:23	SR
88-06-2	2,4,6-Trichlorophenol	ND		ug/L	1.92	3.85	1	EPA 8270D Certifications:	08/24/2018 14:11 CTDOH,NELAC-NY10854,NJDEP,PADEP	08/27/2018 11:23	SR
120-83-2	2,4-Dichlorophenol	ND		ug/L	1.92	3.85	1	EPA 8270D Certifications:	08/24/2018 14:11 CTDOH,NELAC-NY10854,NJDEP,PADEP	08/27/2018 11:23	SR
105-67-9	2,4-Dimethylphenol	ND		ug/L	1.92	3.85	1	EPA 8270D Certifications:	08/24/2018 14:11 CTDOH,NELAC-NY10854,NJDEP,PADEP	08/27/2018 11:23	SR
51-28-5	2,4-Dinitrophenol	ND		ug/L	1.92	3.85	1	EPA 8270D Certifications:	08/24/2018 14:11 CTDOH,NELAC-NY10854,NJDEP,PADEP	08/27/2018 11:23	SR
121-14-2	2,4-Dinitrotoluene	ND		ug/L	1.92	3.85	1	EPA 8270D Certifications:	08/24/2018 14:11 CTDOH,NELAC-NY10854,NJDEP,PADEP	08/27/2018 11:23	SR
606-20-2	2,6-Dinitrotoluene	ND		ug/L	1.92	3.85	1	EPA 8270D Certifications:	08/24/2018 14:11 CTDOH,NELAC-NY10854,NJDEP,PADEP	08/27/2018 11:23	SR
91-58-7	2-Chloronaphthalene	ND		ug/L	1.92	3.85	1	EPA 8270D Certifications:	08/24/2018 14:11 CTDOH,NELAC-NY10854,NJDEP,PADEP	08/27/2018 11:23	SR
95-57-8	2-Chlorophenol	ND		ug/L	1.92	3.85	1	EPA 8270D Certifications:	08/24/2018 14:11 CTDOH,NELAC-NY10854,NJDEP,PADEP	08/27/2018 11:23	SR
91-57-6	2-Methylnaphthalene	ND		ug/L	1.92	3.85	1	EPA 8270D Certifications:	08/24/2018 14:11 CTDOH,NELAC-NY10854,NJDEP,PADEP	08/27/2018 11:23	SR

Sample Information

Client Sample ID: 017/LTW-1 **York Sample ID:** 18H1109-03

York Project (SDG) No.	Client Project ID	Matrix	Collection Date/Time	Date Received
18H1109	100732401	Water	August 23, 2018 12:20 pm	08/23/2018

Semi-Volatiles, 8270 Comprehensive

Log-in Notes:

Sample Notes:

Sample Prepared by Method: EPA 3510C

CAS No.	Parameter	Result	Flag	Units	Reported to LOD/MDL	LOQ	Dilution	Reference Method	Date/Time Prepared	Date/Time Analyzed	Analyst
95-48-7	2-Methylphenol	ND		ug/L	1.92	3.85	1	EPA 8270D Certifications:	08/24/2018 14:11 CTDOH,NELAC-NY10854,NJDEP,PADEP	08/27/2018 11:23	SR
88-74-4	2-Nitroaniline	ND		ug/L	1.92	3.85	1	EPA 8270D Certifications:	08/24/2018 14:11 CTDOH,NELAC-NY10854,NJDEP,PADEP	08/27/2018 11:23	SR
88-75-5	2-Nitrophenol	ND		ug/L	1.92	3.85	1	EPA 8270D Certifications:	08/24/2018 14:11 CTDOH,NELAC-NY10854,NJDEP,PADEP	08/27/2018 11:23	SR
65794-96-9	3- & 4-Methylphenols	ND		ug/L	1.92	3.85	1	EPA 8270D Certifications:	08/24/2018 14:11 CTDOH,NELAC-NY10854,NJDEP,PADEP	08/27/2018 11:23	SR
91-94-1	3,3-Dichlorobenzidine	ND		ug/L	1.92	3.85	1	EPA 8270D Certifications:	08/24/2018 14:11 CTDOH,NELAC-NY10854,NJDEP,PADEP	08/27/2018 11:23	SR
99-09-2	3-Nitroaniline	ND		ug/L	1.92	3.85	1	EPA 8270D Certifications:	08/24/2018 14:11 CTDOH,NELAC-NY10854,NJDEP,PADEP	08/27/2018 11:23	SR
534-52-1	4,6-Dinitro-2-methylphenol	ND		ug/L	1.92	3.85	1	EPA 8270D Certifications:	08/24/2018 14:11 CTDOH,NELAC-NY10854,NJDEP,PADEP	08/27/2018 11:23	SR
101-55-3	4-Bromophenyl phenyl ether	ND		ug/L	1.92	3.85	1	EPA 8270D Certifications:	08/24/2018 14:11 CTDOH,NELAC-NY10854,NJDEP,PADEP	08/27/2018 11:23	SR
59-50-7	4-Chloro-3-methylphenol	ND		ug/L	1.92	3.85	1	EPA 8270D Certifications:	08/24/2018 14:11 CTDOH,NELAC-NY10854,NJDEP,PADEP	08/27/2018 11:23	SR
106-47-8	4-Chloroaniline	ND		ug/L	1.92	3.85	1	EPA 8270D Certifications:	08/24/2018 14:11 CTDOH,NELAC-NY10854,NJDEP,PADEP	08/27/2018 11:23	SR
7005-72-3	4-Chlorophenyl phenyl ether	ND		ug/L	1.92	3.85	1	EPA 8270D Certifications:	08/24/2018 14:11 CTDOH,NELAC-NY10854,NJDEP,PADEP	08/27/2018 11:23	SR
100-01-6	4-Nitroaniline	ND		ug/L	1.92	3.85	1	EPA 8270D Certifications:	08/24/2018 14:11 CTDOH,NELAC-NY10854,NJDEP,PADEP	08/27/2018 11:23	SR
100-02-7	4-Nitrophenol	ND		ug/L	3.85	3.85	1	EPA 8270D Certifications:	08/24/2018 14:11 CTDOH,NELAC-NY10854,NJDEP,PADEP	08/27/2018 11:23	SR
98-86-2	Acetophenone	ND		ug/L	1.92	3.85	1	EPA 8270D Certifications:	08/24/2018 14:11 NELAC-NY10854,NJDEP,PADEP	08/27/2018 11:23	SR
62-53-3	Aniline	ND		ug/L	1.92	3.85	1	EPA 8270D Certifications:	08/24/2018 14:11 NELAC-NY10854,NJDEP,PADEP	08/27/2018 11:23	SR
100-52-7	Benzaldehyde	ND		ug/L	1.92	3.85	1	EPA 8270D Certifications:	08/24/2018 14:11 NELAC-NY10854,NJDEP,PADEP	08/27/2018 11:23	SR
92-87-5	Benzidine	ND		ug/L	3.85	3.85	1	EPA 8270D Certifications:	08/24/2018 14:11 CTDOH,NELAC-NY10854,NJDEP,PADEP	08/27/2018 11:23	SR
65-85-0	Benzoic acid	ND		ug/L	19.2	38.5	1	EPA 8270D Certifications:	08/24/2018 14:11 NELAC-NY10854,NJDEP,PADEP	08/27/2018 11:23	SR
100-51-6	Benzyl alcohol	ND		ug/L	1.92	3.85	1	EPA 8270D Certifications:	08/24/2018 14:11 NELAC-NY10854,NJDEP,PADEP	08/27/2018 11:23	SR
85-68-7	Benzyl butyl phthalate	ND		ug/L	1.92	3.85	1	EPA 8270D Certifications:	08/24/2018 14:11 CTDOH,NELAC-NY10854,NJDEP,PADEP	08/27/2018 11:23	SR
111-91-1	Bis(2-chloroethoxy)methane	ND		ug/L	1.92	3.85	1	EPA 8270D Certifications:	08/24/2018 14:11 CTDOH,NELAC-NY10854,NJDEP,PADEP	08/27/2018 11:23	SR
111-44-4	Bis(2-chloroethyl)ether	ND		ug/L	0.769	3.85	1	EPA 8270D Certifications:	08/24/2018 14:11 CTDOH,NELAC-NY10854,NJDEP,PADEP	08/27/2018 11:23	SR
108-60-1	Bis(2-chloroisopropyl)ether	ND		ug/L	1.92	3.85	1	EPA 8270D Certifications:	08/24/2018 14:11 CTDOH,NELAC-NY10854,NJDEP,PADEP	08/27/2018 11:23	SR

Sample Information

Client Sample ID: 017/LTW-1 **York Sample ID:** 18H1109-03

York Project (SDG) No.	Client Project ID	Matrix	Collection Date/Time	Date Received
18H1109	100732401	Water	August 23, 2018 12:20 pm	08/23/2018

Semi-Volatiles, 8270 Comprehensive

Log-in Notes:

Sample Notes:

Sample Prepared by Method: EPA 3510C

CAS No.	Parameter	Result	Flag	Units	Reported to LOD/MDL	LOQ	Dilution	Reference Method	Date/Time Prepared	Date/Time Analyzed	Analyst
105-60-2	Caprolactam	ND		ug/L	1.92	3.85	1	EPA 8270D Certifications: NELAC-NY10854,NJDEP,PADEP	08/24/2018 14:11	08/27/2018 11:23	SR
86-74-8	Carbazole	ND		ug/L	1.92	3.85	1	EPA 8270D Certifications: CTDOH,NELAC-NY10854,NJDEP,PADEP	08/24/2018 14:11	08/27/2018 11:23	SR
132-64-9	Dibenzofuran	ND		ug/L	1.92	3.85	1	EPA 8270D Certifications: CTDOH,NELAC-NY10854,NJDEP,PADEP	08/24/2018 14:11	08/27/2018 11:23	SR
84-66-2	Diethyl phthalate	ND		ug/L	1.92	3.85	1	EPA 8270D Certifications: CTDOH,NELAC-NY10854,NJDEP,PADEP	08/24/2018 14:11	08/27/2018 11:23	SR
131-11-3	Dimethyl phthalate	ND		ug/L	1.92	3.85	1	EPA 8270D Certifications: CTDOH,NELAC-NY10854,NJDEP,PADEP	08/24/2018 14:11	08/27/2018 11:23	SR
84-74-2	Di-n-butyl phthalate	ND		ug/L	1.92	3.85	1	EPA 8270D Certifications: CTDOH,NELAC-NY10854,NJDEP,PADEP	08/24/2018 14:11	08/27/2018 11:23	SR
117-84-0	Di-n-octyl phthalate	ND		ug/L	1.92	3.85	1	EPA 8270D Certifications: CTDOH,NELAC-NY10854,NJDEP,PADEP	08/24/2018 14:11	08/27/2018 11:23	SR
77-47-4	Hexachlorocyclopentadiene	ND		ug/L	3.85	7.69	1	EPA 8270D Certifications: CTDOH,NELAC-NY10854,NJDEP,PADEP	08/24/2018 14:11	08/27/2018 11:23	SR
78-59-1	Isophorone	ND		ug/L	1.92	3.85	1	EPA 8270D Certifications: CTDOH,NELAC-NY10854,NJDEP,PADEP	08/24/2018 14:11	08/27/2018 11:23	SR
621-64-7	N-nitroso-di-n-propylamine	ND		ug/L	1.92	3.85	1	EPA 8270D Certifications: CTDOH,NELAC-NY10854,NJDEP,PADEP	08/24/2018 14:11	08/27/2018 11:23	SR
86-30-6	N-Nitrosodiphenylamine	ND		ug/L	1.92	3.85	1	EPA 8270D Certifications: CTDOH,NELAC-NY10854,NJDEP,PADEP	08/24/2018 14:11	08/27/2018 11:23	SR
108-95-2	Phenol	ND		ug/L	1.92	3.85	1	EPA 8270D Certifications: CTDOH,NELAC-NY10854,NJDEP,PADEP	08/24/2018 14:11	08/27/2018 11:23	SR
110-86-1	Pyridine	ND		ug/L	1.92	3.85	1	EPA 8270D Certifications: CTDOH,NELAC-NY10854,NJDEP,PADEP	08/24/2018 14:11	08/27/2018 11:23	SR

	Surrogate Recoveries	Result	Acceptance Range
367-12-4	*Surrogate: 2-Fluorophenol*	*19.7 %*	*19.7-63.1*
4165-62-2	*Surrogate: Phenol-d5*	*11.3 %*	*10.1-41.7*
4165-60-0	*Surrogate: Nitrobenzene-d5*	*69.9 %*	*50.2-113*
321-60-8	*Surrogate: 2-Fluorobiphenyl*	*64.2 %*	*39.9-105*
118-79-6	*Surrogate: 2,4,6-Tribromophenol*	*116 %*	*39.3-151*
1718-51-0	*Surrogate: Terphenyl-d14*	*89.5 %*	*30.7-106*

Semi-Volatiles, 8270 Comprehensive

Log-in Notes:

Sample Notes:

Sample Prepared by Method: EPA 3510C

CAS No.	Parameter	Result	Flag	Units	Reported to LOQ	Dilution	Reference Method	Date/Time Prepared	Date/Time Analyzed	Analyst
83-32-9	Acenaphthene	ND		ug/L	0.0385	1	EPA 8270D SIM Certifications: CTDOH,NELAC-NY10854,NJDEP,PADEP	08/24/2018 14:11	08/25/2018 20:47	SR
208-96-8	Acenaphthylene	ND		ug/L	0.0385	1	EPA 8270D SIM Certifications: CTDOH,NELAC-NY10854,NJDEP,PADEP	08/24/2018 14:11	08/25/2018 20:47	SR
120-12-7	Anthracene	ND		ug/L	0.0385	1	EPA 8270D SIM Certifications: CTDOH,NELAC-NY10854,NJDEP,PADEP	08/24/2018 14:11	08/25/2018 20:47	SR
1912-24-9	Atrazine	ND		ug/L	0.385	1	EPA 8270D SIM Certifications: CTDOH,NELAC-NY10854,NJDEP	08/24/2018 14:11	08/25/2018 20:47	SR

Sample Information

Client Sample ID: 017/LTW-1 **York Sample ID:** 18H1109-03

York Project (SDG) No.	Client Project ID	Matrix	Collection Date/Time	Date Received
18H1109	100732401	Water	August 23, 2018 12:20 pm	08/23/2018

Semi-Volatiles, 8270 Comprehensive

Log-in Notes:

Sample Notes:

Sample Prepared by Method: EPA 3510C

CAS No.	Parameter	Result	Flag	Units	Reported to LOQ	Dilution	Reference Method	Date/Time Prepared	Date/Time Analyzed	Analyst
56-55-3	Benzo(a)anthracene	ND		ug/L	0.0385	1	EPA 8270D SIM Certifications: CTDOH,NELAC-NY10854,NJDEP,PADEP	08/24/2018 14:11	08/25/2018 20:47	SR
50-32-8	Benzo(a)pyrene	ND		ug/L	0.0385	1	EPA 8270D SIM Certifications: CTDOH,NELAC-NY10854,NJDEP,PADEP	08/24/2018 14:11	08/25/2018 20:47	SR
205-99-2	Benzo(b)fluoranthene	ND		ug/L	0.0385	1	EPA 8270D SIM Certifications: CTDOH,NELAC-NY10854,NJDEP,PADEP	08/24/2018 14:11	08/25/2018 20:47	SR
191-24-2	Benzo(g,h,i)perylene	ND		ug/L	0.0385	1	EPA 8270D SIM Certifications: CTDOH,NELAC-NY10854,NJDEP,PADEP	08/24/2018 14:11	08/25/2018 20:47	SR
207-08-9	Benzo(k)fluoranthene	ND		ug/L	0.0385	1	EPA 8270D SIM Certifications: CTDOH,NELAC-NY10854,NJDEP,PADEP	08/24/2018 14:11	08/25/2018 20:47	SR
117-81-7	Bis(2-ethylhexyl)phthalate	ND		ug/L	0.385	1	EPA 8270D SIM Certifications: CTDOH,NELAC-NY10854,NJDEP	08/24/2018 14:11	08/25/2018 20:47	SR
218-01-9	Chrysene	ND		ug/L	0.0385	1	EPA 8270D SIM Certifications: CTDOH,NELAC-NY10854,NJDEP,PADEP	08/24/2018 14:11	08/25/2018 20:47	SR
53-70-3	Dibenzo(a,h)anthracene	ND		ug/L	0.0385	1	EPA 8270D SIM Certifications: CTDOH,NELAC-NY10854,NJDEP,PADEP	08/24/2018 14:11	08/25/2018 20:47	SR
206-44-0	Fluoranthene	ND		ug/L	0.0385	1	EPA 8270D SIM Certifications: CTDOH,NELAC-NY10854,NJDEP,PADEP	08/24/2018 14:11	08/25/2018 20:47	SR
86-73-7	Fluorene	ND		ug/L	0.0385	1	EPA 8270D SIM Certifications: CTDOH,NELAC-NY10854,NJDEP,PADEP	08/24/2018 14:11	08/25/2018 20:47	SR
118-74-1	Hexachlorobenzene	ND		ug/L	0.0154	1	EPA 8270D SIM Certifications: CTDOH,NELAC-NY10854,NJDEP	08/24/2018 14:11	08/25/2018 20:47	SR
87-68-3	Hexachlorobutadiene	ND		ug/L	0.385	1	EPA 8270D SIM Certifications: CTDOH,NELAC-NY10854,NJDEP	08/24/2018 14:11	08/25/2018 20:47	SR
67-72-1	Hexachloroethane	ND		ug/L	0.385	1	EPA 8270D SIM Certifications: CTDOH,NELAC-NY10854,NJDEP	08/24/2018 14:11	08/25/2018 20:47	SR
193-39-5	Indeno(1,2,3-cd)pyrene	ND		ug/L	0.0385	1	EPA 8270D SIM Certifications: CTDOH,NELAC-NY10854,NJDEP,PADEP	08/24/2018 14:11	08/25/2018 20:47	SR
91-20-3	Naphthalene	ND		ug/L	0.0385	1	EPA 8270D SIM Certifications: CTDOH,NELAC-NY10854,NJDEP,PADEP	08/24/2018 14:11	08/25/2018 20:47	SR
98-95-3	Nitrobenzene	ND		ug/L	0.192	1	EPA 8270D SIM Certifications: CTDOH,NELAC-NY10854,NJDEP	08/24/2018 14:11	08/25/2018 20:47	SR
62-75-9	N-Nitrosodimethylamine	ND		ug/L	0.385	1	EPA 8270D SIM Certifications: CTDOH,NELAC-NY10854,NJDEP	08/24/2018 14:11	08/25/2018 20:47	SR
87-86-5	Pentachlorophenol	ND		ug/L	0.192	1	EPA 8270D SIM Certifications: CTDOH,NELAC-NY10854,NJDEP	08/24/2018 14:11	08/25/2018 20:47	SR
85-01-8	Phenanthrene	ND		ug/L	0.0385	1	EPA 8270D SIM Certifications: CTDOH,NELAC-NY10854,NJDEP,PADEP	08/24/2018 14:11	08/25/2018 20:47	SR
129-00-0	Pyrene	ND		ug/L	0.0385	1	EPA 8270D SIM Certifications: CTDOH,NELAC-NY10854,NJDEP,PADEP	08/24/2018 14:11	08/25/2018 20:47	SR

Metals, Target Analyte, ICP

Log-in Notes:

Sample Notes:

Sample Prepared by Method: EPA 3015A

CAS No.	Parameter	Result	Flag	Units	Reported to LOQ	Dilution	Reference Method	Date/Time Prepared	Date/Time Analyzed	Analyst

Sample Information

Client Sample ID: 017/LTW-1 **York Sample ID:** 18H1109-03

York Project (SDG) No.	Client Project ID	Matrix	Collection Date/Time	Date Received
18H1109	100732401	Water	August 23, 2018 12:20 pm	08/23/2018

Metals, Target Analyte, ICP

Log-in Notes:

Sample Notes:

Sample Prepared by Method: EPA 3015A

CAS No.	Parameter	Result	Flag	Units	Reported to LOQ	Dilution	Reference Method	Date/Time Prepared	Date/Time Analyzed	Analyst
7429-90-5	**Aluminum**	**0.233**		mg/L	0.0556	1	EPA 6010C	08/27/2018 12:51	08/28/2018 13:13	KML
							Certifications: CTDOH,NELAC-NY10854,NJDEP,PADEP			
7440-39-3	**Barium**	**0.156**		mg/L	0.0111	1	EPA 6010C	08/27/2018 12:51	08/28/2018 13:13	KML
							Certifications: CTDOH,NELAC-NY10854,NJDEP,PADEP			
7440-70-2	**Calcium**	**61.6**		mg/L	0.0556	1	EPA 6010C	08/27/2018 12:51	08/28/2018 13:13	KML
							Certifications: CTDOH,NELAC-NY10854,NJDEP,PADEP			
7440-47-3	**Chromium**	**0.00934**		mg/L	0.00556	1	EPA 6010C	08/27/2018 12:51	08/28/2018 13:13	KML
							Certifications: CTDOH,NELAC-NY10854,NJDEP,PADEP			
7440-48-4	Cobalt	ND		mg/L	0.00556	1	EPA 6010C	08/27/2018 12:51	08/28/2018 13:13	KML
							Certifications: CTDOH,NELAC-NY10854,NJDEP,PADEP			
7440-50-8	**Copper**	**0.00723**		mg/L	0.00556	1	EPA 6010C	08/27/2018 12:51	08/28/2018 13:13	KML
							Certifications: CTDOH,NELAC-NY10854,NJDEP,PADEP			
7439-89-6	**Iron**	**0.363**	B	mg/L	0.0222	1	EPA 6010C	08/27/2018 12:51	08/28/2018 13:13	KML
							Certifications: CTDOH,NELAC-NY10854,NJDEP,PADEP			
7439-92-1	Lead	ND		mg/L	0.00556	1	EPA 6010C	08/27/2018 12:51	08/28/2018 13:13	KML
							Certifications: CTDOH,NELAC-NY10854,NJDEP,PADEP			
7439-95-4	**Magnesium**	**20.3**		mg/L	0.0556	1	EPA 6010C	08/27/2018 12:51	08/28/2018 13:13	KML
							Certifications: CTDOH,NELAC-NY10854,NJDEP,PADEP			
7439-96-5	**Manganese**	**0.214**		mg/L	0.00556	1	EPA 6010C	08/27/2018 12:51	08/28/2018 13:13	KML
							Certifications: CTDOH,NELAC-NY10854,NJDEP,PADEP			
7440-02-0	Nickel	ND		mg/L	0.00556	1	EPA 6010C	08/27/2018 12:51	08/28/2018 13:13	KML
							Certifications: CTDOH,NELAC-NY10854,NJDEP,PADEP			
7440-09-7	**Potassium**	**9.52**		mg/L	0.0556	1	EPA 6010C	08/27/2018 12:51	08/28/2018 13:13	KML
							Certifications: CTDOH,NELAC-NY10854,NJDEP,PADEP			
7440-22-4	Silver	ND		mg/L	0.00556	1	EPA 6010C	08/27/2018 12:51	08/28/2018 13:13	KML
							Certifications: CTDOH,NELAC-NY10854,NJDEP,PADEP			
7440-23-5	**Sodium**	**370**		mg/L	0.111	1	EPA 6010C	08/27/2018 12:51	08/28/2018 13:13	KML
							Certifications: CTDOH,NELAC-NY10854,NJDEP,PADEP			
7440-62-2	Vanadium	ND		mg/L	0.0111	1	EPA 6010C	08/27/2018 12:51	08/28/2018 13:13	KML
							Certifications: CTDOH,NELAC-NY10854,NJDEP,PADEP			
7440-66-6	Zinc	ND		mg/L	0.0167	1	EPA 6010C	08/27/2018 12:51	08/28/2018 13:13	KML
							Certifications: CTDOH,NELAC-NY10854,NJDEP,PADEP			

Metals, Target Analyte, ICPMS

Log-in Notes:

Sample Notes:

Sample Prepared by Method: EPA 3015A

CAS No.	Parameter	Result	Flag	Units	Reported to LOQ	Dilution	Reference Method	Date/Time Prepared	Date/Time Analyzed	Analyst
7440-36-0	Antimony	ND		ug/L	1.00	1	EPA 6020A	08/29/2018 14:29	08/30/2018 13:10	KML
							Certifications: CTDOH,NELAC-NY10854,NJDEP,PADEP			
7440-38-2	Arsenic	ND		ug/L	1.00	1	EPA 6020A	08/29/2018 14:29	08/30/2018 13:10	KML
							Certifications: CTDOH,NELAC-NY10854,NJDEP,PADEP			
7440-41-7	Beryllium	ND		ug/L	1.00	1	EPA 6020A	08/29/2018 14:29	08/30/2018 13:10	KML
							Certifications: CTDOH,NELAC-NY10854,NJDEP,PADEP			

Sample Information

Client Sample ID: 017/LTW-1 **York Sample ID:** 18H1109-03

York Project (SDG) No.	Client Project ID	Matrix	Collection Date/Time	Date Received
18H1109	100732401	Water	August 23, 2018 12:20 pm	08/23/2018

Metals, Target Analyte, ICPMS

Log-in Notes:

Sample Notes:

Sample Prepared by Method: EPA 3015A

CAS No.	Parameter	Result	Flag	Units	Reported to LOQ	Dilution	Reference Method	Date/Time Prepared	Date/Time Analyzed	Analyst
7440-43-9	Cadmium	ND		ug/L	1.00	1	EPA 6020A	08/29/2018 14:29	08/30/2018 13:10	KML
							Certifications: CTDOH,NELAC-NY10854,NJDEP,PADEP			
7782-49-2	**Selenium**	**5.64**		ug/L	1.00	1	EPA 6020A	08/29/2018 14:29	08/30/2018 13:10	KML
							Certifications: CTDOH,NELAC-NY10854,NJDEP,PADEP			
7440-28-0	Thallium	ND		ug/L	1.00	1	EPA 6020A	08/29/2018 14:29	08/30/2018 13:10	KML
							Certifications: CTDOH,NELAC-NY10854,NJDEP,PADEP			

Mercury by 7473

Log-in Notes:

Sample Notes:

Sample Prepared by Method: EPA 7473 water

CAS No.	Parameter	Result	Flag	Units	Reported to LOQ	Dilution	Reference Method	Date/Time Prepared	Date/Time Analyzed	Analyst
7439-97-6	Mercury	ND		mg/L	0.00020	1	EPA 7473	08/24/2018 08:58	08/24/2018 10:14	SY
							Certifications: CTDOH,NELAC-NY10854,NJDEP,PADEP			

Chromium, Hexavalent

Log-in Notes:

Sample Notes:

Sample Prepared by Method: Analysis Preparation

CAS No.	Parameter	Result	Flag	Units	Reported to LOQ	Dilution	Reference Method	Date/Time Prepared	Date/Time Analyzed	Analyst
18540-29-9	**Chromium, Hexavalent**	**25.0**		ug/L	10.0	1	EPA 7196A	08/24/2018 10:36	08/24/2018 10:36	TJM
							Certifications: NELAC-NY10854,CTDOH,NJDEP,PADEP			

Sample Information

Client Sample ID: 019/LTW-2 **York Sample ID:** 18H1109-04

York Project (SDG) No.	Client Project ID	Matrix	Collection Date/Time	Date Received
18H1109	100732401	Water	August 23, 2018 2:00 pm	08/23/2018

Volatiles, 8260 Comprehensive

Log-in Notes:

Sample Notes:

Sample Prepared by Method: EPA 5030B

CAS No.	Parameter	Result	Flag	Units	Reported to LOD/MDL	LOQ	Dilution	Reference Method	Date/Time Prepared	Date/Time Analyzed	Analyst
630-20-6	1,1,1,2-Tetrachloroethane	ND		ug/L	0.200	0.500	1	EPA 8260C	08/27/2018 07:30	08/27/2018 17:50	SS
								Certifications: CTDOH,NELAC-NY10854,NELAC-NY12058,NJDEP,PADEP			
71-55-6	1,1,1-Trichloroethane	ND		ug/L	0.200	0.500	1	EPA 8260C	08/27/2018 07:30	08/27/2018 17:50	SS
								Certifications: CTDOH,NELAC-NY10854,NELAC-NY12058,NJDEP,PADEP			
79-34-5	1,1,2,2-Tetrachloroethane	ND		ug/L	0.200	0.500	1	EPA 8260C	08/27/2018 07:30	08/27/2018 17:50	SS
								Certifications: CTDOH,NELAC-NY10854,NELAC-NY12058,NJDEP,PADEP			
76-13-1	1,1,2-Trichloro-1,2,2-trifluoroethane (Freon 113)	ND		ug/L	0.200	0.500	1	EPA 8260C	08/27/2018 07:30	08/27/2018 17:50	SS
								Certifications: CTDOH,NELAC-NY10854,NELAC-NY12058,NJDEP,PADEP			

Sample Information

Client Sample ID: 019/LTW-2 **York Sample ID:** 18H1109-04

York Project (SDG) No.	Client Project ID	Matrix	Collection Date/Time	Date Received
18H1109	100732401	Water	August 23, 2018 2:00 pm	08/23/2018

Volatiles, 8260 Comprehensive

Log-in Notes:

Sample Notes:

Sample Prepared by Method: EPA 5030B

CAS No.	Parameter	Result	Flag	Units	Reported to LOD/MDL	LOQ	Dilution	Reference Method	Date/Time Prepared	Date/Time Analyzed	Analyst
79-00-5	1,1,2-Trichloroethane	ND		ug/L	0.200	0.500	1	EPA 8260C Certifications:	08/27/2018 07:30	08/27/2018 17:50 CTDOH,NELAC-NY10854,NELAC-NY12058,NJDEP,PADEP	SS
75-34-3	1,1-Dichloroethane	ND		ug/L	0.200	0.500	1	EPA 8260C Certifications:	08/27/2018 07:30	08/27/2018 17:50 CTDOH,NELAC-NY10854,NELAC-NY12058,NJDEP,PADEP	SS
75-35-4	1,1-Dichloroethylene	ND		ug/L	0.200	0.500	1	EPA 8260C Certifications:	08/27/2018 07:30	08/27/2018 17:50 CTDOH,NELAC-NY10854,NELAC-NY12058,NJDEP,PADEP	SS
563-58-6	1,1-Dichloropropylene	ND		ug/L	0.200	0.500	1	EPA 8260C Certifications:	08/27/2018 07:30	08/27/2018 17:50 NELAC-NY10854,NELAC-NY12058,NJDEP	SS
87-61-6	1,2,3-Trichlorobenzene	ND		ug/L	0.200	0.500	1	EPA 8260C Certifications:	08/27/2018 07:30	08/27/2018 17:50 NELAC-NY10854,NELAC-NY12058,NJDEP,PADEP	SS
96-18-4	1,2,3-Trichloropropane	ND		ug/L	0.200	0.500	1	EPA 8260C Certifications:	08/27/2018 07:30	08/27/2018 17:50 NELAC-NY10854,NELAC-NY12058,NJDEP,PADEP	SS
120-82-1	1,2,4-Trichlorobenzene	ND		ug/L	0.200	0.500	1	EPA 8260C Certifications:	08/27/2018 07:30	08/27/2018 17:50 NELAC-NY10854,NELAC-NY12058,NJDEP,PADEP	SS
95-63-6	1,2,4-Trimethylbenzene	ND		ug/L	0.200	0.500	1	EPA 8260C Certifications:	08/27/2018 07:30	08/27/2018 17:50 CTDOH,NELAC-NY10854,NELAC-NY12058,NJDEP,PADEP	SS
96-12-8	1,2-Dibromo-3-chloropropane	ND		ug/L	0.200	0.500	1	EPA 8260C Certifications:	08/27/2018 07:30	08/27/2018 17:50 CTDOH,NELAC-NY10854,NELAC-NY12058,NJDEP,PADEP	SS
106-93-4	1,2-Dibromoethane	ND		ug/L	0.200	0.500	1	EPA 8260C Certifications:	08/27/2018 07:30	08/27/2018 17:50 CTDOH,NELAC-NY10854,NELAC-NY12058,NJDEP,PADEP	SS
95-50-1	1,2-Dichlorobenzene	ND		ug/L	0.200	0.500	1	EPA 8260C Certifications:	08/27/2018 07:30	08/27/2018 17:50 CTDOH,NELAC-NY10854,NELAC-NY12058,NJDEP,PADEP	SS
107-06-2	1,2-Dichloroethane	ND		ug/L	0.200	0.500	1	EPA 8260C Certifications:	08/27/2018 07:30	08/27/2018 17:50 CTDOH,NELAC-NY10854,NELAC-NY12058,NJDEP,PADEP	SS
78-87-5	1,2-Dichloropropane	ND		ug/L	0.200	0.500	1	EPA 8260C Certifications:	08/27/2018 07:30	08/27/2018 17:50 CTDOH,NELAC-NY10854,NELAC-NY12058,NJDEP,PADEP	SS
108-67-8	1,3,5-Trimethylbenzene	ND		ug/L	0.200	0.500	1	EPA 8260C Certifications:	08/27/2018 07:30	08/27/2018 17:50 CTDOH,NELAC-NY10854,NELAC-NY12058,NJDEP,PADEP	SS
541-73-1	1,3-Dichlorobenzene	ND		ug/L	0.200	0.500	1	EPA 8260C Certifications:	08/27/2018 07:30	08/27/2018 17:50 CTDOH,NELAC-NY10854,NELAC-NY12058,NJDEP,PADEP	SS
142-28-9	1,3-Dichloropropane	ND		ug/L	0.200	0.500	1	EPA 8260C Certifications:	08/27/2018 07:30	08/27/2018 17:50 NELAC-NY10854,NELAC-NY12058,NJDEP,PADEP	SS
106-46-7	1,4-Dichlorobenzene	ND		ug/L	0.200	0.500	1	EPA 8260C Certifications:	08/27/2018 07:30	08/27/2018 17:50 CTDOH,NELAC-NY10854,NELAC-NY12058,NJDEP,PADEP	SS
123-91-1	1,4-Dioxane	ND		ug/L	40.0	200	1	EPA 8260C Certifications:	08/27/2018 07:30	08/27/2018 17:50 NELAC-NY10854,NELAC-NY12058,NJDEP,PADEP	SS
594-20-7	2,2-Dichloropropane	ND		ug/L	0.200	0.500	1	EPA 8260C Certifications:	08/27/2018 07:30	08/27/2018 17:50 NELAC-NY10854,NELAC-NY12058,NJDEP,PADEP	SS
78-93-3	2-Butanone	ND		ug/L	0.200	0.500	1	EPA 8260C Certifications:	08/27/2018 07:30	08/27/2018 17:50 CTDOH,NELAC-NY10854,NELAC-NY12058,NJDEP,PADEP	SS
95-49-8	2-Chlorotoluene	ND		ug/L	0.200	0.500	1	EPA 8260C Certifications:	08/27/2018 07:30	08/27/2018 17:50 CTDOH,NELAC-NY10854,NELAC-NY12058,NJDEP,PADEP	SS
591-78-6	2-Hexanone	ND		ug/L	0.200	0.500	1	EPA 8260C Certifications:	08/27/2018 07:30	08/27/2018 17:50 CTDOH,NELAC-NY10854,NELAC-NY12058,NJDEP,PADEP	SS
106-43-4	4-Chlorotoluene	ND		ug/L	0.200	0.500	1	EPA 8260C Certifications:	08/27/2018 07:30	08/27/2018 17:50 CTDOH,NELAC-NY10854,NELAC-NY12058,NJDEP,PADEP	SS

Sample Information

Client Sample ID: 019/LTW-2 **York Sample ID:** 18H1109-04

York Project (SDG) No.	Client Project ID	Matrix	Collection Date/Time	Date Received
18H1109	100732401	Water	August 23, 2018 2:00 pm	08/23/2018

Volatiles, 8260 Comprehensive

Log-in Notes:

Sample Notes:

Sample Prepared by Method: EPA 5030B

CAS No.	Parameter	Result	Flag	Units	Reported to LOD/MDL	LOQ	Dilution	Reference Method	Date/Time Prepared	Date/Time Analyzed	Analyst
108-10-1	4-Methyl-2-pentanone	ND		ug/L	0.200	0.500	1	EPA 8260C Certifications:	08/27/2018 07:30	08/27/2018 17:50 CTDOH,NELAC-NY10854,NELAC-NY12058,NJDEP,PADEP	SS
67-64-1	Acetone	ND		ug/L	1.00	2.00	1	EPA 8260C Certifications:	08/27/2018 07:30	08/27/2018 17:50 CTDOH,NELAC-NY10854,NELAC-NY12058,NJDEP,PADEP	SS
107-02-8	Acrolein	ND		ug/L	0.200	0.500	1	EPA 8260C Certifications:	08/27/2018 07:30	08/27/2018 17:50 CTDOH,NELAC-NY10854,NELAC-NY12058,NJDEP,PADEP	SS
107-13-1	Acrylonitrile	ND		ug/L	0.200	2.00	1	EPA 8260C Certifications:	08/27/2018 07:30	08/27/2018 17:50 CTDOH,NELAC-NY10854,NELAC-NY12058,NJDEP,PADEP	SS
71-43-2	Benzene	ND		ug/L	0.200	0.500	1	EPA 8260C Certifications:	08/27/2018 07:30	08/27/2018 17:50 CTDOH,NELAC-NY10854,NELAC-NY12058,NJDEP,PADEP	SS
108-86-1	Bromobenzene	ND		ug/L	0.200	0.500	1	EPA 8260C Certifications:	08/27/2018 07:30	08/27/2018 17:50 NELAC-NY10854,NELAC-NY12058,NJDEP,PADEP	SS
74-97-5	Bromochloromethane	ND		ug/L	0.200	0.500	1	EPA 8260C Certifications:	08/27/2018 07:30	08/27/2018 17:50 NELAC-NY10854,NELAC-NY12058,NJDEP,PADEP	SS
75-27-4	Bromodichloromethane	ND		ug/L	0.200	0.500	1	EPA 8260C Certifications:	08/27/2018 07:30	08/27/2018 17:50 CTDOH,NELAC-NY10854,NELAC-NY12058,NJDEP,PADEP	SS
75-25-2	Bromoform	ND		ug/L	0.200	0.500	1	EPA 8260C Certifications:	08/27/2018 07:30	08/27/2018 17:50 CTDOH,NELAC-NY10854,NELAC-NY12058,NJDEP,PADEP	SS
74-83-9	Bromomethane	ND		ug/L	0.200	0.500	1	EPA 8260C Certifications:	08/27/2018 07:30	08/27/2018 17:50 CTDOH,NELAC-NY10854,NELAC-NY12058,NJDEP,PADEP	SS
75-15-0	Carbon disulfide	ND		ug/L	0.200	0.500	1	EPA 8260C Certifications:	08/27/2018 07:30	08/27/2018 17:50 CTDOH,NELAC-NY10854,NELAC-NY12058,NJDEP,PADEP	SS
56-23-5	Carbon tetrachloride	ND		ug/L	0.200	0.500	1	EPA 8260C Certifications:	08/27/2018 07:30	08/27/2018 17:50 CTDOH,NELAC-NY10854,NELAC-NY12058,NJDEP,PADEP	SS
108-90-7	Chlorobenzene	ND		ug/L	0.200	0.500	1	EPA 8260C Certifications:	08/27/2018 07:30	08/27/2018 17:50 CTDOH,NELAC-NY10854,NELAC-NY12058,NJDEP,PADEP	SS
75-00-3	Chloroethane	ND		ug/L	0.200	0.500	1	EPA 8260C Certifications:	08/27/2018 07:30	08/27/2018 17:50 CTDOH,NELAC-NY10854,NELAC-NY12058,NJDEP,PADEP	SS
67-66-3	**Chloroform**	**7.93**		ug/L	0.200	0.500	1	EPA 8260C Certifications:	08/27/2018 07:30	08/27/2018 17:50 CTDOH,NELAC-NY10854,NELAC-NY12058,NJDEP,PADEP	SS
74-87-3	Chloromethane	ND		ug/L	0.200	0.500	1	EPA 8260C Certifications:	08/27/2018 07:30	08/27/2018 17:50 CTDOH,NELAC-NY10854,NELAC-NY12058,NJDEP,PADEP	SS
156-59-2	cis-1,2-Dichloroethylene	ND		ug/L	0.200	0.500	1	EPA 8260C Certifications:	08/27/2018 07:30	08/27/2018 17:50 CTDOH,NELAC-NY10854,NELAC-NY12058,NJDEP,PADEP	SS
10061-01-5	cis-1,3-Dichloropropylene	ND		ug/L	0.200	0.500	1	EPA 8260C Certifications:	08/27/2018 07:30	08/27/2018 17:50 CTDOH,NELAC-NY10854,NELAC-NY12058,NJDEP,PADEP	SS
110-82-7	Cyclohexane	ND		ug/L	0.200	0.500	1	EPA 8260C Certifications:	08/27/2018 07:30	08/27/2018 17:50 NELAC-NY10854,NELAC-NY12058,NJDEP,PADEP	SS
124-48-1	Dibromochloromethane	ND		ug/L	0.200	0.500	1	EPA 8260C Certifications:	08/27/2018 07:30	08/27/2018 17:50 CTDOH,NELAC-NY10854,NELAC-NY12058,NJDEP,PADEP	SS
74-95-3	Dibromomethane	ND		ug/L	0.200	0.500	1	EPA 8260C Certifications:	08/27/2018 07:30	08/27/2018 17:50 NELAC-NY10854,NELAC-NY12058,NJDEP,PADEP	SS
75-71-8	Dichlorodifluoromethane	ND		ug/L	0.200	0.500	1	EPA 8260C Certifications:	08/27/2018 07:30	08/27/2018 17:50 NELAC-NY10854,NELAC-NY12058,NJDEP,PADEP	SS
100-41-4	Ethyl Benzene	ND		ug/L	0.200	0.500	1	EPA 8260C Certifications:	08/27/2018 07:30	08/27/2018 17:50 CTDOH,NELAC-NY10854,NELAC-NY12058,NJDEP,PADEP	SS

Sample Information

Client Sample ID: 019/LTW-2 **York Sample ID:** 18H1109-04

York Project (SDG) No.	Client Project ID	Matrix	Collection Date/Time	Date Received
18H1109	100732401	Water	August 23, 2018 2:00 pm	08/23/2018

Volatiles, 8260 Comprehensive **Log-in Notes:** **Sample Notes:**

Sample Prepared by Method: EPA 5030B

CAS No.	Parameter	Result	Flag	Units	Reported to LOD/MDL	LOQ	Dilution	Reference Method	Date/Time Prepared	Date/Time Analyzed	Analyst
87-68-3	Hexachlorobutadiene	ND		ug/L	0.200	0.500	1	EPA 8260C Certifications:	08/27/2018 07:30 NELAC-NY10854,NELAC-NY12058,NJDEP,PADEP	08/27/2018 17:50	SS
98-82-8	Isopropylbenzene	ND		ug/L	0.200	0.500	1	EPA 8260C Certifications:	08/27/2018 07:30 CTDOH,NELAC-NY10854,NELAC-NY12058,NJDEP,PADEP	08/27/2018 17:50	SS
79-20-9	Methyl acetate	ND		ug/L	0.200	0.500	1	EPA 8260C Certifications:	08/27/2018 07:30 NELAC-NY10854,NELAC-NY12058,NJDEP,PADEP	08/27/2018 17:50	SS
1634-04-4	Methyl tert-butyl ether (MTBE)	ND		ug/L	0.200	0.500	1	EPA 8260C Certifications:	08/27/2018 07:30 CTDOH,NELAC-NY10854,NELAC-NY12058,NJDEP,PADEP	08/27/2018 17:50	SS
108-87-2	Methylcyclohexane	ND		ug/L	0.200	0.500	1	EPA 8260C Certifications:	08/27/2018 07:30 NELAC-NY10854,NELAC-NY12058,NJDEP,PADEP	08/27/2018 17:50	SS
75-09-2	Methylene chloride	ND		ug/L	1.00	2.00	1	EPA 8260C Certifications:	08/27/2018 07:30 CTDOH,NELAC-NY10854,NELAC-NY12058,NJDEP,PADEP	08/27/2018 17:50	SS
104-51-8	n-Butylbenzene	ND		ug/L	0.200	0.500	1	EPA 8260C Certifications:	08/27/2018 07:30 CTDOH,NELAC-NY10854,NELAC-NY12058,NJDEP,PADEP	08/27/2018 17:50	SS
103-65-1	n-Propylbenzene	ND		ug/L	0.200	0.500	1	EPA 8260C Certifications:	08/27/2018 07:30 CTDOH,NELAC-NY10854,NELAC-NY12058,NJDEP,PADEP	08/27/2018 17:50	SS
95-47-6	o-Xylene	ND		ug/L	0.200	0.500	1	EPA 8260C Certifications:	08/27/2018 07:30 CTDOH,NELAC-NY10854,NELAC-NY12058,PADEP	08/27/2018 17:50	SS
179601-23-1	p- & m- Xylenes	ND		ug/L	0.500	1.00	1	EPA 8260C Certifications:	08/27/2018 07:30 CTDOH,NELAC-NY10854,NELAC-NY12058,PADEP	08/27/2018 17:50	SS
99-87-6	p-Isopropyltoluene	ND		ug/L	0.200	0.500	1	EPA 8260C Certifications:	08/27/2018 07:30 CTDOH,NELAC-NY10854,NELAC-NY12058,NJDEP,PADEP	08/27/2018 17:50	SS
135-98-8	sec-Butylbenzene	ND		ug/L	0.200	0.500	1	EPA 8260C Certifications:	08/27/2018 07:30 CTDOH,NELAC-NY10854,NELAC-NY12058,NJDEP,PADEP	08/27/2018 17:50	SS
100-42-5	Styrene	ND		ug/L	0.200	0.500	1	EPA 8260C Certifications:	08/27/2018 07:30 CTDOH,NELAC-NY10854,NELAC-NY12058,NJDEP,PADEP	08/27/2018 17:50	SS
75-65-0	tert-Butyl alcohol (TBA)	ND		ug/L	0.500	2.50	1	EPA 8260C Certifications:	08/27/2018 07:30 NELAC-NY10854,NELAC-NY12058,NJDEP,PADEP	08/27/2018 17:50	SS
98-06-6	tert-Butylbenzene	ND		ug/L	0.200	0.500	1	EPA 8260C Certifications:	08/27/2018 07:30 CTDOH,NELAC-NY10854,NELAC-NY12058,NJDEP,PADEP	08/27/2018 17:50	SS
127-18-4	**Tetrachloroethylene**	**0.210**	J	ug/L	0.200	0.500	1	EPA 8260C Certifications:	08/27/2018 07:30 CTDOH,NELAC-NY10854,NELAC-NY12058,NJDEP,PADEP	08/27/2018 17:50	SS
108-88-3	Toluene	ND		ug/L	0.200	0.500	1	EPA 8260C Certifications:	08/27/2018 07:30 CTDOH,NELAC-NY10854,NELAC-NY12058,NJDEP,PADEP	08/27/2018 17:50	SS
156-60-5	trans-1,2-Dichloroethylene	ND		ug/L	0.200	0.500	1	EPA 8260C Certifications:	08/27/2018 07:30 CTDOH,NELAC-NY10854,NELAC-NY12058,NJDEP,PADEP	08/27/2018 17:50	SS
10061-02-6	trans-1,3-Dichloropropylene	ND		ug/L	0.200	0.500	1	EPA 8260C Certifications:	08/27/2018 07:30 CTDOH,NELAC-NY10854,NELAC-NY12058,NJDEP,PADEP	08/27/2018 17:50	SS
79-01-6	**Trichloroethylene**	**0.260**	J	ug/L	0.200	0.500	1	EPA 8260C Certifications:	08/27/2018 07:30 CTDOH,NELAC-NY10854,NELAC-NY12058,NJDEP,PADEP	08/27/2018 17:50	SS
75-69-4	Trichlorofluoromethane	ND		ug/L	0.200	0.500	1	EPA 8260C Certifications:	08/27/2018 07:30 CTDOH,NELAC-NY10854,NELAC-NY12058,NJDEP,PADEP	08/27/2018 17:50	SS
108-05-4	Vinyl acetate	ND		ug/L	0.200	0.500	1	EPA 8260C Certifications:	08/27/2018 07:30 NELAC-NY10854,NELAC-NY12058,NJDEP,PADEP	08/27/2018 17:50	SS
75-01-4	Vinyl Chloride	ND		ug/L	0.200	0.500	1	EPA 8260C Certifications:	08/27/2018 07:30 CTDOH,NELAC-NY10854,NELAC-NY12058,NJDEP,PADEP	08/27/2018 17:50	SS

Sample Information

Client Sample ID: 019/LTW-2 **York Sample ID:** 18H1109-04

York Project (SDG) No.	Client Project ID	Matrix	Collection Date/Time	Date Received
18H1109	100732401	Water	August 23, 2018 2:00 pm	08/23/2018

Volatiles, 8260 Comprehensive

Log-in Notes:

Sample Notes:

Sample Prepared by Method: EPA 5030B

CAS No.	Parameter	Result	Flag	Units	Reported to LOD/MDL	LOQ	Dilution	Reference Method	Date/Time Prepared	Date/Time Analyzed	Analyst
1330-20-7	Xylenes, Total	ND		ug/L	0.600	1.50	1	EPA 8260C Certifications:	08/27/2018 07:30 CTDOH,NELAC-NY10854,NELAC-NY12058,NJDEP	08/27/2018 17:50	SS

	Surrogate Recoveries	Result	Acceptance Range
17060-07-0	*Surrogate: 1,2-Dichloroethane-d4*	*104 %*	*70-130*
2037-26-5	*Surrogate: Toluene-d8*	*97.3 %*	*70-130*
460-00-4	*Surrogate: p-Bromofluorobenzene*	*108 %*	*70-130*

Semi-Volatiles, 8270 Comprehensive

Log-in Notes:

Sample Notes:

Sample Prepared by Method: EPA 3510C

CAS No.	Parameter	Result	Flag	Units	Reported to LOD/MDL	LOQ	Dilution	Reference Method	Date/Time Prepared	Date/Time Analyzed	Analyst
92-52-4	1,1-Biphenyl	ND		ug/L	1.92	3.85	1	EPA 8270D Certifications:	08/24/2018 14:11 NELAC-NY10854,NJDEP,PADEP	08/27/2018 11:54	SR
95-94-3	1,2,4,5-Tetrachlorobenzene	ND		ug/L	1.92	3.85	1	EPA 8270D Certifications:	08/24/2018 14:11 NELAC-NY10854,NJDEP,PADEP	08/27/2018 11:54	SR
120-82-1	1,2,4-Trichlorobenzene	ND		ug/L	1.92	3.85	1	EPA 8270D Certifications:	08/24/2018 14:11 CTDOH,NELAC-NY10854,NJDEP,PADEP	08/27/2018 11:54	SR
95-50-1	1,2-Dichlorobenzene	ND		ug/L	1.92	3.85	1	EPA 8270D Certifications:	08/24/2018 14:11 NELAC-NY10854,PADEP	08/27/2018 11:54	SR
122-66-7	1,2-Diphenylhydrazine (as Azobenzene)	ND		ug/L	1.92	3.85	1	EPA 8270D Certifications:	08/24/2018 14:11 NELAC-NY10854,NJDEP,PADEP	08/27/2018 11:54	SR
541-73-1	1,3-Dichlorobenzene	ND		ug/L	1.92	3.85	1	EPA 8270D Certifications:	08/24/2018 14:11 NELAC-NY10854,PADEP	08/27/2018 11:54	SR
106-46-7	1,4-Dichlorobenzene	ND		ug/L	1.92	3.85	1	EPA 8270D Certifications:	08/24/2018 14:11 NELAC-NY10854,PADEP	08/27/2018 11:54	SR
58-90-2	2,3,4,6-Tetrachlorophenol	ND		ug/L	1.92	3.85	1	EPA 8270D Certifications:	08/24/2018 14:11 NELAC-NY10854,NJDEP,PADEP	08/27/2018 11:54	SR
95-95-4	2,4,5-Trichlorophenol	ND		ug/L	1.92	3.85	1	EPA 8270D Certifications:	08/24/2018 14:11 CTDOH,NELAC-NY10854,NJDEP,PADEP	08/27/2018 11:54	SR
88-06-2	2,4,6-Trichlorophenol	ND		ug/L	1.92	3.85	1	EPA 8270D Certifications:	08/24/2018 14:11 CTDOH,NELAC-NY10854,NJDEP,PADEP	08/27/2018 11:54	SR
120-83-2	2,4-Dichlorophenol	ND		ug/L	1.92	3.85	1	EPA 8270D Certifications:	08/24/2018 14:11 CTDOH,NELAC-NY10854,NJDEP,PADEP	08/27/2018 11:54	SR
105-67-9	2,4-Dimethylphenol	ND		ug/L	1.92	3.85	1	EPA 8270D Certifications:	08/24/2018 14:11 CTDOH,NELAC-NY10854,NJDEP,PADEP	08/27/2018 11:54	SR
51-28-5	2,4-Dinitrophenol	ND		ug/L	1.92	3.85	1	EPA 8270D Certifications:	08/24/2018 14:11 CTDOH,NELAC-NY10854,NJDEP,PADEP	08/27/2018 11:54	SR
121-14-2	2,4-Dinitrotoluene	ND		ug/L	1.92	3.85	1	EPA 8270D Certifications:	08/24/2018 14:11 CTDOH,NELAC-NY10854,NJDEP,PADEP	08/27/2018 11:54	SR
606-20-2	2,6-Dinitrotoluene	ND		ug/L	1.92	3.85	1	EPA 8270D Certifications:	08/24/2018 14:11 CTDOH,NELAC-NY10854,NJDEP,PADEP	08/27/2018 11:54	SR
91-58-7	2-Chloronaphthalene	ND		ug/L	1.92	3.85	1	EPA 8270D Certifications:	08/24/2018 14:11 CTDOH,NELAC-NY10854,NJDEP,PADEP	08/27/2018 11:54	SR
95-57-8	2-Chlorophenol	ND		ug/L	1.92	3.85	1	EPA 8270D Certifications:	08/24/2018 14:11 CTDOH,NELAC-NY10854,NJDEP,PADEP	08/27/2018 11:54	SR

Sample Information

Client Sample ID: 019/LTW-2 **York Sample ID:** 18H1109-04

York Project (SDG) No.	Client Project ID	Matrix	Collection Date/Time	Date Received
18H1109	100732401	Water	August 23, 2018 2:00 pm	08/23/2018

Semi-Volatiles, 8270 Comprehensive

Log-in Notes:

Sample Notes:

Sample Prepared by Method: EPA 3510C

CAS No.	Parameter	Result	Flag	Units	Reported to LOD/MDL	LOQ	Dilution	Reference Method	Date/Time Prepared	Date/Time Analyzed	Analyst
91-57-6	2-Methylnaphthalene	ND		ug/L	1.92	3.85	1	EPA 8270D Certifications:	08/24/2018 14:11	08/27/2018 11:54 CTDOH,NELAC-NY10854,NJDEP,PADEP	SR
95-48-7	2-Methylphenol	ND		ug/L	1.92	3.85	1	EPA 8270D Certifications:	08/24/2018 14:11	08/27/2018 11:54 CTDOH,NELAC-NY10854,NJDEP,PADEP	SR
88-74-4	2-Nitroaniline	ND		ug/L	1.92	3.85	1	EPA 8270D Certifications:	08/24/2018 14:11	08/27/2018 11:54 CTDOH,NELAC-NY10854,NJDEP,PADEP	SR
88-75-5	2-Nitrophenol	ND		ug/L	1.92	3.85	1	EPA 8270D Certifications:	08/24/2018 14:11	08/27/2018 11:54 CTDOH,NELAC-NY10854,NJDEP,PADEP	SR
65794-96-9	3- & 4-Methylphenols	ND		ug/L	1.92	3.85	1	EPA 8270D Certifications:	08/24/2018 14:11	08/27/2018 11:54 CTDOH,NELAC-NY10854,NJDEP,PADEP	SR
91-94-1	3,3-Dichlorobenzidine	ND		ug/L	1.92	3.85	1	EPA 8270D Certifications:	08/24/2018 14:11	08/27/2018 11:54 CTDOH,NELAC-NY10854,NJDEP,PADEP	SR
99-09-2	3-Nitroaniline	ND		ug/L	1.92	3.85	1	EPA 8270D Certifications:	08/24/2018 14:11	08/27/2018 11:54 CTDOH,NELAC-NY10854,NJDEP,PADEP	SR
534-52-1	4,6-Dinitro-2-methylphenol	ND		ug/L	1.92	3.85	1	EPA 8270D Certifications:	08/24/2018 14:11	08/27/2018 11:54 CTDOH,NELAC-NY10854,NJDEP,PADEP	SR
101-55-3	4-Bromophenyl phenyl ether	ND		ug/L	1.92	3.85	1	EPA 8270D Certifications:	08/24/2018 14:11	08/27/2018 11:54 CTDOH,NELAC-NY10854,NJDEP,PADEP	SR
59-50-7	4-Chloro-3-methylphenol	ND		ug/L	1.92	3.85	1	EPA 8270D Certifications:	08/24/2018 14:11	08/27/2018 11:54 CTDOH,NELAC-NY10854,NJDEP,PADEP	SR
106-47-8	4-Chloroaniline	ND		ug/L	1.92	3.85	1	EPA 8270D Certifications:	08/24/2018 14:11	08/27/2018 11:54 CTDOH,NELAC-NY10854,NJDEP,PADEP	SR
7005-72-3	4-Chlorophenyl phenyl ether	ND		ug/L	1.92	3.85	1	EPA 8270D Certifications:	08/24/2018 14:11	08/27/2018 11:54 CTDOH,NELAC-NY10854,NJDEP,PADEP	SR
100-01-6	4-Nitroaniline	ND		ug/L	1.92	3.85	1	EPA 8270D Certifications:	08/24/2018 14:11	08/27/2018 11:54 CTDOH,NELAC-NY10854,NJDEP,PADEP	SR
100-02-7	4-Nitrophenol	ND		ug/L	3.85	3.85	1	EPA 8270D Certifications:	08/24/2018 14:11	08/27/2018 11:54 CTDOH,NELAC-NY10854,NJDEP,PADEP	SR
98-86-2	Acetophenone	ND		ug/L	1.92	3.85	1	EPA 8270D Certifications:	08/24/2018 14:11	08/27/2018 11:54 NELAC-NY10854,NJDEP,PADEP	SR
62-53-3	Aniline	ND		ug/L	1.92	3.85	1	EPA 8270D Certifications:	08/24/2018 14:11	08/27/2018 11:54 NELAC-NY10854,NJDEP,PADEP	SR
100-52-7	Benzaldehyde	ND		ug/L	1.92	3.85	1	EPA 8270D Certifications:	08/24/2018 14:11	08/27/2018 11:54 NELAC-NY10854,NJDEP,PADEP	SR
92-87-5	Benzidine	ND		ug/L	3.85	3.85	1	EPA 8270D Certifications:	08/24/2018 14:11	08/27/2018 11:54 CTDOH,NELAC-NY10854,NJDEP,PADEP	SR
65-85-0	Benzoic acid	ND		ug/L	19.2	38.5	1	EPA 8270D Certifications:	08/24/2018 14:11	08/27/2018 11:54 NELAC-NY10854,NJDEP,PADEP	SR
100-51-6	Benzyl alcohol	ND		ug/L	1.92	3.85	1	EPA 8270D Certifications:	08/24/2018 14:11	08/27/2018 11:54 NELAC-NY10854,NJDEP,PADEP	SR
85-68-7	Benzyl butyl phthalate	ND		ug/L	1.92	3.85	1	EPA 8270D Certifications:	08/24/2018 14:11	08/27/2018 11:54 CTDOH,NELAC-NY10854,NJDEP,PADEP	SR
111-91-1	Bis(2-chloroethoxy)methane	ND		ug/L	1.92	3.85	1	EPA 8270D Certifications:	08/24/2018 14:11	08/27/2018 11:54 CTDOH,NELAC-NY10854,NJDEP,PADEP	SR
111-44-4	Bis(2-chloroethyl)ether	ND		ug/L	0.769	3.85	1	EPA 8270D Certifications:	08/24/2018 14:11	08/27/2018 11:54 CTDOH,NELAC-NY10854,NJDEP,PADEP	SR

Sample Information

Client Sample ID: 019/LTW-2 **York Sample ID:** 18H1109-04

York Project (SDG) No.	Client Project ID	Matrix	Collection Date/Time	Date Received
18H1109	100732401	Water	August 23, 2018 2:00 pm	08/23/2018

Semi-Volatiles, 8270 Comprehensive

Log-in Notes:

Sample Notes:

Sample Prepared by Method: EPA 3510C

CAS No.	Parameter	Result	Flag	Units	Reported to LOD/MDL	LOQ	Dilution	Reference Method	Date/Time Prepared	Date/Time Analyzed	Analyst
108-60-1	Bis(2-chloroisopropyl)ether	ND		ug/L	1.92	3.85	1	EPA 8270D Certifications:	08/24/2018 14:11 CTDOH,NELAC-NY10854,NJDEP,PADEP	08/27/2018 11:54	SR
105-60-2	Caprolactam	ND		ug/L	1.92	3.85	1	EPA 8270D Certifications:	08/24/2018 14:11 NELAC-NY10854,NJDEP,PADEP	08/27/2018 11:54	SR
86-74-8	Carbazole	ND		ug/L	1.92	3.85	1	EPA 8270D Certifications:	08/24/2018 14:11 CTDOH,NELAC-NY10854,NJDEP,PADEP	08/27/2018 11:54	SR
132-64-9	Dibenzofuran	ND		ug/L	1.92	3.85	1	EPA 8270D Certifications:	08/24/2018 14:11 CTDOH,NELAC-NY10854,NJDEP,PADEP	08/27/2018 11:54	SR
84-66-2	Diethyl phthalate	ND		ug/L	1.92	3.85	1	EPA 8270D Certifications:	08/24/2018 14:11 CTDOH,NELAC-NY10854,NJDEP,PADEP	08/27/2018 11:54	SR
131-11-3	Dimethyl phthalate	ND		ug/L	1.92	3.85	1	EPA 8270D Certifications:	08/24/2018 14:11 CTDOH,NELAC-NY10854,NJDEP,PADEP	08/27/2018 11:54	SR
84-74-2	Di-n-butyl phthalate	ND		ug/L	1.92	3.85	1	EPA 8270D Certifications:	08/24/2018 14:11 CTDOH,NELAC-NY10854,NJDEP,PADEP	08/27/2018 11:54	SR
117-84-0	Di-n-octyl phthalate	ND		ug/L	1.92	3.85	1	EPA 8270D Certifications:	08/24/2018 14:11 CTDOH,NELAC-NY10854,NJDEP,PADEP	08/27/2018 11:54	SR
77-47-4	Hexachlorocyclopentadiene	ND		ug/L	3.85	7.69	1	EPA 8270D Certifications:	08/24/2018 14:11 CTDOH,NELAC-NY10854,NJDEP,PADEP	08/27/2018 11:54	SR
78-59-1	Isophorone	ND		ug/L	1.92	3.85	1	EPA 8270D Certifications:	08/24/2018 14:11 CTDOH,NELAC-NY10854,NJDEP,PADEP	08/27/2018 11:54	SR
621-64-7	N-nitroso-di-n-propylamine	ND		ug/L	1.92	3.85	1	EPA 8270D Certifications:	08/24/2018 14:11 CTDOH,NELAC-NY10854,NJDEP,PADEP	08/27/2018 11:54	SR
86-30-6	N-Nitrosodiphenylamine	ND		ug/L	1.92	3.85	1	EPA 8270D Certifications:	08/24/2018 14:11 CTDOH,NELAC-NY10854,NJDEP,PADEP	08/27/2018 11:54	SR
108-95-2	Phenol	ND		ug/L	1.92	3.85	1	EPA 8270D Certifications:	08/24/2018 14:11 CTDOH,NELAC-NY10854,NJDEP,PADEP	08/27/2018 11:54	SR
110-86-1	Pyridine	ND		ug/L	1.92	3.85	1	EPA 8270D Certifications:	08/24/2018 14:11 CTDOH,NELAC-NY10854,NJDEP,PADEP	08/27/2018 11:54	SR

	Surrogate Recoveries	Result	Acceptance Range
367-12-4	*Surrogate: 2-Fluorophenol*	*26.6 %*	*19.7-63.1*
4165-62-2	*Surrogate: Phenol-d5*	*15.7 %*	*10.1-41.7*
4165-60-0	*Surrogate: Nitrobenzene-d5*	*84.8 %*	*50.2-113*
321-60-8	*Surrogate: 2-Fluorobiphenyl*	*75.1 %*	*39.9-105*
118-79-6	*Surrogate: 2,4,6-Tribromophenol*	*141 %*	*39.3-151*
1718-51-0	*Surrogate: Terphenyl-d14*	*99.4 %*	*30.7-106*

Semi-Volatiles, 8270 Comprehensive

Log-in Notes:

Sample Notes:

Sample Prepared by Method: EPA 3510C

CAS No.	Parameter	Result	Flag	Units	Reported to LOQ	Dilution	Reference Method	Date/Time Prepared	Date/Time Analyzed	Analyst
83-32-9	Acenaphthene	ND		ug/L	0.0385	1	EPA 8270D SIM Certifications:	08/24/2018 14:11 CTDOH,NELAC-NY10854,NJDEP,PADEP	08/25/2018 21:18	SR
208-96-8	Acenaphthylene	ND		ug/L	0.0385	1	EPA 8270D SIM Certifications:	08/24/2018 14:11 CTDOH,NELAC-NY10854,NJDEP,PADEP	08/25/2018 21:18	SR
120-12-7	Anthracene	ND		ug/L	0.0385	1	EPA 8270D SIM Certifications:	08/24/2018 14:11 CTDOH,NELAC-NY10854,NJDEP,PADEP	08/25/2018 21:18	SR

Sample Information

Client Sample ID: 019/LTW-2 **York Sample ID:** 18H1109-04

York Project (SDG) No.	Client Project ID	Matrix	Collection Date/Time	Date Received
18H1109	100732401	Water	August 23, 2018 2:00 pm	08/23/2018

Semi-Volatiles, 8270 Comprehensive

Log-in Notes:

Sample Notes:

Sample Prepared by Method: EPA 3510C

CAS No.	Parameter	Result	Flag	Units	Reported to LOQ	Dilution	Reference Method	Date/Time Prepared	Date/Time Analyzed	Analyst
1912-24-9	Atrazine	ND		ug/L	0.385	1	EPA 8270D SIM Certifications: CTDOH,NELAC-NY10854,NJDEP	08/24/2018 14:11	08/25/2018 21:18	SR
56-55-3	Benzo(a)anthracene	ND		ug/L	0.0385	1	EPA 8270D SIM Certifications: CTDOH,NELAC-NY10854,NJDEP,PADEP	08/24/2018 14:11	08/25/2018 21:18	SR
50-32-8	Benzo(a)pyrene	ND		ug/L	0.0385	1	EPA 8270D SIM Certifications: CTDOH,NELAC-NY10854,NJDEP,PADEP	08/24/2018 14:11	08/25/2018 21:18	SR
205-99-2	Benzo(b)fluoranthene	ND		ug/L	0.0385	1	EPA 8270D SIM Certifications: CTDOH,NELAC-NY10854,NJDEP,PADEP	08/24/2018 14:11	08/25/2018 21:18	SR
191-24-2	Benzo(g,h,i)perylene	ND		ug/L	0.0385	1	EPA 8270D SIM Certifications: CTDOH,NELAC-NY10854,NJDEP,PADEP	08/24/2018 14:11	08/25/2018 21:18	SR
207-08-9	Benzo(k)fluoranthene	ND		ug/L	0.0385	1	EPA 8270D SIM Certifications: CTDOH,NELAC-NY10854,NJDEP,PADEP	08/24/2018 14:11	08/25/2018 21:18	SR
117-81-7	**Bis(2-ethylhexyl)phthalate**	**0.469**		ug/L	0.385	1	EPA 8270D SIM Certifications: CTDOH,NELAC-NY10854,NJDEP	08/24/2018 14:11	08/25/2018 21:18	SR
218-01-9	Chrysene	ND		ug/L	0.0385	1	EPA 8270D SIM Certifications: CTDOH,NELAC-NY10854,NJDEP,PADEP	08/24/2018 14:11	08/25/2018 21:18	SR
53-70-3	Dibenzo(a,h)anthracene	ND		ug/L	0.0385	1	EPA 8270D SIM Certifications: CTDOH,NELAC-NY10854,NJDEP,PADEP	08/24/2018 14:11	08/25/2018 21:18	SR
206-44-0	Fluoranthene	ND		ug/L	0.0385	1	EPA 8270D SIM Certifications: CTDOH,NELAC-NY10854,NJDEP,PADEP	08/24/2018 14:11	08/25/2018 21:18	SR
86-73-7	Fluorene	ND		ug/L	0.0385	1	EPA 8270D SIM Certifications: CTDOH,NELAC-NY10854,NJDEP,PADEP	08/24/2018 14:11	08/25/2018 21:18	SR
118-74-1	Hexachlorobenzene	ND		ug/L	0.0154	1	EPA 8270D SIM Certifications: CTDOH,NELAC-NY10854,NJDEP	08/24/2018 14:11	08/25/2018 21:18	SR
87-68-3	Hexachlorobutadiene	ND		ug/L	0.385	1	EPA 8270D SIM Certifications: CTDOH,NELAC-NY10854,NJDEP	08/24/2018 14:11	08/25/2018 21:18	SR
67-72-1	Hexachloroethane	ND		ug/L	0.385	1	EPA 8270D SIM Certifications: CTDOH,NELAC-NY10854,NJDEP	08/24/2018 14:11	08/25/2018 21:18	SR
193-39-5	Indeno(1,2,3-cd)pyrene	ND		ug/L	0.0385	1	EPA 8270D SIM Certifications: CTDOH,NELAC-NY10854,NJDEP,PADEP	08/24/2018 14:11	08/25/2018 21:18	SR
91-20-3	Naphthalene	ND		ug/L	0.0385	1	EPA 8270D SIM Certifications: CTDOH,NELAC-NY10854,NJDEP,PADEP	08/24/2018 14:11	08/25/2018 21:18	SR
98-95-3	Nitrobenzene	ND		ug/L	0.192	1	EPA 8270D SIM Certifications: CTDOH,NELAC-NY10854,NJDEP	08/24/2018 14:11	08/25/2018 21:18	SR
62-75-9	N-Nitrosodimethylamine	ND		ug/L	0.385	1	EPA 8270D SIM Certifications: CTDOH,NELAC-NY10854,NJDEP	08/24/2018 14:11	08/25/2018 21:18	SR
87-86-5	Pentachlorophenol	ND		ug/L	0.192	1	EPA 8270D SIM Certifications: CTDOH,NELAC-NY10854,NJDEP	08/24/2018 14:11	08/25/2018 21:18	SR
85-01-8	Phenanthrene	ND		ug/L	0.0385	1	EPA 8270D SIM Certifications: CTDOH,NELAC-NY10854,NJDEP,PADEP	08/24/2018 14:11	08/25/2018 21:18	SR
129-00-0	Pyrene	ND		ug/L	0.0385	1	EPA 8270D SIM Certifications: CTDOH,NELAC-NY10854,NJDEP,PADEP	08/24/2018 14:11	08/25/2018 21:18	SR

Metals, Target Analyte, ICP

Log-in Notes:

Sample Notes:

Sample Information

Client Sample ID: 019/LTW-2 **York Sample ID:** 18H1109-04

York Project (SDG) No.	Client Project ID	Matrix	Collection Date/Time	Date Received
18H1109	100732401	Water	August 23, 2018 2:00 pm	08/23/2018

Sample Prepared by Method: EPA 3015A

CAS No.	Parameter	Result	Flag	Units	Reported to LOQ	Dilution	Reference Method	Date/Time Prepared	Date/Time Analyzed	Analyst
7429-90-5	**Aluminum**	**0.194**		mg/L	0.0556	1	EPA 6010C	08/27/2018 12:51	08/28/2018 13:15	KML
							Certifications:	CTDOH,NELAC-NY10854,NJDEP,PADEP		
7440-39-3	**Barium**	**0.130**		mg/L	0.0111	1	EPA 6010C	08/27/2018 12:51	08/28/2018 13:15	KML
							Certifications:	CTDOH,NELAC-NY10854,NJDEP,PADEP		
7440-70-2	**Calcium**	**108**		mg/L	0.0556	1	EPA 6010C	08/27/2018 12:51	08/28/2018 13:15	KML
							Certifications:	CTDOH,NELAC-NY10854,NJDEP,PADEP		
7440-47-3	**Chromium**	**0.00705**		mg/L	0.00556	1	EPA 6010C	08/27/2018 12:51	08/28/2018 13:15	KML
							Certifications:	CTDOH,NELAC-NY10854,NJDEP,PADEP		
7440-48-4	Cobalt	ND		mg/L	0.00556	1	EPA 6010C	08/27/2018 12:51	08/28/2018 13:15	KML
							Certifications:	CTDOH,NELAC-NY10854,NJDEP,PADEP		
7440-50-8	**Copper**	**0.00712**		mg/L	0.00556	1	EPA 6010C	08/27/2018 12:51	08/28/2018 13:15	KML
							Certifications:	CTDOH,NELAC-NY10854,NJDEP,PADEP		
7439-89-6	**Iron**	**0.450**	B	mg/L	0.0222	1	EPA 6010C	08/27/2018 12:51	08/28/2018 13:15	KML
							Certifications:	CTDOH,NELAC-NY10854,NJDEP,PADEP		
7439-92-1	Lead	ND		mg/L	0.00556	1	EPA 6010C	08/27/2018 12:51	08/28/2018 13:15	KML
							Certifications:	CTDOH,NELAC-NY10854,NJDEP,PADEP		
7439-95-4	**Magnesium**	**33.2**		mg/L	0.0556	1	EPA 6010C	08/27/2018 12:51	08/28/2018 13:15	KML
							Certifications:	CTDOH,NELAC-NY10854,NJDEP,PADEP		
7439-96-5	**Manganese**	**0.396**		mg/L	0.00556	1	EPA 6010C	08/27/2018 12:51	08/28/2018 13:15	KML
							Certifications:	CTDOH,NELAC-NY10854,NJDEP,PADEP		
7440-02-0	Nickel	ND		mg/L	0.00556	1	EPA 6010C	08/27/2018 12:51	08/28/2018 13:15	KML
							Certifications:	CTDOH,NELAC-NY10854,NJDEP,PADEP		
7440-09-7	**Potassium**	**9.16**		mg/L	0.0556	1	EPA 6010C	08/27/2018 12:51	08/28/2018 13:15	KML
							Certifications:	CTDOH,NELAC-NY10854,NJDEP,PADEP		
7440-22-4	Silver	ND		mg/L	0.00556	1	EPA 6010C	08/27/2018 12:51	08/28/2018 13:15	KML
							Certifications:	CTDOH,NELAC-NY10854,NJDEP,PADEP		
7440-23-5	**Sodium**	**160**		mg/L	0.111	1	EPA 6010C	08/27/2018 12:51	08/28/2018 13:15	KML
							Certifications:	CTDOH,NELAC-NY10854,NJDEP,PADEP		
7440-62-2	Vanadium	ND		mg/L	0.0111	1	EPA 6010C	08/27/2018 12:51	08/28/2018 13:15	KML
							Certifications:	CTDOH,NELAC-NY10854,NJDEP,PADEP		
7440-66-6	Zinc	ND		mg/L	0.0167	1	EPA 6010C	08/27/2018 12:51	08/28/2018 13:15	KML
							Certifications:	CTDOH,NELAC-NY10854,NJDEP,PADEP		

Metals, Target Analyte, ICPMS

Log-in Notes:

Sample Notes:

Sample Prepared by Method: EPA 3015A

CAS No.	Parameter	Result	Flag	Units	Reported to LOQ	Dilution	Reference Method	Date/Time Prepared	Date/Time Analyzed	Analyst
7440-36-0	Antimony	ND		ug/L	1.00	1	EPA 6020A	08/29/2018 14:29	08/30/2018 13:15	KML
							Certifications:	CTDOH,NELAC-NY10854,NJDEP,PADEP		
7440-38-2	Arsenic	ND		ug/L	1.00	1	EPA 6020A	08/29/2018 14:29	08/30/2018 13:15	KML
							Certifications:	CTDOH,NELAC-NY10854,NJDEP,PADEP		
7440-41-7	Beryllium	ND		ug/L	1.00	1	EPA 6020A	08/29/2018 14:29	08/30/2018 13:15	KML
							Certifications:	CTDOH,NELAC-NY10854,NJDEP,PADEP		
7440-43-9	Cadmium	ND		ug/L	1.00	1	EPA 6020A	08/29/2018 14:29	08/30/2018 13:15	KML
							Certifications:	CTDOH,NELAC-NY10854,NJDEP,PADEP		

Sample Information

Client Sample ID: 019/LTW-2 **York Sample ID:** 18H1109-04

York Project (SDG) No.	Client Project ID	Matrix	Collection Date/Time	Date Received
18H1109	100732401	Water	August 23, 2018 2:00 pm	08/23/2018

Metals, Target Analyte, ICPMS

Log-in Notes:

Sample Notes:

Sample Prepared by Method: EPA 3015A

CAS No.	Parameter	Result	Flag	Units	Reported to LOQ	Dilution	Reference Method	Date/Time Prepared	Date/Time Analyzed	Analyst
7782-49-2	**Selenium**	**10.4**		ug/L	1.00	1	EPA 6020A	08/29/2018 14:29	08/30/2018 13:15	KML
							Certifications:	CTDOH,NELAC-NY10854,NJDEP,PADEP		
7440-28-0	Thallium	ND		ug/L	1.00	1	EPA 6020A	08/29/2018 14:29	08/30/2018 13:15	KML
							Certifications:	CTDOH,NELAC-NY10854,NJDEP,PADEP		

Mercury by 7473

Log-in Notes:

Sample Notes:

Sample Prepared by Method: EPA 7473 water

CAS No.	Parameter	Result	Flag	Units	Reported to LOQ	Dilution	Reference Method	Date/Time Prepared	Date/Time Analyzed	Analyst
7439-97-6	Mercury	ND		mg/L	0.00020	1	EPA 7473	08/24/2018 08:58	08/24/2018 10:25	SY
							Certifications:	CTDOH,NELAC-NY10854,NJDEP,PADEP		

Chromium, Hexavalent

Log-in Notes:

Sample Notes:

Sample Prepared by Method: Analysis Preparation

CAS No.	Parameter	Result	Flag	Units	Reported to LOQ	Dilution	Reference Method	Date/Time Prepared	Date/Time Analyzed	Analyst
18540-29-9	Chromium, Hexavalent	ND		ug/L	10.0	1	EPA 7196A	08/24/2018 10:36	08/24/2018 10:36	TJM
							Certifications:	NELAC-NY10854,CTDOH,NJDEP,PADEP		

Sample Information

Client Sample ID: 012/FB-2 **York Sample ID:** 18H1109-05

York Project (SDG) No.	Client Project ID	Matrix	Collection Date/Time	Date Received
18H1109	100732401	Water	August 23, 2018 8:45 am	08/23/2018

Volatiles, 8260 Comprehensive

Log-in Notes:

Sample Notes:

Sample Prepared by Method: EPA 5030B

CAS No.	Parameter	Result	Flag	Units	Reported to LOD/MDL	LOQ	Dilution	Reference Method	Date/Time Prepared	Date/Time Analyzed	Analyst
630-20-6	1,1,1,2-Tetrachloroethane	ND		ug/L	0.200	0.500	1	EPA 8260C	08/27/2018 07:30	08/27/2018 14:39	SS
								Certifications:	CTDOH,NELAC-NY10854,NELAC-NY12058,NJDEP,PADEP		
71-55-6	1,1,1-Trichloroethane	ND		ug/L	0.200	0.500	1	EPA 8260C	08/27/2018 07:30	08/27/2018 14:39	SS
								Certifications:	CTDOH,NELAC-NY10854,NELAC-NY12058,NJDEP,PADEP		
79-34-5	1,1,2,2-Tetrachloroethane	ND		ug/L	0.200	0.500	1	EPA 8260C	08/27/2018 07:30	08/27/2018 14:39	SS
								Certifications:	CTDOH,NELAC-NY10854,NELAC-NY12058,NJDEP,PADEP		
76-13-1	1,1,2-Trichloro-1,2,2-trifluoroethane (Freon 113)	ND		ug/L	0.200	0.500	1	EPA 8260C	08/27/2018 07:30	08/27/2018 14:39	SS
								Certifications:	CTDOH,NELAC-NY10854,NELAC-NY12058,NJDEP,PADEP		
79-00-5	1,1,2-Trichloroethane	ND		ug/L	0.200	0.500	1	EPA 8260C	08/27/2018 07:30	08/27/2018 14:39	SS
								Certifications:	CTDOH,NELAC-NY10854,NELAC-NY12058,NJDEP,PADEP		

Sample Information

Client Sample ID: 012/FB-2 **York Sample ID:** 18H1109-05

York Project (SDG) No.	Client Project ID	Matrix	Collection Date/Time	Date Received
18H1109	100732401	Water	August 23, 2018 8:45 am	08/23/2018

Volatiles, 8260 Comprehensive **Log-in Notes:** **Sample Notes:**

Sample Prepared by Method: EPA 5030B

CAS No.	Parameter	Result	Flag	Units	Reported to LOD/MDL	LOQ	Dilution	Reference Method	Date/Time Prepared	Date/Time Analyzed	Analyst
75-34-3	1,1-Dichloroethane	ND		ug/L	0.200	0.500	1	EPA 8260C	08/27/2018 07:30	08/27/2018 14:39	SS
								Certifications:	CTDOH,NELAC-NY10854,NELAC-NY12058,NJDEP,PADEP		
75-35-4	1,1-Dichloroethylene	ND		ug/L	0.200	0.500	1	EPA 8260C	08/27/2018 07:30	08/27/2018 14:39	SS
								Certifications:	CTDOH,NELAC-NY10854,NELAC-NY12058,NJDEP,PADEP		
563-58-6	1,1-Dichloropropylene	ND		ug/L	0.200	0.500	1	EPA 8260C	08/27/2018 07:30	08/27/2018 14:39	SS
								Certifications:	NELAC-NY10854,NELAC-NY12058,NJDEP		
87-61-6	1,2,3-Trichlorobenzene	ND		ug/L	0.200	0.500	1	EPA 8260C	08/27/2018 07:30	08/27/2018 14:39	SS
								Certifications:	NELAC-NY10854,NELAC-NY12058,NJDEP,PADEP		
96-18-4	1,2,3-Trichloropropane	ND		ug/L	0.200	0.500	1	EPA 8260C	08/27/2018 07:30	08/27/2018 14:39	SS
								Certifications:	NELAC-NY10854,NELAC-NY12058,NJDEP,PADEP		
120-82-1	1,2,4-Trichlorobenzene	ND		ug/L	0.200	0.500	1	EPA 8260C	08/27/2018 07:30	08/27/2018 14:39	SS
								Certifications:	NELAC-NY10854,NELAC-NY12058,NJDEP,PADEP		
95-63-6	1,2,4-Trimethylbenzene	ND		ug/L	0.200	0.500	1	EPA 8260C	08/27/2018 07:30	08/27/2018 14:39	SS
								Certifications:	CTDOH,NELAC-NY10854,NELAC-NY12058,NJDEP,PADEP		
96-12-8	1,2-Dibromo-3-chloropropane	ND		ug/L	0.200	0.500	1	EPA 8260C	08/27/2018 07:30	08/27/2018 14:39	SS
								Certifications:	CTDOH,NELAC-NY10854,NELAC-NY12058,NJDEP,PADEP		
106-93-4	1,2-Dibromoethane	ND		ug/L	0.200	0.500	1	EPA 8260C	08/27/2018 07:30	08/27/2018 14:39	SS
								Certifications:	CTDOH,NELAC-NY10854,NELAC-NY12058,NJDEP,PADEP		
95-50-1	1,2-Dichlorobenzene	ND		ug/L	0.200	0.500	1	EPA 8260C	08/27/2018 07:30	08/27/2018 14:39	SS
								Certifications:	CTDOH,NELAC-NY10854,NELAC-NY12058,NJDEP,PADEP		
107-06-2	1,2-Dichloroethane	ND		ug/L	0.200	0.500	1	EPA 8260C	08/27/2018 07:30	08/27/2018 14:39	SS
								Certifications:	CTDOH,NELAC-NY10854,NELAC-NY12058,NJDEP,PADEP		
78-87-5	1,2-Dichloropropane	ND		ug/L	0.200	0.500	1	EPA 8260C	08/27/2018 07:30	08/27/2018 14:39	SS
								Certifications:	CTDOH,NELAC-NY10854,NELAC-NY12058,NJDEP,PADEP		
108-67-8	1,3,5-Trimethylbenzene	ND		ug/L	0.200	0.500	1	EPA 8260C	08/27/2018 07:30	08/27/2018 14:39	SS
								Certifications:	CTDOH,NELAC-NY10854,NELAC-NY12058,NJDEP,PADEP		
541-73-1	1,3-Dichlorobenzene	ND		ug/L	0.200	0.500	1	EPA 8260C	08/27/2018 07:30	08/27/2018 14:39	SS
								Certifications:	CTDOH,NELAC-NY10854,NELAC-NY12058,NJDEP,PADEP		
142-28-9	1,3-Dichloropropane	ND		ug/L	0.200	0.500	1	EPA 8260C	08/27/2018 07:30	08/27/2018 14:39	SS
								Certifications:	NELAC-NY10854,NELAC-NY12058,NJDEP,PADEP		
106-46-7	1,4-Dichlorobenzene	ND		ug/L	0.200	0.500	1	EPA 8260C	08/27/2018 07:30	08/27/2018 14:39	SS
								Certifications:	CTDOH,NELAC-NY10854,NELAC-NY12058,NJDEP,PADEP		
123-91-1	1,4-Dioxane	ND		ug/L	40.0	200	1	EPA 8260C	08/27/2018 07:30	08/27/2018 14:39	SS
								Certifications:	NELAC-NY10854,NELAC-NY12058,NJDEP,PADEP		
594-20-7	2,2-Dichloropropane	ND		ug/L	0.200	0.500	1	EPA 8260C	08/27/2018 07:30	08/27/2018 14:39	SS
								Certifications:	NELAC-NY10854,NELAC-NY12058,NJDEP,PADEP		
78-93-3	**2-Butanone**	**0.390**	J	ug/L	0.200	0.500	1	EPA 8260C	08/27/2018 07:30	08/27/2018 14:39	SS
								Certifications:	CTDOH,NELAC-NY10854,NELAC-NY12058,NJDEP,PADEP		
95-49-8	2-Chlorotoluene	ND		ug/L	0.200	0.500	1	EPA 8260C	08/27/2018 07:30	08/27/2018 14:39	SS
								Certifications:	CTDOH,NELAC-NY10854,NELAC-NY12058,NJDEP,PADEP		
591-78-6	2-Hexanone	ND		ug/L	0.200	0.500	1	EPA 8260C	08/27/2018 07:30	08/27/2018 14:39	SS
								Certifications:	CTDOH,NELAC-NY10854,NELAC-NY12058,NJDEP,PADEP		
106-43-4	4-Chlorotoluene	ND		ug/L	0.200	0.500	1	EPA 8260C	08/27/2018 07:30	08/27/2018 14:39	SS
								Certifications:	CTDOH,NELAC-NY10854,NELAC-NY12058,NJDEP,PADEP		
108-10-1	4-Methyl-2-pentanone	ND		ug/L	0.200	0.500	1	EPA 8260C	08/27/2018 07:30	08/27/2018 14:39	SS
								Certifications:	CTDOH,NELAC-NY10854,NELAC-NY12058,NJDEP,PADEP		

Sample Information

Client Sample ID: 012/FB-2 **York Sample ID:** 18H1109-05

York Project (SDG) No.	Client Project ID	Matrix	Collection Date/Time	Date Received
18H1109	100732401	Water	August 23, 2018 8:45 am	08/23/2018

Volatiles, 8260 Comprehensive

Log-in Notes:

Sample Notes:

Sample Prepared by Method: EPA 5030B

CAS No.	Parameter	Result	Flag	Units	Reported to LOD/MDL	LOQ	Dilution	Reference Method	Date/Time Prepared	Date/Time Analyzed	Analyst
67-64-1	**Acetone**	**3.44**		ug/L	1.00	2.00	1	EPA 8260C	08/27/2018 07:30	08/27/2018 14:39	SS
								Certifications:	CTDOH,NELAC-NY10854,NELAC-NY12058,NJDEP,PADEP		
107-02-8	Acrolein	ND		ug/L	0.200	0.500	1	EPA 8260C	08/27/2018 07:30	08/27/2018 14:39	SS
								Certifications:	CTDOH,NELAC-NY10854,NELAC-NY12058,NJDEP,PADEP		
107-13-1	Acrylonitrile	ND		ug/L	0.200	2.00	1	EPA 8260C	08/27/2018 07:30	08/27/2018 14:39	SS
								Certifications:	CTDOH,NELAC-NY10854,NELAC-NY12058,NJDEP,PADEP		
71-43-2	Benzene	ND		ug/L	0.200	0.500	1	EPA 8260C	08/27/2018 07:30	08/27/2018 14:39	SS
								Certifications:	CTDOH,NELAC-NY10854,NELAC-NY12058,NJDEP,PADEP		
108-86-1	Bromobenzene	ND		ug/L	0.200	0.500	1	EPA 8260C	08/27/2018 07:30	08/27/2018 14:39	SS
								Certifications:	NELAC-NY10854,NELAC-NY12058,NJDEP,PADEP		
74-97-5	Bromochloromethane	ND		ug/L	0.200	0.500	1	EPA 8260C	08/27/2018 07:30	08/27/2018 14:39	SS
								Certifications:	NELAC-NY10854,NELAC-NY12058,NJDEP,PADEP		
75-27-4	Bromodichloromethane	ND		ug/L	0.200	0.500	1	EPA 8260C	08/27/2018 07:30	08/27/2018 14:39	SS
								Certifications:	CTDOH,NELAC-NY10854,NELAC-NY12058,NJDEP,PADEP		
75-25-2	Bromoform	ND		ug/L	0.200	0.500	1	EPA 8260C	08/27/2018 07:30	08/27/2018 14:39	SS
								Certifications:	CTDOH,NELAC-NY10854,NELAC-NY12058,NJDEP,PADEP		
74-83-9	Bromomethane	ND		ug/L	0.200	0.500	1	EPA 8260C	08/27/2018 07:30	08/27/2018 14:39	SS
								Certifications:	CTDOH,NELAC-NY10854,NELAC-NY12058,NJDEP,PADEP		
75-15-0	Carbon disulfide	ND		ug/L	0.200	0.500	1	EPA 8260C	08/27/2018 07:30	08/27/2018 14:39	SS
								Certifications:	CTDOH,NELAC-NY10854,NELAC-NY12058,NJDEP,PADEP		
56-23-5	Carbon tetrachloride	ND		ug/L	0.200	0.500	1	EPA 8260C	08/27/2018 07:30	08/27/2018 14:39	SS
								Certifications:	CTDOH,NELAC-NY10854,NELAC-NY12058,NJDEP,PADEP		
108-90-7	Chlorobenzene	ND		ug/L	0.200	0.500	1	EPA 8260C	08/27/2018 07:30	08/27/2018 14:39	SS
								Certifications:	CTDOH,NELAC-NY10854,NELAC-NY12058,NJDEP,PADEP		
75-00-3	Chloroethane	ND		ug/L	0.200	0.500	1	EPA 8260C	08/27/2018 07:30	08/27/2018 14:39	SS
								Certifications:	CTDOH,NELAC-NY10854,NELAC-NY12058,NJDEP,PADEP		
67-66-3	Chloroform	ND		ug/L	0.200	0.500	1	EPA 8260C	08/27/2018 07:30	08/27/2018 14:39	SS
								Certifications:	CTDOH,NELAC-NY10854,NELAC-NY12058,NJDEP,PADEP		
74-87-3	Chloromethane	ND		ug/L	0.200	0.500	1	EPA 8260C	08/27/2018 07:30	08/27/2018 14:39	SS
								Certifications:	CTDOH,NELAC-NY10854,NELAC-NY12058,NJDEP,PADEP		
156-59-2	cis-1,2-Dichloroethylene	ND		ug/L	0.200	0.500	1	EPA 8260C	08/27/2018 07:30	08/27/2018 14:39	SS
								Certifications:	CTDOH,NELAC-NY10854,NELAC-NY12058,NJDEP,PADEP		
10061-01-5	cis-1,3-Dichloropropylene	ND		ug/L	0.200	0.500	1	EPA 8260C	08/27/2018 07:30	08/27/2018 14:39	SS
								Certifications:	CTDOH,NELAC-NY10854,NELAC-NY12058,NJDEP,PADEP		
110-82-7	Cyclohexane	ND		ug/L	0.200	0.500	1	EPA 8260C	08/27/2018 07:30	08/27/2018 14:39	SS
								Certifications:	NELAC-NY10854,NELAC-NY12058,NJDEP,PADEP		
124-48-1	Dibromochloromethane	ND		ug/L	0.200	0.500	1	EPA 8260C	08/27/2018 07:30	08/27/2018 14:39	SS
								Certifications:	CTDOH,NELAC-NY10854,NELAC-NY12058,NJDEP,PADEP		
74-95-3	Dibromomethane	ND		ug/L	0.200	0.500	1	EPA 8260C	08/27/2018 07:30	08/27/2018 14:39	SS
								Certifications:	NELAC-NY10854,NELAC-NY12058,NJDEP,PADEP		
75-71-8	Dichlorodifluoromethane	ND		ug/L	0.200	0.500	1	EPA 8260C	08/27/2018 07:30	08/27/2018 14:39	SS
								Certifications:	NELAC-NY10854,NELAC-NY12058,NJDEP,PADEP		
100-41-4	Ethyl Benzene	ND		ug/L	0.200	0.500	1	EPA 8260C	08/27/2018 07:30	08/27/2018 14:39	SS
								Certifications:	CTDOH,NELAC-NY10854,NELAC-NY12058,NJDEP,PADEP		
87-68-3	Hexachlorobutadiene	ND		ug/L	0.200	0.500	1	EPA 8260C	08/27/2018 07:30	08/27/2018 14:39	SS
								Certifications:	NELAC-NY10854,NELAC-NY12058,NJDEP,PADEP		

Sample Information

Client Sample ID: 012/FB-2 **York Sample ID:** 18H1109-05

York Project (SDG) No.	Client Project ID	Matrix	Collection Date/Time	Date Received
18H1109	100732401	Water	August 23, 2018 8:45 am	08/23/2018

Volatiles, 8260 Comprehensive **Log-in Notes:** **Sample Notes:**

Sample Prepared by Method: EPA 5030B

CAS No.	Parameter	Result	Flag	Units	Reported to LOD/MDL	LOQ	Dilution	Reference Method	Date/Time Prepared	Date/Time Analyzed	Analyst
98-82-8	Isopropylbenzene	ND		ug/L	0.200	0.500	1	EPA 8260C Certifications:	08/27/2018 07:30	08/27/2018 14:39	SS CTDOH,NELAC-NY10854,NELAC-NY12058,NJDEP,PADEP
79-20-9	Methyl acetate	ND		ug/L	0.200	0.500	1	EPA 8260C Certifications:	08/27/2018 07:30	08/27/2018 14:39	SS NELAC-NY10854,NELAC-NY12058,NJDEP,PADEP
1634-04-4	Methyl tert-butyl ether (MTBE)	ND		ug/L	0.200	0.500	1	EPA 8260C Certifications:	08/27/2018 07:30	08/27/2018 14:39	SS CTDOH,NELAC-NY10854,NELAC-NY12058,NJDEP,PADEP
108-87-2	Methylcyclohexane	ND		ug/L	0.200	0.500	1	EPA 8260C Certifications:	08/27/2018 07:30	08/27/2018 14:39	SS NELAC-NY10854,NELAC-NY12058,NJDEP,PADEP
75-09-2	Methylene chloride	ND		ug/L	1.00	2.00	1	EPA 8260C Certifications:	08/27/2018 07:30	08/27/2018 14:39	SS CTDOH,NELAC-NY10854,NELAC-NY12058,NJDEP,PADEP
104-51-8	n-Butylbenzene	ND		ug/L	0.200	0.500	1	EPA 8260C Certifications:	08/27/2018 07:30	08/27/2018 14:39	SS CTDOH,NELAC-NY10854,NELAC-NY12058,NJDEP,PADEP
103-65-1	n-Propylbenzene	ND		ug/L	0.200	0.500	1	EPA 8260C Certifications:	08/27/2018 07:30	08/27/2018 14:39	SS CTDOH,NELAC-NY10854,NELAC-NY12058,NJDEP,PADEP
95-47-6	o-Xylene	ND		ug/L	0.200	0.500	1	EPA 8260C Certifications:	08/27/2018 07:30	08/27/2018 14:39	SS CTDOH,NELAC-NY10854,NELAC-NY12058,PADEP
179601-23-1	p- & m- Xylenes	ND		ug/L	0.500	1.00	1	EPA 8260C Certifications:	08/27/2018 07:30	08/27/2018 14:39	SS CTDOH,NELAC-NY10854,NELAC-NY12058,PADEP
99-87-6	p-Isopropyltoluene	ND		ug/L	0.200	0.500	1	EPA 8260C Certifications:	08/27/2018 07:30	08/27/2018 14:39	SS CTDOH,NELAC-NY10854,NELAC-NY12058,NJDEP,PADEP
135-98-8	sec-Butylbenzene	ND		ug/L	0.200	0.500	1	EPA 8260C Certifications:	08/27/2018 07:30	08/27/2018 14:39	SS CTDOH,NELAC-NY10854,NELAC-NY12058,NJDEP,PADEP
100-42-5	Styrene	ND		ug/L	0.200	0.500	1	EPA 8260C Certifications:	08/27/2018 07:30	08/27/2018 14:39	SS CTDOH,NELAC-NY10854,NELAC-NY12058,NJDEP,PADEP
75-65-0	**tert-Butyl alcohol (TBA)**	**1.50**	J	ug/L	0.500	2.50	1	EPA 8260C Certifications:	08/27/2018 07:30	08/27/2018 14:39	SS NELAC-NY10854,NELAC-NY12058,NJDEP,PADEP
98-06-6	tert-Butylbenzene	ND		ug/L	0.200	0.500	1	EPA 8260C Certifications:	08/27/2018 07:30	08/27/2018 14:39	SS CTDOH,NELAC-NY10854,NELAC-NY12058,NJDEP,PADEP
127-18-4	Tetrachloroethylene	ND		ug/L	0.200	0.500	1	EPA 8260C Certifications:	08/27/2018 07:30	08/27/2018 14:39	SS CTDOH,NELAC-NY10854,NELAC-NY12058,NJDEP,PADEP
108-88-3	Toluene	ND		ug/L	0.200	0.500	1	EPA 8260C Certifications:	08/27/2018 07:30	08/27/2018 14:39	SS CTDOH,NELAC-NY10854,NELAC-NY12058,NJDEP,PADEP
156-60-5	trans-1,2-Dichloroethylene	ND		ug/L	0.200	0.500	1	EPA 8260C Certifications:	08/27/2018 07:30	08/27/2018 14:39	SS CTDOH,NELAC-NY10854,NELAC-NY12058,NJDEP,PADEP
10061-02-6	trans-1,3-Dichloropropylene	ND		ug/L	0.200	0.500	1	EPA 8260C Certifications:	08/27/2018 07:30	08/27/2018 14:39	SS CTDOH,NELAC-NY10854,NELAC-NY12058,NJDEP,PADEP
79-01-6	Trichloroethylene	ND		ug/L	0.200	0.500	1	EPA 8260C Certifications:	08/27/2018 07:30	08/27/2018 14:39	SS CTDOH,NELAC-NY10854,NELAC-NY12058,NJDEP,PADEP
75-69-4	Trichlorofluoromethane	ND		ug/L	0.200	0.500	1	EPA 8260C Certifications:	08/27/2018 07:30	08/27/2018 14:39	SS CTDOH,NELAC-NY10854,NELAC-NY12058,NJDEP,PADEP
108-05-4	Vinyl acetate	ND		ug/L	0.200	0.500	1	EPA 8260C Certifications:	08/27/2018 07:30	08/27/2018 14:39	SS NELAC-NY10854,NELAC-NY12058,NJDEP,PADEP
75-01-4	Vinyl Chloride	ND		ug/L	0.200	0.500	1	EPA 8260C Certifications:	08/27/2018 07:30	08/27/2018 14:39	SS CTDOH,NELAC-NY10854,NELAC-NY12058,NJDEP,PADEP
1330-20-7	Xylenes, Total	ND		ug/L	0.600	1.50	1	EPA 8260C Certifications:	08/27/2018 07:30	08/27/2018 14:39	SS CTDOH,NELAC-NY10854,NELAC-NY12058,NJDEP

Surrogate Recoveries	Result	Acceptance Range

Sample Information

Client Sample ID: 012/FB-2 **York Sample ID:** 18H1109-05

York Project (SDG) No.	Client Project ID	Matrix	Collection Date/Time	Date Received
18H1109	100732401	Water	August 23, 2018 8:45 am	08/23/2018

Volatiles, 8260 Comprehensive

Log-in Notes: **Sample Notes:**

Sample Prepared by Method: EPA 5030B

CAS No.	Parameter	Result	Flag	Units	Reported to LOD/MDL	LOQ	Dilution	Reference Method	Date/Time Prepared	Date/Time Analyzed	Analyst
17060-07-0	*Surrogate: 1,2-Dichloroethane-d4*	*103 %*			*70-130*						
2037-26-5	*Surrogate: Toluene-d8*	*96.8 %*			*70-130*						
460-00-4	*Surrogate: p-Bromofluorobenzene*	*107 %*			*70-130*						

Semi-Volatiles, 8270 Comprehensive

Log-in Notes: **Sample Notes:**

Sample Prepared by Method: EPA 3510C

CAS No.	Parameter	Result	Flag	Units	Reported to LOD/MDL	LOQ	Dilution	Reference Method	Date/Time Prepared	Date/Time Analyzed	Analyst
92-52-4	1,1-Biphenyl	ND		ug/L	1.92	3.85	1	EPA 8270D Certifications:	08/24/2018 14:11 NELAC-NY10854,NJDEP,PADEP	08/27/2018 12:25	SR
95-94-3	1,2,4,5-Tetrachlorobenzene	ND		ug/L	1.92	3.85	1	EPA 8270D Certifications:	08/24/2018 14:11 NELAC-NY10854,NJDEP,PADEP	08/27/2018 12:25	SR
120-82-1	1,2,4-Trichlorobenzene	ND		ug/L	1.92	3.85	1	EPA 8270D Certifications:	08/24/2018 14:11 CTDOH,NELAC-NY10854,NJDEP,PADEP	08/27/2018 12:25	SR
95-50-1	1,2-Dichlorobenzene	ND		ug/L	1.92	3.85	1	EPA 8270D Certifications:	08/24/2018 14:11 NELAC-NY10854,PADEP	08/27/2018 12:25	SR
122-66-7	1,2-Diphenylhydrazine (as Azobenzene)	ND		ug/L	1.92	3.85	1	EPA 8270D Certifications:	08/24/2018 14:11 NELAC-NY10854,NJDEP,PADEP	08/27/2018 12:25	SR
541-73-1	1,3-Dichlorobenzene	ND		ug/L	1.92	3.85	1	EPA 8270D Certifications:	08/24/2018 14:11 NELAC-NY10854,PADEP	08/27/2018 12:25	SR
106-46-7	1,4-Dichlorobenzene	ND		ug/L	1.92	3.85	1	EPA 8270D Certifications:	08/24/2018 14:11 NELAC-NY10854,PADEP	08/27/2018 12:25	SR
58-90-2	2,3,4,6-Tetrachlorophenol	ND		ug/L	1.92	3.85	1	EPA 8270D Certifications:	08/24/2018 14:11 NELAC-NY10854,NJDEP,PADEP	08/27/2018 12:25	SR
95-95-4	2,4,5-Trichlorophenol	ND		ug/L	1.92	3.85	1	EPA 8270D Certifications:	08/24/2018 14:11 CTDOH,NELAC-NY10854,NJDEP,PADEP	08/27/2018 12:25	SR
88-06-2	2,4,6-Trichlorophenol	ND		ug/L	1.92	3.85	1	EPA 8270D Certifications:	08/24/2018 14:11 CTDOH,NELAC-NY10854,NJDEP,PADEP	08/27/2018 12:25	SR
120-83-2	2,4-Dichlorophenol	ND		ug/L	1.92	3.85	1	EPA 8270D Certifications:	08/24/2018 14:11 CTDOH,NELAC-NY10854,NJDEP,PADEP	08/27/2018 12:25	SR
105-67-9	2,4-Dimethylphenol	ND		ug/L	1.92	3.85	1	EPA 8270D Certifications:	08/24/2018 14:11 CTDOH,NELAC-NY10854,NJDEP,PADEP	08/27/2018 12:25	SR
51-28-5	2,4-Dinitrophenol	ND		ug/L	1.92	3.85	1	EPA 8270D Certifications:	08/24/2018 14:11 CTDOH,NELAC-NY10854,NJDEP,PADEP	08/27/2018 12:25	SR
121-14-2	2,4-Dinitrotoluene	ND		ug/L	1.92	3.85	1	EPA 8270D Certifications:	08/24/2018 14:11 CTDOH,NELAC-NY10854,NJDEP,PADEP	08/27/2018 12:25	SR
606-20-2	2,6-Dinitrotoluene	ND		ug/L	1.92	3.85	1	EPA 8270D Certifications:	08/24/2018 14:11 CTDOH,NELAC-NY10854,NJDEP,PADEP	08/27/2018 12:25	SR
91-58-7	2-Chloronaphthalene	ND		ug/L	1.92	3.85	1	EPA 8270D Certifications:	08/24/2018 14:11 CTDOH,NELAC-NY10854,NJDEP,PADEP	08/27/2018 12:25	SR
95-57-8	2-Chlorophenol	ND		ug/L	1.92	3.85	1	EPA 8270D Certifications:	08/24/2018 14:11 CTDOH,NELAC-NY10854,NJDEP,PADEP	08/27/2018 12:25	SR
91-57-6	2-Methylnaphthalene	ND		ug/L	1.92	3.85	1	EPA 8270D Certifications:	08/24/2018 14:11 CTDOH,NELAC-NY10854,NJDEP,PADEP	08/27/2018 12:25	SR

Sample Information

Client Sample ID: 012/FB-2 **York Sample ID:** 18H1109-05

York Project (SDG) No.	Client Project ID	Matrix	Collection Date/Time	Date Received
18H1109	100732401	Water	August 23, 2018 8:45 am	08/23/2018

Semi-Volatiles, 8270 Comprehensive

Log-in Notes:

Sample Notes:

Sample Prepared by Method: EPA 3510C

CAS No.	Parameter	Result	Flag	Units	Reported to LOD/MDL	LOQ	Dilution	Reference Method	Date/Time Prepared	Date/Time Analyzed	Analyst
95-48-7	2-Methylphenol	ND		ug/L	1.92	3.85	1	EPA 8270D Certifications:	08/24/2018 14:11 CTDOH,NELAC-NY10854,NJDEP,PADEP	08/27/2018 12:25	SR
88-74-4	2-Nitroaniline	ND		ug/L	1.92	3.85	1	EPA 8270D Certifications:	08/24/2018 14:11 CTDOH,NELAC-NY10854,NJDEP,PADEP	08/27/2018 12:25	SR
88-75-5	2-Nitrophenol	ND		ug/L	1.92	3.85	1	EPA 8270D Certifications:	08/24/2018 14:11 CTDOH,NELAC-NY10854,NJDEP,PADEP	08/27/2018 12:25	SR
65794-96-9	3- & 4-Methylphenols	ND		ug/L	1.92	3.85	1	EPA 8270D Certifications:	08/24/2018 14:11 CTDOH,NELAC-NY10854,NJDEP,PADEP	08/27/2018 12:25	SR
91-94-1	3,3-Dichlorobenzidine	ND		ug/L	1.92	3.85	1	EPA 8270D Certifications:	08/24/2018 14:11 CTDOH,NELAC-NY10854,NJDEP,PADEP	08/27/2018 12:25	SR
99-09-2	3-Nitroaniline	ND		ug/L	1.92	3.85	1	EPA 8270D Certifications:	08/24/2018 14:11 CTDOH,NELAC-NY10854,NJDEP,PADEP	08/27/2018 12:25	SR
534-52-1	4,6-Dinitro-2-methylphenol	ND		ug/L	1.92	3.85	1	EPA 8270D Certifications:	08/24/2018 14:11 CTDOH,NELAC-NY10854,NJDEP,PADEP	08/27/2018 12:25	SR
101-55-3	4-Bromophenyl phenyl ether	ND		ug/L	1.92	3.85	1	EPA 8270D Certifications:	08/24/2018 14:11 CTDOH,NELAC-NY10854,NJDEP,PADEP	08/27/2018 12:25	SR
59-50-7	4-Chloro-3-methylphenol	ND		ug/L	1.92	3.85	1	EPA 8270D Certifications:	08/24/2018 14:11 CTDOH,NELAC-NY10854,NJDEP,PADEP	08/27/2018 12:25	SR
106-47-8	4-Chloroaniline	ND		ug/L	1.92	3.85	1	EPA 8270D Certifications:	08/24/2018 14:11 CTDOH,NELAC-NY10854,NJDEP,PADEP	08/27/2018 12:25	SR
7005-72-3	4-Chlorophenyl phenyl ether	ND		ug/L	1.92	3.85	1	EPA 8270D Certifications:	08/24/2018 14:11 CTDOH,NELAC-NY10854,NJDEP,PADEP	08/27/2018 12:25	SR
100-01-6	4-Nitroaniline	ND		ug/L	1.92	3.85	1	EPA 8270D Certifications:	08/24/2018 14:11 CTDOH,NELAC-NY10854,NJDEP,PADEP	08/27/2018 12:25	SR
100-02-7	4-Nitrophenol	ND		ug/L	3.85	3.85	1	EPA 8270D Certifications:	08/24/2018 14:11 CTDOH,NELAC-NY10854,NJDEP,PADEP	08/27/2018 12:25	SR
98-86-2	Acetophenone	ND		ug/L	1.92	3.85	1	EPA 8270D Certifications:	08/24/2018 14:11 NELAC-NY10854,NJDEP,PADEP	08/27/2018 12:25	SR
62-53-3	Aniline	ND		ug/L	1.92	3.85	1	EPA 8270D Certifications:	08/24/2018 14:11 NELAC-NY10854,NJDEP,PADEP	08/27/2018 12:25	SR
100-52-7	**Benzaldehyde**	**5.53**		ug/L	1.92	3.85	1	EPA 8270D Certifications:	08/24/2018 14:11 NELAC-NY10854,NJDEP,PADEP	08/27/2018 12:25	SR
92-87-5	Benzidine	ND		ug/L	3.85	3.85	1	EPA 8270D Certifications:	08/24/2018 14:11 CTDOH,NELAC-NY10854,NJDEP,PADEP	08/27/2018 12:25	SR
65-85-0	Benzoic acid	ND		ug/L	19.2	38.5	1	EPA 8270D Certifications:	08/24/2018 14:11 NELAC-NY10854,NJDEP,PADEP	08/27/2018 12:25	SR
100-51-6	Benzyl alcohol	ND		ug/L	1.92	3.85	1	EPA 8270D Certifications:	08/24/2018 14:11 NELAC-NY10854,NJDEP,PADEP	08/27/2018 12:25	SR
85-68-7	Benzyl butyl phthalate	ND		ug/L	1.92	3.85	1	EPA 8270D Certifications:	08/24/2018 14:11 CTDOH,NELAC-NY10854,NJDEP,PADEP	08/27/2018 12:25	SR
111-91-1	Bis(2-chloroethoxy)methane	ND		ug/L	1.92	3.85	1	EPA 8270D Certifications:	08/24/2018 14:11 CTDOH,NELAC-NY10854,NJDEP,PADEP	08/27/2018 12:25	SR
111-44-4	Bis(2-chloroethyl)ether	ND		ug/L	0.769	3.85	1	EPA 8270D Certifications:	08/24/2018 14:11 CTDOH,NELAC-NY10854,NJDEP,PADEP	08/27/2018 12:25	SR
108-60-1	Bis(2-chloroisopropyl)ether	ND		ug/L	1.92	3.85	1	EPA 8270D Certifications:	08/24/2018 14:11 CTDOH,NELAC-NY10854,NJDEP,PADEP	08/27/2018 12:25	SR

Sample Information

Client Sample ID: 012/FB-2 **York Sample ID:** 18H1109-05

York Project (SDG) No.	Client Project ID	Matrix	Collection Date/Time	Date Received
18H1109	100732401	Water	August 23, 2018 8:45 am	08/23/2018

Semi-Volatiles, 8270 Comprehensive

Log-in Notes:

Sample Notes:

Sample Prepared by Method: EPA 3510C

CAS No.	Parameter	Result	Flag	Units	Reported to LOD/MDL	LOQ	Dilution	Reference Method	Date/Time Prepared	Date/Time Analyzed	Analyst
105-60-2	Caprolactam	ND		ug/L	1.92	3.85	1	EPA 8270D Certifications: NELAC-NY10854,NJDEP,PADEP	08/24/2018 14:11	08/27/2018 12:25	SR
86-74-8	Carbazole	ND		ug/L	1.92	3.85	1	EPA 8270D Certifications: CTDOH,NELAC-NY10854,NJDEP,PADEP	08/24/2018 14:11	08/27/2018 12:25	SR
132-64-9	Dibenzofuran	ND		ug/L	1.92	3.85	1	EPA 8270D Certifications: CTDOH,NELAC-NY10854,NJDEP,PADEP	08/24/2018 14:11	08/27/2018 12:25	SR
84-66-2	Diethyl phthalate	ND		ug/L	1.92	3.85	1	EPA 8270D Certifications: CTDOH,NELAC-NY10854,NJDEP,PADEP	08/24/2018 14:11	08/27/2018 12:25	SR
131-11-3	Dimethyl phthalate	ND		ug/L	1.92	3.85	1	EPA 8270D Certifications: CTDOH,NELAC-NY10854,NJDEP,PADEP	08/24/2018 14:11	08/27/2018 12:25	SR
84-74-2	Di-n-butyl phthalate	ND		ug/L	1.92	3.85	1	EPA 8270D Certifications: CTDOH,NELAC-NY10854,NJDEP,PADEP	08/24/2018 14:11	08/27/2018 12:25	SR
117-84-0	Di-n-octyl phthalate	ND		ug/L	1.92	3.85	1	EPA 8270D Certifications: CTDOH,NELAC-NY10854,NJDEP,PADEP	08/24/2018 14:11	08/27/2018 12:25	SR
77-47-4	Hexachlorocyclopentadiene	ND		ug/L	3.85	7.69	1	EPA 8270D Certifications: CTDOH,NELAC-NY10854,NJDEP,PADEP	08/24/2018 14:11	08/27/2018 12:25	SR
78-59-1	Isophorone	ND		ug/L	1.92	3.85	1	EPA 8270D Certifications: CTDOH,NELAC-NY10854,NJDEP,PADEP	08/24/2018 14:11	08/27/2018 12:25	SR
621-64-7	N-nitroso-di-n-propylamine	ND		ug/L	1.92	3.85	1	EPA 8270D Certifications: CTDOH,NELAC-NY10854,NJDEP,PADEP	08/24/2018 14:11	08/27/2018 12:25	SR
86-30-6	N-Nitrosodiphenylamine	ND		ug/L	1.92	3.85	1	EPA 8270D Certifications: CTDOH,NELAC-NY10854,NJDEP,PADEP	08/24/2018 14:11	08/27/2018 12:25	SR
108-95-2	Phenol	ND		ug/L	1.92	3.85	1	EPA 8270D Certifications: CTDOH,NELAC-NY10854,NJDEP,PADEP	08/24/2018 14:11	08/27/2018 12:25	SR
110-86-1	Pyridine	ND		ug/L	1.92	3.85	1	EPA 8270D Certifications: CTDOH,NELAC-NY10854,NJDEP,PADEP	08/24/2018 14:11	08/27/2018 12:25	SR

	Surrogate Recoveries	Result	Acceptance Range
367-12-4	*Surrogate: 2-Fluorophenol*	*25.7 %*	*19.7-63.1*
4165-62-2	*Surrogate: Phenol-d5*	*15.7 %*	*10.1-41.7*
4165-60-0	*Surrogate: Nitrobenzene-d5*	*88.2 %*	*50.2-113*
321-60-8	*Surrogate: 2-Fluorobiphenyl*	*76.8 %*	*39.9-105*
118-79-6	*Surrogate: 2,4,6-Tribromophenol*	*125 %*	*39.3-151*
1718-51-0	*Surrogate: Terphenyl-d14*	*102 %*	*30.7-106*

Semi-Volatiles, 8270 Comprehensive

Log-in Notes:

Sample Notes:

Sample Prepared by Method: EPA 3510C

CAS No.	Parameter	Result	Flag	Units	Reported to LOQ	Dilution	Reference Method	Date/Time Prepared	Date/Time Analyzed	Analyst
83-32-9	Acenaphthene	ND		ug/L	0.0385	1	EPA 8270D SIM Certifications: CTDOH,NELAC-NY10854,NJDEP,PADEP	08/24/2018 14:11	08/25/2018 21:49	SR
208-96-8	Acenaphthylene	ND		ug/L	0.0385	1	EPA 8270D SIM Certifications: CTDOH,NELAC-NY10854,NJDEP,PADEP	08/24/2018 14:11	08/25/2018 21:49	SR
120-12-7	Anthracene	ND		ug/L	0.0385	1	EPA 8270D SIM Certifications: CTDOH,NELAC-NY10854,NJDEP,PADEP	08/24/2018 14:11	08/25/2018 21:49	SR
1912-24-9	Atrazine	ND		ug/L	0.385	1	EPA 8270D SIM Certifications: CTDOH,NELAC-NY10854,NJDEP	08/24/2018 14:11	08/25/2018 21:49	SR

Sample Information

Client Sample ID: 012/FB-2 **York Sample ID:** 18H1109-05

York Project (SDG) No.	Client Project ID	Matrix	Collection Date/Time	Date Received
18H1109	100732401	Water	August 23, 2018 8:45 am	08/23/2018

Semi-Volatiles, 8270 Comprehensive

Log-in Notes:

Sample Notes:

Sample Prepared by Method: EPA 3510C

CAS No.	Parameter	Result	Flag	Units	Reported to LOQ	Dilution	Reference Method	Date/Time Prepared	Date/Time Analyzed	Analyst
56-55-3	Benzo(a)anthracene	ND		ug/L	0.0385	1	EPA 8270D SIM Certifications: CTDOH,NELAC-NY10854,NJDEP,PADEP	08/24/2018 14:11	08/25/2018 21:49	SR
50-32-8	Benzo(a)pyrene	ND		ug/L	0.0385	1	EPA 8270D SIM Certifications: CTDOH,NELAC-NY10854,NJDEP,PADEP	08/24/2018 14:11	08/25/2018 21:49	SR
205-99-2	Benzo(b)fluoranthene	ND		ug/L	0.0385	1	EPA 8270D SIM Certifications: CTDOH,NELAC-NY10854,NJDEP,PADEP	08/24/2018 14:11	08/25/2018 21:49	SR
191-24-2	Benzo(g,h,i)perylene	ND		ug/L	0.0385	1	EPA 8270D SIM Certifications: CTDOH,NELAC-NY10854,NJDEP,PADEP	08/24/2018 14:11	08/25/2018 21:49	SR
207-08-9	Benzo(k)fluoranthene	ND		ug/L	0.0385	1	EPA 8270D SIM Certifications: CTDOH,NELAC-NY10854,NJDEP,PADEP	08/24/2018 14:11	08/25/2018 21:49	SR
117-81-7	Bis(2-ethylhexyl)phthalate	ND		ug/L	0.385	1	EPA 8270D SIM Certifications: CTDOH,NELAC-NY10854,NJDEP	08/24/2018 14:11	08/25/2018 21:49	SR
218-01-9	Chrysene	ND		ug/L	0.0385	1	EPA 8270D SIM Certifications: CTDOH,NELAC-NY10854,NJDEP,PADEP	08/24/2018 14:11	08/25/2018 21:49	SR
53-70-3	Dibenzo(a,h)anthracene	ND		ug/L	0.0385	1	EPA 8270D SIM Certifications: CTDOH,NELAC-NY10854,NJDEP,PADEP	08/24/2018 14:11	08/25/2018 21:49	SR
206-44-0	Fluoranthene	ND		ug/L	0.0385	1	EPA 8270D SIM Certifications: CTDOH,NELAC-NY10854,NJDEP,PADEP	08/24/2018 14:11	08/25/2018 21:49	SR
86-73-7	Fluorene	ND		ug/L	0.0385	1	EPA 8270D SIM Certifications: CTDOH,NELAC-NY10854,NJDEP,PADEP	08/24/2018 14:11	08/25/2018 21:49	SR
118-74-1	Hexachlorobenzene	ND		ug/L	0.0154	1	EPA 8270D SIM Certifications: CTDOH,NELAC-NY10854,NJDEP	08/24/2018 14:11	08/25/2018 21:49	SR
87-68-3	Hexachlorobutadiene	ND		ug/L	0.385	1	EPA 8270D SIM Certifications: CTDOH,NELAC-NY10854,NJDEP	08/24/2018 14:11	08/25/2018 21:49	SR
67-72-1	Hexachloroethane	ND		ug/L	0.385	1	EPA 8270D SIM Certifications: CTDOH,NELAC-NY10854,NJDEP	08/24/2018 14:11	08/25/2018 21:49	SR
193-39-5	Indeno(1,2,3-cd)pyrene	ND		ug/L	0.0385	1	EPA 8270D SIM Certifications: CTDOH,NELAC-NY10854,NJDEP,PADEP	08/24/2018 14:11	08/25/2018 21:49	SR
91-20-3	**Naphthalene**	**0.0462**		ug/L	0.0385	1	EPA 8270D SIM Certifications: CTDOH,NELAC-NY10854,NJDEP,PADEP	08/24/2018 14:11	08/25/2018 21:49	SR
98-95-3	Nitrobenzene	ND		ug/L	0.192	1	EPA 8270D SIM Certifications: CTDOH,NELAC-NY10854,NJDEP	08/24/2018 14:11	08/25/2018 21:49	SR
62-75-9	N-Nitrosodimethylamine	ND		ug/L	0.385	1	EPA 8270D SIM Certifications: CTDOH,NELAC-NY10854,NJDEP	08/24/2018 14:11	08/25/2018 21:49	SR
87-86-5	Pentachlorophenol	ND		ug/L	0.192	1	EPA 8270D SIM Certifications: CTDOH,NELAC-NY10854,NJDEP	08/24/2018 14:11	08/25/2018 21:49	SR
85-01-8	Phenanthrene	ND		ug/L	0.0385	1	EPA 8270D SIM Certifications: CTDOH,NELAC-NY10854,NJDEP,PADEP	08/24/2018 14:11	08/25/2018 21:49	SR
129-00-0	Pyrene	ND		ug/L	0.0385	1	EPA 8270D SIM Certifications: CTDOH,NELAC-NY10854,NJDEP,PADEP	08/24/2018 14:11	08/25/2018 21:49	SR

Metals, Target Analyte, ICP

Log-in Notes:

Sample Notes:

Sample Prepared by Method: EPA 3015A

CAS No.	Parameter	Result	Flag	Units	Reported to LOQ	Dilution	Reference Method	Date/Time Prepared	Date/Time Analyzed	Analyst

Sample Information

Client Sample ID: 012/FB-2 **York Sample ID:** 18H1109-05

York Project (SDG) No.	Client Project ID	Matrix	Collection Date/Time	Date Received
18H1109	100732401	Water	August 23, 2018 8:45 am	08/23/2018

Metals, Target Analyte, ICP

Log-in Notes:

Sample Notes:

Sample Prepared by Method: EPA 3015A

CAS No.	Parameter	Result	Flag	Units	Reported to LOQ	Dilution	Reference Method	Date/Time Prepared	Date/Time Analyzed	Analyst
7429-90-5	Aluminum	ND		mg/L	0.0556	1	EPA 6010C Certifications: CTDOH,NELAC-NY10854,NJDEP,PADEP	08/27/2018 12:51	08/28/2018 13:18	KML
7440-39-3	Barium	ND		mg/L	0.0111	1	EPA 6010C Certifications: CTDOH,NELAC-NY10854,NJDEP,PADEP	08/27/2018 12:51	08/28/2018 13:18	KML
7440-70-2	Calcium	ND		mg/L	0.0556	1	EPA 6010C Certifications: CTDOH,NELAC-NY10854,NJDEP,PADEP	08/27/2018 12:51	08/28/2018 13:18	KML
7440-47-3	Chromium	ND		mg/L	0.00556	1	EPA 6010C Certifications: CTDOH,NELAC-NY10854,NJDEP,PADEP	08/27/2018 12:51	08/28/2018 13:18	KML
7440-48-4	Cobalt	ND		mg/L	0.00556	1	EPA 6010C Certifications: CTDOH,NELAC-NY10854,NJDEP,PADEP	08/27/2018 12:51	08/28/2018 13:18	KML
7440-50-8	Copper	ND		mg/L	0.00556	1	EPA 6010C Certifications: CTDOH,NELAC-NY10854,NJDEP,PADEP	08/27/2018 12:51	08/28/2018 13:18	KML
7439-89-6	**Iron**	**0.0922**	B	mg/L	0.0222	1	EPA 6010C Certifications: CTDOH,NELAC-NY10854,NJDEP,PADEP	08/27/2018 12:51	08/28/2018 13:18	KML
7439-92-1	Lead	ND		mg/L	0.00556	1	EPA 6010C Certifications: CTDOH,NELAC-NY10854,NJDEP,PADEP	08/27/2018 12:51	08/28/2018 13:18	KML
7439-95-4	Magnesium	ND		mg/L	0.0556	1	EPA 6010C Certifications: CTDOH,NELAC-NY10854,NJDEP,PADEP	08/27/2018 12:51	08/28/2018 13:18	KML
7439-96-5	Manganese	ND		mg/L	0.00556	1	EPA 6010C Certifications: CTDOH,NELAC-NY10854,NJDEP,PADEP	08/27/2018 12:51	08/28/2018 13:18	KML
7440-02-0	Nickel	ND		mg/L	0.00556	1	EPA 6010C Certifications: CTDOH,NELAC-NY10854,NJDEP,PADEP	08/27/2018 12:51	08/28/2018 13:18	KML
7440-09-7	Potassium	ND		mg/L	0.0556	1	EPA 6010C Certifications: CTDOH,NELAC-NY10854,NJDEP,PADEP	08/27/2018 12:51	08/28/2018 13:18	KML
7440-22-4	Silver	ND		mg/L	0.00556	1	EPA 6010C Certifications: CTDOH,NELAC-NY10854,NJDEP,PADEP	08/27/2018 12:51	08/28/2018 13:18	KML
7440-23-5	Sodium	ND		mg/L	0.111	1	EPA 6010C Certifications: CTDOH,NELAC-NY10854,NJDEP,PADEP	08/27/2018 12:51	08/28/2018 13:18	KML
7440-62-2	Vanadium	ND		mg/L	0.0111	1	EPA 6010C Certifications: CTDOH,NELAC-NY10854,NJDEP,PADEP	08/27/2018 12:51	08/28/2018 13:18	KML
7440-66-6	Zinc	ND		mg/L	0.0167	1	EPA 6010C Certifications: CTDOH,NELAC-NY10854,NJDEP,PADEP	08/27/2018 12:51	08/28/2018 13:18	KML

Metals, Target Analyte, ICPMS

Log-in Notes:

Sample Notes:

Sample Prepared by Method: EPA 3015A

CAS No.	Parameter	Result	Flag	Units	Reported to LOQ	Dilution	Reference Method	Date/Time Prepared	Date/Time Analyzed	Analyst
7440-36-0	Antimony	ND		ug/L	1.00	1	EPA 6020A Certifications: CTDOH,NELAC-NY10854,NJDEP,PADEP	08/29/2018 14:29	08/30/2018 13:19	KML
7440-38-2	Arsenic	ND		ug/L	1.00	1	EPA 6020A Certifications: CTDOH,NELAC-NY10854,NJDEP,PADEP	08/29/2018 14:29	08/30/2018 13:19	KML
7440-41-7	Beryllium	ND		ug/L	1.00	1	EPA 6020A Certifications: CTDOH,NELAC-NY10854,NJDEP,PADEP	08/29/2018 14:29	08/30/2018 13:19	KML
7440-43-9	Cadmium	ND		ug/L	1.00	1	EPA 6020A Certifications: CTDOH,NELAC-NY10854,NJDEP,PADEP	08/29/2018 14:29	08/30/2018 13:19	KML

Sample Information

Client Sample ID: 012/FB-2 **York Sample ID:** 18H1109-05

York Project (SDG) No.	Client Project ID	Matrix	Collection Date/Time	Date Received
18H1109	100732401	Water	August 23, 2018 8:45 am	08/23/2018

Metals, Target Analyte, ICPMS

Log-in Notes:

Sample Notes:

Sample Prepared by Method: EPA 3015A

CAS No.	Parameter	Result	Flag	Units	Reported to LOQ	Dilution	Reference Method	Date/Time Prepared	Date/Time Analyzed	Analyst
7782-49-2	Selenium	ND		ug/L	1.00	1	EPA 6020A Certifications:	08/29/2018 14:29 CTDOH,NELAC-NY10854,NJDEP,PADEP	08/30/2018 13:19	KML
7440-28-0	Thallium	ND		ug/L	1.00	1	EPA 6020A Certifications:	08/29/2018 14:29 CTDOH,NELAC-NY10854,NJDEP,PADEP	08/30/2018 13:19	KML

Mercury by 7473

Log-in Notes:

Sample Notes:

Sample Prepared by Method: EPA 7473 water

CAS No.	Parameter	Result	Flag	Units	Reported to LOQ	Dilution	Reference Method	Date/Time Prepared	Date/Time Analyzed	Analyst
7439-97-6	Mercury	ND		mg/L	0.00020	1	EPA 7473 Certifications:	08/24/2018 08:58 CTDOH,NELAC-NY10854,NJDEP,PADEP	08/24/2018 10:36	SY

Chromium, Hexavalent

Log-in Notes:

Sample Notes:

Sample Prepared by Method: Analysis Preparation

CAS No.	Parameter	Result	Flag	Units	Reported to LOQ	Dilution	Reference Method	Date/Time Prepared	Date/Time Analyzed	Analyst
18540-29-9	Chromium, Hexavalent	ND	HT-01	ug/L	10.0	1	EPA 7196A Certifications:	08/24/2018 10:36 NELAC-NY10854,CTDOH,NJDEP,PADEP	08/24/2018 10:36	TJM

Sample Information

Client Sample ID: 018/TB-1 **York Sample ID:** 18H1109-06

York Project (SDG) No.	Client Project ID	Matrix	Collection Date/Time	Date Received
18H1109	100732401	Water	August 23, 2018 12:30 pm	08/23/2018

Volatiles, 8260 Comprehensive

Log-in Notes:

Sample Notes:

Sample Prepared by Method: EPA 5030B

CAS No.	Parameter	Result	Flag	Units	Reported to LOD/MDL	LOQ	Dilution	Reference Method	Date/Time Prepared	Date/Time Analyzed	Analyst
630-20-6	1,1,1,2-Tetrachloroethane	ND		ug/L	0.200	0.500	1	EPA 8260C Certifications:	08/27/2018 07:30 CTDOH,NELAC-NY10854,NELAC-NY12058,NJDEP,PADEP	08/27/2018 15:11	SS
71-55-6	1,1,1-Trichloroethane	ND		ug/L	0.200	0.500	1	EPA 8260C Certifications:	08/27/2018 07:30 CTDOH,NELAC-NY10854,NELAC-NY12058,NJDEP,PADEP	08/27/2018 15:11	SS
79-34-5	1,1,2,2-Tetrachloroethane	ND		ug/L	0.200	0.500	1	EPA 8260C Certifications:	08/27/2018 07:30 CTDOH,NELAC-NY10854,NELAC-NY12058,NJDEP,PADEP	08/27/2018 15:11	SS
76-13-1	1,1,2-Trichloro-1,2,2-trifluoroethane (Freon 113)	ND		ug/L	0.200	0.500	1	EPA 8260C Certifications:	08/27/2018 07:30 CTDOH,NELAC-NY10854,NELAC-NY12058,NJDEP,PADEP	08/27/2018 15:11	SS
79-00-5	1,1,2-Trichloroethane	ND		ug/L	0.200	0.500	1	EPA 8260C Certifications:	08/27/2018 07:30 CTDOH,NELAC-NY10854,NELAC-NY12058,NJDEP,PADEP	08/27/2018 15:11	SS

Sample Information

Client Sample ID: 018/TB-1 **York Sample ID:** 18H1109-06

York Project (SDG) No.	Client Project ID	Matrix	Collection Date/Time	Date Received
18H1109	100732401	Water	August 23, 2018 12:30 pm	08/23/2018

Volatiles, 8260 Comprehensive **Log-in Notes:** **Sample Notes:**

Sample Prepared by Method: EPA 5030B

CAS No.	Parameter	Result	Flag	Units	Reported to LOD/MDL	LOQ	Dilution	Reference Method	Date/Time Prepared	Date/Time Analyzed	Analyst
75-34-3	1,1-Dichloroethane	ND		ug/L	0.200	0.500	1	EPA 8260C Certifications:	08/27/2018 07:30	08/27/2018 15:11 CTDOH,NELAC-NY10854,NELAC-NY12058,NJDEP,PADEP	SS
75-35-4	1,1-Dichloroethylene	ND		ug/L	0.200	0.500	1	EPA 8260C Certifications:	08/27/2018 07:30	08/27/2018 15:11 CTDOH,NELAC-NY10854,NELAC-NY12058,NJDEP,PADEP	SS
563-58-6	1,1-Dichloropropylene	ND		ug/L	0.200	0.500	1	EPA 8260C Certifications:	08/27/2018 07:30	08/27/2018 15:11 NELAC-NY10854,NELAC-NY12058,NJDEP	SS
87-61-6	1,2,3-Trichlorobenzene	ND		ug/L	0.200	0.500	1	EPA 8260C Certifications:	08/27/2018 07:30	08/27/2018 15:11 NELAC-NY10854,NELAC-NY12058,NJDEP,PADEP	SS
96-18-4	1,2,3-Trichloropropane	ND		ug/L	0.200	0.500	1	EPA 8260C Certifications:	08/27/2018 07:30	08/27/2018 15:11 NELAC-NY10854,NELAC-NY12058,NJDEP,PADEP	SS
120-82-1	1,2,4-Trichlorobenzene	ND		ug/L	0.200	0.500	1	EPA 8260C Certifications:	08/27/2018 07:30	08/27/2018 15:11 NELAC-NY10854,NELAC-NY12058,NJDEP,PADEP	SS
95-63-6	1,2,4-Trimethylbenzene	ND		ug/L	0.200	0.500	1	EPA 8260C Certifications:	08/27/2018 07:30	08/27/2018 15:11 CTDOH,NELAC-NY10854,NELAC-NY12058,NJDEP,PADEP	SS
96-12-8	1,2-Dibromo-3-chloropropane	ND		ug/L	0.200	0.500	1	EPA 8260C Certifications:	08/27/2018 07:30	08/27/2018 15:11 CTDOH,NELAC-NY10854,NELAC-NY12058,NJDEP,PADEP	SS
106-93-4	1,2-Dibromoethane	ND		ug/L	0.200	0.500	1	EPA 8260C Certifications:	08/27/2018 07:30	08/27/2018 15:11 CTDOH,NELAC-NY10854,NELAC-NY12058,NJDEP,PADEP	SS
95-50-1	1,2-Dichlorobenzene	ND		ug/L	0.200	0.500	1	EPA 8260C Certifications:	08/27/2018 07:30	08/27/2018 15:11 CTDOH,NELAC-NY10854,NELAC-NY12058,NJDEP,PADEP	SS
107-06-2	1,2-Dichloroethane	ND		ug/L	0.200	0.500	1	EPA 8260C Certifications:	08/27/2018 07:30	08/27/2018 15:11 CTDOH,NELAC-NY10854,NELAC-NY12058,NJDEP,PADEP	SS
78-87-5	1,2-Dichloropropane	ND		ug/L	0.200	0.500	1	EPA 8260C Certifications:	08/27/2018 07:30	08/27/2018 15:11 CTDOH,NELAC-NY10854,NELAC-NY12058,NJDEP,PADEP	SS
108-67-8	1,3,5-Trimethylbenzene	ND		ug/L	0.200	0.500	1	EPA 8260C Certifications:	08/27/2018 07:30	08/27/2018 15:11 CTDOH,NELAC-NY10854,NELAC-NY12058,NJDEP,PADEP	SS
541-73-1	1,3-Dichlorobenzene	ND		ug/L	0.200	0.500	1	EPA 8260C Certifications:	08/27/2018 07:30	08/27/2018 15:11 CTDOH,NELAC-NY10854,NELAC-NY12058,NJDEP,PADEP	SS
142-28-9	1,3-Dichloropropane	ND		ug/L	0.200	0.500	1	EPA 8260C Certifications:	08/27/2018 07:30	08/27/2018 15:11 NELAC-NY10854,NELAC-NY12058,NJDEP,PADEP	SS
106-46-7	1,4-Dichlorobenzene	ND		ug/L	0.200	0.500	1	EPA 8260C Certifications:	08/27/2018 07:30	08/27/2018 15:11 CTDOH,NELAC-NY10854,NELAC-NY12058,NJDEP,PADEP	SS
123-91-1	1,4-Dioxane	ND		ug/L	40.0	200	1	EPA 8260C Certifications:	08/27/2018 07:30	08/27/2018 15:11 NELAC-NY10854,NELAC-NY12058,NJDEP,PADEP	SS
594-20-7	2,2-Dichloropropane	ND		ug/L	0.200	0.500	1	EPA 8260C Certifications:	08/27/2018 07:30	08/27/2018 15:11 NELAC-NY10854,NELAC-NY12058,NJDEP,PADEP	SS
78-93-3	2-Butanone	ND		ug/L	0.200	0.500	1	EPA 8260C Certifications:	08/27/2018 07:30	08/27/2018 15:11 CTDOH,NELAC-NY10854,NELAC-NY12058,NJDEP,PADEP	SS
95-49-8	2-Chlorotoluene	ND		ug/L	0.200	0.500	1	EPA 8260C Certifications:	08/27/2018 07:30	08/27/2018 15:11 CTDOH,NELAC-NY10854,NELAC-NY12058,NJDEP,PADEP	SS
591-78-6	2-Hexanone	ND		ug/L	0.200	0.500	1	EPA 8260C Certifications:	08/27/2018 07:30	08/27/2018 15:11 CTDOH,NELAC-NY10854,NELAC-NY12058,NJDEP,PADEP	SS
106-43-4	4-Chlorotoluene	ND		ug/L	0.200	0.500	1	EPA 8260C Certifications:	08/27/2018 07:30	08/27/2018 15:11 CTDOH,NELAC-NY10854,NELAC-NY12058,NJDEP,PADEP	SS
108-10-1	4-Methyl-2-pentanone	ND		ug/L	0.200	0.500	1	EPA 8260C Certifications:	08/27/2018 07:30	08/27/2018 15:11 CTDOH,NELAC-NY10854,NELAC-NY12058,NJDEP,PADEP	SS

Sample Information

Client Sample ID: 018/TB-1 **York Sample ID:** 18H1109-06

York Project (SDG) No.	Client Project ID	Matrix	Collection Date/Time	Date Received
18H1109	100732401	Water	August 23, 2018 12:30 pm	08/23/2018

Volatiles, 8260 Comprehensive **Log-in Notes:** **Sample Notes:**

Sample Prepared by Method: EPA 5030B

CAS No.	Parameter	Result	Flag	Units	Reported to LOD/MDL	LOQ	Dilution	Reference Method	Date/Time Prepared	Date/Time Analyzed	Analyst
67-64-1	Acetone	ND		ug/L	1.00	2.00	1	EPA 8260C Certifications:	08/27/2018 07:30	08/27/2018 15:11	SS CTDOH,NELAC-NY10854,NELAC-NY12058,NJDEP,PADEP
107-02-8	Acrolein	ND		ug/L	0.200	0.500	1	EPA 8260C Certifications:	08/27/2018 07:30	08/27/2018 15:11	SS CTDOH,NELAC-NY10854,NELAC-NY12058,NJDEP,PADEP
107-13-1	Acrylonitrile	ND		ug/L	0.200	2.00	1	EPA 8260C Certifications:	08/27/2018 07:30	08/27/2018 15:11	SS CTDOH,NELAC-NY10854,NELAC-NY12058,NJDEP,PADEP
71-43-2	Benzene	ND		ug/L	0.200	0.500	1	EPA 8260C Certifications:	08/27/2018 07:30	08/27/2018 15:11	SS CTDOH,NELAC-NY10854,NELAC-NY12058,NJDEP,PADEP
108-86-1	Bromobenzene	ND		ug/L	0.200	0.500	1	EPA 8260C Certifications:	08/27/2018 07:30	08/27/2018 15:11	SS NELAC-NY10854,NELAC-NY12058,NJDEP,PADEP
74-97-5	Bromochloromethane	ND		ug/L	0.200	0.500	1	EPA 8260C Certifications:	08/27/2018 07:30	08/27/2018 15:11	SS NELAC-NY10854,NELAC-NY12058,NJDEP,PADEP
75-27-4	Bromodichloromethane	ND		ug/L	0.200	0.500	1	EPA 8260C Certifications:	08/27/2018 07:30	08/27/2018 15:11	SS CTDOH,NELAC-NY10854,NELAC-NY12058,NJDEP,PADEP
75-25-2	Bromoform	ND		ug/L	0.200	0.500	1	EPA 8260C Certifications:	08/27/2018 07:30	08/27/2018 15:11	SS CTDOH,NELAC-NY10854,NELAC-NY12058,NJDEP,PADEP
74-83-9	Bromomethane	ND		ug/L	0.200	0.500	1	EPA 8260C Certifications:	08/27/2018 07:30	08/27/2018 15:11	SS CTDOH,NELAC-NY10854,NELAC-NY12058,NJDEP,PADEP
75-15-0	Carbon disulfide	ND		ug/L	0.200	0.500	1	EPA 8260C Certifications:	08/27/2018 07:30	08/27/2018 15:11	SS CTDOH,NELAC-NY10854,NELAC-NY12058,NJDEP,PADEP
56-23-5	Carbon tetrachloride	ND		ug/L	0.200	0.500	1	EPA 8260C Certifications:	08/27/2018 07:30	08/27/2018 15:11	SS CTDOH,NELAC-NY10854,NELAC-NY12058,NJDEP,PADEP
108-90-7	Chlorobenzene	ND		ug/L	0.200	0.500	1	EPA 8260C Certifications:	08/27/2018 07:30	08/27/2018 15:11	SS CTDOH,NELAC-NY10854,NELAC-NY12058,NJDEP,PADEP
75-00-3	Chloroethane	ND		ug/L	0.200	0.500	1	EPA 8260C Certifications:	08/27/2018 07:30	08/27/2018 15:11	SS CTDOH,NELAC-NY10854,NELAC-NY12058,NJDEP,PADEP
67-66-3	Chloroform	ND		ug/L	0.200	0.500	1	EPA 8260C Certifications:	08/27/2018 07:30	08/27/2018 15:11	SS CTDOH,NELAC-NY10854,NELAC-NY12058,NJDEP,PADEP
74-87-3	Chloromethane	ND		ug/L	0.200	0.500	1	EPA 8260C Certifications:	08/27/2018 07:30	08/27/2018 15:11	SS CTDOH,NELAC-NY10854,NELAC-NY12058,NJDEP,PADEP
156-59-2	cis-1,2-Dichloroethylene	ND		ug/L	0.200	0.500	1	EPA 8260C Certifications:	08/27/2018 07:30	08/27/2018 15:11	SS CTDOH,NELAC-NY10854,NELAC-NY12058,NJDEP,PADEP
10061-01-5	cis-1,3-Dichloropropylene	ND		ug/L	0.200	0.500	1	EPA 8260C Certifications:	08/27/2018 07:30	08/27/2018 15:11	SS CTDOH,NELAC-NY10854,NELAC-NY12058,NJDEP,PADEP
110-82-7	Cyclohexane	ND		ug/L	0.200	0.500	1	EPA 8260C Certifications:	08/27/2018 07:30	08/27/2018 15:11	SS NELAC-NY10854,NELAC-NY12058,NJDEP,PADEP
124-48-1	Dibromochloromethane	ND		ug/L	0.200	0.500	1	EPA 8260C Certifications:	08/27/2018 07:30	08/27/2018 15:11	SS CTDOH,NELAC-NY10854,NELAC-NY12058,NJDEP,PADEP
74-95-3	Dibromomethane	ND		ug/L	0.200	0.500	1	EPA 8260C Certifications:	08/27/2018 07:30	08/27/2018 15:11	SS NELAC-NY10854,NELAC-NY12058,NJDEP,PADEP
75-71-8	Dichlorodifluoromethane	ND		ug/L	0.200	0.500	1	EPA 8260C Certifications:	08/27/2018 07:30	08/27/2018 15:11	SS NELAC-NY10854,NELAC-NY12058,NJDEP,PADEP
100-41-4	Ethyl Benzene	ND		ug/L	0.200	0.500	1	EPA 8260C Certifications:	08/27/2018 07:30	08/27/2018 15:11	SS CTDOH,NELAC-NY10854,NELAC-NY12058,NJDEP,PADEP
87-68-3	Hexachlorobutadiene	ND		ug/L	0.200	0.500	1	EPA 8260C Certifications:	08/27/2018 07:30	08/27/2018 15:11	SS NELAC-NY10854,NELAC-NY12058,NJDEP,PADEP

Sample Information

Client Sample ID: 018/TB-1 **York Sample ID:** 18H1109-06

York Project (SDG) No.	Client Project ID	Matrix	Collection Date/Time	Date Received
18H1109	100732401	Water	August 23, 2018 12:30 pm	08/23/2018

Volatiles, 8260 Comprehensive

Log-in Notes:

Sample Notes:

Sample Prepared by Method: EPA 5030B

CAS No.	Parameter	Result	Flag	Units	Reported to LOD/MDL	LOQ	Dilution	Reference Method	Date/Time Prepared	Date/Time Analyzed	Analyst
98-82-8	Isopropylbenzene	ND		ug/L	0.200	0.500	1	EPA 8260C Certifications:	08/27/2018 07:30 CTDOH,NELAC-NY10854,NELAC-NY12058,NJDEP,PADEP	08/27/2018 15:11	SS
79-20-9	Methyl acetate	ND		ug/L	0.200	0.500	1	EPA 8260C Certifications:	08/27/2018 07:30 NELAC-NY10854,NELAC-NY12058,NJDEP,PADEP	08/27/2018 15:11	SS
1634-04-4	Methyl tert-butyl ether (MTBE)	ND		ug/L	0.200	0.500	1	EPA 8260C Certifications:	08/27/2018 07:30 CTDOH,NELAC-NY10854,NELAC-NY12058,NJDEP,PADEP	08/27/2018 15:11	SS
108-87-2	Methylcyclohexane	ND		ug/L	0.200	0.500	1	EPA 8260C Certifications:	08/27/2018 07:30 NELAC-NY10854,NELAC-NY12058,NJDEP,PADEP	08/27/2018 15:11	SS
75-09-2	Methylene chloride	ND		ug/L	1.00	2.00	1	EPA 8260C Certifications:	08/27/2018 07:30 CTDOH,NELAC-NY10854,NELAC-NY12058,NJDEP,PADEP	08/27/2018 15:11	SS
104-51-8	n-Butylbenzene	ND		ug/L	0.200	0.500	1	EPA 8260C Certifications:	08/27/2018 07:30 CTDOH,NELAC-NY10854,NELAC-NY12058,NJDEP,PADEP	08/27/2018 15:11	SS
103-65-1	n-Propylbenzene	ND		ug/L	0.200	0.500	1	EPA 8260C Certifications:	08/27/2018 07:30 CTDOH,NELAC-NY10854,NELAC-NY12058,NJDEP,PADEP	08/27/2018 15:11	SS
95-47-6	o-Xylene	ND		ug/L	0.200	0.500	1	EPA 8260C Certifications:	08/27/2018 07:30 CTDOH,NELAC-NY10854,NELAC-NY12058,PADEP	08/27/2018 15:11	SS
179601-23-1	p- & m- Xylenes	ND		ug/L	0.500	1.00	1	EPA 8260C Certifications:	08/27/2018 07:30 CTDOH,NELAC-NY10854,NELAC-NY12058,PADEP	08/27/2018 15:11	SS
99-87-6	p-Isopropyltoluene	ND		ug/L	0.200	0.500	1	EPA 8260C Certifications:	08/27/2018 07:30 CTDOH,NELAC-NY10854,NELAC-NY12058,NJDEP,PADEP	08/27/2018 15:11	SS
135-98-8	sec-Butylbenzene	ND		ug/L	0.200	0.500	1	EPA 8260C Certifications:	08/27/2018 07:30 CTDOH,NELAC-NY10854,NELAC-NY12058,NJDEP,PADEP	08/27/2018 15:11	SS
100-42-5	Styrene	ND		ug/L	0.200	0.500	1	EPA 8260C Certifications:	08/27/2018 07:30 CTDOH,NELAC-NY10854,NELAC-NY12058,NJDEP,PADEP	08/27/2018 15:11	SS
75-65-0	tert-Butyl alcohol (TBA)	ND		ug/L	0.500	2.50	1	EPA 8260C Certifications:	08/27/2018 07:30 NELAC-NY10854,NELAC-NY12058,NJDEP,PADEP	08/27/2018 15:11	SS
98-06-6	tert-Butylbenzene	ND		ug/L	0.200	0.500	1	EPA 8260C Certifications:	08/27/2018 07:30 CTDOH,NELAC-NY10854,NELAC-NY12058,NJDEP,PADEP	08/27/2018 15:11	SS
127-18-4	Tetrachloroethylene	ND		ug/L	0.200	0.500	1	EPA 8260C Certifications:	08/27/2018 07:30 CTDOH,NELAC-NY10854,NELAC-NY12058,NJDEP,PADEP	08/27/2018 15:11	SS
108-88-3	Toluene	ND		ug/L	0.200	0.500	1	EPA 8260C Certifications:	08/27/2018 07:30 CTDOH,NELAC-NY10854,NELAC-NY12058,NJDEP,PADEP	08/27/2018 15:11	SS
156-60-5	trans-1,2-Dichloroethylene	ND		ug/L	0.200	0.500	1	EPA 8260C Certifications:	08/27/2018 07:30 CTDOH,NELAC-NY10854,NELAC-NY12058,NJDEP,PADEP	08/27/2018 15:11	SS
10061-02-6	trans-1,3-Dichloropropylene	ND		ug/L	0.200	0.500	1	EPA 8260C Certifications:	08/27/2018 07:30 CTDOH,NELAC-NY10854,NELAC-NY12058,NJDEP,PADEP	08/27/2018 15:11	SS
79-01-6	Trichloroethylene	ND		ug/L	0.200	0.500	1	EPA 8260C Certifications:	08/27/2018 07:30 CTDOH,NELAC-NY10854,NELAC-NY12058,NJDEP,PADEP	08/27/2018 15:11	SS
75-69-4	Trichlorofluoromethane	ND		ug/L	0.200	0.500	1	EPA 8260C Certifications:	08/27/2018 07:30 CTDOH,NELAC-NY10854,NELAC-NY12058,NJDEP,PADEP	08/27/2018 15:11	SS
108-05-4	Vinyl acetate	ND		ug/L	0.200	0.500	1	EPA 8260C Certifications:	08/27/2018 07:30 NELAC-NY10854,NELAC-NY12058,NJDEP,PADEP	08/27/2018 15:11	SS
75-01-4	Vinyl Chloride	ND		ug/L	0.200	0.500	1	EPA 8260C Certifications:	08/27/2018 07:30 CTDOH,NELAC-NY10854,NELAC-NY12058,NJDEP,PADEP	08/27/2018 15:11	SS
1330-20-7	Xylenes, Total	ND		ug/L	0.600	1.50	1	EPA 8260C Certifications:	08/27/2018 07:30 CTDOH,NELAC-NY10854,NELAC-NY12058,NJDEP	08/27/2018 15:11	SS

Surrogate Recoveries	Result	Acceptance Range

Sample Information

Client Sample ID: 018/TB-1 **York Sample ID:** 18H1109-06

York Project (SDG) No.	Client Project ID	Matrix	Collection Date/Time	Date Received
18H1109	100732401	Water	August 23, 2018 12:30 pm	08/23/2018

Volatiles, 8260 Comprehensive **Log-in Notes:** **Sample Notes:**

Sample Prepared by Method: EPA 5030B

CAS No.	Parameter	Result	Flag	Units	Reported to LOD/MDL	LOQ	Dilution	Reference Method	Date/Time Prepared	Date/Time Analyzed	Analyst
17060-07-0	*Surrogate: 1,2-Dichloroethane-d4*	*103 %*			*70-130*						
2037-26-5	*Surrogate: Toluene-d8*	*97.7 %*			*70-130*						
460-00-4	*Surrogate: p-Bromofluorobenzene*	*108 %*			*70-130*						

Sample Information

Client Sample ID: 009/LSB-8 **York Sample ID:** 18H1109-07

York Project (SDG) No.	Client Project ID	Matrix	Collection Date/Time	Date Received
18H1109	100732401	Soil	August 23, 2018 8:00 am	08/23/2018

Volatiles, 8260 Comprehensive **Log-in Notes:** **Sample Notes:**

Sample Prepared by Method: EPA 5035A

CAS No.	Parameter	Result	Flag	Units	Reported to LOD/MDL	LOQ	Dilution	Reference Method	Date/Time Prepared	Date/Time Analyzed	Analyst
630-20-6	1,1,1,2-Tetrachloroethane	ND		mg/kg dry	0.0023	0.0045	1	EPA 8260C Certifications:	08/27/2018 07:30 CTDOH,NELAC-NY10854,NELAC-NY12058,NJDEP,PADEP	08/27/2018 17:32	RDS
71-55-6	1,1,1-Trichloroethane	ND		mg/kg dry	0.0023	0.0045	1	EPA 8260C Certifications:	08/27/2018 07:30 CTDOH,NELAC-NY10854,NELAC-NY12058,NJDEP,PADEP	08/27/2018 17:32	RDS
79-34-5	1,1,2,2-Tetrachloroethane	ND		mg/kg dry	0.0023	0.0045	1	EPA 8260C Certifications:	08/27/2018 07:30 CTDOH,NELAC-NY10854,NELAC-NY12058,NJDEP,PADEP	08/27/2018 17:32	RDS
76-13-1	1,1,2-Trichloro-1,2,2-trifluoroethane (Freon 113)	ND		mg/kg dry	0.0023	0.0045	1	EPA 8260C Certifications:	08/27/2018 07:30 CTDOH,NELAC-NY10854,NELAC-NY12058,NJDEP	08/27/2018 17:32	RDS
79-00-5	1,1,2-Trichloroethane	ND		mg/kg dry	0.0023	0.0045	1	EPA 8260C Certifications:	08/27/2018 07:30 CTDOH,NELAC-NY10854,NELAC-NY12058,NJDEP,PADEP	08/27/2018 17:32	RDS
75-34-3	1,1-Dichloroethane	ND		mg/kg dry	0.0023	0.0045	1	EPA 8260C Certifications:	08/27/2018 07:30 CTDOH,NELAC-NY10854,NELAC-NY12058,NJDEP,PADEP	08/27/2018 17:32	RDS
75-35-4	1,1-Dichloroethylene	ND		mg/kg dry	0.0023	0.0045	1	EPA 8260C Certifications:	08/27/2018 07:30 CTDOH,NELAC-NY10854,NELAC-NY12058,NJDEP,PADEP	08/27/2018 17:32	RDS
563-58-6	1,1-Dichloropropylene	ND		mg/kg dry	0.0023	0.0045	1	EPA 8260C Certifications:	08/27/2018 07:30 NELAC-NY10854,NELAC-NY12058,NJDEP,PADEP	08/27/2018 17:32	RDS
87-61-6	1,2,3-Trichlorobenzene	ND		mg/kg dry	0.0023	0.0045	1	EPA 8260C Certifications:	08/27/2018 07:30 NELAC-NY10854,NELAC-NY12058,NJDEP,PADEP	08/27/2018 17:32	RDS
96-18-4	1,2,3-Trichloropropane	ND		mg/kg dry	0.0023	0.0045	1	EPA 8260C Certifications:	08/27/2018 07:30 NELAC-NY10854,NELAC-NY12058,NJDEP	08/27/2018 17:32	RDS
120-82-1	1,2,4-Trichlorobenzene	ND		mg/kg dry	0.0023	0.0045	1	EPA 8260C Certifications:	08/27/2018 07:30 NELAC-NY10854,NELAC-NY12058,NJDEP,PADEP	08/27/2018 17:32	RDS
95-63-6	1,2,4-Trimethylbenzene	ND		mg/kg dry	0.0023	0.0045	1	EPA 8260C Certifications:	08/27/2018 07:30 CTDOH,NELAC-NY10854,NELAC-NY12058,NJDEP,PADEP	08/27/2018 17:32	RDS
96-12-8	1,2-Dibromo-3-chloropropane	ND		mg/kg dry	0.0023	0.0045	1	EPA 8260C Certifications:	08/27/2018 07:30 CTDOH,NELAC-NY10854,NELAC-NY12058,NJDEP,PADEP	08/27/2018 17:32	RDS
106-93-4	1,2-Dibromoethane	ND		mg/kg dry	0.0023	0.0045	1	EPA 8260C Certifications:	08/27/2018 07:30 CTDOH,NELAC-NY10854,NELAC-NY12058,NJDEP,PADEP	08/27/2018 17:32	RDS

Sample Information

Client Sample ID: 009/LSB-8 **York Sample ID:** 18H1109-07

York Project (SDG) No.	Client Project ID	Matrix	Collection Date/Time	Date Received
18H1109	100732401	Soil	August 23, 2018 8:00 am	08/23/2018

Volatiles, 8260 Comprehensive

Log-in Notes:

Sample Notes:

Sample Prepared by Method: EPA 5035A

CAS No.	Parameter	Result	Flag	Units	Reported to LOD/MDL	LOQ	Dilution	Reference Method	Date/Time Prepared	Date/Time Analyzed	Analyst
95-50-1	1,2-Dichlorobenzene	ND		mg/kg dry	0.0023	0.0045	1	EPA 8260C Certifications:	08/27/2018 07:30	08/27/2018 17:32 CTDOH,NELAC-NY10854,NELAC-NY12058,NJDEP,PADEP	RDS
107-06-2	1,2-Dichloroethane	ND		mg/kg dry	0.0023	0.0045	1	EPA 8260C Certifications:	08/27/2018 07:30	08/27/2018 17:32 CTDOH,NELAC-NY10854,NELAC-NY12058,NJDEP,PADEP	RDS
78-87-5	1,2-Dichloropropane	ND		mg/kg dry	0.0023	0.0045	1	EPA 8260C Certifications:	08/27/2018 07:30	08/27/2018 17:32 CTDOH,NELAC-NY10854,NELAC-NY12058,NJDEP,PADEP	RDS
108-67-8	1,3,5-Trimethylbenzene	ND		mg/kg dry	0.0023	0.0045	1	EPA 8260C Certifications:	08/27/2018 07:30	08/27/2018 17:32 CTDOH,NELAC-NY10854,NELAC-NY12058,NJDEP,PADEP	RDS
541-73-1	1,3-Dichlorobenzene	ND		mg/kg dry	0.0023	0.0045	1	EPA 8260C Certifications:	08/27/2018 07:30	08/27/2018 17:32 CTDOH,NELAC-NY10854,NELAC-NY12058,NJDEP,PADEP	RDS
142-28-9	1,3-Dichloropropane	ND		mg/kg dry	0.0023	0.0045	1	EPA 8260C Certifications:	08/27/2018 07:30	08/27/2018 17:32 NELAC-NY10854,NELAC-NY12058,NJDEP,PADEP	RDS
106-46-7	1,4-Dichlorobenzene	ND		mg/kg dry	0.0023	0.0045	1	EPA 8260C Certifications:	08/27/2018 07:30	08/27/2018 17:32 CTDOH,NELAC-NY10854,NELAC-NY12058,NJDEP,PADEP	RDS
123-91-1	1,4-Dioxane	ND		mg/kg dry	0.045	0.091	1	EPA 8260C Certifications:	08/27/2018 07:30	08/27/2018 17:32 NELAC-NY10854,NELAC-NY12058,NJDEP,PADEP	RDS
594-20-7	2,2-Dichloropropane	ND		mg/kg dry	0.0023	0.0045	1	EPA 8260C Certifications:	08/27/2018 07:30	08/27/2018 17:32 NELAC-NY10854,NELAC-NY12058,NJDEP	RDS
78-93-3	2-Butanone	ND		mg/kg dry	0.0023	0.0045	1	EPA 8260C Certifications:	08/27/2018 07:30	08/27/2018 17:32 CTDOH,NELAC-NY10854,NELAC-NY12058,NJDEP,PADEP	RDS
95-49-8	2-Chlorotoluene	ND		mg/kg dry	0.0023	0.0045	1	EPA 8260C Certifications:	08/27/2018 07:30	08/27/2018 17:32 CTDOH,NELAC-NY10854,NELAC-NY12058,NJDEP,PADEP	RDS
591-78-6	2-Hexanone	ND		mg/kg dry	0.0023	0.0045	1	EPA 8260C Certifications:	08/27/2018 07:30	08/27/2018 17:32 CTDOH,NELAC-NY10854,NELAC-NY12058,NJDEP,PADEP	RDS
106-43-4	4-Chlorotoluene	ND		mg/kg dry	0.0023	0.0045	1	EPA 8260C Certifications:	08/27/2018 07:30	08/27/2018 17:32 CTDOH,NELAC-NY10854,NELAC-NY12058,NJDEP,PADEP	RDS
108-10-1	4-Methyl-2-pentanone	ND		mg/kg dry	0.0023	0.0045	1	EPA 8260C Certifications:	08/27/2018 07:30	08/27/2018 17:32 CTDOH,NELAC-NY10854,NELAC-NY12058,NJDEP,PADEP	RDS
67-64-1	**Acetone**	**0.013**	CCV-E, SCAL-E	mg/kg dry	0.0045	0.0091	1	EPA 8260C Certifications:	08/27/2018 07:30	08/27/2018 17:32 CTDOH,NELAC-NY10854,NELAC-NY12058,NJDEP,PADEP	RDS
107-02-8	Acrolein	ND		mg/kg dry	0.0045	0.0091	1	EPA 8260C Certifications:	08/27/2018 07:30	08/27/2018 17:32 CTDOH,NELAC-NY10854,NELAC-NY12058,NJDEP,PADEP	RDS
107-13-1	Acrylonitrile	ND		mg/kg dry	0.0023	0.0045	1	EPA 8260C Certifications:	08/27/2018 07:30	08/27/2018 17:32 CTDOH,NELAC-NY10854,NELAC-NY12058,NJDEP,PADEP	RDS
71-43-2	Benzene	ND		mg/kg dry	0.0023	0.0045	1	EPA 8260C Certifications:	08/27/2018 07:30	08/27/2018 17:32 CTDOH,NELAC-NY10854,NELAC-NY12058,NJDEP,PADEP	RDS
108-86-1	Bromobenzene	ND		mg/kg dry	0.0023	0.0045	1	EPA 8260C Certifications:	08/27/2018 07:30	08/27/2018 17:32 NELAC-NY10854,NELAC-NY12058,NJDEP,PADEP	RDS
74-97-5	Bromochloromethane	ND		mg/kg dry	0.0023	0.0045	1	EPA 8260C Certifications:	08/27/2018 07:30	08/27/2018 17:32 NELAC-NY10854,NELAC-NY12058,NJDEP,PADEP	RDS
75-27-4	Bromodichloromethane	ND		mg/kg dry	0.0023	0.0045	1	EPA 8260C Certifications:	08/27/2018 07:30	08/27/2018 17:32 CTDOH,NELAC-NY10854,NELAC-NY12058,NJDEP,PADEP	RDS
75-25-2	Bromoform	ND		mg/kg dry	0.0023	0.0045	1	EPA 8260C Certifications:	08/27/2018 07:30	08/27/2018 17:32 CTDOH,NELAC-NY10854,NELAC-NY12058,NJDEP,PADEP	RDS
74-83-9	Bromomethane	ND		mg/kg dry	0.0023	0.0045	1	EPA 8260C Certifications:	08/27/2018 07:30	08/27/2018 17:32 CTDOH,NELAC-NY10854,NELAC-NY12058,NJDEP,PADEP	RDS

Sample Information

Client Sample ID: 009/LSB-8 **York Sample ID:** 18H1109-07

York Project (SDG) No.	Client Project ID	Matrix	Collection Date/Time	Date Received
18H1109	100732401	Soil	August 23, 2018 8:00 am	08/23/2018

Volatiles, 8260 Comprehensive **Log-in Notes:** **Sample Notes:**

Sample Prepared by Method: EPA 5035A

CAS No.	Parameter	Result	Flag	Units	Reported to LOD/MDL	LOQ	Dilution	Reference Method	Date/Time Prepared	Date/Time Analyzed	Analyst
75-15-0	Carbon disulfide	ND		mg/kg dry	0.0023	0.0045	1	EPA 8260C Certifications:	08/27/2018 07:30	08/27/2018 17:32	RDS CTDOH,NELAC-NY10854,NELAC-NY12058,NJDEP,PADEP
56-23-5	Carbon tetrachloride	ND		mg/kg dry	0.0023	0.0045	1	EPA 8260C Certifications:	08/27/2018 07:30	08/27/2018 17:32	RDS CTDOH,NELAC-NY10854,NELAC-NY12058,NJDEP,PADEP
108-90-7	Chlorobenzene	ND		mg/kg dry	0.0023	0.0045	1	EPA 8260C Certifications:	08/27/2018 07:30	08/27/2018 17:32	RDS CTDOH,NELAC-NY10854,NELAC-NY12058,NJDEP,PADEP
75-00-3	Chloroethane	ND		mg/kg dry	0.0023	0.0045	1	EPA 8260C Certifications:	08/27/2018 07:30	08/27/2018 17:32	RDS CTDOH,NELAC-NY10854,NELAC-NY12058,NJDEP,PADEP
67-66-3	Chloroform	ND		mg/kg dry	0.0023	0.0045	1	EPA 8260C Certifications:	08/27/2018 07:30	08/27/2018 17:32	RDS CTDOH,NELAC-NY10854,NELAC-NY12058,NJDEP,PADEP
74-87-3	Chloromethane	ND		mg/kg dry	0.0023	0.0045	1	EPA 8260C Certifications:	08/27/2018 07:30	08/27/2018 17:32	RDS CTDOH,NELAC-NY10854,NELAC-NY12058,NJDEP,PADEP
156-59-2	cis-1,2-Dichloroethylene	ND		mg/kg dry	0.0023	0.0045	1	EPA 8260C Certifications:	08/27/2018 07:30	08/27/2018 17:32	RDS CTDOH,NELAC-NY10854,NELAC-NY12058,NJDEP,PADEP
10061-01-5	cis-1,3-Dichloropropylene	ND		mg/kg dry	0.0023	0.0045	1	EPA 8260C Certifications:	08/27/2018 07:30	08/27/2018 17:32	RDS CTDOH,NELAC-NY10854,NELAC-NY12058,NJDEP,PADEP
110-82-7	Cyclohexane	ND		mg/kg dry	0.0023	0.0045	1	EPA 8260C Certifications:	08/27/2018 07:30	08/27/2018 17:32	RDS NELAC-NY10854,NELAC-NY12058,NJDEP,PADEP
124-48-1	Dibromochloromethane	ND		mg/kg dry	0.0023	0.0045	1	EPA 8260C Certifications:	08/27/2018 07:30	08/27/2018 17:32	RDS NELAC-NY10854,NELAC-NY12058,NJDEP,PADEP
74-95-3	Dibromomethane	ND		mg/kg dry	0.0023	0.0045	1	EPA 8260C Certifications:	08/27/2018 07:30	08/27/2018 17:32	RDS NELAC-NY10854,NELAC-NY12058,NJDEP,PADEP
75-71-8	Dichlorodifluoromethane	ND		mg/kg dry	0.0023	0.0045	1	EPA 8260C Certifications:	08/27/2018 07:30	08/27/2018 17:32	RDS NELAC-NY10854,NELAC-NY12058,NJDEP,PADEP
100-41-4	Ethyl Benzene	ND		mg/kg dry	0.0023	0.0045	1	EPA 8260C Certifications:	08/27/2018 07:30	08/27/2018 17:32	RDS CTDOH,NELAC-NY10854,NELAC-NY12058,NJDEP,PADEP
87-68-3	Hexachlorobutadiene	ND		mg/kg dry	0.0023	0.0045	1	EPA 8260C Certifications:	08/27/2018 07:30	08/27/2018 17:32	RDS NELAC-NY10854,NELAC-NY12058,NJDEP,PADEP
98-82-8	Isopropylbenzene	ND		mg/kg dry	0.0023	0.0045	1	EPA 8260C Certifications:	08/27/2018 07:30	08/27/2018 17:32	RDS CTDOH,NELAC-NY10854,NELAC-NY12058,NJDEP,PADEP
79-20-9	Methyl acetate	ND		mg/kg dry	0.0023	0.0045	1	EPA 8260C Certifications:	08/27/2018 07:30	08/27/2018 17:32	RDS NELAC-NY10854,NELAC-NY12058,NJDEP,PADEP
1634-04-4	Methyl tert-butyl ether (MTBE)	ND		mg/kg dry	0.0023	0.0045	1	EPA 8260C Certifications:	08/27/2018 07:30	08/27/2018 17:32	RDS CTDOH,NELAC-NY10854,NELAC-NY12058,NJDEP,PADEP
108-87-2	Methylcyclohexane	ND		mg/kg dry	0.0023	0.0045	1	EPA 8260C Certifications:	08/27/2018 07:30	08/27/2018 17:32	RDS NELAC-NY10854,NELAC-NY12058,NJDEP,PADEP
75-09-2	Methylene chloride	ND		mg/kg dry	0.0045	0.0091	1	EPA 8260C Certifications:	08/27/2018 07:30	08/27/2018 17:32	RDS CTDOH,NELAC-NY10854,NELAC-NY12058,NJDEP,PADEP
104-51-8	n-Butylbenzene	ND		mg/kg dry	0.0023	0.0045	1	EPA 8260C Certifications:	08/27/2018 07:30	08/27/2018 17:32	RDS CTDOH,NELAC-NY10854,NELAC-NY12058,NJDEP,PADEP
103-65-1	n-Propylbenzene	ND		mg/kg dry	0.0023	0.0045	1	EPA 8260C Certifications:	08/27/2018 07:30	08/27/2018 17:32	RDS CTDOH,NELAC-NY10854,NELAC-NY12058,NJDEP,PADEP
95-47-6	o-Xylene	ND		mg/kg dry	0.0023	0.0045	1	EPA 8260C Certifications:	08/27/2018 07:30	08/27/2018 17:32	RDS CTDOH,NELAC-NY10854,NELAC-NY12058,PADEP
179601-23-1	p- & m- Xylenes	ND		mg/kg dry	0.0045	0.0091	1	EPA 8260C Certifications:	08/27/2018 07:30	08/27/2018 17:32	RDS CTDOH,NELAC-NY10854,NELAC-NY12058,PADEP

Sample Information

Client Sample ID: 009/LSB-8 **York Sample ID:** 18H1109-07

York Project (SDG) No.	Client Project ID	Matrix	Collection Date/Time	Date Received
18H1109	100732401	Soil	August 23, 2018 8:00 am	08/23/2018

Volatiles, 8260 Comprehensive

Log-in Notes:

Sample Notes:

Sample Prepared by Method: EPA 5035A

CAS No.	Parameter	Result	Flag	Units	Reported to LOD/MDL	LOQ	Dilution	Reference Method	Date/Time Prepared	Date/Time Analyzed	Analyst
99-87-6	p-Isopropyltoluene	ND		mg/kg dry	0.0023	0.0045	1	EPA 8260C Certifications:	08/27/2018 07:30	08/27/2018 17:32 CTDOH,NELAC-NY10854,NELAC-NY12058,NJDEP,PADEP	RDS
135-98-8	sec-Butylbenzene	ND		mg/kg dry	0.0023	0.0045	1	EPA 8260C Certifications:	08/27/2018 07:30	08/27/2018 17:32 CTDOH,NELAC-NY10854,NELAC-NY12058,NJDEP,PADEP	RDS
100-42-5	Styrene	ND		mg/kg dry	0.0023	0.0045	1	EPA 8260C Certifications:	08/27/2018 07:30	08/27/2018 17:32 CTDOH,NELAC-NY10854,NELAC-NY12058,NJDEP,PADEP	RDS
75-65-0	**tert-Butyl alcohol (TBA)**	**0.014**		mg/kg dry	0.0023	0.0045	1	EPA 8260C Certifications:	08/27/2018 07:30	08/27/2018 17:32 NELAC-NY10854,NELAC-NY12058,NJDEP,PADEP	RDS
98-06-6	tert-Butylbenzene	ND		mg/kg dry	0.0023	0.0045	1	EPA 8260C Certifications:	08/27/2018 07:30	08/27/2018 17:32 CTDOH,NELAC-NY10854,NELAC-NY12058,NJDEP,PADEP	RDS
127-18-4	Tetrachloroethylene	ND		mg/kg dry	0.0023	0.0045	1	EPA 8260C Certifications:	08/27/2018 07:30	08/27/2018 17:32 CTDOH,NELAC-NY10854,NELAC-NY12058,NJDEP,PADEP	RDS
108-88-3	Toluene	ND		mg/kg dry	0.0023	0.0045	1	EPA 8260C Certifications:	08/27/2018 07:30	08/27/2018 17:32 CTDOH,NELAC-NY10854,NELAC-NY12058,NJDEP,PADEP	RDS
156-60-5	trans-1,2-Dichloroethylene	ND		mg/kg dry	0.0023	0.0045	1	EPA 8260C Certifications:	08/27/2018 07:30	08/27/2018 17:32 CTDOH,NELAC-NY10854,NELAC-NY12058,NJDEP,PADEP	RDS
10061-02-6	trans-1,3-Dichloropropylene	ND		mg/kg dry	0.0023	0.0045	1	EPA 8260C Certifications:	08/27/2018 07:30	08/27/2018 17:32 CTDOH,NELAC-NY10854,NELAC-NY12058,NJDEP,PADEP	RDS
79-01-6	Trichloroethylene	ND		mg/kg dry	0.0023	0.0045	1	EPA 8260C Certifications:	08/27/2018 07:30	08/27/2018 17:32 CTDOH,NELAC-NY10854,NELAC-NY12058,NJDEP,PADEP	RDS
75-69-4	Trichlorofluoromethane	ND		mg/kg dry	0.0023	0.0045	1	EPA 8260C Certifications:	08/27/2018 07:30	08/27/2018 17:32 CTDOH,NELAC-NY10854,NELAC-NY12058,NJDEP,PADEP	RDS
108-05-4	Vinyl acetate	ND		mg/kg dry	0.0023	0.0045	1	EPA 8260C Certifications:	08/27/2018 07:30	08/27/2018 17:32 NELAC-NY10854,NELAC-NY12058,NJDEP,PADEP	RDS
75-01-4	Vinyl Chloride	ND		mg/kg dry	0.0023	0.0045	1	EPA 8260C Certifications:	08/27/2018 07:30	08/27/2018 17:32 CTDOH,NELAC-NY10854,NELAC-NY12058,NJDEP,PADEP	RDS
1330-20-7	Xylenes, Total	ND		mg/kg dry	0.0068	0.014	1	EPA 8260C Certifications:	08/27/2018 07:30	08/27/2018 17:32 CTDOH,NELAC-NY10854,NELAC-NY12058,NJDEP	RDS

	Surrogate Recoveries	Result	Acceptance Range
17060-07-0	*Surrogate: 1,2-Dichloroethane-d4*	*97.8 %*	*77-125*
2037-26-5	*Surrogate: Toluene-d8*	*98.9 %*	*85-120*
460-00-4	*Surrogate: p-Bromofluorobenzene*	*107 %*	*76-130*

Semi-Volatiles, 8270 Comprehensive

Log-in Notes:

Sample Notes:

Sample Prepared by Method: EPA 3550C

CAS No.	Parameter	Result	Flag	Units	Reported to LOD/MDL	LOQ	Dilution	Reference Method	Date/Time Prepared	Date/Time Analyzed	Analyst
92-52-4	**1,1-Biphenyl**	**0.0512**	J	mg/kg dry	0.0452	0.0902	2	EPA 8270D Certifications:	08/28/2018 15:52	08/29/2018 16:43 NELAC-NY10854,NJDEP,PADEP	SR
95-94-3	1,2,4,5-Tetrachlorobenzene	ND		mg/kg dry	0.0902	0.180	2	EPA 8270D Certifications:	08/28/2018 15:52	08/29/2018 16:43 NELAC-NY10854,NJDEP,PADEP	SR
120-82-1	1,2,4-Trichlorobenzene	ND		mg/kg dry	0.0452	0.0902	2	EPA 8270D Certifications:	08/28/2018 15:52	08/29/2018 16:43 CTDOH,NELAC-NY10854,NJDEP,PADEP	SR
95-50-1	1,2-Dichlorobenzene	ND		mg/kg dry	0.0452	0.0902	2	EPA 8270D Certifications:	08/28/2018 15:52	08/29/2018 16:43 NELAC-NY10854,PADEP	SR

Sample Information

Client Sample ID: 009/LSB-8 **York Sample ID:** 18H1109-07

York Project (SDG) No.	Client Project ID	Matrix	Collection Date/Time	Date Received
18H1109	100732401	Soil	August 23, 2018 8:00 am	08/23/2018

Semi-Volatiles, 8270 Comprehensive

Log-in Notes:

Sample Notes:

Sample Prepared by Method: EPA 3550C

CAS No.	Parameter	Result	Flag	Units	Reported to LOD/MDL	LOQ	Dilution	Reference Method	Date/Time Prepared	Date/Time Analyzed	Analyst
122-66-7	1,2-Diphenylhydrazine (as Azobenzene)	ND		mg/kg dry	0.0452	0.0902	2	EPA 8270D Certifications: NELAC-NY10854,NJDEP,PADEP	08/28/2018 15:52	08/29/2018 16:43	SR
541-73-1	1,3-Dichlorobenzene	ND		mg/kg dry	0.0452	0.0902	2	EPA 8270D Certifications: NELAC-NY10854,PADEP	08/28/2018 15:52	08/29/2018 16:43	SR
106-46-7	1,4-Dichlorobenzene	ND		mg/kg dry	0.0452	0.0902	2	EPA 8270D Certifications: NELAC-NY10854,PADEP	08/28/2018 15:52	08/29/2018 16:43	SR
58-90-2	2,3,4,6-Tetrachlorophenol	ND		mg/kg dry	0.0902	0.180	2	EPA 8270D Certifications: NELAC-NY10854,NJDEP,PADEP	08/28/2018 15:52	08/29/2018 16:43	SR
95-95-4	2,4,5-Trichlorophenol	ND		mg/kg dry	0.0452	0.0902	2	EPA 8270D Certifications: CTDOH,NELAC-NY10854,NJDEP,PADEP	08/28/2018 15:52	08/29/2018 16:43	SR
88-06-2	2,4,6-Trichlorophenol	ND		mg/kg dry	0.0452	0.0902	2	EPA 8270D Certifications: CTDOH,NELAC-NY10854,NJDEP,PADEP	08/28/2018 15:52	08/29/2018 16:43	SR
120-83-2	2,4-Dichlorophenol	ND		mg/kg dry	0.0452	0.0902	2	EPA 8270D Certifications: CTDOH,NELAC-NY10854,NJDEP,PADEP	08/28/2018 15:52	08/29/2018 16:43	SR
105-67-9	2,4-Dimethylphenol	ND		mg/kg dry	0.0452	0.0902	2	EPA 8270D Certifications: CTDOH,NELAC-NY10854,NJDEP,PADEP	08/28/2018 15:52	08/29/2018 16:43	SR
51-28-5	2,4-Dinitrophenol	ND		mg/kg dry	0.0902	0.180	2	EPA 8270D Certifications: CTDOH,NELAC-NY10854,NJDEP,PADEP	08/28/2018 15:52	08/29/2018 16:43	SR
121-14-2	2,4-Dinitrotoluene	ND		mg/kg dry	0.0452	0.0902	2	EPA 8270D Certifications: CTDOH,NELAC-NY10854,NJDEP,PADEP	08/28/2018 15:52	08/29/2018 16:43	SR
606-20-2	2,6-Dinitrotoluene	ND		mg/kg dry	0.0452	0.0902	2	EPA 8270D Certifications: CTDOH,NELAC-NY10854,NJDEP,PADEP	08/28/2018 15:52	08/29/2018 16:43	SR
91-58-7	2-Chloronaphthalene	ND		mg/kg dry	0.0452	0.0902	2	EPA 8270D Certifications: CTDOH,NELAC-NY10854,NJDEP,PADEP	08/28/2018 15:52	08/29/2018 16:43	SR
95-57-8	2-Chlorophenol	ND		mg/kg dry	0.0452	0.0902	2	EPA 8270D Certifications: CTDOH,NELAC-NY10854,NJDEP,PADEP	08/28/2018 15:52	08/29/2018 16:43	SR
91-57-6	**2-Methylnaphthalene**	**0.154**		mg/kg dry	0.0452	0.0902	2	EPA 8270D Certifications: CTDOH,NELAC-NY10854,NJDEP,PADEP	08/28/2018 15:52	08/29/2018 16:43	SR
95-48-7	2-Methylphenol	ND		mg/kg dry	0.0452	0.0902	2	EPA 8270D Certifications: CTDOH,NELAC-NY10854,NJDEP,PADEP	08/28/2018 15:52	08/29/2018 16:43	SR
88-74-4	2-Nitroaniline	ND		mg/kg dry	0.0902	0.180	2	EPA 8270D Certifications: CTDOH,NELAC-NY10854,NJDEP,PADEP	08/28/2018 15:52	08/29/2018 16:43	SR
88-75-5	2-Nitrophenol	ND		mg/kg dry	0.0452	0.0902	2	EPA 8270D Certifications: CTDOH,NELAC-NY10854,NJDEP,PADEP	08/28/2018 15:52	08/29/2018 16:43	SR
65794-96-9	3- & 4-Methylphenols	ND		mg/kg dry	0.0452	0.0902	2	EPA 8270D Certifications: CTDOH,NELAC-NY10854,NJDEP,PADEP	08/28/2018 15:52	08/29/2018 16:43	SR
91-94-1	3,3-Dichlorobenzidine	ND		mg/kg dry	0.0452	0.0902	2	EPA 8270D Certifications: NELAC-NY10854,NJDEP,PADEP	08/28/2018 15:52	08/29/2018 16:43	SR
99-09-2	3-Nitroaniline	ND		mg/kg dry	0.0902	0.180	2	EPA 8270D Certifications: CTDOH,NELAC-NY10854,NJDEP,PADEP	08/28/2018 15:52	08/29/2018 16:43	SR
534-52-1	4,6-Dinitro-2-methylphenol	ND		mg/kg dry	0.0902	0.180	2	EPA 8270D Certifications: CTDOH,NELAC-NY10854,NJDEP,PADEP	08/28/2018 15:52	08/29/2018 16:43	SR
101-55-3	4-Bromophenyl phenyl ether	ND		mg/kg dry	0.0452	0.0902	2	EPA 8270D Certifications: CTDOH,NELAC-NY10854,NJDEP,PADEP	08/28/2018 15:52	08/29/2018 16:43	SR
59-50-7	4-Chloro-3-methylphenol	ND		mg/kg dry	0.0452	0.0902	2	EPA 8270D Certifications: CTDOH,NELAC-NY10854,NJDEP,PADEP	08/28/2018 15:52	08/29/2018 16:43	SR

Sample Information

Client Sample ID: 009/LSB-8 **York Sample ID:** 18H1109-07

York Project (SDG) No.	Client Project ID	Matrix	Collection Date/Time	Date Received
18H1109	100732401	Soil	August 23, 2018 8:00 am	08/23/2018

Semi-Volatiles, 8270 Comprehensive

Log-in Notes:

Sample Notes:

Sample Prepared by Method: EPA 3550C

CAS No.	Parameter	Result	Flag	Units	Reported to LOD/MDL	LOQ	Dilution	Reference Method	Date/Time Prepared	Date/Time Analyzed	Analyst
106-47-8	4-Chloroaniline	ND		mg/kg dry	0.0452	0.0902	2	EPA 8270D Certifications:	08/28/2018 15:52 CTDOH,NELAC-NY10854,NJDEP,PADEP	08/29/2018 16:43	SR
7005-72-3	4-Chlorophenyl phenyl ether	ND		mg/kg dry	0.0452	0.0902	2	EPA 8270D Certifications:	08/28/2018 15:52 CTDOH,NELAC-NY10854,NJDEP,PADEP	08/29/2018 16:43	SR
100-01-6	4-Nitroaniline	ND		mg/kg dry	0.0902	0.180	2	EPA 8270D Certifications:	08/28/2018 15:52 CTDOH,NELAC-NY10854,NJDEP,PADEP	08/29/2018 16:43	SR
100-02-7	4-Nitrophenol	ND		mg/kg dry	0.0902	0.180	2	EPA 8270D Certifications:	08/28/2018 15:52 CTDOH,NELAC-NY10854,NJDEP,PADEP	08/29/2018 16:43	SR
83-32-9	**Acenaphthene**	**0.370**		mg/kg dry	0.0452	0.0902	2	EPA 8270D Certifications:	08/28/2018 15:52 CTDOH,NELAC-NY10854,NJDEP,PADEP	08/29/2018 16:43	SR
208-96-8	**Acenaphthylene**	**0.757**		mg/kg dry	0.0452	0.0902	2	EPA 8270D Certifications:	08/28/2018 15:52 CTDOH,NELAC-NY10854,NJDEP,PADEP	08/29/2018 16:43	SR
98-86-2	Acetophenone	ND		mg/kg dry	0.0452	0.0902	2	EPA 8270D Certifications:	08/28/2018 15:52 NELAC-NY10854,NJDEP,PADEP	08/29/2018 16:43	SR
62-53-3	Aniline	ND		mg/kg dry	0.181	0.361	2	EPA 8270D Certifications:	08/28/2018 15:52 NELAC-NY10854,NJDEP,PADEP	08/29/2018 16:43	SR
120-12-7	**Anthracene**	**3.07**		mg/kg dry	0.565	1.13	25	EPA 8270D Certifications:	08/28/2018 15:52 CTDOH,NELAC-NY10854,NJDEP,PADEP	08/30/2018 09:29	SR
1912-24-9	Atrazine	ND		mg/kg dry	0.0452	0.0902	2	EPA 8270D Certifications:	08/28/2018 15:52 NELAC-NY10854,NJDEP,PADEP	08/29/2018 16:43	SR
100-52-7	Benzaldehyde	ND		mg/kg dry	0.0452	0.0902	2	EPA 8270D Certifications:	08/28/2018 15:52 NELAC-NY10854,NJDEP,PADEP	08/29/2018 16:43	SR
92-87-5	Benzidine	ND		mg/kg dry	0.181	0.361	2	EPA 8270D Certifications:	08/28/2018 15:52 CTDOH,NELAC-NY10854,PADEP	08/29/2018 16:43	SR
56-55-3	**Benzo(a)anthracene**	**4.93**		mg/kg dry	0.565	1.13	25	EPA 8270D Certifications:	08/28/2018 15:52 CTDOH,NELAC-NY10854,NJDEP,PADEP	08/30/2018 09:29	SR
50-32-8	**Benzo(a)pyrene**	**3.86**		mg/kg dry	0.565	1.13	25	EPA 8270D Certifications:	08/28/2018 15:52 CTDOH,NELAC-NY10854,NJDEP,PADEP	08/30/2018 09:29	SR
205-99-2	**Benzo(b)fluoranthene**	**3.73**		mg/kg dry	0.565	1.13	25	EPA 8270D Certifications:	08/28/2018 15:52 CTDOH,NELAC-NY10854,NJDEP,PADEP	08/30/2018 09:29	SR
191-24-2	**Benzo(g,h,i)perylene**	**2.28**		mg/kg dry	0.0452	0.0902	2	EPA 8270D Certifications:	08/28/2018 15:52 CTDOH,NELAC-NY10854,NJDEP,PADEP	08/29/2018 16:43	SR
207-08-9	**Benzo(k)fluoranthene**	**3.00**		mg/kg dry	0.565	1.13	25	EPA 8270D Certifications:	08/28/2018 15:52 CTDOH,NELAC-NY10854,NJDEP,PADEP	08/30/2018 09:29	SR
65-85-0	Benzoic acid	ND		mg/kg dry	0.0452	0.0902	2	EPA 8270D Certifications:	08/28/2018 15:52 NELAC-NY10854,NJDEP,PADEP	08/29/2018 16:43	SR
100-51-6	Benzyl alcohol	ND		mg/kg dry	0.0452	0.0902	2	EPA 8270D Certifications:	08/28/2018 15:52 NELAC-NY10854,NJDEP,PADEP	08/29/2018 16:43	SR
85-68-7	Benzyl butyl phthalate	ND		mg/kg dry	0.0452	0.0902	2	EPA 8270D Certifications:	08/28/2018 15:52 CTDOH,NELAC-NY10854,NJDEP,PADEP	08/29/2018 16:43	SR
111-91-1	Bis(2-chloroethoxy)methane	ND		mg/kg dry	0.0452	0.0902	2	EPA 8270D Certifications:	08/28/2018 15:52 CTDOH,NELAC-NY10854,NJDEP,PADEP	08/29/2018 16:43	SR
111-44-4	Bis(2-chloroethyl)ether	ND		mg/kg dry	0.0452	0.0902	2	EPA 8270D Certifications:	08/28/2018 15:52 CTDOH,NELAC-NY10854,NJDEP,PADEP	08/29/2018 16:43	SR
108-60-1	Bis(2-chloroisopropyl)ether	ND		mg/kg dry	0.0452	0.0902	2	EPA 8270D Certifications:	08/28/2018 15:52 CTDOH,NELAC-NY10854,NJDEP,PADEP	08/29/2018 16:43	SR

Sample Information

Client Sample ID: 009/LSB-8 **York Sample ID:** 18H1109-07

York Project (SDG) No.	Client Project ID	Matrix	Collection Date/Time	Date Received
18H1109	100732401	Soil	August 23, 2018 8:00 am	08/23/2018

Semi-Volatiles, 8270 Comprehensive

Log-in Notes:

Sample Notes:

Sample Prepared by Method: EPA 3550C

CAS No.	Parameter	Result	Flag	Units	Reported to LOD/MDL	LOQ	Dilution	Reference Method	Date/Time Prepared	Date/Time Analyzed	Analyst
117-81-7	**Bis(2-ethylhexyl)phthalate**	**0.133**		mg/kg dry	0.0452	0.0902	2	EPA 8270D	08/28/2018 15:52	08/29/2018 16:43	SR
								Certifications:	CTDOH,NELAC-NY10854,NJDEP,PADEP		
105-60-2	Caprolactam	ND		mg/kg dry	0.0902	0.180	2	EPA 8270D	08/28/2018 15:52	08/29/2018 16:43	SR
								Certifications:	NELAC-NY10854,NJDEP,PADEP		
86-74-8	**Carbazole**	**0.496**		mg/kg dry	0.0452	0.0902	2	EPA 8270D	08/28/2018 15:52	08/29/2018 16:43	SR
								Certifications:	CTDOH,NELAC-NY10854,NJDEP,PADEP		
218-01-9	**Chrysene**	**5.15**		mg/kg dry	0.565	1.13	25	EPA 8270D	08/28/2018 15:52	08/30/2018 09:29	SR
								Certifications:	CTDOH,NELAC-NY10854,NJDEP,PADEP		
53-70-3	**Dibenzo(a,h)anthracene**	**0.985**		mg/kg dry	0.0452	0.0902	2	EPA 8270D	08/28/2018 15:52	08/29/2018 16:43	SR
								Certifications:	CTDOH,NELAC-NY10854,NJDEP,PADEP		
132-64-9	**Dibenzofuran**	**0.467**		mg/kg dry	0.0452	0.0902	2	EPA 8270D	08/28/2018 15:52	08/29/2018 16:43	SR
								Certifications:	CTDOH,NELAC-NY10854,NJDEP,PADEP		
84-66-2	Diethyl phthalate	ND		mg/kg dry	0.0452	0.0902	2	EPA 8270D	08/28/2018 15:52	08/29/2018 16:43	SR
								Certifications:	CTDOH,NELAC-NY10854,NJDEP,PADEP		
131-11-3	Dimethyl phthalate	ND		mg/kg dry	0.0452	0.0902	2	EPA 8270D	08/28/2018 15:52	08/29/2018 16:43	SR
								Certifications:	CTDOH,NELAC-NY10854,NJDEP,PADEP		
84-74-2	Di-n-butyl phthalate	ND		mg/kg dry	0.0452	0.0902	2	EPA 8270D	08/28/2018 15:52	08/29/2018 16:43	SR
								Certifications:	CTDOH,NELAC-NY10854,NJDEP,PADEP		
117-84-0	Di-n-octyl phthalate	ND		mg/kg dry	0.0452	0.0902	2	EPA 8270D	08/28/2018 15:52	08/29/2018 16:43	SR
								Certifications:	CTDOH,NELAC-NY10854,NJDEP,PADEP		
206-44-0	**Fluoranthene**	**11.4**		mg/kg dry	0.565	1.13	25	EPA 8270D	08/28/2018 15:52	08/30/2018 09:29	SR
								Certifications:	CTDOH,NELAC-NY10854,NJDEP,PADEP		
86-73-7	**Fluorene**	**1.28**		mg/kg dry	0.0452	0.0902	2	EPA 8270D	08/28/2018 15:52	08/29/2018 16:43	SR
								Certifications:	NELAC-NY10854,NJDEP,PADEP		
118-74-1	Hexachlorobenzene	ND		mg/kg dry	0.0452	0.0902	2	EPA 8270D	08/28/2018 15:52	08/29/2018 16:43	SR
								Certifications:	CTDOH,NELAC-NY10854,NJDEP,PADEP		
87-68-3	Hexachlorobutadiene	ND		mg/kg dry	0.0452	0.0902	2	EPA 8270D	08/28/2018 15:52	08/29/2018 16:43	SR
								Certifications:	CTDOH,NELAC-NY10854,NJDEP,PADEP		
77-47-4	Hexachlorocyclopentadiene	ND		mg/kg dry	0.0452	0.0902	2	EPA 8270D	08/28/2018 15:52	08/29/2018 16:43	SR
								Certifications:	CTDOH,NELAC-NY10854,NJDEP,PADEP		
67-72-1	Hexachloroethane	ND		mg/kg dry	0.0452	0.0902	2	EPA 8270D	08/28/2018 15:52	08/29/2018 16:43	SR
								Certifications:	CTDOH,NELAC-NY10854,NJDEP,PADEP		
193-39-5	**Indeno(1,2,3-cd)pyrene**	**2.20**		mg/kg dry	0.0452	0.0902	2	EPA 8270D	08/28/2018 15:52	08/29/2018 16:43	SR
								Certifications:	CTDOH,NELAC-NY10854,NJDEP,PADEP		
78-59-1	Isophorone	ND		mg/kg dry	0.0452	0.0902	2	EPA 8270D	08/28/2018 15:52	08/29/2018 16:43	SR
								Certifications:	CTDOH,NELAC-NY10854,NJDEP,PADEP		
91-20-3	**Naphthalene**	**0.0995**		mg/kg dry	0.0452	0.0902	2	EPA 8270D	08/28/2018 15:52	08/29/2018 16:43	SR
								Certifications:	CTDOH,NELAC-NY10854,NJDEP,PADEP		
98-95-3	Nitrobenzene	ND		mg/kg dry	0.0452	0.0902	2	EPA 8270D	08/28/2018 15:52	08/29/2018 16:43	SR
								Certifications:	CTDOH,NELAC-NY10854,NJDEP,PADEP		
62-75-9	N-Nitrosodimethylamine	ND		mg/kg dry	0.0452	0.0902	2	EPA 8270D	08/28/2018 15:52	08/29/2018 16:43	SR
								Certifications:	CTDOH,NELAC-NY10854,NJDEP,PADEP		
621-64-7	N-nitroso-di-n-propylamine	ND		mg/kg dry	0.0452	0.0902	2	EPA 8270D	08/28/2018 15:52	08/29/2018 16:43	SR
								Certifications:	CTDOH,NELAC-NY10854,NJDEP,PADEP		
86-30-6	N-Nitrosodiphenylamine	ND		mg/kg dry	0.0452	0.0902	2	EPA 8270D	08/28/2018 15:52	08/29/2018 16:43	SR
								Certifications:	CTDOH,NELAC-NY10854,NJDEP,PADEP		

Sample Information

Client Sample ID: 009/LSB-8 **York Sample ID:** 18H1109-07

York Project (SDG) No.	Client Project ID	Matrix	Collection Date/Time	Date Received
18H1109	100732401	Soil	August 23, 2018 8:00 am	08/23/2018

Semi-Volatiles, 8270 Comprehensive

Log-in Notes:

Sample Notes:

Sample Prepared by Method: EPA 3550C

CAS No.	Parameter	Result	Flag	Units	Reported to LOD/MDL	LOQ	Dilution	Reference Method	Date/Time Prepared	Date/Time Analyzed	Analyst
87-86-5	Pentachlorophenol	ND		mg/kg dry	0.0452	0.0902	2	EPA 8270D	08/28/2018 15:52	08/29/2018 16:43	SR
								Certifications:	CTDOH,NELAC-NY10854,NJDEP,PADEP		
85-01-8	**Phenanthrene**	**13.4**		mg/kg dry	0.565	1.13	25	EPA 8270D	08/28/2018 15:52	08/30/2018 09:29	SR
								Certifications:	CTDOH,NELAC-NY10854,NJDEP,PADEP		
108-95-2	Phenol	ND		mg/kg dry	0.0452	0.0902	2	EPA 8270D	08/28/2018 15:52	08/29/2018 16:43	SR
								Certifications:	CTDOH,NELAC-NY10854,NJDEP,PADEP		
129-00-0	**Pyrene**	**8.70**		mg/kg dry	0.565	1.13	25	EPA 8270D	08/28/2018 15:52	08/30/2018 09:29	SR
								Certifications:	CTDOH,NELAC-NY10854,NJDEP,PADEP		
110-86-1	Pyridine	ND		mg/kg dry	0.181	0.361	2	EPA 8270D	08/28/2018 15:52	08/29/2018 16:43	SR
								Certifications:	CTDOH,NELAC-NY10854,NJDEP,PADEP		

	Surrogate Recoveries	Result		Acceptance Range
367-12-4	*Surrogate: 2-Fluorophenol*	*20.9 %*		*20-108*
4165-62-2	*Surrogate: Phenol-d5*	*57.5 %*		*23-114*
4165-60-0	*Surrogate: Nitrobenzene-d5*	*74.0 %*		*22-108*
321-60-8	*Surrogate: 2-Fluorobiphenyl*	*60.5 %*		*21-113*
118-79-6	*Surrogate: 2,4,6-Tribromophenol*	*5.32 %*	S-08	*19-110*
1718-51-0	*Surrogate: Terphenyl-d14*	*83.2 %*		*24-116*

Metals, Target Analyte

Log-in Notes:

Sample Notes:

Sample Prepared by Method: EPA 3050B

CAS No.	Parameter	Result	Flag	Units	Reported to LOQ	Dilution	Reference Method	Date/Time Prepared	Date/Time Analyzed	Analyst
7429-90-5	**Aluminum**	**8310**		mg/kg dry	5.41	1	EPA 6010C	08/28/2018 15:57	08/29/2018 18:10	KML
							Certifications:	CTDOH,NELAC-NY10854,NJDEP,PADEP		
7440-36-0	**Antimony**	**1.60**		mg/kg dry	0.541	1	EPA 6010C	08/28/2018 15:57	08/29/2018 18:10	KML
							Certifications:	CTDOH,NELAC-NY10854,NJDEP,PADEP		
7440-38-2	**Arsenic**	**6.37**		mg/kg dry	1.08	1	EPA 6010C	08/28/2018 15:57	08/29/2018 18:10	KML
							Certifications:	CTDOH,NELAC-NY10854,NJDEP,PADEP		
7440-39-3	**Barium**	**103**		mg/kg dry	1.08	1	EPA 6010C	08/28/2018 15:57	08/29/2018 18:10	KML
							Certifications:	CTDOH,NELAC-NY10854,NJDEP,PADEP		
7440-41-7	**Beryllium**	**0.181**		mg/kg dry	0.108	1	EPA 6010C	08/28/2018 15:57	08/29/2018 18:10	KML
							Certifications:	CTDOH,NELAC-NY10854,NJDEP,PADEP		
7440-43-9	Cadmium	ND		mg/kg dry	0.324	1	EPA 6010C	08/28/2018 15:57	08/29/2018 18:10	KML
							Certifications:	CTDOH,NELAC-NY10854,NJDEP,PADEP		
7440-70-2	**Calcium**	**38400**		mg/kg dry	5.41	1	EPA 6010C	08/28/2018 15:57	08/29/2018 18:10	KML
							Certifications:	CTDOH,NELAC-NY10854,NJDEP,PADEP		
7440-47-3	**Chromium**	**25.5**		mg/kg dry	0.541	1	EPA 6010C	08/28/2018 15:57	08/29/2018 18:10	KML
							Certifications:	CTDOH,NELAC-NY10854,NJDEP,PADEP		
7440-48-4	**Cobalt**	**6.62**		mg/kg dry	0.541	1	EPA 6010C	08/28/2018 15:57	08/29/2018 18:10	KML
							Certifications:	CTDOH,NELAC-NY10854,NJDEP,PADEP		
7440-50-8	**Copper**	**41.7**		mg/kg dry	0.541	1	EPA 6010C	08/28/2018 15:57	08/29/2018 18:10	KML
							Certifications:	CTDOH,NELAC-NY10854,NJDEP,PADEP		

Sample Information

Client Sample ID: 009/LSB-8 **York Sample ID:** 18H1109-07

York Project (SDG) No.	Client Project ID	Matrix	Collection Date/Time	Date Received
18H1109	100732401	Soil	August 23, 2018 8:00 am	08/23/2018

Metals, Target Analyte

Log-in Notes:

Sample Notes:

Sample Prepared by Method: EPA 3050B

CAS No.	Parameter	Result	Flag	Units	Reported to LOQ	Dilution	Reference Method	Date/Time Prepared	Date/Time Analyzed	Analyst
7439-89-6	**Iron**	**17100**	B	mg/kg dry	2.16	1	EPA 6010C	08/28/2018 15:57	08/29/2018 18:10	KML
							Certifications: CTDOH,NELAC-NY10854,NJDEP,PADEP			
7439-92-1	**Lead**	**127**		mg/kg dry	0.541	1	EPA 6010C	08/28/2018 15:57	08/29/2018 18:10	KML
							Certifications: CTDOH,NELAC-NY10854,NJDEP,PADEP			
7439-95-4	**Magnesium**	**4100**		mg/kg dry	5.41	1	EPA 6010C	08/28/2018 15:57	08/29/2018 18:10	KML
							Certifications: CTDOH,NELAC-NY10854,NJDEP,PADEP			
7439-96-5	**Manganese**	**303**		mg/kg dry	0.541	1	EPA 6010C	08/28/2018 15:57	08/29/2018 18:10	KML
							Certifications: CTDOH,NELAC-NY10854,NJDEP,PADEP			
7440-02-0	**Nickel**	**20.6**		mg/kg dry	0.541	1	EPA 6010C	08/28/2018 15:57	08/29/2018 18:10	KML
							Certifications: CTDOH,NELAC-NY10854,NJDEP,PADEP			
7440-09-7	**Potassium**	**1140**		mg/kg dry	5.41	1	EPA 6010C	08/28/2018 15:57	08/29/2018 18:10	KML
							Certifications: CTDOH,NELAC-NY10854,NJDEP,PADEP			
7782-49-2	Selenium	ND		mg/kg dry	1.08	1	EPA 6010C	08/28/2018 15:57	08/29/2018 18:10	KML
							Certifications: CTDOH,NELAC-NY10854,NJDEP,PADEP			
7440-22-4	Silver	ND		mg/kg dry	0.541	1	EPA 6010C	08/28/2018 15:57	08/29/2018 18:10	KML
							Certifications: CTDOH,NELAC-NY10854,NJDEP,PADEP			
7440-23-5	**Sodium**	**333**	B	mg/kg dry	10.8	1	EPA 6010C	08/28/2018 15:57	08/29/2018 18:10	KML
							Certifications: CTDOH,NELAC-NY10854,NJDEP			
7440-28-0	Thallium	ND		mg/kg dry	1.08	1	EPA 6010C	08/28/2018 15:57	08/29/2018 18:10	KML
							Certifications: CTDOH,NELAC-NY10854,NJDEP,PADEP			
7440-62-2	**Vanadium**	**25.6**		mg/kg dry	1.08	1	EPA 6010C	08/28/2018 15:57	08/29/2018 18:10	KML
							Certifications: CTDOH,NELAC-NY10854,NJDEP,PADEP			
7440-66-6	**Zinc**	**132**		mg/kg dry	1.62	1	EPA 6010C	08/28/2018 15:57	08/29/2018 18:10	KML
							Certifications: CTDOH,NELAC-NY10854,NJDEP,PADEP			

Mercury by 7473

Log-in Notes:

Sample Notes:

Sample Prepared by Method: EPA 7473 soil

CAS No.	Parameter	Result	Flag	Units	Reported to LOQ	Dilution	Reference Method	Date/Time Prepared	Date/Time Analyzed	Analyst
7439-97-6	**Mercury**	**0.280**		mg/kg dry	0.0324	1	EPA 7473	08/29/2018 09:37	08/29/2018 16:49	SY
							Certifications: CTDOH,NJDEP,NELAC-NY10854,PADEP			

Total Solids

Log-in Notes:

Sample Notes:

Sample Prepared by Method: % Solids Prep

CAS No.	Parameter	Result	Flag	Units	Reported to LOQ	Dilution	Reference Method	Date/Time Prepared	Date/Time Analyzed	Analyst
solids	*** % Solids**	**92.5**		%	0.100	1	SM 2540G	08/29/2018 10:07	08/29/2018 14:41	TAJ
							Certifications: CTDOH			

Chromium, Hexavalent

Log-in Notes:

Sample Notes:

Sample Information

Client Sample ID: 009/LSB-8 **York Sample ID:** 18H1109-07

York Project (SDG) No.	Client Project ID	Matrix	Collection Date/Time	Date Received
18H1109	100732401	Soil	August 23, 2018 8:00 am	08/23/2018

Sample Prepared by Method: EPA SW846-3060

CAS No.	Parameter	Result	Flag	Units	Reported to LOQ	Dilution	Reference Method	Date/Time Prepared	Date/Time Analyzed	Analyst
18540-29-9	Chromium, Hexavalent	ND		mg/kg dry	0.541	1	EPA 7196A	08/29/2018 08:00	08/29/2018 15:35	TJD
							Certifications:	NJDEP,CTDOH,NELAC-NY10854,PADEP		

Sample Information

Client Sample ID: 010/LSB-10 **York Sample ID:** 18H1109-08

York Project (SDG) No.	Client Project ID	Matrix	Collection Date/Time	Date Received
18H1109	100732401	Soil	August 23, 2018 8:25 am	08/23/2018

Volatiles, 8260 Comprehensive

Log-in Notes:

Sample Notes:

Sample Prepared by Method: EPA 5035A

CAS No.	Parameter	Result	Flag	Units	Reported to LOD/MDL	LOQ	Dilution	Reference Method	Date/Time Prepared	Date/Time Analyzed	Analyst
630-20-6	1,1,1,2-Tetrachloroethane	ND		mg/kg dry	0.0024	0.0049	1	EPA 8260C	08/27/2018 07:30	08/27/2018 17:59	RDS
								Certifications:	CTDOH,NELAC-NY10854,NELAC-NY12058,NJDEP,PADEP		
71-55-6	1,1,1-Trichloroethane	ND		mg/kg dry	0.0024	0.0049	1	EPA 8260C	08/27/2018 07:30	08/27/2018 17:59	RDS
								Certifications:	CTDOH,NELAC-NY10854,NELAC-NY12058,NJDEP,PADEP		
79-34-5	1,1,2,2-Tetrachloroethane	ND		mg/kg dry	0.0024	0.0049	1	EPA 8260C	08/27/2018 07:30	08/27/2018 17:59	RDS
								Certifications:	CTDOH,NELAC-NY10854,NELAC-NY12058,NJDEP,PADEP		
76-13-1	1,1,2-Trichloro-1,2,2-trifluoroethane (Freon 113)	ND		mg/kg dry	0.0024	0.0049	1	EPA 8260C	08/27/2018 07:30	08/27/2018 17:59	RDS
								Certifications:	CTDOH,NELAC-NY10854,NELAC-NY12058,NJDEP		
79-00-5	1,1,2-Trichloroethane	ND		mg/kg dry	0.0024	0.0049	1	EPA 8260C	08/27/2018 07:30	08/27/2018 17:59	RDS
								Certifications:	CTDOH,NELAC-NY10854,NELAC-NY12058,NJDEP,PADEP		
75-34-3	1,1-Dichloroethane	ND		mg/kg dry	0.0024	0.0049	1	EPA 8260C	08/27/2018 07:30	08/27/2018 17:59	RDS
								Certifications:	CTDOH,NELAC-NY10854,NELAC-NY12058,NJDEP,PADEP		
75-35-4	1,1-Dichloroethylene	ND		mg/kg dry	0.0024	0.0049	1	EPA 8260C	08/27/2018 07:30	08/27/2018 17:59	RDS
								Certifications:	CTDOH,NELAC-NY10854,NELAC-NY12058,NJDEP,PADEP		
563-58-6	1,1-Dichloropropylene	ND		mg/kg dry	0.0024	0.0049	1	EPA 8260C	08/27/2018 07:30	08/27/2018 17:59	RDS
								Certifications:	NELAC-NY10854,NELAC-NY12058,NJDEP,PADEP		
87-61-6	1,2,3-Trichlorobenzene	ND		mg/kg dry	0.0024	0.0049	1	EPA 8260C	08/27/2018 07:30	08/27/2018 17:59	RDS
								Certifications:	NELAC-NY10854,NELAC-NY12058,NJDEP,PADEP		
96-18-4	1,2,3-Trichloropropane	ND		mg/kg dry	0.0024	0.0049	1	EPA 8260C	08/27/2018 07:30	08/27/2018 17:59	RDS
								Certifications:	NELAC-NY10854,NELAC-NY12058,NJDEP		
120-82-1	1,2,4-Trichlorobenzene	ND		mg/kg dry	0.0024	0.0049	1	EPA 8260C	08/27/2018 07:30	08/27/2018 17:59	RDS
								Certifications:	NELAC-NY10854,NELAC-NY12058,NJDEP,PADEP		
95-63-6	1,2,4-Trimethylbenzene	ND		mg/kg dry	0.0024	0.0049	1	EPA 8260C	08/27/2018 07:30	08/27/2018 17:59	RDS
								Certifications:	CTDOH,NELAC-NY10854,NELAC-NY12058,NJDEP,PADEP		
96-12-8	1,2-Dibromo-3-chloropropane	ND		mg/kg dry	0.0024	0.0049	1	EPA 8260C	08/27/2018 07:30	08/27/2018 17:59	RDS
								Certifications:	CTDOH,NELAC-NY10854,NELAC-NY12058,NJDEP,PADEP		
106-93-4	1,2-Dibromoethane	ND		mg/kg dry	0.0024	0.0049	1	EPA 8260C	08/27/2018 07:30	08/27/2018 17:59	RDS
								Certifications:	CTDOH,NELAC-NY10854,NELAC-NY12058,NJDEP,PADEP		
95-50-1	1,2-Dichlorobenzene	ND		mg/kg dry	0.0024	0.0049	1	EPA 8260C	08/27/2018 07:30	08/27/2018 17:59	RDS
								Certifications:	CTDOH,NELAC-NY10854,NELAC-NY12058,NJDEP,PADEP		

Sample Information

Client Sample ID: 010/LSB-10 **York Sample ID:** 18H1109-08

York Project (SDG) No.	Client Project ID	Matrix	Collection Date/Time	Date Received
18H1109	100732401	Soil	August 23, 2018 8:25 am	08/23/2018

Volatiles, 8260 Comprehensive **Log-in Notes:** **Sample Notes:**

Sample Prepared by Method: EPA 5035A

CAS No.	Parameter	Result	Flag	Units	Reported to LOD/MDL	LOQ	Dilution	Reference Method	Date/Time Prepared	Date/Time Analyzed	Analyst
107-06-2	1,2-Dichloroethane	ND		mg/kg dry	0.0024	0.0049	1	EPA 8260C Certifications:	08/27/2018 07:30	08/27/2018 17:59 CTDOH,NELAC-NY10854,NELAC-NY12058,NJDEP,PADEP	RDS
78-87-5	1,2-Dichloropropane	ND		mg/kg dry	0.0024	0.0049	1	EPA 8260C Certifications:	08/27/2018 07:30	08/27/2018 17:59 CTDOH,NELAC-NY10854,NELAC-NY12058,NJDEP,PADEP	RDS
108-67-8	1,3,5-Trimethylbenzene	ND		mg/kg dry	0.0024	0.0049	1	EPA 8260C Certifications:	08/27/2018 07:30	08/27/2018 17:59 CTDOH,NELAC-NY10854,NELAC-NY12058,NJDEP,PADEP	RDS
541-73-1	1,3-Dichlorobenzene	ND		mg/kg dry	0.0024	0.0049	1	EPA 8260C Certifications:	08/27/2018 07:30	08/27/2018 17:59 CTDOH,NELAC-NY10854,NELAC-NY12058,NJDEP,PADEP	RDS
142-28-9	1,3-Dichloropropane	ND		mg/kg dry	0.0024	0.0049	1	EPA 8260C Certifications:	08/27/2018 07:30	08/27/2018 17:59 NELAC-NY10854,NELAC-NY12058,NJDEP,PADEP	RDS
106-46-7	1,4-Dichlorobenzene	ND		mg/kg dry	0.0024	0.0049	1	EPA 8260C Certifications:	08/27/2018 07:30	08/27/2018 17:59 CTDOH,NELAC-NY10854,NELAC-NY12058,NJDEP,PADEP	RDS
123-91-1	1,4-Dioxane	ND		mg/kg dry	0.049	0.097	1	EPA 8260C Certifications:	08/27/2018 07:30	08/27/2018 17:59 NELAC-NY10854,NELAC-NY12058,NJDEP,PADEP	RDS
594-20-7	2,2-Dichloropropane	ND		mg/kg dry	0.0024	0.0049	1	EPA 8260C Certifications:	08/27/2018 07:30	08/27/2018 17:59 NELAC-NY10854,NELAC-NY12058,NJDEP	RDS
78-93-3	2-Butanone	ND		mg/kg dry	0.0024	0.0049	1	EPA 8260C Certifications:	08/27/2018 07:30	08/27/2018 17:59 CTDOH,NELAC-NY10854,NELAC-NY12058,NJDEP,PADEP	RDS
95-49-8	2-Chlorotoluene	ND		mg/kg dry	0.0024	0.0049	1	EPA 8260C Certifications:	08/27/2018 07:30	08/27/2018 17:59 CTDOH,NELAC-NY10854,NELAC-NY12058,NJDEP,PADEP	RDS
591-78-6	2-Hexanone	ND		mg/kg dry	0.0024	0.0049	1	EPA 8260C Certifications:	08/27/2018 07:30	08/27/2018 17:59 CTDOH,NELAC-NY10854,NELAC-NY12058,NJDEP,PADEP	RDS
106-43-4	4-Chlorotoluene	ND		mg/kg dry	0.0024	0.0049	1	EPA 8260C Certifications:	08/27/2018 07:30	08/27/2018 17:59 CTDOH,NELAC-NY10854,NELAC-NY12058,NJDEP,PADEP	RDS
108-10-1	4-Methyl-2-pentanone	ND		mg/kg dry	0.0024	0.0049	1	EPA 8260C Certifications:	08/27/2018 07:30	08/27/2018 17:59 CTDOH,NELAC-NY10854,NELAC-NY12058,NJDEP,PADEP	RDS
67-64-1	**Acetone**	**0.043**	CCV-E, SCAL-E	mg/kg dry	0.0049	0.0097	1	EPA 8260C Certifications:	08/27/2018 07:30	08/27/2018 17:59 CTDOH,NELAC-NY10854,NELAC-NY12058,NJDEP,PADEP	RDS
107-02-8	Acrolein	ND		mg/kg dry	0.0049	0.0097	1	EPA 8260C Certifications:	08/27/2018 07:30	08/27/2018 17:59 CTDOH,NELAC-NY10854,NELAC-NY12058,NJDEP,PADEP	RDS
107-13-1	Acrylonitrile	ND		mg/kg dry	0.0024	0.0049	1	EPA 8260C Certifications:	08/27/2018 07:30	08/27/2018 17:59 CTDOH,NELAC-NY10854,NELAC-NY12058,NJDEP,PADEP	RDS
71-43-2	Benzene	ND		mg/kg dry	0.0024	0.0049	1	EPA 8260C Certifications:	08/27/2018 07:30	08/27/2018 17:59 CTDOH,NELAC-NY10854,NELAC-NY12058,NJDEP,PADEP	RDS
108-86-1	Bromobenzene	ND		mg/kg dry	0.0024	0.0049	1	EPA 8260C Certifications:	08/27/2018 07:30	08/27/2018 17:59 NELAC-NY10854,NELAC-NY12058,NJDEP,PADEP	RDS
74-97-5	Bromochloromethane	ND		mg/kg dry	0.0024	0.0049	1	EPA 8260C Certifications:	08/27/2018 07:30	08/27/2018 17:59 NELAC-NY10854,NELAC-NY12058,NJDEP,PADEP	RDS
75-27-4	Bromodichloromethane	ND		mg/kg dry	0.0024	0.0049	1	EPA 8260C Certifications:	08/27/2018 07:30	08/27/2018 17:59 CTDOH,NELAC-NY10854,NELAC-NY12058,NJDEP,PADEP	RDS
75-25-2	Bromoform	ND		mg/kg dry	0.0024	0.0049	1	EPA 8260C Certifications:	08/27/2018 07:30	08/27/2018 17:59 CTDOH,NELAC-NY10854,NELAC-NY12058,NJDEP,PADEP	RDS
74-83-9	Bromomethane	ND		mg/kg dry	0.0024	0.0049	1	EPA 8260C Certifications:	08/27/2018 07:30	08/27/2018 17:59 CTDOH,NELAC-NY10854,NELAC-NY12058,NJDEP,PADEP	RDS
75-15-0	Carbon disulfide	ND		mg/kg dry	0.0024	0.0049	1	EPA 8260C Certifications:	08/27/2018 07:30	08/27/2018 17:59 CTDOH,NELAC-NY10854,NELAC-NY12058,NJDEP,PADEP	RDS

Sample Information

Client Sample ID: 010/LSB-10 **York Sample ID:** 18H1109-08

York Project (SDG) No.	Client Project ID	Matrix	Collection Date/Time	Date Received
18H1109	100732401	Soil	August 23, 2018 8:25 am	08/23/2018

Volatiles, 8260 Comprehensive

Log-in Notes:

Sample Notes:

Sample Prepared by Method: EPA 5035A

CAS No.	Parameter	Result	Flag	Units	Reported to LOD/MDL	LOQ	Dilution	Reference Method	Date/Time Prepared	Date/Time Analyzed	Analyst
56-23-5	Carbon tetrachloride	ND		mg/kg dry	0.0024	0.0049	1	EPA 8260C Certifications:	08/27/2018 07:30	08/27/2018 17:59 CTDOH,NELAC-NY10854,NELAC-NY12058,NJDEP,PADEP	RDS
108-90-7	Chlorobenzene	ND		mg/kg dry	0.0024	0.0049	1	EPA 8260C Certifications:	08/27/2018 07:30	08/27/2018 17:59 CTDOH,NELAC-NY10854,NELAC-NY12058,NJDEP,PADEP	RDS
75-00-3	Chloroethane	ND		mg/kg dry	0.0024	0.0049	1	EPA 8260C Certifications:	08/27/2018 07:30	08/27/2018 17:59 CTDOH,NELAC-NY10854,NELAC-NY12058,NJDEP,PADEP	RDS
67-66-3	Chloroform	ND		mg/kg dry	0.0024	0.0049	1	EPA 8260C Certifications:	08/27/2018 07:30	08/27/2018 17:59 CTDOH,NELAC-NY10854,NELAC-NY12058,NJDEP,PADEP	RDS
74-87-3	Chloromethane	ND		mg/kg dry	0.0024	0.0049	1	EPA 8260C Certifications:	08/27/2018 07:30	08/27/2018 17:59 CTDOH,NELAC-NY10854,NELAC-NY12058,NJDEP,PADEP	RDS
156-59-2	cis-1,2-Dichloroethylene	ND		mg/kg dry	0.0024	0.0049	1	EPA 8260C Certifications:	08/27/2018 07:30	08/27/2018 17:59 CTDOH,NELAC-NY10854,NELAC-NY12058,NJDEP,PADEP	RDS
10061-01-5	cis-1,3-Dichloropropylene	ND		mg/kg dry	0.0024	0.0049	1	EPA 8260C Certifications:	08/27/2018 07:30	08/27/2018 17:59 CTDOH,NELAC-NY10854,NELAC-NY12058,NJDEP,PADEP	RDS
110-82-7	Cyclohexane	ND		mg/kg dry	0.0024	0.0049	1	EPA 8260C Certifications:	08/27/2018 07:30	08/27/2018 17:59 NELAC-NY10854,NELAC-NY12058,NJDEP,PADEP	RDS
124-48-1	Dibromochloromethane	ND		mg/kg dry	0.0024	0.0049	1	EPA 8260C Certifications:	08/27/2018 07:30	08/27/2018 17:59 NELAC-NY10854,NELAC-NY12058,NJDEP,PADEP	RDS
74-95-3	Dibromomethane	ND		mg/kg dry	0.0024	0.0049	1	EPA 8260C Certifications:	08/27/2018 07:30	08/27/2018 17:59 NELAC-NY10854,NELAC-NY12058,NJDEP,PADEP	RDS
75-71-8	Dichlorodifluoromethane	ND		mg/kg dry	0.0024	0.0049	1	EPA 8260C Certifications:	08/27/2018 07:30	08/27/2018 17:59 NELAC-NY10854,NELAC-NY12058,NJDEP,PADEP	RDS
100-41-4	Ethyl Benzene	ND		mg/kg dry	0.0024	0.0049	1	EPA 8260C Certifications:	08/27/2018 07:30	08/27/2018 17:59 CTDOH,NELAC-NY10854,NELAC-NY12058,NJDEP,PADEP	RDS
87-68-3	Hexachlorobutadiene	ND		mg/kg dry	0.0024	0.0049	1	EPA 8260C Certifications:	08/27/2018 07:30	08/27/2018 17:59 NELAC-NY10854,NELAC-NY12058,NJDEP,PADEP	RDS
98-82-8	Isopropylbenzene	ND		mg/kg dry	0.0024	0.0049	1	EPA 8260C Certifications:	08/27/2018 07:30	08/27/2018 17:59 CTDOH,NELAC-NY10854,NELAC-NY12058,NJDEP,PADEP	RDS
79-20-9	Methyl acetate	ND		mg/kg dry	0.0024	0.0049	1	EPA 8260C Certifications:	08/27/2018 07:30	08/27/2018 17:59 NELAC-NY10854,NELAC-NY12058,NJDEP,PADEP	RDS
1634-04-4	Methyl tert-butyl ether (MTBE)	ND		mg/kg dry	0.0024	0.0049	1	EPA 8260C Certifications:	08/27/2018 07:30	08/27/2018 17:59 CTDOH,NELAC-NY10854,NELAC-NY12058,NJDEP,PADEP	RDS
108-87-2	Methylcyclohexane	ND		mg/kg dry	0.0024	0.0049	1	EPA 8260C Certifications:	08/27/2018 07:30	08/27/2018 17:59 NELAC-NY10854,NELAC-NY12058,NJDEP,PADEP	RDS
75-09-2	Methylene chloride	ND		mg/kg dry	0.0049	0.0097	1	EPA 8260C Certifications:	08/27/2018 07:30	08/27/2018 17:59 CTDOH,NELAC-NY10854,NELAC-NY12058,NJDEP,PADEP	RDS
104-51-8	n-Butylbenzene	ND		mg/kg dry	0.0024	0.0049	1	EPA 8260C Certifications:	08/27/2018 07:30	08/27/2018 17:59 CTDOH,NELAC-NY10854,NELAC-NY12058,NJDEP,PADEP	RDS
103-65-1	n-Propylbenzene	ND		mg/kg dry	0.0024	0.0049	1	EPA 8260C Certifications:	08/27/2018 07:30	08/27/2018 17:59 CTDOH,NELAC-NY10854,NELAC-NY12058,NJDEP,PADEP	RDS
95-47-6	o-Xylene	ND		mg/kg dry	0.0024	0.0049	1	EPA 8260C Certifications:	08/27/2018 07:30	08/27/2018 17:59 CTDOH,NELAC-NY10854,NELAC-NY12058,PADEP	RDS
179601-23-1	p- & m- Xylenes	ND		mg/kg dry	0.0049	0.0097	1	EPA 8260C Certifications:	08/27/2018 07:30	08/27/2018 17:59 CTDOH,NELAC-NY10854,NELAC-NY12058,PADEP	RDS
99-87-6	p-Isopropyltoluene	ND		mg/kg dry	0.0024	0.0049	1	EPA 8260C Certifications:	08/27/2018 07:30	08/27/2018 17:59 CTDOH,NELAC-NY10854,NELAC-NY12058,NJDEP,PADEP	RDS

Sample Information

Client Sample ID: 010/LSB-10 **York Sample ID:** 18H1109-08

York Project (SDG) No.	Client Project ID	Matrix	Collection Date/Time	Date Received
18H1109	100732401	Soil	August 23, 2018 8:25 am	08/23/2018

Volatiles, 8260 Comprehensive

Log-in Notes:

Sample Notes:

Sample Prepared by Method: EPA 5035A

CAS No.	Parameter	Result	Flag	Units	Reported to LOD/MDL	LOQ	Dilution	Reference Method	Date/Time Prepared	Date/Time Analyzed	Analyst
135-98-8	sec-Butylbenzene	ND		mg/kg dry	0.0024	0.0049	1	EPA 8260C Certifications:	08/27/2018 07:30 CTDOH,NELAC-NY10854,NELAC-NY12058,NJDEP,PADEP	08/27/2018 17:59	RDS
100-42-5	Styrene	ND		mg/kg dry	0.0024	0.0049	1	EPA 8260C Certifications:	08/27/2018 07:30 CTDOH,NELAC-NY10854,NELAC-NY12058,NJDEP,PADEP	08/27/2018 17:59	RDS
75-65-0	**tert-Butyl alcohol (TBA)**	**0.019**		mg/kg dry	0.0024	0.0049	1	EPA 8260C Certifications:	08/27/2018 07:30 NELAC-NY10854,NELAC-NY12058,NJDEP,PADEP	08/27/2018 17:59	RDS
98-06-6	tert-Butylbenzene	ND		mg/kg dry	0.0024	0.0049	1	EPA 8260C Certifications:	08/27/2018 07:30 CTDOH,NELAC-NY10854,NELAC-NY12058,NJDEP,PADEP	08/27/2018 17:59	RDS
127-18-4	Tetrachloroethylene	ND		mg/kg dry	0.0024	0.0049	1	EPA 8260C Certifications:	08/27/2018 07:30 CTDOH,NELAC-NY10854,NELAC-NY12058,NJDEP,PADEP	08/27/2018 17:59	RDS
108-88-3	Toluene	ND		mg/kg dry	0.0024	0.0049	1	EPA 8260C Certifications:	08/27/2018 07:30 CTDOH,NELAC-NY10854,NELAC-NY12058,NJDEP,PADEP	08/27/2018 17:59	RDS
156-60-5	trans-1,2-Dichloroethylene	ND		mg/kg dry	0.0024	0.0049	1	EPA 8260C Certifications:	08/27/2018 07:30 CTDOH,NELAC-NY10854,NELAC-NY12058,NJDEP,PADEP	08/27/2018 17:59	RDS
10061-02-6	trans-1,3-Dichloropropylene	ND		mg/kg dry	0.0024	0.0049	1	EPA 8260C Certifications:	08/27/2018 07:30 CTDOH,NELAC-NY10854,NELAC-NY12058,NJDEP,PADEP	08/27/2018 17:59	RDS
79-01-6	Trichloroethylene	ND		mg/kg dry	0.0024	0.0049	1	EPA 8260C Certifications:	08/27/2018 07:30 CTDOH,NELAC-NY10854,NELAC-NY12058,NJDEP,PADEP	08/27/2018 17:59	RDS
75-69-4	Trichlorofluoromethane	ND		mg/kg dry	0.0024	0.0049	1	EPA 8260C Certifications:	08/27/2018 07:30 CTDOH,NELAC-NY10854,NELAC-NY12058,NJDEP,PADEP	08/27/2018 17:59	RDS
108-05-4	Vinyl acetate	ND		mg/kg dry	0.0024	0.0049	1	EPA 8260C Certifications:	08/27/2018 07:30 NELAC-NY10854,NELAC-NY12058,NJDEP,PADEP	08/27/2018 17:59	RDS
75-01-4	Vinyl Chloride	ND		mg/kg dry	0.0024	0.0049	1	EPA 8260C Certifications:	08/27/2018 07:30 CTDOH,NELAC-NY10854,NELAC-NY12058,NJDEP,PADEP	08/27/2018 17:59	RDS
1330-20-7	Xylenes, Total	ND		mg/kg dry	0.0073	0.015	1	EPA 8260C Certifications:	08/27/2018 07:30 CTDOH,NELAC-NY10854,NELAC-NY12058,NJDEP	08/27/2018 17:59	RDS

	Surrogate Recoveries	Result	Acceptance Range
17060-07-0	*Surrogate: 1,2-Dichloroethane-d4*	*97.4 %*	*77-125*
2037-26-5	*Surrogate: Toluene-d8*	*102 %*	*85-120*
460-00-4	*Surrogate: p-Bromofluorobenzene*	*110 %*	*76-130*

Semi-Volatiles, 8270 Comprehensive

Log-in Notes:

Sample Notes:

Sample Prepared by Method: EPA 3550C

CAS No.	Parameter	Result	Flag	Units	Reported to LOD/MDL	LOQ	Dilution	Reference Method	Date/Time Prepared	Date/Time Analyzed	Analyst
92-52-4	**1,1-Biphenyl**	**0.263**		mg/kg dry	0.0478	0.0953	2	EPA 8270D Certifications:	08/28/2018 15:52 NELAC-NY10854,NJDEP,PADEP	08/29/2018 17:13	SR
95-94-3	1,2,4,5-Tetrachlorobenzene	ND		mg/kg dry	0.0953	0.190	2	EPA 8270D Certifications:	08/28/2018 15:52 NELAC-NY10854,NJDEP,PADEP	08/29/2018 17:13	SR
120-82-1	1,2,4-Trichlorobenzene	ND		mg/kg dry	0.0478	0.0953	2	EPA 8270D Certifications:	08/28/2018 15:52 CTDOH,NELAC-NY10854,NJDEP,PADEP	08/29/2018 17:13	SR
95-50-1	1,2-Dichlorobenzene	ND		mg/kg dry	0.0478	0.0953	2	EPA 8270D Certifications:	08/28/2018 15:52 NELAC-NY10854,PADEP	08/29/2018 17:13	SR
122-66-7	1,2-Diphenylhydrazine (as Azobenzene)	ND		mg/kg dry	0.0478	0.0953	2	EPA 8270D Certifications:	08/28/2018 15:52 NELAC-NY10854,NJDEP,PADEP	08/29/2018 17:13	SR

Sample Information

Client Sample ID: 010/LSB-10 **York Sample ID:** 18H1109-08

York Project (SDG) No.	Client Project ID	Matrix	Collection Date/Time	Date Received
18H1109	100732401	Soil	August 23, 2018 8:25 am	08/23/2018

Semi-Volatiles, 8270 Comprehensive

Log-in Notes:

Sample Notes:

Sample Prepared by Method: EPA 3550C

CAS No.	Parameter	Result	Flag	Units	Reported to LOD/MDL	LOQ	Dilution	Reference Method	Date/Time Prepared	Date/Time Analyzed	Analyst
541-73-1	1,3-Dichlorobenzene	ND		mg/kg dry	0.0478	0.0953	2	EPA 8270D Certifications:	08/28/2018 15:52 NELAC-NY10854,PADEP	08/29/2018 17:13	SR
106-46-7	1,4-Dichlorobenzene	ND		mg/kg dry	0.0478	0.0953	2	EPA 8270D Certifications:	08/28/2018 15:52 NELAC-NY10854,PADEP	08/29/2018 17:13	SR
58-90-2	2,3,4,6-Tetrachlorophenol	ND		mg/kg dry	0.0953	0.190	2	EPA 8270D Certifications:	08/28/2018 15:52 NELAC-NY10854,NJDEP,PADEP	08/29/2018 17:13	SR
95-95-4	2,4,5-Trichlorophenol	ND		mg/kg dry	0.0478	0.0953	2	EPA 8270D Certifications:	08/28/2018 15:52 CTDOH,NELAC-NY10854,NJDEP,PADEP	08/29/2018 17:13	SR
88-06-2	2,4,6-Trichlorophenol	ND		mg/kg dry	0.0478	0.0953	2	EPA 8270D Certifications:	08/28/2018 15:52 CTDOH,NELAC-NY10854,NJDEP,PADEP	08/29/2018 17:13	SR
120-83-2	2,4-Dichlorophenol	ND		mg/kg dry	0.0478	0.0953	2	EPA 8270D Certifications:	08/28/2018 15:52 CTDOH,NELAC-NY10854,NJDEP,PADEP	08/29/2018 17:13	SR
105-67-9	**2,4-Dimethylphenol**	**0.160**		mg/kg dry	0.0478	0.0953	2	EPA 8270D Certifications:	08/28/2018 15:52 CTDOH,NELAC-NY10854,NJDEP,PADEP	08/29/2018 17:13	SR
51-28-5	2,4-Dinitrophenol	ND		mg/kg dry	0.0953	0.190	2	EPA 8270D Certifications:	08/28/2018 15:52 CTDOH,NELAC-NY10854,NJDEP,PADEP	08/29/2018 17:13	SR
121-14-2	2,4-Dinitrotoluene	ND		mg/kg dry	0.0478	0.0953	2	EPA 8270D Certifications:	08/28/2018 15:52 CTDOH,NELAC-NY10854,NJDEP,PADEP	08/29/2018 17:13	SR
606-20-2	2,6-Dinitrotoluene	ND		mg/kg dry	0.0478	0.0953	2	EPA 8270D Certifications:	08/28/2018 15:52 CTDOH,NELAC-NY10854,NJDEP,PADEP	08/29/2018 17:13	SR
91-58-7	2-Chloronaphthalene	ND		mg/kg dry	0.0478	0.0953	2	EPA 8270D Certifications:	08/28/2018 15:52 CTDOH,NELAC-NY10854,NJDEP,PADEP	08/29/2018 17:13	SR
95-57-8	2-Chlorophenol	ND		mg/kg dry	0.0478	0.0953	2	EPA 8270D Certifications:	08/28/2018 15:52 CTDOH,NELAC-NY10854,NJDEP,PADEP	08/29/2018 17:13	SR
91-57-6	**2-Methylnaphthalene**	**1.61**		mg/kg dry	0.0478	0.0953	2	EPA 8270D Certifications:	08/28/2018 15:52 CTDOH,NELAC-NY10854,NJDEP,PADEP	08/29/2018 17:13	SR
95-48-7	**2-Methylphenol**	**0.104**		mg/kg dry	0.0478	0.0953	2	EPA 8270D Certifications:	08/28/2018 15:52 CTDOH,NELAC-NY10854,NJDEP,PADEP	08/29/2018 17:13	SR
88-74-4	2-Nitroaniline	ND		mg/kg dry	0.0953	0.190	2	EPA 8270D Certifications:	08/28/2018 15:52 CTDOH,NELAC-NY10854,NJDEP,PADEP	08/29/2018 17:13	SR
88-75-5	2-Nitrophenol	ND		mg/kg dry	0.0478	0.0953	2	EPA 8270D Certifications:	08/28/2018 15:52 CTDOH,NELAC-NY10854,NJDEP,PADEP	08/29/2018 17:13	SR
65794-96-9	**3- & 4-Methylphenols**	**0.254**		mg/kg dry	0.0478	0.0953	2	EPA 8270D Certifications:	08/28/2018 15:52 CTDOH,NELAC-NY10854,NJDEP,PADEP	08/29/2018 17:13	SR
91-94-1	3,3-Dichlorobenzidine	ND		mg/kg dry	0.0478	0.0953	2	EPA 8270D Certifications:	08/28/2018 15:52 NELAC-NY10854,NJDEP,PADEP	08/29/2018 17:13	SR
99-09-2	3-Nitroaniline	ND		mg/kg dry	0.0953	0.190	2	EPA 8270D Certifications:	08/28/2018 15:52 CTDOH,NELAC-NY10854,NJDEP,PADEP	08/29/2018 17:13	SR
534-52-1	4,6-Dinitro-2-methylphenol	ND		mg/kg dry	0.0953	0.190	2	EPA 8270D Certifications:	08/28/2018 15:52 CTDOH,NELAC-NY10854,NJDEP,PADEP	08/29/2018 17:13	SR
101-55-3	4-Bromophenyl phenyl ether	ND		mg/kg dry	0.0478	0.0953	2	EPA 8270D Certifications:	08/28/2018 15:52 CTDOH,NELAC-NY10854,NJDEP,PADEP	08/29/2018 17:13	SR
59-50-7	4-Chloro-3-methylphenol	ND		mg/kg dry	0.0478	0.0953	2	EPA 8270D Certifications:	08/28/2018 15:52 CTDOH,NELAC-NY10854,NJDEP,PADEP	08/29/2018 17:13	SR
106-47-8	4-Chloroaniline	ND		mg/kg dry	0.0478	0.0953	2	EPA 8270D Certifications:	08/28/2018 15:52 CTDOH,NELAC-NY10854,NJDEP,PADEP	08/29/2018 17:13	SR

Sample Information

Client Sample ID: 010/LSB-10 **York Sample ID:** 18H1109-08

York Project (SDG) No.	Client Project ID	Matrix	Collection Date/Time	Date Received
18H1109	100732401	Soil	August 23, 2018 8:25 am	08/23/2018

Semi-Volatiles, 8270 Comprehensive

Log-in Notes:

Sample Notes:

Sample Prepared by Method: EPA 3550C

CAS No.	Parameter	Result	Flag	Units	Reported to LOD/MDL	LOQ	Dilution	Reference Method	Date/Time Prepared	Date/Time Analyzed	Analyst
7005-72-3	4-Chlorophenyl phenyl ether	ND		mg/kg dry	0.0478	0.0953	2	EPA 8270D Certifications: CTDOH,NELAC-NY10854,NJDEP,PADEP	08/28/2018 15:52	08/29/2018 17:13	SR
100-01-6	4-Nitroaniline	ND		mg/kg dry	0.0953	0.190	2	EPA 8270D Certifications: CTDOH,NELAC-NY10854,NJDEP,PADEP	08/28/2018 15:52	08/29/2018 17:13	SR
100-02-7	4-Nitrophenol	ND		mg/kg dry	0.0953	0.190	2	EPA 8270D Certifications: CTDOH,NELAC-NY10854,NJDEP,PADEP	08/28/2018 15:52	08/29/2018 17:13	SR
83-32-9	**Acenaphthene**	**1.84**		mg/kg dry	0.0478	0.0953	2	EPA 8270D Certifications: CTDOH,NELAC-NY10854,NJDEP,PADEP	08/28/2018 15:52	08/29/2018 17:13	SR
208-96-8	**Acenaphthylene**	**0.436**		mg/kg dry	0.0478	0.0953	2	EPA 8270D Certifications: CTDOH,NELAC-NY10854,NJDEP,PADEP	08/28/2018 15:52	08/29/2018 17:13	SR
98-86-2	Acetophenone	ND		mg/kg dry	0.0478	0.0953	2	EPA 8270D Certifications: NELAC-NY10854,NJDEP,PADEP	08/28/2018 15:52	08/29/2018 17:13	SR
62-53-3	Aniline	ND		mg/kg dry	0.191	0.382	2	EPA 8270D Certifications: NELAC-NY10854,NJDEP,PADEP	08/28/2018 15:52	08/29/2018 17:13	SR
120-12-7	**Anthracene**	**4.76**		mg/kg dry	0.597	1.19	25	EPA 8270D Certifications: CTDOH,NELAC-NY10854,NJDEP,PADEP	08/28/2018 15:52	08/30/2018 10:00	SR
1912-24-9	Atrazine	ND		mg/kg dry	0.0478	0.0953	2	EPA 8270D Certifications: NELAC-NY10854,NJDEP,PADEP	08/28/2018 15:52	08/29/2018 17:13	SR
100-52-7	Benzaldehyde	ND		mg/kg dry	0.0478	0.0953	2	EPA 8270D Certifications: NELAC-NY10854,NJDEP,PADEP	08/28/2018 15:52	08/29/2018 17:13	SR
92-87-5	Benzidine	ND		mg/kg dry	0.191	0.382	2	EPA 8270D Certifications: CTDOH,NELAC-NY10854,PADEP	08/28/2018 15:52	08/29/2018 17:13	SR
56-55-3	**Benzo(a)anthracene**	**4.73**		mg/kg dry	0.597	1.19	25	EPA 8270D Certifications: CTDOH,NELAC-NY10854,NJDEP,PADEP	08/28/2018 15:52	08/30/2018 10:00	SR
50-32-8	**Benzo(a)pyrene**	**3.75**		mg/kg dry	0.597	1.19	25	EPA 8270D Certifications: CTDOH,NELAC-NY10854,NJDEP,PADEP	08/28/2018 15:52	08/30/2018 10:00	SR
205-99-2	**Benzo(b)fluoranthene**	**2.80**		mg/kg dry	0.597	1.19	25	EPA 8270D Certifications: CTDOH,NELAC-NY10854,NJDEP,PADEP	08/28/2018 15:52	08/30/2018 10:00	SR
191-24-2	**Benzo(g,h,i)perylene**	**1.33**		mg/kg dry	0.0478	0.0953	2	EPA 8270D Certifications: CTDOH,NELAC-NY10854,NJDEP,PADEP	08/28/2018 15:52	08/29/2018 17:13	SR
207-08-9	**Benzo(k)fluoranthene**	**2.83**		mg/kg dry	0.597	1.19	25	EPA 8270D Certifications: CTDOH,NELAC-NY10854,NJDEP,PADEP	08/28/2018 15:52	08/30/2018 10:00	SR
65-85-0	Benzoic acid	ND		mg/kg dry	0.0478	0.0953	2	EPA 8270D Certifications: NELAC-NY10854,NJDEP,PADEP	08/28/2018 15:52	08/29/2018 17:13	SR
100-51-6	Benzyl alcohol	ND		mg/kg dry	0.0478	0.0953	2	EPA 8270D Certifications: NELAC-NY10854,NJDEP,PADEP	08/28/2018 15:52	08/29/2018 17:13	SR
85-68-7	Benzyl butyl phthalate	ND		mg/kg dry	0.0478	0.0953	2	EPA 8270D Certifications: CTDOH,NELAC-NY10854,NJDEP,PADEP	08/28/2018 15:52	08/29/2018 17:13	SR
111-91-1	Bis(2-chloroethoxy)methane	ND		mg/kg dry	0.0478	0.0953	2	EPA 8270D Certifications: CTDOH,NELAC-NY10854,NJDEP,PADEP	08/28/2018 15:52	08/29/2018 17:13	SR
111-44-4	Bis(2-chloroethyl)ether	ND		mg/kg dry	0.0478	0.0953	2	EPA 8270D Certifications: CTDOH,NELAC-NY10854,NJDEP,PADEP	08/28/2018 15:52	08/29/2018 17:13	SR
108-60-1	Bis(2-chloroisopropyl)ether	ND		mg/kg dry	0.0478	0.0953	2	EPA 8270D Certifications: CTDOH,NELAC-NY10854,NJDEP,PADEP	08/28/2018 15:52	08/29/2018 17:13	SR
117-81-7	**Bis(2-ethylhexyl)phthalate**	**0.0586**	J	mg/kg dry	0.0478	0.0953	2	EPA 8270D Certifications: CTDOH,NELAC-NY10854,NJDEP,PADEP	08/28/2018 15:52	08/29/2018 17:13	SR

Sample Information

Client Sample ID: 010/LSB-10 **York Sample ID:** 18H1109-08

York Project (SDG) No.	Client Project ID	Matrix	Collection Date/Time	Date Received
18H1109	100732401	Soil	August 23, 2018 8:25 am	08/23/2018

Semi-Volatiles, 8270 Comprehensive

Log-in Notes:

Sample Notes:

Sample Prepared by Method: EPA 3550C

CAS No.	Parameter	Result	Flag	Units	Reported to LOD/MDL	LOQ	Dilution	Reference Method	Date/Time Prepared	Date/Time Analyzed	Analyst
105-60-2	Caprolactam	ND		mg/kg dry	0.0953	0.190	2	EPA 8270D Certifications: NELAC-NY10854,NJDEP,PADEP	08/28/2018 15:52	08/29/2018 17:13	SR
86-74-8	**Carbazole**	**1.87**		mg/kg dry	0.0478	0.0953	2	EPA 8270D Certifications: CTDOH,NELAC-NY10854,NJDEP,PADEP	08/28/2018 15:52	08/29/2018 17:13	SR
218-01-9	**Chrysene**	**3.82**		mg/kg dry	0.597	1.19	25	EPA 8270D Certifications: CTDOH,NELAC-NY10854,NJDEP,PADEP	08/28/2018 15:52	08/30/2018 10:00	SR
53-70-3	**Dibenzo(a,h)anthracene**	**0.717**		mg/kg dry	0.0478	0.0953	2	EPA 8270D Certifications: CTDOH,NELAC-NY10854,NJDEP,PADEP	08/28/2018 15:52	08/29/2018 17:13	SR
132-64-9	**Dibenzofuran**	**2.21**		mg/kg dry	0.0478	0.0953	2	EPA 8270D Certifications: CTDOH,NELAC-NY10854,NJDEP,PADEP	08/28/2018 15:52	08/29/2018 17:13	SR
84-66-2	Diethyl phthalate	ND		mg/kg dry	0.0478	0.0953	2	EPA 8270D Certifications: CTDOH,NELAC-NY10854,NJDEP,PADEP	08/28/2018 15:52	08/29/2018 17:13	SR
131-11-3	Dimethyl phthalate	ND		mg/kg dry	0.0478	0.0953	2	EPA 8270D Certifications: CTDOH,NELAC-NY10854,NJDEP,PADEP	08/28/2018 15:52	08/29/2018 17:13	SR
84-74-2	Di-n-butyl phthalate	ND		mg/kg dry	0.0478	0.0953	2	EPA 8270D Certifications: CTDOH,NELAC-NY10854,NJDEP,PADEP	08/28/2018 15:52	08/29/2018 17:13	SR
117-84-0	Di-n-octyl phthalate	ND		mg/kg dry	0.0478	0.0953	2	EPA 8270D Certifications: CTDOH,NELAC-NY10854,NJDEP,PADEP	08/28/2018 15:52	08/29/2018 17:13	SR
206-44-0	**Fluoranthene**	**10.3**		mg/kg dry	0.597	1.19	25	EPA 8270D Certifications: CTDOH,NELAC-NY10854,NJDEP,PADEP	08/28/2018 15:52	08/30/2018 10:00	SR
86-73-7	**Fluorene**	**2.97**		mg/kg dry	0.597	1.19	25	EPA 8270D Certifications: NELAC-NY10854,NJDEP,PADEP	08/28/2018 15:52	08/30/2018 10:00	SR
118-74-1	Hexachlorobenzene	ND		mg/kg dry	0.0478	0.0953	2	EPA 8270D Certifications: CTDOH,NELAC-NY10854,NJDEP,PADEP	08/28/2018 15:52	08/29/2018 17:13	SR
87-68-3	Hexachlorobutadiene	ND		mg/kg dry	0.0478	0.0953	2	EPA 8270D Certifications: CTDOH,NELAC-NY10854,NJDEP,PADEP	08/28/2018 15:52	08/29/2018 17:13	SR
77-47-4	Hexachlorocyclopentadiene	ND		mg/kg dry	0.0478	0.0953	2	EPA 8270D Certifications: CTDOH,NELAC-NY10854,NJDEP,PADEP	08/28/2018 15:52	08/29/2018 17:13	SR
67-72-1	Hexachloroethane	ND		mg/kg dry	0.0478	0.0953	2	EPA 8270D Certifications: CTDOH,NELAC-NY10854,NJDEP,PADEP	08/28/2018 15:52	08/29/2018 17:13	SR
193-39-5	**Indeno(1,2,3-cd)pyrene**	**1.53**		mg/kg dry	0.0478	0.0953	2	EPA 8270D Certifications: CTDOH,NELAC-NY10854,NJDEP,PADEP	08/28/2018 15:52	08/29/2018 17:13	SR
78-59-1	Isophorone	ND		mg/kg dry	0.0478	0.0953	2	EPA 8270D Certifications: CTDOH,NELAC-NY10854,NJDEP,PADEP	08/28/2018 15:52	08/29/2018 17:13	SR
91-20-3	**Naphthalene**	**2.26**		mg/kg dry	0.0478	0.0953	2	EPA 8270D Certifications: CTDOH,NELAC-NY10854,NJDEP,PADEP	08/28/2018 15:52	08/29/2018 17:13	SR
98-95-3	Nitrobenzene	ND		mg/kg dry	0.0478	0.0953	2	EPA 8270D Certifications: CTDOH,NELAC-NY10854,NJDEP,PADEP	08/28/2018 15:52	08/29/2018 17:13	SR
62-75-9	N-Nitrosodimethylamine	ND		mg/kg dry	0.0478	0.0953	2	EPA 8270D Certifications: CTDOH,NELAC-NY10854,NJDEP,PADEP	08/28/2018 15:52	08/29/2018 17:13	SR
621-64-7	N-nitroso-di-n-propylamine	ND		mg/kg dry	0.0478	0.0953	2	EPA 8270D Certifications: CTDOH,NELAC-NY10854,NJDEP,PADEP	08/28/2018 15:52	08/29/2018 17:13	SR
86-30-6	N-Nitrosodiphenylamine	ND		mg/kg dry	0.0478	0.0953	2	EPA 8270D Certifications: CTDOH,NELAC-NY10854,NJDEP,PADEP	08/28/2018 15:52	08/29/2018 17:13	SR
87-86-5	Pentachlorophenol	ND		mg/kg dry	0.0478	0.0953	2	EPA 8270D Certifications: CTDOH,NELAC-NY10854,NJDEP,PADEP	08/28/2018 15:52	08/29/2018 17:13	SR

Sample Information

Client Sample ID: 010/LSB-10 **York Sample ID:** 18H1109-08

York Project (SDG) No.	Client Project ID	Matrix	Collection Date/Time	Date Received
18H1109	100732401	Soil	August 23, 2018 8:25 am	08/23/2018

Semi-Volatiles, 8270 Comprehensive

Log-in Notes:

Sample Notes:

Sample Prepared by Method: EPA 3550C

CAS No.	Parameter	Result	Flag	Units	Reported to LOD/MDL	LOQ	Dilution	Reference Method	Date/Time Prepared	Date/Time Analyzed	Analyst
85-01-8	**Phenanthrene**	**14.3**		mg/kg dry	0.597	1.19	25	EPA 8270D	08/28/2018 15:52	08/30/2018 10:00	SR
								Certifications:	CTDOH,NELAC-NY10854,NJDEP,PADEP		
108-95-2	**Phenol**	**0.142**		mg/kg dry	0.0478	0.0953	2	EPA 8270D	08/28/2018 15:52	08/29/2018 17:13	SR
								Certifications:	CTDOH,NELAC-NY10854,NJDEP,PADEP		
129-00-0	**Pyrene**	**6.82**		mg/kg dry	0.597	1.19	25	EPA 8270D	08/28/2018 15:52	08/30/2018 10:00	SR
								Certifications:	CTDOH,NELAC-NY10854,NJDEP,PADEP		
110-86-1	Pyridine	ND		mg/kg dry	0.191	0.382	2	EPA 8270D	08/28/2018 15:52	08/29/2018 17:13	SR
								Certifications:	CTDOH,NELAC-NY10854,NJDEP,PADEP		

	Surrogate Recoveries	Result	Acceptance Range
367-12-4	*Surrogate: 2-Fluorophenol*	*46.0 %*	*20-108*
4165-62-2	*Surrogate: Phenol-d5*	*55.1 %*	*23-114*
4165-60-0	*Surrogate: Nitrobenzene-d5*	*59.6 %*	*22-108*
321-60-8	*Surrogate: 2-Fluorobiphenyl*	*50.2 %*	*21-113*
118-79-6	*Surrogate: 2,4,6-Tribromophenol*	*96.8 %*	*19-110*
1718-51-0	*Surrogate: Terphenyl-d14*	*64.0 %*	*24-116*

Metals, Target Analyte

Log-in Notes:

Sample Notes:

Sample Prepared by Method: EPA 3050B

CAS No.	Parameter	Result	Flag	Units	Reported to LOQ	Dilution	Reference Method	Date/Time Prepared	Date/Time Analyzed	Analyst
7429-90-5	**Aluminum**	**8980**		mg/kg dry	5.72	1	EPA 6010C	08/28/2018 15:57	08/29/2018 18:12	KML
							Certifications:	CTDOH,NELAC-NY10854,NJDEP,PADEP		
7440-36-0	**Antimony**	**1.16**		mg/kg dry	0.572	1	EPA 6010C	08/28/2018 15:57	08/29/2018 18:12	KML
							Certifications:	CTDOH,NELAC-NY10854,NJDEP,PADEP		
7440-38-2	**Arsenic**	**6.21**		mg/kg dry	1.14	1	EPA 6010C	08/28/2018 15:57	08/29/2018 18:12	KML
							Certifications:	CTDOH,NELAC-NY10854,NJDEP,PADEP		
7440-39-3	**Barium**	**429**		mg/kg dry	1.14	1	EPA 6010C	08/28/2018 15:57	08/29/2018 18:12	KML
							Certifications:	CTDOH,NELAC-NY10854,NJDEP,PADEP		
7440-41-7	**Beryllium**	**0.152**		mg/kg dry	0.114	1	EPA 6010C	08/28/2018 15:57	08/29/2018 18:12	KML
							Certifications:	CTDOH,NELAC-NY10854,NJDEP,PADEP		
7440-43-9	**Cadmium**	**0.408**		mg/kg dry	0.343	1	EPA 6010C	08/28/2018 15:57	08/29/2018 18:12	KML
							Certifications:	CTDOH,NELAC-NY10854,NJDEP,PADEP		
7440-70-2	**Calcium**	**35300**		mg/kg dry	5.72	1	EPA 6010C	08/28/2018 15:57	08/29/2018 18:12	KML
							Certifications:	CTDOH,NELAC-NY10854,NJDEP,PADEP		
7440-47-3	**Chromium**	**20.8**		mg/kg dry	0.572	1	EPA 6010C	08/28/2018 15:57	08/29/2018 18:12	KML
							Certifications:	CTDOH,NELAC-NY10854,NJDEP,PADEP		
7440-48-4	**Cobalt**	**7.43**		mg/kg dry	0.572	1	EPA 6010C	08/28/2018 15:57	08/29/2018 18:12	KML
							Certifications:	CTDOH,NELAC-NY10854,NJDEP,PADEP		
7440-50-8	**Copper**	**58.4**		mg/kg dry	0.572	1	EPA 6010C	08/28/2018 15:57	08/29/2018 18:12	KML
							Certifications:	CTDOH,NELAC-NY10854,NJDEP,PADEP		
7439-89-6	**Iron**	**14500**	B	mg/kg dry	2.29	1	EPA 6010C	08/28/2018 15:57	08/29/2018 18:12	KML
							Certifications:	CTDOH,NELAC-NY10854,NJDEP,PADEP		

Sample Information

Client Sample ID: 010/LSB-10 **York Sample ID:** 18H1109-08

York Project (SDG) No.	Client Project ID	Matrix	Collection Date/Time	Date Received
18H1109	100732401	Soil	August 23, 2018 8:25 am	08/23/2018

Metals, Target Analyte

Log-in Notes:

Sample Notes:

Sample Prepared by Method: EPA 3050B

CAS No.	Parameter	Result	Flag	Units	Reported to LOQ	Dilution	Reference Method	Date/Time Prepared	Date/Time Analyzed	Analyst
7439-92-1	**Lead**	**517**		mg/kg dry	0.572	1	EPA 6010C	08/28/2018 15:57	08/29/2018 18:12	KML
							Certifications: CTDOH,NELAC-NY10854,NJDEP,PADEP			
7439-95-4	**Magnesium**	**4670**		mg/kg dry	5.72	1	EPA 6010C	08/28/2018 15:57	08/29/2018 18:12	KML
							Certifications: CTDOH,NELAC-NY10854,NJDEP,PADEP			
7439-96-5	**Manganese**	**296**		mg/kg dry	0.572	1	EPA 6010C	08/28/2018 15:57	08/29/2018 18:12	KML
							Certifications: CTDOH,NELAC-NY10854,NJDEP,PADEP			
7440-02-0	**Nickel**	**26.8**		mg/kg dry	0.572	1	EPA 6010C	08/28/2018 15:57	08/29/2018 18:12	KML
							Certifications: CTDOH,NELAC-NY10854,NJDEP,PADEP			
7440-09-7	**Potassium**	**1820**		mg/kg dry	5.72	1	EPA 6010C	08/28/2018 15:57	08/29/2018 18:12	KML
							Certifications: CTDOH,NELAC-NY10854,NJDEP,PADEP			
7782-49-2	Selenium	ND		mg/kg dry	1.14	1	EPA 6010C	08/28/2018 15:57	08/29/2018 18:12	KML
							Certifications: CTDOH,NELAC-NY10854,NJDEP,PADEP			
7440-22-4	Silver	ND		mg/kg dry	0.572	1	EPA 6010C	08/28/2018 15:57	08/29/2018 18:12	KML
							Certifications: CTDOH,NELAC-NY10854,NJDEP,PADEP			
7440-23-5	**Sodium**	**1520**	B	mg/kg dry	11.4	1	EPA 6010C	08/28/2018 15:57	08/29/2018 18:12	KML
							Certifications: CTDOH,NELAC-NY10854,NJDEP			
7440-28-0	Thallium	ND		mg/kg dry	1.14	1	EPA 6010C	08/28/2018 15:57	08/29/2018 18:12	KML
							Certifications: CTDOH,NELAC-NY10854,NJDEP,PADEP			
7440-62-2	**Vanadium**	**32.2**		mg/kg dry	1.14	1	EPA 6010C	08/28/2018 15:57	08/29/2018 18:12	KML
							Certifications: CTDOH,NELAC-NY10854,NJDEP,PADEP			
7440-66-6	**Zinc**	**275**		mg/kg dry	1.72	1	EPA 6010C	08/28/2018 15:57	08/29/2018 18:12	KML
							Certifications: CTDOH,NELAC-NY10854,NJDEP,PADEP			

Mercury by 7473

Log-in Notes:

Sample Notes:

Sample Prepared by Method: EPA 7473 soil

CAS No.	Parameter	Result	Flag	Units	Reported to LOQ	Dilution	Reference Method	Date/Time Prepared	Date/Time Analyzed	Analyst
7439-97-6	**Mercury**	**0.442**		mg/kg dry	0.0343	1	EPA 7473	08/29/2018 09:37	08/29/2018 16:58	SY
							Certifications: CTDOH,NJDEP,NELAC-NY10854,PADEP			

Total Solids

Log-in Notes:

Sample Notes:

Sample Prepared by Method: % Solids Prep

CAS No.	Parameter	Result	Flag	Units	Reported to LOQ	Dilution	Reference Method	Date/Time Prepared	Date/Time Analyzed	Analyst
solids	*** % Solids**	**87.4**		%	0.100	1	SM 2540G	08/29/2018 10:07	08/29/2018 14:41	TAJ
							Certifications: CTDOH			

Chromium, Hexavalent

Log-in Notes:

Sample Notes:

Sample Prepared by Method: EPA SW846-3060

CAS No.	Parameter	Result	Flag	Units	Reported to LOQ	Dilution	Reference Method	Date/Time Prepared	Date/Time Analyzed	Analyst

Sample Information

Client Sample ID: 010/LSB-10 **York Sample ID:** 18H1109-08

York Project (SDG) No.	Client Project ID	Matrix	Collection Date/Time	Date Received
18H1109	100732401	Soil	August 23, 2018 8:25 am	08/23/2018

Chromium, Hexavalent

Log-in Notes:

Sample Notes:

Sample Prepared by Method: EPA SW846-3060

CAS No.	Parameter	Result	Flag	Units	Reported to LOQ	Dilution	Reference Method	Date/Time Prepared	Date/Time Analyzed	Analyst
18540-29-9	Chromium, Hexavalent	ND		mg/kg dry	0.572	1	EPA 7196A	08/29/2018 08:00	08/29/2018 15:35	TJD
							Certifications:	NJDEP,CTDOH,NELAC-NY10854,PADEP		

Sample Information

Client Sample ID: 013/LSB-6 **York Sample ID:** 18H1109-09

York Project (SDG) No.	Client Project ID	Matrix	Collection Date/Time	Date Received
18H1109	100732401	Soil	August 23, 2018 10:20 am	08/23/2018

Volatiles, 8260 Comprehensive

Log-in Notes:

Sample Notes:

Sample Prepared by Method: EPA 5035A

CAS No.	Parameter	Result	Flag	Units	Reported to LOD/MDL	LOQ	Dilution	Reference Method	Date/Time Prepared	Date/Time Analyzed	Analyst
630-20-6	1,1,1,2-Tetrachloroethane	ND		mg/kg dry	0.0023	0.0045	1	EPA 8260C	08/27/2018 07:30	08/27/2018 18:26	RDS
								Certifications:	CTDOH,NELAC-NY10854,NELAC-NY12058,NJDEP,PADEP		
71-55-6	1,1,1-Trichloroethane	ND		mg/kg dry	0.0023	0.0045	1	EPA 8260C	08/27/2018 07:30	08/27/2018 18:26	RDS
								Certifications:	CTDOH,NELAC-NY10854,NELAC-NY12058,NJDEP,PADEP		
79-34-5	1,1,2,2-Tetrachloroethane	ND		mg/kg dry	0.0023	0.0045	1	EPA 8260C	08/27/2018 07:30	08/27/2018 18:26	RDS
								Certifications:	CTDOH,NELAC-NY10854,NELAC-NY12058,NJDEP,PADEP		
76-13-1	1,1,2-Trichloro-1,2,2-trifluoroethane (Freon 113)	ND		mg/kg dry	0.0023	0.0045	1	EPA 8260C	08/27/2018 07:30	08/27/2018 18:26	RDS
								Certifications:	CTDOH,NELAC-NY10854,NELAC-NY12058,NJDEP		
79-00-5	1,1,2-Trichloroethane	ND		mg/kg dry	0.0023	0.0045	1	EPA 8260C	08/27/2018 07:30	08/27/2018 18:26	RDS
								Certifications:	CTDOH,NELAC-NY10854,NELAC-NY12058,NJDEP,PADEP		
75-34-3	1,1-Dichloroethane	ND		mg/kg dry	0.0023	0.0045	1	EPA 8260C	08/27/2018 07:30	08/27/2018 18:26	RDS
								Certifications:	CTDOH,NELAC-NY10854,NELAC-NY12058,NJDEP,PADEP		
75-35-4	1,1-Dichloroethylene	ND		mg/kg dry	0.0023	0.0045	1	EPA 8260C	08/27/2018 07:30	08/27/2018 18:26	RDS
								Certifications:	CTDOH,NELAC-NY10854,NELAC-NY12058,NJDEP,PADEP		
563-58-6	1,1-Dichloropropylene	ND		mg/kg dry	0.0023	0.0045	1	EPA 8260C	08/27/2018 07:30	08/27/2018 18:26	RDS
								Certifications:	NELAC-NY10854,NELAC-NY12058,NJDEP,PADEP		
87-61-6	1,2,3-Trichlorobenzene	ND		mg/kg dry	0.0023	0.0045	1	EPA 8260C	08/27/2018 07:30	08/27/2018 18:26	RDS
								Certifications:	NELAC-NY10854,NELAC-NY12058,NJDEP,PADEP		
96-18-4	1,2,3-Trichloropropane	ND		mg/kg dry	0.0023	0.0045	1	EPA 8260C	08/27/2018 07:30	08/27/2018 18:26	RDS
								Certifications:	NELAC-NY10854,NELAC-NY12058,NJDEP		
120-82-1	1,2,4-Trichlorobenzene	ND		mg/kg dry	0.0023	0.0045	1	EPA 8260C	08/27/2018 07:30	08/27/2018 18:26	RDS
								Certifications:	NELAC-NY10854,NELAC-NY12058,NJDEP,PADEP		
95-63-6	1,2,4-Trimethylbenzene	ND		mg/kg dry	0.0023	0.0045	1	EPA 8260C	08/27/2018 07:30	08/27/2018 18:26	RDS
								Certifications:	CTDOH,NELAC-NY10854,NELAC-NY12058,NJDEP,PADEP		
96-12-8	1,2-Dibromo-3-chloropropane	ND		mg/kg dry	0.0023	0.0045	1	EPA 8260C	08/27/2018 07:30	08/27/2018 18:26	RDS
								Certifications:	CTDOH,NELAC-NY10854,NELAC-NY12058,NJDEP,PADEP		
106-93-4	1,2-Dibromoethane	ND		mg/kg dry	0.0023	0.0045	1	EPA 8260C	08/27/2018 07:30	08/27/2018 18:26	RDS
								Certifications:	CTDOH,NELAC-NY10854,NELAC-NY12058,NJDEP,PADEP		

Sample Information

Client Sample ID: 013/LSB-6 **York Sample ID:** 18H1109-09

York Project (SDG) No.	Client Project ID	Matrix	Collection Date/Time	Date Received
18H1109	100732401	Soil	August 23, 2018 10:20 am	08/23/2018

Volatiles, 8260 Comprehensive **Log-in Notes:** **Sample Notes:**

Sample Prepared by Method: EPA 5035A

CAS No.	Parameter	Result	Flag	Units	Reported to LOD/MDL	LOQ	Dilution	Reference Method	Date/Time Prepared	Date/Time Analyzed	Analyst
95-50-1	1,2-Dichlorobenzene	ND		mg/kg dry	0.0023	0.0045	1	EPA 8260C Certifications:	08/27/2018 07:30	08/27/2018 18:26 CTDOH,NELAC-NY10854,NELAC-NY12058,NJDEP,PADEP	RDS
107-06-2	1,2-Dichloroethane	ND		mg/kg dry	0.0023	0.0045	1	EPA 8260C Certifications:	08/27/2018 07:30	08/27/2018 18:26 CTDOH,NELAC-NY10854,NELAC-NY12058,NJDEP,PADEP	RDS
78-87-5	1,2-Dichloropropane	ND		mg/kg dry	0.0023	0.0045	1	EPA 8260C Certifications:	08/27/2018 07:30	08/27/2018 18:26 CTDOH,NELAC-NY10854,NELAC-NY12058,NJDEP,PADEP	RDS
108-67-8	1,3,5-Trimethylbenzene	ND		mg/kg dry	0.0023	0.0045	1	EPA 8260C Certifications:	08/27/2018 07:30	08/27/2018 18:26 CTDOH,NELAC-NY10854,NELAC-NY12058,NJDEP,PADEP	RDS
541-73-1	1,3-Dichlorobenzene	ND		mg/kg dry	0.0023	0.0045	1	EPA 8260C Certifications:	08/27/2018 07:30	08/27/2018 18:26 CTDOH,NELAC-NY10854,NELAC-NY12058,NJDEP,PADEP	RDS
142-28-9	1,3-Dichloropropane	ND		mg/kg dry	0.0023	0.0045	1	EPA 8260C Certifications:	08/27/2018 07:30	08/27/2018 18:26 NELAC-NY10854,NELAC-NY12058,NJDEP,PADEP	RDS
106-46-7	1,4-Dichlorobenzene	ND		mg/kg dry	0.0023	0.0045	1	EPA 8260C Certifications:	08/27/2018 07:30	08/27/2018 18:26 CTDOH,NELAC-NY10854,NELAC-NY12058,NJDEP,PADEP	RDS
123-91-1	1,4-Dioxane	ND		mg/kg dry	0.045	0.090	1	EPA 8260C Certifications:	08/27/2018 07:30	08/27/2018 18:26 NELAC-NY10854,NELAC-NY12058,NJDEP,PADEP	RDS
594-20-7	2,2-Dichloropropane	ND		mg/kg dry	0.0023	0.0045	1	EPA 8260C Certifications:	08/27/2018 07:30	08/27/2018 18:26 NELAC-NY10854,NELAC-NY12058,NJDEP	RDS
78-93-3	2-Butanone	ND		mg/kg dry	0.0023	0.0045	1	EPA 8260C Certifications:	08/27/2018 07:30	08/27/2018 18:26 CTDOH,NELAC-NY10854,NELAC-NY12058,NJDEP,PADEP	RDS
95-49-8	2-Chlorotoluene	ND		mg/kg dry	0.0023	0.0045	1	EPA 8260C Certifications:	08/27/2018 07:30	08/27/2018 18:26 CTDOH,NELAC-NY10854,NELAC-NY12058,NJDEP,PADEP	RDS
591-78-6	2-Hexanone	ND		mg/kg dry	0.0023	0.0045	1	EPA 8260C Certifications:	08/27/2018 07:30	08/27/2018 18:26 CTDOH,NELAC-NY10854,NELAC-NY12058,NJDEP,PADEP	RDS
106-43-4	4-Chlorotoluene	ND		mg/kg dry	0.0023	0.0045	1	EPA 8260C Certifications:	08/27/2018 07:30	08/27/2018 18:26 CTDOH,NELAC-NY10854,NELAC-NY12058,NJDEP,PADEP	RDS
108-10-1	4-Methyl-2-pentanone	ND		mg/kg dry	0.0023	0.0045	1	EPA 8260C Certifications:	08/27/2018 07:30	08/27/2018 18:26 CTDOH,NELAC-NY10854,NELAC-NY12058,NJDEP,PADEP	RDS
67-64-1	**Acetone**	**0.036**	CCV-E, SCAL-E	mg/kg dry	0.0045	0.0090	1	EPA 8260C Certifications:	08/27/2018 07:30	08/27/2018 18:26 CTDOH,NELAC-NY10854,NELAC-NY12058,NJDEP,PADEP	RDS
107-02-8	Acrolein	ND		mg/kg dry	0.0045	0.0090	1	EPA 8260C Certifications:	08/27/2018 07:30	08/27/2018 18:26 CTDOH,NELAC-NY10854,NELAC-NY12058,NJDEP,PADEP	RDS
107-13-1	Acrylonitrile	ND		mg/kg dry	0.0023	0.0045	1	EPA 8260C Certifications:	08/27/2018 07:30	08/27/2018 18:26 CTDOH,NELAC-NY10854,NELAC-NY12058,NJDEP,PADEP	RDS
71-43-2	Benzene	ND		mg/kg dry	0.0023	0.0045	1	EPA 8260C Certifications:	08/27/2018 07:30	08/27/2018 18:26 CTDOH,NELAC-NY10854,NELAC-NY12058,NJDEP,PADEP	RDS
108-86-1	Bromobenzene	ND		mg/kg dry	0.0023	0.0045	1	EPA 8260C Certifications:	08/27/2018 07:30	08/27/2018 18:26 NELAC-NY10854,NELAC-NY12058,NJDEP,PADEP	RDS
74-97-5	Bromochloromethane	ND		mg/kg dry	0.0023	0.0045	1	EPA 8260C Certifications:	08/27/2018 07:30	08/27/2018 18:26 NELAC-NY10854,NELAC-NY12058,NJDEP,PADEP	RDS
75-27-4	Bromodichloromethane	ND		mg/kg dry	0.0023	0.0045	1	EPA 8260C Certifications:	08/27/2018 07:30	08/27/2018 18:26 CTDOH,NELAC-NY10854,NELAC-NY12058,NJDEP,PADEP	RDS
75-25-2	Bromoform	ND		mg/kg dry	0.0023	0.0045	1	EPA 8260C Certifications:	08/27/2018 07:30	08/27/2018 18:26 CTDOH,NELAC-NY10854,NELAC-NY12058,NJDEP,PADEP	RDS
74-83-9	Bromomethane	ND		mg/kg dry	0.0023	0.0045	1	EPA 8260C Certifications:	08/27/2018 07:30	08/27/2018 18:26 CTDOH,NELAC-NY10854,NELAC-NY12058,NJDEP,PADEP	RDS

Sample Information

Client Sample ID: 013/LSB-6 **York Sample ID:** 18H1109-09

York Project (SDG) No.	Client Project ID	Matrix	Collection Date/Time	Date Received
18H1109	100732401	Soil	August 23, 2018 10:20 am	08/23/2018

Volatiles, 8260 Comprehensive

Log-in Notes:

Sample Notes:

Sample Prepared by Method: EPA 5035A

CAS No.	Parameter	Result	Flag	Units	Reported to LOD/MDL	LOQ	Dilution	Reference Method	Date/Time Prepared	Date/Time Analyzed	Analyst
75-15-0	Carbon disulfide	ND		mg/kg dry	0.0023	0.0045	1	EPA 8260C Certifications:	08/27/2018 07:30	08/27/2018 18:26	RDS CTDOH,NELAC-NY10854,NELAC-NY12058,NJDEP,PADEP
56-23-5	Carbon tetrachloride	ND		mg/kg dry	0.0023	0.0045	1	EPA 8260C Certifications:	08/27/2018 07:30	08/27/2018 18:26	RDS CTDOH,NELAC-NY10854,NELAC-NY12058,NJDEP,PADEP
108-90-7	Chlorobenzene	ND		mg/kg dry	0.0023	0.0045	1	EPA 8260C Certifications:	08/27/2018 07:30	08/27/2018 18:26	RDS CTDOH,NELAC-NY10854,NELAC-NY12058,NJDEP,PADEP
75-00-3	Chloroethane	ND		mg/kg dry	0.0023	0.0045	1	EPA 8260C Certifications:	08/27/2018 07:30	08/27/2018 18:26	RDS CTDOH,NELAC-NY10854,NELAC-NY12058,NJDEP,PADEP
67-66-3	Chloroform	ND		mg/kg dry	0.0023	0.0045	1	EPA 8260C Certifications:	08/27/2018 07:30	08/27/2018 18:26	RDS CTDOH,NELAC-NY10854,NELAC-NY12058,NJDEP,PADEP
74-87-3	Chloromethane	ND		mg/kg dry	0.0023	0.0045	1	EPA 8260C Certifications:	08/27/2018 07:30	08/27/2018 18:26	RDS CTDOH,NELAC-NY10854,NELAC-NY12058,NJDEP,PADEP
156-59-2	cis-1,2-Dichloroethylene	ND		mg/kg dry	0.0023	0.0045	1	EPA 8260C Certifications:	08/27/2018 07:30	08/27/2018 18:26	RDS CTDOH,NELAC-NY10854,NELAC-NY12058,NJDEP,PADEP
10061-01-5	cis-1,3-Dichloropropylene	ND		mg/kg dry	0.0023	0.0045	1	EPA 8260C Certifications:	08/27/2018 07:30	08/27/2018 18:26	RDS CTDOH,NELAC-NY10854,NELAC-NY12058,NJDEP,PADEP
110-82-7	Cyclohexane	ND		mg/kg dry	0.0023	0.0045	1	EPA 8260C Certifications:	08/27/2018 07:30	08/27/2018 18:26	RDS NELAC-NY10854,NELAC-NY12058,NJDEP,PADEP
124-48-1	Dibromochloromethane	ND		mg/kg dry	0.0023	0.0045	1	EPA 8260C Certifications:	08/27/2018 07:30	08/27/2018 18:26	RDS NELAC-NY10854,NELAC-NY12058,NJDEP,PADEP
74-95-3	Dibromomethane	ND		mg/kg dry	0.0023	0.0045	1	EPA 8260C Certifications:	08/27/2018 07:30	08/27/2018 18:26	RDS NELAC-NY10854,NELAC-NY12058,NJDEP,PADEP
75-71-8	Dichlorodifluoromethane	ND		mg/kg dry	0.0023	0.0045	1	EPA 8260C Certifications:	08/27/2018 07:30	08/27/2018 18:26	RDS NELAC-NY10854,NELAC-NY12058,NJDEP,PADEP
100-41-4	Ethyl Benzene	ND		mg/kg dry	0.0023	0.0045	1	EPA 8260C Certifications:	08/27/2018 07:30	08/27/2018 18:26	RDS CTDOH,NELAC-NY10854,NELAC-NY12058,NJDEP,PADEP
87-68-3	Hexachlorobutadiene	ND		mg/kg dry	0.0023	0.0045	1	EPA 8260C Certifications:	08/27/2018 07:30	08/27/2018 18:26	RDS NELAC-NY10854,NELAC-NY12058,NJDEP,PADEP
98-82-8	Isopropylbenzene	ND		mg/kg dry	0.0023	0.0045	1	EPA 8260C Certifications:	08/27/2018 07:30	08/27/2018 18:26	RDS CTDOH,NELAC-NY10854,NELAC-NY12058,NJDEP,PADEP
79-20-9	Methyl acetate	ND		mg/kg dry	0.0023	0.0045	1	EPA 8260C Certifications:	08/27/2018 07:30	08/27/2018 18:26	RDS NELAC-NY10854,NELAC-NY12058,NJDEP,PADEP
1634-04-4	Methyl tert-butyl ether (MTBE)	ND		mg/kg dry	0.0023	0.0045	1	EPA 8260C Certifications:	08/27/2018 07:30	08/27/2018 18:26	RDS CTDOH,NELAC-NY10854,NELAC-NY12058,NJDEP,PADEP
108-87-2	Methylcyclohexane	ND		mg/kg dry	0.0023	0.0045	1	EPA 8260C Certifications:	08/27/2018 07:30	08/27/2018 18:26	RDS NELAC-NY10854,NELAC-NY12058,NJDEP,PADEP
75-09-2	Methylene chloride	ND		mg/kg dry	0.0045	0.0090	1	EPA 8260C Certifications:	08/27/2018 07:30	08/27/2018 18:26	RDS CTDOH,NELAC-NY10854,NELAC-NY12058,NJDEP,PADEP
104-51-8	n-Butylbenzene	ND		mg/kg dry	0.0023	0.0045	1	EPA 8260C Certifications:	08/27/2018 07:30	08/27/2018 18:26	RDS CTDOH,NELAC-NY10854,NELAC-NY12058,NJDEP,PADEP
103-65-1	n-Propylbenzene	ND		mg/kg dry	0.0023	0.0045	1	EPA 8260C Certifications:	08/27/2018 07:30	08/27/2018 18:26	RDS CTDOH,NELAC-NY10854,NELAC-NY12058,NJDEP,PADEP
95-47-6	o-Xylene	ND		mg/kg dry	0.0023	0.0045	1	EPA 8260C Certifications:	08/27/2018 07:30	08/27/2018 18:26	RDS CTDOH,NELAC-NY10854,NELAC-NY12058,PADEP
179601-23-1	p- & m- Xylenes	ND		mg/kg dry	0.0045	0.0090	1	EPA 8260C Certifications:	08/27/2018 07:30	08/27/2018 18:26	RDS CTDOH,NELAC-NY10854,NELAC-NY12058,PADEP

Sample Information

Client Sample ID: 013/LSB-6 **York Sample ID:** 18H1109-09

York Project (SDG) No.	Client Project ID	Matrix	Collection Date/Time	Date Received
18H1109	100732401	Soil	August 23, 2018 10:20 am	08/23/2018

Volatiles, 8260 Comprehensive

Log-in Notes:

Sample Notes:

Sample Prepared by Method: EPA 5035A

CAS No.	Parameter	Result	Flag	Units	Reported to LOD/MDL	LOQ	Dilution	Reference Method	Date/Time Prepared	Date/Time Analyzed	Analyst
99-87-6	p-Isopropyltoluene	ND		mg/kg dry	0.0023	0.0045	1	EPA 8260C Certifications:	08/27/2018 07:30 CTDOH,NELAC-NY10854,NELAC-NY12058,NJDEP,PADEP	08/27/2018 18:26	RDS
135-98-8	sec-Butylbenzene	ND		mg/kg dry	0.0023	0.0045	1	EPA 8260C Certifications:	08/27/2018 07:30 CTDOH,NELAC-NY10854,NELAC-NY12058,NJDEP,PADEP	08/27/2018 18:26	RDS
100-42-5	Styrene	ND		mg/kg dry	0.0023	0.0045	1	EPA 8260C Certifications:	08/27/2018 07:30 CTDOH,NELAC-NY10854,NELAC-NY12058,NJDEP,PADEP	08/27/2018 18:26	RDS
75-65-0	**tert-Butyl alcohol (TBA)**	**0.023**		mg/kg dry	0.0023	0.0045	1	EPA 8260C Certifications:	08/27/2018 07:30 NELAC-NY10854,NELAC-NY12058,NJDEP,PADEP	08/27/2018 18:26	RDS
98-06-6	tert-Butylbenzene	ND		mg/kg dry	0.0023	0.0045	1	EPA 8260C Certifications:	08/27/2018 07:30 CTDOH,NELAC-NY10854,NELAC-NY12058,NJDEP,PADEP	08/27/2018 18:26	RDS
127-18-4	Tetrachloroethylene	ND		mg/kg dry	0.0023	0.0045	1	EPA 8260C Certifications:	08/27/2018 07:30 CTDOH,NELAC-NY10854,NELAC-NY12058,NJDEP,PADEP	08/27/2018 18:26	RDS
108-88-3	Toluene	ND		mg/kg dry	0.0023	0.0045	1	EPA 8260C Certifications:	08/27/2018 07:30 CTDOH,NELAC-NY10854,NELAC-NY12058,NJDEP,PADEP	08/27/2018 18:26	RDS
156-60-5	trans-1,2-Dichloroethylene	ND		mg/kg dry	0.0023	0.0045	1	EPA 8260C Certifications:	08/27/2018 07:30 CTDOH,NELAC-NY10854,NELAC-NY12058,NJDEP,PADEP	08/27/2018 18:26	RDS
10061-02-6	trans-1,3-Dichloropropylene	ND		mg/kg dry	0.0023	0.0045	1	EPA 8260C Certifications:	08/27/2018 07:30 CTDOH,NELAC-NY10854,NELAC-NY12058,NJDEP,PADEP	08/27/2018 18:26	RDS
79-01-6	Trichloroethylene	ND		mg/kg dry	0.0023	0.0045	1	EPA 8260C Certifications:	08/27/2018 07:30 CTDOH,NELAC-NY10854,NELAC-NY12058,NJDEP,PADEP	08/27/2018 18:26	RDS
75-69-4	Trichlorofluoromethane	ND		mg/kg dry	0.0023	0.0045	1	EPA 8260C Certifications:	08/27/2018 07:30 CTDOH,NELAC-NY10854,NELAC-NY12058,NJDEP,PADEP	08/27/2018 18:26	RDS
108-05-4	Vinyl acetate	ND		mg/kg dry	0.0023	0.0045	1	EPA 8260C Certifications:	08/27/2018 07:30 NELAC-NY10854,NELAC-NY12058,NJDEP,PADEP	08/27/2018 18:26	RDS
75-01-4	Vinyl Chloride	ND		mg/kg dry	0.0023	0.0045	1	EPA 8260C Certifications:	08/27/2018 07:30 CTDOH,NELAC-NY10854,NELAC-NY12058,NJDEP,PADEP	08/27/2018 18:26	RDS
1330-20-7	Xylenes, Total	ND		mg/kg dry	0.0068	0.014	1	EPA 8260C Certifications:	08/27/2018 07:30 CTDOH,NELAC-NY10854,NELAC-NY12058,NJDEP	08/27/2018 18:26	RDS

	Surrogate Recoveries	Result	Acceptance Range
17060-07-0	*Surrogate: 1,2-Dichloroethane-d4*	*103 %*	*77-125*
2037-26-5	*Surrogate: Toluene-d8*	*99.1 %*	*85-120*
460-00-4	*Surrogate: p-Bromofluorobenzene*	*109 %*	*76-130*

Semi-Volatiles, 8270 Comprehensive

Log-in Notes:

Sample Notes:

Sample Prepared by Method: EPA 3550C

CAS No.	Parameter	Result	Flag	Units	Reported to LOD/MDL	LOQ	Dilution	Reference Method	Date/Time Prepared	Date/Time Analyzed	Analyst
92-52-4	1,1-Biphenyl	ND		mg/kg dry	0.0447	0.0892	2	EPA 8270D Certifications:	08/28/2018 15:52 NELAC-NY10854,NJDEP,PADEP	08/29/2018 17:43	SR
95-94-3	1,2,4,5-Tetrachlorobenzene	ND		mg/kg dry	0.0892	0.178	2	EPA 8270D Certifications:	08/28/2018 15:52 NELAC-NY10854,NJDEP,PADEP	08/29/2018 17:43	SR
120-82-1	1,2,4-Trichlorobenzene	ND		mg/kg dry	0.0447	0.0892	2	EPA 8270D Certifications:	08/28/2018 15:52 CTDOH,NELAC-NY10854,NJDEP,PADEP	08/29/2018 17:43	SR
95-50-1	1,2-Dichlorobenzene	ND		mg/kg dry	0.0447	0.0892	2	EPA 8270D Certifications:	08/28/2018 15:52 NELAC-NY10854,PADEP	08/29/2018 17:43	SR

Sample Information

Client Sample ID: 013/LSB-6 **York Sample ID:** 18H1109-09

York Project (SDG) No.	Client Project ID	Matrix	Collection Date/Time	Date Received
18H1109	100732401	Soil	August 23, 2018 10:20 am	08/23/2018

Semi-Volatiles, 8270 Comprehensive

Log-in Notes:

Sample Notes:

Sample Prepared by Method: EPA 3550C

CAS No.	Parameter	Result	Flag	Units	Reported to LOD/MDL	LOQ	Dilution	Reference Method	Date/Time Prepared	Date/Time Analyzed	Analyst
122-66-7	1,2-Diphenylhydrazine (as Azobenzene)	ND		mg/kg dry	0.0447	0.0892	2	EPA 8270D Certifications:	08/28/2018 15:52 NELAC-NY10854,NJDEP,PADEP	08/29/2018 17:43	SR
541-73-1	1,3-Dichlorobenzene	ND		mg/kg dry	0.0447	0.0892	2	EPA 8270D Certifications:	08/28/2018 15:52 NELAC-NY10854,PADEP	08/29/2018 17:43	SR
106-46-7	1,4-Dichlorobenzene	ND		mg/kg dry	0.0447	0.0892	2	EPA 8270D Certifications:	08/28/2018 15:52 NELAC-NY10854,PADEP	08/29/2018 17:43	SR
58-90-2	2,3,4,6-Tetrachlorophenol	ND		mg/kg dry	0.0892	0.178	2	EPA 8270D Certifications:	08/28/2018 15:52 NELAC-NY10854,NJDEP,PADEP	08/29/2018 17:43	SR
95-95-4	2,4,5-Trichlorophenol	ND		mg/kg dry	0.0447	0.0892	2	EPA 8270D Certifications:	08/28/2018 15:52 CTDOH,NELAC-NY10854,NJDEP,PADEP	08/29/2018 17:43	SR
88-06-2	2,4,6-Trichlorophenol	ND		mg/kg dry	0.0447	0.0892	2	EPA 8270D Certifications:	08/28/2018 15:52 CTDOH,NELAC-NY10854,NJDEP,PADEP	08/29/2018 17:43	SR
120-83-2	2,4-Dichlorophenol	ND		mg/kg dry	0.0447	0.0892	2	EPA 8270D Certifications:	08/28/2018 15:52 CTDOH,NELAC-NY10854,NJDEP,PADEP	08/29/2018 17:43	SR
105-67-9	2,4-Dimethylphenol	ND		mg/kg dry	0.0447	0.0892	2	EPA 8270D Certifications:	08/28/2018 15:52 CTDOH,NELAC-NY10854,NJDEP,PADEP	08/29/2018 17:43	SR
51-28-5	2,4-Dinitrophenol	ND		mg/kg dry	0.0892	0.178	2	EPA 8270D Certifications:	08/28/2018 15:52 CTDOH,NELAC-NY10854,NJDEP,PADEP	08/29/2018 17:43	SR
121-14-2	2,4-Dinitrotoluene	ND		mg/kg dry	0.0447	0.0892	2	EPA 8270D Certifications:	08/28/2018 15:52 CTDOH,NELAC-NY10854,NJDEP,PADEP	08/29/2018 17:43	SR
606-20-2	2,6-Dinitrotoluene	ND		mg/kg dry	0.0447	0.0892	2	EPA 8270D Certifications:	08/28/2018 15:52 CTDOH,NELAC-NY10854,NJDEP,PADEP	08/29/2018 17:43	SR
91-58-7	2-Chloronaphthalene	ND		mg/kg dry	0.0447	0.0892	2	EPA 8270D Certifications:	08/28/2018 15:52 CTDOH,NELAC-NY10854,NJDEP,PADEP	08/29/2018 17:43	SR
95-57-8	2-Chlorophenol	ND		mg/kg dry	0.0447	0.0892	2	EPA 8270D Certifications:	08/28/2018 15:52 CTDOH,NELAC-NY10854,NJDEP,PADEP	08/29/2018 17:43	SR
91-57-6	**2-Methylnaphthalene**	**0.0806**	J	mg/kg dry	0.0447	0.0892	2	EPA 8270D Certifications:	08/28/2018 15:52 CTDOH,NELAC-NY10854,NJDEP,PADEP	08/29/2018 17:43	SR
95-48-7	2-Methylphenol	ND		mg/kg dry	0.0447	0.0892	2	EPA 8270D Certifications:	08/28/2018 15:52 CTDOH,NELAC-NY10854,NJDEP,PADEP	08/29/2018 17:43	SR
88-74-4	2-Nitroaniline	ND		mg/kg dry	0.0892	0.178	2	EPA 8270D Certifications:	08/28/2018 15:52 CTDOH,NELAC-NY10854,NJDEP,PADEP	08/29/2018 17:43	SR
88-75-5	2-Nitrophenol	ND		mg/kg dry	0.0447	0.0892	2	EPA 8270D Certifications:	08/28/2018 15:52 CTDOH,NELAC-NY10854,NJDEP,PADEP	08/29/2018 17:43	SR
65794-96-9	3- & 4-Methylphenols	ND		mg/kg dry	0.0447	0.0892	2	EPA 8270D Certifications:	08/28/2018 15:52 CTDOH,NELAC-NY10854,NJDEP,PADEP	08/29/2018 17:43	SR
91-94-1	3,3-Dichlorobenzidine	ND		mg/kg dry	0.0447	0.0892	2	EPA 8270D Certifications:	08/28/2018 15:52 NELAC-NY10854,NJDEP,PADEP	08/29/2018 17:43	SR
99-09-2	3-Nitroaniline	ND		mg/kg dry	0.0892	0.178	2	EPA 8270D Certifications:	08/28/2018 15:52 CTDOH,NELAC-NY10854,NJDEP,PADEP	08/29/2018 17:43	SR
534-52-1	4,6-Dinitro-2-methylphenol	ND		mg/kg dry	0.0892	0.178	2	EPA 8270D Certifications:	08/28/2018 15:52 CTDOH,NELAC-NY10854,NJDEP,PADEP	08/29/2018 17:43	SR
101-55-3	4-Bromophenyl phenyl ether	ND		mg/kg dry	0.0447	0.0892	2	EPA 8270D Certifications:	08/28/2018 15:52 CTDOH,NELAC-NY10854,NJDEP,PADEP	08/29/2018 17:43	SR
59-50-7	4-Chloro-3-methylphenol	ND		mg/kg dry	0.0447	0.0892	2	EPA 8270D Certifications:	08/28/2018 15:52 CTDOH,NELAC-NY10854,NJDEP,PADEP	08/29/2018 17:43	SR

Sample Information

Client Sample ID: 013/LSB-6 **York Sample ID:** 18H1109-09

York Project (SDG) No.	Client Project ID	Matrix	Collection Date/Time	Date Received
18H1109	100732401	Soil	August 23, 2018 10:20 am	08/23/2018

Semi-Volatiles, 8270 Comprehensive

Log-in Notes:

Sample Notes:

Sample Prepared by Method: EPA 3550C

CAS No.	Parameter	Result	Flag	Units	Reported to LOD/MDL	LOQ	Dilution	Reference Method	Date/Time Prepared	Date/Time Analyzed	Analyst
106-47-8	4-Chloroaniline	ND		mg/kg dry	0.0447	0.0892	2	EPA 8270D Certifications:	08/28/2018 15:52	08/29/2018 17:43 CTDOH,NELAC-NY10854,NJDEP,PADEP	SR
7005-72-3	4-Chlorophenyl phenyl ether	ND		mg/kg dry	0.0447	0.0892	2	EPA 8270D Certifications:	08/28/2018 15:52	08/29/2018 17:43 CTDOH,NELAC-NY10854,NJDEP,PADEP	SR
100-01-6	4-Nitroaniline	ND		mg/kg dry	0.0892	0.178	2	EPA 8270D Certifications:	08/28/2018 15:52	08/29/2018 17:43 CTDOH,NELAC-NY10854,NJDEP,PADEP	SR
100-02-7	4-Nitrophenol	ND		mg/kg dry	0.0892	0.178	2	EPA 8270D Certifications:	08/28/2018 15:52	08/29/2018 17:43 CTDOH,NELAC-NY10854,NJDEP,PADEP	SR
83-32-9	**Acenaphthene**	**0.550**		mg/kg dry	0.0447	0.0892	2	EPA 8270D Certifications:	08/28/2018 15:52	08/29/2018 17:43 CTDOH,NELAC-NY10854,NJDEP,PADEP	SR
208-96-8	**Acenaphthylene**	**0.0920**		mg/kg dry	0.0447	0.0892	2	EPA 8270D Certifications:	08/28/2018 15:52	08/29/2018 17:43 CTDOH,NELAC-NY10854,NJDEP,PADEP	SR
98-86-2	Acetophenone	ND		mg/kg dry	0.0447	0.0892	2	EPA 8270D Certifications:	08/28/2018 15:52	08/29/2018 17:43 NELAC-NY10854,NJDEP,PADEP	SR
62-53-3	Aniline	ND		mg/kg dry	0.179	0.357	2	EPA 8270D Certifications:	08/28/2018 15:52	08/29/2018 17:43 NELAC-NY10854,NJDEP,PADEP	SR
120-12-7	**Anthracene**	**1.86**		mg/kg dry	0.0447	0.0892	2	EPA 8270D Certifications:	08/28/2018 15:52	08/29/2018 17:43 CTDOH,NELAC-NY10854,NJDEP,PADEP	SR
1912-24-9	Atrazine	ND		mg/kg dry	0.0447	0.0892	2	EPA 8270D Certifications:	08/28/2018 15:52	08/29/2018 17:43 NELAC-NY10854,NJDEP,PADEP	SR
100-52-7	Benzaldehyde	ND		mg/kg dry	0.0447	0.0892	2	EPA 8270D Certifications:	08/28/2018 15:52	08/29/2018 17:43 NELAC-NY10854,NJDEP,PADEP	SR
92-87-5	Benzidine	ND		mg/kg dry	0.179	0.357	2	EPA 8270D Certifications:	08/28/2018 15:52	08/29/2018 17:43 CTDOH,NELAC-NY10854,PADEP	SR
56-55-3	**Benzo(a)anthracene**	**6.76**		mg/kg dry	0.559	1.12	25	EPA 8270D Certifications:	08/28/2018 15:52	08/30/2018 10:31 CTDOH,NELAC-NY10854,NJDEP,PADEP	SR
50-32-8	**Benzo(a)pyrene**	**7.85**		mg/kg dry	0.559	1.12	25	EPA 8270D Certifications:	08/28/2018 15:52	08/30/2018 10:31 CTDOH,NELAC-NY10854,NJDEP,PADEP	SR
205-99-2	**Benzo(b)fluoranthene**	**6.79**		mg/kg dry	0.559	1.12	25	EPA 8270D Certifications:	08/28/2018 15:52	08/30/2018 10:31 CTDOH,NELAC-NY10854,NJDEP,PADEP	SR
191-24-2	**Benzo(g,h,i)perylene**	**5.06**		mg/kg dry	0.559	1.12	25	EPA 8270D Certifications:	08/28/2018 15:52	08/30/2018 10:31 CTDOH,NELAC-NY10854,NJDEP,PADEP	SR
207-08-9	**Benzo(k)fluoranthene**	**5.42**		mg/kg dry	0.559	1.12	25	EPA 8270D Certifications:	08/28/2018 15:52	08/30/2018 10:31 CTDOH,NELAC-NY10854,NJDEP,PADEP	SR
65-85-0	Benzoic acid	ND		mg/kg dry	0.0447	0.0892	2	EPA 8270D Certifications:	08/28/2018 15:52	08/29/2018 17:43 NELAC-NY10854,NJDEP,PADEP	SR
100-51-6	Benzyl alcohol	ND		mg/kg dry	0.0447	0.0892	2	EPA 8270D Certifications:	08/28/2018 15:52	08/29/2018 17:43 NELAC-NY10854,NJDEP,PADEP	SR
85-68-7	Benzyl butyl phthalate	ND		mg/kg dry	0.0447	0.0892	2	EPA 8270D Certifications:	08/28/2018 15:52	08/29/2018 17:43 CTDOH,NELAC-NY10854,NJDEP,PADEP	SR
111-91-1	Bis(2-chloroethoxy)methane	ND		mg/kg dry	0.0447	0.0892	2	EPA 8270D Certifications:	08/28/2018 15:52	08/29/2018 17:43 CTDOH,NELAC-NY10854,NJDEP,PADEP	SR
111-44-4	Bis(2-chloroethyl)ether	ND		mg/kg dry	0.0447	0.0892	2	EPA 8270D Certifications:	08/28/2018 15:52	08/29/2018 17:43 CTDOH,NELAC-NY10854,NJDEP,PADEP	SR
108-60-1	Bis(2-chloroisopropyl)ether	ND		mg/kg dry	0.0447	0.0892	2	EPA 8270D Certifications:	08/28/2018 15:52	08/29/2018 17:43 CTDOH,NELAC-NY10854,NJDEP,PADEP	SR

Sample Information

Client Sample ID: 013/LSB-6 **York Sample ID:** 18H1109-09

York Project (SDG) No.	Client Project ID	Matrix	Collection Date/Time	Date Received
18H1109	100732401	Soil	August 23, 2018 10:20 am	08/23/2018

Semi-Volatiles, 8270 Comprehensive

Log-in Notes:

Sample Notes:

Sample Prepared by Method: EPA 3550C

CAS No.	Parameter	Result	Flag	Units	Reported to LOD/MDL	LOQ	Dilution	Reference Method	Date/Time Prepared	Date/Time Analyzed	Analyst
117-81-7	Bis(2-ethylhexyl)phthalate	ND		mg/kg dry	0.0447	0.0892	2	EPA 8270D Certifications:	08/28/2018 15:52 CTDOH,NELAC-NY10854,NJDEP,PADEP	08/29/2018 17:43	SR
105-60-2	Caprolactam	ND		mg/kg dry	0.0892	0.178	2	EPA 8270D Certifications:	08/28/2018 15:52 NELAC-NY10854,NJDEP,PADEP	08/29/2018 17:43	SR
86-74-8	**Carbazole**	**0.322**		mg/kg dry	0.0447	0.0892	2	EPA 8270D Certifications:	08/28/2018 15:52 CTDOH,NELAC-NY10854,NJDEP,PADEP	08/29/2018 17:43	SR
218-01-9	**Chrysene**	**5.87**		mg/kg dry	0.559	1.12	25	EPA 8270D Certifications:	08/28/2018 15:52 CTDOH,NELAC-NY10854,NJDEP,PADEP	08/30/2018 10:31	SR
53-70-3	**Dibenzo(a,h)anthracene**	**1.84**		mg/kg dry	0.0447	0.0892	2	EPA 8270D Certifications:	08/28/2018 15:52 CTDOH,NELAC-NY10854,NJDEP,PADEP	08/29/2018 17:43	SR
132-64-9	**Dibenzofuran**	**0.238**		mg/kg dry	0.0447	0.0892	2	EPA 8270D Certifications:	08/28/2018 15:52 CTDOH,NELAC-NY10854,NJDEP,PADEP	08/29/2018 17:43	SR
84-66-2	Diethyl phthalate	ND		mg/kg dry	0.0447	0.0892	2	EPA 8270D Certifications:	08/28/2018 15:52 CTDOH,NELAC-NY10854,NJDEP,PADEP	08/29/2018 17:43	SR
131-11-3	Dimethyl phthalate	ND		mg/kg dry	0.0447	0.0892	2	EPA 8270D Certifications:	08/28/2018 15:52 CTDOH,NELAC-NY10854,NJDEP,PADEP	08/29/2018 17:43	SR
84-74-2	Di-n-butyl phthalate	ND		mg/kg dry	0.0447	0.0892	2	EPA 8270D Certifications:	08/28/2018 15:52 CTDOH,NELAC-NY10854,NJDEP,PADEP	08/29/2018 17:43	SR
117-84-0	Di-n-octyl phthalate	ND		mg/kg dry	0.0447	0.0892	2	EPA 8270D Certifications:	08/28/2018 15:52 CTDOH,NELAC-NY10854,NJDEP,PADEP	08/29/2018 17:43	SR
206-44-0	**Fluoranthene**	**13.8**		mg/kg dry	0.559	1.12	25	EPA 8270D Certifications:	08/28/2018 15:52 CTDOH,NELAC-NY10854,NJDEP,PADEP	08/30/2018 10:31	SR
86-73-7	**Fluorene**	**0.463**		mg/kg dry	0.0447	0.0892	2	EPA 8270D Certifications:	08/28/2018 15:52 NELAC-NY10854,NJDEP,PADEP	08/29/2018 17:43	SR
118-74-1	Hexachlorobenzene	ND		mg/kg dry	0.0447	0.0892	2	EPA 8270D Certifications:	08/28/2018 15:52 CTDOH,NELAC-NY10854,NJDEP,PADEP	08/29/2018 17:43	SR
87-68-3	Hexachlorobutadiene	ND		mg/kg dry	0.0447	0.0892	2	EPA 8270D Certifications:	08/28/2018 15:52 CTDOH,NELAC-NY10854,NJDEP,PADEP	08/29/2018 17:43	SR
77-47-4	Hexachlorocyclopentadiene	ND		mg/kg dry	0.0447	0.0892	2	EPA 8270D Certifications:	08/28/2018 15:52 CTDOH,NELAC-NY10854,NJDEP,PADEP	08/29/2018 17:43	SR
67-72-1	Hexachloroethane	ND		mg/kg dry	0.0447	0.0892	2	EPA 8270D Certifications:	08/28/2018 15:52 CTDOH,NELAC-NY10854,NJDEP,PADEP	08/29/2018 17:43	SR
193-39-5	**Indeno(1,2,3-cd)pyrene**	**4.65**		mg/kg dry	0.559	1.12	25	EPA 8270D Certifications:	08/28/2018 15:52 CTDOH,NELAC-NY10854,NJDEP,PADEP	08/30/2018 10:31	SR
78-59-1	Isophorone	ND		mg/kg dry	0.0447	0.0892	2	EPA 8270D Certifications:	08/28/2018 15:52 CTDOH,NELAC-NY10854,NJDEP,PADEP	08/29/2018 17:43	SR
91-20-3	**Naphthalene**	**0.128**		mg/kg dry	0.0447	0.0892	2	EPA 8270D Certifications:	08/28/2018 15:52 CTDOH,NELAC-NY10854,NJDEP,PADEP	08/29/2018 17:43	SR
98-95-3	Nitrobenzene	ND		mg/kg dry	0.0447	0.0892	2	EPA 8270D Certifications:	08/28/2018 15:52 CTDOH,NELAC-NY10854,NJDEP,PADEP	08/29/2018 17:43	SR
62-75-9	N-Nitrosodimethylamine	ND		mg/kg dry	0.0447	0.0892	2	EPA 8270D Certifications:	08/28/2018 15:52 CTDOH,NELAC-NY10854,NJDEP,PADEP	08/29/2018 17:43	SR
621-64-7	N-nitroso-di-n-propylamine	ND		mg/kg dry	0.0447	0.0892	2	EPA 8270D Certifications:	08/28/2018 15:52 CTDOH,NELAC-NY10854,NJDEP,PADEP	08/29/2018 17:43	SR
86-30-6	N-Nitrosodiphenylamine	ND		mg/kg dry	0.0447	0.0892	2	EPA 8270D Certifications:	08/28/2018 15:52 CTDOH,NELAC-NY10854,NJDEP,PADEP	08/29/2018 17:43	SR

Sample Information

Client Sample ID: 013/LSB-6 **York Sample ID:** 18H1109-09

York Project (SDG) No.	Client Project ID	Matrix	Collection Date/Time	Date Received
18H1109	100732401	Soil	August 23, 2018 10:20 am	08/23/2018

Semi-Volatiles, 8270 Comprehensive

Log-in Notes: **Sample Notes:**

Sample Prepared by Method: EPA 3550C

CAS No.	Parameter	Result	Flag	Units	Reported to LOD/MDL	LOQ	Dilution	Reference Method	Date/Time Prepared	Date/Time Analyzed	Analyst
87-86-5	Pentachlorophenol	ND		mg/kg dry	0.0447	0.0892	2	EPA 8270D Certifications:	08/28/2018 15:52 CTDOH,NELAC-NY10854,NJDEP,PADEP	08/29/2018 17:43	SR
85-01-8	**Phenanthrene**	**7.31**		mg/kg dry	0.559	1.12	25	EPA 8270D Certifications:	08/28/2018 15:52 CTDOH,NELAC-NY10854,NJDEP,PADEP	08/30/2018 10:31	SR
108-95-2	Phenol	ND		mg/kg dry	0.0447	0.0892	2	EPA 8270D Certifications:	08/28/2018 15:52 CTDOH,NELAC-NY10854,NJDEP,PADEP	08/29/2018 17:43	SR
129-00-0	**Pyrene**	**10.9**		mg/kg dry	0.559	1.12	25	EPA 8270D Certifications:	08/28/2018 15:52 CTDOH,NELAC-NY10854,NJDEP,PADEP	08/30/2018 10:31	SR
110-86-1	Pyridine	ND		mg/kg dry	0.179	0.357	2	EPA 8270D Certifications:	08/28/2018 15:52 CTDOH,NELAC-NY10854,NJDEP,PADEP	08/29/2018 17:43	SR

	Surrogate Recoveries	Result	Acceptance Range
367-12-4	*Surrogate: 2-Fluorophenol*	*44.8 %*	*20-108*
4165-62-2	*Surrogate: Phenol-d5*	*48.6 %*	*23-114*
4165-60-0	*Surrogate: Nitrobenzene-d5*	*57.3 %*	*22-108*
321-60-8	*Surrogate: 2-Fluorobiphenyl*	*49.4 %*	*21-113*
118-79-6	*Surrogate: 2,4,6-Tribromophenol*	*75.8 %*	*19-110*
1718-51-0	*Surrogate: Terphenyl-d14*	*53.8 %*	*24-116*

Metals, Target Analyte

Log-in Notes: **Sample Notes:**

Sample Prepared by Method: EPA 3050B

CAS No.	Parameter	Result	Flag	Units	Reported to LOQ	Dilution	Reference Method	Date/Time Prepared	Date/Time Analyzed	Analyst
7429-90-5	**Aluminum**	**6400**		mg/kg dry	5.37	1	EPA 6010C Certifications:	08/28/2018 15:57 CTDOH,NELAC-NY10854,NJDEP,PADEP	08/29/2018 18:14	KML
7440-36-0	Antimony	ND		mg/kg dry	0.537	1	EPA 6010C Certifications:	08/28/2018 15:57 CTDOH,NELAC-NY10854,NJDEP,PADEP	08/29/2018 18:14	KML
7440-38-2	**Arsenic**	**1.65**		mg/kg dry	1.07	1	EPA 6010C Certifications:	08/28/2018 15:57 CTDOH,NELAC-NY10854,NJDEP,PADEP	08/29/2018 18:14	KML
7440-39-3	**Barium**	**47.5**		mg/kg dry	1.07	1	EPA 6010C Certifications:	08/28/2018 15:57 CTDOH,NELAC-NY10854,NJDEP,PADEP	08/29/2018 18:14	KML
7440-41-7	**Beryllium**	**0.145**		mg/kg dry	0.107	1	EPA 6010C Certifications:	08/28/2018 15:57 CTDOH,NELAC-NY10854,NJDEP,PADEP	08/29/2018 18:14	KML
7440-43-9	Cadmium	ND		mg/kg dry	0.322	1	EPA 6010C Certifications:	08/28/2018 15:57 CTDOH,NELAC-NY10854,NJDEP,PADEP	08/29/2018 18:14	KML
7440-70-2	**Calcium**	**18300**		mg/kg dry	5.37	1	EPA 6010C Certifications:	08/28/2018 15:57 CTDOH,NELAC-NY10854,NJDEP,PADEP	08/29/2018 18:14	KML
7440-47-3	**Chromium**	**10.7**		mg/kg dry	0.537	1	EPA 6010C Certifications:	08/28/2018 15:57 CTDOH,NELAC-NY10854,NJDEP,PADEP	08/29/2018 18:14	KML
7440-48-4	**Cobalt**	**5.32**		mg/kg dry	0.537	1	EPA 6010C Certifications:	08/28/2018 15:57 CTDOH,NELAC-NY10854,NJDEP,PADEP	08/29/2018 18:14	KML
7440-50-8	**Copper**	**53.6**		mg/kg dry	0.537	1	EPA 6010C Certifications:	08/28/2018 15:57 CTDOH,NELAC-NY10854,NJDEP,PADEP	08/29/2018 18:14	KML

Sample Information

Client Sample ID: 013/LSB-6 **York Sample ID:** 18H1109-09

York Project (SDG) No.	Client Project ID	Matrix	Collection Date/Time	Date Received
18H1109	100732401	Soil	August 23, 2018 10:20 am	08/23/2018

Metals, Target Analyte

Log-in Notes:

Sample Notes:

Sample Prepared by Method: EPA 3050B

CAS No.	Parameter	Result	Flag	Units	Reported to LOQ	Dilution	Reference Method	Date/Time Prepared	Date/Time Analyzed	Analyst
7439-89-6	**Iron**	**11500**	B	mg/kg dry	2.15	1	EPA 6010C	08/28/2018 15:57	08/29/2018 18:14	KML
							Certifications: CTDOH,NELAC-NY10854,NJDEP,PADEP			
7439-92-1	**Lead**	**79.1**		mg/kg dry	0.537	1	EPA 6010C	08/28/2018 15:57	08/29/2018 18:14	KML
							Certifications: CTDOH,NELAC-NY10854,NJDEP,PADEP			
7439-95-4	**Magnesium**	**5110**		mg/kg dry	5.37	1	EPA 6010C	08/28/2018 15:57	08/29/2018 18:14	KML
							Certifications: CTDOH,NELAC-NY10854,NJDEP,PADEP			
7439-96-5	**Manganese**	**261**		mg/kg dry	0.537	1	EPA 6010C	08/28/2018 15:57	08/29/2018 18:14	KML
							Certifications: CTDOH,NELAC-NY10854,NJDEP,PADEP			
7440-02-0	**Nickel**	**14.0**		mg/kg dry	0.537	1	EPA 6010C	08/28/2018 15:57	08/29/2018 18:14	KML
							Certifications: CTDOH,NELAC-NY10854,NJDEP,PADEP			
7440-09-7	**Potassium**	**1150**		mg/kg dry	5.37	1	EPA 6010C	08/28/2018 15:57	08/29/2018 18:14	KML
							Certifications: CTDOH,NELAC-NY10854,NJDEP,PADEP			
7782-49-2	Selenium	ND		mg/kg dry	1.07	1	EPA 6010C	08/28/2018 15:57	08/29/2018 18:14	KML
							Certifications: CTDOH,NELAC-NY10854,NJDEP,PADEP			
7440-22-4	Silver	ND		mg/kg dry	0.537	1	EPA 6010C	08/28/2018 15:57	08/29/2018 18:14	KML
							Certifications: CTDOH,NELAC-NY10854,NJDEP,PADEP			
7440-23-5	**Sodium**	**828**	B	mg/kg dry	10.7	1	EPA 6010C	08/28/2018 15:57	08/29/2018 18:14	KML
							Certifications: CTDOH,NELAC-NY10854,NJDEP			
7440-28-0	Thallium	ND		mg/kg dry	1.07	1	EPA 6010C	08/28/2018 15:57	08/29/2018 18:14	KML
							Certifications: CTDOH,NELAC-NY10854,NJDEP,PADEP			
7440-62-2	**Vanadium**	**15.0**		mg/kg dry	1.07	1	EPA 6010C	08/28/2018 15:57	08/29/2018 18:14	KML
							Certifications: CTDOH,NELAC-NY10854,NJDEP,PADEP			
7440-66-6	**Zinc**	**65.2**		mg/kg dry	1.61	1	EPA 6010C	08/28/2018 15:57	08/29/2018 18:14	KML
							Certifications: CTDOH,NELAC-NY10854,NJDEP,PADEP			

Mercury by 7473

Log-in Notes:

Sample Notes:

Sample Prepared by Method: EPA 7473 soil

CAS No.	Parameter	Result	Flag	Units	Reported to LOQ	Dilution	Reference Method	Date/Time Prepared	Date/Time Analyzed	Analyst
7439-97-6	**Mercury**	**0.213**		mg/kg dry	0.0322	1	EPA 7473	08/29/2018 09:37	08/29/2018 17:07	SY
							Certifications: CTDOH,NJDEP,NELAC-NY10854,PADEP			

Total Solids

Log-in Notes:

Sample Notes:

Sample Prepared by Method: % Solids Prep

CAS No.	Parameter	Result	Flag	Units	Reported to LOQ	Dilution	Reference Method	Date/Time Prepared	Date/Time Analyzed	Analyst
solids	*** % Solids**	**93.2**		%	0.100	1	SM 2540G	08/29/2018 10:07	08/29/2018 14:41	TAJ
							Certifications: CTDOH			

Chromium, Hexavalent

Log-in Notes:

Sample Notes:

Sample Information

Client Sample ID: 013/LSB-6 **York Sample ID:** 18H1109-09

York Project (SDG) No.	Client Project ID	Matrix	Collection Date/Time	Date Received
18H1109	100732401	Soil	August 23, 2018 10:20 am	08/23/2018

Sample Prepared by Method: EPA SW846-3060

CAS No.	Parameter	Result	Flag	Units	Reported to LOQ	Dilution	Reference Method	Date/Time Prepared	Date/Time Analyzed	Analyst
18540-29-9	Chromium, Hexavalent	ND		mg/kg dry	0.537	1	EPA 7196A	08/29/2018 08:00	08/29/2018 15:35	TJD
							Certifications:	NJDEP,CTDOH,NELAC-NY10854,PADEP		

Sample Information

Client Sample ID: 014/LSB-7 **York Sample ID:** 18H1109-10

York Project (SDG) No.	Client Project ID	Matrix	Collection Date/Time	Date Received
18H1109	100732401	Soil	August 23, 2018 10:35 am	08/23/2018

Volatiles, 8260 Comprehensive

Log-in Notes:

Sample Notes:

Sample Prepared by Method: EPA 5035A

CAS No.	Parameter	Result	Flag	Units	Reported to LOD/MDL	LOQ	Dilution	Reference Method	Date/Time Prepared	Date/Time Analyzed	Analyst
630-20-6	1,1,1,2-Tetrachloroethane	ND		mg/kg dry	0.0023	0.0045	1	EPA 8260C	08/27/2018 07:30	08/27/2018 18:53	RDS
								Certifications:	CTDOH,NELAC-NY10854,NELAC-NY12058,NJDEP,PADEP		
71-55-6	1,1,1-Trichloroethane	ND		mg/kg dry	0.0023	0.0045	1	EPA 8260C	08/27/2018 07:30	08/27/2018 18:53	RDS
								Certifications:	CTDOH,NELAC-NY10854,NELAC-NY12058,NJDEP,PADEP		
79-34-5	1,1,2,2-Tetrachloroethane	ND		mg/kg dry	0.0023	0.0045	1	EPA 8260C	08/27/2018 07:30	08/27/2018 18:53	RDS
								Certifications:	CTDOH,NELAC-NY10854,NELAC-NY12058,NJDEP,PADEP		
76-13-1	1,1,2-Trichloro-1,2,2-trifluoroethane (Freon 113)	ND		mg/kg dry	0.0023	0.0045	1	EPA 8260C	08/27/2018 07:30	08/27/2018 18:53	RDS
								Certifications:	CTDOH,NELAC-NY10854,NELAC-NY12058,NJDEP		
79-00-5	1,1,2-Trichloroethane	ND		mg/kg dry	0.0023	0.0045	1	EPA 8260C	08/27/2018 07:30	08/27/2018 18:53	RDS
								Certifications:	CTDOH,NELAC-NY10854,NELAC-NY12058,NJDEP,PADEP		
75-34-3	1,1-Dichloroethane	ND		mg/kg dry	0.0023	0.0045	1	EPA 8260C	08/27/2018 07:30	08/27/2018 18:53	RDS
								Certifications:	CTDOH,NELAC-NY10854,NELAC-NY12058,NJDEP,PADEP		
75-35-4	1,1-Dichloroethylene	ND		mg/kg dry	0.0023	0.0045	1	EPA 8260C	08/27/2018 07:30	08/27/2018 18:53	RDS
								Certifications:	CTDOH,NELAC-NY10854,NELAC-NY12058,NJDEP,PADEP		
563-58-6	1,1-Dichloropropylene	ND		mg/kg dry	0.0023	0.0045	1	EPA 8260C	08/27/2018 07:30	08/27/2018 18:53	RDS
								Certifications:	NELAC-NY10854,NELAC-NY12058,NJDEP,PADEP		
87-61-6	1,2,3-Trichlorobenzene	ND		mg/kg dry	0.0023	0.0045	1	EPA 8260C	08/27/2018 07:30	08/27/2018 18:53	RDS
								Certifications:	NELAC-NY10854,NELAC-NY12058,NJDEP,PADEP		
96-18-4	1,2,3-Trichloropropane	ND		mg/kg dry	0.0023	0.0045	1	EPA 8260C	08/27/2018 07:30	08/27/2018 18:53	RDS
								Certifications:	NELAC-NY10854,NELAC-NY12058,NJDEP		
120-82-1	1,2,4-Trichlorobenzene	ND		mg/kg dry	0.0023	0.0045	1	EPA 8260C	08/27/2018 07:30	08/27/2018 18:53	RDS
								Certifications:	NELAC-NY10854,NELAC-NY12058,NJDEP,PADEP		
95-63-6	1,2,4-Trimethylbenzene	ND		mg/kg dry	0.0023	0.0045	1	EPA 8260C	08/27/2018 07:30	08/27/2018 18:53	RDS
								Certifications:	CTDOH,NELAC-NY10854,NELAC-NY12058,NJDEP,PADEP		
96-12-8	1,2-Dibromo-3-chloropropane	ND		mg/kg dry	0.0023	0.0045	1	EPA 8260C	08/27/2018 07:30	08/27/2018 18:53	RDS
								Certifications:	CTDOH,NELAC-NY10854,NELAC-NY12058,NJDEP,PADEP		
106-93-4	1,2-Dibromoethane	ND		mg/kg dry	0.0023	0.0045	1	EPA 8260C	08/27/2018 07:30	08/27/2018 18:53	RDS
								Certifications:	CTDOH,NELAC-NY10854,NELAC-NY12058,NJDEP,PADEP		
95-50-1	1,2-Dichlorobenzene	ND		mg/kg dry	0.0023	0.0045	1	EPA 8260C	08/27/2018 07:30	08/27/2018 18:53	RDS
								Certifications:	CTDOH,NELAC-NY10854,NELAC-NY12058,NJDEP,PADEP		

Sample Information

Client Sample ID: 014/LSB-7 **York Sample ID:** 18H1109-10

York Project (SDG) No.	Client Project ID	Matrix	Collection Date/Time	Date Received
18H1109	100732401	Soil	August 23, 2018 10:35 am	08/23/2018

Volatiles, 8260 Comprehensive **Log-in Notes:** **Sample Notes:**

Sample Prepared by Method: EPA 5035A

CAS No.	Parameter	Result	Flag	Units	Reported to LOD/MDL	LOQ	Dilution	Reference Method	Date/Time Prepared	Date/Time Analyzed	Analyst
107-06-2	1,2-Dichloroethane	ND		mg/kg dry	0.0023	0.0045	1	EPA 8260C Certifications:	08/27/2018 07:30 CTDOH,NELAC-NY10854,NELAC-NY12058,NJDEP,PADEP	08/27/2018 18:53	RDS
78-87-5	1,2-Dichloropropane	ND		mg/kg dry	0.0023	0.0045	1	EPA 8260C Certifications:	08/27/2018 07:30 CTDOH,NELAC-NY10854,NELAC-NY12058,NJDEP,PADEP	08/27/2018 18:53	RDS
108-67-8	1,3,5-Trimethylbenzene	ND		mg/kg dry	0.0023	0.0045	1	EPA 8260C Certifications:	08/27/2018 07:30 CTDOH,NELAC-NY10854,NELAC-NY12058,NJDEP,PADEP	08/27/2018 18:53	RDS
541-73-1	1,3-Dichlorobenzene	ND		mg/kg dry	0.0023	0.0045	1	EPA 8260C Certifications:	08/27/2018 07:30 CTDOH,NELAC-NY10854,NELAC-NY12058,NJDEP,PADEP	08/27/2018 18:53	RDS
142-28-9	1,3-Dichloropropane	ND		mg/kg dry	0.0023	0.0045	1	EPA 8260C Certifications:	08/27/2018 07:30 NELAC-NY10854,NELAC-NY12058,NJDEP,PADEP	08/27/2018 18:53	RDS
106-46-7	1,4-Dichlorobenzene	ND		mg/kg dry	0.0023	0.0045	1	EPA 8260C Certifications:	08/27/2018 07:30 CTDOH,NELAC-NY10854,NELAC-NY12058,NJDEP,PADEP	08/27/2018 18:53	RDS
123-91-1	1,4-Dioxane	ND		mg/kg dry	0.045	0.091	1	EPA 8260C Certifications:	08/27/2018 07:30 NELAC-NY10854,NELAC-NY12058,NJDEP,PADEP	08/27/2018 18:53	RDS
594-20-7	2,2-Dichloropropane	ND		mg/kg dry	0.0023	0.0045	1	EPA 8260C Certifications:	08/27/2018 07:30 NELAC-NY10854,NELAC-NY12058,NJDEP	08/27/2018 18:53	RDS
78-93-3	2-Butanone	ND		mg/kg dry	0.0023	0.0045	1	EPA 8260C Certifications:	08/27/2018 07:30 CTDOH,NELAC-NY10854,NELAC-NY12058,NJDEP,PADEP	08/27/2018 18:53	RDS
95-49-8	2-Chlorotoluene	ND		mg/kg dry	0.0023	0.0045	1	EPA 8260C Certifications:	08/27/2018 07:30 CTDOH,NELAC-NY10854,NELAC-NY12058,NJDEP,PADEP	08/27/2018 18:53	RDS
591-78-6	2-Hexanone	ND		mg/kg dry	0.0023	0.0045	1	EPA 8260C Certifications:	08/27/2018 07:30 CTDOH,NELAC-NY10854,NELAC-NY12058,NJDEP,PADEP	08/27/2018 18:53	RDS
106-43-4	4-Chlorotoluene	ND		mg/kg dry	0.0023	0.0045	1	EPA 8260C Certifications:	08/27/2018 07:30 CTDOH,NELAC-NY10854,NELAC-NY12058,NJDEP,PADEP	08/27/2018 18:53	RDS
108-10-1	4-Methyl-2-pentanone	ND		mg/kg dry	0.0023	0.0045	1	EPA 8260C Certifications:	08/27/2018 07:30 CTDOH,NELAC-NY10854,NELAC-NY12058,NJDEP,PADEP	08/27/2018 18:53	RDS
67-64-1	**Acetone**	**0.0064**	CCV-E, SCAL-E, J	mg/kg dry	0.0045	0.0091	1	EPA 8260C Certifications:	08/27/2018 07:30 CTDOH,NELAC-NY10854,NELAC-NY12058,NJDEP,PADEP	08/27/2018 18:53	RDS
107-02-8	Acrolein	ND		mg/kg dry	0.0045	0.0091	1	EPA 8260C Certifications:	08/27/2018 07:30 CTDOH,NELAC-NY10854,NELAC-NY12058,NJDEP,PADEP	08/27/2018 18:53	RDS
107-13-1	Acrylonitrile	ND		mg/kg dry	0.0023	0.0045	1	EPA 8260C Certifications:	08/27/2018 07:30 CTDOH,NELAC-NY10854,NELAC-NY12058,NJDEP,PADEP	08/27/2018 18:53	RDS
71-43-2	Benzene	ND		mg/kg dry	0.0023	0.0045	1	EPA 8260C Certifications:	08/27/2018 07:30 CTDOH,NELAC-NY10854,NELAC-NY12058,NJDEP,PADEP	08/27/2018 18:53	RDS
108-86-1	Bromobenzene	ND		mg/kg dry	0.0023	0.0045	1	EPA 8260C Certifications:	08/27/2018 07:30 NELAC-NY10854,NELAC-NY12058,NJDEP,PADEP	08/27/2018 18:53	RDS
74-97-5	Bromochloromethane	ND		mg/kg dry	0.0023	0.0045	1	EPA 8260C Certifications:	08/27/2018 07:30 NELAC-NY10854,NELAC-NY12058,NJDEP,PADEP	08/27/2018 18:53	RDS
75-27-4	Bromodichloromethane	ND		mg/kg dry	0.0023	0.0045	1	EPA 8260C Certifications:	08/27/2018 07:30 CTDOH,NELAC-NY10854,NELAC-NY12058,NJDEP,PADEP	08/27/2018 18:53	RDS
75-25-2	Bromoform	ND		mg/kg dry	0.0023	0.0045	1	EPA 8260C Certifications:	08/27/2018 07:30 CTDOH,NELAC-NY10854,NELAC-NY12058,NJDEP,PADEP	08/27/2018 18:53	RDS
74-83-9	Bromomethane	ND		mg/kg dry	0.0023	0.0045	1	EPA 8260C Certifications:	08/27/2018 07:30 CTDOH,NELAC-NY10854,NELAC-NY12058,NJDEP,PADEP	08/27/2018 18:53	RDS
75-15-0	Carbon disulfide	ND		mg/kg dry	0.0023	0.0045	1	EPA 8260C Certifications:	08/27/2018 07:30 CTDOH,NELAC-NY10854,NELAC-NY12058,NJDEP,PADEP	08/27/2018 18:53	RDS

Sample Information

Client Sample ID: 014/LSB-7 **York Sample ID:** 18H1109-10

York Project (SDG) No.	Client Project ID	Matrix	Collection Date/Time	Date Received
18H1109	100732401	Soil	August 23, 2018 10:35 am	08/23/2018

Volatiles, 8260 Comprehensive

Log-in Notes:

Sample Notes:

Sample Prepared by Method: EPA 5035A

CAS No.	Parameter	Result	Flag	Units	Reported to LOD/MDL	LOQ	Dilution	Reference Method	Date/Time Prepared	Date/Time Analyzed	Analyst
56-23-5	Carbon tetrachloride	ND		mg/kg dry	0.0023	0.0045	1	EPA 8260C	08/27/2018 07:30	08/27/2018 18:53	RDS
								Certifications:	CTDOH,NELAC-NY10854,NELAC-NY12058,NJDEP,PADEP		
108-90-7	Chlorobenzene	ND		mg/kg dry	0.0023	0.0045	1	EPA 8260C	08/27/2018 07:30	08/27/2018 18:53	RDS
								Certifications:	CTDOH,NELAC-NY10854,NELAC-NY12058,NJDEP,PADEP		
75-00-3	Chloroethane	ND		mg/kg dry	0.0023	0.0045	1	EPA 8260C	08/27/2018 07:30	08/27/2018 18:53	RDS
								Certifications:	CTDOH,NELAC-NY10854,NELAC-NY12058,NJDEP,PADEP		
67-66-3	Chloroform	ND		mg/kg dry	0.0023	0.0045	1	EPA 8260C	08/27/2018 07:30	08/27/2018 18:53	RDS
								Certifications:	CTDOH,NELAC-NY10854,NELAC-NY12058,NJDEP,PADEP		
74-87-3	Chloromethane	ND		mg/kg dry	0.0023	0.0045	1	EPA 8260C	08/27/2018 07:30	08/27/2018 18:53	RDS
								Certifications:	CTDOH,NELAC-NY10854,NELAC-NY12058,NJDEP,PADEP		
156-59-2	cis-1,2-Dichloroethylene	ND		mg/kg dry	0.0023	0.0045	1	EPA 8260C	08/27/2018 07:30	08/27/2018 18:53	RDS
								Certifications:	CTDOH,NELAC-NY10854,NELAC-NY12058,NJDEP,PADEP		
10061-01-5	cis-1,3-Dichloropropylene	ND		mg/kg dry	0.0023	0.0045	1	EPA 8260C	08/27/2018 07:30	08/27/2018 18:53	RDS
								Certifications:	CTDOH,NELAC-NY10854,NELAC-NY12058,NJDEP,PADEP		
110-82-7	Cyclohexane	ND		mg/kg dry	0.0023	0.0045	1	EPA 8260C	08/27/2018 07:30	08/27/2018 18:53	RDS
								Certifications:	NELAC-NY10854,NELAC-NY12058,NJDEP,PADEP		
124-48-1	Dibromochloromethane	ND		mg/kg dry	0.0023	0.0045	1	EPA 8260C	08/27/2018 07:30	08/27/2018 18:53	RDS
								Certifications:	NELAC-NY10854,NELAC-NY12058,NJDEP,PADEP		
74-95-3	Dibromomethane	ND		mg/kg dry	0.0023	0.0045	1	EPA 8260C	08/27/2018 07:30	08/27/2018 18:53	RDS
								Certifications:	NELAC-NY10854,NELAC-NY12058,NJDEP,PADEP		
75-71-8	Dichlorodifluoromethane	ND		mg/kg dry	0.0023	0.0045	1	EPA 8260C	08/27/2018 07:30	08/27/2018 18:53	RDS
								Certifications:	NELAC-NY10854,NELAC-NY12058,NJDEP,PADEP		
100-41-4	Ethyl Benzene	ND		mg/kg dry	0.0023	0.0045	1	EPA 8260C	08/27/2018 07:30	08/27/2018 18:53	RDS
								Certifications:	CTDOH,NELAC-NY10854,NELAC-NY12058,NJDEP,PADEP		
87-68-3	Hexachlorobutadiene	ND		mg/kg dry	0.0023	0.0045	1	EPA 8260C	08/27/2018 07:30	08/27/2018 18:53	RDS
								Certifications:	NELAC-NY10854,NELAC-NY12058,NJDEP,PADEP		
98-82-8	Isopropylbenzene	ND		mg/kg dry	0.0023	0.0045	1	EPA 8260C	08/27/2018 07:30	08/27/2018 18:53	RDS
								Certifications:	CTDOH,NELAC-NY10854,NELAC-NY12058,NJDEP,PADEP		
79-20-9	Methyl acetate	ND		mg/kg dry	0.0023	0.0045	1	EPA 8260C	08/27/2018 07:30	08/27/2018 18:53	RDS
								Certifications:	NELAC-NY10854,NELAC-NY12058,NJDEP,PADEP		
1634-04-4	Methyl tert-butyl ether (MTBE)	ND		mg/kg dry	0.0023	0.0045	1	EPA 8260C	08/27/2018 07:30	08/27/2018 18:53	RDS
								Certifications:	CTDOH,NELAC-NY10854,NELAC-NY12058,NJDEP,PADEP		
108-87-2	Methylcyclohexane	ND		mg/kg dry	0.0023	0.0045	1	EPA 8260C	08/27/2018 07:30	08/27/2018 18:53	RDS
								Certifications:	NELAC-NY10854,NELAC-NY12058,NJDEP,PADEP		
75-09-2	**Methylene chloride**	**0.0046**	J	mg/kg dry	0.0045	0.0091	1	EPA 8260C	08/27/2018 07:30	08/27/2018 18:53	RDS
								Certifications:	CTDOH,NELAC-NY10854,NELAC-NY12058,NJDEP,PADEP		
104-51-8	n-Butylbenzene	ND		mg/kg dry	0.0023	0.0045	1	EPA 8260C	08/27/2018 07:30	08/27/2018 18:53	RDS
								Certifications:	CTDOH,NELAC-NY10854,NELAC-NY12058,NJDEP,PADEP		
103-65-1	n-Propylbenzene	ND		mg/kg dry	0.0023	0.0045	1	EPA 8260C	08/27/2018 07:30	08/27/2018 18:53	RDS
								Certifications:	CTDOH,NELAC-NY10854,NELAC-NY12058,NJDEP,PADEP		
95-47-6	o-Xylene	ND		mg/kg dry	0.0023	0.0045	1	EPA 8260C	08/27/2018 07:30	08/27/2018 18:53	RDS
								Certifications:	CTDOH,NELAC-NY10854,NELAC-NY12058,PADEP		
179601-23-1	p- & m- Xylenes	ND		mg/kg dry	0.0045	0.0091	1	EPA 8260C	08/27/2018 07:30	08/27/2018 18:53	RDS
								Certifications:	CTDOH,NELAC-NY10854,NELAC-NY12058,PADEP		
99-87-6	p-Isopropyltoluene	ND		mg/kg dry	0.0023	0.0045	1	EPA 8260C	08/27/2018 07:30	08/27/2018 18:53	RDS
								Certifications:	CTDOH,NELAC-NY10854,NELAC-NY12058,NJDEP,PADEP		

Sample Information

Client Sample ID: 014/LSB-7 **York Sample ID:** 18H1109-10

York Project (SDG) No.	Client Project ID	Matrix	Collection Date/Time	Date Received
18H1109	100732401	Soil	August 23, 2018 10:35 am	08/23/2018

Volatiles, 8260 Comprehensive

Log-in Notes:

Sample Notes:

Sample Prepared by Method: EPA 5035A

CAS No.	Parameter	Result	Flag	Units	Reported to LOD/MDL	LOQ	Dilution	Reference Method	Date/Time Prepared	Date/Time Analyzed	Analyst
135-98-8	sec-Butylbenzene	ND		mg/kg dry	0.0023	0.0045	1	EPA 8260C Certifications:	08/27/2018 07:30 CTDOH,NELAC-NY10854,NELAC-NY12058,NJDEP,PADEP	08/27/2018 18:53	RDS
100-42-5	Styrene	ND		mg/kg dry	0.0023	0.0045	1	EPA 8260C Certifications:	08/27/2018 07:30 CTDOH,NELAC-NY10854,NELAC-NY12058,NJDEP,PADEP	08/27/2018 18:53	RDS
75-65-0	tert-Butyl alcohol (TBA)	ND		mg/kg dry	0.0023	0.0045	1	EPA 8260C Certifications:	08/27/2018 07:30 NELAC-NY10854,NELAC-NY12058,NJDEP,PADEP	08/27/2018 18:53	RDS
98-06-6	tert-Butylbenzene	ND		mg/kg dry	0.0023	0.0045	1	EPA 8260C Certifications:	08/27/2018 07:30 CTDOH,NELAC-NY10854,NELAC-NY12058,NJDEP,PADEP	08/27/2018 18:53	RDS
127-18-4	Tetrachloroethylene	ND		mg/kg dry	0.0023	0.0045	1	EPA 8260C Certifications:	08/27/2018 07:30 CTDOH,NELAC-NY10854,NELAC-NY12058,NJDEP,PADEP	08/27/2018 18:53	RDS
108-88-3	Toluene	ND		mg/kg dry	0.0023	0.0045	1	EPA 8260C Certifications:	08/27/2018 07:30 CTDOH,NELAC-NY10854,NELAC-NY12058,NJDEP,PADEP	08/27/2018 18:53	RDS
156-60-5	trans-1,2-Dichloroethylene	ND		mg/kg dry	0.0023	0.0045	1	EPA 8260C Certifications:	08/27/2018 07:30 CTDOH,NELAC-NY10854,NELAC-NY12058,NJDEP,PADEP	08/27/2018 18:53	RDS
10061-02-6	trans-1,3-Dichloropropylene	ND		mg/kg dry	0.0023	0.0045	1	EPA 8260C Certifications:	08/27/2018 07:30 CTDOH,NELAC-NY10854,NELAC-NY12058,NJDEP,PADEP	08/27/2018 18:53	RDS
79-01-6	Trichloroethylene	ND		mg/kg dry	0.0023	0.0045	1	EPA 8260C Certifications:	08/27/2018 07:30 CTDOH,NELAC-NY10854,NELAC-NY12058,NJDEP,PADEP	08/27/2018 18:53	RDS
75-69-4	Trichlorofluoromethane	ND		mg/kg dry	0.0023	0.0045	1	EPA 8260C Certifications:	08/27/2018 07:30 CTDOH,NELAC-NY10854,NELAC-NY12058,NJDEP,PADEP	08/27/2018 18:53	RDS
108-05-4	Vinyl acetate	ND		mg/kg dry	0.0023	0.0045	1	EPA 8260C Certifications:	08/27/2018 07:30 NELAC-NY10854,NELAC-NY12058,NJDEP,PADEP	08/27/2018 18:53	RDS
75-01-4	Vinyl Chloride	ND		mg/kg dry	0.0023	0.0045	1	EPA 8260C Certifications:	08/27/2018 07:30 CTDOH,NELAC-NY10854,NELAC-NY12058,NJDEP,PADEP	08/27/2018 18:53	RDS
1330-20-7	Xylenes, Total	ND		mg/kg dry	0.0068	0.014	1	EPA 8260C Certifications:	08/27/2018 07:30 CTDOH,NELAC-NY10854,NELAC-NY12058,NJDEP	08/27/2018 18:53	RDS

	Surrogate Recoveries	Result	Acceptance Range
17060-07-0	*Surrogate: 1,2-Dichloroethane-d4*	*104 %*	*77-125*
2037-26-5	*Surrogate: Toluene-d8*	*97.5 %*	*85-120*
460-00-4	*Surrogate: p-Bromofluorobenzene*	*103 %*	*76-130*

Semi-Volatiles, 8270 Comprehensive

Log-in Notes:

Sample Notes:

Sample Prepared by Method: EPA 3550C

CAS No.	Parameter	Result	Flag	Units	Reported to LOD/MDL	LOQ	Dilution	Reference Method	Date/Time Prepared	Date/Time Analyzed	Analyst
92-52-4	1,1-Biphenyl	ND		mg/kg dry	0.0440	0.0878	2	EPA 8270D Certifications:	08/28/2018 15:52 NELAC-NY10854,NJDEP,PADEP	08/29/2018 18:13	SR
95-94-3	1,2,4,5-Tetrachlorobenzene	ND		mg/kg dry	0.0878	0.175	2	EPA 8270D Certifications:	08/28/2018 15:52 NELAC-NY10854,NJDEP,PADEP	08/29/2018 18:13	SR
120-82-1	1,2,4-Trichlorobenzene	ND		mg/kg dry	0.0440	0.0878	2	EPA 8270D Certifications:	08/28/2018 15:52 CTDOH,NELAC-NY10854,NJDEP,PADEP	08/29/2018 18:13	SR
95-50-1	1,2-Dichlorobenzene	ND		mg/kg dry	0.0440	0.0878	2	EPA 8270D Certifications:	08/28/2018 15:52 NELAC-NY10854,PADEP	08/29/2018 18:13	SR
122-66-7	1,2-Diphenylhydrazine (as Azobenzene)	ND		mg/kg dry	0.0440	0.0878	2	EPA 8270D Certifications:	08/28/2018 15:52 NELAC-NY10854,NJDEP,PADEP	08/29/2018 18:13	SR

Sample Information

Client Sample ID: 014/LSB-7 **York Sample ID:** 18H1109-10

York Project (SDG) No.	Client Project ID	Matrix	Collection Date/Time	Date Received
18H1109	100732401	Soil	August 23, 2018 10:35 am	08/23/2018

Semi-Volatiles, 8270 Comprehensive

Log-in Notes:

Sample Notes:

Sample Prepared by Method: EPA 3550C

CAS No.	Parameter	Result	Flag	Units	Reported to LOD/MDL	LOQ	Dilution	Reference Method	Date/Time Prepared	Date/Time Analyzed	Analyst
541-73-1	1,3-Dichlorobenzene	ND		mg/kg dry	0.0440	0.0878	2	EPA 8270D Certifications: NELAC-NY10854,PADEP	08/28/2018 15:52	08/29/2018 18:13	SR
106-46-7	1,4-Dichlorobenzene	ND		mg/kg dry	0.0440	0.0878	2	EPA 8270D Certifications: NELAC-NY10854,PADEP	08/28/2018 15:52	08/29/2018 18:13	SR
58-90-2	2,3,4,6-Tetrachlorophenol	ND		mg/kg dry	0.0878	0.175	2	EPA 8270D Certifications: NELAC-NY10854,NJDEP,PADEP	08/28/2018 15:52	08/29/2018 18:13	SR
95-95-4	2,4,5-Trichlorophenol	ND		mg/kg dry	0.0440	0.0878	2	EPA 8270D Certifications: CTDOH,NELAC-NY10854,NJDEP,PADEP	08/28/2018 15:52	08/29/2018 18:13	SR
88-06-2	2,4,6-Trichlorophenol	ND		mg/kg dry	0.0440	0.0878	2	EPA 8270D Certifications: CTDOH,NELAC-NY10854,NJDEP,PADEP	08/28/2018 15:52	08/29/2018 18:13	SR
120-83-2	2,4-Dichlorophenol	ND		mg/kg dry	0.0440	0.0878	2	EPA 8270D Certifications: CTDOH,NELAC-NY10854,NJDEP,PADEP	08/28/2018 15:52	08/29/2018 18:13	SR
105-67-9	2,4-Dimethylphenol	ND		mg/kg dry	0.0440	0.0878	2	EPA 8270D Certifications: CTDOH,NELAC-NY10854,NJDEP,PADEP	08/28/2018 15:52	08/29/2018 18:13	SR
51-28-5	2,4-Dinitrophenol	ND		mg/kg dry	0.0878	0.175	2	EPA 8270D Certifications: CTDOH,NELAC-NY10854,NJDEP,PADEP	08/28/2018 15:52	08/29/2018 18:13	SR
121-14-2	2,4-Dinitrotoluene	ND		mg/kg dry	0.0440	0.0878	2	EPA 8270D Certifications: CTDOH,NELAC-NY10854,NJDEP,PADEP	08/28/2018 15:52	08/29/2018 18:13	SR
606-20-2	2,6-Dinitrotoluene	ND		mg/kg dry	0.0440	0.0878	2	EPA 8270D Certifications: CTDOH,NELAC-NY10854,NJDEP,PADEP	08/28/2018 15:52	08/29/2018 18:13	SR
91-58-7	2-Chloronaphthalene	ND		mg/kg dry	0.0440	0.0878	2	EPA 8270D Certifications: CTDOH,NELAC-NY10854,NJDEP,PADEP	08/28/2018 15:52	08/29/2018 18:13	SR
95-57-8	2-Chlorophenol	ND		mg/kg dry	0.0440	0.0878	2	EPA 8270D Certifications: CTDOH,NELAC-NY10854,NJDEP,PADEP	08/28/2018 15:52	08/29/2018 18:13	SR
91-57-6	**2-Methylnaphthalene**	**0.0512**	J	mg/kg dry	0.0440	0.0878	2	EPA 8270D Certifications: CTDOH,NELAC-NY10854,NJDEP,PADEP	08/28/2018 15:52	08/29/2018 18:13	SR
95-48-7	2-Methylphenol	ND		mg/kg dry	0.0440	0.0878	2	EPA 8270D Certifications: CTDOH,NELAC-NY10854,NJDEP,PADEP	08/28/2018 15:52	08/29/2018 18:13	SR
88-74-4	2-Nitroaniline	ND		mg/kg dry	0.0878	0.175	2	EPA 8270D Certifications: CTDOH,NELAC-NY10854,NJDEP,PADEP	08/28/2018 15:52	08/29/2018 18:13	SR
88-75-5	2-Nitrophenol	ND		mg/kg dry	0.0440	0.0878	2	EPA 8270D Certifications: CTDOH,NELAC-NY10854,NJDEP,PADEP	08/28/2018 15:52	08/29/2018 18:13	SR
65794-96-9	3- & 4-Methylphenols	ND		mg/kg dry	0.0440	0.0878	2	EPA 8270D Certifications: CTDOH,NELAC-NY10854,NJDEP,PADEP	08/28/2018 15:52	08/29/2018 18:13	SR
91-94-1	3,3-Dichlorobenzidine	ND		mg/kg dry	0.0440	0.0878	2	EPA 8270D Certifications: NELAC-NY10854,NJDEP,PADEP	08/28/2018 15:52	08/29/2018 18:13	SR
99-09-2	3-Nitroaniline	ND		mg/kg dry	0.0878	0.175	2	EPA 8270D Certifications: CTDOH,NELAC-NY10854,NJDEP,PADEP	08/28/2018 15:52	08/29/2018 18:13	SR
534-52-1	4,6-Dinitro-2-methylphenol	ND		mg/kg dry	0.0878	0.175	2	EPA 8270D Certifications: CTDOH,NELAC-NY10854,NJDEP,PADEP	08/28/2018 15:52	08/29/2018 18:13	SR
101-55-3	4-Bromophenyl phenyl ether	ND		mg/kg dry	0.0440	0.0878	2	EPA 8270D Certifications: CTDOH,NELAC-NY10854,NJDEP,PADEP	08/28/2018 15:52	08/29/2018 18:13	SR
59-50-7	4-Chloro-3-methylphenol	ND		mg/kg dry	0.0440	0.0878	2	EPA 8270D Certifications: CTDOH,NELAC-NY10854,NJDEP,PADEP	08/28/2018 15:52	08/29/2018 18:13	SR
106-47-8	4-Chloroaniline	ND		mg/kg dry	0.0440	0.0878	2	EPA 8270D Certifications: CTDOH,NELAC-NY10854,NJDEP,PADEP	08/28/2018 15:52	08/29/2018 18:13	SR

Sample Information

Client Sample ID: 014/LSB-7 **York Sample ID:** 18H1109-10

York Project (SDG) No.	Client Project ID	Matrix	Collection Date/Time	Date Received
18H1109	100732401	Soil	August 23, 2018 10:35 am	08/23/2018

Semi-Volatiles, 8270 Comprehensive

Log-in Notes:

Sample Notes:

Sample Prepared by Method: EPA 3550C

CAS No.	Parameter	Result	Flag	Units	Reported to LOD/MDL	LOQ	Dilution	Reference Method	Date/Time Prepared	Date/Time Analyzed	Analyst
7005-72-3	4-Chlorophenyl phenyl ether	ND		mg/kg dry	0.0440	0.0878	2	EPA 8270D Certifications:	08/28/2018 15:52 CTDOH,NELAC-NY10854,NJDEP,PADEP	08/29/2018 18:13	SR
100-01-6	4-Nitroaniline	ND		mg/kg dry	0.0878	0.175	2	EPA 8270D Certifications:	08/28/2018 15:52 CTDOH,NELAC-NY10854,NJDEP,PADEP	08/29/2018 18:13	SR
100-02-7	4-Nitrophenol	ND		mg/kg dry	0.0878	0.175	2	EPA 8270D Certifications:	08/28/2018 15:52 CTDOH,NELAC-NY10854,NJDEP,PADEP	08/29/2018 18:13	SR
83-32-9	**Acenaphthene**	**0.145**		mg/kg dry	0.0440	0.0878	2	EPA 8270D Certifications:	08/28/2018 15:52 CTDOH,NELAC-NY10854,NJDEP,PADEP	08/29/2018 18:13	SR
208-96-8	**Acenaphthylene**	**1.02**		mg/kg dry	0.0440	0.0878	2	EPA 8270D Certifications:	08/28/2018 15:52 CTDOH,NELAC-NY10854,NJDEP,PADEP	08/29/2018 18:13	SR
98-86-2	Acetophenone	ND		mg/kg dry	0.0440	0.0878	2	EPA 8270D Certifications:	08/28/2018 15:52 NELAC-NY10854,NJDEP,PADEP	08/29/2018 18:13	SR
62-53-3	Aniline	ND		mg/kg dry	0.176	0.352	2	EPA 8270D Certifications:	08/28/2018 15:52 NELAC-NY10854,NJDEP,PADEP	08/29/2018 18:13	SR
120-12-7	**Anthracene**	**0.696**		mg/kg dry	0.0440	0.0878	2	EPA 8270D Certifications:	08/28/2018 15:52 CTDOH,NELAC-NY10854,NJDEP,PADEP	08/29/2018 18:13	SR
1912-24-9	Atrazine	ND		mg/kg dry	0.0440	0.0878	2	EPA 8270D Certifications:	08/28/2018 15:52 NELAC-NY10854,NJDEP,PADEP	08/29/2018 18:13	SR
100-52-7	Benzaldehyde	ND		mg/kg dry	0.0440	0.0878	2	EPA 8270D Certifications:	08/28/2018 15:52 NELAC-NY10854,NJDEP,PADEP	08/29/2018 18:13	SR
92-87-5	Benzidine	ND		mg/kg dry	0.176	0.352	2	EPA 8270D Certifications:	08/28/2018 15:52 CTDOH,NELAC-NY10854,PADEP	08/29/2018 18:13	SR
56-55-3	**Benzo(a)anthracene**	**3.24**		mg/kg dry	0.220	0.439	10	EPA 8270D Certifications:	08/28/2018 15:52 CTDOH,NELAC-NY10854,NJDEP,PADEP	08/30/2018 11:01	SR
50-32-8	**Benzo(a)pyrene**	**3.94**		mg/kg dry	0.220	0.439	10	EPA 8270D Certifications:	08/28/2018 15:52 CTDOH,NELAC-NY10854,NJDEP,PADEP	08/30/2018 11:01	SR
205-99-2	**Benzo(b)fluoranthene**	**3.37**		mg/kg dry	0.220	0.439	10	EPA 8270D Certifications:	08/28/2018 15:52 CTDOH,NELAC-NY10854,NJDEP,PADEP	08/30/2018 11:01	SR
191-24-2	**Benzo(g,h,i)perylene**	**2.12**		mg/kg dry	0.0440	0.0878	2	EPA 8270D Certifications:	08/28/2018 15:52 CTDOH,NELAC-NY10854,NJDEP,PADEP	08/29/2018 18:13	SR
207-08-9	**Benzo(k)fluoranthene**	**3.18**		mg/kg dry	0.220	0.439	10	EPA 8270D Certifications:	08/28/2018 15:52 CTDOH,NELAC-NY10854,NJDEP,PADEP	08/30/2018 11:01	SR
65-85-0	Benzoic acid	ND		mg/kg dry	0.0440	0.0878	2	EPA 8270D Certifications:	08/28/2018 15:52 NELAC-NY10854,NJDEP,PADEP	08/29/2018 18:13	SR
100-51-6	Benzyl alcohol	ND		mg/kg dry	0.0440	0.0878	2	EPA 8270D Certifications:	08/28/2018 15:52 NELAC-NY10854,NJDEP,PADEP	08/29/2018 18:13	SR
85-68-7	Benzyl butyl phthalate	ND		mg/kg dry	0.0440	0.0878	2	EPA 8270D Certifications:	08/28/2018 15:52 CTDOH,NELAC-NY10854,NJDEP,PADEP	08/29/2018 18:13	SR
111-91-1	Bis(2-chloroethoxy)methane	ND		mg/kg dry	0.0440	0.0878	2	EPA 8270D Certifications:	08/28/2018 15:52 CTDOH,NELAC-NY10854,NJDEP,PADEP	08/29/2018 18:13	SR
111-44-4	Bis(2-chloroethyl)ether	ND		mg/kg dry	0.0440	0.0878	2	EPA 8270D Certifications:	08/28/2018 15:52 CTDOH,NELAC-NY10854,NJDEP,PADEP	08/29/2018 18:13	SR
108-60-1	Bis(2-chloroisopropyl)ether	ND		mg/kg dry	0.0440	0.0878	2	EPA 8270D Certifications:	08/28/2018 15:52 CTDOH,NELAC-NY10854,NJDEP,PADEP	08/29/2018 18:13	SR
117-81-7	Bis(2-ethylhexyl)phthalate	ND		mg/kg dry	0.0440	0.0878	2	EPA 8270D Certifications:	08/28/2018 15:52 CTDOH,NELAC-NY10854,NJDEP,PADEP	08/29/2018 18:13	SR

Sample Information

Client Sample ID: 014/LSB-7 **York Sample ID:** 18H1109-10

York Project (SDG) No.	Client Project ID	Matrix	Collection Date/Time	Date Received
18H1109	100732401	Soil	August 23, 2018 10:35 am	08/23/2018

Semi-Volatiles, 8270 Comprehensive

Log-in Notes:

Sample Notes:

Sample Prepared by Method: EPA 3550C

CAS No.	Parameter	Result	Flag	Units	Reported to LOD/MDL	LOQ	Dilution	Reference Method	Date/Time Prepared	Date/Time Analyzed	Analyst
105-60-2	Caprolactam	ND		mg/kg dry	0.0878	0.175	2	EPA 8270D Certifications: NELAC-NY10854,NJDEP,PADEP	08/28/2018 15:52	08/29/2018 18:13	SR
86-74-8	**Carbazole**	**0.211**		mg/kg dry	0.0440	0.0878	2	EPA 8270D Certifications: CTDOH,NELAC-NY10854,NJDEP,PADEP	08/28/2018 15:52	08/29/2018 18:13	SR
218-01-9	**Chrysene**	**3.98**		mg/kg dry	0.220	0.439	10	EPA 8270D Certifications: CTDOH,NELAC-NY10854,NJDEP,PADEP	08/28/2018 15:52	08/30/2018 11:01	SR
53-70-3	**Dibenzo(a,h)anthracene**	**0.832**		mg/kg dry	0.0440	0.0878	2	EPA 8270D Certifications: CTDOH,NELAC-NY10854,NJDEP,PADEP	08/28/2018 15:52	08/29/2018 18:13	SR
132-64-9	**Dibenzofuran**	**0.0674**	J	mg/kg dry	0.0440	0.0878	2	EPA 8270D Certifications: CTDOH,NELAC-NY10854,NJDEP,PADEP	08/28/2018 15:52	08/29/2018 18:13	SR
84-66-2	Diethyl phthalate	ND		mg/kg dry	0.0440	0.0878	2	EPA 8270D Certifications: CTDOH,NELAC-NY10854,NJDEP,PADEP	08/28/2018 15:52	08/29/2018 18:13	SR
131-11-3	Dimethyl phthalate	ND		mg/kg dry	0.0440	0.0878	2	EPA 8270D Certifications: CTDOH,NELAC-NY10854,NJDEP,PADEP	08/28/2018 15:52	08/29/2018 18:13	SR
84-74-2	Di-n-butyl phthalate	ND		mg/kg dry	0.0440	0.0878	2	EPA 8270D Certifications: CTDOH,NELAC-NY10854,NJDEP,PADEP	08/28/2018 15:52	08/29/2018 18:13	SR
117-84-0	Di-n-octyl phthalate	ND		mg/kg dry	0.0440	0.0878	2	EPA 8270D Certifications: CTDOH,NELAC-NY10854,NJDEP,PADEP	08/28/2018 15:52	08/29/2018 18:13	SR
206-44-0	**Fluoranthene**	**7.98**		mg/kg dry	0.220	0.439	10	EPA 8270D Certifications: CTDOH,NELAC-NY10854,NJDEP,PADEP	08/28/2018 15:52	08/30/2018 11:01	SR
86-73-7	**Fluorene**	**0.182**		mg/kg dry	0.0440	0.0878	2	EPA 8270D Certifications: NELAC-NY10854,NJDEP,PADEP	08/28/2018 15:52	08/29/2018 18:13	SR
118-74-1	Hexachlorobenzene	ND		mg/kg dry	0.0440	0.0878	2	EPA 8270D Certifications: CTDOH,NELAC-NY10854,NJDEP,PADEP	08/28/2018 15:52	08/29/2018 18:13	SR
87-68-3	Hexachlorobutadiene	ND		mg/kg dry	0.0440	0.0878	2	EPA 8270D Certifications: CTDOH,NELAC-NY10854,NJDEP,PADEP	08/28/2018 15:52	08/29/2018 18:13	SR
77-47-4	Hexachlorocyclopentadiene	ND		mg/kg dry	0.0440	0.0878	2	EPA 8270D Certifications: CTDOH,NELAC-NY10854,NJDEP,PADEP	08/28/2018 15:52	08/29/2018 18:13	SR
67-72-1	Hexachloroethane	ND		mg/kg dry	0.0440	0.0878	2	EPA 8270D Certifications: CTDOH,NELAC-NY10854,NJDEP,PADEP	08/28/2018 15:52	08/29/2018 18:13	SR
193-39-5	**Indeno(1,2,3-cd)pyrene**	**2.07**		mg/kg dry	0.0440	0.0878	2	EPA 8270D Certifications: CTDOH,NELAC-NY10854,NJDEP,PADEP	08/28/2018 15:52	08/29/2018 18:13	SR
78-59-1	Isophorone	ND		mg/kg dry	0.0440	0.0878	2	EPA 8270D Certifications: CTDOH,NELAC-NY10854,NJDEP,PADEP	08/28/2018 15:52	08/29/2018 18:13	SR
91-20-3	Naphthalene	ND		mg/kg dry	0.0440	0.0878	2	EPA 8270D Certifications: CTDOH,NELAC-NY10854,NJDEP,PADEP	08/28/2018 15:52	08/29/2018 18:13	SR
98-95-3	Nitrobenzene	ND		mg/kg dry	0.0440	0.0878	2	EPA 8270D Certifications: CTDOH,NELAC-NY10854,NJDEP,PADEP	08/28/2018 15:52	08/29/2018 18:13	SR
62-75-9	N-Nitrosodimethylamine	ND		mg/kg dry	0.0440	0.0878	2	EPA 8270D Certifications: CTDOH,NELAC-NY10854,NJDEP,PADEP	08/28/2018 15:52	08/29/2018 18:13	SR
621-64-7	N-nitroso-di-n-propylamine	ND		mg/kg dry	0.0440	0.0878	2	EPA 8270D Certifications: CTDOH,NELAC-NY10854,NJDEP,PADEP	08/28/2018 15:52	08/29/2018 18:13	SR
86-30-6	N-Nitrosodiphenylamine	ND		mg/kg dry	0.0440	0.0878	2	EPA 8270D Certifications: CTDOH,NELAC-NY10854,NJDEP,PADEP	08/28/2018 15:52	08/29/2018 18:13	SR
87-86-5	Pentachlorophenol	ND		mg/kg dry	0.0440	0.0878	2	EPA 8270D Certifications: CTDOH,NELAC-NY10854,NJDEP,PADEP	08/28/2018 15:52	08/29/2018 18:13	SR

Sample Information

Client Sample ID: 014/LSB-7 **York Sample ID:** 18H1109-10

York Project (SDG) No.	Client Project ID	Matrix	Collection Date/Time	Date Received
18H1109	100732401	Soil	August 23, 2018 10:35 am	08/23/2018

Semi-Volatiles, 8270 Comprehensive

Log-in Notes: **Sample Notes:**

Sample Prepared by Method: EPA 3550C

CAS No.	Parameter	Result	Flag	Units	Reported to LOD/MDL	LOQ	Dilution	Reference Method	Date/Time Prepared	Date/Time Analyzed	Analyst
85-01-8	**Phenanthrene**	**3.92**		mg/kg dry	0.220	0.439	10	EPA 8270D	08/28/2018 15:52	08/30/2018 11:01	SR
								Certifications:	CTDOH,NELAC-NY10854,NJDEP,PADEP		
108-95-2	Phenol	ND		mg/kg dry	0.0440	0.0878	2	EPA 8270D	08/28/2018 15:52	08/29/2018 18:13	SR
								Certifications:	CTDOH,NELAC-NY10854,NJDEP,PADEP		
129-00-0	**Pyrene**	**7.17**		mg/kg dry	0.220	0.439	10	EPA 8270D	08/28/2018 15:52	08/30/2018 11:01	SR
								Certifications:	CTDOH,NELAC-NY10854,NJDEP,PADEP		
110-86-1	Pyridine	ND		mg/kg dry	0.176	0.352	2	EPA 8270D	08/28/2018 15:52	08/29/2018 18:13	SR
								Certifications:	CTDOH,NELAC-NY10854,NJDEP,PADEP		

	Surrogate Recoveries	Result		Acceptance Range
367-12-4	*Surrogate: 2-Fluorophenol*	*20.4 %*		*20-108*
4165-62-2	*Surrogate: Phenol-d5*	*48.2 %*		*23-114*
4165-60-0	*Surrogate: Nitrobenzene-d5*	*50.5 %*		*22-108*
321-60-8	*Surrogate: 2-Fluorobiphenyl*	*68.6 %*		*21-113*
118-79-6	*Surrogate: 2,4,6-Tribromophenol*	*10.6 %*	S-08	*19-110*
1718-51-0	*Surrogate: Terphenyl-d14*	*94.7 %*		*24-116*

Metals, Target Analyte

Log-in Notes: **Sample Notes:**

Sample Prepared by Method: EPA 3050B

CAS No.	Parameter	Result	Flag	Units	Reported to LOQ	Dilution	Reference Method	Date/Time Prepared	Date/Time Analyzed	Analyst
7429-90-5	**Aluminum**	**5160**		mg/kg dry	5.29	1	EPA 6010C	08/28/2018 15:57	08/29/2018 18:16	KML
							Certifications:	CTDOH,NELAC-NY10854,NJDEP,PADEP		
7440-36-0	**Antimony**	**0.550**		mg/kg dry	0.529	1	EPA 6010C	08/28/2018 15:57	08/29/2018 18:16	KML
							Certifications:	CTDOH,NELAC-NY10854,NJDEP,PADEP		
7440-38-2	**Arsenic**	**1.72**		mg/kg dry	1.06	1	EPA 6010C	08/28/2018 15:57	08/29/2018 18:16	KML
							Certifications:	CTDOH,NELAC-NY10854,NJDEP,PADEP		
7440-39-3	**Barium**	**57.8**		mg/kg dry	1.06	1	EPA 6010C	08/28/2018 15:57	08/29/2018 18:16	KML
							Certifications:	CTDOH,NELAC-NY10854,NJDEP,PADEP		
7440-41-7	**Beryllium**	**0.182**		mg/kg dry	0.106	1	EPA 6010C	08/28/2018 15:57	08/29/2018 18:16	KML
							Certifications:	CTDOH,NELAC-NY10854,NJDEP,PADEP		
7440-43-9	Cadmium	ND		mg/kg dry	0.317	1	EPA 6010C	08/28/2018 15:57	08/29/2018 18:16	KML
							Certifications:	CTDOH,NELAC-NY10854,NJDEP,PADEP		
7440-70-2	**Calcium**	**8960**		mg/kg dry	5.29	1	EPA 6010C	08/28/2018 15:57	08/29/2018 18:16	KML
							Certifications:	CTDOH,NELAC-NY10854,NJDEP,PADEP		
7440-47-3	**Chromium**	**11.4**		mg/kg dry	0.529	1	EPA 6010C	08/28/2018 15:57	08/29/2018 18:16	KML
							Certifications:	CTDOH,NELAC-NY10854,NJDEP,PADEP		
7440-48-4	**Cobalt**	**6.56**		mg/kg dry	0.529	1	EPA 6010C	08/28/2018 15:57	08/29/2018 18:16	KML
							Certifications:	CTDOH,NELAC-NY10854,NJDEP,PADEP		
7440-50-8	**Copper**	**32.7**		mg/kg dry	0.529	1	EPA 6010C	08/28/2018 15:57	08/29/2018 18:16	KML
							Certifications:	CTDOH,NELAC-NY10854,NJDEP,PADEP		
7439-89-6	**Iron**	**8360**	B	mg/kg dry	2.12	1	EPA 6010C	08/28/2018 15:57	08/29/2018 18:16	KML
							Certifications:	CTDOH,NELAC-NY10854,NJDEP,PADEP		

Sample Information

Client Sample ID: 014/LSB-7 **York Sample ID:** 18H1109-10

York Project (SDG) No.	Client Project ID	Matrix	Collection Date/Time	Date Received
18H1109	100732401	Soil	August 23, 2018 10:35 am	08/23/2018

Metals, Target Analyte

Log-in Notes:

Sample Notes:

Sample Prepared by Method: EPA 3050B

CAS No.	Parameter	Result	Flag	Units	Reported to LOQ	Dilution	Reference Method	Date/Time Prepared	Date/Time Analyzed	Analyst
7439-92-1	**Lead**	**40.5**		mg/kg dry	0.529	1	EPA 6010C	08/28/2018 15:57	08/29/2018 18:16	KML
							Certifications: CTDOH,NELAC-NY10854,NJDEP,PADEP			
7439-95-4	**Magnesium**	**2310**		mg/kg dry	5.29	1	EPA 6010C	08/28/2018 15:57	08/29/2018 18:16	KML
							Certifications: CTDOH,NELAC-NY10854,NJDEP,PADEP			
7439-96-5	**Manganese**	**369**		mg/kg dry	0.529	1	EPA 6010C	08/28/2018 15:57	08/29/2018 18:16	KML
							Certifications: CTDOH,NELAC-NY10854,NJDEP,PADEP			
7440-02-0	**Nickel**	**23.3**		mg/kg dry	0.529	1	EPA 6010C	08/28/2018 15:57	08/29/2018 18:16	KML
							Certifications: CTDOH,NELAC-NY10854,NJDEP,PADEP			
7440-09-7	**Potassium**	**876**		mg/kg dry	5.29	1	EPA 6010C	08/28/2018 15:57	08/29/2018 18:16	KML
							Certifications: CTDOH,NELAC-NY10854,NJDEP,PADEP			
7782-49-2	Selenium	ND		mg/kg dry	1.06	1	EPA 6010C	08/28/2018 15:57	08/29/2018 18:16	KML
							Certifications: CTDOH,NELAC-NY10854,NJDEP,PADEP			
7440-22-4	Silver	ND		mg/kg dry	0.529	1	EPA 6010C	08/28/2018 15:57	08/29/2018 18:16	KML
							Certifications: CTDOH,NELAC-NY10854,NJDEP,PADEP			
7440-23-5	**Sodium**	**324**	B	mg/kg dry	10.6	1	EPA 6010C	08/28/2018 15:57	08/29/2018 18:16	KML
							Certifications: CTDOH,NELAC-NY10854,NJDEP			
7440-28-0	Thallium	ND		mg/kg dry	1.06	1	EPA 6010C	08/28/2018 15:57	08/29/2018 18:16	KML
							Certifications: CTDOH,NELAC-NY10854,NJDEP,PADEP			
7440-62-2	**Vanadium**	**11.9**		mg/kg dry	1.06	1	EPA 6010C	08/28/2018 15:57	08/29/2018 18:16	KML
							Certifications: CTDOH,NELAC-NY10854,NJDEP,PADEP			
7440-66-6	**Zinc**	**106**		mg/kg dry	1.59	1	EPA 6010C	08/28/2018 15:57	08/29/2018 18:16	KML
							Certifications: CTDOH,NELAC-NY10854,NJDEP,PADEP			

Mercury by 7473

Log-in Notes:

Sample Notes:

Sample Prepared by Method: EPA 7473 soil

CAS No.	Parameter	Result	Flag	Units	Reported to LOQ	Dilution	Reference Method	Date/Time Prepared	Date/Time Analyzed	Analyst
7439-97-6	**Mercury**	**0.0867**		mg/kg dry	0.0317	1	EPA 7473	08/29/2018 09:37	08/29/2018 17:16	SY
							Certifications: CTDOH,NJDEP,NELAC-NY10854,PADEP			

Total Solids

Log-in Notes:

Sample Notes:

Sample Prepared by Method: % Solids Prep

CAS No.	Parameter	Result	Flag	Units	Reported to LOQ	Dilution	Reference Method	Date/Time Prepared	Date/Time Analyzed	Analyst
solids	*** % Solids**	**94.5**		%	0.100	1	SM 2540G	08/29/2018 10:07	08/29/2018 14:41	TAJ
							Certifications: CTDOH			

Chromium, Hexavalent

Log-in Notes:

Sample Notes:

Sample Prepared by Method: EPA SW846-3060

CAS No.	Parameter	Result	Flag	Units	Reported to LOQ	Dilution	Reference Method	Date/Time Prepared	Date/Time Analyzed	Analyst

Sample Information

Client Sample ID: 014/LSB-7 **York Sample ID:** 18H1109-10

York Project (SDG) No.	Client Project ID	Matrix	Collection Date/Time	Date Received
18H1109	100732401	Soil	August 23, 2018 10:35 am	08/23/2018

Chromium, Hexavalent

Log-in Notes:

Sample Notes:

Sample Prepared by Method: EPA SW846-3060

CAS No.	Parameter	Result	Flag	Units	Reported to LOQ	Dilution	Reference Method	Date/Time Prepared	Date/Time Analyzed	Analyst
18540-29-9	Chromium, Hexavalent	ND		mg/kg dry	0.529	1	EPA 7196A	08/29/2018 08:00	08/29/2018 15:35	TJD
							Certifications:	NJDEP,CTDOH,NELAC-NY10854,PADEP		

Sample Information

Client Sample ID: 011/FB-1 **York Sample ID:** 18H1109-11

York Project (SDG) No.	Client Project ID	Matrix	Collection Date/Time	Date Received
18H1109	100732401	Water	August 23, 2018 8:40 am	08/23/2018

Volatiles, 8260 Comprehensive

Log-in Notes:

Sample Notes:

Sample Prepared by Method: EPA 5030B

CAS No.	Parameter	Result	Flag	Units	Reported to LOD/MDL	LOQ	Dilution	Reference Method	Date/Time Prepared	Date/Time Analyzed	Analyst
630-20-6	1,1,1,2-Tetrachloroethane	ND		ug/L	0.200	0.500	1	EPA 8260C	08/27/2018 07:30	08/27/2018 15:43	SS
								Certifications:	CTDOH,NELAC-NY10854,NELAC-NY12058,NJDEP,PADEP		
71-55-6	1,1,1-Trichloroethane	ND		ug/L	0.200	0.500	1	EPA 8260C	08/27/2018 07:30	08/27/2018 15:43	SS
								Certifications:	CTDOH,NELAC-NY10854,NELAC-NY12058,NJDEP,PADEP		
79-34-5	1,1,2,2-Tetrachloroethane	ND		ug/L	0.200	0.500	1	EPA 8260C	08/27/2018 07:30	08/27/2018 15:43	SS
								Certifications:	CTDOH,NELAC-NY10854,NELAC-NY12058,NJDEP,PADEP		
76-13-1	1,1,2-Trichloro-1,2,2-trifluoroethane (Freon 113)	ND		ug/L	0.200	0.500	1	EPA 8260C	08/27/2018 07:30	08/27/2018 15:43	SS
								Certifications:	CTDOH,NELAC-NY10854,NELAC-NY12058,NJDEP,PADEP		
79-00-5	1,1,2-Trichloroethane	ND		ug/L	0.200	0.500	1	EPA 8260C	08/27/2018 07:30	08/27/2018 15:43	SS
								Certifications:	CTDOH,NELAC-NY10854,NELAC-NY12058,NJDEP,PADEP		
75-34-3	1,1-Dichloroethane	ND		ug/L	0.200	0.500	1	EPA 8260C	08/27/2018 07:30	08/27/2018 15:43	SS
								Certifications:	CTDOH,NELAC-NY10854,NELAC-NY12058,NJDEP,PADEP		
75-35-4	1,1-Dichloroethylene	ND		ug/L	0.200	0.500	1	EPA 8260C	08/27/2018 07:30	08/27/2018 15:43	SS
								Certifications:	CTDOH,NELAC-NY10854,NELAC-NY12058,NJDEP,PADEP		
563-58-6	1,1-Dichloropropylene	ND		ug/L	0.200	0.500	1	EPA 8260C	08/27/2018 07:30	08/27/2018 15:43	SS
								Certifications:	NELAC-NY10854,NELAC-NY12058,NJDEP		
87-61-6	1,2,3-Trichlorobenzene	ND		ug/L	0.200	0.500	1	EPA 8260C	08/27/2018 07:30	08/27/2018 15:43	SS
								Certifications:	NELAC-NY10854,NELAC-NY12058,NJDEP,PADEP		
96-18-4	1,2,3-Trichloropropane	ND		ug/L	0.200	0.500	1	EPA 8260C	08/27/2018 07:30	08/27/2018 15:43	SS
								Certifications:	NELAC-NY10854,NELAC-NY12058,NJDEP,PADEP		
120-82-1	1,2,4-Trichlorobenzene	ND		ug/L	0.200	0.500	1	EPA 8260C	08/27/2018 07:30	08/27/2018 15:43	SS
								Certifications:	NELAC-NY10854,NELAC-NY12058,NJDEP,PADEP		
95-63-6	1,2,4-Trimethylbenzene	ND		ug/L	0.200	0.500	1	EPA 8260C	08/27/2018 07:30	08/27/2018 15:43	SS
								Certifications:	CTDOH,NELAC-NY10854,NELAC-NY12058,NJDEP,PADEP		
96-12-8	1,2-Dibromo-3-chloropropane	ND		ug/L	0.200	0.500	1	EPA 8260C	08/27/2018 07:30	08/27/2018 15:43	SS
								Certifications:	CTDOH,NELAC-NY10854,NELAC-NY12058,NJDEP,PADEP		
106-93-4	1,2-Dibromoethane	ND		ug/L	0.200	0.500	1	EPA 8260C	08/27/2018 07:30	08/27/2018 15:43	SS
								Certifications:	CTDOH,NELAC-NY10854,NELAC-NY12058,NJDEP,PADEP		

Sample Information

Client Sample ID: 011/FB-1 **York Sample ID:** 18H1109-11

York Project (SDG) No.	Client Project ID	Matrix	Collection Date/Time	Date Received
18H1109	100732401	Water	August 23, 2018 8:40 am	08/23/2018

Volatiles, 8260 Comprehensive

Log-in Notes:

Sample Notes:

Sample Prepared by Method: EPA 5030B

CAS No.	Parameter	Result	Flag	Units	Reported to LOD/MDL	LOQ	Dilution	Reference Method	Date/Time Prepared	Date/Time Analyzed	Analyst
95-50-1	1,2-Dichlorobenzene	ND		ug/L	0.200	0.500	1	EPA 8260C Certifications:	08/27/2018 07:30	08/27/2018 15:43 CTDOH,NELAC-NY10854,NELAC-NY12058,NJDEP,PADEP	SS
107-06-2	1,2-Dichloroethane	ND		ug/L	0.200	0.500	1	EPA 8260C Certifications:	08/27/2018 07:30	08/27/2018 15:43 CTDOH,NELAC-NY10854,NELAC-NY12058,NJDEP,PADEP	SS
78-87-5	1,2-Dichloropropane	ND		ug/L	0.200	0.500	1	EPA 8260C Certifications:	08/27/2018 07:30	08/27/2018 15:43 CTDOH,NELAC-NY10854,NELAC-NY12058,NJDEP,PADEP	SS
108-67-8	1,3,5-Trimethylbenzene	ND		ug/L	0.200	0.500	1	EPA 8260C Certifications:	08/27/2018 07:30	08/27/2018 15:43 CTDOH,NELAC-NY10854,NELAC-NY12058,NJDEP,PADEP	SS
541-73-1	1,3-Dichlorobenzene	ND		ug/L	0.200	0.500	1	EPA 8260C Certifications:	08/27/2018 07:30	08/27/2018 15:43 CTDOH,NELAC-NY10854,NELAC-NY12058,NJDEP,PADEP	SS
142-28-9	1,3-Dichloropropane	ND		ug/L	0.200	0.500	1	EPA 8260C Certifications:	08/27/2018 07:30	08/27/2018 15:43 NELAC-NY10854,NELAC-NY12058,NJDEP,PADEP	SS
106-46-7	1,4-Dichlorobenzene	ND		ug/L	0.200	0.500	1	EPA 8260C Certifications:	08/27/2018 07:30	08/27/2018 15:43 CTDOH,NELAC-NY10854,NELAC-NY12058,NJDEP,PADEP	SS
123-91-1	1,4-Dioxane	ND		ug/L	40.0	200	1	EPA 8260C Certifications:	08/27/2018 07:30	08/27/2018 15:43 NELAC-NY10854,NELAC-NY12058,NJDEP,PADEP	SS
594-20-7	2,2-Dichloropropane	ND		ug/L	0.200	0.500	1	EPA 8260C Certifications:	08/27/2018 07:30	08/27/2018 15:43 NELAC-NY10854,NELAC-NY12058,NJDEP,PADEP	SS
78-93-3	2-Butanone	ND		ug/L	0.200	0.500	1	EPA 8260C Certifications:	08/27/2018 07:30	08/27/2018 15:43 CTDOH,NELAC-NY10854,NELAC-NY12058,NJDEP,PADEP	SS
95-49-8	2-Chlorotoluene	ND		ug/L	0.200	0.500	1	EPA 8260C Certifications:	08/27/2018 07:30	08/27/2018 15:43 CTDOH,NELAC-NY10854,NELAC-NY12058,NJDEP,PADEP	SS
591-78-6	2-Hexanone	ND		ug/L	0.200	0.500	1	EPA 8260C Certifications:	08/27/2018 07:30	08/27/2018 15:43 CTDOH,NELAC-NY10854,NELAC-NY12058,NJDEP,PADEP	SS
106-43-4	4-Chlorotoluene	ND		ug/L	0.200	0.500	1	EPA 8260C Certifications:	08/27/2018 07:30	08/27/2018 15:43 CTDOH,NELAC-NY10854,NELAC-NY12058,NJDEP,PADEP	SS
108-10-1	4-Methyl-2-pentanone	ND		ug/L	0.200	0.500	1	EPA 8260C Certifications:	08/27/2018 07:30	08/27/2018 15:43 CTDOH,NELAC-NY10854,NELAC-NY12058,NJDEP,PADEP	SS
67-64-1	Acetone	ND		ug/L	1.00	2.00	1	EPA 8260C Certifications:	08/27/2018 07:30	08/27/2018 15:43 CTDOH,NELAC-NY10854,NELAC-NY12058,NJDEP,PADEP	SS
107-02-8	Acrolein	ND		ug/L	0.200	0.500	1	EPA 8260C Certifications:	08/27/2018 07:30	08/27/2018 15:43 CTDOH,NELAC-NY10854,NELAC-NY12058,NJDEP,PADEP	SS
107-13-1	Acrylonitrile	ND		ug/L	0.200	2.00	1	EPA 8260C Certifications:	08/27/2018 07:30	08/27/2018 15:43 CTDOH,NELAC-NY10854,NELAC-NY12058,NJDEP,PADEP	SS
71-43-2	Benzene	ND		ug/L	0.200	0.500	1	EPA 8260C Certifications:	08/27/2018 07:30	08/27/2018 15:43 CTDOH,NELAC-NY10854,NELAC-NY12058,NJDEP,PADEP	SS
108-86-1	Bromobenzene	ND		ug/L	0.200	0.500	1	EPA 8260C Certifications:	08/27/2018 07:30	08/27/2018 15:43 NELAC-NY10854,NELAC-NY12058,NJDEP,PADEP	SS
74-97-5	Bromochloromethane	ND		ug/L	0.200	0.500	1	EPA 8260C Certifications:	08/27/2018 07:30	08/27/2018 15:43 NELAC-NY10854,NELAC-NY12058,NJDEP,PADEP	SS
75-27-4	Bromodichloromethane	ND		ug/L	0.200	0.500	1	EPA 8260C Certifications:	08/27/2018 07:30	08/27/2018 15:43 CTDOH,NELAC-NY10854,NELAC-NY12058,NJDEP,PADEP	SS
75-25-2	Bromoform	ND		ug/L	0.200	0.500	1	EPA 8260C Certifications:	08/27/2018 07:30	08/27/2018 15:43 CTDOH,NELAC-NY10854,NELAC-NY12058,NJDEP,PADEP	SS
74-83-9	Bromomethane	ND		ug/L	0.200	0.500	1	EPA 8260C Certifications:	08/27/2018 07:30	08/27/2018 15:43 CTDOH,NELAC-NY10854,NELAC-NY12058,NJDEP,PADEP	SS

Sample Information

Client Sample ID: 011/FB-1 **York Sample ID:** 18H1109-11

York Project (SDG) No.	Client Project ID	Matrix	Collection Date/Time	Date Received
18H1109	100732401	Water	August 23, 2018 8:40 am	08/23/2018

Volatiles, 8260 Comprehensive

Log-in Notes:

Sample Notes:

Sample Prepared by Method: EPA 5030B

CAS No.	Parameter	Result	Flag	Units	Reported to LOD/MDL	LOQ	Dilution	Reference Method	Date/Time Prepared	Date/Time Analyzed	Analyst
75-15-0	Carbon disulfide	ND		ug/L	0.200	0.500	1	EPA 8260C Certifications:	08/27/2018 07:30	08/27/2018 15:43 CTDOH,NELAC-NY10854,NELAC-NY12058,NJDEP,PADEP	SS
56-23-5	Carbon tetrachloride	ND		ug/L	0.200	0.500	1	EPA 8260C Certifications:	08/27/2018 07:30	08/27/2018 15:43 CTDOH,NELAC-NY10854,NELAC-NY12058,NJDEP,PADEP	SS
108-90-7	Chlorobenzene	ND		ug/L	0.200	0.500	1	EPA 8260C Certifications:	08/27/2018 07:30	08/27/2018 15:43 CTDOH,NELAC-NY10854,NELAC-NY12058,NJDEP,PADEP	SS
75-00-3	Chloroethane	ND		ug/L	0.200	0.500	1	EPA 8260C Certifications:	08/27/2018 07:30	08/27/2018 15:43 CTDOH,NELAC-NY10854,NELAC-NY12058,NJDEP,PADEP	SS
67-66-3	Chloroform	ND		ug/L	0.200	0.500	1	EPA 8260C Certifications:	08/27/2018 07:30	08/27/2018 15:43 CTDOH,NELAC-NY10854,NELAC-NY12058,NJDEP,PADEP	SS
74-87-3	Chloromethane	ND		ug/L	0.200	0.500	1	EPA 8260C Certifications:	08/27/2018 07:30	08/27/2018 15:43 CTDOH,NELAC-NY10854,NELAC-NY12058,NJDEP,PADEP	SS
156-59-2	cis-1,2-Dichloroethylene	ND		ug/L	0.200	0.500	1	EPA 8260C Certifications:	08/27/2018 07:30	08/27/2018 15:43 CTDOH,NELAC-NY10854,NELAC-NY12058,NJDEP,PADEP	SS
10061-01-5	cis-1,3-Dichloropropylene	ND		ug/L	0.200	0.500	1	EPA 8260C Certifications:	08/27/2018 07:30	08/27/2018 15:43 CTDOH,NELAC-NY10854,NELAC-NY12058,NJDEP,PADEP	SS
110-82-7	Cyclohexane	ND		ug/L	0.200	0.500	1	EPA 8260C Certifications:	08/27/2018 07:30	08/27/2018 15:43 NELAC-NY10854,NELAC-NY12058,NJDEP,PADEP	SS
124-48-1	Dibromochloromethane	ND		ug/L	0.200	0.500	1	EPA 8260C Certifications:	08/27/2018 07:30	08/27/2018 15:43 CTDOH,NELAC-NY10854,NELAC-NY12058,NJDEP,PADEP	SS
74-95-3	Dibromomethane	ND		ug/L	0.200	0.500	1	EPA 8260C Certifications:	08/27/2018 07:30	08/27/2018 15:43 NELAC-NY10854,NELAC-NY12058,NJDEP,PADEP	SS
75-71-8	Dichlorodifluoromethane	ND		ug/L	0.200	0.500	1	EPA 8260C Certifications:	08/27/2018 07:30	08/27/2018 15:43 NELAC-NY10854,NELAC-NY12058,NJDEP,PADEP	SS
100-41-4	Ethyl Benzene	ND		ug/L	0.200	0.500	1	EPA 8260C Certifications:	08/27/2018 07:30	08/27/2018 15:43 CTDOH,NELAC-NY10854,NELAC-NY12058,NJDEP,PADEP	SS
87-68-3	Hexachlorobutadiene	ND		ug/L	0.200	0.500	1	EPA 8260C Certifications:	08/27/2018 07:30	08/27/2018 15:43 NELAC-NY10854,NELAC-NY12058,NJDEP,PADEP	SS
98-82-8	Isopropylbenzene	ND		ug/L	0.200	0.500	1	EPA 8260C Certifications:	08/27/2018 07:30	08/27/2018 15:43 CTDOH,NELAC-NY10854,NELAC-NY12058,NJDEP,PADEP	SS
79-20-9	Methyl acetate	ND		ug/L	0.200	0.500	1	EPA 8260C Certifications:	08/27/2018 07:30	08/27/2018 15:43 NELAC-NY10854,NELAC-NY12058,NJDEP,PADEP	SS
1634-04-4	Methyl tert-butyl ether (MTBE)	ND		ug/L	0.200	0.500	1	EPA 8260C Certifications:	08/27/2018 07:30	08/27/2018 15:43 CTDOH,NELAC-NY10854,NELAC-NY12058,NJDEP,PADEP	SS
108-87-2	Methylcyclohexane	ND		ug/L	0.200	0.500	1	EPA 8260C Certifications:	08/27/2018 07:30	08/27/2018 15:43 NELAC-NY10854,NELAC-NY12058,NJDEP,PADEP	SS
75-09-2	Methylene chloride	ND		ug/L	1.00	2.00	1	EPA 8260C Certifications:	08/27/2018 07:30	08/27/2018 15:43 CTDOH,NELAC-NY10854,NELAC-NY12058,NJDEP,PADEP	SS
104-51-8	n-Butylbenzene	ND		ug/L	0.200	0.500	1	EPA 8260C Certifications:	08/27/2018 07:30	08/27/2018 15:43 CTDOH,NELAC-NY10854,NELAC-NY12058,NJDEP,PADEP	SS
103-65-1	n-Propylbenzene	ND		ug/L	0.200	0.500	1	EPA 8260C Certifications:	08/27/2018 07:30	08/27/2018 15:43 CTDOH,NELAC-NY10854,NELAC-NY12058,NJDEP,PADEP	SS
95-47-6	o-Xylene	ND		ug/L	0.200	0.500	1	EPA 8260C Certifications:	08/27/2018 07:30	08/27/2018 15:43 CTDOH,NELAC-NY10854,NELAC-NY12058,PADEP	SS
179601-23-1	p- & m- Xylenes	ND		ug/L	0.500	1.00	1	EPA 8260C Certifications:	08/27/2018 07:30	08/27/2018 15:43 CTDOH,NELAC-NY10854,NELAC-NY12058,PADEP	SS

Sample Information

Client Sample ID: 011/FB-1 **York Sample ID:** 18H1109-11

York Project (SDG) No.	Client Project ID	Matrix	Collection Date/Time	Date Received
18H1109	100732401	Water	August 23, 2018 8:40 am	08/23/2018

Volatiles, 8260 Comprehensive

Log-in Notes:

Sample Notes:

Sample Prepared by Method: EPA 5030B

CAS No.	Parameter	Result	Flag	Units	Reported to LOD/MDL	LOQ	Dilution	Reference Method	Date/Time Prepared	Date/Time Analyzed	Analyst
99-87-6	p-Isopropyltoluene	ND		ug/L	0.200	0.500	1	EPA 8260C Certifications:	08/27/2018 07:30 CTDOH,NELAC-NY10854,NELAC-NY12058,NJDEP,PADEP	08/27/2018 15:43	SS
135-98-8	sec-Butylbenzene	ND		ug/L	0.200	0.500	1	EPA 8260C Certifications:	08/27/2018 07:30 CTDOH,NELAC-NY10854,NELAC-NY12058,NJDEP,PADEP	08/27/2018 15:43	SS
100-42-5	Styrene	ND		ug/L	0.200	0.500	1	EPA 8260C Certifications:	08/27/2018 07:30 CTDOH,NELAC-NY10854,NELAC-NY12058,NJDEP,PADEP	08/27/2018 15:43	SS
75-65-0	tert-Butyl alcohol (TBA)	ND		ug/L	0.500	2.50	1	EPA 8260C Certifications:	08/27/2018 07:30 NELAC-NY10854,NELAC-NY12058,NJDEP,PADEP	08/27/2018 15:43	SS
98-06-6	tert-Butylbenzene	ND		ug/L	0.200	0.500	1	EPA 8260C Certifications:	08/27/2018 07:30 CTDOH,NELAC-NY10854,NELAC-NY12058,NJDEP,PADEP	08/27/2018 15:43	SS
127-18-4	Tetrachloroethylene	ND		ug/L	0.200	0.500	1	EPA 8260C Certifications:	08/27/2018 07:30 CTDOH,NELAC-NY10854,NELAC-NY12058,NJDEP,PADEP	08/27/2018 15:43	SS
108-88-3	Toluene	ND		ug/L	0.200	0.500	1	EPA 8260C Certifications:	08/27/2018 07:30 CTDOH,NELAC-NY10854,NELAC-NY12058,NJDEP,PADEP	08/27/2018 15:43	SS
156-60-5	trans-1,2-Dichloroethylene	ND		ug/L	0.200	0.500	1	EPA 8260C Certifications:	08/27/2018 07:30 CTDOH,NELAC-NY10854,NELAC-NY12058,NJDEP,PADEP	08/27/2018 15:43	SS
10061-02-6	trans-1,3-Dichloropropylene	ND		ug/L	0.200	0.500	1	EPA 8260C Certifications:	08/27/2018 07:30 CTDOH,NELAC-NY10854,NELAC-NY12058,NJDEP,PADEP	08/27/2018 15:43	SS
79-01-6	Trichloroethylene	ND		ug/L	0.200	0.500	1	EPA 8260C Certifications:	08/27/2018 07:30 CTDOH,NELAC-NY10854,NELAC-NY12058,NJDEP,PADEP	08/27/2018 15:43	SS
75-69-4	Trichlorofluoromethane	ND		ug/L	0.200	0.500	1	EPA 8260C Certifications:	08/27/2018 07:30 CTDOH,NELAC-NY10854,NELAC-NY12058,NJDEP,PADEP	08/27/2018 15:43	SS
108-05-4	Vinyl acetate	ND		ug/L	0.200	0.500	1	EPA 8260C Certifications:	08/27/2018 07:30 NELAC-NY10854,NELAC-NY12058,NJDEP,PADEP	08/27/2018 15:43	SS
75-01-4	Vinyl Chloride	ND		ug/L	0.200	0.500	1	EPA 8260C Certifications:	08/27/2018 07:30 CTDOH,NELAC-NY10854,NELAC-NY12058,NJDEP,PADEP	08/27/2018 15:43	SS
1330-20-7	Xylenes, Total	ND		ug/L	0.600	1.50	1	EPA 8260C Certifications:	08/27/2018 07:30 CTDOH,NELAC-NY10854,NELAC-NY12058,NJDEP	08/27/2018 15:43	SS

	Surrogate Recoveries	Result	Acceptance Range
17060-07-0	*Surrogate: 1,2-Dichloroethane-d4*	*103 %*	*70-130*
2037-26-5	*Surrogate: Toluene-d8*	*97.0 %*	*70-130*
460-00-4	*Surrogate: p-Bromofluorobenzene*	*106 %*	*70-130*

Semi-Volatiles, 8270 Comprehensive

Log-in Notes:

Sample Notes:

Sample Prepared by Method: EPA 3510C

CAS No.	Parameter	Result	Flag	Units	Reported to LOD/MDL	LOQ	Dilution	Reference Method	Date/Time Prepared	Date/Time Analyzed	Analyst
92-52-4	1,1-Biphenyl	ND		ug/L	1.92	3.85	1	EPA 8270D Certifications:	08/24/2018 14:11 NELAC-NY10854,NJDEP,PADEP	08/27/2018 12:56	SR
95-94-3	1,2,4,5-Tetrachlorobenzene	ND		ug/L	1.92	3.85	1	EPA 8270D Certifications:	08/24/2018 14:11 NELAC-NY10854,NJDEP,PADEP	08/27/2018 12:56	SR
120-82-1	1,2,4-Trichlorobenzene	ND		ug/L	1.92	3.85	1	EPA 8270D Certifications:	08/24/2018 14:11 CTDOH,NELAC-NY10854,NJDEP,PADEP	08/27/2018 12:56	SR
95-50-1	1,2-Dichlorobenzene	ND		ug/L	1.92	3.85	1	EPA 8270D Certifications:	08/24/2018 14:11 NELAC-NY10854,PADEP	08/27/2018 12:56	SR

Sample Information

Client Sample ID: 011/FB-1 **York Sample ID:** 18H1109-11

York Project (SDG) No.	Client Project ID	Matrix	Collection Date/Time	Date Received
18H1109	100732401	Water	August 23, 2018 8:40 am	08/23/2018

Semi-Volatiles, 8270 Comprehensive **Log-in Notes:** **Sample Notes:**

Sample Prepared by Method: EPA 3510C

CAS No.	Parameter	Result	Flag	Units	Reported to LOD/MDL	LOQ	Dilution	Reference Method	Date/Time Prepared	Date/Time Analyzed	Analyst
122-66-7	1,2-Diphenylhydrazine (as Azobenzene)	ND		ug/L	1.92	3.85	1	EPA 8270D Certifications: NELAC-NY10854,NJDEP,PADEP	08/24/2018 14:11	08/27/2018 12:56	SR
541-73-1	1,3-Dichlorobenzene	ND		ug/L	1.92	3.85	1	EPA 8270D Certifications: NELAC-NY10854,PADEP	08/24/2018 14:11	08/27/2018 12:56	SR
106-46-7	1,4-Dichlorobenzene	ND		ug/L	1.92	3.85	1	EPA 8270D Certifications: NELAC-NY10854,PADEP	08/24/2018 14:11	08/27/2018 12:56	SR
58-90-2	2,3,4,6-Tetrachlorophenol	ND		ug/L	1.92	3.85	1	EPA 8270D Certifications: NELAC-NY10854,NJDEP,PADEP	08/24/2018 14:11	08/27/2018 12:56	SR
95-95-4	2,4,5-Trichlorophenol	ND		ug/L	1.92	3.85	1	EPA 8270D Certifications: CTDOH,NELAC-NY10854,NJDEP,PADEP	08/24/2018 14:11	08/27/2018 12:56	SR
88-06-2	2,4,6-Trichlorophenol	ND		ug/L	1.92	3.85	1	EPA 8270D Certifications: CTDOH,NELAC-NY10854,NJDEP,PADEP	08/24/2018 14:11	08/27/2018 12:56	SR
120-83-2	2,4-Dichlorophenol	ND		ug/L	1.92	3.85	1	EPA 8270D Certifications: CTDOH,NELAC-NY10854,NJDEP,PADEP	08/24/2018 14:11	08/27/2018 12:56	SR
105-67-9	2,4-Dimethylphenol	ND		ug/L	1.92	3.85	1	EPA 8270D Certifications: CTDOH,NELAC-NY10854,NJDEP,PADEP	08/24/2018 14:11	08/27/2018 12:56	SR
51-28-5	2,4-Dinitrophenol	ND		ug/L	1.92	3.85	1	EPA 8270D Certifications: CTDOH,NELAC-NY10854,NJDEP,PADEP	08/24/2018 14:11	08/27/2018 12:56	SR
121-14-2	2,4-Dinitrotoluene	ND		ug/L	1.92	3.85	1	EPA 8270D Certifications: CTDOH,NELAC-NY10854,NJDEP,PADEP	08/24/2018 14:11	08/27/2018 12:56	SR
606-20-2	2,6-Dinitrotoluene	ND		ug/L	1.92	3.85	1	EPA 8270D Certifications: CTDOH,NELAC-NY10854,NJDEP,PADEP	08/24/2018 14:11	08/27/2018 12:56	SR
91-58-7	2-Chloronaphthalene	ND		ug/L	1.92	3.85	1	EPA 8270D Certifications: CTDOH,NELAC-NY10854,NJDEP,PADEP	08/24/2018 14:11	08/27/2018 12:56	SR
95-57-8	2-Chlorophenol	ND		ug/L	1.92	3.85	1	EPA 8270D Certifications: CTDOH,NELAC-NY10854,NJDEP,PADEP	08/24/2018 14:11	08/27/2018 12:56	SR
91-57-6	2-Methylnaphthalene	ND		ug/L	1.92	3.85	1	EPA 8270D Certifications: CTDOH,NELAC-NY10854,NJDEP,PADEP	08/24/2018 14:11	08/27/2018 12:56	SR
95-48-7	2-Methylphenol	ND		ug/L	1.92	3.85	1	EPA 8270D Certifications: CTDOH,NELAC-NY10854,NJDEP,PADEP	08/24/2018 14:11	08/27/2018 12:56	SR
88-74-4	2-Nitroaniline	ND		ug/L	1.92	3.85	1	EPA 8270D Certifications: CTDOH,NELAC-NY10854,NJDEP,PADEP	08/24/2018 14:11	08/27/2018 12:56	SR
88-75-5	2-Nitrophenol	ND		ug/L	1.92	3.85	1	EPA 8270D Certifications: CTDOH,NELAC-NY10854,NJDEP,PADEP	08/24/2018 14:11	08/27/2018 12:56	SR
65794-96-9	3- & 4-Methylphenols	ND		ug/L	1.92	3.85	1	EPA 8270D Certifications: CTDOH,NELAC-NY10854,NJDEP,PADEP	08/24/2018 14:11	08/27/2018 12:56	SR
91-94-1	3,3-Dichlorobenzidine	ND		ug/L	1.92	3.85	1	EPA 8270D Certifications: CTDOH,NELAC-NY10854,NJDEP,PADEP	08/24/2018 14:11	08/27/2018 12:56	SR
99-09-2	3-Nitroaniline	ND		ug/L	1.92	3.85	1	EPA 8270D Certifications: CTDOH,NELAC-NY10854,NJDEP,PADEP	08/24/2018 14:11	08/27/2018 12:56	SR
534-52-1	4,6-Dinitro-2-methylphenol	ND		ug/L	1.92	3.85	1	EPA 8270D Certifications: CTDOH,NELAC-NY10854,NJDEP,PADEP	08/24/2018 14:11	08/27/2018 12:56	SR
101-55-3	4-Bromophenyl phenyl ether	ND		ug/L	1.92	3.85	1	EPA 8270D Certifications: CTDOH,NELAC-NY10854,NJDEP,PADEP	08/24/2018 14:11	08/27/2018 12:56	SR
59-50-7	4-Chloro-3-methylphenol	ND		ug/L	1.92	3.85	1	EPA 8270D Certifications: CTDOH,NELAC-NY10854,NJDEP,PADEP	08/24/2018 14:11	08/27/2018 12:56	SR

Sample Information

Client Sample ID: 011/FB-1 **York Sample ID:** 18H1109-11

York Project (SDG) No.	Client Project ID	Matrix	Collection Date/Time	Date Received
18H1109	100732401	Water	August 23, 2018 8:40 am	08/23/2018

Semi-Volatiles, 8270 Comprehensive

Log-in Notes:

Sample Notes:

Sample Prepared by Method: EPA 3510C

CAS No.	Parameter	Result	Flag	Units	Reported to LOD/MDL	LOQ	Dilution	Reference Method	Date/Time Prepared	Date/Time Analyzed	Analyst
106-47-8	4-Chloroaniline	ND		ug/L	1.92	3.85	1	EPA 8270D Certifications:	08/24/2018 14:11 CTDOH,NELAC-NY10854,NJDEP,PADEP	08/27/2018 12:56	SR
7005-72-3	4-Chlorophenyl phenyl ether	ND		ug/L	1.92	3.85	1	EPA 8270D Certifications:	08/24/2018 14:11 CTDOH,NELAC-NY10854,NJDEP,PADEP	08/27/2018 12:56	SR
100-01-6	4-Nitroaniline	ND		ug/L	1.92	3.85	1	EPA 8270D Certifications:	08/24/2018 14:11 CTDOH,NELAC-NY10854,NJDEP,PADEP	08/27/2018 12:56	SR
100-02-7	4-Nitrophenol	ND		ug/L	3.85	3.85	1	EPA 8270D Certifications:	08/24/2018 14:11 CTDOH,NELAC-NY10854,NJDEP,PADEP	08/27/2018 12:56	SR
98-86-2	Acetophenone	ND		ug/L	1.92	3.85	1	EPA 8270D Certifications:	08/24/2018 14:11 NELAC-NY10854,NJDEP,PADEP	08/27/2018 12:56	SR
62-53-3	Aniline	ND		ug/L	1.92	3.85	1	EPA 8270D Certifications:	08/24/2018 14:11 NELAC-NY10854,NJDEP,PADEP	08/27/2018 12:56	SR
100-52-7	Benzaldehyde	ND		ug/L	1.92	3.85	1	EPA 8270D Certifications:	08/24/2018 14:11 NELAC-NY10854,NJDEP,PADEP	08/27/2018 12:56	SR
92-87-5	Benzidine	ND		ug/L	3.85	3.85	1	EPA 8270D Certifications:	08/24/2018 14:11 CTDOH,NELAC-NY10854,NJDEP,PADEP	08/27/2018 12:56	SR
65-85-0	Benzoic acid	ND		ug/L	19.2	38.5	1	EPA 8270D Certifications:	08/24/2018 14:11 NELAC-NY10854,NJDEP,PADEP	08/27/2018 12:56	SR
100-51-6	Benzyl alcohol	ND		ug/L	1.92	3.85	1	EPA 8270D Certifications:	08/24/2018 14:11 NELAC-NY10854,NJDEP,PADEP	08/27/2018 12:56	SR
85-68-7	Benzyl butyl phthalate	ND		ug/L	1.92	3.85	1	EPA 8270D Certifications:	08/24/2018 14:11 CTDOH,NELAC-NY10854,NJDEP,PADEP	08/27/2018 12:56	SR
111-91-1	Bis(2-chloroethoxy)methane	ND		ug/L	1.92	3.85	1	EPA 8270D Certifications:	08/24/2018 14:11 CTDOH,NELAC-NY10854,NJDEP,PADEP	08/27/2018 12:56	SR
111-44-4	Bis(2-chloroethyl)ether	ND		ug/L	0.769	3.85	1	EPA 8270D Certifications:	08/24/2018 14:11 CTDOH,NELAC-NY10854,NJDEP,PADEP	08/27/2018 12:56	SR
108-60-1	Bis(2-chloroisopropyl)ether	ND		ug/L	1.92	3.85	1	EPA 8270D Certifications:	08/24/2018 14:11 CTDOH,NELAC-NY10854,NJDEP,PADEP	08/27/2018 12:56	SR
105-60-2	Caprolactam	ND		ug/L	1.92	3.85	1	EPA 8270D Certifications:	08/24/2018 14:11 NELAC-NY10854,NJDEP,PADEP	08/27/2018 12:56	SR
86-74-8	Carbazole	ND		ug/L	1.92	3.85	1	EPA 8270D Certifications:	08/24/2018 14:11 CTDOH,NELAC-NY10854,NJDEP,PADEP	08/27/2018 12:56	SR
132-64-9	Dibenzofuran	ND		ug/L	1.92	3.85	1	EPA 8270D Certifications:	08/24/2018 14:11 CTDOH,NELAC-NY10854,NJDEP,PADEP	08/27/2018 12:56	SR
84-66-2	Diethyl phthalate	ND		ug/L	1.92	3.85	1	EPA 8270D Certifications:	08/24/2018 14:11 CTDOH,NELAC-NY10854,NJDEP,PADEP	08/27/2018 12:56	SR
131-11-3	Dimethyl phthalate	ND		ug/L	1.92	3.85	1	EPA 8270D Certifications:	08/24/2018 14:11 CTDOH,NELAC-NY10854,NJDEP,PADEP	08/27/2018 12:56	SR
84-74-2	Di-n-butyl phthalate	ND		ug/L	1.92	3.85	1	EPA 8270D Certifications:	08/24/2018 14:11 CTDOH,NELAC-NY10854,NJDEP,PADEP	08/27/2018 12:56	SR
117-84-0	Di-n-octyl phthalate	ND		ug/L	1.92	3.85	1	EPA 8270D Certifications:	08/24/2018 14:11 CTDOH,NELAC-NY10854,NJDEP,PADEP	08/27/2018 12:56	SR
77-47-4	Hexachlorocyclopentadiene	ND		ug/L	3.85	7.69	1	EPA 8270D Certifications:	08/24/2018 14:11 CTDOH,NELAC-NY10854,NJDEP,PADEP	08/27/2018 12:56	SR
78-59-1	Isophorone	ND		ug/L	1.92	3.85	1	EPA 8270D Certifications:	08/24/2018 14:11 CTDOH,NELAC-NY10854,NJDEP,PADEP	08/27/2018 12:56	SR

Sample Information

Client Sample ID: 011/FB-1 **York Sample ID:** 18H1109-11

York Project (SDG) No.	Client Project ID	Matrix	Collection Date/Time	Date Received
18H1109	100732401	Water	August 23, 2018 8:40 am	08/23/2018

Semi-Volatiles, 8270 Comprehensive

Log-in Notes:

Sample Notes:

Sample Prepared by Method: EPA 3510C

CAS No.	Parameter	Result	Flag	Units	Reported to LOD/MDL	LOQ	Dilution	Reference Method	Date/Time Prepared	Date/Time Analyzed	Analyst
621-64-7	N-nitroso-di-n-propylamine	ND		ug/L	1.92	3.85	1	EPA 8270D Certifications: CTDOH,NELAC-NY10854,NJDEP,PADEP	08/24/2018 14:11	08/27/2018 12:56	SR
86-30-6	N-Nitrosodiphenylamine	ND		ug/L	1.92	3.85	1	EPA 8270D Certifications: CTDOH,NELAC-NY10854,NJDEP,PADEP	08/24/2018 14:11	08/27/2018 12:56	SR
108-95-2	Phenol	ND		ug/L	1.92	3.85	1	EPA 8270D Certifications: CTDOH,NELAC-NY10854,NJDEP,PADEP	08/24/2018 14:11	08/27/2018 12:56	SR
110-86-1	Pyridine	ND		ug/L	1.92	3.85	1	EPA 8270D Certifications: CTDOH,NELAC-NY10854,NJDEP,PADEP	08/24/2018 14:11	08/27/2018 12:56	SR

	Surrogate Recoveries	Result		Acceptance Range
367-12-4	*Surrogate: 2-Fluorophenol*	*25.1 %*		*19.7-63.1*
4165-62-2	*Surrogate: Phenol-d5*	*14.1 %*		*10.1-41.7*
4165-60-0	*Surrogate: Nitrobenzene-d5*	*87.9 %*		*50.2-113*
321-60-8	*Surrogate: 2-Fluorobiphenyl*	*79.9 %*		*39.9-105*
118-79-6	*Surrogate: 2,4,6-Tribromophenol*	*133 %*		*39.3-151*
1718-51-0	*Surrogate: Terphenyl-d14*	*109 %*	S-08	*30.7-106*

Semi-Volatiles, 8270 Comprehensive

Log-in Notes:

Sample Notes:

Sample Prepared by Method: EPA 3510C

CAS No.	Parameter	Result	Flag	Units	Reported to LOQ	Dilution	Reference Method	Date/Time Prepared	Date/Time Analyzed	Analyst
83-32-9	Acenaphthene	ND		ug/L	0.0385	1	EPA 8270D SIM Certifications: CTDOH,NELAC-NY10854,NJDEP,PADEP	08/24/2018 14:11	08/25/2018 22:21	SR
208-96-8	Acenaphthylene	ND		ug/L	0.0385	1	EPA 8270D SIM Certifications: CTDOH,NELAC-NY10854,NJDEP,PADEP	08/24/2018 14:11	08/25/2018 22:21	SR
120-12-7	Anthracene	ND		ug/L	0.0385	1	EPA 8270D SIM Certifications: CTDOH,NELAC-NY10854,NJDEP,PADEP	08/24/2018 14:11	08/25/2018 22:21	SR
1912-24-9	Atrazine	ND		ug/L	0.385	1	EPA 8270D SIM Certifications: CTDOH,NELAC-NY10854,NJDEP	08/24/2018 14:11	08/25/2018 22:21	SR
56-55-3	Benzo(a)anthracene	ND		ug/L	0.0385	1	EPA 8270D SIM Certifications: CTDOH,NELAC-NY10854,NJDEP,PADEP	08/24/2018 14:11	08/25/2018 22:21	SR
50-32-8	Benzo(a)pyrene	ND		ug/L	0.0385	1	EPA 8270D SIM Certifications: CTDOH,NELAC-NY10854,NJDEP,PADEP	08/24/2018 14:11	08/25/2018 22:21	SR
205-99-2	Benzo(b)fluoranthene	ND		ug/L	0.0385	1	EPA 8270D SIM Certifications: CTDOH,NELAC-NY10854,NJDEP,PADEP	08/24/2018 14:11	08/25/2018 22:21	SR
191-24-2	Benzo(g,h,i)perylene	ND		ug/L	0.0385	1	EPA 8270D SIM Certifications: CTDOH,NELAC-NY10854,NJDEP,PADEP	08/24/2018 14:11	08/25/2018 22:21	SR
207-08-9	Benzo(k)fluoranthene	ND		ug/L	0.0385	1	EPA 8270D SIM Certifications: CTDOH,NELAC-NY10854,NJDEP,PADEP	08/24/2018 14:11	08/25/2018 22:21	SR
117-81-7	Bis(2-ethylhexyl)phthalate	ND		ug/L	0.385	1	EPA 8270D SIM Certifications: CTDOH,NELAC-NY10854,NJDEP	08/24/2018 14:11	08/25/2018 22:21	SR
218-01-9	Chrysene	ND		ug/L	0.0385	1	EPA 8270D SIM Certifications: CTDOH,NELAC-NY10854,NJDEP,PADEP	08/24/2018 14:11	08/25/2018 22:21	SR
53-70-3	Dibenzo(a,h)anthracene	ND		ug/L	0.0385	1	EPA 8270D SIM Certifications: CTDOH,NELAC-NY10854,NJDEP,PADEP	08/24/2018 14:11	08/25/2018 22:21	SR
206-44-0	Fluoranthene	ND		ug/L	0.0385	1	EPA 8270D SIM Certifications: CTDOH,NELAC-NY10854,NJDEP,PADEP	08/24/2018 14:11	08/25/2018 22:21	SR

Sample Information

Client Sample ID: 011/FB-1 **York Sample ID:** 18H1109-11

York Project (SDG) No.	Client Project ID	Matrix	Collection Date/Time	Date Received
18H1109	100732401	Water	August 23, 2018 8:40 am	08/23/2018

Semi-Volatiles, 8270 Comprehensive

Log-in Notes:

Sample Notes:

Sample Prepared by Method: EPA 3510C

CAS No.	Parameter	Result	Flag	Units	Reported to LOQ	Dilution	Reference Method	Date/Time Prepared	Date/Time Analyzed	Analyst
86-73-7	Fluorene	ND		ug/L	0.0385	1	EPA 8270D SIM Certifications: CTDOH,NELAC-NY10854,NJDEP,PADEP	08/24/2018 14:11	08/25/2018 22:21	SR
118-74-1	Hexachlorobenzene	ND		ug/L	0.0154	1	EPA 8270D SIM Certifications: CTDOH,NELAC-NY10854,NJDEP	08/24/2018 14:11	08/25/2018 22:21	SR
87-68-3	Hexachlorobutadiene	ND		ug/L	0.385	1	EPA 8270D SIM Certifications: CTDOH,NELAC-NY10854,NJDEP	08/24/2018 14:11	08/25/2018 22:21	SR
67-72-1	Hexachloroethane	ND		ug/L	0.385	1	EPA 8270D SIM Certifications: CTDOH,NELAC-NY10854,NJDEP	08/24/2018 14:11	08/25/2018 22:21	SR
193-39-5	Indeno(1,2,3-cd)pyrene	ND		ug/L	0.0385	1	EPA 8270D SIM Certifications: CTDOH,NELAC-NY10854,NJDEP,PADEP	08/24/2018 14:11	08/25/2018 22:21	SR
91-20-3	Naphthalene	ND		ug/L	0.0385	1	EPA 8270D SIM Certifications: CTDOH,NELAC-NY10854,NJDEP,PADEP	08/24/2018 14:11	08/25/2018 22:21	SR
98-95-3	Nitrobenzene	ND		ug/L	0.192	1	EPA 8270D SIM Certifications: CTDOH,NELAC-NY10854,NJDEP	08/24/2018 14:11	08/25/2018 22:21	SR
62-75-9	N-Nitrosodimethylamine	ND		ug/L	0.385	1	EPA 8270D SIM Certifications: CTDOH,NELAC-NY10854,NJDEP	08/24/2018 14:11	08/25/2018 22:21	SR
87-86-5	Pentachlorophenol	ND		ug/L	0.192	1	EPA 8270D SIM Certifications: CTDOH,NELAC-NY10854,NJDEP	08/24/2018 14:11	08/25/2018 22:21	SR
85-01-8	Phenanthrene	ND		ug/L	0.0385	1	EPA 8270D SIM Certifications: CTDOH,NELAC-NY10854,NJDEP,PADEP	08/24/2018 14:11	08/25/2018 22:21	SR
129-00-0	Pyrene	ND		ug/L	0.0385	1	EPA 8270D SIM Certifications: CTDOH,NELAC-NY10854,NJDEP,PADEP	08/24/2018 14:11	08/25/2018 22:21	SR

Metals, Target Analyte, ICP

Log-in Notes:

Sample Notes:

Sample Prepared by Method: EPA 3015A

CAS No.	Parameter	Result	Flag	Units	Reported to LOQ	Dilution	Reference Method	Date/Time Prepared	Date/Time Analyzed	Analyst
7429-90-5	Aluminum	ND		mg/L	0.0556	1	EPA 6010C Certifications: CTDOH,NELAC-NY10854,NJDEP,PADEP	08/27/2018 12:51	08/28/2018 13:20	KML
7440-39-3	Barium	ND		mg/L	0.0111	1	EPA 6010C Certifications: CTDOH,NELAC-NY10854,NJDEP,PADEP	08/27/2018 12:51	08/28/2018 13:20	KML
7440-70-2	Calcium	ND		mg/L	0.0556	1	EPA 6010C Certifications: CTDOH,NELAC-NY10854,NJDEP,PADEP	08/27/2018 12:51	08/28/2018 13:20	KML
7440-47-3	Chromium	ND		mg/L	0.00556	1	EPA 6010C Certifications: CTDOH,NELAC-NY10854,NJDEP,PADEP	08/27/2018 12:51	08/28/2018 13:20	KML
7440-48-4	Cobalt	ND		mg/L	0.00556	1	EPA 6010C Certifications: CTDOH,NELAC-NY10854,NJDEP,PADEP	08/27/2018 12:51	08/28/2018 13:20	KML
7440-50-8	Copper	ND		mg/L	0.00556	1	EPA 6010C Certifications: CTDOH,NELAC-NY10854,NJDEP,PADEP	08/27/2018 12:51	08/28/2018 13:20	KML
7439-89-6	Iron	ND		mg/L	0.0222	1	EPA 6010C Certifications: CTDOH,NELAC-NY10854,NJDEP,PADEP	08/27/2018 12:51	08/28/2018 13:20	KML
7439-92-1	Lead	ND		mg/L	0.00556	1	EPA 6010C Certifications: CTDOH,NELAC-NY10854,NJDEP,PADEP	08/27/2018 12:51	08/28/2018 13:20	KML
7439-95-4	Magnesium	ND		mg/L	0.0556	1	EPA 6010C Certifications: CTDOH,NELAC-NY10854,NJDEP,PADEP	08/27/2018 12:51	08/28/2018 13:20	KML

Sample Information

Client Sample ID: 011/FB-1 **York Sample ID:** 18H1109-11

York Project (SDG) No.	Client Project ID	Matrix	Collection Date/Time	Date Received
18H1109	100732401	Water	August 23, 2018 8:40 am	08/23/2018

Metals, Target Analyte, ICP

Log-in Notes:

Sample Notes:

Sample Prepared by Method: EPA 3015A

CAS No.	Parameter	Result	Flag	Units	Reported to LOQ	Dilution	Reference Method	Date/Time Prepared	Date/Time Analyzed	Analyst
7439-96-5	Manganese	ND		mg/L	0.00556	1	EPA 6010C Certifications: CTDOH,NELAC-NY10854,NJDEP,PADEP	08/27/2018 12:51	08/28/2018 13:20	KML
7440-02-0	Nickel	ND		mg/L	0.00556	1	EPA 6010C Certifications: CTDOH,NELAC-NY10854,NJDEP,PADEP	08/27/2018 12:51	08/28/2018 13:20	KML
7440-09-7	Potassium	ND		mg/L	0.0556	1	EPA 6010C Certifications: CTDOH,NELAC-NY10854,NJDEP,PADEP	08/27/2018 12:51	08/28/2018 13:20	KML
7440-22-4	Silver	ND		mg/L	0.00556	1	EPA 6010C Certifications: CTDOH,NELAC-NY10854,NJDEP,PADEP	08/27/2018 12:51	08/28/2018 13:20	KML
7440-23-5	**Sodium**	**0.338**		mg/L	0.111	1	EPA 6010C Certifications: CTDOH,NELAC-NY10854,NJDEP,PADEP	08/27/2018 12:51	08/28/2018 13:20	KML
7440-62-2	Vanadium	ND		mg/L	0.0111	1	EPA 6010C Certifications: CTDOH,NELAC-NY10854,NJDEP,PADEP	08/27/2018 12:51	08/28/2018 13:20	KML
7440-66-6	Zinc	ND		mg/L	0.0167	1	EPA 6010C Certifications: CTDOH,NELAC-NY10854,NJDEP,PADEP	08/27/2018 12:51	08/28/2018 13:20	KML

Metals, Target Analyte, ICPMS

Log-in Notes:

Sample Notes:

Sample Prepared by Method: EPA 3015A

CAS No.	Parameter	Result	Flag	Units	Reported to LOQ	Dilution	Reference Method	Date/Time Prepared	Date/Time Analyzed	Analyst
7440-36-0	Antimony	ND		ug/L	1.00	1	EPA 6020A Certifications: CTDOH,NELAC-NY10854,NJDEP,PADEP	08/29/2018 14:29	08/30/2018 13:24	KML
7440-38-2	Arsenic	ND		ug/L	1.00	1	EPA 6020A Certifications: CTDOH,NELAC-NY10854,NJDEP,PADEP	08/29/2018 14:29	08/30/2018 13:24	KML
7440-41-7	Beryllium	ND		ug/L	1.00	1	EPA 6020A Certifications: CTDOH,NELAC-NY10854,NJDEP,PADEP	08/29/2018 14:29	08/30/2018 13:24	KML
7440-43-9	Cadmium	ND		ug/L	1.00	1	EPA 6020A Certifications: CTDOH,NELAC-NY10854,NJDEP,PADEP	08/29/2018 14:29	08/30/2018 13:24	KML
7782-49-2	Selenium	ND		ug/L	1.00	1	EPA 6020A Certifications: CTDOH,NELAC-NY10854,NJDEP,PADEP	08/29/2018 14:29	08/30/2018 13:24	KML
7440-28-0	Thallium	ND		ug/L	1.00	1	EPA 6020A Certifications: CTDOH,NELAC-NY10854,NJDEP,PADEP	08/29/2018 14:29	08/30/2018 13:24	KML

Mercury by 7473

Log-in Notes:

Sample Notes:

Sample Prepared by Method: EPA 7473 water

CAS No.	Parameter	Result	Flag	Units	Reported to LOQ	Dilution	Reference Method	Date/Time Prepared	Date/Time Analyzed	Analyst
7439-97-6	Mercury	ND		mg/L	0.00020	1	EPA 7473 Certifications: CTDOH,NELAC-NY10854,NJDEP,PADEP	08/24/2018 08:58	08/24/2018 10:47	SY

Chromium, Hexavalent

Log-in Notes:

Sample Notes:

Sample Prepared by Method: Analysis Preparation

CAS No.	Parameter	Result	Flag	Units	Reported to LOQ	Dilution	Reference Method	Date/Time Prepared	Date/Time Analyzed	Analyst

Sample Information

Client Sample ID: 011/FB-1 **York Sample ID:** 18H1109-11

York Project (SDG) No.	Client Project ID	Matrix	Collection Date/Time	Date Received
18H1109	100732401	Water	August 23, 2018 8:40 am	08/23/2018

Chromium, Hexavalent

Log-in Notes:

Sample Notes:

Sample Prepared by Method: Analysis Preparation

CAS No.	Parameter	Result	Flag	Units	Reported to LOQ	Dilution	Reference Method	Date/Time Prepared	Date/Time Analyzed	Analyst
18540-29-9	Chromium, Hexavalent	ND	HT-01	ug/L	10.0	1	EPA 7196A	08/24/2018 10:36	08/24/2018 10:36	TJM
							Certifications:	NELAC-NY10854,CTDOH,NJDEP,PADEP		

Analytical Batch Summary

Batch ID: BH81238 **Preparation Method:** EPA 7473 water **Prepared By:** SY

YORK Sample ID	Client Sample ID	Preparation Date
18H1109-01	015/LTW-3	08/24/18
18H1109-02	016/DUP-2	08/24/18
18H1109-03	017/LTW-1	08/24/18
18H1109-04	019/LTW-2	08/24/18
18H1109-05	012/FB-2	08/24/18
18H1109-11	011/FB-1	08/24/18
BH81238-BLK1	Blank	08/24/18
BH81238-DUP1	Duplicate	08/24/18
BH81238-MS1	Matrix Spike	08/24/18
BH81238-SRM1	Reference	08/24/18

Batch ID: BH81248 **Preparation Method:** Analysis Preparation **Prepared By:** TJM

YORK Sample ID	Client Sample ID	Preparation Date
18H1109-01	015/LTW-3	08/24/18
18H1109-02	016/DUP-2	08/24/18
18H1109-03	017/LTW-1	08/24/18
18H1109-04	019/LTW-2	08/24/18
18H1109-05	012/FB-2	08/24/18
18H1109-11	011/FB-1	08/24/18
BH81248-BLK1	Blank	08/24/18
BH81248-BS1	LCS	08/24/18
BH81248-DUP1	Duplicate	08/24/18
BH81248-MS1	Matrix Spike	08/24/18

Batch ID: BH81269 **Preparation Method:** EPA 3510C **Prepared By:** MAT

YORK Sample ID	Client Sample ID	Preparation Date
18H1109-01	015/LTW-3	08/24/18
18H1109-02	016/DUP-2	08/24/18
18H1109-03	017/LTW-1	08/24/18
18H1109-04	019/LTW-2	08/24/18
18H1109-05	012/FB-2	08/24/18
18H1109-11	011/FB-1	08/24/18
BH81269-BLK1	Blank	08/24/18
BH81269-BLK2	Blank	08/24/18
BH81269-BS1	LCS	08/24/18
BH81269-BS2	LCS	08/24/18
BH81269-BSD1	LCS Dup	08/24/18

Batch ID: BH81300 **Preparation Method:** EPA 5035A **Prepared By:** TAB

YORK Sample ID	Client Sample ID	Preparation Date
18H1109-07	009/LSB-8	08/27/18

18H1109-08	010/LSB-10	08/27/18
18H1109-09	013/LSB-6	08/27/18
18H1109-10	014/LSB-7	08/27/18
BH81300-BLK1	Blank	08/27/18
BH81300-BLK2	Blank	08/27/18
BH81300-BS1	LCS	08/27/18
BH81300-BSD1	LCS Dup	08/27/18

Batch ID: BH81302 **Preparation Method:** EPA 5030B **Prepared By:** TAB

YORK Sample ID	Client Sample ID	Preparation Date
18H1109-01	015/LTW-3	08/27/18
18H1109-02	016/DUP-2	08/27/18
18H1109-03	017/LTW-1	08/27/18
18H1109-04	019/LTW-2	08/27/18
18H1109-05	012/FB-2	08/27/18
18H1109-06	018/TB-1	08/27/18
18H1109-11	011/FB-1	08/27/18
BH81302-BLK1	Blank	08/27/18
BH81302-BS1	LCS	08/27/18
BH81302-BSD1	LCS Dup	08/27/18

Batch ID: BH81335 **Preparation Method:** EPA 3015A **Prepared By:** KML

YORK Sample ID	Client Sample ID	Preparation Date
18H1109-01	015/LTW-3	08/27/18
18H1109-02	016/DUP-2	08/27/18
18H1109-03	017/LTW-1	08/27/18
18H1109-04	019/LTW-2	08/27/18
18H1109-05	012/FB-2	08/27/18
18H1109-11	011/FB-1	08/27/18
BH81335-BLK1	Blank	08/27/18
BH81335-BS1	LCS	08/27/18
BH81335-DUP1	Duplicate	08/27/18
BH81335-MS1	Matrix Spike	08/27/18

Batch ID: BH81412 **Preparation Method:** EPA 3550C **Prepared By:** MAT

YORK Sample ID	Client Sample ID	Preparation Date
18H1109-07	009/LSB-8	08/28/18
18H1109-07RE1	009/LSB-8	08/28/18
18H1109-08	010/LSB-10	08/28/18
18H1109-08RE1	010/LSB-10	08/28/18
18H1109-09	013/LSB-6	08/28/18
18H1109-09RE1	013/LSB-6	08/28/18
18H1109-10	014/LSB-7	08/28/18
18H1109-10RE1	014/LSB-7	08/28/18
BH81412-BLK1	Blank	08/28/18
BH81412-BS1	LCS	08/28/18

Batch ID: BH81426 **Preparation Method:** EPA 3050B **Prepared By:** BML

YORK Sample ID	Client Sample ID	Preparation Date
18H1109-07	009/LSB-8	08/28/18
18H1109-08	010/LSB-10	08/28/18
18H1109-09	013/LSB-6	08/28/18
18H1109-10	014/LSB-7	08/28/18
BH81426-BLK1	Blank	08/28/18
BH81426-SRM1	Reference	08/28/18

Batch ID: BH81449 **Preparation Method:** EPA SW846-3060 **Prepared By:** AD

YORK Sample ID	Client Sample ID	Preparation Date
18H1109-07	009/LSB-8	08/29/18
18H1109-08	010/LSB-10	08/29/18
18H1109-09	013/LSB-6	08/29/18
18H1109-10	014/LSB-7	08/29/18
BH81449-BLK1	Blank	08/29/18
BH81449-SRM1	Reference	08/29/18

Batch ID: BH81455 **Preparation Method:** EPA 7473 soil **Prepared By:** SY

YORK Sample ID	Client Sample ID	Preparation Date
18H1109-07	009/LSB-8	08/29/18
18H1109-08	010/LSB-10	08/29/18
18H1109-09	013/LSB-6	08/29/18
18H1109-10	014/LSB-7	08/29/18
BH81455-BLK1	Blank	08/29/18
BH81455-SRM1	Reference	08/29/18

Batch ID: BH81457 **Preparation Method:** % Solids Prep **Prepared By:** TAJ

YORK Sample ID	Client Sample ID	Preparation Date
18H1109-07	009/LSB-8	08/29/18
18H1109-08	010/LSB-10	08/29/18
18H1109-09	013/LSB-6	08/29/18
18H1109-10	014/LSB-7	08/29/18

Batch ID: BH81476 **Preparation Method:** EPA 3015A **Prepared By:** BML

YORK Sample ID	Client Sample ID	Preparation Date
18H1109-01	015/LTW-3	08/29/18
18H1109-02	016/DUP-2	08/29/18
18H1109-03	017/LTW-1	08/29/18
18H1109-04	019/LTW-2	08/29/18
18H1109-05	012/FB-2	08/29/18
18H1109-11	011/FB-1	08/29/18

BH81476-BLK1	Blank	08/29/18
BH81476-BS1	LCS	08/29/18

Volatile Organic Compounds by GC/MS - Quality Control Data

York Analytical Laboratories, Inc.

Analyte	Result	Reporting Limit	Units	Spike Level	Source* Result	%REC	%REC Limits	Flag	RPD	RPD Limit	Flag
Batch BH81300 - EPA 5035A											
Blank (BH81300-BLK1)									Prepared & Analyzed: 08/27/2018		
1,1,1,2-Tetrachloroethane	ND	0.0050	mg/kg wet								
1,1,1-Trichloroethane	ND	0.0050	"								
1,1,2,2-Tetrachloroethane	ND	0.0050	"								
1,1,2-Trichloro-1,2,2-trifluoroethane (Freon 113)	ND	0.0050	"								
1,1,2-Trichloroethane	ND	0.0050	"								
1,1-Dichloroethane	ND	0.0050	"								
1,1-Dichloroethylene	ND	0.0050	"								
1,1-Dichloropropylene	ND	0.0050	"								
1,2,3-Trichlorobenzene	ND	0.0050	"								
1,2,3-Trichloropropane	ND	0.0050	"								
1,2,4-Trichlorobenzene	ND	0.0050	"								
1,2,4-Trimethylbenzene	ND	0.0050	"								
1,2-Dibromo-3-chloropropane	ND	0.0050	"								
1,2-Dibromoethane	ND	0.0050	"								
1,2-Dichlorobenzene	ND	0.0050	"								
1,2-Dichloroethane	ND	0.0050	"								
1,2-Dichloropropane	ND	0.0050	"								
1,3,5-Trimethylbenzene	ND	0.0050	"								
1,3-Dichlorobenzene	ND	0.0050	"								
1,3-Dichloropropane	ND	0.0050	"								
1,4-Dichlorobenzene	ND	0.0050	"								
1,4-Dioxane	ND	0.10	"								
2,2-Dichloropropane	ND	0.0050	"								
2-Butanone	ND	0.0050	"								
2-Chlorotoluene	ND	0.0050	"								
2-Hexanone	ND	0.0050	"								
4-Chlorotoluene	ND	0.0050	"								
4-Methyl-2-pentanone	ND	0.0050	"								
Acetone	ND	0.010	"								
Acrolein	ND	0.010	"								
Acrylonitrile	ND	0.0050	"								
Benzene	ND	0.0050	"								
Bromobenzene	ND	0.0050	"								
Bromochloromethane	ND	0.0050	"								
Bromodichloromethane	ND	0.0050	"								
Bromoform	ND	0.0050	"								
Bromomethane	ND	0.0050	"								
Carbon disulfide	ND	0.0050	"								
Carbon tetrachloride	ND	0.0050	"								
Chlorobenzene	ND	0.0050	"								
Chloroethane	ND	0.0050	"								
Chloroform	ND	0.0050	"								
Chloromethane	ND	0.0050	"								
cis-1,2-Dichloroethylene	ND	0.0050	"								
cis-1,3-Dichloropropylene	ND	0.0050	"								
Cyclohexane	ND	0.0050	"								
Dibromochloromethane	ND	0.0050	"								
Dibromomethane	ND	0.0050	"								
Dichlorodifluoromethane	ND	0.0050	"								
Ethyl Benzene	ND	0.0050	"								

Volatile Organic Compounds by GC/MS - Quality Control Data

York Analytical Laboratories, Inc.

Analyte	Result	Reporting Limit	Units	Spike Level	Source* Result	%REC	%REC Limits	Flag	RPD	RPD Limit	Flag
Batch BH81300 - EPA 5035A											
Blank (BH81300-BLK1)											Prepared & Analyzed: 08/27/2018
Hexachlorobutadiene	ND	0.0050	mg/kg wet								
Isopropylbenzene	ND	0.0050	"								
Methyl acetate	ND	0.0050	"								
Methyl tert-butyl ether (MTBE)	ND	0.0050	"								
Methylcyclohexane	ND	0.0050	"								
Methylene chloride	ND	0.010	"								
n-Butylbenzene	ND	0.0050	"								
n-Propylbenzene	ND	0.0050	"								
o-Xylene	ND	0.0050	"								
p- & m- Xylenes	ND	0.010	"								
p-Isopropyltoluene	ND	0.0050	"								
sec-Butylbenzene	ND	0.0050	"								
Styrene	ND	0.0050	"								
tert-Butyl alcohol (TBA)	ND	0.0050	"								
tert-Butylbenzene	ND	0.0050	"								
Tetrachloroethylene	ND	0.0050	"								
Toluene	ND	0.0050	"								
trans-1,2-Dichloroethylene	ND	0.0050	"								
trans-1,3-Dichloropropylene	ND	0.0050	"								
Trichloroethylene	ND	0.0050	"								
Trichlorofluoromethane	ND	0.0050	"								
Vinyl acetate	ND	0.0050	"								
Vinyl Chloride	ND	0.0050	"								
Xylenes, Total	ND	0.015	"								
Surrogate: 1,2-Dichloroethane-d4	*49.3*		*ug/L*	*50.0*		*98.6*	*77-125*				
Surrogate: Toluene-d8	*49.2*		*"*	*50.0*		*98.5*	*85-120*				
Surrogate: p-Bromofluorobenzene	*50.5*		*"*	*50.0*		*101*	*76-130*				

Volatile Organic Compounds by GC/MS - Quality Control Data

York Analytical Laboratories, Inc.

Analyte	Result	Reporting Limit	Units	Spike Level	Source* Result	%REC	%REC Limits	Flag	RPD	RPD Limit	Flag
Batch BH81300 - EPA 5035A											
Blank (BH81300-BLK2)											Prepared & Analyzed: 08/27/2018
1,1,1,2-Tetrachloroethane	ND	0.50	mg/kg wet								
1,1,1-Trichloroethane	ND	0.50	"								
1,1,2,2-Tetrachloroethane	ND	0.50	"								
1,1,2-Trichloro-1,2,2-trifluoroethane (Freon 113)	ND	0.50	"								
1,1,2-Trichloroethane	ND	0.50	"								
1,1-Dichloroethane	ND	0.50	"								
1,1-Dichloroethylene	ND	0.50	"								
1,1-Dichloropropylene	ND	0.50	"								
1,2,3-Trichlorobenzene	ND	0.50	"								
1,2,3-Trichloropropane	ND	0.50	"								
1,2,4-Trichlorobenzene	ND	0.50	"								
1,2,4-Trimethylbenzene	ND	0.50	"								
1,2-Dibromo-3-chloropropane	ND	0.50	"								
1,2-Dibromoethane	ND	0.50	"								
1,2-Dichlorobenzene	ND	0.50	"								
1,2-Dichloroethane	ND	0.50	"								
1,2-Dichloropropane	ND	0.50	"								
1,3,5-Trimethylbenzene	ND	0.50	"								
1,3-Dichlorobenzene	ND	0.50	"								
1,3-Dichloropropane	ND	0.50	"								
1,4-Dichlorobenzene	ND	0.50	"								
1,4-Dioxane	ND	10	"								
2,2-Dichloropropane	ND	0.50	"								
2-Butanone	ND	0.50	"								
2-Chlorotoluene	ND	0.50	"								
2-Hexanone	ND	0.50	"								
4-Chlorotoluene	ND	0.50	"								
4-Methyl-2-pentanone	ND	0.50	"								
Acetone	ND	1.0	"								
Acrolein	ND	1.0	"								
Acrylonitrile	ND	0.50	"								
Benzene	ND	0.50	"								
Bromobenzene	ND	0.50	"								
Bromochloromethane	ND	0.50	"								
Bromodichloromethane	ND	0.50	"								
Bromoform	ND	0.50	"								
Bromomethane	ND	0.50	"								
Carbon disulfide	ND	0.50	"								
Carbon tetrachloride	ND	0.50	"								
Chlorobenzene	ND	0.50	"								
Chloroethane	ND	0.50	"								
Chloroform	ND	0.50	"								
Chloromethane	ND	0.50	"								
cis-1,2-Dichloroethylene	ND	0.50	"								
cis-1,3-Dichloropropylene	ND	0.50	"								
Cyclohexane	ND	0.50	"								
Dibromochloromethane	ND	0.50	"								
Dibromomethane	ND	0.50	"								
Dichlorodifluoromethane	ND	0.50	"								
Ethyl Benzene	ND	0.50	"								
Hexachlorobutadiene	ND	0.50	"								

Analyte	Result	Reporting Limit	Units	Spike Level	Source* Result	%REC	%REC Limits	Flag	RPD	RPD Limit	Flag
Batch BH81300 - EPA 5035A											
Blank (BH81300-BLK2)									Prepared & Analyzed: 08/27/2018		
Isopropylbenzene	ND	0.50	mg/kg wet								
Methyl acetate	ND	0.50	"								
Methyl tert-butyl ether (MTBE)	ND	0.50	"								
Methylcyclohexane	ND	0.50	"								
Methylene chloride	ND	1.0	"								
n-Butylbenzene	ND	0.50	"								
n-Propylbenzene	ND	0.50	"								
o-Xylene	ND	0.50	"								
p- & m- Xylenes	ND	1.0	"								
p-Isopropyltoluene	ND	0.50	"								
sec-Butylbenzene	ND	0.50	"								
Styrene	ND	0.50	"								
tert-Butyl alcohol (TBA)	ND	0.50	"								
tert-Butylbenzene	ND	0.50	"								
Tetrachloroethylene	ND	0.50	"								
Toluene	ND	0.50	"								
trans-1,2-Dichloroethylene	ND	0.50	"								
trans-1,3-Dichloropropylene	ND	0.50	"								
Trichloroethylene	ND	0.50	"								
Trichlorofluoromethane	ND	0.50	"								
Vinyl acetate	ND	0.50	"								
Vinyl Chloride	ND	0.50	"								
Xylenes, Total	ND	1.5	"								
Surrogate: 1,2-Dichloroethane-d4	*48.7*		*ug/L*	*50.0*		*97.4*	*77-125*				
Surrogate: Toluene-d8	*49.0*		*"*	*50.0*		*98.0*	*85-120*				
Surrogate: p-Bromofluorobenzene	*49.8*		*"*	*50.0*		*99.6*	*76-130*				
LCS (BH81300-BS1)									Prepared & Analyzed: 08/27/2018		
1,1,1,2-Tetrachloroethane	48.6		ug/L	50.0		97.3	75-129				
1,1,1-Trichloroethane	48.2		"	50.0		96.5	71-137				
1,1,2,2-Tetrachloroethane	41.8		"	50.0		83.6	79-129				
1,1,2-Trichloro-1,2,2-trifluoroethane (Freon 113)	49.8		"	50.0		99.6	58-146				
1,1,2-Trichloroethane	45.0		"	50.0		90.1	83-123				
1,1-Dichloroethane	46.7		"	50.0		93.4	75-130				
1,1-Dichloroethylene	43.8		"	50.0		87.6	64-137				
1,1-Dichloropropylene	46.3		"	50.0		92.7	77-127				
1,2,3-Trichlorobenzene	49.2		"	50.0		98.3	81-140				
1,2,3-Trichloropropane	46.9		"	50.0		93.7	81-126				
1,2,4-Trichlorobenzene	50.8		"	50.0		102	80-141				
1,2,4-Trimethylbenzene	45.3		"	50.0		90.6	84-125				
1,2-Dibromo-3-chloropropane	39.0		"	50.0		78.0	74-142				
1,2-Dibromoethane	48.0		"	50.0		96.1	86-123				
1,2-Dichlorobenzene	50.4		"	50.0		101	85-122				
1,2-Dichloroethane	48.2		"	50.0		96.5	71-133				
1,2-Dichloropropane	41.3		"	50.0		82.6	81-122				
1,3,5-Trimethylbenzene	43.9		"	50.0		87.9	82-126				
1,3-Dichlorobenzene	49.4		"	50.0		98.9	84-124				
1,3-Dichloropropane	43.9		"	50.0		87.8	83-123				
1,4-Dichlorobenzene	50.3		"	50.0		101	84-124				
1,4-Dioxane	968		"	1050		92.2	10-228				
2,2-Dichloropropane	47.1		"	50.0		94.2	67-136				

Volatile Organic Compounds by GC/MS - Quality Control Data

York Analytical Laboratories, Inc.

Analyte	Result	Reporting Limit	Units	Spike Level	Source* Result	%REC	%REC Limits	Flag	RPD	RPD Limit	Flag
Batch BH81300 - EPA 5035A											
LCS (BH81300-BS1)								Prepared & Analyzed: 08/27/2018			
2-Butanone	53.9		ug/L	50.0		108	58-147				
2-Chlorotoluene	38.2		"	50.0		76.3	78-127	Low Bias			
2-Hexanone	43.4		"	50.0		86.7	70-139				
4-Chlorotoluene	43.0		"	50.0		86.1	79-125				
4-Methyl-2-pentanone	43.2		"	50.0		86.5	72-132				
Acetone	54.4		"	50.0		109	36-155				
Acrolein	39.4		"	50.0		78.9	10-238				
Acrylonitrile	46.4		"	50.0		92.8	66-141				
Benzene	47.5		"	50.0		95.0	77-127				
Bromobenzene	40.2		"	50.0		80.4	77-129				
Bromochloromethane	47.0		"	50.0		94.0	74-129				
Bromodichloromethane	42.6		"	50.0		85.1	81-124				
Bromoform	52.4		"	50.0		105	80-136				
Bromomethane	48.5		"	50.0		96.9	32-177				
Carbon disulfide	49.1		"	50.0		98.3	10-136				
Carbon tetrachloride	49.9		"	50.0		99.7	66-143				
Chlorobenzene	47.6		"	50.0		95.2	86-120				
Chloroethane	41.1		"	50.0		82.2	51-142				
Chloroform	48.4		"	50.0		96.7	76-131				
Chloromethane	37.3		"	50.0		74.6	49-132				
cis-1,2-Dichloroethylene	45.9		"	50.0		91.7	74-132				
cis-1,3-Dichloropropylene	42.4		"	50.0		84.7	81-129				
Cyclohexane	42.0		"	50.0		83.9	70-130				
Dibromochloromethane	49.7		"	50.0		99.4	10-200				
Dibromomethane	43.5		"	50.0		87.1	83-124				
Dichlorodifluoromethane	38.0		"	50.0		75.9	28-158				
Ethyl Benzene	45.2		"	50.0		90.5	84-125				
Hexachlorobutadiene	51.1		"	50.0		102	83-133				
Isopropylbenzene	41.8		"	50.0		83.5	81-127				
Methyl acetate	41.2		"	50.0		82.5	41-143				
Methyl tert-butyl ether (MTBE)	44.0		"	50.0		88.0	74-131				
Methylcyclohexane	41.4		"	50.0		82.9	70-130				
Methylene chloride	46.1		"	50.0		92.1	57-141				
n-Butylbenzene	38.7		"	50.0		77.4	80-130	Low Bias			
n-Propylbenzene	41.7		"	50.0		83.5	74-136				
o-Xylene	45.4		"	50.0		90.9	83-123				
p- & m- Xylenes	90.9		"	100		90.9	82-128				
p-Isopropyltoluene	47.2		"	50.0		94.4	85-125				
sec-Butylbenzene	46.0		"	50.0		92.0	83-125				
Styrene	45.6		"	50.0		91.1	86-126				
tert-Butyl alcohol (TBA)	222		"	250		88.8	70-130				
tert-Butylbenzene	39.0		"	50.0		78.1	80-127	Low Bias			
Tetrachloroethylene	48.7		"	50.0		97.4	80-129				
Toluene	44.8		"	50.0		89.5	85-121				
trans-1,2-Dichloroethylene	44.5		"	50.0		89.0	72-132				
trans-1,3-Dichloropropylene	42.2		"	50.0		84.5	78-132				
Trichloroethylene	45.1		"	50.0		90.2	84-123				
Trichlorofluoromethane	40.3		"	50.0		80.6	62-140				
Vinyl acetate	113		"	50.0		226	67-136	High Bias			
Vinyl Chloride	40.2		"	50.0		80.5	52-130				
Surrogate: 1,2-Dichloroethane-d4	*50.0*		*"*	*50.0*		*99.9*	*77-125*				

Volatile Organic Compounds by GC/MS - Quality Control Data

York Analytical Laboratories, Inc.

Analyte	Result	Reporting Limit	Units	Spike Level	Source* Result	%REC	%REC Limits	Flag	RPD	RPD Limit	Flag
Batch BH81300 - EPA 5035A											
LCS (BH81300-BS1)								Prepared & Analyzed: 08/27/2018			
Surrogate: Toluene-d8	*47.5*		*ug/L*	*50.0*		*95.0*	*85-120*				
Surrogate: p-Bromofluorobenzene	*44.3*		*"*	*50.0*		*88.7*	*76-130*				
LCS Dup (BH81300-BSD1)								Prepared & Analyzed: 08/27/2018			
1,1,1,2-Tetrachloroethane	48.9		ug/L	50.0		97.8	75-129		0.574	30	
1,1,1-Trichloroethane	49.6		"	50.0		99.3	71-137		2.84	30	
1,1,2,2-Tetrachloroethane	41.7		"	50.0		83.4	79-129		0.263	30	
1,1,2-Trichloro-1,2,2-trifluoroethane (Freon 113)	51.4		"	50.0		103	58-146		3.10	30	
1,1,2-Trichloroethane	46.8		"	50.0		93.5	83-123		3.79	30	
1,1-Dichloroethane	47.2		"	50.0		94.4	75-130		1.07	30	
1,1-Dichloroethylene	44.4		"	50.0		88.7	64-137		1.29	30	
1,1-Dichloropropylene	47.4		"	50.0		94.8	77-127		2.28	30	
1,2,3-Trichlorobenzene	49.9		"	50.0		99.8	81-140		1.51	30	
1,2,3-Trichloropropane	45.1		"	50.0		90.2	81-126		3.81	30	
1,2,4-Trichlorobenzene	51.6		"	50.0		103	80-141		1.46	30	
1,2,4-Trimethylbenzene	45.5		"	50.0		91.0	84-125		0.418	30	
1,2-Dibromo-3-chloropropane	40.3		"	50.0		80.5	74-142		3.23	30	
1,2-Dibromoethane	48.4		"	50.0		96.8	86-123		0.726	30	
1,2-Dichlorobenzene	50.5		"	50.0		101	85-122		0.258	30	
1,2-Dichloroethane	49.3		"	50.0		98.5	71-133		2.11	30	
1,2-Dichloropropane	41.6		"	50.0		83.1	81-122		0.700	30	
1,3,5-Trimethylbenzene	43.7		"	50.0		87.4	82-126		0.548	30	
1,3-Dichlorobenzene	49.2		"	50.0		98.4	84-124		0.487	30	
1,3-Dichloropropane	44.6		"	50.0		89.3	83-123		1.69	30	
1,4-Dichlorobenzene	50.0		"	50.0		100	84-124		0.459	30	
1,4-Dioxane	995		"	1050		94.7	10-228		2.69	30	
2,2-Dichloropropane	48.3		"	50.0		96.6	67-136		2.54	30	
2-Butanone	54.2		"	50.0		108	58-147		0.518	30	
2-Chlorotoluene	42.5		"	50.0		85.0	78-127		10.7	30	
2-Hexanone	45.5		"	50.0		91.1	70-139		4.91	30	
4-Chlorotoluene	42.6		"	50.0		85.3	79-125		0.910	30	
4-Methyl-2-pentanone	44.9		"	50.0		89.9	72-132		3.88	30	
Acetone	57.4		"	50.0		115	36-155		5.26	30	
Acrolein	41.4		"	50.0		82.8	10-238		4.90	30	
Acrylonitrile	47.8		"	50.0		95.5	66-141		2.93	30	
Benzene	48.8		"	50.0		97.6	77-127		2.70	30	
Bromobenzene	39.2		"	50.0		78.3	77-129		2.55	30	
Bromochloromethane	46.6		"	50.0		93.2	74-129		0.812	30	
Bromodichloromethane	42.8		"	50.0		85.6	81-124		0.562	30	
Bromoform	53.0		"	50.0		106	80-136		1.12	30	
Bromomethane	50.9		"	50.0		102	32-177		4.97	30	
Carbon disulfide	49.9		"	50.0		99.8	10-136		1.56	30	
Carbon tetrachloride	50.5		"	50.0		101	66-143		1.18	30	
Chlorobenzene	48.2		"	50.0		96.4	86-120		1.27	30	
Chloroethane	42.8		"	50.0		85.5	51-142		3.94	30	
Chloroform	49.6		"	50.0		99.3	76-131		2.57	30	
Chloromethane	38.6		"	50.0		77.3	49-132		3.58	30	
cis-1,2-Dichloroethylene	46.2		"	50.0		92.3	74-132		0.674	30	
cis-1,3-Dichloropropylene	43.0		"	50.0		86.0	81-129		1.52	30	
Cyclohexane	43.6		"	50.0		87.2	70-130		3.86	30	
Dibromochloromethane	50.3		"	50.0		101	10-200		1.16	30	

Volatile Organic Compounds by GC/MS - Quality Control Data

York Analytical Laboratories, Inc.

Analyte	Result	Reporting Limit	Units	Spike Level	Source* Result	%REC	%REC Limits	Flag	RPD	RPD Limit	Flag
Batch BH81300 - EPA 5035A											
LCS Dup (BH81300-BSD1)								Prepared & Analyzed: 08/27/2018			
Dibromomethane	45.1		ug/L	50.0		90.1	83-124		3.45	30	
Dichlorodifluoromethane	39.6		"	50.0		79.2	28-158		4.20	30	
Ethyl Benzene	46.1		"	50.0		92.1	84-125		1.84	30	
Hexachlorobutadiene	51.2		"	50.0		102	83-133		0.0196	30	
Isopropylbenzene	42.1		"	50.0		84.1	81-127		0.740	30	
Methyl acetate	43.0		"	50.0		85.9	41-143		4.04	30	
Methyl tert-butyl ether (MTBE)	45.0		"	50.0		89.9	74-131		2.16	30	
Methylcyclohexane	42.6		"	50.0		85.2	70-130		2.76	30	
Methylene chloride	48.0		"	50.0		96.1	57-141		4.17	30	
n-Butylbenzene	41.4		"	50.0		82.9	80-130		6.81	30	
n-Propylbenzene	42.0		"	50.0		83.9	74-136		0.550	30	
o-Xylene	46.5		"	50.0		93.1	83-123		2.41	30	
p- & m- Xylenes	92.8		"	100		92.8	82-128		2.03	30	
p-Isopropyltoluene	46.8		"	50.0		93.5	85-125		0.958	30	
sec-Butylbenzene	46.2		"	50.0		92.4	83-125		0.434	30	
Styrene	46.0		"	50.0		92.0	86-126		0.939	30	
tert-Butyl alcohol (TBA)	240		"	250		95.9	70-130		7.79	30	
tert-Butylbenzene	38.9		"	50.0		77.8	80-127	Low Bias	0.282	30	
Tetrachloroethylene	50.1		"	50.0		100	80-129		2.79	30	
Toluene	45.7		"	50.0		91.4	85-121		2.03	30	
trans-1,2-Dichloroethylene	45.3		"	50.0		90.6	72-132		1.74	30	
trans-1,3-Dichloropropylene	43.5		"	50.0		86.9	78-132		2.87	30	
Trichloroethylene	45.8		"	50.0		91.6	84-123		1.58	30	
Trichlorofluoromethane	41.7		"	50.0		83.4	62-140		3.41	30	
Vinyl acetate	114		"	50.0		228	67-136	High Bias	0.687	30	
Vinyl Chloride	41.6		"	50.0		83.1	52-130		3.25	30	
Surrogate: 1,2-Dichloroethane-d4	*50.9*		*"*	*50.0*		*102*	*77-125*				
Surrogate: Toluene-d8	*47.9*		*"*	*50.0*		*95.8*	*85-120*				
Surrogate: p-Bromofluorobenzene	*43.5*		*"*	*50.0*		*87.1*	*76-130*				

Volatile Organic Compounds by GC/MS - Quality Control Data

York Analytical Laboratories, Inc.

Analyte	Result	Reporting Limit	Units	Spike Level	Source* Result	%REC	%REC Limits	Flag	RPD	RPD Limit	Flag
Batch BH81302 - EPA 5030B											
Blank (BH81302-BLK1)											Prepared & Analyzed: 08/27/2018
1,1,1,2-Tetrachloroethane	ND	0.500	ug/L								
1,1,1-Trichloroethane	ND	0.500	"								
1,1,2,2-Tetrachloroethane	ND	0.500	"								
1,1,2-Trichloro-1,2,2-trifluoroethane (Freon 113)	ND	0.500	"								
1,1,2-Trichloroethane	ND	0.500	"								
1,1-Dichloroethane	ND	0.500	"								
1,1-Dichloroethylene	ND	0.500	"								
1,1-Dichloropropylene	ND	0.500	"								
1,2,3-Trichlorobenzene	ND	0.500	"								
1,2,3-Trichloropropane	ND	0.500	"								
1,2,4-Trichlorobenzene	ND	0.500	"								
1,2,4-Trimethylbenzene	ND	0.500	"								
1,2-Dibromo-3-chloropropane	ND	0.500	"								
1,2-Dibromoethane	ND	0.500	"								
1,2-Dichlorobenzene	ND	0.500	"								
1,2-Dichloroethane	ND	0.500	"								
1,2-Dichloropropane	ND	0.500	"								
1,3,5-Trimethylbenzene	ND	0.500	"								
1,3-Dichlorobenzene	ND	0.500	"								
1,3-Dichloropropane	ND	0.500	"								
1,4-Dichlorobenzene	ND	0.500	"								
1,4-Dioxane	ND	80.0	"								
2,2-Dichloropropane	ND	0.500	"								
2-Butanone	ND	0.500	"								
2-Chlorotoluene	ND	0.500	"								
2-Hexanone	ND	0.500	"								
4-Chlorotoluene	ND	0.500	"								
4-Methyl-2-pentanone	ND	0.500	"								
Acetone	ND	2.00	"								
Acrolein	ND	0.500	"								
Acrylonitrile	ND	0.500	"								
Benzene	ND	0.500	"								
Bromobenzene	ND	0.500	"								
Bromochloromethane	ND	0.500	"								
Bromodichloromethane	ND	0.500	"								
Bromoform	ND	0.500	"								
Bromomethane	ND	0.500	"								
Carbon disulfide	ND	0.500	"								
Carbon tetrachloride	ND	0.500	"								
Chlorobenzene	ND	0.500	"								
Chloroethane	ND	0.500	"								
Chloroform	ND	0.500	"								
Chloromethane	ND	0.500	"								
cis-1,2-Dichloroethylene	ND	0.500	"								
cis-1,3-Dichloropropylene	ND	0.500	"								
Cyclohexane	ND	0.500	"								
Dibromochloromethane	ND	0.500	"								
Dibromomethane	ND	0.500	"								
Dichlorodifluoromethane	ND	0.500	"								
Ethyl Benzene	ND	0.500	"								
Hexachlorobutadiene	ND	0.500	"								

Volatile Organic Compounds by GC/MS - Quality Control Data

York Analytical Laboratories, Inc.

Analyte	Result	Reporting Limit	Units	Spike Level	Source* Result	%REC	%REC Limits	Flag	RPD	RPD Limit	Flag
Batch BH81302 - EPA 5030B											
Blank (BH81302-BLK1)								Prepared & Analyzed: 08/27/2018			
Isopropylbenzene	ND	0.500	ug/L								
Methyl acetate	ND	0.500	"								
Methyl tert-butyl ether (MTBE)	ND	0.500	"								
Methylcyclohexane	ND	0.500	"								
Methylene chloride	ND	2.00	"								
n-Butylbenzene	ND	0.500	"								
n-Propylbenzene	ND	0.500	"								
o-Xylene	ND	0.500	"								
p- & m- Xylenes	ND	1.00	"								
p-Isopropyltoluene	ND	0.500	"								
sec-Butylbenzene	ND	0.500	"								
Styrene	ND	0.500	"								
tert-Butyl alcohol (TBA)	ND	1.00	"								
tert-Butylbenzene	ND	0.500	"								
Tetrachloroethylene	ND	0.500	"								
Toluene	ND	0.500	"								
trans-1,2-Dichloroethylene	ND	0.500	"								
trans-1,3-Dichloropropylene	ND	0.500	"								
Trichloroethylene	ND	0.500	"								
Trichlorofluoromethane	ND	0.500	"								
Vinyl acetate	ND	0.500	"								
Vinyl Chloride	ND	0.500	"								
Xylenes, Total	ND	1.50	"								
Surrogate: 1,2-Dichloroethane-d4	*10.2*		*"*	*10.0*		*102*	*70-130*				
Surrogate: Toluene-d8	*9.80*		*"*	*10.0*		*98.0*	*70-130*				
Surrogate: p-Bromofluorobenzene	*10.8*		*"*	*10.0*		*108*	*70-130*				
LCS (BH81302-BS1)								Prepared & Analyzed: 08/27/2018			
1,1,1,2-Tetrachloroethane	10.3		ug/L	10.0		103	82-126			30	
1,1,1-Trichloroethane	10.7		"	10.0		107	70-130			20	
1,1,2,2-Tetrachloroethane	10.1		"	10.0		101	70-130			20	
1,1,2-Trichloro-1,2,2-trifluoroethane (Freon 113)	11.7		"	10.0		117	70-130			20	
1,1,2-Trichloroethane	9.84		"	10.0		98.4	70-130			20	
1,1-Dichloroethane	10.8		"	10.0		108	70-130			20	
1,1-Dichloroethylene	11.1		"	10.0		111	70-130			20	
1,1-Dichloropropylene	11.0		"	10.0		110	83-133			30	
1,2,3-Trichlorobenzene	9.20		"	10.0		92.0	70-130			20	
1,2,3-Trichloropropane	10.2		"	10.0		102	77-128			30	
1,2,4-Trichlorobenzene	9.25		"	10.0		92.5	70-130			20	
1,2,4-Trimethylbenzene	10.4		"	10.0		104	82-132			20	
1,2-Dibromo-3-chloropropane	10.1		"	10.0		101	40-160			20	
1,2-Dibromoethane	9.80		"	10.0		98.0	70-130			20	
1,2-Dichlorobenzene	10.2		"	10.0		102	70-130			20	
1,2-Dichloroethane	10.8		"	10.0		108	70-130			20	
1,2-Dichloropropane	9.70		"	10.0		97.0	70-130			20	
1,3,5-Trimethylbenzene	10.5		"	10.0		105	80-131			30	
1,3-Dichlorobenzene	10.0		"	10.0		100	70-130			20	
1,3-Dichloropropane	9.97		"	10.0		99.7	81-125			30	
1,4-Dichlorobenzene	9.91		"	10.0		99.1	70-130			20	
1,4-Dioxane	418		"	210		199	40-160	High Bias		20	
2,2-Dichloropropane	12.0		"	10.0		120	56-150			30	

Volatile Organic Compounds by GC/MS - Quality Control Data

York Analytical Laboratories, Inc.

Analyte	Result	Reporting Limit	Units	Spike Level	Source* Result	%REC	%REC Limits	Flag	RPD	RPD Limit	Flag
Batch BH81302 - EPA 5030B											
LCS (BH81302-BS1)								Prepared & Analyzed: 08/27/2018			
2-Butanone	12.6		ug/L	10.0		126	40-160			20	
2-Chlorotoluene	10.4		"	10.0		104	79-130			30	
2-Hexanone	11.7		"	10.0		117	40-160			20	
4-Chlorotoluene	10.3		"	10.0		103	79-128			30	
4-Methyl-2-pentanone	11.3		"	10.0		113	40-160			20	
Acetone	13.2		"	10.0		132	40-160			20	
Acrolein	16.0		"	10.0		160	10-153	High Bias		30	
Acrylonitrile	8.56		"	10.0		85.6	51-150			30	
Benzene	10.3		"	10.0		103	70-130			20	
Bromobenzene	10.0		"	10.0		100	78-129			30	
Bromochloromethane	10.8		"	10.0		108	70-130			20	
Bromodichloromethane	9.78		"	10.0		97.8	70-130			20	
Bromoform	10.2		"	10.0		102	70-130			20	
Bromomethane	3.03		"	10.0		30.3	40-160	Low Bias		20	
Carbon disulfide	11.8		"	10.0		118	40-160			20	
Carbon tetrachloride	10.8		"	10.0		108	70-130			20	
Chlorobenzene	10.2		"	10.0		102	70-130			20	
Chloroethane	8.46		"	10.0		84.6	40-160			20	
Chloroform	10.2		"	10.0		102	70-130			20	
Chloromethane	6.62		"	10.0		66.2	40-160			20	
cis-1,2-Dichloroethylene	10.8		"	10.0		108	70-130			20	
cis-1,3-Dichloropropylene	10.1		"	10.0		101	70-130			20	
Cyclohexane	11.4		"	10.0		114	70-130			20	
Dibromochloromethane	10.2		"	10.0		102	70-130			20	
Dibromomethane	10.0		"	10.0		100	72-134			30	
Dichlorodifluoromethane	8.66		"	10.0		86.6	40-160			20	
Ethyl Benzene	10.5		"	10.0		105	70-130			20	
Hexachlorobutadiene	9.77		"	10.0		97.7	67-146			30	
Isopropylbenzene	10.5		"	10.0		105	70-130			20	
Methyl acetate	10.4		"	10.0		104	70-130			20	
Methyl tert-butyl ether (MTBE)	10.0		"	10.0		100	70-130			20	
Methylcyclohexane	10.7		"	10.0		107	70-130			20	
Methylene chloride	11.0		"	10.0		110	70-130			20	
n-Butylbenzene	10.8		"	10.0		108	79-132			30	
n-Propylbenzene	10.6		"	10.0		106	78-133			30	
o-Xylene	10.6		"	10.0		106	70-130			20	
p- & m- Xylenes	19.0		"	20.0		94.9	70-130			20	
p-Isopropyltoluene	10.7		"	10.0		107	81-136			30	
sec-Butylbenzene	11.1		"	10.0		111	79-137			30	
Styrene	10.2		"	10.0		102	70-130			20	
tert-Butyl alcohol (TBA)	61.8		"	50.0		124	25-162			30	
tert-Butylbenzene	10.5		"	10.0		105	77-138			30	
Tetrachloroethylene	7.78		"	10.0		77.8	70-130			20	
Toluene	10.1		"	10.0		101	70-130			20	
trans-1,2-Dichloroethylene	10.8		"	10.0		108	70-130			20	
trans-1,3-Dichloropropylene	10.1		"	10.0		101	70-130			20	
Trichloroethylene	9.98		"	10.0		99.8	70-130			20	
Trichlorofluoromethane	9.14		"	10.0		91.4	40-160			20	
Vinyl acetate	18.5		"	10.0		185	21-90	High Bias		30	
Vinyl Chloride	8.29		"	10.0		82.9	70-130			20	
Surrogate: 1,2-Dichloroethane-d4	*9.93*		*"*	*10.0*		*99.3*	*70-130*				

Volatile Organic Compounds by GC/MS - Quality Control Data

York Analytical Laboratories, Inc.

Analyte	Result	Reporting Limit	Units	Spike Level	Source* Result	%REC	%REC Limits	Flag	RPD	RPD Limit	Flag
Batch BH81302 - EPA 5030B											
LCS (BH81302-BS1)								Prepared & Analyzed: 08/27/2018			
Surrogate: Toluene-d8	*9.68*		*ug/L*	*10.0*		*96.8*	*70-130*				
Surrogate: p-Bromofluorobenzene	*10.2*		*"*	*10.0*		*102*	*70-130*				
LCS Dup (BH81302-BSD1)								Prepared & Analyzed: 08/27/2018			
1,1,1,2-Tetrachloroethane	10.6		ug/L	10.0		106	82-126		2.50	30	
1,1,1-Trichloroethane	11.3		"	10.0		113	70-130		5.90	20	
1,1,2,2-Tetrachloroethane	9.84		"	10.0		98.4	70-130		2.51	20	
1,1,2-Trichloro-1,2,2-trifluoroethane (Freon 113)	12.6		"	10.0		126	70-130		7.18	20	
1,1,2-Trichloroethane	9.77		"	10.0		97.7	70-130		0.714	20	
1,1-Dichloroethane	11.2		"	10.0		112	70-130		3.91	20	
1,1-Dichloroethylene	11.7		"	10.0		117	70-130		5.71	20	
1,1-Dichloropropylene	11.5		"	10.0		115	83-133		4.70	30	
1,2,3-Trichlorobenzene	9.49		"	10.0		94.9	70-130		3.10	20	
1,2,3-Trichloropropane	9.95		"	10.0		99.5	77-128		2.09	30	
1,2,4-Trichlorobenzene	9.56		"	10.0		95.6	70-130		3.30	20	
1,2,4-Trimethylbenzene	10.5		"	10.0		105	82-132		1.53	20	
1,2-Dibromo-3-chloropropane	9.52		"	10.0		95.2	40-160		6.01	20	
1,2-Dibromoethane	9.94		"	10.0		99.4	70-130		1.42	20	
1,2-Dichlorobenzene	10.2		"	10.0		102	70-130		0.00	20	
1,2-Dichloroethane	10.9		"	10.0		109	70-130		1.02	20	
1,2-Dichloropropane	9.97		"	10.0		99.7	70-130		2.75	20	
1,3,5-Trimethylbenzene	10.8		"	10.0		108	80-131		2.53	30	
1,3-Dichlorobenzene	10.2		"	10.0		102	70-130		1.69	20	
1,3-Dichloropropane	10.1		"	10.0		101	81-125		1.59	30	
1,4-Dichlorobenzene	10.0		"	10.0		100	70-130		1.40	20	
1,4-Dioxane	276		"	210		132	40-160		40.8	20	Non-dir.
2,2-Dichloropropane	12.6		"	10.0		126	56-150		4.81	30	
2-Butanone	13.4		"	10.0		134	40-160		6.09	20	
2-Chlorotoluene	10.7		"	10.0		107	79-130		2.84	30	
2-Hexanone	11.7		"	10.0		117	40-160		0.00	20	
4-Chlorotoluene	10.5		"	10.0		105	79-128		1.64	30	
4-Methyl-2-pentanone	11.1		"	10.0		111	40-160		1.69	20	
Acetone	14.9		"	10.0		149	40-160		11.9	20	
Acrolein	14.4		"	10.0		144	10-153		10.7	30	
Acrylonitrile	8.11		"	10.0		81.1	51-150		5.40	30	
Benzene	10.7		"	10.0		107	70-130		3.81	20	
Bromobenzene	10.1		"	10.0		101	78-129		0.698	30	
Bromochloromethane	11.0		"	10.0		110	70-130		1.56	20	
Bromodichloromethane	9.94		"	10.0		99.4	70-130		1.62	20	
Bromoform	10.2		"	10.0		102	70-130		0.589	20	
Bromomethane	2.99		"	10.0		29.9	40-160	Low Bias	1.33	20	
Carbon disulfide	12.4		"	10.0		124	40-160		5.30	20	
Carbon tetrachloride	11.6		"	10.0		116	70-130		6.43	20	
Chlorobenzene	10.4		"	10.0		104	70-130		2.43	20	
Chloroethane	8.10		"	10.0		81.0	40-160		4.35	20	
Chloroform	10.5		"	10.0		105	70-130		3.48	20	
Chloromethane	6.44		"	10.0		64.4	40-160		2.76	20	
cis-1,2-Dichloroethylene	11.0		"	10.0		110	70-130		2.21	20	
cis-1,3-Dichloropropylene	10.2		"	10.0		102	70-130		1.08	20	
Cyclohexane	12.3		"	10.0		123	70-130		7.60	20	
Dibromochloromethane	10.2		"	10.0		102	70-130		0.00	20	

Volatile Organic Compounds by GC/MS - Quality Control Data

York Analytical Laboratories, Inc.

Analyte	Result	Reporting Limit	Units	Spike Level	Source* Result	%REC	%REC Limits	Flag	RPD	RPD Limit	Flag
Batch BH81302 - EPA 5030B											
LCS Dup (BH81302-BSD1)								Prepared & Analyzed: 08/27/2018			
Dibromomethane	9.88		ug/L	10.0		98.8	72-134		1.31	30	
Dichlorodifluoromethane	8.96		"	10.0		89.6	40-160		3.41	20	
Ethyl Benzene	11.0		"	10.0		110	70-130		4.18	20	
Hexachlorobutadiene	10.0		"	10.0		100	67-146		2.53	30	
Isopropylbenzene	10.8		"	10.0		108	70-130		3.01	20	
Methyl acetate	10.1		"	10.0		101	70-130		3.32	20	
Methyl tert-butyl ether (MTBE)	10.0		"	10.0		100	70-130		0.0997	20	
Methylcyclohexane	11.5		"	10.0		115	70-130		7.27	20	
Methylene chloride	11.6		"	10.0		116	70-130		5.56	20	
n-Butylbenzene	11.1		"	10.0		111	79-132		2.64	30	
n-Propylbenzene	11.0		"	10.0		110	78-133		2.96	30	
o-Xylene	10.9		"	10.0		109	70-130		2.23	20	
p- & m- Xylenes	19.6		"	20.0		97.8	70-130		3.01	20	
p-Isopropyltoluene	11.0		"	10.0		110	81-136		3.22	30	
sec-Butylbenzene	11.5		"	10.0		115	79-137		3.28	30	
Styrene	10.3		"	10.0		103	70-130		1.27	20	
tert-Butyl alcohol (TBA)	57.9		"	50.0		116	25-162		6.40	30	
tert-Butylbenzene	10.8		"	10.0		108	77-138		3.66	30	
Tetrachloroethylene	8.18		"	10.0		81.8	70-130		5.01	20	
Toluene	10.5		"	10.0		105	70-130		3.78	20	
trans-1,2-Dichloroethylene	11.2		"	10.0		112	70-130		3.83	20	
trans-1,3-Dichloropropylene	10.1		"	10.0		101	70-130		0.495	20	
Trichloroethylene	10.8		"	10.0		108	70-130		8.35	20	
Trichlorofluoromethane	9.17		"	10.0		91.7	40-160		0.328	20	
Vinyl acetate	18.4		"	10.0		184	21-90	High Bias	0.434	30	
Vinyl Chloride	8.29		"	10.0		82.9	70-130		0.00	20	
Surrogate: 1,2-Dichloroethane-d4	*9.94*		*"*	*10.0*		*99.4*	*70-130*				
Surrogate: Toluene-d8	*9.74*		*"*	*10.0*		*97.4*	*70-130*				
Surrogate: p-Bromofluorobenzene	*10.2*		*"*	*10.0*		*102*	*70-130*				

Semivolatile Organic Compounds by GC/MS - Quality Control Data

York Analytical Laboratories, Inc.

Analyte	Result	Reporting Limit	Units	Spike Level	Source* Result	%REC	%REC Limits	Flag	RPD	RPD Limit	Flag

Batch BH81269 - EPA 3510C

Blank (BH81269-BLK1) Prepared: 08/24/2018 Analyzed: 08/27/2018

1,1-Biphenyl	ND	5.00	ug/L
1,2,4,5-Tetrachlorobenzene	ND	5.00	"
1,2,4-Trichlorobenzene	ND	5.00	"
1,2-Dichlorobenzene	ND	5.00	"
1,2-Diphenylhydrazine (as Azobenzene)	ND	5.00	"
1,3-Dichlorobenzene	ND	5.00	"
1,4-Dichlorobenzene	ND	5.00	"
2,3,4,6-Tetrachlorophenol	ND	5.00	"
2,4,5-Trichlorophenol	ND	5.00	"
2,4,6-Trichlorophenol	ND	5.00	"
2,4-Dichlorophenol	ND	5.00	"
2,4-Dimethylphenol	ND	5.00	"
2,4-Dinitrophenol	ND	5.00	"
2,4-Dinitrotoluene	ND	5.00	"
2,6-Dinitrotoluene	ND	5.00	"
2-Chloronaphthalene	ND	5.00	"
2-Chlorophenol	ND	5.00	"
2-Methylnaphthalene	ND	5.00	"
2-Methylphenol	ND	5.00	"
2-Nitroaniline	ND	5.00	"
2-Nitrophenol	ND	5.00	"
3- & 4-Methylphenols	ND	5.00	"
3,3-Dichlorobenzidine	ND	5.00	"
3-Nitroaniline	ND	5.00	"
4,6-Dinitro-2-methylphenol	ND	5.00	"
4-Bromophenyl phenyl ether	ND	5.00	"
4-Chloro-3-methylphenol	ND	5.00	"
4-Chloroaniline	ND	5.00	"
4-Chlorophenyl phenyl ether	ND	5.00	"
4-Nitroaniline	ND	5.00	"
4-Nitrophenol	ND	5.00	"
Acetophenone	ND	5.00	"
Aniline	ND	5.00	"
Benzaldehyde	ND	5.00	"
Benzidine	ND	5.00	"
Benzoic acid	ND	50.0	"
Benzyl alcohol	ND	5.00	"
Benzyl butyl phthalate	ND	5.00	"
Bis(2-chloroethoxy)methane	ND	5.00	"
Bis(2-chloroethyl)ether	ND	5.00	"
Bis(2-chloroisopropyl)ether	ND	5.00	"
Caprolactam	ND	5.00	"
Carbazole	ND	5.00	"
Dibenzofuran	ND	5.00	"
Diethyl phthalate	ND	5.00	"
Dimethyl phthalate	ND	5.00	"
Di-n-butyl phthalate	ND	5.00	"
Di-n-octyl phthalate	ND	5.00	"
Hexachlorocyclopentadiene	ND	10.0	"
Isophorone	ND	5.00	"
N-nitroso-di-n-propylamine	ND	5.00	"

Semivolatile Organic Compounds by GC/MS - Quality Control Data

York Analytical Laboratories, Inc.

Analyte	Result	Reporting Limit	Units	Spike Level	Source* Result	%REC	%REC Limits	Flag	RPD	RPD Limit	Flag
Batch BH81269 - EPA 3510C											
Blank (BH81269-BLK1)											Prepared: 08/24/2018 Analyzed: 08/27/2018
N-Nitrosodiphenylamine	ND	5.00	ug/L								
Phenol	ND	5.00	"								
Pyridine	ND	5.00	"								
Surrogate: 2-Fluorophenol	*18.5*		*"*	*50.0*		*37.1*	*19.7-63.1*				
Surrogate: Phenol-d5	*11.6*		*"*	*50.0*		*23.3*	*10.1-41.7*				
Surrogate: Nitrobenzene-d5	*24.6*		*"*	*25.0*		*98.2*	*50.2-113*				
Surrogate: 2-Fluorobiphenyl	*21.4*		*"*	*25.0*		*85.8*	*39.9-105*				
Surrogate: 2,4,6-Tribromophenol	*78.1*		*"*	*50.0*		*156*	*39.3-151*				
Surrogate: Terphenyl-d14	*30.6*		*"*	*25.0*		*123*	*30.7-106*				
Blank (BH81269-BLK2)											Prepared: 08/24/2018 Analyzed: 08/25/2018
Acenaphthene	ND	0.0500	ug/L								
Acenaphthylene	ND	0.0500	"								
Anthracene	ND	0.0500	"								
Atrazine	ND	0.500	"								
Benzo(a)anthracene	ND	0.0500	"								
Benzo(a)pyrene	ND	0.0500	"								
Benzo(b)fluoranthene	ND	0.0500	"								
Benzo(g,h,i)perylene	ND	0.0500	"								
Benzo(k)fluoranthene	ND	0.0500	"								
Bis(2-ethylhexyl)phthalate	ND	0.500	"								
Chrysene	ND	0.0500	"								
Dibenzo(a,h)anthracene	ND	0.0500	"								
Fluoranthene	ND	0.0500	"								
Fluorene	ND	0.0500	"								
Hexachlorobenzene	ND	0.0200	"								
Hexachlorobutadiene	ND	0.500	"								
Hexachloroethane	ND	0.500	"								
Indeno(1,2,3-cd)pyrene	ND	0.0500	"								
Naphthalene	ND	0.0500	"								
Nitrobenzene	ND	0.250	"								
N-Nitrosodimethylamine	ND	0.500	"								
Pentachlorophenol	ND	0.250	"								
Phenanthrene	ND	0.0500	"								
Pyrene	ND	0.0500	"								

Semivolatile Organic Compounds by GC/MS - Quality Control Data

York Analytical Laboratories, Inc.

Analyte	Result	Reporting Limit	Units	Spike Level	Source* Result	%REC	%REC Limits	Flag	RPD	RPD Limit	Flag
Batch BH81269 - EPA 3510C											
LCS (BH81269-BS1)								Prepared: 08/24/2018 Analyzed: 08/27/2018			
1,1-Biphenyl	16.2	5.00	ug/L	25.0		64.8	33-95				
1,2,4,5-Tetrachlorobenzene	21.3	5.00	"	25.0		85.2	26-120				
1,2,4-Trichlorobenzene	20.9	5.00	"	25.0		83.6	20-118				
1,2-Dichlorobenzene	17.0	5.00	"	25.0		67.8	29-111				
1,2-Diphenylhydrazine (as Azobenzene)	19.8	5.00	"	25.0		79.1	16-141				
1,3-Dichlorobenzene	15.7	5.00	"	25.0		62.7	23-117				
1,4-Dichlorobenzene	15.9	5.00	"	25.0		63.8	30-105				
2,3,4,6-Tetrachlorophenol	20.5	5.00	"	25.0		82.0	30-130				
2,4,5-Trichlorophenol	21.6	5.00	"	25.0		86.2	32-114				
2,4,6-Trichlorophenol	21.5	5.00	"	25.0		86.2	35-118				
2,4-Dichlorophenol	22.7	5.00	"	25.0		90.9	25-116				
2,4-Dimethylphenol	19.6	5.00	"	25.0		78.2	15-116				
2,4-Dinitrophenol	24.6	5.00	"	25.0		98.3	10-170				
2,4-Dinitrotoluene	22.9	5.00	"	25.0		91.8	41-128				
2,6-Dinitrotoluene	22.8	5.00	"	25.0		91.0	45-116				
2-Chloronaphthalene	17.3	5.00	"	25.0		69.3	33-112				
2-Chlorophenol	16.3	5.00	"	25.0		65.2	15-120				
2-Methylnaphthalene	22.2	5.00	"	25.0		88.8	24-118				
2-Methylphenol	14.3	5.00	"	25.0		57.3	10-110				
2-Nitroaniline	20.0	5.00	"	25.0		80.1	34-129				
2-Nitrophenol	23.6	5.00	"	25.0		94.4	28-118				
3- & 4-Methylphenols	11.4	5.00	"	25.0		45.7	10-107				
3,3-Dichlorobenzidine	18.5	5.00	"	25.0		74.0	15-187				
3-Nitroaniline	16.6	5.00	"	25.0		66.5	24-134				
4,6-Dinitro-2-methylphenol	35.7	5.00	"	25.0		143	10-153				
4-Bromophenyl phenyl ether	25.9	5.00	"	25.0		103	34-120				
4-Chloro-3-methylphenol	21.3	5.00	"	25.0		85.3	20-120				
4-Chloroaniline	14.7	5.00	"	25.0		58.9	10-147				
4-Chlorophenyl phenyl ether	20.8	5.00	"	25.0		83.0	27-121				
4-Nitroaniline	16.9	5.00	"	25.0		67.6	13-134				
4-Nitrophenol	8.10	5.00	"	25.0		32.4	10-131				
Acetophenone	17.0	5.00	"	25.0		68.2	25-110				
Aniline	8.58	5.00	"	25.0		34.3	10-117				
Benzaldehyde	16.2	5.00	"	25.0		64.9	29-117				
Benzoic acid	ND	50.0	"	25.2			30-130	Low Bias			
Benzyl alcohol	13.7	5.00	"	25.0		54.6	10-117				
Benzyl butyl phthalate	20.0	5.00	"	25.0		79.8	29-133				
Bis(2-chloroethoxy)methane	20.4	5.00	"	25.0		81.6	10-154				
Bis(2-chloroethyl)ether	17.1	5.00	"	25.0		68.6	17-125				
Bis(2-chloroisopropyl)ether	16.2	5.00	"	25.0		64.8	10-139				
Caprolactam	3.31	5.00	"	25.0		13.2	10-137				
Carbazole	18.7	5.00	"	25.0		74.7	42-126				
Dibenzofuran	18.7	5.00	"	25.0		74.9	36-113				
Diethyl phthalate	18.7	5.00	"	25.0		74.7	38-115				
Dimethyl phthalate	18.2	5.00	"	25.0		72.7	38-129				
Di-n-butyl phthalate	19.8	5.00	"	25.0		79.3	31-120				
Di-n-octyl phthalate	22.8	5.00	"	25.0		91.0	21-149				
Hexachlorocyclopentadiene	17.8	10.0	"	25.0		71.2	10-130				
Isophorone	19.1	5.00	"	25.0		76.3	25-127				
N-nitroso-di-n-propylamine	16.6	5.00	"	25.0		66.6	26-122				
N-Nitrosodiphenylamine	28.1	5.00	"	25.0		112	23-149				

Semivolatile Organic Compounds by GC/MS - Quality Control Data

York Analytical Laboratories, Inc.

Analyte	Result	Reporting Limit	Units	Spike Level	Source* Result	%REC	%REC Limits	Flag	RPD	RPD Limit	Flag
Batch BH81269 - EPA 3510C											
LCS (BH81269-BS1)								Prepared: 08/24/2018 Analyzed: 08/27/2018			
Phenol	5.66	5.00	ug/L	25.0		22.6	10-110				
Pyridine	17.9	5.00	"	35.0		51.0	10-90				
Surrogate: 2-Fluorophenol	*18.9*		*"*	*50.0*		*37.7*	*19.7-63.1*				
Surrogate: Phenol-d5	*12.2*		*"*	*50.0*		*24.5*	*10.1-41.7*				
Surrogate: Nitrobenzene-d5	*21.7*		*"*	*25.0*		*86.7*	*50.2-113*				
Surrogate: 2-Fluorobiphenyl	*20.1*		*"*	*25.0*		*80.4*	*39.9-105*				
Surrogate: 2,4,6-Tribromophenol	*70.1*		*"*	*50.0*		*140*	*39.3-151*				
Surrogate: Terphenyl-d14	*26.6*		*"*	*25.0*		*106*	*30.7-106*				
LCS (BH81269-BS2)								Prepared: 08/24/2018 Analyzed: 08/25/2018			
Acenaphthene	0.600	0.0500	ug/L	1.00		60.0	25-116				
Acenaphthylene	0.620	0.0500	"	1.00		62.0	26-116				
Anthracene	0.610	0.0500	"	1.00		61.0	25-123				
Benzo(a)anthracene	0.730	0.0500	"	1.00		73.0	33-125				
Benzo(a)pyrene	0.730	0.0500	"	1.00		73.0	32-132				
Benzo(b)fluoranthene	0.750	0.0500	"	1.00		75.0	22-137				
Benzo(g,h,i)perylene	0.870	0.0500	"	1.00		87.0	10-138				
Benzo(k)fluoranthene	0.710	0.0500	"	1.00		71.0	20-137				
Bis(2-ethylhexyl)phthalate	0.590	0.500	"	1.00		59.0	10-189				
Chrysene	0.680	0.0500	"	1.00		68.0	32-124				
Dibenzo(a,h)anthracene	0.840	0.0500	"	1.00		84.0	16-133				
Fluoranthene	0.750	0.0500	"	1.00		75.0	32-121				
Fluorene	0.660	0.0500	"	1.00		66.0	28-118				
Hexachlorobenzene	0.220	0.0200	"	1.00		22.0	23-124	Low Bias			
Hexachlorobutadiene	0.630	0.500	"	1.00		63.0	15-123				
Hexachloroethane	0.560	0.500	"	1.00		56.0	18-115				
Indeno(1,2,3-cd)pyrene	0.840	0.0500	"	1.00		84.0	15-135				
Naphthalene	0.650	0.0500	"	1.00		65.0	18-120				
Nitrobenzene	0.800	0.250	"	1.00		80.0	21-121				
N-Nitrosodimethylamine	0.160	0.500	"	1.00		16.0	10-124				
Pentachlorophenol	0.870	0.250	"	1.00		87.0	10-156				
Phenanthrene	0.660	0.0500	"	1.00		66.0	24-127				
Pyrene	0.610	0.0500	"	1.00		61.0	31-132				

Semivolatile Organic Compounds by GC/MS - Quality Control Data

York Analytical Laboratories, Inc.

Analyte	Result	Reporting Limit	Units	Spike Level	Source* Result	%REC	%REC Limits	Flag	RPD	RPD Limit	Flag
Batch BH81269 - EPA 3510C											
LCS Dup (BH81269-BSD1)								Prepared: 08/24/2018 Analyzed: 08/27/2018			
1,1-Biphenyl	18.9	5.00	ug/L	25.0		75.7	33-95		15.5	20	
1,2,4,5-Tetrachlorobenzene	22.9	5.00	"	25.0		91.6	26-120		7.20	20	
1,2,4-Trichlorobenzene	23.6	5.00	"	25.0		94.6	20-118		12.4	20	
1,2-Dichlorobenzene	20.4	5.00	"	25.0		81.5	29-111		18.3	20	
1,2-Diphenylhydrazine (as Azobenzene)	23.2	5.00	"	25.0		93.0	16-141		16.1	20	
1,3-Dichlorobenzene	18.7	5.00	"	25.0		74.8	23-117		17.6	20	
1,4-Dichlorobenzene	18.4	5.00	"	25.0		73.4	30-105		14.1	20	
2,3,4,6-Tetrachlorophenol	23.6	5.00	"	25.0		94.5	30-130		14.2	20	
2,4,5-Trichlorophenol	24.2	5.00	"	25.0		96.8	32-114		11.5	20	
2,4,6-Trichlorophenol	24.8	5.00	"	25.0		99.0	35-118		13.9	20	
2,4-Dichlorophenol	25.7	5.00	"	25.0		103	25-116		12.3	20	
2,4-Dimethylphenol	22.9	5.00	"	25.0		91.4	15-116		15.6	20	
2,4-Dinitrophenol	30.5	5.00	"	25.0		122	10-170		21.5	20	Non-dir.
2,4-Dinitrotoluene	26.7	5.00	"	25.0		107	41-128		15.1	20	
2,6-Dinitrotoluene	24.4	5.00	"	25.0		97.7	45-116		7.12	20	
2-Chloronaphthalene	19.3	5.00	"	25.0		77.0	33-112		10.6	20	
2-Chlorophenol	18.6	5.00	"	25.0		74.3	15-120		13.0	20	
2-Methylnaphthalene	24.9	5.00	"	25.0		99.6	24-118		11.5	20	
2-Methylphenol	15.6	5.00	"	25.0		62.6	10-110		8.81	20	
2-Nitroaniline	23.5	5.00	"	25.0		93.8	34-129		15.8	20	
2-Nitrophenol	27.7	5.00	"	25.0		111	28-118		16.0	20	
3- & 4-Methylphenols	13.0	5.00	"	25.0		52.2	10-107		13.2	20	
3,3-Dichlorobenzidine	20.4	5.00	"	25.0		81.5	15-187		9.68	20	
3-Nitroaniline	19.9	5.00	"	25.0		79.6	24-134		18.0	20	
4,6-Dinitro-2-methylphenol	39.3	5.00	"	25.0		157	10-153	High Bias	9.71	20	
4-Bromophenyl phenyl ether	30.0	5.00	"	25.0		120	34-120		14.9	20	
4-Chloro-3-methylphenol	25.0	5.00	"	25.0		100	20-120		15.9	20	
4-Chloroaniline	16.2	5.00	"	25.0		64.8	10-147		9.63	20	
4-Chlorophenyl phenyl ether	23.1	5.00	"	25.0		92.4	27-121		10.8	20	
4-Nitroaniline	19.8	5.00	"	25.0		79.4	13-134		16.1	20	
4-Nitrophenol	10.6	5.00	"	25.0		42.5	10-131		26.9	20	Non-dir.
Acetophenone	19.4	5.00	"	25.0		77.4	25-110		12.6	20	
Aniline	9.02	5.00	"	25.0		36.1	10-117		5.00	20	
Benzaldehyde	18.5	5.00	"	25.0		74.0	29-117		13.1	20	
Benzoic acid	ND	50.0	"	25.2			30-130	Low Bias		20	
Benzyl alcohol	14.6	5.00	"	25.0		58.3	10-117		6.52	20	
Benzyl butyl phthalate	22.4	5.00	"	25.0		89.8	29-133		11.8	20	
Bis(2-chloroethoxy)methane	23.3	5.00	"	25.0		93.2	10-154		13.3	20	
Bis(2-chloroethyl)ether	19.2	5.00	"	25.0		76.6	17-125		11.1	20	
Bis(2-chloroisopropyl)ether	19.6	5.00	"	25.0		78.4	10-139		19.1	20	
Caprolactam	4.58	5.00	"	25.0		18.3	10-137		32.2	20	Non-dir.
Carbazole	20.9	5.00	"	25.0		83.6	42-126		11.2	20	
Dibenzofuran	21.1	5.00	"	25.0		84.3	36-113		11.8	20	
Diethyl phthalate	21.4	5.00	"	25.0		85.7	38-115		13.7	20	
Dimethyl phthalate	21.5	5.00	"	25.0		86.1	38-129		16.9	20	
Di-n-butyl phthalate	22.2	5.00	"	25.0		88.7	31-120		11.2	20	
Di-n-octyl phthalate	25.2	5.00	"	25.0		101	21-149		10.1	20	
Hexachlorocyclopentadiene	19.7	10.0	"	25.0		78.6	10-130		9.93	20	
Isophorone	22.0	5.00	"	25.0		88.2	25-127		14.4	20	
N-nitroso-di-n-propylamine	19.2	5.00	"	25.0		76.8	26-122		14.2	20	
N-Nitrosodiphenylamine	32.3	5.00	"	25.0		129	23-149		13.9	20	

Semivolatile Organic Compounds by GC/MS - Quality Control Data

York Analytical Laboratories, Inc.

Analyte	Result	Reporting Limit	Units	Spike Level	Source* Result	%REC	%REC Limits	Flag	RPD	RPD Limit	Flag
Batch BH81269 - EPA 3510C											
LCS Dup (BH81269-BSD1)									Prepared: 08/24/2018 Analyzed: 08/27/2018		
Phenol	6.70	5.00	ug/L	25.0		26.8	10-110		16.8	20	
Pyridine	17.1	5.00	"	35.0		48.9	10-90		4.23	20	
Surrogate: 2-Fluorophenol	*20.8*		*"*	*50.0*		*41.5*	*19.7-63.1*				
Surrogate: Phenol-d5	*13.4*		*"*	*50.0*		*26.8*	*10.1-41.7*				
Surrogate: Nitrobenzene-d5	*25.0*		*"*	*25.0*		*100*	*50.2-113*				
Surrogate: 2-Fluorobiphenyl	*22.0*		*"*	*25.0*		*88.2*	*39.9-105*				
Surrogate: 2,4,6-Tribromophenol	*78.8*		*"*	*50.0*		*158*	*39.3-151*				
Surrogate: Terphenyl-d14	*28.1*		*"*	*25.0*		*113*	*30.7-106*				
Batch BH81412 - EPA 3550C											
Blank (BH81412-BLK1)									Prepared: 08/28/2018 Analyzed: 08/29/2018		
1,1-Biphenyl	ND	0.0417	mg/kg wet								
1,2,4,5-Tetrachlorobenzene	ND	0.0833	"								
1,2,4-Trichlorobenzene	ND	0.0417	"								
1,2-Dichlorobenzene	ND	0.0417	"								
1,2-Diphenylhydrazine (as Azobenzene)	ND	0.0417	"								
1,3-Dichlorobenzene	ND	0.0417	"								
1,4-Dichlorobenzene	ND	0.0417	"								
2,3,4,6-Tetrachlorophenol	ND	0.0833	"								
2,4,5-Trichlorophenol	ND	0.0417	"								
2,4,6-Trichlorophenol	ND	0.0417	"								
2,4-Dichlorophenol	ND	0.0417	"								
2,4-Dimethylphenol	ND	0.0417	"								
2,4-Dinitrophenol	ND	0.0833	"								
2,4-Dinitrotoluene	ND	0.0417	"								
2,6-Dinitrotoluene	ND	0.0417	"								
2-Chloronaphthalene	ND	0.0417	"								
2-Chlorophenol	ND	0.0417	"								
2-Methylnaphthalene	ND	0.0417	"								
2-Methylphenol	ND	0.0417	"								
2-Nitroaniline	ND	0.0833	"								
2-Nitrophenol	ND	0.0417	"								
3- & 4-Methylphenols	ND	0.0417	"								
3,3-Dichlorobenzidine	ND	0.0417	"								
3-Nitroaniline	ND	0.0833	"								
4,6-Dinitro-2-methylphenol	ND	0.0833	"								
4-Bromophenyl phenyl ether	ND	0.0417	"								
4-Chloro-3-methylphenol	ND	0.0417	"								
4-Chloroaniline	ND	0.0417	"								
4-Chlorophenyl phenyl ether	ND	0.0417	"								
4-Nitroaniline	ND	0.0833	"								
4-Nitrophenol	ND	0.0833	"								
Acenaphthene	ND	0.0417	"								
Acenaphthylene	ND	0.0417	"								
Acetophenone	ND	0.0417	"								
Aniline	ND	0.167	"								
Anthracene	ND	0.0417	"								
Atrazine	ND	0.0417	"								
Benzaldehyde	ND	0.0417	"								
Benzidine	ND	0.167	"								

Semivolatile Organic Compounds by GC/MS - Quality Control Data

York Analytical Laboratories, Inc.

Analyte	Result	Reporting Limit	Units	Spike Level	Source* Result	%REC	%REC Limits	Flag	RPD	RPD Limit	Flag
Batch BH81412 - EPA 3550C											
Blank (BH81412-BLK1)											
Prepared: 08/28/2018 Analyzed: 08/29/2018											
Benzo(a)anthracene	ND	0.0417	mg/kg wet								
Benzo(a)pyrene	ND	0.0417	"								
Benzo(b)fluoranthene	ND	0.0417	"								
Benzo(g,h,i)perylene	ND	0.0417	"								
Benzo(k)fluoranthene	ND	0.0417	"								
Benzoic acid	ND	0.0417	"								
Benzyl alcohol	ND	0.0417	"								
Benzyl butyl phthalate	ND	0.0417	"								
Bis(2-chloroethoxy)methane	ND	0.0417	"								
Bis(2-chloroethyl)ether	ND	0.0417	"								
Bis(2-chloroisopropyl)ether	ND	0.0417	"								
Bis(2-ethylhexyl)phthalate	ND	0.0417	"								
Caprolactam	ND	0.0833	"								
Carbazole	ND	0.0417	"								
Chrysene	ND	0.0417	"								
Dibenzo(a,h)anthracene	ND	0.0417	"								
Dibenzofuran	ND	0.0417	"								
Diethyl phthalate	ND	0.0417	"								
Dimethyl phthalate	ND	0.0417	"								
Di-n-butyl phthalate	ND	0.0417	"								
Di-n-octyl phthalate	ND	0.0417	"								
Fluoranthene	ND	0.0417	"								
Fluorene	ND	0.0417	"								
Hexachlorobenzene	ND	0.0417	"								
Hexachlorobutadiene	ND	0.0417	"								
Hexachlorocyclopentadiene	ND	0.0417	"								
Hexachloroethane	ND	0.0417	"								
Indeno(1,2,3-cd)pyrene	ND	0.0417	"								
Isophorone	ND	0.0417	"								
Naphthalene	ND	0.0417	"								
Nitrobenzene	ND	0.0417	"								
N-Nitrosodimethylamine	ND	0.0417	"								
N-nitroso-di-n-propylamine	ND	0.0417	"								
N-Nitrosodiphenylamine	ND	0.0417	"								
Pentachlorophenol	ND	0.0417	"								
Phenanthrene	ND	0.0417	"								
Phenol	ND	0.0417	"								
Pyrene	ND	0.0417	"								
Pyridine	ND	0.167	"								
Surrogate: 2-Fluorophenol	*1.32*		*"*	*1.67*		*79.3*	*20-108*				
Surrogate: Phenol-d5	*1.39*		*"*	*1.67*		*83.5*	*23-114*				
Surrogate: Nitrobenzene-d5	*0.873*		*"*	*0.833*		*105*	*22-108*				
Surrogate: 2-Fluorobiphenyl	*0.758*		*"*	*0.833*		*91.0*	*21-113*				
Surrogate: 2,4,6-Tribromophenol	*1.63*		*"*	*1.67*		*97.5*	*19-110*				
Surrogate: Terphenyl-d14	*1.33*		*"*	*0.833*		*160*	*24-116*				

Semivolatile Organic Compounds by GC/MS - Quality Control Data

York Analytical Laboratories, Inc.

Analyte	Result	Reporting Limit	Units	Spike Level	Source* Result	%REC	%REC Limits	Flag	RPD	RPD Limit	Flag
Batch BH81412 - EPA 3550C											
LCS (BH81412-BS1)								Prepared: 08/28/2018 Analyzed: 08/29/2018			
1,1-Biphenyl	0.595	0.0417	mg/kg wet	0.833		71.4	18-111				
1,2,4,5-Tetrachlorobenzene	0.841	0.0833	"	0.833		101	21-131				
1,2,4-Trichlorobenzene	0.694	0.0417	"	0.833		83.3	10-140				
1,2-Dichlorobenzene	0.502	0.0417	"	0.833		60.2	34-108				
1,2-Diphenylhydrazine (as Azobenzene)	0.555	0.0417	"	0.833		66.6	17-137				
1,3-Dichlorobenzene	0.499	0.0417	"	0.833		59.8	33-110				
1,4-Dichlorobenzene	0.471	0.0417	"	0.833		56.5	32-104				
2,3,4,6-Tetrachlorophenol	1.33	0.0833	"	0.833		160	30-130	High Bias			
2,4,5-Trichlorophenol	0.601	0.0417	"	0.833		72.2	27-118				
2,4,6-Trichlorophenol	0.614	0.0417	"	0.833		73.7	31-120				
2,4-Dichlorophenol	0.631	0.0417	"	0.833		75.7	20-127				
2,4-Dimethylphenol	0.572	0.0417	"	0.833		68.6	14-132				
2,4-Dinitrophenol	0.543	0.0833	"	0.833		65.2	10-171				
2,4-Dinitrotoluene	0.593	0.0417	"	0.833		71.2	34-131				
2,6-Dinitrotoluene	0.562	0.0417	"	0.833		67.4	31-128				
2-Chloronaphthalene	0.540	0.0417	"	0.833		64.8	31-117				
2-Chlorophenol	0.514	0.0417	"	0.833		61.7	33-113				
2-Methylnaphthalene	0.590	0.0417	"	0.833		70.8	12-138				
2-Methylphenol	0.472	0.0417	"	0.833		56.7	10-136				
2-Nitroaniline	0.466	0.0833	"	0.833		55.9	27-132				
2-Nitrophenol	0.491	0.0417	"	0.833		58.9	17-129				
3- & 4-Methylphenols	0.443	0.0417	"	0.833		53.2	29-103				
3,3-Dichlorobenzidine	0.405	0.0417	"	0.833		48.6	22-149				
3-Nitroaniline	0.407	0.0833	"	0.833		48.9	20-133				
4,6-Dinitro-2-methylphenol	0.562	0.0833	"	0.833		67.4	10-143				
4-Bromophenyl phenyl ether	0.732	0.0417	"	0.833		87.8	29-120				
4-Chloro-3-methylphenol	0.565	0.0417	"	0.833		67.8	24-129				
4-Chloroaniline	0.456	0.0417	"	0.833		54.8	10-132				
4-Chlorophenyl phenyl ether	0.718	0.0417	"	0.833		86.2	27-124				
4-Nitroaniline	0.433	0.0833	"	0.833		52.0	16-128				
4-Nitrophenol	0.545	0.0833	"	0.833		65.4	10-141				
Acenaphthene	0.536	0.0417	"	0.833		64.3	30-121				
Acenaphthylene	0.464	0.0417	"	0.833		55.7	30-115				
Acetophenone	0.588	0.0417	"	0.833		70.6	20-112				
Aniline	0.390	0.167	"	0.833		46.8	10-119				
Anthracene	0.581	0.0417	"	0.833		69.8	34-118				
Atrazine	0.725	0.0417	"	0.833		87.0	26-112				
Benzaldehyde	0.519	0.0417	"	0.833		62.3	21-100				
Benzo(a)anthracene	0.577	0.0417	"	0.833		69.2	32-122				
Benzo(a)pyrene	0.652	0.0417	"	0.833		78.2	29-133				
Benzo(b)fluoranthene	0.590	0.0417	"	0.833		70.8	25-133				
Benzo(g,h,i)perylene	0.575	0.0417	"	0.833		69.0	10-143				
Benzo(k)fluoranthene	0.623	0.0417	"	0.833		74.7	25-128				
Benzoic acid	0.0967	0.0417	"	0.842		11.5	10-140				
Benzyl alcohol	0.588	0.0417	"	0.833		70.6	30-115				
Benzyl butyl phthalate	0.436	0.0417	"	0.833		52.3	26-126				
Bis(2-chloroethoxy)methane	0.462	0.0417	"	0.833		55.4	19-132				
Bis(2-chloroethyl)ether	0.479	0.0417	"	0.833		57.5	19-125				
Bis(2-chloroisopropyl)ether	0.562	0.0417	"	0.833		67.5	20-135				
Bis(2-ethylhexyl)phthalate	0.373	0.0417	"	0.833		44.7	10-155				
Caprolactam	0.525	0.0833	"	0.833		63.0	10-127				

Semivolatile Organic Compounds by GC/MS - Quality Control Data

York Analytical Laboratories, Inc.

Analyte	Result	Reporting Limit	Units	Spike Level	Source* Result	%REC	%REC Limits	Flag	RPD	RPD Limit	Flag
Batch BH81412 - EPA 3550C											
LCS (BH81412-BS1)											
Prepared: 08/28/2018 Analyzed: 08/29/2018											
Carbazole	0.483	0.0417	mg/kg wet	0.833		57.9	35-123				
Chrysene	0.578	0.0417	"	0.833		69.3	32-123				
Dibenzo(a,h)anthracene	0.615	0.0417	"	0.833		73.8	10-136				
Dibenzofuran	0.559	0.0417	"	0.833		67.1	29-121				
Diethyl phthalate	0.528	0.0417	"	0.833		63.4	34-116				
Dimethyl phthalate	0.594	0.0417	"	0.833		71.3	35-124				
Di-n-butyl phthalate	0.448	0.0417	"	0.833		53.7	31-116				
Di-n-octyl phthalate	0.373	0.0417	"	0.833		44.7	26-136				
Fluoranthene	0.639	0.0417	"	0.833		76.7	33-122				
Fluorene	0.566	0.0417	"	0.833		67.9	29-123				
Hexachlorobenzene	0.553	0.0417	"	0.833		66.4	21-124				
Hexachlorobutadiene	0.914	0.0417	"	0.833		110	10-149				
Hexachlorocyclopentadiene	0.128	0.0417	"	0.833		15.4	10-129				
Hexachloroethane	0.550	0.0417	"	0.833		66.0	28-108				
Indeno(1,2,3-cd)pyrene	0.598	0.0417	"	0.833		71.8	10-135				
Isophorone	0.542	0.0417	"	0.833		65.0	20-132				
Naphthalene	0.578	0.0417	"	0.833		69.3	23-124				
Nitrobenzene	0.571	0.0417	"	0.833		68.5	13-132				
N-Nitrosodimethylamine	0.262	0.0417	"	0.833		31.4	11-129				
N-nitroso-di-n-propylamine	0.491	0.0417	"	0.833		58.9	24-119				
N-Nitrosodiphenylamine	0.589	0.0417	"	0.833		70.7	22-152				
Pentachlorophenol	0.418	0.0417	"	0.833		50.2	10-139				
Phenanthrene	0.603	0.0417	"	0.833		72.4	33-123				
Phenol	0.534	0.0417	"	0.833		64.1	23-115				
Pyrene	0.722	0.0417	"	0.833		86.7	32-130				
Pyridine	0.295	0.167	"	0.833		35.4	10-91				
Surrogate: 2-Fluorophenol	*1.06*		"	*1.67*		*63.4*	*20-108*				
Surrogate: Phenol-d5	*1.10*		"	*1.67*		*66.2*	*23-114*				
Surrogate: Nitrobenzene-d5	*0.682*		"	*0.833*		*81.8*	*22-108*				
Surrogate: 2-Fluorobiphenyl	*0.623*		"	*0.833*		*74.8*	*21-113*				
Surrogate: 2,4,6-Tribromophenol	*1.29*		"	*1.67*		*77.3*	*19-110*				
Surrogate: Terphenyl-d14	*0.995*		"	*0.833*		*119*	*24-116*				

Metals by ICP - Quality Control Data

York Analytical Laboratories, Inc.

Analyte	Result	Reporting Limit	Units	Spike Level	Source* Result	%REC	%REC Limits	Flag	RPD	RPD Limit	Flag
Batch BH81335 - EPA 3015A											
Blank (BH81335-BLK1)											Prepared: 08/27/2018 Analyzed: 08/28/2018
Aluminum	ND	0.0556	mg/L								
Barium	ND	0.0111	"								
Calcium	ND	0.0556	"								
Chromium	ND	0.00556	"								
Cobalt	ND	0.00556	"								
Copper	ND	0.00556	"								
Iron	0.0424	0.0222	"								
Lead	ND	0.00556	"								
Magnesium	ND	0.0556	"								
Manganese	ND	0.00556	"								
Nickel	ND	0.00556	"								
Potassium	ND	0.0556	"								
Silver	ND	0.00556	"								
Sodium	ND	0.111	"								
Vanadium	ND	0.0111	"								
Zinc	ND	0.0167	"								
LCS (BH81335-BS1)											Prepared: 08/27/2018 Analyzed: 08/28/2018
Aluminum	2.01		ug/mL	2.00		101	80-120				
Barium	2.03		"	2.00		101	80-120				
Calcium	1.12		"	1.00		112	80-120				
Chromium	0.210		"	0.200		105	80-120				
Cobalt	0.525		"	0.500		105	80-120				
Copper	0.258		"	0.250		103	80-120				
Iron	1.02		"	1.00		102	80-120				
Lead	0.509		"	0.500		102	80-120				
Magnesium	1.05		"	1.00		105	80-120				
Manganese	0.507		"	0.500		101	80-120				
Nickel	0.514		"	0.500		103	80-120				
Potassium	0.928		"	0.500		186	80-120	High Bias			
Silver	0.0524		"	0.0500		105	80-120				
Sodium	1.11		"	1.00		111	80-120				
Vanadium	0.491		"	0.500		98.3	80-120				
Zinc	0.499		"	0.500		99.7	80-120				

Metals by ICP - Quality Control Data

York Analytical Laboratories, Inc.

Analyte	Result	Reporting Limit	Units	Spike Level	Source* Result	%REC	%REC Limits	Flag	RPD	RPD Limit	Flag
Batch BH81335 - EPA 3015A											
Duplicate (BH81335-DUP1)	*Source sample: 18H1109-11 (011/FB-1)								Prepared: 08/27/2018 Analyzed: 08/28/2018		
Aluminum	ND	0.0556	mg/L		ND					20	
Barium	ND	0.0111	"		ND					20	
Calcium	ND	0.0556	"		ND					20	
Chromium	ND	0.00556	"		ND					20	
Cobalt	ND	0.00556	"		ND					20	
Copper	ND	0.00556	"		ND					20	
Iron	ND	0.0222	"		ND					20	
Lead	ND	0.00556	"		ND					20	
Magnesium	ND	0.0556	"		ND					20	
Manganese	ND	0.00556	"		ND					20	
Nickel	ND	0.00556	"		ND					20	
Potassium	ND	0.0556	"		ND					20	
Silver	ND	0.00556	"		ND					20	
Sodium	0.138	0.111	"		0.338				83.7	20	Non-dir.
Vanadium	ND	0.0111	"		ND					20	
Zinc	ND	0.0167	"		ND					20	
Matrix Spike (BH81335-MS1)	*Source sample: 18H1109-11 (011/FB-1)								Prepared: 08/27/2018 Analyzed: 08/28/2018		
Aluminum	2.36	0.0556	mg/L	2.22	ND	106	75-125				
Barium	2.29	0.0111	"	2.22	ND	103	75-125				
Calcium	1.26	0.0556	"	1.11	ND	113	75-125				
Chromium	0.236	0.00556	"	0.222	ND	106	75-125				
Cobalt	0.589	0.00556	"	0.556	ND	106	75-125				
Copper	0.292	0.00556	"	0.278	ND	105	75-125				
Iron	1.18	0.0222	"	1.11	ND	106	75-125				
Lead	0.571	0.00556	"	0.556	ND	103	75-125				
Magnesium	1.21	0.0556	"	1.11	ND	109	75-125				
Manganese	0.573	0.00556	"	0.556	ND	103	75-125				
Nickel	0.578	0.00556	"	0.556	ND	104	75-125				
Potassium	1.02	0.0556	"	0.556	ND	184	75-125	High Bias			
Silver	0.0600	0.00556	"	0.0556	ND	108	75-125				
Sodium	1.40	0.111	"	1.11	0.338	95.8	75-125				
Vanadium	0.554	0.0111	"	0.556	ND	99.7	75-125				
Zinc	0.566	0.0167	"	0.556	ND	102	75-125				

Metals by ICP - Quality Control Data

York Analytical Laboratories, Inc.

Analyte	Result	Reporting Limit	Units	Spike Level	Source* Result	%REC	%REC Limits	Flag	RPD	RPD Limit	Flag
Batch BH81426 - EPA 3050B											
Blank (BH81426-BLK1)											Prepared: 08/28/2018 Analyzed: 08/29/2018
Aluminum	ND	5.00	mg/kg wet								
Antimony	ND	0.500	"								
Arsenic	ND	1.00	"								
Barium	ND	1.00	"								
Beryllium	ND	0.100	"								
Cadmium	ND	0.300	"								
Calcium	ND	5.00	"								
Chromium	ND	0.500	"								
Cobalt	ND	0.500	"								
Copper	ND	0.500	"								
Iron	6.50	2.00	"								
Lead	ND	0.500	"								
Magnesium	ND	5.00	"								
Manganese	ND	0.500	"								
Nickel	ND	0.500	"								
Potassium	ND	5.00	"								
Selenium	ND	1.00	"								
Silver	ND	0.500	"								
Sodium	14.6	10.0	"								
Thallium	ND	1.00	"								
Vanadium	ND	1.00	"								
Zinc	ND	1.50	"								
Reference (BH81426-SRM1)											Prepared: 08/28/2018 Analyzed: 08/29/2018
Aluminum	7470	5.00	mg/kg wet	8360		89.4	39.4-160.5				
Antimony	79.4	0.500	"	75.5		105	25.1-275.7				
Arsenic	172	1.00	"	161		107	69.9-132.9				
Barium	265	1.00	"	260		102	71.5-136.3				
Beryllium	98.5	0.100	"	97.6		101	75.4-138.1				
Cadmium	217	0.300	"	211		103	73.3-141.5				
Calcium	5040	5.00	"	4760		106	73.7-136.1				
Chromium	141	0.500	"	136		104	69.1-143.3				
Cobalt	53.1	0.500	"	48.2		110	74.6-142				
Copper	180	0.500	"	166		109	72.7-141.6				
Iron	14100	2.00	"	14100		99.7	35.6-163.9				
Lead	114	0.500	"	111		103	70.8-137.1				
Magnesium	2280	5.00	"	2340		97.3	63.6-136.1				
Manganese	237	0.500	"	228		104	75.7-134.3				
Nickel	108	0.500	"	91.9		117	70.7-146.3				
Potassium	1940	5.00	"	2020		96.2	59.8-140.2				
Selenium	172	1.00	"	191		89.9	67.1-136.8				
Silver	45.2	0.500	"	43.3		104	66.5-139.5				
Sodium	238	10.0	"	218		109	40.6-159.8				
Thallium	160	1.00	"	156		102	68-136.2				
Vanadium	56.0	1.00	"	56.7		98.8	58.9-141.8				
Zinc	202	1.50	"	199		101	69.5-131.1				

Metals by ICP/MS - Quality Control Data

York Analytical Laboratories, Inc.

Analyte	Result	Reporting Limit	Units	Spike Level	Source* Result	%REC	%REC Limits	Flag	RPD	RPD Limit	Flag
Batch BH81476 - EPA 3015A											
Blank (BH81476-BLK1)											Prepared: 08/29/2018 Analyzed: 08/30/2018
Antimony	ND	1.00	ug/L								
Arsenic	ND	1.00	"								
Beryllium	ND	1.00	"								
Cadmium	ND	1.00	"								
Selenium	ND	1.00	"								
Thallium	ND	1.00	"								
LCS (BH81476-BS1)											Prepared: 08/29/2018 Analyzed: 08/30/2018
Antimony	51.4		ug/L	50.0		103	80-120				
Arsenic	50.5		"	50.0		101	80-120				
Beryllium	48.9		"	50.0		97.8	80-120				
Cadmium	50.6		"	50.0		101	80-120				
Selenium	47.9		"	50.0		95.9	80-120				
Thallium	56.8		"	50.0		114	80-120				

Mercury by EPA 7000/200 Series Methods - Quality Control Data

York Analytical Laboratories, Inc.

Analyte	Result	Reporting Limit	Units	Spike Level	Source* Result	%REC	%REC Limits	Flag	RPD	RPD Limit	Flag
Batch BH81238 - EPA 7473 water											
Blank (BH81238-BLK1)								Prepared & Analyzed: 08/24/2018			
Mercury	ND	0.00020	mg/L								
Duplicate (BH81238-DUP1)	*Source sample: 18H1109-11 (011/FB-1)							Prepared & Analyzed: 08/24/2018			
Mercury	ND	0.00020	mg/L		ND					20	
Matrix Spike (BH81238-MS1)	*Source sample: 18H1109-11 (011/FB-1)							Prepared & Analyzed: 08/24/2018			
Mercury	0.00982		mg/L	0.0100	0.00	98.2	75-125				
Reference (BH81238-SRM1)								Prepared & Analyzed: 08/24/2018			
Mercury	0.00953		mg/L	0.0100		95.3	70-130				
Batch BH81455 - EPA 7473 soil											
Blank (BH81455-BLK1)								Prepared & Analyzed: 08/29/2018			
Mercury	ND	0.0300	mg/kg wet								
Reference (BH81455-SRM1)								Prepared & Analyzed: 08/29/2018			
Mercury	10.468		mg/kg	13.8		75.9	51.4-168.8				

Wet Chemistry Parameters - Quality Control Data

York Analytical Laboratories, Inc.

Analyte	Result	Reporting Limit	Units	Spike Level	Source* Result	%REC	%REC Limits	Flag	RPD	RPD Limit	Flag
Batch BH81248 - Analysis Preparation											
Blank (BH81248-BLK1)								Prepared & Analyzed: 08/24/2018			
Chromium, Hexavalent	ND	10.0	ug/L								
LCS (BH81248-BS1)								Prepared & Analyzed: 08/24/2018			
Chromium, Hexavalent	453	10.0	ug/L	500		90.6	80-120				
Duplicate (BH81248-DUP1)	*Source sample: 18H1109-01 (015/LTW-3)							Prepared & Analyzed: 08/24/2018			
Chromium, Hexavalent	ND	10.0	ug/L		ND					20	
Matrix Spike (BH81248-MS1)	*Source sample: 18H1109-01 (015/LTW-3)							Prepared & Analyzed: 08/24/2018			
Chromium, Hexavalent	445	10.0	ug/L	500	ND	89.0	75-125				
Batch BH81449 - EPA SW846-3060											
Blank (BH81449-BLK1)								Prepared & Analyzed: 08/29/2018			
Chromium, Hexavalent	ND	0.500	mg/kg wet								
Reference (BH81449-SRM1)								Prepared & Analyzed: 08/29/2018			
Chromium, Hexavalent	42.3		mg/L	76.9		55.0	20.3-212				

Volatile Analysis Sample Containers

Lab ID	Client Sample ID	Volatile Sample Container
18H1109-01	015/LTW-3	40mL Clear Vial (pre-pres.) HCl; Cool to 4° C
18H1109-02	016/DUP-2	40mL Clear Vial (pre-pres.) HCl; Cool to 4° C
18H1109-03	017/LTW-1	40mL Clear Vial (pre-pres.) HCl; Cool to 4° C
18H1109-04	019/LTW-2	40mL Clear Vial (pre-pres.) HCl; Cool to 4° C
18H1109-05	012/FB-2	40mL Clear Vial (pre-pres.) HCl; Cool to 4° C
18H1109-06	018/TB-1	40mL Clear Vial (pre-pres.) HCl; Cool to 4° C
18H1109-07	009/LSB-8	40mL Vial with Stir Bar-Cool 4° C
18H1109-08	010/LSB-10	40mL Vial with Stir Bar-Cool 4° C
18H1109-09	013/LSB-6	40mL Vial with Stir Bar-Cool 4° C
18H1109-10	014/LSB-7	40mL Vial with Stir Bar-Cool 4° C
18H1109-11	011/FB-1	40mL Clear Vial (pre-pres.) HCl; Cool to 4° C

Sample and Data Qualifiers Relating to This Work Order

SCAL-E	The value reported is ESTIMATED. The value is estimated due to its behavior during initial calibration (average Rf>20%).
S-08	The recovery of this surrogate was outside of QC limits.
QR-04	The RPD exceeded control limits for the LCS/LCSD QC.
QL-02	This LCS analyte is outside Laboratory Recovery limits due the analyte behavior using the referenced method. The reference method has certain limitations with respect to analytes of this nature.
M-SRD1	The serial dilution for this element was outside control limits.
M-SPKM	The spike recovery is not within acceptance windows due to sample non-homogeneity, or matrix interference.
M-MBLk	Analyte was detected in the batch method blank above the Reporting Limit.
M-CRL	The RL check for this element recovered outside of control limits.
M-BS	The recovery for this element in the batch blank spike recovered slightly outside of control limits
J	Detected below the Reporting Limit but greater than or equal to the Method Detection Limit (MDL/LOD) or in the case of a TIC, the result is an estimated concentration.
HT-01	This result was reported from an analysis conducted outside of the EPA recommended holding time.
CCV-E	The value reported is ESTIMATED. The value is estimated due to its behavior during continuing calibration verification (>20% Difference for average Rf or >20% Drift for quadratic fit).
B	Analyte is found in the associated analysis batch blank. For volatiles, methylene chloride and acetone are common lab contaminants.

Definitions and Other Explanations

*	Analyte is not certified or the state of the samples origination does not offer certification for the Analyte.
ND	NOT DETECTED - the analyte is not detected at the Reported to level (LOQ/RL or LOD/MDL)
RL	REPORTING LIMIT - the minimum reportable value based upon the lowest point in the analyte calibration curve.
LOQ	LIMIT OF QUANTITATION - the minimum concentration of a target analyte that can be reported within a specified degree of confidence. This is the lowest point in an analyte calibration curve that has been subjected to all steps of the processing/analysis and verified to meet defined criteria. This is based upon NELAC 2009 Standards and applies to all analyses.
LOD	LIMIT OF DETECTION - a verified estimate of the minimum concentration of a substance in a given matrix that an analytical process can reliably detect. This is based upon NELAC 2009 Standards and applies to all analyses conducted under the auspices of EPA SW-846.
MDL	METHOD DETECTION LIMIT - a statistically derived estimate of the minimum amount of a substance an analytical system can reliably detect with a 99% confidence that the concentration of the substance is greater than zero. This is based upon 40 CFR Part 136 Appendix B and applies only to EPA 600 and 200 series methods.
Reported to	This indicates that the data for a particular analysis is reported to either the LOD/MDL, or the LOQ/RL. In cases where the "Reported to" is located above the LOD/MDL, any value between this and the LOQ represents an estimated value which is "J" flagged accordingly. This applies to volatile and semi-volatile target compounds only.
NR	Not reported
RPD	Relative Percent Difference
Wet	The data has been reported on an as-received (wet weight) basis
Low Bias	Low Bias flag indicates that the recovery of the flagged analyte is below the laboratory or regulatory lower control limit. The data user should take note that this analyte may be biased low but should evaluate multiple lines of evidence including the LCS and site-specific MS/MSD data to draw bias conclusions. In cases where no site-specific MS/MSD was requested, only the LCS data can be used to evaluate such bias.

High Bias — High Bias flag indicates that the recovery of the flagged analyte is above the laboratory or regulatory upper control limit. The data user should take note that this analyte may be biased high but should evaluate multiple lines of evidence including the LCS and site-specific MS/MSD data to draw bias conclusions. In cases where no site-specific MS/MSD was requested, only the LCS data can be used to evaluate such bias.

Non-Dir. — Non-dir. flag (Non-Directional Bias) indicates that the Relative Percent Difference (RPD) (a measure of precision) among the MS and MSD data is outside the laboratory or regulatory control limit. This alerts the data user where the MS and MSD are from site-specific samples that the RPD is high due to either non-homogeneous distribution of target analyte between the MS/MSD or indicates poor reproducibility for other reasons.

If EPA SW-846 method 8270 is included herein it is noted that the target compound N-nitrosodiphenylamine (NDPA) decomposes in the gas chromatographic inlet and cannot be separated from diphenylamine (DPA). These results could actually represent 100% DPA, 100% NDPA or some combination of the two. For this reason, York reports the combined result for n-nitrosodiphenylamine and diphenylamine for either of these compounds as a combined concentration as Diphenylamine.

If Total PCBs are detected and the target aroclors reported are "Not detected", the Total PCB value is reported due to the presence of either or both Aroclors 1262 and 1268 which are non-target aroclors for some regulatory lists.

2-chloroethylvinyl ether readily breaks down under acidic conditions. Samples that are acid preserved, including standards will exhibit breakdown. The data user should take note.

Certification for pH is no longer offered by NYDOH ELAP.

Semi-Volatile and Volatile analyses are reported down to the LOD/MDL, with values between the LOD/MDL and the LOQ being "J" flagged as estimated results.

For analyses by EPA SW-846-8270D, the Limit of Quantitation (LOQ) reported for benzidine is based upon the lowest standard used for calibration and is not a verified LOQ due to this compound's propensity for oxidative losses during extraction/concentration procedures and non-reproducible chromatographic performance.

GROUNDWATER

York Analytical Laboratories, Inc.
120 Research Drive, Stratford, CT 06615
132-02 89th Ave, Queens, NY 11418
clientservices@yorklab.com
www.yorklab.com

Field Chain-of-Custody Record

NOTE: YORK's Standard Terms & Conditions are listed on the back side of this document.
This document serves as your written authorization for YORK to proceed with the analyses requested below.
Your signature binds you to YORK's Standard Terms & Conditions.

YORK Project No.: 18H1109

YOUR Information	Report To:	Invoice To:
Company: LANGAN	Company:	Company: LANGAN
Address: 300 KIMBALL DR PARSIPPANY, NJ	Address: ← SAME	Address: 300 KIMBALL DR PARSIPPANY, NJ
Phone: 973 560 4900	Phone:	Phone: 973 560 4900
Contact: AMANDA FORSBURG	Contact:	Contact: MATT OLESKE
E-mail: aforsburg@langan.com	E-mail:	E-mail: moleske@langan.com

YOUR Project Number: 100732401

YOUR Project Name: 375 LAFAYETTE ST

YOUR PO#:

Turn-Around Time

RUSH - Next Day	
RUSH - Two Day	
RUSH - Three Day	
RUSH - Four Day	
Standard (5-7 Day)	X

Please print clearly and legibly. All information must be complete. Samples will not be logged in and the turn-around-time clock will not begin until any questions by YORK are resolved.

CONNOR GIELER

Samples Collected by: (print your name above and sign below)

Matrix Codes: S - soil / solid; GW - groundwater; DW - drinking water; WW - wastewater; O - Oil ⋮ Other

Samples From: New York X; New Jersey; Connecticut; Pennsylvania; Other

Report / EDD Type (circle selections): Summary Report; QA Report; NY ASP A Package; NY ASP B Package; CT RCP; CT RCP DQA/DUE; NJDEP Reduced Deliverables; NJDKQP; Standard Excel EDD; EQuIS (Standard); NYSDEC EQuIS; NJDEP SRP HazSite; Other:

YORK Reg. Comp.: Compared to the following Regulation(s): (please fill in)

Sample Identification	Sample Matrix	Date/Time Sampled	Analysis Requested	Container Description
015/LTW-3	GW	8.23.18 10:45	VOCs, SVOCs, TAL METALS, HEX. CHROM	1L(3), 250mL(2), 40mL(3)
016/Dup-2	GW	8.23.18 10:45		
017/LTW-1	GW	8.23.18 12:20		
019/LTW-2	GW	8.23.18 1400		
012/FB-2	AQ	8.23.18 0845		
018/TB-1	AQ	8.23.18 1230	VOCs	40mL(2)

Comments:

Preservation: (check all that apply) HCl ___ MeOH ___ HNO3 ___ H2SO4 ___ NaOH ___ ZnAc ___ Ascorbic Acid ___ Other: ___

Special Instruction: Field Filtered ___ Lab to Filter ___

Samples Relinquished by / Company	Date/Time	Samples Received by / Company	Date/Time	Samples Relinquished by / Company	Date/Time
LANGAN	8/23/18/1450	York	8/23/18 1450	York	8/23/18 4pm
Samples Received by / Company	Date/Time	Samples Relinquished by / Company	Date/Time	Samples Received by / Company	Date/Time
	8/23/18 4pm		8/23/18 1912		
Samples Relinquished by / Company	Date/Time	Samples Received by / Company	Date/Time	Samples Received in LAB by	Date/Time / Temp. Received at Lab
				TC	8/23/18 1912 / 4.7 Degrees C

SOIL

York Analytical Laboratories, Inc.
120 Research Drive, Stratford, CT 06615
132-02 89th Ave, Queens, NY 11418
clientservices@yorklab.com
www.yorklab.com

Field Chain-of-Custody Record

NOTE: YORK's Standard Terms & Conditions are listed on the back side of this document.
This document serves as your written authorization for YORK to proceed with the analyses requested below.
Your signature binds you to YORK's Standard Terms & Conditions.

YORK Project No.: 18H1109

YOUR Information	Report To:	Invoice To:
Company: LANGAN	Company:	Company: LANGAN
Address: 300 KIMBALL DR PARSIPPANY, NJ	Address: ← SAME	Address: 300 KIMBALL DR PARSIPPANY, NJ
Phone: 973 560 4900	Phone:	Phone: 973 560 4900
Contact: AMANDA FORSBURG	Contact:	Contact: MATT OLESKE
E-mail: aforsburg@langan.com	E-mail:	E-mail: moleske@langan.com

YOUR Project Number: 100732401

YOUR Project Name: 375 LAFAYETTE ST

YOUR PO#:

Turn-Around Time: RUSH - Next Day ☐ | RUSH - Two Day ☐ | RUSH - Three Day ☐ | RUSH - Four Day ☐ | Standard (5-7 Day) X

Please print clearly and legibly. All information must be complete. Samples will not be logged in and the turn-around-time clock will not begin until any questions by YORK are resolved.

Samples Collected by: (print your name above and sign below) CONNOR GIEGER

Matrix Codes: S - soil / solid; GW - groundwater; DW - drinking water; WW - wastewater; O - Oil ; Other

Samples From: New York X; New Jersey ☐; Connecticut ☐; Pennsylvania ☐; Other ☐

Report / EDD Type (circle selections): Summary Report; CT RCP; Standard Excel EDD; QA Report; CT RCP DQA/DUE; EQuIS (Standard); NY ASP A Package; NJDEP Reduced Deliverables; NYSDEC EQuIS; NY ASP B Package; NJDEP SRP HazSite; NJDKQP; Other:

YORK Reg. Comp.: Compared to the following Regulation(s): (please fill in)

Sample Identification	Sample Matrix	Date/Time Sampled	Analysis Requested	Container Description
009 / LSB-8	S	8.23.18 0800	VOCs, SVOCs, TAL METALS, HEX. CHROM.	8oz(1) 40mL(4)
010 / LSB-10	S	8.23.18 0825		
013 / LSB-6	S	8.23.18 1020		
014 / LSB-7	S	8.23.18 1035		
011 / [illegible] FB-1	AQ	8.23.18 0840		

Comments:

Preservation: (check all that apply) HCl ___ MeOH ___ HNO3 ___ H2SO4 ___ NaOH ___ ZnAc ___ Ascorbic Acid ___ Other: ___

Special Instruction: Field Filtered ___ Lab to Filter ___

Samples Relinquished by / Company	Date/Time	Samples Received by / Company	Date/Time	Samples Relinquished by / Company	Date/Time
LANGAN	8/23/18/1450	York	8/23/18 1450	York	8/23/18 4pm
Received by / Company	Date/Time	Samples Relinquished by / Company	Date/Time	Samples Received by / Company	Date/Time
	8/23/18 4pm		8/23/18 1912		
Relinquished by / Company	Date/Time	Samples Received by / Company	Date/Time	Samples Received in LAB by	Temp. Received at Lab
				TC 8/23/18 1912	4.7 Degrees C

Appendix C Site Reconnaissance Checklist and Photographs

LANGAN

PHASE I ESA SITE RECONNAISSANCE CHECKLIST

GENERAL INFORMATION
Langan personnel: Olivia Miller
Date of site reconnaissance: 6 May 2025
Business name / subject property occupant: Edison ParkFast
Full subject property address: 375 Lafayette Street, New York, NY
Weather conditions: 61°F; Rainy

Features, Activities, Uses, and Conditions	Identified/Observed?				Report Section(s)
General Subject Property Setting	**Yes**		**No**		
Current use(s) of the subject property	☒		☐		2.0
Past use(s) of the subject property	☐		☒		3.1
Current use(s) of adjoining properties	☒		☐		4.1
Past use(s) of adjoining properties	☐		☒		4.2
Current or past uses in the surrounding area	☒		☐		4.1 and 4.2
Geologic, hydrogeologic, hydrologic, and topographic conditions	☒		☐		2.2
Structures and other improvements at the subject property	☒		☐		2.3
Roads	☐		☒		2.3
Potable water supply/source for the subject property	☒		☐		2.4
Sewage disposal system for the subject property	☒		☐		2.4
Interior/Exterior Features	**At Interior?**		**At Exterior?**		**Report Section(s) (if yes)**
	Yes	**No**	**Yes**	**No**	
Hazardous substances and petroleum products in connection with identified uses	☐	☒	☒	☐	2.5
Storage tanks	☐	☒	☐	☒	2.5.1 and 2.5.2
Strong, pungent, or noxious odors and their sources	☐	☒	☐	☒	2.6
Standing surface water and pools or sumps containing liquids likely to be hazardous substances or petroleum products	☐	☒	☐	☒	2.5
Drums, totes, and intermediate bulk containers	☐	☒	☒	☐	2.5.3
Hazardous substance and petroleum product containers not in connection with identified uses	☐	☒	☐	☒	2.5.4
Unidentified substance containers	☐	☒	☐	☒	2.5.4
PCB-containing items	☐	☒	☐	☒	2.5.4
Heating/cooling	☒	☐	☐	☒	2.4
Stains or corrosion on floors, walls, or ceilings	☐	☒	☒	☐	2.5 and 2.7
Drains and sumps	☐	☒	☐	☒	2.8
Pits, ponds, or lagoons	☐	☒	☒	☐	2.2.3
Stained soil or pavement	☐	☒	☒	☐	2.5 and 2.7
Stressed vegetation	☐	☒	☐	☒	2.9
Solid waste	☐	☒	☐	☒	2.7
Water/wastewater	☒	☐	☐	☒	2.8 and 2.9
Wells	☐	☒	☒	☐	2.2.3
Septic systems or cesspools	☐	☒	☐	☒	2.8

LANGAN

Site Reconnaissance Photographs

Client Name:	Subject Property Location:	Project No.
Edward J. Minskoff Equities, Inc.	375 Lafayette Street, New York, NY	170930301

Date	Photo No.
5-6-25	1

Direction Photo Taken:

East

Description:

General view of the subject property

Date	Photo No.
5-6-25	2

Direction Photo Taken:

Northwest

Description:

General view of the western part of the subject property, Lot 17

Client Name:	Subject Property Location:	Project No.
Edward J. Minskoff Equities, Inc.	375 Lafayette Street, New York, NY	170930301

Date	Photo No.
5-6-25	3

Direction Photo Taken:

Southwest

Description:

View inside the parking attendant building

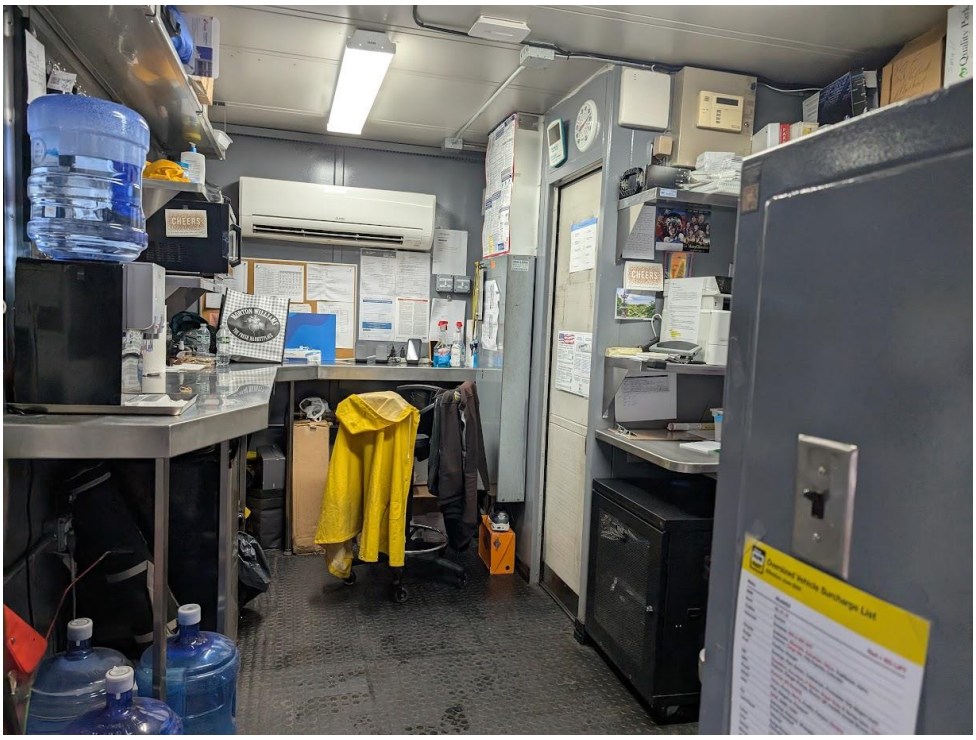

Date	Photo No.
5-6-25	4

Direction Photo Taken:

Northeast

Description:

General view of central part of the subject property, Lot 56

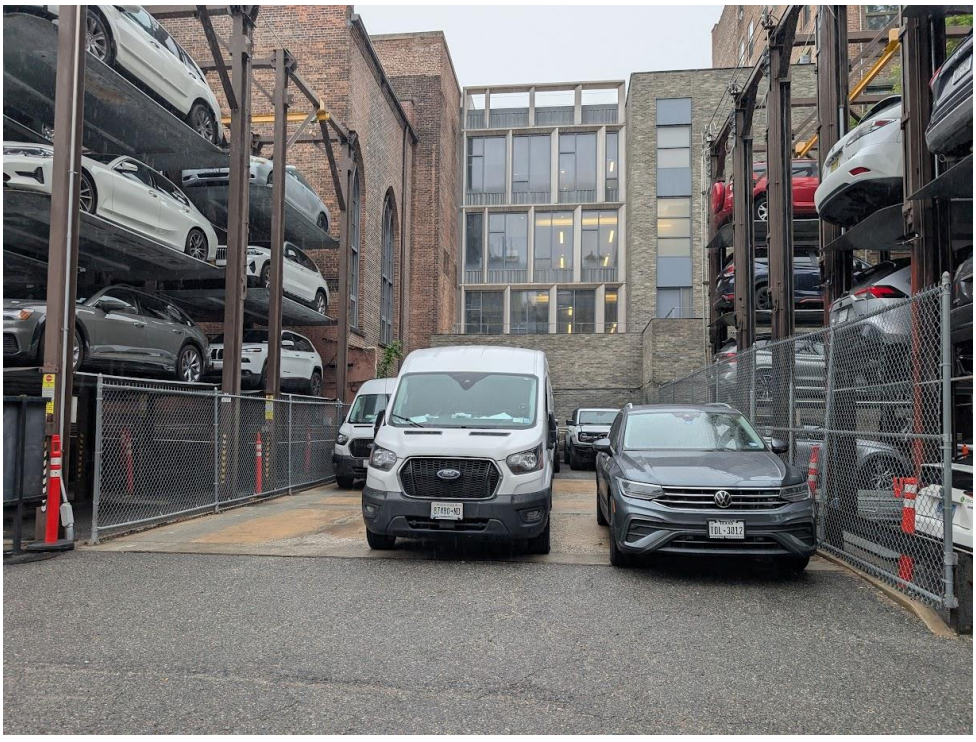

Client Name:	Subject Property Location:	Project No.
Edward J. Minskoff Equities, Inc.	375 Lafayette Street, New York, NY	170930301

Date	Photo No.
5-6-25	5

Direction Photo Taken:
Northeast

Description:
General view of the eastern part of the subject property, Lot 52

Date	Photo No.
5-6-25	6

Direction Photo Taken:

West

Description:

Typical hydraulic parking structures at the subject property

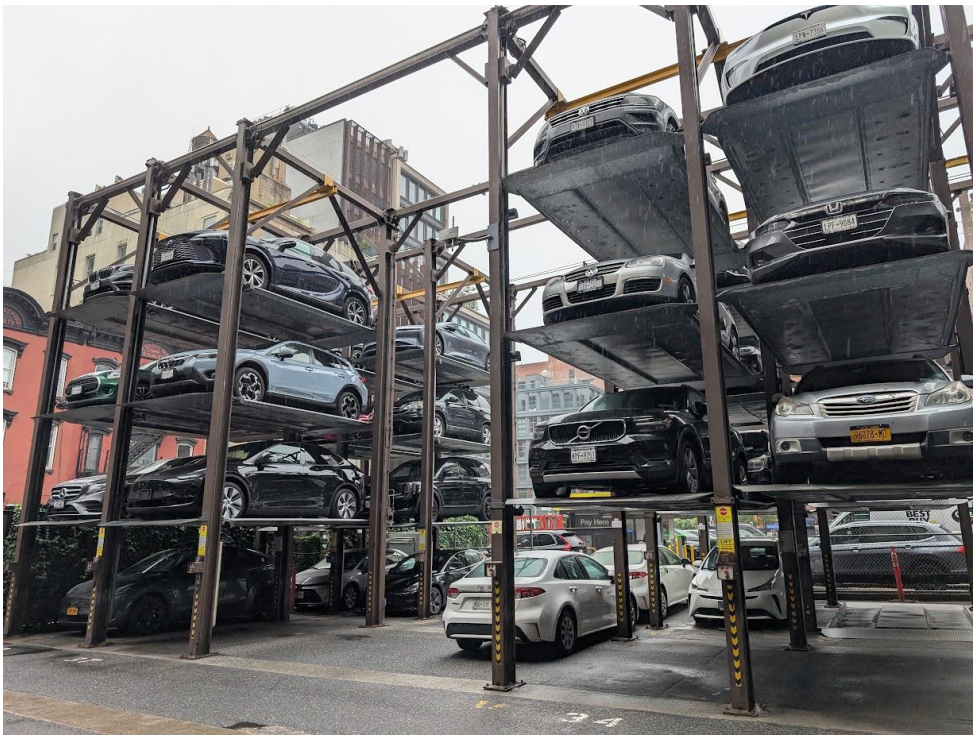

LANGAN

Site Reconnaissance Photographs

Client Name:	Subject Property Location:	Project No.
Edward J. Minskoff Equities, Inc.	375 Lafayette Street, New York, NY	170930301

Date	Photo No.
5-6-25	7

Direction Photo Taken:

North

Description:

Hydraulic compressor on Lot 17

Date	Photo No.
5-6-25	8

Direction Photo Taken:

East

Description:

Hydraulic oil stains in the vicinity of the hydraulic compressor and a 5-gallon bucket

LANGAN

Site Reconnaissance Photographs

Client Name:	Subject Property Location:	Project No.
Edward J. Minskoff Equities, Inc.	375 Lafayette Street, New York, NY	170930301

Date	Photo No.
5-6-25	9

Direction Photo Taken:
Northwest

Description:
Empty 5- and 55-gallon containers and loose rock salt on Lot 17

Date	Photo No.
5-6-25	10

Direction Photo Taken:
Southeast

Description:

Additional empty 5- and 55-gallon containers and loose rock salt on Lot 17

Client Name:	Subject Property Location:	Project No.
Edward J. Minskoff Equities, Inc.	375 Lafayette Street, New York, NY	170930301

Date	Photo No.
5-6-25	11

Direction Photo Taken:

Northeast

Description:

View of a monitoring well in the northern part of Lot 56

Date	Photo No.
5-6-25	12

Direction Photo Taken:

East

Description:

View of a storage shed on Lot 52

Client Name:	Subject Property Location:	Project No.
Edward J. Minskoff Equities, Inc.	375 Lafayette Street, New York, NY	170930301

Date	Photo No.
5-6-25	13

Direction Photo Taken:

Southeast

Description:

Staining around the parking structure on Lot 52

Date	Photo No.
5-6-25	14

Direction Photo Taken:

North

Description:

Staining around the parking structure on Lot 52

LANGAN

Site Reconnaissance Photographs

Client Name:	Subject Property Location:	Project No.
Edward J. Minskoff Equities, Inc.	375 Lafayette Street, New York, NY	170930301

Date	Photo No.
5-6-25	15

Direction Photo Taken:

East

Description:

Adjoining mixed-use commercial and residential building (381 Lafayette Street) to the north of Lot 17 and west of Lot 56

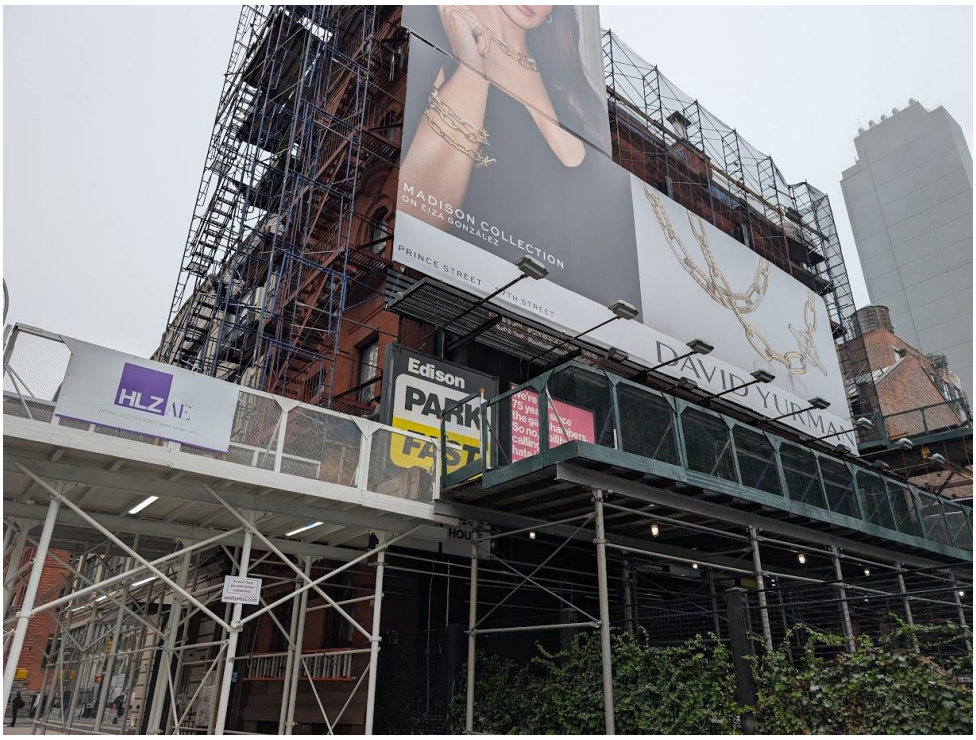

Date	Photo No.
5-6-25	16

Direction Photo Taken:

Northeast

Description:

Partial view of the adjoining institutional building (383 Lafayette Street) to the north of Lot 52 and Lot 56

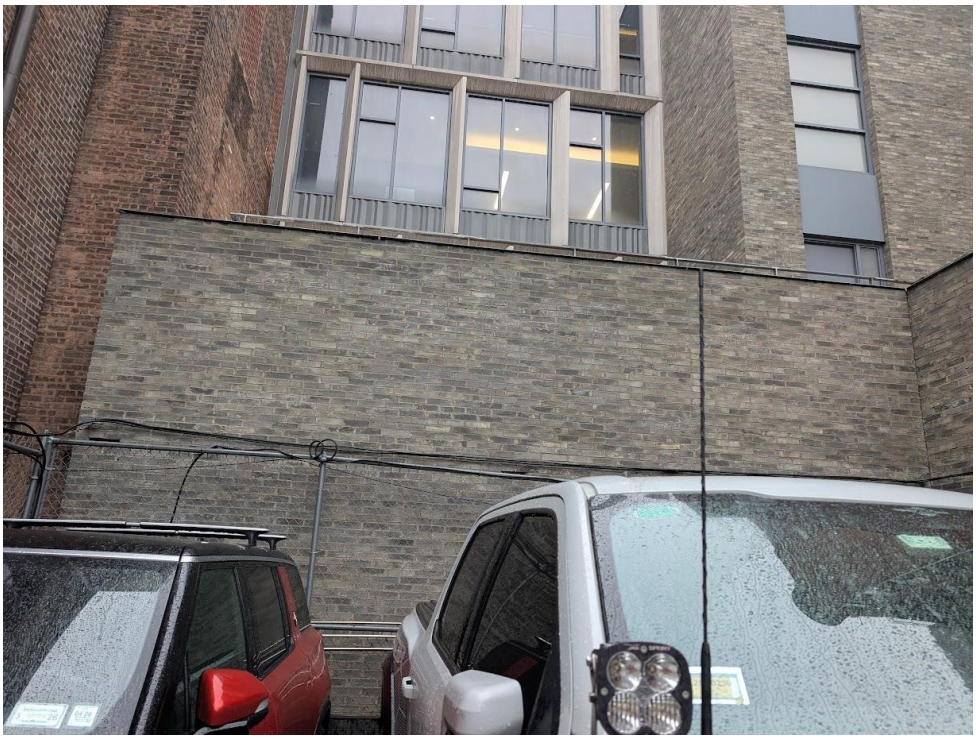

Date	**Photo No.**
5-6-25	17

Direction Photo Taken:

Northeast

Description:

Adjoining mixed-use commercial and residential building (28 East 4th Street) and multi-family residential building (32 4th Street) to the north and east, respectively, of Lot 52

Date	**Photo No.**
5-6-25	18

Direction Photo Taken:

East

Description:

Adjoining mixed-use commercial and residential building (40 Great Jones Street) to the east of Lot 52

LANGAN

Site Reconnaissance Photographs

Client Name:	Subject Property Location:	Project No.
Edward J. Minskoff Equities, Inc.	375 Lafayette Street, New York, NY	170930301

Date	Photo No.
5-6-25	19

Direction Photo Taken:

West

Description:

Adjoining buildings (mixed-use residential and commercial and commercial buildings) to the south of the subject property, across Great Jones Street

Date	Photo No.
5-6-25	20

Direction Photo Taken:

Northwest

Description:

Adjoining mixed-use commercial and residential building (380 Lafayette) to the west of Lot 17, across Lafayette Street

Appendix D Historical Resources

375 Lafayette Street

375 Lafayette Street

New York, NY 10003

Inquiry Number: 7972161.3

April 29, 2025

Certified Sanborn® Map Report

6 Armstrong Road, 4th floor
Shelton, CT 06484
Toll Free: 800.352.0050
www.edrnet.com

Certified Sanborn® Map Report

04/29/25

Site Name:	Client Name:
375 Lafayette Street	Langan
375 Lafayette Street	368 Ninth Avenue, 8th Floor
New York, NY 10003	New York, NY 10001-2727
EDR Inquiry # 7972161.3	Contact: Kaitlyn Gioia

The Sanborn Library has been searched by EDR and maps covering the target property location as provided by Langan were identified for the years listed below. The Sanborn Library is the largest, most complete collection of fire insurance maps. The collection includes maps from Sanborn, Bromley, Perris & Browne, Hopkins, Barlow, and others. Only Environmental Data Resources Inc. (EDR) is authorized to grant rights for commercial reproduction of maps by the Sanborn Library LLC, the copyright holder for the collection. Results can be authenticated by visiting www.edrnet.com/sanborn.

The Sanborn Library is continually enhanced with newly identified map archives. This report accesses all maps in the collection as of the day this report was generated.

Certified Sanborn Results:

Certification # DB54-4781-B506

PO # 170928901

Project 375 Lafayette Street

Maps Provided:

2005	1993	1979	1920
2004	1992	1976	1904
2003	1991	1975	1903
2002	1988	1971	1895
2001	1987	1969	
1996	1985	1950	
1995	1983	1944	
1994	1980	1921	

Sanborn® Library search results

Certification #: DB54-4781-B506

The Sanborn Library includes more than 1.2 million fire insurance maps from Sanborn, Bromley, Perris & Browne, Hopkins, Barlow and others which track historical property usage in approximately 12,000 American cities and towns. Collections searched:

- ☑ Library of Congress
- ☑ University Publications of America
- ☑ EDR Private Collection

The Sanborn Library LLC Since 1866™

Limited Permission To Make Copies

Langan (the client) is permitted to make up to FIVE photocopies of this Sanborn Map transmittal and each fire insurance map accompanying this report solely for the limited use of its customer. No one other than the client is authorized to make copies. Upon request made directly to an EDR Account Executive, the client may be permitted to make a limited number of additional photocopies. This permission is conditioned upon compliance by the client, its customer and their agents with EDR's copyright policy; a copy of which is available upon request.

Disclaimer - Copyright and Trademark Notice

This Report contains certain information obtained from a variety of public and other sources reasonably available to Environmental Data Resources, LLC. It cannot be concluded from this Report that coverage information for the target and surrounding properties does not exist from other sources. This Report is provided on an "AS IS", "AS AVAILABLE" basis. NO WARRANTY EXPRESS OR IMPLIED IS MADE WHATSOEVER IN CONNECTION WITH THIS REPORT. ENVIRONMENTAL DATA RESOURCES, LLC AND ITS SUBSIDIARIES, AFFILIATES AND THIRD PARTY SUPPLIERS DISCLAIM ALL WARRANTIES, OF ANY KIND OR NATURE, EXPRESS OR IMPLIED, ARISING OUT OF OR RELATED TO THIS REPORT OR ANY OF THE DATA AND INFORMATION PROVIDED IN THIS REPORT, INCLUDING WITHOUT LIMITATION, ANY WARRANTIES REGARDING ACCURACY, QUALITY, CORRECTNESS, COMPLETENESS, COMPREHENSIVENESS, SUITABILITY, MERCHANTABILITY, FITNESS FOR A PARTICULAR PURPOSE, TITLE, NON-INFRINGEMENT, MISAPPROPRIATION, OR OTHERWISE. ALL RISK IS ASSUMED BY THE USER. IN NO EVENT SHALL ENVIRONMENTAL DATA RESOURCES, LLC OR ITS SUBSIDIARIES, AFFILIATES OR THIRD PARTY SUPPLIERS BE LIABLE TO ANYONE FOR ANY DIRECT, INCIDENTAL, INDIRECT, SPECIAL, CONSEQUENTIAL OR OTHER DAMAGES OF ANY TYPE OR KIND (INCLUDING BUT NOT LIMITED TO LOSS OF PROFITS, LOSS OF USE, OR LOSS OF DATA), ARISING OUT OF OR IN ANY WAY CONNECTED WITH THIS REPORT OR ANY OF THE DATA AND INFORMATION PROVIDED IN THIS REPORT. Any analyses, estimates, ratings, environmental risk levels, or risk codes provided in this Report are provided for illustrative purposes only, and are not intended to provide, nor should they be interpreted as providing any facts regarding, or prediction or forecast of, any environmental risk for any property. Only an assessment performed by a qualified environmental professional can provide findings, opinions or conclusions regarding the environmental risk or conditions in, on or at any property.

Copyright 2025 by Environmental Data Resources, Inc. All rights reserved. Reproduction in any media or format, in whole or in part, of any report or map of Environmental Data Resources, Inc., or its affiliates, is prohibited without prior written permission.

EDR and its logos (including Sanborn and Sanborn Map) are trademarks of Environmental Data Resources, LLC or its affiliates. All other trademarks used herein are the property of their respective owners.

Sanborn Sheet Key

This Certified Sanborn Map Report is based upon the following Sanborn Fire Insurance map sheets.

2005 Source Sheets

Volume 3, Sheet 10
2005-2006

Volume 3, Sheet 9
2005-2006

Volume 3, Sheet 24
2005-2006

Volume 2, Sheet 9
2005-2006

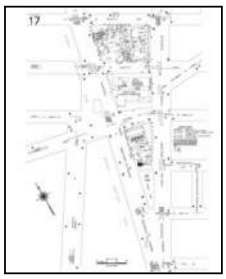

Volume 2, Sheet 17
2005-2006

2004 Source Sheets

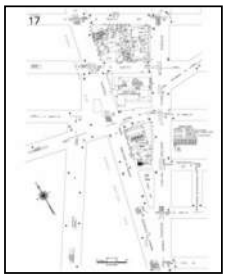

Volume 2, Sheet 17
2004

Volume 2, Sheet 9
2004

Volume 3, Sheet 24
2004

Volume 3, Sheet 9
2004

Volume 3, Sheet 10
2004

Sanborn Sheet Key

This Certified Sanborn Map Report is based upon the following Sanborn Fire Insurance map sheets.

2003 Source Sheets

Volume 3, Sheet 10
2003

Volume 3, Sheet 9
2003

Volume 3, Sheet 24
2003

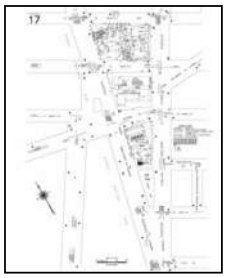

Volume 2, Sheet 17
2003

Volume 2, Sheet 9
2003

2002 Source Sheets

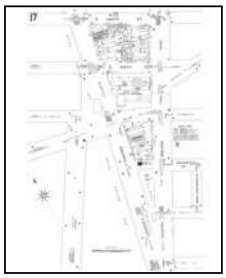

Volume 2, Sheet 17
2002

Volume 3, Sheet 24
2002

Volume 2, Sheet 9
2002

Volume 3, Sheet 9
2002

Volume 3, Sheet 10
2002

Sanborn Sheet Key

This Certified Sanborn Map Report is based upon the following Sanborn Fire Insurance map sheets.

2001 Source Sheets

Volume 3, Sheet 10
2001

Volume 3, Sheet 9
2001

Volume 3, Sheet 24
2001

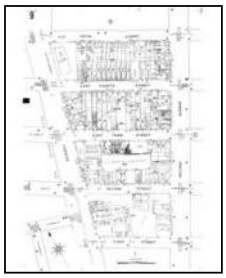
Volume 2, Sheet 9
2001

1996 Source Sheets

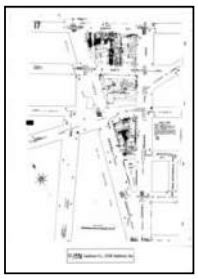
Volume 2, Sheet 17
1996

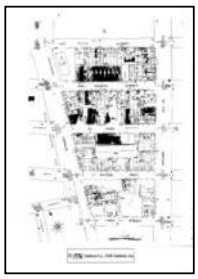
Volume 2, Sheet 9
1996

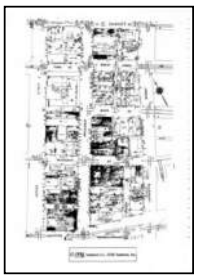
Volume 3, Sheet 9
1996

Volume 3, Sheet 10
1996

1995 Source Sheets

Volume 3, Sheet 10
1995

Volume 3, Sheet 9
1995

Volume 2, Sheet 9
1995

Volume 2, Sheet 17
1995

1994 Source Sheets

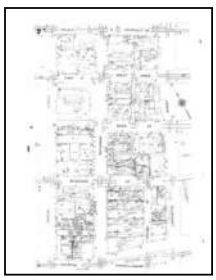
Volume 3, Sheet 9
1994

Volume 3, Sheet 10
1994

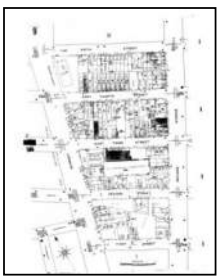
Volume 2, Sheet 9
1994

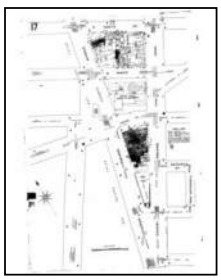
Volume 2, Sheet 17
1994

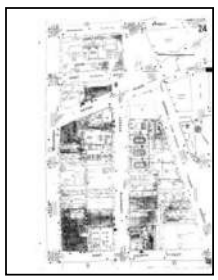
Volume 3, Sheet 24
1994

Sanborn Sheet Key

This Certified Sanborn Map Report is based upon the following Sanborn Fire Insurance map sheets.

1993 Source Sheets

Volume 3, Sheet 9
1993

Volume 3, Sheet 24
1993

Volume 3, Sheet 10
1993

Volume 2, Sheet r
1993

1992 Source Sheets

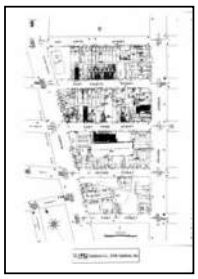
Volume 2, Sheet 9
1992

Volume 3, Sheet 10
1992

Volume 3, Sheet 9
1992

Volume 3, Sheet 24
1992

1991 Source Sheets

Volume 3, Sheet 24
1991

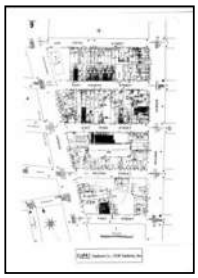
Volume 2, Sheet 9
1991

Volume 3, Sheet 9
1991

Volume 3, Sheet 10
1991

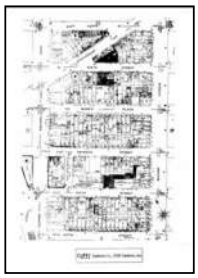
Volume 2, Sheet 18
1991

1988 Source Sheets

Volume 2, Sheet 17
1988

Volume 3, Sheet 10
1988

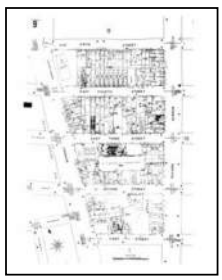
Volume 2, Sheet 9
1988

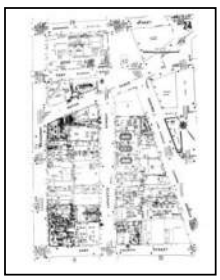
Volume 3, Sheet 24
1988

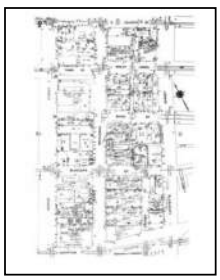
Volume 3, Sheet 9
1988

Sanborn Sheet Key

This Certified Sanborn Map Report is based upon the following Sanborn Fire Insurance map sheets.

1987 Source Sheets

Volume 3, Sheet 24
1987

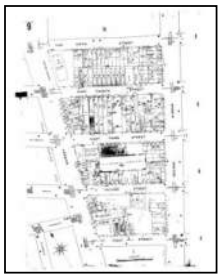
Volume 2, Sheet 9
1987

Volume 3, Sheet 10
1987

Volume 3, Sheet 9
1987

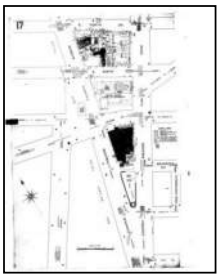
Volume 2, Sheet 17
1987

1985 Source Sheets

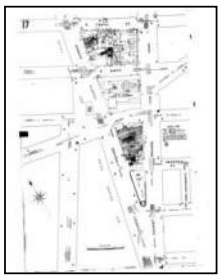
Volume 2, Sheet 17
1985

Volume 3, Sheet 24
1985

Volume 3, Sheet 9
1985

Volume 3, Sheet 10
1985

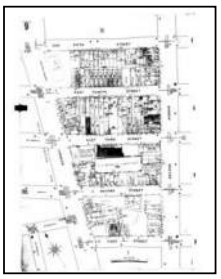
Volume 2, Sheet 9
1985

1983 Source Sheets

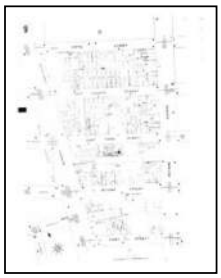
Volume 2, Sheet 9
1983

Volume 3, Sheet 24
1983

Volume 3, Sheet 9
1983

Volume 3, Sheet 10
1983

1980 Source Sheets

Volume 3, Sheet 10
1980

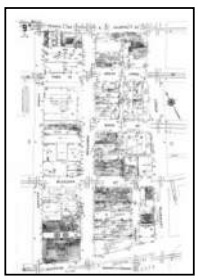
Volume 3, Sheet 9
1980

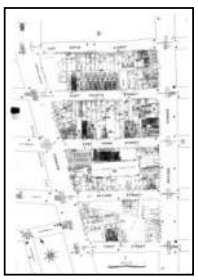
Volume 2, Sheet 9
1980

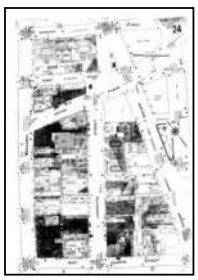
Volume 3, Sheet 24
1980

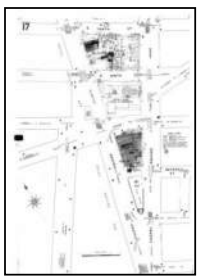
Volume 2, Sheet 17
1980

Sanborn Sheet Key

This Certified Sanborn Map Report is based upon the following Sanborn Fire Insurance map sheets.

1979 Source Sheets

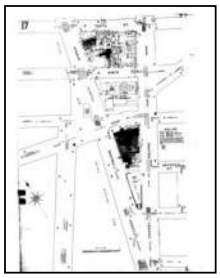
Volume 2, Sheet 17
1979

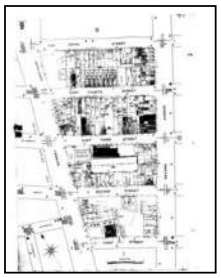
Volume 2, Sheet 9
1979

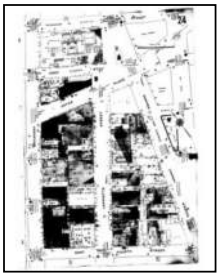
Volume 3, Sheet 24
1979

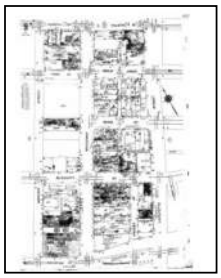
Volume 3, Sheet 9
1979

Volume 3, Sheet 10
1979

1976 Source Sheets

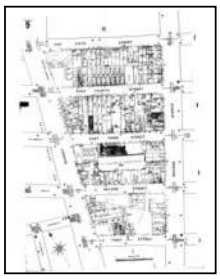
Volume 2, Sheet 9
1976

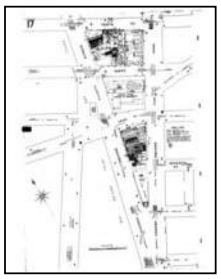
Volume 2, Sheet 17
1976

1975 Source Sheets

Volume 3, Sheet 9
1975

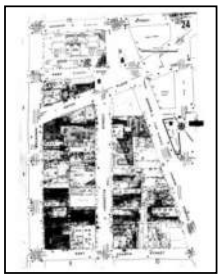
Volume 3, Sheet 24
1975

Volume 3, Sheet 10
1975

1971 Source Sheets

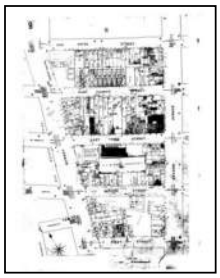
Volume 2, Sheet 9
1971

Sanborn Sheet Key

This Certified Sanborn Map Report is based upon the following Sanborn Fire Insurance map sheets.

1969 Source Sheets

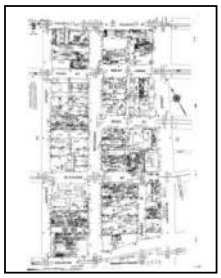
Volume 3, Sheet 9
1969

Volume 3, Sheet 10
1969

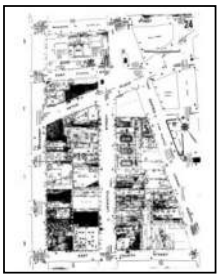
Volume 3, Sheet 24
1969

1950 Source Sheets

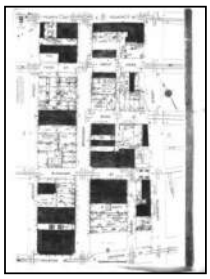
Volume 3, Sheet 9
1950

Volume 3, Sheet 10
1950

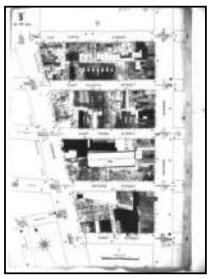
Volume 2, Sheet 9
1950

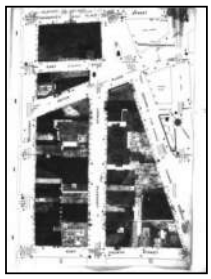
Volume 3, Sheet 24
1950

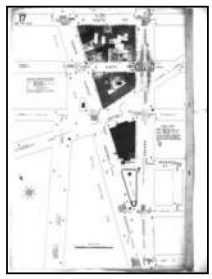
Volume 2, Sheet 17
1950

1944 Source Sheets

Volume 2, Sheet 17
1944

Volume 2, Sheet 9
1944

1921 Source Sheets

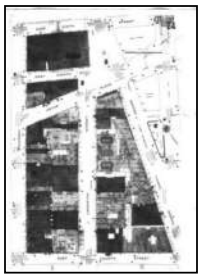
Volume 3, Sheet 24
1921

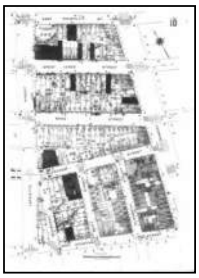
Volume 3, Sheet 10
1921

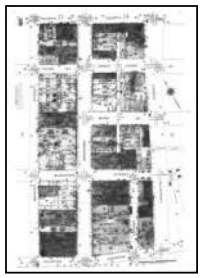
Volume 3, Sheet 9
1921

Sanborn Sheet Key

This Certified Sanborn Map Report is based upon the following Sanborn Fire Insurance map sheets.

1920 Source Sheets

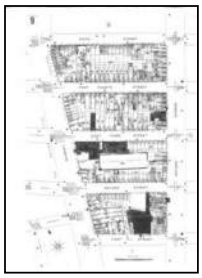

Volume 2, Sheet 9
1920

Volume 2, Sheet 17
1920

1904 Source Sheets

Volume 3, Sheet 24
1904

Volume 3, Sheet 9
1904

Volume 3, Sheet 10
1904

1903 Source Sheets

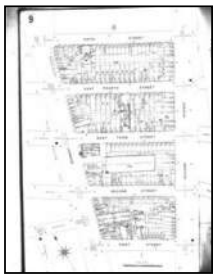

Volume 2, Sheet 9
1903

1895 Source Sheets

Volume 3, Sheet 49
1895

Volume 3, Sheet 53
1895

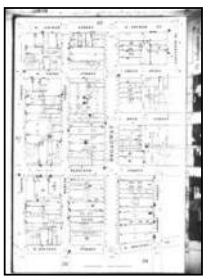

Volume 3, Sheet 29
1895

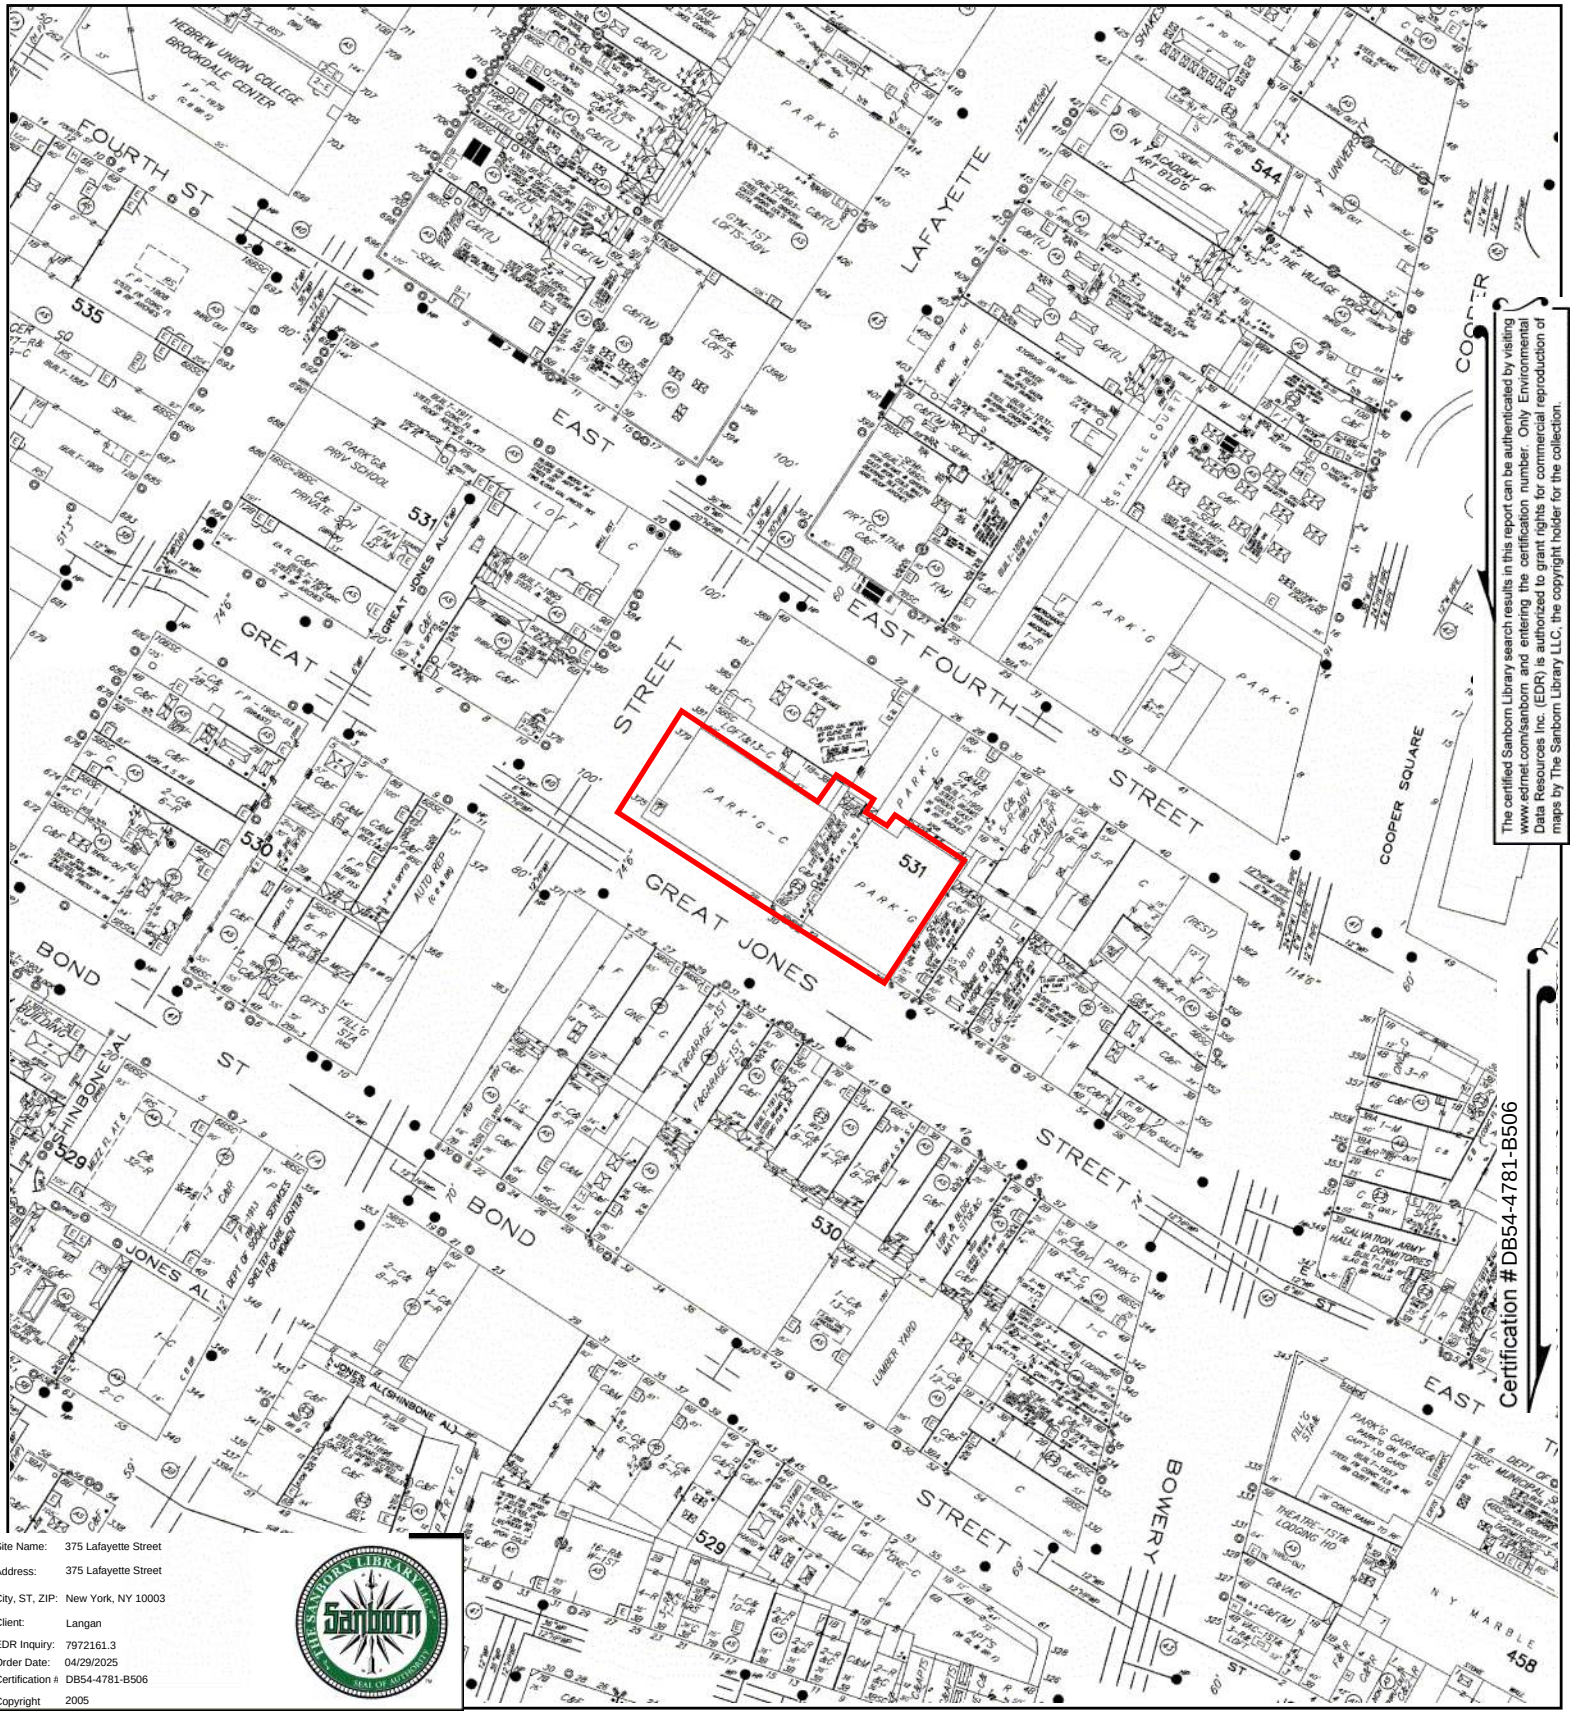

The certified Sanborn Library search results in this report can be authenticated by visiting www.edrnet.com/sanborn and entering the certification number. Only Environmental Data Resources Inc. (EDR) is authorized to grant rights for commercial reproduction of maps by The Sanborn Library LLC, the copyright holder for the collection.

Site Name:	375 Lafayette Street
Address:	375 Lafayette Street
City, ST, ZIP:	New York, NY 10003
Client:	Langan
EDR Inquiry:	7972161.3
Order Date:	04/29/2025
Certification #:	DB54-4781-B506
Copyright	2005

This Certified Sanborn Map combines the following sheets.
Outlined areas indicate map sheets within the collection.

0 Feet 150 300 600

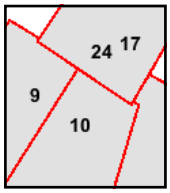

Volume 2, Sheet 17
Volume 2, Sheet 9
Volume 3, Sheet 24
Volume 3, Sheet 9
Volume 3, Sheet 10

N

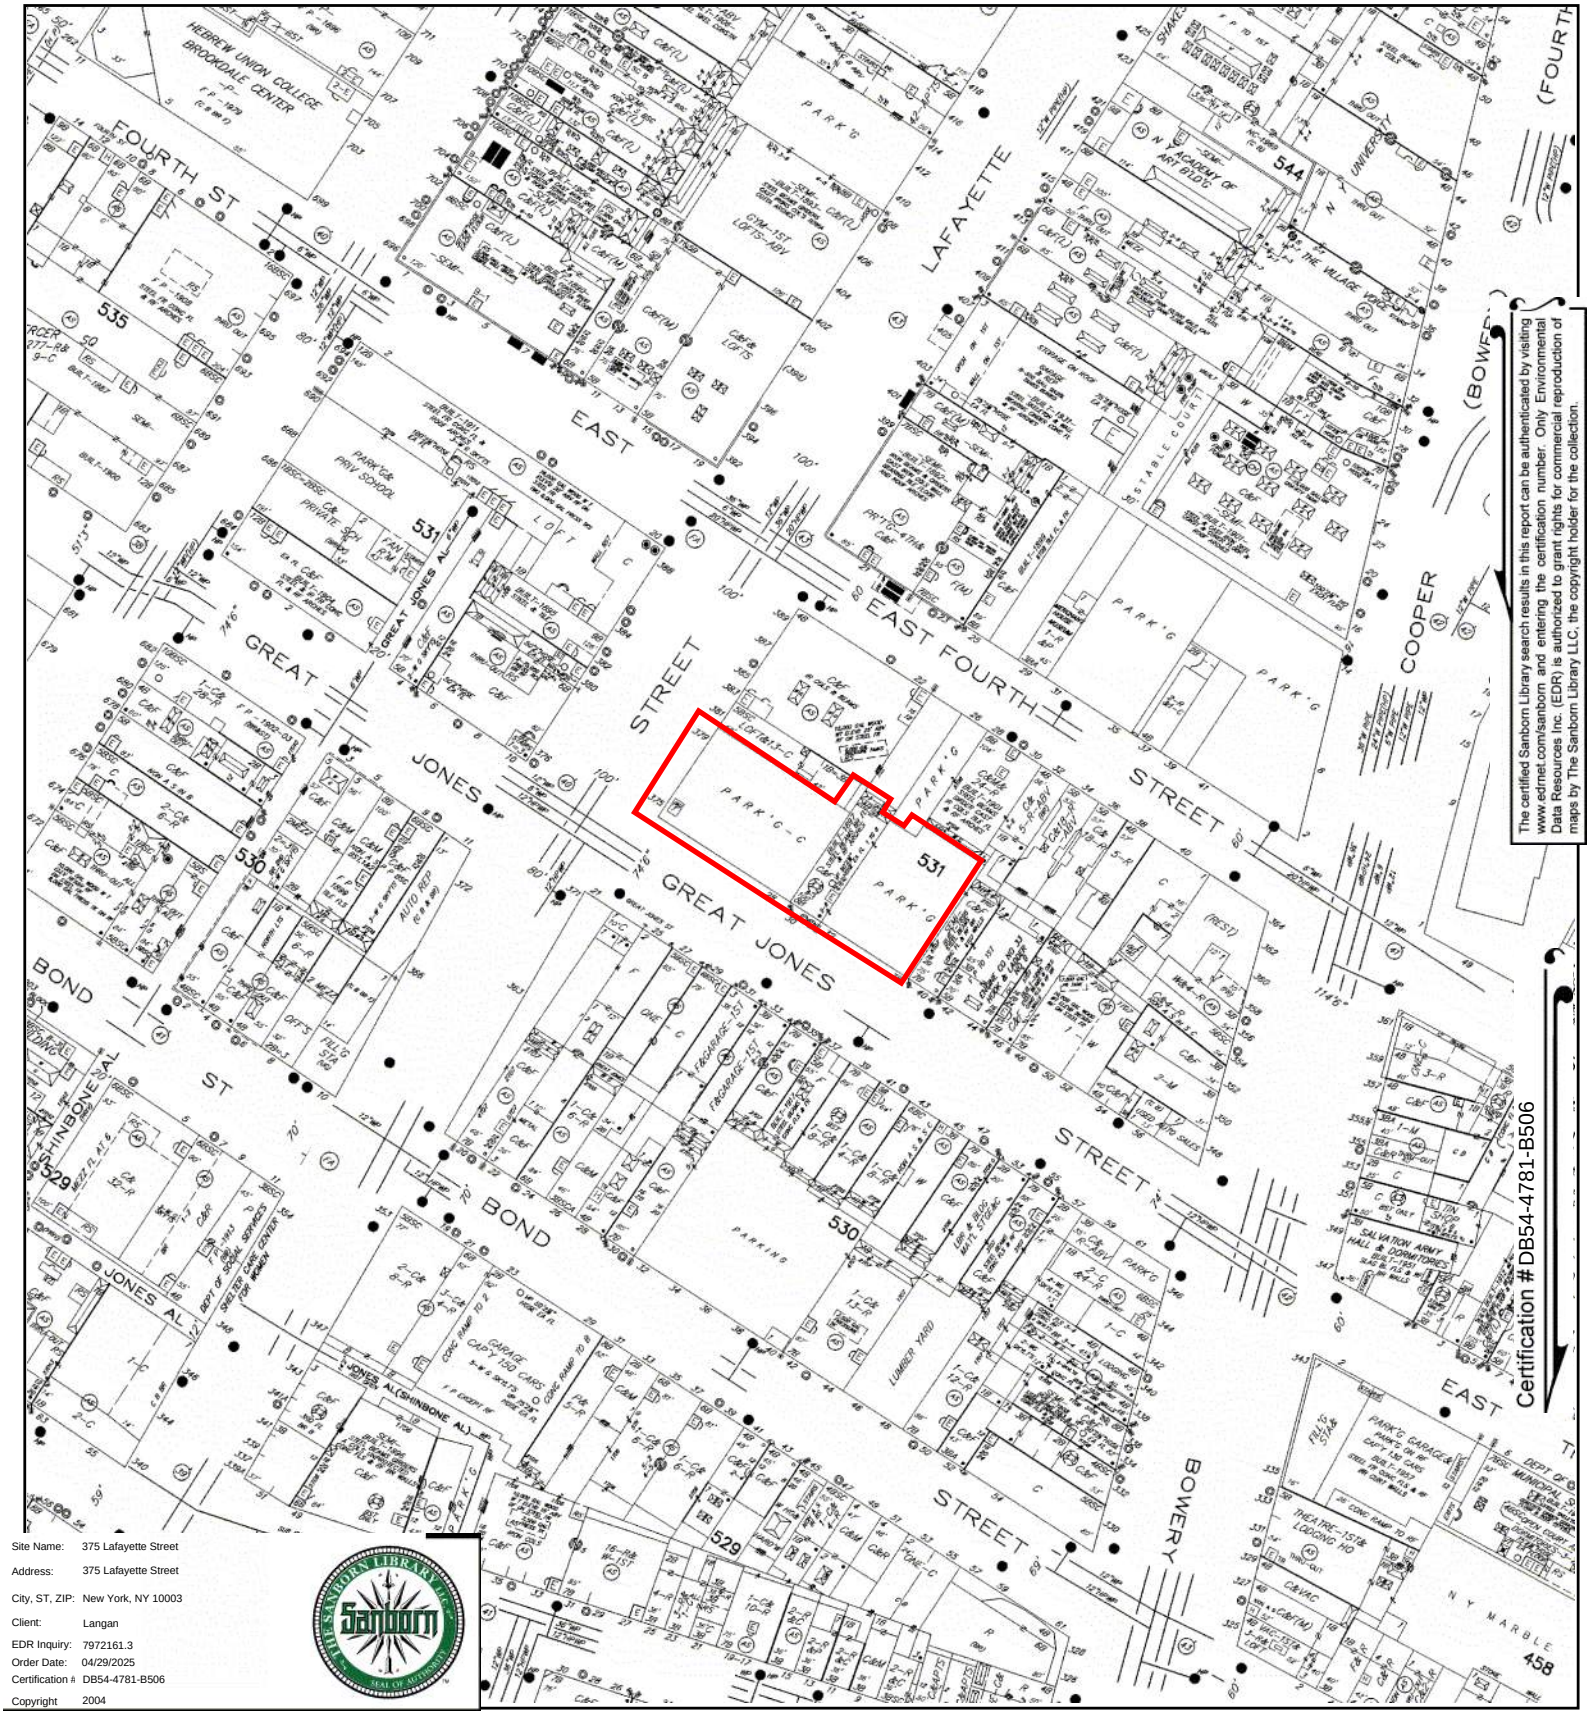

This Certified Sanborn Map combines the following sheets.
Outlined areas indicate map sheets within the collection.

0 Feet 150 300 600

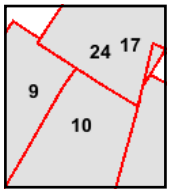

Volume 3, Sheet 10
Volume 3, Sheet 9
Volume 3, Sheet 24
Volume 2, Sheet 9
Volume 2, Sheet 17

N

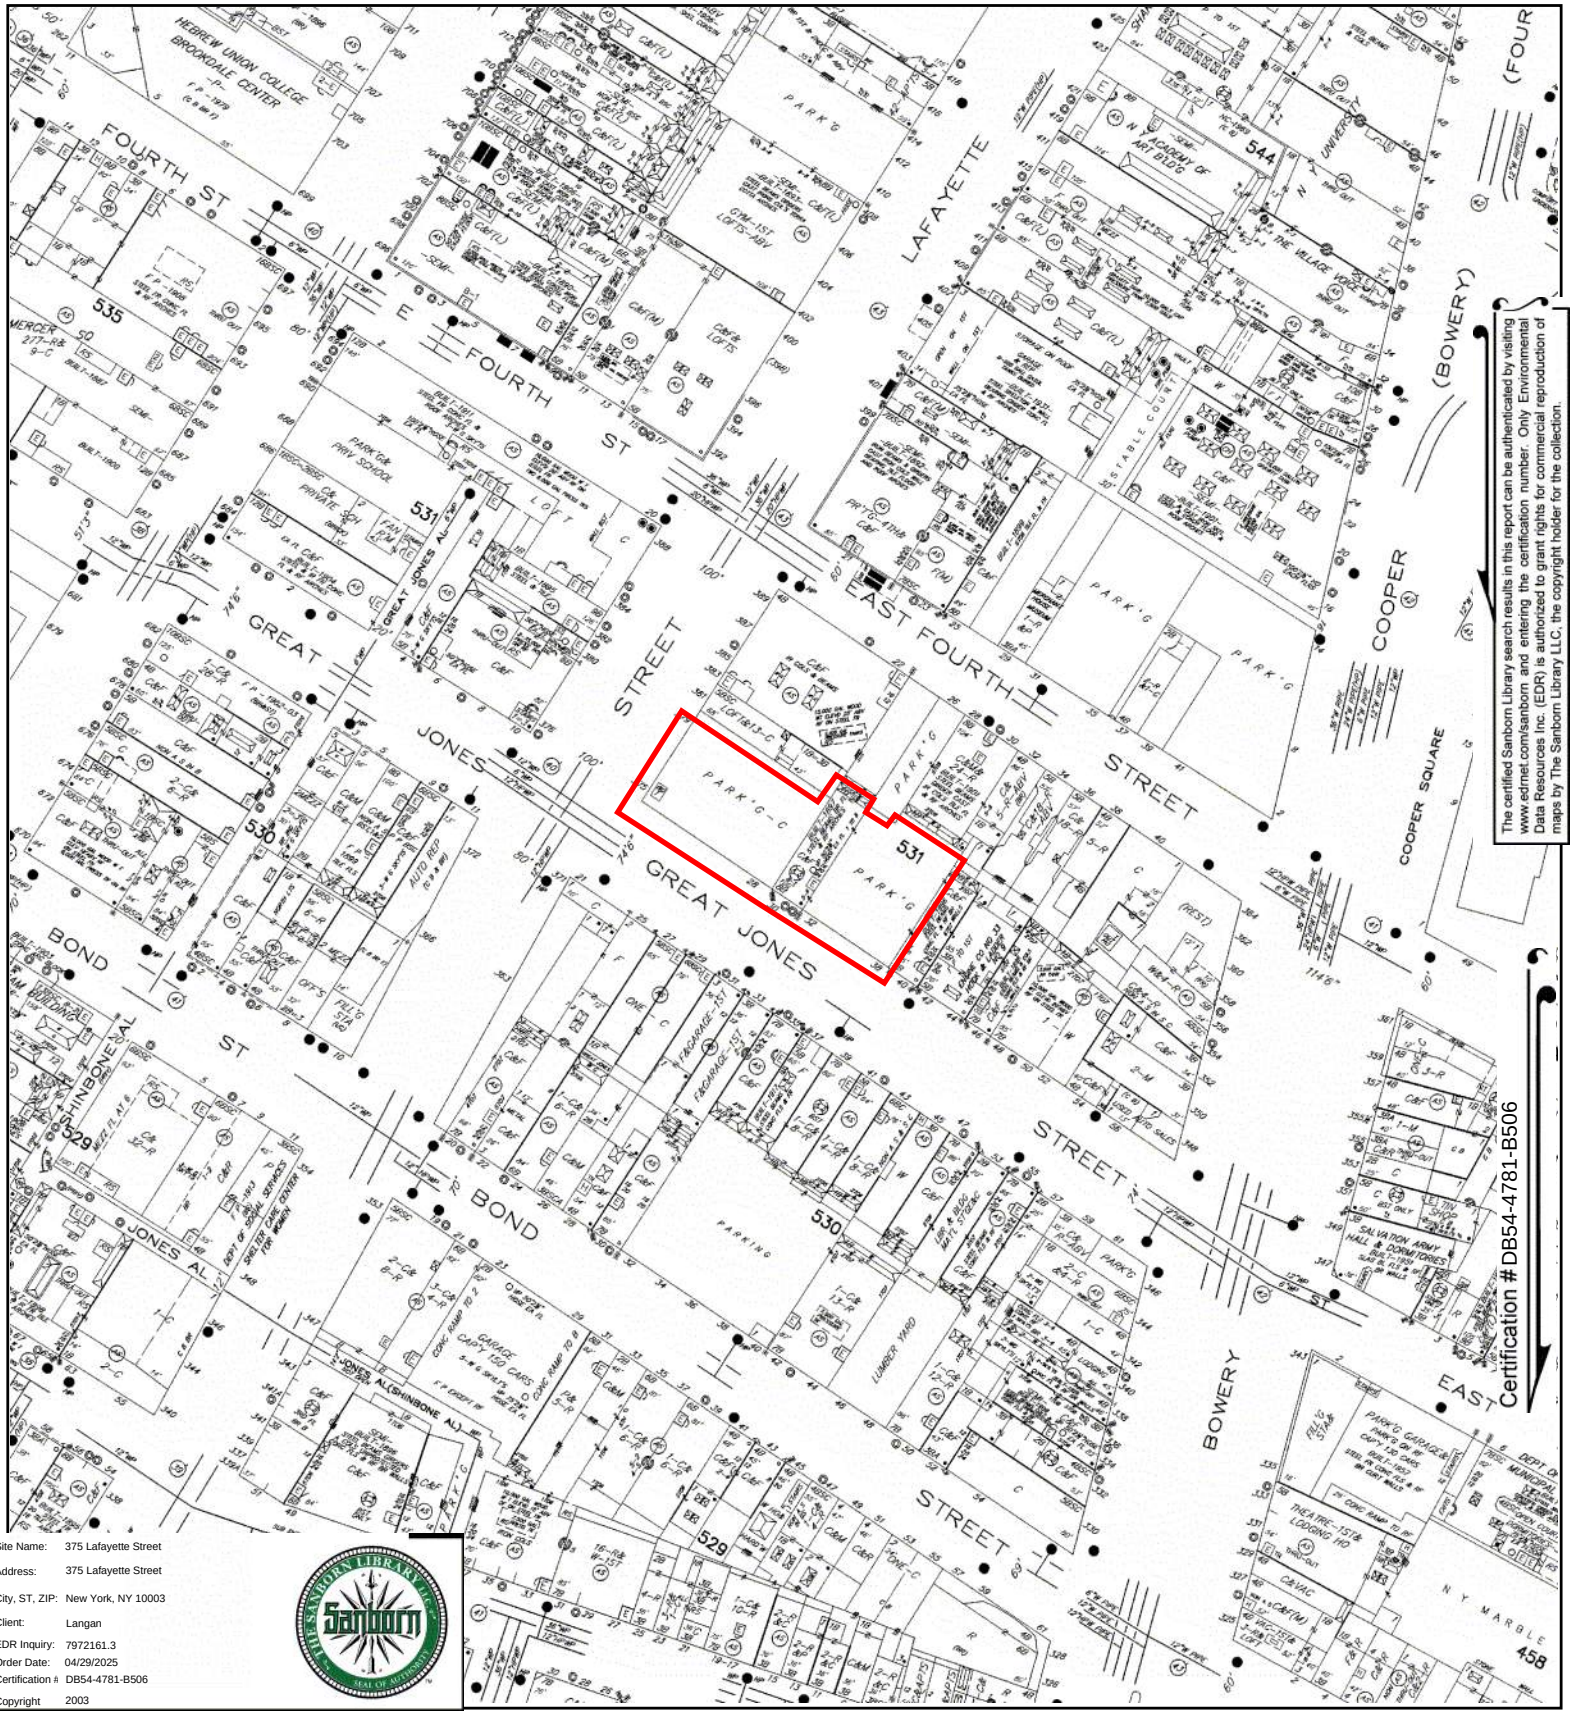

Site Name:	375 Lafayette Street
Address:	375 Lafayette Street
City, ST, ZIP:	New York, NY 10003
Client:	Langan
EDR Inquiry:	7972161.3
Order Date:	04/29/2025
Certification #:	DB54-4781-B506
Copyright	2003

This Certified Sanborn Map combines the following sheets.
Outlined areas indicate map sheets within the collection.

0 Feet 150 300 600

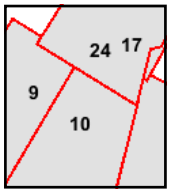

Volume 2, Sheet 9
Volume 2, Sheet 17
Volume 3, Sheet 24
Volume 3, Sheet 9
Volume 3, Sheet 10

N

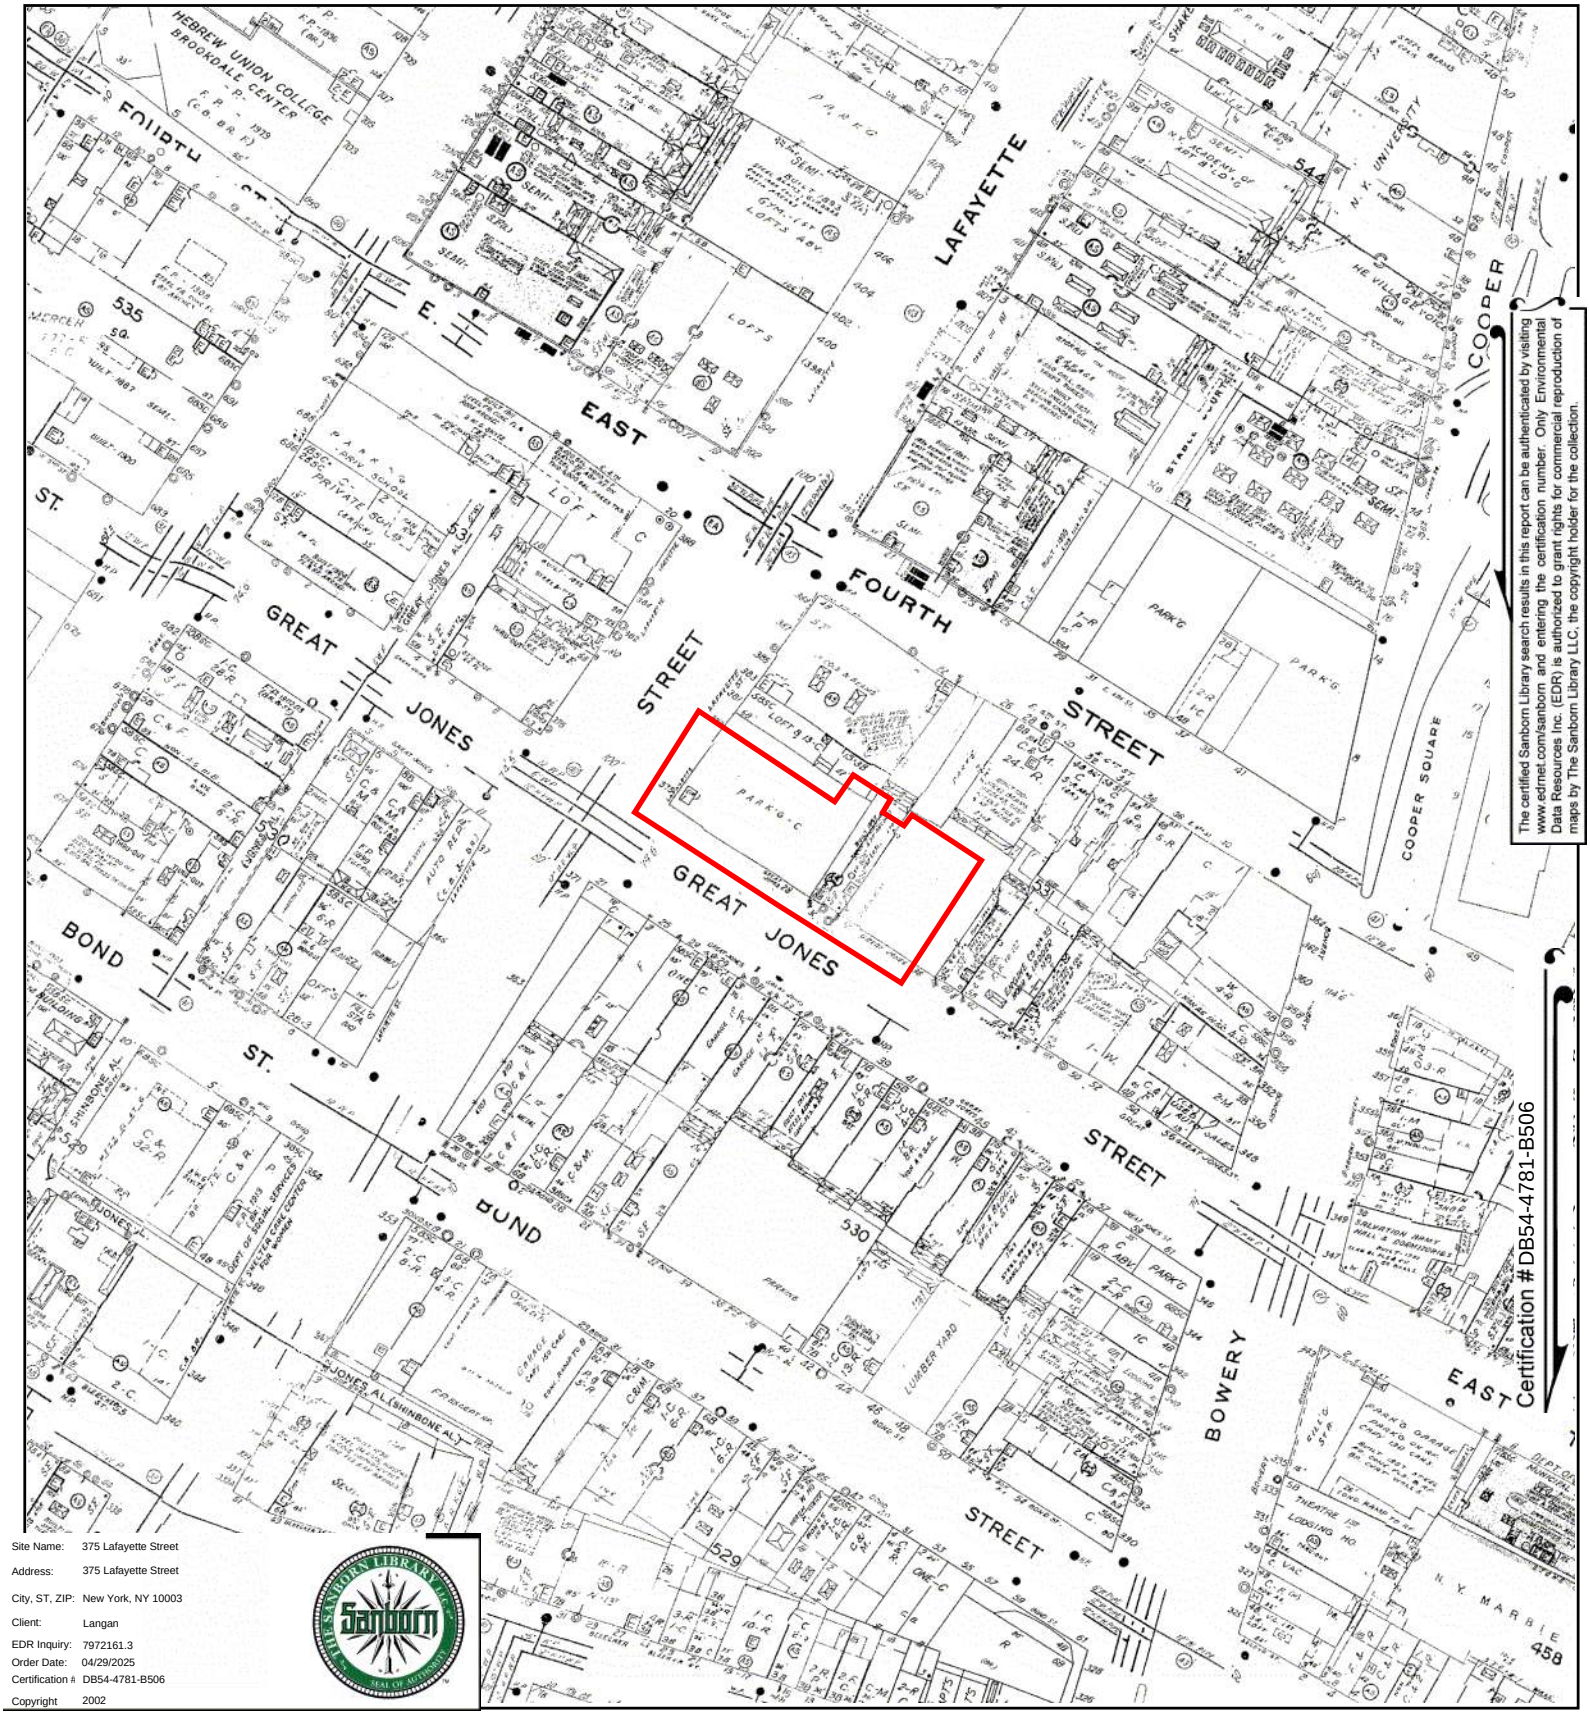

The certified Sanborn Library search results in this report can be authenticated by visiting www.edrnet.com/sanborn and entering the certification number. Only Environmental Data Resources Inc. (EDR) is authorized to grant rights for commercial reproduction of maps by The Sanborn Library LLC, the copyright holder for the collection.

Certification #DB54-4781-B506

Site Name:	375 Lafayette Street
Address:	375 Lafayette Street
City, ST, ZIP:	New York, NY 10003
Client:	Langan
EDR Inquiry:	7972161.3
Order Date:	04/29/2025
Certification #:	DB54-4781-B506
Copyright	2002

This Certified Sanborn Map combines the following sheets.
Outlined areas indicate map sheets within the collection.

0 Feet 150 300 600

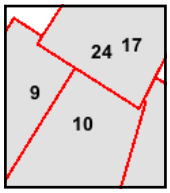

Volume 3, Sheet 10
Volume 3, Sheet 9
Volume 2, Sheet 9
Volume 3, Sheet 24
Volume 2, Sheet 17

N

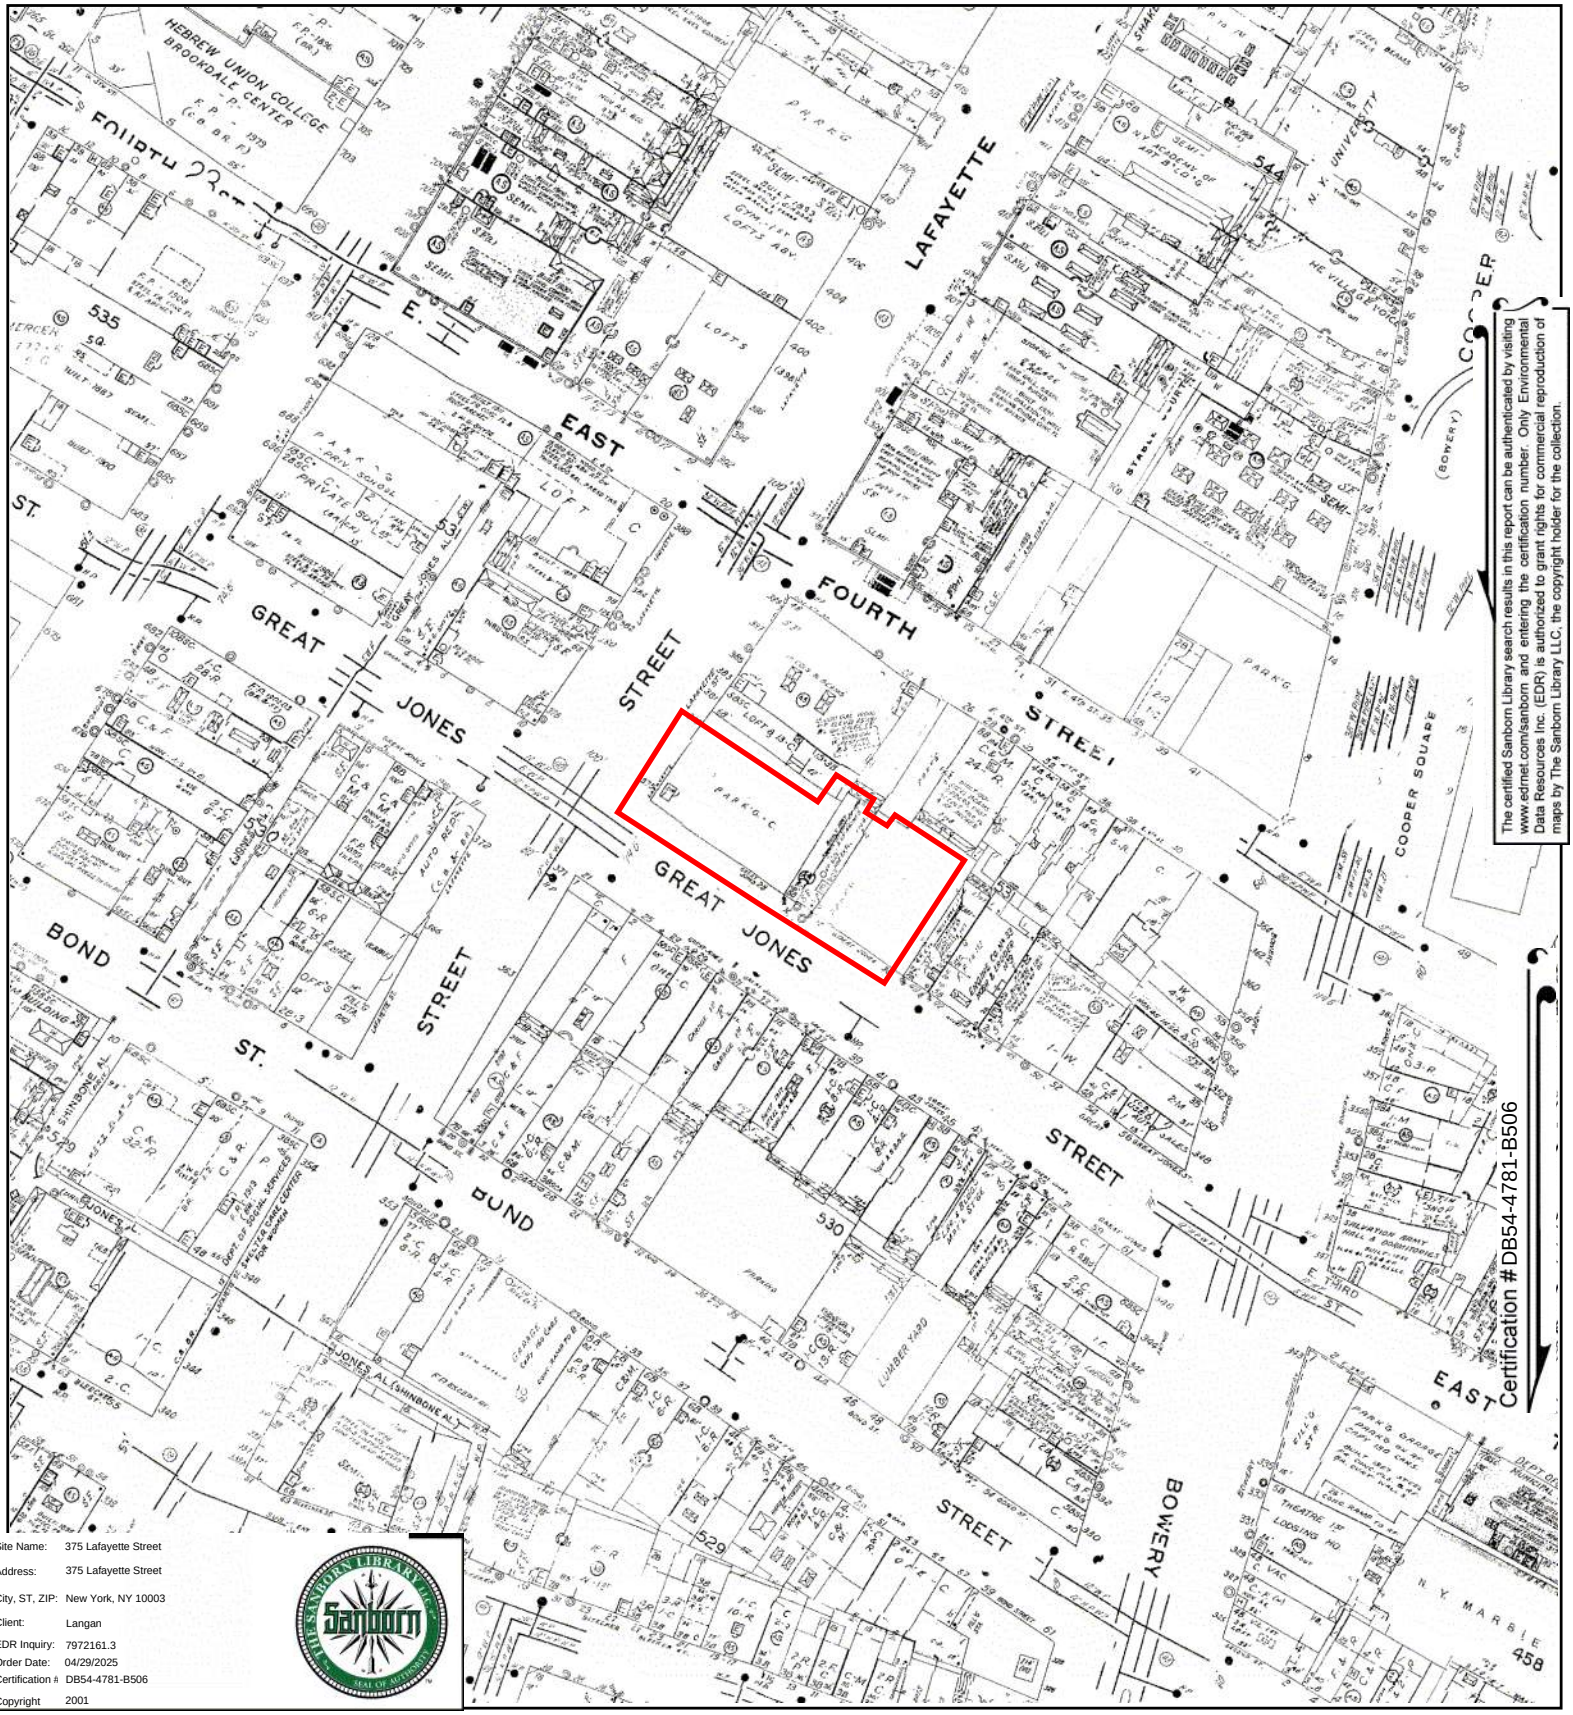

Site Name:	375 Lafayette Street
Address:	375 Lafayette Street
City, ST, ZIP:	New York, NY 10003
Client:	Langan
EDR Inquiry:	7972161.3
Order Date:	04/29/2025
Certification #:	DB54-4781-B506
Copyright	2001

This Certified Sanborn Map combines the following sheets.
Outlined areas indicate map sheets within the collection.

0 Feet 150 300 600

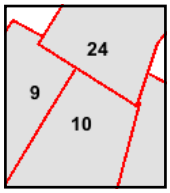

Volume 2, Sheet 9
Volume 3, Sheet 24
Volume 3, Sheet 9
Volume 3, Sheet 10

N

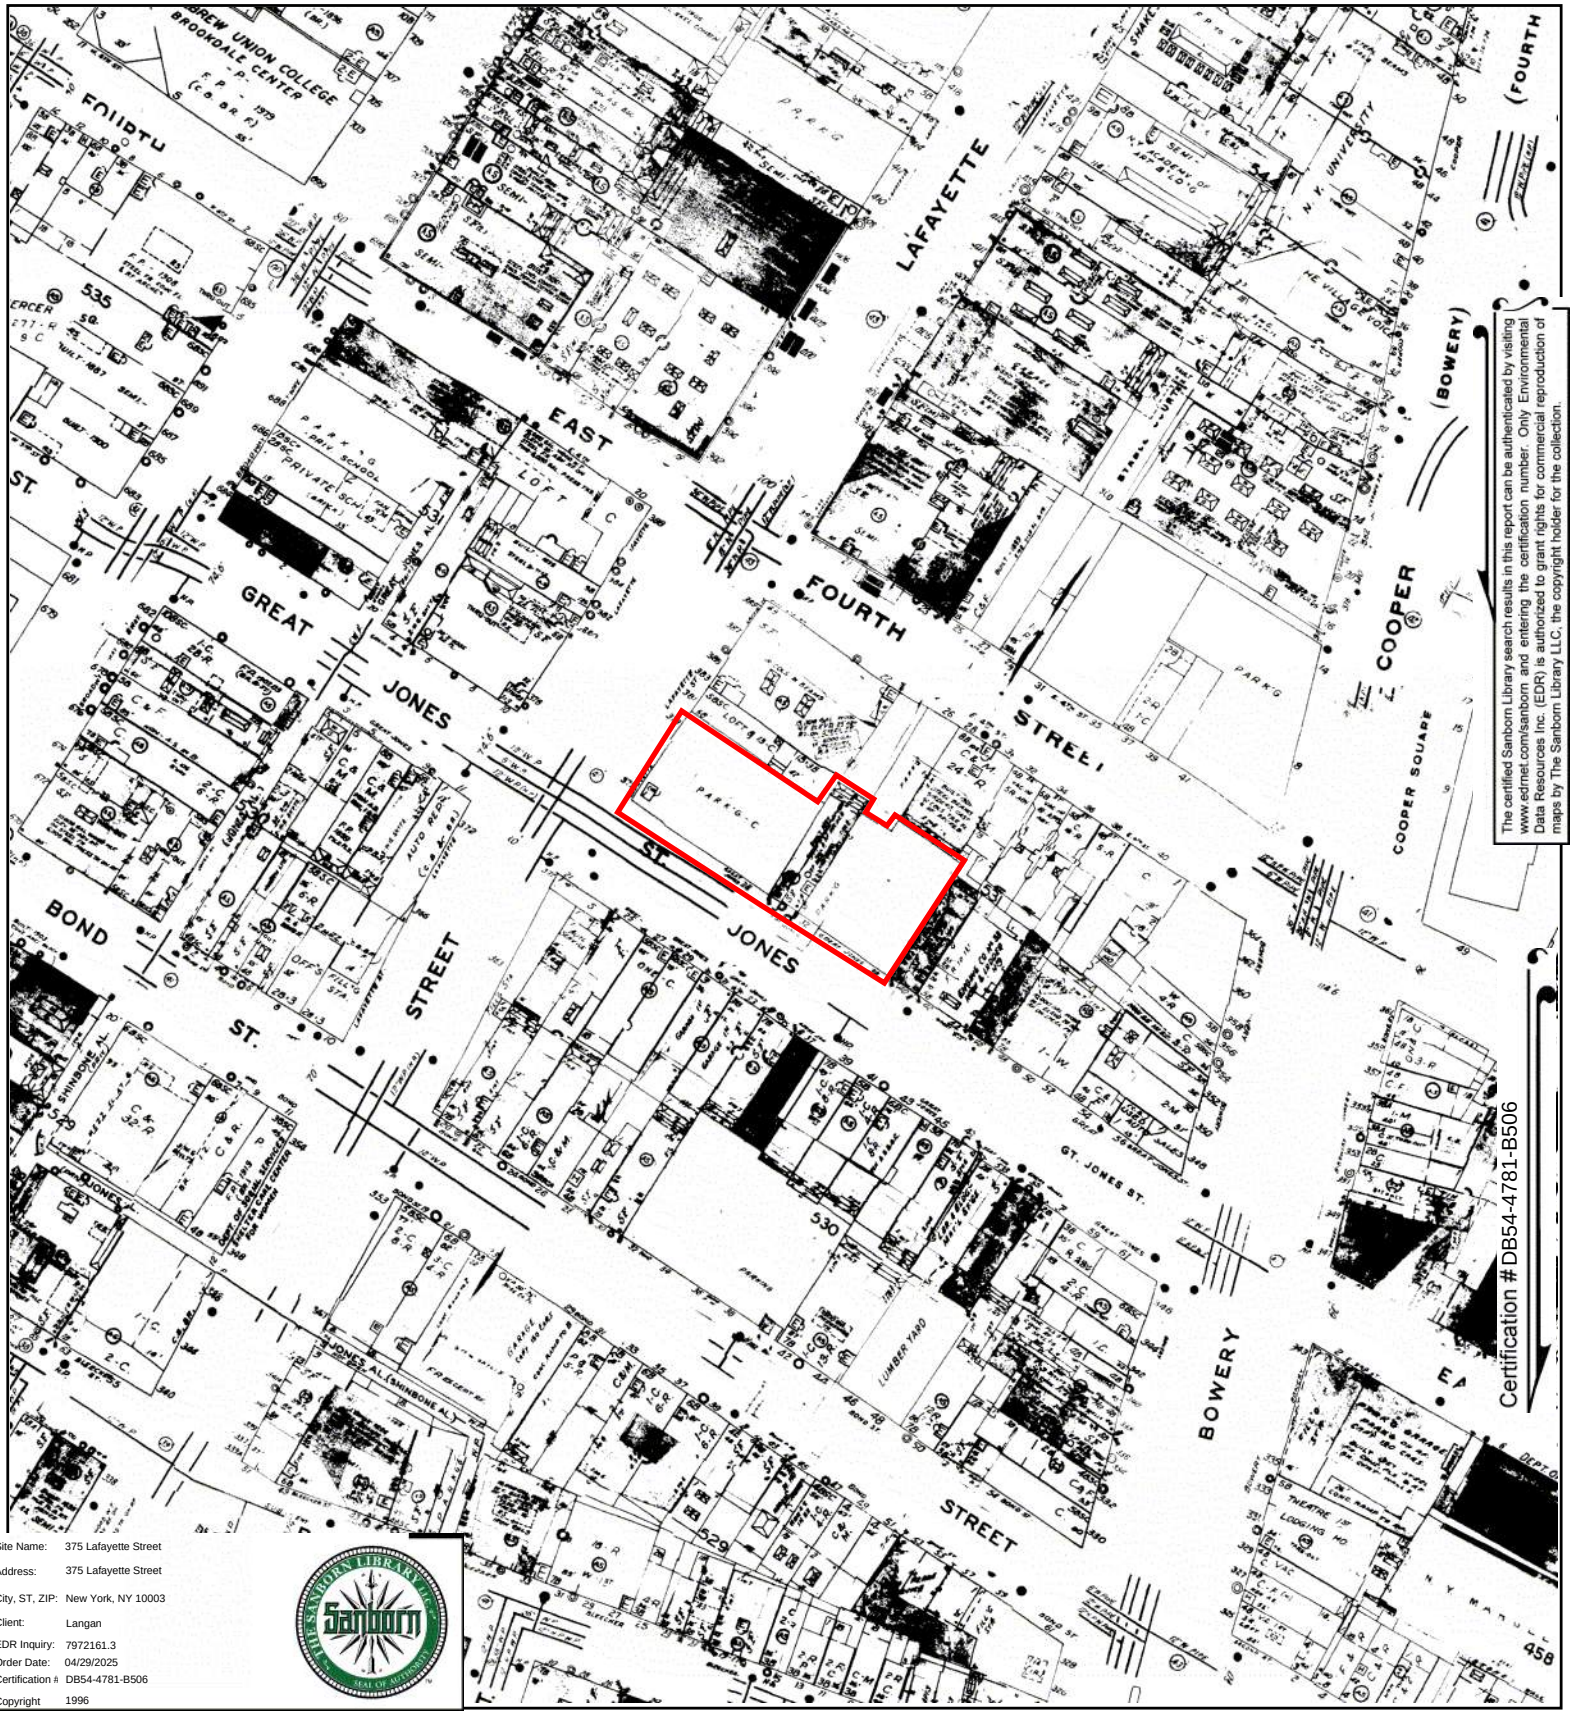

The certified Sanborn Library search results in this report can be authenticated by visiting www.edrnet.com/sanborn and entering the certification number. Only Environmental Data Resources Inc. (EDR) is authorized to grant rights for commercial reproduction of maps by The Sanborn Library LLC, the copyright holder for the collection.

Certification #DB54-4781-B506

Site Name:	375 Lafayette Street
Address:	375 Lafayette Street
City, ST, ZIP:	New York, NY 10003
Client:	Langan
EDR Inquiry:	7972161.3
Order Date:	04/29/2025
Certification #:	DB54-4781-B506
Copyright	1996

This Certified Sanborn Map combines the following sheets.
Outlined areas indicate map sheets within the collection.

0 Feet 150 300 600

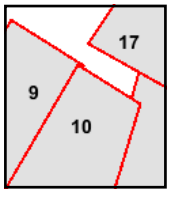

Volume 3, Sheet 10
Volume 3, Sheet 9
Volume 2, Sheet 9
Volume 2, Sheet 17

N

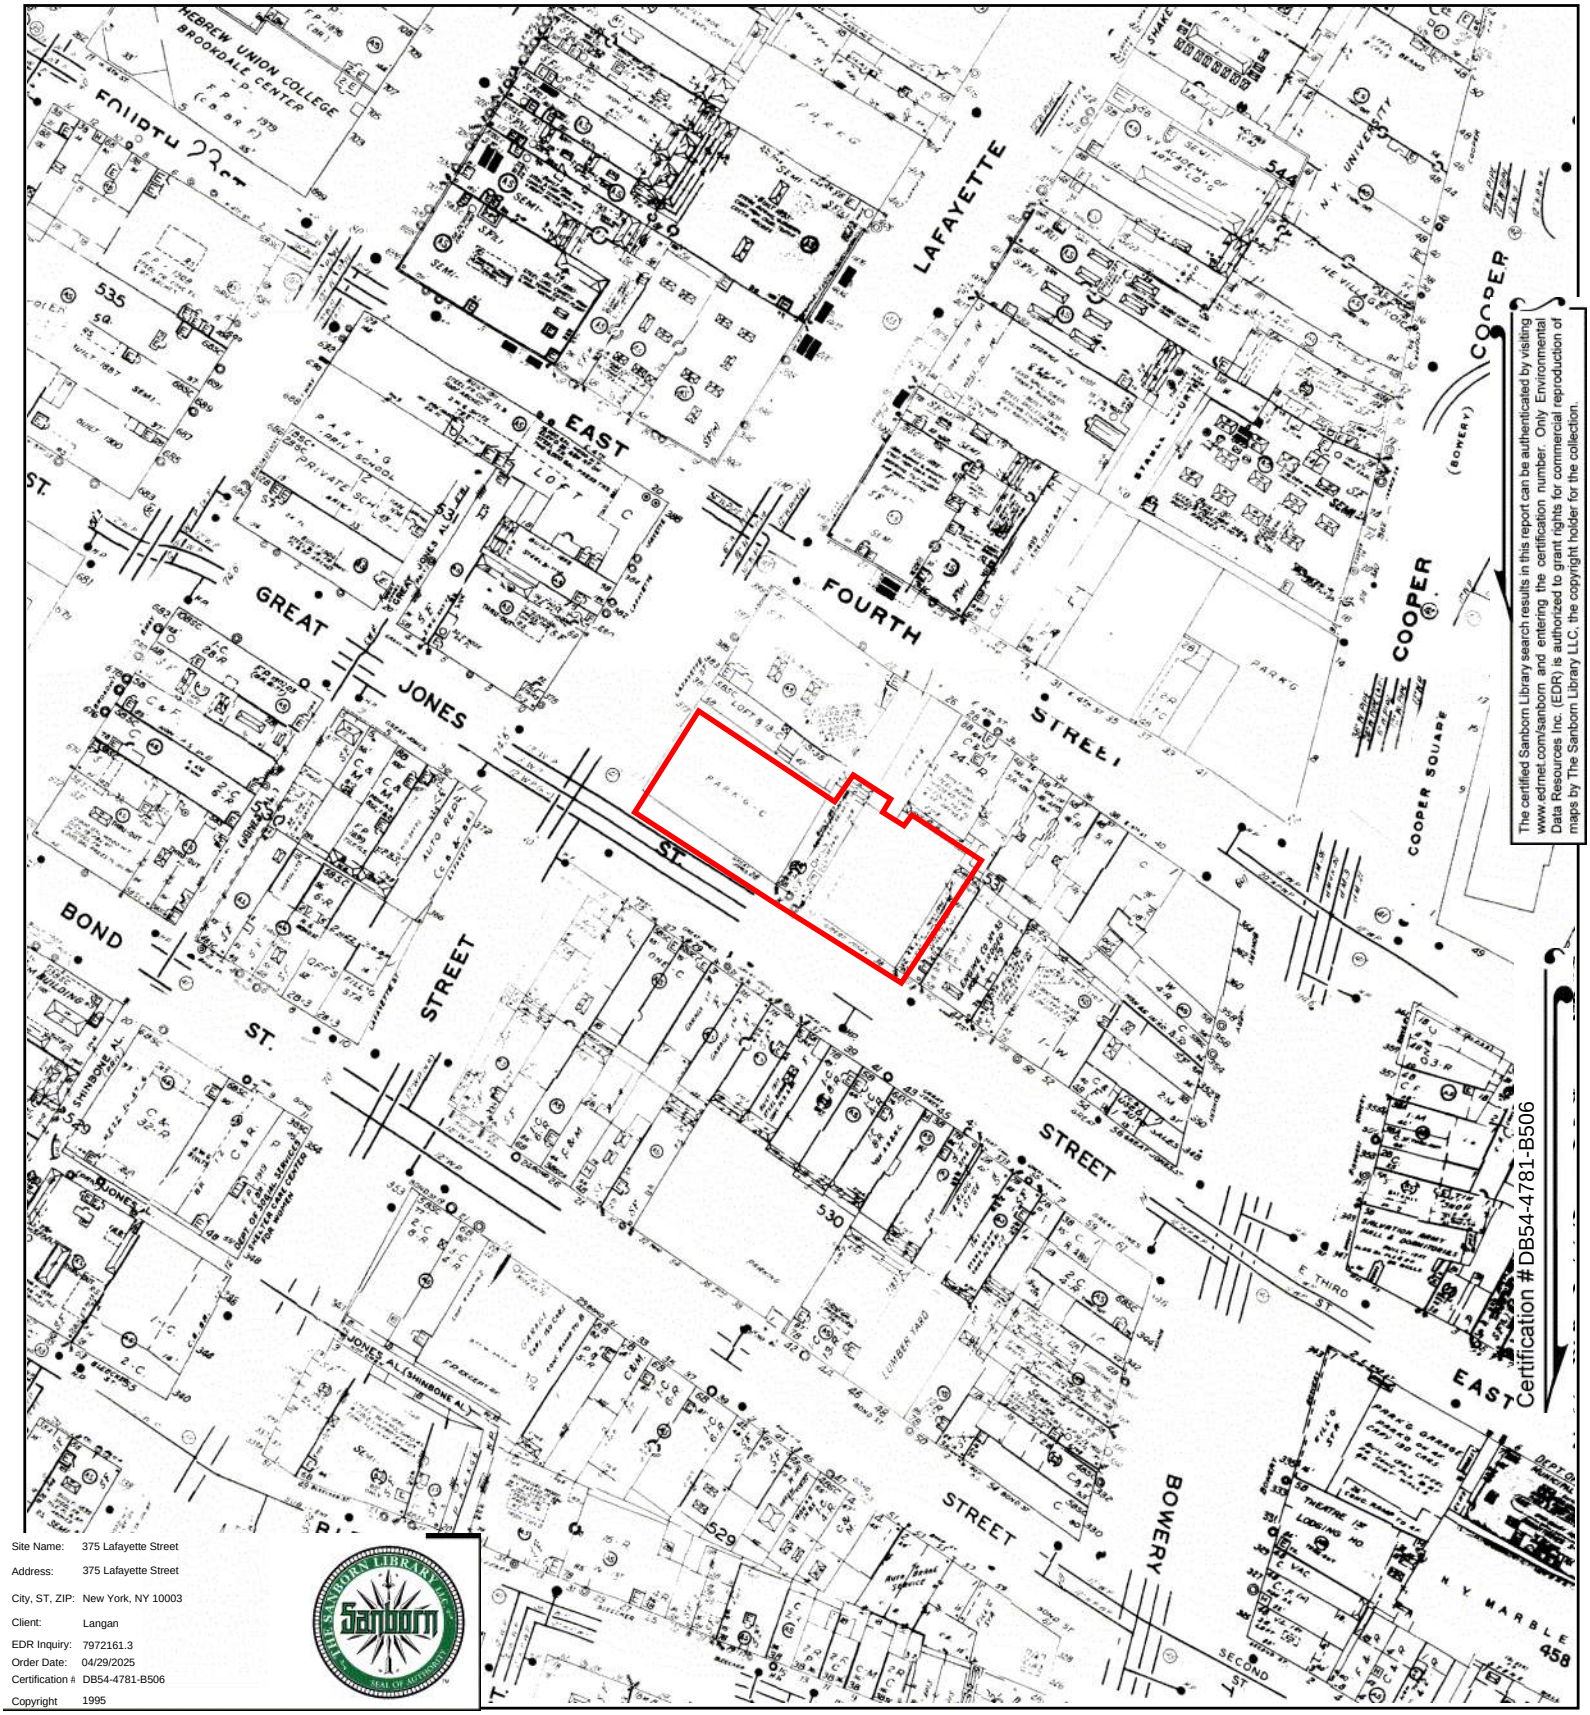

Site Name:	375 Lafayette Street
Address:	375 Lafayette Street
City, ST, ZIP:	New York, NY 10003
Client:	Langan
EDR Inquiry:	7972161.3
Order Date:	04/29/2025
Certification #:	DB54-4781-B506
Copyright	1995

This Certified Sanborn Map combines the following sheets.
Outlined areas indicate map sheets within the collection.

0 Feet 150 300 600

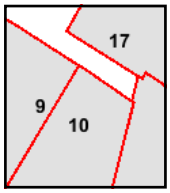

Volume 2, Sheet 17
Volume 2, Sheet 9
Volume 3, Sheet 9
Volume 3, Sheet 10

N

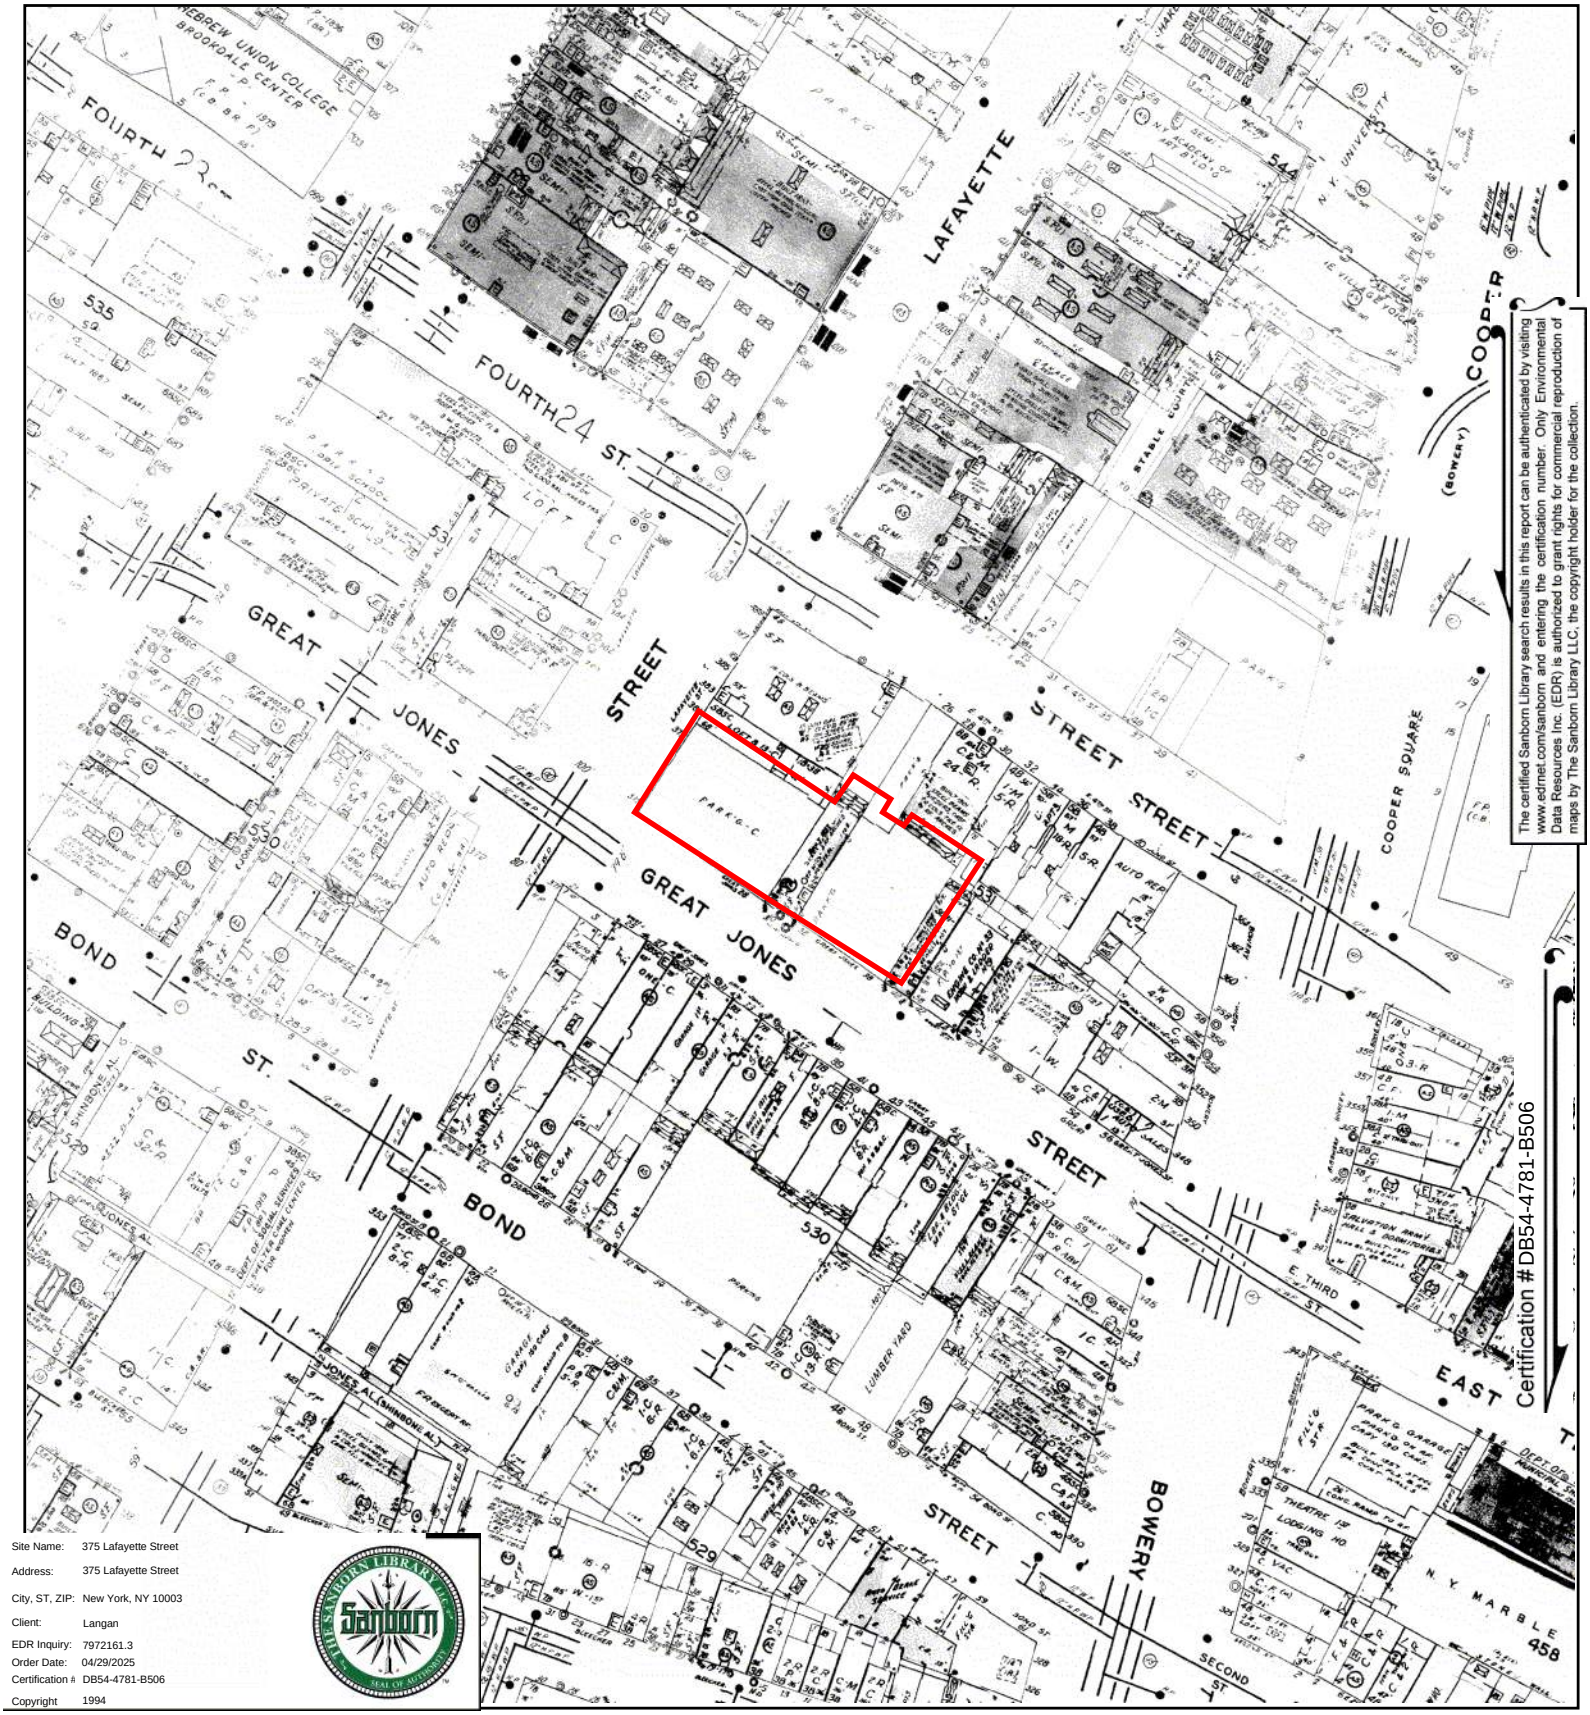

The certified Sanborn Library search results in this report can be authenticated by visiting www.edrnet.com/sanborn and entering the certification number. Only Environmental Data Resources Inc. (EDR) is authorized to grant rights for commercial reproduction of maps by The Sanborn Library LLC, the copyright holder for the collection.

Site Name:	375 Lafayette Street
Address:	375 Lafayette Street
City, ST, ZIP:	New York, NY 10003
Client:	Langan
EDR Inquiry:	7972161.3
Order Date:	04/29/2025
Certification #:	DB54-4781-B506
Copyright	1994

This Certified Sanborn Map combines the following sheets.
Outlined areas indicate map sheets within the collection.

0 Feet 150 300 600

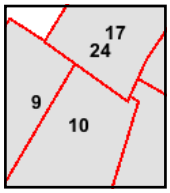

Volume 3, Sheet 24
Volume 2, Sheet 17
Volume 2, Sheet 9
Volume 3, Sheet 10
Volume 3, Sheet 9

N

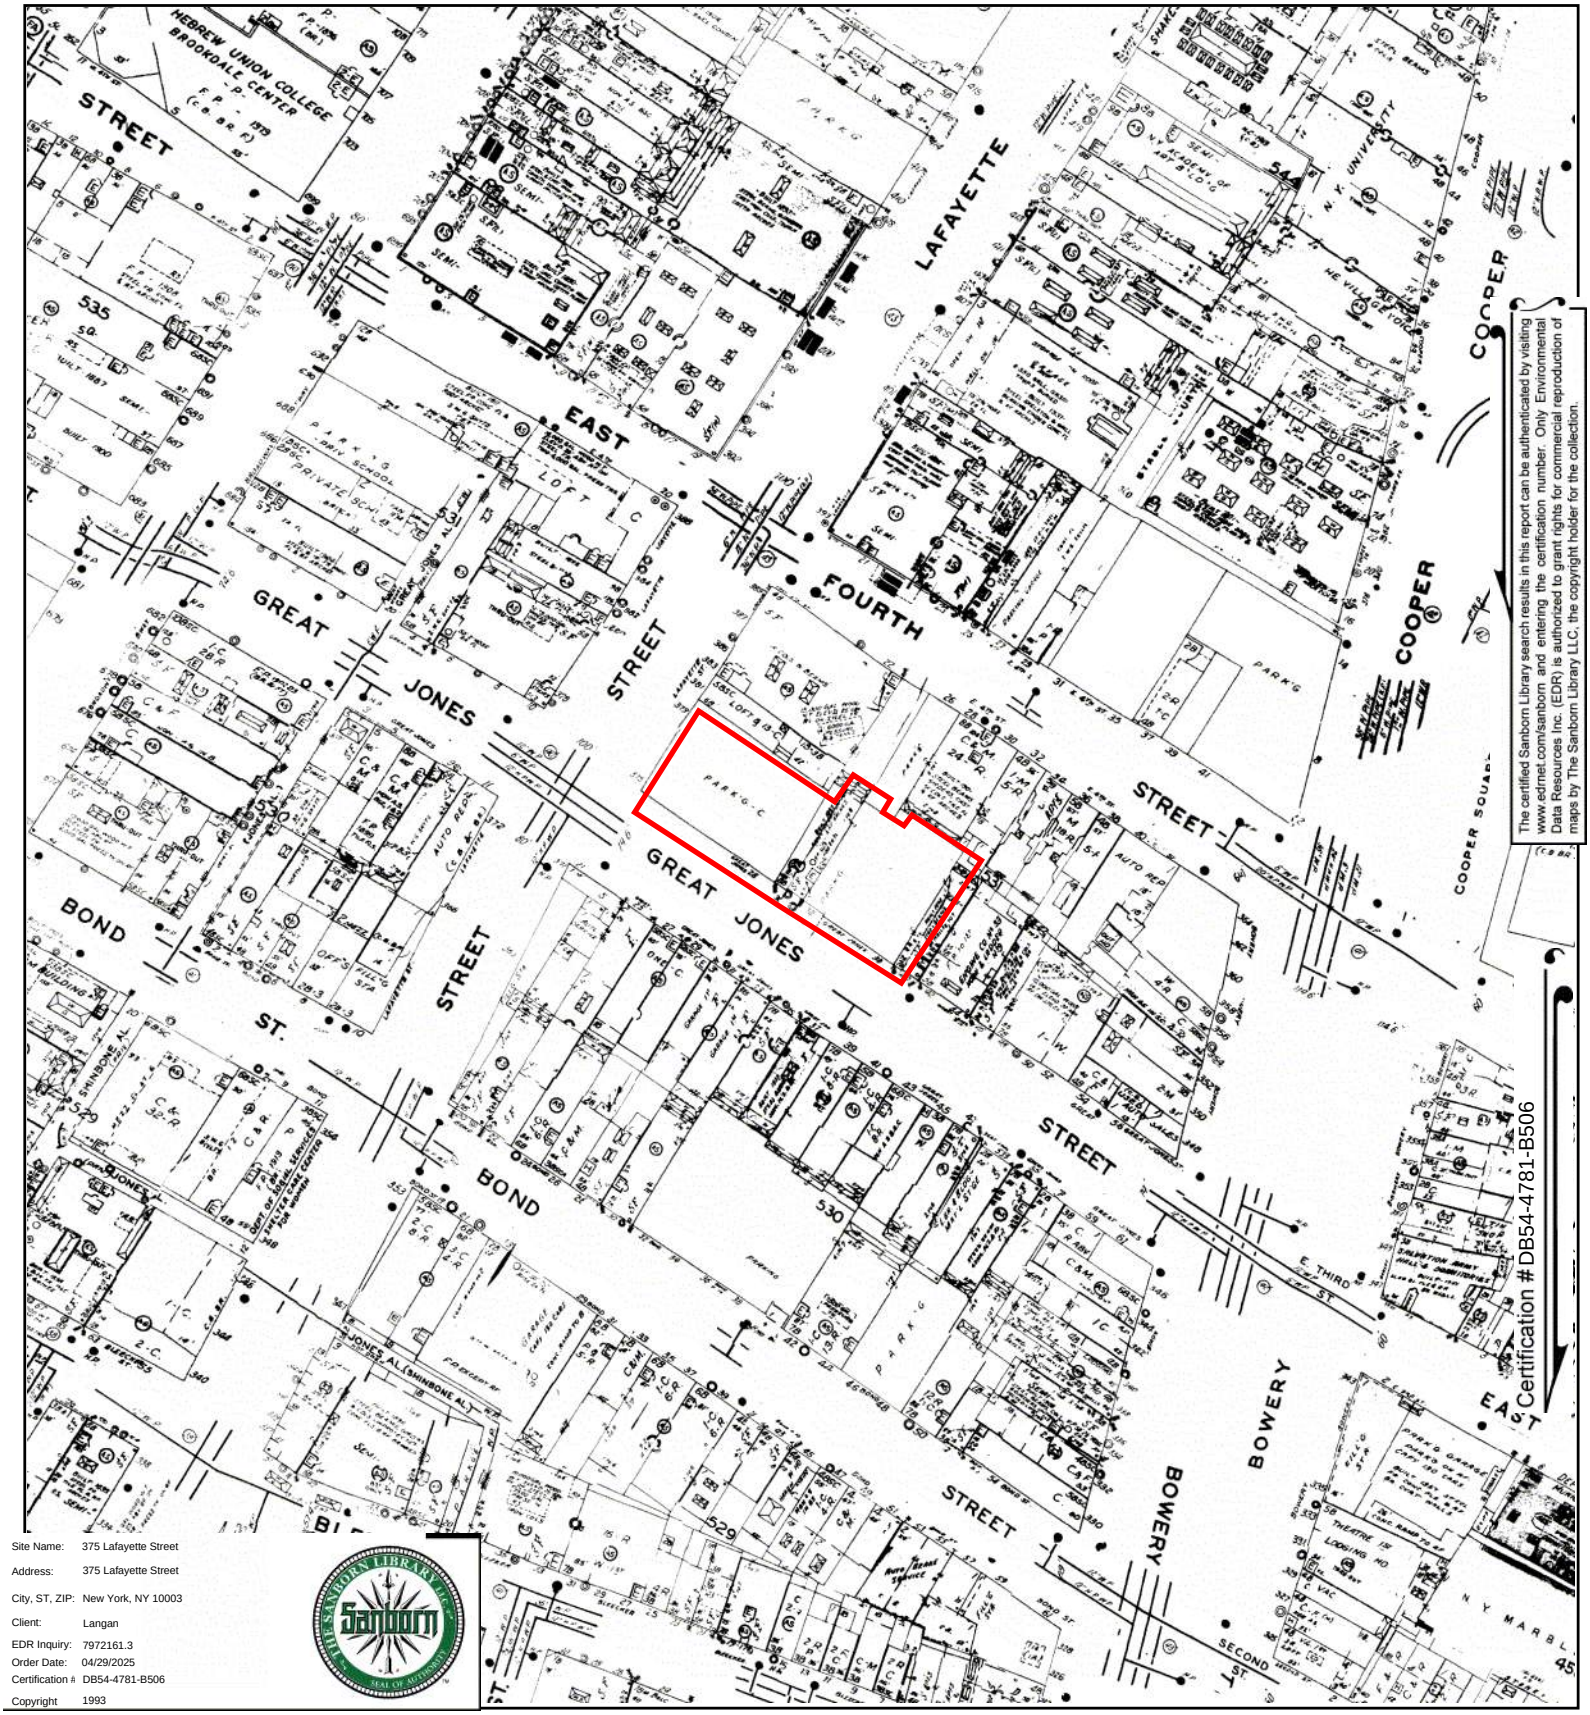

The certified Sanborn Library search results in this report can be authenticated by visiting www.edrnet.com/sanborn and entering the certification number. Only Environmental Data Resources Inc. (EDR) is authorized to grant rights for commercial reproduction of maps by The Sanborn Library LLC, the copyright holder for the collection.

Site Name:	375 Lafayette Street
Address:	375 Lafayette Street
City, ST, ZIP:	New York, NY 10003
Client:	Langan
EDR Inquiry:	7972161.3
Order Date:	04/29/2025
Certification #	DB54-4781-B506
Copyright	1993

This Certified Sanborn Map combines the following sheets.
Outlined areas indicate map sheets within the collection.

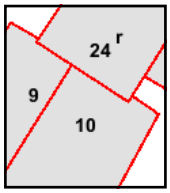

Volume 2, Sheet r
Volume 3, Sheet 10
Volume 3, Sheet 24
Volume 3, Sheet 9

0 Feet 150 300 600

N

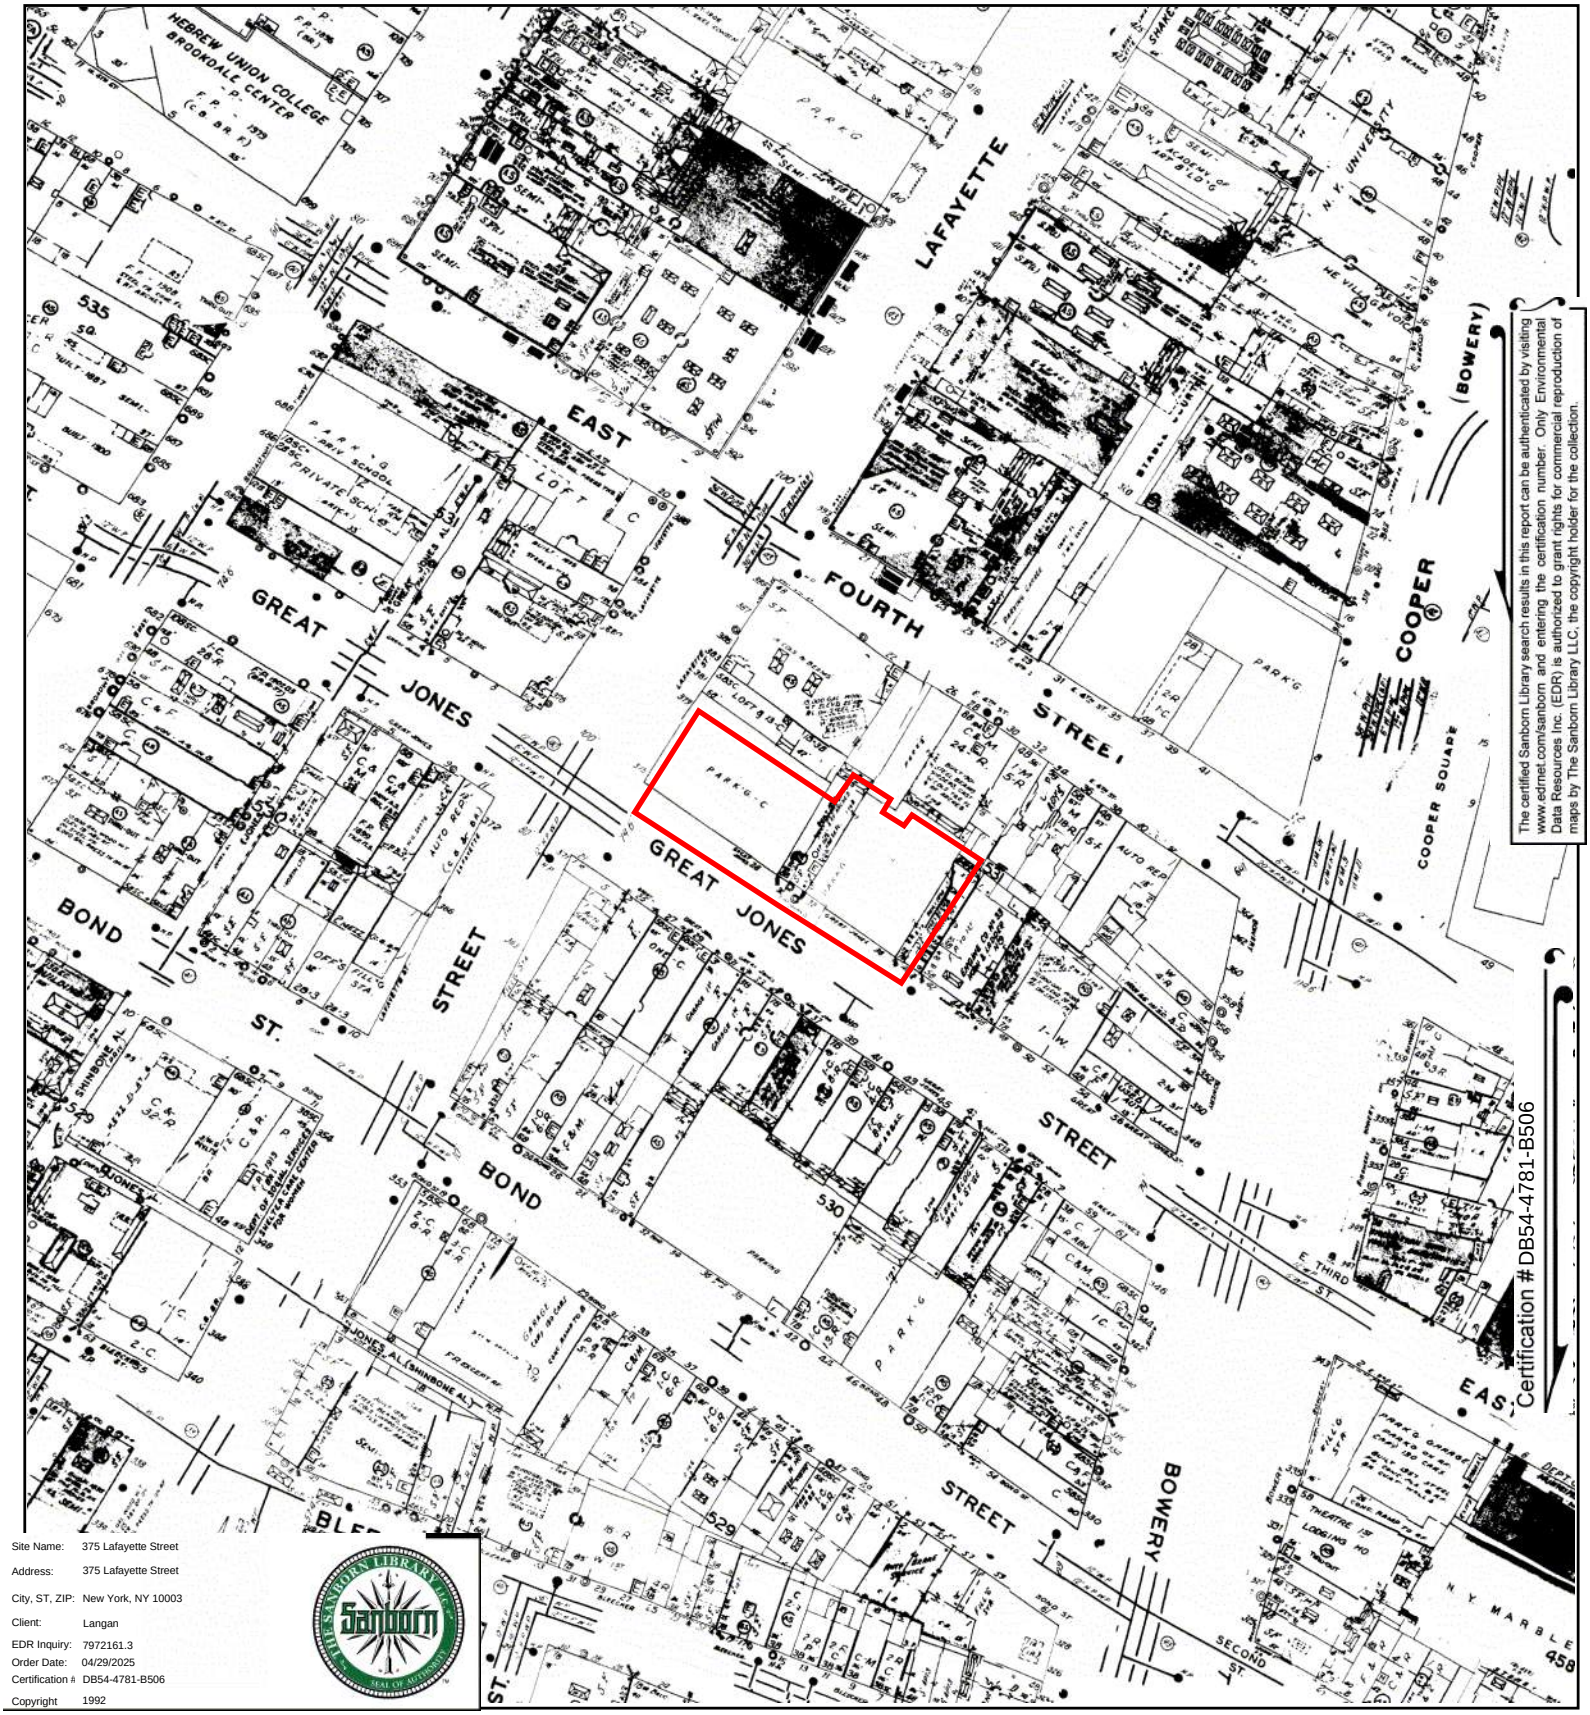

Site Name: 375 Lafayette Street
Address: 375 Lafayette Street
City, ST, ZIP: New York, NY 10003
Client: Langan
EDR Inquiry: 7972161.3
Order Date: 04/29/2025
Certification #: DB54-4781-B506
Copyright 1992

This Certified Sanborn Map combines the following sheets.
Outlined areas indicate map sheets within the collection.

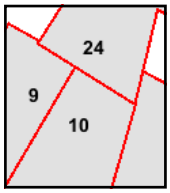

Volume 3, Sheet 24
Volume 3, Sheet 9
Volume 3, Sheet 10
Volume 2, Sheet 9

0 Feet 150 300 600

N

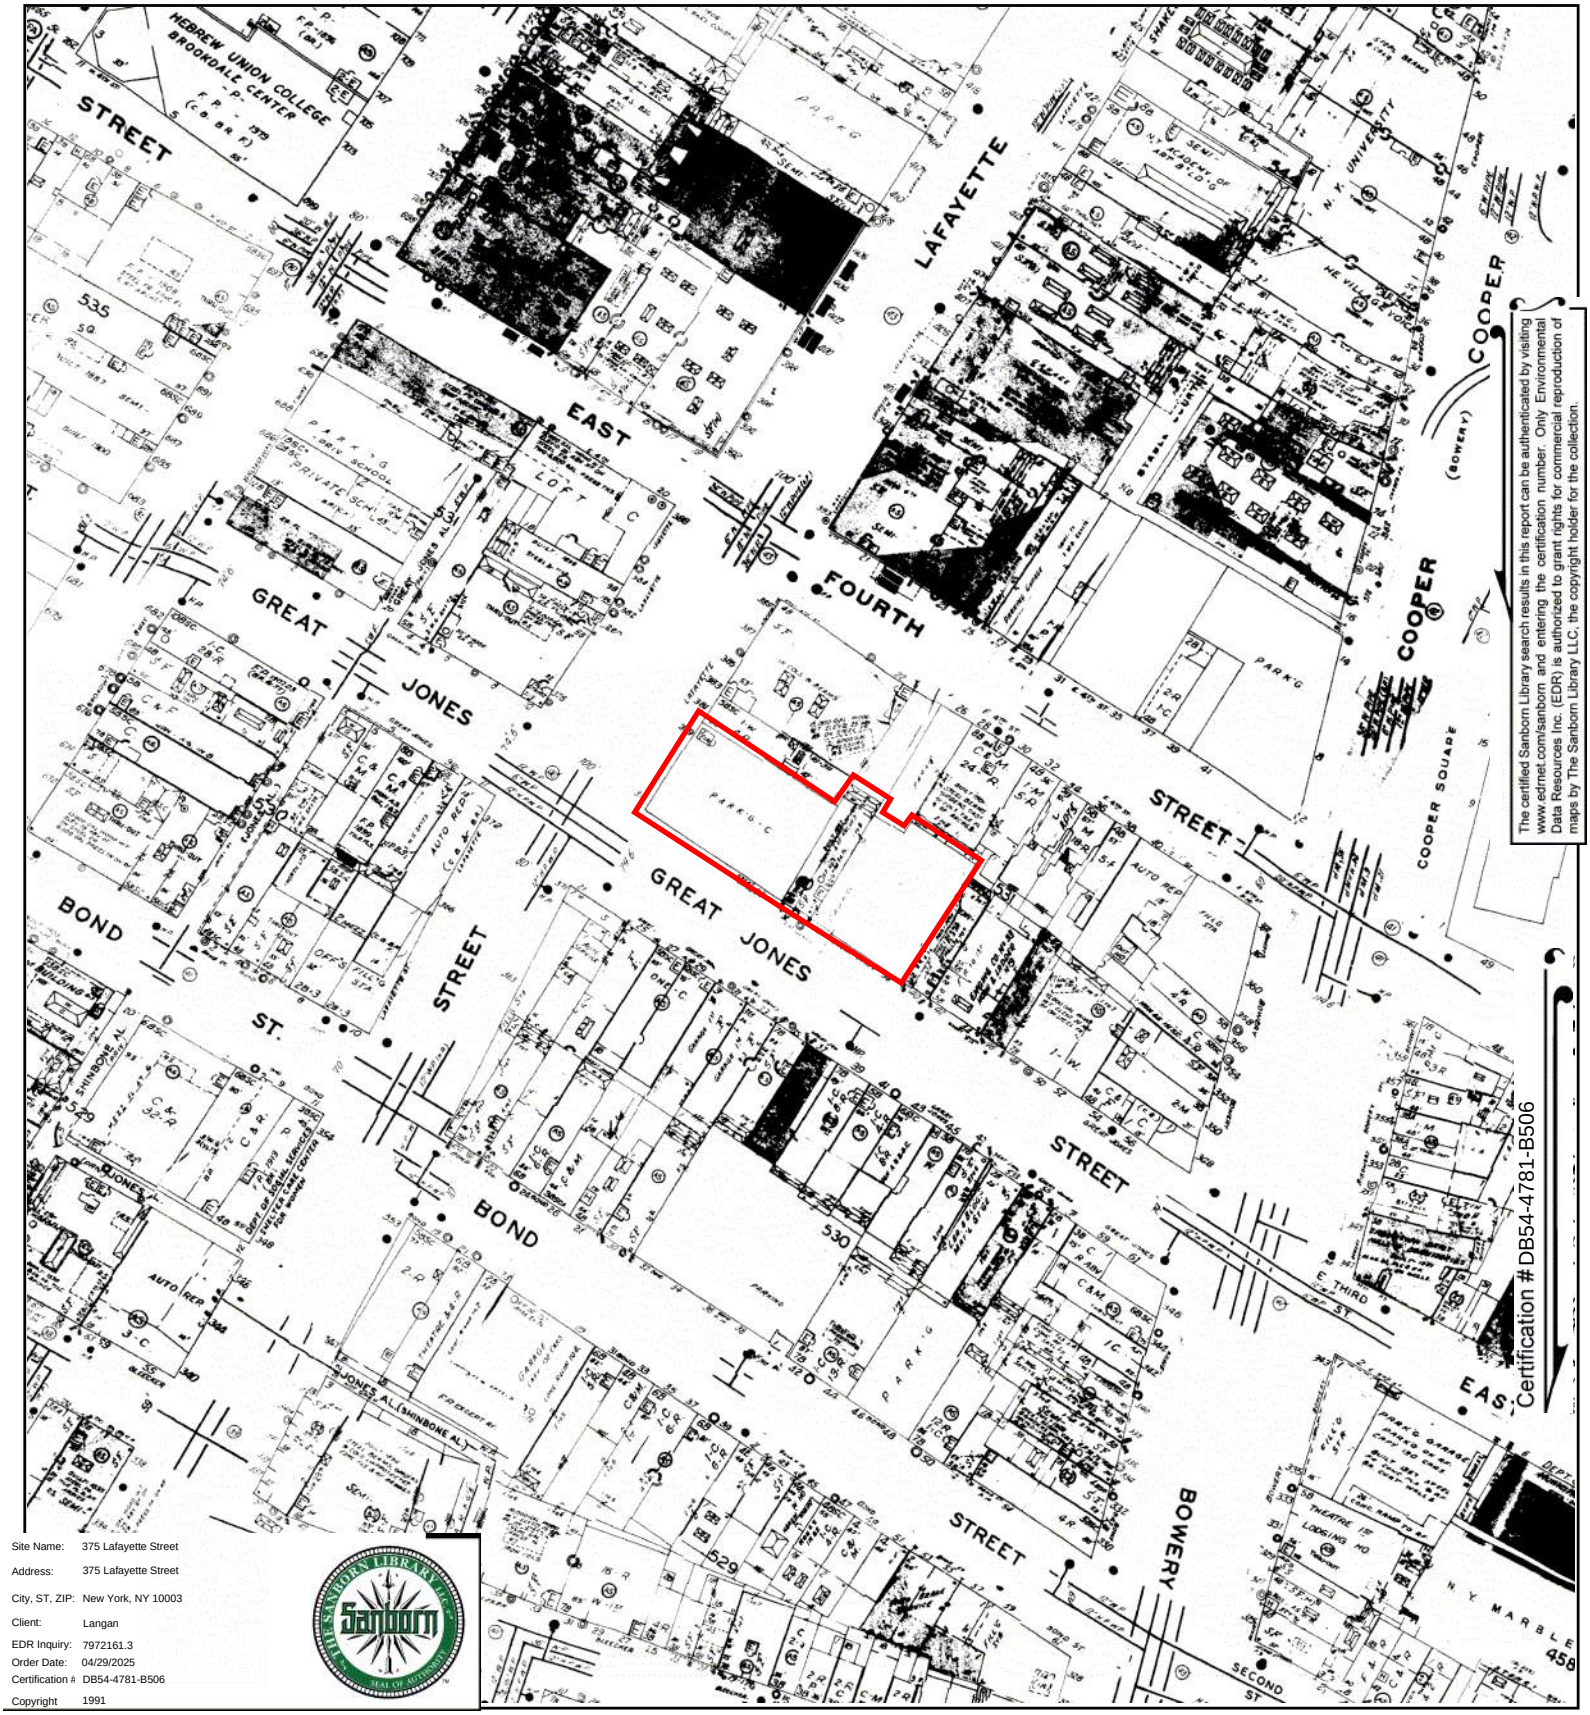

The certified Sanborn Library search results in this report can be authenticated by visiting www.edrnet.com/sanborn and entering the certification number. Only Environmental Data Resources Inc. (EDR) is authorized to grant rights for commercial reproduction of maps by The Sanborn Library LLC, the copyright holder for the collection.

Certification # DB54-4781-B506

Site Name:	375 Lafayette Street
Address:	375 Lafayette Street
City, ST, ZIP:	New York, NY 10003
Client:	Langan
EDR Inquiry:	7972161.3
Order Date:	04/29/2025
Certification #	DB54-4781-B506
Copyright	1991

This Certified Sanborn Map combines the following sheets.
Outlined areas indicate map sheets within the collection.

0 Feet 150 300 600

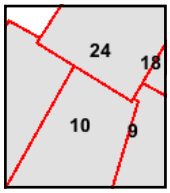

Volume 2, Sheet 18
Volume 3, Sheet 10
Volume 3, Sheet 9
Volume 2, Sheet 9
Volume 3, Sheet 24

N

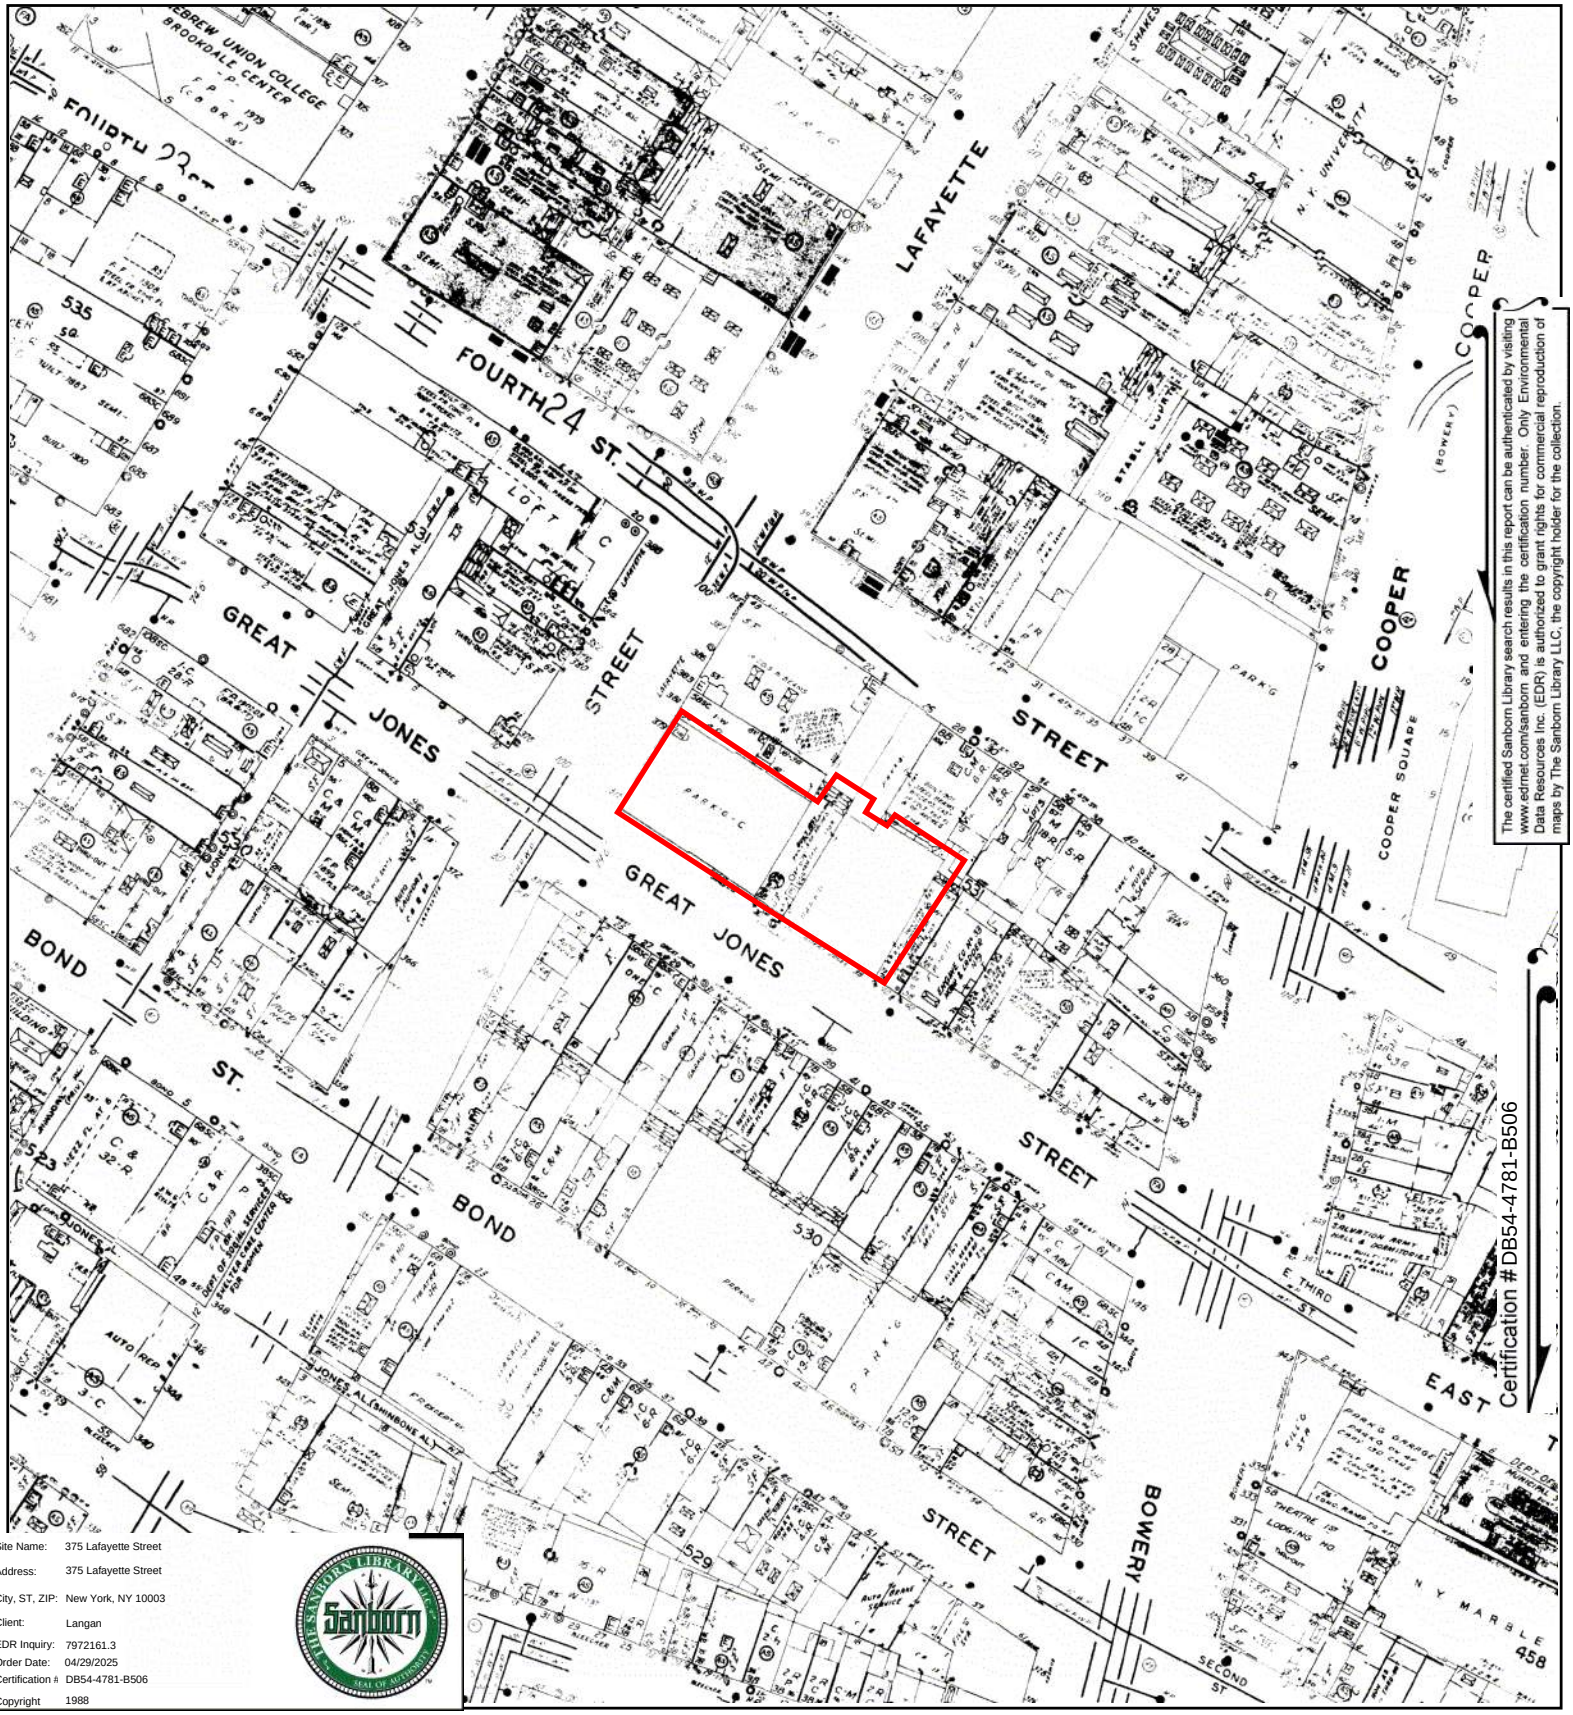

Site Name: 375 Lafayette Street
Address: 375 Lafayette Street
City, ST, ZIP: New York, NY 10003
Client: Langan
EDR Inquiry: 7972161.3
Order Date: 04/29/2025
Certification #: DB54-4781-B506
Copyright 1988

This Certified Sanborn Map combines the following sheets.
Outlined areas indicate map sheets within the collection.

0 Feet 150 300 600

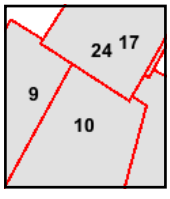

Volume 3, Sheet 9
Volume 3, Sheet 24
Volume 2, Sheet 9
Volume 3, Sheet 10
Volume 2, Sheet 17

N

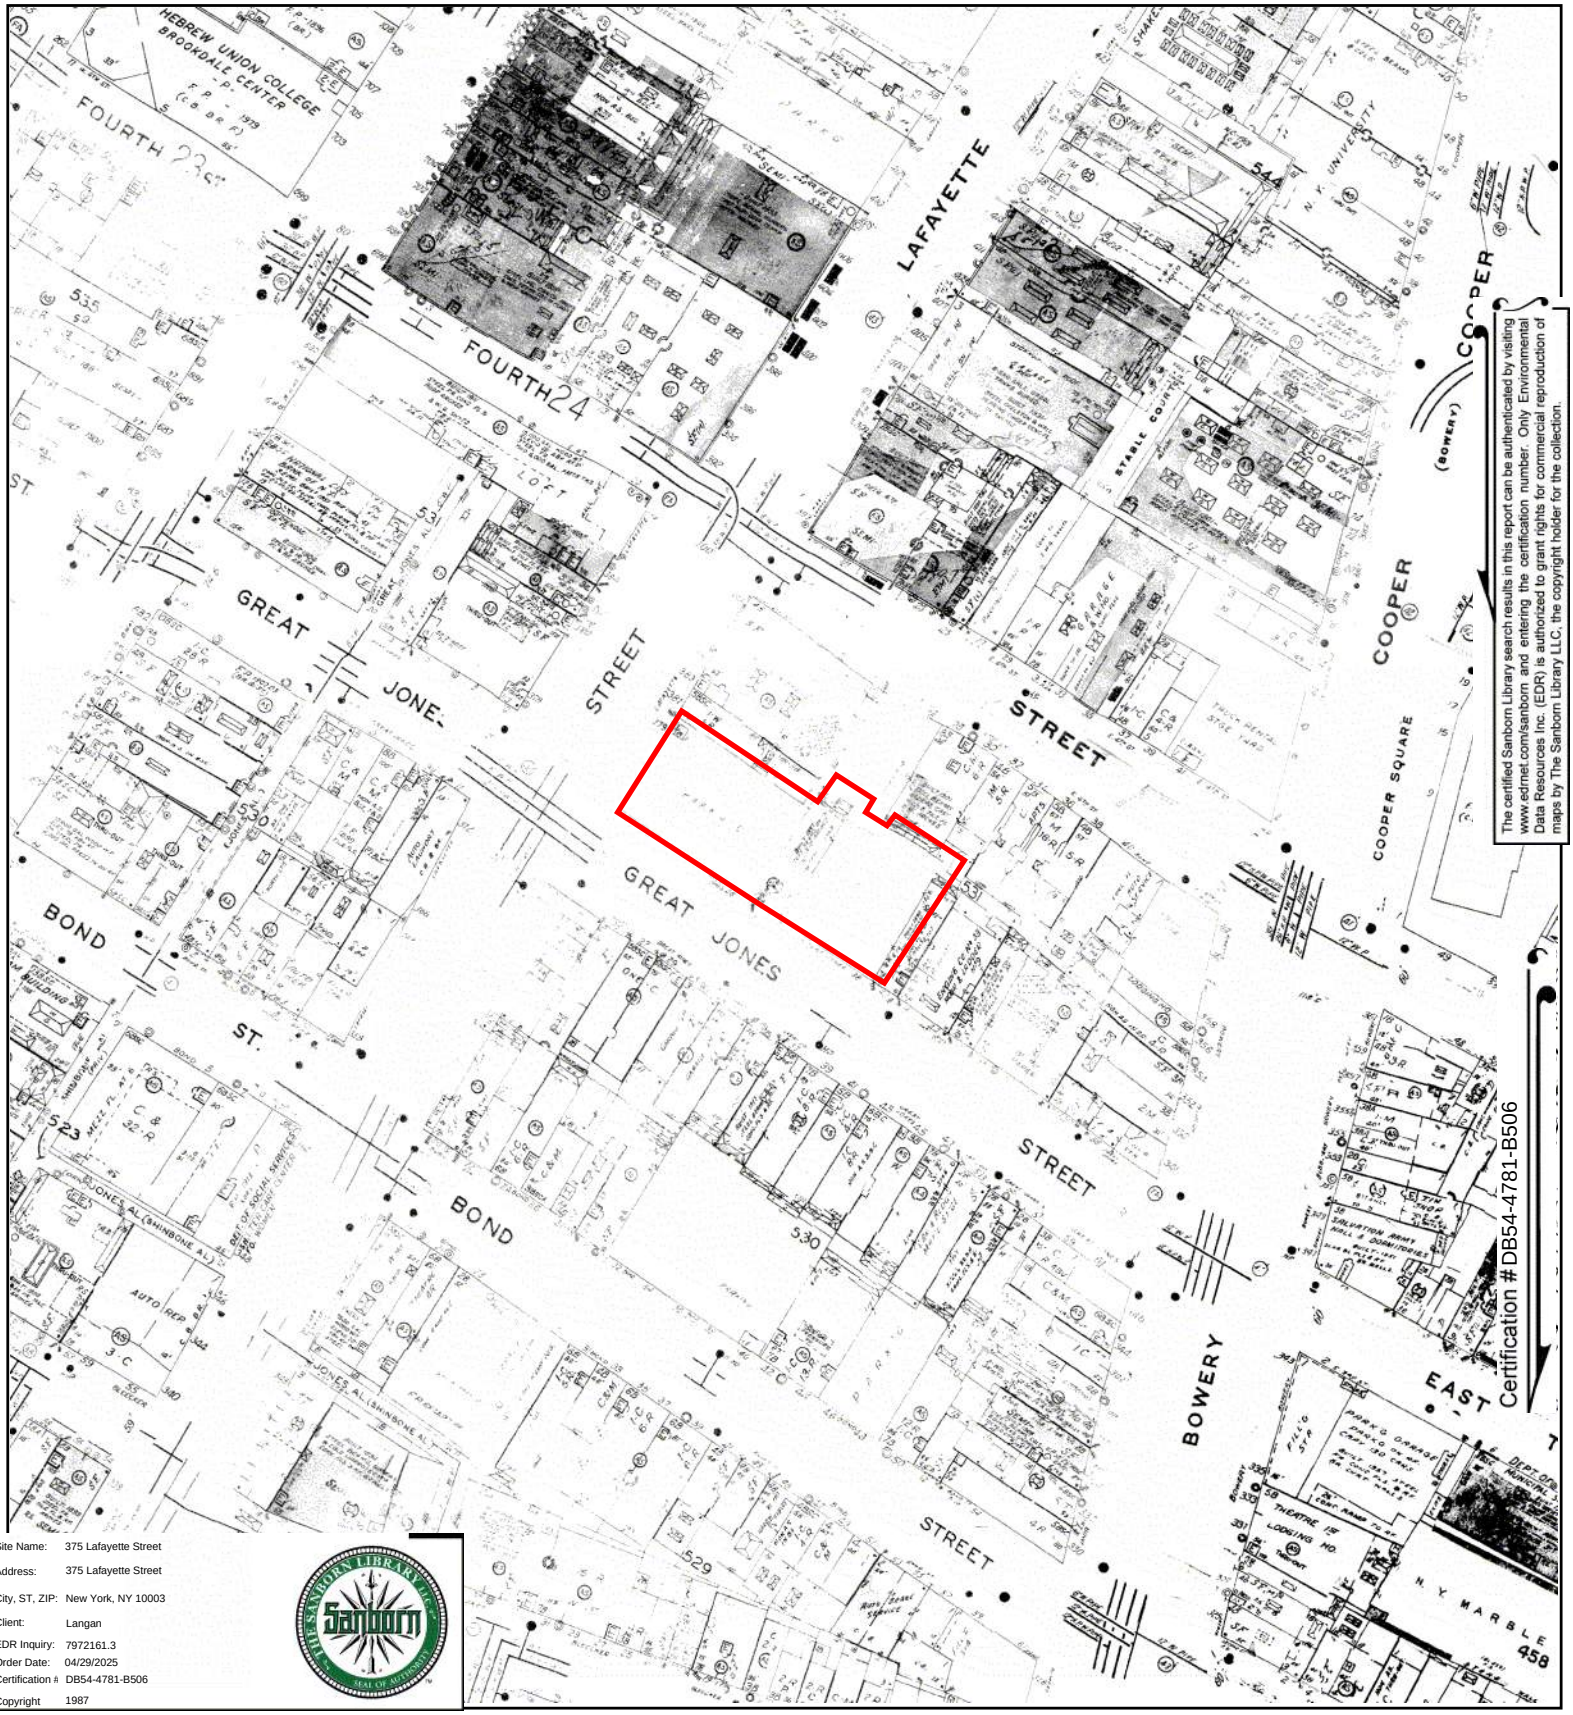

The certified Sanborn Library search results in this report can be authenticated by visiting www.edrnet.com/sanborn and entering the certification number. Only Environmental Data Resources Inc. (EDR) is authorized to grant rights for commercial reproduction of maps by The Sanborn Library LLC, the copyright holder for the collection.

Site Name: 375 Lafayette Street
Address: 375 Lafayette Street
City, ST, ZIP: New York, NY 10003
Client: Langan
EDR Inquiry: 7972161.3
Order Date: 04/29/2025
Certification #: DB54-4781-B506
Copyright 1987

This Certified Sanborn Map combines the following sheets.
Outlined areas indicate map sheets within the collection.

0 Feet 150 300 600

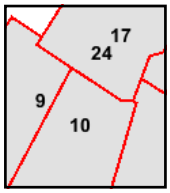

Volume 2, Sheet 17
Volume 3, Sheet 9
Volume 3, Sheet 10
Volume 2, Sheet 9
Volume 3, Sheet 24

N

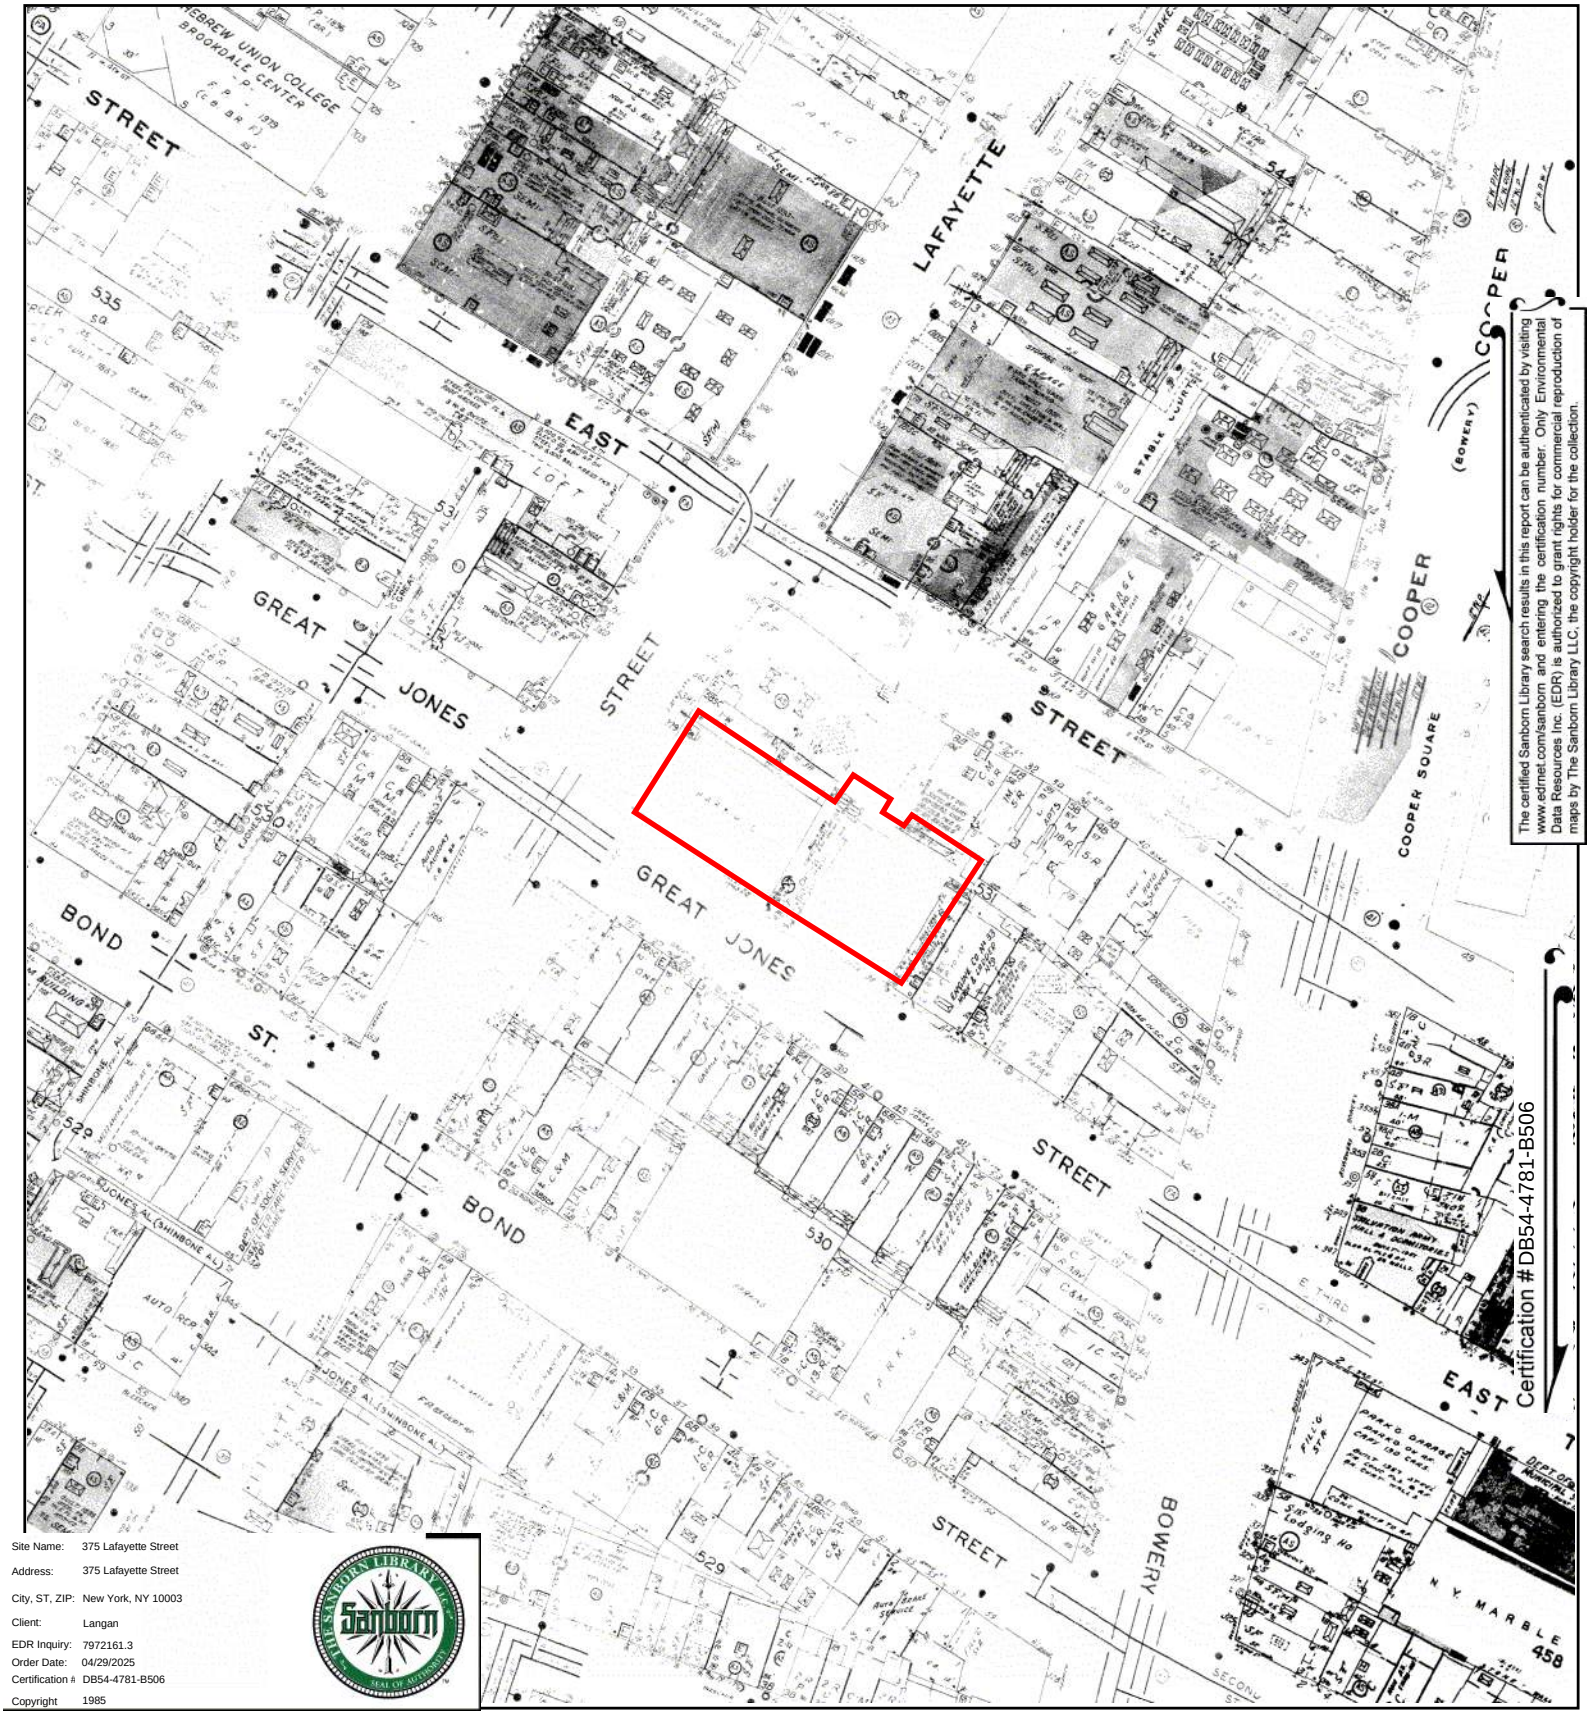

Site Name: 375 Lafayette Street
Address: 375 Lafayette Street
City, ST, ZIP: New York, NY 10003
Client: Langan
EDR Inquiry: 7972161.3
Order Date: 04/29/2025
Certification #: DB54-4781-B506
Copyright 1985

This Certified Sanborn Map combines the following sheets.
Outlined areas indicate map sheets within the collection.

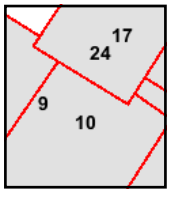

Volume 2, Sheet 9
Volume 3, Sheet 10
Volume 3, Sheet 9
Volume 3, Sheet 24
Volume 2, Sheet 17

0 Feet 150 300 600

N

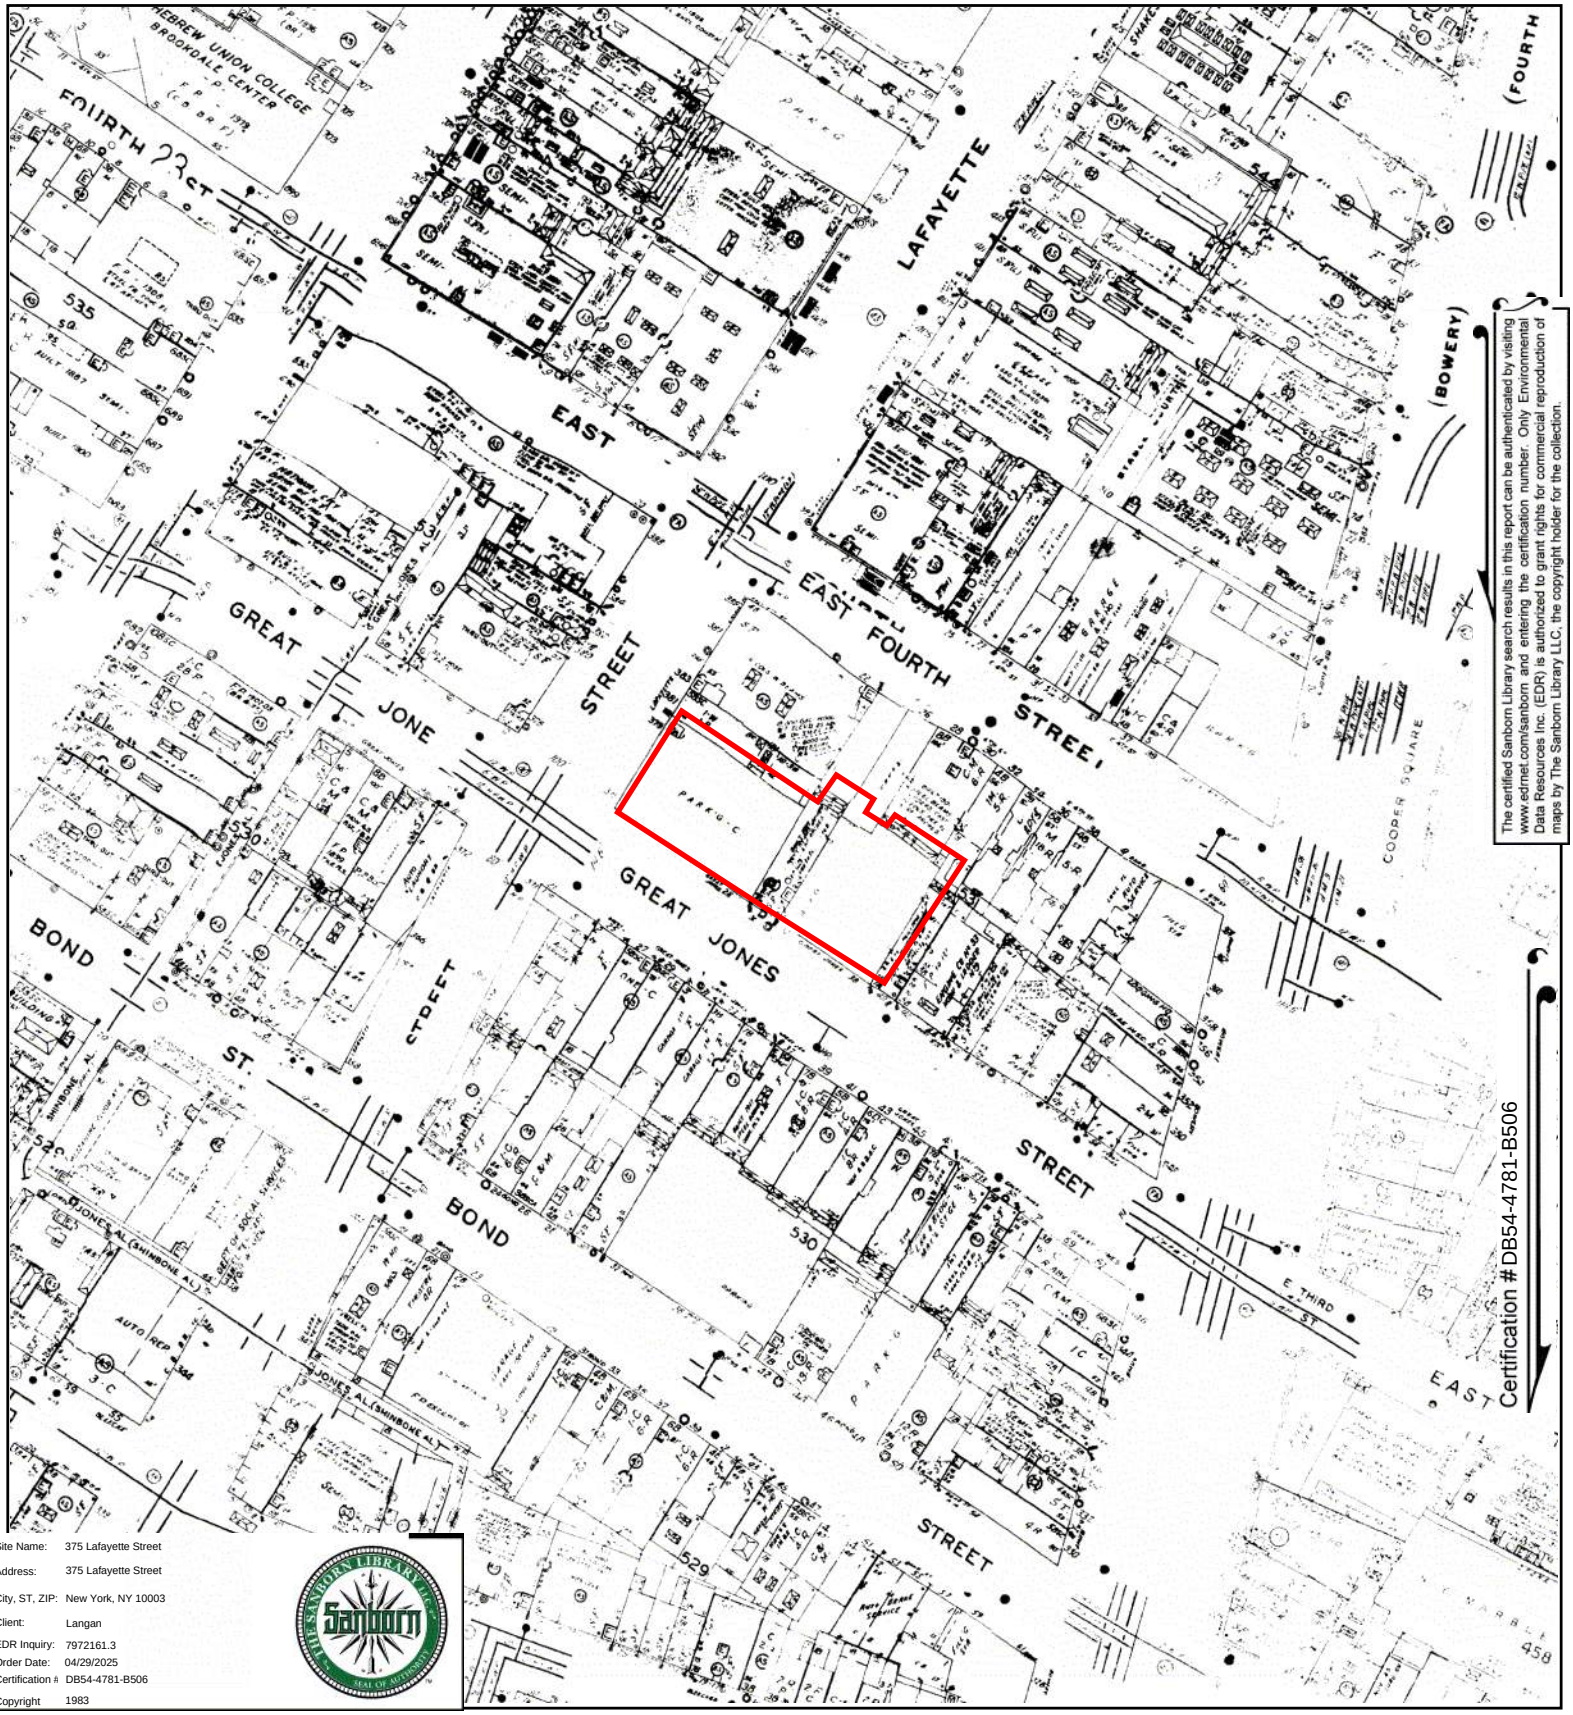

Site Name: 375 Lafayette Street
Address: 375 Lafayette Street
City, ST, ZIP: New York, NY 10003
Client: Langan
EDR Inquiry: 7972161.3
Order Date: 04/29/2025
Certification #: DB54-4781-B506
Copyright 1983

This Certified Sanborn Map combines the following sheets.
Outlined areas indicate map sheets within the collection.

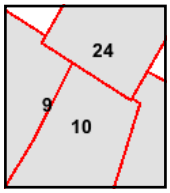

Volume 3, Sheet 10
Volume 3, Sheet 9
Volume 3, Sheet 24
Volume 2, Sheet 9

0 Feet 150 300 600

N

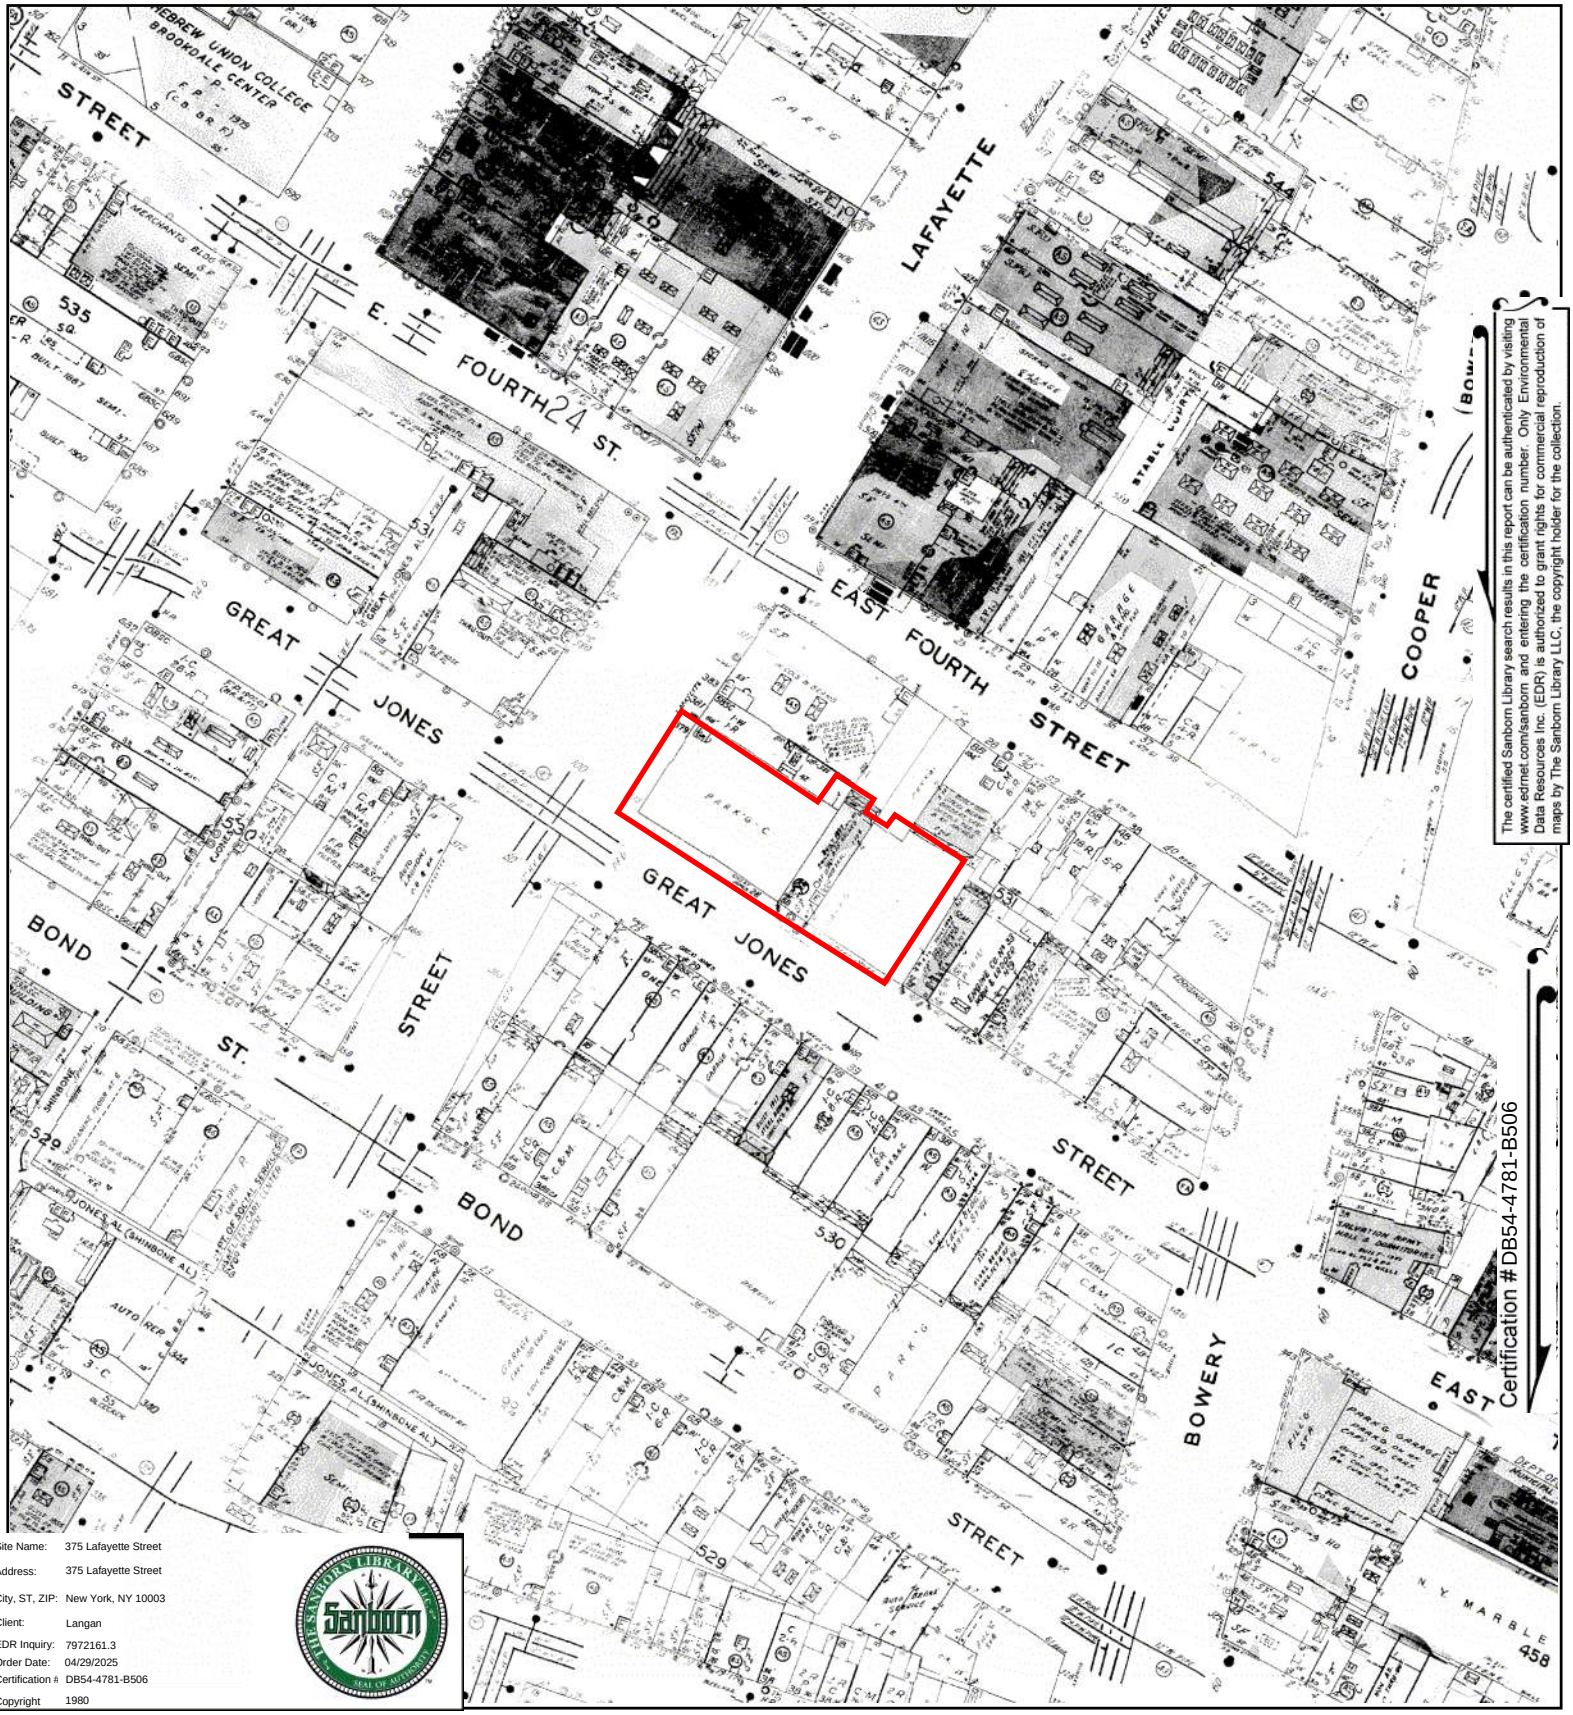

The certified Sanborn Library search results in this report can be authenticated by visiting www.edrnet.com/sanborn and entering the certification number. Only Environmental Data Resources Inc. (EDR) is authorized to grant rights for commercial reproduction of maps by The Sanborn Library LLC, the copyright holder for the collection.

Certification #DB54-4781-B506

Site Name:	375 Lafayette Street
Address:	375 Lafayette Street
City, ST, ZIP:	New York, NY 10003
Client:	Langan
EDR Inquiry:	7972161.3
Order Date:	04/29/2025
Certification #:	DB54-4781-B506
Copyright	1980

This Certified Sanborn Map combines the following sheets.
Outlined areas indicate map sheets within the collection.

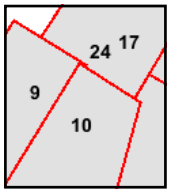

Volume 2, Sheet 17
Volume 3, Sheet 24
Volume 2, Sheet 9
Volume 3, Sheet 9
Volume 3, Sheet 10

0 Feet 150 300 600

N

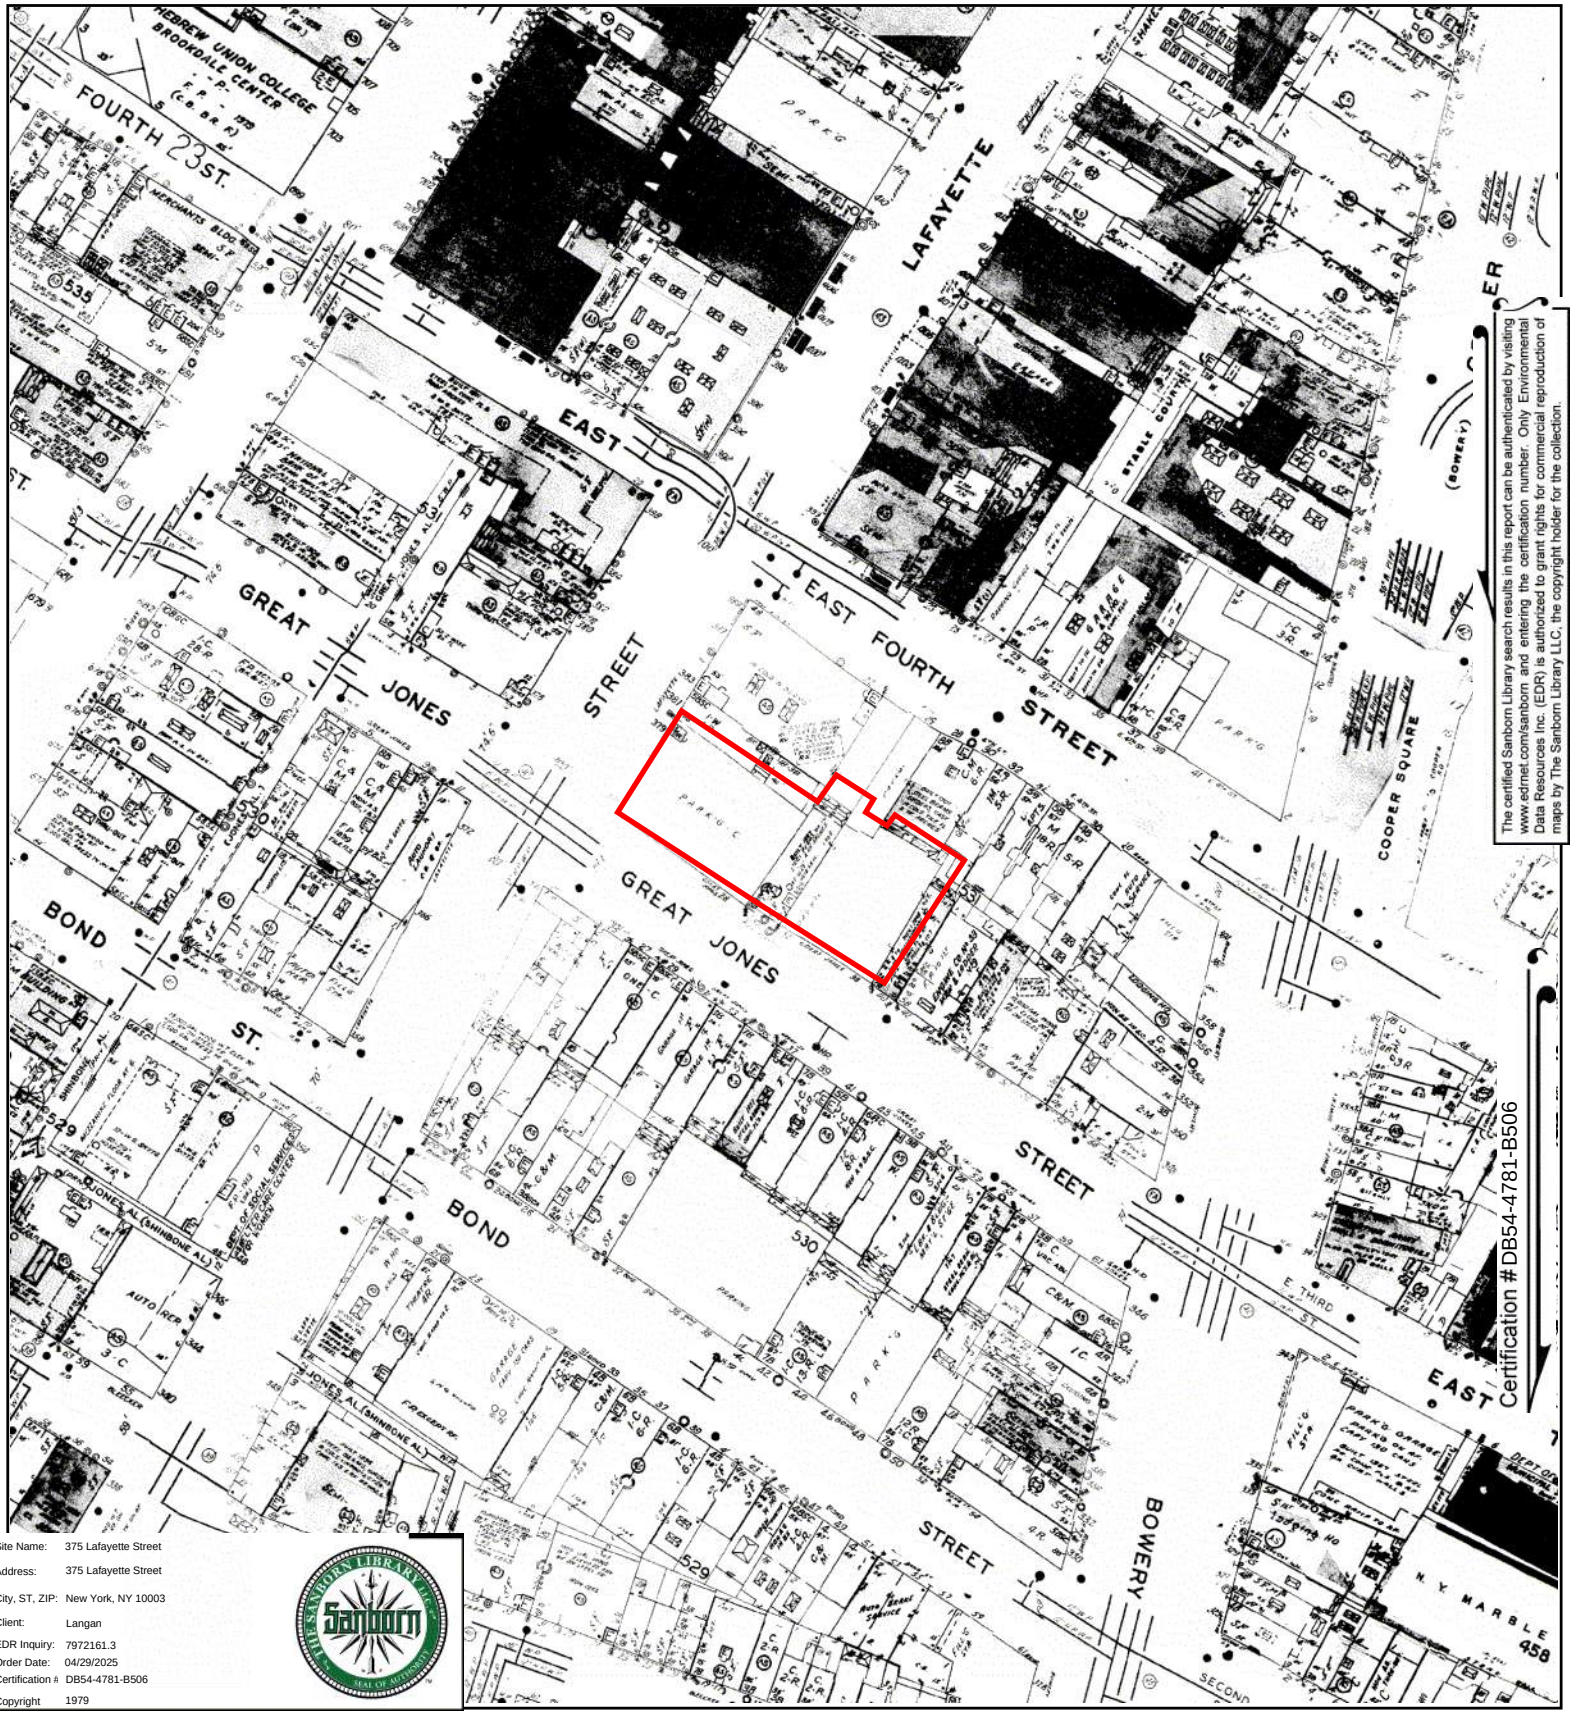

The certified Sanborn Library search results in this report can be authenticated by visiting www.edrnet.com/sanborn and entering the certification number. Only Environmental Data Resources Inc. (EDR) is authorized to grant rights for commercial reproduction of maps by The Sanborn Library LLC, the copyright holder for the collection.

Certification #DB54-4781-B506

Site Name:	375 Lafayette Street
Address:	375 Lafayette Street
City, ST, ZIP:	New York, NY 10003
Client:	Langan
EDR Inquiry:	7972161.3
Order Date:	04/29/2025
Certification #:	DB54-4781-B506
Copyright	1979

This Certified Sanborn Map combines the following sheets.
Outlined areas indicate map sheets within the collection.

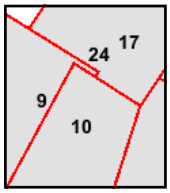

Volume 3, Sheet 10
Volume 3, Sheet 9
Volume 3, Sheet 24
Volume 2, Sheet 9
Volume 2, Sheet 17

0 Feet 150 300 600

N

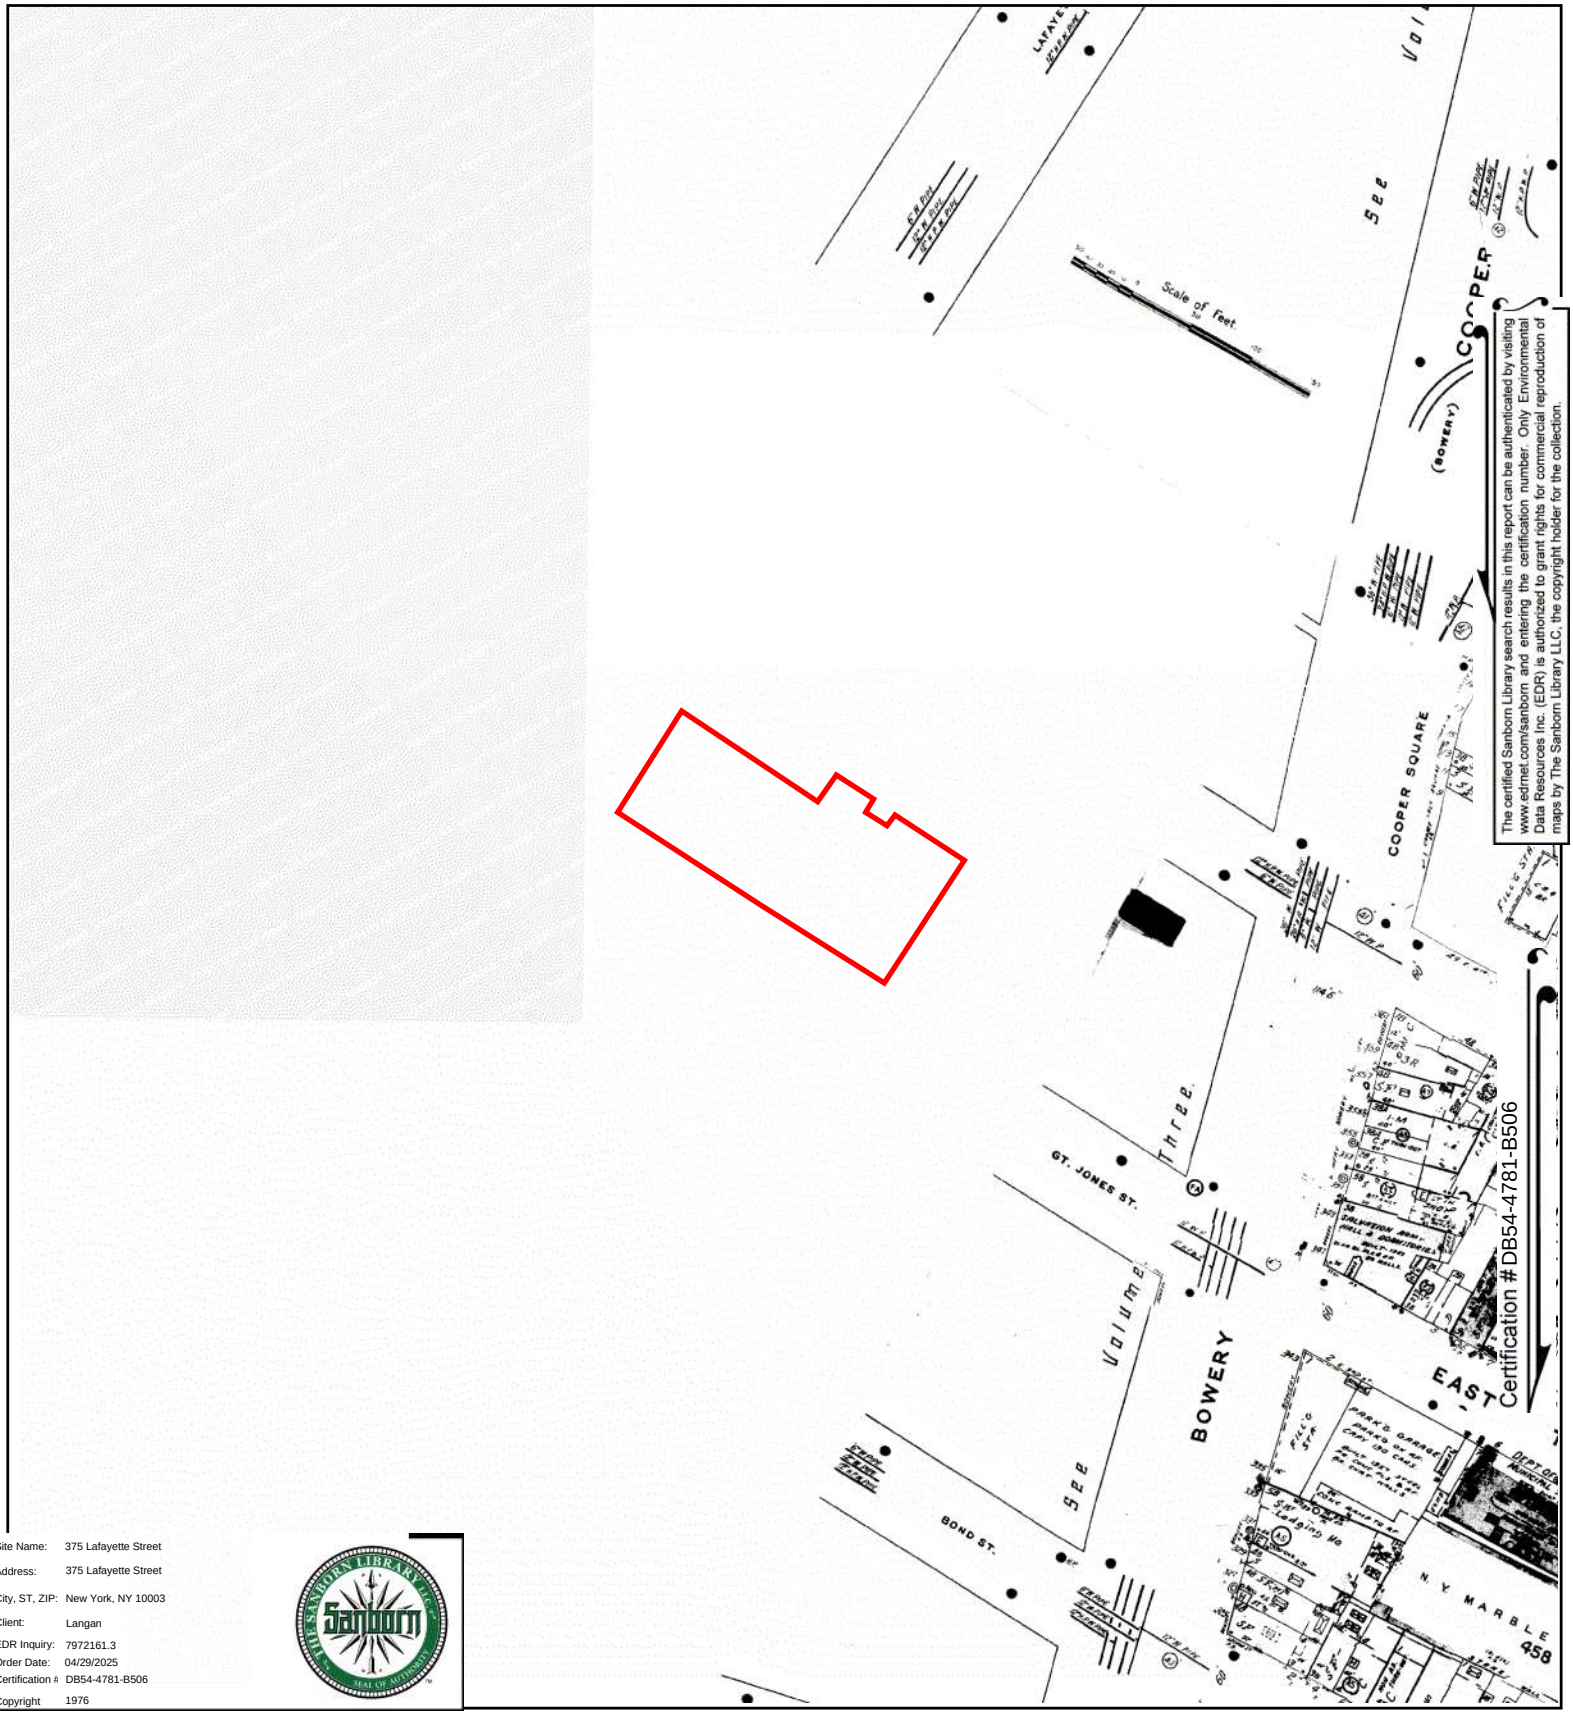

The certified Sanborn Library search results in this report can be authenticated by visiting www.edrnet.com/sanborn and entering the certification number. Only Environmental Data Resources Inc. (EDR) is authorized to grant rights for commercial reproduction of maps by The Sanborn Library LLC, the copyright holder for the collection.

Site Name:	375 Lafayette Street
Address:	375 Lafayette Street
City, ST, ZIP:	New York, NY 10003
Client:	Langan
EDR Inquiry:	7972161.3
Order Date:	04/29/2025
Certification #:	DB54-4781-B506
Copyright	1976

This Certified Sanborn Map combines the following sheets.
Outlined areas indicate map sheets within the collection.

0 Feet 150 300 600

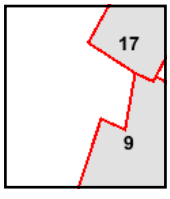

Volume 2, Sheet 17
Volume 2, Sheet 9

Certified Sanborn® Map

1975

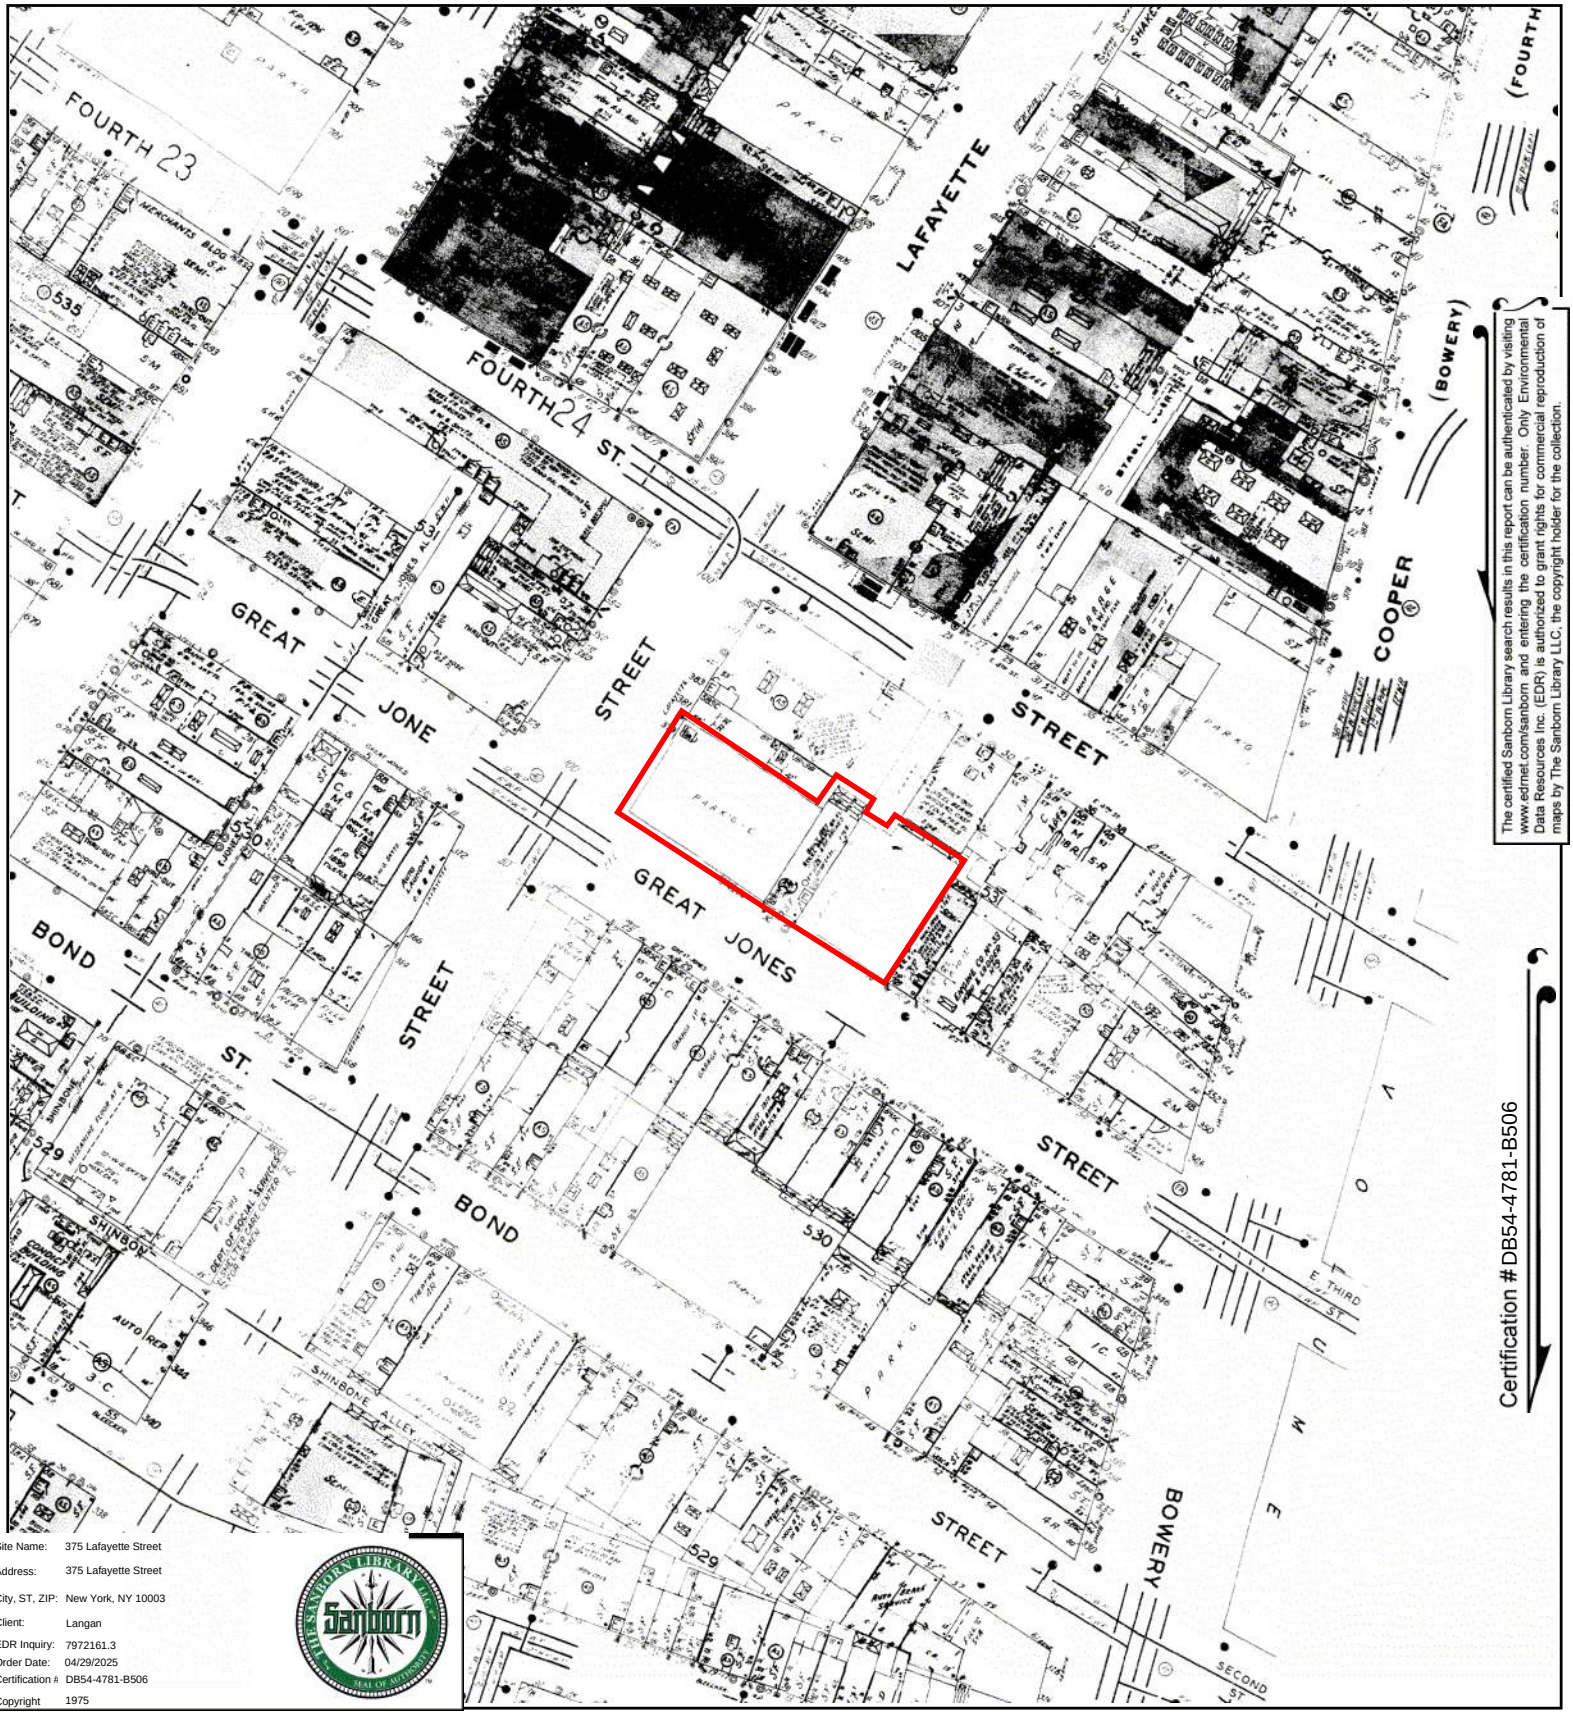

The certified Sanborn Library search results in this report can be authenticated by visiting www.edrnet.com/sanborn and entering the certification number. Only Environmental Data Resources Inc. (EDR) is authorized to grant rights for commercial reproduction of maps by The Sanborn Library LLC, the copyright holder for the collection.

Site Name:	375 Lafayette Street
Address:	375 Lafayette Street
City, ST, ZIP:	New York, NY 10003
Client:	Langan
EDR Inquiry:	7972161.3
Order Date:	04/29/2025
Certification #:	DB54-4781-B506
Copyright	1975

This Certified Sanborn Map combines the following sheets.
Outlined areas indicate map sheets within the collection.

0 Feet 150 300 600

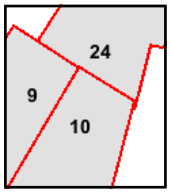

Volume 3, Sheet 10
Volume 3, Sheet 24
Volume 3, Sheet 9

N

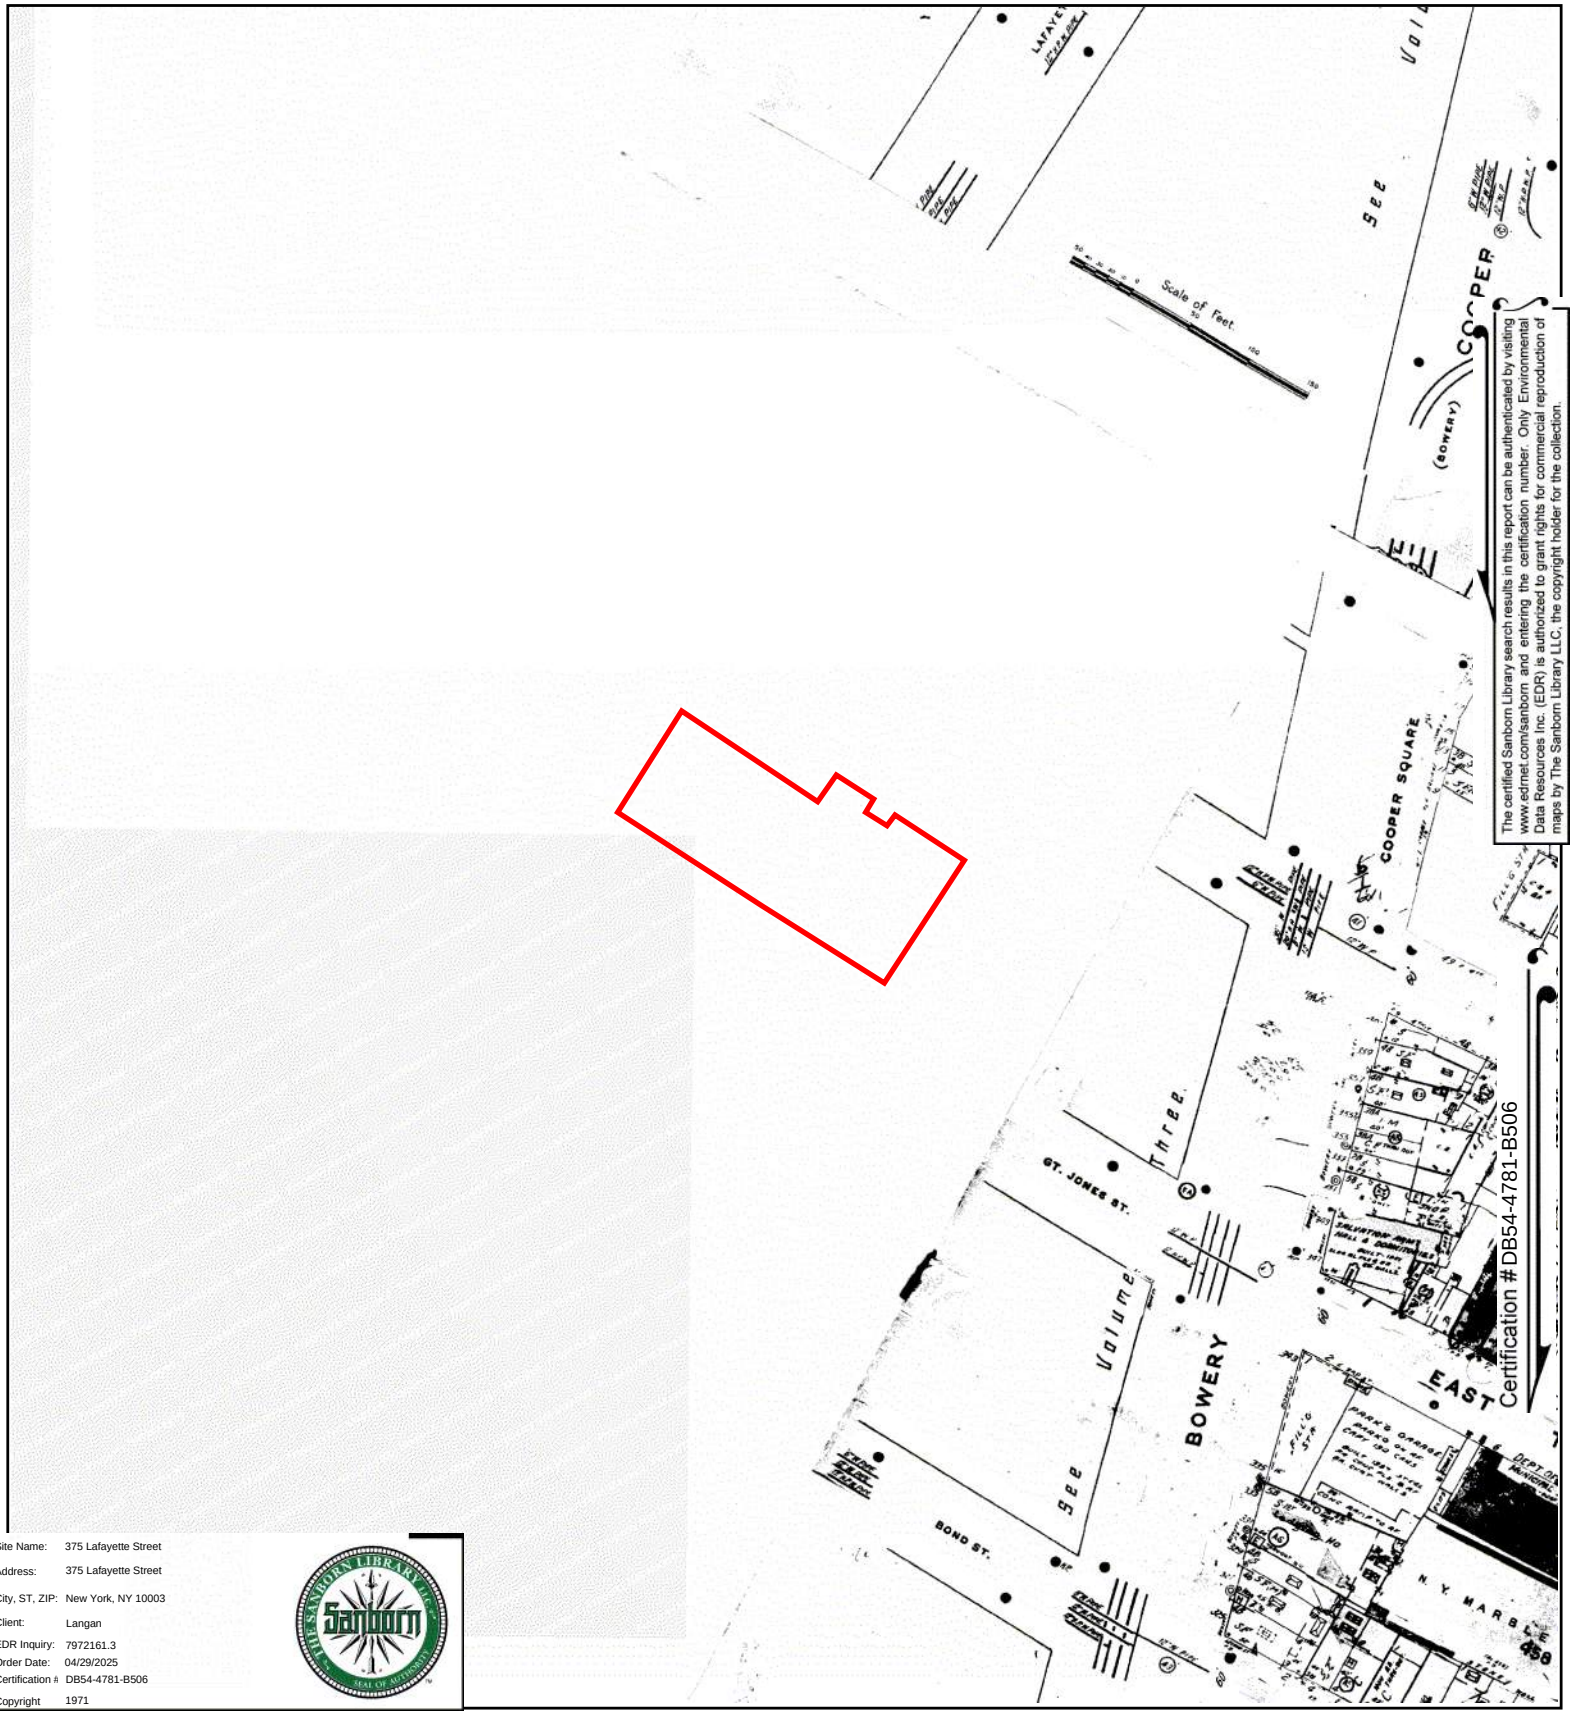

The certified Sanborn Library search results in this report can be authenticated by visiting www.edrnet.com/sanborn and entering the certification number. Only Environmental Data Resources Inc. (EDR) is authorized to grant rights for commercial reproduction of maps by The Sanborn Library LLC, the copyright holder for the collection.

Certification #DB54-4781-B506

Site Name: 375 Lafayette Street
Address: 375 Lafayette Street
City, ST, ZIP: New York, NY 10003
Client: Langan
EDR Inquiry: 7972161.3
Order Date: 04/29/2025
Certification #: DB54-4781-B506
Copyright: 1971

This Certified Sanborn Map combines the following sheets.
Outlined areas indicate map sheets within the collection.

0 Feet 150 300 600

Volume 2, Sheet 9

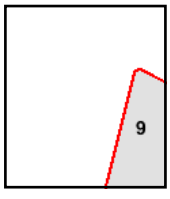

N

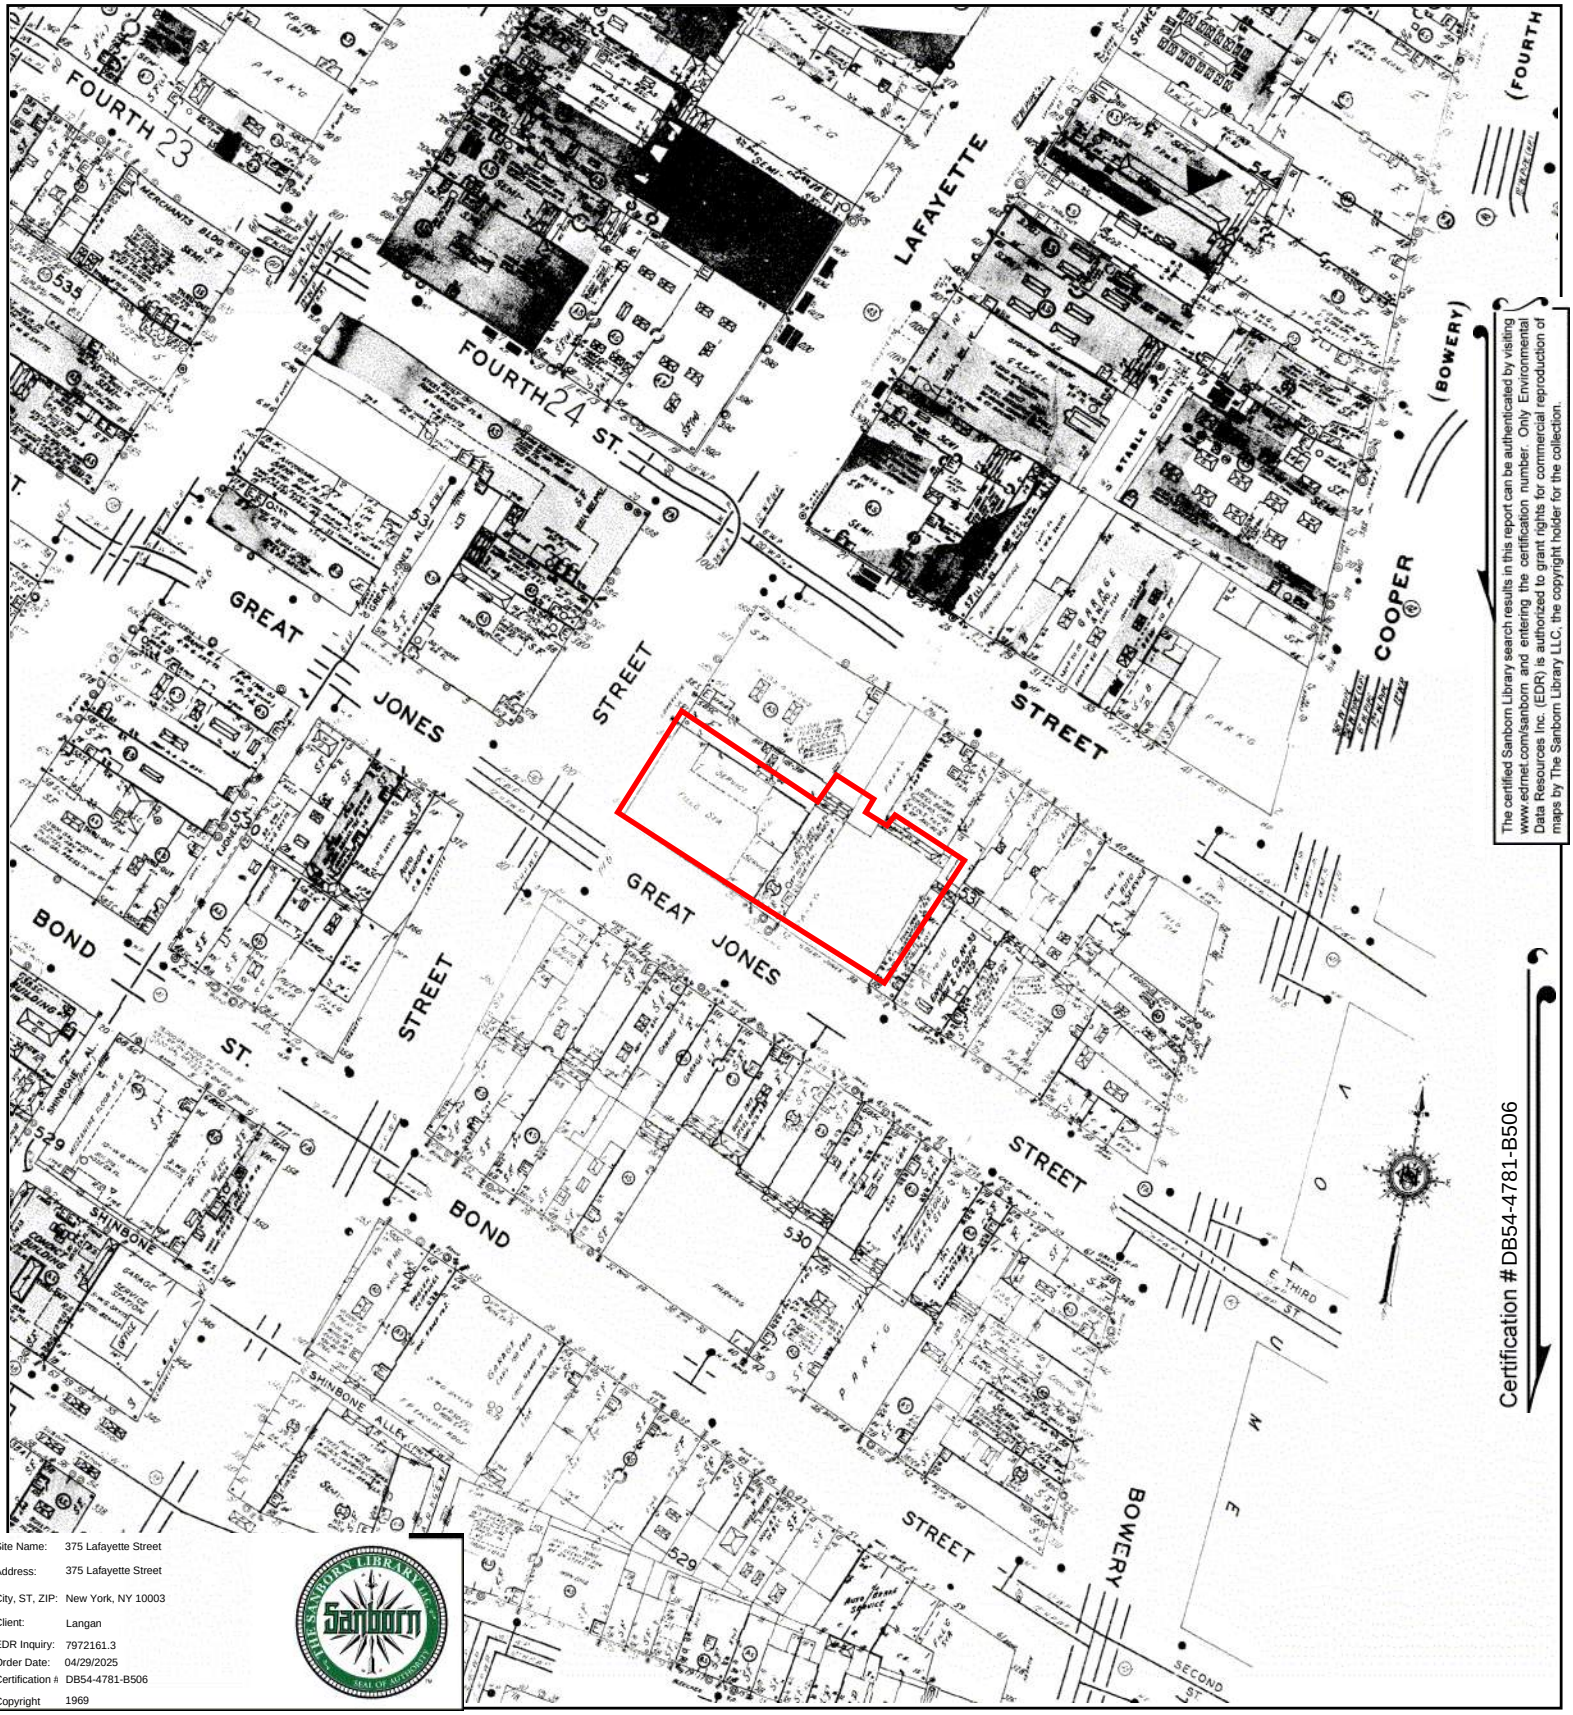

The certified Sanborn Library search results in this report can be authenticated by visiting www.edrnet.com/sanborn and entering the certification number. Only Environmental Data Resources Inc. (EDR) is authorized to grant rights for commercial reproduction of maps by The Sanborn Library LLC, the copyright holder for the collection.

Certification # DB54-4781-B506

Site Name:	375 Lafayette Street
Address:	375 Lafayette Street
City, ST, ZIP:	New York, NY 10003
Client:	Langan
EDR Inquiry:	7972161.3
Order Date:	04/29/2025
Certification #:	DB54-4781-B506
Copyright	1969

This Certified Sanborn Map combines the following sheets.
Outlined areas indicate map sheets within the collection.

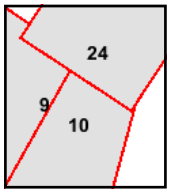

Volume 3, Sheet 24
Volume 3, Sheet 10
Volume 3, Sheet 9

0 Feet 150 300 600

N

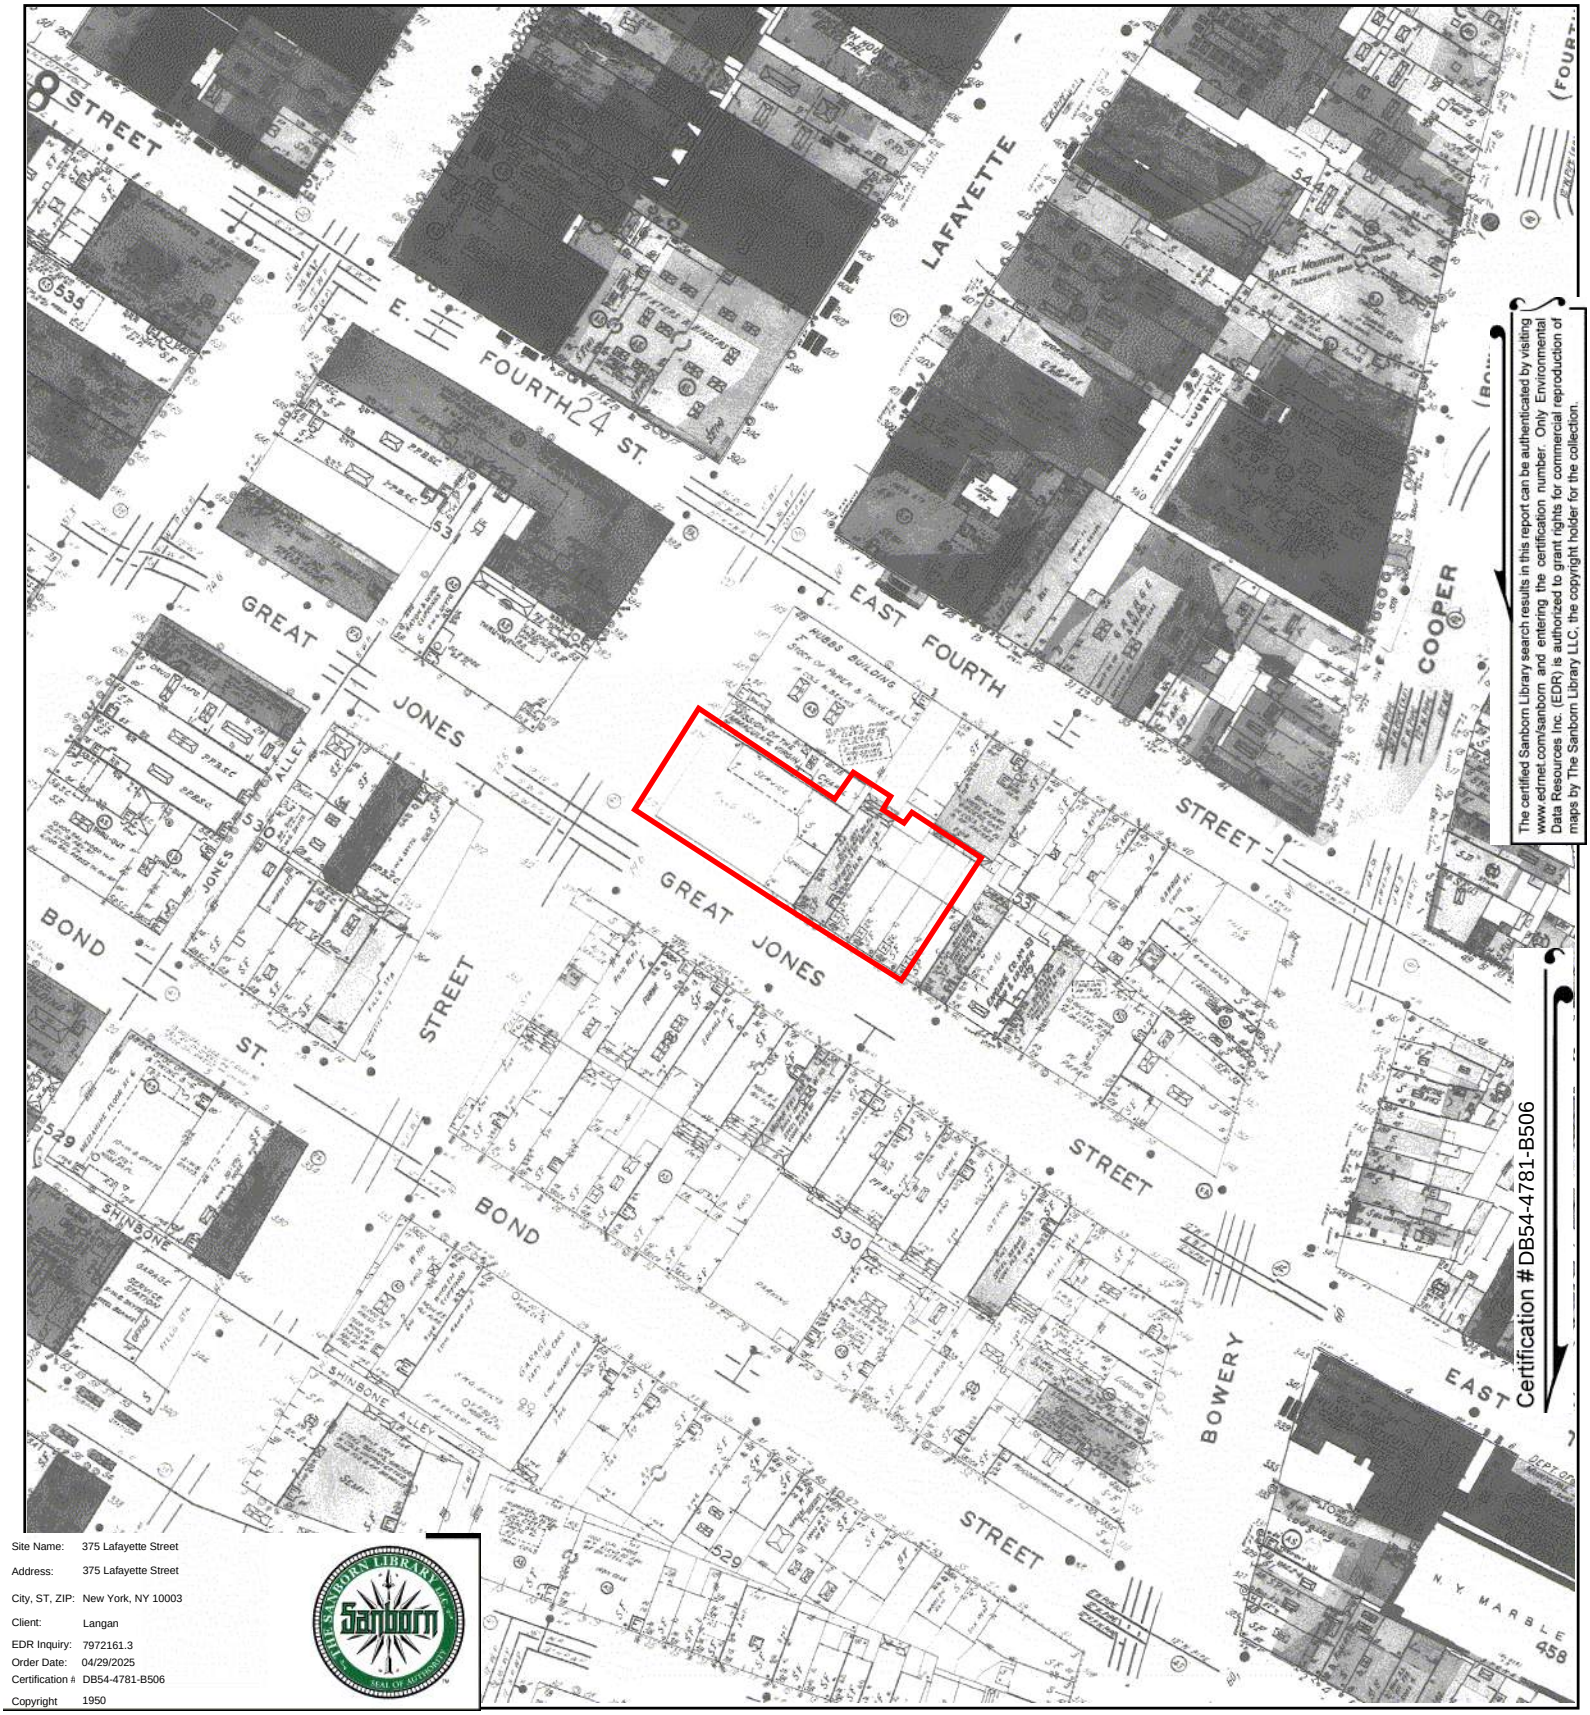

The certified Sanborn Library search results in this report can be authenticated by visiting www.edrnet.com/sanborn and entering the certification number. Only Environmental Data Resources Inc. (EDR) is authorized to grant rights for commercial reproduction of maps by The Sanborn Library LLC, the copyright holder for the collection.

Certification # DB54-4781-B506

Site Name:	375 Lafayette Street
Address:	375 Lafayette Street
City, ST, ZIP:	New York, NY 10003
Client:	Langan
EDR Inquiry:	7972161.3
Order Date:	04/29/2025
Certification #	DB54-4781-B506
Copyright	1950

This Certified Sanborn Map combines the following sheets.
Outlined areas indicate map sheets within the collection.

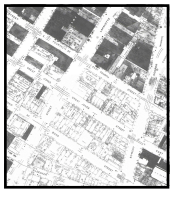

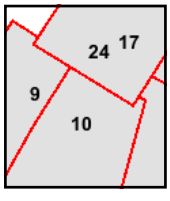

Volume 2, Sheet 17
Volume 3, Sheet 24
Volume 2, Sheet 9
Volume 3, Sheet 10
Volume 3, Sheet 9

0 Feet 150 300 600

N

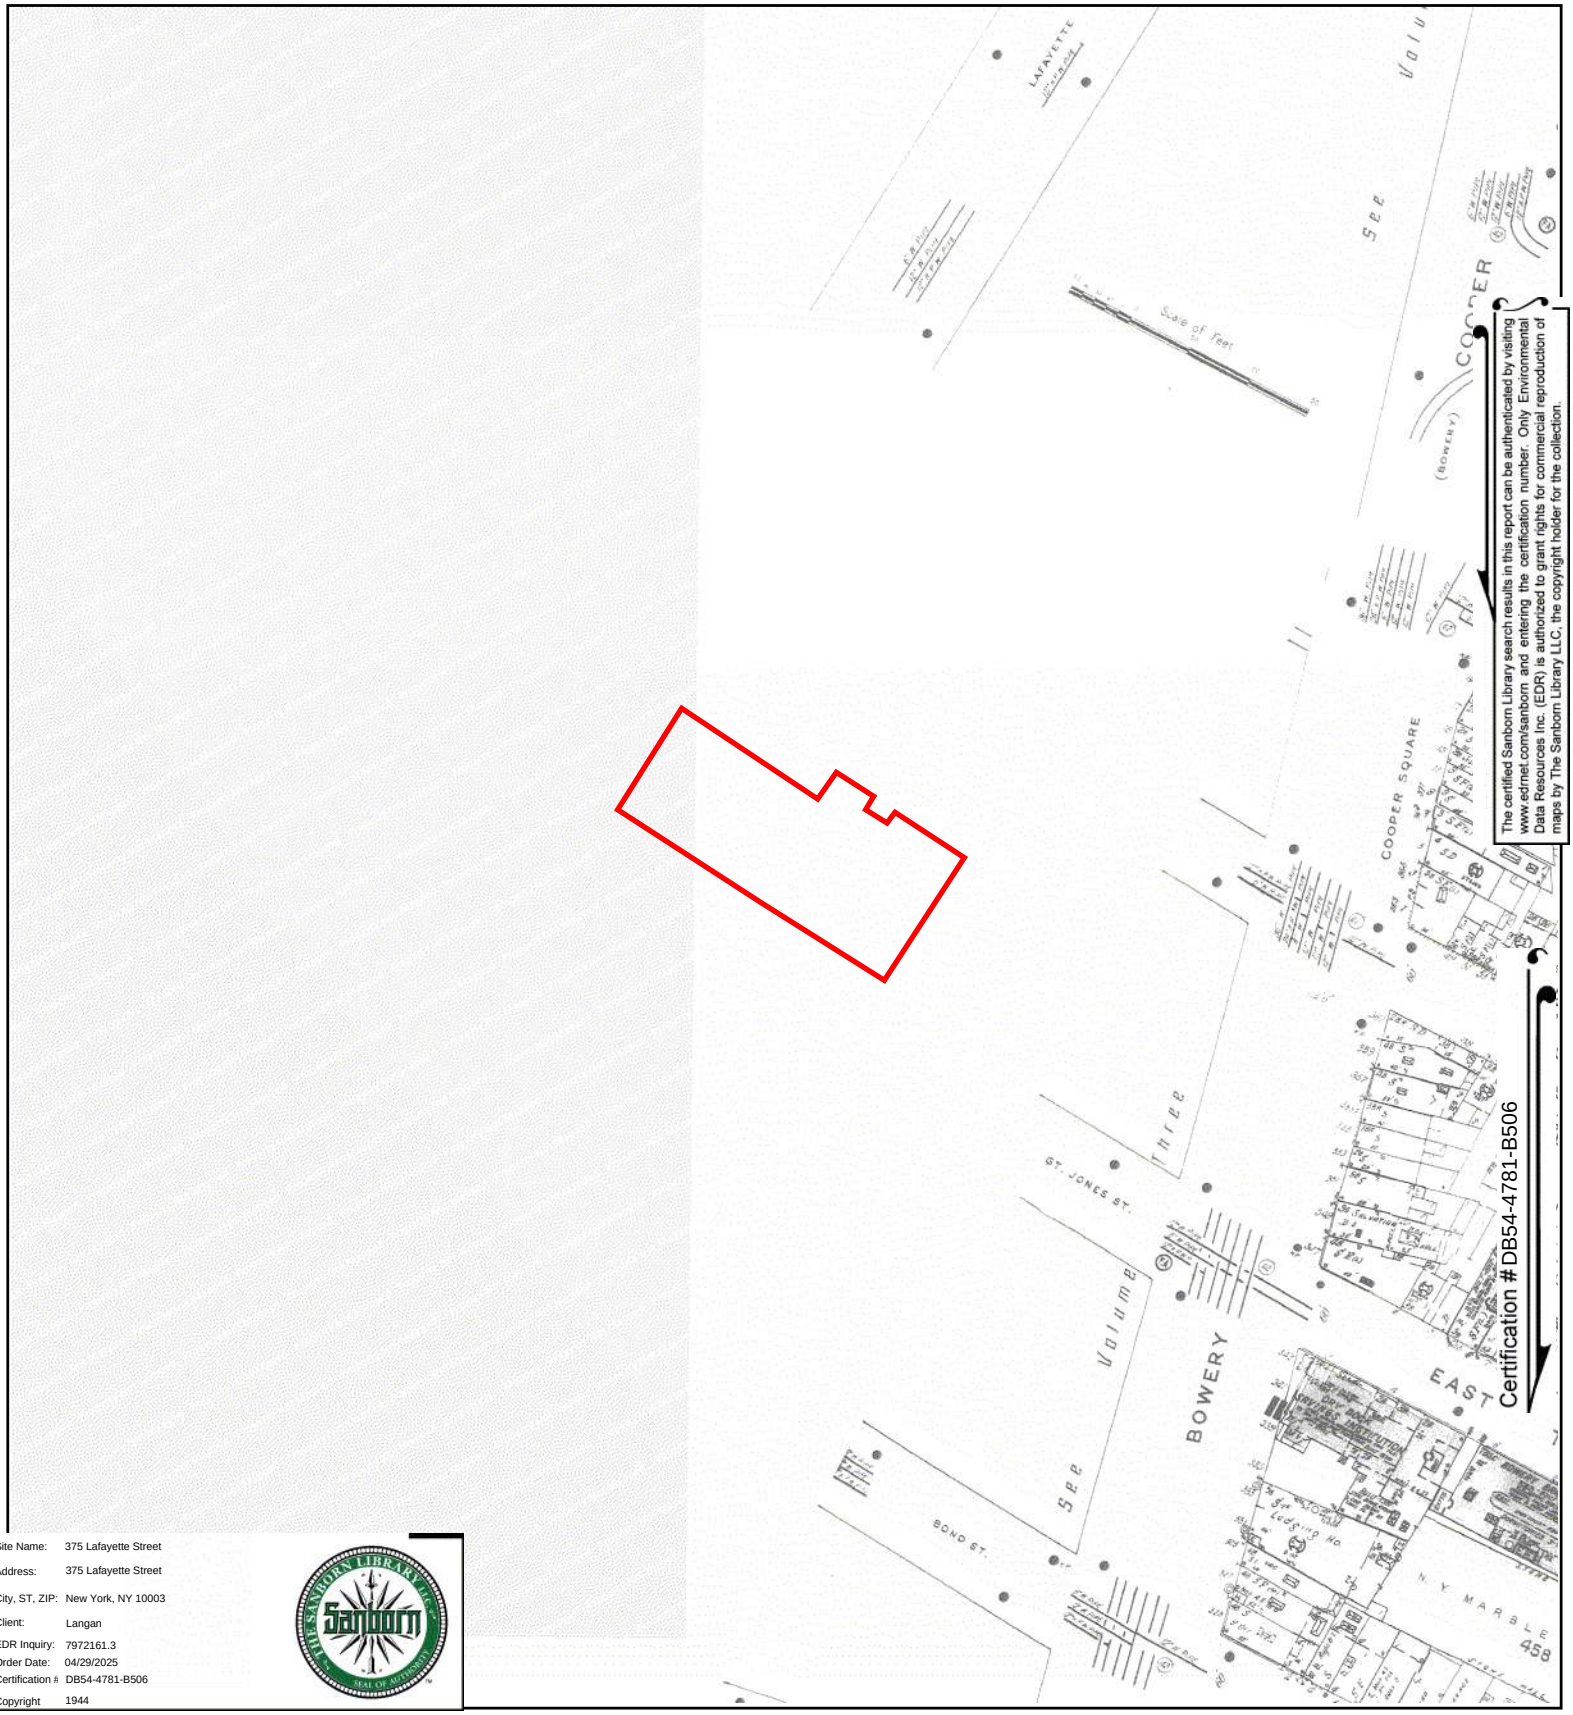

The certified Sanborn Library search results in this report can be authenticated by visiting www.edrnet.com/sanborn and entering the certification number. Only Environmental Data Resources Inc. (EDR) is authorized to grant rights for commercial reproduction of maps by The Sanborn Library LLC, the copyright holder for the collection.

Site Name: 375 Lafayette Street
Address: 375 Lafayette Street
City, ST, ZIP: New York, NY 10003
Client: Langan
EDR Inquiry: 7972161.3
Order Date: 04/29/2025
Certification #: DB54-4781-B506
Copyright 1944

This Certified Sanborn Map combines the following sheets.
Outlined areas indicate map sheets within the collection.

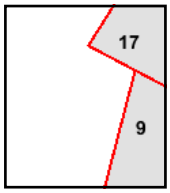

Volume 2, Sheet 9
Volume 2, Sheet 17

0 Feet 150 300 600

N

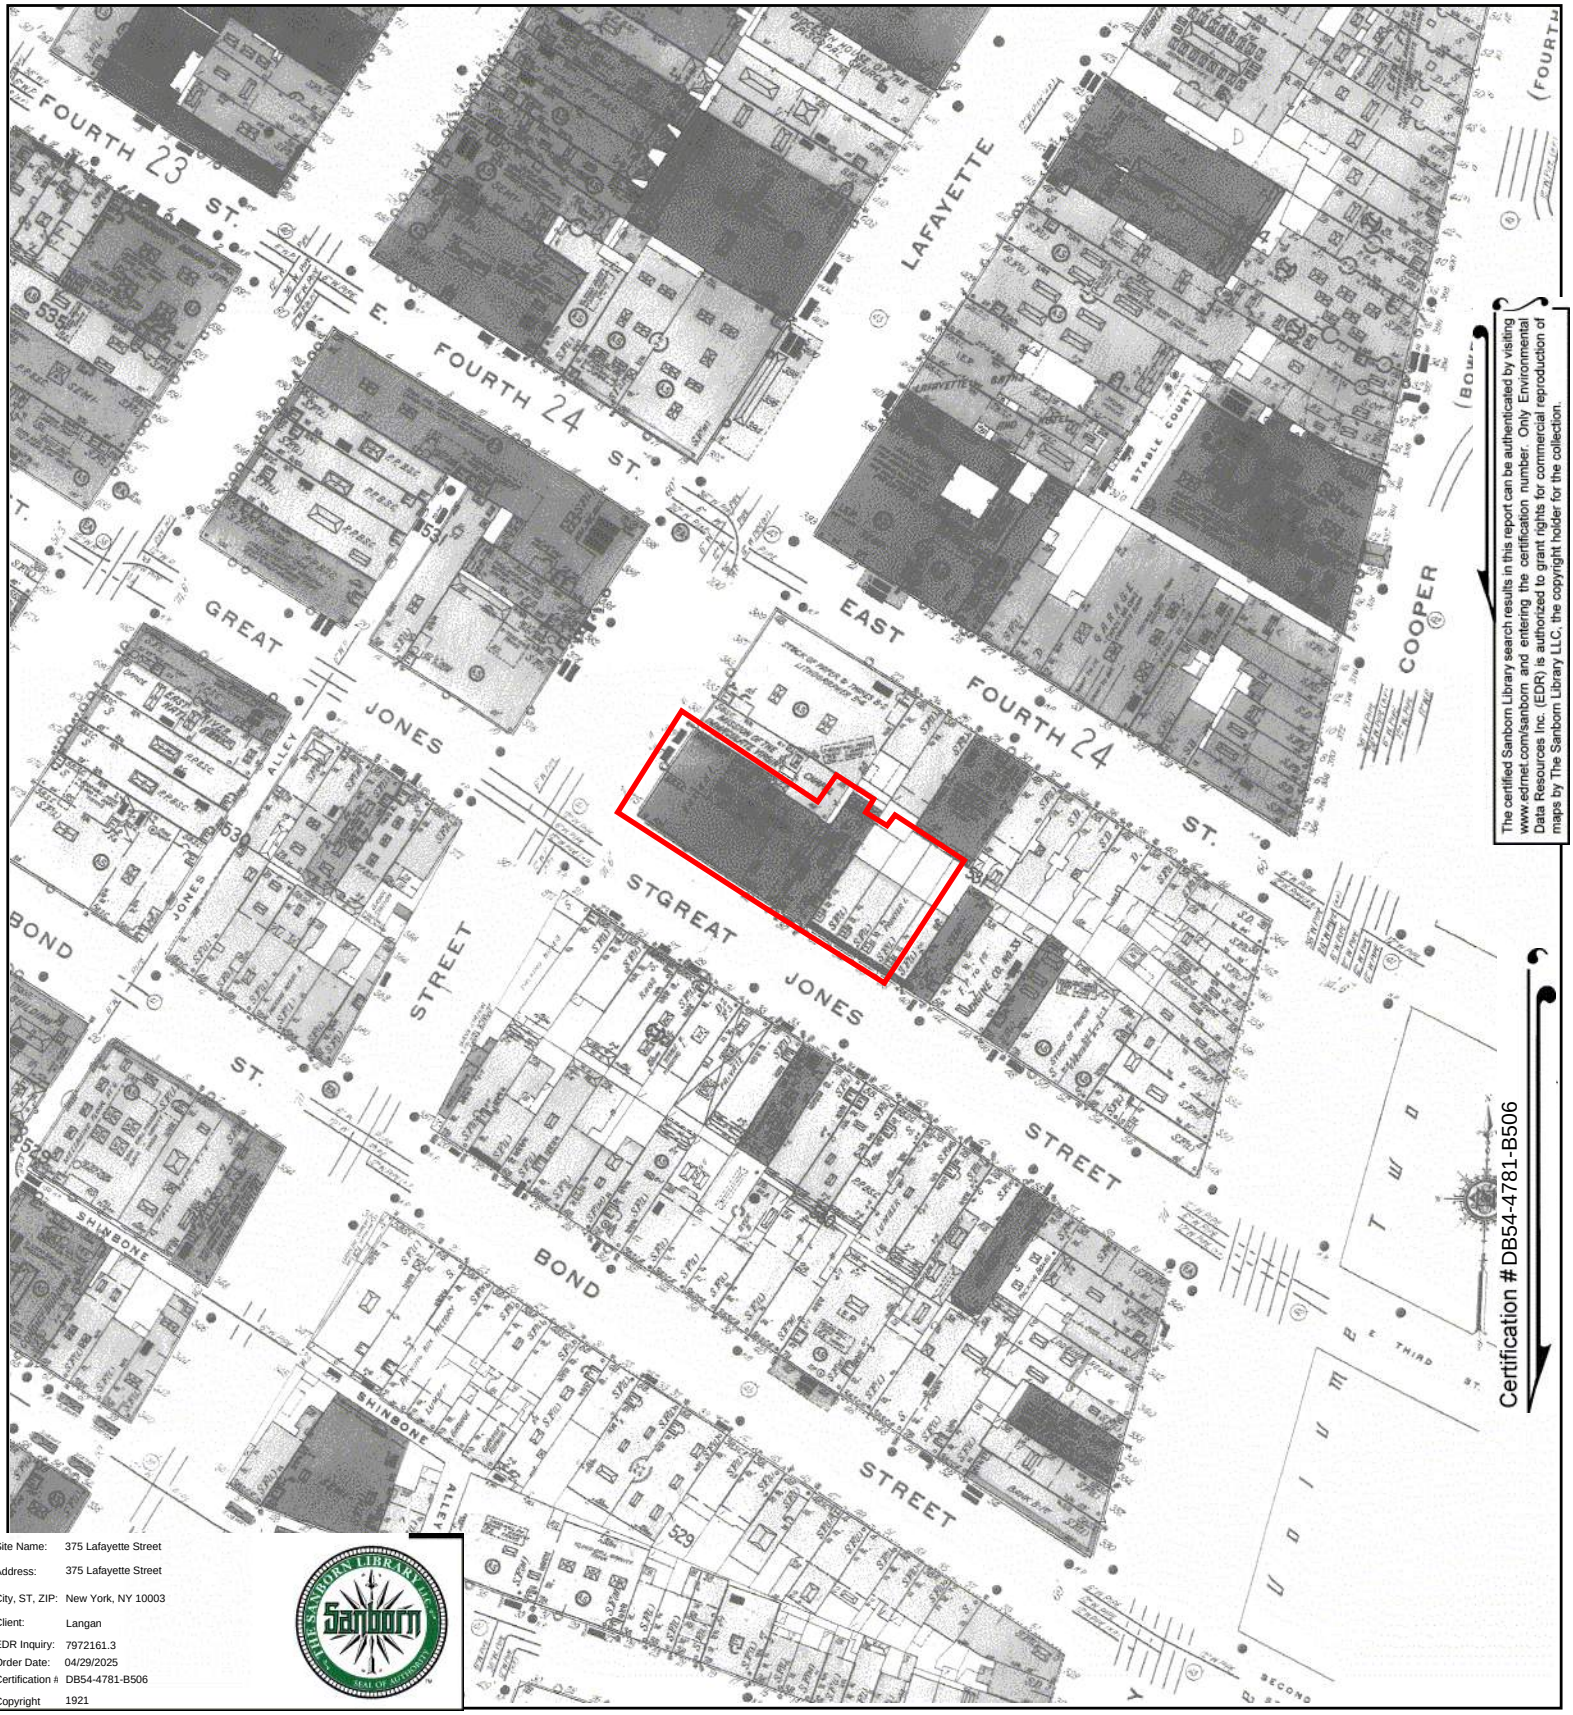

The certified Sanborn Library search results in this report can be authenticated by visiting www.edrnet.com/sanborn and entering the certification number. Only Environmental Data Resources Inc. (EDR) is authorized to grant rights for commercial reproduction of maps by The Sanborn Library LLC, the copyright holder for the collection.

Certification #DB54-4781-B506

Site Name:	375 Lafayette Street
Address:	375 Lafayette Street
City, ST, ZIP:	New York, NY 10003
Client:	Langan
EDR Inquiry:	7972161.3
Order Date:	04/29/2025
Certification #:	DB54-4781-B506
Copyright	1921

This Certified Sanborn Map combines the following sheets.
Outlined areas indicate map sheets within the collection.

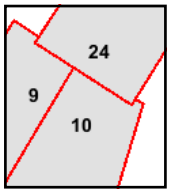

Volume 3, Sheet 9
Volume 3, Sheet 10
Volume 3, Sheet 24

0 Feet 150 300 600

N

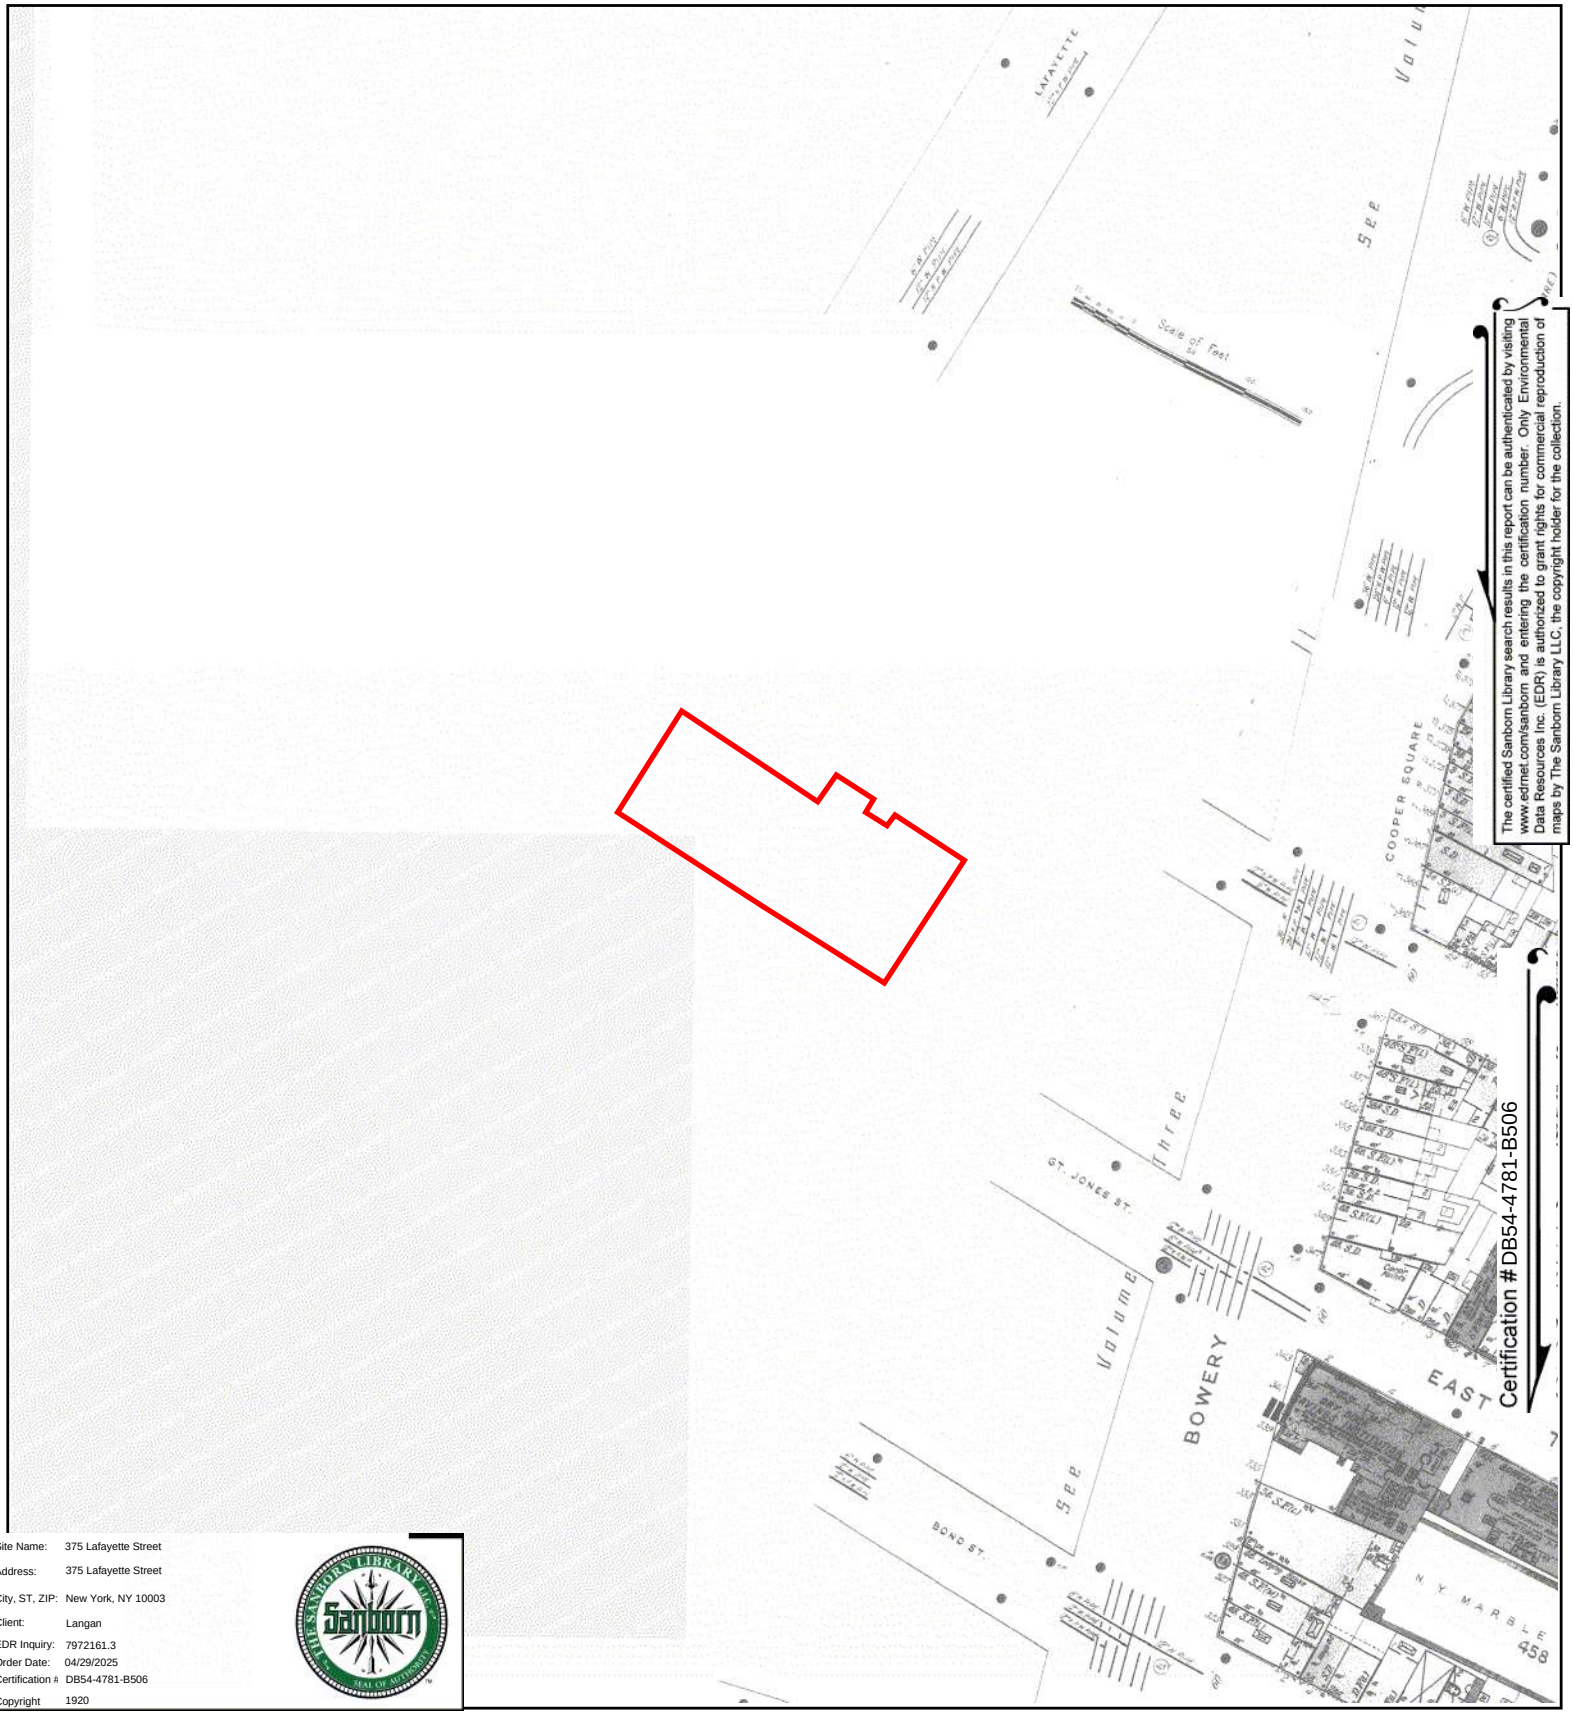

The certified Sanborn Library search results in this report can be authenticated by visiting www.edrnet.com/sanborn and entering the certification number. Only Environmental Data Resources Inc. (EDR) is authorized to grant rights for commercial reproduction of maps by The Sanborn Library LLC, the copyright holder for the collection.

Certification #DB54-4781-B506

Site Name:	375 Lafayette Street
Address:	375 Lafayette Street
City, ST, ZIP:	New York, NY 10003
Client:	Langan
EDR Inquiry:	7972161.3
Order Date:	04/29/2025
Certification #:	DB54-4781-B506
Copyright	1920

This Certified Sanborn Map combines the following sheets.
Outlined areas indicate map sheets within the collection.

0 Feet 150 300 600

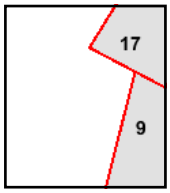

Volume 2, Sheet 17
Volume 2, Sheet 9

N

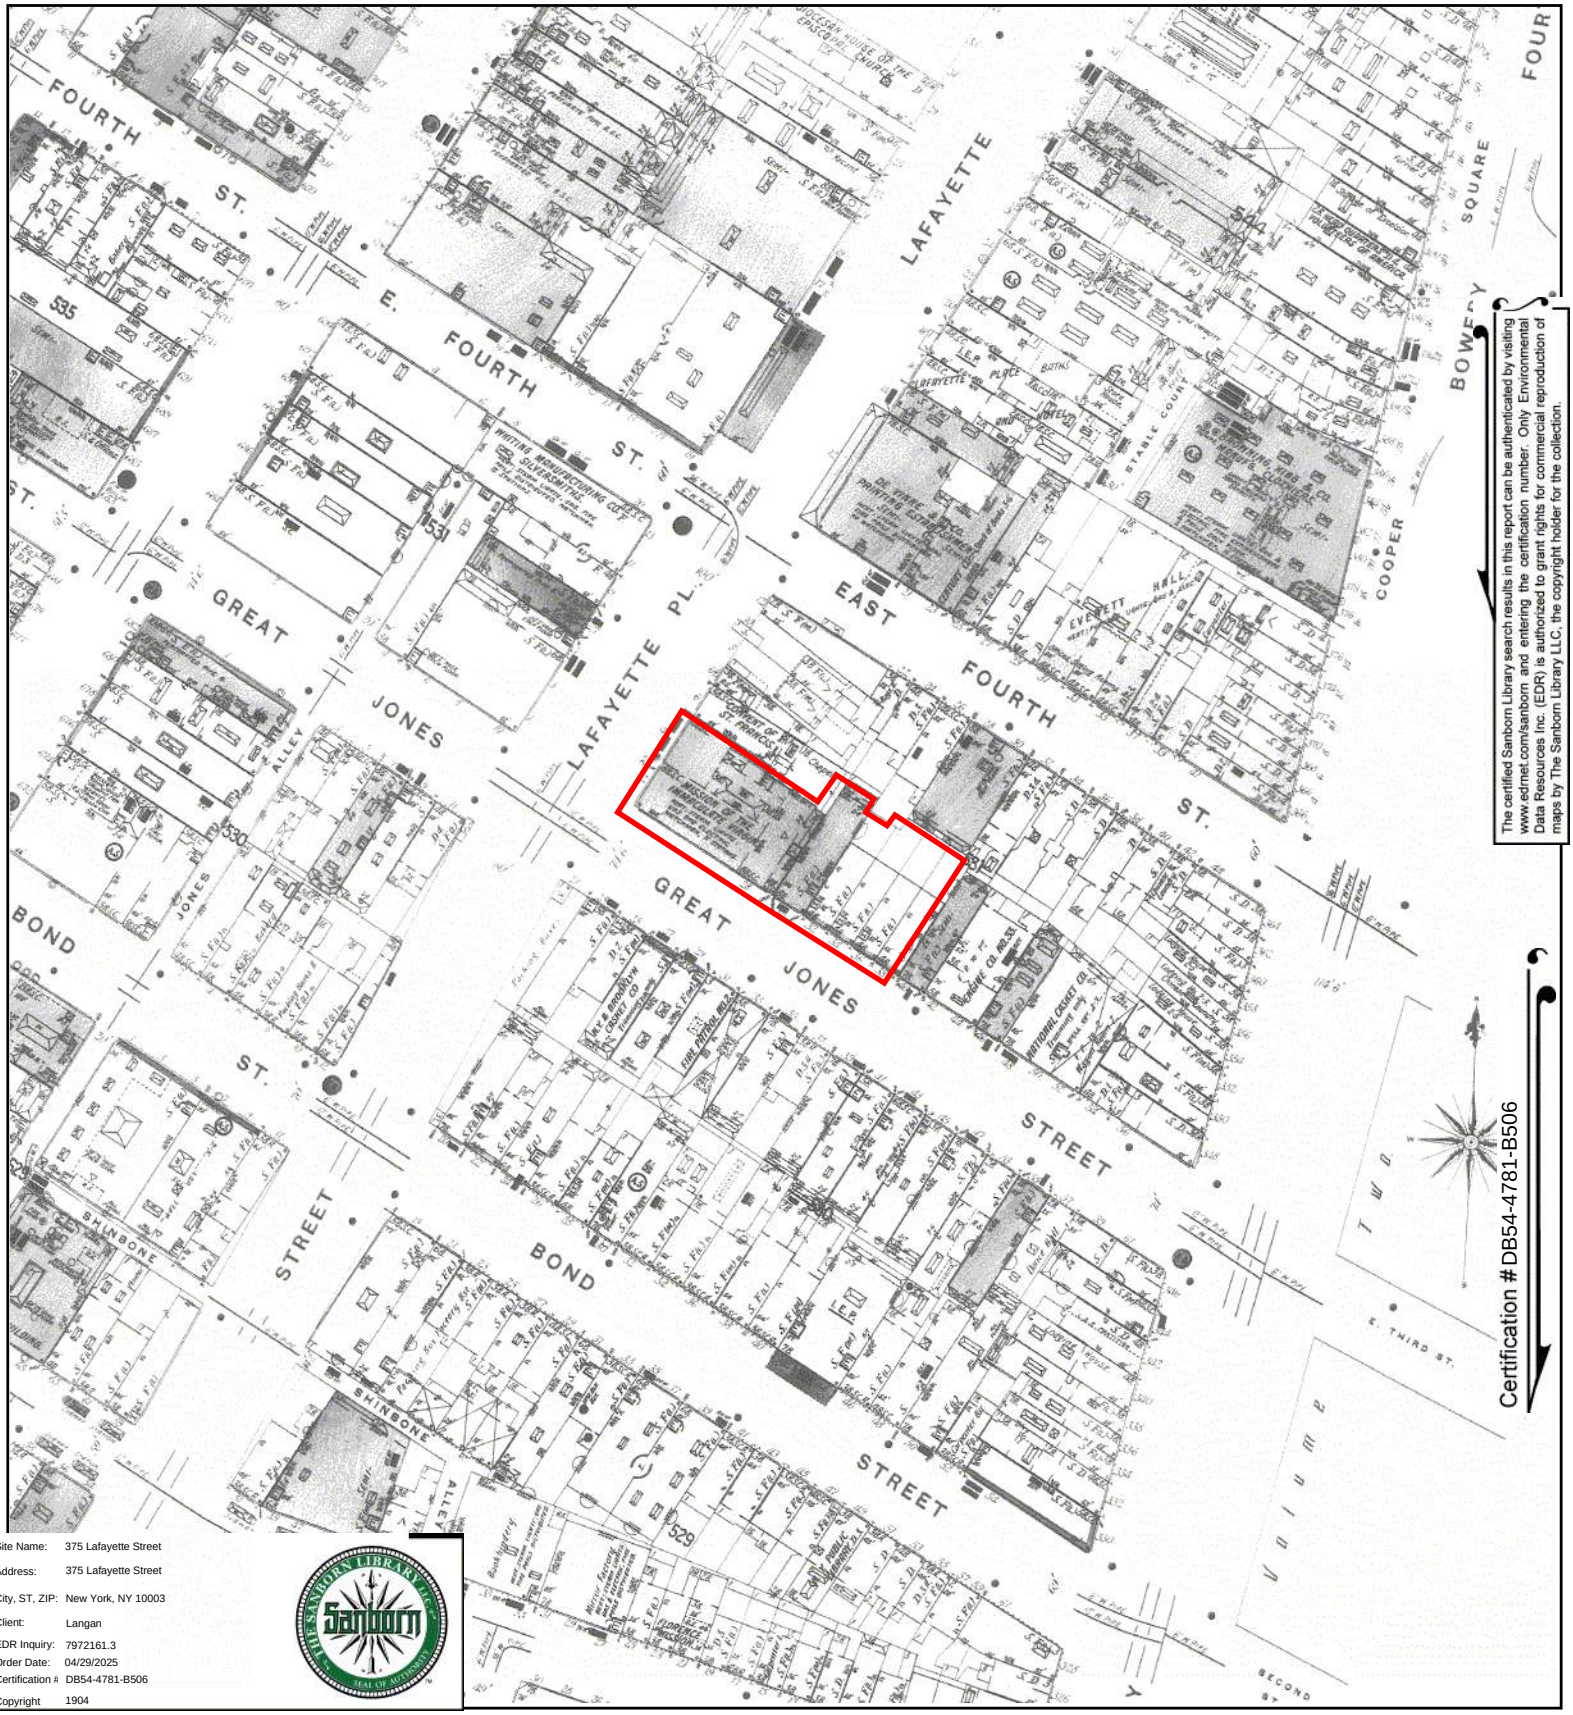

The certified Sanborn Library search results in this report can be authenticated by visiting www.edrnet.com/sanborn and entering the certification number. Only Environmental Data Resources Inc. (EDR) is authorized to grant rights for commercial reproduction of maps by The Sanborn Library LLC, the copyright holder for the collection.

Certification # DB54-4781-B506

Site Name:	375 Lafayette Street
Address:	375 Lafayette Street
City, ST, ZIP:	New York, NY 10003
Client:	Langan
EDR Inquiry:	7972161.3
Order Date:	04/29/2025
Certification #	DB54-4781-B506
Copyright	1904

This Certified Sanborn Map combines the following sheets.
Outlined areas indicate map sheets within the collection.

0 Feet 150 300 600

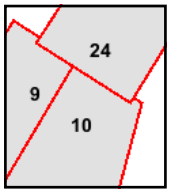

Volume 3, Sheet 10
Volume 3, Sheet 9
Volume 3, Sheet 24

N

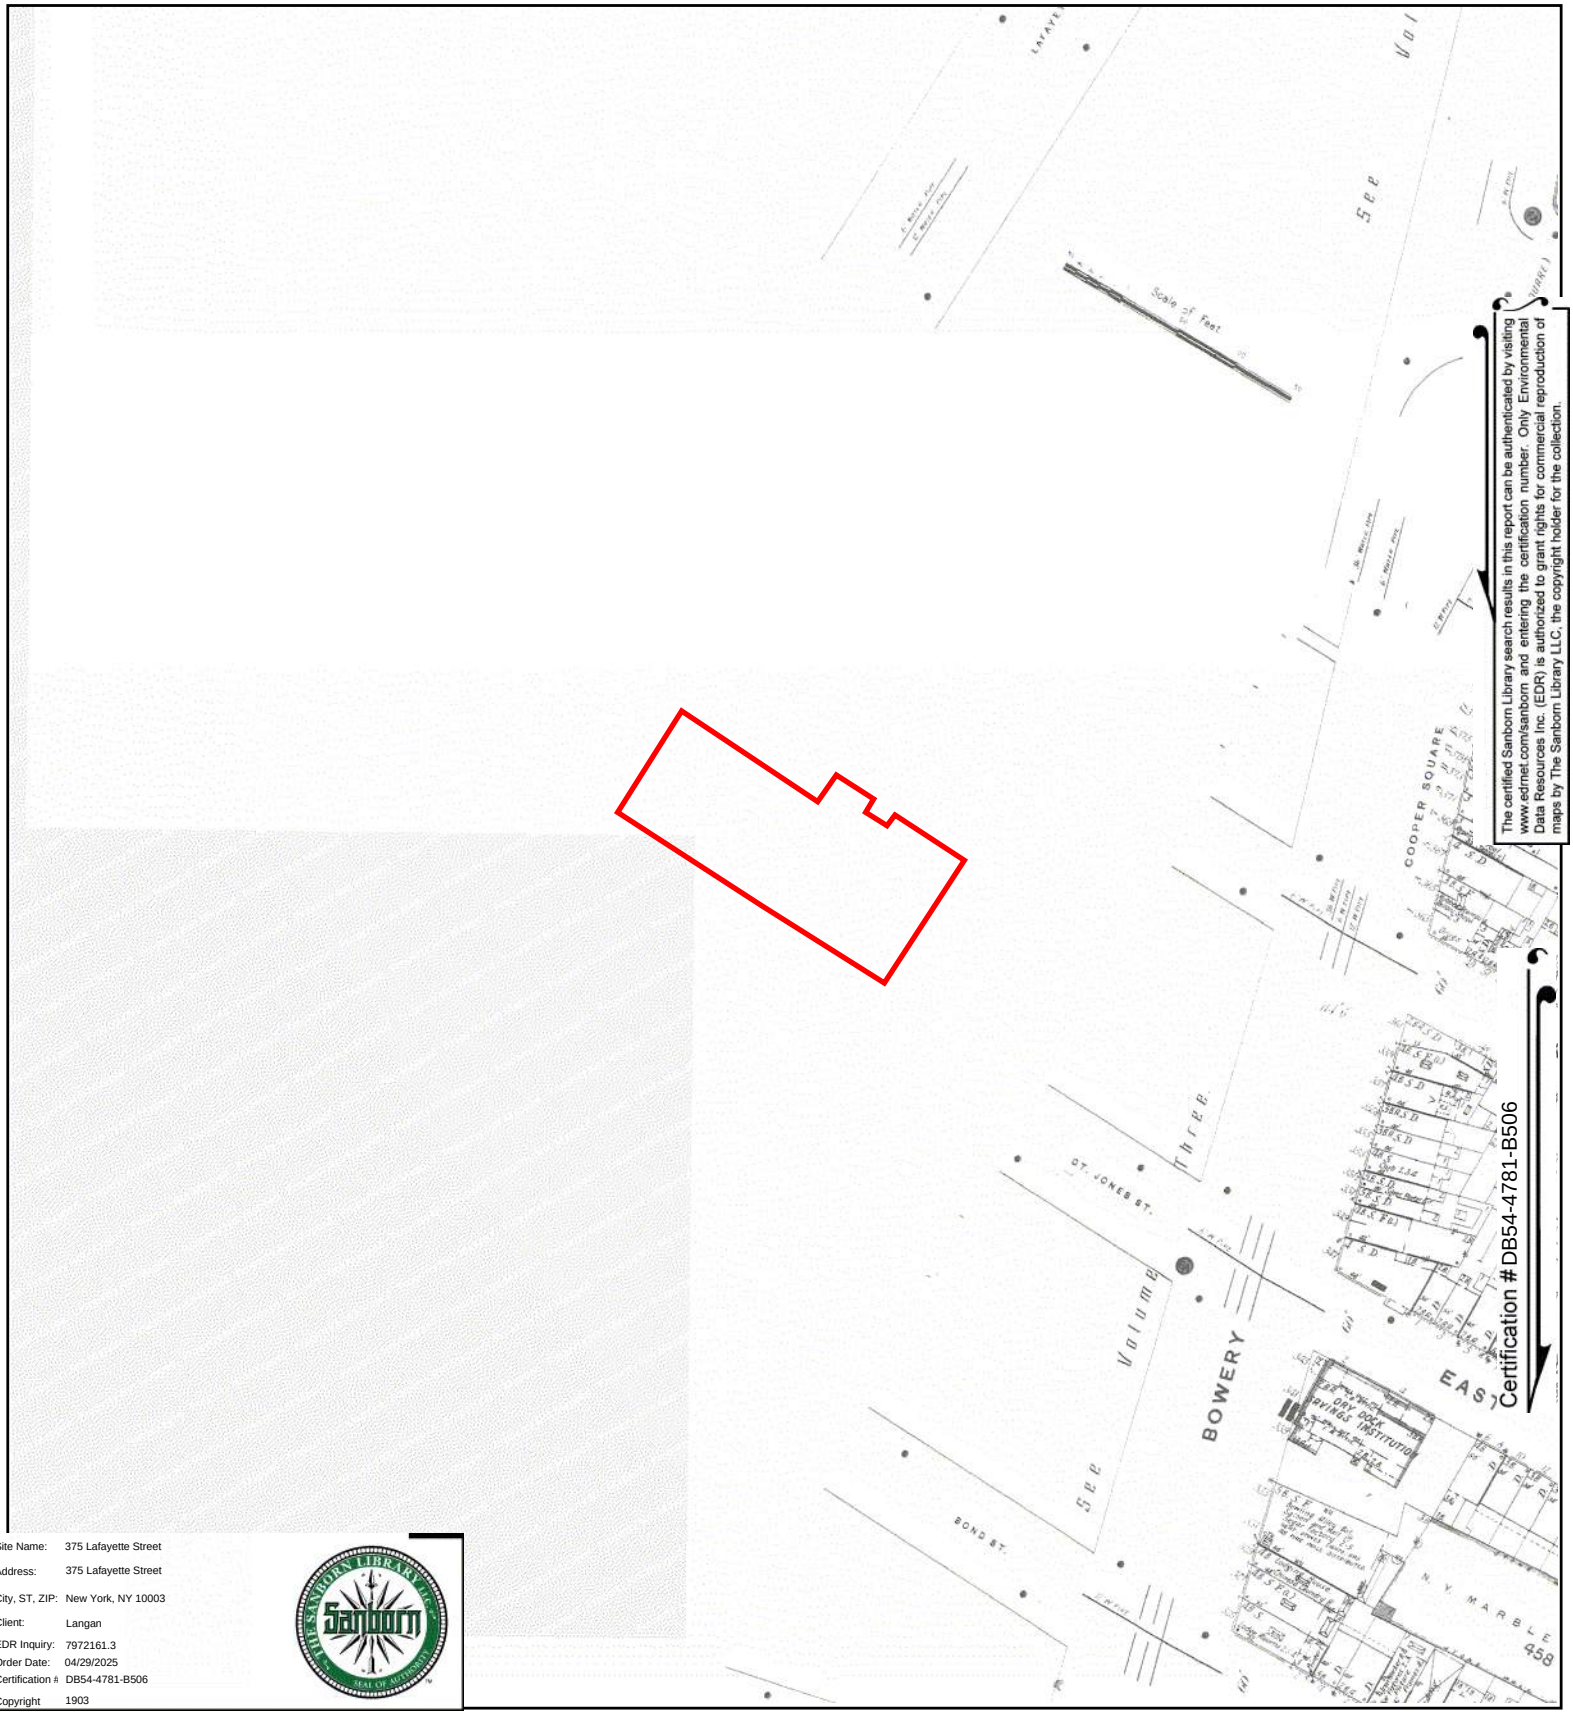

The certified Sanborn Library search results in this report can be authenticated by visiting www.edrnet.com/sanborn and entering the certification number. Only Environmental Data Resources Inc. (EDR) is authorized to grant rights for commercial reproduction of maps by The Sanborn Library LLC, the copyright holder for the collection.

Site Name:	375 Lafayette Street
Address:	375 Lafayette Street
City, ST, ZIP:	New York, NY 10003
Client:	Langan
EDR Inquiry:	7972161.3
Order Date:	04/29/2025
Certification #:	DB54-4781-B506
Copyright	1903

This Certified Sanborn Map combines the following sheets.
Outlined areas indicate map sheets within the collection.

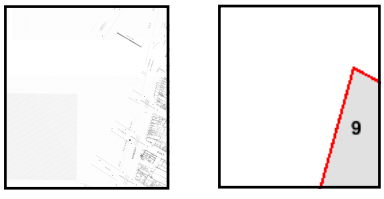

Volume 2, Sheet 9

0 Feet 150 300 600

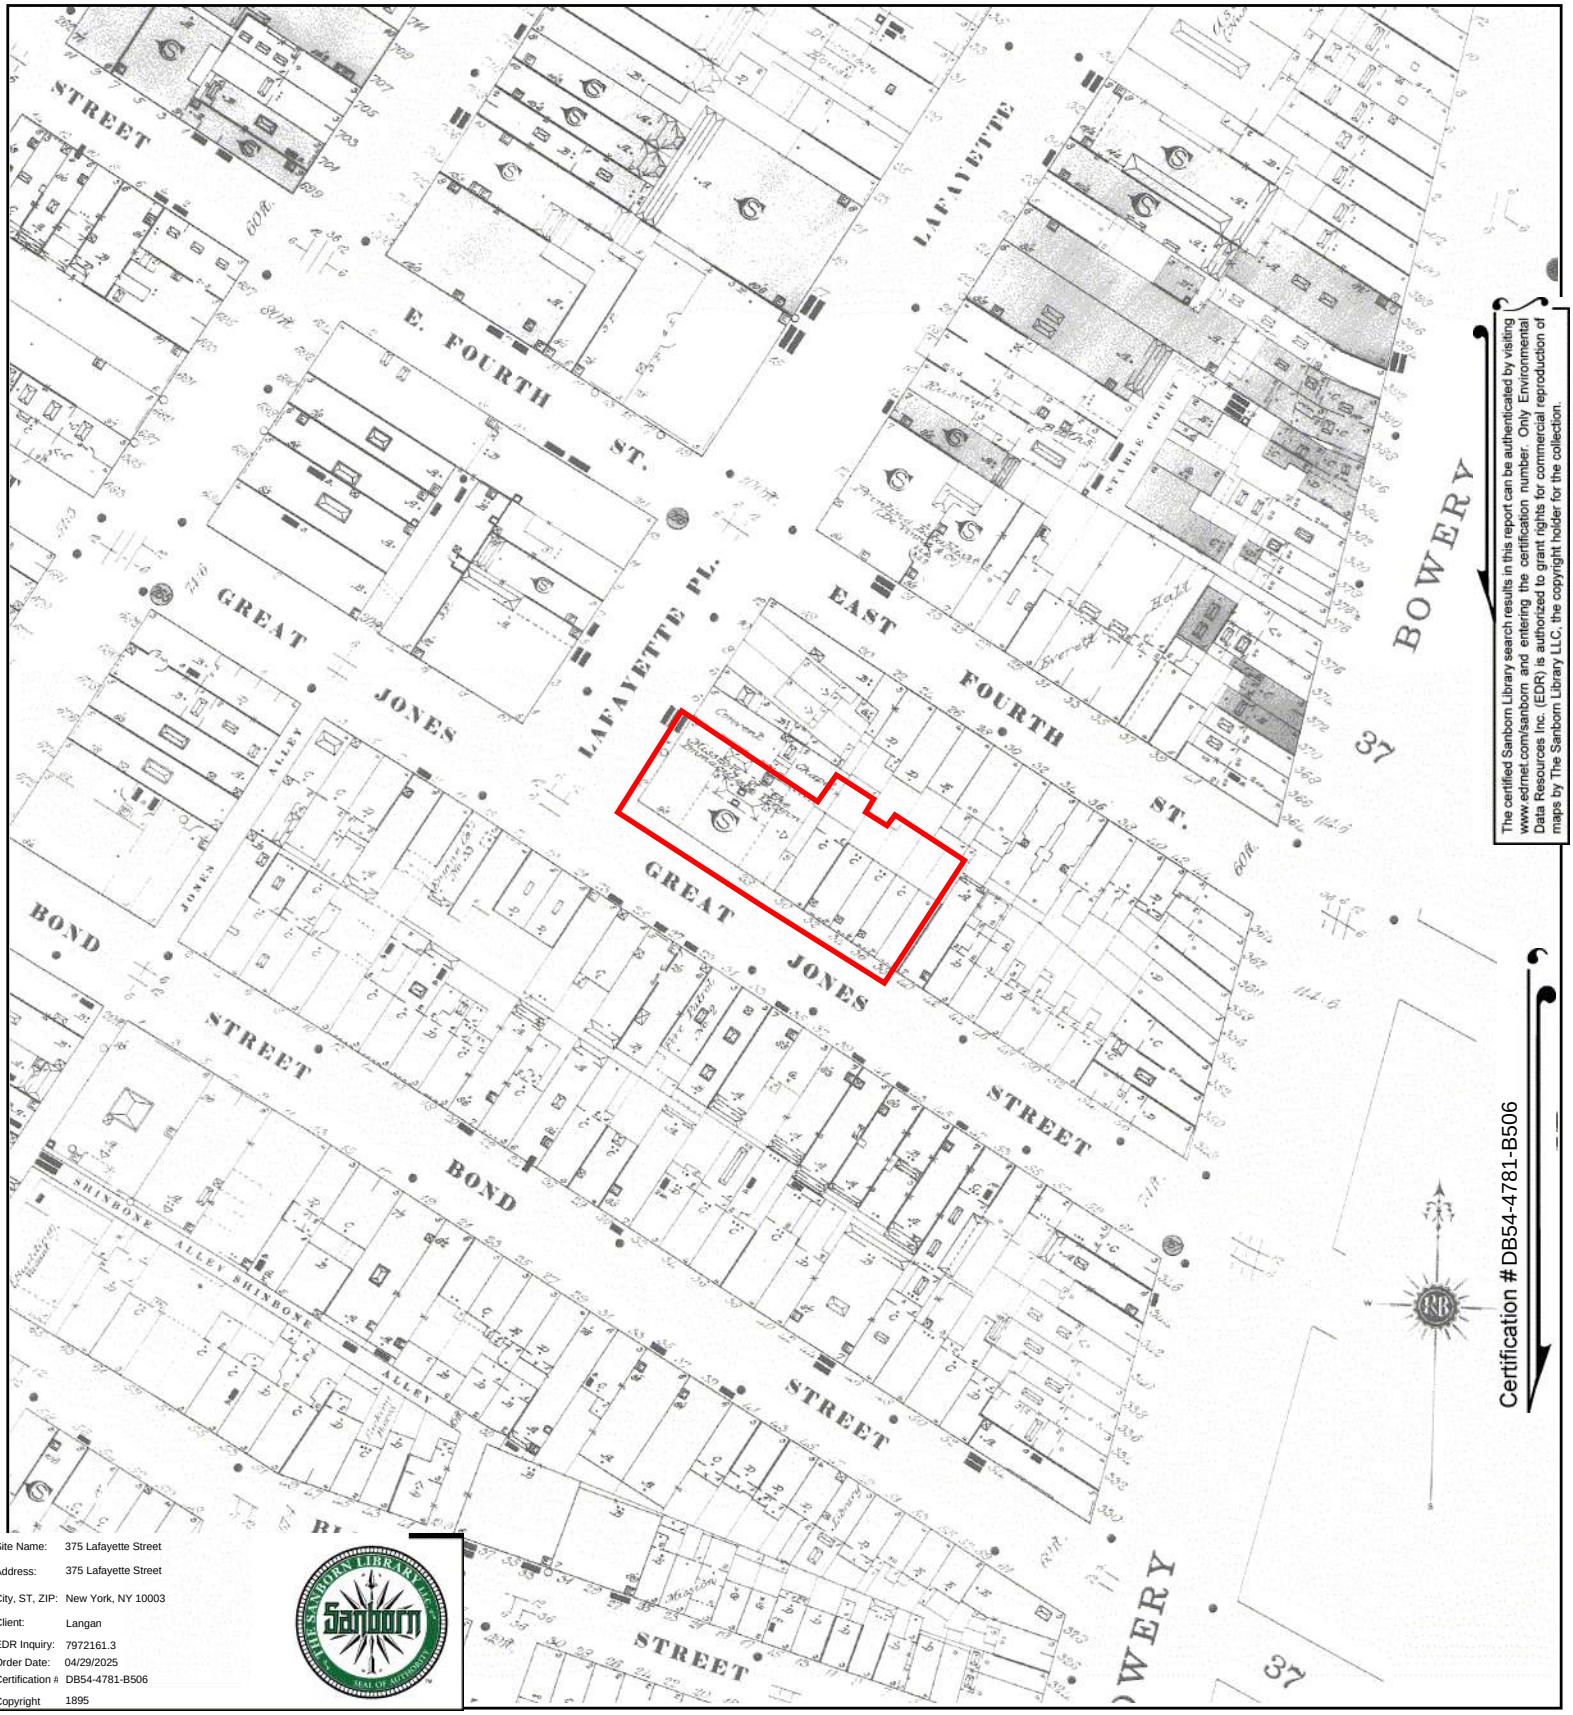

The certified Sanborn Library search results in this report can be authenticated by visiting www.edrnet.com/sanborn and entering the certification number. Only Environmental Data Resources Inc. (EDR) is authorized to grant rights for commercial reproduction of maps by The Sanborn Library LLC, the copyright holder for the collection.

Certification # DB54-4781-B506

Site Name:	375 Lafayette Street
Address:	375 Lafayette Street
City, ST, ZIP:	New York, NY 10003
Client:	Langan
EDR Inquiry:	7972161.3
Order Date:	04/29/2025
Certification #	DB54-4781-B506
Copyright	1895

This Certified Sanborn Map combines the following sheets.
Outlined areas indicate map sheets within the collection.

0 Feet 150 300 600

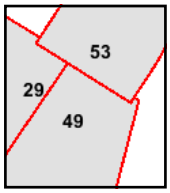

Volume 3, Sheet 29
Volume 3, Sheet 53
Volume 3, Sheet 49

N

375 Lafayette Street

375 Lafayette Street

New York, NY 10003

Inquiry Number: 7972161.4

April 29, 2025

EDR Historical Topo Map Report

with QuadMatch™

6 Armstrong Road, 4th floor
Shelton, CT 06484
Toll Free: 800.352.0050
www.edrnet.com

EDR Historical Topo Map Report

04/29/25

Site Name:	Client Name:
375 Lafayette Street	Langan
375 Lafayette Street	368 Ninth Avenue, 8th Floor
New York, NY 10003	New York, NY 10001-2727
EDR Inquiry # 7972161.4	Contact: Kaitlyn Gioia

EDR Topographic Map Library has been searched by EDR and maps covering the target property location as provided by Langan were identified for the years listed below. EDR's Historical Topo Map Report is designed to assist professionals in evaluating potential liability on a target property resulting from past activities. EDRs Historical Topo Map Report includes a search of a collection of public and private color historical topographic maps, dating back to the late 1800s.

Search Results:

P.O.# 170928901

Project: 375 Lafayette Street

Coordinates:

Latitude:	40.727213 40° 43' 38" North
Longitude:	-73.992964 -73° 59' 35" West
UTM Zone:	Zone 18 North
UTM X Meters:	585042.14
UTM Y Meters:	4508963.48
Elevation:	42.00' above sea level

Maps Provided:

2019	1925
2016	1905
2014, 2013	1900
1995, 1997	1898
1979, 1981	1897
1967	1888, 1891
1955, 1956	
1947	

Disclaimer - Copyright and Trademark Notice

This Report contains certain information obtained from a variety of public and other sources reasonably available to Environmental Data Resources, LLC. It cannot be concluded from this Report that coverage information for the target and surrounding properties does not exist from other sources. This Report is provided on an "AS IS", "AS AVAILABLE" basis. NO WARRANTY EXPRESS OR IMPLIED IS MADE WHATSOEVER IN CONNECTION WITH THIS REPORT. ENVIRONMENTAL DATA RESOURCES, LLC AND ITS SUBSIDIARIES, AFFILIATES AND THIRD PARTY SUPPLIERS DISCLAIM ALL WARRANTIES, OF ANY KIND OR NATURE, EXPRESS OR IMPLIED, ARISING OUT OF OR RELATED TO THIS REPORT OR ANY OF THE DATA AND INFORMATION PROVIDED IN THIS REPORT, INCLUDING WITHOUT LIMITATION, ANY WARRANTIES REGARDING ACCURACY, QUALITY, CORRECTNESS, COMPLETENESS, COMPREHENSIVENESS, SUITABILITY, MERCHANTABILITY, FITNESS FOR A PARTICULAR PURPOSE, TITLE, NON-INFRINGEMENT, MISAPPROPRIATION, OR OTHERWISE. ALL RISK IS ASSUMED BY THE USER. IN NO EVENT SHALL ENVIRONMENTAL DATA RESOURCES, LLC OR ITS SUBSIDIARIES, AFFILIATES OR THIRD PARTY SUPPLIERS BE LIABLE TO ANYONE FOR ANY DIRECT, INCIDENTAL, INDIRECT, SPECIAL, CONSEQUENTIAL OR OTHER DAMAGES OF ANY TYPE OR KIND (INCLUDING BUT NOT LIMITED TO LOSS OF PROFITS, LOSS OF USE, OR LOSS OF DATA), ARISING OUT OF OR IN ANY WAY CONNECTED WITH THIS REPORT OR ANY OF THE DATA AND INFORMATION PROVIDED IN THIS REPORT. Any analyses, estimates, ratings, environmental risk levels, or risk codes provided in this Report are provided for illustrative purposes only, and are not intended to provide, nor should they be interpreted as providing any facts regarding, or prediction or forecast of, any environmental risk for any property. Only an assessment performed by a qualified environmental professional can provide findings, opinions or conclusions regarding the environmental risk or conditions in, on or at any property.

Copyright 2025 by Environmental Data Resources, Inc. All rights reserved. Reproduction in any media or format, in whole or in part, of any report or map of Environmental Data Resources, Inc., or its affiliates, is prohibited without prior written permission.

EDR and its logos (including Sanborn and Sanborn Map) are trademarks of Environmental Data Resources, LLC or its affiliates. All other trademarks used herein are the property of their respective owners.

Topo Sheet Key

This EDR Topo Map Report is based upon the following USGS topographic map sheets.

2019 Source Sheets

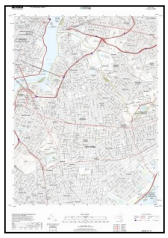

Brooklyn
2019
7.5-minute, 24000

Jersey City
2019
7.5-minute, 24000

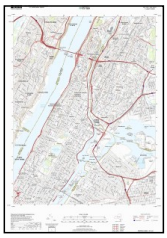

Central Park
2019
7.5-minute, 24000

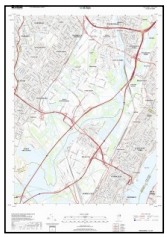

Weehawken
2019
7.5-minute, 24000

2016 Source Sheets

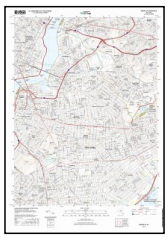

Brooklyn
2016
7.5-minute, 24000

Jersey City
2016
7.5-minute, 24000

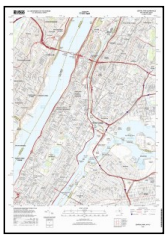

Central Park
2016
7.5-minute, 24000

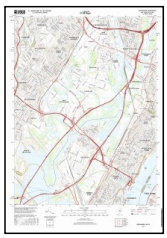

Weehawken
2016
7.5-minute, 24000

2014, 2013 Source Sheets

Jersey City
2014
7.5-minute, 24000

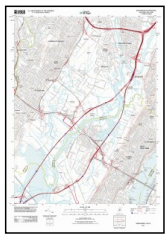

Weehawken
2014
7.5-minute, 24000

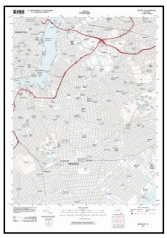

Brooklyn
2013
7.5-minute, 24000

Central Park
2013
7.5-minute, 24000

1995, 1997 Source Sheets

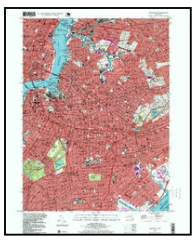

Brooklyn
1995
7.5-minute, 24000
Aerial Photo Revised 1977

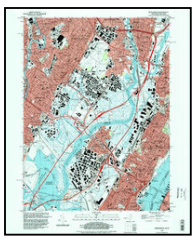

Weehawken
1995
7.5-minute, 24000
Aerial Photo Revised 1995

Central Park
1997
7.5-minute, 24000
Aerial Photo Revised 1997

Topo Sheet Key

This EDR Topo Map Report is based upon the following USGS topographic map sheets.

1979, 1981 Source Sheets

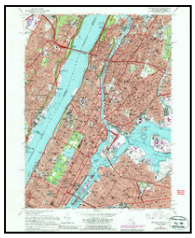

Central Park
1979
7.5-minute, 24000
Aerial Photo Revised 1977

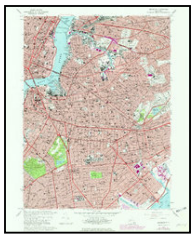

Brooklyn
1979
7.5-minute, 24000
Aerial Photo Revised 1977

Jersey City
1981
7.5-minute, 24000
Aerial Photo Revised 1976

Weehawken
1981
7.5-minute, 24000
Aerial Photo Revised 1976

1967 Source Sheets

Brooklyn
1967
7.5-minute, 24000
Aerial Photo Revised 1966

Weehawken
1967
7.5-minute, 24000
Aerial Photo Revised 1966

Jersey City
1967
7.5-minute, 24000
Aerial Photo Revised 1966

1955, 1956 Source Sheets

Jersey City
1955
7.5-minute, 24000
Aerial Photo Revised 1954

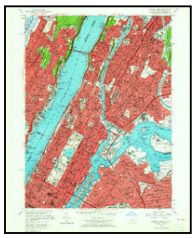

Central Park
1956
7.5-minute, 24000

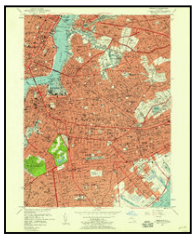

Brooklyn
1956
7.5-minute, 24000

1947 Source Sheets

Brooklyn
1947
7.5-minute, 24000
Aerial Photo Revised 1940

Central Park
1947
7.5-minute, 24000
Aerial Photo Revised 1941

Jersey City
1947
7.5-minute, 24000
Aerial Photo Revised 1940

Topo Sheet Key

This EDR Topo Map Report is based upon the following USGS topographic map sheets.

1925 Source Sheets

Staten Island
1925
15-minute, 62500

1905 Source Sheets

Passaic
1905
30-minute, 125000

1900 Source Sheets

Harlem
1900
15-minute, 62500

Brooklyn
1900
15-minute, 62500

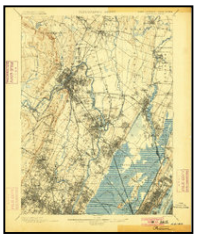

Paterson
1900
15-minute, 62500

Staten Island
1900
15-minute, 62500

1898 Source Sheets

Brooklyn
1898
15-minute, 62500

Harlem
1898
15-minute, 62500

Staten Island
1898
15-minute, 62500

Paterson
1898
15-minute, 62500

Topo Sheet Key

This EDR Topo Map Report is based upon the following USGS topographic map sheets.

1897 Source Sheets

Brooklyn
1897
15-minute, 62500

Harlem
1897
15-minute, 62500

1888, 1891 Source Sheets

Paterson
1888
15-minute, 62500

STATEN ISLAND
1891
15-minute, 62500

Historical Topo Map

2019

This report includes information from the following map sheet(s).

0 Miles 0.25 0.5 1 1.5

NW N NE
W E
SW S SE

TP, Brooklyn, 2019, 7.5-minute
NE, Central Park, 2019, 7.5-minute
SW, Jersey City, 2019, 7.5-minute
NW, Weehawken, 2019, 7.5-minute

SITE NAME: 375 Lafayette Street
ADDRESS: 375 Lafayette Street
New York, NY 10003
CLIENT: Langan

N

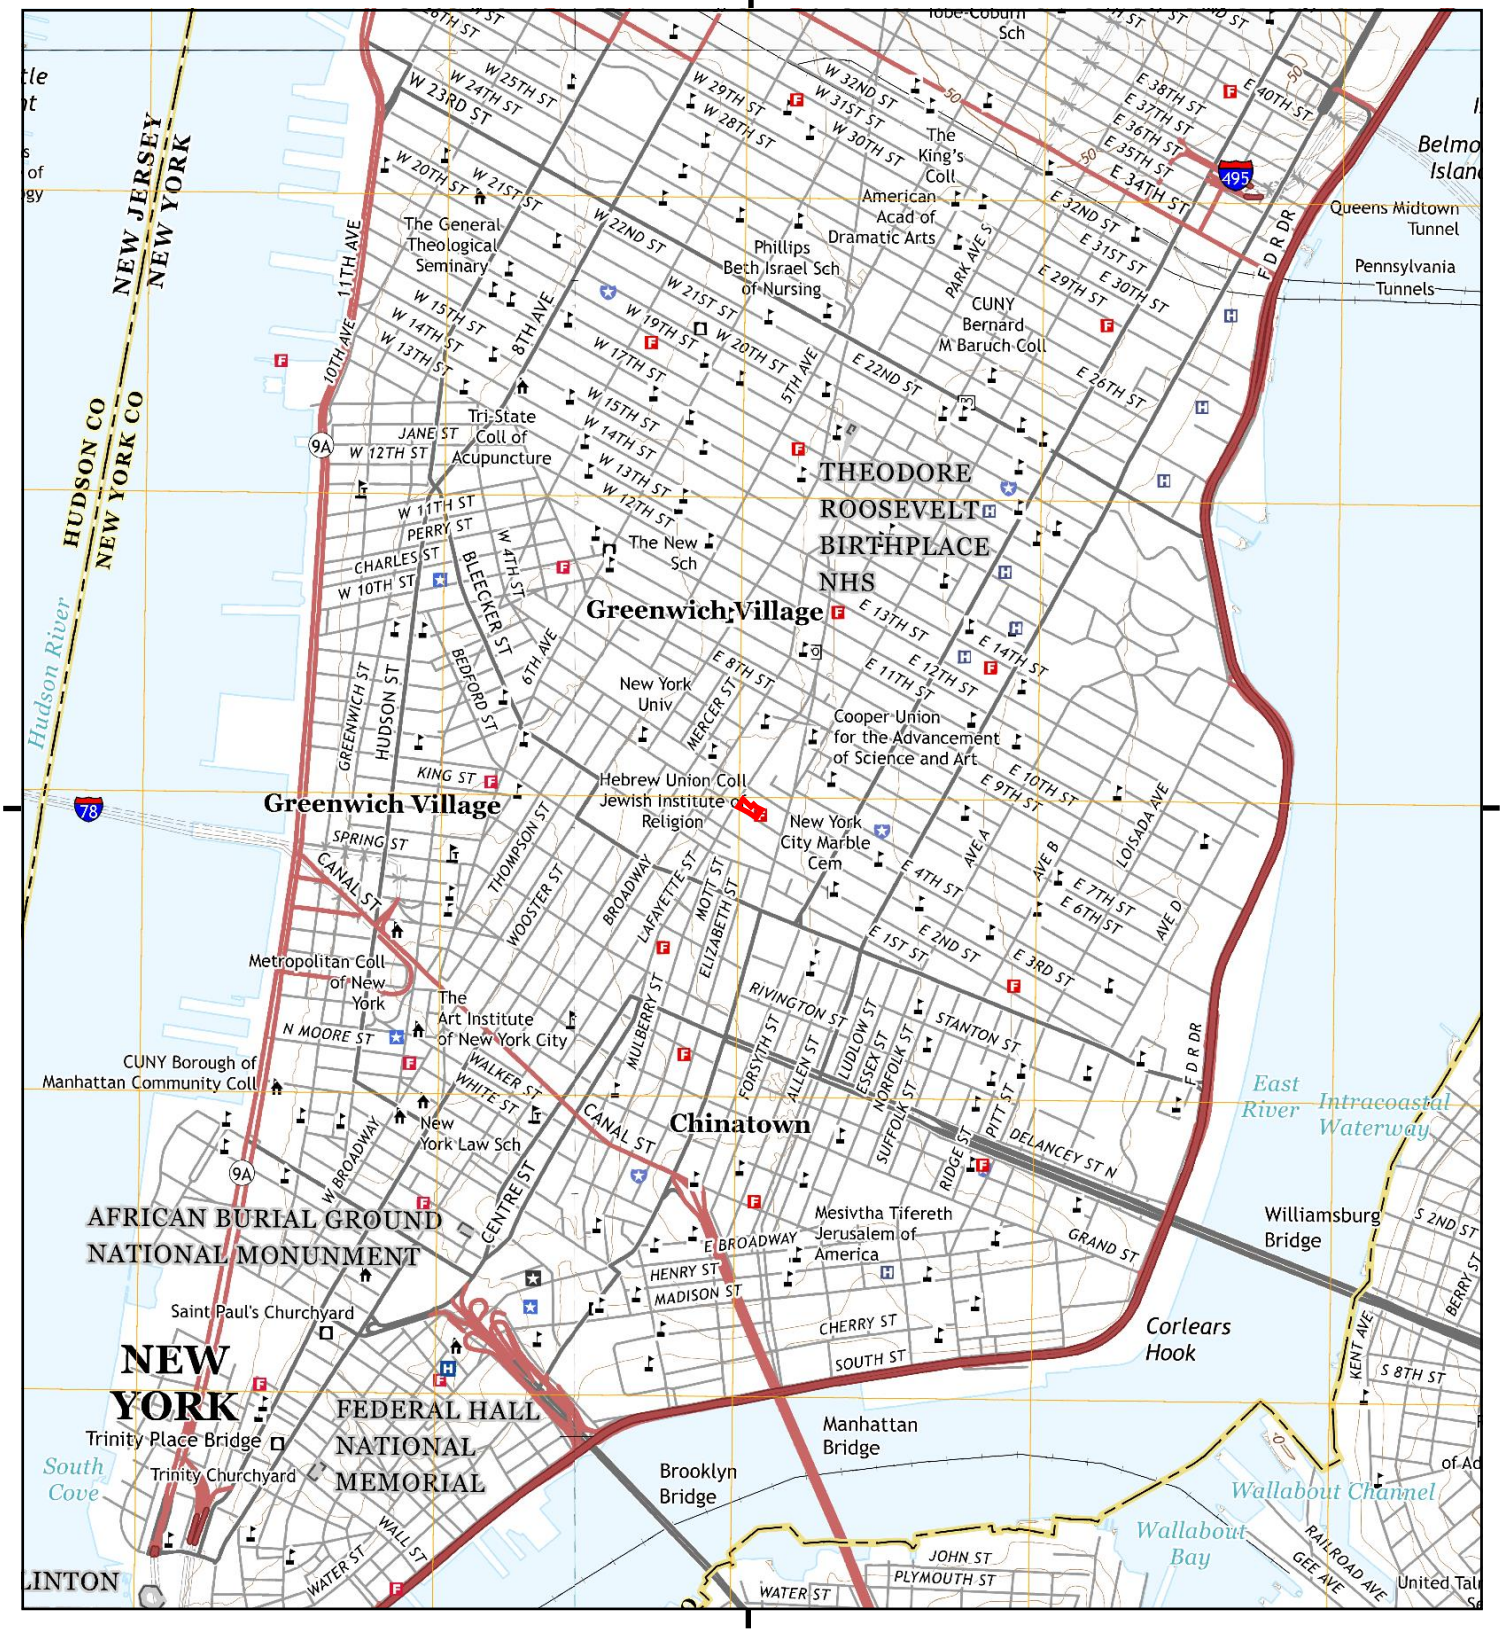

This report includes information from the following map sheet(s).

0 Miles 0.25 0.5 1 1.5

NW N NE
W E
SW S SE

TP, Brooklyn, 2016, 7.5-minute
NE, Central Park, 2016, 7.5-minute
SW, Jersey City, 2016, 7.5-minute
NW, Weehawken, 2016, 7.5-minute

SITE NAME: 375 Lafayette Street
ADDRESS: 375 Lafayette Street
New York, NY 10003
CLIENT: Langan

N

This report includes information from the following map sheet(s).

0 Miles 0.25 0.5 1 1.5

NW N NE
W E
SW S SE

TP, Brooklyn, 2013, 7.5-minute
NE, Central Park, 2013, 7.5-minute
SW, Jersey City, 2014, 7.5-minute
NW, Weehawken, 2014, 7.5-minute

SITE NAME: 375 Lafayette Street
ADDRESS: 375 Lafayette Street
New York, NY 10003
CLIENT: Langan

N

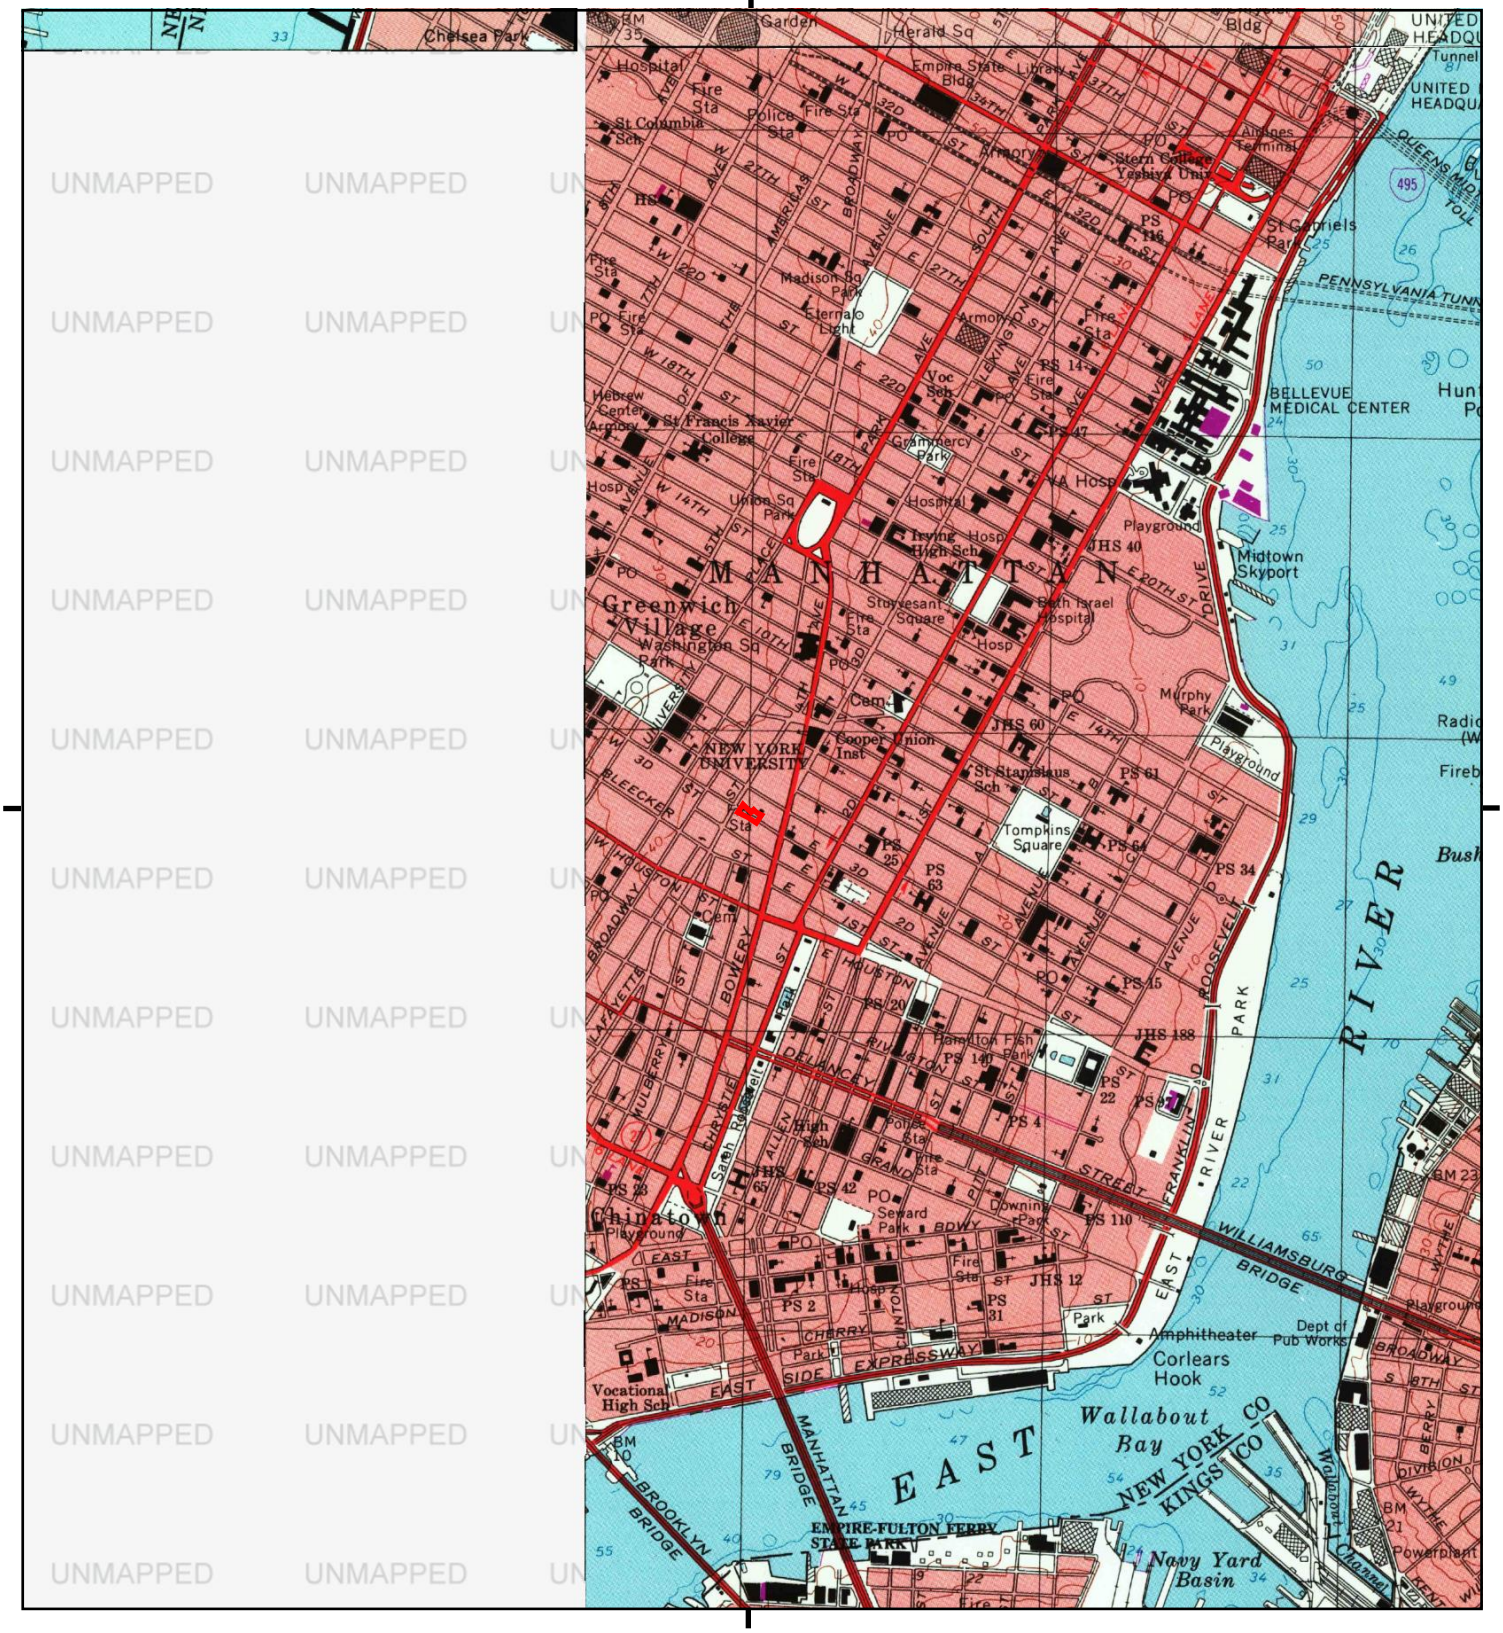

This report includes information from the following map sheet(s).

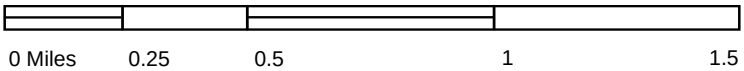

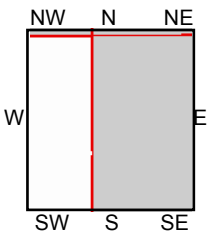

TP, Brooklyn, 1995, 7.5-minute
NE, Central Park, 1997, 7.5-minute
NW, Weehawken, 1995, 7.5-minute

SITE NAME: 375 Lafayette Street
ADDRESS: 375 Lafayette Street
New York, NY 10003
CLIENT: Langan

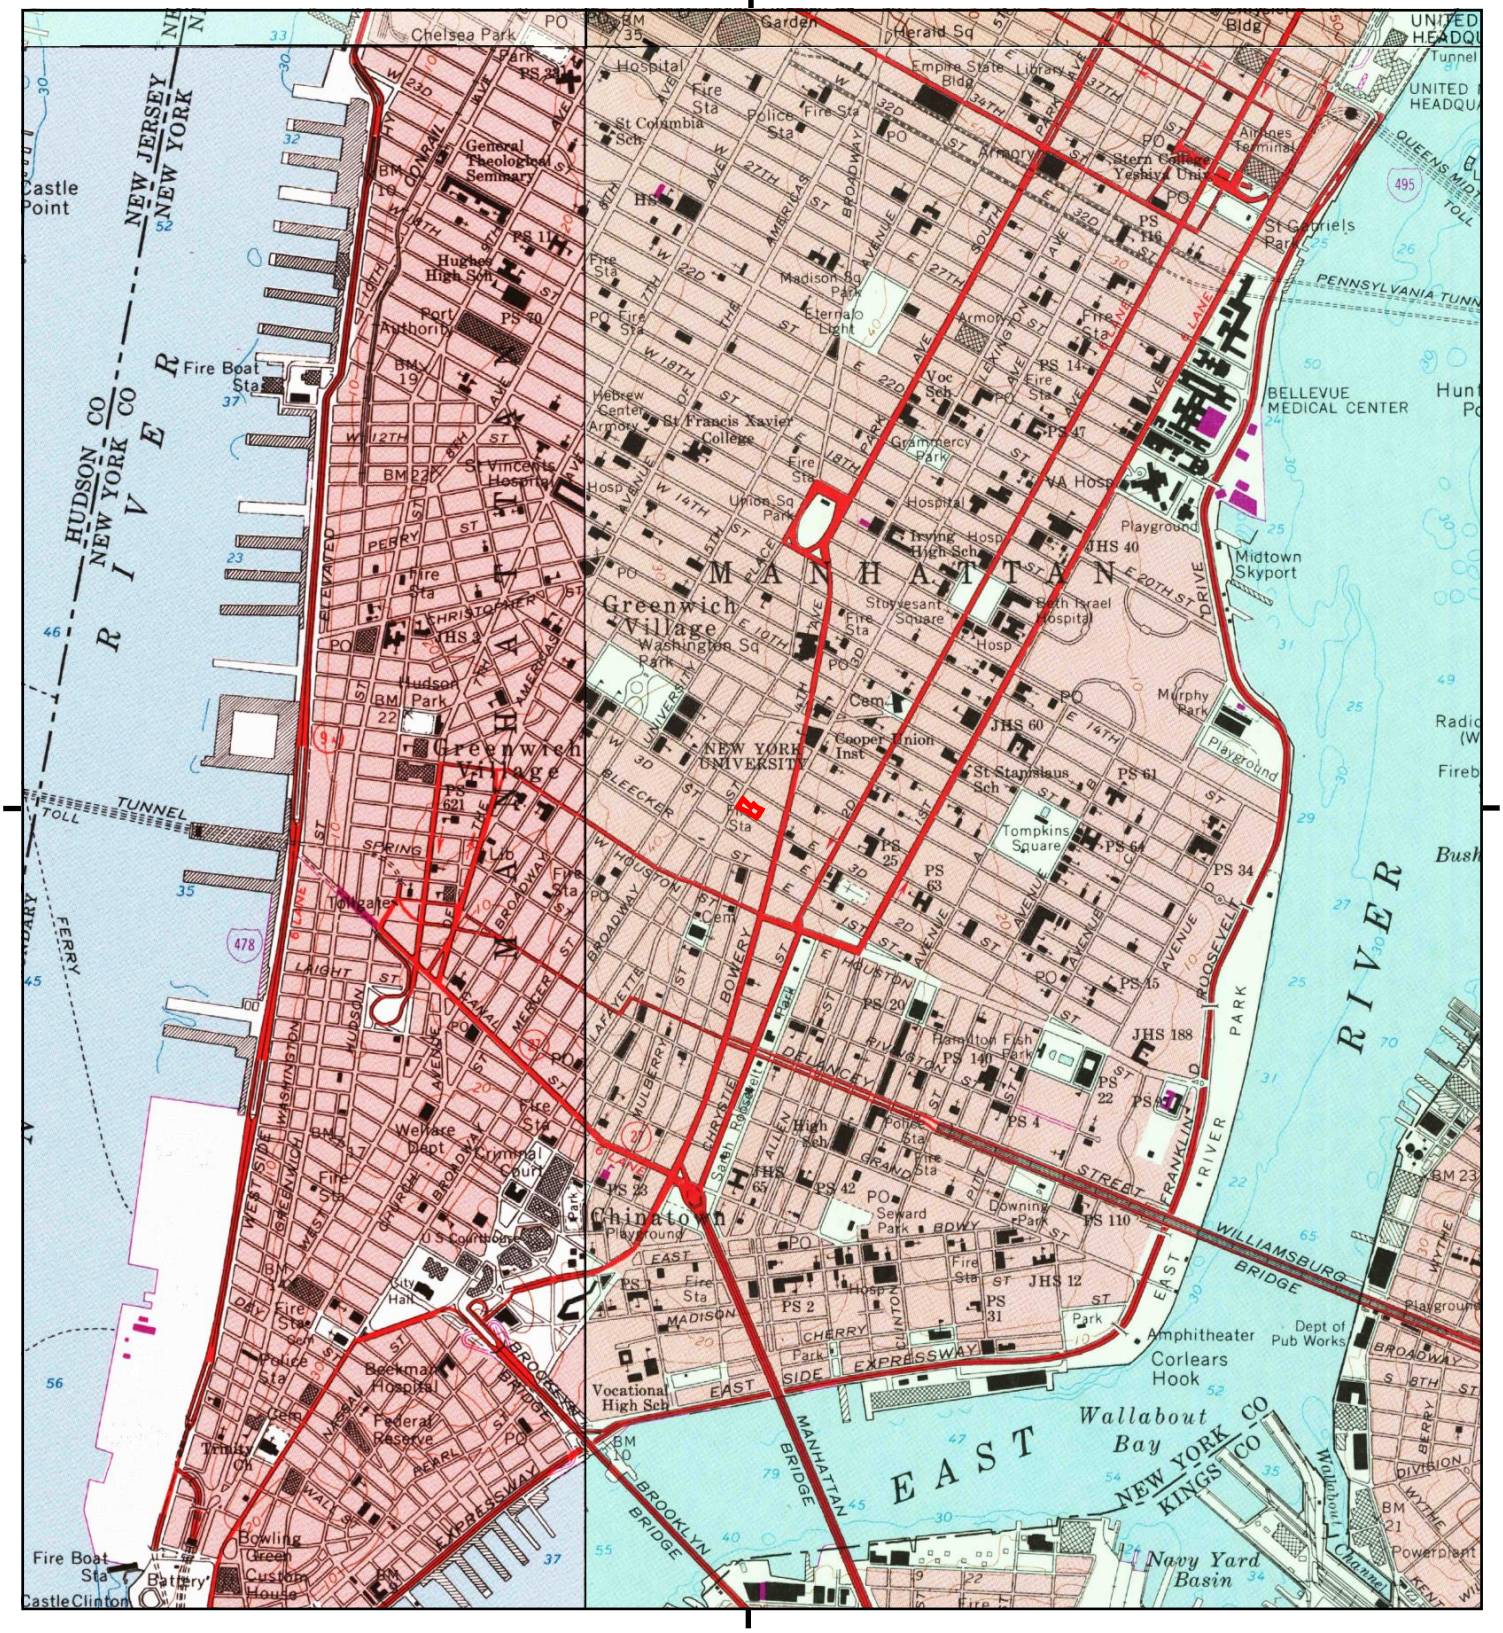

This report includes information from the following map sheet(s).

0 Miles 0.25 0.5 1 1.5

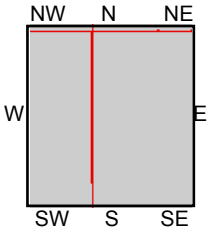

TP, Brooklyn, 1979, 7.5-minute
NE, Central Park, 1979, 7.5-minute
SW, Jersey City, 1981, 7.5-minute
NW, Weehawken, 1981, 7.5-minute

SITE NAME: 375 Lafayette Street
ADDRESS: 375 Lafayette Street
New York, NY 10003
CLIENT: Langan

N

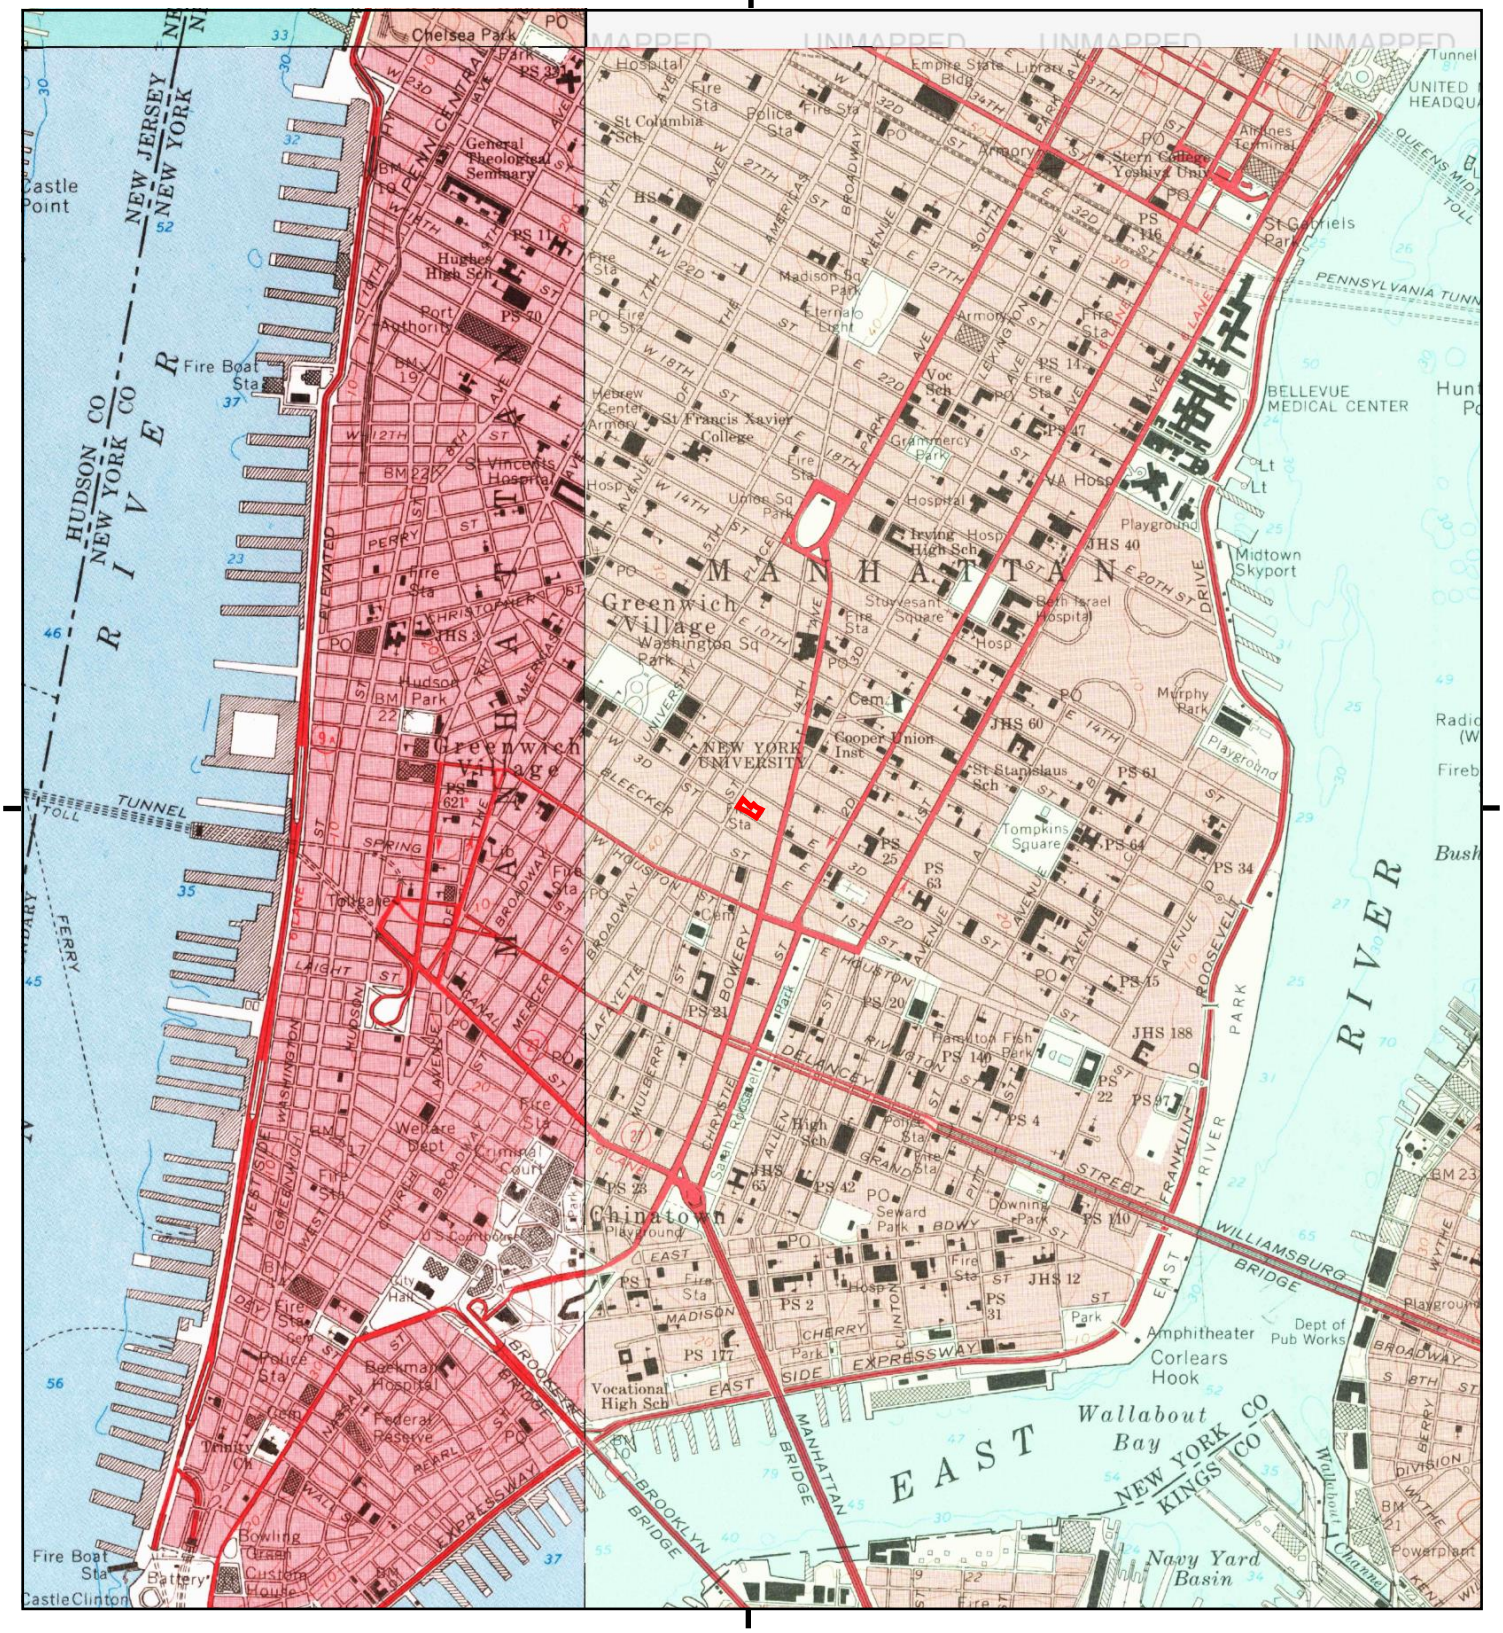

This report includes information from the following map sheet(s).

0 Miles 0.25 0.5 1 1.5

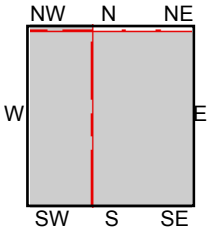

TP, Brooklyn, 1967, 7.5-minute
SW, Jersey City, 1967, 7.5-minute
NW, Weehawken, 1967, 7.5-minute

SITE NAME: 375 Lafayette Street
ADDRESS: 375 Lafayette Street
New York, NY 10003
CLIENT: Langan

N

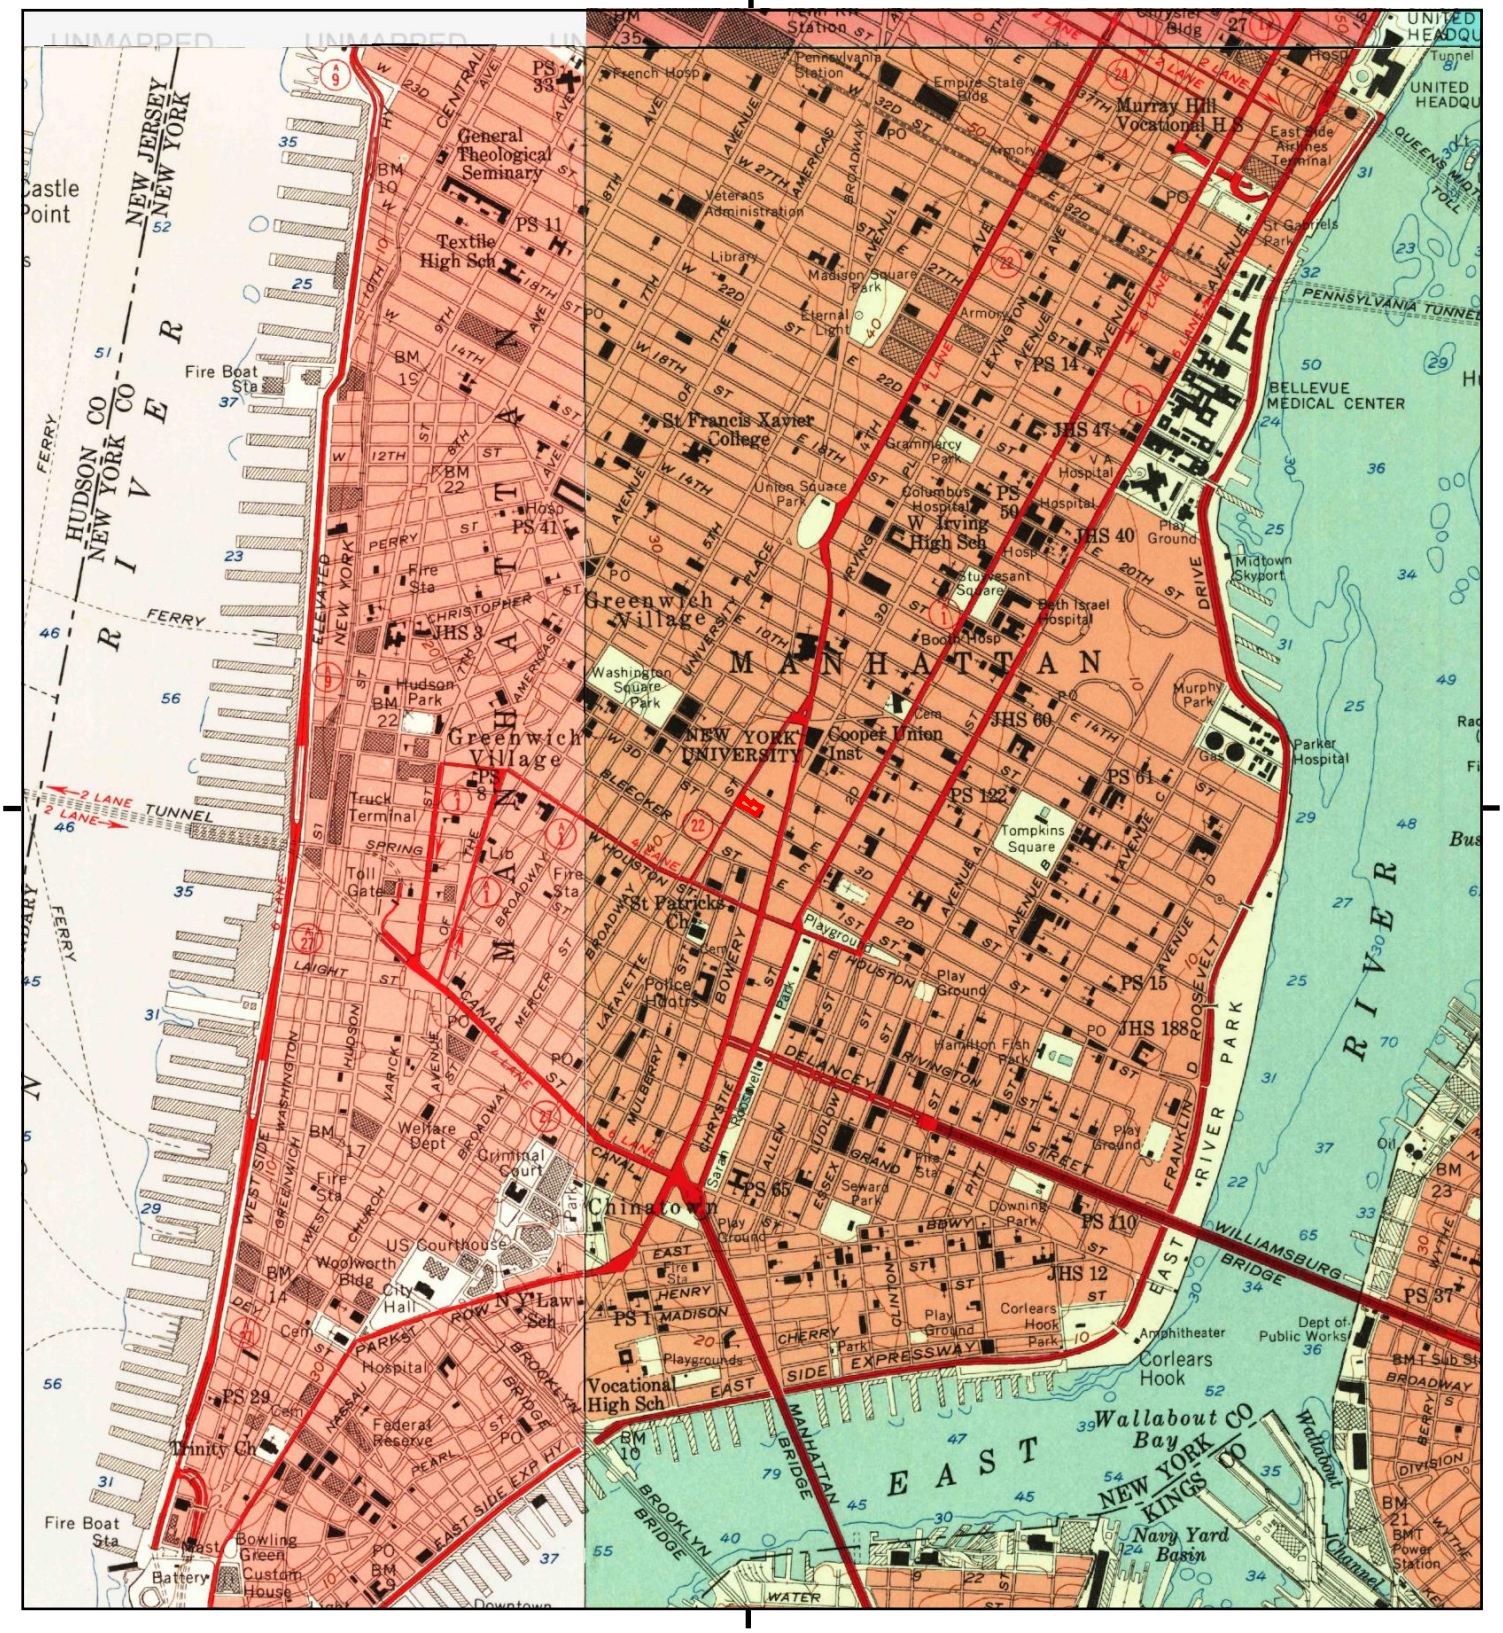

This report includes information from the following map sheet(s).

0 Miles 0.25 0.5 1 1.5

NW N NE
W E
SW S SE

TP, Brooklyn, 1956, 7.5-minute
NE, Central Park, 1956, 7.5-minute
SW, Jersey City, 1955, 7.5-minute

SITE NAME: 375 Lafayette Street
ADDRESS: 375 Lafayette Street
New York, NY 10003
CLIENT: Langan

N

Historical Topo Map

1947

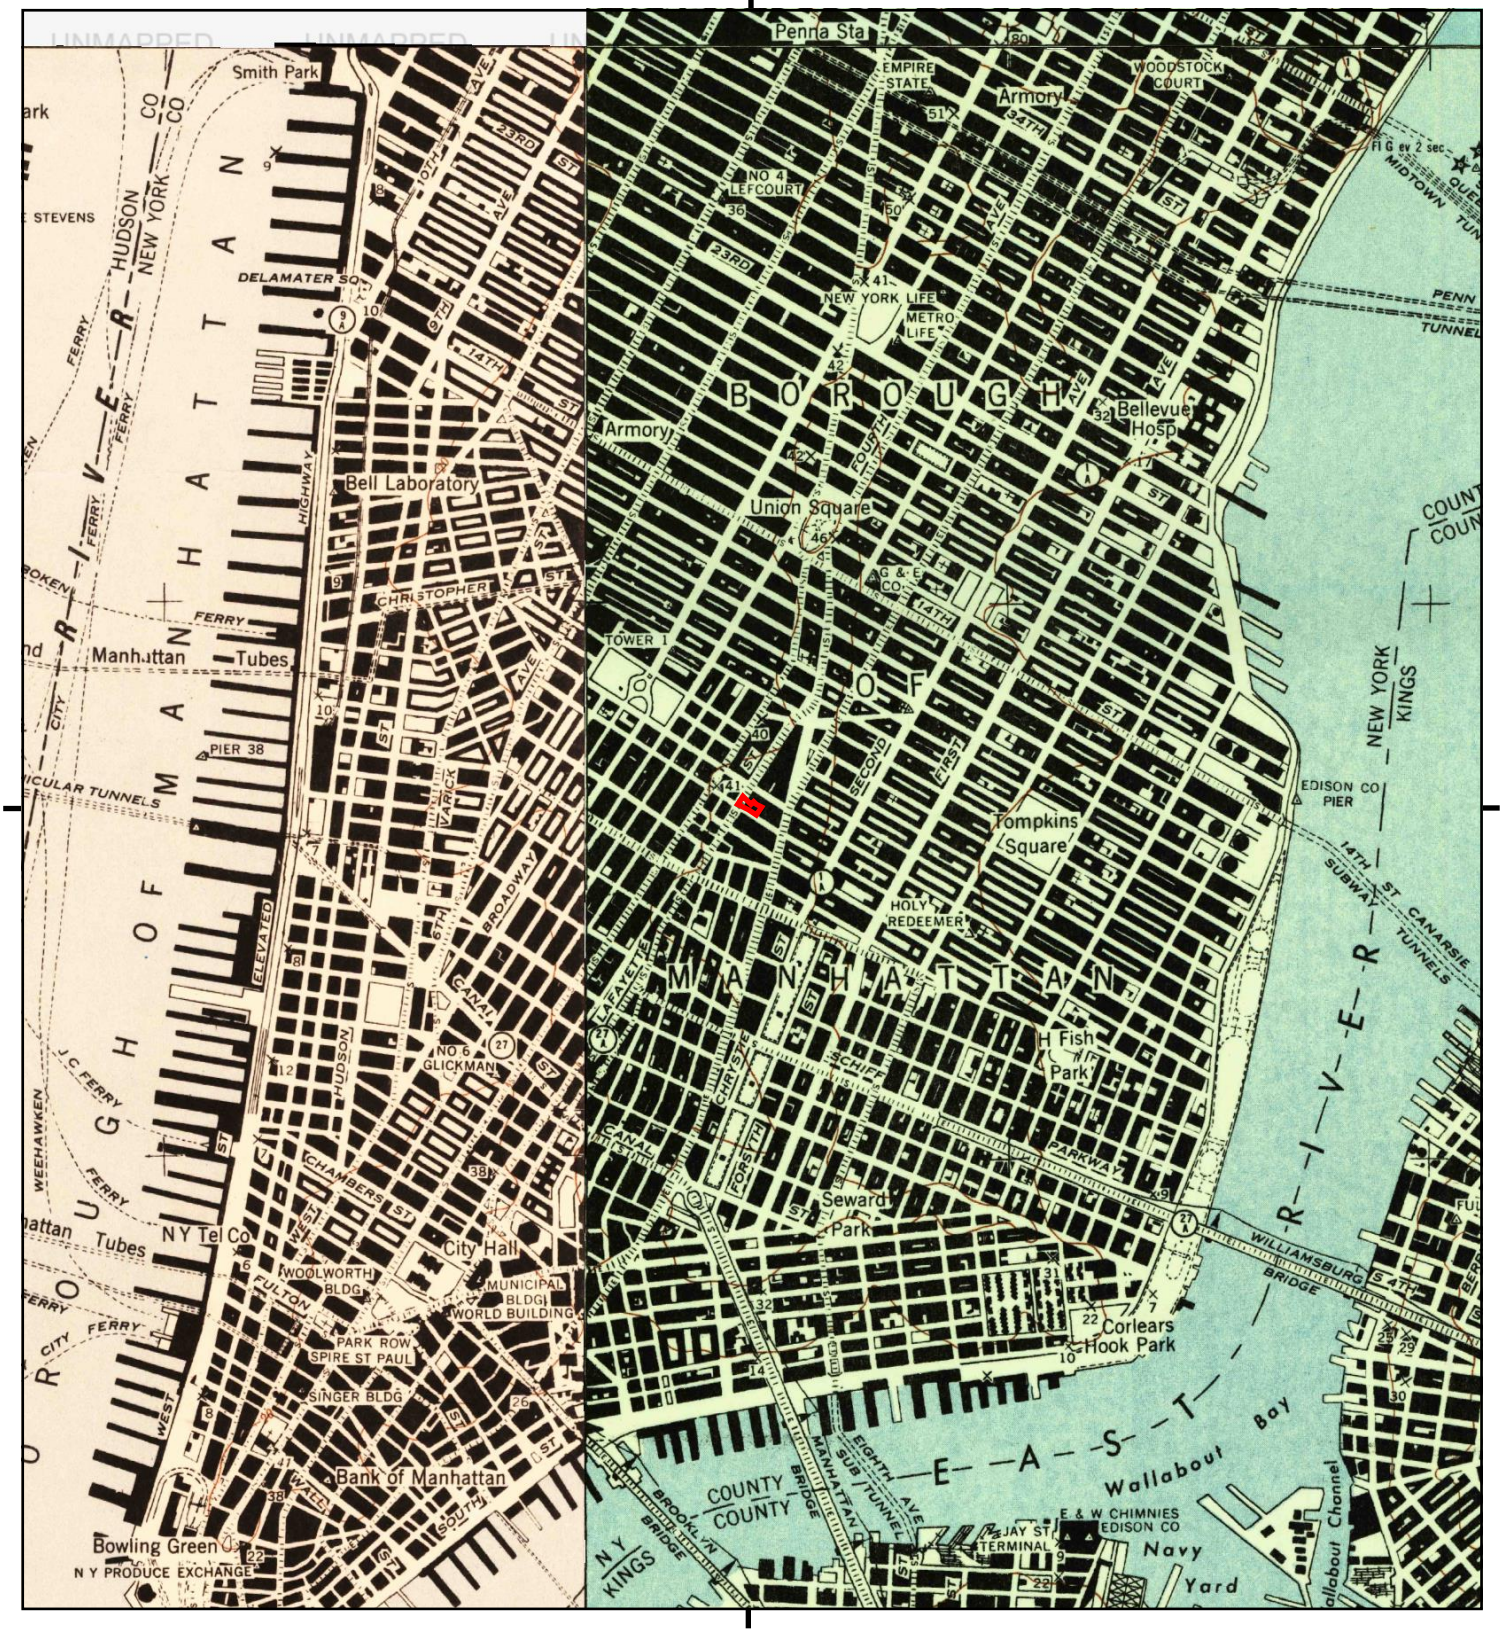

This report includes information from the following map sheet(s).

0 Miles 0.25 0.5 1 1.5

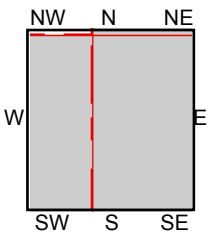

TP, Brooklyn, 1947, 7.5-minute
NE, Central Park, 1947, 7.5-minute
SW, Jersey City, 1947, 7.5-minute

SITE NAME: 375 Lafayette Street
ADDRESS: 375 Lafayette Street
New York, NY 10003
CLIENT: Langan

N

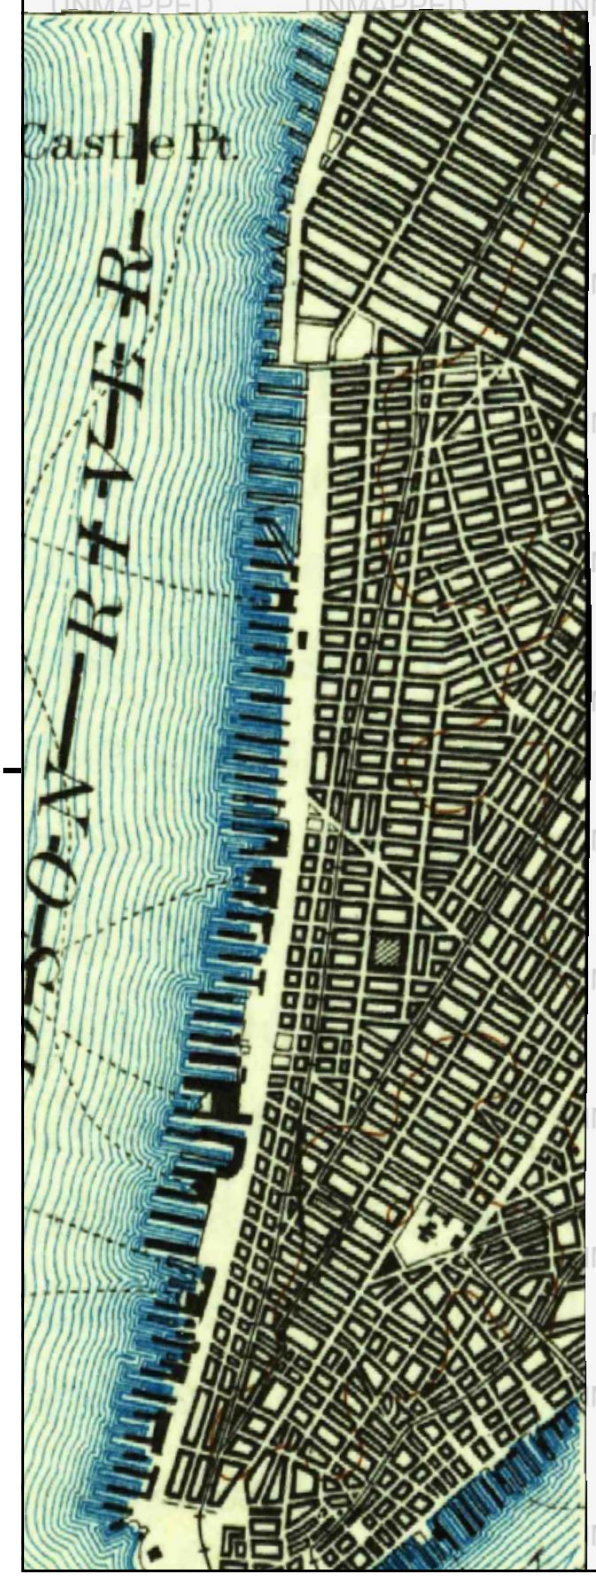

UNMAPPED

This report includes information from the following map sheet(s).

0 Miles 0.25 0.5 1 1.5

NW N NE
W E
SW S SE

SW, Staten Island, 1925, 15-minute

SITE NAME: 375 Lafayette Street
ADDRESS: 375 Lafayette Street
New York, NY 10003
CLIENT: Langan

N

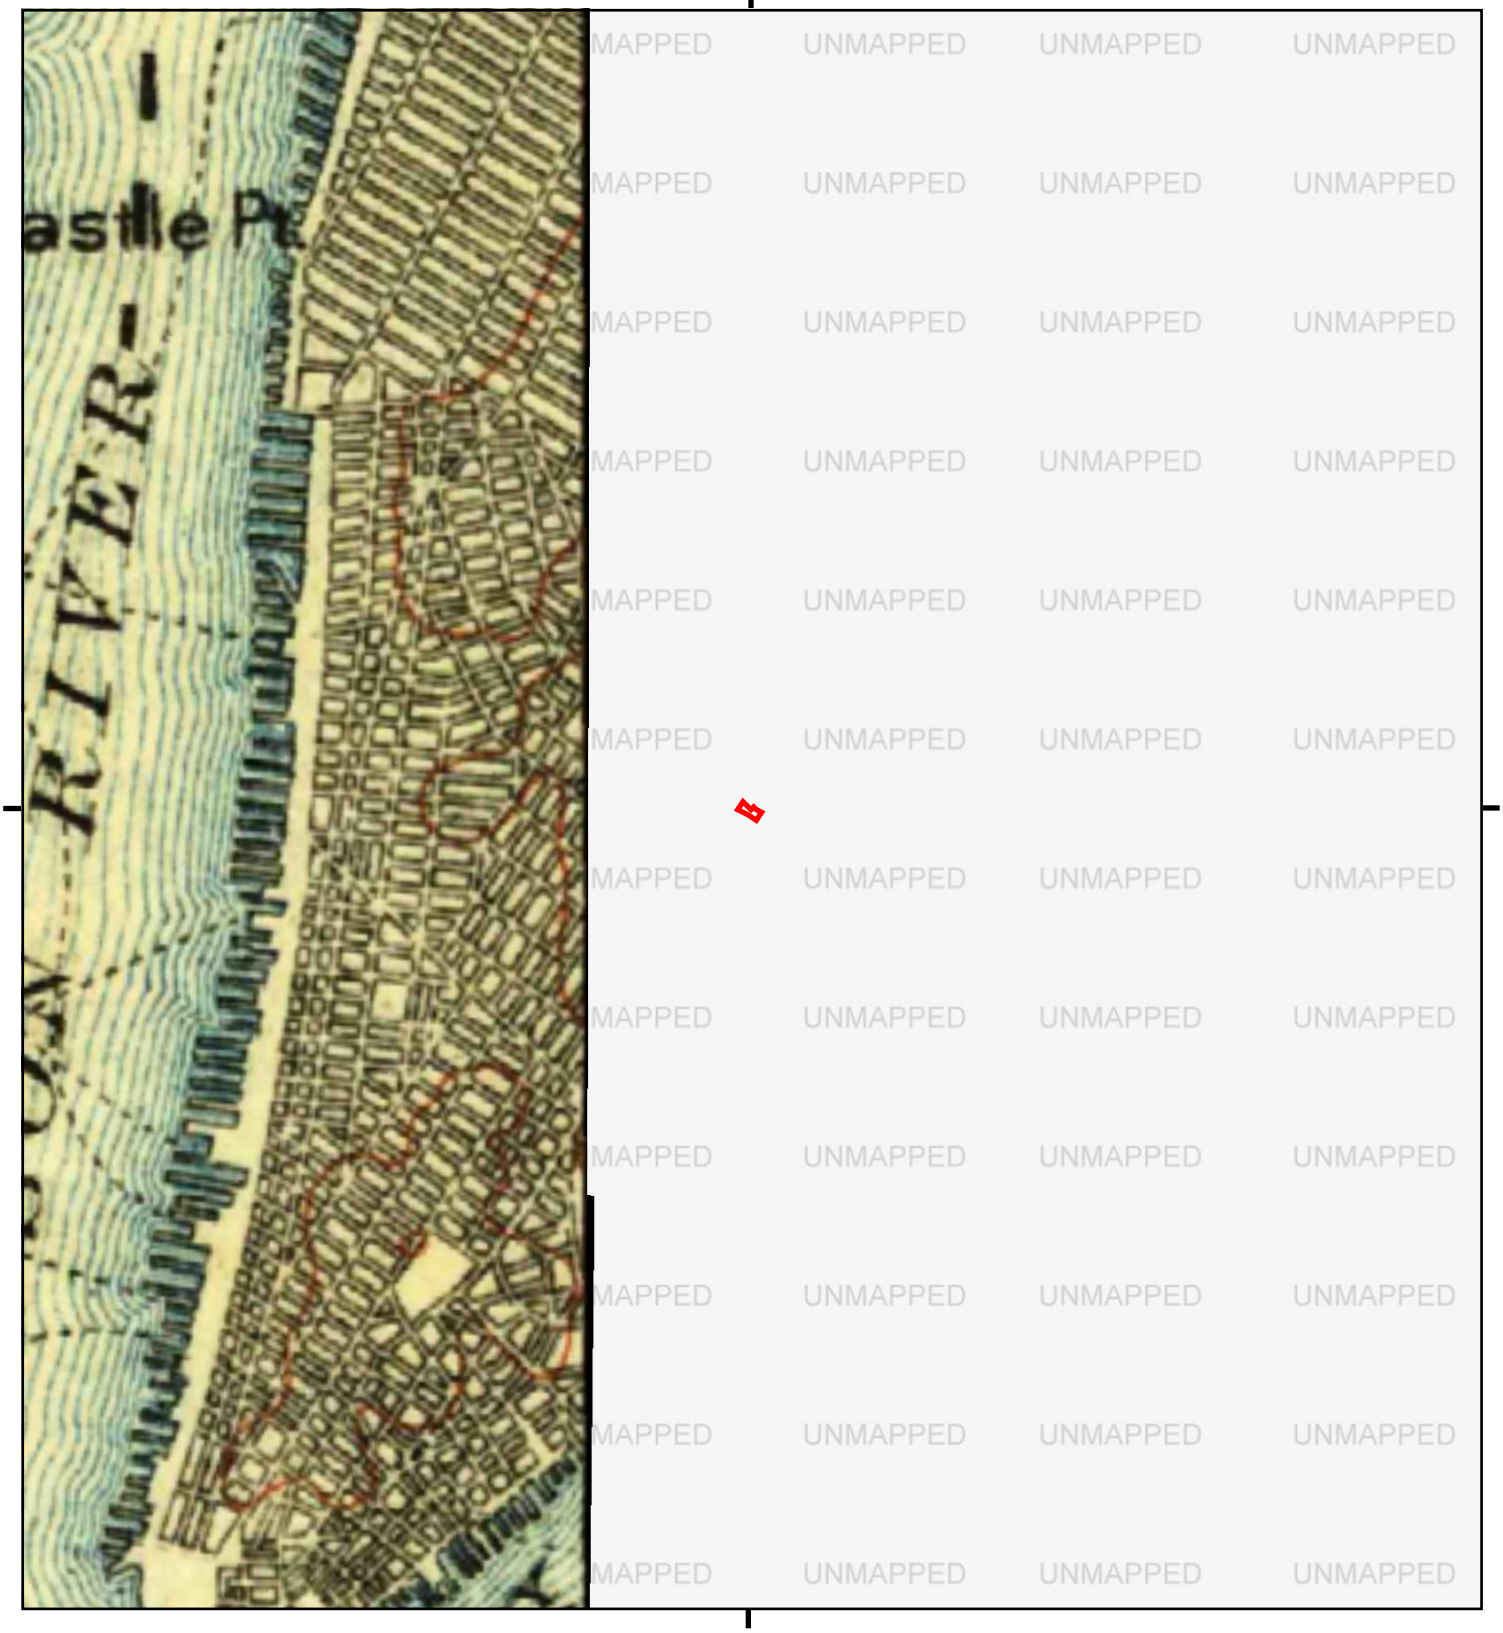

This report includes information from the following map sheet(s).

0 Miles 0.25 0.5 1 1.5

NW N NE
W E
SW S SE

W, Passaic, 1905, 30-minute

SITE NAME: 375 Lafayette Street
ADDRESS: 375 Lafayette Street
New York, NY 10003
CLIENT: Langan

N

This report includes information from the following map sheet(s).

0 Miles 0.25 0.5 1 1.5

NW N NE
W E
SW S SE

TP, Brooklyn, 1900, 15-minute
NE, Harlem, 1900, 15-minute
SW, Staten Island, 1900, 15-minute
NW, Paterson, 1900, 15-minute

SITE NAME: 375 Lafayette Street
ADDRESS: 375 Lafayette Street
New York, NY 10003
CLIENT: Langan

N

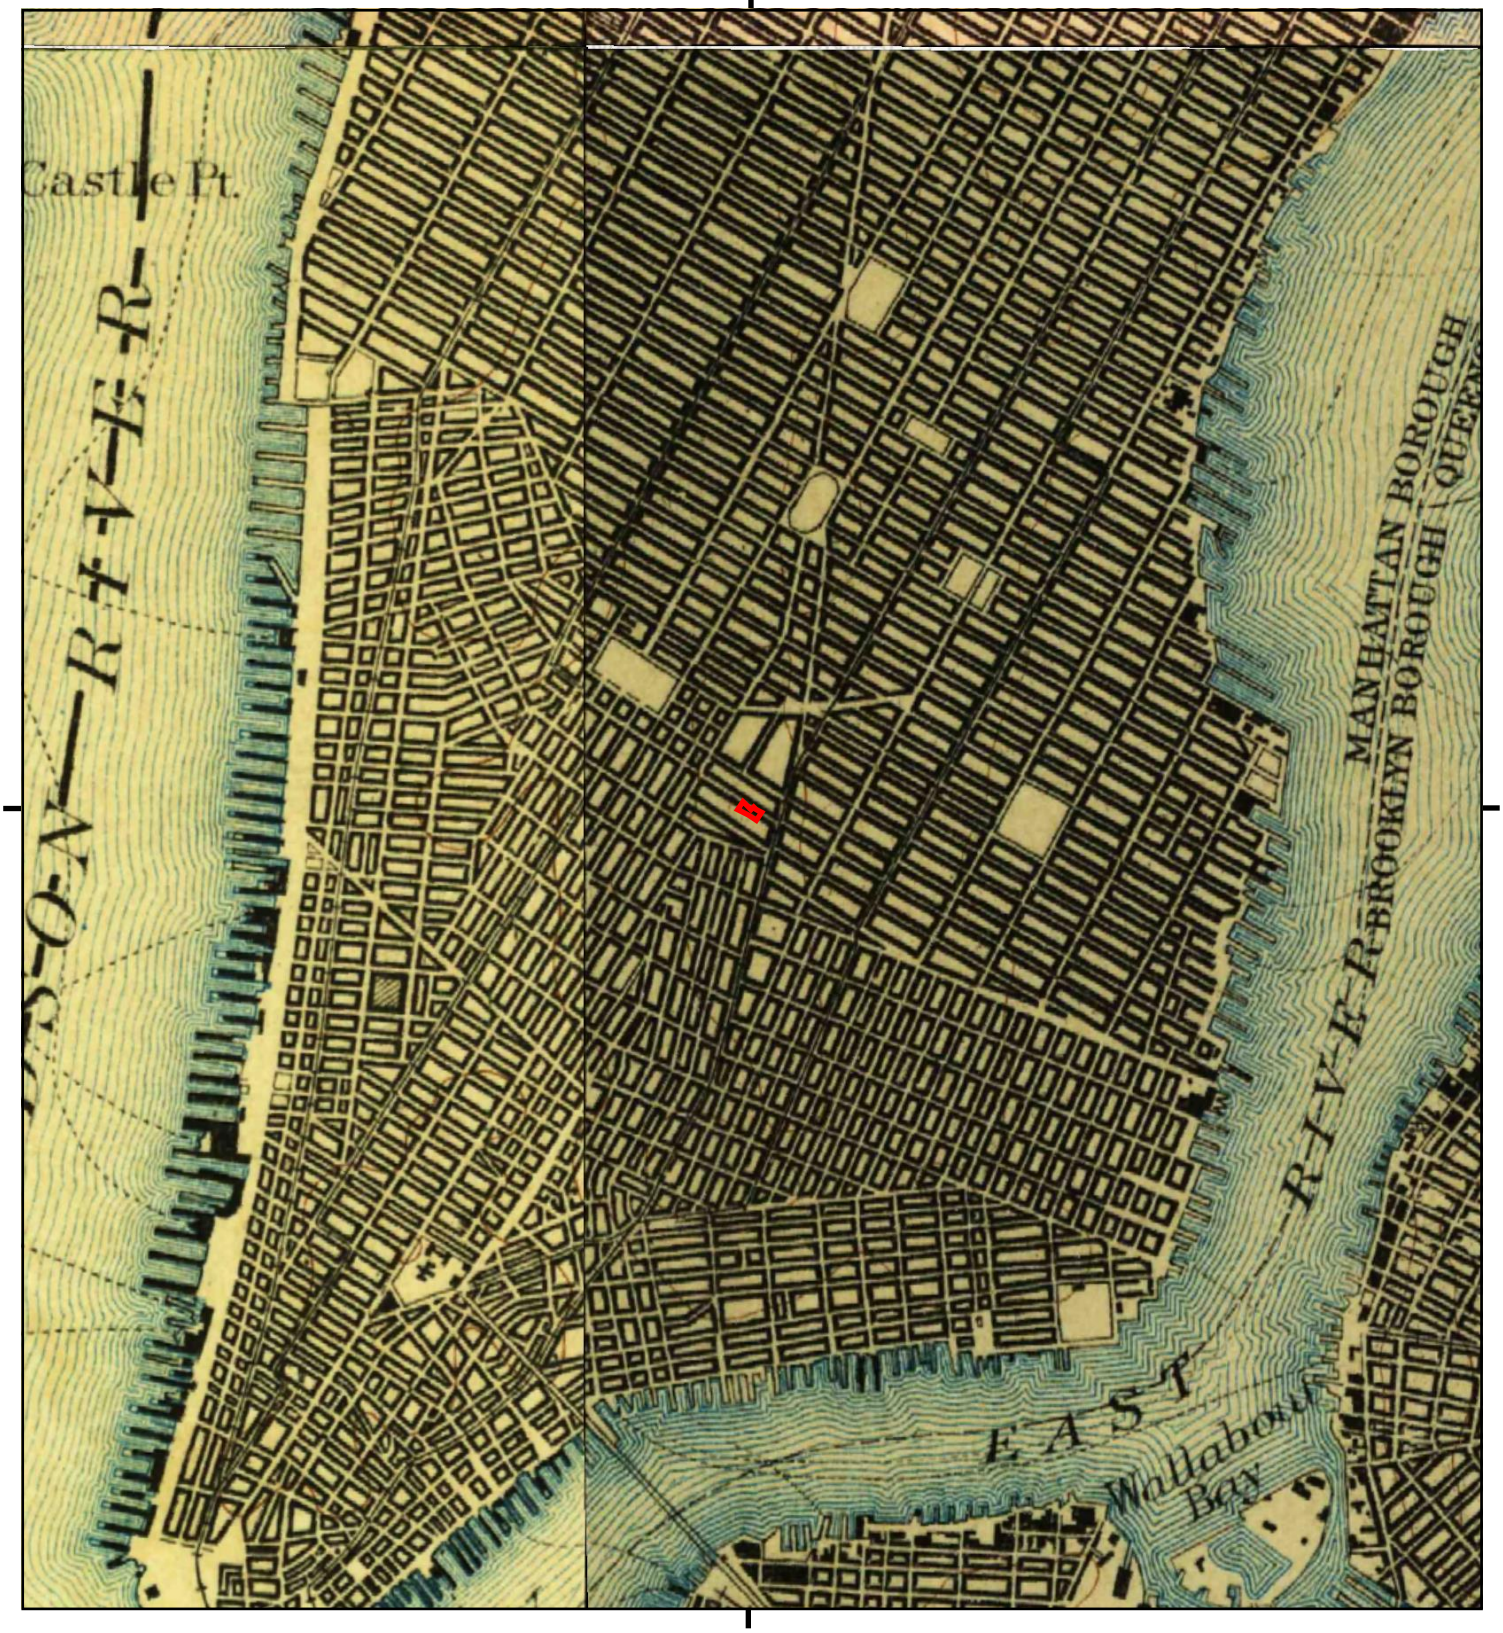

This report includes information from the following map sheet(s).

0 Miles 0.25 0.5 1 1.5

NW N NE
W E
SW S SE

TP, Brooklyn, 1898, 15-minute
NE, Harlem, 1898, 15-minute
SW, Staten Island, 1898, 15-minute
NW, Paterson, 1898, 15-minute

SITE NAME: 375 Lafayette Street
ADDRESS: 375 Lafayette Street
New York, NY 10003
CLIENT: Langan

N

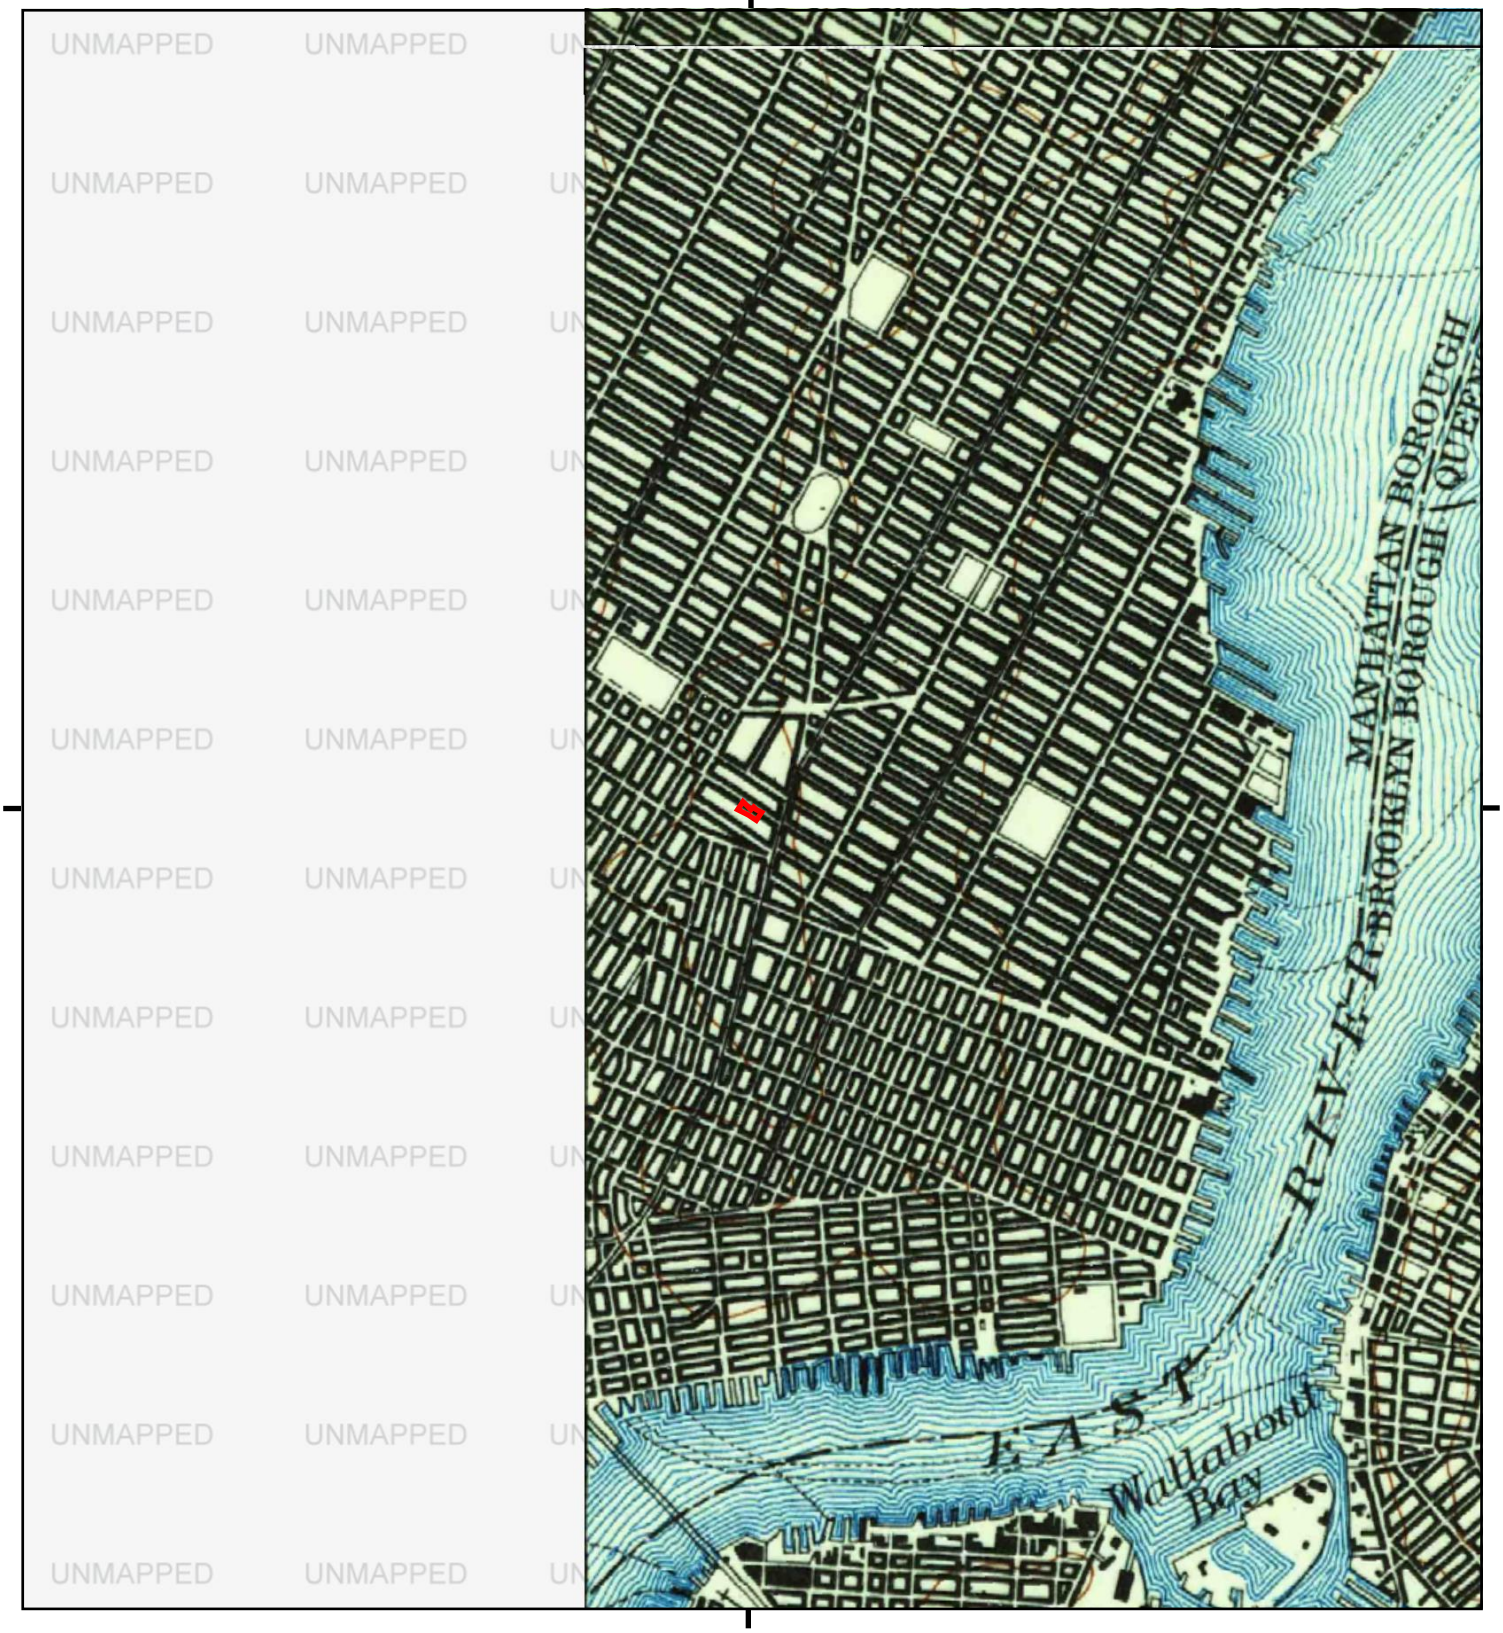

This report includes information from the following map sheet(s).

0 Miles 0.25 0.5 1 1.5

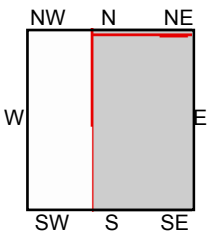

TP, Brooklyn, 1897, 15-minute
NE, Harlem, 1897, 15-minute

SITE NAME: 375 Lafayette Street
ADDRESS: 375 Lafayette Street
New York, NY 10003
CLIENT: Langan

N

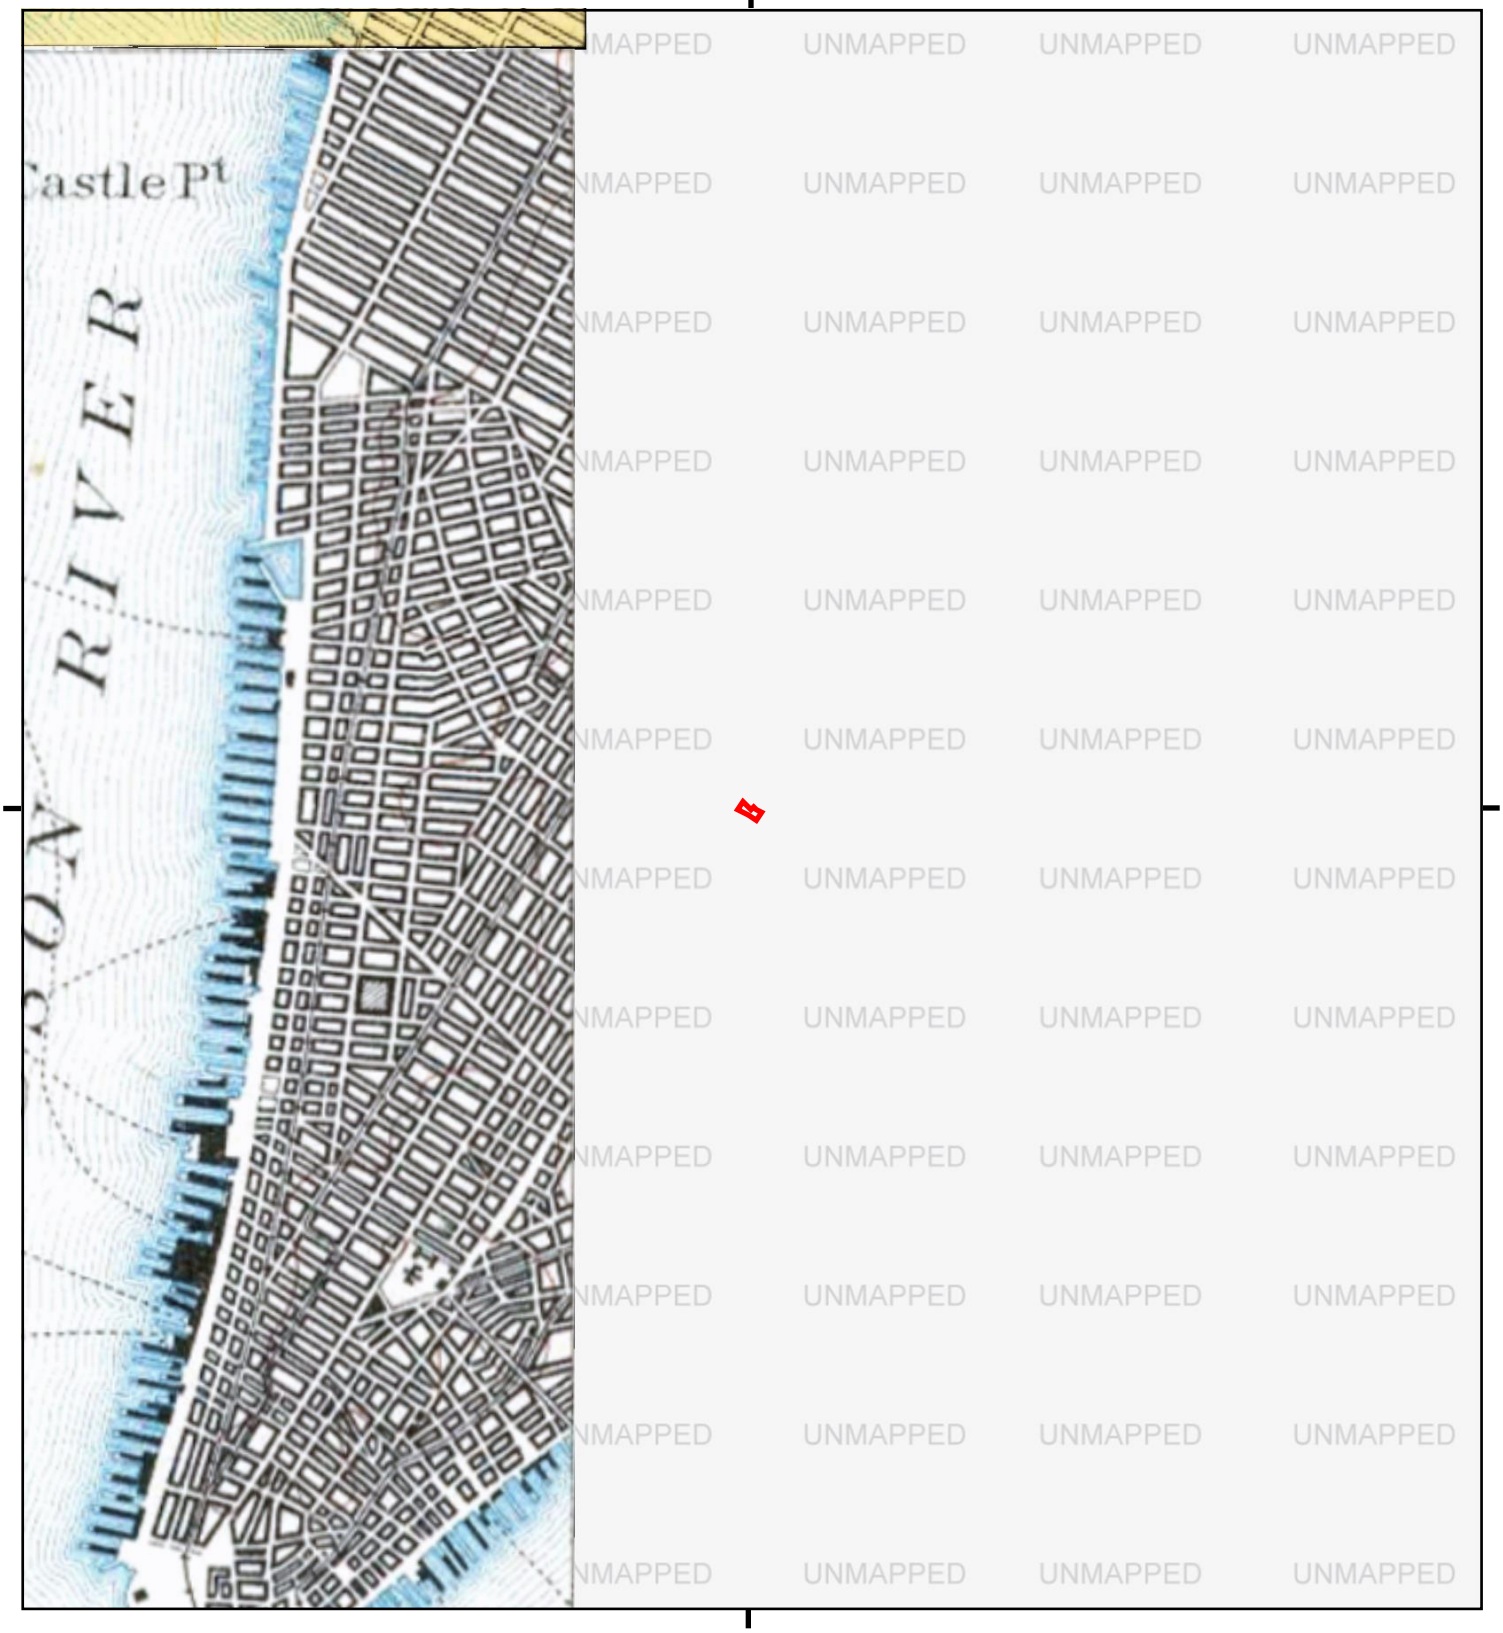

This report includes information from the following map sheet(s).

0 Miles 0.25 0.5 1 1.5

NW N NE
W E
SW S SE

SW, STATEN ISLAND, 1891, 15-minute
NW, Paterson, 1888, 15-minute

SITE NAME: 375 Lafayette Street
ADDRESS: 375 Lafayette Street
New York, NY 10003
CLIENT: Langan

N

375 Lafayette Street
375 Lafayette Street
New York, NY 10003

Inquiry Number: 7972161.5
April 29, 2025

The EDR-City Directory Abstract

Environmental Data Resources Inc

6 Armstrong Road
Shelton, CT 06484
800.352.0050
www.edrnet.com

TABLE OF CONTENTS

SECTION

Executive Summary

Findings

City Directory Images

Thank you for your business.
Please contact EDR at 1-800-352-0050
with any questions or comments.

Disclaimer - Copyright and Trademark Notice

This Report contains certain information obtained from a variety of public and other sources reasonably available to Environmental Data Resources, LLC. It cannot be concluded from this Report that coverage information for the target and surrounding properties does not exist from other sources. This Report is provided on an "AS IS", "AS AVAILABLE" basis. **NO WARRANTY EXPRESS OR IMPLIED IS MADE WHATSOEVER IN CONNECTION WITH THIS REPORT. ENVIRONMENTAL DATA RESOURCES, LLC AND ITS SUBSIDIARIES, AFFILIATES AND THIRD PARTY SUPPLIERS DISCLAIM ALL WARRANTIES, OF ANY KIND OR NATURE, EXPRESS OR IMPLIED, ARISING OUT OF OR RELATED TO THIS REPORT OR ANY OF THE DATA AND INFORMATION PROVIDED IN THIS REPORT, INCLUDING WITHOUT LIMITATION, ANY WARRANTIES REGARDING ACCURACY, QUALITY, CORRECTNESS, COMPLETENESS, COMPREHENSIVENESS, SUITABILITY, MERCHANTABILITY, FITNESS FOR A PARTICULAR PURPOSE, TITLE, NON-INFRINGEMENT, MISAPPROPRIATION, OR OTHERWISE. ALL RISK IS ASSUMED BY THE USER. IN NO EVENT SHALL ENVIRONMENTAL DATA RESOURCES, LLC OR ITS SUBSIDIARIES, AFFILIATES OR THIRD PARTY SUPPLIERS BE LIABLE TO ANYONE FOR ANY DIRECT, INCIDENTAL, INDIRECT, SPECIAL, CONSEQUENTIAL OR OTHER DAMAGES OF ANY TYPE OR KIND (INCLUDING BUT NOT LIMITED TO LOSS OF PROFITS, LOSS OF USE, OR LOSS OF DATA), ARISING OUT OF OR IN ANY WAY CONNECTED WITH THIS REPORT OR ANY OF THE DATA AND INFORMATION PROVIDED IN THIS REPORT.** Any analyses, estimates, ratings, environmental risk levels, or risk codes provided in this Report are provided for illustrative purposes only, and are not intended to provide, nor should they be interpreted as providing any facts regarding, or prediction or forecast of, any environmental risk for any property. Only an assessment performed by a qualified environmental professional can provide findings, opinions or conclusions regarding the environmental risk or conditions in, on or at any property.

Copyright 2023 by Environmental Data Resources, LLC. All rights reserved. Reproduction in any media or format, in whole or in part, of any report or map of Environmental Data Resources, LLC, or its affiliates, is prohibited without prior written permission.

EDR and its logos (including Sanborn and Sanborn Map) are trademarks of Environmental Data Resources, LLC or its affiliates. All other trademarks used herein are the property of their respective owners.

EXECUTIVE SUMMARY

DESCRIPTION

Environmental Data Resources, Inc.'s (EDR) City Directory Abstract is a screening tool designed to assist environmental professionals in evaluating potential liability on a target property resulting from past activities. EDR's City Directory Abstract includes a search and abstract of available city directory data. For each address, the directory lists the name of the corresponding occupant at approximately five year intervals.

Business directories including city, cross reference and telephone directories were reviewed, if available, at approximately five year intervals for the years spanning 1920 through current. This report compiles information gathered in this review by geocoding the latitude and longitude of properties identified and gathering information about properties within 422 feet of the target property.

Summary information obtained is provided in the text of this report.

RECORD SOURCES

The EDR City Directory Report accesses a variety of business directory sources, including Haines, InfoUSA, Polk, Cole, Bresser, and Stewart. Listings marked as EDR Digital Archive access Cole and InfoUSA records. The various directory sources enhance and complement each other to provide a more thorough and accurate report.

EDR is licensed to reproduce certain City Directory works by the copyright holders of those works. The purchaser of this EDR City Directory Report may include it in report(s) delivered to a customer.

RESEARCH SUMMARY

The following research sources were consulted in the preparation of this report. An "X" indicates where information was identified in the source and provided in this report.

Year	Source	TP	Adjoining	Text Abstract	Source Image
2020	EDR Digital Archive	X	X	X	-
2017	Cole Information	X	X	X	-
2014	Cole Information	X	X	X	-
2010	Cole Information	X	X	X	-
2006	Hill-Donnelly Information Services	X	X	X	-
2005	Cole Information	X	X	X	-
2000	Cole Information	X	X	X	-
1998	NYNEX Telephone	-	X	X	-
1996	NYNEX Telephone	-	-	-	-
1995	Cole Information	X	X	X	-
1993	NYNEX Telephone	-	X	X	-
1992	Cole Information	-	X	X	-
	Cole Information	X	X	X	-
1988	NYNEX Telephone	-	X	X	-
1983	New York Telephone	-	X	X	-
1978	New York Telephone	-	X	X	-

EXECUTIVE SUMMARY

Year	Source	TP	Adjoining	Text Abstract	Source Image
1978	New York Telephone	X	X	X	-
1973	New York Telephone	-	X	X	-
	New York Telephone	X	X	X	-
1968	New York Telephone	-	X	X	-
	New York Telephone	X	X	X	-
1963	New York Telephone	-	X	X	-
	New York Telephone	X	X	X	-
1958	New York Telephone	-	X	X	-
	New York Telephone	X	X	X	-
1956	New York Telephone	-	X	X	-
	New York Telephone	X	X	X	-
1950	New York Telephone	-	X	X	-
	New York Telephone	X	X	X	-
1947	New York Telephone	-	X	X	-
	New York Telephone	X	X	X	-
1942	New York Telephone	-	X	X	-
	New York Telephone	X	X	X	-
1938	New York Telephone	X	X	X	-
1934	R. L. Polk & Co.	-	X	X	-
	R. L. Polk & Co.	X	X	X	-
1931	Manhattan and Bronx Directory Publishing Company Residential Directory	-	X	X	-
1927	New York Telephone	-	X	X	-
	New York Telephone	X	X	X	-
1923	R. L. Polk & Co.	-	X	X	-
	R. L. Polk & Co.	X	X	X	-
1920	R. L. Polk & Co.	X	X	X	-

EXECUTIVE SUMMARY

SELECTED ADDRESSES

The following addresses were selected by the client, for EDR to research. An "X" indicates where information was identified.

Address	*Type*	*Findings*
381 Lafayette Street	Client Entered	
29 Great Jones STreet	Client Entered	
363 Lafayette Street	Client Entered	
40 Great Jones Street	Client Entered	
383 Lafayette STreet	Client Entered	
22 East 4th Street	Client Entered	
376 Lafayette Street	Client Entered	
375 Lafayette Street	Client Entered	
30 Great Jones Street	Client Entered	

FINDINGS

TARGET PROPERTY INFORMATION

ADDRESS

375 Lafayette Street
New York, NY 10003

FINDINGS DETAIL

Target Property research detail.

GREAT JONES

30 GREAT JONES

Year	*Uses*	*Source*
1978	MEYER DAVID	New York Telephone
	MOHR PAUL	New York Telephone
	RALPH STEVE	New York Telephone
	WENK J	New York Telephone
1973	BERNHARDT ZINE PAPR CO INC	New York Telephone
1968	ART CORRUGATED CO	New York Telephone
	BERNHARDT ZIDN PAPR CO INC	New York Telephone
	ZINN BERNCARDT PAPR CO INC	New York Telephone
1963	AINSLEY HAT CO INC	New York Telephone
	ART CORRUGATED CO	New York Telephone
	BERNHARDT ZINN PAPR CO INC	New York Telephone
	MILLER HAT CO	New York Telephone
	SALCO BEDSPREADS INC	New York Telephone
	ZINN BERNHARDT PAPR CO INC	New York Telephone
1958	AINSLEY HAT CO INC	New York Telephone
	AT COMGATED CO	New York Telephone
	BERNHARDT L ZLNN PAPR CO INC	New York Telephone
	CRESCENT LEATHER PARING & EMBOSSING CO INC	New York Telephone
	LOYAL UNIFORM CORP	New York Telephone
	MILLER HAT CO	New York Telephone
	MILLER LOUIS & MAX CORP	New York Telephone
	SALCO BEDSPREADS INC	New York Telephone

FINDINGS

Year	Uses	Source
1958	ZINN BERNHARDT PAPR CO INC	New York Telephone
1956	AINSLEY HAT CO INC	New York Telephone
	ART CORRUGATED CO	New York Telephone
	BERNHARDT ZINN PAPR CO INC	New York Telephone
	CARLJANA FASHIONS INC	New York Telephone
	CRESCENT LEATHER PARING & EMBOSSING CO INC	New York Telephone
	MILLER HAT CO	New York Telephone
	ZINN BERNHARDT PAPR CO INC	New York Telephone
1950	AINSLEY HAT CO INC	New York Telephone
	ARNO GARMENT CO	New York Telephone
	BERNHARDT ZINN PAPR CO INC	New York Telephone
	CARLIANA FASHIONS INC	New York Telephone
	CAROL PK FASHIONS INC	New York Telephone
	GRAMERCY PAPR CO	New York Telephone
	GREAT JONES PANTS CO	New York Telephone
	LOYAL UNIFORM CORP	New York Telephone
	MILLER HAT CO	New York Telephone
	R & R GARMENT CO	New York Telephone
1947	AINSLEY HAT CO INC	New York Telephone
	ARNO GARMENT CO	New York Telephone
	ARNO MODES INC	New York Telephone
	ART CORRUGATED CO	New York Telephone
	BERNHARDT ZINN PAPR CO INC	New York Telephone
	EMPIRE RAINCOAT CO INC	New York Telephone
	FORMAN LOUIS PANTS	New York Telephone
	GRAMERCY PAPR CO	New York Telephone
	GREAT JONES SPORTSWR CO	New York Telephone
	METTER FRED HUDHGS	New York Telephone
	MILLER HAT CO	New York Telephone
	MILWALL TRADING CORP	New York Telephone
	ROYAL UNIFORM CO	New York Telephone
	S & J NOVELTY CO	New York Telephone

FINDINGS

Year	Uses	Source
1947	WALSTATTER M R AUCTNR	New York Telephone
1942	AINSLEY HAT CO INC	New York Telephone
	ART CORRUGATED CO	New York Telephone
	BAY MFG CO	New York Telephone
	BERNHARDT ZINN PAPR CO INC	New York Telephone
	MAID-RITE HANDBAG CO	New York Telephone
	MILLER HAT CO	New York Telephone
	ROYAL UNIFORM CO	New York Telephone
	SHENFELD MAX B	New York Telephone
	ZINN BERNHARDT PAPR CO INC	New York Telephone
1938	AINSLEY HAT CO	New York Telephone
	ART CORRUGATED CO	New York Telephone
	BERNHARDT ZINN PAPR CO	New York Telephone
	MODERN WINDOW DISPLAYS CO	New York Telephone
	PENNANT HAT CO	New York Telephone
	ROYAL UNIFORM CO	New York Telephone
1934	Bernhardt Zinn Paper Co Inc Paul Zinn pres David Bernhardt sec treas w hol	R. L. Polk & Co.
	Camillo Jas Potenza & Camillo	R. L. Polk & Co.
	Cohen Jennie v pres Asco Cap Co Inc	R. L. Polk & Co.
	Cohen Louis pres sec treas Asco Cap Co Inc	R. L. Polk & Co.
	Goodman Saml Reliable Coat Contractors	R. L. Polk & Co.
	Hershbain Ychael Bessie contr mfg	R. L. Polk & Co.
	Hubbell & Cossick hat block mfrs	R. L. Polk & Co.
	Oliveri C Clothing mfr	R. L. Polk & Co.
	Potenza & Camillo John Potenza and Jas Camillo clothing mfrs	R. L. Polk & Co.
	Potenza John Potenza & Camillo	R. L. Polk & Co.
	Reliable Coats Co Harry Pirosnik Abr Schneider Abr Lipshitz and Saml Gutman coat mfrs	R. L. Polk & Co.
	Rosen Ray Solrose Millinery Co	R. L. Polk & Co.
	Solrose Millinery Co RTN Barnet Solash Roy Rosen mlnry	R. L. Polk & Co.
	Steinfeld Abram coat ansd suit mfr	R. L. Polk & Co.

FINDINGS

Year	Uses	Source
1934	Zinn Paul pres Bernhardt Zinn Paper Co Inc	R. L. Polk & Co.
1927	BAR MUSICAL NOVELTY CO INC	New York Telephone
	BOULEVARD COAT CO	New York Telephone
	CROWN HAT FRAME CO	New York Telephone
	Elgin Hat Frame Co Inc	New York Telephone
	LUCIE GUSTAV PAPER	New York Telephone
	Solash Barnet caps	New York Telephone
	SUCCESS HAT CO	New York Telephone
1923	Crown Hat Frame Co RTN Abr Clare Ralphe Vitaghan & Saml King	R. L. Polk & Co.
	Geisler & Lewis Max Geisler Rueben Lewis dress trim	R. L. Polk & Co.
	Geislinger Fred garageman PO h Yonkers NY	R. L. Polk & Co.
	Independent Coat & Suit House RTN Philip Siden Max Sanger	R. L. Polk & Co.
	Kling Saml Crown Hat & Frame Co	R. L. Polk & Co.
	Siden Philip Independent Coat & Suit House	R. L. Polk & Co.
	Slutzkin & Safire Saml Slutzkin and Saml Safire ladies hats	R. L. Polk & Co.
	Slutzkin Saml Slutzkin & Safire	R. L. Polk & Co.
	Solash & Tetensky Barnet Solash Abr Tatensky hats	R. L. Polk & Co.
	Urwitz & Rosenberg Jacob Urwitz only clothing	R. L. Polk & Co.
1920	Bathkoff Robt Paramount Hat Co	R. L. Polk & Co.
	Crown Hat Frame Co RTN Abr Clare Ralph Vitagliano	R. L. Polk & Co.
	Herman Isaac pres H R & S Hat & Cap Co Inc	R. L. Polk & Co.
	Krotoskys L Sons Sol Krotosky glass	R. L. Polk & Co.
	Paramount Hat Co RTN Isidore Weinstein Louis Levine & Robt Rathkoff	R. L. Polk & Co.
	Slutzkin & Safire Saml Slutzkin Saml Safire hats	R. L. Polk & Co.
	Solash & Tetensky Barnet Solash & Abe Tetencky hats	R. L. Polk & Co.
	Stoller Frank caps	R. L. Polk & Co.
	Urwitz & Rosernberg Jacob Urwitz Jacob Rosenberg clothing	R. L. Polk & Co.

FINDINGS

GREAT JONES ST

30 GREAT JONES ST

Year	Uses	Source
2017	AVAILABLE 24 HR LOCKSMITH	Cole Information
2010	CONCORD ELECTRONICS INC	Cole Information
2006	Concord Electronics Corp	Hill-Donnelly Information Services
2005	CONCORD ELECTRONICS CORP	Cole Information
2000	CONCORD ELCTRMCS	Cole Information
	CONCORD ELECTRONICS CORPORATION	Cole Information
1995	CONCORD ELECTRONICS CORP	Cole Information
1992	CONCORD ELECTRONICS CORP	Cole Information
1927	Bar Musical Novelty Co Inc	New York Telephone
	Boulevard Coat Co	New York Telephone

Great Jones Street

30 Great Jones Street

Year	Uses	Source

LAFAYETTE

375 LAFAYETTE

Year	Uses	Source
1938	GENSHEIMER H SEWG MACH ATTACHMENTS	New York Telephone
1920	Duffy Timothy lab	R. L. Polk & Co.
	Fitzpatrick Mallick jr	R. L. Polk & Co.
	Stillwell Alf P clk	R. L. Polk & Co.

LAFAYETTE ST

375 LAFAYETTE ST

Year	Uses	Source
2020	CHABAD HOUSE BOWERY	EDR Digital Archive
	EDISON PARKING	EDR Digital Archive
	EDISON PROPERTIES	EDR Digital Archive

FINDINGS

Year	*Uses*	*Source*
2017	EDISON PARKFAST	Cole Information
2014	EDISON PARKFAST	Cole Information
2010	EDISON PARKING	Cole Information
2006	Edison Park Fast i s	Hill-Donnelly Information Services
2005	JANICES CREATIVE THINKING	Cole Information
2000	EDISON PARK FAST	Cole Information
1995	LAFAYETTE CAR STEREO	Cole Information

Lafayette Street

375 Lafayette Street

Year	*Uses*	*Source*

FINDINGS

ADJOINING PROPERTY DETAIL

The following Adjoining Property addresses were researched for this report. Detailed findings are provided for each address.

13 ST

2 4 13 ST

Year	Uses	Source
1993	HRC	NYNEX Telephone

4 %

1 4 %

Year	Uses	Source
1947	WESTERN UNION TELEGRAPH CO	New York Telephone

4 ST

1 4 ST

Year	Uses	Source
1998	HEBREW UNION COLLEGE-JEWISH INST OF RELIGION	NYNEX Telephone
1993	HEBREW UNION COLLEGE-JEWISH INST OF RELIGION	NYNEX Telephone
	SCHOOL OF EDUCAION HEBREW UNION COLLEGE-JEWISH INST OF RELIGION	NYNEX Telephone
	SCHOOL OF SACRED MUSIC HEBREW UNION COLLEGE-JEWISH INST OF RELIGION	NYNEX Telephone
1988	HEBREW UNION COLLEGE-JEWISH INST OF RELIGION	NYNEX Telephone
	SOL OF EDUCAION HEBREW UNION COLLEGE-JEWISH INST OF RELIGION	NYNEX Telephone
1983	HEBREW UNION COLLEGE-JEWISH INST RELIGION	New York Telephone
1978	KRIKORIAN ZOHRAB JEWELRY	New York Telephone
1973	FIOA MITCHELL 4 C CO SIMNINCU	New York Telephone
1968	GANDEN N MACHNST	New York Telephone
	SPARTANS INDSTRIES INC	New York Telephone
1963	GANDEN N MACHNST	New York Telephone

FINDINGS

Year	Uses	Source
1958	GANDEN N MACHNST	New York Telephone
	BONDED PRODS INC RESINS	New York Telephone
1956	LISOGORSKY S B	New York Telephone
	UNIVERSITY CLUB	New York Telephone
	UNEEDA BOLT & SCREW CO INC	New York Telephone
1950	FEDERAL SURPLUS CORP	New York Telephone
1947	ROSS-SCHNEIDER CO JWIRY	New York Telephone
	AAA ARMY & NAVY STORES	New York Telephone
	MODELL S SPORTING GOODS CO	New York Telephone
	MODELL S WAR SURPLUS STORES	New York Telephone
1942	WESTERN UNION TELEGRAPH CO	New York Telephone
	SERMAN FRANK Z MD	New York Telephone
1938	WESTERN UNION TELGPH CO	New York Telephone
	SERMAN FRANK Z MD OFC	New York Telephone
1927	ECCLES JOHN L CO	New York Telephone
	MARKS & BERGER INC	New York Telephone
	MILLER SAML & CO INC HATS	New York Telephone
	RICHARDS S J CARTING	New York Telephone

2 4 ST

Year	Uses	Source
1993	AUSLANDER IRWIN H DNTST	NYNEX Telephone
1983	VISIBLE COMMUNICATIONS INC	New York Telephone
1973	ELIZABETH JWLRY CO	New York Telephone
	FISCLER HARCD DDS	New York Telephone
	ZINNER IRA D DD S OFC	New York Telephone
1968	FREEDMAN LOUIS H DMNDS	New York Telephone
	SELECT JWLRV CO INC	New York Telephone
	LOIACONO N I	New York Telephone
1958	GILLENSON CHAS RES BUYR	New York Telephone
1950	MAJESTIC THEATR	New York Telephone
	KOERNER & KIOFFER	New York Telephone
1942	ATLANTIC MONTHLY THE	New York Telephone

FINDINGS

Year	Uses	Source
1942	WISDOM HOUSE PUBRS	New York Telephone
1931	WHELPLEY EARLE	Manhattan and Bronx Directory Publishing Company Residential Directory

3 4 ST

Year	Uses	Source
1968	ALDEN JOHN R	New York Telephone
1963	PAGLIARO FRAK J B	New York Telephone
1950	SCHULZ KARL	New York Telephone
1947	KAUFMAN	New York Telephone
1938	REINER JONAS	New York Telephone

4 4 ST

Year	Uses	Source
1988	TIMOTHY KRISTENI	NYNEX Telephone
1973	MAHER E	New York Telephone

5 4 ST

Year	Uses	Source
1998	ADOLPHUS FITNESS INC ENT	NYNEX Telephone
	MENDALINO ERNEST MD PC	NYNEX Telephone
1973	ELEGANT L S	New York Telephone

6 4 ST

Year	Uses	Source
1993	CHAZAN PAUL M ATTY	NYNEX Telephone
1978	DEVIGHT ROBT E	New York Telephone
1968	AAL CONST CORP	New York Telephone
1938	B & B HOLDING CO RL EST	New York Telephone

7 4 ST

Year	Uses	Source
1988	FITERSTEIN T	NYNEX Telephone
	SEIGAL BENJ	NYNEX Telephone
1983	NADVORNEY L	New York Telephone
	SILVERGLEID D	New York Telephone

FINDINGS

Year	Uses	Source
1978	BERKOWITZ M	New York Telephone
1973	CORBIN LEE H	New York Telephone
	DAVIS LEWIS B JR	New York Telephone
1968	BURR RICHD	New York Telephone
	COOK FRED	New York Telephone
	KAFAH JOS B	New York Telephone
	KESSLER	New York Telephone
	WELS STUART S	New York Telephone
	WILSON C R G	New York Telephone
1963	SUNSHINE ESTATE INC	New York Telephone
1931	TERRANCE JOE	Manhattan and Bronx Directory Publishing Company Residential Directory

9 4 ST

Year	Uses	Source
1998	UNIQUE COPY CENTER INC	NYNEX Telephone
	UNIQUE COPY CENTER INC	NYNEX Telephone
1988	TOLMACK & KARGMAN PC	NYNEX Telephone
1973	SIORAK PETE	New York Telephone
1950	BILHUBER GERTRUDE VACATION	New York Telephone
	DUNHILL INTERNATL LIST CO INC-	New York Telephone
1938	FLINN GEO H CORP	New York Telephone
	HOROWITZ SANE	New York Telephone
1927	SCHAPIRO HENRY LINOTYPING	New York Telephone

10 4 ST

Year	Uses	Source
1978	INTERNATIONAL NONWOVENS & DISPOSABLES ASSN	New York Telephone
	MELE MFG COLNC	New York Telephone
	NEW YORK ZOOLOGICAL SOCIETY	New York Telephone
1968	PIASPIANO JOT JR DDS OFC	New York Telephone
	RESSLER PAUL LTD	New York Telephone
	ROBINS ELI CPA & ATTY	New York Telephone
1963	DAVINA LINGERIE INC	New York Telephone

FINDINGS

Year	Uses	Source
1963	MARATHON INTERNATL PRODCTN	New York Telephone
	NATL LOCK WASHER CO EXPTS	New York Telephone
	WHITING EDW V ATTY	New York Telephone
1958	AMER CAP FRONTS MFG CO	New York Telephone
	AMER LEATHERTEX CORP	New York Telephone
1956	AMER CAP FRONTS MFG CO	New York Telephone
	AMER LEATHERTEX CORP	New York Telephone
1942	YASNER DAVID B	New York Telephone
1938	WISE HAT CO	New York Telephone
1931	SMITH JOHN E 4	Manhattan and Bronx Directory Publishing Company Residential Directory
1927	BIGLOW TAILORS	New York Telephone
	SELF SATE CLOTHG MFG CORP	New York Telephone

11 4 ST

Year	Uses	Source
1998	CHRISTIAN HERITAGE INC	NYNEX Telephone
	EDGAR MODELIERS	NYNEX Telephone
	LEBAN-BARTENIEFF INSTITUTE OF STUDIES	NYNEX Telephone
	PGPMEDIA INC	NYNEX Telephone
1993	LABAN-BARTENIEFF INSTITUATE OF MOVEMENT STUDIES	NYNEX Telephone
1978	AL-LEN CUTNG CO	New York Telephone
	ALLEN CUTNG CO	New York Telephone
1973	AL-LEN CUTNG CO	New York Telephone
	ALLEN CUTNQ CO	New York Telephone
1968	AL-LEN CUTNG CO	New York Telephone
	ALBERT FIFTH AS HAIR STYLST	New York Telephone
	ALLEN CUTNQ CO	New York Telephone
	CEPP HELEN U	New York Telephone
1963	AL-LEN CUTNG CO	New York Telephone
	ALLEN CUTNG CO	New York Telephone

FINDINGS

12 4 ST

Year	Uses	Source
1998	MONCK WILLIAM F	NYNEX Telephone
1993	A EMERGENCY TOWING	NYNEX Telephone
1983	KO HOK FOR	New York Telephone
1978	SHUSHKEVICH ZLNA	New York Telephone
1968	WILSON ROBT	New York Telephone

13 4 ST

Year	Uses	Source
1998	ANIME CRASH	NYNEX Telephone
	COFFEE CHERRIES INC COFFEE HOUSE	NYNEX Telephone
1973	FAIRHILL FABRICS	New York Telephone

14 4 ST

Year	Uses	Source
1998	BEST ON BEAT INC	NYNEX Telephone
	BEAVER REITZFELD INC	NYNEX Telephone
	BEZAHLER HARVEY B MD	NYNEX Telephone
	BLYN ARTHUR E ATTY	NYNEX Telephone
	CHAN LO-YI ARCHT	NYNEX Telephone
	CHAUT ALAN M ATTY	NYNEX Telephone
	COMPLETE FINANCIAL SERVICES	NYNEX Telephone
	D K CHAN ENGINEERING	NYNEX Telephone
	EDWARDS ROSE LICENSE RL EST BROKER	NYNEX Telephone
	FEILICH BURT ATTY	NYNEX Telephone
	GEE STREET RECORDS INC	NYNEX Telephone
	HORN SCOTT T	NYNEX Telephone
	INDETERMINATE MEDIA INC	NYNEX Telephone
	INSTRUCTIONAL SYSTEMS CO INC	NYNEX Telephone
	INTEGRAL RESEARCH	NYNEX Telephone
	LITTLE MAGIC PRODUCTIONS	NYNEX Telephone
	LOSCALZO ANTHONY J ATTY	NYNEX Telephone
	LOSCALZO & LOSCALZO ATTYS	NYNEX Telephone
	LOSCALZO & LOSCALZO PC	NYNEX Telephone

FINDINGS

Year	Uses	Source
1998	LOSCALZO 8 LOSCALZO PC	NYNEX Telephone
	LUNDBERG SARA	NYNEX Telephone
	MASSEY CARLA PHD	NYNEX Telephone
	MEDIA FARM LLC	NYNEX Telephone
	METAMORPHIC COMPUTING CORP	NYNEX Telephone
	OHLHTAUSEN DUBOIS ARCHTS	NYNEX Telephone
	OMIHAUSEN ROLF ARCHT	NYNEX Telephone
	PAUL DAVIS STUDIO	NYNEX Telephone
	RIVERA FREDERICK	NYNEX Telephone
	SCHAYES JEANNE B ATTY	NYNEX Telephone
	SHERWIN GILDA L MD	NYNEX Telephone
	SILK BLDG CONDO	NYNEX Telephone
	STARRETT BARBARA MD	NYNEX Telephone
	STARRETT SHEREE MD	NYNEX Telephone
	STEIN ROBERT ATTY	NYNEX Telephone
	WICKHAM FRANCIS C ARCHT	NYNEX Telephone
	ZUST BACHMEIR OF SWITZERLAND	NYNEX Telephone
	Z PHOTOGRAPHIC MANHATTAN MANHATTAN	NYNEX Telephone
1993	ACTION GRAPHICS NETWORK INC	NYNEX Telephone
	BEAT ON BEAT	NYNEX Telephone
	BERKOWITZ ALAN S ATTY	NYNEX Telephone
	BEZAHLER HARVEY B MD	NYNEX Telephone
	BLYN ARTHUR E ATTY	NYNEX Telephone
	CHAN LO-YI ARCHT	NYNEX Telephone
	CHAN & PATEL ASSOC	NYNEX Telephone
	CHASSMAN NEIL	NYNEX Telephone
	CHAUT ALAN M ATTY	NYNEX Telephone
	CROSSOVER MARKET	NYNEX Telephone
	DONALD J KOOTSIS	NYNEX Telephone
	EDWARDS ROSE LICENSE RL EST BROKER	NYNEX Telephone
	EYCHNER ASSOCIATES INC	NYNEX Telephone
	FEILICH BURT ATTY	NYNEX Telephone

FINDINGS

Year	Uses	Source
1993	GEE STRESK RECORDS INC	NYNEX Telephone
	GOLDEN EYE ADVERTISING	NYNEX Telephone
	GOLDEN EYE ADVERTISING	NYNEX Telephone
	ISC CONSULTANTSIC	NYNEX Telephone
	INTEGRAL RESEARCH	NYNEX Telephone
	ISLAND TELEPICTURES INC	NYNEX Telephone
	JAFFIN ALVIN R PHD	NYNEX Telephone
	LEMAR TERRY	NYNEX Telephone
	LITTLE MAGIC PRODUCTIONS	NYNEX Telephone
	LONGHI & LOSCATZO PC	NYNEX Telephone
	LOSCALZO ANTHONY J ATTY	NYNEX Telephone
	LOSCALZO & LOSCALZO ATTYS	NYNEX Telephone
	LOSCALZO & LOSCALZO PC	NYNEX Telephone
	LOSCALZO & LOSCALZO PC	NYNEX Telephone
	OHLHAUSEN ROLF ARCHT	NYNEX Telephone
	OUTSTANDING INVESTOR DIGEST	NYNEX Telephone
	PAUL DAVIS STUDIO	NYNEX Telephone
	PRENTICE & CHAN OHLHAUSEN ARCHTS	NYNEX Telephone
	PRIMAL THERAPIST	NYNEX Telephone
	SCHAYES JEANNE B ATTY	NYNEX Telephone
	SHEPPARD THERESA THERAPIST	NYNEX Telephone
	SHERWIN GILDA L MD	NYNEX Telephone
	SILK BLDG CONDO	NYNEX Telephone
	SOHO PROMOTIONS	NYNEX Telephone
	STARRETT BARBARA MD	NYNEX Telephone
	STARRETT SHEREE M D	NYNEX Telephone
	STEIN ROBERT ATTY	NYNEX Telephone
	TEJEIRO JOSEPH ATTY	NYNEX Telephone
	TERRY/CHASSMAN & ASSOCS INC	NYNEX Telephone
	TERRY V LEMAR	NYNEX Telephone
	TORRE SUSANA AND ASSOCIATES	NYNEX Telephone
	WALSCOTT CO LICENSE RL EST BROKERS	NYNEX Telephone

FINDINGS

Year	*Uses*	*Source*
1993	WICKHAM FRANCIS C ARCHT	NYNEX Telephone
	ZUST BACHMEIR OF SWITZERLAND	NYNEX Telephone
1988	AARONS SHELLEY FOX MD	NYNEX Telephone
	ADAMS B	NYNEX Telephone
	ALLARD M	NYNEX Telephone
	ALMOS ASSOCS	NYNEX Telephone
	ASKINES M R	NYNEX Telephone
	ASSAEL D C	NYNEX Telephone
	BEHAR-SACKNER C	NYNEX Telephone
	BENEN N	NYNEX Telephone
	BEZAHLER HARVEY B MD	NYNEX Telephone
	BITTERMAN S	NYNEX Telephone
	BORDES LEE	NYNEX Telephone
	CARLYLE COMMUNICATIONS INC	NYNEX Telephone
	CHAN LO-YI ARCHT	NYNEX Telephone
	CHAPIN J	NYNEX Telephone
	CLENDENEN MARCIA	NYNEX Telephone
	COLEMAN JAY	NYNEX Telephone
	DLG BUSINESS GROUP LTD	NYNEX Telephone
	DAVIS MYRNA & PAUL	NYNEX Telephone
	DAVIS PAUL STUDIO	NYNEX Telephone
	DAY MICHAEL	NYNEX Telephone
	DELAWARE ST	NYNEX Telephone
	DE LORENZO PETER	NYNEX Telephone
	DESIGN SOURCE INC	NYNEX Telephone
	DEVENNEY D	NYNEX Telephone
	DOWD I	NYNEX Telephone
	FEILICH BURT ATTY	NYNEX Telephone
	FIERING GINA	NYNEX Telephone
	FISHMAN SHELDON A	NYNEX Telephone
	FLANDERS A	NYNEX Telephone
	FLANDERS ANNIE	NYNEX Telephone

FINDINGS

Year	*Uses*	*Source*
1988	FOX GEOFFREY	NYNEX Telephone
	GERBIER ROSEMARY	NYNEX Telephone
	GERBIER ROSEMARY	NYNEX Telephone
	GINSBURG S JR	NYNEX Telephone
	GITLIN STEPHANIE	NYNEX Telephone
	GOLDEN D	NYNEX Telephone
	GOLDEN EYE ADVERTISING	NYNEX Telephone
	GONZALEZ RICK	NYNEX Telephone
	GORDON B	NYNEX Telephone
	HERSHEY J	NYNEX Telephone
	HERTZSON M	NYNEX Telephone
	HOLMAN AL	NYNEX Telephone
	ISC CONSULTANTS INC	NYNEX Telephone
	ISLAND PICTURES	NYNEX Telephone
	ISLAND RECORD CO INC	NYNEX Telephone
	JAFFIN ALVIN PHD	NYNEX Telephone
	JONES RALPH	NYNEX Telephone
	JUST FOR FUN	NYNEX Telephone
	KAFES ROBERT	NYNEX Telephone
	KAMAL ANWAR DR	NYNEX Telephone
	KENIGSBERG MARVIN D	NYNEX Telephone
	KISER DANIEL J	NYNEX Telephone
	KLEIN JERROLD C	NYNEX Telephone
	KOSCIELNY MARGARET	NYNEX Telephone
	KRAUS STEVEN & NANCY	NYNEX Telephone
	LEWIT J	NYNEX Telephone
	LIPSKIN ROGERS LISA	NYNEX Telephone
	LOBEL JUDITH C PHD	NYNEX Telephone
	LONGHI & LOSCALZO PC	NYNEX Telephone
	LORIC CORP	NYNEX Telephone
	LUNDBERG S A	NYNEX Telephone
	MANGANELLA LUCIANO	NYNEX Telephone

FINDINGS

Year	*Uses*	*Source*
1988	MANGANELLA VANDA	NYNEX Telephone
	MARQUIS ASSOCS	NYNEX Telephone
	MARTIN DON	NYNEX Telephone
	MC GRAW KMOTHY E	NYNEX Telephone
	MELLOW MAIL	NYNEX Telephone
	MELLOW MAIL CUSTOMER SVCE	NYNEX Telephone
	MELLOW MAIL EXEC OFCS	NYNEX Telephone
	MELLOW MAIL INC	NYNEX Telephone
	MORGAN PAMELA	NYNEX Telephone
	NATIONAL HEBREW CULTURE COUNCIL	NYNEX Telephone
	NEEDHAM NANCY J	NYNEX Telephone
	NIGHT CLASSICS INC	NYNEX Telephone
	O DONNELL JOHN P ATTYS	NYNEX Telephone
	O DONNELL & PHUFAS ATTYS	NYNEX Telephone
	OHLHAUSEN ROLF ARCHT	NYNEX Telephone
	PHUFAS JOHN M ATTYS	NYNEX Telephone
	POTOK CHAIM	NYNEX Telephone
	PRENTICE & CHAN OHLHAUSEN ARCHTS	NYNEX Telephone
	PRIMAL THERAPIST	NYNEX Telephone
	PUCKETT KIRBY PUCKETT	NYNEX Telephone
	REED CHRIS	NYNEX Telephone
	RISBERG M A	NYNEX Telephone
	RUBIN MENDEK	NYNEX Telephone
	SAYLOR DURSTON	NYNEX Telephone
	SHAPIRO SUE A PH D	NYNEX Telephone
	SHEPPARD THERESA PRIMAL THERPST	NYNEX Telephone
	SIMONS JOSHUA C	NYNEX Telephone
	SMITH T	NYNEX Telephone
	SOKOLOW B	NYNEX Telephone
	STARRETT BARBARA MD	NYNEX Telephone
	STEIN ROBERT ATTY	NYNEX Telephone
	SULBERGER & ROLFE	NYNEX Telephone

Year	Uses	Source
1988	SULBERGER & ROLFE	NYNEX Telephone
	SWANSON DAVID	NYNEX Telephone
	SWANSON J MOTHERWELL	NYNEX Telephone
	TAGHER CHARBEL	NYNEX Telephone
	TAGHER CHARBEL & IDA	NYNEX Telephone
	TERMAN M	NYNEX Telephone
	TV STUDIO 608	NYNEX Telephone
	VAZQUEZ FELEX	NYNEX Telephone
	WARREN V	NYNEX Telephone
	WELLS JANE	NYNEX Telephone
	WELLS LYNN E	NYNEX Telephone
	WICKHAM FRANCIS C ARCHT	NYNEX Telephone
1983	BROADWAY ASSOC	New York Telephone
	SILK BUILDING THE	New York Telephone

15 4 ST

Year	Uses	Source
1998	OTHER MUSIC INC	NYNEX Telephone
1993	ISLAND TRADING CORNP	NYNEX Telephone
1973	DELBOVE HUGO	New York Telephone
	MARKETING TOOLS INC	New York Telephone
	SHEGRYN OLGA	New York Telephone
	THOET HERBERT H BUYR	New York Telephone
1968	ALBER MUSIC CORP	New York Telephone
1958	LAWSON HERMAN J SR	New York Telephone
1950	ELLIMAN DOUGLAS L & CO INC RLES	New York Telephone

16 4 ST

Year	Uses	Source
1973	COTTAGE INDUSTRIES	New York Telephone
	RINTAL INA E	New York Telephone
1963	MCFARLAND BERNARD & SON INS	New York Telephone
1958	DABNEY LEWIS M JR	New York Telephone
1950	SIGNET INC	New York Telephone

FINDINGS

17 4 ST

Year	*Uses*	*Source*
1998	DOLLHOUSE	NYNEX Telephone
1988	RUDDER RICHARD	NYNEX Telephone
1983	FKNER A B	New York Telephone
1978	TYRRELL L	New York Telephone
1973	A & G CREATIONS INC	New York Telephone
1963	GARFEM DAVID	New York Telephone
	HABIB IDA MRS	New York Telephone
1958	GOLDSCHLAGER HARRY	New York Telephone
1950	LACH H	New York Telephone
	LEVY IRWIN S	New York Telephone
	SALEEBY JOHN A INC MARGE	New York Telephone
1947	LB OIL CO INC	New York Telephone
1942	FLYNN MALLON J INS	New York Telephone
	TUCKER RICHD D B	New York Telephone

18 4 ST

Year	*Uses*	*Source*
1983	SCHONORUN & RUDOLPH LWYRS	New York Telephone
	VIRTU MANAGEMENT GROUP LTD	New York Telephone
1973	COFFEE INFORMATION INST	New York Telephone
	GROSSMAN BETTY W B	New York Telephone
	POLAY CHAS T DDS OFC	New York Telephone
1968	FOOTE & DAVIES INC	New York Telephone
1958	HASPEL HARRIETTEA MRS	New York Telephone
1956	LODIGENSKY ALEXIS A	New York Telephone
1950	METVINER SLENDER & GOLDBERG CONSLTNTS	New York Telephone
1947	GROSS SOL	New York Telephone
	GROSSMAN BENJAMIN ATTY	New York Telephone
1942	TRIMM FRED B ADVTG	New York Telephone

FINDINGS

19 4 ST

Year	Uses	Source
1973	TRANSPARENCIES INC	New York Telephone
1950	BRITCHKY ISIDORE	New York Telephone

20 4 ST

Year	Uses	Source
1998	TOWER RECORDS-VIDEO-BOOKS	NYNEX Telephone
	URBAN LAWRENCE	NYNEX Telephone
1993	A 1 LANDMARK PRESS INC	NYNEX Telephone
1978	NATL RGSTR PUBLSHG CLONC	New York Telephone
1973	BURGESS LEE	New York Telephone
	EATON W HERBERT MRS	New York Telephone
	KAUFMAN FREDC S	New York Telephone
1968	ABRAHAM CHAS	New York Telephone
	GOLDRING GERTRUDE MRS	New York Telephone
	KILDEA YORK	New York Telephone
1958	LOWE TESSIE MRS	New York Telephone
1942	SELTZERS LAUNDRY SVCE	New York Telephone
1938	GREENE JACK INC MILNRY	New York Telephone

21 4 ST

Year	Uses	Source
1998	GRAJ AND GUSTAVSEN DESIGN	NYNEX Telephone
	HOLLANDER EDMUND L A DESIGN PC	NYNEX Telephone
	MARLON INC	NYNEX Telephone
	STOLTZMAN MARION	NYNEX Telephone
1993	ASTI TOURS ANNE STORCH INTERNATL	NYNEX Telephone
	BAY LINENS INC	NYNEX Telephone
	FIFTH AV FILM LTD	NYNEX Telephone
	GLAVLANO MARCO	NYNEX Telephone
	HOLLANDER EDMUNDO L A DESIGN PC	NYNEX Telephone
	KATZENSTEIN DAVID STUDIO	NYNEX Telephone
	LACY BILL DESIGN	NYNEX Telephone
	MARLON INC	NYNEX Telephone

FINDINGS

Year	Uses	Source
1993	OGILVIE PETER	NYNEX Telephone
	STOLTZMAN MARLON	NYNEX Telephone
	STUDIO ONE INC	NYNEX Telephone
	WOODS MACKINTOSH ARCHITECTS	NYNEX Telephone
1988	APPLIED PUBLSHNG TECHNOLOGIES	NYNEX Telephone
	BESTINFO INC	NYNEX Telephone
	CHINA SEAS INC	NYNEX Telephone
	CONACCHIA PRESS INC	NYNEX Telephone
	ELECTRONIC DIRECTIONS GROUP	NYNEX Telephone
	KATZENSTEIN DAVID STUDIO	NYNEX Telephone
1983	APEX PRESS	New York Telephone
	CHINA SEAS INC	New York Telephone
	LAUREL BINDERY INC	New York Telephone
	SHEPHERD GALLERY ASSOCS	New York Telephone
1978	CONSTANT CLEANG CONTRCTRS INC	New York Telephone
	LAUREL BINDERY INC	New York Telephone
1973	BEEBER ROBT J	New York Telephone
	CONSTANT CLEANG CONTRCTRS INC	New York Telephone
	FINKEL BERNARD A ATTY	New York Telephone
	LAUREL BINDERY INC	New York Telephone
	SHULSINGER BROS INC PRNTRS	New York Telephone
1968	BATES G M B	New York Telephone
	BATES GRIFFIN MILLER CO PRNTRS	New York Telephone
	GRIFFIN MILLER BATES CO INC PRNTRS	New York Telephone
	LAUREL BINDERY INC	New York Telephone
	SHULSINGER BROS INC PRNTRS	New York Telephone
1963	HALDEMAN MARY E	New York Telephone
	JONIS PUBLSHG CO INC	New York Telephone
	LAUREL BINDERY INC	New York Telephone
	LION THE PRNTR	New York Telephone
	MERCANTILE IMPORT & EXPORT PART CORP	New York Telephone
	SHULSINGER BROS SALES DIV	New York Telephone

FINDINGS

Year	Uses	Source
1963	SHULSINGER BROS LINOTYPING & PUBLSHG CO	New York Telephone
1958	LAUREL BINDERY INC	New York Telephone
	LION THE PRNTR	New York Telephone
	MUECK-CARY CO LNC SILVRSMTHS	New York Telephone
	SHUASINGER BROS LLNOTYPLNG & PUBLSHG CO	New York Telephone
	SHUASINGER BROS LLNOTYPLNG & PUBLSHG CO	New York Telephone
1956	CONGRESS CRAVAT CO	New York Telephone
	LAUREL BINDERY INC	New York Telephone
	MUECK-CARY CO INC SILVRSMTHS	New York Telephone
	PARAMOUNT CRAVAT CO INC	New York Telephone
	SHULSINGER BROS LINOTVOING & PUBSHG CO	New York Telephone
	SHULSINGER BROS LINOTVOING & PUBSHG CO	New York Telephone
1950	MUECK CARY CO INC SILVRSMTHS	New York Telephone
	PARAMOUNT CRAVAT CO INC	New York Telephone
	PICKWICK CO MENS NECKWR	New York Telephone
	SHULSINGER BROS LINOTYPLNG & PUBLSLG CO	New York Telephone
1947	MUECK-CARY CO E INC SILVRSMTHS	New York Telephone
	PARAMOUNT CRAVAT CO INC	New York Telephone
	PICKWICK CO MENS NECKWR	New York Telephone
	SHULSINGER BROS LINOTYPIMG & PUBLSHG CO	New York Telephone
1942	AMER METAL SPINNING &STAMPING CO INC	New York Telephone
	GREEN CHAS CO SMPL CDS	New York Telephone
	GREEN PUBLICATIONS INC	New York Telephone
	WRIGHT PLASTICS INC	New York Telephone
1938	AMER METAL SPINNING & STAMPING CO INC	New York Telephone
	FLORIN MURRAY B	New York Telephone
	FLORIN PRESS PRNTRS	New York Telephone
	GLOBE RULING & BINDING CO	New York Telephone

FINDINGS

Year	Uses	Source
1938	RELIABLE BKBNDG CO	New York Telephone
1927	APRIL PHIL	New York Telephone
	CRITERION LINOTYPING & PRNTNG CO	New York Telephone
	GOULD M P CO ADVTG	New York Telephone
	HILL ARTHUR PRINTER	New York Telephone
	NOVELTY COMPACT LEATHER CO	New York Telephone
	SIMON ADVTG & PRINTG SERV INC	New York Telephone
	STREEP & HILL INC PRINTERS	New York Telephone
	TAYLOR F W TRUCKMAN	New York Telephone

22 4 ST

Year	Uses	Source
1993	KATY K DESIGNS	NYNEX Telephone
	RON WOLFSON STUDIO	NYNEX Telephone
	SCREAMING MIMI	NYNEX Telephone
1973	SELIGMAN BERNARD L ATTY	New York Telephone
1968	MATHIAS JAS H ATTY	New York Telephone
1963	TOWEL SUPL CORP	New York Telephone
	TOWEL SUPL CORP	New York Telephone

23 4 ST

Year	Uses	Source
1998	ACHILLES ANGONS	NYNEX Telephone
	BIOBOX INC	NYNEX Telephone
	BLUNT RECORDINGS	NYNEX Telephone
	BLUNT RECORDINGS	NYNEX Telephone
	CADWAY DESIGN	NYNEX Telephone
	EHRENKRANTZ & ECKSTUT	NYNEX Telephone
	HELPERN ARCHITECTS PC	NYNEX Telephone
	HUNT LINNA ARCHITECT	NYNEX Telephone
	HUNTS ARCHITECTS	NYNEX Telephone
	KATZENSTEMN DAVID STUDIO	NYNEX Telephone
	RICHARDSON ALAN PHOTGRPHY	NYNEX Telephone
	SHOOT DIGITAL	NYNEX Telephone

FINDINGS

Year	Uses	Source
1998	STUDIO ONE INC	NYNEX Telephone
	TEEVEE TOONS INC	NYNEX Telephone
	TVT RECORDS	NYNEX Telephone
	ZENREICH MICHAEL ARCHT	NYNEX Telephone
1993	ECKSTUT STANTON SAIA	NYNEX Telephone
	EHRENKRANTZ & ECKSTUT	NYNEX Telephone
	EHRENKRANTZ EZRA SAIA	NYNEX Telephone
	HELPERN ARCHITECTS PC	NYNEX Telephone
	HUNT LINNA ARCHTECT	NYNEX Telephone
	HUNTS ARCHITECTS	NYNEX Telephone
	JERRY STYLE	NYNEX Telephone
	JERRYSTYLE	NYNEX Telephone
	KUHN DENNIS SAIA	NYNEX Telephone
	MALIN & KNECHT	NYNEX Telephone
	PARSONS JEFF AIM	NYNEX Telephone
	RICHARDSON ALAN PHOTGRPHY	NYNEX Telephone
	TEEVEE TOONS INC	NYNEX Telephone
	TVT RECORDS	NYNEX Telephone
	ZENREICH MICHAEL ARCHT	NYNEX Telephone
	ZENREICH MICHAEL FAX	NYNEX Telephone
1983	ED BINDERY	New York Telephone
1978	APEX PRESS	New York Telephone
	COLONIAL OUT OF PRINT BOOK SVCE INC	New York Telephone
	ED BINDERY	New York Telephone
	KINS-LEAR GRAPHICS INC	New York Telephone
	SCHEINBAUM AL B	New York Telephone
1973	COLONIAL OUT OF PRINT BOOK SVCE INC	New York Telephone
	LITT HERBERT C	New York Telephone
	NORMAC PRNTNG & ENVELOPE CORP	New York Telephone
	SCHEINBAUM AL B	New York Telephone
	YOUNG BINDRY CO MFG	New York Telephone
	YOUNG E M B	New York Telephone

FINDINGS

Year	Uses	Source
1968	COLONIAL BOOK SVCE	New York Telephone
	GLADSTONE SIDNEY B	New York Telephone
	SCHEINBAUM AL B	New York Telephone
	SHERNOFF ARTHUR TEXTLS	New York Telephone
	SHERNOFF MURRAY M TEXTLS	New York Telephone
	YOUNG BINDRY CO MFG	New York Telephone
	YOUNG E M B	New York Telephone
1963	AMI PRNTNG CO	New York Telephone
	COLONIAL BOOK SVCE	New York Telephone
	CRITERION LINOTYPING & PRNTNG CO	New York Telephone
	YOUNG BINDRY INC	New York Telephone
	YOUNG E M B	New York Telephone
1958	COLONIAL BOOK SVCE	New York Telephone
	CRITERION LLNOTYPING & PRNTNG CO	New York Telephone
	SCHEINBAUM AL B	New York Telephone
	YOUNG BINDRY INC	New York Telephone
	YOUNG E M B	New York Telephone
1956	COLONIAL BOOK SVCE	New York Telephone
	CRITERION LINOTYPING & PRNTNG CO	New York Telephone
	SCHEINBAUM AL B	New York Telephone
	YOUNG BINDRY INC	New York Telephone
	YOUNG E M B	New York Telephone
1950	CRITERION LINOTYPING & PRNTNG CO	New York Telephone
	ELECTRON ELEVATOR CO INC	New York Telephone
	MANHATN LINOTYPE SUPL INC	New York Telephone
	YOUNG BINDRY INC	New York Telephone
	YOUNG E M B	New York Telephone
1947	ART MENU PRESS	New York Telephone
	CRITERION LINOTYPING & PRNTNG CO	New York Telephone
	ELECTRON ELEVATOR CO INC	New York Telephone
	MANHATN LINOTYPE SUPL INC	New York Telephone
	MENU ART PRESS	New York Telephone

FINDINGS

Year	Uses	Source
1942	ART MENU PRESS	New York Telephone
	CRITERION LINOTYPING & PRNTNG CO	New York Telephone
	CRITERION PUBLSHG CO	New York Telephone
	MENART PRNTNG CO	New York Telephone
	MENU ART PRESS	New York Telephone
	SHULSINGER BROS LINOTYPING & PUBLSHG CO	New York Telephone
1938	BRADEN BROS INC MFG STATNRS	New York Telephone
	COPPOLA JOHN TRUCKMAN	New York Telephone
	CRITERION LINOTYPING & PRNTNG CO	New York Telephone
	RELIABLE SILK DYEING CO	New York Telephone
	RELIABLE STRAW DYEING CO	New York Telephone
1927	BROWN M B PTG & BDG CO	New York Telephone
	DE VINNE PRESS	New York Telephone
	HARMON & IRWIN INC BK BNDRS	New York Telephone

24 4 ST

Year	Uses	Source
1973	ALBI LOIS	New York Telephone
1942	GUBIN SELMA	New York Telephone
	MARX JOSEF	New York Telephone
	ORLINICK SAML	New York Telephone
1938	NEUMANN ALWIN A & SON HATS FLWRS & FTHRS	New York Telephone
	NEUMANN CURT W HATS	New York Telephone
	NEUMANN CURT W HATS FLWRS & FTHRS	New York Telephone
	ROSENBLUM PRESS	New York Telephone
1927	NEUMANN A A & SONS LDS HATS & MILNRY	New York Telephone
	NEUMANN ALWIN A HATS FLWRS & FTHRS	New York Telephone
	NEUMANN CURT W LDS HATS REMODELED	New York Telephone
	TIERNEY W R	New York Telephone
	VALOVITZ NATLHAN TRUSS MFR	New York Telephone
	VALOW SURGICAL APPLIANCE ISC	New York Telephone

FINDINGS

25 4 ST

Year	*Uses*	*Source*
1988	BAKER STEVEN	NYNEX Telephone
	DRAMATIS PERSONAE INC	NYNEX Telephone
	EULENSPIEGEL SOCIETY INC	NYNEX Telephone
	HENDRA J	NYNEX Telephone
	HEUMANN NELSON	NYNEX Telephone
	KATZ LEANDRO	NYNEX Telephone
	MCMURRAY RUTH	NYNEX Telephone
	MILNE DAVID	NYNEX Telephone
	OTT JOHN	NYNEX Telephone
	SELTZER K	NYNEX Telephone
1983	DRAMATIS PERSONAE INC	New York Telephone
	HENDRA J	New York Telephone
	KATZ LEO	New York Telephone
	MCMURRAY RUTH	New York Telephone
	MILNE DAVID	New York Telephone
	OTT JOHN	New York Telephone
	SELTZER K	New York Telephone
1978	HENDRA ANTHONY	New York Telephone
	KATZ LEO 5	New York Telephone
	MC MURRAY RUTH	New York Telephone
	MILNE DAVID	New York Telephone
	NATIONAL ARTS THEATRE	New York Telephone
	OTT JOHN	New York Telephone
	SELTZER K	New York Telephone
	STEINBERG RON H	New York Telephone
1973	BARER MARSHALL	New York Telephone
	CALUMET ROBE COINC	New York Telephone
	DRAPER DANA	New York Telephone
	MCMURRAY RUTH	New York Telephone
	MILNE DAVID	New York Telephone
	PAGE ROBERT	New York Telephone

FINDINGS

Year	Uses	Source
1973	ROTH RICHARD	New York Telephone
1968	CALUMET ROBE CO INC	New York Telephone
	COLONIAL UNIFORM SALES CO	New York Telephone
	GOLDCREST PAPR & TWIIIE CO	New York Telephone
	HERCULES PACKAGING CO	New York Telephone
	MESSING HEADWR	New York Telephone
	MONOS PAPR CO	New York Telephone
	NEEDLE NOVELTY CORO	New York Telephone
1963	CUMET ROHE CO INC	New York Telephone
	D R C SPORTSWR CO	New York Telephone
	FREEMAN OWENS	New York Telephone
	GOLCREST PAPR & TWINE CO	New York Telephone
	HERCULES PACKAGING CO	New York Telephone
	HEADWR	New York Telephone
	MEYEROWITZ & RYMAN HEADWR	New York Telephone
	PAPR & TWINE CO	New York Telephone
	S & SON INC SOLES	New York Telephone
	MONOS PAPR CO	New York Telephone
	R & F SLIDE FASTENER CO MFRS	New York Telephone
	WICK ART INC	New York Telephone
	WICK HENRY A SCRNS & GREETG CDS	New York Telephone
1958	A & J COAT CO	New York Telephone
	AXELROD MORRIS CAP CO	New York Telephone
	CALUMET ROBE CO INC	New York Telephone
	CREATIVE SCREEN PRNTRS	New York Telephone
	D R C SPORTSWR CO	New York Telephone
	IDEAL CAP CO	New York Telephone
	MESSING HEADWR	New York Telephone
	MEYEROWLTZ & RYMAN HEADWR	New York Telephone
	MUTUAL CAP & HAT CO	New York Telephone
	ROOD S ARTSTS SUPLS	New York Telephone
1956	A & J COAT CO	New York Telephone

FINDINGS

Year	Uses	Source
1956	ACADEMY SALES ML ORDR	New York Telephone
	CALUMET ROBE CO INC	New York Telephone
	D R C SPORTSWR CO	New York Telephone
	IDEAL CAP CO	New York Telephone
	MESSING HEADWR	New York Telephone
	MEYEROWITZ & RYMAN HEADWR	New York Telephone
	MUTUAL CAP & HAT CO	New York Telephone
	NOEL MFG CO INC ELEC FLASHRS	New York Telephone
	STYLE-RITE HEADWEAR CORP	New York Telephone
1950	CALBEMET ROBE CO INC	New York Telephone
	D R C SPORTSWR CO	New York Telephone
	G E COAT CO	New York Telephone
	GLIEDMAN & MESSING MFRS CAPS	New York Telephone
	GULF CHEMCL CORP	New York Telephone
	IDEAL BUTTON CO	New York Telephone
	JUDELSHON OSCAR I INC MACHNSTS	New York Telephone
	MEYEROWITZ & RYMAN HEADWR	New York Telephone
	MUTUAL CAP & HAT CO	New York Telephone
	PLASTIC BOTTLE CORP	New York Telephone
1947	D R C SPORTSWR CO	New York Telephone
	G E COAT CO	New York Telephone
	GLIEDMAN & MESSING MFRS CAPS	New York Telephone
	GULF CHEMCL CORP	New York Telephone
	JUDELSHON O I MACHNST	New York Telephone
	LEADER ROBE CO THE	New York Telephone
	MEYEROWITZ & RYMAN HEADWR	New York Telephone
	MUTUAL CAP & HAT CO	New York Telephone
	POWER MASTER DRIVES	New York Telephone
1942	ALBERT BROS ATTYS	New York Telephone
	ALBERT HENRY B ATTY	New York Telephone
	ALBERT HERMAN M ATTY	New York Telephone
	ALBERT IRVING L ATTY	New York Telephone

FINDINGS

Year	Uses	Source
1942	EXCELLENT SPORTWR CO	New York Telephone
	FOX EMBLEM CORP	New York Telephone
	GLIEDMAN & MESSING MFRS CAPS	New York Telephone
	GULF CHEMCL CO	New York Telephone
	JUDELSHON O I MACHNST	New York Telephone
	LYNN & BARTON CHEMCLS	New York Telephone
	MEYEROWITZ A HEADW	New York Telephone
	MUTUAL CAP &HAT CO	New York Telephone
	POWER-MASTER DRIVES	New York Telephone
	RAPPAPORT &FELDMAN HEADWR	New York Telephone
	SANLEA HAT CO	New York Telephone
1938	ABBATE COAT CONTRACTG CO	New York Telephone
	ACE EMBLEM	New York Telephone
	GLIEDMAN & MESSING MFRS HATS & CAPS	New York Telephone
	JUDELSHON O I MACHINIST	New York Telephone
	LAUFER JACK PILWS	New York Telephone
	MUTUAL CAP & HAT CO	New York Telephone
	POWER-MASTER DRIVES	New York Telephone
	SANLEA HAT CO	New York Telephone
	SCHAEFER S HATS	New York Telephone
1927	ABBATE COAT CONTRCTG CO	New York Telephone
	BELGIUM COAT FORM CO	New York Telephone
	CENTRAL CAP CO	New York Telephone
	ART INSTITIUTE	New York Telephone
	DIAMOND HYMAN LTHER GOODS	New York Telephone
	EXCHANGE KNITTING MILLS	New York Telephone
	FREEMAN H J PICTURE FRAMES	New York Telephone
	GLIEDMAN & MESSING MFRS HATS & CAPS	New York Telephone
	OVAL HAT & CAP CO	New York Telephone
	PHOENIX LEATHER INC	New York Telephone

26 4 ST

Year	Uses	Source
1958	BUCHNER MORRIS B	New York Telephone
1950	RAYFIELD HERMAN M	New York Telephone
1947	GLOBE PHOTO NOVELTY CO	New York Telephone
	RENNERT CO THE FURN PADS	New York Telephone
1942	BIGGART SOLAR PRINT CO	New York Telephone
	GARTENZAUN HANS FETHRS	New York Telephone
	GLOBE PHOTO NOVELTY CO	New York Telephone
1938	BIGGART SOLAR PRINT CO	New York Telephone
	FOXHAN MFG CO	New York Telephone
	GLOBE PHOTO NOVELTY CO	New York Telephone
1927	BIGGART SOLAR PRINTING CO	New York Telephone
	FELDMAN WM VEST COATS	New York Telephone
	RITTEL & SLUTZKY HATS	New York Telephone

27 4 ST

Year	Uses	Source
1988	COOPER SQ TIRE EXCH	NYNEX Telephone
	DIANE FOOD PRODS	NYNEX Telephone
1983	WOLNICK ELIZABETH A	New York Telephone
1947	ALLIES TAXI CO	New York Telephone
	RIO CAB CORP	New York Telephone
1942	DE SANTIS IRON WKS	New York Telephone
	POLLACK ISIDORE BAGS	New York Telephone
1938	DE SANTIS IRON WKS	New York Telephone
	SCHROEDER HARRY ELEC CONTR	New York Telephone
1927	CENTRAL HAT FRAME CO	New York Telephone
	WORONER S RESTAURANT	New York Telephone

28 4 ST

Year	Uses	Source
1998	GASKEL ROBERT E	NYNEX Telephone
	PLANTWORKS INC	NYNEX Telephone
	E 4 ST HOUSING CORP	NYNEX Telephone

FINDINGS

Year	*Uses*	*Source*
1993	APOLLO FILMS CO	NYNEX Telephone
	CELETANO MARK	NYNEX Telephone
	PLANTWORKS INC	NYNEX Telephone
	E 4 ST HOUSING CORP	NYNEX Telephone
1988	BOOKHARDT F B	NYNEX Telephone
	COOPER K	NYNEX Telephone
	FAGIN J E	NYNEX Telephone
	FREDERICK JON	NYNEX Telephone
	GASKELL R E	NYNEX Telephone
	GREENLEAF FREDRICK P	NYNEX Telephone
	GRIFFIN GEORGE	NYNEX Telephone
	KALLAS JOHN	NYNEX Telephone
	KARWOSKI RICHARD	NYNEX Telephone
	MALABRIGO MARK	NYNEX Telephone
	MC CRLEY N L	NYNEX Telephone
	MC KNIGHT SANDRA	NYNEX Telephone
	STONE K	NYNEX Telephone
	STONE LOUIS A	NYNEX Telephone
	E 4 ST HOUSING CORP	NYNEX Telephone
	WECHSBERG ORIN	NYNEX Telephone
1983	BOOKHARDT F B	New York Telephone
	COOPER K	New York Telephone
	FIERING A M	New York Telephone
	GASKELL R E	New York Telephone
	GREENLEAF FREDRICK P	New York Telephone
	GRIFFIN GEORGE	New York Telephone
	JOROB REALTY CORP	New York Telephone
	KALLAS JOHN	New York Telephone
	KARWOSKI RICHARD	New York Telephone
	MC CARLEY N L	New York Telephone
	WECHSBERG ORIN	New York Telephone
1978	BOOKHARDT F B	New York Telephone

FINDINGS

Year	Uses	Source
1978	CENTER FOR INTERNATIONAL ARTS	New York Telephone
	COOPER K	New York Telephone
	FROMBOLUTI LONA	New York Telephone
	GASKELL R E	New York Telephone
	GREENLEAF FREDRICK P	New York Telephone
	GRIFFIN GEORGE C	New York Telephone
	JOROB REALTY CORP	New York Telephone
	KALLAS JOHN	New York Telephone
	KARWOSKI RICHARD	New York Telephone
	KEPNER M	New York Telephone
	METROPOLIS PHOTOPLAYS	New York Telephone
	WIRLS DOUGLAS N	New York Telephone
1973	BEUCHAT CARMEN	New York Telephone
	CO KNIT NOVELTY CO INC	New York Telephone
	DANCO PRESS	New York Telephone
	GOODDEN C	New York Telephone
	JOROB REALTY CORP	New York Telephone
	LEO SILVERSTONE B	New York Telephone
	MASON MOORE TRACY INC PRNTNG PRESS MACHNSTS	New York Telephone
	MATTA GORDON	New York Telephone
	RAPID ENVELOPE & OFFSET CO	New York Telephone
	SPIEGEL BRUCE	New York Telephone
	TRADE PRNTNG CARP	New York Telephone
1968	BUCHNER MORRIS B	New York Telephone
	CO-KNIT NOVELTY COLNC	New York Telephone
	DANCO PRESS	New York Telephone
	FLORETTE LEATHR GOODS CORO	New York Telephone
	GENL PRATNG CO	New York Telephone
	LEO SILVERSTONE B	New York Telephone
	LOYAL UNIFORM CORP	New York Telephone
	MASON MOORE TRACY INC PRINTING PRESS MACHUSLS	New York Telephone

FINDINGS

Year	Uses	Source
1968	RAPID ENVELOPE & & OFFSET CO	New York Telephone
	ROLLING EYES MFG CO	New York Telephone
	TRADE PRNTNG CORP	New York Telephone
	WALTCO INC PLSTCS	New York Telephone
	WALTZER FRANCES INTR DECRTR	New York Telephone
1963	BUCHNER MORRIS B	New York Telephone
	CO-KNIT NOVELTY CO INC	New York Telephone
	DE VINCENZO VINCENT COATS	New York Telephone
	GENL PRNTNG CO	New York Telephone
	GRUMET ZACHARY	New York Telephone
	LEO SILVERSTONE B	New York Telephone
	MASON MOORE TRACY INC PRINTG PRESS MACHNSTS	New York Telephone
	ROALCO HEADWR INC	New York Telephone
	ROLLING EYES MFG CO	New York Telephone
	RUBIN MORRIS M	New York Telephone
	TRADE PRNTNG CORP	New York Telephone
	WALTCO INC PLSTCS	New York Telephone
	WALTZER FRANCES INTR DECRTR	New York Telephone
1958	CO-KNIT NOVELTY CO INC	New York Telephone
	DE VINCENZO & SON CONTRS	New York Telephone
	KIRP HARRY T ATTY	New York Telephone
	LEO SILVERSTONE B	New York Telephone
	LUKBROD HAT & CAP CO	New York Telephone
	RAPPAPORT H & CO SWETBNDS & SHEEPSKIN	New York Telephone
	RODRIGUES BENANGGO	New York Telephone
	ROLLING EYES MFG CO	New York Telephone
	TRACY A H MACHNST	New York Telephone
	TRADE PRNTNG CORP	New York Telephone
	WALTZER FRANCES LNTR DECRTR	New York Telephone
1956	ARTCRAFTSMEN INC FCTY	New York Telephone
	DE VINCENZO & SON CONTRS	New York Telephone

FINDINGS

Year	Uses	Source
1956	KAPP MAX DOLLS EYES	New York Telephone
	KIRP HARRY T ATTY	New York Telephone
	MARKS CHAS B MUSIC PUBR	New York Telephone
	MASON MOORE TRACY INC PRINTG PRESS MACHNSTS	New York Telephone
	MCKINLEY PUBLISHERS INC	New York Telephone
	RAPPAPORT H & CO SWETBNDS & SHEEPSKIN	New York Telephone
	ROLLING EYES MFG CO	New York Telephone
	ROSENBERG SMITH CORP YARNS	New York Telephone
	SMITH DAVID R YRNS	New York Telephone
	TRACY A H MACHNST	New York Telephone
	WALTCO INC PLSTCS	New York Telephone
	WALTZER FRANCES INTR DECRTR	New York Telephone
1950	ARTCRAFTSMEN INC FCTY	New York Telephone
	DEO VICENZO & SON CONTRS	New York Telephone
	KAPP MAX DOLLS RYES	New York Telephone
	LUKBROD HAT & CAX CO	New York Telephone
	MASON MOORE TRACY INC PRINTG PRESS MACHNSTS	New York Telephone
	RAPPAPORT H & CO SWETBNDS & SHEEPSKLN	New York Telephone
	ROLLING EYES MFG CO	New York Telephone
	WALTCO INC PISTCS	New York Telephone
	WALTZER FRANCES INTR DECRTR	New York Telephone
1947	ARTCRAFTSMEN INC FCTY	New York Telephone
	DE VINCENZO & YULA CONTRS	New York Telephone
	F & G DOLL SHOES CO	New York Telephone
	KAPP MAX DOLLS EYES	New York Telephone
	KOERNER & KIEFFER	New York Telephone
	LUKBROD HAT & CAP CO	New York Telephone
	MASON MOORE TRACY INC PRINTG PRESS MACHNSTS	New York Telephone
	RAPPAPORT H & CO SWETBNDS	New York Telephone
	ROLLING EYES MFG CO	New York Telephone

FINDINGS

Year	Uses	Source
1947	TRACY A H MACHNST	New York Telephone
	WALTCO INC PLSTCS	New York Telephone
1942	ARTCRAFTSMEN	New York Telephone
	BOW SOLDER PRODS CO INC	New York Telephone
	F&G DOLL SHOES CO	New York Telephone
	KAPP MAX DOLLS EYES	New York Telephone
	KOERNER & KIEFFER	New York Telephone
	LEVINE H CLKS	New York Telephone
	LUKBROD HAT & CAP CO	New York Telephone
	MASON MOORE TRACY INC PRINTG PRESS MACHNSTS	New York Telephone
	MOOS ARTHUR ADVTG	New York Telephone
	RAPPAPORT H SWETBNDS	New York Telephone
	ROLLING EYES MFG CO	New York Telephone
	SEIDENBERG BROS HAIR GDS	New York Telephone
	TRACY A H MACHNST	New York Telephone
1938	AY-ONE HANDBAG CO	New York Telephone
	BWAY RUBBER NOVELTY CO	New York Telephone
	EASTERN BOX SPECIALTIES INC	New York Telephone
	F & G DOLL SHOES CO	New York Telephone
	HOFFMAN S SCHOENBERG CAPS	New York Telephone
	KOERNER & KIEFFER	New York Telephone
	KRAUS HANDBAG CO INC	New York Telephone
	MASON MOORE TRACY INC PRINTG PRESS MACHNSTS	New York Telephone
	SEIDENBERG BROS HAIR GDS	New York Telephone
	TRACY A H MACHNST	New York Telephone
1927	ACKERMAN SAML HATS CAPS	New York Telephone
	ACKERMAN & WIENER HATS CAPS	New York Telephone
	ALPEROVICH M PRNTR	New York Telephone
	BELAIEF MICHAEL G CAPS	New York Telephone
	DAVIDSON LOUIS PRINTER	New York Telephone
	ENTWISTLE MASON & MOORE	New York Telephone

FINDINGS

Year	Uses	Source
1927	FORMAN LOUIS TROUSERS	New York Telephone
	GINZBERG S PRNTR	New York Telephone
	HEBREW MONOTYPE PRESS INC	New York Telephone
	HIGH GRADE COAT FRONT CO	New York Telephone
	KOATOFF MAYER PRNTR	New York Telephone
	KOERNER & KIEFFER	New York Telephone
	MARKOWITZ LOUIS ARTIST	New York Telephone
	MASON & MOORE	New York Telephone
	NIEDERMAN & WALDSMAN BOYS CLTHG	New York Telephone
	PARGMENT ISIDOR PRINTER	New York Telephone
	PLANET CAP WORKS	New York Telephone
	SCHOTTENFELD & FRIDKIN HATS & CAPS	New York Telephone
	SHULDNER M CO BONNET WIRE	New York Telephone
	TRIO PRESS INC PRINTERS	New York Telephone

29 4 ST

Year	Uses	Source
1998	OLD MERCHANT S HOUSE	NYNEX Telephone
1993	OLD MERCHANT S HOUSE	NYNEX Telephone
1988	OLD MERCHANT S HOUSE	NYNEX Telephone
1983	OLD MERCHANT S HOUSE	New York Telephone
1978	OLD MERCHANTS HOUSE	New York Telephone
	SCHATTMAN STEPHEN L	New York Telephone
1973	NEWBURGER ROBT L	New York Telephone
	OLD MERCHANTS HOUSE	New York Telephone
1968	OLD MERCHANTS HOUSE	New York Telephone
	VERNADAKIS ANDRE	New York Telephone
1963	OLD MERCH S HOUSE	New York Telephone
1958	OLD MERCH S HOUSE	New York Telephone
1956	OLD MERCH S HOUSE	New York Telephone
1950	OLD MERCHS HOUSE	New York Telephone
1947	OLD MERCH S HOUSE	New York Telephone
1942	OLD MERCH S HOUSE	New York Telephone

Year	Uses	Source
1938	CASE H P	New York Telephone
1931	ANSBOROUGH JOHN P	Manhattan and Bronx Directory Publishing Company Residential Directory

30 4 ST

Year	Uses	Source
1998	GALLAGHER MICHAEL J PHD	NYNEX Telephone
	HAYES DOROTHY E PROF GRAPHIC DESGNR	NYNEX Telephone
	MARCUS MORTON 1 DDS OFC	NYNEX Telephone
1993	HAYES DOROTHY E PROF GRAPHIC DESIGNR	NYNEX Telephone
1988	HAYES DOROTHY E PROF GRAPHIC DESGNR	NYNEX Telephone
	HOWELL DESIGN ASSOCS	NYNEX Telephone
	HOWELL JAMES	NYNEX Telephone
	QUENNELL NICHOLAS	NYNEX Telephone
	SILVER B	NYNEX Telephone
1983	HAYES DOROTHY E GRAPHIC DESGNR	New York Telephone
	HOWELL JAMES A	New York Telephone
	QUENNELI NICHOLAS	New York Telephone
	SILVER B	New York Telephone
1978	HAYES DOROTHY E GRAPHIC DESGNR	New York Telephone
	HOWELL JAMES A	New York Telephone
	QUENNELL NICHOLAS	New York Telephone
1973	CAJORI M	New York Telephone
	ROBERTS B A	New York Telephone
1968	HING KOCK	New York Telephone
1958	STERN-WAL PRODS INC	New York Telephone
1956	PRESCRIPTION DEPT	New York Telephone
	SASLOW RAPHAEL CAPS	New York Telephone
	SASLOW & SONS INC CAPS	New York Telephone
	STERN-WAL PRODS INC	New York Telephone
1950	SASLOW & SONS CAPS	New York Telephone
	STERN WAL PRODS INC	New York Telephone

Year	Uses	Source
1947	STERN-WAL PRODS INC	New York Telephone
1942	NATL FELT HAT CO	New York Telephone
1938	BRODY MAX YRNS	New York Telephone
	DARBY YARN CO INC	New York Telephone
	NATL FELT HAT CO	New York Telephone
1927	QUALIONS ANTHONY R	New York Telephone

31 4 ST

Year	Uses	Source
1963	EAST FOURTH ST GARAGE	New York Telephone
1958	PHIL-JAY GARAGE	New York Telephone
1956	PHIL-JAY GARAGE	New York Telephone
1950	R & W GARAGE CO	New York Telephone
1947	BENJAC GARAGE CORP	New York Telephone
	MELTZER BEN GAR	New York Telephone
1942	CREST GARAGE	New York Telephone
	DOWNTOWN PONTIAC CORP MAIN OFC	New York Telephone
1938	CREST GARAGE	New York Telephone
1927	CREST GARAGE	New York Telephone
	CREST GARAGE INC	New York Telephone
	MAYER LOUIS	New York Telephone
	STEINHAUSER CHAS	New York Telephone
	STEINHAUSER CHAS	New York Telephone

32 4 ST

Year	Uses	Source
1988	GRAHAM ALFRED	NYNEX Telephone
	HAUSNER B JOSI	NYNEX Telephone
	HAUSNER B JOSI	NYNEX Telephone
	JEHLEN MYRA	NYNEX Telephone
	SIMON J J	NYNEX Telephone
	SIMON J J	NYNEX Telephone
	SOMMERVILLE J	NYNEX Telephone
	STEWART DONALD & NANCY	NYNEX Telephone

FINDINGS

Year	*Uses*	*Source*
1983	COLVIN K M	New York Telephone
	HUMPHREY M L	New York Telephone
	JEHLEN MYRA	New York Telephone
	KEOGH C	New York Telephone
	KEOGH CHARLENE	New York Telephone
	LEHRHAUPT LINDA	New York Telephone
	SIMON J J	New York Telephone
	SOMMERVILLE J	New York Telephone
	SPEER E	New York Telephone
	WEHNER NORBERT	New York Telephone
1978	COLVIN KATHLINE	New York Telephone
	GROVER DAVID	New York Telephone
	GRUEN A	New York Telephone
	HUGHES TIM	New York Telephone
	O BANION W	New York Telephone
	RESENDOWITZ B	New York Telephone
	RODEN LEON	New York Telephone
	TATMAN JEFFREY	New York Telephone
1973	AIR FILTERS CO	New York Telephone
	AIRDUCT CO	New York Telephone
	FILTER FABRICATO JS IN	New York Telephone
	FOSBURGH JAS W	New York Telephone
1968	AIR FILTERS CO	New York Telephone
	AIRDUCT CO	New York Telephone
	BOSTICK DELORIS	New York Telephone
	FILTER FABRICATORS INC	New York Telephone
1963	AIR FILTERS CO	New York Telephone
	AIRDUCT CO	New York Telephone
	DU-FAST INC	New York Telephone
	FILTER FABRICATARS INC	New York Telephone
	FRASH R M	New York Telephone
1958	AIR DUCT INSTALLATION CO	New York Telephone

FINDINGS

Year	Uses	Source
1958	AIR FILTERS CO	New York Telephone
	AIRDUCT CO	New York Telephone
	DU-FAST INC	New York Telephone
	LANGTOT INC	New York Telephone
	ROBINS S D B	New York Telephone
1956	AIR DUCT INSTALLATION CO	New York Telephone
	AIR FILTERS CO	New York Telephone
	AIRDUCT CO	New York Telephone
	DU-FAST INC	New York Telephone
	LANGTOT INC	New York Telephone
	ROBINS S D B	New York Telephone
1950	AIR DUCT INSTALLATION CO	New York Telephone
	AIR FILTERS CO	New York Telephone
	DUFAST INC	New York Telephone
	LANGTOT INC	New York Telephone
	ROBINS S D B	New York Telephone
1947	AIR DUCT INSTALLATION CO	New York Telephone
	AIR FILTERS CO	New York Telephone
	LANGTOT INC	New York Telephone
1942	AIR DUCT INSTALLATION CO	New York Telephone
	AIR FILTEIS INC	New York Telephone
	GERBER &DIARNOND LUMIFRM CAPS	New York Telephone
1938	BEACON SHOW CASE & FIXT CO	New York Telephone
	DIAMOND & GERBER CAPS	New York Telephone
	GERBER & DIAMOND UNFRM CAPS	New York Telephone
1927	BRODY HARRY HAT MFR	New York Telephone
	KRAUSE THEO HOTEL AGEY	New York Telephone
	ORLOWITZ B UNIFORM CAPS	New York Telephone

33 4 ST

Year	Uses	Source
1973	TAKE 5 PRODCTNS INC	New York Telephone
	TEO WILSON	New York Telephone

FINDINGS

34 4 ST

Year	*Uses*	*Source*
1998	SWIFT MANHATTAN MANHATTAN	NYNEX Telephone
	SWIFT	NYNEX Telephone
	VANDEELEN JERRY	NYNEX Telephone
1993	HOPKINS WILLIAM G MD	NYNEX Telephone
	VANDEELEN JERRY	NYNEX Telephone
1988	ALLIE B	NYNEX Telephone
	BALLO J	NYNEX Telephone
	FERRI DAVID	NYNEX Telephone
	FRESCHET GINA	NYNEX Telephone
	GANNON WILLIAM	NYNEX Telephone
	GARRATT M	NYNEX Telephone
	GEBALLE J	NYNEX Telephone
	JERRY STYLE	NYNEX Telephone
	NARDUCCI HELEN	NYNEX Telephone
	ORTER J	NYNEX Telephone
	PATLIN M	NYNEX Telephone
	SEIDEL MARIAN L	NYNEX Telephone
	VANDEELEN JERRY B	NYNEX Telephone
	WIGHT DEVEREUX P	NYNEX Telephone
1983	AL 673-3866	New York Telephone
	COSBY CHRISTOPHER	New York Telephone
	GANNON WILLIAM	New York Telephone
	GARRATT M	New York Telephone
	GEBALLE J	New York Telephone
	GREAT JONES TRUCKING CORP	New York Telephone
	NARDUCCI HELEN	New York Telephone
	ORTER J	New York Telephone
	PENNISTON S J	New York Telephone
	SEIDEL MARIAN L	New York Telephone
	WIGHT DEVEREUX P	New York Telephone
	WILLIAMS BOB	New York Telephone

FINDINGS

Year	*Uses*	*Source*
1978	ALLIE E B	New York Telephone
	FENDER JAMES	New York Telephone
	FRESCHET G	New York Telephone
	GANNON WILLIAM	New York Telephone
	GARRATT M	New York Telephone
	GREAT JONES HAULING CORP	New York Telephone
	GREAT JONES TRICKING CORP	New York Telephone
	HEALY ANNA MRS	New York Telephone
	HOLLAND R	New York Telephone
	ORTER J	New York Telephone
	WIGHT DEVEREUX P	New York Telephone
1973	ADAMAS ANTIQUES EAST	New York Telephone
	BROWN PATRIKA	New York Telephone
	CAMERA MARIE R	New York Telephone
	DAVIS GERI	New York Telephone
	GANNON WILLILAM	New York Telephone
	GREAT JONES HAULING CORP	New York Telephone
	GREAT JONES TRUCKING CORP	New York Telephone
	HEALY ANNA MRS	New York Telephone
	LAND WESLEY	New York Telephone
	WIGHT DEVEREUX P	New York Telephone
1968	CAMERA MARIE K	New York Telephone
	DE JON BRUCE	New York Telephone
	GARRATT MARIAN	New York Telephone
	HEALY ANNA MRS	New York Telephone
	LOGIN WALTER	New York Telephone
	MORNS HERO SANDWICH	New York Telephone
	MOYER PETER	New York Telephone
	TAYLOR JAS	New York Telephone
	WIGHT DEVEREUX P	New York Telephone
1963	CAMERA MARIE R	New York Telephone
	CHANG HAROLD	New York Telephone

FINDINGS

Year	Uses	Source
1963	DERY JOS	New York Telephone
	GRIMA EMANUEL	New York Telephone
	HEALY ANNA MRS	New York Telephone
	RICHD R	New York Telephone
1958	AL S RESTRNT	New York Telephone
	BUXBAUM EDW I	New York Telephone
	CAMERA MARLE R	New York Telephone
	CAMERON STANLEY M	New York Telephone
	HEALY ANNA MRS	New York Telephone
	HERNANDEZ CELIA MRS	New York Telephone
	NITZBERG STANLEY	New York Telephone
1956	AL S RESTRNT	New York Telephone
	BEAUMONT CLAUDE	New York Telephone
	BRUSH WALTON	New York Telephone
	BUXBAUM EDW I	New York Telephone
	CAMERA MARIE R	New York Telephone
	FRANKEL NORMA	New York Telephone
	HEALY ANNA MRS	New York Telephone
	LA ROCCA JOS	New York Telephone
	LUCKS MORTON	New York Telephone
	NIELSEN KIRSTINE	New York Telephone
1950	CAMERA MARIE R	New York Telephone
	KOLLISCH EVA	New York Telephone
	LA ROCCA JOS	New York Telephone
	MOSKOW ITZ J RESTRNT	New York Telephone
1947	CAMERA MARIE	New York Telephone
	CROHAN DANL RESTRNT	New York Telephone
	MOSKOWITZ J RESTRNT	New York Telephone
1942	CROLIAN DANL RESTRNT	New York Telephone
	MOSKOWITZ J RESTRNT	New York Telephone
1938	CROHAN DANL RESTRNT	New York Telephone
	HABERMANN E A RESTRNT	New York Telephone

Year	Uses	Source
1931	FLYNN MARTIN A FIREMAN	Manhattan and Bronx Directory Publishing Company Residential Directory
	LAZZOPINA JOS	Manhattan and Bronx Directory Publishing Company Residential Directory
	MAGESTRIS MICHL	Manhattan and Bronx Directory Publishing Company Residential Directory
	MCGOWAN MARTIN J SERGT-AT-ARMS	Manhattan and Bronx Directory Publishing Company Residential Directory
	PALIZARO SALVATORE	Manhattan and Bronx Directory Publishing Company Residential Directory
	POLIZANO JOS	Manhattan and Bronx Directory Publishing Company Residential Directory
	RICKH OTTO	Manhattan and Bronx Directory Publishing Company Residential Directory
1927	CROHAN DANIEL RESTRNT	New York Telephone
	LAZZOPINA J R R	New York Telephone
	MAURO ANTHONY R	New York Telephone

35 4 ST

Year	Uses	Source
1988	TOLCHIN M A	NYNEX Telephone
1978	ETRA HARRY AV	New York Telephone
	ROSENBAUM MARSHA	New York Telephone
1973	BUME G	New York Telephone
	PICTURE DECRATR INC THE	New York Telephone
1968	SELECT FILM BRARY	New York Telephone
1958	GETTINGER LILLI	New York Telephone
	KING GEO G LWYR	New York Telephone
1942	EAGER J HOWARD	New York Telephone

36 4 ST

Year	Uses	Source
1998	CAFE LA FONTAINE	NYNEX Telephone
1988	ARDEN CLIFT R	NYNEX Telephone
	BARLOW BART	NYNEX Telephone
	BROWN R N	NYNEX Telephone
	CASTAGNO DON	NYNEX Telephone
	DERELLA WILLIAM	NYNEX Telephone

FINDINGS

Year	*Uses*	*Source*
1988	FULMER F	NYNEX Telephone
	GELLER MICKLE	NYNEX Telephone
	GILHOOLEY M C	NYNEX Telephone
	GREENE MARC	NYNEX Telephone
	JESCHKE ROGER	NYNEX Telephone
	JOEL HENRY	NYNEX Telephone
	VERLEZZA S	NYNEX Telephone
	WENDY PETER S	NYNEX Telephone
	WILLIAMS GARY C	NYNEX Telephone
1983	BARLOW BART	New York Telephone
	CASTAGNO DON	New York Telephone
	COCHRAN THOMAS	New York Telephone
	ECONOMOU STEPHAN N	New York Telephone
	FULMER F	New York Telephone
	GELLER MICLKIE	New York Telephone
	GREENE MARC	New York Telephone
	HAIR J	New York Telephone
	JESCHKE ROGER	New York Telephone
	JOEL HENRY	New York Telephone
	KARWOWSKI MARK	New York Telephone
	SAUBIDET TITO D	New York Telephone
	VERTEZZA S	New York Telephone
	WILLIAMS GARY C	New York Telephone
	ZIK MANNY HEATING	New York Telephone
1978	BARLOW BART	New York Telephone
	CURTIS MYRON	New York Telephone
	FOX L	New York Telephone
	FRIEDLE B J D	New York Telephone
	JACOBS DAVID	New York Telephone
	JESCHKE ROGER	New York Telephone
	JOEL HENRY	New York Telephone
	KARWOWSKI MARK	New York Telephone

FINDINGS

Year	*Uses*	*Source*
1978	MERINO A	New York Telephone
	RUBIN JEFF	New York Telephone
	SHOCKLEY ROBERT	New York Telephone
	ZIK MANNY HEATING	New York Telephone
1973	COLBOURN H L	New York Telephone
	CURTIS MYRON	New York Telephone
	JESCHKE ROGER	New York Telephone
	JOEL HENRY	New York Telephone
	KLE JOHN	New York Telephone
	ROBERTS THOS W	New York Telephone
	SHOCKLEY ROBERT	New York Telephone
	VERTICCHIO ROSE	New York Telephone
	ZIK MANNY HEATING	New York Telephone
1968	BULASKI RICHID	New York Telephone
	COLBOURN H L	New York Telephone
	JESCHE ROGER	New York Telephone
	JOEL HENRY	New York Telephone
	ROBERTS THOS W	New York Telephone
	SMITH A	New York Telephone
	VERTICCHIO ROSE	New York Telephone
	WYNNE JOHN T	New York Telephone
	ZIK MANNY HEATING	New York Telephone
1963	AGRONOFSKY IDA	New York Telephone
	BRIENZA JOS	New York Telephone
	COLBORNE HARV	New York Telephone
	CURTIS MYRON	New York Telephone
	JOEL HENRY	New York Telephone
	KNOX ELLEN D	New York Telephone
	LO CICERO JUSTO	New York Telephone
	ROGERS HUGH P	New York Telephone
	ROSE	New York Telephone
	WILSHOCK D V	New York Telephone

FINDINGS

Year	Uses	Source
1963	WISE ROSEMARY W	New York Telephone
	XARRI EMANUEL	New York Telephone
	ZIK MANNY HEATING	New York Telephone
1958	AGRONOFSKY IDA	New York Telephone
	COPPOLA TRUCKG CORP	New York Telephone
	JOEL HENRY	New York Telephone
	LASH GEO D	New York Telephone
	LO CICERO JUSTO	New York Telephone
	ROGERS HUGH P	New York Telephone
	SASSI ALFRED F	New York Telephone
	ZIK MANNY HEATING	New York Telephone
1956	COPPOLA JOHN TRUKNG	New York Telephone
	JOEL HENRY	New York Telephone
	MARMOR SEYMOUR	New York Telephone
	SASSI ALFRED F	New York Telephone
	WILLIAMSON DAISY	New York Telephone
	ZIK MANNY HEATING	New York Telephone
1950	BOYAR IRVIN S	New York Telephone
	BRIENZA JOS	New York Telephone
	COPPOLA JOHN TRUKNG	New York Telephone
	ZIK MANNY HEATING	New York Telephone
1947	COPPOLA JOHN TRUKNG	New York Telephone
	ZIK MANNY HEATING	New York Telephone
1942	BRIENZA P CGRS	New York Telephone
1938	ABACO SPECIALTY CO	New York Telephone
	GENL RESTRNT REPR & MAINTENANCE CO	New York Telephone
	MISHLER PRESS	New York Telephone
1931	CAMERA JOS	Manhattan and Bronx Directory Publishing Company Residential Directory
	CASSETTA GERALD	Manhattan and Bronx Directory Publishing Company Residential Directory
	DE PASQUALE SANTO	Manhattan and Bronx Directory Publishing Company Residential Directory
	IANUZZI JOS	Manhattan and Bronx Directory Publishing Company Residential Directory

Year	Uses	Source
1931	MCGOVERN FRANCIS	Manhattan and Bronx Directory Publishing Company Residential Directory
	TAYLOR JAS	Manhattan and Bronx Directory Publishing Company Residential Directory
	URGO FRANK	Manhattan and Bronx Directory Publishing Company Residential Directory
1927	CAMERA JOS R	New York Telephone

37 4 ST

Year	Uses	Source
1988	CHAPMAN MICHAEL	NYNEX Telephone
	COSTNER THOMAS	NYNEX Telephone
	PARRETT THOMAS	NYNEX Telephone
	PERRY HART	NYNEX Telephone
1983	COSTNER THOMAS	New York Telephone
	FERRY HUGH C	New York Telephone
	MERILA JAMES	New York Telephone
	PERRY HART	New York Telephone
1978	HOLOGRAPHIC FILM CO THE	New York Telephone
	HOYER MILLAR L E	New York Telephone
	KIM POE	New York Telephone
	WALD S	New York Telephone
1973	GIRORRA FERNRANDO	New York Telephone
	KIM POE	New York Telephone
	TAWNEY L G	New York Telephone
	WALD S	New York Telephone
1963	MISLOVE EILEEN	New York Telephone
	ROBUS HUGO	New York Telephone
	SCHUTZ F W MRS	New York Telephone
	SIMON ABRAHAM I ATTY	New York Telephone
	TARMON DORETTA	New York Telephone
1958	HAAGEN DON	New York Telephone
	ROBUS HUGO	New York Telephone
	SIMON ABRAHAM I ATTY	New York Telephone
	TARMON DORETTA	New York Telephone

FINDINGS

Year	Uses	Source
1956	HAAGEN DON	New York Telephone
	ROBUS HUGO	New York Telephone
	SIMON ABRAHAM I ATTY	New York Telephone
	TARMON DORETTA	New York Telephone
1950	ROBUS IRENE	New York Telephone
	SIMON ABRAHAM I ATTY	New York Telephone
	TARMON DORETTA	New York Telephone
1947	GENL RESTRAT REPR & MAINTENANE	New York Telephone
	GREENBAUM DOROTHEA STUDIO	New York Telephone
	ROBUS IRENE	New York Telephone
	SIMON ABRAHAM I ATTY	New York Telephone
	TARMON DORETTA	New York Telephone
1942	AC VENTLATG &ROOFING CO	New York Telephone
	CHARLICK LEE TERRELL	New York Telephone
	CHASE GERTRUDE	New York Telephone
	ROBUS IRENE	New York Telephone
1938	AC VENTLATG & ROOFING CO	New York Telephone
1927	ADAMS WINDOW CLNG & HSE RNVT CO	New York Telephone
	FILUS MIKE FURS	New York Telephone
	LANDESBAUM & WEISMAN FRAMES	New York Telephone
	NEUTRAL WINDOW CLNG CO	New York Telephone
	ROSE M HUMAN HAIR	New York Telephone
	SAFIR CARL & CO CONTRS	New York Telephone

38 4 ST

Year	Uses	Source
1988	COTLER J	NYNEX Telephone
	EPSTEIN MARC	NYNEX Telephone
	GUBOW J	NYNEX Telephone
	HULTBERG CARL	NYNEX Telephone
	MORAN P	NYNEX Telephone
	ROPER M	NYNEX Telephone
	ZENGA B	NYNEX Telephone

FINDINGS

Year	Uses	Source
1983	BLESH RUDI	New York Telephone
	COTLER J	New York Telephone
	EPSTEIN D L	New York Telephone
	ROPER M	New York Telephone
	ZENGA B	New York Telephone
1978	BLASH RUDI	New York Telephone
	EPSTEIN D L	New York Telephone
	ZENGA B	New York Telephone
1973	BARTH BEVERLY	New York Telephone
	BLESH RUDI	New York Telephone
	EPSTEIN PIERREL	New York Telephone
	ZENGA BEVERLY MRS	New York Telephone
1968	BARTH BEVERLY	New York Telephone
	BLESH RUDI	New York Telephone
	EPSTEIN PIERRE L	New York Telephone
	STUMPS ILARIO	New York Telephone
	XERRI EMANUEL	New York Telephone
	XERRI LAWRENCE	New York Telephone
	ZENAGA BEVERLY MRS	New York Telephone
1963	BARTH BEVERLY	New York Telephone
	BLESH RUDI	New York Telephone
	EPSTEIN PIERRE L	New York Telephone
	GETTINGER LILLL	New York Telephone
	KAUFMANN R J	New York Telephone
1958	BARTH BEVARTY	New York Telephone
	BLESH RUDI	New York Telephone
	KAUFMANN R J	New York Telephone
	RAMBUSCH ROBT E	New York Telephone
	XERRL EMANUEL	New York Telephone
1956	BARTH BEVERLY	New York Telephone
	BLESH RUDI	New York Telephone
	KAUFMANN MARION MRS	New York Telephone

FINDINGS

Year	Uses	Source
1956	RAMBUSCH ROBT E	New York Telephone
	XERRI EMANUEL	New York Telephone
1950	BLESH RUDL	New York Telephone
	DALY FLORENCE	New York Telephone
	D ANGELO B F DR	New York Telephone
	IRGANG LEON	New York Telephone
	MYERSON SAML	New York Telephone
1947	BLESH RUDI	New York Telephone
	CIRCLE SOUND INC RECORDS	New York Telephone
	D ANGELO B F DR	New York Telephone
	FREEDMAN LIONEL	New York Telephone
	SMEDES ELIZ H	New York Telephone
1942	D ANGELO B F DR	New York Telephone
	FREEDMAN LIONEL	New York Telephone
	ROMANO ANNA J	New York Telephone
	STANLEY JEAN	New York Telephone
1938	D ANGELO B F DR	New York Telephone
	MCBRIDE BETTY LU	New York Telephone
	PINCKNEY CONSTANCE	New York Telephone
	ROMANO ANNA J	New York Telephone
	SNYDER JOS F	New York Telephone
1931	D ANGELO BENEDICT	Manhattan and Bronx Directory Publishing Company Residential Directory
	LECATA FRANK	Manhattan and Bronx Directory Publishing Company Residential Directory
	MARONE ANTHON	Manhattan and Bronx Directory Publishing Company Residential Directory
	MARONE GEO	Manhattan and Bronx Directory Publishing Company Residential Directory
	MARONE JOS	Manhattan and Bronx Directory Publishing Company Residential Directory
	MISTRETTA FRANCES	Manhattan and Bronx Directory Publishing Company Residential Directory
1927	DELANCEY MOTORCYCLE CLUB	New York Telephone
	ESPOSITO A R	New York Telephone
	MARONE J A R	New York Telephone

FINDINGS

39 4 ST

Year	*Uses*	*Source*
1988	HITTNER S	NYNEX Telephone
	LISOWSKA VICTORIA	NYNEX Telephone
1983	CORMAN ROGER	New York Telephone
	HITTNER M A & SONS INC	New York Telephone
	HITTNER MARC	New York Telephone
	HITTNER S	New York Telephone
	LEVEL CALVIN	New York Telephone
	LISOWSKA VICTORIA	New York Telephone
1978	DU BOIS DINA	New York Telephone
	GRIEVO WAYNE	New York Telephone
	HITTNER MARC	New York Telephone
	LISOWSKA VICTORIA	New York Telephone
1973	GRIEVE VOAYIIE	New York Telephone
	LISOWSKA VICTORIA	New York Telephone
1968	FALL F JOHN	New York Telephone
	KWIECIEN KAZIMIERZ	New York Telephone
	LISOWSKA VICTORIA	New York Telephone
	MAC DONALD DAVID A	New York Telephone
	PATORSKI JANINA MRS	New York Telephone
	TRIBORO WOODWORKING CO	New York Telephone
1963	PATORSKI JANINA MRS	New York Telephone
	TRIBORO WOODWORKING CO	New York Telephone
	WLOCH BRONISLOW	New York Telephone
1956	AKSELROD SAM LEON MD	New York Telephone
	BERMANN ANNA MRS	New York Telephone
	BERMANN RALPH	New York Telephone
	TRIBORO WOODWORKING CO	New York Telephone
1950	CYPEL RUTH MRS	New York Telephone
	HAMMER ALEXNDR	New York Telephone
1947	BOGART SOPHIE B MRS	New York Telephone
	SPARROW A	New York Telephone

Year	Uses	Source
1942	SPARROW A	New York Telephone
1938	SPARROW A	New York Telephone
1931	EIFLER HERMAN	Manhattan and Bronx Directory Publishing Company Residential Directory
	SPARROW ETHEL	Manhattan and Bronx Directory Publishing Company Residential Directory
	SPARROW SIDNEY	Manhattan and Bronx Directory Publishing Company Residential Directory
1927	SPARROW A R	New York Telephone
	ZWEIMAN M CARPENTER	New York Telephone

40 4 ST

Year	Uses	Source
1983	GREENBERG TONY	New York Telephone
1950	HOUSTON PIPE & STEEL INC	New York Telephone
1927	CONCORD NY WINDOW CLNG CO	New York Telephone
	GARMENT SECTION WINDOW CLEANING CO	New York Telephone
	HOFFMAN ANNA MRS EMPLOY AGT	New York Telephone
	HOFFMAN J M EMPLOY AGT	New York Telephone
	KESSLER MAX BUTTONS	New York Telephone
	OCEAN WINDOW CLEANING CO	New York Telephone

41 4 ST

Year	Uses	Source
1978	PERERA COLNC	New York Telephone
1973	BARNES HENRY	New York Telephone
1968	ROSS LYON & CO INC BRKRS	New York Telephone
1950	BAWER GLASS CO	New York Telephone
	BAWER JOS GLASS NOVITS	New York Telephone
1947	BAWER GLASS CO	New York Telephone
	BAWER JOS GLASS NOVLTS	New York Telephone
1942	BAWER GLASS CO	New York Telephone
	BAWER JOS GLASS NOVLTS	New York Telephone
1938	BAWER GLASS CO	New York Telephone
	BAWER JOS GLASS NOVLTS	New York Telephone

Year	Uses	Source
1927	A & S FRENCH FLOWER MFG CO	New York Telephone
	AMER RELIABLE WINDOW CLNG CO	New York Telephone
	BAWER JOS GLASS NVLTS	New York Telephone
	RELIABLE HSE & WINDOW CLNG CO	New York Telephone
	RELIABLE WINDOW CLEANING CO	New York Telephone
	RELIABLE WINDOW CLG & RENOV CO	New York Telephone

42 4 ST

Year	Uses	Source
1927	A TO Z WINDOW CLEANING CO	New York Telephone
	D P HAT CO	New York Telephone
	GREENBERG I COTTON	New York Telephone
	GROSSFELD WM WINDOW CLNG	New York Telephone
	UNIQUE PHOTO BUTTON CO	New York Telephone
	ZIRLIN & CO HATS & CAPS	New York Telephone

23R 4 ST

Year	Uses	Source
1950	SPIELER PHILIP	New York Telephone

2D 327 4 ST

Year	Uses	Source
1942	MITCHELL JAS P	New York Telephone

4L

18 4L

Year	Uses	Source
1993	CENTAUR DISTRIBUTION	NYNEX Telephone

4LST R 704

18 4LST R 704

Year	Uses	Source
1923	American Valuation Information Bureau RTN Francis A Adams Danl J OKeefe appraisers	R. L. Polk & Co.

FINDINGS

4O

9 4O

Year	Uses	Source
1958	LEON EDW J LWYR	New York Telephone

15 4O

Year	Uses	Source
1927	SCHERMERHORN RICHD JR LANDSCP-ARCHT	New York Telephone

16 4O

Year	Uses	Source
1927	MARYLAND MOT CO	New York Telephone

30 4O

Year	Uses	Source
1963	SAYERS WM L LWYR	New York Telephone

4TH

1 4TH

Year	Uses	Source
1934	Western Union Telegraph Co	R. L. Polk & Co.
1927	Eccles John L Co	New York Telephone
	Marks & Berger Inc	New York Telephone
	Miller Saml & Co Inc hats	New York Telephone
	Richards S J carting	New York Telephone
	Western Union Telegraph Co	New York Telephone
	Branch offices	New York Telephone
1923	Eccles Jno L Co NY Jno L Eccles pres saml Richards sec eng contrs	R. L. Polk & Co.
	WESTERN UNION TELEGRAPH COMPANY INC Newcomb Carlton Pres G W E Atkins J C Willever W N Fashbaugh G M Yorke Stanley J Goddard V Prests E Y Gallaher V Pres and Comptroller	R. L. Polk & Co.
1920	Ribler Louis mgr W U Tel Co	R. L. Polk & Co.

FINDINGS

Year	Uses	Source
1920	WESTERN UNION TELEGRAPH CO NY Newcomb Carlton Pres George W E Atkins John C Willever Rush Taggart George M Yorke W M Fashbaugh Ernest Y Gallaber V Prests Andrew F Burlei	R. L. Polk & Co.

2 4TH

Year	Uses	Source
1934	Levine Jennie slsw n	R. L. Polk & Co.

5 4TH

Year	Uses	Source
1920	Horn Robinson jew eler	R. L. Polk & Co.
	Weinberg Nathan clk	R. L. Polk & Co.

8 4TH

Year	Uses	Source
1923	Altboch H & Sons Inc Hy Altbach pres Geo H Altbach sec Moe S Altbach treas lighting fixtures	R. L. Polk & Co.

9 4TH

Year	Uses	Source
1934	New ell v pres J T Treene	R. L. Polk & Co.
	OBrien C J Inc NY cap $600 000 Mary A OBrien pres treas Edw J Mordaunt v pres Fred W Forrest sec treas printers	R. L. Polk & Co.
1927	Schapiro Henry linotyping	New York Telephone
	Smith Wellington printing	New York Telephone
1923	Casini Dve Wks N Y Alf Casini pres Arth Rennet sec treas dvrre	R. L. Polk & Co.
	Helfgott Max Paper Co Inc NY Max Helfgott pres treas Jennie Garsson sec	R. L. Polk & Co.
	Victoria Candy Mfg Co Inc NY Harry Merlin pres Max Lansky treas	R. L. Polk & Co.
	Waverly Dye Worfks RTN David Carruthers Steph Lercari	R. L. Polk & Co.
1920	Becker Chas Kimmel & Becker	R. L. Polk & Co.
	Berman Nathan Victory Raincoat Co	R. L. Polk & Co.

FINDINGS

Year	Uses	Source
1920	Helfgott Max Paper Co Inc NY Max Helfgott pres	R. L. Polk & Co.
	Kimmel Barnet Kimmel & Becker	R. L. Polk & Co.
	Kimmel Louis Victory Raincoat Co	R. L. Polk & Co.
	Kimmel & Becker Barnet Kimmel & Chas Becker raincoats	R. L. Polk & Co.
	Victory Raincoat Co RTN Louis Kimmel & Nathan Berman	R. L. Polk & Co.
	Waverly Dye Works RTN David Carruthers Steph Lercari	R. L. Polk & Co.

10 4TH

Year	Uses	Source
1931	Smith John	Manhattan and Bronx Directory Publishing Company Residential Directory
1927	Biglow Tailors	New York Telephone
	Self Sate Clothg Mfg Corp	New York Telephone
1923	Jackson Hy H Home Industries Co	R. L. Polk & Co.

11 4TH

Year	Uses	Source
1923	Rosenbaum Jacob mirrors	R. L. Polk & Co.

12 4TH

Year	Uses	Source
1934	Allin Gao L v pres The Real Est Bd of NY	R. L. Polk & Co.

13 4TH

Year	Uses	Source
1923	Kiddie Dress Co Inc NY J J Goldberger pres Max Weiss sec	R. L. Polk & Co.

14 4TH

Year	Uses	Source
1998	V 2 RECORDS INCORPORATED	NYNEX Telephone

FINDINGS

16 4TH

Year	Uses	Source
1923	Harding Ella Inc NY Ellen Harding pres Anna Harding sec Ella Harding treas gow ns	R. L. Polk & Co.

17 4TH

Year	Uses	Source
1923	Levy Louis mens furngs	R. L. Polk & Co.
1920	Zucker Jos L embroidorers	R. L. Polk & Co.

20 4TH

Year	Uses	Source
1934	Hetters M Sons RTN Gemsco Inc emblems mfrs	R. L. Polk & Co.
1920	Knight Marion A indexer H W Wilson Co	R. L. Polk & Co.

21 4TH

Year	Uses	Source
1934	Criterion Linotyping & Printing Co Inc NY cap $20000 Isadore Strugatz pres John Glassman sec treas	R. L. Polk & Co.
	Cronau Printing Co RTN Danl Krainman sec	R. L. Polk & Co.
	Globe Ruling Co RTN Saml Silverman paper rulers	R. L. Polk & Co.
	Hill Arth Inc NY Arth Hill pres Jos D Jackson v pres H Modery sec treas printing	R. L. Polk & Co.
	Jackson Jos D v pres Arth Hill Inc	R. L. Polk & Co.
	Reliable Bookbinding Co RTN David Bernstein	R. L. Polk & Co.
	Tex Tone Paper Products Co RTN Albert M Konocky	R. L. Polk & Co.
1927	April Phil	New York Telephone
	Criterion Linotyping & Prntng Co	New York Telephone
	Mailing & shipping dept	New York Telephone
	Gould M P Co advtg	New York Telephone
	Hill Arthur printer	New York Telephone
	Novelty Compact Leather Co	New York Telephone
	Simon Advtg & Printg Serv Inc	New York Telephone
	Streep & Hill Inc printers	New York Telephone

FINDINGS

Year	Uses	Source
1927	Taylor F W truckman	New York Telephone
1923	Droste Roberta Open Door Gift Shop	R. L. Polk & Co.
	Hall Frank W c/o pub Co Inc	R. L. Polk & Co.
	Harmon & Irw in Inc N Y Martin J Harmon pres Arth R Irw in sec bkbndrs	R. L. Polk & Co.
	Monte Christi Panama Hat Co NY Philip April pres Jos Levy treas	R. L. Polk & Co.
	Streep & Hill Inc NY Arth Hill pres Michl Streep treas printing	R. L. Polk & Co.
	Taylor Frank W truckmn	R. L. Polk & Co.
1920	Bergw ald Material Co RTN Saml S Waldmann	R. L. Polk & Co.
	Bergw ardt Max Perfect Art Embroidery h Elizabeth NJ	R. L. Polk & Co.
	Monte Christi Panama Hat Co NY Philip April pres Jos Levy v p treas	R. L. Polk & Co.
	Reilly Electrotype Co Inc NY Jos Reilly pres Louis Carlo sec treas	R. L. Polk & Co.
	Tissue Paper Syndicate NY Max P Weinberg pres M J Weinberg sec treas	R. L. Polk & Co.
	Weinberg Julius pres Grand Union Folding Box Co Inc	R. L. Polk & Co.

23 4TH

Year	Uses	Source
1934	Brow n M B M B Brow n Printing Co	R. L. Polk & Co.
	Brow n M B Printing Co M B Brow n	R. L. Polk & Co.
	Chelsea Dye Works Milton Geller	R. L. Polk & Co.
1927	Brow n M B Ptg & Bdg Co	New York Telephone
	De Vinne Press	New York Telephone
	Harmon & Irw in Inc bk bndrs	New York Telephone
1923	Rubin I Co RTN Isaac Rubin Abr Zimmon Edw L Gilliams Jr electrotypers	R. L. Polk & Co.
	Waldman Jos Nicderman & Waldman	R. L. Polk & Co.
1920	Rubin I Co RTN Isaac Rubin Abr Zimmon Edw L Gilliams Jr electrotypers	R. L. Polk & Co.

FINDINGS

24 4TH

Year	*Uses*	*Source*
1934	Neuman Curt W Neuman Hats	R. L. Polk & Co.
	Neumans Hats Curt W Neuman hats	R. L. Polk & Co.
	Neumann A Julius Pollak & Sons Inc r Weehaw ken NJ	R. L. Polk & Co.
	Rosenblum Press Inc NY; cap $10 000 Morris Rosenblum pres Rose Rosenblum sec treas printing	R. L. Polk & Co.
1927	Neumann A A & Sons Ids hats & milnry	New York Telephone
	Neumann Alw in A hats flw rs & fthrs	New York Telephone
	Neumann Curt W Ids hats remodeled	New York Telephone
	Tierney W r	New York Telephone
	Valovitz Natlhan truss mfr	New York Telephone
	Valow Surgical Appliance Isc	New York Telephone
1923	Neumann Alw in A & Sons Aalw in A Hedw ig S & Curt W Neumann ladies hats	R. L. Polk & Co.
	Neumann Walter P Alw rin A Neumann & Sons	R. L. Polk & Co.
	Neumanns Alw in A Sons Walter P & Curt W Neumann mlnry	R. L. Polk & Co.
1920	Neumann Alvin A & Son Curt W & Alvin A art flow ers	R. L. Polk & Co.

25 4TH

Year	*Uses*	*Source*
1934	Abbate Coat Contracting Co TN Louis Abbate	R. L. Polk & Co.
	Gliedman & Messing Selig Gliedman Morris Messing cap mfrs	R. L. Polk & Co.
	Marie Hat Co RTN Geo Handler	R. L. Polk & Co.
	Sacks D Co David Sacks cap mfrs	R. L. Polk & Co.
1927	Abbate Coat Contrctg Co	New York Telephone
	Belgium Coat Form Co	New York Telephone
	Art Institiute	New York Telephone
	C tailor	New York Telephone
	Diamond Hyman Ither goods	New York Telephone
	Exchange Knitting Mills	New York Telephone

FINDINGS

Year	Uses	Source
1927	Freeman H J picture frames	New York Telephone
	Gliedman & Messing mfrs hats & caps	New York Telephone
	Oval Hat & Cap Co	New York Telephone
	Phoenix Leather Inc	New York Telephone
1923	Acme Cap Mfg Co RTN Carl Eisernberg Saml Ratz	R. L. Polk & Co.
	Diamond Hyman leather gds	R. L. Polk & Co.
	Wiener S & Son Saml & Morris hat mfrs	R. L. Polk & Co.
1920	Begun & Co Inc NY Wm Begun pres Jos Lechow itzky sec & treas hats	R. L. Polk & Co.
	Belfast Millinery Co Inc NY Abr Friedman pres	R. L. Polk & Co.
	Diamond Hyman belts	R. L. Polk & Co.
	Goldman S & Bro Simon & Wm clothing	R. L. Polk & Co.
	Great Jones Headw ear Co Inc NY Morris Reiser pres Meyer Brizel Sec Oscar Schw artz treas	R. L. Polk & Co.
	Phenix Leather Goods Corp Inc NY Hyman Diamond pres Abram Schneider sec & treas	R. L. Polk & Co.
	Phoenix Leather Goods Corp NY Hyman Diamond pres Sam Slotoloff v p Abr Schneider sec treas	R. L. Polk & Co.
	White & Frieman Inc N Y Saml Frieman pres Saml White sec hats	R. L. Polk & Co.
	Wiener S & Son Saml & Morris hat mfrs	R. L. Polk & Co.

26 4TH

Year	Uses	Source
1934	Biggart Solar Print Co Inc NY cap $2500 Jas Biggat pres treas Estelle L Biggart v pres Estelle E Monkan sec enlargements	R. L. Polk & Co.
	Klinitzhy Saml tailor	R. L. Polk & Co.
1927	Biggart Solar Printing Co	New York Telephone
	Feldman Wm vest coats	New York Telephone
	Rittel & Slutzky hats	New York Telephone
1923	K R Cloak Co RTN Barnttt Kaplan	R. L. Polk & Co.
	Kaplan Barnett G R Cloak Co	R. L. Polk & Co.

FINDINGS

Year	Uses	Source
1923	S & Z Cloak Co RTN Sol Schiffman Hyman Fischbaum	R. L. Polk & Co.
	Shapses & Cooperman Max Shapses HArry Cooperman childrens coats	R. L. Polk & Co.
1920	Below sk & Goldberg Isidore Below sky jacob Goldberg Cap mfrs	R. L. Polk & Co.
	Butler L W Co RTN Louis W Butler	R. L. Polk & Co.
	Excello Knitting Mills RTN David Wilson	R. L. Polk & Co.
	Gottlieb S & H Sarah & Harry Gottlieb hat linings	R. L. Polk & Co.

27 4TH

Year	Uses	Source
1934	Desantis Iron Works RTN Jerome DeSantis	R. L. Polk & Co.
1927	Central Hat Frame Co	New York Telephone
	Woroner S restaurant	New York Telephone
1923	Friedman H & Co RTN Hyman Friedman clothing	R. L. Polk & Co.
	Sendar Cap Co RTNPaul Sendar	R. L. Polk & Co.
1920	Alaska Hat Co TN Louis Abrams & Wm Wiener	R. L. Polk & Co.
	Friedman Hyman H Friedman & Co	R. L. Polk & Co.
	Friedman H & Co Hyman Friedman clothing	R. L. Polk & Co.
	Kaminstein Bros Morris Hyman & Abraham caps	R. L. Polk & Co.
	Kaufman Morris pres M Kaufman Co Inc	R. L. Polk & Co.
	Kaufman Sarah Mrs sec treas M Kaufman Co Inc	R. L. Polk & Co.
	Lewis Morris D Sterling Canvas Co	R. L. Polk & Co.
	Lilly Jas	R. L. Polk & Co.
	Sendar Cay Co RTN Philip Sendar	R. L. Polk & Co.
	Weiner Wm Alaska hat Co	R. L. Polk & Co.

28 4TH

Year	Uses	Source
1934	Brescia Vincent errand boy Trio Press Inc	R. L. Polk & Co.
	Goldstein Jacob mgr M Kuppersmit	R. L. Polk & Co.

FINDINGS

Year	Uses	Source
1934	Kuppersmith Max Anna tailor	R. L. Polk & Co.
	Mason Mooie Tracy Inc NY Wm O Mason pres Arch H Tracy v pres Frank Danshar sec mach	R. L. Polk & Co.
	Mason Wm O pres Mason Moore Tracy Inc	R. L. Polk & Co.
1927	Ackerman Saml hats caps	New York Telephone
	Ackerman & Wiener hats caps	New York Telephone
	Alperovich M prntr	New York Telephone
	Belaief Michael G caps	New York Telephone
	Davidson Louis printer	New York Telephone
	Entw istle Mason & Moore	New York Telephone
	Forman Louis trousers	New York Telephone
	Ginzberg S prntr	New York Telephone
	Hebrew Monotype Press Inc	New York Telephone
	High Grade Coat Front Co	New York Telephone
	Kastner Wolf r	New York Telephone
	Koatoff Mayer prntr	New York Telephone
	Koerner & Kieffer	New York Telephone
	Markow itz Louis artist	New York Telephone
	Mason & Moore	New York Telephone
	Niederman & Waldsman boys clthg	New York Telephone
	Pargment Isidor printer	New York Telephone
	Planet Cap Works	New York Telephone
	Schottenfeld & Fridkin hats & caps	New York Telephone
	Shuldner M Co bonnet w ire	New York Telephone
	Trio Press Inc printers	New York Telephone
1923	Beck Louis hats and caps	R. L. Polk & Co.
	Cohen R & Co RTN Rubin & Meyer Cohen clothing	R. L. Polk & Co.
	Comfort Style Clothes RTN Adolph Wolf clothing	R. L. Polk & Co.
	Cutler & Gillman Isidor Cutler Harry Gillman coat fronts	R. L. Polk & Co.
	Feedelman & Shatz Chas Feedelman Lousi Shatz hats & caps	R. L. Polk & Co.

FINDINGS

Year	Uses	Source
1923	Gelman Saml coat fronis	R. L. Polk & Co.
	Grevstone Hat Co Inc NY	R. L. Polk & Co.
	Mason & Moore Inc N Y Wm O Mason pres Geo Chapman sec Wm A Moore treas ptg mchy	R. L. Polk & Co.
	Mason & Moore Realty Corp N Y Wm O Mason pres Geo Chapman sec Wm A Moore treas	R. L. Polk & Co.
	Massy David Royal Novelty House	R. L. Polk & Co.
	Niederman Max Niederman & Waldman	R. L. Polk & Co.
	Niederman & Waldman RTN Max Niederman Jos Waldman	R. L. Polk & Co.
	Royal Novelty House RTN David Mast Harry Orshansky Benj Hass novelties	R. L. Polk & Co.
	Shatz Louis c/o Fredkman & Shaiz	R. L. Polk & Co.
	Shuldner M Co RTN Michl Shuldner w ire	R. L. Polk & Co.
1920	Feinberg Alex	R. L. Polk & Co.
	Finesilver & Levinson Inc NY Harry Finesilver pres Chas Levinson treas clothing mfrs	R. L. Polk & Co.
	Sea Island Thread Co N Y Bennett Fertig pres Sol Mann v p Alex Femberg sec treas	R. L. Polk & Co.
	Sea Tang Oyster Co N Y A M Porth pres Julian A Gregory sec Andrew F Skinner treas ft Pike	R. L. Polk & Co.

29 4TH

Year	Uses	Source
1931	Ansborough John P	Manhattan and Bronx Directory Publishing Company Residential Directory
1920	Juliand Laura O tchr PS	R. L. Polk & Co.
	Juliani Frank M L Haulage Co h Bkn	R. L. Polk & Co.

30 4TH

Year	Uses	Source
1934	Knapp Wm J v pres Union Carbide & Carbon Corp	R. L. Polk & Co.
1927	Qualions Anthony r	New York Telephone
1923	Beck & Belaief Louis Beck & Michl G Belaief hats and caps	R. L. Polk & Co.

FINDINGS

Year	Uses	Source
1923	Carnival & Bazaar Supply Co RTN Harry J Hall	R. L. Polk & Co.
	Feedelman Maniloff Cap Co Inc N Y Chas Maniliff pres Louis Shatz sec Chas Feedelman treas	R. L. Polk & Co.
	Kaufman & Friedman RTN Abr Kaufman Hyman Friedman collars	R. L. Polk & Co.
1920	Feedelman Maniloff Cap Co Inc NY Chas Maniloff pres Chas Feedelman treas Louis Shatz sec	R. L. Polk & Co.
	Finesilver Isidor clothing mfr	R. L. Polk & Co.
	Finkelstein Morris N Schw eiger Rat Co	R. L. Polk & Co.
	Goldstein Morris clothing mfr	R. L. Polk & Co.
	Kassel Harry B pants	R. L. Polk & Co.
	Mason & Moore Inc NY Wm O Mason pres Wm A Moore treas Geo Chapman sec printing machy	R. L. Polk & Co.
	Mason & Moore Realty Corp NY Wm O Mason pres Wm A Moore sec treas	R. L. Polk & Co.
	Radner Mendel carp	R. L. Polk & Co.
	Rosenthal Jos & Co Jos Rosenthal & Jos Lacoff clothing	R. L. Polk & Co.
	Schw eiger N Hat Co Morris Frankelstein Nathan Schw eiger ladies hats	R. L. Polk & Co.
	Shuldner M Co RTN Michl Shuldner bonnet w ire	R. L. Polk & Co.

31 4TH

Year	Uses	Source
1934	Crest Garage Chas Steinhauser and Louis Mayer	R. L. Polk & Co.
	Mayer Louis Crest Garage	R. L. Polk & Co.
	Steinhauser Chas garage	R. L. Polk & Co.
1927	Crest Garage	New York Telephone
	Crest Garage inc	New York Telephone
	Mayer Louis	New York Telephone
	Steinhauser Chas	New York Telephone
	Steinhauser Chas	New York Telephone

FINDINGS

Year	Uses	Source
1923	Crest Garage Inc N Y Abr Bricken pres Chas Steinhauser sec Louis Mayer treas	R. L. Polk & Co.
1920	Astoria Press RTN Morris Sweder printers	R. L. Polk & Co.
	Crest Garage Co Inc NY A Bricken pres Chas Steinhauser sec Louis Mayer treas	R. L. Polk & Co.
	Mayer Louis treas Crest Garage Co Inc	R. L. Polk & Co.
	Mayer Louis with Hort & Co h Hoboken NJ	R. L. Polk & Co.
	Steinhauser Chas sec Crest Garage Co Inc	R. L. Polk & Co.

32 4TH

Year	Uses	Source
1934	Krause Theo Trustworthy Hotel Agency RTN Theo Krause brokers	R. L. Polk & Co.
1927	Brody Harry hat mfr	New York Telephone
	Krause Theo hotel agey	New York Telephone
	Orlowitz B uniform caps	New York Telephone
1923	Grand Hat Mfg Co RTN Harry Brody Jonas Leisten	R. L. Polk & Co.
	Jaffe & Prensky Inc NY Isaac Jaffe pres Kalmnn Simon sec Benj Ruderman treas hats	R. L. Polk & Co.
	Orlowitz Bernard uniform caps	R. L. Polk & Co.
1920	Dosik Julius Eagle Herdwear Co	R. L. Polk & Co.
	Grand Hat Co RTN Harry Brody	R. L. Polk & Co.
	Krause Theo emp agey	R. L. Polk & Co.

34 4TH

Year	Uses	Source
1931	Flynn Martin A fireman	Manhattan and Bronx Directory Publishing Company Residential Directory
	Lazzopina Jos	Manhattan and Bronx Directory Publishing Company Residential Directory
	Magestris Michl	Manhattan and Bronx Directory Publishing Company Residential Directory
	Mc Gowan Martin J sergt at arms	Manhattan and Bronx Directory Publishing Company Residential Directory
	Palizaro Salvatore	Manhattan and Bronx Directory Publishing Company Residential Directory
	Polizano Jos	Manhattan and Bronx Directory Publishing Company Residential Directory

Year	Uses	Source
1931	Rickh Otto	Manhattan and Bronx Directory Publishing Company Residential Directory
1927	Crohan Daniel restrnt	New York Telephone
	Lazzopina J R r	New York Telephone
	Mauro Anthony r	New York Telephone
1923	Starcey Anthony restr	R. L. Polk & Co.
1920	Castri Jno	R. L. Polk & Co.
	Castri Jno	R. L. Polk & Co.
	Fried A autos	R. L. Polk & Co.
	Hoetzl Louis pool	R. L. Polk & Co.
	Kahn Jacob L cigars	R. L. Polk & Co.
	Morro Jno elev opr	R. L. Polk & Co.
	Ratunno Salvatore	R. L. Polk & Co.
	Rutunno Salvatore A city firemn	R. L. Polk & Co.

36 4TH

Year	Uses	Source
1934	Eljan Electric Co RTN Wm Elliott Janies	R. L. Polk & Co.
	Lumia Ignazio Concetta shoe repr	R. L. Polk & Co.
	Scavotta Jas restr	R. L. Polk & Co.
1931	Camera Jos	Manhattan and Bronx Directory Publishing Company Residential Directory
	Cassetta Gerald	Manhattan and Bronx Directory Publishing Company Residential Directory
	De Pasquale Santo	Manhattan and Bronx Directory Publishing Company Residential Directory
	Ianuzzi Jos	Manhattan and Bronx Directory Publishing Company Residential Directory
	Mc Govern Francis	Manhattan and Bronx Directory Publishing Company Residential Directory
	Taylor Jas	Manhattan and Bronx Directory Publishing Company Residential Directory
	Urgo Frank	Manhattan and Bronx Directory Publishing Company Residential Directory
1927	Camera Jos r	New York Telephone
1923	Daly Frank Frank daly & Co	R. L. Polk & Co.
	Daly Frank & Co Frank Daly ice	R. L. Polk & Co.

FINDINGS

Year	Uses	Source
1923	Leaf Max elec contr	R. L. Polk & Co.
	New York Research Laboratory Jno and Louis Savarese chemists	R. L. Polk & Co.
1920	Argo Frank	R. L. Polk & Co.
	Brienza Rocco	R. L. Polk & Co.
	Coserta Dominico lab	R. L. Polk & Co.
	Damaino Rocco G opr	R. L. Polk & Co.
	DAngelo Pasquale baker	R. L. Polk & Co.
	Drillman Jacob flour Produce Exch E 5	R. L. Polk & Co.
	Flaumenbaum Max	R. L. Polk & Co.
	Laraia Rocco barber	R. L. Polk & Co.
	Massiella Dominick	R. L. Polk & Co.
	Motto Jos	R. L. Polk & Co.
	Pelletiere Steph Pelletiere & Scavullo	R. L. Polk & Co.
	Polizano Jos pressmn	R. L. Polk & Co.
	Rosansky Harry J M Weinberg Thread Co	R. L. Polk & Co.
	Scavette Vito	R. L. Polk & Co.
	Scavullo Vito A Pelletiere & Seavullo	R. L. Polk & Co.
	Weinberg J M J M Weinberg Thread Co	R. L. Polk & Co.
	Weinberg J M Thread Co RTN J M Weinberg Harry Rosansky	R. L. Polk & Co.

37 4TH

Year	Uses	Source
1934	Adams Window Cleaning Co Jos Weisberg	R. L. Polk & Co.
	Felus Michl furs	R. L. Polk & Co.
	Filus Mike furs	R. L. Polk & Co.
	Landesbaum & Weisman frames	R. L. Polk & Co.
	Rothman Jasse picture frames	R. L. Polk & Co.
	Rothman Jesse Picture frames	R. L. Polk & Co.
	Russin Herbert artist	R. L. Polk & Co.
	Safir Carl & Co Carl Safir contr	R. L. Polk & Co.
1927	Adams Window Clng & Hse Rnvt Co	New York Telephone
	Filus Mike furs	New York Telephone

FINDINGS

Year	Uses	Source
1927	Landesbaum & Weisman frames	New York Telephone
	Neutral Window Clng Co	New York Telephone
	Rose M human hair	New York Telephone
	Safir Carl & Co contrs	New York Telephone
1923	Adams Window Cleaning & House Remodeling Co TN Saml Halpern and J Weisberg	R. L. Polk & Co.
	Day & Night Window Cleaning & House Renovating Co RTN Max Eitelberg w indow clng	R. L. Polk & Co.
	Filas Michl furrier	R. L. Polk & Co.
	Halpern Saml Adams Window Cleaning & House Renovating	R. L. Polk & Co.
	Kopatz Nathan artist	R. L. Polk & Co.
	Landesbaum & Weisman NY Michl Landesbaum pres Louis Wesman sec	R. L. Polk & Co.
	Meyerow itz Abr furs	R. L. Polk & Co.
	Russin Herbert artist	R. L. Polk & Co.
1920	Adams Window Cleaning & House Renovating Co TN Max Jaw er & Saml Halpern	R. L. Polk & Co.
	Etnis Abr artist	R. L. Polk & Co.
	Filus Michl furs	R. L. Polk & Co.
	Landesbaum & Weisman Picture Frames Inc NY Michl Landesbaum preas Louis Weisman sec	R. L. Polk & Co.
	Meyerow itz Abr furrier	R. L. Polk & Co.
	Neutral House & Window Cleaning Co RTN Max Jaw er Sam Halpern	R. L. Polk & Co.
	Riccobono Antonio fish	R. L. Polk & Co.
	Rose Morris hair gds	R. L. Polk & Co.
	Rose M hair gds	R. L. Polk & Co.
	Satir Carl carp	R. L. Polk & Co.
	Weisman Louis sec Landesbaum & Weisman Picture Frames Inc	R. L. Polk & Co.

FINDINGS

38 4TH

Year	Uses	Source
1931	DAngelo Benedict	Manhattan and Bronx Directory Publishing Company Residential Directory
	Lecata Frank	Manhattan and Bronx Directory Publishing Company Residential Directory
	Marone Anthon	Manhattan and Bronx Directory Publishing Company Residential Directory
	Marone Geo	Manhattan and Bronx Directory Publishing Company Residential Directory
	Marone Jos	Manhattan and Bronx Directory Publishing Company Residential Directory
	Mistretta Frances	Manhattan and Bronx Directory Publishing Company Residential Directory
1927	DAngeld B F Dr office	New York Telephone
	Delancey Motorcycle Club	New York Telephone
	Esposito A r	New York Telephone
	Marone J A r	New York Telephone
1920	Empire Art Studio RTN Dora Schornstein	R. L. Polk & Co.
	Kahn Rudolph	R. L. Polk & Co.

39 4TH

Year	Uses	Source
1934	Bachnsky Alex pool parlor	R. L. Polk & Co.
1931	Eifler Herman	Manhattan and Bronx Directory Publishing Company Residential Directory
	Sparrow Ethel	Manhattan and Bronx Directory Publishing Company Residential Directory
	Sparrow Sidney	Manhattan and Bronx Directory Publishing Company Residential Directory
1927	Sparrow A r	New York Telephone
	Zw eiman M carpenter	New York Telephone
1920	Eiffler Gustav H scale expert US Customs	R. L. Polk & Co.
	Pantano Giuseppe meats	R. L. Polk & Co.

41 4TH

Year	Uses	Source
1934	American Reliable Window Cleaning Co Saml Schutzman	R. L. Polk & Co.
	Baw er Glass Co Jos Baw er	R. L. Polk & Co.

Year	Uses	Source
1934	Reliable Window Cleaning Co Saml Sussman	R. L. Polk & Co.
	Sussman Saml Reliable Window Clng Co	R. L. Polk & Co.
	Washington Barber Shop TN; Chas Micoll	R. L. Polk & Co.
	Window Cleaners Co of N Y Saml Scbutzman	R. L. Polk & Co.
1927	A & S French Flow er Mfg Co	New York Telephone
	Amer Reliable Window Clng Co	New York Telephone
	Baw er Jos glass nvlts	New York Telephone
	Reliable Hse & Window Clng Co	New York Telephone
	Reliable Window Cleaning Co	New York Telephone
	Reliable Window Clg & Renov Co	New York Telephone
1923	American Rellablo Window Cleaning Co RTN Saml Schutzman	R. L. Polk & Co.
	International Window Cleaning Co RTN Wm Meistrich	R. L. Polk & Co.
	Washington Barber Shop RTN Chas Miceli Nichols Corda barbers	R. L. Polk & Co.
1920	American Reliable Window Cleaning Co TN information refused	R. L. Polk & Co.
	Lesser A & Co Anna Isidor & Sydney Lesset unitorni caps	R. L. Polk & Co.
	Miceli & Carda Chass Miceli Nicolo Corda barbers	R. L. Polk & Co.
	Moorstein Benj caps	R. L. Polk & Co.

9 E 4TH

Year	Uses	Source
1927	SMITH WELLINGTON PRINTING 4	New York Telephone

4TH BKN

14 4TH BKN

Year	Uses	Source
1920	Kelly Jos P agt N Y Life Ins Co	R. L. Polk & Co.

FINDINGS

37 4TH BKN

Year	Uses	Source
1920	Nygren Carl B v p Broaker Assn of Accts & Auditors Inc	R. L. Polk & Co.

4TH F

20 4TH F

Year	Uses	Source
1934	Quinlan Inc NY Frank C Quinlan pres treas Josephine G Quinlan v pres sec tailor mer	R. L. Polk & Co.

4TH FALLS

35 4TH FALLS

Year	Uses	Source
1934	Meyers Ellis W exec sec Aner Booksellers Assn	R. L. Polk & Co.

4TH FL

1 4TH FL

Year	Uses	Source
1934	Universal Brasssiers & Justrite Corset Co Inc NY Isaac B Levin pres Saml Davis V Pres Harry Halbren sec treas	R. L. Polk & Co.
	Wolf Louis caps	R. L. Polk & Co.

2 4TH FL

Year	Uses	Source
1934	Denise Publications Inc NY Saml Levy pres treas Helen Walser v pres sec publrs	R. L. Polk & Co.
	Flamingo Advertising Co RTN Helen Walser	R. L. Polk & Co.
	Greenberg Louis & Son Inc NY cap $50000 Louis Greenberg pres Saml Greenhoeg sec treas	R. L. Polk & Co.
1923	Hulscher Rothenburg Inc NY A H Hulscher pres G V Rothenburg sec treas advt	R. L. Polk & Co.
1920	Erskine Danforth Corporation NY Ralph C Erskine pres Francis Danforth v p treas furn	R. L. Polk & Co.

FINDINGS

3 4TH FL

Year	Uses	Source
1934	Wesco Braid COrp NY cap $20000 Michl Shein pres Nathan Waters treas braid mfrs	R. L. Polk & Co.

5 4TH FL

Year	Uses	Source
1934	Babcok Edw O art gallery	R. L. Polk & Co.
	Babcock Edw D E D Babcock & Co r Bronxville NY	R. L. Polk & Co.
	Fitsch Eug Gladys artist	R. L. Polk & Co.
	Sarno Inc NY cap $25 000 Emilio Sarno pres treas Thos Sarno v pres sec tailors	R. L. Polk & Co.
1923	Wayw ood E H Co tailors	R. L. Polk & Co.

7 4TH FL

Year	Uses	Source
1934	Davis C W Frances artist	R. L. Polk & Co.
	Kaufman & Levinson Otta Kaufman Julius Levinson toys	R. L. Polk & Co.
	Luks Geo B art school	R. L. Polk & Co.
	Walldorf Hafner & Schultz Inc NY Henry J Schultz pres Wm L Seubert sec Peter Hafner treas artists materials	R. L. Polk & Co.
1923	Popper & Co Rudolph Poppor neckw ear	R. L. Polk & Co.

9 4TH FL

Year	Uses	Source
1934	American Institute of Dalcroze Eurythmics RTN Paul Boepple	R. L. Polk & Co.
	Amerikai Magyar Nepszava RTN new spapers	R. L. Polk & Co.
	Golden Sallye corsets	R. L. Polk & Co.
	Klee Geo Inc NY cap 100 sh npv Geo Klee pree treas Lillian Klee sec ribbon mfrs	R. L. Polk & Co.

11 4TH FL

Year	Uses	Source
1934	Associated Restaurateurs David L Michaelson assn	R. L. Polk & Co.

FINDINGS

Year	Uses	Source
1934	Elite Restauranteurs of America RTN Sadye F Michaelson sec	R. L. Polk & Co.
	Hern Blad Betty C nurse	R. L. Polk & Co.
	Michaelson David L publisher Natl Resort & Camp Journal	R. L. Polk & Co.
	Michaelson Printing Service RTN Stanley D Michaelson	R. L. Polk & Co.
	Michaelson Sadye F see Elite Restaurateurs of America	R. L. Polk & Co.
	Michaelson Stanley D Michaelson Printing Service	R. L. Polk & Co.
	National Resort & Camp Journal David L Michaelson pub trade journal	R. L. Polk & Co.
	OMeara Betty beauty shop	R. L. Polk & Co.
	Progressive Coat Co Inc NY cap $15 000 Jacob Abrams pres treas Sidney Q Cohen sec clo mfrs	R. L. Polk & Co.
	Restaurteurs Menu Service RTN Michaelson Printing Service printers	R. L. Polk & Co.

13 4TH FL

Year	Uses	Source
1934	Lambert How ard A Corp NY How ard A Lambert pres treas	R. L. Polk & Co.

14 4TH FL

Year	Uses	Source
1934	Banner Leather Good Co Inc NY Sam Finkelstein Pres Benj Perlman sec treas	R. L. Polk & Co.
	Co RTN Abr R and Max Belsky Harry Goldberg upholstery jobbers	R. L. Polk & Co.
	Daniel Lew is C artist	R. L. Polk & Co.
	Silver Brand Clothing Co RTN Stove Lukavich	R. L. Polk & Co.
	Silverstein Aaron & Co Aaron Silverstein clo mfrs	R. L. Polk & Co.
1920	Shade Shop The RTN Louise Fillebrow n & Carolyn Manley interior decorators	R. L. Polk & Co.

FINDINGS

15 4TH FL

Year	Uses	Source
1934	Darson V toilet prepatins	R. L. Polk & Co.
	Hanco Negligee Co H Hancrow & Co Inc	R. L. Polk & Co.
	Hancock A D Anne sten r Yonkers NY	R. L. Polk & Co.
	McClelland Nancy Inc NY cap $ 75 000 Nancy V McClelland pres treas Jas F McClelland v pres Francis D Gilbert sec int decrs	R. L. Polk & Co.
1920	DeCain Mace tailor	R. L. Polk & Co.

16 4TH FL

Year	Uses	Source
1934	Carroll Julia W C drsmkr	R. L. Polk & Co.
	Columbia Uniform Cap Corp NY cap 100 sh npy Jack Foster pres treas Albert Stern sec	R. L. Polk & Co.
	COLUMBIA UNIVERSITY Nicholas Murray Butler Pres Frank D Fackenthal Sec Frederick A Goetze Treas John G Saxe Attorney Herbert E Hawkes Dean Young B Smith Dean Scho	R. L. Polk & Co.
	La Undergarment Co Inc NY cap $50000 Abr H Eicher pres treas silk unw ear	R. L. Polk & Co.
	Nat Mor Products RTN Morris Shapiro	R. L. Polk & Co.
1920	Will Sell Garment Co David O Smiley clothing	R. L. Polk & Co.

17 4TH FL

Year	Uses	Source
1934	Manhattan Buckle & Trimning Co RTN Adolph Waldman	R. L. Polk & Co.

18 4TH FL

Year	Uses	Source
1934	Cooney Jos sec Leaz Inc	R. L. Polk & Co.
	Merksamer Julius & Bros Julius Merksamer clothing mfrs	R. L. Polk & Co.
	Novelty Trimming Works RTN Wm Aptaiker & Harry Mandel	R. L. Polk & Co.
	Supreme Passementrie Works RTN; Harry Mandel Wm Aptaiker	R. L. Polk & Co.
	Vandamm David H Evelyn J v pres Lenz Inc	R. L. Polk & Co.

FINDINGS

20 4TH FL

Year	Uses	Source
1934	Ramig F A Co RTN Fredk A Ramiz laces	R. L. Polk & Co.
	Schw inn Carl W mer tailor	R. L. Polk & Co.

21 4TH FL

Year	Uses	Source
1934	MacCreogh Gordon artist	R. L. Polk & Co.
	Oshima Art Galleries RTN Kano Oshima pictures engravings dlrs	R. L. Polk & Co.
	Oshima Kano Oshima Art Galleries h Carmel NY	R. L. Polk & Co.

22 4TH FL

Year	Uses	Source
1934	Charlotte Mme Charlotte Courtney corsetiere	R. L. Polk & Co.
	Courtney Mme Inc NY Charlotte Courtney prestresas corsetiore	R. L. Polk & Co.
	Manhattan Binding Works RTN Rubin Kulchin	R. L. Polk & Co.
	Rath Gerda sec Max Glaesel	R. L. Polk & Co.

23 4TH FL

Year	Uses	Source
1934	Alvin Needlecraft Co RTN Camillo L Liberati Doselina Consolazio	R. L. Polk & Co.
	Barad David sec treas Traders Import & Export Co Inc	R. L. Polk & Co.
	Venice Art Linens NY: Vincente Consolazio	R. L. Polk & Co.

24 4TH FL

Year	Uses	Source
1934	Case Emma C sec Ivan T Johnson Co Inc	R. L. Polk & Co.
	Galotta and Jess Marie Galotta Jessie Marks drsmkrs	R. L. Polk & Co.
	Johnson Ivan T pres Ivan T Johnson Co Inc	R. L. Polk & Co.
	Johnson Ivan T Co Inc NY cap 120 000 Ivan T Johnson pres Erford M Potter v pres Emma C Case sec Raymond Smith treas electrioc meter service	R. L. Polk & Co.

FINDINGS

Year	Uses	Source
1934	Potter Erford M v pres Ivan T Johnson Co Inc	R. L. Polk & Co.
	Silver Tone Fabrics Co RTN Benj Resnick	R. L. Polk & Co.
	Smith Raymond treas Ivan T Johnson Co Inc	R. L. Polk & Co.

26 4TH FL

Year	Uses	Source
1934	Abkow itz Jos Pauline contr	R. L. Polk & Co.
	Carpentier Eug G Glencross & Carpentier Engraving Co	R. L. Polk & Co.
	Glencross Geo W Glencross & Carpentier Engraving Co	R. L. Polk & Co.
1923	Leventritt Row RTN decorator	R. L. Polk & Co.

27 4TH FL

Year	Uses	Source
1934	How ard Co The RTN Jos How ard needlew k	R. L. Polk & Co.
	How ard Jos The How ard Co	R. L. Polk & Co.
1923	Tri Arts Press Inc NY F Wm Shaefor pres Emmy Wahl sec	R. L. Polk & Co.
1920	Tri Arts Press Inc N Y F W Schaefer pres E Wahl sec treas	R. L. Polk & Co.

28 4TH FL

Year	Uses	Source
1934	Cohen L H Co Inc NY cpa $ 25 000 Lauis Jacob pres Benj Rinkle sec treas photo frames	R. L. Polk & Co.
	Rinkle Beni sec treas L H Cohen Co inc	R. L. Polk & Co.

29 4TH FL

Year	Uses	Source
1934	Bayart Mme Florence Bayart drsmkr	R. L. Polk & Co.
	Black F Le Mar sec K & B Electrical Equipt Co Inc	R. L. Polk & Co.
	Levin Jos Meta ladies scarfs	R. L. Polk & Co.

30 4TH FL

Year	Uses	Source
1934	Crawford Sherman W dentist	R. L. Polk & Co.
	Hooing Hannes dentist	R. L. Polk & Co.
	Hoving Hannes dentist	R. L. Polk & Co.

31 4TH FL

Year	Uses	Source
1934	Salab co RTN Towilk Salab Khnonos	R. L. Polk & Co.
1923	Sadowsky Max L Inc N Y Max L Sadowsky pres treas dresses	R. L. Polk & Co.
	Shafters Knitting Inc NY Philip Shafter v pres Benj Shafter sec	R. L. Polk & Co.

33 4TH FL

Year	Uses	Source
1934	Hunt Westlev M phys	R. L. Polk & Co.
	Ross John Janet phys	R. L. Polk & Co.
	Slote Ben Co RTN Benj Slote leather gds	R. L. Polk & Co.
	Stothers Hilton H phys	R. L. Polk & Co.

34 4TH FL

Year	Uses	Source
1934	Cosmos Envelope & Paper Co Inc Maurice Castleman pres treas Lillian Castleman sec cap 200 sh npv paper products w hol	R. L. Polk & Co.
1923	Mintz & Horowitz Saml Mintz Isador Horowitz boys clothing	R. L. Polk & Co.
	Munitz Sol Inc NY Sol Munita pres Saml H Kessler sec parts	R. L. Polk & Co.

35 4TH FL

Year	Uses	Source
1934	Eteenpain Finnish Federation Inc newspaper	R. L. Polk & Co.
	Finnish Federation Inc NY Henry Puro pres Theo Maki sec Aarne Mynttinen treas publrs paper	R. L. Polk & Co.
	Mandelbaum A M Red Star Publicity Service	R. L. Polk & Co.
	Punikki Finnish Federation Inc newspaper	R. L. Polk & Co.

Year	Uses	Source
1934	Red Star Publicity Service TN A M Mandel baum letter shop	R. L. Polk & Co.
	Tyolaisnainen Finish Federation Inc new spaper	R. L. Polk & Co.
	Viesti Finnish Federetion Inc new	R. L. Polk & Co.

36 4TH FL

Year	Uses	Source
1934	Atex Sales Corp NY cap $20 000 Louis Marmorek pres Wm Allahand treas elec fixtures	R. L. Polk & Co.
	Clark & Freed Harry Freed photogs	R. L. Polk & Co.
	Kirby Gnstavus T law yer	R. L. Polk & Co.
	Marmorek Louis pres Atex Sales Corp	R. L. Polk & Co.

38 4TH FL

Year	Uses	Source
1934	Ackerson Simon Inc NY cap 250 sh npv Rose Ackerson pres Mayer Ackerson treas umbrellas	R. L. Polk & Co.
	Cohen Reuben clo mfr	R. L. Polk & Co.
	Denhoff Erich asst prod mgr Harry Linsky	R. L. Polk & Co.
	Landermann Harry designer Harry Linsky	R. L. Polk & Co.
	Linsky Harry imptr	R. L. Polk & Co.
	Manhattan Stamp Co RTN John R Miller Stamps	R. L. Polk & Co.
	Phoenix Trading Co cotton gds	R. L. Polk & Co.
	Sacks Jerome production mgr Harry Linsky	R. L. Polk & Co.

39 4TH FL

Year	Uses	Source
1934	Brow n & Lindner Nathan Brow n Louis Lindner hempstitching	R. L. Polk & Co.
	Cohen Bros Harry and Morris mfrs coat fronts	R. L. Polk & Co.
	Cohen Harry Cohen Bros	R. L. Polk & Co.
	Cohen Morris Cohen Bros	R. L. Polk & Co.
	Lindner Louis Brow n & Lindner	R. L. Polk & Co.

Year	Uses	Source
1934	Pioneer Pants Co RTN David S Gordon	R. L. Polk & Co.
	Superb Fashion Clothing Corp NY David S Gorden pres	R. L. Polk & Co.

41 4TH FL

Year	Uses	Source
1934	Rupp & Co Inc NY Fredk Rupp jr pres Irving Hoffman v pres sec John H Hoffman treas ribbons	R. L. Polk & Co.
	Waiters & Waitresses Union Local No	R. L. Polk & Co.

4TH FL %

30 4TH FL %

Year	Uses	Source
1920	LIBERTY MUTUAL INSURANCE CO Mass Walter S Bucklin Pres C E Woodward Sec O H Simmo s Treas Charles R Wilder District Manager	R. L. Polk & Co.

4TH FL 10

15 4TH FL 10

Year	Uses	Source
1934	Parisian Chic Silk Undeswear Co RTN Morris Bienstock	R. L. Polk & Co.

31 4TH FL 10

Year	Uses	Source
1934	Paristyle Silk Garment Mfg Co TN Tewfik Salab	R. L. Polk & Co.

4TH FL 50

1 4TH FL 50

Year	Uses	Source
1934	Brian Bros Saml & Murray L childrens clothing	R. L. Polk & Co.

FINDINGS

4TH FL H BKN

22 4TH FL H BKN

Year	*Uses*	*Source*
1923	Rosenblum Pinkus tailor	R. L. Polk & Co.

4TH FL H DO

20 4TH FL H DO

Year	*Uses*	*Source*
1934	Hammer Frank H dentist	R. L. Polk & Co.

26 4TH FL H DO

Year	*Uses*	*Source*
1923	Georgenne Mme hats gow ns	R. L. Polk & Co.

4TH FL H HACKENSACK NJ

24 4TH FL H HACKENSACK NJ

Year	*Uses*	*Source*
1934	Weigl Geo mach	R. L. Polk & Co.

4TH FL H NEW ROCHELLE NY

11 4TH FL H NEW ROCHELLE NY

Year	*Uses*	*Source*
1923	Schaffler Jos C archt	R. L. Polk & Co.

4TH FL R MOUNT VERNON NY

13 4TH FL R MOUNT VERNON NY

Year	*Uses*	*Source*
1934	Bichi Settimio S art goods	R. L. Polk & Co.

4TH FORT

11 4TH FORT

Year	*Uses*	*Source*
1934	Associated Chain Restaurants David L Michaelson exec dir assn	R. L. Polk & Co.

FINDINGS

4TH H BKN

25 4TH H BKN

Year	Uses	Source
1923	Blank David TN coats	R. L. Polk & Co.

28 4TH H BKN

Year	Uses	Source
1923	Wolf Adolph clothing	R. L. Polk & Co.

32 4TH H BKN

Year	Uses	Source
1923	Krause Theo hotel agency	R. L. Polk & Co.

37 4TH H BKN

Year	Uses	Source
1923	Rose Morris TN human hair	R. L. Polk & Co.

4TH H DO

27 4TH H DO

Year	Uses	Source
1923	Waroner Saml restr	R. L. Polk & Co.
	Woronock David sec Alsenstein & Worenock & Sons Inc h Bkn	R. L. Polk & Co.
	Woronock Morris treas Alsenstein & Woronock & Sona Inc Bkn	R. L. Polk & Co.
1920	Werner Saml restr	R. L. Polk & Co.

36 4TH H DO

Year	Uses	Source
1923	DAngelo Benedetto F phys	R. L. Polk & Co.
1920	DAngelo A phys	R. L. Polk & Co.
	DAngelo Benedetto F phys	R. L. Polk & Co.

38 4TH H DO

Year	Uses	Source
1934	DAngelo Benedict F phys	R. L. Polk & Co.

39 4TH H DO

Year	*Uses*	*Source*
1923	Sparrow Abe ladies tailor	R. L. Polk & Co.

4TH H IRVINGTON NY

27 4TH H IRVINGTON NY

Year	*Uses*	*Source*
1923	Harmon Arthur L archt	R. L. Polk & Co.

4TH H NEWARK NJ

37 4TH H NEWARK NJ

Year	*Uses*	*Source*
1920	Russian Harry artist	R. L. Polk & Co.

4TH H RICH HILL BQ

36 4TH H RICH HILL BQ

Year	*Uses*	*Source*
1923	Adler Herman mach	R. L. Polk & Co.

4TH R LAKEWOOD NJ

26 4TH R LAKEWOOD NJ

Year	*Uses*	*Source*
1934	Feinman Harry vest mfr	R. L. Polk & Co.

4TH R PARK RIDGE NJ

25 4TH R PARK RIDGE NJ

Year	*Uses*	*Source*
1934	Judelshon Nina sten Oscar I Judelshon	R. L. Polk & Co.

4TH ST

1 4TH ST

Year	*Uses*	*Source*
2006	Hebrew Union College	Hill-Donnelly Information Services

Year	Uses	Source
2000	HEBREW UN CLG JEW	Cole Information
1983	Hebrew Union College Jewish Inst Religion	New York Telephone

2 4TH ST

Year	Uses	Source
2006	No Current Listing	Hill-Donnelly Information Services
1983	Visible Communications Inc	New York Telephone

4 4TH ST

Year	Uses	Source
2006	th Street Food Co Op	Hill-Donnelly Information Services
	Number 9 h Alexis Austin Ao	Hill-Donnelly Information Services
	Number 8 h Arroyo William i	Hill-Donnelly Information Services
	h Cipriani Beljica Ao	Hill-Donnelly Information Services
	Number 3 h Corber Mitch A	Hill-Donnelly Information Services
	Number 5 B h Lee Martin	Hill-Donnelly Information Services
	Number 5 Mccann Christopher A	Hill-Donnelly Information Services
	Number 7 h Velasquez Manuel A	Hill-Donnelly Information Services

7 4TH ST

Year	Uses	Source
2006	Na	Hill-Donnelly Information Services
1983	Nadvorney L	New York Telephone
	Silvergleid D	New York Telephone

11 4TH ST

Year	Uses	Source
2006	Popsmear Inc	Hill-Donnelly Information Services
	Rock & Republic	Hill-Donnelly Information Services
	Think PR Inc 2 P	Hill-Donnelly Information Services
2000	EDGAR MODELIERS	Cole Information
	NAME SPACE	Cole Information

13 4TH ST

Year	Uses	Source
2006	Coffee Master Inc	Hill-Donnelly Information Services

FINDINGS

Year	Uses	Source
2006	In Living Stereo LTD i s	Hill-Donnelly Information Services
2000	ANIME CRASH	Cole Information
	COFFEE CHRRS INC	Cole Information

14 4TH ST

Year	Uses	Source
2006	Multi Unit Address	Hill-Donnelly Information Services
	7 24 Hour Emergency Lcksmth	Hill-Donnelly Information Services
	7 24 Hour Emergency Tow ing	Hill-Donnelly Information Services
	Number 1112 Agro James	Hill-Donnelly Information Services
	Number 810 Ain Spencer A	Hill-Donnelly Information Services
	Number 1101 Antelman Bruce	Hill-Donnelly Information Services
	Number 1120 Baenziger Markus S	Hill-Donnelly Information Services
	Number 1119 Bergman Jessica A	Hill-Donnelly Information Services
	Number 408 Berkow itz Alan S 1 P	Hill-Donnelly Information Services
	Berkow itz Alan S	Hill-Donnelly Information Services
	Number 601 Bezahler Harvey B A	Hill-Donnelly Information Services
	Number 601 Bezahler Harvey B MD P	Hill-Donnelly Information Services
	Number 804 Bordes Ste phen A	Hill-Donnelly Information Services
	Number 819 Bruder Michael C	Hill-Donnelly Information Services
	Buchman Romy A	Hill-Donnelly Information Services
	Calhoun Lesley o	Hill-Donnelly Information Services
	Carr Robert F Dr A	Hill-Donnelly Information Services
	Carr Robert F PHD	Hill-Donnelly Information Services
	CCS Intl I P	Hill-Donnelly Information Services
	Number 508 Chan Lo Yi 1 P	Hill-Donnelly Information Services
	Cohen Jeffrey A	Hill-Donnelly Information Services
	Number 1108 Collins Paul J A	Hill-Donnelly Information Services
	Cook S A	Hill-Donnelly Information Services
	Number 405 Daniel Chan Enginering 2 P	Hill-Donnelly Information Services
	Number 504 Davis Myrna & Paul	Hill-Donnelly Information Services
	Number 815 Delondt Andre v A	Hill-Donnelly Information Services
	Detiger Victoria	Hill-Donnelly Information Services

FINDINGS

Year	Uses	Source
2006	Number 1124 Detiger Victoria v A	Hill-Donnelly Information Services
	Number 816 Dow d I A as	Hill-Donnelly Information Services
	Farman Fauhad o	Hill-Donnelly Information Services
	Number 408 Feilich Burt	Hill-Donnelly Information Services
	Fierce Communications	Hill-Donnelly Information Services
	Number 802 Flanagan Barbara Williams	Hill-Donnelly Information Services
	Fox Geoffrey o C	Hill-Donnelly Information Services
	Number 402 Frankel Jay VA	Hill-Donnelly Information Services
	Healing The Divide Aids	Hill-Donnelly Information Services
	Ingletonrt Rosemarie MD	Hill-Donnelly Information Services
	Number 408 Integral Research I P	Hill-Donnelly Information Services
	Number 608 Jacobson Law rence	Hill-Donnelly Information Services
	Number 1107 Keenan S A	Hill-Donnelly Information Services
	Number 826 H Kenigsberg E S Ao	Hill-Donnelly Information Services
	Number 1127 H Kem AP A	Hill-Donnelly Information Services
	Number 1113 Knzelman Todd v	Hill-Donnelly Information Services
	Number 824 Larson Heidi A	Hill-Donnelly Information Services
	Number 1128 Lazar Man & Jeff A	Hill-Donnelly Information Services
	Lee Andrew	Hill-Donnelly Information Services
	Number 1118 Lembersky Paul A	Hill-Donnelly Information Services
	Levy C v A	Hill-Donnelly Information Services
	Number 502 Little Magic Productions	Hill-Donnelly Information Services
	Lobel Judith C	Hill-Donnelly Information Services
	Number 408 Loscalzo & Loscalzo 2 P	Hill-Donnelly Information Services
	Loscalzo Anthony J C os	Hill-Donnelly Information Services
	Lundberg Sara lO	Hill-Donnelly Information Services
	Number 816 Maitland Wendy A	Hill-Donnelly Information Services
	Meiland Peter 1 P o	Hill-Donnelly Information Services
	Moncho Craig	Hill-Donnelly Information Services
	Number 823 Mooney Susan	Hill-Donnelly Information Services
	New York Ctr For Coaching	Hill-Donnelly Information Services
	Number 1102 Obrien Michael C	Hill-Donnelly Information Services

FINDINGS

Year	Uses	Source
2006	Number 508 Ohihausen Dubois Architects	Hill-Donnelly Information Services
	Number 504 Paul Davis Studio 1 s	Hill-Donnelly Information Services
	Paul Steinberg Law Office	Hill-Donnelly Information Services
	Phillips Els	Hill-Donnelly Information Services
	Primal Therapy Ctr I P	Hill-Donnelly Information Services
	Number 1105 Rosser Phyliss & Bill AA	Hill-Donnelly Information Services
	Samet Roberta	Hill-Donnelly Information Services
	Schimek Jean A	Hill-Donnelly Information Services
	Number 1121 Schmitz Ross D M	Hill-Donnelly Information Services
	Number 805 Shapiro Sue A	Hill-Donnelly Information Services
	Sherin Gilda L MD 1 P	Hill-Donnelly Information Services
	Number 408 Shoretz & Co 1 P	Hill-Donnelly Information Services
	Simpao Ellen 1 P	Hill-Donnelly Information Services
	Number 813 Smith Suzanne C	Hill-Donnelly Information Services
	Stenson Kathleen A	Hill-Donnelly Information Services
	Swidler Todd o	Hill-Donnelly Information Services
	Tagher C C	Hill-Donnelly Information Services
	Number 807 HTagher Charbel & Ida	Hill-Donnelly Information Services
	Taylor AM	Hill-Donnelly Information Services
	Number 812 HTorre Susana A	Hill-Donnelly Information Services
	Number 604 Village Wine Imports	Hill-Donnelly Information Services
	Number 408 Walker Media Inc 1 s	Hill-Donnelly Information Services
	Ward K v A os	Hill-Donnelly Information Services
	Number 1103 Warren V A	Hill-Donnelly Information Services
	Number 508 Wickham Francis C P	Hill-Donnelly Information Services
	Number 809 Wissak R A	Hill-Donnelly Information Services
	Number 1112 Wolfe Elizabeth v A	Hill-Donnelly Information Services
2000	SPENCER AIN	Cole Information
	M ALLARD	Cole Information
	BRUCE ANTELMAN	Cole Information
	W BEATLIE	Cole Information
	JAY BERNSTEIN	Cole Information

FINDINGS

Year	*Uses*	*Source*
2000	DEANE BIVINS	Cole Information
	DEANS BIVINS	Cole Information
	P BORDES	Cole Information
	A C BOWMAN	Cole Information
	MICHAEL BRUDER	Cole Information
	MARIA CARDELLI	Cole Information
	B CHIANG	Cole Information
	PAUL J COLLIS	Cole Information
	MYRNA DAVIS	Cole Information
	PAUL DAVIS	Cole Information
	D DEVENNEY	Cole Information
	I DOWD	Cole Information
	STEVE ELLIOTT	Cole Information
	F FARHAD	Cole Information
	AYSHE FARMAN	Cole Information
	AYSHE FARMAN	Cole Information
	MADELINE C FISHER	Cole Information
	GEOFFREY FOX	Cole Information
	A GOODALE	Cole Information
	ASHLEY GOODALE	Cole Information
	B GORDON	Cole Information
	J HERSCOVICI	Cole Information
	LAWRENCE JACOBSON	Cole Information
	E JAMIL	Cole Information
	M D KENIGSBERG	Cole Information
	JERROLD C KLEIN	Cole Information
	MARI KUMINS	Cole Information
	PHILIPPE LAFFONT	Cole Information
	JEFF P LAZAR	Cole Information
	ANDREW LEE	Cole Information
	ANDREW LEE	Cole Information
	JOHNATHAN K LEE	Cole Information

FINDINGS

Year	*Uses*	*Source*
2000	KEN LIOTTI	Cole Information
	NICHOLAS MCCALL	Cole Information
	L MC CAULEY	Cole Information
	TIMOTHY E MC GRAW	Cole Information
	ALEXANDRIA MOSELEY	Cole Information
	C J MUSE	Cole Information
	ALAN M NOVICH	Cole Information
	MICHAEL OBRIEN	Cole Information
	GIOVANNI RIBISI	Cole Information
	P ROSSER	Cole Information
	ROBERTA SAMET	Cole Information
	D M SCHMITZ-ROSS	Cole Information
	SUE SHAPIRO	Cole Information
	R SINGER	Cole Information
	WILLIAM C SMITH	Cole Information
	H STONE	Cole Information
	TORRE SUSANA	Cole Information
	C TAGHER	Cole Information
	CHARBEL TAGHER	Cole Information
	SUSANA TORRE	Cole Information
	NICK TURNER	Cole Information
	V WARREN	Cole Information
	DEBORAH WAXENBERG	Cole Information
	RICHARD YAFFA JR	Cole Information
	JACOBSON LWRNC PHD	Cole Information
	LOBEL JUDITH C PHD	Cole Information
	SHAPIRO SUE A PHD	Cole Information
	BEAT ON BEAT INC	Cole Information
	BERKOWITZ A S ATTY	Cole Information
	BEZAHLER H B MD	Cole Information
	BLYN ARTHUR E ATTY	Cole Information
	CHAN LO YI ARCHT	Cole Information

FINDINGS

Year	Uses	Source
2000	CHAUT ALAN M ATTY	Cole Information
	COHEN JEFFREY	Cole Information
	COMPLETE FNCL SERV	Cole Information
	D K CHAN ENGRG	Cole Information
	DIGITAL FORM M	Cole Information
	EDWARDS RS LCNS	Cole Information
	FARMAN FAUHAD	Cole Information
	FEILICH BURT ATTY	Cole Information
	GEE STREET RCRDS	Cole Information
	GEE STREET RERDS	Cole Information
	HORN SCOTT T	Cole Information
	INSTRCTNL SYST CO	Cole Information
	INTEGRAL RESEARCH	Cole Information
	ISC CONSLTNTS	Cole Information
	LITTLE MGC PRDCTNS	Cole Information
	LOSCALZO A J ATTY	Cole Information
	LOSCALZO & LSCLZ PC	Cole Information
	LOSCALZO & LSCLZ PC	Cole Information
	LUNDBERG SARA	Cole Information
	MASSEY CARLA PHD	Cole Information
	MTMRPHC CMPTG CRP	Cole Information
	MONCHO CRAIG	Cole Information
	OHHSN DBS ARCHTCTS	Cole Information
	OHLHSN DBS ARCHTS	Cole Information
	OHLHSN ROLF ARCHT	Cole Information
	PAUL DAVIS STUDIO	Cole Information
	PRIMAL THERAPY CTR	Cole Information
	RIVERA FREDERICK	Cole Information
	SCHAYES J B ATTY	Cole Information
	SHERWIN GILDA L	Cole Information
	SILK BLDG CONDO	Cole Information
	STARRETT BRBR MD	Cole Information

Year	Uses	Source
2000	STARRETT SHEREE	Cole Information
	STEIN ROBERT ATTY	Cole Information
	TAYLOR A M	Cole Information
	V 2 RECORDS INC	Cole Information
	WICKHLAM F C ARCHT	Cole Information
	ZELLNER HARRIET	Cole Information
1983	Broadway Assoc	New York Telephone
	Silk Building The	New York Telephone

15 4TH ST

Year	Uses	Source
2006	Other Music Inc 2 R	Hill-Donnelly Information Services
	Zyzy Automotive Electrical	Hill-Donnelly Information Services
2000	OTHER MUSIC INC	Cole Information

17 4TH ST

Year	Uses	Source
2006	No Current Listing	Hill-Donnelly Information Services
2000	DOLLHOUSE	Cole Information

18 4TH ST

Year	Uses	Source
1983	Schonorun & Rudolph lw yrs	New York Telephone
	Virtu Management Group Ltd	New York Telephone

20 4TH ST

Year	Uses	Source
2006	Tower Record Clearance Outlet	Hill-Donnelly Information Services
	Tower Records/video/books	Hill-Donnelly Information Services
2000	TOWER RECORDS VID	Cole Information

21 4TH ST

Year	Uses	Source
2006	Chelsea Computer Inc 15 s	Hill-Donnelly Information Services
	Helpern Architects 2 P o	Hill-Donnelly Information Services
	Louis Dressner Selections	Hill-Donnelly Information Services

FINDINGS

Year	Uses	Source
2006	Piquant Productions LLC	Hill-Donnelly Information Services
	Product Link 2 P	Hill-Donnelly Information Services
2000	GRAJ & GSTVSN DSGN	Cole Information
	MAIKAV INC	Cole Information
	MARKA INC	Cole Information
	ONE REALTY INC	Cole Information
	PRODUCT LINK	Cole Information
	TLLWH STDS & GLILRY	Cole Information
1983	Apex Press	New York Telephone
	China Seas Inc	New York Telephone
	Laurel Bindery Inc	New York Telephone
	Shepherd Gallery Assocs	New York Telephone

22 4TH ST

Year	Uses	Source
2006	No Current Listing	Hill-Donnelly Information Services

23 4TH ST

Year	Uses	Source
2006	Alan Richardson Studio is	Hill-Donnelly Information Services
	David Katzenstein Studio	Hill-Donnelly Information Services
	Ehrenkrantz Eckstut & Kuhn	Hill-Donnelly Information Services
	Katz Architecture & Project	Hill-Donnelly Information Services
	Shoot Digital 2 S	Hill-Donnelly Information Services
	Studio One Inc	Hill-Donnelly Information Services
	TVT Records s	Hill-Donnelly Information Services
2000	ACHILLEOS ANTONIS	Cole Information
	BIO BOX INC	Cole Information
	BLUNT RECORDINGS	Cole Information
	BLUNT RECORDINGS	Cole Information
	EHRNKRNTZ & ECKSTUT	Cole Information
	HELPERN ARCHTCTS	Cole Information
	KTZNSTN DAVID STD	Cole Information
	RCHRDSN ALAN	Cole Information

Year	Uses	Source
2000	SHOOT DIGITAL	Cole Information
	TEEVEE TOONS INC	Cole Information
	TVT CATLG ENTRPRSSA	Cole Information
	TVT RECORDS	Cole Information
	TVT RECORDS	Cole Information
1983	ED Bindery	New York Telephone

24 4TH ST

Year	Uses	Source
2006	Na L	Hill-Donnelly Information Services

25 4TH ST

Year	Uses	Source
2006	h Alesch Stephen AC	Hill-Donnelly Information Services
	h Dropkin F A 00oo	Hill-Donnelly Information Services
	H Iberti J E P A	Hill-Donnelly Information Services
	H Ivry Judith A	Hill-Donnelly Information Services
	Roman & Williams Is	Hill-Donnelly Information Services
	h Standefer Robin A	Hill-Donnelly Information Services
2000	STEPHEN ALESCH	Cole Information
	PETER BOWEN	Cole Information
	F DROPKIN	Cole Information
	J HENDRA	Cole Information
	J E IBERTI	Cole Information
	JUDITH IVRY	Cole Information
	LEANDRO KATZ	Cole Information
	DAVID MILNE	Cole Information
	WILLIAM PIERCE	Cole Information
	ROBIN STANDEFER	Cole Information
	ROBIN STANDEFER	Cole Information
1983	Dramatis Personae Inc	New York Telephone
	Hendra J	New York Telephone
	Katz Leo	New York Telephone
	Mc Murray Ruth	New York Telephone

FINDINGS

Year	Uses	Source
1983	Milne David	New York Telephone
	Ott John	New York Telephone
	Seltzer K	New York Telephone

27 4TH ST

Year	Uses	Source
2006	No Current Listing	Hill-Donnelly Information Services
1983	Wolnick Elizabeth A	New York Telephone

28 4TH ST

Year	Uses	Source
2006	Multi Unit Address	Hill-Donnelly Information Services
	E 4 St Housing Corp I F	Hill-Donnelly Information Services
	h Buturovic Edin VA o	Hill-Donnelly Information Services
	h Chaung Che & Mary VA	Hill-Donnelly Information Services
	Number 7 E Frua Carlo A	Hill-Donnelly Information Services
	Number 5 E Kallas John A	Hill-Donnelly Information Services
	Number 2 E Krupnick Neil A	Hill-Donnelly Information Services
	Number 6 E H Kuo Shida C	Hill-Donnelly Information Services
	Plantw orks Inc	Hill-Donnelly Information Services
	Number 8 W h Stone K	Hill-Donnelly Information Services
	Number 8 W h Stone K	Hill-Donnelly Information Services
	Number 8 E Yen Amy A	Hill-Donnelly Information Services
	h Zanardi Claudia	Hill-Donnelly Information Services
2000	F B BOOKHARDT	Cole Information
	CHE CHAUNNG	Cole Information
	OLGA DEE	Cole Information
	MARY DEL MONICO	Cole Information
	CARLO FRUA	Cole Information
	R E GASKELL	Cole Information
	J C KALLAS	Cole Information
	JOHN KALLAS	Cole Information
	NEIL KRUPNICK	Cole Information
	SHIDA KUO	Cole Information

FINDINGS

Year	Uses	Source
2000	LOUISE LOENING	Cole Information
	LOUISE LOENING	Cole Information
	NICHOLAS QUENNELL	Cole Information
	B SILVER	Cole Information
	K STONE	Cole Information
	WILLIAM WASHBURN	Cole Information
	ANN WEISER	Cole Information
	CLAUDIA ZANARDI	Cole Information
	GASKELL ROBERT E	Cole Information
	PLANTWORKS INC	Cole Information
	E ST HSNG CORP	Cole Information
1983	Bookhardt F B	New York Telephone
	Cooper K	New York Telephone
	Fiering A M	New York Telephone
	Gaskell R E	New York Telephone
	Greenleaf Fredrick P	New York Telephone
	Griffin George	New York Telephone
	Jorob Realty Corp	New York Telephone
	Kallas John	New York Telephone
	Karw oski Richard	New York Telephone
	Mc Carley N L	New York Telephone
	Wechsberg Orin	New York Telephone

29 4TH ST

Year	Uses	Source
2006	Mechants House o	Hill-Donnelly Information Services
	Merchants House Museum	Hill-Donnelly Information Services
2000	N Y PARKS & RCRTN	Cole Information
	MERCHANTS HSE MUS	Cole Information
1983	Old Merchants House	New York Telephone

30 4TH ST

Year	Uses	Source
2006	Hayes Dorothy E 1 s	Hill-Donnelly Information Services

Year	Uses	Source
2006	Hayes Dorothy E Prof Graphic	Hill-Donnelly Information Services
	Silver B C os	Hill-Donnelly Information Services
	Tankersley G A	Hill-Donnelly Information Services
2000	G TANKERSLEY	Cole Information
	HAYES D PRO GRPHC	Cole Information
1983	How ell James A	New York Telephone
	Quenneli Nicholas	New York Telephone
	Silver B	New York Telephone

32 4TH ST

Year	Uses	Source
2006	Multi Unit Address	Hill-Donnelly Information Services
	Alma Locksmith is	Hill-Donnelly Information Services
	Firmin Didot Charles o o	Hill-Donnelly Information Services
	Number 3 Graham Alfred A	Hill-Donnelly Information Services
	Graham Julian o	Hill-Donnelly Information Services
	Hausner B Josi C	Hill-Donnelly Information Services
	H Hausner B Josi	Hill-Donnelly Information Services
	Number 2 Kom David v	Hill-Donnelly Information Services
	h Rutherford Megan A	Hill-Donnelly Information Services
	Number 5 h Sfomi Blanca v o	Hill-Donnelly Information Services
	Number 4 H Stew art Donald & Nancy C 8s	Hill-Donnelly Information Services
	h Stranahan Abbott v	Hill-Donnelly Information Services
2000	APARTMENTS	Cole Information
	ALFRED GRAHAM	Cole Information
	JULIAN GRAHAM	Cole Information
	B J HAUSNER	Cole Information
	B J HAUSNER	Cole Information
	4 DONALD STEWART	Cole Information
	ABBOTT STRANAHAN	Cole Information
1983	Colvin K M	New York Telephone
	Humphrey M L	New York Telephone
	Jehlen Myra	New York Telephone

FINDINGS

Year	Uses	Source
1983	Keogh C	New York Telephone
	Keogh Charlene	New York Telephone
	Lehrhaupt Linda	New York Telephone
	Simon J J	New York Telephone
	Sommerville J	New York Telephone
	Speer E	New York Telephone
	Wehner Norbert	New York Telephone

34 4TH ST

Year	Uses	Source
2006	h Duit Louis C	Hill-Donnelly Information Services
	h Gannon William AC	Hill-Donnelly Information Services
	h Geballe Anthony 3 C s	Hill-Donnelly Information Services
	Sw ift is	Hill-Donnelly Information Services
	h Wight Devereux Pinkus C as	Hill-Donnelly Information Services
2000	ROGER G COY	Cole Information
	LOUIS DUIT	Cole Information
	3RW J M ELY	Cole Information
	2RW WILLIAM GANNON	Cole Information
	4FW ANTHONY J GEBALLE	Cole Information
	CASSANDRA GUT	Cole Information
	7 V NEILSON	Cole Information
	14 MARIAN L SEIDEL	Cole Information
	LAURENT VASSAUR	Cole Information
	18 DEVEREUX P WIGHT	Cole Information
	SWIFT	Cole Information
	SWIFT	Cole Information
	VANDEELEN JERRY	Cole Information
1983	AL LLie B	New York Telephone
	Cosby Christopher	New York Telephone
	Gannon William	New York Telephone
	Garratt M	New York Telephone
	Geballe J	New York Telephone

Year	Uses	Source
1983	Great Jones Trucking Corp	New York Telephone
	Narducci Helen	New York Telephone
	Penniston S J	New York Telephone
	Seidel Marian L	New York Telephone
	Wight Devereux P	New York Telephone
	Williams Bob	New York Telephone

35 4TH ST

Year	Uses	Source
2006	h Vrattos George C C	Hill-Donnelly Information Services
1983	Great AMERICAN HEALTH BAR THE	New York Telephone

36 4TH ST

Year	Uses	Source
2006	Multi Unit Address	Hill-Donnelly Information Services
	Number 6 h Arden Oift R AC a	Hill-Donnelly Information Services
	Aroma Kitchen & Wine Bar	Hill-Donnelly Information Services
	Number 11 h Castagno Don C	Hill-Donnelly Information Services
	Number 5 FE h Friedman Jillian	Hill-Donnelly Information Services
	Number 1 h Hair A	Hill-Donnelly Information Services
	Number 2 FL h Joel Henry	Hill-Donnelly Information Services
	Moeller J v C	Hill-Donnelly Information Services
	Ogaw a Japanese Restaurant	Hill-Donnelly Information Services
	Number 5 RE h Schichtel A C	Hill-Donnelly Information Services
	Number 2 h Williams Gary C	Hill-Donnelly Information Services
2000	CLIFT R ARDEN	Cole Information
	BART BARLOW	Cole Information
	R N BROWN	Cole Information
	DON CASTAGNO	Cole Information
	J L DITTERSDORF	Cole Information
	L E FLOWERS	Cole Information
	ELIDGE GIVONE	Cole Information
	J HAIR	Cole Information
	ROGER JESCHKE	Cole Information

FINDINGS

Year	Uses	Source
2000	HENRY JOEL	Cole Information
	A SCHICHTEL	Cole Information
	NIC VESP	Cole Information
	ANN WALL	Cole Information
	GARY C WILLIAMS	Cole Information
	CAFE LA FONTAINE	Cole Information
	NAKED APE	Cole Information
1983	Barlow Bart	New York Telephone
	Castagno Don	New York Telephone
	Cochran Thomas	New York Telephone
	Economou Stephan N	New York Telephone
	Fulmer F	New York Telephone
	Geller Miclkie	New York Telephone
	Greene Marc	New York Telephone
	Hair J	New York Telephone
	Joel Henry	New York Telephone
	Karw ow ski Mark	New York Telephone
	Saubidet Tito D	New York Telephone
	Vertezza S	New York Telephone
	Williams Gary C	New York Telephone
	Zik Manny heating	New York Telephone

37 4TH ST

Year	Uses	Source
2006	38 NC	Hill-Donnelly Information Services
1983	Costner Thomas	New York Telephone
	Ferry Hugh C	New York Telephone
	Merila James	New York Telephone
	Perry Hart	New York Telephone

38 4TH ST

Year	Uses	Source
2000	APARTMENTS	Cole Information
	NINA ANASTASIA	Cole Information

FINDINGS

Year	Uses	Source
2000	NINA ANASTASIA	Cole Information
	MARTHA HALL	Cole Information
	CARL HULTBERG	Cole Information
	JUSTINE JAEGER	Cole Information
	4 L M XERRI	Cole Information
	5 B ZENGA	Cole Information
1983	Blesh Rudi	New York Telephone
	Cotler J	New York Telephone
	Epstein D L	New York Telephone
	Roper M	New York Telephone
	Zenga B	New York Telephone

39 4TH ST

Year	Uses	Source
2006	Alma Towing & Repair Is	Hill-Donnelly Information Services
1983	Corman Roger	New York Telephone
	Hittner M A & Sons Inc	New York Telephone
	Hittner Marc	New York Telephone
	Hittner S	New York Telephone
	Level Calvin	New York Telephone
	Lisowska Victoria	New York Telephone

40 4TH ST

Year	Uses	Source
2006	Bowery Bar 2 Rt	Hill-Donnelly Information Services
1983	Greenberg Tony	New York Telephone
1923	Fletcher C G phys	R. L. Polk & Co.
1920	Perkins Bertram R dentist	R. L. Polk & Co.

41 4TH ST

Year	Uses	Source
2006	43 No Current Listing	Hill-Donnelly Information Services

FINDINGS

4TH ST R501

40 4TH ST R501

Year	*Uses*	*Source*
1923	McLean Malcolm phys	R. L. Polk & Co.

4TH ST R505

18 4TH ST R505

Year	*Uses*	*Source*
1923	American University of Beirut Albert W Staub exec sec Leolin H Keeney treas	R. L. Polk & Co.

BOND

1 BOND

Year	*Uses*	*Source*
1998	EVANSON STUDIOS	NYNEX Telephone
	THUNDER & LIGHT IMPORT & MFG LTD	NYNEX Telephone
	AAA TOW CO MANHATTAN	NYNEX Telephone
1993	A & B FLORAL	NYNEX Telephone
	DOWAD BRUCE ASSOCS	NYNEX Telephone
	EVANSON JAMES ASSOCS	NYNEX Telephone
	MICHAEL SENFT	NYNEX Telephone
	OFF BWAY GRAPHICS	NYNEX Telephone
1988	EVANSON JAMES ASSOCS	NYNEX Telephone
	GEYER MICHAEL	NYNEX Telephone
	MINTO	NYNEX Telephone
	PERLMUTTER J	NYNEX Telephone
1983	BURNLEY GARY	New York Telephone
	EVANSON JAMES	New York Telephone
	GEYER MICHAEL	New York Telephone
	MAYO & MAYO INC	New York Telephone
	MAYO & MAYO INC	New York Telephone
	MINTO	New York Telephone
	PERLMUTTER J	New York Telephone

FINDINGS

Year	Uses	Source
1983	TIVEY HAP M	New York Telephone
	VAROSY GYULA J	New York Telephone
1978	BARON MILES	New York Telephone
	BENKEL MFG CO INC CAPS	New York Telephone
	BRADLEY JONATHAN PENS INC	New York Telephone
	BURNLEY GARY	New York Telephone
	EVANSON JAMES	New York Telephone
	JONATHAN BRADLEY PENS INC	New York Telephone
	LASER KEN WOODWORKING	New York Telephone
	MAYO A	New York Telephone
	MAYO & MAYO INC	New York Telephone
	MULCAHY MARY	New York Telephone
	NORRIS BILL	New York Telephone
	PERLMUTTER J	New York Telephone
	SMILE AMERICA	New York Telephone
1973	BENKEL MFG CO INC CAPS	New York Telephone
	BRADLEY JOHN PENS INC	New York Telephone
	GLAMOUR WEAR INC	New York Telephone
	JONATHAN BRADLEY PENS INC	New York Telephone
	MCLORD SPORTSWEAR INC	New York Telephone
	MIDTOWN LETTER CO INC	New York Telephone
	MIDTOWN OFFSET CO	New York Telephone
	SMILE AMERICA	New York Telephone
	UDELL ESTATES INC	New York Telephone
1968	ADVANCE MFG CO INC SPORTSWR	New York Telephone
	BENKEL MFG CO INC CAPS	New York Telephone
	CANNELLA A A	New York Telephone
	LIBERTY METAL PRODS CO	New York Telephone
	LYONS R H COINC BSKTS	New York Telephone
	MIDTOWN LETTER CO INC	New York Telephone
	MIDTOWN OFFSET CO	New York Telephone
	NATHAN ARTCRAFT CORP	New York Telephone

FINDINGS

Year	Uses	Source
1968	SUNFLOWER CASUALS INC	New York Telephone
1963	ABERDEEN PAPR & CORRUGATED BOX CO	New York Telephone
	ADVANCE MFG CO INT SPORTSWR	New York Telephone
	ALLIANCE PAPR & TWINE CO	New York Telephone
	ALPHA EMBLEM CO	New York Telephone
	BEN-KEL HEADWR CO	New York Telephone
	BENKEL M & SONS INC CAPS	New York Telephone
	BURNS JOS H B	New York Telephone
	COLLEGIATE PENNANT CO INC	New York Telephone
	FISHBEIN N PAPR & TWINE	New York Telephone
	GOLDSTEIN GABRIEL PAPR & TWINE	New York Telephone
	LIBERTY METAL PRODS CO	New York Telephone
	NATHAN ARTCRAFT CORP	New York Telephone
	PAPER EDITIONS CORP	New York Telephone
	TRI STATE PAPER CO	New York Telephone
	WILLOW TOWEL & PAPR CO	New York Telephone
1958	ABERDEEN PAPR & CORRUGATED BOX CO	New York Telephone
	ADVANCE MFG COINS SPORTSWR	New York Telephone
	ALLIANCE PAPR & TWINE CO	New York Telephone
	ARCADE PAPR CO	New York Telephone
	ARTISTIC LEATHER GOODS MFG CO	New York Telephone
	ARTLEY PROTS LTHR GDS	New York Telephone
	CENTURY PAPR & BOX CO INC	New York Telephone
	DURABLE METALS INC	New York Telephone
	FISHBEIN N PAPR & TWINE	New York Telephone
	GOLDSTEIN GABRIEL PAPR & TWINE	New York Telephone
	JMS MFG CORP GENL MDSE	New York Telephone
	JMS MFG CORP GENI MDSE	New York Telephone
	LIBERTY METAL PEODS CO	New York Telephone
	OKAGO MFG CORP	New York Telephone
	STANDARD HNDKRCHF CO INC	New York Telephone
	STEP & REPEAT CO INC	New York Telephone

FINDINGS

Year	Uses	Source
1958	TIMES CATALOGS INC PUBRS	New York Telephone
	TIMES LITHO CO INC	New York Telephone
	WILLOW TOWEL & PAPR CO	New York Telephone
	WITTCOFF PAPR CO INC	New York Telephone
1956	ABERDEEN PAPR & CORRUGATED BOX CO	New York Telephone
	ADVANCE MFG CO INC SPORTSWR	New York Telephone
	CENTURY PAPR & BOX CO INC	New York Telephone
	FAYER PAPR CO	New York Telephone
	JMS MFG CORP GENL MDSE	New York Telephone
	MANDEL HARRIS ARTST	New York Telephone
	OKAGO MFG CORP	New York Telephone
	RUBIN JIMMIE PAPR CO	New York Telephone
	SINCLAIR PAPR CO	New York Telephone
	STANDARD HNDKRCHF CO INC	New York Telephone
	STEP & REPEAT CO IN	New York Telephone
	TIMES CATALOGS INC PUBRS	New York Telephone
	TIMES LITHO CO INC	New York Telephone
	WAYBELL MFG CO INC LTHR GDS	New York Telephone
	WITTOFF PAPR CO INC	New York Telephone
1950	ABERDEEN PAPR & CORRUGATED BOX CO	New York Telephone
	ARCADE PAPR CO	New York Telephone
	DIANA LEGGING CORP	New York Telephone
	FOYER PAPR CO	New York Telephone
	GOLDMAN D LEGGINGS	New York Telephone
	GOODMAN BEN CAPS	New York Telephone
	GOODMAN BEN & SONS CAPS	New York Telephone
	HB PRNTNG CO	New York Telephone
	HB PRNTNG CO	New York Telephone
	J M S MFG CORP GENL MDSE	New York Telephone
	OKAGO MFQ CORP	New York Telephone
	P & T OFFSET CO INC	New York Telephone
	PRODUCTION STUDIO THE ADVTG	New York Telephone

FINDINGS

Year	Uses	Source
1950	RUBIN JIMMIE PAPR CO	New York Telephone
	STANDARD HANDKRCHF CO INC	New York Telephone
	TIMES CATALOGS INC PUBRS	New York Telephone
	TMES LITHO CO INC	New York Telephone
	UNIQUE SPORTSWR MFG CORP	New York Telephone
	WITTCOFF PAPR CO INC	New York Telephone
1947	BASSIN FREDK R ADVTG	New York Telephone
	BUNDEROFF GERTIE PAPR TWINE	New York Telephone
	IRONCLAD PAPR CO	New York Telephone
	JUNE DISTRIBUTG CO	New York Telephone
	PERMACAM CO	New York Telephone
	RELIANCE PAPR & TWINE CORP	New York Telephone
	SW PAPR CO	New York Telephone
	TRU-MARK PAPR CORP	New York Telephone
	WEILL MPX L PAPER	New York Telephone
1942	BUNDEROFF MAX PAPER TWINE	New York Telephone
	IRONCLAD PAPR CO	New York Telephone
	RELIANCE PAPR &TWINE CORP	New York Telephone
	TRU-MARK PAPR CORP	New York Telephone
	WEILL MAX L PAPER	New York Telephone
1938	BUNDEROFF MAX PAPER TWINE	New York Telephone
	RELIANCE PAPR & TWINE CORP	New York Telephone
	ROBINSON SADIE PAPER	New York Telephone
	TRU-MARK PAPR CORP	New York Telephone
	WEILL MAX L PAPER	New York Telephone
1934	Bunderoff Max Gertrude paper and twine dir	R. L. Polk & Co.
	Isaacs Paper Co Hattie Isaacs	R. L. Polk & Co.
	Stoll S H sec Reliance Paper & Twine Co	R. L. Polk & Co.
	Weill Max L pres Reliance Paper & Twine Co	R. L. Polk & Co.
	Weill R treas Reliance Paper & Twine Co	R. L. Polk & Co.
1927	BUNDEROFF MAX PAPER-TWINE	New York Telephone
	CROFUT & KNAPP CO HAT MFRS	New York Telephone

FINDINGS

Year	Uses	Source
1927	ISAACS PAPER CO	New York Telephone
	RELIANCE BAG & PAPER CO	New York Telephone
	RELIANCE PAPER & TWINE MILLS	New York Telephone
	ROBINSON SADIE PAPER	New York Telephone
	ROYAL TOY MFG CO INC	New York Telephone
	SAFFER MORRIS & SONS CLTHG	New York Telephone
	WALITSKY N INC LTHR GDS	New York Telephone
	WEILL M L CORP PAPER & TWINE	New York Telephone
1923	Bond Clothes Inc N Y Milton H Jaffe pres Leo Ezzes sec Benj Harris treas	R. L. Polk & Co.
	Saffer Morris A Sons Morris Benj & Felix Saffer clothing	R. L. Polk & Co.
1920	Central Am Hat Co Art L Mayer pres Edw C Siesel v p sec Jacob Wagner treas	R. L. Polk & Co.
	Knickerbocker Clothling Co RTN Max Leine Morris Danzig Chas Nireustein	R. L. Polk & Co.
	Maas A W & Co Inc NY Chas Wasserman pres Hy S Zipsel sec treas flow ers	R. L. Polk & Co.
	Nirenstein Chas Knickerbocker Clothing Co	R. L. Polk & Co.

2 BOND

Year	Uses	Source
1998	AVERY ON BOND HOME	NYNEX Telephone
	BOND STREET THEATRE COALITION	NYNEX Telephone
	LAZAR MECHANICAL CORP	NYNEX Telephone
	LAZAR MECHANICAL CORP	NYNEX Telephone
	SHERMAN J M	NYNEX Telephone
1993	BILL BACE GALLERY	NYNEX Telephone
	BOND STREET THEATRE COALITION	NYNEX Telephone
	LAZAR MECHANICAL CORP	NYNEX Telephone
	LAZAR MECHANICAL CORP	NYNEX Telephone
	SHERMAN J M	NYNEX Telephone
1988	AMAULT ANDREW	NYNEX Telephone
	ASSOCIATION OF COMEDY ARTISTS	NYNEX Telephone
	BOND ST ASSOCS	NYNEX Telephone

FINDINGS

Year	Uses	Source
1988	BOND ST ANTIQUES	NYNEX Telephone
	COMEDY HALL OF FAME	NYNEX Telephone
	CONTARDI BARBARA	NYNEX Telephone
	ENCOA	NYNEX Telephone
	FIRST AMENDMENT COMEDY & IMPROVISATIONAL THEATRE THE	NYNEX Telephone
	FIRST AMENDMENT THEATRE CAFE THE	NYNEX Telephone
	HACO CANNON INC	NYNEX Telephone
	SERIOUS LADIES	NYNEX Telephone
	SHERMAN J M	NYNEX Telephone
	TOBEY B G	NYNEX Telephone
	WEINTRAUB A	NYNEX Telephone
1983	ARNAULT ANDREW	New York Telephone
	BOND ST ASSOCS	New York Telephone
	BOND ST THEATRE COALITION	New York Telephone
	BOND ST ANTIQUES	New York Telephone
	CONTARDI BARBARA	New York Telephone
	FIRST AMENDMENT THEATRE CAFE THE	New York Telephone
	POTTERS FIELD THEATRE CO	New York Telephone
	SHERMAN J M	New York Telephone
	STUBBLEFIELD J	New York Telephone
	TOBEY B G	New York Telephone
	WEISS B 533-1060	New York Telephone
1978	ARNAULT ANDREW	New York Telephone
	COLBURN JON	New York Telephone
	ELTING W W	New York Telephone
	EMBERTSON KAREN	New York Telephone
	HIGA YOSHIHARU	New York Telephone
	LADIES FORT THE	New York Telephone
	LIVE LOFT JAZZ	New York Telephone
	LOWER MANHATTAN MEDICAL SERVICE	New York Telephone
	OLIN DITRBTRS INC	New York Telephone
	OREN EHUD	New York Telephone

FINDINGS

Year	Uses	Source
1978	SHERMAN J M	New York Telephone
	WEINTRAUB A	New York Telephone
1973	INTER-BORO ACOUSTICS INC	New York Telephone
	KOALA ENTERPRISES	New York Telephone
	OLIN ASS0S INC CONTRS	New York Telephone
	OLIN DSTRBTRS INC	New York Telephone
	WALTZER S P	New York Telephone
1968	FEIGENBAUM HARRY & CO COFFINS	New York Telephone
1963	FEIGENBAUM HARRY & CO COFFINS	New York Telephone
1956	JACOBSON CO TOYS	New York Telephone
1950	JACOBSON CO TOYS	New York Telephone
1947	JACOBSON CO HATS	New York Telephone
1942	JACOBSON CO HATS	New York Telephone
	JACOBSON NOVELTY CORP	New York Telephone
1938	JACOBSON CO HATS	New York Telephone
	RAPPAPORT LOUIS B	New York Telephone
1934	Baskind David & Son Irving and David coppersmiths	R. L. Polk & Co.
	Jacobson Co Welter Jacobson haters sups	R. L. Polk & Co.
	Jacobson Sales Co RTN Harry Jacobson	R. L. Polk & Co.
1927	ADLER & MILLER CAPS	New York Telephone
	BASKIND DAVID COPPER WKS	New York Telephone
	FASHION HAT FRAME CO	New York Telephone
	GOODMAN MANNIE INC VELVETS	New York Telephone
1923	Adler & Miller Meyer Adler Wolf Miller caps	R. L. Polk & Co.
	Fashion Hat Frame Co RTN Louns Zuekerman Harry I Levine	R. L. Polk & Co.
	Fashionique Hat Co RTN Morris Luckton Jos Kantrow itz	R. L. Polk & Co.
	Romanelli Cafe & Restaurant Co NY Jos steuer pres treas Saml Steuer sec	R. L. Polk & Co.
1920	Adler & Miller Meyer Adler Wolf Miller caps	R. L. Polk & Co.
	B S Novelty Co RTN Bernard Schulemow itz minry gds	R. L. Polk & Co.

FINDINGS

Year	Uses	Source
1920	Exclusive Feather Co RTN Bernard Schuimow itz	R. L. Polk & Co.
	Fashion Hat Frame Co RTN Harry E Levine Louis Zuckerman	R. L. Polk & Co.
	Noshpitz Solow & Co Isracl Noshpitz Alelx Solow Coat fornts	R. L. Polk & Co.
	Premier Ladles Hat Mfg Co RTN Saml Frankel Wilfred New man Harry Rabinow itz & Abr Garb	R. L. Polk & Co.
	Rabinow itz Harry Premier Ladies Hat Mfg Co	R. L. Polk & Co.
	Romanelli Cafe & Restaurant Co N Y Jos Steuer pres Saml Steuer sec	R. L. Polk & Co.

3 BOND

Year	Uses	Source
1947	BENJAMIN WM S B	New York Telephone
	CROTTY PAPR & TWINE CO	New York Telephone
1942	BENJAMIN WM S B	New York Telephone
	CROTTY PAPR & TWINE CO	New York Telephone
1923	Gef Clothing Co TNMorris Epstein Chas Gilman clothing	R. L. Polk & Co.
	Gefaell Jno E pres Interstate Pulp & Paper Co Inc h Westfield N J	R. L. Polk & Co.
	Rosenberg Adolph & Co Inc NY Adolph Rosenberg pres Leo T Perls sec treas commers	R. L. Polk & Co.
	Shaine I M & Son Isaac M & Jos Shaine clothing	R. L. Polk & Co.
1920	Saffer Morris & Sone Morris Benj & Felix Saffer clothing	R. L. Polk & Co.
	Shaine I M & Son Isaac M & Jos clothing	R. L. Polk & Co.

4 BOND

Year	Uses	Source
1998	GIURDANELLA BROS CONTRCTG	NYNEX Telephone
	GIURDANELLA CONTRCTG CO INC	NYNEX Telephone
1993	GIURDANELLA BROS	NYNEX Telephone
	GIURDANELLA BROS CONTRCTG	NYNEX Telephone
	GIUDANELLA CONTRCTG CO IC	NYNEX Telephone

FINDINGS

Year	Uses	Source
1988	GIURDANELLA BROS	NYNEX Telephone
	GIURDANELLA BROS CONTRCTG	NYNEX Telephone
	GIURDANELLA CONTRCTG CO INC	NYNEX Telephone
1983	GIURDANELLA BROS	New York Telephone
	GIURDANELLA BROS CONTRCTG	New York Telephone
	GIURDANELLA CONTRCTG CO INC	New York Telephone
1978	GLURDANELLA BROS CONTRCTG	New York Telephone
	GLURDANELLA CONTRCTO CO INC	New York Telephone
1973	GIURDANELLA BROS CONTRCTG	New York Telephone
	GIURBANELLA COTRCTG CO INC	New York Telephone
1968	GIURDANELLA COTRCTG CO INC	New York Telephone
1963	ABLE STEEL EQUIP GO INC	New York Telephone
1958	ABLE STEEL EQUIP	New York Telephone
1956	ABLE STEEL EQUIP CO	New York Telephone
1950	ABLE STEEL EQUIP CO	New York Telephone
1947	ABLE STEEL EQUIP CO	New York Telephone
1942	FORMAN BROS HATS	New York Telephone
	MANHATN HAT WKS	New York Telephone
	METRO BOILER CO	New York Telephone
	ROSENEL ALBERT B	New York Telephone
1938	FORMAN BROS HATS	New York Telephone
	MANHATN HAT WKS	New York Telephone
1934	Granberg David treas D Posw olsky Inc	R. L. Polk & Co.
	Granberg Esther E cook r Sutton pl S apt 10A	R. L. Polk & Co.
	Master Press RTN Abr Hirch	R. L. Polk & Co.
1927	FAR EASTERN RESTRNT CORP	New York Telephone
	HIRSCH ABRAHAM TIP PRINTING	New York Telephone
	KITAYAICH MORRIS LADIES HATS	New York Telephone
	MARKOWITZ MAX LADIES HATS	New York Telephone
	MY-T-FINE HAT CO	New York Telephone
	STAG LEATHER ART CO	New York Telephone
	WAXMAN JACOB FUR CAPS	New York Telephone

FINDINGS

Year	Uses	Source
1923	Fast Harris caps	R. L. Polk & Co.
	Florentine Leather Art Co RTN Adolf W Swiezy Aug W Jedrys leather gds	R. L. Polk & Co.
	Janos Hat Works RTN Saml Janos ladies hate	R. L. Polk & Co.
	New York Gold Stamp Co TN Adolf W Swiezy Aug W Jedrys	R. L. Polk & Co.
	Right Stylo Hat Frame Co RTN Saml Rubenstein	R. L. Polk & Co.
	Smezy Adolf W Florentine Leather Art Co	R. L. Polk & Co.
	Value Hat Co Inc NY Herman Silverman pres Jos Zeldin v p Jos Kirshenbluth sec treas millinery	R. L. Polk & Co.
1920	Dix Moe Standard Tip Printing Co	R. L. Polk & Co.
	Goldstein B & Co Bernard Goldstein flowers	R. L. Polk & Co.
	Green Albert Green & Relkin	R. L. Polk & Co.
	Greenspan Jos Standard Tip Printing Co	R. L. Polk & Co.
	Lieberman Max furrier	R. L. Polk & Co.
	Linder Chas Standard Tip Ptg Co	R. L. Polk & Co.
	Menkowitz Irvin Standard Tip Printing Co	R. L. Polk & Co.
	Minkowitz Irving Standard Tip Printing Co	R. L. Polk & Co.
	Minkowitz Irving Standard Tip Printing Co	R. L. Polk & Co.
	Northern Fur Cap Co Inc NY Morris Collic pres Jos Rosoff sec Jacob Wolper treas	R. L. Polk & Co.
	Relkin Isaac Green & Ralkin	R. L. Polk & Co.
	Schnebaum I restr	R. L. Polk & Co.
	Silverman Saml Standard Tip Printing Co	R. L. Polk & Co.
	Standard Tip Printing Co RTN Saml Silverman Irving Menkowitz Jos Greenspan	R. L. Polk & Co.
	Tursh & Rosenblum Abr Tursh Jacob Rosenblum ladies hats	R. L. Polk & Co.

5 BOND

Year	Uses	Source
1993	GRAPHIC ARTS TECHNICENTER INC	NYNEX Telephone
1973	HATCO SALES	New York Telephone
1956	EXERJIAN MANOUG ARCHT	New York Telephone

Year	Uses	Source
1956	GROSE RONALD CS OFC	New York Telephone
1950	EXERJIAN MANOUG ARCHT	New York Telephone
	GROSE RONALD CS OFC	New York Telephone
1947	HUB PAPR CO	New York Telephone
	LAFAYETTE CONVERTERS INC	New York Telephone
	WEILL H & CO PAPR & TWINE	New York Telephone
1942	HUB PAPRO	New York Telephone
	WEILL H & CO PAPR &TWINE	New York Telephone
1938	HUB PAPR CO	New York Telephone
	WEILL H & CO PAPR & TWINE	New York Telephone
1934	Hub Paper Co Hyman Weill paper and twine jobbers	R. L. Polk & Co.
	Weill H & Co Hyman Weill paper and twine	R. L. Polk & Co.
1927	HUB PAPER CO	New York Telephone
	WEILL H & CO PAPER & TWINS	New York Telephone
1920	Rosenberg Adolph & Co Inc N Y Adolph Rosenberg pres Leo T Perls sec treas linings	R. L. Polk & Co.
	Saffer Weinberg Realty Co Inc NY Morris Saffer pres Saml Saffer sec treas	R. L. Polk & Co.

6 BOND

Year	Uses	Source
1998	ELEPHANT & CASTLE	NYNEX Telephone
1993	BOND ST CAFE	NYNEX Telephone
	BONDO	NYNEX Telephone
	MAREL SILVER CO INC	NYNEX Telephone
	BOND STREET	NYNEX Telephone
1978	WEITZMAN ENTERPRISES INC WDWK	New York Telephone
1973	WEITZMAN ENTERPRISES INC WDWK	New York Telephone
1968	WEITZMAN ENTERPRISES INC WDWK	New York Telephone
1963	WEITZSNAN ENTERPRISES INC WDWK	New York Telephone
1958	BOND IMPORT & EXORT CO	New York Telephone
	MARKA MFG CORP	New York Telephone
	MIAMI FLOWERS	New York Telephone

FINDINGS

Year	Uses	Source
1958	WEITZMAN ENTERPRISES INC WDWK	New York Telephone
1956	BOND IMPORT & EXPORT CO	New York Telephone
	MIAMI FLOWERS	New York Telephone
	STEPHENSON CHAS F	New York Telephone
	WEITZMAN ENTERPRISES INC WDWK	New York Telephone
1950	BOND IMPORT & EXPORT CO	New York Telephone
	E Z CAR WASHER	New York Telephone
	GERBER LEON & CO INC	New York Telephone
	JAMES SAML B	New York Telephone
	MIAMI FLOWERS	New York Telephone
	STEVENS LEATHER PRODS	New York Telephone
1947	BOND IMPORT & EXPORT CO	New York Telephone
	WEITZMAN ENTERPRISES INC WDWK	New York Telephone
1942	ROTHBERG ESTELLE SILKS	New York Telephone
	ROTHBERG LOUIS RAGS	New York Telephone
	WEITZMAN JACOB CARPNTR	New York Telephone
1938	BISHOP BOB CUTGS & REMNANTS	New York Telephone
	BISHOP SEYMOUR N CUTTGS & REMNANTS	New York Telephone
	WEITZMAN JACOB CARPNTR	New York Telephone
1934	Bond Special Delivery	R. L. Polk & Co.
	Capital Electric Secvice Co NY Louis J Lampert Andrew J Petrosino	R. L. Polk & Co.
	Posner A Anna Posner silks	R. L. Polk & Co.
	Sacks Morris Sacks Contracting Co	R. L. Polk & Co.
1927	AGUDA LAND & BUILDING CO INC	New York Telephone
	AGUDA PRESS OFFICE	New York Telephone
	BETTELHEIM SAML	New York Telephone
	PALESTINE HOMESTEAD CORP	New York Telephone
	PALESTINE INFORMATION BUREAU	New York Telephone
1923	Human Hair Novelty Co RTN Abr Kalm Israel Strasberg	R. L. Polk & Co.
	Kahn Abr Hunan Hair Novelty Co	R. L. Polk & Co.
	Levitt Benj hair rolls	R. L. Polk & Co.

FINDINGS

Year	Uses	Source
1923	Liberty Cap & Hat Mfg Co Inc NY Abr Gilman pres Philip Geist sec treas	R. L. Polk & Co.
	Meylach & Kalm Mrs Lillie Meylach and Abr Kalm feathers	R. L. Polk & Co.
	Schuman & Stein Paul Schuman Maurice I Stein ladies hats	R. L. Polk & Co.
	Shilln L Inc NY Louis Shilln pres Jos Glaw askl sec feather dyers	R. L. Polk & Co.
	Strasberg Israel Human Hair Novelty Co	R. L. Polk & Co.
1920	Frein Jacob Fromme Trucking Co	R. L. Polk & Co.
	Fromme Trucking RTN Sol Marks Jacob Frem	R. L. Polk & Co.
	Liberty Cap & Hat Mfg Co Inc NY Chas Blum pres Philip Geist sec treas	R. L. Polk & Co.
	MacCarone Chase barber	R. L. Polk & Co.
	Marks Sol Fromme Trucking Co	R. L. Polk & Co.
	Mevlach & Kalm Sol Meylach Abr Kalm feathers	R. L. Polk & Co.
	Schuman & Stein Paul Schuman Irving Stein hats	R. L. Polk & Co.
	Shilin L Inc N Y Louis Shilin pres Jos Glow arski Sec Feather dyers	R. L. Polk & Co.
	Stein Irving Schuman & Stein	R. L. Polk & Co.
	Stein Maurice I mlnr	R. L. Polk & Co.

7 BOND

Year	Uses	Source
1998	ALASTAIR STANDING ARCHITECTS	NYNEX Telephone
	STANDING ALASTAIR AIA	NYNEX Telephone
1988	ONE BOND STREET	NYNEX Telephone
1968	DIETZ RAYON WASTE CO	New York Telephone
1963	DIETZ RAYON WASTE CO	New York Telephone
1958	DOVER TOGS CO	New York Telephone
	SIDNEY SPORTWR CO	New York Telephone
1956	DIETZ RAYON WASTE CO	New York Telephone
	DOVER TOGS CO	New York Telephone
1950	DENNER CO TEXTIS	New York Telephone

FINDINGS

Year	Uses	Source
1950	JONES CLEMENT R JR MD	New York Telephone
1947	DIETZ RAYON WASTE CO	New York Telephone
	ROSENBERG I WINDOW GLASS	New York Telephone
	ROSENBERG I GLASS CO	New York Telephone
1942	DIETZ RAYON WASTE CO	New York Telephone
	ROSENBERQ I WINDOW GLASS	New York Telephone
	ROSENBERG I GLASS CO	New York Telephone
1938	ROSENBERG I WINDOW GLASS	New York Telephone
	ROSENBERG I GLASS CO	New York Telephone
1934	Rosenberg I Glass Isidore Rosenberg glazier	R. L. Polk & Co.
1927	ART BINDERY & SAMPLE CARD CO	New York Telephone
	ART BINDERY & SAMPLE CARD CO	New York Telephone
	ROSENBERG I WINDOW GLASS	New York Telephone
	ROSENBERG & ROTHHERG INC WINDOW GLASS	New York Telephone
	ZELMAN BINDERY CO	New York Telephone
	ZELMAN M BOOK BINDING	New York Telephone
1923	Dorr Chas H Dorr News Service	R. L. Polk & Co.
	Dorr News Service RTN Chas H Dorr	R. L. Polk & Co.
	Dorr Rey L mgr Dorr Woolen Co Inc h Bkn	R. L. Polk & Co.
	Stark Abr S A S Stark & Bros	R. L. Polk & Co.
	Stark A S & Bro Abr S & Isidor Stark w hol milnrs	R. L. Polk & Co.
1920	French Feather Boa Co RTN Jos Puterman	R. L. Polk & Co.
	Roselin Mfg Co RTN Isidore Rosenstein braids	R. L. Polk & Co.
	Rosenstein Isidor trimmings	R. L. Polk & Co.
	Stark A S & Dro Abr S & Isidor mlnry gds	R. L. Polk & Co.

8 BOND

Year	Uses	Source
1998	PURCHASE LTD DEVELOPMENT CORP	NYNEX Telephone
	SNAPPER BEAR	NYNEX Telephone
1993	BOND ST	NYNEX Telephone

FINDINGS

Year	Uses	Source
1993	MALVERN ADVERTISING & SIGNS	NYNEX Telephone
	PURCHASE LTD DEVELOPMENT CORP	NYNEX Telephone
	PURCHASE LTD DEVELOPMENT CORP	NYNEX Telephone
	SOFTWARE INTERNATIONAL DEVELOPMENT CORP	NYNEX Telephone
1988	MANHATTAN BACKDROPS	NYNEX Telephone
	PRINCE LEN PHOTOGRAPHY	NYNEX Telephone
1983	ARROW IGNITION SVCE CORP	New York Telephone
1978	ARROW IGNITION SICE CORP	New York Telephone
1973	ARROW IGNITION SVCE CORP	New York Telephone
1968	ARROW IGNITION SVCE CORP	New York Telephone
1963	ARROW IGNITION SVCE CORP	New York Telephone
1958	ARROW IGNITION SVCE	New York Telephone
1956	ARROW IGNITION SVCE	New York Telephone
1950	KRUG CO HOUSEWARE MFRS	New York Telephone
	KRUG SAM USED CARS	New York Telephone
1947	KRUG CO HOUSEWARE MFRS	New York Telephone
1942	KRUG SAML CARBURTRS	New York Telephone
	MANHATN CARBURETOR & MOTOR PARTS CO	New York Telephone
1938	KRUG SAML CARBURTIS	New York Telephone
	MANHATN CARBURETOR DISTRIBUTRS CO	New York Telephone
	ZENITH CARBURETOR SALES CO	New York Telephone
1934	Battles & Parent John Battles Emil Parent boilermakers	R. L. Polk & Co.
	Pyramid Textile Co RTN Dorathy Greenberg	R. L. Polk & Co.
1927	GILMOUR J A PKG BXS	New York Telephone
1923	Hirsch J Hat Co Inc NY Jacob Hirsch pres Bernard Bleiden v p sec Jacob Back treas ladies hats	R. L. Polk & Co.
1920	Glowerski Jos sec L Shilin Inc	R. L. Polk & Co.
	Hirsch & Goldstein Jacob Hirsch Nathan Goldstein hats	R. L. Polk & Co.
	Korn Chas boxes	R. L. Polk & Co.

Year	Uses	Source
1920	Sun Ray Hat Co Inc NY Nathan Fischman pres Alex Harris sec treas hats	R. L. Polk & Co.
	Sussman & Grossman Harry Sussman Wm Grossman furs	R. L. Polk & Co.

9 BOND

Year	Uses	Source
1998	SOHO SOFA	NYNEX Telephone
1993	APE GALLERY	NYNEX Telephone
1978	ALBERE JAY H CO PAPR	New York Telephone
	ENGEL DAVID L & SONS INC PAPR	New York Telephone
	MC AIIECE PAPER CO	New York Telephone
	MIKE & JOE PAPER CO INC	New York Telephone
	OWEN PAPER CORP	New York Telephone
1973	ENGEL DAVID L & SONS INC PAPR	New York Telephone
	MC ALIECE PAPR CO	New York Telephone
1968	ENGEL DAVID L & SONS INC PAPR	New York Telephone
	MC ALIECE PAPR CO	New York Telephone
1963	BANNER GIRL COAT CO	New York Telephone
	ENGEL DAVID L PAPER	New York Telephone
	GROVER ALBERT INC PAPR	New York Telephone
	MCALIECE PAPR CO	New York Telephone
1958	ENGEL DAULD L PAPER	New York Telephone
	GOLDSTEIN ROBT PEBBLING	New York Telephone
	GROVER ALBERT INC PAPR	New York Telephone
	PEBBLING CO INC	New York Telephone
1956	DE LUXE TEXTILE PRNTRS	New York Telephone
	EMPIRE STATE DISPLAY CO	New York Telephone
	ENGEL DAVID L PAPER	New York Telephone
	GOLDSTEIN ROBT PEBBILNG	New York Telephone
	GROVER ALBERT INC PAPR	New York Telephone
	KLAITS JACK B	New York Telephone
	REALTORS ADVTG SVCE	New York Telephone
1950	BENJAMIN WM S B	New York Telephone

FINDINGS

Year	Uses	Source
1950	CALL ELEC CO LEC	New York Telephone
	CROTTY PAPR & TWINE CO	New York Telephone
	DE LUXE TEXTILE PRNTRS	New York Telephone
	ENGEL DAVID L PAPER	New York Telephone
	HUB PAPR CO	New York Telephone
	KATZ ADOLPH ARTST	New York Telephone
	REALTORS ADVTG SVCE	New York Telephone
	WJZ ASSOCIATES INC CONTRS	New York Telephone
	WEIL H & CO PAPR & TWINE	New York Telephone
1947	ENGEL DAVID L PAPER	New York Telephone
	GROVER ALBERT INC PAPR	New York Telephone
1942	ENGEL DAVID L PAPER	New York Telephone
	GROVER ALBERT INC NAPR	New York Telephone
1934	Engel Davis L Dora paper w hol and jobbers	R. L. Polk & Co.
	Music Mayor Textile Converters Co	R. L. Polk & Co.
	Pressman Leonard pkr David L Engel	R. L. Polk & Co.
	Textile Converters Co Meyer Music carton materials	R. L. Polk & Co.
1927	ENGEL DAVID L PAPER	New York Telephone
	ENGEL DAVID L PAPER	New York Telephone
	NOVELTY DOLL MFG CO	New York Telephone
1923	Art Bindery & Nampelo Card Co Inc NY Morris Zolman pres Abr Magldson see Geo Wartner treas	R. L. Polk & Co.
	Seven and Nine Bond Street Corp NY Arnold Syrkin pres Isidor Stark sec Abr S Stark treas realty	R. L. Polk & Co.
	Silver Doll & Toy Mfg Co Inc NY S Torlato pres Chas Torlato sec Giuseppe Torlato treas doll mfrs	R. L. Polk & Co.
1920	Bloom Dorothy furs	R. L. Polk & Co.
	Bloom Simon mlnr gds	R. L. Polk & Co.
	Seven & Nine Bond St Corp NY Arnold Syrkin pres Jacob Back v p Abr S Stark treas Isidor Stark sec realty	R. L. Polk & Co.
	Syrkin & Back Inc NY Arnold Syrkin pres sec Jacob Back v p treas paper	R. L. Polk & Co.

FINDINGS

10 BOND

Year	*Uses*	*Source*
1998	ALLIANCE AUTOMOTIVE ENTERPRISE	NYNEX Telephone
	ALLIANCE AUTOMOTIVE ENTERPRISES INC	NYNEX Telephone
	PANORAMIC AUTO SERVICE STATION	NYNEX Telephone
1993	APOLLO TOWING INC	NYNEX Telephone
	PANORAMIC OUT OF SERVICE STATLON	NYNEX Telephone
1988	AMSTERDAM MERCANTILE OPERATING CORP	NYNEX Telephone
	CANAL ST TOWING	NYNEX Telephone
1983	CANAL ST TOWING	New York Telephone
	HARRYS SVCE STA	New York Telephone
1978	HARRY S SVCE STA	New York Telephone
1973	HARRY S SVCE STA	New York Telephone
1968	HARRYS SVCE STA	New York Telephone
1963	HARRY S SVCE STA	New York Telephone
1956	FONYO TIBOR JWLRY DESGNR	New York Telephone
1950	FONYO TIBOR JWLRY	New York Telephone
	OILL BROS SVEC STA INC	New York Telephone
1942	ATLAS SHEET METAL WKS	New York Telephone
	HANDELMAN B FUR TRIMNGS	New York Telephone
	ZIK MANNY HEATING	New York Telephone
1938	BEACON PAPR CO	New York Telephone
	HANDELMAN S M FUR TIMGS	New York Telephone
1934	Beacon paper Co RTN Abe Golub	R. L. Polk & Co.
	Handelli S M Sol M Handelman furs	R. L. Polk & Co.
1927	BEACAES PAPER CO	New York Telephone
	COHEN BROS LDS HATS	New York Telephone
	KATZ M MILLNERY SUPP	New York Telephone
	LA JEUNNE HAT CO	New York Telephone
	STARKE M & SON	New York Telephone
1920	Lehman Bros Mitchel & Albert heaters	R. L. Polk & Co.
	Starke M & Son Mary & Edw in Starke artificial flow ers	R. L. Polk & Co.

FINDINGS

12 BOND

Year	Uses	Source
1927	CONTINENTAL PANAMA HATS WKS	New York Telephone
	H & N MILLINER CO INC	New York Telephone
	KRINSKY HARRY CAPS	New York Telephone
	ROTH ISRAEL RESTRNT	New York Telephone
	SMILEY VERNON J TLP PRINTG	New York Telephone
1923	Masin & Ressner Louis Masin & Chas Ressner bkbndrs	R. L. Polk & Co.
	Masing Gustav Schroeder & Masing h J C	R. L. Polk & Co.
	Rosenfeld Barnett Rosenfeld & Perlis	R. L. Polk & Co.
	Rosenfeld Barnett Talanker & Rosenfeld h Bkn	R. L. Polk & Co.
	Rosenfeld & Perlis Barnet Rosenfeld Isidor Perlis restr	R. L. Polk & Co.
	Rothkopf & Wolinsky Nathan Rothkopf & Abr Wolinsky ladies hats	R. L. Polk & Co.
	Wasserman Max hat frames	R. L. Polk & Co.
	Wolinsky Abr hat mfr	R. L. Polk & Co.
1920	Continental Hat Works RTN Leon Wachsman	R. L. Polk & Co.
	Hannel Bros Isidore Hannel furs	R. L. Polk & Co.
	Hellmann & Sornstein Abr Hellmann Jos Sornstein hats	R. L. Polk & Co.
	Modern Hat Works Inc NY Rosa Oringel pres Sigmund Oringel see treas	R. L. Polk & Co.
	Schlatter Chas F sal	R. L. Polk & Co.
	Sinni Paolo fruit	R. L. Polk & Co.
	Smiley Vernon J printer	R. L. Polk & Co.
	Sommer I & B Irving & Bernard hats	R. L. Polk & Co.

13 BOND

Year	Uses	Source
1942	SHONFELD B FUR	New York Telephone

14 BOND

Year	Uses	Source
1950	FUER TRADING CO	New York Telephone

FINDINGS

15 BOND

Year	*Uses*	*Source*
1947	MARKOWITZ M & CO BKLYN	New York Telephone

16 BOND

Year	*Uses*	*Source*
1942	ABCO COTTON &WOOLEN RAG CO	New York Telephone

17 BOND

Year	*Uses*	*Source*
1958	GORTZ WANDA	New York Telephone
1956	GORTZ WANDA	New York Telephone
1938	LAFAYETTE SANDWICH SHOP	New York Telephone
1934	Harris Saml trucking	R. L. Polk & Co.
	Helman Issac Sophie trucking	R. L. Polk & Co.
	Rubenstein Rubin Sarah restr	R. L. Polk & Co.
1927	HELMAN I EXPRESS	New York Telephone
1923	Helman J exp	R. L. Polk & Co.
	Helman Louis Success Hat & Cap Co h Bkn	R. L. Polk & Co.
1920	Helman I exp	R. L. Polk & Co.
	Shurik Louis restr	R. L. Polk & Co.

19 BOND

Year	*Uses*	*Source*
1998	NINETEEN BOND	NYNEX Telephone
	RENAISSANCE DEVELOPERS	NYNEX Telephone
1993	NINETEEN BOND	NYNEX Telephone
	RENAISSANCE DEVELOPERS	NYNEX Telephone
	RENAISSANCE DEVELOPERS	NYNEX Telephone
1983	GER0SKY BR0S CO INC	New York Telephone
	GEROFSKY HERMAN TEXTILE WASTE	New York Telephone
1978	OEROFSKY BROS CO INC	New York Telephone
	GEROFSKY HERMAN TEXTILE WASTE	New York Telephone
1973	GEROSKY BROS CO INC	New York Telephone
1968	GER0SKY BR0S CO INC	New York Telephone

FINDINGS

Year	Uses	Source
1968	GEROFSKY HERMAN TEXTL WASTE	New York Telephone
1963	GEROFSKY BROS CO INC	New York Telephone
	GEROFSKY HERMAN TEXTL WASTE	New York Telephone
1958	GEROFSKY BROS INC PAPER MKRS SUPS	New York Telephone
	GEROFSKY HERMAN NEW RAGS	New York Telephone
1956	GEROFSKY BROS INC PAPER UNKRS SUPS	New York Telephone
	GEROFSKY HERMAN NEW RAGS	New York Telephone
1950	GEROFSKY BROS INC PAPER MKRS SUPS	New York Telephone
	GEROFSKY HERMAN NEW RAGS	New York Telephone
1947	GEROFSKY BROS INC PAPER MKRS SUPS	New York Telephone
	GEROFSKY HERMAN NEW RAGS	New York Telephone
1942	GEROFSKY LOERMAN NEW RAGS	New York Telephone
1938	GEROFSKY BROS INC PAPER MKRS SUPS	New York Telephone
	GEROFSKY HERMAN NEW RAGS	New York Telephone
1934	Gerofsky Bros Inc NY cap $ 75 000 Herman Gerofsky pres treas papermkrs supplies	R. L. Polk & Co.
	Gerofsky Herman pres treas Gerofsk Bros Inc	R. L. Polk & Co.
1927	CYCLONE BATTERY CO	New York Telephone
	GENERAL BATTER WORKS	New York Telephone
	GEROFSKY AIDA	New York Telephone
	GEROFSKY BROS INC PAPER MKRS SUPS	New York Telephone
	GEROFSKY HERMAN NEW RAGS	New York Telephone
	NINETEEN BOND ST CORP	New York Telephone
	STATNDARD ELEC NOVLTG CO	New York Telephone
	STANDARD ELECTRICITY CO	New York Telephone
1923	Gerofsky Bros Inc NY Harry Gerofsky pres Benj Gerofsky sec Herman Gerofsky treas papermkrs supplies	R. L. Polk & Co.
	Zaslavsky David & Sons David Selig and Jack Zaslavsky artificial flow ers	R. L. Polk & Co.
1920	Conklin & Mehrtinc cotton gds	R. L. Polk & Co.
	Mlll Remnants Co NY Chandler G Conklin pres treas Geo R Mehrtens v p sec	R. L. Polk & Co.

FINDINGS

Year	Uses	Source
1920	Mitchem Textile Corp NY Morris chiskw pres Steph W Rerman sec Jno F Mitchem treas cotton gds	R. L. Polk & Co.

20 BOND

Year	Uses	Source
1998	FUNKY MOMA INC	NYNEX Telephone
1993	DRC COMMNIUNICATIONS	NYNEX Telephone
	WAGNER DANIELA PHOTOGRAPHER	NYNEX Telephone
1988	CORECON ASSOCS	NYNEX Telephone
	HILU JACOB	NYNEX Telephone
	I D A I LTD	NYNEX Telephone
	KAUFMAN SANFORD	NYNEX Telephone
	KAUFMAN SANFORD RL EST	NYNEX Telephone
	MC FADZEN BRIAN	NYNEX Telephone
	MELENDY ROBERT	NYNEX Telephone
	PARADYSZ E L	NYNEX Telephone
	POSIN K	NYNEX Telephone
	SAUERHOFF MARK	NYNEX Telephone
	TERCEK JOHN F	NYNEX Telephone
	THOMPSON ANTHONY H	NYNEX Telephone
1983	CORECON ASSOCS	New York Telephone
	HILU JACOB	New York Telephone
	I D A I LTD	New York Telephone
	KAUFMAN SANFORD	New York Telephone
	KAUFMAN SANFORD RLEST	New York Telephone
	MCFADZEN BRIAN	New York Telephone
	MELENDY ROBERT	New York Telephone
	POSIN K	New York Telephone
	SALISKE M C	New York Telephone
	SAUERHOLF MARK	New York Telephone
	SHULMAN JASON	New York Telephone
	TERCEK JOHN F	New York Telephone
	THOMPSON ANTHONY H	New York Telephone

FINDINGS

Year	Uses	Source
1978	BAIRADO PATRICK	New York Telephone
	BAIRADO TED	New York Telephone
	CASSEL J	New York Telephone
	CASSEL JACQUELINE	New York Telephone
	DAIDOLA ERNEST HAT BLOKS	New York Telephone
	POSIN K	New York Telephone
	SAUERHOFF MARK	New York Telephone
	VIETOR NOEL	New York Telephone
1973	BERG MICHAEL	New York Telephone
	BROADDUS PAUL	New York Telephone
	DAIDOLA ERNEST HAT BLOKS	New York Telephone
	MARSHALL HOWARD B DDS	New York Telephone
	MORROW BOYD R	New York Telephone
	SAFRAN BARRY	New York Telephone
	SHERIG TRANSFER CORP DELIVERY	New York Telephone
	SOLOMNN ROSE INC	New York Telephone
	SOLTEX THREAD & YARN CO	New York Telephone
1968	B & F BKBNDG CO INC	New York Telephone
	BETA SPORTING GOODS MFG CORP	New York Telephone
	DAIDOLA ERNEST HAT BLOKS	New York Telephone
	DRONOFF TCO B	New York Telephone
	SHELL HAT FRAME INC	New York Telephone
	SKLAR J CAPS	New York Telephone
	SOLTEX THREAD & VARN CO	New York Telephone
	WEINBERG TEXTILE CORP	New York Telephone
1963	BETA SPORTING GOODS MFG CORP	New York Telephone
	COMMANDER HEADWR INC	New York Telephone
	DAIDOLA ERNEST HAT BRCKS	New York Telephone
	DRONOFF T CO B	New York Telephone
	MAR-ROSE NOVELTY CONTRCTG CO	New York Telephone
	SHELL HAT FRAME INC	New York Telephone
	SKLAR J CAPS	New York Telephone

FINDINGS

Year	Uses	Source
1963	SOLTEX CO	New York Telephone
	WEINBERG TEXTILE CORP	New York Telephone
1958	BETA SPORTING GOODS MFG CORP	New York Telephone
	COMMANDER HEADWR INC	New York Telephone
	DAIDOLA ERNEST HAT BLCKS	New York Telephone
	DRONOFF T CO B	New York Telephone
	EMERSON MERCNTL CORP IMPTRS	New York Telephone
	GREEN MICHL USED CLOTHING	New York Telephone
	HARARL RALPH A IMPTR	New York Telephone
	HIRSCH JOS SPARTSWR	New York Telephone
	SKLAR J CAM	New York Telephone
1956	BETA SPORTING GOODS MFG CORP	New York Telephone
	DAIDOLA ERNEST HAT BLCKS	New York Telephone
	EMERSON MERCNTL CO IMPTRS	New York Telephone
	GREEN MICHL USED CLOTHING	New York Telephone
	HARARI RALPH A IMPTR	New York Telephone
	IROQUOIS CAP CO	New York Telephone
	JD SPORTWR CO	New York Telephone
	MAR-ROSE NOVELTY CONTRACTG CO	New York Telephone
	SKLAR J CAPS	New York Telephone
1950	ARISTON QUALITY EXPORTERS	New York Telephone
	BETA SPORTING GOODS MFG CORP	New York Telephone
	FELL MIFG CORP	New York Telephone
	GREEN MICHL USED FURS	New York Telephone
	IRONNON CAP CO	New York Telephone
	IROUOIS CAP CO	New York Telephone
	JD SPORTWR CO	New York Telephone
	MARROSE NOVELTY CONTRACTG CO	New York Telephone
	PALOMO G TEXTIS	New York Telephone
1947	HERBEIN NOVLTS	New York Telephone
	IROQUOIS CAP CO	New York Telephone
	JD SPORTWR CO	New York Telephone

FINDINGS

Year	Uses	Source
1947	LEINWAND WM HRDWR	New York Telephone
	MIL-SUN HEADWR CO	New York Telephone
	SKLAR J CAPS	New York Telephone
	YOUTHFUL TOGS MFG CO	New York Telephone
1942	BIRNBAUM CO NOVLTS	New York Telephone
	CLIFFORD CONTRACTG CO	New York Telephone
	CRITERION LAMP & SHADE CO	New York Telephone
	CSANYI HENRY LABORATORY	New York Telephone
	GREAT CONST CO INC RESTRNT EQUIP	New York Telephone
	GREAT WOODWORKING CO	New York Telephone
	JD SPORTWR CO	New York Telephone
	SCREEN MAKERS INC	New York Telephone
	SILVER ALLOY CORP	New York Telephone
1938	CLIFFORD CONTRACTG CO	New York Telephone
	CSANYI HENRY LABORATY	New York Telephone
	GREAT CONST CO INC	New York Telephone
	GREAT WOODWORKING CO	New York Telephone
	RETAILERS HANDBAG CO	New York Telephone
	SILVER ALLOY CORP	New York Telephone
	SUPNICK & LIBRIK LTHR GDS	New York Telephone
1934	H C Laboratories Henry Czanyi	R. L. Polk & Co.
	Manhattan Kitchen Equipment Inc NY: cap $10 000 Louis Margoles pres treas Minnie Margoles sec mfrs	R. L. Polk & Co.
	Margoles Louis pres v pres treas Manhattan Kitchen Equipment Co Inc	R. L. Polk & Co.
	Margoles Minnie sec Manhattan Kitchen Equipment Co Inc	R. L. Polk & Co.
1927	CLASSY HAT CO INC	New York Telephone
	CLIMAX HAT WORKS LDS HATS	New York Telephone
	DEMAND HAT CO LDS HATS	New York Telephone
	FACTOR SAML MFR PANTS	New York Telephone
	STEINBERG S HATS INC	New York Telephone
1923	Berjinsky Jno Royal Uniform Co	R. L. Polk & Co.

FINDINGS

Year	Uses	Source
1923	Galland Chas Royal Uniform Co	R. L. Polk & Co.
	Kameny Max ladies hats	R. L. Polk & Co.
	Levine Jacob Royal Uniform Co	R. L. Polk & Co.
	Levine Jacob gee Royal Uniform Contracting Co Inc	R. L. Polk & Co.
	Lipsky & Levine Aaron Lipsky Morris Levine clothing	R. L. Polk & Co.
	Manhattan Refolding Co RTN Saml & Gordon Campbell Fannie Pollack dry gds refolding	R. L. Polk & Co.
	Royal Uniform Co RTN Harry Friedberg Rubin and Barnet Tescher Chas Galland Benj Wilensky Nathan Smith Max Zw illinger Angelo De Angelo Jno Berzinsky Jacob Levine	R. L. Polk & Co.
	Smith Nathan Royal Uniform Co	R. L. Polk & Co.
	Tescher Barnet Royal Uniform Co	R. L. Polk & Co.
	Wechter H & Son Harris & Harry Cloaks	R. L. Polk & Co.
1920	Brow n Saml hats	R. L. Polk & Co.
	Campbell Gordon Manhattan Refolding Co	R. L. Polk & Co.
	Colonial Hat Wks RTN Wm & Benj Rosenberg Abe Friedrich	R. L. Polk & Co.
	Kameny Max hats	R. L. Polk & Co.
	Perl & Petrino Inc NY Jno Petrino pres Hy Perl sec Leon Alland treas hats	R. L. Polk & Co.
	Pollack Tommy Manhattan Refolding Co	R. L. Polk & Co.
	S T F Cloak Co Inc N Y Max Teitelbaum pres Julius Stein sec Saml Stein treas	R. L. Polk & Co.
	Snyder Jno T Struthers & Hiscoe	R. L. Polk & Co.
	Stein Julius sec S T F Cloak Co Inc	R. L. Polk & Co.
	Stein Saml treas S T F Cloak Co Inc	R. L. Polk & Co.

21 BOND

Year	Uses	Source
1998	DARYL K STORE	NYNEX Telephone
1988	DOLEV HAGG AL	NYNEX Telephone
	HENSELMANN E	NYNEX Telephone
	IARUSSO MARILYN B	NYNEX Telephone

FINDINGS

Year	Uses	Source
1988	MOORE RICHARD	NYNEX Telephone
	SHIRAKI S	NYNEX Telephone
	SUGARMAN GEORGE	NYNEX Telephone
	TWO BRIDGES ASSOCS INC	NYNEX Telephone
1983	HENSELMANN E	New York Telephone
	IARUSSO MARILYN B	New York Telephone
	LASOLIER CORPORATION	New York Telephone
	MOORE RICHARD	New York Telephone
	SHIRAKI S	New York Telephone
	SUGARMAN GEORGE	New York Telephone
1978	FRONT PROJECTION COINC	New York Telephone
	FRONT PROJECTION EQUIPT RENTAL CO	New York Telephone
	IARUSSO MARILYN B	New York Telephone
	MOORE RICHARD	New York Telephone
	SHIRAKI SHOICHI	New York Telephone
	SUGARMAN GEORGE	New York Telephone
1973	FRONT PROJECTION CO	New York Telephone
	HENSELMANN CASPAR ARTSTDIO	New York Telephone
	IARUSSO ALFRED M	New York Telephone
	LOFT THEATER WORKSHOP	New York Telephone
	MOORE RICHARD E B	New York Telephone
	RICHARD MOORE ASSOCS	New York Telephone
	SHIRAKI SHOICHI	New York Telephone
1968	BALTIC CLIPPING & WASTE CO	New York Telephone
	FARKAS MERNDEL TEXTLS	New York Telephone
	RUBIN M & SON B	New York Telephone
	RUBIN SAML D ATTY	New York Telephone
1963	BALTIC CLIPPING & WASTE CO	New York Telephone
	FARKAS MENDEL TEXTLS	New York Telephone
	RUBIN M & SON B	New York Telephone
	RUBIN SAML D ATTY	New York Telephone
1958	LAUFER SOL BICKS	New York Telephone

FINDINGS

Year	Uses	Source
1958	POMERANTZ I WL STOCK	New York Telephone
	RUBIN M & SON B	New York Telephone
	RUBIN SAML D ATTY	New York Telephone
	SILVERSTEIN BENJ WOOL STK	New York Telephone
	WEINER MAX RAGS	New York Telephone
1956	LAUFER SOL BLCKS	New York Telephone
	POMERANTZ WOOL CORP	New York Telephone
	RUBIN M & SON B	New York Telephone
	SILVERSTEIN BENJ WOOL STK	New York Telephone
	SMITH BROS WOOLN CLIPS	New York Telephone
	WEINER MAX RAGS	New York Telephone
1950	BRODSKY L & SONS WOOLNS	New York Telephone
	COSTYN & ABRAMS WOOLNS	New York Telephone
	COSTYN ABRAMS & LAGER INC RAGS	New York Telephone
	COSTYN ABRAMS & LAGER INC WOOL STK	New York Telephone
	RUBIN M & SON B	New York Telephone
	SMITH BROS & BERGER RAGS	New York Telephone
	WEINER MAX RAQS	New York Telephone
1947	BRODSKY L & SONS WOOLNS	New York Telephone
	COSTYN & ABRAMS WOOLNS	New York Telephone
	COSTYN ABRAMS & LAGER INC RAGS	New York Telephone
	COSTYN ABRAMS & LAGER INC WOOL STK	New York Telephone
	G & S TRUCKING CO	New York Telephone
	GARMENT CENTR WOOL STOCK CO	New York Telephone
	LAGER HENRY RAGS	New York Telephone
	RUBIN M & SON B	New York Telephone
	SMITH BROS & BERGER RAGS	New York Telephone
	WEINER MAX RAGS	New York Telephone
1942	ABRAMS &COSTYN WOOL STK	New York Telephone
	BRODSKY L&SONS WOOLNS	New York Telephone
	COSTYN &ABRAMS WOOLNS	New York Telephone

FINDINGS

Year	Uses	Source
1942	LAGER HENRY RAGS	New York Telephone
	RENNERT CO THE FURN PADS	New York Telephone
	RUBIN MEYER B	New York Telephone
	SMITH BROS & BERGER RAGS	New York Telephone
	WEINER &RENNERT RAGS	New York Telephone
1938	APTEKA WOOL STOCK CO	New York Telephone
	BOND WOOL STOCK CO	New York Telephone
	DAVIDOFF MAX RAGS REMNANTS	New York Telephone
	HUDES & JOCHNOWICZ WOOLN CLIPNGS	New York Telephone
	POMERANTZ I RAGS	New York Telephone
	SCHWARTZ H WOOL	New York Telephone
	SCHWARTZ WOOL STOCK CORP	New York Telephone
	SMITH BROS RAGS	New York Telephone
1920	Art Braid Co Inc NY Michl Gerson pres David Rosen v p Abr S Schienker sec Plakas Sicgler treas	R. L. Polk & Co.
	Firestein Rose sec Gluckman & Son Inc	R. L. Polk & Co.
	Goldberg Mollie hats	R. L. Polk & Co.
	Kalish Louis Kalish & Millard	R. L. Polk & Co.
	Kalish & Millard Louis Kalish Wm Millard ladies hats	R. L. Polk & Co.

22 BOND

Year	Uses	Source
1988	PASCHER STEPHEN	NYNEX Telephone
1983	ISOBARIK CORP	New York Telephone
1978	ARKET C	New York Telephone
	KRISHNA BOUTIQUE	New York Telephone
1958	GRAPHIC SUPL CO INC	New York Telephone
	SNYDER W H CO INC ENGRAVOG SUPLS	New York Telephone
	TANKEL BEN IS	New York Telephone
1956	GRAPHIC SUPL CO INC	New York Telephone
	SNYDER W H CO INC ENGRAVNG SUPLS	New York Telephone
	TANKEL BEN B	New York Telephone

FINDINGS

Year	Uses	Source
1950	GRAPHIC PUBLSHG CO INC	New York Telephone
	GRAPHIC SUPL CO	New York Telephone
	TANKEL BEN B	New York Telephone
1947	GRAPHIC SUPL CO INC	New York Telephone
1942	BOND ST KNITTERS INC NECKWR	New York Telephone
1934	Cornacchia Lumber Inc NY cap 100 sh npv Harry Cornacchia pres treas Bella Cornacchia sec lmbr	R. L. Polk & Co.
	Ludwig B Barnett Ludwig mlnry gds	R. L. Polk & Co.
1927	CORN LUMBER CO	New York Telephone
	LUDWIG B SILKS	New York Telephone
	MADONNA PETER FLWRS FTHRS	New York Telephone
	MONTAGUE A RAW FTHRS	New York Telephone
	TOLEDANO CO FLWRS & FTHRS	New York Telephone
1923	Abramowitz Louis exp	R. L. Polk & Co.
	Blashko Morris feathers	R. L. Polk & Co.
	Cohen Nathan jobber flowers	R. L. Polk & Co.
	Epstein Irving furs	R. L. Polk & Co.
	Ludwak Barnet silks	R. L. Polk & Co.
	Montague Abr raw feathers	R. L. Polk & Co.
	Princess Hat Frame Co RTN Isaac Ginsberg Jos Karfold	R. L. Polk & Co.
1920	American Uniform Cap Co RTN Morris Muslin & Saml Ginsburg	R. L. Polk & Co.
	Berson & Schloss Inc NY Michl Berson pres sec Morris Jarcho treas hats	R. L. Polk & Co.
	Charmanti Hat Co RTN Jack Litterman	R. L. Polk & Co.
	Colonial Coat Front Co RTN Hyman & Morris Smith	R. L. Polk & Co.
	Ginsberg Isaac Princess Hat Frame Co	R. L. Polk & Co.
	Glick Jacob velvets	R. L. Polk & Co.
	Goldstein Norman Princess Hat Frame Co	R. L. Polk & Co.
	Jarcho Morris treas Berson & Schloss Inc	R. L. Polk & Co.
	Litterman Jack Chamanti Hat Co	R. L. Polk & Co.
	Mushn Morris American Uniform Cap Co	R. L. Polk & Co.

FINDINGS

Year	Uses	Source
1920	Princess Hat Frame Co RTN Saul Singer Isaac Ginsberg Norman Goldstein	R. L. Polk & Co.
	Singer Saul Princess Hat Frame Co	R. L. Polk & Co.
	Zaslavsky D & Son David Saml & Jacob mlnry gds	R. L. Polk & Co.

23 BOND

Year	Uses	Source
1998	LAFAYETTE STREET GARAGE	NYNEX Telephone
1993	BLATMAN DANL DDS	NYNEX Telephone
1988	HERTZ PENSKE TRUCK RENTAL & LEASING	NYNEX Telephone
1968	HOTTMAN GEO & SONS INC	New York Telephone
1963	BOND ST GARAGE	New York Telephone
1958	BOND ST GARAGE	New York Telephone
1956	BOND ST GARAGE	New York Telephone
1950	BOND ST GARAGE	New York Telephone
1947	BOND ST GARAGE	New York Telephone
1942	BOND ST GARAGE	New York Telephone
1938	BOND ST GARAGE	New York Telephone
	CORONET DISPLY STUDIOS BKLYN	New York Telephone
1934	Bond Street Garage TN Loben Realty Corp	R. L. Polk & Co.
	Empire Auto Rental Inc Jos A Fontanelli pres Thos Milazzo sec treas	R. L. Polk & Co.
	Loben Realty Corp NY cap $10 000 Michl Libert v pres Rubin Dropkin sec treas	R. L. Polk & Co.
	Milazzo Thos sec treas Empire Auto Rental Inc	R. L. Polk & Co.
1927	BOND ST GARAGE	New York Telephone
1923	A & D Cap Co RTN Hyman Abramowitz Chas and Louis Davis cap mfrs	R. L. Polk & Co.
	Accurate Hat Frame Co RTN Hiram Flaum Saml Gritzman	R. L. Polk & Co.
	Berks Auto Trucking Co	R. L. Polk & Co.
	Berkowitz P exp	R. L. Polk & Co.
	Cammarata Jas artificial flowers	R. L. Polk & Co.
	Moses Abr furs	R. L. Polk & Co.

FINDINGS

Year	Uses	Source
1923	Original Novelty Co RTN Michl Rabin	R. L. Polk & Co.
	Rabin Michl Original Novelty Co	R. L. Polk & Co.
	Reuben & Schneiderman Nathan Reuben & Jos Schneiderman hats	R. L. Polk & Co.
	Robertson Michl Original Novelty Co	R. L. Polk & Co.
1920	Berks Aut Trucking Co Inc NY Pauline Berkowitz pres Herman Berkowitz v p Geo Scherer sec treas	R. L. Polk & Co.
	Berkowitz Herman v p Berks Auto Trucking Co	R. L. Polk & Co.
	Berkowitz Pauline pres Berks Auto Trucking Co	R. L. Polk & Co.
	Bronstein & Bomser Nathan Bomser furs	R. L. Polk & Co.
	Scherer Geo sec treas Berks Auto Trucking Co	R. L. Polk & Co.
	Syrkin & Cammarota flowers & feathers	R. L. Polk & Co.

24 BOND

Year	Uses	Source
1998	GENE FRANKEL THEATRE WORKSHOP	NYNEX Telephone
1993	GENE FRANKAL THEATRE WORKSHOP	NYNEX Telephone
1988	AMER MIME THEATR THE	NYNEX Telephone
	ELDERFIELD A	NYNEX Telephone
	FRANKEL GENE THEATRE & WORKSHOP	NYNEX Telephone
	GENE FRANKEL THEATRE	NYNEX Telephone
	MAPPLETHORPE ROBERT	NYNEX Telephone
	SHEFTS JOELLE	NYNEX Telephone
	VEXLER JILL	NYNEX Telephone
	WACHTEL GEORGE	NYNEX Telephone
1983	AMER MIME THEATR THE	New York Telephone
	ELDERFIELD A	New York Telephone
	HALBOWER KATHRYN	New York Telephone
	HAYNES NANCY	New York Telephone
	HOAD TOM	New York Telephone
	MAPPLETHORPE ROBERT	New York Telephone
	WACHTEL GEORGE	New York Telephone

FINDINGS

Year	Uses	Source
1978	CRANMER THOMAS	New York Telephone
	DAMON B	New York Telephone
	FARLEY LIN	New York Telephone
	KENNESON A M	New York Telephone
	KRASNE M	New York Telephone
	MAPPLETHORPE ROBERT	New York Telephone
	STUDIO RIV BEA	New York Telephone
	STUDIO RIVBEA	New York Telephone
1973	BECKER ROBERT	New York Telephone
	CREAGH PAMELA	New York Telephone
	KRASNE M	New York Telephone
	MEYER JAMIIES W	New York Telephone
	RIVERS SAM	New York Telephone
	TILFORD CHARLES L	New York Telephone
1968	ART CREATION FLOWER CO	New York Telephone
	BORO PAPR BOX CO	New York Telephone
	LIBERTY FLOWER CO	New York Telephone
	MAZZARISI & CO MOUNTGS	New York Telephone
1963	AMER BLANKET CORP	New York Telephone
	BEST WOOD BOXES INC	New York Telephone
	BORO PAPR BOX CO	New York Telephone
1958	BEST WOOD BOXES INC	New York Telephone
	BORO PAPR BOX CO	New York Telephone
	EDMAR KNITG MILL CO	New York Telephone
	KLEIN I & CO ARTFCL FLWRS	New York Telephone
	MINKIN S & SON INC SOLES	New York Telephone
1956	BORO PAPR BOX CO	New York Telephone
	KLEIN I & CO ARTFCL FLWRS	New York Telephone
	LEDNER R & S LTHR NOVLTS	New York Telephone
	MINKIN S & SON INC SOLES	New York Telephone
	PILOT PHOTO ENGRAVG CORP	New York Telephone
1950	ARCOWARE DECORATIVE PRODS	New York Telephone

FINDINGS

Year	Uses	Source
1950	BAROCAS ABRAHAM HATS	New York Telephone
	BORO PAPR BOX CO	New York Telephone
	KLEIN I & CO ARTFCL FLWRS	New York Telephone
	LEDNER R & S TIR NOV ITS	New York Telephone
	P & W ETCNG & ENGRAV CO	New York Telephone
	REGAL PHOTO ENGRAVING CO INC	New York Telephone
1947	ARCOWARE DECORATIVE PRODS	New York Telephone
	BAROCAS ABRAHAM HATS	New York Telephone
	BORO PAPR BOX CO	New York Telephone
	KLEIN I & CO ARTFCL FLWRS	New York Telephone
	LEDNER R & S LTHR NOVLTS	New York Telephone
	REGAL PHOTO ENGRAVNG CO INC	New York Telephone
1942	ADRO CO METAL POLISH	New York Telephone
	BORO PAPR BOX CO	New York Telephone
	CLEAR VIEW ENVELOPE CO	New York Telephone
	LEDNER R &S ITHR NOVLTS	New York Telephone
	NY FLOCKING CO	New York Telephone
1938	ADRO CO METAL POLISH	New York Telephone
	AVON LUNCHEONETTE SUPL CO	New York Telephone
	CLEAR VIEW ENVELOPE CO	New York Telephone
	LEDNER R & S LTHR NOVLTS	New York Telephone
1934	Bond Paper Co RTN Louis Rapaport	R. L. Polk & Co.
	Avon Luncheonette Supply Co RTN Sol Zeff Julfut Fradin	R. L. Polk & Co.
	Novelty Leather Trimming Co	R. L. Polk & Co.
1927	DOTTY HAT CO	New York Telephone
	ELSMERE CLOTHING CO INC	New York Telephone
	HAMMER RULING & BINDING CO	New York Telephone
	MEYERS & DOMBROFF IDS HATS	New York Telephone
1923	Bond Hat Frame Co Inc N Y Louis Bierman pres Isidora Premark sec treas	R. L. Polk & Co.
	Brown & Goldsmith Harris Brown Louis Goldsmith ladies hats	R. L. Polk & Co.

FINDINGS

Year	Uses	Source
1923	Commercial Paper & Card Co NY Abr Greenebaum pres Dorie Weidhopf sec Morris Kolm treas	R. L. Polk & Co.
	Forlin Hat Co	R. L. Polk & Co.
	Forthal & Malkin Bernard Forthal Emanuel Malkin ladies hats	R. L. Polk & Co.
	Hammer Ruling & Binding Co RTN Thos & Louis Hammer	R. L. Polk & Co.
	Noshpitz Solow & Co Israel Noshpitz & Alex Solow canvas coat fronts	R. L. Polk & Co.
	Weidhopf Doris sec Coml Paper & Card Co	R. L. Polk & Co.
1920	American Millinery Hat Co RTN Morris Stahl Jacob Wechsler	R. L. Polk & Co.
	Bond Hat Frame Co Inc N Y Saml Freed pres Isidor Premark sec Louis Bierman treas	R. L. Polk & Co.
	Brown & Goldsmith Harris Brown Louis Goldsmnith hats	R. L. Polk & Co.
	Commercial Paper & Card Co Inc Abr Greenbaum pres Dorie Weidboff sec Morris Kohn treas	R. L. Polk & Co.
	Hammer Rulig & Binding Co RTN Thos Hammer	R. L. Polk & Co.
	Weidhopf Doria sec Commercial Paper & Card Co Inc	R. L. Polk & Co.

25 BOND

Year	Uses	Source
1963	RICHARD WALTER	New York Telephone
1934	Welch Francis W stocks and bonds	R. L. Polk & Co.
1927	BOND SPECIAL DELIVERY	New York Telephone
1923	Bienstock Jos woolen remnants	R. L. Polk & Co.
	Bond Special Delivery RTN Rosi Zeichner	R. L. Polk & Co.
	Eberson Ralph I millinery suppiles	R. L. Polk & Co.
	Porsel Realty Co Inc NY Salvatore Diayard pres Porfello Caul sec	R. L. Polk & Co.
	Presser & Waxman Wm Presser & Jacob Waxman fur caps	R. L. Polk & Co.
1920	Bienstock Jos B rags	R. L. Polk & Co.

FINDINGS

Year	Uses	Source
1920	Bond Bargain House RTN Zelik Rabinow ich mlnry	R. L. Polk & Co.
	Bond Special Delivery RTN Rose Zeichner Moses Hoit	R. L. Polk & Co.
	Fishman Bessie mlnry gds	R. L. Polk & Co.
	Hoit Moses Bond Special Delivery	R. L. Polk & Co.
	Presser & Waxman Wm Presser Jacob Waxman caps	R. L. Polk & Co.
	Rosenblatt Isaac furs	R. L. Polk & Co.
	Zeichner Rose Bond Special Delivery	R. L. Polk & Co.

26 BOND

Year	Uses	Source
1998	BAUMANN RESOURCE GROUP	NYNEX Telephone
	RHUBARB HOME	NYNEX Telephone
1993	BAUMANN RESOURCE GROUP	NYNEX Telephone
1988	BAUMANN R	NYNEX Telephone
	JOE DALE	NYNEX Telephone
	LEVIT LINDA	NYNEX Telephone
	NUNN CLYDE	NYNEX Telephone
	PERKINSON COLERIDGE TAYLOR	NYNEX Telephone
	RICHARD WALTER	NYNEX Telephone
1983	BAUMANN R	New York Telephone
	CLARKE KEVIN A	New York Telephone
	JOE DALE	New York Telephone
	KOCH P S & CO TINSMITHS	New York Telephone
	LEVIT LINDA	New York Telephone
	MINO JOSEPH	New York Telephone
	PEARSON VEREDA	New York Telephone
1978	ANGRY ALBERT BELT CO	New York Telephone
	JOE DALE	New York Telephone
	KOCH P S & CO TNSMTHS	New York Telephone
	LUMPKIN JILL	New York Telephone
	PEARSON VEREDA	New York Telephone

FINDINGS

Year	Uses	Source
1978	RICHARD WALTER	New York Telephone
1973	JOE DALE	New York Telephone
	KOCH P S & CO TNSMITHS	New York Telephone
	MARDEN BRICE	New York Telephone
	PEARSON VEREDA	New York Telephone
	RICHARD WALTER	New York Telephone
1968	KOCH P S & CO TNSMTHS	New York Telephone
	PEARSON VEREDA	New York Telephone
	RICHARD WALTER	New York Telephone
1963	FORESTER B T	New York Telephone
	KOCH P S & CO TNSMTHS	New York Telephone
	MORSE GERTRUDE L MRS	New York Telephone
	PEARSON VEREDA	New York Telephone
1958	AVALON PLASTIC PRODS INC	New York Telephone
	BOND ST DIE CUTTING SVCE	New York Telephone
	CARTER EDW	New York Telephone
	FORESTER B T	New York Telephone
	MAYBAR HAT CO	New York Telephone
	PEARSON VEREDA	New York Telephone
	ROTHBERG LOUIS RAGS	New York Telephone
	ROTHBERG LOUIS SIKS	New York Telephone
	ZIEGLER WM B	New York Telephone
1956	ABRAMOWITZ LOUIS TRUKNG	New York Telephone
	BOND ST DIE CUTTING SVCE	New York Telephone
	CARTER EDW	New York Telephone
	MAYBAR HAT CO	New York Telephone
	PEARSON VEREDA	New York Telephone
	R & W PLASTICS CORP NOVLTS	New York Telephone
	ROTHBERG LOUIS RAGS	New York Telephone
	ROTHBERG LOUIS SILKS	New York Telephone
	ZIEGLER WM B	New York Telephone
1950	ABRAMOWITZ LOUIS TRUKNG	New York Telephone

FINDINGS

Year	Uses	Source
1950	CROWN PLASTICS	New York Telephone
	HI-LITE LEATHER GOODS	New York Telephone
	ROTHBERG ESTELLE SILKS	New York Telephone
	ROTHBERG LOUIS RAGS	New York Telephone
1947	ABRAMOWITZ LOUIS TRUKING	New York Telephone
	ELL-BEE NOVELTY CO	New York Telephone
	LUBARSKY CAP CO	New York Telephone
	ROTHBERG ESTELLE SILKS	New York Telephone
	ROTHBERG LOUIS B	New York Telephone
	ROTHBERG LOUIS RAGS	New York Telephone
1942	ABRAMOWITZ LOUIS TRUKNG	New York Telephone
	COVNER G R &CO MDSE JOBRS	New York Telephone
	DROPKIN REUBEN TEXTLS	New York Telephone
	GLOBE TEXTILES	New York Telephone
	LAFAYETTE LUMBR CO	New York Telephone
1938	BISHOP IRVING REMNANTS	New York Telephone
	GOLDEN JACK RAGS	New York Telephone
1934	G & S Hat Cap RTN Jos Shulman Saml Goldfine	R. L. Polk & Co.
	Shulman J Co RTN Jos Shulman Saml Goldfine mlnr	R. L. Polk & Co.
1927	BERK S AUTO TRUCKING CO	New York Telephone
	BERKOWITZ P TRUCKING	New York Telephone
	BOGDANOFF ISIDER	New York Telephone
	CELFAST HAT CO	New York Telephone
	FALK E & CO FEATHRS	New York Telephone
	FALK LOUIS A	New York Telephone
	HENDLER JACK MILNRY	New York Telephone
	NORTH STAR ASH CAN CO	New York Telephone
	ROTHKOPF N LDS HATS	New York Telephone
1923	Brownie Hat Co TN Louis Nani childrens hats	R. L. Polk & Co.
	Falk E & Co Rabin Falk feather boas	R. L. Polk & Co.

FINDINGS

Year	Uses	Source
1923	Holland Bros Elias & Harry Holland mlnry supplies	R. L. Polk & Co.
	Tri Mor Hat Co RTNWm Ginsberg Jos Kevasmck and Abe Rosen	R. L. Polk & Co.
	Weissman Jos feathers	R. L. Polk & Co.
1920	Grossman Meyer hats	R. L. Polk & Co.
	Hendler Paul Handler & Sedletsky	R. L. Polk & Co.
	Hendler & Sedletsky RTN Paul Hendler Philip Sedletsky	R. L. Polk & Co.
	Sedletsky Philip Hendle & Sedletsky	R. L. Polk & Co.
	Wechter H & Son Harris & Harris cloaks	R. L. Polk & Co.
	Weissman Jos feathers	R. L. Polk & Co.

27 BOND

Year	Uses	Source
1927	N Y HAT LINING CO	New York Telephone
1923	Borman Co RTN Dora Borman feathers	R. L. Polk & Co.
	Eastzer Davis fur trimming	R. L. Polk & Co.
	Eisenberg Jacob furs	R. L. Polk & Co.
	Highland Thread Mills RTN Max Goldner & Law rence Wolpin	R. L. Polk & Co.
	New York & Brooklyn Millinery Dispatch RTNLaw rence A Rahgo	R. L. Polk & Co.
	Progressive Feather Co RTN Isidor Scher	R. L. Polk & Co.
	Progressive Millinery Corp NY Murray Jacobs pres David Siegel sec Max L Tauber treas	R. L. Polk & Co.
	Rahgo Law rence A New York & Bks Millinery Dispatch	R. L. Polk & Co.
	Wasserman Simon raw feathers	R. L. Polk & Co.
	Zuckerman Isaac hats	R. L. Polk & Co.
1920	Eastzer Bros Tobias & David furriers	R. L. Polk & Co.
	Eisenberg & Feibish Jacob Eisenberg David Feibish furriers	R. L. Polk & Co.
	Graber Saml trimmings	R. L. Polk & Co.
	New York Hat Lining Co RTN Rubin Bell	R. L. Polk & Co.

Year	Uses	Source
1920	Progressive Feather Co RTN Herman Schiff Isidore Scher	R. L. Polk & Co.
	Riemer Benj feathers	R. L. Polk & Co.
	Scher Isidore Progressive Feather Co	R. L. Polk & Co.
	Schiff Herman Progressive Feather Co	R. L. Polk & Co.
	Wasserman Saml feathers	R. L. Polk & Co.

28 BOND

Year	Uses	Source
1998	BUYING THE FARM	NYNEX Telephone
1988	BALCON G	NYNEX Telephone
	CLINE J	NYNEX Telephone
	LEE M Z	NYNEX Telephone
	RAINEY ROBERT	NYNEX Telephone
1983	BAKON GAYLE	New York Telephone
	CLINE J	New York Telephone
	LEE WARREN B	New York Telephone
1978	JENIFER M	New York Telephone
	ROVNER R	New York Telephone
1973	FURMAN ROGER	New York Telephone
	RESNICK WM	New York Telephone
	TWENTY EIGHT BOND ST LUNCHNET INC	New York Telephone
1968	FURMAN ROGER	New York Telephone
	HOHAUS JOANNA	New York Telephone
	TWENTY EIGT BOND ST LUNCHNET INC	New York Telephone
1963	FURMAN ROGER	New York Telephone
	SPIEGEL ROBT A	New York Telephone
	TAYLOR PHILIP H	New York Telephone
	TWENTY EIGHT BOND ST LUNCHNET INC	New York Telephone
1958	BEST STEEL EQUIP CO	New York Telephone
	FURMAN ROGER	New York Telephone
	WEINER B MRS INCHNET	New York Telephone
	EPSTEIN MAURICE B	New York Telephone
1956	BEST STEEL EQUIP CO	New York Telephone

FINDINGS

Year	Uses	Source
1956	BOND STREET PLATING & POLISHING CO PLATRS	New York Telephone
	FURMAN ROGER	New York Telephone
	WATSON MELVIN	New York Telephone
	WEINER B MRS INCHNET	New York Telephone
1950	BOND STREET PLATING & POLISHING CO PLATRS	New York Telephone
	WEINER B MRS INCHNET	New York Telephone
1947	BOND ST PLATING & POLISHING CO	New York Telephone
	GEORGIOU S INCHNET	New York Telephone
1942	MARETSKY D INCHNET	New York Telephone
	STATE PLATED WARE CO	New York Telephone
1938	MARINO FRED CHROMEWR	New York Telephone
	ROTHBERG LOUIS REMNANTS	New York Telephone
	STATE PLATED WARE CO	New York Telephone
1934	Greenberg Gussie restr	R. L. Polk & Co.
	Slutzky Isadore Slutzky & Gold	R. L. Polk & Co.
1927	BALABAN DAVID RESTRNT	New York Telephone
	HERMAN & SKLAR BTN HOLES	New York Telephone
	ROSENFELD B LININGS	New York Telephone
	SALAMONE THOS PAPR STOCK	New York Telephone
	ZUCKERMAN BROS IDS HATS	New York Telephone
1923	Berman & Epstein Jacob Berman Ruben Ep stein fur caps	R. L. Polk & Co.
	Blumenfeld Jacob Blumenfeld & Lindenbaum	R. L. Polk & Co.
	Blumenfield & Lindenbaum Jacob Blumenfield Louis Lindenbaum restr	R. L. Polk & Co.
	Bullet Proo Vest Corp NY Leo Krana pres H Bernstein sec treas	R. L. Polk & Co.
	Haspel Mfg Co RTN Morris Novgrod & Irving Haspel	R. L. Polk & Co.
	Kaufman Aaron restr	R. L. Polk & Co.
	Krause Leo pres Bulet Proof Vest Corp	R. L. Polk & Co.
	Lermount Millinery Co RTN Louis Lermount	R. L. Polk & Co.

Year	Uses	Source
1923	Lieberman Max & Son Max & Abr Lieberman fur coats	R. L. Polk & Co.
	Lindenbaum Louis Blumenfeld & Lindenbaum	R. L. Polk & Co.
	Novgrod Morris Haspet Mfg Co	R. L. Polk & Co.
	Peacock Marabou & Feather Co Inc N Y Edw M Fru htman pres David M Messinger sec Benj Fruchtman treas	R. L. Polk & Co.
1920	Blinder Max & Co Max Blinder Jacob Berman caps	R. L. Polk & Co.
	Dorfman Benj Metropolitan Fur Coat Co	R. L. Polk & Co.
	Dorfman & Schw artz Benj Dorfman Alex Schw artz furs	R. L. Polk & Co.
	Finkel & Messinger Inc NY David Messinger pres treas Mattes Finkel sec feathers	R. L. Polk & Co.
	Lermount Millinery Co RTN Louis Lermount	R. L. Polk & Co.
	Metropolitan Fur Coat Co RTN Benj Dorfman & Alex Schw aitz	R. L. Polk & Co.
	Schw artz Alex Metropolitan Fur Coat Co	R. L. Polk & Co.
	Siegel & Dudoff Ethel Siegel Frank Dudoff restr	R. L. Polk & Co.

29 BOND

Year	Uses	Source
1942	GEROFSKY BROS INC PAPER MKRS SUPS	New York Telephone
1923	Excelsior Mfg Co RTN Jacob Shapiro artifical flow ers	R. L. Polk & Co.
	Posner Chas H genl mdse	R. L. Polk & Co.
	Smith Saml mlnry gds	R. L. Polk & Co.
	Spitzer Max mlnry gds	R. L. Polk & Co.
1920	Diamond Hat Frame Co RTN Morris Warshaw sky	R. L. Polk & Co.
	Fishman Simon treas Wrubel Fishman overgaitor Co	R. L. Polk & Co.
	Muriel Hat Co Inc NY Isaac Feuster pres Max Levy sec Abr Kurlander treas	R. L. Polk & Co.
	Smith S mlnry novelties	R. L. Polk & Co.
	Wrubel Fishman Overgaiter Co Inc Wm Wrubel pres sec Jacob Fishman v p Simon Fishman treas	R. L. Polk & Co.

Year	Uses	Source
1920	Wrubel Hat & Feather Co Inc NY Wm Wrubel pres Simon Wrubel sec	R. L. Polk & Co.

30 BOND

Year	Uses	Source
1998	HIXON DESIGN CONSULTANTS	NYNEX Telephone
	BOND	NYNEX Telephone
	THIRTY S BOND	NYNEX Telephone
1993	JOUARD WOZNIAK ADVERTISING DESIGN	NYNEX Telephone
	THE GALLERY	NYNEX Telephone
	THE KURLAND GROUP INC	NYNEX Telephone
1988	BOND GALLERY THE	NYNEX Telephone
	RINLERE JEAN	NYNEX Telephone
1983	CARROLL J M	New York Telephone
	KAWAMOTO S	New York Telephone
	OKSER LEWIS	New York Telephone
	OSCAR L	New York Telephone
	TRUPIN J	New York Telephone
1978	CARROLL J M	New York Telephone
	GORMAN BUDDY	New York Telephone
	JENRETTE P	New York Telephone
	TATEISHI MAMORU	New York Telephone
	TRUPIN J	New York Telephone
1973	BERNSTEIN PANTS	New York Telephone
	RICHARD HAT COINC	New York Telephone
	STERN PHILIP & SONS CLIPS	New York Telephone
1968	ACORN HAT CO	New York Telephone
	BOND NOVELTY CO	New York Telephone
	EISGRAU & TURNER MFG CO	New York Telephone
	FORMAN HAT WKS	New York Telephone
	JAFFE BROS HAT FRMES	New York Telephone
	NOAM HAT CORP	New York Telephone
	RICHARD HAT CO INC	New York Telephone
	STERN PHILIP & SONS CLIPS	New York Telephone

FINDINGS

Year	Uses	Source
1963	FORMAN HAT WKS	New York Telephone
	HARMONY HAT INC	New York Telephone
	JAFFE BROS HAT FIMES	New York Telephone
	NOUVELLE NOVELTY MFG	New York Telephone
	RICHARD HAT COINC	New York Telephone
	STERN PHILIP & SONS CLIPS	New York Telephone
	SYLBAR HATS	New York Telephone
	TG HAT CO	New York Telephone
1958	ATHLETIC CAP CO	New York Telephone
	FORMAN HAT WKS	New York Telephone
	HARMONY HAT INC	New York Telephone
	JAFFE BROS HAT FRMES	New York Telephone
	JAFFE BROS HAT FRINES	New York Telephone
	MARLOR HATS INC	New York Telephone
	NOVELLE NOVELTY MFG	New York Telephone
	STERN PHILIP & SONS CLIPS	New York Telephone
	TG HAT CO	New York Telephone
1956	BERLOTTE HATS INC	New York Telephone
	DAVID HATS INC	New York Telephone
	FORMAN HAT WKS	New York Telephone
	HARMONY HAT INC	New York Telephone
	HARVEY HATS	New York Telephone
	JAFFE BROS HAT FRAMES	New York Telephone
	NOUVELLE NOVELTY MFG	New York Telephone
	STERN PHILIP & SONS CLIPS	New York Telephone
	TG CAP CO	New York Telephone
1950	ALMONT CO FURN	New York Telephone
	BERGER BROS HAT FRAMES	New York Telephone
	BERLOTTE HATS INC	New York Telephone
	CARIBBEAN TOGS INC	New York Telephone
	FREEWEAR TOGS CO	New York Telephone
	FURMAN MORRIS WOOLNS	New York Telephone

FINDINGS

Year	Uses	Source
1950	FURMAN S D WOOLNS	New York Telephone
	FURMAN WOOLEN CO INC	New York Telephone
	HARMONY HAT INC	New York Telephone
	NOUVELLE NOVELTY MFG	New York Telephone
	SHAW TOY & NOVELTY CORP	New York Telephone
	TG CAP CO	New York Telephone
	TOPS-IN-KNIT MFG CO SPORTSWR	New York Telephone
	VIO TOGS INC KNITWR	New York Telephone
1947	BERGER BROS HAT FRAMES	New York Telephone
	BOBBY SPORTSWR	New York Telephone
	CARIBBEAN TOGS INC	New York Telephone
	FURMAN MORRIS WOOLNS	New York Telephone
	FURMAN S D WOOLNS	New York Telephone
	FURMAN WOOLEN CO INC	New York Telephone
	HARMONY HAT INC	New York Telephone
	PERFECT INFANTS WEAR CO	New York Telephone
	TG CAP CO	New York Telephone
	THOMAS BROS FIXTS SUPL CO	New York Telephone
	TOPS-IN-KNIT MFG CO SPORTSWR	New York Telephone
	WITLIN JOS J TRUKNG	New York Telephone
1942	BERGER BROS HAT FRAMES	New York Telephone
	BOBBY SPORTWR CO	New York Telephone
	BONDY SPORTSWR CO INC	New York Telephone
	FURMAN SOL WOOLNS	New York Telephone
	HARMONY HAT INC	New York Telephone
	SHAW TOY &NOVELTY CORP	New York Telephone
	THOMAS BROS FIXTS SUPL CO	New York Telephone
1938	CHAMUR MFG CO UNDRWR	New York Telephone
	COHEN MEYER BOOKBINDING	New York Telephone
	S & B CAPE CO	New York Telephone
	SMOLOWITZ & BANKEL CAPS	New York Telephone
	STANDARD BRIM CO	New York Telephone

FINDINGS

Year	Uses	Source
1938	STANDARD MFG CO	New York Telephone
	STARLIGHT SPORT HAT CO	New York Telephone
	TANKA HAT CO	New York Telephone
	VIOLET PAPR PRODS CO	New York Telephone
1934	Adler Jos NY Coat Front & Pad Co	R. L. Polk & Co.
	American Tin Mounting & Finishing Co Herman Rosenberg	R. L. Polk & Co.
	Grand Tin Edging Co RTN Herman Rosenberg	R. L. Polk & Co.
	Junger Paper Co RTN Henry Junger John A Ollmann	R. L. Polk & Co.
	Rosenberg Geo Fragracide Co	R. L. Polk & Co.
	Roth Philip Schneider & Roth	R. L. Polk & Co.
	Rubin Max Berkart Co	R. L. Polk & Co.
1927	ARDSLEY SHIRT CO	New York Telephone
	BERKART CO SOFT COLLARS	New York Telephone
	ENRO HAT WORKS	New York Telephone
	GEE EM ESS HAT FRAME CO	New York Telephone
	JUNGER PAPER CO	New York Telephone
	ROMA DOLL CO	New York Telephone
	SILCO HAT CO LDS HATS	New York Telephone
	SILVERMAN AARON LADIES HATS	New York Telephone
	TANCREDI & LODICO DOLL MFRS	New York Telephone
1923	Active Hat Lining Co Inc NY Abr Eisen pres Murray Graff sec treas	R. L. Polk & Co.
	Commodore Hat Co RTN Hyman Brody Morris Hurw itz ladies hats	R. L. Polk & Co.
	DeLouvre Hat Works RTN Adolph & Annie Grecnt	R. L. Polk & Co.
	Junger Hy Junger Paper Co	R. L. Polk & Co.
	Junger Paper Co RTN H Y Yunger Jno A Ohimann	R. L. Polk & Co.
	Kurlander Abr tress Muriel Hat Co Inc	R. L. Polk & Co.
	Muriel Hat Co Inc N Y Ike Fenster pres Max Levy sec Abe Kurlander treas	R. L. Polk & Co.

FINDINGS

Year	Uses	Source
1923	Royal Hat Wks RTN Leo Hariman Hyman Bodrick ladies hats	R. L. Polk & Co.
	Stearn Ralph & Co Inc NY mlnry	R. L. Polk & Co.
1920	Brody & Jaffe Hyman Brody Saml Jaffe hats	R. L. Polk & Co.
	Columbia Hat Frame Co NY Abr C Elsen pres Murray Graff sec treas	R. L. Polk & Co.
	F & H Hat Works RTN Lizzie Ferster Louis Hartman	R. L. Polk & Co.
	Graff Hat Co Inc NY Moe Hausen pres Jos Graff treas Isaac Dolinsky sec	R. L. Polk & Co.
	Graff Murray sec treas Columbia Hat Frame Co	R. L. Polk & Co.
	Hansen Moe Graff Hat Co	R. L. Polk & Co.
	Hartman Louis F & H Hat Works	R. L. Polk & Co.
	Jaffe Saml Brody & Jaffe	R. L. Polk & Co.
	Junger Paper Co RTN Hy Junger Jno A Oilmann	R. L. Polk & Co.
	Ollmann Jno A Junger Paper Co	R. L. Polk & Co.
	Pat Clothing Co TN Bernard Pincus & Abram Antelman	R. L. Polk & Co.
	Pincus Barney P A T Clothing Co	R. L. Polk & Co.
	Royal Hat Works RTN Leo Hartman	R. L. Polk & Co.
	Tyrol W E clothing	R. L. Polk & Co.

31 BOND

Year	Uses	Source
1998	HARADA YASUKO	NYNEX Telephone
	KAMPO AUDIO VIDEO	NYNEX Telephone
	NIPPON SHUJI EDUCATION FOUNDATION	NYNEX Telephone
	YASUKO HARADA	NYNEX Telephone
1993	KAMPO CULTURAL CENTER	NYNEX Telephone
	NIPPON SHUJI EDUCATION FOUNDATION	NYNEX Telephone
	YASUKO HARADA	NYNEX Telephone
1988	HARADA HIROSHI	NYNEX Telephone
	KAMPO CULTURAL CENTER	NYNEX Telephone
	NIPPON SHUJI EDUCATION FOUNDATION	NYNEX Telephone

FINDINGS

Year	Uses	Source
1988	YASUKO HARADA	NYNEX Telephone
1983	HARADA YASUKO	New York Telephone
	KAMPO CULTURAL CENTER	New York Telephone
1978	HARADA YASUKO	New York Telephone
1973	GOLDBERG M FABRICS INC	New York Telephone
	GOLDSEAL TEXTILES INC	New York Telephone
1968	GOLDBERG M JOBRS	New York Telephone
	GOLDSEAL TEXTILES INC	New York Telephone
1963	G & D NOVELTY CO	New York Telephone
	GOLDBERG M JOBRS	New York Telephone
	GOLDSEN TEXTILES INC	New York Telephone
1958	G & D NOVELTY CO	New York Telephone
	GOLD SEAL TEXTILES INC	New York Telephone
	GOLDLERG M JOBRS	New York Telephone
1956	G & D NOVELTY CO INC	New York Telephone
	GOLDSEAL TEXTILES INC	New York Telephone
	GOLDBERG M JOBRS	New York Telephone
1950	G & D NOVELTY CO INC	New York Telephone
	GOLDSEAL TEXTILES INC	New York Telephone
	GOLDBERG M JOBRS	New York Telephone
1947	G & D NOVELTY CO INC	New York Telephone
	GOLDSEAL TEXTILES INC	New York Telephone
	GOLDBERG M JOBRS	New York Telephone
1942	GOLDBERG M JOBRS	New York Telephone
	TAYLOR KOTZKER	New York Telephone
1938	GOLDBERG M LAQS	New York Telephone
1934	Goldberg Max Gussie remnants	R. L. Polk & Co.
	Highmark Hat Co RTN Abr Selecoff	R. L. Polk & Co.
1927	CENTURY HAT FRAME CO INC	New York Telephone
	LARISCH H HAT CO LDS HATS	New York Telephone
	LEVINSON & MEYEROFF HATS	New York Telephone
	MALIN JOS RIBBONS	New York Telephone

FINDINGS

Year	Uses	Source
1927	WELL MADE HAT FRAME CO	New York Telephone
1923	Century Hat Frame Co NY Saml Zelekow pres Abr Zelekow v p Geo Rosenberg sec	R. L. Polk & Co.
	Classic Cap Co RTN Jacob Fleur Jacob Matelsky Abr Eisenberg caps	R. L. Polk & Co.
	Kramer Jacob M hats	R. L. Polk & Co.
	LaRoy Hat Co RTN Saml Lew itz Abr Rubenstein	R. L. Polk & Co.
	LaRoy Jno B deckhd dept P & S h Rose bank BR	R. L. Polk & Co.
	LaRoy Miles A deckhd dept P & S h Rosebank BR	R. L. Polk & Co.
	Louis Morris hats	R. L. Polk & Co.
	Rosenberg Geo sec Century Hat Frame Co	R. L. Polk & Co.
	Rothman Besher & Markofsky Jos Rothman Wm Besher & Louis Markofsky fur caps	R. L. Polk & Co.
	Rudder & Malin Carl Rudder Jos Malin ribbons	R. L. Polk & Co.
	Well Made Hat Frame Co RTN Abr Karsch & Jacob Weiss	R. L. Polk & Co.
1920	Best Hat Wks RTN Jos Wolner	R. L. Polk & Co.
	Billet & Weisberg Irving Billet Isaac Weisbere ladies hats	R. L. Polk & Co.
	Laroy Hat Co RTN Saml Lew itz & Abe Rubenstein	R. L. Polk & Co.
	Levenson & Meyeroff Morris Levenson David Meyeroff hats	R. L. Polk & Co.
	Levinson & Meyeroff Morris Levinson David Meyeroff hats	R. L. Polk & Co.
	Malin Jos Rudder & Mahn	R. L. Polk & Co.
	Rudder & Malin Carl Rudder Jos Malin ribbons	R. L. Polk & Co.
	Siegell Jacob Internatl Hat Co	R. L. Polk & Co.
	Weisberg Isaac Billet & Weisberg	R. L. Polk & Co.
	Wolner Jos Best Hat Wks	R. L. Polk & Co.

32 BOND

Year	Uses	Source
1950	DONNY BROOK HAT CO	New York Telephone

FINDINGS

Year	Uses	Source
1950	DROPKIN REUBEN B	New York Telephone
	EHRLICH SAML JOBR	New York Telephone
	ORCHID HOTS INC	New York Telephone
	TIMES SQUARE SILK STORE	New York Telephone
	W & W HAULING CO	New York Telephone
1947	ART FASHION HAND BAG MFG CO	New York Telephone
	EHRLICH SAML JOBR	New York Telephone
	J D TRUCKING	New York Telephone
	MAR-EST TAILORING CO	New York Telephone
1942	EHRLICH SAML JOBR	New York Telephone
	GARTNER FRANK FETHR DYER	New York Telephone
	LONG LIFE CHAIR BRACE CO	New York Telephone
1938	BISHOP A & SON REMNANTS	New York Telephone
1934	Chiam caps	R. L. Polk & Co.
1927	FUTTERMAN W & SON HAT & CAPS	New York Telephone
	GOLDSTEIN SAM FURS	New York Telephone
	KAUFMAN KRUMHOLZ & WINGER FURS	New York Telephone
	SCHNEIDER & ROTH CRPNTRS	New York Telephone
	WHITE B & CO	New York Telephone
1923	Art Hat Works Inc NY Philip Rubin pres Max Ridel sec Reuben Rosengart treas	R. L. Polk & Co.
	Betty Millinery Supplies Inc NY Betts Lovy pres Deborah Levy v p Harry Levy sec treas	R. L. Polk & Co.
	Ferber Bros & Levy Hyman & Morris Ferber Abr Levy hats	R. L. Polk & Co.
	Kaufman Krumholz & Winger Wm Kanfman Victor Krumholz Saml Winger fur	R. L. Polk & Co.
	Liona Hat Frame Co Inc NY Morris Green pres pres Morris Lovitt sec millinery	R. L. Polk & Co.
1920	Art Hat Works Inc NY Philip Rubin pres Max Ridel sec Reuben Rosengart treas	R. L. Polk & Co.
	Associated Wholesale Merchants Secret Service Assn RTN inoperative	R. L. Polk & Co.
	Betty Millinery Supplies RTN Betty Sherman	R. L. Polk & Co.
	Bristol Hat Co Inc NY	R. L. Polk & Co.

Year	Uses	Source
1920	Burros Geo flowers	R. L. Polk & Co.
	Garfinkel Bros Hyman & Benj caps	R. L. Polk & Co.
	Porto Rico Antillean Mercantile Agency Porto Rico Fredk E Platt rep	R. L. Polk & Co.
	Schwartz & Sultzer Jos Schwartz Harry Sultzer furriers	R. L. Polk & Co.
	Sherman Betty Betty Millinery Supplies	R. L. Polk & Co.
	Speranza Amideo rags	R. L. Polk & Co.

33 BOND

Year	Uses	Source
1998	BOND STREET ARCHITECTURE & DESIGN	NYNEX Telephone
	BOND STREET ARCHITECTURE AND DESIGN	NYNEX Telephone
	BOND STREET BUILDING MANAGEMENT	NYNEX Telephone
	CINEMA CLASSICS	NYNEX Telephone
	FELSMAN JONATHAN ARCHT	NYNEX Telephone
	LAVENSTEIN RICHARD ARCHT	NYNEX Telephone
	SAKAR TOSHI	NYNEX Telephone
1993	BOND STREET ARCHITECTURE & DESIGN	NYNEX Telephone
	BOND STREET BUILDING MANAGEMENT	NYNEX Telephone
	DETAIL DEVELOPMENT CORP	NYNEX Telephone
	LAVENSTEIN RICHARD ARCHT	NYNEX Telephone
1988	BARNES MICHAEL	NYNEX Telephone
	BLOOM THOMAS	NYNEX Telephone
	MATT PETER	NYNEX Telephone
1983	ARAY TOOL CO INC	New York Telephone
	BARNES MICHAEL	New York Telephone
	BUCHANAN DOUGLAS	New York Telephone
	MATT PETER	New York Telephone
1978	ARJAY TOOL COINC	New York Telephone
	BAUMANN R	New York Telephone
	BUCHANAN DOUGLAS	New York Telephone
1973	ALPUY JULIO SCULPTOR	New York Telephone
	ARJAY TOOL CO INC	New York Telephone

FINDINGS

Year	Uses	Source
1973	ISOBE YUKLIHRSA	New York Telephone
	MORALES ARMANDO	New York Telephone
	ROME H S	New York Telephone
1968	ARJAY MACH & TOOR CO	New York Telephone
	ISOBE YUKILHISA	New York Telephone
	ROME H S	New York Telephone
1963	ARJAY MACH & TOOL CO	New York Telephone
	BARDU LINOTYPING SVCE	New York Telephone
	DUCKETT BARRINGTON O	New York Telephone
	KEITH HAT CO	New York Telephone
	SLOMSKY SAML HATS	New York Telephone
1958	ARJAY MACH & TOOL CO	New York Telephone
	CHOICE HAT CO	New York Telephone
	MINETTE HAT CO	New York Telephone
	NESTLE HEADWEAR CO	New York Telephone
1956	ALL-SLAVIC PUBLSHG HSE	New York Telephone
	CHOICE HAT CO	New York Telephone
	DAN S LUNCHEONETTE	New York Telephone
	GUTMAN PRESS	New York Telephone
	SLOMSKY SAM HATS	New York Telephone
1950	CHOICE HAT CO	New York Telephone
	PAUL FEATHER & MOVELTY CO	New York Telephone
	ROSEN B & SON SILK REMNANTS	New York Telephone
	ROSEN HARRY A REMNANTS	New York Telephone
	SLOMSKY SARN HAT	New York Telephone
1947	CHOICE HAL CO	New York Telephone
	ROSEN B & SON SILK REMNANTS	New York Telephone
	ROSEN BRASSIERE CO	New York Telephone
	ROSEN HARRY A REMNANTS	New York Telephone
	SLOMSKY SAM HATS	New York Telephone
	WALTERS NOVELTY SILKS	New York Telephone
1942	ROSEN B SILK REMNANTS	New York Telephone

FINDINGS

Year	Uses	Source
1942	ROSEN HARRY A REMNANTS	New York Telephone
	SUCHMAN OSCAR RAGS	New York Telephone
	SUCHMAN WM REMNANTS	New York Telephone
	WALTERS NOVELTY SILKS	New York Telephone
1938	CHIZMADIA LOUIS MACHNST	New York Telephone
	ROSEN B SILK REMNTS	New York Telephone
1934	Rosen Bernard Hilda silk remnants	R. L. Polk & Co.
	Walsh David Lillan Walsh & Rohenbluth	R. L. Polk & Co.
	Walsh & Rosenbluth David Walsh Sam Rosenbluth machy	R. L. Polk & Co.
1927	BEST MADE HEADWEAR CO	New York Telephone
	ENNIS HAT CO	New York Telephone
	LAZERSON BROS INC CHLDRNS HATS	New York Telephone
	LEVIN PAUL & SON FUR CUTTINGS	New York Telephone
1923	BARRETT NEPHEWS & CO OLD STATEN ISLAND DYEING ESTABLISHMENT NY Henry B Palmer Pres Wm Cheyne Sec	R. L. Polk & Co.
	Bienstock Saml velvets	R. L. Polk & Co.
	Concord hat Works RTN Harris cohan Morris Cohon Max	R. L. Polk & Co.
	Elm Hat Frame Co RTN Marcus Kuyler Jesse Gertler Sam Sadow	R. L. Polk & Co.
	Gertler Jesse Elm Hat Frame Co	R. L. Polk & Co.
	Kugler Marcus Elm Hat Frame Co	R. L. Polk & Co.
	Sadow Sam Elm Hat Frame Co	R. L. Polk & Co.
	Seisler Bros Max & Jacob Seisler ladies hats	R. L. Polk & Co.
1920	Bienstock Saml mlnry gds	R. L. Polk & Co.
	Kaven S ladies hats	R. L. Polk & Co.
	Kaylin David pres Keliner & Kaylin Inc	R. L. Polk & Co.
	Kellner & Kaylin Inc N Y David Kaylin pres Alex Shoots sec Jos Kellner treas hat frames	R. L. Polk & Co.
	Rosenberg Geo sec Century Hat Frame Co	R. L. Polk & Co.
	Seisler Bros Max & Jacob hats	R. L. Polk & Co.

Year	Uses	Source
1920	Silberberg & Kaven Wm L Silberberg Saml Kaven ladies hats	R. L. Polk & Co.
	Silberberg & Kaven Wm L Silberberg Saml Kaven ladies hats	R. L. Polk & Co.

34 BOND

Year	Uses	Source
1950	AARONT INC WOOLNS & SILKS	New York Telephone
	AARONT LOUIS B	New York Telephone
	KLETTER L TEXTLS	New York Telephone
	SIFER SAINT CAPS	New York Telephone
1947	FEUER JACK FURS	New York Telephone
	FEUER TRADING CO	New York Telephone
	KLETTER L TEXTLS	New York Telephone
1942	FEUER JACK FURS	New York Telephone
	MOSES J HATS	New York Telephone
1938	BORO ELEC CO	New York Telephone
	MOSES J HATS	New York Telephone
	ROTH PHILIP CO CARPNTR	New York Telephone
	STUYVESANT FIXT CO	New York Telephone
	SUGERMAN & ZITRIN FIXT CO	New York Telephone
1934	Active Remnant & Textile Co RTN Celia Horowitz	R. L. Polk & Co.
	Factors Express Jack Factor trucking	R. L. Polk & Co.
	Helman Motor Trucking Alex Helman	R. L. Polk & Co.
	Sugerman & Zitrin Jacob Sugerman Sol Zitrin carps	R. L. Polk & Co.
1927	KLEIN MAX CARPENTER	New York Telephone
	MOSES A FURS	New York Telephone
	SLOMSKY SAML LADIES HATS	New York Telephone
	SUGERMAN & ZETREN CRPNTR	New York Telephone
1923	Bookberg & Adler Wm Bookberg Abr Adler Mfrs furs	R. L. Polk & Co.
	Horowitz Saml ribbons	R. L. Polk & Co.
	National Hat Co RTNSaml Perlson millinery gds	R. L. Polk & Co.

Year	Uses	Source
1923	Nobby Trimmed Hat Co Inc NY Abe Nothman pres Jack Swirsky v p Dave Rohifker sec treas mfrs ladies hats	R. L. Polk & Co.
	Nobel Abr Nobel & Horn h Bkn	R. L. Polk & Co.
	Variety Novelty Co RTN Sol Rettig	R. L. Polk & Co.
1920	Athens Art Embroidery RTN Harry Bislon	R. L. Polk & Co.
	Bader Nathan Berkowitz & Bader	R. L. Polk & Co.
	Bee Bee & Arr Hat Co RTN Harry Beation & Alex Roer	R. L. Polk & Co.
	Berkowitz Fur Co Louis Berkowitz	R. L. Polk & Co.
	Berkowitz Louls Berkowitz & Bader	R. L. Polk & Co.
	Berkowitz & Bader Louis Berkoitz Nathan Bader furs	R. L. Polk & Co.
	Bialon Harry Athens Art Embroidery	R. L. Polk & Co.
	Biaton Harry Bee & Arr Hat Co	R. L. Polk & Co.
	Friedman Sol feathers	R. L. Polk & Co.
	Friedman Sol flowers	R. L. Polk & Co.
	Goldsmith Nathan Quality Trimmed Hat Co	R. L. Polk & Co.
	International Hat Co RTN Jacob & Morris & Julius Siegell	R. L. Polk & Co.
	League Hat Mfg Co RTNJos Hershkowitz & Louis Rawitz	R. L. Polk & Co.
	Leschmsky David furries	R. L. Polk & Co.
	National Hat Co RTN Saml Pearlson Philip Lipin	R. L. Polk & Co.
	Quality Trimmed Hat Co RTN Morris Lehren Nathan Goldsmith	R. L. Polk & Co.
	Rawitz Louis League Hat Mfg Co	R. L. Polk & Co.
	Roer Alex Bee & Arr Hat Co	R. L. Polk & Co.
	Siegell Julius Internatl Hat Co	R. L. Polk & Co.
	Siegell Morris Internatl Hat Co	R. L. Polk & Co.

36 BOND

Year	Uses	Source
1947	AA ABBEY CO RAGS	New York Telephone
	EHRLICH JACK SILKS	New York Telephone

FINDINGS

Year	Uses	Source
1947	EHRLICH LOU FIREPLC EQUIP-	New York Telephone
	ROSEN ISIDOR FUR TRIMNGS	New York Telephone
	SIFER SAML CAPS	New York Telephone
1942	AA ABBEY CO RAGS	New York Telephone
	EHRLICH JACK SILKS	New York Telephone
	ROSEN ISIDOR FUR TRIMNGS	New York Telephone
	SIFER SAML CAPS	New York Telephone
	WEINSTEIN &GOLDBERG TNSMTH	New York Telephone
1938	EHRLICH JACK SILKS	New York Telephone
	ROSEN ISIDOR FUR TRIMNGS BALLS	New York Telephone
	TRIANGLE WAIST CO	New York Telephone
	WEINSTEIN & GOLDBERG TNSMTH	New York Telephone
1934	Darling Fay Hat Co RTN Louis Davis Wasserman mfrs	R. L. Polk & Co.
	Schwartz Abr Bernstein & Schwartz	R. L. Polk & Co.
1927	BLUMENTHAL LOUIS MFG CAPS	New York Telephone
	BOND NOVELTY SUPPLIES CO	New York Telephone
	D & H BANDEAU CO	New York Telephone
	EASTERN STRAW & FELT HAT CO	New York Telephone
	GURLAIZER JACOB	New York Telephone
	L & L FEATHER DYEING CO	New York Telephone
	MOSKOWITZ AL MILNRY GOODS	New York Telephone
	ROSENBLUM L PPR RULING	New York Telephone
1923	Agazzi Anthony picture frames	R. L. Polk & Co.
	L & L Feather Dyeing Co RTN Arthur Law Matthew Luzeesky	R. L. Polk & Co.
	Parisienne Millinery Supply Co RTN Jonas Schiffman	R. L. Polk & Co.
	Prager & Katzka Michl Prager Jos Katzka hats	R. L. Polk & Co.
	Schultz & Co Fredk Schultz rulers	R. L. Polk & Co.
	Siegel Saml ladies hats	R. L. Polk & Co.
	Winter Abr caps	R. L. Polk & Co.
1920	Agazzi Antonio picture frames	R. L. Polk & Co.

FINDINGS

Year	Uses	Source
1920	Berg D & Co David Berg Jacob Hirschensohn hats	R. L. Polk & Co.
	Birnberg Berl feathers	R. L. Polk & Co.
	Blumenthal Louis caps	R. L. Polk & Co.
	Hirschensohn Jacob D Berg & Co	R. L. Polk & Co.
	Ostrow sky & Lempert Israel Ostrow sky David Lempert w oolen w aste	R. L. Polk & Co.
	Schultz & Co Sophie & Frederick Schultz paper rulers	R. L. Polk & Co.

BOND %

1 BOND %

Year	Uses	Source
1956	ARCADE PAPR CO BOND	New York Telephone

21 BOND %

Year	Uses	Source
1920	GLUCKMAN & SON INC NY Max Gluckman Pres Treas Rose Firesten Sec Cigarette Papers	R. L. Polk & Co.

23 BOND %

Year	Uses	Source
1923	GILMOUR JAMES A Packing Boxes Stock Boxes Lumber and Platforms	R. L. Polk & Co.

30 BOND %

Year	Uses	Source
1947	SHAW TOY & NOVELTY CORP BOND	New York Telephone

BOND AVE

24 BOND AVE

Year	Uses	Source
1934	Benn Harry leather gds	R. L. Polk & Co.

FINDINGS

BOND CT

15 BOND CT

Year	Uses	Source
1963	INTER-CITY MORTGAGEE CORP	New York Telephone

BOND GR

26 BOND GR

Year	Uses	Source
1968	JOE DALE	New York Telephone

BOND ST

1 BOND ST

Year	Uses	Source
2006	Multi Unit Address	Hill-Donnelly Information Services
	Number 3 C HAdler S A A a	Hill-Donnelly Information Services
	Blake Art Materials	Hill-Donnelly Information Services
	Number 58 Evanson s P oo	Hill-Donnelly Information Services
	Number 20 h Gabor William C	Hill-Donnelly Information Services
	Number 40 Gew anter D v	Hill-Donnelly Information Services
	Number 28 H Geyer Michael A	Hill-Donnelly Information Services
	Hombeck Brandon	Hill-Donnelly Information Services
	Kaczmarek Tom C	Hill-Donnelly Information Services
	Number 2 C Light Wave Concepts 2 P	Hill-Donnelly Information Services
	Number 6D Llpkind Alec M L	Hill-Donnelly Information Services
	Usa Fox VA	Hill-Donnelly Information Services
	Number 4 A H Nagata Naoko C	Hill-Donnelly Information Services
	Number 30Nesnadny &Schw artz s	Hill-Donnelly Information Services
	Nesnadny Joyce A A	Hill-Donnelly Information Services
	Number 5 A H Perlmutter 3 A	Hill-Donnelly Information Services
	Number 3 B H Pckard JA A	Hill-Donnelly Information Services
	Number 2 AHRapp A D VA	Hill-Donnelly Information Services
	Number 6 C Staats Joan A	Hill-Donnelly Information Services
	Star Light Concepts	Hill-Donnelly Information Services

FINDINGS

Year	*Uses*	*Source*
2006	Tsangaris Nicholas C	Hill-Donnelly Information Services
	Wrapi s	Hill-Donnelly Information Services
	F o	Hill-Donnelly Information Services
	Number 4 H Buchanan Douglas A as	Hill-Donnelly Information Services
	h Felsman Jonathan VA	Hill-Donnelly Information Services
	Number 2 h Kamen Atsuko Okuno A	Hill-Donnelly Information Services
	Number 1 Kamen Scott	Hill-Donnelly Information Services
	Number 1 Lavenstein Richard 1 P	Hill-Donnelly Information Services
	Lavenstein Richard GA	Hill-Donnelly Information Services
2000	YOUNG ESSENCE INC	Cole Information
	3C S A ADLER	Cole Information
	6B LAWRENCE ALLETTO	Cole Information
	LYNN ANDREWS	Cole Information
	4D ALBERT DOMBROWSKI	Cole Information
	2B MICHAEL GEYER	Cole Information
	M GILMARTIN	Cole Information
	4A NAOKO NAGATA	Cole Information
	J PERLMUTTER	Cole Information
	TONY REYNOLDS	Cole Information
	4C YVONNE RODGERS	Cole Information
	AYN SLAVIS	Cole Information
	6C JOAN STAATS	Cole Information
	6A J SYLVESTER	Cole Information
	6A JOHN SYLVESTER	Cole Information
	NICHOLAS TSANGARIS	Cole Information
	6C NICHOLAS TSANGARIS	Cole Information
	THE ART STORE INC	Cole Information
	EVANSON	Cole Information
	LIGHT WAVE CNCPTS	Cole Information
	NESNADNY JOYCE A	Cole Information
	NESNADNY & SCHWARTZ	Cole Information
	STAR LGT CONCEPTS	Cole Information

FINDINGS

Year	Uses	Source
2000	THUNDER & LIGHT LTD	Cole Information
	WRAP	Cole Information
1983	Burnley Gary	New York Telephone
	Evanson James	New York Telephone
	Geyer Michael	New York Telephone
	Mayo & Mayo Inc	New York Telephone
	Mayo & Mayo Inc	New York Telephone
	Minto	New York Telephone
	Perlmutter J	New York Telephone
	Varosy Gyula J	New York Telephone
1927	Bunderoff Max paper twine	New York Telephone
	Crofut & Knapp Co hat mfrs	New York Telephone
	Cap dept	New York Telephone
	Isaacs Paper Co	New York Telephone
	Reliance Bag & Paper Co	New York Telephone
	Reliance Paper & Twine Mills	New York Telephone
	Robinson Sadie paper	New York Telephone
	Royal Toy Mfg Co inc	New York Telephone
	Saffer Morris & Sons clthg	New York Telephone
	Walitsky N Inc lthr gds	New York Telephone
	Weill M L Corp paper & twine	New York Telephone

2 BOND ST

Year	Uses	Source
2020	RELATIVE SPACE	EDR Digital Archive
	IMPERIAL WOODPECKER	EDR Digital Archive
	VARIOUS PROJECTS	EDR Digital Archive
	C'H'C'M	EDR Digital Archive
	BOND STREET THEATRE	EDR Digital Archive
	HANNAH CLARK	EDR Digital Archive
	DALVINDER SAGOO	EDR Digital Archive
	ALEXANDRA SCOTT	EDR Digital Archive
	MICHAEL MCGUIGAN	EDR Digital Archive

FINDINGS

Year	Uses	Source
2020	NEVILLE WAKEFIELD	EDR Digital Archive
	JOANNA SHERMAN	EDR Digital Archive
	ANNETTE WEINTRAUB	EDR Digital Archive
	JOHN CLARK	EDR Digital Archive
2017	ALEXANDRA SCOTT	Cole Information
	JOANNA SHERMAN	Cole Information
	ANNETA WEINTRAUB	Cole Information
	MICHEAL MCGUIGAN	Cole Information
	JOHN CLARK	Cole Information
	GOLDMAN PROPERTIES	Cole Information
	BOND STREET THEATRE COALITION	Cole Information
	TUNP DADA LTD	Cole Information
2014	MICHELLE MAXSON	Cole Information
	PETER MEEHAN	Cole Information
	JOANNA SHERMAN	Cole Information
	ANNETA WEINTRAUB	Cole Information
	BONDTOO	Cole Information
	VARIOUS PROJECTS	Cole Information
	BOND STREET THEATRE COALITION	Cole Information
	MIRREN BUSINESS DEVELOPMENT	Cole Information
2010	SUZANNE SEGGERMAN	Cole Information
	PETER MEEHAN	Cole Information
	JOANNA SHERMAN	Cole Information
	RELATIVE SPACE	Cole Information
	TUNJI DADA LTD	Cole Information
	MIRREN BUSINESS DEVELOPMENT	Cole Information
	BOND STREET THEATRE COALITION	Cole Information
2006	Bond Street Theatre Coalition	Hill-Donnelly Information Services
	Dearing Films	Hill-Donnelly Information Services
	h Michaan Colette A	Hill-Donnelly Information Services
	h Seggerman S A c	Hill-Donnelly Information Services
	Sherman Joanna A	Hill-Donnelly Information Services

FINDINGS

Year	Uses	Source
2006	Skorch I R	Hill-Donnelly Information Services
	h Weintraub A Aa	Hill-Donnelly Information Services
2005	IDA CHUNG	Cole Information
	ANNETA WEINTRAUB	Cole Information
	JOANNA SHERMAN	Cole Information
	COLETTE MICHAAN	Cole Information
	BILL BACE GALLERY	Cole Information
	BOND STREET THEATRE COALITION	Cole Information
	SUBHROSA LLC	Cole Information
2000	3F ALAIN KLARER	Cole Information
	4F COLETTE MICHAAN	Cole Information
	S A SEGGERMAN	Cole Information
	S A SEGGERMAN	Cole Information
	4F JOANNA SHERMAN 9 1-460-9378	Cole Information
	3FL A WEINTRAUB	Cole Information
	AVERY ON BOND HOME	Cole Information
	BOND STREET THTR	Cole Information
	LAZAR MECHL CORP	Cole Information
	LAZAR MECHL CORP	Cole Information
	SHERMAN J M	Cole Information
	YUAN D CHEN	Cole Information
	SHIE LOK	Cole Information
	WILSON NG	Cole Information
	SUZANNE SEGGERMAN	Cole Information
	ALAIN KLARER	Cole Information
	JOANNA SHERMAN	Cole Information
	ANNETTE WEINTRAUB	Cole Information
	COLETTE MICHAAN	Cole Information
	AVERY ON BOND HOME	Cole Information
	LAZAR MECHANICAL CORPORATION	Cole Information
	BOND STREET THEATRE COALITION	Cole Information
	SHERMAN J M	Cole Information

FINDINGS

Year	Uses	Source
1995	WONG, SARAH	Cole Information
	SEGGERMAN, S A	Cole Information
	MICHAAN, COLETTE	Cole Information
	WEINTRAUB, A	Cole Information
	KLARER, ALAIN	Cole Information
	SHERMAN, JOANNA	Cole Information
	SHERMAN, J M	Cole Information
	LAZAR MECHANICAL CORP	Cole Information
	BOND STREET THEATRE COALITION	Cole Information
	AVERY HOME INC	Cole Information
1992	JACOBSON, JANET	Cole Information
	WEINTRAUB, A	Cole Information
	ARNAULT, ANDREW	Cole Information
	KLARER, ALAIN	Cole Information
	SHERMAN, JOANNA	Cole Information
	SHERMAN, J M	Cole Information
	BILL BACE GALLERY	Cole Information
	LAZAR MECHANICAL CORP	Cole Information
	BOND STREET THEATRE COALITION	Cole Information
1988	COMEDY ELITE CLUB	NYNEX Telephone
1983	Arnault Andrew	New York Telephone
	Association Of Comedy Artists	New York Telephone
	Bond St Assocs	New York Telephone
	Bond St Theatre Coalition	New York Telephone
	Bond St Antiques	New York Telephone
	Contardi Barbara	New York Telephone
	FIRST AMENDMENT THEATRE CAFE THE	New York Telephone
	Potters Field Theatre Co	New York Telephone
	Sherman J M	New York Telephone
	Stubblefield J	New York Telephone
	Tobey B G	New York Telephone
	Weintraub A	New York Telephone

Year	Uses	Source
1983	Weiss B	New York Telephone
1927	Adler & Miller caps	New York Telephone
	Baskind David copper w ks	New York Telephone
	Fashion Hat Frame Co	New York Telephone
	Goodman Mannie Inc velvets	New York Telephone

3 BOND ST

Year	Uses	Source
2005	MARIA REYES	Cole Information
2000	HUASIA ENTRPRSS	Cole Information

4 BOND ST

Year	Uses	Source
2020	GIURDANELLA CONTRCTG CO INC	EDR Digital Archive
	ANTOINETTE REALTY 4 LLC	EDR Digital Archive
	ROBERT GIURDANELLA	EDR Digital Archive
	CARLO GIURDANELLA	EDR Digital Archive
2017	GIURDANELLA CONTRCTG CO INC	Cole Information
	BOND REALTY	Cole Information
	GIURDANELLA BROS CONTRCTG	Cole Information
2014	ROBERT GETTY	Cole Information
	GIURDANELLA BROTHERS	Cole Information
	GIURDANELLA BROTHERS CONTRCTG	Cole Information
	BOND REALTY	Cole Information
2010	ROBERT GETTY	Cole Information
	BOND REALTY	Cole Information
	GIURDANELLA CONTRACTING CO INC	Cole Information
	NEW YORK UTILITIES	Cole Information
2006	Bond Realty 1 F	Hill-Donnelly Information Services
	H Giurdanella R 3 A	Hill-Donnelly Information Services
	Creed On Bond o	Hill-Donnelly Information Services
	Laurice & Co	Hill-Donnelly Information Services
2005	MISE EN PLACE INC	Cole Information
	BOND REALTY	Cole Information

FINDINGS

Year	Uses	Source
2005	GIURDANELLA CONTRACTING CO INC	Cole Information
	BOND REALTY ASSOCIATION	Cole Information
2000	LINS SSTRS ASSOCS	Cole Information
	GIURDANELLA BROS	Cole Information
	GIURDANELLA BROS	Cole Information
	GRDNLL CNTRCTG CO	Cole Information
	GIURDANELLA BROTHERS	Cole Information
	GIURDANELLA CONTRCTG COMPANY INCORPORATED	Cole Information
1995	GIURDANELLA CONTRCTG CO INC	Cole Information
	GIURDANELLA BROS	Cole Information
	GIURDANELLA BROS, CONTRCTG	Cole Information
1992	GIURDANELLA CONTRCTG CO INC	Cole Information
	GIURDANELLA BROS	Cole Information
	GIURDANELLA BROS, CONTRCTG	Cole Information
1983	Giurdanella Bros	New York Telephone
	Giurdanella Bros contrctg	New York Telephone
	GIURDANELLA CONTRCTG CO INC	New York Telephone
1927	Far Eastern Restrnt Corp	New York Telephone
	Hirsch Abraham tip printing	New York Telephone
	Kitayaich Morris ladies hats	New York Telephone
	Markowitz Max ladies hats	New York Telephone
	MY T Fine Hat Co	New York Telephone
	Stag Leather Art Co	New York Telephone
	Waxman Jacob fur caps	New York Telephone

5 BOND ST

Year	Uses	Source
2014	MARC SCHILLER	Cole Information
2005	BRANDON HORNBECK	Cole Information
2000	ELITE HONG KNG CRP	Cole Information
	TAM JAMES	Cole Information
1992	BROWN, C	Cole Information
1927	Hub Paper Co	New York Telephone

Year	Uses	Source
1927	Weill H & Co paper & tw ins	New York Telephone

6 BOND ST

Year	Uses	Source
2020	BONDST RESTAURANT	EDR Digital Archive
	SUMITRA GUPTA	EDR Digital Archive
2017	BOND STREET	Cole Information
	JAPPOND	Cole Information
	JAPPOND REST LLC	Cole Information
	RAJ GUPTA	Cole Information
	MAURICE KAUFMAN	Cole Information
2014	BOND STREET	Cole Information
	812 DEVELOPEMENT PARTNERS LLC	Cole Information
	RAJ GUPTA	Cole Information
2010	BOND STREET RESTAURANT	Cole Information
	RAJ GUPTA	Cole Information
	HUNTER GRAY	Cole Information
2006	Aegis Netw orking Inc is	Hill-Donnelly Information Services
	Bond Street Restaurant	Hill-Donnelly Information Services
	Holter R VA	Hill-Donnelly Information Services
2005	NEIL POWELL	Cole Information
	RACHAEL HOLTER	Cole Information
2000	BOND STREET	Cole Information
	ABACUS FED SVNGS	Cole Information
	SUNG & CO PC	Cole Information
	22 CTHRN STRET CRP	Cole Information
	BOND STREET	Cole Information
	NATALIA SHURIGINA	Cole Information
1995	ELEPHANT & CASTLE	Cole Information
1992	BOND ST CAFE	Cole Information
	BONDO	Cole Information
	6 BOND STREET	Cole Information
1983	Weitzman Enterprises Inc w dw k	New York Telephone

FINDINGS

Year	Uses	Source
1927	Aguda Land & Building Co Inc	New York Telephone
	Aguda Press office	New York Telephone
	Bettelheim Saml	New York Telephone
	Palestine Homestead Corp	New York Telephone
	Palestine Information Bureau	New York Telephone

7 BOND ST

Year	Uses	Source
2020	VANDA CACCIOLA	EDR Digital Archive
	JAMES ANDREWS	EDR Digital Archive
	LOUISE MCCAGG	EDR Digital Archive
	DAVID MACGREGOR	EDR Digital Archive
	LISA KOHEN	EDR Digital Archive
	GREGORY DEGUNZBURG	EDR Digital Archive
	KRYSTLE MOBAYENI	EDR Digital Archive
	STEPHANIE KIM	EDR Digital Archive
	JAMES ANNE	EDR Digital Archive
	DANIEL MELVIN	EDR Digital Archive
	CONSTANCE OEHMLER	EDR Digital Archive
	BETH BOWLEY	EDR Digital Archive
	FRANCESCA MATTEI	EDR Digital Archive
	ELISSA DEBRITO	EDR Digital Archive
	STEVEN KIM	EDR Digital Archive
	LUC LEVY	EDR Digital Archive
	VICTOR VELEZ	EDR Digital Archive
	LAURICE RAHME	EDR Digital Archive
	ANNE VALENTINE	EDR Digital Archive
	STEWART BLEY	EDR Digital Archive
	GIACOMO VERONESE	EDR Digital Archive
	STEWART BLAY	EDR Digital Archive
	BRADLEY LEWART	EDR Digital Archive
	MEGAN MACCORMACK	EDR Digital Archive
	DAVID DANIEL	EDR Digital Archive

FINDINGS

Year	Uses	Source
2020	PAOLO VERONESE	EDR Digital Archive
	JASON PICKARD	EDR Digital Archive
	TAYLOR KIM	EDR Digital Archive
2017	GREGORY DEGUNZBURG	Cole Information
	ERIN PETTIGREW	Cole Information
	JAMES ANNE	Cole Information
	ERIKA HOKE	Cole Information
	DANIEL MELVIN	Cole Information
	GRAHAM BRODIE	Cole Information
	ELISSA DEBRITO	Cole Information
	KATE ENGELBRECHT	Cole Information
	LUC LEVY	Cole Information
	LAURICE RAHME	Cole Information
	STEWART BLAY	Cole Information
	PAOLO VERONESE	Cole Information
	CLARA MARKOWICZ	Cole Information
	CONSTANCE PANTONE	Cole Information
	MARIE SAEKI PR	Cole Information
	BOND	Cole Information
	BOND 07	Cole Information
2014	VANDA CACCIOLA	Cole Information
	GREGORY DEGUNZBURG	Cole Information
	LOUISE MCCAGG	Cole Information
	ERIN PETTIGREW	Cole Information
	FRANCESC MATTEI	Cole Information
	GRAHAM BRODIE	Cole Information
	CAROLE HUTCHINSON	Cole Information
	MARIE JEAN	Cole Information
	CHARLENE MARSH	Cole Information
	ELISSA DEBRITO	Cole Information
	LUC LEVY	Cole Information
	STEWART BLAY	Cole Information

FINDINGS

Year	Uses	Source
2014	JIM MCCORMACK	Cole Information
	DAVID DANIEL	Cole Information
	SCOTT HIRST	Cole Information
	CONSTANCE PANTONE	Cole Information
	07 BOND	Cole Information
	BOND NO9	Cole Information
	HAPPY BONES	Cole Information
	SUITE 303	Cole Information
	BOND 07	Cole Information
2010	LOUISE MCCAGG	Cole Information
	J SALAUN	Cole Information
	CHRISTOPHER SARGEANT	Cole Information
	JAMES ANDREWS	Cole Information
	W JAMES	Cole Information
	MARIE JEAN	Cole Information
	FRANCESCA MATTEI	Cole Information
	CHARLENE MARSH	Cole Information
	CLARK HONTZ	Cole Information
	D DURANGO	Cole Information
	STEVEN KIM	Cole Information
	STEWART BLAY	Cole Information
	MELVIN DANIEL	Cole Information
	RICHARD HALL	Cole Information
	MURI MONIGUE	Cole Information
	M QAZI	Cole Information
	ROBERT PERONE	Cole Information
	CLARA MARKOWICZ	Cole Information
	MUD HONEY BOND 07	Cole Information
	07 BOND	Cole Information
2006	Multi Unit Address	Hill-Donnelly Information Services
	Bond 2 R	Hill-Donnelly Information Services
	Number 5 B H Andrews Anne & James v A	Hill-Donnelly Information Services

FINDINGS

Year	Uses	Source
2006	Number 4 C H Blay Stew art Ao	Hill-Donnelly Information Services
	Number 4D H Bow ley B G	Hill-Donnelly Information Services
	h Brodie Graham a	Hill-Donnelly Information Services
	Number 6D h Caccdola Vanda AL	Hill-Donnelly Information Services
	Number 2 B H Daniel David	Hill-Donnelly Information Services
	Number 38 H Kim Steven A	Hill-Donnelly Information Services
	Number SC H Markow icz Clara Ao	Hill-Donnelly Information Services
	Number 3 C h Mattel Francesca A	Hill-Donnelly Information Services
	Number 3D 0 Mccagg Louise	Hill-Donnelly Information Services
	h Moore V A	Hill-Donnelly Information Services
	Mud Honey Hair Salon s	Hill-Donnelly Information Services
	Number 2D H Perone RW A	Hill-Donnelly Information Services
	Salaun J M VA	Hill-Donnelly Information Services
	Number 2 A Sargeant C v C	Hill-Donnelly Information Services
	Number 48 H Tuvlin D A	Hill-Donnelly Information Services
2005	LOUISE MCCAGG	Cole Information
	CHRISTOPHER SARGEANT	Cole Information
	DENISE PAIGE	Cole Information
	ANNE ANDREWS	Cole Information
	JERRY LEWART	Cole Information
	DAVID TUVLIN	Cole Information
	BETH BOWLEY	Cole Information
	FRANCESCA MATTEI	Cole Information
	MARIE JEAN	Cole Information
	DAVID TURLIN	Cole Information
	STEVEN KIM	Cole Information
	STEWART BLAY	Cole Information
	V MOORE	Cole Information
	RICAGNI LEONARDO	Cole Information
	CHRISTINA STACK	Cole Information
	MELVIN DANIEL	Cole Information
	MICHAEL BEDRICK	Cole Information

FINDINGS

Year	Uses	Source
2005	JEAN MARIE	Cole Information
	GLEN DAVIDSON	Cole Information
	CLARA MARKOWICZ	Cole Information
	ROBERT PERONE	Cole Information
	BOND 07 SELIMA SALAUN INC	Cole Information
	BABILONYA LLC	Cole Information
	MUDHONEY SALON BOND	Cole Information
	SALAUN SELIMA INC	Cole Information
2000	4C STEWART BLAY	Cole Information
	GRAHAM BRODIE	Cole Information
	DAVID DANIEL	Cole Information
	P FICARA	Cole Information
	CHAS FIRMIN-DIDOT	Cole Information
	T FRIEDEL	Cole Information
	J GRINER	Cole Information
	5C M MARTEL	Cole Information
	3C FRANCESCA MATTEI	Cole Information
	3D LOUISE MCCAGG	Cole Information
	V MOORE	Cole Information
	TERRY NELSON	Cole Information
	PAOLA PIGLIA	Cole Information
	JULIAN PLANT	Cole Information
	3 JANINA QUINT	Cole Information
	2C LEONARDO RICAGNI	Cole Information
	4A C STACK	Cole Information
	6B ALEKSANDRA WAGNER	Cole Information
	5B ALLAN WOLFE	Cole Information
	5B MARTA WOLFE	Cole Information
	LEBBEUS WOODS	Cole Information
	BOND 0	Cole Information
	BOND 0	Cole Information
	MOBIL	Cole Information

FINDINGS

Year	Uses	Source
2000	0 BOND	Cole Information
	GOLDEN SONS PRODT	Cole Information
	LOUISE MCCAGG	Cole Information
	TERRY NELSON	Cole Information
	NIGEL BIRKBECH	Cole Information
	ALLAN WOLFE	Cole Information
	MAUREEN MARTEL	Cole Information
	JANINA QUINT	Cole Information
	P FICARA	Cole Information
	BETH BOWLEY	Cole Information
	GRAHAM BRODIE	Cole Information
	J GRINER	Cole Information
	BRUCE BANANTO	Cole Information
	F MATTEI	Cole Information
	C STACK	Cole Information
	PAOLA PIGLIA	Cole Information
	NANCI BENNETT	Cole Information
	L RICAGNI	Cole Information
	V MOORE	Cole Information
	STEWART BLAY	Cole Information
	MARTA WOLFE	Cole Information
	DAVID DANIEL	Cole Information
	T FRIEDEL	Cole Information
	MICHAEL BEDRICK	Cole Information
	CHARLES FIRMIN-DIDOT	Cole Information
	JULIAN PLANT	Cole Information
	DEBORAH MARQUIT	Cole Information
	BOND 07	Cole Information
	STANDING ALASTAIR AIA	Cole Information
	MOBILO	Cole Information
	ALASTAIR STANDING ARCHITECTS	Cole Information
	07 BOND	Cole Information

FINDINGS

Year	*Uses*	*Source*
1995	DANIEL, DAVID	Cole Information
	PLANT, JULIAN	Cole Information
	ARTHUR, LEE	Cole Information
	GUERRERO, ROSARIO ANTHONY	Cole Information
	MATTEI, FRANCESCA	Cole Information
	YOUNG, K	Cole Information
	MOORE, V	Cole Information
	WHITE, BILL	Cole Information
	MCCAGG, LOUISE	Cole Information
	BERCKEMEYER, OSCAR	Cole Information
	PERONE, ROBERT W	Cole Information
	MARTEL, M	Cole Information
	PIGLIA, PAOLA	Cole Information
	ZIMMER, J	Cole Information
	HENDERSON, D A	Cole Information
	FRIEDEL, T	Cole Information
	BECKER, M T	Cole Information
	WOLFE, ALLAN & MARTA	Cole Information
	ALASTAIR STANDING ARCHITECTS	Cole Information
	LEE ARTHUR STUDIO	Cole Information
	STANDING ALASTAIR AIA	Cole Information
1992	ARTHUR, LEE	Cole Information
	MALONEY, ROBERT L	Cole Information
	DANIEL, DAVID	Cole Information
	GUERRERO, ROSARIO ANTHONY	Cole Information
	MARKWARDT, P W	Cole Information
	MOORE, V	Cole Information
	YOUNG, K	Cole Information
	WHITE, BILL	Cole Information
	SEVERT, J W	Cole Information
	ROVNER, MICHAL	Cole Information
	MCCAGG, LOUISE	Cole Information

Year	Uses	Source
1992	MARTEL, M	Cole Information
	BERGLAND, ROBIN	Cole Information
	STANDING, ALASTAIR	Cole Information
	ZIMMER, J	Cole Information
	PERONE, R	Cole Information
	CARPENTER, JEFF	Cole Information
	FRIEDEL, T	Cole Information
	CARPENTER, K R	Cole Information
	BECKER, M T	Cole Information
	ALLENDORF, RICHARD C	Cole Information
1927	Art Bindery & Sample Card Co	New York Telephone
	Art Bindery & Sample Card Co	New York Telephone
	Rosenberg I w indow glass	New York Telephone
	Rosenberg & Rothherg Inc w indow glass	New York Telephone
	Zelman Bindery Co	New York Telephone
	Zelman M book binding	New York Telephone

8 BOND ST

Year	Uses	Source
2010	MICHAEL KLAWANS	Cole Information
	KRAV LLC	Cole Information
2006	Johnson Paul A	Hill-Donnelly Information Services
	Phumrniture Inc 1 R	Hill-Donnelly Information Services
2000	FRANK GOLDING	Cole Information
	E MCGRATH	Cole Information
	E MCGRATH	Cole Information
	PRCHS LTD DEV CRP	Cole Information
	SNAPPER BEAR	Cole Information
	E MCGRATH	Cole Information
	FRANK GOLDING	Cole Information
	SNAPPER BEAR	Cole Information
	PURCHASE LIMITED DEVELOPMENT CORPORATION	Cole Information
1995	BERZACK, GARY	Cole Information

FINDINGS

Year	Uses	Source
1995	PURCHASE LTD	Cole Information
	8 BOND STUDIO	Cole Information
	PURCHASE LTD DEVELOPMENT CORP	Cole Information
1992	WIGSTEN, PAUL M	Cole Information
	8 BOND ST	Cole Information
1983	Arrow Ignition Svce Corp	New York Telephone
1927	Gilmour J A pkg bxs	New York Telephone

9 BOND ST

Year	Uses	Source
2020	CREED PERFUMES ON BOND	EDR Digital Archive
	BOND NO 9 NEW YORK	EDR Digital Archive
2017	LAURICE & CO	Cole Information
	BOND NO 9 FRAGRANCES	Cole Information
2014	BOND NUMBER NINE FRAGRANCES	Cole Information
	CREED PERFUMES ON BOND	Cole Information
	LAURICE & CO	Cole Information
2010	BOND NO 9	Cole Information
	PLUMBING & COOLING AT YOUR SVC	Cole Information
	LAURICE & CO	Cole Information
2006	Bond No 9 Fragrances R	Hill-Donnelly Information Services
2005	LAURICE & CREED	Cole Information
	CREED PERFUMES ON BOND	Cole Information
	BOND NO 9 FRAGRANCE INC	Cole Information
2000	ENG APPLIANCE CORP	Cole Information
	SOHO SOFA	Cole Information
1992	APE GALLERY	Cole Information
1983	Mc Aliece Paper Co	New York Telephone
1927	Engel David L Paper	New York Telephone
	Engel David L Paper	New York Telephone
	Novelty Doll Mfg Co	New York Telephone

FINDINGS

10 BOND ST

Year	*Uses*	*Source*
2020	BOGLIOLI RETAIL CORP	EDR Digital Archive
	AWAY	EDR Digital Archive
	ABRAM SHNAY	EDR Digital Archive
	SCOTT SHNAY	EDR Digital Archive
	ELIZA TRAPP	EDR Digital Archive
	JEFFREY SUN	EDR Digital Archive
	THOMAS MURPHY	EDR Digital Archive
	KATE SHNAY	EDR Digital Archive
	DAVID FLECHNER	EDR Digital Archive
	ELIZABETH MASUCCI	EDR Digital Archive
	EFREM KAMEN	EDR Digital Archive
	STEPHANIE SHNAY	EDR Digital Archive
	ELIZA HOWARD	EDR Digital Archive
2017	SCOTT SHNAY	Cole Information
	JEFFREY SUN	Cole Information
	DAVID FLECHNER	Cole Information
	CHRISTOPHER TRAPP	Cole Information
	ELIZABETH MASUCCI	Cole Information
	BOGLIOLI RETAIL CORP	Cole Information
2000	ALLNC AUTO ENTRPRS	Cole Information
	ALLNC AUTO INC	Cole Information
	PNRMC AT SVC STA	Cole Information
	HEE CHOR	Cole Information
	HONG HOP CO INC	Cole Information
	HONG HOP CO INC	Cole Information
	PANORAMIC AUTO SERVICE STATION	Cole Information
	ALLIANCE AUTOMOTIVE ENTERPRISE	Cole Information
1995	ALLIANCE AUTOMOTIVE ENETRPRISE	Cole Information
	PANORAMIC AUTO SERVICE STATION	Cole Information
	ALLIANCE AUTOMOTIVE ENTERPRISES INC	Cole Information
1992	APOLLO TOWING INC	Cole Information

FINDINGS

Year	Uses	Source
1992	PANORAMIC OUT OF SERVICE STAT ION	Cole Information
1983	Canal St Tow ing	New York Telephone
1927	Beacaes Paper Co	New York Telephone
	Cohen Bros Ids hats	New York Telephone
	Katz M millnery supp	New York Telephone
	La Jeunne Hat Co	New York Telephone
	Starke M & Son	New York Telephone

11 BOND ST

Year	Uses	Source
2020	BENJAMIN LOCKS PLUS KEYS	EDR Digital Archive
	SHOWFIELDS	EDR Digital Archive
2010	SARAH SAFRON	Cole Information
2000	BUEN O LEE	Cole Information

12 BOND ST

Year	Uses	Source
2005	HOWARD ISRAEL	Cole Information
1927	Continental Panama Hats Wks	New York Telephone
	H & N Milliner Co Inc	New York Telephone
	Krinsky Harry caps	New York Telephone
	Roth Israel restrnt	New York Telephone
	Smiley Vernon J tlp printg	New York Telephone

14 BOND ST

Year	Uses	Source
2000	SAU K KOO	Cole Information
	PEI Q LI	Cole Information
	CHUNG SHM ASSN INC	Cole Information
	HUNG CHONG IMPART	Cole Information

15 BOND ST

Year	Uses	Source
2010	THOMAS KACZMAREK	Cole Information
	NAGATA NAOKO	Cole Information

FINDINGS

Year	Uses	Source
2010	HORNBECK BRANDON	Cole Information
	MIKE RUTHERFORD	Cole Information
2006	H Gabon W A	Hill-Donnelly Information Services
2005	STEPHANIE ADLER	Cole Information
	THOMAS KACZMAREK	Cole Information
	JOSHUA PICKARD	Cole Information
	NAGATA NAOKO	Cole Information
	HORNBECK BRANDON	Cole Information
	BRANDON HORNBECK	Cole Information
	LAWRENCE ALLETTO	Cole Information
2000	THE ART STORE	Cole Information
	JIMMY & JUSTIN INC	Cole Information
	THE ART STORE	Cole Information
	ART STORE THE	Cole Information

16 BOND ST

Year	Uses	Source
2000	SHIU LEUNG	Cole Information
	A GREAT CHINA TOUR	Cole Information
	CHINATOURS	Cole Information
	CHUNG WAH BRDCST Y	Cole Information
	GREAT CHN INTRNTL	Cole Information
	HOP CHNG ENTRPRSS	Cole Information
	WESTERN UNION	Cole Information
	WIN LUCK RESTRNT	Cole Information
	WIN SING BKRY INC	Cole Information

17 BOND ST

Year	Uses	Source
2006	H Kim J A	Hill-Donnelly Information Services
2005	ANDREW KIRTZMAN	Cole Information
2000	CNFCS PLAZA OPTIC	Cole Information
	HIGH SPD PHT SYST	Cole Information
1927	Helman I express	New York Telephone

FINDINGS

18 BOND ST

Year	Uses	Source
2014	TAMEKA CASSABERRY	Cole Information
2010	TAMEKA CASSABERRY	Cole Information
2000	METRO CMMNCTNS CTR	Cole Information

19 BOND ST

Year	Uses	Source
2020	LALEH BASHIRRAD	EDR Digital Archive
	OTHNEIL FOSTER	EDR Digital Archive
	ISAAC SCHREIBER	EDR Digital Archive
	TOMOKO AKIYOSHI	EDR Digital Archive
	JONATHAN IGER	EDR Digital Archive
	SHAHRIAR TADJBAKHSH	EDR Digital Archive
	CHARLOTTE BUNCH	EDR Digital Archive
	ANDREW KIRTZMAN	EDR Digital Archive
	RACHEL ZABAR	EDR Digital Archive
	LIEV SCHREIBER	EDR Digital Archive
	ROXANNA CARRILLO	EDR Digital Archive
	KYLE FROMAN	EDR Digital Archive
	KIMIO AKIYOSHI	EDR Digital Archive
	UMI AKIYOSHI	EDR Digital Archive
2017	19 BOND ST CONDO ASSOC	Cole Information
	CENTRAL PLUMBING SPECIALTIES	Cole Information
	ISAAC SCHREIBER	Cole Information
	ADRIENNE HARDMAN	Cole Information
	ROXANNA CARRILLO	Cole Information
	NEIL FOSTER	Cole Information
	LOUISE COUNOTTE	Cole Information
	KYLE FROMAN	Cole Information
	KIMIO AKIYOSHI	Cole Information
2014	CENTRAL PLUMBING SPECIALTIES CO INC	Cole Information
	CENTRAL PLUMBING SPECIALTIES COMPANY	Cole Information

FINDINGS

Year	Uses	Source
2014	JUMANA GHAZAL	Cole Information
	ISAAC SCHREIBER	Cole Information
	ADRIENNE HARDMAN	Cole Information
	AURELIE CLAUDEL	Cole Information
	ANDREW KIRTZMAN	Cole Information
	ROXANNA CARRILLO	Cole Information
	NEIL FOSTER	Cole Information
	KIMIO AKIYOSHI	Cole Information
	ARDEN WOHL	Cole Information
2010	19 BOND ST CONDO ASSOC	Cole Information
	CHRISTOPHER PARKER INTERIORS	Cole Information
	CENTRAL PLUMBING SPECIALTIES	Cole Information
	RENAISSANCE DEVELOPERS	Cole Information
	CHANG KIM	Cole Information
	LALEH BASHIRRAD	Cole Information
	ISAAC SCHREIBER	Cole Information
	ADRIENNE HARDMAN	Cole Information
	RACHEL ZABAR	Cole Information
	ANDREW KIRTZMAN	Cole Information
	AURELIE CLAUDEL	Cole Information
	ROXANNA CARRILLO	Cole Information
	KIMIO AKIYOSHI	Cole Information
2006	Multi Unit Address	Hill-Donnelly Information Services
	bond St Condo Assoc F	Hill-Donnelly Information Services
	Number 3 A H Akiyoshi Kimlo	Hill-Donnelly Information Services
	Number 3 C Bashirrad LVA	Hill-Donnelly Information Services
	Number 3 C Bashirrad LVA	Hill-Donnelly Information Services
	Number 5 A h Bunch CA	Hill-Donnelly Information Services
	Central Plumbing Specialties	Hill-Donnelly Information Services
	Number 3 Cn Foster NK	Hill-Donnelly Information Services
	Number 2 A H How ell Jan A	Hill-Donnelly Information Services
	Number 2 B 1 Kim J H GA	Hill-Donnelly Information Services

FINDINGS

Year	Uses	Source
2006	Number 2 CHKirtzman AJ	Hill-Donnelly Information Services
	Nineteen Bond v A	Hill-Donnelly Information Services
	Number 4 C H Schreiber I A	Hill-Donnelly Information Services
	Small Furniture Store I s	Hill-Donnelly Information Services
2005	THE SMALL FURNITURE STORE	Cole Information
	BOND BATH & HOME GALLERY	Cole Information
	NEW YORK BOND BATH LLC	Cole Information
	ROBERT POLLACK	Cole Information
	CHANG KIM	Cole Information
	OPHELIA WEISS	Cole Information
	FEDERICO BUERON	Cole Information
	CHARLOTTE BUNCH	Cole Information
	DABO THOMAS	Cole Information
	ANDREW KIRTZMAN	Cole Information
	I SCHREIBER	Cole Information
	JACK STEPHENSON	Cole Information
	JAN HOWELL	Cole Information
	CHRISTOPHER JOVANY	Cole Information
	KIMIO AKIYOSHI	Cole Information
2000	KIMIA AKIYOSHI	Cole Information
	5A C A BUNCH	Cole Information
	R CARRILLO	Cole Information
	3C E FRIEDMAN	Cole Information
	3C JOHN GROBSTEIN	Cole Information
	JAN HOWELL	Cole Information
	ROBERT POLLACK	Cole Information
	PAUL POMFRET	Cole Information
	I SCHREIBER	Cole Information
	2C JACK STEPHENSON	Cole Information
	HARRY M WAGNER	Cole Information
	A4B OPHELIA W WEISS	Cole Information
	NINETEEN BOND	Cole Information

FINDINGS

Year	Uses	Source
2000	RENAISSANCE DVLPRS	Cole Information
	SMALL FURN STORE	Cole Information
	APIADO ORLANDO MD	Cole Information
	CHANG HENRY DDS	Cole Information
	CHANG HENRY JR DDS	Cole Information
	CONFUCIUS MGMT GRP	Cole Information
	CNFCS MNGMNT GRP	Cole Information
	MIU K Y MD	Cole Information
	NG ANTHONY	Cole Information
	NG PETER MD	Cole Information
	YOUNG LAWRENCE MD	Cole Information
	SMALL FURNITURE STORE ANTIQUES	Cole Information
	NINETEEN BOND	Cole Information
	RENAISSANCE DEVELOPERS	Cole Information
	ROBERT POLLACK	Cole Information
	ALLAN POLLOCK	Cole Information
	OPHELIA WEISS	Cole Information
	JOHN GROBSTEIN	Cole Information
	PAUL POMFRET	Cole Information
	I SCHREIBER	Cole Information
	ERICA FRIEDMAN	Cole Information
	ROXANNA CARRILLO	Cole Information
	SARAH KESSEL	Cole Information
	JACK STEPHENSON	Cole Information
	JAN HOWELL	Cole Information
	C BUNCH	Cole Information
1995	NINETEEN BOND	Cole Information
	RENAISSANCE DEVELOPERS	Cole Information
	AMERICAN LIGHTING INC	Cole Information
	BUNCH, C A	Cole Information
	POLLACK, ROBERT	Cole Information
	STEPHENSON, JACK	Cole Information

FINDINGS

Year	Uses	Source
1995	DICKMEYER, MARK	Cole Information
	KIM, SAM	Cole Information
	CASTRIOTA, ALESSIO	Cole Information
	CARRILLO, R	Cole Information
	INOUYE, MASAHIRO	Cole Information
	PALIN, NORMA	Cole Information
	ALLETTO, LAWRENCE & HELGA	Cole Information
1992	NINETEEN BOND	Cole Information
	RENAISSANCE DEVELOPERS	Cole Information
	KULICK, ADAM	Cole Information
	AHMAD-TAYLOR, TY	Cole Information
	DICKMEYER, MARK	Cole Information
	MONTAGU, LUKE	Cole Information
	TOLVE, BETTE	Cole Information
	POINDEXTER, NICOLE	Cole Information
	INOUYE, MASAHIRO	Cole Information
	GORBY, L	Cole Information
	PALIN, NORMA	Cole Information
	JOUANY, CHRISTOPHE	Cole Information
1983	Gerofsky Herman textile waste	New York Telephone
1927	Cyclone Battery Co	New York Telephone
	General Batter Works	New York Telephone
	Gerofsky Aida	New York Telephone
	Gerofsky Bros Inc paper mkrs sups	New York Telephone
	Gerofsky Herman new rags	New York Telephone
	Nineteen Bond St Corp	New York Telephone
	Statndard Elec Novltg Co	New York Telephone
	Standard Electricity Co	New York Telephone

20 BOND ST

Year	Uses	Source
2020	KATHRYN POSIN DANCE FOUNDATION	EDR Digital Archive
	KENDALL BLAKEMORE	EDR Digital Archive

FINDINGS

Year	Uses	Source
2020	ROBERT MELENDY	EDR Digital Archive
	MIN PANG	EDR Digital Archive
	KATHERINE POSIN	EDR Digital Archive
	PETER GINGERICH	EDR Digital Archive
	LESLIE CLOSE	EDR Digital Archive
	ALASTAIR MC KIMM	EDR Digital Archive
	PATRICK STAYER	EDR Digital Archive
	JENNIFER MURRAY	EDR Digital Archive
2017	PATRICK STAYER	Cole Information
	CHRISTI MORASCO	Cole Information
	BEN STEWART	Cole Information
2014	KENDALL BLAKEMORE	Cole Information
	PETER KAUFMAN	Cole Information
	KATHERINE COHEN	Cole Information
	CHRISTIAN MORASCO	Cole Information
	JENNIFER MURRAY	Cole Information
2010	MATTHIAS GOHL	Cole Information
	DANIELA FEDERICI	Cole Information
	CHARLES CLOSE	Cole Information
	JACOB HILU	Cole Information
	KATHE POSIN	Cole Information
	JR BELL	Cole Information
	BRYAN DOERRIES	Cole Information
	KATHERINE COHEN	Cole Information
	THOMAS BELL	Cole Information
2006	Bell Laura &Thomas A	Hill-Donnelly Information Services
	Doerries Bryan v A	Hill-Donnelly Information Services
	h Federici Daniela v	Hill-Donnelly Information Services
	h Gohl Matthias v	Hill-Donnelly Information Services
	h Hilu Jacob A	Hill-Donnelly Information Services
	Ivy Wise	Hill-Donnelly Information Services
	h Kaufman Barbara A	Hill-Donnelly Information Services

FINDINGS

Year	Uses	Source
2005	MATTHIAS GOHL	Cole Information
	KATHERINE POSIN	Cole Information
	DANIELA FEDERICI	Cole Information
	BARBARA KAUFMAN	Cole Information
	CHARLES CLOSE	Cole Information
	DAVID COX	Cole Information
	DOUG LIMAN	Cole Information
	JACOB HILU	Cole Information
	BRYAN DOERRIES	Cole Information
	KATHERINE COHEN	Cole Information
	THOMAS BELL	Cole Information
	THE AIRES PROJECT INC	Cole Information
2000	DR KATHERINE COHEN	Cole Information
	DANIELA FEDERICI	Cole Information
	MAITTIAS GOHL	Cole Information
	3FL JACOB HILU	Cole Information
	BARBARA KAUFMAN	Cole Information
	A4 K POSIN	Cole Information
	JOSEPH REISER	Cole Information
	BUDDY SQUIRES	Cole Information
	HUGH WARRENDER	Cole Information
	FUNKY MOMA INC	Cole Information
	LONG LIFE GFT SHP	Cole Information
	DANIELA FEDERICI	Cole Information
	K COHEN	Cole Information
	BARBARA KAUFMAN	Cole Information
	LESLIE CLOSES	Cole Information
	M GOHL	Cole Information
	BUDDY SQUIRES	Cole Information
	K POSIN	Cole Information
	JOSEPH REISER	Cole Information
	JACOB HILU	Cole Information

FINDINGS

Year	*Uses*	*Source*
2000	HUGH WARRENDER	Cole Information
	FUNKY MOMA INCORPORATED	Cole Information
1995	POSIN, K	Cole Information
	GOHL, MATTHIAS	Cole Information
	REISER, JOSEPH	Cole Information
	MARTIN, CHRISTOTH	Cole Information
	HILU, JACOB	Cole Information
	FEDERICI, DANIELA	Cole Information
	SHERONAS, HOWARD	Cole Information
	DIANE ROSEN STUDIO	Cole Information
	FUNKY MOMA INC	Cole Information
1992	MELENDY, ROBERT	Cole Information
	GOHL, MATTHIAS	Cole Information
	POSIN, K	Cole Information
	HILU, JACOB	Cole Information
	SHERONAS, HOWARD	Cole Information
	CLOSE C INC, PAINTER	Cole Information
	DRC COMMUNICATIONS	Cole Information
1983	Corecon Assocs	New York Telephone
	Hilu Jacob	New York Telephone
	I D A I Ltd	New York Telephone
	Kaufman Sanford	New York Telephone
	Mc Fadzen Brian	New York Telephone
	Melendy Robert	New York Telephone
	Posin K	New York Telephone
	Saliske M C	New York Telephone
	Sauerholf Mark	New York Telephone
	Shulman Jason	New York Telephone
	Tercek John F	New York Telephone
	Thompson Anthony H	New York Telephone
1927	Classy Hat Co Inc	New York Telephone
	Climax Hat Works Ids hats	New York Telephone

FINDINGS

Year	Uses	Source
1927	Demand Hat Co lds hats	New York Telephone
	Factor Saml mfr pants	New York Telephone
	Steinbergs Hats Inc	New York Telephone

21 BOND ST

Year	Uses	Source
2020	GINA NANNI	EDR Digital Archive
	JACKSON LENOCHAN	EDR Digital Archive
	KERI FIRSTENBERG	EDR Digital Archive
	VICTORIA CLARKE	EDR Digital Archive
	JONATHAN KENYON	EDR Digital Archive
	NORIKO MOORE	EDR Digital Archive
	GLENN O'BRIEN	EDR Digital Archive
	NASSER NAKIB	EDR Digital Archive
	EMMA AMOS	EDR Digital Archive
2017	DEVIN FIRSTENBERG	Cole Information
	FERN GOVRAN	Cole Information
	RICHARD MOORE	Cole Information
	GLENN OBRIEN	Cole Information
	NASSER NAKIB	Cole Information
	BERMUDEZ EL CERRAJERO	Cole Information
	WILLIAM ISRAELS FARM COOPERATIVE COR	Cole Information
	HENSELMANN CASPAR	Cole Information
2014	CASPAR HENSELMANN	Cole Information
	CATHERINE AMOS	Cole Information
	VICTORIA CLARKE	Cole Information
	RICHARD MOORE	Cole Information
	JONATHAN KENYON	Cole Information
	GLENN OBRIEN	Cole Information
	WILLIAM ISRAELS FARM COOPERATIVE COR	Cole Information
	PAULA RUBENSTEIN	Cole Information
2010	K DARYL	Cole Information

FINDINGS

Year	Uses	Source
2010	VICTORIA CLARKE	Cole Information
	RICHARD MOORE	Cole Information
	GLENN OBRIEN	Cole Information
	MARIA CARRAN	Cole Information
	E HENSELMANN	Cole Information
	EMMA AMOS	Cole Information
	RICHARD MOORE ASSOC	Cole Information
	DARYL K	Cole Information
	WILLIAM ISRAELS FARM COOP	Cole Information
2006	Multi Unit Address	Hill-Donnelly Information Services
	h Amos E A	Hill-Donnelly Information Services
	Amos E	Hill-Donnelly Information Services
	Daryl K	Hill-Donnelly Information Services
	Number 6 Henselmann Caspar AA	Hill-Donnelly Information Services
	Number 3 h Iarusso Marilyn B AA	Hill-Donnelly Information Services
	Levine Robert Amos	Hill-Donnelly Information Services
	Number 2 H Levine Robert Amos	Hill-Donnelly Information Services
	Number 5 H Moore Richard AA	Hill-Donnelly Information Services
	Number 4 h Obrien Glenn AA	Hill-Donnelly Information Services
	William Israels Farm Co Op	Hill-Donnelly Information Services
2005	RICHARD MOORE	Cole Information
	GLENN OBRIEN	Cole Information
	MARIA CARRAN	Cole Information
	ROBERT LEVINE	Cole Information
	E HENSELMANN	Cole Information
	MARILYN IARUSSO	Cole Information
	DARYL K	Cole Information
	EMMA AMOS INC	Cole Information
2000	BOB L AMOS	Cole Information
	E AMOS	Cole Information
	3 ROBERT G DEHUETE	Cole Information
	6 CASPAR HENSELMANN	Cole Information

FINDINGS

Year	*Uses*	*Source*
2000	3 MARILYN B IARUSSO	Cole Information
	R LEVINE	Cole Information
	ROBERT A LEVINE	Cole Information
	5F RICHARD MOORE	Cole Information
	4 GEORGE SUGARMAN	Cole Information
	DARYL K STORE	Cole Information
	CNFCS FLORIST INC	Cole Information
	ROBERT DEHUETE	Cole Information
	R LEVINE	Cole Information
	A LEWIS	Cole Information
	E AMOS	Cole Information
	CASPAR HENSELMANN	Cole Information
	BOB AMOS	Cole Information
	RICHARD MOORE	Cole Information
	ROBERT LEVINE	Cole Information
	MARILYN IARUSSO	Cole Information
	DARYL K STORE	Cole Information
1995	AMOS, BOB LEVINE	Cole Information
	LEVINE, ROBERT AMOS	Cole Information
	LEVINE, R	Cole Information
	IARUSSO, MARILYN B	Cole Information
	MOORE, RICHARD	Cole Information
	AMOS, E	Cole Information
	SUGARMAN, GEORGE	Cole Information
	HENSELMANN, CASPAR	Cole Information
1992	AMOS, BOB LEVINE	Cole Information
	LEVINE, ROBERT AMOS	Cole Information
	LEVINE, R	Cole Information
	IARUSSO, MARILYN B	Cole Information
	MOORE, RICHARD	Cole Information
	AMOS, E	Cole Information
	HENSELMANN, CASPAR	Cole Information

FINDINGS

Year	Uses	Source
1992	SUGARMAN, GEORGE	Cole Information
1983	Henselmann E	New York Telephone
	IANS BOUTIQUE INC	New York Telephone
	Iarusso Marilyn B	New York Telephone
	Lasolier Corporation	New York Telephone
	Moore Richard	New York Telephone
	Sugarman George	New York Telephone

22 BOND ST

Year	Uses	Source
2020	22 BNDO LLC	EDR Digital Archive
2017	22 BNDO LLC	Cole Information
2014	22 BNDO LLC	Cole Information
2006	Bond Street Printing Lab	Hill-Donnelly Information Services
	Diapositive 2 s	Hill-Donnelly Information Services
	h Mokns A o	Hill-Donnelly Information Services
	h Kim Amanda	Hill-Donnelly Information Services
	h Wachtel George	Hill-Donnelly Information Services
	h Williams M U AA	Hill-Donnelly Information Services
2005	BSPL 22 INC	Cole Information
	BOND STREET PRINTING LAB	Cole Information
	DIAPOSITIVE	Cole Information
2000	A MOKRIS	Cole Information
	BOND STRET PRT LAB	Cole Information
	BOND STRET PRT LAB	Cole Information
	BOND STRET PRINTG	Cole Information
	DIAPOSITIVE	Cole Information
	2024 INC	Cole Information
	BAMBOO GRDN RSTRNT	Cole Information
	CHIU KEE LTD	Cole Information
	A MOKRIS	Cole Information
	DIAPOSITIVE	Cole Information
	BOND STREET PRINT LABORATORY	Cole Information

FINDINGS

Year	Uses	Source
2000	2024 INCORPORATED	Cole Information
	BOND STREET PRINTING LABORATORY	Cole Information
	BOND STREET PRINT LABORATORY	Cole Information
1995	MACCALLUM, COLLEEN	Cole Information
	MOKRIS, A	Cole Information
1992	MAC CALLUM, C	Cole Information
1983	Isobarik Corp	New York Telephone
1927	Corn Lumber Co	New York Telephone
	Ludwig B silks	New York Telephone
	Madonna Peter flwrs fthrs	New York Telephone
	Montague A raw fthrs	New York Telephone
	Toledano Co flwrs & fthrs	New York Telephone

23 BOND ST

Year	Uses	Source
2014	LAFAYETTE STREET GARAGE	Cole Information
2000	LFYTT STREET GRGE	Cole Information
	LAFAYETTE STREET GARAGE	Cole Information
1995	LAFAYETTE STREET GARAGE	Cole Information
1927	Bond St Garage	New York Telephone

24 BOND ST

Year	Uses	Source
2020	24 BOND ARTS CTR INC	EDR Digital Archive
	GENE FRANKEL THEATRE	EDR Digital Archive
	MEGUMI WILLIAMS	EDR Digital Archive
	GAIL THACKER	EDR Digital Archive
	BRUCE WILLIAMS	EDR Digital Archive
	ALEXANDRA WACHTEL	EDR Digital Archive
	MINJA KIM	EDR Digital Archive
	ANDREA AHN	EDR Digital Archive
	MIN KIM	EDR Digital Archive
	JOELLE SHEFTS	EDR Digital Archive
	AMANDA KIM	EDR Digital Archive

FINDINGS

Year	Uses	Source
2020	GEORGE WACHTEL	EDR Digital Archive
2017	BRUCE WILLIAMS	Cole Information
	ANDREW BAUER	Cole Information
	AMANDA KIM	Cole Information
	GEORGE WACHTEL	Cole Information
2014	BAUER ANDREW	Cole Information
	BRUCE WILLIAMS	Cole Information
	AMANDA KIM	Cole Information
	GEORGE WACHTEL	Cole Information
2010	GENE FRANKEL THEATRE	Cole Information
	BRUCE WILLIAMS	Cole Information
	GEORGE WACHTEL	Cole Information
	IH KIM	Cole Information
2005	GENE FRANKEL THEATRE WORKSHOP	Cole Information
	BRUCE WILLIAMS	Cole Information
	GEORGE WACHTEL	Cole Information
	IH KIM	Cole Information
2000	AMANDA KIM	Cole Information
	JOELLE SHEFTS	Cole Information
	4 GEORGE WACHTEL	Cole Information
	BRUCE WILLIAMS	Cole Information
	M U WILLIAMS	Cole Information
	GENE FRANKEL THTR	Cole Information
	MISS MJSTYS LLLPP	Cole Information
	BUILDING	Cole Information
	CHENG KIN HONG	Cole Information
	WINE WO LQR DISC	Cole Information
	A WONG CHUN	Cole Information
	WONG FMLY BNVLNT	Cole Information
	GENE FRANKEL THEATRE WORKSHOP	Cole Information
	NEW MERCURY PLAYERS	Cole Information
	MISS MAJESTYS LOLLIPOP PLAYHOUSE	Cole Information

FINDINGS

Year	Uses	Source
2000	BRUCE WILLIAMS	Cole Information
	JOELLE SHEFTS	Cole Information
	AMANDA KIM	Cole Information
	GEORGE WACHTEL	Cole Information
1995	GENE FRANKEL THEATRE WORKSHOP	Cole Information
	TUCKER, CLIVE	Cole Information
	PHELPS, ELIZABETH A	Cole Information
	WACHTEL, GEORGE	Cole Information
	KOPERECZ, ATTILA	Cole Information
	OVERTON, H	Cole Information
	SHEFTS, JOELLE	Cole Information
1992	GENE FRANKEL THEATRE WORKSHOP	Cole Information
	PHELPS, ELIZABETH A	Cole Information
	WACHTEL, GEORGE	Cole Information
	OVERTON, H	Cole Information
	GALLIMORE, LISA	Cole Information
	SHEFTS, JOELLE	Cole Information
1983	Amer Mime Theatr The	New York Telephone
	Elderfield A	New York Telephone
	Halbower Kathryn	New York Telephone
	Haynes Nancy	New York Telephone
	Head Strong Ltd	New York Telephone
	Hoad Tom	New York Telephone
	Mapplethorpe Robert	New York Telephone
1927	Dotty Hat Co	New York Telephone
	Elsmere Clothing Co Inc	New York Telephone
	Hammer Ruling & Binding Co	New York Telephone
	Meyers & Dombroff lds hats	New York Telephone

25 BOND ST

Year	Uses	Source
2006	Morgan Construction Ny Inc	Hill-Donnelly Information Services
2000	CONFUCIUS PHARMACY	Cole Information

FINDINGS

Year	Uses	Source
1927	Bond Special Delivery	New York Telephone

26 BOND ST

Year	Uses	Source
2020	BAUMANN RESOURCE GROUP	EDR Digital Archive
	26 BOND STREET MANAGEMENT LLC	EDR Digital Archive
	ELIKA REAL ESTATE	EDR Digital Archive
	FINNISH CULTURAL INSTITUTE-NY	EDR Digital Archive
	SMILE	EDR Digital Archive
	RUTH BAUMANN	EDR Digital Archive
	JOSHUA EICHENBAUM	EDR Digital Archive
	BERTRAM GLANZMAN	EDR Digital Archive
	NAOMI EICHENBAUM	EDR Digital Archive
	BADISSE MEHMET	EDR Digital Archive
	LINDA LEVIT	EDR Digital Archive
	ROBERT EICHENBAUM	EDR Digital Archive
2017	THE SMILE	Cole Information
	BAUMANN RESOURCE GROUP	Cole Information
	CARLTON RESIDENTIAL	Cole Information
	ELIKA REAL ESTATE	Cole Information
	ELENA SACCANI	Cole Information
	WALTER RICHARD	Cole Information
	JOY CIOCI	Cole Information
2014	THE SMILE	Cole Information
	GLENN ROBERTS	Cole Information
	BERT GLANZMAN	Cole Information
	WALTER RICHARD	Cole Information
	BADISSE MEHMET	Cole Information
	ROBERT EICHENBAUM	Cole Information
2010	BAUMANN RESOURCE GROUP	Cole Information
	SAVED TATTOO	Cole Information
	GLENN ROBERTS	Cole Information
	RUTH EICHENBAUM	Cole Information

FINDINGS

Year	Uses	Source
2010	WALTER RICHARD	Cole Information
	JACKSON CHAMPLIN	Cole Information
	LINDA LEVIT	Cole Information
	BAHIA CHAMBI	Cole Information
2006	Baumann R AA	Hill-Donnelly Information Services
	Baumann Resource Group	Hill-Donnelly Information Services
	is as	Hill-Donnelly Information Services
	h Chambi B VA	Hill-Donnelly Information Services
	h Levit Linda AA	Hill-Donnelly Information Services
	h Mehmet Bahia	Hill-Donnelly Information Services
	h Richard Walter AA	Hill-Donnelly Information Services
	H Roberts Saada A	Hill-Donnelly Information Services
2005	28 GROUP CONSTRUCTION	Cole Information
	BAUMANN RESOURCE GROUP INC	Cole Information
	GLENN ROBERTS	Cole Information
	RUTH EICHENBAUM	Cole Information
	CHAMBI BAHI	Cole Information
	WALTER RICHARD	Cole Information
	JACKSON CHAMPLIN	Cole Information
	LINDA LEVIT	Cole Information
	BAHIA MEHMET	Cole Information
2000	R BAUMANN	Cole Information
	R EICHENBAUM	Cole Information
	DALE JOE	Cole Information
	LINDA LEVIT	Cole Information
	BAHIA MEHMET	Cole Information
	WALTER RICHARD	Cole Information
	SAADA ROBERTS	Cole Information
	ULFET V THOMPSON	Cole Information
	BAUMANN RESRC GRP	Cole Information
	RHUBARB HOME	Cole Information
	MIMIN YONG	Cole Information

FINDINGS

Year	Uses	Source
2000	ELEANOR YUNG	Cole Information
	ELEANOR S YUNG	Cole Information
	ASIAN AMER ARTS	Cole Information
	CANAL VSN CTR INC	Cole Information
	BAUMANN RESOURCE GROUP	Cole Information
	RHUBARB HOME	Cole Information
	RUTH BAUMANN	Cole Information
	DALE JOE	Cole Information
	RUTH EICHENBAUM	Cole Information
	SAADA ROBERTS	Cole Information
	WALTER RICHARD	Cole Information
	LINDA LEVIT	Cole Information
1995	BAUMANN RESOURCE GROUP	Cole Information
	RICHARD, WALTER	Cole Information
	MEHMET, BAHIA	Cole Information
	JOE, DALE	Cole Information
	BAUMANN, R	Cole Information
	EICHENBAUM, R	Cole Information
	LEVIT, LINDA	Cole Information
1992	BAUMANN RESOURCE GROUP	Cole Information
	RICHARD, WALTER	Cole Information
	DRIVER, JAMES	Cole Information
	JOE, DALE	Cole Information
	BAUMANN, R	Cole Information
	EICHENBAUM, R	Cole Information
	LEVIT, LINDA	Cole Information
1983	Baumann R	New York Telephone
	Clarke Kevin A	New York Telephone
	Joe Dale	New York Telephone
	Koch P S & Co tinsmiths	New York Telephone
	Levit Linda	New York Telephone
	Mino Joseph	New York Telephone

Year	Uses	Source
1983	Pearson Vereda	New York Telephone
1927	Berks Auto Trucking Co	New York Telephone
	Berkow itz P trucking	New York Telephone
	Bogdanoff Isider	New York Telephone
	Celfast Hat Co	New York Telephone
	Falk E & Co feathrs	New York Telephone
	Falk Louis A	New York Telephone
	Hendler Jack milnry	New York Telephone
	North Star Ash Can Co	New York Telephone
	Rothkopf N lds hats	New York Telephone

27 BOND ST

Year	Uses	Source
1927	N Y Hat Lining Co	New York Telephone

28 BOND ST

Year	Uses	Source
2020	DEVOL KITCHENS USA INC	EDR Digital Archive
	MARGARET LEE	EDR Digital Archive
	BRENT BUELL	EDR Digital Archive
2017	MARGARET LEE	Cole Information
2014	ROBERT DILGER	Cole Information
	MARGARET LEE	Cole Information
	OAK	Cole Information
2010	GAYLE BALCON	Cole Information
	JANICE CLINE	Cole Information
	MARGARET LEE	Cole Information
	OAK 28 BOND	Cole Information
2006	h Balcon G	Hill-Donnelly Information Services
	Cline 3 AA	Hill-Donnelly Information Services
	Ghost Inc 1e	Hill-Donnelly Information Services
	h Lee Margaret AA o	Hill-Donnelly Information Services
2005	GAYLE BALCON	Cole Information
	JANICE CLINE	Cole Information

FINDINGS

Year	Uses	Source
2005	GHOST INC	Cole Information
2000	DAN K CHIN	Cole Information
	4C H CHO	Cole Information
	KAM S ENG	Cole Information
	QUEWON HUI	Cole Information
	SUET LEE	Cole Information
	YO Y TSANG	Cole Information
	CM WING	Cole Information
	MEI Z WU	Cole Information
	NG HUEY ENG	Cole Information
	CHINESE HERBAL CTR	Cole Information
	1/2 NY NOODLE TOWN INC	Cole Information
	G BALCON	Cole Information
	J CLINE	Cole Information
	AANA JAZAIR	Cole Information
	G BALCON	Cole Information
	J CLINE	Cole Information
1995	SPANNAN, SANDRA	Cole Information
	MEHMET, ORHAN	Cole Information
	CLINE, J	Cole Information
	LEE, M Z	Cole Information
	BALCON, G	Cole Information
1992	CLINE, J	Cole Information
	LEE, M Z	Cole Information
	BALCON, G	Cole Information
	THOMPSON, V	Cole Information
1983	Bakon Gayle	New York Telephone
	Cline J	New York Telephone
	Lee Warren B	New York Telephone
1927	Balaban David restrnt	New York Telephone
	Herman & Sklar btn holes	New York Telephone
	Rosenfeld B linings	New York Telephone

FINDINGS

Year	Uses	Source
1927	Salamone Thos papr stock	New York Telephone
	Zuckerman Bros lds hats	New York Telephone

29 BOND ST

Year	Uses	Source
2006	No Current Listing	Hill-Donnelly Information Services

30 BOND ST

Year	Uses	Source
2020	MISH NEW YORK	EDR Digital Archive
	LIFTNEWYORK	EDR Digital Archive
	CECILE PANZIERI	EDR Digital Archive
	JANETTE BECKMAN	EDR Digital Archive
	AYMAN EL-MOHANDES	EDR Digital Archive
	SIAVASH MAHDAVI	EDR Digital Archive
	JENNIFER HAAS	EDR Digital Archive
	EDITH MEHIEL	EDR Digital Archive
	LUKA BAHRA	EDR Digital Archive
2017	NINA COLLINS	Cole Information
	JANETTE BECKMAN	Cole Information
	LYNDA STERN	Cole Information
	AYMAN EL-MOHANDES	Cole Information
	SIAVASH MAHDAVI	Cole Information
	PETER RACZECK	Cole Information
	MISH NEW YORK	Cole Information
2014	NINA COLLINS	Cole Information
	ANN RITTENBERG	Cole Information
	JANETTE BECKMAN	Cole Information
	LYNDA STERN	Cole Information
	JONATHAN GILL	Cole Information
	AIMEE MEHIEL	Cole Information
	PETER RACZECK	Cole Information
	MISH NEW YORK	Cole Information
2010	LUCY NEWMAN	Cole Information

FINDINGS

Year	Uses	Source
2010	MARSEL HARRIOTT	Cole Information
	LYNDA STERN	Cole Information
	EDITH MEHIEL	Cole Information
	PETER RACZECK	Cole Information
	COLLINS LITERARY AGENCY INC	Cole Information
	MEL PARKER BOOKS LLC	Cole Information
	STEFANIE KATCH INTERIOR DESIG	Cole Information
	CARNICELLI LITERARY MANAGEMENT	Cole Information
	ZOE PAGNAMENTA AGENCY LLC	Cole Information
	ANN RITTENBERG LITERARY AGENCY	Cole Information
	MELLOW MALL	Cole Information
	DECKER PROJECTS	Cole Information
2006	Multi Unit Address	Hill-Donnelly Information Services
	Ann Rittenberg Literary Agency	Hill-Donnelly Information Services
	Number 3 Beckman Janette A	Hill-Donnelly Information Services
	Collins Literary 10 o	Hill-Donnelly Information Services
	Decker Projects o	Hill-Donnelly Information Services
	Number 7 Haas J VA	Hill-Donnelly Information Services
	Number 1 Hixon Design Consultants	Hill-Donnelly Information Services
	Mellow Mall 1s	Hill-Donnelly Information Services
	Professional Identity 1 s	Hill-Donnelly Information Services
	Stefanie Katch Interior Desig	Hill-Donnelly Information Services
	This Land Is Your Land	Hill-Donnelly Information Services
2005	MICHELE DENEGRI	Cole Information
	MARSEL HARRIOTT	Cole Information
	LYNDA STERN	Cole Information
	KATE HIXON	Cole Information
	J HAAS	Cole Information
	HIXON DESIGN CONSULTANTS INC	Cole Information
2000	3 JANETTE BECKMAN	Cole Information
	CATHY CRAWFORD	Cole Information
	5 K HIXON	Cole Information

FINDINGS

Year	*Uses*	*Source*
2000	VISHVA PRIYA	Cole Information
	THEODORE SPENCER	Cole Information
	LYNDA STERN	Cole Information
	SIMON WATSON	Cole Information
	HIXON DESIGN	Cole Information
	HIXON DESIGN	Cole Information
	CATHY CRAWFORD	Cole Information
	JANETTE BECKMAN	Cole Information
	LYNDA STERN	Cole Information
	T SPENCER	Cole Information
	KATE HIXON	Cole Information
	HIXON DESIGN CONSULTANTS	Cole Information
	HIXON DESIGN CONSULTANTS	Cole Information
	30 BOND	Cole Information
1995	KRAMER, ANDREW	Cole Information
	MALLE, GUILLAUME	Cole Information
	HIXON, K	Cole Information
	MOULTNEY, PATRICK	Cole Information
	WAGMAN, JAMES	Cole Information
	RAIMONDO, CHARLES, JR	Cole Information
	JOUARD WOZNIAK ADVERTISING DESIGN	Cole Information
	HIXON DESIGN CONSULTANTS	Cole Information
1992	CAMERON, ELIZABETH	Cole Information
	ALVARADO, J	Cole Information
	STERN, LYNDA	Cole Information
	IRVING, MACCULLOCH M	Cole Information
	BRATLIE, M	Cole Information
	RAIMONDO, CHARLES, JR	Cole Information
	MICKLEWRIGHT, K & D	Cole Information
	THE GALLERY	Cole Information
1983	Carroll J M	New York Telephone
	Kawamoto S	New York Telephone

FINDINGS

Year	Uses	Source
1983	Okser Lew is	New York Telephone
	Oscar L	New York Telephone
	Trupin J	New York Telephone
1927	Ardsley Shirt Co	New York Telephone
	Berkart Co soft collars	New York Telephone
	Enro Hat Works	New York Telephone
	Gee Em Ess Hat Frame Co	New York Telephone
	Junger Paper Co	New York Telephone
	Roma Doll Co	New York Telephone
	Silco Hat Co lds hats	New York Telephone
	Silverman Aaron ladies hats	New York Telephone
	Tancredi & Lodico doll mfrs	New York Telephone

31 BOND ST

Year	Uses	Source
2006	Carel S VA	Hill-Donnelly Information Services
	h Harada Yasuko AA	Hill-Donnelly Information Services
	Nippon Shuji Education Fndtn	Hill-Donnelly Information Services
	Ramos J 2 A	Hill-Donnelly Information Services
	Yasuko Harada VA os	Hill-Donnelly Information Services
2000	MARGARET PATTERSON	Cole Information
	HARADA YASUKO	Cole Information
	KAMPO AUDIO VIDEO	Cole Information
	NIPPON SHUJI ED	Cole Information
	PLANET V INC	Cole Information
	YASUKO HARADA	Cole Information
1983	Harada Yasuko	New York Telephone
	Kampo Cultural Center	New York Telephone
1927	Century Hat Frame Co Inc	New York Telephone
	Larisch H Hat Co lds hats	New York Telephone
	Levinson & Meyeroff hats	New York Telephone
	Malin jos ribbons	New York Telephone
	Well Made Hat Frame Co	New York Telephone

FINDINGS

32 BOND ST

Year	*Uses*	*Source*
2006	Lafayette Street Garage	Hill-Donnelly Information Services
1927	Futterman W & Son hat & caps	New York Telephone
	Goldstein Sam furs	New York Telephone
	Kaufman Krumholz & Winger furs	New York Telephone
	Schneider & Roth crpntrs	New York Telephone
	White B & Co	New York Telephone

33 BOND ST

Year	*Uses*	*Source*
2006	Multi Unit Address	Hill-Donnelly Information Services
	Number 1 Agassi Consulting Engineers	Hill-Donnelly Information Services
	Number 1 Bond Street Architecture	Hill-Donnelly Information Services
2000	CHANG JAMES MD	Cole Information
	CHINESE CHMBR COM	Cole Information
	CNFCS PLAZA MEDCL	Cole Information
	HO T C ARCHTS	Cole Information
	LEE ANDREW S MD	Cole Information
	SHADOW TRAFFIC	Cole Information
	WONG MANCHIU MD	Cole Information
	4 DOUGLAS BUCHANAN	Cole Information
	JONATHAN FELSMAN	Cole Information
	PETER GOODMAN	Cole Information
	JEFFREY KAMEN	Cole Information
	2 PETER MATT	Cole Information
	ROSELLA MATT	Cole Information
	BOND ARCH & DESIGN	Cole Information
	BOND ARCH & DESIGN	Cole Information
	BOND STREET BLDG	Cole Information
	FELSMAN JONATHAN	Cole Information
	KAMEN JFFRY ARCHT	Cole Information
	KAMEN SCOTT ARCHT	Cole Information
	LVNSTN RCHRD ARCHT	Cole Information

Year	Uses	Source
2000	PIXEL BOX MEDIA	Cole Information
1983	Aray Tool Co Inc	New York Telephone
	Barnes Michael	New York Telephone
	Buchanan Douglas	New York Telephone
	Matt Peter	New York Telephone
1927	Best Made Headwear Co	New York Telephone
	Ennis Hat Co	New York Telephone
	Lazerson Bros Inc chldrns hats	New York Telephone
	Levin Paul & Son fur cuttings	New York Telephone

34 BOND ST

Year	Uses	Source
1927	Klein Max carpenter	New York Telephone
	Moses A furs	New York Telephone
	Slomsky Saml ladies hats	New York Telephone
	Sugerman & Zetren crpntr	New York Telephone

35 BOND ST

Year	Uses	Source
2006	Multi Unit Address	Hill-Donnelly Information Services
	Conway C	Hill-Donnelly Information Services
	Number 5 H Conway Carol A	Hill-Donnelly Information Services
	Number 2 H Gambone Jerry AA	Hill-Donnelly Information Services
	Number 6 h Martin D A	Hill-Donnelly Information Services
	Modernlink 1 R 05s	Hill-Donnelly Information Services
	Number 3 W h Ohison Douglas AA	Hill-Donnelly Information Services
	Number 4 h Rosen Gerry	Hill-Donnelly Information Services
	Rosen Gerry 1 P	Hill-Donnelly Information Services
	Number 2 H Zapkus K AO	Hill-Donnelly Information Services
	Bond St Corp	Hill-Donnelly Information Services
	Number 6 h Feldstein Mark	Hill-Donnelly Information Services
	Gachot Christine & John A	Hill-Donnelly Information Services
	h Gellls Sandy A	Hill-Donnelly Information Services
	Number 4 Meyers Charles A	Hill-Donnelly Information Services

FINDINGS

Year	Uses	Source
2006	Peter Roberts Antiques Inc	Hill-Donnelly Information Services
	Shaver Crandell Annie	Hill-Donnelly Information Services
	Shaver Crandell Annie	Hill-Donnelly Information Services
	Number 5 U Smith Susan N AA	Hill-Donnelly Information Services
	Number 2 N Steen C J	Hill-Donnelly Information Services
	Number 3 R Zieman John H A	Hill-Donnelly Information Services
2000	C CONWAY	Cole Information
	CAROL CONWAY	Cole Information
	JERRY GAMBONE	Cole Information
	JANE LOGEMANN	Cole Information
	D MARTIN	Cole Information
	DOUGLAS OHLSON	Cole Information
	GERRY ROSEN	Cole Information
	K ZAPKUS	Cole Information
	KATAYONE ADELI	Cole Information
	MAXCON GEN CONTRNG	Cole Information
	ROSEN GRRY ATTRNYS	Cole Information
1983	Conway Carol	New York Telephone
	Gambone Jerry	New York Telephone
	Martin D	New York Telephone
	Ohlson Douglas	New York Telephone
	Rosen Gerry	New York Telephone
	Zapkus K	New York Telephone
1927	Exclusive Hat Frame Co	New York Telephone
	Hurwitz L ladies hats	New York Telephone
	Mankowitz Saml	New York Telephone
	Milo Hat Co chldrns hats	New York Telephone
	Peerless Mfg & Supply Co	New York Telephone

36 BOND ST

Year	Uses	Source
1927	Blumenthal Louis mfg caps	New York Telephone
	Bond Novelty Supplies Co	New York Telephone

Year	Uses	Source
1927	D & H Bandeau Co	New York Telephone
	Eastern Straw & Felt Hat Co	New York Telephone
	Gurlaizer Jacob	New York Telephone
	L & L Feather Dyeing Co	New York Telephone
	Moskow itz Al milnry goods	New York Telephone
	Rosenblum L ppr ruling	New York Telephone

38 BOND ST

Year	Uses	Source
2000	RICKSHAW GRGE INC	Cole Information
1927	Aaront A w oolens & silks	New York Telephone
	Charenzon J fur cuttings	New York Telephone
	Circle Hot Mfg Co	New York Telephone
	Glickman & Blumenfeld furs	New York Telephone
	Rappaport Bros & Alper furs	New York Telephone
	Zeichner J trucking	New York Telephone

40 BOND ST

Year	Uses	Source
2000	BING G YEE	Cole Information
	FLORENCES SALON	Cole Information
	BOWERY INC	Cole Information
	KAM CHH RSTRNT INC	Cole Information
1927	Korin Saml adies hats	New York Telephone
	Mayer Conrad roofing	New York Telephone

42 BOND ST

Year	Uses	Source
2006	Multi Unit Address	Hill-Donnelly Information Services
	Number 3 Admagic is	Hill-Donnelly Information Services
	Afc Enterprises Inc	Hill-Donnelly Information Services
	Duende Pictures 1 R	Hill-Donnelly Information Services
	Number 44 Etna Tool & Die Corp	Hill-Donnelly Information Services
	Number 4 E h Frank Jan AA	Hill-Donnelly Information Services

FINDINGS

Year	Uses	Source
2006	Kirt Gunn &Assoc Inc	Hill-Donnelly Information Services
	h Kozek Mike A	Hill-Donnelly Information Services
	h Okelley Shannon VA	Hill-Donnelly Information Services
	Okelley Shannon	Hill-Donnelly Information Services
	Okelley Shannon	Hill-Donnelly Information Services
2000	4 GERRIT J FRANK	Cole Information
	A MIKE KOZEK	Cole Information
	SHANNON OKELLEY	Cole Information
	SHANNON OKELLEY	Cole Information
	SHANNON OKELLEY	Cole Information
	6 JORDI TORRENT	Cole Information
	DARYL K OFFICES	Cole Information
	DUENDE PICTURES	Cole Information
	44 ETNA TOOL & DIE CRP	Cole Information
	INDEPENDENT PCTRS	Cole Information
	RAVIN DESIGN INC	Cole Information
	KWANG TUNG KUN MIN	Cole Information
	TUNG FONG CHIN	Cole Information
	W K RESTAURANT INC	Cole Information
1983	Best Wood Boxes Inc	New York Telephone
	Fischer Leather Goods Co Inc	New York Telephone
	Fischer Leather Goods Co Inc	New York Telephone
	Frank Gerrit Jan	New York Telephone
	SCREW & SUPL INC	New York Telephone
1927	Best Value Hat Co	New York Telephone
	Bond Service & Repair Corp	New York Telephone
	Bottle Capping Mach Wks	New York Telephone
	Copeland E W	New York Telephone
	Freytag Philip N printer	New York Telephone
	Freytag Printing Co	New York Telephone
	Genuine Velour Hat Co	New York Telephone
	How arth Pump & Mfg Co	New York Telephone

Year	Uses	Source
1927	Monroe Panama Hat Co	New York Telephone
	Mustor Mfg Co stm packg	New York Telephone
	Reiser Max hats	New York Telephone
	Rivoli Slipper Co Inc The	New York Telephone
	Ronay & Beer mfg jw lrs	New York Telephone
	Wendland C F Eng & Constn Co	New York Telephone

BOND ST # 2

19 BOND ST # 2

Year	Uses	Source
2020	KIM JANE	EDR Digital Archive

BOND ST FRNT A

7 BOND ST FRNT A

Year	Uses	Source
2020	KATE ENGELBRECHT	EDR Digital Archive

20 BOND ST FRNT A

Year	Uses	Source
2020	CHARLES CLOSE	EDR Digital Archive

BOWERY

354 BOWERY

Year	Uses	Source
2020	CROSBY STREET PRESS LLC	EDR Digital Archive

356 BOWERY

Year	Uses	Source
2020	FRANK REPS	EDR Digital Archive
	ANTIK	EDR Digital Archive

FINDINGS

BROADWAY

680 BROADWAY

Year	Uses	Source
2020	JERRY ABRAMOWITZ INC	EDR Digital Archive

682 BROADWAY

Year	Uses	Source
2020	VERUS TALENT	EDR Digital Archive
	BROADWAY CENTRAL PROPERTY INC	EDR Digital Archive
	REBECCA SHERMAN	EDR Digital Archive
	ALISA DOGA	EDR Digital Archive
	MICHAEL HAMILTON	EDR Digital Archive
	JENNIFER BOL	EDR Digital Archive
	VERONICA WINDHOLZ	EDR Digital Archive
	HOWARD SHERMAN	EDR Digital Archive
	ANDREW DOGA	EDR Digital Archive
	VERONICA DOGA	EDR Digital Archive
	PAT CAPORASO	EDR Digital Archive
	CARL OESTEREICHER	EDR Digital Archive
	MARTHA WINDHOLZ	EDR Digital Archive
	ALLISON HUDSON	EDR Digital Archive
	KARIM DEMIRDACHE	EDR Digital Archive
	ALESSANDRA KRAUSE	EDR Digital Archive
	ALICE KRAUSE	EDR Digital Archive
	PHOEBE MCBEE	EDR Digital Archive
	DAVID MARKS	EDR Digital Archive
	ROBIN ZAHIR	EDR Digital Archive
	JOHN NEALE	EDR Digital Archive
	NANCY HUTCHINGS	EDR Digital Archive
	ENZO BARTOCCIOLI	EDR Digital Archive
	LENORE SHERMAN	EDR Digital Archive
	EMILY BERRY	EDR Digital Archive
	RICHARD MCBEE	EDR Digital Archive

FINDINGS

Year	Uses	Source
2020	LUCA BARTOCCIOLI	EDR Digital Archive
	EDUARD DOGA	EDR Digital Archive
	LUKE MCGRATH	EDR Digital Archive
	JENNIFER SHERMAN	EDR Digital Archive
	JOSEPH BERRY	EDR Digital Archive
	JUDITH MATTHEWS	EDR Digital Archive
	ALLY COWAN-KRAUSE	EDR Digital Archive
2017	MICHAEL HAMILTON	Cole Information
	HOWARD SHERMAN	Cole Information
	KEITH YAMASHITA	Cole Information
	SALLY COWAN	Cole Information
	ANDREW DOGA	Cole Information
	CHELSEA HANSFORD	Cole Information
	SPENCER KIMBALL	Cole Information
	LUCA BARTOCCIOLI	Cole Information
	ORI BEN-YISHAI	Cole Information
	JOHN CAMPIONE	Cole Information
	ANDREWS EUGENE	Cole Information
	RICHARD MCBEE	Cole Information
	JENIFFER BOL	Cole Information
	LUKE MCGRATH	Cole Information
	BROADWAY CENTRAL PROPERTY INC	Cole Information
	GNC	Cole Information
2014	IRWIN JACOBS	Cole Information
	HOWARD SHERMAN	Cole Information
	SALLY COWAN	Cole Information
	ANDREW DOGA	Cole Information
	PAUL STOCKAMORE	Cole Information
	KARIM DEMIRDACHE	Cole Information
	SPENCER KIMBALL	Cole Information
	LUCA BARTOCCIOLI	Cole Information
	RICHARD MCBEE	Cole Information

FINDINGS

Year	Uses	Source
2014	BEN SHIRI	Cole Information
	HILARY SPANN	Cole Information
	JENIFFER BOL	Cole Information
	ANDREW HAMILL	Cole Information
	LUKE MCGRATH	Cole Information
	BROADWAY CENTRAL PROPERTY INCORPORAT	Cole Information
	GNC	Cole Information
2010	JENNIFER BOL	Cole Information
	E COWAN	Cole Information
	JUAN PALLORDET	Cole Information
	KARIM DEMIRDACHE	Cole Information
	T HUTCHINGS	Cole Information
	SPENCER KIMBALL	Cole Information
	ENZO BARTOCCIOLI	Cole Information
	RICHARD MCBEE	Cole Information
	EDUARD DOGA	Cole Information
	LUKE MCGRATH	Cole Information
	GNC	Cole Information
	BROADWAY CENTRAL PROPERTY INC	Cole Information
2006	Multi Unit Address	Hill-Donnelly Information Services
	Number 6 A h Bartoccioli Enzo A	Hill-Donnelly Information Services
	Broadw ay Central Property Inc	Hill-Donnelly Information Services
	Number 58 h Caporaso Pat M A	Hill-Donnelly Information Services
	Caporaso Pat M	Hill-Donnelly Information Services
	Number 8D h Costikyan Louise	Hill-Donnelly Information Services
	Number 28 h Cow an S & E A	Hill-Donnelly Information Services
	Cow an S E	Hill-Donnelly Information Services
	Number 2 A h Doga Eduard At	Hill-Donnelly Information Services
	GNC 1 R	Hill-Donnelly Information Services
	Number 5 A Hutchings T A	Hill-Donnelly Information Services
	Kimball Spencer	Hill-Donnelly Information Services
	Number 28 h Krause A a	Hill-Donnelly Information Services

FINDINGS

Year	Uses	Source
2006	Number 4 C h Mc Bee Richard A	Hill-Donnelly Information Services
	Number 68 Destereicher Carl a	Hill-Donnelly Information Services
	Sherman How ard	Hill-Donnelly Information Services
	Number 9 A Sherman How ard & Nori AL	Hill-Donnelly Information Services
	Number 7 A h Terw illiger M A	Hill-Donnelly Information Services
	Windhoz V	Hill-Donnelly Information Services
2005	JENNIFER BOL	Cole Information
	HOWARD SHERMAN	Cole Information
	PATRICIA PERICAS	Cole Information
	EUGENE OAHANA-ANDREWS	Cole Information
	ALLAN HONG	Cole Information
	IRVING WEXLER	Cole Information
	JESUS ALVAREZ	Cole Information
	PAT CAPORASO	Cole Information
	CARL OESTEREICHER	Cole Information
	T HUTCHINGS	Cole Information
	KAREN COSTIKYAN	Cole Information
	ANAT JACOBSON	Cole Information
	A FREDERICK	Cole Information
	SABRINA HOLKAR	Cole Information
	A COWAN	Cole Information
	ENZO BARTOCCIOLI	Cole Information
	SHERMAN HOWARD	Cole Information
	RICHARD MCBEE	Cole Information
	EDUARD DOGA	Cole Information
	JAMES ROSENTHAL	Cole Information
	GNC	Cole Information
	GENERAL NUTRITION CENTER	Cole Information
2000	7B J A ALVAREZ	Cole Information
	9B EUGENE ANDREWS	Cole Information
	6A ENZO BARTOCCIOLI	Cole Information
	9B NAOMI CAHANA	Cole Information

FINDINGS

Year	*Uses*	*Source*
2000	5B PAT M CAPORASO	Cole Information
	S COWAN	Cole Information
	2B S E COWAN	Cole Information
	STEPHEN DANELIAN	Cole Information
	EDUARD DOGA	Cole Information
	5A T HUTCHINGS	Cole Information
	2B A KRAUSE	Cole Information
	FREDERICK A LEE	Cole Information
	10 BARI MATTES	Cole Information
	4C JULIA MC BEE	Cole Information
	4C RICHARD MC BEE	Cole Information
	P PERICAS	Cole Information
	HOWARD SHERMAN	Cole Information
	HOWARD SHERMAN	Cole Information
	AMY SHURE	Cole Information
	M TERWILLIGER	Cole Information
	S UBELL	Cole Information
	IRVING WEXLER	Cole Information
	V WINDHOLZ	Cole Information
	2A V WINDHOLZ	Cole Information
	BRDWY CTRL PROP	Cole Information
	FINE ARTS DOT COM	Cole Information
	HOWARD SHRMN PUB	Cole Information
	NATURE FOOD CNTRS	Cole Information
	JULIA MCBEE	Cole Information
	HOWARD SHERMAN	Cole Information
	AMY SHURE	Cole Information
	ANNA GERGELY	Cole Information
	EUGENE ANDREWS	Cole Information
	IRVING WEXLER	Cole Information
	S UBELL	Cole Information
	JESUS ALVAREZ	Cole Information

FINDINGS

Year	Uses	Source
2000	BARI MATTES	Cole Information
	F LEE	Cole Information
	PAT CAPORASO	Cole Information
	NAOMI CAHANA	Cole Information
	ERNEST LUPINACCI	Cole Information
	T HUTCHINGS	Cole Information
	ALICE KRAUSE	Cole Information
	V WINDHOLZ	Cole Information
	SARAH COWAN	Cole Information
	ENZO BARTOCCIOLI	Cole Information
	M TERWILLIGER	Cole Information
	P PERICAS	Cole Information
	RICHARD MCBEE	Cole Information
	STEPHEN DANELIAN	Cole Information
	EDUARD DOGA	Cole Information
	HOWARD SHERMAN PUBLIC RELATIONS	Cole Information
	NATURE FOOD CENTERS	Cole Information
	BROADWAY CENTRAL PROPERTY INCORPORATED	Cole Information
	FINE ARTS DOT COM	Cole Information
1998	BROADWAY CENTRAL PROPERTY INC	NYNEX Telephone
	HOWARD SHERMAN PUBLIC RELATIONS	NYNEX Telephone
	NATURE FOOD CENTERS	NYNEX Telephone
1995	COWAN, S E	Cole Information
	KRAUSE, A	Cole Information
	CAPORASO, PAT M-FAX NUMBER	Cole Information
	SHURE, AMY	Cole Information
	HALL, ROBERT	Cole Information
	COWAN, S & E	Cole Information
	MC BEE, RICHARD	Cole Information
	SHERMAN, HOWARD & NORI	Cole Information
	HUTCHINGS, T	Cole Information
	UBELL, S	Cole Information

FINDINGS

Year	*Uses*	*Source*
1995	CARVAJAL, ARTURO	Cole Information
	MATTES, BARI	Cole Information
	TERWILLIGER, M	Cole Information
	BARTOCCIOLI, ENZO	Cole Information
	ALVAREZ, J ANTONIO	Cole Information
	WEXLER, IRVING	Cole Information
	CRONIN, BRIAN	Cole Information
	JARRETT, DIANE	Cole Information
	MC BEE, JULIA	Cole Information
	CAPORASO, PAT M	Cole Information
	ANDREWS, EUGENE	Cole Information
	LEE, FREDERICK A	Cole Information
	WINDHOLZ, V	Cole Information
	CAHANA, NAOMI	Cole Information
	DOGA, EDUARD	Cole Information
	SHERMAN, HOWARD	Cole Information
	NATURE FOOD CENTERS	Cole Information
	WAYNE STEPHEN ASSOCS USA INC	Cole Information
	BROADWAY CENTRAL PROPERTY INC	Cole Information
	HOWARD SHERMAN PUBLIC RELATIONS	Cole Information
1993	HOWARD SHERMAN PUBLIC RELATIONS	NYNEX Telephone
	MANUFACTURERS HANOVER TRUST CO	NYNEX Telephone
	WAYNE STEPHEN ASSOCS USA INC	NYNEX Telephone
1992	COWAN, S E	Cole Information
	KRAUSE, A	Cole Information
	SIMON, SAN	Cole Information
	SHURE, AMY	Cole Information
	COWAN, S & E	Cole Information
	MC BEE, RICHARD	Cole Information
	SHERMAN, HOWARD & NORI	Cole Information
	CAPORASO, PAT	Cole Information
	GOSFIELD, JOSH	Cole Information

FINDINGS

Year	Uses	Source
1992	HUTCHINGS, T	Cole Information
	UBELL, S	Cole Information
	TERWILLIGER, M	Cole Information
	WEXLER, IRVING	Cole Information
	BARTOCCIOLI, ENZO	Cole Information
	JARRETT, DIANE	Cole Information
	ALVAREZ, J ANTONIO	Cole Information
	ANDREWS, EUGENE	Cole Information
	CAPORASO, PAT M	Cole Information
	KABBASH, MARK	Cole Information
	LEE, FREDERICK A	Cole Information
	CAHANA, NAOMI	Cole Information
	DOGA, EDUARD	Cole Information
	WINDHOLZ, V	Cole Information
	SHERMAN, HOWARD	Cole Information
	STEPHEN WAYNE & ASSOCS USA INC	Cole Information
	WAYNE STEPHEN ASSOCS USA INC	Cole Information
	HOWARD SHERMAN PUBLIC RELATIONS	Cole Information
	MANUFACTURERS HANOVER TRUST CO-BRANCHES-BATTERY TO 30TH STREET-EAST VILLAGE	Cole Information
1988	ANDREWS EUGENE	NYNEX Telephone
	ANDREWS EUGENE	NYNEX Telephone
	BARTOCCIOLI ENZO	NYNEX Telephone
	CAHANA NAOMI	NYNEX Telephone
	COWAN S & E	NYNEX Telephone
	COWAN S E	NYNEX Telephone
	DAWIDOWICA PETER	NYNEX Telephone
	DOGA EDUARD	NYNEX Telephone
	HOWARD SHERMAN PUBLIC RELATIONS	NYNEX Telephone
	HUDSON K	NYNEX Telephone
	JARRETT DIANE	NYNEX Telephone
	KRAUSE A	NYNEX Telephone

FINDINGS

Year	*Uses*	*Source*
1988	LAUG JANE	NYNEX Telephone
	LEE FREDERICK A RA	NYNEX Telephone
	MANUFACTURERS HANOVER TRUST CO	NYNEX Telephone
	MCBEE RICHARD	NYNEX Telephone
	MOSOVICH SERGE ALEXANDER	NYNEX Telephone
	PRADO LUIS	NYNEX Telephone
	SHERMAN HOWARD	NYNEX Telephone
	SHERMAN HOWARD & NORI	NYNEX Telephone
	SOUTH MARY	NYNEX Telephone
	STEPHEN WAYNE & ASSOCS USA INC	NYNEX Telephone
	TERWILLIGER M BWAY	NYNEX Telephone
	UBELL S	NYNEX Telephone
	WAYNE STEPHEN ASSOCS USA INC	NYNEX Telephone
	WINDHOLZ V	NYNEX Telephone
1983	ALEX & LEE LTD	New York Telephone
	ANDREWS EUGENE	New York Telephone
	AUER EDWARD	New York Telephone
	BARTOCCIOLI ENRO	New York Telephone
	CAHANA NAOMI	New York Telephone
	COWAN S	New York Telephone
	COWAN S E	New York Telephone
	DAWIDOWICZ PETER 82	New York Telephone
	DOGA EDUARD	New York Telephone
	DORRIS CHARLES E	New York Telephone
	KRAUSE A	New York Telephone
	LEE FREDERICK A RA	New York Telephone
	LITTLEWOOD B	New York Telephone
	MANUFACTURERS HANOVER TRUST EAST VILLAGE	New York Telephone
	MATE ALEX	New York Telephone
	MC BEE RICHARD	New York Telephone
	MOSOVICH SERGE ALEXANDER	New York Telephone
	MOTZKIN M	New York Telephone

FINDINGS

Year	Uses	Source
1983	OESTEREICHER E	New York Telephone
	PRADO LUIS	New York Telephone
	SHERMAN HOWARD PUBLIC RELATION	New York Telephone
	SHERMAN HOWARD & NORI	New York Telephone
	SOVA MILAN P	New York Telephone
	TERWILLEGER M	New York Telephone
	UBELL EARL	New York Telephone
	UNGER C	New York Telephone
	WINDTHOLS V	New York Telephone
	Alex & Lee Ltd	New York Telephone
	Andrews Eugene	New York Telephone
	Auer Edward	New York Telephone
	Bartoccioli Enro	New York Telephone
	Cahana Naomi	New York Telephone
	Cowan S	New York Telephone
	Cowan S E	New York Telephone
	Dawidowicz Peter	New York Telephone
	Doga Eduard	New York Telephone
	Dorris Charles E	New York Telephone
	Krause A	New York Telephone
	Lee Frederick A RA	New York Telephone
	Littlewood B	New York Telephone
	Manufacturers Hanover Trust east village	New York Telephone
	Mate Alex	New York Telephone
	Mc Bee Richard	New York Telephone
	Mosovich Serge Alexander	New York Telephone
	Motzkin M	New York Telephone
	Oestereicher E	New York Telephone
	Prado Luis	New York Telephone
	Sherman Howard public relation	New York Telephone
	Sherman Howard & Nori	New York Telephone
	Sova Milan P	New York Telephone

FINDINGS

Year	*Uses*	*Source*
1983	Terw illeger M	New York Telephone
	Ubell Earl	New York Telephone
	Unger C	New York Telephone
	Windthols V	New York Telephone
1978	ALKRO MUSICAL SUPLS CO	New York Telephone
	ANDREWS EUGENE	New York Telephone
	BANERS TRUST COMPANY	New York Telephone
	BERTHA UNDERWEAR CO	New York Telephone
	BURSON S MILLS	New York Telephone
	CAHANA NAOMI	New York Telephone
	FREED A NOVELTY	New York Telephone
	KORMAN HENRY	New York Telephone
	KROO ALEXNDR	New York Telephone
	MC BEE RICHARD	New York Telephone
	MOON RICHARD & MARTHA	New York Telephone
	PRADO LUIS	New York Telephone
	SHERMAN HOWARD PUBLIC RELATION	New York Telephone
	SHERMAN HOWARD & NORI	New York Telephone
	TERWILLIGER M	New York Telephone
	UBELL EARL	New York Telephone
	VINMAR DRESS CO INC	New York Telephone
1973	ALKRO MUSICAL SUPLS CO	New York Telephone
	BANKERS TRUST COMPANY-	New York Telephone
	BENJAMIN BENNIE UNDERWEAR CO	New York Telephone
	BERTHA UNDERWEAR CO	New York Telephone
	FIELDS DAVID B	New York Telephone
	FIELDS SPORTSWR INC	New York Telephone
	FREED A NOVELLY	New York Telephone
	KROO ALEXNDR	New York Telephone
	SUN FABRICS INC	New York Telephone
	VINMAR DRESS CO INC	New York Telephone
1968	BANKERS TRUST COMPANY	New York Telephone

FINDINGS

Year	Uses	Source
1968	ALKRO MUSICAL SUPLS CO	New York Telephone
	BENJAMIN BENNIE UNDERWEAR CO	New York Telephone
	BERTHA UNGERWEAR CO	New York Telephone
	BOBECK ARTHUR B ATTY	New York Telephone
	FIELDS DAVID B	New York Telephone
	FIELDS ISAAC B	New York Telephone
	FIELDS SPORTSWR INC	New York Telephone
	FREED A NOVELTY	New York Telephone
	KROO ALEXNDR	New York Telephone
	LONDON MERCNTI CO GESI MDSE	New York Telephone
	LONSTAR MFG CO	New York Telephone
	SUN FABRICS INC	New York Telephone
	VINMAR DRESS CO INC	New York Telephone
1963	KRO MUSIC SUPLS CO	New York Telephone
	ALLIGATOR CENTR IDS SHOES	New York Telephone
	BANKERS TRUST COMPANY	New York Telephone
	BENJAMIN BENNIE UNDERWEAR CO	New York Telephone
	HARRIS & TIPOGRAPH INC OFC & FCTY	New York Telephone
	JUNE DAVID ITHR GDS	New York Telephone
	KROO ALEXNDR	New York Telephone
	LONDON MERCEIT I CO GENL MDSE	New York Telephone
	LONSTAR MFG CO	New York Telephone
	NORTH AMERICA REPTILE & FUR EXPORTERS & IMPORTERS	New York Telephone
	RUDY SPORTSWR CO	New York Telephone
	STAR SHOE LACE CO	New York Telephone
	SUN SCREEN PRNTNG PLANT CO	New York Telephone
	DRESS CO INC	New York Telephone
1958	ALLIGATOR CENTR IDS SHOES	New York Telephone
	BANKERS TRUST COMPANY	New York Telephone
	BOBECK ARTHUR B ATTY	New York Telephone
	ABOUT TOGS INC	New York Telephone

FINDINGS

Year	Uses	Source
1958	EFCON DIV OF ELECTRNC FABRICATORS INC	New York Telephone
	ELECTROHIC FABRICATORS INC	New York Telephone
	HARRIS & TIPOGRAPH INC OFC & FCTY	New York Telephone
	LNTERCONTNTL MUSICAL SUPLS CO	New York Telephone
	JUNE DAVID LTHR GDS	New York Telephone
	KROO EMIL & ALEXANDER	New York Telephone
	LONDON MERCNTI CO GENI MDSE	New York Telephone
	LONSTAR MFG CO	New York Telephone
	MERCANTILE INTERCHANGE CO	New York Telephone
	NORTH AMERICA REPTILE & FUR EXPORTERS & IMPORTERS	New York Telephone
	STAR SHOE LACE CO	New York Telephone
	THREE STAR NOVELTY CO	New York Telephone
1956	ALDEN PRODS INC HNDBG FCTY	New York Telephone
	ALLIGATOR CENTR IDS SHOES	New York Telephone
	BANKERS TRUST COMPANY	New York Telephone
	BOBECK ARTHUR B ATTY	New York Telephone
	ELECTRONIC FABRICATORS INC	New York Telephone
	GARYMICHAEL SPORTSWR CO	New York Telephone
	HARRIS & TIPOGRAPH INC OFC & FCTY	New York Telephone
	IVY HALL INC SPORTSWR	New York Telephone
	JAMIE TOGS INC	New York Telephone
	JUNE DAVID LTHR GDS	New York Telephone
	LONDON MERCENTL CO GENL MDSE	New York Telephone
	NINI KNITWR	New York Telephone
	NORTH AMERICA REPTILE & FUR EXPORTERS & IMPORTERS	New York Telephone
	PUBLIC NATL BANK & TRUST CO OF NY	New York Telephone
	ROSENEL ALBERT BOILRS	New York Telephone
	RUBIN DAVID L HEADWR	New York Telephone
	STAR SHOE LACE CO	New York Telephone
	THREE STAR NOVELTY CO	New York Telephone
1950	ALDEN PRODS INC	New York Telephone

FINDINGS

Year	*Uses*	*Source*
1950	ALLIGATOR CENTR IDS SHOES	New York Telephone
	BOBECK ARTHUR B ATTY	New York Telephone
	EASTERN GARMENT & LINEN CO INC	New York Telephone
	H & H THERMOSTATS INC	New York Telephone
	HOMEYER ARTHUR C B	New York Telephone
	JUNE DAVID LTHR GDS	New York Telephone
	LONDON MERCNTI CO GENL MDSE	New York Telephone
	M & F GARMENT CO	New York Telephone
	NATL CITY BANK OF NY	New York Telephone
	NATL CITY SAFE DEPOSIT CO	New York Telephone
	NORTH AMERICA REPTILE & FUR EXPORTERS & IMPORTERS	New York Telephone
	PARNESS SPORTSWR CO	New York Telephone
	RANCO INC	New York Telephone
	RUBIN DAVID L HEADWR	New York Telephone
	RUBIN DAVID L HEADWR	New York Telephone
	SEA-RAY KNITTING MILLS INC	New York Telephone
	STAR SPURTSWR	New York Telephone
	TALL TIMBER MAB HOLDING CORP	New York Telephone
	THREE STAR NOVELTY CO	New York Telephone
1947	ADVANCE TOOL & MATH CO INC	New York Telephone
	ALLIGATOR CENTR LDS SHOES	New York Telephone
	AMER BLIND STITCH MACH CO	New York Telephone
	BAUM MAX MODEL & MOULDS	New York Telephone
	BAUM WM L DESGNR	New York Telephone
	DEARBORN PHILIP C MACHS	New York Telephone
	H & H THERMOSTATS INC	New York Telephone
	HOMEYER ARTHUR C B	New York Telephone
	JUNE DAVID LTHR GDS	New York Telephone
	LONDON MERCNTL CO GENL MDSE	New York Telephone
	M & F GARMENT CO	New York Telephone
	M & L SALES CORP GENL MDSE	New York Telephone
	NATL CITY BANK OF NY	New York Telephone

FINDINGS

Year	Uses	Source
1947	NATL CITY BANK OF NY	New York Telephone
	NATL CITY SAFE DEPOSIT CO	New York Telephone
	NORTH AMERICA REPTILE & FUE EXPORTS & IMPORTERS	New York Telephone
	RANCO INC	New York Telephone
	ROSECRAFT ORIGINALS	New York Telephone
	STAR SHOE LACE CO	New York Telephone
	STAR SPORTSWR	New York Telephone
	THREE STAR NOVELTY CO	New York Telephone
	TRINITY SPORTSWR CO INC	New York Telephone
1942	ADVANCE TOOL &MACH CO	New York Telephone
	DREIER M DIES	New York Telephone
	GERTLER SAM MACHS	New York Telephone
	GOTHAM SPORTSWR INC	New York Telephone
	GRACE FOOTWEAR CORP	New York Telephone
	H & H THERMOSTATS INC	New York Telephone
	HOMEYER ARTHUR C B	New York Telephone
	JUNE DAVID LTHR GDS	New York Telephone
	KEVY & SOLOMWON PANTS	New York Telephone
	LACE WINDING & SEPARATING CO	New York Telephone
	M & F GARMENT CO	New York Telephone
	NATL CITY BANK OF NY-	New York Telephone
	NATL CITY BANK OF NY-	New York Telephone
	NATL CITY BANK OF NY-	New York Telephone
	NATL CITY SAFE DEPOSIT CO-	New York Telephone
	NATL CITY SAFE DEPOSIT CO-	New York Telephone
	NORTH AMERICA REPTILE & FUR EXPORTERS & IMPORTERS	New York Telephone
	RANCO INC	New York Telephone
	SOLOMON HIRAM PANTS	New York Telephone
	SOLOMON & KEVY PANTS	New York Telephone
	STAR SHOE LACE CO	New York Telephone
1938	DI GIROLAMO CARNEVALE GUGLIELMI TLRS	New York Telephone

FINDINGS

Year	Uses	Source
1938	GENL WEBBINGS CORP B	New York Telephone
	GORDON BESEDICT YARN	New York Telephone
	KEYSTONE COAT & APRON MFG CORP	New York Telephone
	KEYSTONE COAT & APRON MFG CORP	New York Telephone
	LIBERTY NOVELTY CO	New York Telephone
	MARYAN HAT CO INC	New York Telephone
	MERRICK & CO INC	New York Telephone
	SILVERSTEIN J VESTS	New York Telephone
	SILVERSTEIN & YANOFSKY VESTS	New York Telephone
	YANOFSKY M VESTS	New York Telephone
1934	International Chlothing Contractors Inc D Amendola pres cloth mfrs	R. L. Polk & Co.
	Adler Bernard Manhattan Insole Co	R. L. Polk & Co.
	Adler Bernard v pres Adler Bros Lace Corp	R. L. Polk & Co.
	Adler Bros Lace Corp NY cap $60 000 Morris Adler pres Bernard Adler v pres Oscar Adler Sec shoe supplies	R. L. Polk & Co.
	Adler Morris Manhattan Insole Co	R. L. Polk & Co.
	Adler Oscar sec treas Adler Bros Lace Corp	R. L. Polk & Co.
	Criterion Hat Co Abe Kasten Max Pincus mlnry mfrs	R. L. Polk & Co.
	Hercules Shoe Lace Mfg Co Adler Bros Lace Corp	R. L. Polk & Co.
	br	R. L. Polk & Co.
	Hoffman M & sons Melich Hoffman Joseph Hoffman Saml Hoffman Benj Hoffman Max Hoffman jew elry	R. L. Polk & Co.
	Kasten Abr pres Snug Fit Hat Co Inc	R. L. Polk & Co.
	Kraisky Hat Co RTN Jos and Anthony Kraisky Herman Rosenblatt hats	R. L. Polk & Co.
	Linder Harry Cath exporters	R. L. Polk & Co.
	Lippert Bros	R. L. Polk & Co.
	Lippert Bros	R. L. Polk & Co.
	London Wash Suit Co RTN Abr Greenberg clothing	R. L. Polk & Co.

FINDINGS

Year	Uses	Source
1934	Manhattan Insole Co TN: Morris Bernard and Oscar Adler shoe supplies	R. L. Polk & Co.
	Merrick Hat Co Inc NY cap $10 000 Morris Brinbaum pres Rubin Grossman v pres Jacon Grushky sec mlnry mfg	R. L. Polk & Co.
	New York Kitchen Equipment Co Inc NY cap $4 500 Nathan Greitzer pres Hyman Schoenfeld sec Wm Sandors treas	R. L. Polk & Co.
	Snug Fit Hat Co Inc NY Abr Kasten pres Max Pincus treas hat mfrs	R. L. Polk & Co.
1927	AERO PANTS CO	New York Telephone
	BERNSTEIN & LEVY BOYS CLTHG	New York Telephone
	DIAMOND CAP WORKS	New York Telephone
	FRANKEL S CLOTHING MFR	New York Telephone
	KRINSKY JACOB TROUSERS	New York Telephone
	KRINSKY LOUIS & BRO TROUSERS	New York Telephone
	LOEWENTHAL & MARCUS LADIS HATS	New York Telephone
	ORIOLE SHIRT MFG CORPN	New York Telephone
	PERLMAN ISIDOR HAIS CAPS	New York Telephone
	PERLMAN & WENDEL CO RAP	New York Telephone
	SATAN HAT CO	New York Telephone
	WENDEL RALPH HATS & CAPS	New York Telephone
	Aero Pants Co	New York Telephone
	Bernstein & Levy boys clthg	New York Telephone
	Diamond Cap Works	New York Telephone
	Frankel S clothing mfr	New York Telephone
	Krinsky Jacob trousers	New York Telephone
	Krinsky Louis & Bro trousers	New York Telephone
	Loew enthal & Marcus ladis hats	New York Telephone
	Oriole Shirt Mfg Corpn	New York Telephone
	Perlman Isidor hais caps	New York Telephone
	Perlman & Wendel Co rap	New York Telephone
	Satan Hat Co	New York Telephone
	Wendel Ralph hats & caps	New York Telephone

FINDINGS

683 BROADWAY

Year	*Uses*	*Source*
2006	Emergency Locksmith 24 Hour	Hill-Donnelly Information Services
	Le Basket I	Hill-Donnelly Information Services
2000	PAMELAS CAFE	Cole Information
1998	PAMELA S CAFE	NYNEX Telephone
1993	PAMELA S CAFE	NYNEX Telephone
1988	CINCIN RESTRNT & BAR	NYNEX Telephone
	MORRIS MIKE	NYNEX Telephone
1983	BUCA DI BACCO ENOTECA	New York Telephone
	MORRIS MIKE	New York Telephone
	BUCA DI BACCO ENOTECA	New York Telephone
	Morris Mike	New York Telephone
1978	ASTOR OFFICE MACHS	New York Telephone
	BEDWORKS	New York Telephone
	BERMURLEE TRADG CO ELASTCS	New York Telephone
	CRISTAL HAT CO INC	New York Telephone
	FERROTRAN ELECTRNCS COINC	New York Telephone
	FORSETER BERNARD LWYR	New York Telephone
	FROSTEX CO UNDRWR	New York Telephone
	LINEL NOVELTY MFG INC	New York Telephone
	NATL HATTERS SUPL COMPANY INC	New York Telephone
	NESTLE HEADWEAR CO	New York Telephone
	PERFECT OUTERWEAR COLNC	New York Telephone
	SCHLAM MURRAY B	New York Telephone
	STARLETTE UNDERGARMENT CO	New York Telephone
	STYLEGIRL INC UNDERWEAR	New York Telephone
	UDELL STATNRY & PRNTNG CO INC	New York Telephone
1973	ALL TYPE UNIFORM HAT CO	New York Telephone
	ASTOR OFFICE MACHS	New York Telephone
	AUTOMATIC MAIL SVCS INC	New York Telephone
	BERMURLEE TRADG CO ELASTIC	New York Telephone
	CRISTAL HAT CO INC	New York Telephone

FINDINGS

Year	Uses	Source
1973	FERROTRAN ELECTRNCS CO INC	New York Telephone
	FROSTEX CO UNDRWR	New York Telephone
	KAREN LINGERIE CO INC	New York Telephone
	LINEL NOVELTY MFG INC	New York Telephone
	NATL HATTERS SUPL COMPANY INC	New York Telephone
	PERFECT OUTERWEAR CO INC	New York Telephone
	SCHLAM MURRAY B	New York Telephone
	SMITH SIG FCTY	New York Telephone
	STARLETTE UNDRGRRMNT CO	New York Telephone
	STYLEGIRL INC UNDERWEAR	New York Telephone
	SUPREME WEAR CO UNDRWR	New York Telephone
	UDELL STATNRY & PRNTNG COLNC	New York Telephone
	VENTURE GENL PRODS	New York Telephone
1968	ASTOR OFFICE MACHS	New York Telephone
	BERMURLEE TRADG GO ELASTCS	New York Telephone
	CAMAY MFG CO INC SPORTSWR	New York Telephone
	CRESTWOOD HAT CO INC	New York Telephone
	FROSTEX CO UNDRWR	New York Telephone
	HK WG CO INC UNDRWR	New York Telephone
	LINEL NOVELTY MFG INC	New York Telephone
	NATL HATTERS SUPL COMPANY INC	New York Telephone
	PERFECT OUTERWEAR COINC	New York Telephone
	SCHLAM MURRAY B	New York Telephone
	SHARON LINGERIE INC	New York Telephone
	SMITH SIG FCTY	New York Telephone
	SPECTERMAN BROS CURTNS	New York Telephone
	STYLEGIRL INC UNDRWR	New York Telephone
	SUOREME WEAR CO UNDRWR	New York Telephone
	SUTAN HAT CO	New York Telephone
	UDELL STATNRY & PRNTNG CO INC	New York Telephone
1963	A & B SPORTSWR CO INC	New York Telephone
	BARRIE HERMAN H OFC	New York Telephone

FINDINGS

Year	Uses	Source
1963	BARSKY M & CO	New York Telephone
	CINO COATING CORP	New York Telephone
	CRESTWOOD HAT CO	New York Telephone
	FAULTLESS WINDOW CLEANG SVCE	New York Telephone
	FRIELICH LEON K RL EST	New York Telephone
	FRIELICH MAXWELL H COATED FBRCS	New York Telephone
	GALLAND & WOLIN HAT CO INC	New York Telephone
	HERBEIN NOVITS	New York Telephone
	HEYMAN NICHOLAS C B	New York Telephone
	HYGRADE MFRS SUPL CO	New York Telephone
	HY-MARK TEXTILE CO	New York Telephone
	JAY-DENTAL SPECIALTIES CO	New York Telephone
	K & V ELEC CO INC	New York Telephone
	LINGERIE INC	New York Telephone
	OPPENHEIMER PAUL L TIME LOCK	New York Telephone
	SHARON LINGERIE INC	New York Telephone
	SILENT WATCHMAN CORP RECORDG TIME LOCKS	New York Telephone
	SILVERSTEIN BROS REMNTS	New York Telephone
	SILVERSTEIN JACT	New York Telephone
	STARLETTE UNDRGRMNT CO	New York Telephone
	TEXTILE DIE CUTNIG CO	New York Telephone
	UDELL STATNRY & PRNTNG CO INC	New York Telephone
	WALTON HAT CO	New York Telephone
	WARMAN HAT CO	New York Telephone
	ZACHARIA & CO LINGRI	New York Telephone
1958	A & B SPORTSWR CO INC	New York Telephone
	BOND OFFSET & PRNTNG CO INC LITHGPHG	New York Telephone
	CLIPPER PRODUCTS CO IMPTRS EXPTRS	New York Telephone
	CRESTWOOD HAT CO	New York Telephone
	FRIESS MURRAY & BRO MLNRY	New York Telephone
	GALLAND & WOLIN HAT CO INC	New York Telephone

FINDINGS

Year	Uses	Source
1958	H & M HAT CO	New York Telephone
	HATLEIGH INC HATS	New York Telephone
	HERBEIN NOVLTS	New York Telephone
	HERBEIN TIOVITS	New York Telephone
	LEVINE SIDNEY B	New York Telephone
	LOWNES VICTOR A TIME LOKS	New York Telephone
	RAINLEIGH HATS	New York Telephone
	SHARON LINGERIE INC	New York Telephone
	SILENT WATCHMAN CORP RECORDG TIME LOCKS	New York Telephone
	TAROFF ROBT S SHOES	New York Telephone
	UDELL STATNRY & PRNTNG C0 INC	New York Telephone
	WALTON HAT CO	New York Telephone
	WARMAN HAT CO	New York Telephone
1956	A & B SPORTSWR CO INC	New York Telephone
	BOND OFF SET CO INC LITHGPHG	New York Telephone
	CLIPPER PRODUCTS CO IMPTRS EXPTRS	New York Telephone
	FRIESS MURRAY & BRO MINRY	New York Telephone
	G & G SPORTSWR	New York Telephone
	GALLAND & WOLIN HAT CO INC	New York Telephone
	H & M HAT CO	New York Telephone
	HATLEIGH INC HATS	New York Telephone
	HERBEIN NOVLTS	New York Telephone
	HOLLAND MFG CO SPOOL SILK	New York Telephone
	HOLLAND SILK CO THREADS	New York Telephone
	HY-GRADE MFRS SUPL CO	New York Telephone
	HY MARK TEXTILE CO	New York Telephone
	LOWNES VICTOR A TIME LOCKS	New York Telephone
	MEL SILVER CO PRNTRS	New York Telephone
	RAINLEIGH HATS	New York Telephone
	SHARON LINGERIE INC	New York Telephone
	SILENT WATCHMAN CORP RECORDG TIME LOCKS	New York Telephone

FINDINGS

Year	Uses	Source
1956	SOKOLOFF IRVING B	New York Telephone
	SOKOLOFF TEXTILE CO	New York Telephone
	TIME LOCK REPORT SVCE CO	New York Telephone
	UDELL STATNRY & PRNTNG CO INC	New York Telephone
1950	BOND OFFSET CO INC LITHGPHG	New York Telephone
	CUSHING LEONARD J B	New York Telephone
	FIGURE BLDR FOUNDTNS INC	New York Telephone
	FRIESS MURRAY & BRO MLNRY	New York Telephone
	G & G SPORTSWR	New York Telephone
	GALLAND & WOLIN HAT CO INC	New York Telephone
	GLOKA CORP CHILDRNS WEAR	New York Telephone
	H & M HAT CO	New York Telephone
	HAIGHT JOS M B	New York Telephone
	HOLLAND MFG CO SPOOL SILK	New York Telephone
	KOREF STEFAN G SHIRTS	New York Telephone
	METROPOLITN GIFT BOX CO	New York Telephone
	NU-GO MILLS INC	New York Telephone
	SAMPLE SVCE CORP SMPI CDS	New York Telephone
	UDELL STATNRY & PRNTNG CO INC	New York Telephone
1947	EASTERN KNITTERS INC CHILDRENS WEAR	New York Telephone
	FIGURE BLDR FOUNDTNS INC	New York Telephone
	FINKELMAN J SPORTSWR	New York Telephone
	FRIESS MURRAY & BRO MLNRY	New York Telephone
	G & G SPORTSWR	New York Telephone
	GLOKA CORP CHILDRNS WEAR	New York Telephone
	H & M HAT CO	New York Telephone
	HEALTH CONTROL GARMENTS CORP	New York Telephone
	HOLLAND MFG CO OOL SIK	New York Telephone
	HOLLAND SILK CO THREADS	New York Telephone
	JOY KRAFT CREATIONS INC	New York Telephone
	KALMAN GLOVE MFG CO	New York Telephone
	KEYSTONE PROCESSED PRODS INC	New York Telephone

FINDINGS

Year	Uses	Source
1947	KOREF STEFAN G SHIRTS	New York Telephone
	KOREF STEFAN G SHIRTS	New York Telephone
	LEVINE NOAH POUCHES	New York Telephone
	MARGAIL TRADING CO INC	New York Telephone
	UDELL STATNRY & PRNTNG CO INC	New York Telephone
	WEISS HAT CO	New York Telephone
	WISHBOW GABRIEL AUCTNR	New York Telephone
1942	AMER MATE IMPORT CORP	New York Telephone
	AMER SPECTATOR PUBLSHG CORP	New York Telephone
	ANTI RHUSTOX CO	New York Telephone
	BANNER BOOKS INC	New York Telephone
	BATTLE CREEK NATURAL PRODS CORP	New York Telephone
	CAL-PAR CORP	New York Telephone
	CHAS HENRY PUBLICATIONS INC	New York Telephone
	CURRENT PSYCHOLOGY &PSYCHOANALYSIS	New York Telephone
	DIGEST &REVIEW PUBLSHG CORP	New York Telephone
	FINGERHOOD C H OFC	New York Telephone
	FINKELMAN J SPORTSWR	New York Telephone
	FRIESS MURRAY &BRO MILNRY	New York Telephone
	GLOKA CORP SHIRTS	New York Telephone
	GOODFIT SHOE MFG CORP	New York Telephone
	H & M HAT CO	New York Telephone
	HEALTH CONTROL GARMENTS CORP	New York Telephone
	HENRY CHAS PUBLICATIONS INC	New York Telephone
	HOFFMAN HARRY B	New York Telephone
	HOLLAND SILK CO THREADS	New York Telephone
	HOOD C H & CO INC	New York Telephone
	HOOD PRODS CORP	New York Telephone
	HOOD-LAX CORP	New York Telephone
	KALMAN GLOVE MFG CO	New York Telephone
	KOREF STEFAN G SHUTS	New York Telephone
	LANE M B	New York Telephone

FINDINGS

Year	Uses	Source
1942	MARGAIL TRADING CO	New York Telephone
	MARVO-KER INST	New York Telephone
	MODERN LIVING HEALTH INST	New York Telephone
	MODERN LIVING MAGAZINE	New York Telephone
	MODERN LIVING PUBLSHG CO	New York Telephone
	STEIER BROS PRINTERS	New York Telephone
	SUCCESSFUL LIVING MAGAZINE	New York Telephone
	UDELL STATNRY &PRNTNG CO INC	New York Telephone
	ULLMAN FRED INC SHWRM	New York Telephone
	US BRANDS INC	New York Telephone
1938	AMER MATE IMPORT CORP	New York Telephone
	AMER SPECTATOR PUBLSHG CORP	New York Telephone
	ANTI RHUSTOX CO	New York Telephone
	BATTLE CREEK NATURAL PRODS CORP	New York Telephone
	CAL-PAR CORP	New York Telephone
	CURRENT PSYCHOLOGY & PSYCHOANALYSIS	New York Telephone
	DIGEST & REVIEW PUBLSHG CORP	New York Telephone
	FINGERHOOD CH OFC	New York Telephone
	FRIESS MURRAY & BRO OFC	New York Telephone
	GALLAND & WOHN HAT CO INC	New York Telephone
	HOOD C H & C INC	New York Telephone
	LAFAYETTE MFG CO	New York Telephone
	LEN DON SPORTSWR INC	New York Telephone
	MARVO-KER INST	New York Telephone
	MODERN LIVING HEALTH INST	New York Telephone
	MODERN LIVING MAGAZINE	New York Telephone
	MODERN LIVING PUBLSHIG CORP	New York Telephone
	NEIL HATS	New York Telephone
	OCONNELL JOHN J DRSES	New York Telephone
	PARRISH EDW MD OFC	New York Telephone
	PHILRICE UNDRGRMNT CO	New York Telephone
	PSYCHOLOGY INST OF AMERICA INC	New York Telephone

FINDINGS

Year	Uses	Source
1938	RICE PHILIP UNDRGRMNTS	New York Telephone
	ROSENSTEIN & THALER INC	New York Telephone
	STEIER BROS PRINTERS	New York Telephone
	SUCCESSFUL LIVING MAGAZINE	New York Telephone
	WHITE SPROTWR CO	New York Telephone
1934	Cohen Bros Ephraim Cohen uniform mfrs	R. L. Polk & Co.
	Davy Uniform Co RTN Jack M Cohen	R. L. Polk & Co.
	Holland Mtg Co NJ cap $600 000 Wm J Kenney pres Mae H Gutterson v pres Wm F Kenney sec treas spool silk mfrs	R. L. Polk & Co.
	Kenney Wm F sec treas Holland Mfg Co	R. L. Polk & Co.
	Kenney Wm J Celestine N pres Holland Mfg Co	R. L. Polk & Co.
	Maderight Pillow Case Co RTN Benj and Henry Libman	R. L. Polk & Co.
	Mandel Abr & Son TN Abr Harry and Israel cap mkrs	R. L. Polk & Co.
	Scharfstein Bros Irving Geo & Philip clothing mfrs	R. L. Polk & Co.
	Service Clothing Co RTN Geo Philip & Irving Scharfstein	R. L. Polk & Co.
	Siegel Louis CPA	R. L. Polk & Co.
1927	BWAY KNEE PANTS CO INC	New York Telephone
	COHEN BROS WAITER JACKETS	New York Telephone
	EPSTEIN A & CO CLTHG	New York Telephone
	HALPERN SAML MFG CLOTHG	New York Telephone
	HILKOWICH LOUIS & CO CLTHG	New York Telephone
	HOLLAND MFG CO SPOOL SILK	New York Telephone
	MEISEL JOS ARONSON LNC CLTHNG	New York Telephone
	MENDELSON EMANUEL	New York Telephone
	MUSKEN WM	New York Telephone
	NORRIS GEO S UNIFORMS	New York Telephone
	NORRIS UNIFORM CO	New York Telephone
	RASCOVAR CHAS L	New York Telephone
	RICHTER SAM CLOTHNG	New York Telephone

FINDINGS

Year	Uses	Source
1927	SACHS JACOB	New York Telephone
	SCHARFSTECN RICHTER CO CLOTHING	New York Telephone
	UNITED CLOTHING CO	New York Telephone
	WEARFINE PANTS MFG CO INC	New York Telephone
	WHITE SYSTEM CLOTHING CO	New York Telephone
	WOLF WM CLOTHING	New York Telephone
	Bway Knee Pants Co Inc	New York Telephone
	Broadway Geo A elec contr	New York Telephone
	Cohen Bros waiter jackets	New York Telephone
	Epstein A & Co clthg	New York Telephone
	Halpern Saml mfg clothg	New York Telephone
	Hilkowich Louis & Co clthg	New York Telephone
	Holland Mfg Co spool silk	New York Telephone
	Meisel Jos Aronson Inc clthng	New York Telephone
	Mendelson Emanuel	New York Telephone
	Musken Wm	New York Telephone
	Norris Geo S uniforms	New York Telephone
	Norris Uniform Co	New York Telephone
	Rascovar Chas L	New York Telephone
	Richter Sam clothng	New York Telephone
	Sachs Jacob	New York Telephone
	Scharfstecn Richter Co clothing	New York Telephone
	United Clothing Co	New York Telephone
	Wearfine Pants Mfg Co Inc	New York Telephone
	White System Clothing Co	New York Telephone
	Wolf Wm clothing	New York Telephone

684 BROADWAY

Year	Uses	Source
2020	PHLUID PROJECT	EDR Digital Archive
	684 OWNERS CORP	EDR Digital Archive
	ROSE BERGER	EDR Digital Archive
	JEAN DESEGONZAC	EDR Digital Archive

FINDINGS

Year	Uses	Source
2020	JANE BOHAN	EDR Digital Archive
	FELIX RUO	EDR Digital Archive
	PERRY GOODMAN	EDR Digital Archive
	ELENA SHNAYER	EDR Digital Archive
	PETER GUGGENHEIMER	EDR Digital Archive
	MARK NELKIN	EDR Digital Archive
	LEE HETFIELD	EDR Digital Archive
	JOAN GUGGENHEIMER	EDR Digital Archive
	JILL MILLER	EDR Digital Archive
	RITSUKO TAKASHIMA	EDR Digital Archive
	ROBERTA GOSS	EDR Digital Archive
	ELLEN HWANG	EDR Digital Archive
	BRIAN GLEASON	EDR Digital Archive
	MICHAEL BENNETT	EDR Digital Archive
	KENNETH GEMES	EDR Digital Archive
	TOHRU TAKASHIMA	EDR Digital Archive
	KATHLEEN HARDY	EDR Digital Archive
	DROR SHNAYER	EDR Digital Archive
	VIGDIS BOULTON	EDR Digital Archive
	JACK BRIGGS	EDR Digital Archive
	LOUIS ZORICH	EDR Digital Archive
	PATRICK KEANE	EDR Digital Archive
	NOBORU TAKASHIMA	EDR Digital Archive
	JAKE PINATO	EDR Digital Archive
	JULIA MARTON-LEFEVRE	EDR Digital Archive
	ZORICH PETER	EDR Digital Archive
	IAN DOMOWITZ	EDR Digital Archive
	ANTHONY CURTIS	EDR Digital Archive
	FELIPE RUA	EDR Digital Archive
	FRANCESCO CLEMENTE	EDR Digital Archive
	OLYMPIA ZORICH	EDR Digital Archive
	ANNE KEANE	EDR Digital Archive

FINDINGS

Year	Uses	Source
2020	ASSAF BERNSTEIN	EDR Digital Archive
2017	AMIT SOLOMON	Cole Information
	YANNIS BAKOS	Cole Information
	PETER GUGGENHEIMER	Cole Information
	JILL MILLER	Cole Information
	MARK NELKIN	Cole Information
	HUGH HARDY	Cole Information
	GAVIN BURKE	Cole Information
	JANE DESEGONZAC	Cole Information
	ROBERTA GOSS	Cole Information
	LISA SANDERS	Cole Information
	TOHRU TAKASHIMA	Cole Information
	ELIZABETH HWANG	Cole Information
	PATRICK KEANE	Cole Information
	C SEGOVIA	Cole Information
	LOUIS ZORICH	Cole Information
	FRANCESCO CLEMENTE	Cole Information
	ANTHONY CURTIS	Cole Information
	IAN DOMOWITZ	Cole Information
	JEREMIE TRIGANO	Cole Information
	ALWAYS READY LOCKSMITH	Cole Information
	FAL FOODS USA BROADWAY LLC	Cole Information
	684 BROADWAY CORP	Cole Information
	HUDSON CARPET CLEANING	Cole Information
	684 OWNERS CORP	Cole Information
2014	ROSE BERGER	Cole Information
	AMIT SOLOMON	Cole Information
	YANNIS BAKOS	Cole Information
	PETER GUGGENHEIMER	Cole Information
	LEE HETFIELD	Cole Information
	JILL MILLER	Cole Information
	MARK NELKIN	Cole Information

FINDINGS

Year	Uses	Source
2014	RICARDO RIETHMULLER	Cole Information
	JANE DESEGONZAC	Cole Information
	ELLEN HWANG	Cole Information
	TOHRU TAKASHIMA	Cole Information
	MATTHEW BLESSO	Cole Information
	LOUIS ZORICH	Cole Information
	PATRICK KEANE	Cole Information
	C SEGOVIA	Cole Information
	DROR SHNAYER	Cole Information
	FRANCESCO CLEMENTE	Cole Information
	ANTHONY CURTIS	Cole Information
	IAN DOMOWITZ	Cole Information
	684 BROADWAY CORPORATION	Cole Information
	684 OWNERS CORPORATION	Cole Information
	FAL FOODS USA BROADWAY LLC	Cole Information
	HUDSON CARPET CLEANING	Cole Information
2010	HOWARD BOULTON	Cole Information
	AMIT SOLOMON	Cole Information
	FELIX RUO	Cole Information
	GAYLE LOCKETT	Cole Information
	MARK NELKIN	Cole Information
	PETER GUGGENHEIMER	Cole Information
	JANE DESEGONZAC	Cole Information
	ROBERTA GOSS	Cole Information
	ANNE CHAPAS	Cole Information
	LOUIS ZORICH	Cole Information
	JACK BRIGGS	Cole Information
	PATRICK KEANE	Cole Information
	C SEGOVIA	Cole Information
	JEREMIE TRIGANO	Cole Information
	ANTHONY CURTIS	Cole Information
	684 OWNERS CORP	Cole Information

FINDINGS

Year	Uses	Source
2010	AU BON PAIN	Cole Information
	684 BROADWAY CORP	Cole Information
2006	Multi Unit Address	Hill-Donnelly Information Services
	Broadway Corp	Hill-Donnelly Information Services
	Owners Corp	Hill-Donnelly Information Services
	Number 1AU Bon Pain 2 R	Hill-Donnelly Information Services
	Number 3 W H Bennett Michael A as	Hill-Donnelly Information Services
	Number 9 E Boulton Vigdis VA o	Hill-Donnelly Information Services
	Number 8 W H Briggs Jack A	Hill-Donnelly Information Services
	Number 5 W Curtis Anthony a	Hill-Donnelly Information Services
	Domowitz Ian	Hill-Donnelly Information Services
	Number 7 E Fusco Dino D	Hill-Donnelly Information Services
	Fusco Dino	Hill-Donnelly Information Services
	Griffith Elannah v	Hill-Donnelly Information Services
	Number 5 W Hardy Hugh &Tizlana A	Hill-Donnelly Information Services
	Hwang E Va	Hill-Donnelly Information Services
	Kehela Karen	Hill-Donnelly Information Services
	Number 12 W h Nelkin Mark Aa	Hill-Donnelly Information Services
	Segovia C	Hill-Donnelly Information Services
	Number 11 W Sherwood Ben	Hill-Donnelly Information Services
	Number 7 W H Takashima R T A so	Hill-Donnelly Information Services
	Number 6 E h Zorich Louis A	Hill-Donnelly Information Services
2005	MARK NELKIN	Cole Information
	JULIA LEUNG	Cole Information
	HUGH HARDY	Cole Information
	MARTHA DAVIES	Cole Information
	TOHRU TAKASHIMA	Cole Information
	BENJAMIN TREUHAFT	Cole Information
	ANTHONY GOULD	Cole Information
	MICHAEL BENNETT	Cole Information
	LOUIS ZORICH	Cole Information
	BRIAN BITTNER	Cole Information

FINDINGS

Year	Uses	Source
2005	JACK BRIGGS	Cole Information
	C SEGOVIA	Cole Information
	RICHARD PRICE	Cole Information
	DINO FUSCO	Cole Information
	HARVEY HERMAN	Cole Information
	BENJAMIN TRIGANO	Cole Information
	MARIA CONNOR	Cole Information
	IAN DOMOWITZ	Cole Information
	ANTHONY CURTIS	Cole Information
	CLEMENTE CHIARA	Cole Information
	WENDY MAITLAND	Cole Information
	684 OWNERS CORP	Cole Information
2000	MICHAEL BENNETT	Cole Information
	JACK BRIGGS	Cole Information
	JOHN BURGES	Cole Information
	12W MARTIN CHALK	Cole Information
	M H CONNOR	Cole Information
	M DAVIES	Cole Information
	10E M DAVIES	Cole Information
	PERLMAN K DUPUIS	Cole Information
	EDWARD FENSTER	Cole Information
	KEN GEMES	Cole Information
	KEN GEMES	Cole Information
	12E HUGH HARDY	Cole Information
	4W J LEUNG	Cole Information
	JULIA MARTON	Cole Information
	LUIS MORENO	Cole Information
	R MURRAY	Cole Information
	5W KENNETH OBRIEN	Cole Information
	MARK PATRICOF	Cole Information
	ATOTONIA SALM	Cole Information
	10W C SEGOVIA	Cole Information

FINDINGS

Year	Uses	Source
2000	TOSHIO TAKASHIMA	Cole Information
	TOSHIO TAKASHIMA	Cole Information
	11E JEREMIE TRIGANO	Cole Information
	11E JEREMY TRIGANO	Cole Information
	3E NORIKO UMEDA	Cole Information
	PERLMAN LWRNC PHD	Cole Information
	AU BON PAIN	Cole Information
	OWNERS CORP	Cole Information
	BROADWAY CORP	Cole Information
	JEREMY TRIGANO	Cole Information
	TOSHIO TAKASHIMA	Cole Information
	R MURRAY	Cole Information
	HUGH HARDY	Cole Information
	KEN GEMES	Cole Information
	MARTIN CHALK	Cole Information
	J LEUNG	Cole Information
	NORIKO UMEDA	Cole Information
	MICHAEL BENNETT	Cole Information
	JULIA MARTON	Cole Information
	ERAN PENINI	Cole Information
	LOUIS ZORICH	Cole Information
	JACK BRIGGS	Cole Information
	MARK PATRICOF	Cole Information
	JOHN BURGES	Cole Information
	C SEGOVIA	Cole Information
	M DAVIES	Cole Information
	EDWARD FENSTER	Cole Information
	LUIS MORENO	Cole Information
	MARIA CONNOR	Cole Information
	RICHARD SHEPPARD	Cole Information
	OLYMPIA DUKAKIS	Cole Information
	IZZET BENSUSAN	Cole Information

FINDINGS

Year	Uses	Source
2000	JEREMIE TRIGANO	Cole Information
	AU BON PAIN	Cole Information
	PERLMAN LAWRENCE PHD	Cole Information
	684 OWNERS CORPORATION	Cole Information
	684 BROADWAY CORPORATION	Cole Information
1998	AU BON PAIN	NYNEX Telephone
	OWNERS CORP	NYNEX Telephone
	BROADWAY CORP	NYNEX Telephone
1995	DAVIES, M	Cole Information
	TAKASHIMA, TOSHIO	Cole Information
	UMEDA, NORIKO	Cole Information
	MURRAY, R	Cole Information
	TALAN, DIANN	Cole Information
	SEGOVIA, C	Cole Information
	DUPUIS PERLMAN, KIM	Cole Information
	BENNETT, MICHAEL	Cole Information
	BRIGGS, JACK	Cole Information
	PERLMAN, LAWRENCE, PHD	Cole Information
	TRIGANO, BENJIMAN	Cole Information
	MEYER, N	Cole Information
	DE CONTI, CHRISTOPHER	Cole Information
	DANZINGER-GOLD, PATRICIA	Cole Information
	WEISS, MARC N	Cole Information
	CORBETT, DAVID	Cole Information
	GRIFFITH, ELAYNE	Cole Information
	AU BON PAIN	Cole Information
	MULTIMEDIA RESOURCE CORP	Cole Information
1993	HORATIO MANAGMENT CORP	NYNEX Telephone
	HORATIO MANAGMENT CORP	NYNEX Telephone
1992	DAVIES, M	Cole Information
	TAKASHIMA, TOSHIO	Cole Information
	UMEDA, NORIKO	Cole Information

FINDINGS

Year	*Uses*	*Source*
1992	TALAN, DIANN	Cole Information
	NUBER, J	Cole Information
	WEISS, MARC	Cole Information
	MOSVOLD, R	Cole Information
	ETTINGER, W	Cole Information
	BENNETT, MICHAEL	Cole Information
	MEYER, N	Cole Information
	OREZZOLI, HECTOR	Cole Information
	DANZINGER-GOLD, PATRICIA	Cole Information
	PERLMAN, LAWRENCE	Cole Information
	SQUITIERI, GAETANO	Cole Information
	MAIDMENT, PAUL	Cole Information
	MARTINEAU, LISA	Cole Information
	CORBETT, DAVID	Cole Information
	CARAMBA II, RESTRNT	Cole Information
	HORATIO MANAGMENT CORP	Cole Information
1988	BENNETT MICHAEL	NYNEX Telephone
	BRIGGS JACK	NYNEX Telephone
	BRIGGS JACK & DEBORAH	NYNEX Telephone
	CARAMBA II	NYNEX Telephone
	CORBETT DAVID	NYNEX Telephone
	DANZINGER-GOLD PATRICIA	NYNEX Telephone
	ETTINGER W	NYNEX Telephone
	GILMAN ANDREW	NYNEX Telephone
	HUDSON J P	NYNEX Telephone
	LANZENBERG N & C H	NYNEX Telephone
	NUBER J	NYNEX Telephone
	PERLMAN LAWRENCE	NYNEX Telephone
	PRINCE BRUCE A	NYNEX Telephone
	ROBERTS KEARBY	NYNEX Telephone
	ROGET A	NYNEX Telephone
	RUDO D	NYNEX Telephone

FINDINGS

Year	Uses	Source
1988	SCHNEIDER Y	NYNEX Telephone
	TAKASHIMA TOSHIO	NYNEX Telephone
	TAKASHIMA TOSHIO	NYNEX Telephone
	TALAN DIANN	NYNEX Telephone
	UMEDA NORIKO	NYNEX Telephone
1983	A & E PLASTIKS INC	New York Telephone
	BENNETT A	New York Telephone
	BENNETT MICHAEL J	New York Telephone
	BRIGGS JACK & DEBORAH	New York Telephone
	COLUMBUS JOAN MRS	New York Telephone
	CORBETT DAVID	New York Telephone
	GENTLE RICHARD	New York Telephone
	GOLOMB ELAN PSYCHLGST	New York Telephone
	HARDY J	New York Telephone
	LANZENBERG N & C H	New York Telephone
	LIEBERMAN L J	New York Telephone
	MYERS J STILLMAN	New York Telephone
	PERLMAN LAWRENCE	New York Telephone
	PRINCE BRUCE A	New York Telephone
	ROGET ANNIE	New York Telephone
	SADKIN ALEX	New York Telephone
	TAKASHIMA TOSHIO	New York Telephone
	TAKASHIMA TOSHIO	New York Telephone
	TALAN DIANN	New York Telephone
	WAGENKNECHT ANN M	New York Telephone
	WHITE MEREDITH	New York Telephone
	A & E Plastiks Inc	New York Telephone
	Bennett A	New York Telephone
	Bennett Michael J	New York Telephone
	Briggs Jack & Deborah	New York Telephone
	Columbus Joan Mrs	New York Telephone
	Corbett David	New York Telephone

FINDINGS

Year	*Uses*	*Source*
1983	Gentle Richard	New York Telephone
	Golomb Elan psychlgst	New York Telephone
	Hardy J	New York Telephone
	Lanzenberg N & C H	New York Telephone
	Lieberman L J	New York Telephone
	Myers J Stillman	New York Telephone
	Perlman Law rence	New York Telephone
	Prince Bruce A	New York Telephone
	Roget Annie	New York Telephone
	Sadkin Alex	New York Telephone
	Takashima Toshio	New York Telephone
	Takashima Toshio	New York Telephone
	Talan Diann	New York Telephone
	Wagenknecht Ann M	New York Telephone
	White Meredith	New York Telephone
1978	SAML & SONS HATS	New York Telephone
	GREENBERG SAML & SONS HATS	New York Telephone
	MATTERN ROBIN	New York Telephone
	SOLOMITA DAVID	New York Telephone
	UNIFORM CAP COLNC	New York Telephone
	VIRGIN REESE	New York Telephone
	WATMAN HEADWR CO	New York Telephone
1973	ARCO LEATHERS	New York Telephone
	ATSONS PRODS CORP	New York Telephone
	BALDWIN HAT CO	New York Telephone
	BAND PROD CO	New York Telephone
	EPSTEIN MAX B	New York Telephone
	GREENBERG SAML & SONS HATS	New York Telephone
	LADY ASHLEY HATS INC	New York Telephone
	LIBERTY HAT & CAP MFG CO	New York Telephone
	LORD ASHLEY LTD INC	New York Telephone
	LOREN SOCE INC	New York Telephone

FINDINGS

Year	Uses	Source
1973	LYNSEA PRNTNG	New York Telephone
	NEHOC PRNTNG COINC	New York Telephone
	RAYNAT PRESS INC	New York Telephone
	REX ENTERPRISES INC RL EST	New York Telephone
	ROSEN EDWIN D ACCTT	New York Telephone
	RUBIN R A & CO LTHR	New York Telephone
	STUDIO REPRODUCTIONS CORP	New York Telephone
	TOPIEL A TRMRS	New York Telephone
	UNIFORM CAP COINC	New York Telephone
1968	ATSONS PRODS CORP	New York Telephone
	BERLINER J J & STAFF RESEARCHEIS	New York Telephone
	BERLINER MAIL SVCE INC	New York Telephone
	BERLINER MAILING LISTS INC	New York Telephone
	CARAN HATS INC	New York Telephone
	CONTINUOUS CATALOGUE SVCE	New York Telephone
	ELIAS LABS	New York Telephone
	ELIAS N M CHEMINCI ENGNR	New York Telephone
	GORDON K HAT LTHR	New York Telephone
	GREENBERG SAMIL & SONS HATS	New York Telephone
	HYGIENE RESEARCN INC PHYSCNS SUPLS	New York Telephone
	KATZ BUTTONHOLE COINC	New York Telephone
	KAUFMAN SANFORD D ATTY	New York Telephone
	LIBERTY HAT & CAP MFG CO	New York Telephone
	LOREN SVCE INC	New York Telephone
	NEHOC PRNTNG CO INC	New York Telephone
	NEW BUSINESS DEVELPMNTS	New York Telephone
	PERT HAT CO	New York Telephone
	RAT PRESS INC	New York Telephone
	REX ENTERPRISES INC RL EST	New York Telephone
	ROSEN EDWIN D ACCNT	New York Telephone
	RUBIN R A & CO LTHR	New York Telephone
	STANDARD PURCHASING CO	New York Telephone

FINDINGS

Year	Uses	Source
1968	STUDIO REPRODUCTIONS CORP	New York Telephone
	TOPIEL A TRMGS	New York Telephone
	UNIFORM CAP CO INC	New York Telephone
1963	AJAX TRADG CO	New York Telephone
	ATSONS PRODS CORP	New York Telephone
	BEAU BAND PRODS CO	New York Telephone
	BERLINER J J & STAFF RESEARCHERS	New York Telephone
	BERLINER MAIL SVCE INC	New York Telephone
	BERLINER MAILING LISTS INC	New York Telephone
	COLLINS MACHY CORP	New York Telephone
	CONTINUOUS CATALOGUE SVCE	New York Telephone
	DORENE MFG CO SPORTWR	New York Telephone
	DUREX PRODS INC PHYSONS SURGDL SUPLS	New York Telephone
	ELIAS LABS	New York Telephone
	ELIAS N M CHEMCL ENGNR	New York Telephone
	ENGEL SHEET METAL EQP	New York Telephone
	EPSTEIN MAX B	New York Telephone
	GORDON IRVING ACCTNT	New York Telephone
	GORDON K HAT LTHR	New York Telephone
	GREENBERG SAML & SONS HATS	New York Telephone
	HERMAN A CO	New York Telephone
	HYGIENE RESEARCH INC PHYSCNS SUPLS	New York Telephone
	JUNIOR HEARDWR CO	New York Telephone
	KATZ BUTTONHOLE CO INC	New York Telephone
	MIL SUN HEADWR CO	New York Telephone
	NATHAN JACK INC MACHY	New York Telephone
	NEW BUSINESS DEVELPMNTS	New York Telephone
	REX ENTERPRISES INC RL EST	New York Telephone
	STUDIO RENRODCTIONS CORP	New York Telephone
	TOPIEL A TRMNGS	New York Telephone
	UNIFORM CAP CO INC	New York Telephone

FINDINGS

Year	Uses	Source
1958	AMER RESEARCH SOC FOR BETTER MANAGERT	New York Telephone
	ATSONS PRODS CORP	New York Telephone
	BEAU BAND PRODS CO	New York Telephone
	BERLINER J J & STAFF RESEARCHERS	New York Telephone
	BERLINER MAIL SVE INC	New York Telephone
	BISHOP BOB CUTNGS & REMNIANTS	New York Telephone
	BISHOP SEYMOUR M CUTNGS & REMNANTS	New York Telephone
	BISHOP TEXTILE REMINANTS CORP	New York Telephone
	BRAMMER CORP BEITNG	New York Telephone
	BRAMMER VEE LINK BELTING CORP	New York Telephone
	BWAY BUTTON HOLE SHOP INC	New York Telephone
	CONTINUOUS CATALOGUE SVCE	New York Telephone
	DAYTON LABS CORP	New York Telephone
	DORENE MFG CO SPORTWR	New York Telephone
	DUREX PRODS INC PHYSCNS SURGCL SUPLS	New York Telephone
	EPSTEIN MAX B	New York Telephone
	GLICK A B B	New York Telephone
	GREENBERG SAML & SONS HATS	New York Telephone
	JUNIOR HEADWR CO	New York Telephone
	KATZ BUTTONHOLE CO INC	New York Telephone
	KATZ BUTTONHOLE MACH CO	New York Telephone
	LABEL MAILING LIST CO	New York Telephone
	LA BONITA DRESS SHOPS	New York Telephone
	LEVINE DAVID BUTN HOLES	New York Telephone
	NEW BUSINESS DEVELOPMENTS PBLCTN	New York Telephone
	PERLMAN BROS CAP MFRS	New York Telephone
	REGAL SPORTSWR LTD	New York Telephone
	REX ENTERPRISES INC RL EST	New York Telephone
	RUXUR ELECTRONICS CORP	New York Telephone
	SCHECTER S & SON INC	New York Telephone
	SHIKLER & JACOBS TROUSRS	New York Telephone

FINDINGS

Year	Uses	Source
1958	TOPIEL A TRMGS	New York Telephone
1956	BENAMY EHUD B	New York Telephone
	BERLINER J J & STAFF RESEARCHERS	New York Telephone
	BERLINER MAIL SVCE INC	New York Telephone
	BERLINER MAILING LISTS INC	New York Telephone
	BISHOP BOB CUTNGS & REMNANTS	New York Telephone
	BISHOP SEYMOUR M CUTNGS & REMNANTS	New York Telephone
	BISHOP TEXTILE REMNANTS CORP	New York Telephone
	BRAMMER CORP BEITNG	New York Telephone
	BRAMMER VEE LINK BELTING CORP	New York Telephone
	BWAY BUTTON HOLE SHOP INC	New York Telephone
	CARMEN SPECIALTIES	New York Telephone
	CONTINUOUS CATALOGUE SVCE	New York Telephone
	DAYTON LABS CORP	New York Telephone
	DORENE MFG CO SPORTWR	New York Telephone
	DUREX PRODS INC PHYSCENS SURGCL SUPLS	New York Telephone
	DWORKIN WM HATS	New York Telephone
	FARKAS E ENGNR	New York Telephone
	FARMAR CORP	New York Telephone
	FILLER MFG CO HNDBGS	New York Telephone
	GREENBERG SAML & SONS HATS	New York Telephone
	HALA COSTUME CO	New York Telephone
	HYGIENE RESEARCH INC PHYSCNS SUPLS	New York Telephone
	JACOBS WALTER J TROUSRS	New York Telephone
	JUNIOR HEADWR CO	New York Telephone
	KATZ BUTTONHOLE CO INC	New York Telephone
	KATZ BUTTONHOLE MACH CO	New York Telephone
	LABEL MAILING LIST CO	New York Telephone
	LEVINE DAVID BUTN HOLES	New York Telephone
	METAL SUPPLIERS CO	New York Telephone
	NEW BUSINESS DEVELOPMENTS PBLCTN	New York Telephone

FINDINGS

Year	Uses	Source
1956	SAXE M S HATS	New York Telephone
	SHIKLER & JACCBS TROUSRS	New York Telephone
	TECHNIFAX CORP SEE TECNIFAX CORP TECHNILAB PRODS CO	New York Telephone
	WILMAR HATS INC	New York Telephone
	ZEPELOWITCH NATHAN B	New York Telephone
1950	BERNSTEIN J P RR MENS SUP	New York Telephone
	BISHOP BOB CUTNGS & REMNANTS	New York Telephone
	BISHOP SEYMOUR M CUTNGS & REMNANTS	New York Telephone
	BISHOP TEXTILE REMNANTS CORP	New York Telephone
	BWAY BUTTON HOLE SHOP INC	New York Telephone
	BROOKSIDE PAPR CO	New York Telephone
	CUSTOM HEADWR CO	New York Telephone
	DAYTON LABS CORP	New York Telephone
	DORENE MFG CO SPORTWR	New York Telephone
	DUREX PRODS INC PHYSSCNS SURGE SUPLS	New York Telephone
	DWORKIN WM HATS	New York Telephone
	ELGIN CHAIR INC	New York Telephone
	FARKAS ENGNR	New York Telephone
	FARMAR CORP	New York Telephone
	GREENBERG SAML & SONS HATS	New York Telephone
	HALA COSTUME CO	New York Telephone
	HOLIDAY SPORTSWR LTD SLACKS	New York Telephone
	HYGEIA RESEARCH INC PHYCNS SUPLS	New York Telephone
	JACOBS WASLTER J TROUSRS	New York Telephone
	KARTEX INC TEXTLS	New York Telephone
	KATZ BUTTON HOLE CO	New York Telephone
	KATZ BUTTON HOLE MACH CO	New York Telephone
	LEE HAMPTON ADVTG	New York Telephone
	LEVINE DAVID BUTN HOLES	New York Telephone
	PLAIT D UNIFRM PANTS	New York Telephone
	SAXE M I S HATS	New York Telephone

FINDINGS

Year	Uses	Source
1950	SHIKLER & JACOBS TROUSRS	New York Telephone
	WILMAR HATS INC	New York Telephone
1947	ADLEE COAT & SUIT CO	New York Telephone
	BERNSTEIN J P RR MENS SUP	New York Telephone
	BISHOP BOB CUTNGS & REMNANTS	New York Telephone
	BISHOP SEYMOUR M CUTNGS & REMNANTS	New York Telephone
	BISHOP TEXTILE REMNANTS CORP	New York Telephone
	BWAY BUTTON HOLE SHOP INC	New York Telephone
	BROOKSIDE PAPR CO	New York Telephone
	DAYTON LABS CORP	New York Telephone
	DORENE MFG CO SPORTWR	New York Telephone
	DUREX PRODS INC PHYSCNS SURGCL SUPLS	New York Telephone
	DWORKIN WM HATS	New York Telephone
	ELGIN CHAIR INC	New York Telephone
	FARKAS E ENGR	New York Telephone
	FARMAR CORP	New York Telephone
	GREENBERG SAML & SONS HATS	New York Telephone
	HALA COSTUME CO	New York Telephone
	HOLIDAY SPORTSWR LTD SLACKS	New York Telephone
	HYGIENE RESEARCH INC PHYSCNS SUPLS	New York Telephone
	JACOBS WALTER J TROUSRS	New York Telephone
	KARTEX INC TEXTLS	New York Telephone
	KATZ ALEX & BART INC JWLRS	New York Telephone
	KATZ BUTTONHOLE CO	New York Telephone
	KATZ BUTTONHOLE MACH CO	New York Telephone
	LEE HAMPTON ADVTG	New York Telephone
	LEVINE DAVID BUTN HOLES	New York Telephone
	PLATT D UNIFRM PANTS	New York Telephone
	PRESTO PRODS INC	New York Telephone
	SAXE M S HATS	New York Telephone
	TRADE LITHOGRAPH & PRTNG CO	New York Telephone

FINDINGS

Year	Uses	Source
1947	WEISS SAML OFC SPCLTS	New York Telephone
	WILMAR HATS INC	New York Telephone
1942	AUTO-ROCK SALES CO	New York Telephone
	BERNHOLC H OFC	New York Telephone
	BERNSTEIN J P RR MENS SUP	New York Telephone
	BROOKSIDE PAPR CO	New York Telephone
	DORENE MFG CO SPORTWR	New York Telephone
	DUREX PRODS INC PHYSCNS SURGCL SUPLS	New York Telephone
	DWORKIN WM HATS	New York Telephone
	ELGIN CHAIR INC	New York Telephone
	FARKAS E ENGR	New York Telephone
	FARMAN CORP	New York Telephone
	GLOVER AL CLTHR	New York Telephone
	GREENBERG SAML HATS	New York Telephone
	HALA COSTUME CO	New York Telephone
	HYGIENE RESEARCH INC PHYSCNS SUPLS	New York Telephone
	JACOBS WALTER J TROUSRS	New York Telephone
	KATZ BUTTONHOLE CO	New York Telephone
	LEE HAMPTON ADVTG	New York Telephone
	MERCURIO & CO COATS	New York Telephone
	PLATT &S CHEMEL PANTS	New York Telephone
	PRESTO MDSE CO INC	New York Telephone
	PRESTO-RUB MFG CO INC RUBR	New York Telephone
	SAXE M S HATS	New York Telephone
	SHAPIRO LOUIS J B	New York Telephone
	SHIKLER & JACOBS TROUSRS	New York Telephone
	THORO LUBE SALES CO	New York Telephone
	TRADE LITHOGRAPH & PRNRTG CO	New York Telephone
	WEISS SAML OFC SPCLTS	New York Telephone
	WILMAR HATS INC	New York Telephone
1938	ANANRA JOS W B	New York Telephone
	BERNSTEIN J P RR MENS UP	New York Telephone

FINDINGS

Year	Uses	Source
1938	CHAMPION ELEC FUSE CO	New York Telephone
	D & G NOVELTY CO	New York Telephone
	DORENE MFG CO SPORTWR	New York Telephone
	DRUG MERCHS OF AMERICA INC	New York Telephone
	DUREX PRODS INC PHYSCNS SURGECL SUPLS	New York Telephone
	DWORKIN WM HATS	New York Telephone
	GLOVER AL CLTHR	New York Telephone
	GLOVER AL CLTHR	New York Telephone
	HYGIENE RESEARCH INC PHYSCNS SUPLS	New York Telephone
	KATZ BUTTONHOLE CO	New York Telephone
	LORCH H & CO FILTRS	New York Telephone
	MANDEL MAX B	New York Telephone
	MONTAUK FILTER CLOTH CO	New York Telephone
	PANZER & BANK NOVLTS	New York Telephone
	REGEN HARRY B	New York Telephone
	RUGO SPORT TOGS INC	New York Telephone
	SAXE M S HATS	New York Telephone
	US UTILITY SVCE CO	New York Telephone
	WEINSTEIN H B	New York Telephone
	WILMAR HATS INC	New York Telephone
1934	Marcia Hat Co Inc hat mfrs	R. L. Polk & Co.
	Oelbaum A Marcia Hat Co Inc	R. L. Polk & Co.
	Ace Belt Co Harry Zasifert	R. L. Polk & Co.
	Alexander Morris Beatrice sec treas Pride Underw ear Co	R. L. Polk & Co.
	American Novelty Co RTN Mrs Rose Tarzia	R. L. Polk & Co.
	Bass Moe L Bass & Lerner	R. L. Polk & Co.
	Bell Flow er Hat Co RTN Sam and Gussie Leichter Leo Zeifert	R. L. Polk & Co.
	Granet Portfolio Jos Granet novelties	R. L. Polk & Co.
	Mayer Julius Dinah threads	R. L. Polk & Co.
	Mille Hat Co Inc NY cap $10 000 Jos Levin v pres Sam Miller sec treas	R. L. Polk & Co.

FINDINGS

Year	*Uses*	*Source*
1934	Miller Hat Co RTN Sam Miller	R. L. Polk & Co.
	Miller Sam Miller Hat Co	R. L. Polk & Co.
	Niederman & Waldman Max Niederman and Jos Waldman clothing	R. L. Polk & Co.
	Osterw eil Jos Frieda clothing w hol	R. L. Polk & Co.
	Pride Underw ear Co Inc NY Lester J Alexander pres Saml Lipshitz v pres Morris Alexander sec treas	R. L. Polk & Co.
	Seligman E J Am Woolen Co	R. L. Polk & Co.
	Zaifert & Co Inc NY Harry Zaifert Pres treas rose Zaifert sec leather belt mfrs	R. L. Polk & Co.
1927	BASS & LERNER BOYS CLTHG	New York Telephone
	CONCORD CLOTHING CO	New York Telephone
	DAVIS J FEATHERS	New York Telephone
	EUREKA BUTTON CO	New York Telephone
	GOLDENBERG JACOB M CLTHG	New York Telephone
	GOLDSTEIN HARRY WINS	New York Telephone
	GRUBARD S LDS HATS	New York Telephone
	INDEPENDT BUTTON CO	New York Telephone
	KALCHMAN & SONS WHSLE CLTHG	New York Telephone
	KALIKOW BROS & OSTROVE INC CHLDRNS CLTHG	New York Telephone
	KALIKOW JOS	New York Telephone
	KITTERMILLS CO	New York Telephone
	LEIBOWITZ J SHIRTS	New York Telephone
	LEVINSOHN & LEVINSOHN YONG MENS & BOYS CLOTHING	New York Telephone
	M S CLOTHING CO	New York Telephone
	MANHATTAN WOOLEN CO	New York Telephone
	MEISEL JACOB BUTTONS	New York Telephone
	NEUMAN EMANUEL BUTTONS	New York Telephone
	OSTROVE MOE CHLDRNS CLTHNG	New York Telephone
	RHODA HAT CO LDS CHLDRNS HATS	New York Telephone
	S & D CLOTHING CO	New York Telephone
	SARUBBI SHOE MFG CO INC	New York Telephone

FINDINGS

Year	Uses	Source
1927	SENFT I M LDS HATS	New York Telephone
	SHAKHAT MORRIS CLTHNG	New York Telephone
	SHIRE HAT CO LADIES HATS	New York Telephone
	SINGER HERNAN WOOLENS	New York Telephone
	WARSHAVSKY & BARNETT LDS HAT FRAMES	New York Telephone
	Bass & Lerner boys clthg	New York Telephone
	Concord Clothing Co	New York Telephone
	Davis J feathers	New York Telephone
	Eureka Button Co	New York Telephone
	Goldenberg Jacob M clthg	New York Telephone
	Goldstein Harry w ins	New York Telephone
	Grubard S lds hats	New York Telephone
	Independt Button Co	New York Telephone
	Kalchman & Sons w hsle clthg	New York Telephone
	Kalikow Bros & Ostrove Inc chldrns clthg	New York Telephone
	Kalikow Jos	New York Telephone
	Kittermills Co	New York Telephone
	Leibow itz J shirts	New York Telephone
	Levinsohn & Levinsohn yong mens & boys clothing	New York Telephone
	M S Clothing Co	New York Telephone
	Manhattan Woolen CO	New York Telephone
	Meisel Jacob buttons	New York Telephone
	Neuman Emanuel buttons	New York Telephone
	Ostrove Moe chldrns clthng	New York Telephone
	Rhoda Hat Co lds chldrns hats	New York Telephone
	S & D Clothing Co	New York Telephone
	Sarubbi Shoe Mfg Co Inc	New York Telephone
	Senft I M lds hats	New York Telephone
	Shakhat Morris clthng	New York Telephone
	Shire Hat Co ladies hats	New York Telephone
	Singer Hernan w oolens	New York Telephone

Year	Uses	Source
1927	Warshavsky & Barnett lds hat frames	New York Telephone

685 BROADWAY

Year	Uses	Source
1950	SEYMOR WEAR CO	New York Telephone
1947	JUNIOR WAIST MFG CO	New York Telephone
	SEYMOR WEAR CO	New York Telephone
1942	DEBS KNIT FABRICS CO	New York Telephone
	SEYMOR WEAR CO	New York Telephone
1938	DEBS KNIT FABRICS CO	New York Telephone
	DEBS KNIT FABRICS CO	New York Telephone
1934	Manhattan Uniformn Co RTN Ephraim Cohen	R. L. Polk & Co.

686 BROADWAY

Year	Uses	Source
2020	ZACKY'S	EDR Digital Archive
2017	ZACKYS	Cole Information
	FAMOUS HORSE	Cole Information
2014	FAMOUS HORSE	Cole Information
2010	FAMOUS HORSE	Cole Information
2006	Office Depot 2 R	Hill-Donnelly Information Services
2005	OFFICE DEPOT	Cole Information
2000	VIM JEANS & SNKRS	Cole Information
	VIM JEANS & SNEAKERS	Cole Information
1998	VIM JEANS & SNEAKERS	NYNEX Telephone
1995	VIM JEANS & SNEAKERS	Cole Information
1993	TRAPHAGEN SCHOOL OF FASHION THE	NYNEX Telephone
1992	TRAPHAGEN SCHOOL OF FASHION THE	Cole Information
1988	TOBECOBURN SCHL FOR FASHION CAREERS	NYNEX Telephone
1978	CASHFLO CORPORATION	New York Telephone
	CITIBANK N A-CITICORP SERVICES INC	New York Telephone
1973	FIRST NATL CITY BANK	New York Telephone
1968	FIRST NATL CITY BANK	New York Telephone

FINDINGS

Year	Uses	Source
1968	SEVERINO VICTOR B	New York Telephone
1963	FIRST NATL CITY BANK	New York Telephone
1958	FIRST NATL CITY BANK OF NY-HEAD OFFICE	New York Telephone
	NATL CITY SAFE DEPOSIT CO	New York Telephone
1947	AMER MATE IMPORT CORP	New York Telephone
	AMER SPECTATOR PUBLSHG CORP	New York Telephone
	ANTI RHUSTOX CO	New York Telephone
	BANNER BOOKS INC	New York Telephone
	C PAR CORP	New York Telephone
	CURRENT PSYCHOLOGY & PSYCHOANALYSIS	New York Telephone
	DIGEST & REVIEW PUBLSHG CORP	New York Telephone
	FINGERHOOD C H OFC	New York Telephone
	HENRY CHAS PUBLICATIONS INC	New York Telephone
	HOOD C H & CO INC	New York Telephone
	HOOD-LAX CORP	New York Telephone
	HOOD PRODS CORP	New York Telephone
	JOURNAL OF HEALTH	New York Telephone
	MARVO-KER INST	New York Telephone
	MODERN LIVING HEALTH INST	New York Telephone
	MODERN LIVING MAGAZINE	New York Telephone
	MODERN LIVING PUBLSHG CO	New York Telephone
	PSYCHOLONY INST OF AMERICA INC	New York Telephone
	SUCCESSFUL LIVING MAGAZINE A PUB	New York Telephone
1942	ARONSON HARRIS HEADWR	New York Telephone
	ARONSON MOSES L INC HEADWR	New York Telephone
	CENTURY LIQUIDATION CO	New York Telephone
	CENTURY RESTRNT EQUIP CO	New York Telephone
	FINN IRVING RESTRNT EQUIP	New York Telephone
	GERSHOWITZ H &SONS MILNRY	New York Telephone
1938	ACE SCREEN PRIRT WKS	New York Telephone
	CHODROW & CHODROW MFG CO CIN TNS	New York Telephone

FINDINGS

Year	Uses	Source
1938	DOLOWICH A INS	New York Telephone
	DOLOWICH IRVING I LWYR CPA	New York Telephone
	DOLOWICH JACK A ACCTNT	New York Telephone
	DOLOWICH & LEVINE ATTYS	New York Telephone
	DUBNER MAXIM I ATTY	New York Telephone
	HALPER HARRY HOSRY	New York Telephone
	KALMEYER NICK AUCTNR	New York Telephone
	LEVINE DAVID ATTY	New York Telephone
	LIEBMAN P HATS & CAPS	New York Telephone
	MONROE CUIRTN CO	New York Telephone
	PEERLESS DOLL SHOE CO	New York Telephone
	PEERLESS SPECIALTY CO	New York Telephone
	PERFECTION TABLE MFG CO INC	New York Telephone
	PUNCTUAL EXPRESS CO	New York Telephone
	SMITH PHILIP AUCTNR	New York Telephone
1934	Barilla & Villa John Barilla Jos Villa real est	R. L. Polk & Co.
	Columbia Novelty Slipper Co Inc NY cap 200 sh pfd $100 ea 100 sh com rpv Hyman Davidovicz preas Nathan Dorfman sec Max Forman treas slippers	R. L. Polk & Co.
	Columbia Sliper Co Max Formnan M Dorfman Hyman Davidow itz	R. L. Polk & Co.
	Commodore Hat & Cap Co RTN Nath Kaslow hats	R. L. Polk & Co.
	Einhorn Saml Bw ay Mgg Co	R. L. Polk & Co.
	Liebman Philip Anna hat	R. L. Polk & Co.
	Salenfriend L & Co Louis Salenfriend slippers	R. L. Polk & Co.
	Salenfriend Louis L Salenfriend & Go	R. L. Polk & Co.
1927	Feller Bros shirts & boys blouses	New York Telephone
	Fox Knitting Mills	New York Telephone
	Ilium Mills	New York Telephone
	Klein Wolf & Sons clothing	New York Telephone
	Ludw ig J E & Co ctn gds	New York Telephone
	Rosenblum P & Co blouses	New York Telephone

FINDINGS

Year	Uses	Source
1927	Standard Clothing House	New York Telephone
	FELLER BROS SHIRTS & BOYS BLOUSES	New York Telephone
	FOX KNITTING MILLS	New York Telephone
	ILIUM MILLS	New York Telephone
	KLEIN WOLF & SONS CLOTHING	New York Telephone
	LUDWIG J E & CO CTN GDS	New York Telephone
	ROSENBLUM P & CO BLOUSES	New York Telephone
	STANDARD CLOTHING HOUSE	New York Telephone

687 BROADWAY

Year	Uses	Source
2020	EVOLUTION STORE	EDR Digital Archive
	EVOLUTION NATURE CORP	EDR Digital Archive
	EVOLUTION NATURAL HISTORY	EDR Digital Archive
	MIZ MOOZ	EDR Digital Archive
	VICTORIA VANKESTEREN	EDR Digital Archive
	MAX KENIG	EDR Digital Archive
	DAHIANARIS DIAZ	EDR Digital Archive
	RON KENIGSBERG	EDR Digital Archive
	TAMMY RYNSKY	EDR Digital Archive
	DAN KENIGSBERG	EDR Digital Archive
	KAREN KIECKER	EDR Digital Archive
	JULIEN CARDIET	EDR Digital Archive
2017	EVOLUTION NATURE CORP	Cole Information
	INFINITY SHOES INC	Cole Information
2014	INFINITY SHOES INCORPORATED	Cole Information
	YOGURT CITY	Cole Information
2010	INFINITY SHOES INC	Cole Information
	GAMESTOP	Cole Information
2006	Eb Games I	Hill-Donnelly Information Services
	Electronics Boutique	Hill-Donnelly Information Services
	Gazith USA Inc	Hill-Donnelly Information Services
	Infinity Shoes Inc 18 oi	Hill-Donnelly Information Services

FINDINGS

Year	Uses	Source
2005	ELECTRONICS BOUTIQUE	Cole Information
	INFINITY SHOES INC	Cole Information
2000	BUILDING	Cole Information
	ELECTRONIC BTQ	Cole Information
	A GINO BELLINI INC	Cole Information
	A INFINITY SHOES INC	Cole Information
	STOP & SAVE SFTWR	Cole Information
	INFINITY SHOES INCORPORATED	Cole Information
	STOP AND SAVE SOFTWARE	Cole Information
	ELECTRONIC BOUTIQUE	Cole Information
	GINO BELLINI INCORPORATED	Cole Information
1998	ELECTRONIC BOUTIQUE	NYNEX Telephone
	STOP AND SAVE SOFTWARE	NYNEX Telephone
1995	GINO BELLINI INC	Cole Information
	ELECTRONIC BOUTIQUE	Cole Information
	INFINITY SHOES INC	Cole Information
1993	GREENWICH VILLAG COMPUTERS INC	NYNEX Telephone
	VILLAGE COMPUTERS INC PC SALES SERVICE CLASSES RENTAL	NYNEX Telephone
1992	VILLAGE COMPUTERS INC	Cole Information
	GINO BELLINI INC	Cole Information
	INFINITY SHOES INC	Cole Information
	GREENWICH VILLAGE COMPUTERS INC	Cole Information
1988	GREENWICH VILLAGE COMPUTERS INC	NYNEX Telephone
	VILLAGE COMPUTERS INC PC SALES SERVICE CLASSES RENTAL	NYNEX Telephone
1983	JOURNEY TO AN INNER WORLD	New York Telephone
	Journey To An Inner World	New York Telephone
1978	ACRO MACH INE CORP	New York Telephone
	ALLIED SALES CO	New York Telephone
	CROWN PRINTS	New York Telephone
	EMBASSY METAL CORP	New York Telephone
	KNICKERBOCKER GUILD INC	New York Telephone

FINDINGS

Year	Uses	Source
1978	LEVIN CHAS B	New York Telephone
	ORMONT MACHINE CO INC DIE PRESSES	New York Telephone
	PRINT MATES LTD	New York Telephone
	SPRINGER LEONARD B	New York Telephone
	STANDARD ELEC & REPR CO	New York Telephone
	US MEDICAL & SURGLCAL INC	New York Telephone
1973	ACRO MACHINE CORP	New York Telephone
	ALLIED SALES CO	New York Telephone
	EMBASSY METAL CORP	New York Telephone
	JAY LEE SPORTSWR COINC	New York Telephone
	KNICKERBOCKER GUILD INC	New York Telephone
	KOLBERT HARRY S SAO IWR	New York Telephone
	LEVIN CHAS B	New York Telephone
	ORMONT MIACHINE COINC DIE PRESSES	New York Telephone
	PRINT MATES LTD	New York Telephone
	SPRINGER LEONARD B	New York Telephone
	STANDARD ELEC & REPR CO	New York Telephone
1968	ALLIED SALES CO	New York Telephone
	BENSON FOUNDRY INC	New York Telephone
	EMBASSY METAL CORP	New York Telephone
	JAY LEE SPORTSWR CO INC	New York Telephone
	KNICKERBOCKER METAL GUILD INC	New York Telephone
	KOLBERT HARRY S SPORTSWR	New York Telephone
	LEVIN CHAS B	New York Telephone
	MJM NOVEIT COILNC	New York Telephone
	ORMONT MACHINE CO INC DIE PRESSES	New York Telephone
	STANDARD ELEC & REPR CO	New York Telephone
1963	ALLIED SALES CO	New York Telephone
	BENSON FOUNDRY INC	New York Telephone
	EMBASSY METAL CORP	New York Telephone
	JAY LEE SPORTSWR CO INC	New York Telephone
	KOLBERT HARRY S SPORTSWR	New York Telephone

FINDINGS

Year	*Uses*	*Source*
1963	LEVIN CHAS B	New York Telephone
	MJM NOVELTY CO INC	New York Telephone
	ORMONT MACHINE CO INC STUFFING MACHS	New York Telephone
	STANDARD ELEC & REPR CO	New York Telephone
1958	BENSON FOUNDRY INC	New York Telephone
	CHASE CONTAINER CORP	New York Telephone
	CONSOLIDATD CORRUGATED CONTAINER CO	New York Telephone
	EMBASSY METAL CORP	New York Telephone
	GROSSMAN CONTAINER CO	New York Telephone
	GROSSMAN TED	New York Telephone
	JAY LEE SPORTSWR CO INC	New York Telephone
	JAY LEE SPOTSWR CO INC	New York Telephone
	KATSE JWLRY MFG CO	New York Telephone
	KATZ MAXWELL	New York Telephone
	KAYE METAL PRODS CORP	New York Telephone
	KNICKERBOCKER METAL GUILD INC	New York Telephone
	KOLBERT HARRY S SPORTSWR	New York Telephone
	KOLBERT HARRY S SPORTSWR	New York Telephone
	LEVIN CHAS B	New York Telephone
	MJM NOVELTY COINC	New York Telephone
	VI-STEP SLIPPER CO	New York Telephone
	WINSON THREAD MILLS	New York Telephone
1956	B & H CONTAINER CO INC	New York Telephone
	BENSON FOUNDRY INC	New York Telephone
	CHASE CO BOXS	New York Telephone
	CONSOLIDATD CORRUGATED CONTAINER CO INC	New York Telephone
	EMBASSY METAL PRODS CO	New York Telephone
	GROSSMAN CONTAINER CO	New York Telephone
	JAY LEE SPORTSWR CO INC	New York Telephone
	K-D PAPR PRODS	New York Telephone
	KATSEE JWLRY MFG CO	New York Telephone

FINDINGS

Year	Uses	Source
1956	KATZ MAXWELL B	New York Telephone
	KAYE METAL PRODS CORP	New York Telephone
	KNICKERBOCKER METAL GUILD INC	New York Telephone
	KOLBERT HARRY S SPORTSWR	New York Telephone
	LEVIN CHAS B	New York Telephone
	MJM NOVELTY CO INC	New York Telephone
	MARK CONTAINER CO	New York Telephone
	TREBLOK SPORTWR	New York Telephone
1950	GOTHAM BRASS & BRONZE FOUNDRY & MFG CO	New York Telephone
	JAY LEE SPORTSWR CO INC	New York Telephone
	KNICKERBOCKER METAL GUILD INC	New York Telephone
	KOLBERT HARRY S SPORTSWR	New York Telephone
	MANHATN TEXTILE PRNTRG CO	New York Telephone
	PLAMETWOOD PRODS CO	New York Telephone
	ROBIN SCREEN PRINT INC	New York Telephone
	SADOW HAT CO INC	New York Telephone
	TREBLOK SPORTWR	New York Telephone
1947	ALPL A & P CO ARTFCL FLWRS	New York Telephone
	CONCORDIA TEXTILE PRINT CO	New York Telephone
	FRAGNER HATS INC	New York Telephone
	GOTHAM BRASS & BRONZE FOUNDRY & MFG CO	New York Telephone
	KNICKERBOCKER METAL GUILD INC	New York Telephone
	MANHATN TEXTILE PRNTING CO	New York Telephone
	PLAMETWOOD PRODS CO	New York Telephone
	SADOW FRAGNER STAPELMAN INC	New York Telephone
1942	ACE SCREEN PRINT WKS	New York Telephone
	ALPI A & P CO ARTFCL FLWRS	New York Telephone
	FRAGNER J B HAT CO	New York Telephone
	KNICKERBOCKER METAL GUILD INC	New York Telephone
	MANHATN ADVTG PENCIL CO	New York Telephone
	MANHATN TEXTILE PRNTNG CO	New York Telephone

FINDINGS

Year	Uses	Source
1942	SADOW & RAGNER HAT CO	New York Telephone
	STANDARD TEXTILE PRNTNG CORP	New York Telephone
1938	ALPI A & P CO ARTFCL FLWRS	New York Telephone
	FAIR MAID UNDRGRMNT CO	New York Telephone
	FLISSER CHAS S UNDRWR	New York Telephone
	FRAGNER J B CO INC MEN S HATS	New York Telephone
	KRUMBEIN ABRAHAM B	New York Telephone
	KRUMBEIN & FLISS UNDRWR	New York Telephone
1934	Alphi A & P Co Inc NY cap $25 000 Angelo Alpi pres Edw Alpi sec Mrs Delia Alpi treas artificial flow ers	R. L. Polk & Co.
	Delmar Rayon Corp NY H S MacKay pres Albert Mogul sec treas underw ear mfrs	R. L. Polk & Co.
	Fair Maid Undergarment Co Chas S Fliss	R. L. Polk & Co.
	Fairmaid Undergarment Co RTN Abr Krumbein Chas S Fliss	R. L. Polk & Co.
	Feldstein Sol & Co RTN Sol Feldstein caps	R. L. Polk & Co.
	Milstone Undergarment Corp NY cap $30 000 Benj Milberg pres treas Saul Milberg sec	R. L. Polk & Co.
	Milstrey A T office mgr The Foote System r Hackensack NJ	R. L. Polk & Co.
	Rayon Products Co Delmar Rayon Corp undrw r mfg	R. L. Polk & Co.
1927	ALPI A & P CO ARTIFICAL FLOWERS	New York Telephone
	FELDSTEIN BROS & CO CAPS	New York Telephone
	FRAGNER RAT CORP	New York Telephone
	KRAMER I H CLOTHING CO	New York Telephone
	KRAMER M L & SONS	New York Telephone
	Alpi A & P Co artifical flow ers	New York Telephone
	Feldstein Bros & Co caps	New York Telephone
	Fragner Rat Corp	New York Telephone
	Kramer I H Clothing Co	New York Telephone
	Kramer M L & Sons	New York Telephone

FINDINGS

688 BROADWAY

Year	Uses	Source
2020	CHARLES PAIGE GROUP LLC	EDR Digital Archive
	SCOTT GRINSELL	EDR Digital Archive
	TED LEE	EDR Digital Archive
	MINAKO LEE	EDR Digital Archive
	RICHARD FERNANDEZ	EDR Digital Archive
	MANUELA ZONINSEIN	EDR Digital Archive
	ALEXA GINSBURG	EDR Digital Archive
	THOMAS LEE	EDR Digital Archive
	MARCELA FERNANDEZ	EDR Digital Archive
2010	A & E PARKING LLC	Cole Information
2006	Doma Tseten VA	Hill-Donnelly Information Services
	Land Of Buddha	Hill-Donnelly Information Services
	Midtow n Cellular Assoc	Hill-Donnelly Information Services
	Wang Quan Qing	Hill-Donnelly Information Services
2005	TSETEN DOMA	Cole Information
	MIDTOWN CELLULAR ASSOCS	Cole Information
	LAND OF BUDDHA	Cole Information
	AHMED ADNANO	Cole Information
	GOLTRY INC	Cole Information
	MIDTOWN CELLULAR ASSOCIATES	Cole Information
1958	ANTLER SPORTSWR	New York Telephone
	BENNIE BENJ UNDERWEAR CO	New York Telephone
	JEM HAT FRAME CO	New York Telephone
	JEM HAT FRAME CO	New York Telephone
	MUSCHEL WM SHIRTS	New York Telephone
	RUBIN M & SONS INC MFRS	New York Telephone
	RUDY SPORTSWR CO	New York Telephone
	U S LINGERIE CORP	New York Telephone
1956	ANTLER SPORTSWR	New York Telephone
	JEM HAT FRAME CO	New York Telephone
	MUSCHEL WM SHIRTS	New York Telephone

FINDINGS

Year	Uses	Source
1956	NITE-LIFE UNDRGRMNT CO	New York Telephone
	RUBIN M & SONS INC MFRS	New York Telephone
	RUMNBA-WEAR UNDRGRMNT	New York Telephone
	SCULPTURE CRAFT INC	New York Telephone
	SPORN HERMAN	New York Telephone
	TENENZWEIG LEOU	New York Telephone
1950	BENJAMIN BENNIE UNDRWR	New York Telephone
	MILLER SAML HAT CO	New York Telephone
	MILLER SAML & SONS HATS	New York Telephone
	SUSPENDER CO	New York Telephone
	OXFORD NOVELTY CO INC	New York Telephone
	PACKARD HAT CO	New York Telephone
	PARKVILLE UNDRGRMINNT CO	New York Telephone
	RASTEN UNDERGARMENTS INC	New York Telephone
	RUMBA-WEAR MILLS INC	New York Telephone
	SELEVAN BERNARD B	New York Telephone
1947	DOROTHY UNDRGRMNT CO	New York Telephone
	FAIRMONT CLOTHES	New York Telephone
	HAMILTON CLOTHES INC	New York Telephone
	LITT ARTHUR M CLOTHING	New York Telephone
	MILLER SAML HAT CO	New York Telephone
	MILLER SAML & SONS HATS	New York Telephone
	MORRIS SUSPENDER CO	New York Telephone
	OXFORD NOVELTY CO INC	New York Telephone
	PACKARD HAT CO	New York Telephone
	PARKVILLE UNDRGRMNT CO	New York Telephone
	RESNIKOFF L & CO CLOTHING	New York Telephone
	WORTH ELEC SUPL CO	New York Telephone
1942	COHN L H B	New York Telephone
	MILLER SAML HAT CO	New York Telephone
	MORRIS SUSPENDER CO	New York Telephone
	NASSHORN H SWTRS	New York Telephone

FINDINGS

Year	Uses	Source
1942	PARCO LIGHTING EQUIP CO INC	New York Telephone
	PARLATO P J B	New York Telephone
	RESNIKOFF L &CO CLOTHING	New York Telephone
	WORTH ELEC SUPL CO	New York Telephone
1938	COMET MODEL AIRPLANE & SUPL CO INC	New York Telephone
	ELM HAT CO	New York Telephone
	LEN HAT CO	New York Telephone
	LEVINE N HATS	New York Telephone
	M & M CHEMILLE CO	New York Telephone
	MARY JANE BRANDS CO GMP	New York Telephone
	MILLER SAML HAT CO	New York Telephone
	MOSKOW MOE S CHENILLES	New York Telephone
	SOTSKY SAM HATS	New York Telephone
	TRIANGLE LEATHER GOODS CO	New York Telephone
1934	Dorfman M Columbia Slipper Co	R. L. Polk & Co.
	Frankel Clothing Co RTN Jos S Frankel Isidore Frankel	R. L. Polk & Co.
	Miller Bessie sec Saml Miller Hat Co Inc	R. L. Polk & Co.
	Miller Saml pres treas Saml Miller Hat Co Inc	R. L. Polk & Co.
	Miller Saml Hat Co Inc NY cap 1000 sh cap 490 sh pfd $100 ea Saml Miller Pres treas Bessie Miller sec	R. L. Polk & Co.
	Morris Paul & Co Paul Morris w oven labels	R. L. Polk & Co.
	Redbord Gabrilove & Co Saml Redbord Benj Gbrilove clothing	R. L. Polk & Co.
1927	FRANKEL CLOTHING CO	New York Telephone
	GABRILOVE BENJ CLTHG	New York Telephone
	GREATER N Y HAT & CAP WKS	New York Telephone
	REDBORD GABRILOVE & CO CLTHG	New York Telephone
	Frankel Clothing Co	New York Telephone
	Gabrilove Benj clthg	New York Telephone
	Greater N Y Hat & Cap Wks	New York Telephone
	Redbord Gabrilove & Co clthg	New York Telephone

FINDINGS

689 BROADWAY

Year	*Uses*	*Source*
2006	690 No Current Listing	Hill-Donnelly Information Services
1942	IDEAL BRASSIORE CO	New York Telephone

690 BROADWAY

Year	*Uses*	*Source*
1993	STALKY & SLATKY CPA S	NYNEX Telephone
1983	Transamercia Insurance Co	New York Telephone
	B & L Parking Corp	New York Telephone
	B & L PARKING CORP	New York Telephone
1978	PENNWALT CORPORATION	New York Telephone
	SHARPLES-STOKES DIV PENNWALT CORPORATION	New York Telephone
	BERWIN AGENCY INS NYC	New York Telephone
	LAMBROS JOHN G COLNC NYC	New York Telephone
	TRANSAMERCIA INSURANCE CO NYC	New York Telephone
1973	BERWIN AGENCY INS	New York Telephone
	KISSICK ASSOCS	New York Telephone
	AMERICAN WATER SOFTENER CO NYC	New York Telephone
	COPES REGULATORS NYC	New York Telephone
	LAMBROS JOHN G CO INC NYC	New York Telephone
	NO-ROL COP	New York Telephone
	SEEFORD ORGANZTN THE INC OFFST	New York Telephone
1963	WINRITE CLOTHING CO	New York Telephone
1958	ARLES HAT MFG CO	New York Telephone
	BEL-JEN HAT COMNE	New York Telephone
	COHEN H & SONS DRSES	New York Telephone
	CONTINENTL STAINLESS C0P	New York Telephone
	JC APPAREL CO	New York Telephone
	JC APPAREL CO	New York Telephone
	JUSTIN HAT CO	New York Telephone
	MOODY JOHN C SILVR CLNG	New York Telephone
	SCIENTIFIC SILVER SVCE CORP	New York Telephone

FINDINGS

Year	Uses	Source
1958	SMART CLAD MFG COINC	New York Telephone
	STUDIO HAT CO	New York Telephone
1956	BEL-JEN HAT CO INC	New York Telephone
	COHEN H & SONS DRSES	New York Telephone
	JC APPAREL CO	New York Telephone
	JUSTIN HAT CO	New York Telephone
	MOODY JOHN C SILVR CLNG	New York Telephone
	SCIENTIFIC SILVER SVCE CORP	New York Telephone
	SMART CLAD MFG CO INC	New York Telephone
1950	ACTIVE MFG CO INC CHILDRNS WEAR	New York Telephone
	AURORA LAMP SHADES INC	New York Telephone
	COHEN H & SON DRSES	New York Telephone
	EMPIRE HEADWR CO	New York Telephone
	GENL HATTERS SUPLS INC	New York Telephone
	GENERAL HATTERS SUPLS INC	New York Telephone
	GENL HATTERS SUPLS INC	New York Telephone
	HARTMAN MARTIN B	New York Telephone
	HARTMAN MARTIN	New York Telephone
	JC APPAREL CO B	New York Telephone
	UNIFIED MILLS INC UNDRWR	New York Telephone
1947	ACTIVE MFG CO INC CHILDRNS WEAR	New York Telephone
	AURORA LAMP SHADES INC	New York Telephone
	COHEN H & SON DRSES	New York Telephone
	CROOM INEZ INC WALPAPR	New York Telephone
	EMPIRE HEADWR CO	New York Telephone
	JC APPAREL CO	New York Telephone
	OXFORD EATS CORP	New York Telephone
1942	AMSTER L S &CO DRUGS	New York Telephone
	GUERTLER HANDPRINT CO	New York Telephone
	KATZ PAUL FURS	New York Telephone
	OXFORD CAFETERIA	New York Telephone
	PRESERVO-HEALTH PRODS CO	New York Telephone

FINDINGS

Year	Uses	Source
1942	SPEGEL & FRAMSON	New York Telephone
1938	OXFORD CAFETERIA	New York Telephone
	RADIO TUBE TRADING CO INC	New York Telephone
	ROTHMAN MAX & SON HATS	New York Telephone
1934	Don Juan Mfg Co Robt J and Irving Rubenstein Sidney S Schwartz shirt and blouse	R. L. Polk & Co.
	Oxford Cafeteria Harry Rosen Max Bernstein Morris Salhind	R. L. Polk & Co.
	Robersol Lunch Co Inc NY Harry Rosen pres Morris Salkind sec Max Bernstein treas cap $10 000	R. L. Polk & Co.
	Senator Boys Knee Pants Co RTN Meyer Berman mfrs	R. L. Polk & Co.
1927	Gunzendorfer Bros flowers	New York Telephone
	Oxford Cafeteria	New York Telephone
	GUNZENDORFER BROS FLOWERS	New York Telephone
	OXFORD CAFETERIA	New York Telephone

691 BROADWAY

Year	Uses	Source
2020	DIG INN	EDR Digital Archive
2017	SPENCER GIFTS	Cole Information
2014	SPENCER GIFTS	Cole Information
2010	SKY SHOE CORP	Cole Information
2006	Andys Chee Pees Inc I	Hill-Donnelly Information Services
2000	ANDYS CHEE PS INC	Cole Information
	ANDYS CHEE PEES INCORPORATED	Cole Information
1998	ANDY S CHEE-PEES INC	NYNEX Telephone
1995	ANDY'S CHEE-PEES INC	Cole Information
1993	ANDY S CHEE-PEES INC	NYNEX Telephone
1992	ANDY'S CHEE-PEES INC	Cole Information
1988	CHAPRACK ALAN-INDEPENDENT CONTRACTOR	NYNEX Telephone
	GLICKMAN MARK	NYNEX Telephone
	KAMATA-SOPHER MARIKO	NYNEX Telephone

FINDINGS

Year	Uses	Source
1988	PHILLIPS A	NYNEX Telephone
	POVEROMO ANTHONY	NYNEX Telephone
	SOPHER J I & CO INC	NYNEX Telephone
1983	SOPHER J I & CO INC	New York Telephone
	Sopher J I & Co Inc	New York Telephone
1978	JEFFERSON BOLTS U S A INC	New York Telephone
	JEFFERSON SCREW CORP	New York Telephone
	KOCH LESTER B	New York Telephone
	MONTICELLO SPECIALTIES CO BRSSPTS	New York Telephone
	PENTAGON FASTENERS CORP	New York Telephone
	STANDARD ENVELOPE CO INC	New York Telephone
1973	COUNT DANELLO SPORTSWEAR	New York Telephone
	FAMOUS KMT MILLS	New York Telephone
	HEFRA MILLS	New York Telephone
	JEFFERSON SCREW CORP	New York Telephone
	KOCH LESTER B	New York Telephone
	MONTICELLO SPECIALTIES CO BRSS PTS	New York Telephone
	NASSHORN H SWTRS	New York Telephone
	PENTAGON FASTENERS CORP	New York Telephone
	STANDARD ENVEL0 PE CO INC	New York Telephone
	TRUTH & SOUL FASHIONS	New York Telephone
	WELD SCREW & FASTCRER CORP	New York Telephone
1968	ARONSON BARNEY MNS PANTS	New York Telephone
	HEF RA MILLS	New York Telephone
	JEFFERSON SCREW CORP	New York Telephone
	KOCH LESTER B	New York Telephone
	NASSHORN H SWTRS	New York Telephone
	NASSHORN H INC SWTRS	New York Telephone
	STANDARD ENVELOPE CO INC	New York Telephone
	WELD SCREW & FASTENER CORP	New York Telephone
1963	ANNAPOLIS COINC	New York Telephone
	FAMOUS KNIT MILLS	New York Telephone

FINDINGS

Year	Uses	Source
1963	HEF RA MILLS	New York Telephone
	JEFFERSON SCREW CORP	New York Telephone
	KOCH LESTER B	New York Telephone
	MANHATN IMPRT CORP	New York Telephone
	MONTICELLO SPECIALTIES CO BRSS PTS	New York Telephone
	NASSHORN H SWTRS	New York Telephone
	NASSHORN H INC SWTRS	New York Telephone
	PENTAGON FASTENERS CORP	New York Telephone
	STANDARD ENVELOPE CO INC	New York Telephone
	WELD SCREW & FASTENER CORP	New York Telephone
1958	GRAND UNION EQUIP CO INC	New York Telephone
	GRAND UNION FURN CO INC	New York Telephone
	JUVENILE CNTR CORP	New York Telephone
	PROGRESS MFG & SALES CO	New York Telephone
	ROSEN SAML B	New York Telephone
	STEIGMAN HARRY C EQUIP CO INC	New York Telephone
1956	GRAND UNION EQUIP CO INC	New York Telephone
	GRAND UNION FURN CO INC	New York Telephone
	PROGRESS MFG & SALES CO	New York Telephone
	ROSEN SAML B	New York Telephone
	STEIGMAN HARRY C EQUIP CO INC	New York Telephone
1950	GRAND UNION EQUIP CO INC	New York Telephone
	GRAND UNION FURN CO INC	New York Telephone
	PROGRESS MFG & SALES CO	New York Telephone
	ROSEN SAML B	New York Telephone
	STEIGMAN HARRY C EQUIP CO INC	New York Telephone
1947	ALAMAC EQUIP CO	New York Telephone
	ALMAC HOTEL EQUIP CO INC	New York Telephone
	GRAND UNION EQUIP CO INC	New York Telephone
	LEVY CHAS SONS INC HATS	New York Telephone
	LEVY SAML H HATS	New York Telephone
	LEVY S CHAS SONS INC HATS	New York Telephone

FINDINGS

Year	Uses	Source
1947	PROGRESS MFG & SATES CO	New York Telephone
	ROSEN SAML B	New York Telephone
	WASSERSTROM M J CPA	New York Telephone
1942	ALAMAC EQUIP CO	New York Telephone
	ALMAC HOTEL EQUIP CO INC	New York Telephone
	GRAND UNION EQUIP CO INC	New York Telephone
	LEVY SAML H HATS	New York Telephone
	LEVY S CHAS SONS INC HATS	New York Telephone
	ROSEN SAML B	New York Telephone
	WASSERSTROM M J CPA	New York Telephone
1938	ALMAC HOTEL EQUIP CO INC	New York Telephone
	GRAND UNION EQUIP CO	New York Telephone
	LEVY BEN C HATS	New York Telephone
	LEVY CHAS SONS INC HAT MFRS	New York Telephone
	LEVY SAML H HATS	New York Telephone
1934	Hand Thos F asst treas Chas Levys Sons Inc	R. L. Polk & Co.
	Hand Thos F Mary F clk Delaware & Hudson RR Corp r Paterson NJ	R. L. Polk & Co.
	Landauer Saml v pres Chas Levy & Sons Inc	R. L. Polk & Co.
	Levys Chas Sons Inc NY cap $4 25 000 Jas A Levy pres Saml L Landauer v pres Leo Westheimer sec Thos F Hand asst treas hat mfrs	R. L. Polk & Co.
1927	LEVY BEN C HATS	New York Telephone
	LEVY CHAS SONS HAT MFRS	New York Telephone
	LEVY MOE C HATS	New York Telephone
	LEVY SAML H HATS	New York Telephone
	SOLOMON J & SONS CLOTBG	New York Telephone
	Levy Ben C hats	New York Telephone
	Levy Chas Sons hat mfrs	New York Telephone
	Levy Moe C hats	New York Telephone
	Levy Saml H hats	New York Telephone
	Solomon J & Sons clotbg	New York Telephone

FINDINGS

692 BROADWAY

Year	*Uses*	*Source*
2020	TAYLOR DEBRA	EDR Digital Archive
	MARTY ZENTZ	EDR Digital Archive
	BILL MILLER	EDR Digital Archive
	JAMELA BLACK	EDR Digital Archive
	DAVID COLLIGNON	EDR Digital Archive
	JOSE FORTUNA	EDR Digital Archive
	DENNIS POLIZZI	EDR Digital Archive
2014	LONGHI VINCENT ATTY	Cole Information
	MLB CORPORATION	Cole Information
2010	LOSCALZO & LOSCALZO	Cole Information
	TOWER RECORDSVIDEOBOOKS	Cole Information
2006	Multi Unit Address	Hill-Donnelly Information Services
	HAntelman B	Hill-Donnelly Information Services
	Bergman J VA	Hill-Donnelly Information Services
	H Berman M v	Hill-Donnelly Information Services
	H Bivins D va	Hill-Donnelly Information Services
	HBruder M	Hill-Donnelly Information Services
	Freitas Felipe o	Hill-Donnelly Information Services
	H Gambill B a	Hill-Donnelly Information Services
	H Jamil B	Hill-Donnelly Information Services
	H Klm K va	Hill-Donnelly Information Services
	HKing R a	Hill-Donnelly Information Services
	HKlein JC	Hill-Donnelly Information Services
	HKoosis D 0 o S	Hill-Donnelly Information Services
	HKrizelman T va	Hill-Donnelly Information Services
	h Lee Jonghw a A	Hill-Donnelly Information Services
	Longhi Vincent J	Hill-Donnelly Information Services
	Loscaizo Anthony J 1 P	Hill-Donnelly Information Services
	Loscalzo Anthony J & Frank A	Hill-Donnelly Information Services
	H Mooney S C VA 0s	Hill-Donnelly Information Services
	H Petrillo M VA	Hill-Donnelly Information Services

FINDINGS

Year	Uses	Source
2006	HRosser P F	Hill-Donnelly Information Services
	Tow er Records/video/books	Hill-Donnelly Information Services
2005	TOWER RECORDS	Cole Information
	ELS PHILLIPS	Cole Information
2000	CARRO JOHN P LWYR	Cole Information
	LOSCALZO A J ATTY	Cole Information
	LOSCALZO A ATTY	Cole Information
	TOWER RECORDS VID	Cole Information
	CARRO JOHN P LAWYER	Cole Information
	LONGHI VINCENT J ATTORNEY	Cole Information
	LOSCALZO ANTHONY J ATTORNEY	Cole Information
	TOWER RECORDS VIDEO BOOKS	Cole Information
1998	CARRO JOHN P LWYR	NYNEX Telephone
	LOSCALZO ANTHONY J ATTY	NYNEX Telephone
	LOSCALZO FRANK A ATTY	NYNEX Telephone
	TOWER RECORDS-VIDEO-BOOKS	NYNEX Telephone
	TOWER RECORDS-VIDEO-BOOKS	NYNEX Telephone
1995	LOSCALZO, ANTHONY J, ATTY	Cole Information
	LOSCALZO, FRANK A, ATTY	Cole Information
	CARRO, JOHN P, LWYR	Cole Information
	TOWER RECORDS-VIDEO-BOOKS-RECORDS-VIDEO-SALES-BOOKS	Cole Information
1993	CARRO JOHN P LWYR	NYNEX Telephone
	LOSCALZO ANTHONY J ATTY	NYNEX Telephone
	LOSCALZO FRANK A ATTY	NYNEX Telephone
	TOWER RECORDS/VIDEO RECORDS	NYNEX Telephone
1992	LOSCALZO & LOSCALZO PC	Cole Information
	TOWER RECORDS/VIDEO-RECORDS	Cole Information
	LOSCALZO, ANTHONY J, ATTY	Cole Information
	LOSCALZO, FRANK A, ATTY	Cole Information
	CARRO, JOHN P, LWYR	Cole Information
1988	BERKOWITZ ALAN S ATTY	NYNEX Telephone
	HOUSMAN LAURENCE I CPA	NYNEX Telephone

FINDINGS

Year	Uses	Source
1988	LONGHI & LOSCALZO PC ATTYS	NYNEX Telephone
	TOWER RECORDS -	NYNEX Telephone
	TOWER RECORDS -	NYNEX Telephone
	TOWER RECORDS -	NYNEX Telephone
	TOWER RECORDS -	NYNEX Telephone
	TOWER RECORDS -	NYNEX Telephone
1978	BONELLI E & CO TLRS	New York Telephone
	CARLTON GARMNT CO	New York Telephone
	D & L OFFSET LITHOGRAPHY CO INC	New York Telephone
	DELL CLOTHING CO INC	New York Telephone
	DELTON LTD GEORGE W HELLER	New York Telephone
	EDUARDO BONELLI INC	New York Telephone
	FERRANTE & CO INC COATS	New York Telephone
	FERRANTE & CO INC COATS	New York Telephone
	HELLER GEORGE W INC PORTWR MFTS	New York Telephone
	IBLA PANTS CO	New York Telephone
	KRAMER REALTY CO	New York Telephone
	MAZZEO F & CO CLTHG	New York Telephone
	S & D BINDERY INC	New York Telephone
	SALES-AWAY	New York Telephone
	SEEFORD ORGANIZATION INC	New York Telephone
	SPLILTON BROS MENS CLOTHING	New York Telephone
	TISCHLER BENKEL & CO CLOTHING	New York Telephone
	WESTWOOD PAPER & HARDWARE COINC	New York Telephone
1973	ABBATE COAT CONTRCTG CO	New York Telephone
	APEX LEATHER GOODS MFG CO	New York Telephone
	BONELLI E & CO TIRS	New York Telephone
	CARLTON GARMNT CO	New York Telephone
	D & L OFFSET LITHOGRAPHY CO INC	New York Telephone
	DELL CLOTHING COINC	New York Telephone
	DESTASIO C CLTNG MFR	New York Telephone
	EAGLE BUCKRAM COLNC	New York Telephone

FINDINGS

Year	Uses	Source
1973	EMINENT CLOTHES INC	New York Telephone
	FERRANTE & CO INC COATS	New York Telephone
	FERRANTE & CO INC COATS	New York Telephone
	HELLER GEORGE W INC SPORTSWR MFTS	New York Telephone
	IBIA PANTS CO	New York Telephone
	IRON HORSE MFG CO LTD	New York Telephone
	JUDY BAG CO	New York Telephone
	KRAMER REALTY CO	New York Telephone
	L & H PANTS	New York Telephone
	L & H PANTS MFG CO	New York Telephone
	MAZZEO F & CO CLTHG	New York Telephone
	PERLSTEIN WOOLEN CO	New York Telephone
	PERT BAG	New York Telephone
	SALES-AWAY	New York Telephone
	SEEFORD ORGANIZATION INC	New York Telephone
	SHIKLER & JACOBS TROUSRS	New York Telephone
	SPILTON BROS MENSCLOTHING	New York Telephone
	THE SEEFORD ORGANTN INC OFFST	New York Telephone
	TISCHLER BENKEI & CO CLOTHING	New York Telephone
	VICTORY CAP FRONT MFG COINC	New York Telephone
1968	BRODSKY DAVID	New York Telephone
	ABBATE COAT CONTRCTG CO	New York Telephone
	ARCH TEXTILE CORP	New York Telephone
	BONELLI E & CO TLRS	New York Telephone
	BRODSKY CONTRCTG COINC VESTS	New York Telephone
	BUDGET LINGERIE CO	New York Telephone
	CMT TAILORS LTD	New York Telephone
	CARLTON GARMNT CO	New York Telephone
	CAROL UNDRGRMNT CO	New York Telephone
	COMET LEATHER GOODS CO	New York Telephone
	D & L 0F SET LITH0RAPHY CO INC	New York Telephone
	DEE BEE PRNTNOG CO	New York Telephone

FINDINGS

Year	*Uses*	*Source*
1968	DELETTO CO INC	New York Telephone
	DELL CLOTHING CO INC	New York Telephone
	DELTON LTD	New York Telephone
	DE STASIO C CLTHG MFR	New York Telephone
	EAGLE BUCKRAM COINC	New York Telephone
	EISEN G CO	New York Telephone
	EMINENT CLOTHES INC	New York Telephone
	FERRANTE & COINC	New York Telephone
	FERRANTE & COINC COATS	New York Telephone
	IBIA PANTS CO	New York Telephone
	IDEAL CUSTOM COATMAKERS INC	New York Telephone
	KRAMER REALTY CO	New York Telephone
	L & H PANTS MFN CO	New York Telephone
	MAZZEO F & CO CLTHG	New York Telephone
	NORCO NOVELTIES CO	New York Telephone
	PERLSTEIN WOOLEN CO	New York Telephone
	S & L CLOTHES INC	New York Telephone
	SCHRECK H & CO PANTS	New York Telephone
	SEEFORD ORGANZTN THE INC OFFST	New York Telephone
	SERVICE ENGRAVRS	New York Telephone
	SHIKLER & JACOBS TROUSRS	New York Telephone
	SPILTAN BROS CHILDRNS CLTHNG	New York Telephone
	THE SEEFORD ORGANZTN INC OFFST	New York Telephone
	TISCHLER BENKEL & CO CLOTHING	New York Telephone
	VICTORY CAP FRONT MFG CO INC	New York Telephone
	WEINSTEIN H CO	New York Telephone
	WEINSTEIN H CO	New York Telephone
	WEISS HAT CO INC THE	New York Telephone
	WIESNER HARRY B	New York Telephone
1963	ABBATE COAT CONTRACTG CO	New York Telephone
	AMER CAP FRONTS MFG CO	New York Telephone
	AMER LEATHERTEX CORP	New York Telephone

FINDINGS

Year	Uses	Source
1963	APFEL LOUIS M KNIT NAVLTS	New York Telephone
	BERMAN COAT FRONT	New York Telephone
	BERMURLEE TRADG CO ELASTCS	New York Telephone
	BONELLI E & CO TLRS	New York Telephone
	BRODSKY CHAS VESTS	New York Telephone
	BRODSKY DAVID B	New York Telephone
	COMET LEATHER GOODS CO	New York Telephone
	D & L OFFSET LITHOGRAPHY CO INC	New York Telephone
	DEE BEE PRNTNG CO	New York Telephone
	D ELETTO CO INC	New York Telephone
	DELL CLOTHING CO INC	New York Telephone
	DE STASIO C CLTHG MFR	New York Telephone
	EISEN G CO	New York Telephone
	EMINENT CLOTHES INC	New York Telephone
	EXPERT COAT CO INC FCTY	New York Telephone
	EXPERT COAT CO INC OFC	New York Telephone
	FROSTEX CO UNUFRWR	New York Telephone
	HK MFG CO INC UNDRWR	New York Telephone
	HENNER & MEYERS CLTHG	New York Telephone
	IBIA PANTS CO	New York Telephone
	IDEAL CUSTOM COATMAKERS INC	New York Telephone
	KRAMER REALTY CO	New York Telephone
	L & H PANTS MFA CO	New York Telephone
	MAZZEO F & CO CLTHG	New York Telephone
	ANTHONY	New York Telephone
	RESSLER PAUL	New York Telephone
	SCHLAM MURRAY B	New York Telephone
	SCHRECK H FCTRY	New York Telephone
	SCHRECK H & CO PANTS	New York Telephone
	EEF0D 0RGANZTN THE INC OFFST	New York Telephone
	SERVICE ENGRAVRS	New York Telephone
	SHIKLER & JACOBS TROUSRS	New York Telephone

FINDINGS

Year	Uses	Source
1963	SPILTON BROS CHILDRNS CLTHNG	New York Telephone
	SPORT JEWEL INC	New York Telephone
	STYLEGIRL INC UNDRWR	New York Telephone
	SUPREME WEAL CO UNDRWR	New York Telephone
	THE SEEFORD ORGANZTN OFST	New York Telephone
	THERMO-DIELECTRIC MACH CO INC	New York Telephone
	THERMO-FAX SALES INC	New York Telephone
	TISCHLER-BENKEL & CO CLOTHING	New York Telephone
	TRU-VAL KNITWR CORP	New York Telephone
	WEINSTEIN H CO	New York Telephone
	WEINSTEIN H PANTS CO	New York Telephone
	WEISS HAT COINC THE	New York Telephone
	ZALOWITZ MAY CONTR	New York Telephone
1958	ABBATE COAT CONTRACTG CO	New York Telephone
	AMER CAP FRONTS MFG CO	New York Telephone
	AMER CAP FRONTS MFG CO	New York Telephone
	AMER LEATHERTEX CORP	New York Telephone
	AMER LEATHERTEX CORP	New York Telephone
	APFEL LOUIS M KNIT NOVILTS	New York Telephone
	ARONOWITZ L TIR	New York Telephone
	ATHENA FULL FASHION KNITTING MILLS INC	New York Telephone
	BENDER HAT CO	New York Telephone
	BEST STYLE CLOTHING CONTRACTORS INC	New York Telephone
	BEST STYLE CLOTHING CONTRCTRS INC	New York Telephone
	BONELLI E & CO TLRS	New York Telephone
	BRODSKY CHAS VESTS	New York Telephone
	BRODSKY DAVID B	New York Telephone
	BURGER & LESKOFF INC COAT CONTRS	New York Telephone
	CHIC BELT CO	New York Telephone
	CHIC-DOG COLLAR & LEASH CO	New York Telephone
	COMET LEATHER GOODS CO	New York Telephone

FINDINGS

Year	Uses	Source
1958	D & L OFFSET LITHOGRAPHY CO INC	New York Telephone
	DEE BEE PRNTNG CO	New York Telephone
	DELETTO CO INC	New York Telephone
	DELL CLOTHING CO INC	New York Telephone
	DE STASIO C CLTHG MFR	New York Telephone
	EMINENT CLOTHES INC	New York Telephone
	EXPERT COAT COLNC	New York Telephone
	FISHMAN SAML PANTS	New York Telephone
	FISHNAN & SILVERSTEIN PANTS	New York Telephone
	GOULD FASHNS INC	New York Telephone
	HENNER & MEYERS CLTHG	New York Telephone
	HENNER & MEYERS CLTHG	New York Telephone
	IBLA PANTS CO	New York Telephone
	L & H PANTS MFG CO	New York Telephone
	MANHATN PANTS CO	New York Telephone
	SAFFAN R & CO	New York Telephone
	SCHRECK H FCTRY	New York Telephone
	SCHRECK H & CO PANTS	New York Telephone
	SEEFORD ORGANIZATION THE OFFST	New York Telephone
	SERVICE ENGRAVNG WKS INC	New York Telephone
	SILVERSTEIN & FISHMAN PANTS	New York Telephone
	SIX NINETY TWO BWAY CORP	New York Telephone
	SPILTON BROS CHILDRNS CLTHNG	New York Telephone
	SPORT JEWEL INC	New York Telephone
	SPORT JEWEL INC	New York Telephone
	STUART SPORTWEAR CO	New York Telephone
	TAILORED SPORTSMAN INC THE	New York Telephone
	THE SEEFORD ORGANIZATION OTFUT	New York Telephone
	TISCHLER BENKEL & CO CLOTHING	New York Telephone
	TU VAL KNITWR CORP	New York Telephone
	WEINSTEIN H B	New York Telephone
	WEINSTEIN H CO	New York Telephone

FINDINGS

Year	Uses	Source
1958	WEINSTEIN H CO PANTS	New York Telephone
	WEISS HAT CO INC THE	New York Telephone
	ZALOWITZ MAXE CONTR	New York Telephone
1956	ABBATE COAT CONTRACTG CO	New York Telephone
	AMER CAP FRONTS MFG CO	New York Telephone
	AMER CAP FRONTS MFG CO	New York Telephone
	AMER LEATHERTEX CORP	New York Telephone
	AMER LEATHERTEX CORP	New York Telephone
	APFEL LOUIS M KNIT NOVLTS	New York Telephone
	ARONOWITZ L TLR	New York Telephone
	BARUCH JACK A & SONS CONTRS	New York Telephone
	BONELLI E & CO TLRS	New York Telephone
	BRODSKY CHAS VESTS	New York Telephone
	BRODSKY DAVID B	New York Telephone
	BROWN J & SONS INC CLOTHING	New York Telephone
	BURGER & LESKOFF INC COAT CONTRS	New York Telephone
	CHIC BELT CO	New York Telephone
	COMET LEATHER GOODS CO	New York Telephone
	D & L OFFSET LITHOGRAPHY CO INC	New York Telephone
	DEE BEE PRNTNG CO	New York Telephone
	D ELETTO CO INC	New York Telephone
	DE STASIO C CLTHG MFR	New York Telephone
	ELEGANT HOSRY MILLS INC	New York Telephone
	EMINENT CLOTHES INC	New York Telephone
	EMKAY TROUSERS INC	New York Telephone
	EXPERT COAT CO INC	New York Telephone
	FEDELIS CLOTHES INC	New York Telephone
	FETT HERBERT CPA	New York Telephone
	FISHMAN SAML PANTS	New York Telephone
	FISHMAN & SILVERSTEIN PANTS	New York Telephone
	HENNER & MEYERS CLTHG	New York Telephone
	HIBBARD JOHN B CO INC	New York Telephone

FINDINGS

Year	Uses	Source
1956	IBIA PANTS CO	New York Telephone
	JACOBS & HARRIS INC	New York Telephone
	JAMESWOOD TRADING CO TEXTLS & CHEMCLS	New York Telephone
	L & H PANTS MFG CO	New York Telephone
	MANHATN PANTS CO	New York Telephone
	RO-AL SPORTSWR CO	New York Telephone
	SCHRECK H & CO PANTS	New York Telephone
	SEEFORD ORGANIZATION THE OFFST	New York Telephone
	SERVICE ENGRAVNG WKS INC	New York Telephone
	SHAPIRO L CHLDRNS COATS	New York Telephone
	SILVERSTEIN & FISHMAN PANTS	New York Telephone
	SOUTHERN TEXTILE NOVELTY CO	New York Telephone
	SPILTON BROS CHILDRNS CLTHNG	New York Telephone
	SPORT JEWEL INC	New York Telephone
	STUART SPORTWEAR CO	New York Telephone
	SUPERIOR CUSTOM TROUSERS INC	New York Telephone
	TAILORED SPORTSMAN INC THE	New York Telephone
	THE SEEFORD ORGANIZATION OFFST	New York Telephone
	TISCHLER-BENKEL & CO CLOTHING	New York Telephone
	TRABULSI FRED B	New York Telephone
	TRU-VAL KNITWR CORP	New York Telephone
	TUNNEY VINCENT W RL EST	New York Telephone
	WEINSTEIN H B	New York Telephone
	WEINSTEIN H CO	New York Telephone
	WEINSTEIN H CO PANTS	New York Telephone
	ZALOWITZ MAX CONTR	New York Telephone
1950	ALIPRANDO AIDA B	New York Telephone
	ALIPRANDO JOS B	New York Telephone
	AMER CAP FRONTS MFG CO	New York Telephone
	AMER LEATHERTEX CORP	New York Telephone
	BARTANS ALLIE INC COATS	New York Telephone
	BARUCH JACK A & SONS CONTRS	New York Telephone

FINDINGS

Year	Uses	Source
1950	BRODSKY CHAS VESTS	New York Telephone
	BRODSKY DAVID B	New York Telephone
	BROWN J CLOTHING	New York Telephone
	CRAFTSMAN TAILORS CO	New York Telephone
	DEE BEE PRNTNG CO	New York Telephone
	D ELETTO & CELLI TLRS	New York Telephone
	DE STASIO C CLTHG MFR	New York Telephone
	ELEGANT HOSRY CO INC	New York Telephone
	EMINENT CLOTHES INC	New York Telephone
	EMKAY TROUSERS INC	New York Telephone
	FISHMAN SAML PANTS	New York Telephone
	FISHMAN & SILVERSTIEN PANTS	New York Telephone
	GOLDFEIN HERMAN WASTE	New York Telephone
	HENNER & MEYERS CLTHG	New York Telephone
	HIBBARD JOHN B CO INC	New York Telephone
	IBIA PANT CO	New York Telephone
	JACOBS & SIMON INC	New York Telephone
	KIRSCHBAUM JOS A PANTS	New York Telephone
	KLEIN & BERGER COAT CONTRS	New York Telephone
	L & H PANTS MFG CO	New York Telephone
	MANHATN PANTS CO	New York Telephone
	MARKOWITZ H B	New York Telephone
	MERCURY SPORTSWR CO INC	New York Telephone
	RO-AL SPORTSWR CO	New York Telephone
	SCHRECK L INC PANTS	New York Telephone
	SERVICE ENGRAVNG WKS INC	New York Telephone
	SHAPIRO L CHIDRNS COATS	New York Telephone
	SILVERSTEIN & FISHMAN PANTS	New York Telephone
	SMART FELLOW CLOTHES	New York Telephone
	SPILTON BROS CHILDINS CLOTHING	New York Telephone
	SPORT JEWEL INC	New York Telephone
	STUART SPORTWEAR CO	New York Telephone

FINDINGS

Year	Uses	Source
1950	STUDIO SPORTSWR INC	New York Telephone
	TISCHLERBENKEL & CO CLOTHING	New York Telephone
	TNNEY VINCENT W RL EST	New York Telephone
	WEINSTEIN H B	New York Telephone
	WEINSTEIN H CO	New York Telephone
	WEINSTEIN H CO PANTS	New York Telephone
	WIENER BROS INC SPIRIT VARNISHERS	New York Telephone
	WINCHESTER CLOTHES INC	New York Telephone
	ZALOWITZ MAX CONTR	New York Telephone
	ZUCKERBERG M MFG PANTS	New York Telephone
1947	ABBATE COAT CONTRACTG CO	New York Telephone
	ACTIVE SPORTSWEAR	New York Telephone
	AIDA COAT CO INC	New York Telephone
	ALIPRANDO AIDA B	New York Telephone
	ALIPRANDO JOS B	New York Telephone
	AMER CAP FRONTS MFG CO	New York Telephone
	AMER LEATHERTEX CORP	New York Telephone
	BARBANO ALLIE INC COATS	New York Telephone
	BARUCH JACK A LDS WR	New York Telephone
	BARUCH JACK A & SONS CONTRS	New York Telephone
	BONELLI E & CO TLRS	New York Telephone
	BRODSKY DAVID B	New York Telephone
	BROWN J CLOTHING	New York Telephone
	CASCADE MFG CO INC	New York Telephone
	CRAFTSMAN TAILORS CO	New York Telephone
	DEE BEE PRNTNG CO	New York Telephone
	D ELETTO & CELLI TLRS	New York Telephone
	DE STASIO C CLTNG MTR	New York Telephone
	ELEGANT HOSRY CO INC	New York Telephone
	EMKAY TROUSERS INC	New York Telephone
	FISHMAN SAML PNTS	New York Telephone
	FISHMAN & SILVERSTEIN PANTS	New York Telephone

FINDINGS

Year	Uses	Source
1947	HENNER & MEYERS CLTHG	New York Telephone
	HIBBARD JOHN B CO INC	New York Telephone
	IBLA PANTS CO	New York Telephone
	KIRSCHBAUM JOS A PANTS	New York Telephone
	KLEIN & BERGER COAT CONTRS	New York Telephone
	LORR-BETT KNIT TOGS	New York Telephone
	M & C COAT CO INC	New York Telephone
	MANHATN LOOPING CO	New York Telephone
	MANHATN PANTS CO	New York Telephone
	MARKOWITZ H B	New York Telephone
	MERCURY SPORTSWR CO INC	New York Telephone
	SCHRECK JULIUS PANTS	New York Telephone
	SELECT COAT MAKER CO	New York Telephone
	SERVICE ENGRAVNG WKS	New York Telephone
	SHAPIRO L CHILDRNS COATS	New York Telephone
	SILVERSTEIN & FISHMAN PANTS	New York Telephone
	SPORT JEWEL INC	New York Telephone
	TISCHLER-BENKEL & CO CLOTHING	New York Telephone
	TUNNEY VINCENT W RL EST	New York Telephone
	WEINSTEIN H B	New York Telephone
	WEINSTEIN H CO PANTS	New York Telephone
	WIENER BROS INC SPIRIT VARNISHERS	New York Telephone
	WINCHESTER CLOTHES INC	New York Telephone
	ZALOWITZ MAX CONTR	New York Telephone
1942	ABBATE COAT CONTRACTG CO	New York Telephone
	AIDA COAT CO INC	New York Telephone
	ALIPRANDO AIDA B	New York Telephone
	ALIPRANDO JOS B	New York Telephone
	AMER CAP FRONTS MFG CO	New York Telephone
	AMER LEATHERTEX CORP	New York Telephone
	BARBANO ALLIE INC COATS	New York Telephone
	BARUCH JACK A IDS WR	New York Telephone

FINDINGS

Year	*Uses*	*Source*
1942	BONELLI E &CO TLRS	New York Telephone
	BRODSKY CHAS VESTS	New York Telephone
	BRODSKY DAVID B	New York Telephone
	COHEN HARRY VESTS	New York Telephone
	COHEN JOE M B	New York Telephone
	CRAFTSMAN TAILORS CO	New York Telephone
	DEE BEE PRNTNG CO	New York Telephone
	D ELETTO & CELLI TLRS	New York Telephone
	DE STASIO C CLTING MTR	New York Telephone
	ELEGANT HOSRY CO INC	New York Telephone
	FAUCI FRANK TIOUSRS	New York Telephone
	FISHMAN SAML PANTS	New York Telephone
	FISHMAN &SILVERSTEIN PANTS	New York Telephone
	FRANCINE SPORTWR	New York Telephone
	HARLEM FRANK CO INC	New York Telephone
	HENNER & MEYERS CLTHG	New York Telephone
	HIBBARD JOHN B CO INC	New York Telephone
	KEVITZ JACOB TROUSRS	New York Telephone
	KIRSCHBAUM JOS A PANTS	New York Telephone
	KLEIN & BERGER COAT CONTRS	New York Telephone
	KOLESKY M CGR MKR	New York Telephone
	KROYWEN KNITTED PRODS INC	New York Telephone
	M & C COAT CO INC	New York Telephone
	MANHATN LOOPING & FISISHING CO	New York Telephone
	MANHATN PANTS CO	New York Telephone
	MYRNA KNITWR INC	New York Telephone
	NU-LIFE HOSRY & GLOVE REPR CO	New York Telephone
	PLOCH CHAS J KNIT GDS	New York Telephone
	SCHRECK &BLUMENREICH PANTS	New York Telephone
	SELECT COAT MAKERS INC	New York Telephone
	SERVICE ENGRAVNG WKS	New York Telephone
	SHAPIRO L CHLDRNS COATS	New York Telephone

FINDINGS

Year	Uses	Source
1942	SILVERSTEIN & FISHMAN PANTS	New York Telephone
	SILVERSTEIN & ZALOWITZ CONTRACTORS	New York Telephone
	SUPER CLEANERS	New York Telephone
	TISCHLER BENKEL & CO CLOTHING	New York Telephone
	TUNNEY VINCENT W RL EST	New York Telephone
	WEINSTEIN H B	New York Telephone
	WIENER BROS INC SPIRIT VARNISHERS	New York Telephone
	ZALOWITZ MAX CONTR	New York Telephone
	ZIMMERBERG M A MFG PANTS	New York Telephone
1938	AKRON KNITTING MILLS	New York Telephone
	BARBANO ALLIE COATS	New York Telephone
	BONELLI E & CO TLRS	New York Telephone
	BWAY KNITTING MILLS CO	New York Telephone
	BRODSKY CHAS VESTS	New York Telephone
	BRODSKY DAVID B	New York Telephone
	CL & S LUGGAGE CO INC	New York Telephone
	COHEN HARRY VESTS	New York Telephone
	COHEN PHILIP VEBTS	New York Telephone
	COLEMAN TAILORING CO	New York Telephone
	CRAFTSMAN TAILORS CO	New York Telephone
	CUCCARULLO JOS ROBES	New York Telephone
	DEE BEE HATS INC	New York Telephone
	DE SIMONE DEANGELIS CUCARULLO ROBES	New York Telephone
	DI FINI GAETANO B	New York Telephone
	ELEGANT HOSRY CO	New York Telephone
	FISHMAN SAML PANTS	New York Telephone
	GORDON ABE COATMAKER	New York Telephone
	GORDON ABE COAT INC	New York Telephone
	HARLEM PANTS CO	New York Telephone
	HENNER & MEYERS CLTHG	New York Telephone
	HIBBARD JOHN B CO INC	New York Telephone

FINDINGS

Year	*Uses*	*Source*
1938	ILLUSTRATED STATLIY CORP OF AMSUERICA FCTY	New York Telephone
	KOLESKY M CGR MKR	New York Telephone
	KOSNER BEN HAT CO	New York Telephone
	LEVY & MUNDER	New York Telephone
	LIEBERMAN R BELTS	New York Telephone
	MALM HENRY MACHINES	New York Telephone
	MANHATN LOOPING & FINISHING CO	New York Telephone
	MANHATN PANTS CO	New York Telephone
	MUNDER SARML B	New York Telephone
	NOVELTY LACE MFG CO	New York Telephone
	NU-LIFE HOSRY & GLOVE REPR CO	New York Telephone
	REISS & VOGEL PANTS	New York Telephone
	SCHRECK & BLUMENREICH PANTS	New York Telephone
	SERVICE ENGRAVNG WKS	New York Telephone
	SHAPIRO L CHIDRNS COATS	New York Telephone
	SILVERSTEIN & FISHMAN PANTS	New York Telephone
	SILVERSTEIN & ZALOVITZ CONTRACTORS	New York Telephone
	STORIM-KOHL HATS INC	New York Telephone
	SUPER NECKTIE CLEANING CO	New York Telephone
	TISCHLER & BENKEL INC CLTHG	New York Telephone
	TRI-BORO KNITTING MILLS INC	New York Telephone
	TUNNEY VINCENT W RL EST	New York Telephone
	UNITED CONDENSER CORP	New York Telephone
	VOGEL & REISS PANTS	New York Telephone
	WARD TAILORS INC	New York Telephone
	ZALOWITZ MAX CONTR B	New York Telephone
	ZAMKIN PRESS FACTORY	New York Telephone
1934	Aero Pants Co RTN Moe Serbel	R. L. Polk & Co.
	Agnes Novelty Co RTN Barnett Ludw ig knit gds	R. L. Polk & Co.
	Akron Knitting Mills Inc NY cap $10 000 Saml Steinberg pres Harry Shapiro sec treas	R. L. Polk & Co.
	Baron Herman sec treas Irw in Hat Co	R. L. Polk & Co.

FINDINGS

Year	*Uses*	*Source*
1934	Baum Herman sec Venetia Park Development Corp	R. L. Polk & Co.
	Benson Mfg Corp NY Herman Rieb pres Louis Elkies v pres Irving Gordon sec Louis Elkies treas	R. L. Polk & Co.
	Bonelli E & Co Edward Bonell Nicholas Barbella morris Scatamaschia tailors	R. L. Polk & Co.
	Busch Irving pres Irwin Hat Co	R. L. Polk & Co.
	C B C Coat Contractors Inc NY $ 20 000 Anthony B Carbone pres Nicholas Carbone v pres Eug Belcastro sec treas	R. L. Polk & Co.
	Cohen Barney formn Irwin & Lazarowitz Inc	R. L. Polk & Co.
	Cohen Harris v pres Irwin Hat Co	R. L. Polk & Co.
	Coleman Frank A v pres sec Internatl Pattern Corp	R. L. Polk & Co.
	Cusati Daniel & Co Inc NY cap $5 000 Danl Cusati pres Michl DAuria sec Gaetano Riccione treas clothing	R. L. Polk & Co.
	DeStasio Crescent Angelina clothing mfr	R. L. Polk & Co.
	Dobris Bros & Co RTN Jos Kessler Harry Dobris Nathan Dobris	R. L. Polk & Co.
	Downtown Coat Makers Inc NY cap $10000 Max Zalovitz pres Saml Silverstein sec Max Kravitz treas	R. L. Polk & Co.
	Downtown College Fordham Univ Rev Thos C Hughes SJ dean Woolwolth bldg	R. L. Polk & Co.
	Empire Pants Co RTN Jos Grodginsky	R. L. Polk & Co.
	F G H Mfg CO RTN Max M Rutchik Louis Horowitz Jonas Rutchik Wm Horomitz bathing suits	R. L. Polk & Co.
	Fashion Bilt Clothes RTN Esau Singer	R. L. Polk & Co.
	Feinberg Martin H Rapid Hosiery Repair Service	R. L. Polk & Co.
	Gale Hat C Inc M Gale pres	R. L. Polk & Co.
	Gale M pres Gale Hat Co Inc	R. L. Polk & Co.
	Gemsco Inc NY Herman Rieb pres Louis Elkies v pres Irving Gordon sec embdr military supplies	R. L. Polk & Co.
	Goldstein Meyer v pres Jogold Hat Co Inc	R. L. Polk & Co.
	Gordon Irving sec Gemsco Inc	R. L. Polk & Co.

FINDINGS

Year	Uses	Source
1934	Greenberg Bernard & Co RTN Bornard Greenberg caps	R. L. Polk & Co.
	Greenberg Bernard R v pres treas H & M Schw artz & Greenberg Inc r Long Beach LI	R. L. Polk & Co.
	Gross David sec treas Jagold Hat Co Inc	R. L. Polk & Co.
	Gross Hannah bkpr Irw in & Lazarow itz Inc	R. L. Polk & Co.
	International Pattern Corp NY cap $10 000 Steph Jurman pres treas Frank A Coleman v pres sec	R. L. Polk & Co.
	Irw in Hat Co Inc NY cap $10000 Irving Buich pres Harris Cohen v pres Herman Bacon sec treas	R. L. Polk & Co.
	Irw in & Lazarow itz Inc NY cap $10000 Hairy Irw in pres Louis Lazarow itz sec treas clo contr	R. L. Polk & Co.
	Jackson Shoe Mfg Corp NY cap $50000 Isidere Sundell pres Louis Smoller v pres sec treas	R. L. Polk & Co.
	Jacobson Harry Benj Serdman	R. L. Polk & Co.
	Jogold Hat Co Inc NY cap 100 sh npv Jos Warshaw pres Meyer Goldstein v pres David Gross sec treas mlnry	R. L. Polk & Co.
	Joselow David Sarah clothing	R. L. Polk & Co.
	Kaplan Saml Kaplan & Krimko	R. L. Polk & Co.
	Kaplan & Krimko Saml Kaplan Jacob Krimko coat contrs	R. L. Polk & Co.
	Kirmko Jacob Kaplar & Krimko	R. L. Polk & Co.
	Labloty Edw litho	R. L. Polk & Co.
	Levy & Munder Inc NY cap $10 000 Saml Levy pres Saml Munder sec treas clo	R. L. Polk & Co.
	Lion Luggage Co RTN Sol Leo & Chas Zohlman	R. L. Polk & Co.
	Manco Paper Co RTN Jones Rutchik Louis Horow itz	R. L. Polk & Co.
	Metal & Silver Novelty Co TN Hyman Cohen Louis Pinkoff novelties	R. L. Polk & Co.
	Misel Nathan feathers	R. L. Polk & Co.
	Pioneer Ribbon Cutting & Embossing Co RTN Rebecca Antine Otto Buonnato ribbons	R. L. Polk & Co.
	Playfellow Togs RTN Rose & Phil Low Jos Fishman clo	R. L. Polk & Co.

FINDINGS

Year	Uses	Source
1934	Rapid Hosiery Service Repair RTN Martin H Feinberg	R. L. Polk & Co.
	Rieb Herman pres Benson Mfg Co	R. L. Polk & Co.
	Schaffer & Kosak Hyman Schaffer and Max Kosak contrs	R. L. Polk & Co.
	Seidman Benj Sum Kaplan Harry Jacobson Benj Soldman clothing	R. L. Polk & Co.
	Selleck Fredk H real est	R. L. Polk & Co.
	Service Engraving Works RTN Hugo Hoffman & Max Lendtke	R. L. Polk & Co.
	Shapiro Lena Mrs childrens clothing	R. L. Polk & Co.
	Siloty Edw pntr	R. L. Polk & Co.
	Solomon & Schimmel Inc NY cap $15 000 Harry Solomon pres Saml Schimmel sec treas clothing	R. L. Polk & Co.
	Superior Coat Shop Inc NY; cap $6 000	R. L. Polk & Co.
	Tunney Vincent W real est	R. L. Polk & Co.
	Union City Leather Goods Corp NY cap $10 000 Jos Garber pres Philip Bilgray sec treas	R. L. Polk & Co.
	Universal Fringe Works Inc NY cap $100000 Israel Grabelsky pres Samson Warohausky v pres Morris Gornstein sec treas fringes and braids	R. L. Polk & Co.
	Universal Yam Co RTN; Israel Grabelsky	R. L. Polk & Co.
	Venetia Park Development Corn NY Max M Rutchik pres Herman Baum sec real est	R. L. Polk & Co.
	Warshaw Jos pres Jogold Hat Co Inc	R. L. Polk & Co.
	Wiener Bros Inc NY: cap $20 000 Jacob Wlener pres Abr A Wiener sec treas labels	R. L. Polk & Co.
	Wiener Jacob pres Wiener Bros Inc	R. L. Polk & Co.
	Zuckerberg Morris Mary clothg	R. L. Polk & Co.
1927	BENDER ARTHUR INC SHOE MFR	New York Telephone
	BENSON MFG CORP	New York Telephone
	BISTON M J MENS NECKWR	New York Telephone
	BURKEN HARRY CLOTHING	New York Telephone
	CHILL H BOYS CLTHG	New York Telephone
	CLARK W D & CO COM MCHT	New York Telephone
	CLOTHING CLEARING CO OF AMERICA INC	New York Telephone

FINDINGS

Year	Uses	Source
1927	CRESCENT NECKWEAR CO	New York Telephone
	EM-ELL KNITTING MILLS	New York Telephone
	EMPRESS NECKWEAR CO	New York Telephone
	ESSEX WOOLEN CO	New York Telephone
	F G H MFG CO	New York Telephone
	FASHION BILT CLOTHES CO	New York Telephone
	FERRY HAT MFG CO	New York Telephone
	FRUCHTMAN WM NECKWEAR	New York Telephone
	G S KNITWEAR MILLS NCKWR	New York Telephone
	GALLER HARRY & BRO BOYS CLTHG	New York Telephone
	GEMSCO CO	New York Telephone
	GOLDWATER A & CO GENL MDSE	New York Telephone
	GREENBERG BERNARD & CO MFG CAPS	New York Telephone
	GREENBERG JOS CLTHG	New York Telephone
	GREENBERG SAML HATS CAPS	New York Telephone
	KAISER ROYAL NECKWEAR CO INC	New York Telephone
	KAY ARR KNITTING MILLS INC	New York Telephone
	KESSLER BROS MENS FELT HATS	New York Telephone
	KESSLER SIMEON MFG RIBBONS	New York Telephone
	KNOPP W MFR CAPS	New York Telephone
	MARVEL NECKWEAR CO	New York Telephone
	MISEL NATHAN ART FLWRS & FTHRS	New York Telephone
	RAPPAPORT & GROSS NECKWR	New York Telephone
	RIEB WALTER	New York Telephone
	RUBINSKY B BOYS WASH STS	New York Telephone
	RUTCHIK M M WLNS SILKS	New York Telephone
	SAMELSON MAX MFR CLTHG	New York Telephone
	SERVICE ENGRAVING WORKS	New York Telephone
	SIFONTES J M MFRS AGT	New York Telephone
	SINGER ESAU CLOTHING	New York Telephone
	TANENBAUM BROS INC MFRS CLTHNG	New York Telephone
	VAN LIER GUS HAT FACTORY	New York Telephone

FINDINGS

Year	Uses	Source
1927	VAN LIER RICHARD INC HARVEST HATS	New York Telephone
	VENETIA PARK DEVELOPMENT CORP	New York Telephone
	Bender Arthur Inc shoe mfr	New York Telephone
	Benson Mfg Corp	New York Telephone
	Biston M J mens neckw r	New York Telephone
	Burken Harry clothing	New York Telephone
	Chill H boys clthg	New York Telephone
	Clark W D & Co com mcht	New York Telephone
	Clothing Clearing Co of America Inc	New York Telephone
	Crescent Neckw ear Co	New York Telephone
	Em Ell Knitting Mills	New York Telephone
	Empress Neckw ear Co	New York Telephone
	Essex Woolen Co	New York Telephone
	F G H Mfg Co	New York Telephone
	Fashion Bilt Clothes Co	New York Telephone
	Ferry Hat Mfg Co	New York Telephone
	Fruchtman Wm neckw ear	New York Telephone
	G S Knitw ear Mills nckw r	New York Telephone
	Galler Harry & Bro boys clthg	New York Telephone
	Gemsco Co	New York Telephone
	Goldw ater A & Co genl mdse	New York Telephone
	Greenberg Bernard & Co mfg caps	New York Telephone
	Greenberg Jos clthg	New York Telephone
	Greenberg Saml hats caps	New York Telephone
	Kaiser Royal Neckw ear Co inc	New York Telephone
	Kay Arr Knitting Mills Inc	New York Telephone
	Kessler Bros mens felt hats	New York Telephone
	Kessler Simeon mfg ribbons	New York Telephone
	Knopp W mfr caps	New York Telephone
	Marvel Neckw ear Co	New York Telephone
	Misel Nathan art flw rs & fthrs	New York Telephone
	Rappaport & Gross neckw r	New York Telephone

FINDINGS

Year	Uses	Source
1927	Rieb Walter	New York Telephone
	Rubinsky B boys w ash sts	New York Telephone
	Rutchik M M w lns silks	New York Telephone
	Samelson Max mfr clthg	New York Telephone
	Service Engraving Works	New York Telephone
	Sifontes J M mfrs agt	New York Telephone
	Singer Esau clothing	New York Telephone
	Tanenbaum Bros Inc mfrs clthng	New York Telephone
	Van Lier Gus hat factory	New York Telephone
	Van Lier Richard Inc harvest hats	New York Telephone
	Venetia Park Development Corp	New York Telephone

693 BROADWAY

Year	Uses	Source
2010	BATH & BODY WORKS	Cole Information
2006	Bath & Body Works Inc	Hill-Donnelly Information Services
	h Dern Joshua v O oi	Hill-Donnelly Information Services
2000	BATH & BODY WORKS	Cole Information
	MERCER SQ COMDO	Cole Information
	BATH & BODY WORKS	Cole Information
	MERCER SQUARE CONDOMINIUM	Cole Information
	CODA	Cole Information
1998	BATH & BODY WORKS	NYNEX Telephone
	MERCER SQUARE CONDOMINIUM	NYNEX Telephone
	CODA MANHATTAN	NYNEX Telephone
1995	CODA	Cole Information
	MERCER SQUARE CONDOMINIUM	Cole Information
1993	CODA	NYNEX Telephone
	CODA REGIONAL OFFICE	NYNEX Telephone
	MERCER SQUARE CONDOMINIUM	NYNEX Telephone
1992	CODA REGIONAL OFFICE	Cole Information
	CODA	Cole Information
	MERCER SQUARE CONDOMINIUM	Cole Information

FINDINGS

Year	Uses	Source
1988	CHELSEA MANAGMNT CORP	NYNEX Telephone
	FAYVA SHOE STORE # 72875	NYNEX Telephone
	WALSH DANIEL & LISA	NYNEX Telephone
1983	AUGUST LOUISE	New York Telephone
	CHELSEA MANAGMNT CORP BWAY	New York Telephone
	FAYVA SHOE STORE #72875	New York Telephone
	JANELUNAS DIANA	New York Telephone
	LERUP LARS	New York Telephone
	MORRIS J A	New York Telephone
	POMENTA SONIA	New York Telephone
	WALSH DANIEL & LISA	New York Telephone
	WIKLER NORMA	New York Telephone
	August Louise	New York Telephone
	Chelsea Managmnt Corp	New York Telephone
	Janelunas Diana	New York Telephone
	Lerup Lars	New York Telephone
	Morris J A	New York Telephone
	Pomenta Sonia	New York Telephone
	Walsh Daniel & Lisa	New York Telephone
	Wikler Norma	New York Telephone
1978	ACT LACE CORP	New York Telephone
	ALPERTS NEWSPAPER DELIVRY SVCE	New York Telephone
	ATSONS PRODS CORP	New York Telephone
	BCR INDUSTRIES INC	New York Telephone
	BARGAINS UNLIMITED ANTIQS	New York Telephone
	BEAU BAND PRODS CO	New York Telephone
	BONUS BIAS BINDING & TRIMG COLNC	New York Telephone
	BRODSKY CONTRCTG COLNC VESTS	New York Telephone
	DANDY DRESS CO INC	New York Telephone
	EVER READY THERMOMETER CO	New York Telephone
	GAY MISS FASHNS	New York Telephone
	HIGHMOUNT MILLS	New York Telephone

FINDINGS

Year	Uses	Source
1978	HIGHMOUNT MILLS	New York Telephone
	LEWIS ROSE ANTIQS	New York Telephone
	MBD MANUFACTURING CO LTD	New York Telephone
	PALACE CURTN CO MFG	New York Telephone
	SHEINER & BLUM CAP CORP	New York Telephone
	SPECTERMAN BROS CURTNS	New York Telephone
	STATION SQ LTD FCTY	New York Telephone
	STUDIO REPRODUCTIONS CORP	New York Telephone
	TOPEIL A THNWGS	New York Telephone
	ZIMMERMAN S & SON TEXTILES	New York Telephone
	ZIMMERMAN S & SON TEXTLS	New York Telephone
	ZIMMERMAN S & SON TEXTLS	New York Telephone
	ZUCKERMAN BROS LTHRGDS	New York Telephone
	ZUCKERMANN BROS LTHR GDS	New York Telephone
1973	AAT LACE CORP	New York Telephone
	BCR INDUSTRIES INTC	New York Telephone
	BONELLI JOSEPH	New York Telephone
	BONUS BIAS BINDING & TRIMG CO INC	New York Telephone
	BRODSKY CONTRCTG CO INC VESTS	New York Telephone
	COMPLETE RINGS INC	New York Telephone
	DANDY DRESS COLNC	New York Telephone
	DOT JWLRY INC	New York Telephone
	EVER-READY THERMOMETER CO	New York Telephone
	FANTASTIK INDUSTRIES INC	New York Telephone
	GAMBI GIRL INC CTY	New York Telephone
	GAY MISS FASHNS	New York Telephone
	HERZFELD HEADWE CO	New York Telephone
	HIGHMOUNT MILLS	New York Telephone
	HIGHMNOUNT MILLS	New York Telephone
	LA SOURCE FASHION ACCESSORIES INC	New York Telephone
	OLIN SEYMOUR B	New York Telephone
	PALACE CURTN CO MFG	New York Telephone

FINDINGS

Year	Uses	Source
1973	SALES ASSOCS INC	New York Telephone
	SHAPIN M L ADITG DISTPLYS	New York Telephone
	SHEINER & BLUM CAP CORP	New York Telephone
	SPECTERMAN BROS CURTNS	New York Telephone
	STATION SQ LTD FCTY	New York Telephone
	STREAMLINE MFG C0 INC	New York Telephone
	WHITEHALL PIZZA INC	New York Telephone
	WIESNER HARRY B	New York Telephone
	WILLOW TOWEL & PAPR CO	New York Telephone
	WILLOW TOWEL & PAPER CORP	New York Telephone
	ZIMMERMAN S & SON TEXTILES	New York Telephone
	ZUCKERMAN BROS LTHR GDS	New York Telephone
	ZUCKERMANN BROS ITHR GDS	New York Telephone
1968	A C T LACE CORP	New York Telephone
	A & L COVERED BUTTON WKS CO	New York Telephone
	ACME SHIELD COINC	New York Telephone
	ADVANCE ELEC CO	New York Telephone
	ADVANCE ELEC & SUP CO	New York Telephone
	ALL TYPE UNIFORM HAT CO	New York Telephone
	B & R HOSRY CO	New York Telephone
	BARNARD NOVELTY CO	New York Telephone
	BEACON HAT COINC	New York Telephone
	BONELLI JOS HRBR	New York Telephone
	BWAY HAT & CAP CO	New York Telephone
	BROCK AL	New York Telephone
	BRODSKY FRANK SPORTSWR	New York Telephone
	COMPLETE RINGS INC	New York Telephone
	CRISTAL HAT CO	New York Telephone
	DANDY DRESS CO B	New York Telephone
	DOT JWLRY INC	New York Telephone
	FERROTRAN ELECTRNCS CO INC	New York Telephone
	GAY MISS FASHES	New York Telephone

FINDINGS

Year	Uses	Source
1968	GIRL-FIT NOVELTV MFG LO	New York Telephone
	HERZFELD HEADWR CO	New York Telephone
	KO-BRO DRESS CO	New York Telephone
	KOBRO MFG CO	New York Telephone
	KRISTAL ISAK HATS	New York Telephone
	LFN HANDBAG & BELT CO	New York Telephone
	LFN SUSPENDER CO	New York Telephone
	LATINO A & CO ARTFCL LEAVS	New York Telephone
	LEATHER NOVELTIES BLOCKING & STITCHING CO	New York Telephone
	LEE DISPLAYS INC	New York Telephone
	IN & H TRADS CORP	New York Telephone
	MAJESTIC LUGGAGE CO	New York Telephone
	MAUS LEATHER NOVELTIES	New York Telephone
	MELC0L ENGRAVRS C0P	New York Telephone
	METROPOLITN NOVELTY CO	New York Telephone
	MIELDANE CO ONTICL CASES	New York Telephone
	NEW UNION CAP & HAT COINC	New York Telephone
	OLIN SEYNMOUR B	New York Telephone
	PAPASIAN WAHAKN ENGRAVR	New York Telephone
	PERLMAN JACK NECKWEAR CO	New York Telephone
	RALCOR INC FUR TRMGS	New York Telephone
	ROTHSTEIN J BELTS	New York Telephone
	SERVICE INSTRMNT CORP	New York Telephone
	SHAPIN M L ADVTG DISPLYS	New York Telephone
	SHEINER & BLUM CAP CORP	New York Telephone
	STANDARD EYE VIEW SAVERS IIMC	New York Telephone
	STANDARD THRIFT CO COIN BNKS	New York Telephone
	STANLEY NECKWR CO	New York Telephone
	SURE-WEAR TOGS	New York Telephone
	WOLF MAX ITHR GDS	New York Telephone
	Y & M SPORTSWR CO	New York Telephone
	ZUCKERMAN BROS ITHR GDS	New York Telephone

FINDINGS

Year	Uses	Source
1968	ZUCKERMAN BROS LTHR GDS	New York Telephone
1963	A C T LACE & NOVELTY CO	New York Telephone
	A & G GOLDSTAMPING CO INC	New York Telephone
	ACE TKT DISPLAY CO	New York Telephone
	ADVANCE ELEC CO	New York Telephone
	ADVANCE ELEC & SUPL CO	New York Telephone
	ALL-TYPE UNIFORM HAT I CO INC	New York Telephone
	ALLIED FUR PRODS INC	New York Telephone
	ASTORIA BRAID MFG CO INC	New York Telephone
	BAER LEATHER NOVELTIES	New York Telephone
	BARNARD NOVELTY CO	New York Telephone
	BEACON HAT CO INC	New York Telephone
	BWAY HAT & CAP CO	New York Telephone
	BRODSKY FRANK SPORTSWR	New York Telephone
	CHAMPION HAT & CAP CO	New York Telephone
	D & B NOVELTY CO DIE CUTNG	New York Telephone
	DANDY DRESS CO	New York Telephone
	DEE-GEE INC	New York Telephone
	DORFMAN EMANUEL & CO TRIMNGS	New York Telephone
	ESS KAY BKBNDG CO	New York Telephone
	FERROTIAN ELECTRICS CO INC	New York Telephone
	G & C ENGRAVRS INC	New York Telephone
	GIRL-FIT NOVELTY MFG CO	New York Telephone
	GRAFF ENTERPRISES INC	New York Telephone
	GREENFIELDS TAILORING CO	New York Telephone
	GROTSKY HARRY B	New York Telephone
	H CAP CO	New York Telephone
	KO BRO DRESS CO	New York Telephone
	KREISNER INC GOLD STMPNG	New York Telephone
	LFN HANDBAG & BELT CO	New York Telephone
	LFN SUSPENDER CO	New York Telephone
	L & L SWIMSUIT CO	New York Telephone

FINDINGS

Year	Uses	Source
1963	NOVELTIES BLOCKING & STITCHING CO	New York Telephone
	LE MAND INC	New York Telephone
	LISA DAWN INC	New York Telephone
	M&H CHILDRENS UNDRWR CO	New York Telephone
	MAHLER H CO INC WRPERS	New York Telephone
	MAHLER HENRY WIPERS	New York Telephone
	MANDEL JULIUS	New York Telephone
	MAVA LEATHER NOVELTIES	New York Telephone
	METROPOLITN NOVELTY CO	New York Telephone
	MILDANE CO OPTICL CASES	New York Telephone
	CAP & HAT CO INC	New York Telephone
	NEWMARK & CO	New York Telephone
	OLINER I & CO LNC	New York Telephone
	PAPASIAN WAHAKN ENGRAVR	New York Telephone
	PERLMAN JACK NECKWEAR CO	New York Telephone
	PHILS LUNCHEONETTE	New York Telephone
	PRINCE MORRIS RL EST	New York Telephone
	PRINCE REALTY	New York Telephone
	RALCOR TNC FUR TRMGS	New York Telephone
	ROTHSTEIN J BELTS	New York Telephone
	RUBIN DIE CUTTING	New York Telephone
	SEIDMAN A & CO ITHR GDS	New York Telephone
	SERVICE INSTRMNT CORP	New York Telephone
	SHAPIN M L ADVTG DISPLYS	New York Telephone
	SHEINER & BLUM CAP CORP	New York Telephone
	SLIPPERELLA INC SLIPRS	New York Telephone
	STANDARD THRIFT CO COIN BRKS	New York Telephone
	STANLEY NECKWR CO	New York Telephone
	STECKO PRESS THE	New York Telephone
	STEDRY GUS FLR COVRGS	New York Telephone
	SURE-WEAR TOGS	New York Telephone
	WAVERLY BROKIGE CORP	New York Telephone

FINDINGS

Year	Uses	Source
1963	WAVERLY MDSNG CORP	New York Telephone
	WOLF MAX LTHR GDS	New York Telephone
	ZUCKERMAN BROS LTHR GDS	New York Telephone
	ZUCKERMANN BROS LTHR GDS	New York Telephone
1958	A C T LACE & NOVELTY CO	New York Telephone
	A & G GOLDSTAMPING CO INC	New York Telephone
	ABACO SPECIALTY CO	New York Telephone
	ACADEMY PRNTNG & SPECIALTY CO	New York Telephone
	ACE TICKET DISPLAY CO	New York Telephone
	ACME SHIELD CO	New York Telephone
	ADORABLE LINGERIE CO INC FCTY	New York Telephone
	ADVANCE ELEC CO	New York Telephone
	ADVANCE ELEC & SUPL CO	New York Telephone
	AL-TYPE UNIFORM HAT CO INC	New York Telephone
	ARGENTUM SILVER CO INC OFC	New York Telephone
	BAER LEATHER NOVELTIES	New York Telephone
	BARNARD NOVELTY CO	New York Telephone
	BEACON HAT CO INC	New York Telephone
	BELLE LINGERIE CO	New York Telephone
	BERK LINGERIE CO	New York Telephone
	BWAY HAT & CAP CO	New York Telephone
	BRODY PRODS CO	New York Telephone
	CAMELLIA LINGERIE CO	New York Telephone
	CARESS MFG CO UNDRWR	New York Telephone
	COWAN ENGNRNG CO	New York Telephone
	D & B NOVELTY CO DIE CUTNG	New York Telephone
	DANDY DRESS CO	New York Telephone
	DANGLES INC	New York Telephone
	DORFMAN EMANUEL & CO TRIMNGS	New York Telephone
	DURABLE HAT CO	New York Telephone
	E & T EMBROLDERED SPECIALTIES	New York Telephone
	EDELMAN HYMARE CPA	New York Telephone

FINDINGS

Year	Uses	Source
1958	ESS-KAY BKBNDG CO	New York Telephone
	FERROTRAN ELECTRNCS CO	New York Telephone
	FLYNN WALTER F B	New York Telephone
	G S MFG CO THE LMPSHDS	New York Telephone
	GIRI FIT NOVELTY MFG CO	New York Telephone
	GOLDFELN HERMAN B	New York Telephone
	GREENFIELD S TAILORING CO	New York Telephone
	GROTSKY HARRY B	New York Telephone
	H & M NOVELTY CO BOWS	New York Telephone
	HURWITZ A LWRS	New York Telephone
	KOBRO DRESS CO	New York Telephone
	KOBRO MFG CO	New York Telephone
	KREISNER INC GOLD STMPNG	New York Telephone
	LFN HANDBAG & BELT CO	New York Telephone
	LFN SUSPENDER CO	New York Telephone
	LEATHER NOVELTIES BLOCKING & STITCHING CO	New York Telephone
	LIEBERMAN B MFR TROUSRS	New York Telephone
	LYN BENARD DISTRIBTRS	New York Telephone
	M & H CHILDRENS UNDRWR CO	New York Telephone
	MAHLER H CO WIPERS	New York Telephone
	MAHLER HENRY WIPERS	New York Telephone
	MAVA LEATHER NOVELTIES	New York Telephone
	METROPOLITN NOVELTY CO	New York Telephone
	MICHAEL S BARBER SHOP	New York Telephone
	MURRAY PRESS	New York Telephone
	NEW LINE HEADWR CO	New York Telephone
	NEW UNION CAP & HAT CO INC	New York Telephone
	OLINER I & CO CLTHRS	New York Telephone
	PAPASIAN WAHAKN ENGRAVR	New York Telephone
	PAQUE COSMTICS	New York Telephone
	PERLMAN JACK NECKWEAR CO	New York Telephone
	PLEAT-RITE INC	New York Telephone

FINDINGS

Year	Uses	Source
1958	PRINCE REALTY ASSOC	New York Telephone
	PROMOTIONAL HSE WEAR CO	New York Telephone
	ROTHSTEIN J BELTS	New York Telephone
	RUBIN DIE CUTTING	New York Telephone
	SCHLAM HELEN LACE CUTG	New York Telephone
	SEIDMAN A & CO ITHR GDS	New York Telephone
	SELENE UNDRGRMNT MFG CO INF	New York Telephone
	SE-MOUR UNDRGRMNT CO	New York Telephone
	SHAPIN M L ADVTG DISPLYS	New York Telephone
	SHEINER HYMAN B	New York Telephone
	SILVERSTEIN DAVID B	New York Telephone
	SIX NINETY THREE BWAY MANAGEMNT CORP	New York Telephone
	SOLO SLIPPR CO	New York Telephone
	SOLOMON R SHOPRS	New York Telephone
	STANDARD THRIFT CO COIN BNKS	New York Telephone
	STANLEY NECKWR CO	New York Telephone
	STAR-LITE LINNGERIE CO	New York Telephone
	STECOL PRESS THE	New York Telephone
	SUPERIOR PUGGAREE CORP	New York Telephone
	SURE-WEAR TOGS	New York Telephone
	SUSAN RICHARDS CORP	New York Telephone
	VIN-MAR SCHL SUPL CO	New York Telephone
	VITA SPECIALTIES CO INC	New York Telephone
	VITA-LOID INC MFR	New York Telephone
	WALDORF NOVELTY CO INC	New York Telephone
	WALTON LEATHER PRODS	New York Telephone
	WOLF MAX ITHR GDS	New York Telephone
	YORKSHIRE TALLORING CO	New York Telephone
	ZENITH MFG CO HEADWR	New York Telephone
	ZENITH QUALITY INC HEADWR	New York Telephone
	ZOBEL MAX & CO LININGS	New York Telephone
	ZUCKERMAN BROS LTHR GDS	New York Telephone

FINDINGS

Year	Uses	Source
1958	ZUCKERMANN BROS LTHR GDS	New York Telephone
1956	A C T LACE & NOVELTY CO	New York Telephone
	ABACO SPECIALTY CO	New York Telephone
	ACADEMY PRNTNG & SPECIALTY CO	New York Telephone
	ACE TICKET DISPLAY CO	New York Telephone
	ACME SHIELD CO	New York Telephone
	ADORABLE LINGERIE CO INC FCTY	New York Telephone
	ADVANCE ELEC CO	New York Telephone
	ADVANCE ELEC & SUPL CO	New York Telephone
	ALL-TYPE UNIFORM HAT CO INC	New York Telephone
	ASKENAZER JACOB UNDRWR	New York Telephone
	BAER LEATHER NOVELTIES	New York Telephone
	BELLE LINGERIE CO	New York Telephone
	BWAY HAT & CAP CO	New York Telephone
	CAMELLIA LINGERIE CO	New York Telephone
	CHALLENGER HANDBAGS INC FCTY	New York Telephone
	COMMANDO HAT CO	New York Telephone
	COWAN ENGNRNG CO	New York Telephone
	D & B NOVELTY CO DIE CUTNG	New York Telephone
	DANGLES INC	New York Telephone
	DANGLES INC MFR	New York Telephone
	DORFMAN EMANUEL & CO TRIMNGS	New York Telephone
	DURABLE HAT CO	New York Telephone
	E & T EMBROIDERED SPECIALTIES	New York Telephone
	EAGLE EMBROIDERY CO	New York Telephone
	ESS KAY BKBNDG CO	New York Telephone
	ESTEIN LEO & CO CAPS	New York Telephone
	FLYNN WALTER F B	New York Telephone
	GS MFG CO THE LMPSHDS	New York Telephone
	GIRL-FIT NOVELTY MFG CO	New York Telephone
	GLENMERE CLOTHING CO	New York Telephone
	GRACE UNDRGRMNT CO INC	New York Telephone

FINDINGS

Year	Uses	Source
1956	GROTSKY HARRY B	New York Telephone
	H & M NOVELTY CO BOWS	New York Telephone
	HARRIS AL CGR STND	New York Telephone
	HARTMAN CARL RL EST	New York Telephone
	HARTMAN CARL RL EST	New York Telephone
	HURWITZ A FLWRS	New York Telephone
	HYGRADE NOVELTY LEATHER GOODS CO	New York Telephone
	JOSTA MFG CO	New York Telephone
	KO-BRO DRESS CO	New York Telephone
	KOBRO MFG CO	New York Telephone
	KO-ED SPORT HEADWR CO	New York Telephone
	KREISNER INC GOLD STMPNG	New York Telephone
	LFN HANDBAG & BELT CO	New York Telephone
	LFN SUSPENDER CO	New York Telephone
	LEATHER NOVELTIES BLOCKING & STITCHING CO	New York Telephone
	LIEBERMNAN B MFR TROUSRS	New York Telephone
	LYN-BENARD DISTRIBUTRS	New York Telephone
	M & H CHILDRENS UNDRWR CO	New York Telephone
	MAHLER H CO WIPERS	New York Telephone
	MAHLER HENRY WIPERS	New York Telephone
	MANHATN HATTERS TRADING CORP	New York Telephone
	MAVA LEATHER NOVELTIES	New York Telephone
	METROPOLITN NOVELTY CO	New York Telephone
	MICHAEL S BARBER SHOP	New York Telephone
	MILL COMB MFG CO	New York Telephone
	MISHLER PRESS	New York Telephone
	MURRAY PRESS	New York Telephone
	NEW LINE HEADWR CO	New York Telephone
	NEW UNION CAP & HAT CO INC	New York Telephone
	OLINER I & CO CLTHRS	New York Telephone
	PAPASIAN WAHAKN ENGRAVR	New York Telephone
	PERLMAN JACK NECKWEAR CO	New York Telephone

FINDINGS

Year	Uses	Source
1956	PHIL S LUNCHEONETTE	New York Telephone
	PLEAT-RITE INC	New York Telephone
	PROMOTIONAL HSE WEAR CO	New York Telephone
	RICHMOND BERNARD J ASSOCTS SHWRM	New York Telephone
	ROTHSTEIN J BELTS	New York Telephone
	RUBIN DIE CUTTING	New York Telephone
	SCHLAM HELEN LACE CUTG	New York Telephone
	SEIDMAN A & CO LTHR GDS	New York Telephone
	SELENE UNDGRMNT MFG CO INC	New York Telephone
	SHAPIN M L ADVTG DISPLYS	New York Telephone
	SHEINER HYMAN B	New York Telephone
	SIX NINETY THREE BWAY MANAGEMT CORP	New York Telephone
	SOLO SLIPPER CO	New York Telephone
	SOLOMON R SLIPRS	New York Telephone
	STANLEY NECKWR CO	New York Telephone
	STECOL PRESS THE	New York Telephone
	SUPERIOR PUGGAREE CORP	New York Telephone
	TANNENBAUM LEON B	New York Telephone
	TRIMLINE HANDBAG CO	New York Telephone
	TRIM-TEX MFG CORP	New York Telephone
	VIN-MAR SCHL SUPL CO	New York Telephone
	VITA SPECIALTIES CO INC	New York Telephone
	VITA-LOID INC MFR	New York Telephone
	WALDORF NOVELTY CO INC	New York Telephone
	WALTON LEATHER PRODS	New York Telephone
	WARNER ROBT B	New York Telephone
	WOLF MAX LTHR GDS	New York Telephone
	YALE GARTER CO SUSPNDRS	New York Telephone
	YORKSHIRE TAILORING CO	New York Telephone
	ZOBEL MAX & CO LININGS	New York Telephone
	ZUCKERMAN BROS LTHR GDS	New York Telephone
	ZUCKERMANN BROS LTHR GDS	New York Telephone

FINDINGS

Year	Uses	Source
1950	ACT LACE & NOVELTY CO	New York Telephone
	ABBCO BULLETIN BOARDS & DIRECTORY PRODS	New York Telephone
	ACADEMY PRNLNG & SPECIALTY CO	New York Telephone
	ACE TICKET DISPLAY CO	New York Telephone
	ACME SHIELD CO	New York Telephone
	ADVANCE ELEC CO	New York Telephone
	ADVANCE ELEC & SUPPLIES CO	New York Telephone
	ALLYNE DECOIATIONS CLOCKS	New York Telephone
	APEX GRAPHIC CO PRNTRS	New York Telephone
	ARONSON ABE ACCTNT	New York Telephone
	ARONSON ABRAHAM ATTY	New York Telephone
	ASKENAZER JACOB UNDRWR	New York Telephone
	B & K OVERALLS MFG CO	New York Telephone
	BAER LEATHER NOVELTIES	New York Telephone
	BEACON HAT CO INC	New York Telephone
	BOGAN HANDBAG CO FCTY	New York Telephone
	BWAY MANAGEROT CO	New York Telephone
	BRODY PRODS CO	New York Telephone
	BURKHIL INC	New York Telephone
	CAMELLIA LINGERIE CORP	New York Telephone
	CARBEN ELECTRCL PRODS INC	New York Telephone
	CARRIER CASE CO	New York Telephone
	CELOID MFG CO	New York Telephone
	CPPER ARTS INC	New York Telephone
	D & B NOVELTY CO DIE CUTNG	New York Telephone
	D & L LEATHER GOODS CO	New York Telephone
	DIAMOND LEON D LWYR	New York Telephone
	DORFMAN EMANUEL & CO TRIMNGS	New York Telephone
	DUFTLER & SONS INC TRIMNGS	New York Telephone
	DURABLE HAT CO	New York Telephone
	E & M FRAME COVERING CO	New York Telephone
	EAGLE EMBROIDERY CO	New York Telephone

FINDINGS

Year	*Uses*	*Source*
1950	EDELMAN HYMAN CPA	New York Telephone
	EMZEE MFG CO	New York Telephone
	ESS-KAY BKBNDG CO	New York Telephone
	FAMOUS NARROW FABRICS	New York Telephone
	FASHION BUILT CLOTHES INC	New York Telephone
	FASHIONABLE ACCESSORIES	New York Telephone
	FELICIA UNDRGRMNT CO	New York Telephone
	FIERSTEIN MORRIS UNDRWR	New York Telephone
	FINKELSTEIN J CAPS	New York Telephone
	GARLAND BLOUSE INC	New York Telephone
	GILBERT & MILLER INC PENS	New York Telephone
	GIRL-FIT NOVELTY MFG CO	New York Telephone
	GOENNIER CHAS PRINTG	New York Telephone
	GRACE UNDRGRMNT CO INC	New York Telephone
	GROTSKY HARRY B	New York Telephone
	HARTMAN CARL RL EST	New York Telephone
	HURWITZ A FLWRS	New York Telephone
	HYGRADE NOVELTY LEATHER GOODS CO	New York Telephone
	IMPERIAL IMPORT CO	New York Telephone
	INDEPNDNT FLOWER CO	New York Telephone
	JOHN & JOE S BARBER SHOP	New York Telephone
	KO-BRO DRESS CO	New York Telephone
	KREISNER INC GOLD STRNPNG	New York Telephone
	LFN SUSPENDER CO	New York Telephone
	LEATHER NOVELTIES BLOCKING & STITCHING COS	New York Telephone
	LEVINE SAM LTHR GDS	New York Telephone
	LIEBERMAN B MFR TROUSRS	New York Telephone
	LYN-BANARD DRSBULTRS	New York Telephone
	M & H CHILDRENS UNDRWR CO	New York Telephone
	MAHLER H CO WIPERS	New York Telephone
	MAHLER HENRY WIPERS	New York Telephone
	MALM HENRY MACH6S	New York Telephone

FINDINGS

Year	Uses	Source
1950	MANHATN HATTERS TRADING CORP	New York Telephone
	METROPOLITN NOVELTY CO	New York Telephone
	MILL COMB MFG CO	New York Telephone
	MILLER ROBT PENS	New York Telephone
	MISHLER PRESS	New York Telephone
	MURRAY PRESS	New York Telephone
	NATL GOLD STAMPING CO	New York Telephone
	NEW LINE HEADWR CO	New York Telephone
	NEW LONDON LEATHER CO	New York Telephone
	NORMANDIE MILLS LDS UNDRWR	New York Telephone
	OLINER I & CO CLTHRS	New York Telephone
	ORKIN HENRY E B	New York Telephone
	PERLMAN JACK NECKWEAR CO	New York Telephone
	POSTERLOID CORP	New York Telephone
	RAY BLATT DRESS CO	New York Telephone
	ROTHSTEIN J BELTS	New York Telephone
	RUBIN DIE CUTTING	New York Telephone
	SEIDMAN A & CO THR GDS	New York Telephone
	SELENE UNDRGRMNT MFG CO INC	New York Telephone
	SHAPIN M L ADVTG DISPLYS	New York Telephone
	SHEINER & BLUM CAP CORP	New York Telephone
	SHEINER HYMAN B	New York Telephone
	STANLEY NECKWR CO	New York Telephone
	STECOL PRESS THE	New York Telephone
	STERLING ELECTRCL PRODS CO	New York Telephone
	STROMINGER MORRIS LTHR	New York Telephone
	SUPERIOR CRAFT MFG CO	New York Telephone
	SUPERIOR PUGGAREE CORP	New York Telephone
	SUSAN B BLOUSE CO SHWRM	New York Telephone
	TK STITCHING CO	New York Telephone
	TRIMLINE HANDBAG CO	New York Telephone
	UNIVERSAL COMMODITIES MFRS REP	New York Telephone

FINDINGS

Year	Uses	Source
1950	UNIVERSAL SAPPHIRE CORP	New York Telephone
	VALANN CO REEDING	New York Telephone
	VITA SPECIALTIES CO INC	New York Telephone
	VITALOLD INC MFR	New York Telephone
	VITA SPECLAILTIE CO INC	New York Telephone
	WALDORF NOVELTY C0 INC	New York Telephone
	WARNER ROBT B	New York Telephone
	WATMAN HEADWR CO	New York Telephone
	WELLESLEY SLIP CORP	New York Telephone
	WOLF MAXE ITHR GDS	New York Telephone
	YAGODA MEYER CLOTHING	New York Telephone
	ZOBEL MAX & CO LININGS	New York Telephone
	ZUCKERMAN BROS PURSES	New York Telephone
1947	ACT LACE & NOVELTY CO	New York Telephone
	ABACO SPECIALTY CO	New York Telephone
	ABBATE BULLETIN BOARDS DIRECTORY PRODS	New York Telephone
	ACADEMY PRNTNG & SPECIPLTY CO	New York Telephone
	ACE NOVELTY MFG CO	New York Telephone
	ACME SHIELD CO	New York Telephone
	ADVANCE CO	New York Telephone
	AL S SPORTSWR	New York Telephone
	APEX ELECTRCL PRODS INC	New York Telephone
	ARONSON ABE ACCTNT	New York Telephone
	ARONSON ABRAHAM ATTY	New York Telephone
	ASKENAZER JACOB UNDRWR	New York Telephone
	AURORA BELT CO	New York Telephone
	BAER LEATHER NOVELTIES	New York Telephone
	BEN & HY WHOL MENS CLOTHING	New York Telephone
	BERLANT BEN J WHOL MENS CLOTHING	New York Telephone
	BLACK J J & CO	New York Telephone
	BOGAN HANDBAG CO	New York Telephone
	BWAY MANAGEMT CO	New York Telephone

FINDINGS

Year	Uses	Source
1947	BRODY BROS INC LINGRIE	New York Telephone
	BRODY PRODS CO WATRPRF ARTCLS	New York Telephone
	CELOID MFG CO	New York Telephone
	CINELLI F & CO INC	New York Telephone
	CONSOLIDATD IMNPRINTING SVCE	New York Telephone
	COURTESY PRODS INC HOUSEWARES	New York Telephone
	D & B NOVELTY CO DIE CUTNG	New York Telephone
	D & L LEATHER GOODS CO	New York Telephone
	DAINTY APRON MFG CO	New York Telephone
	DIAMOND LEON D LWYR	New York Telephone
	DISPLAYCRAFT CO	New York Telephone
	DORFMAN EMANUEL & CO TRIMNGS	New York Telephone
	EAGLE EMBROIDERY CO	New York Telephone
	EDELMAN HYMAN CPA	New York Telephone
	EILENDER MILLS HOSRY	New York Telephone
	ELIAS LILLIAN NOVLTS	New York Telephone
	ESQUIRE LEATHER PRODS CORP	New York Telephone
	ESS-KAY BKBNDG CO	New York Telephone
	FASHION BUILT CLOTHES INC	New York Telephone
	FASHIONABLE ACCESSORIES	New York Telephone
	FINKELSTEIN J CAPS	New York Telephone
	FLECKNER M B B	New York Telephone
	FLOCK-O-PRINT CO	New York Telephone
	FRANCES MARTIN CREATIONS LTD LIP BRSHS	New York Telephone
	FRITH HAGIN & SONS GIRDLS	New York Telephone
	GEDDES DA FILICALA GIORGIO B	New York Telephone
	GILBERT & MILIER INC PENS	New York Telephone
	GIRL-FIT NOVELTY MFG CO	New York Telephone
	GLENMERE CLOTHING CO	New York Telephone
	GLORY-ELLEN HATS	New York Telephone
	GOENNIER CHAS PRINTG	New York Telephone
	GRA-BELLE HATS INC	New York Telephone

FINDINGS

Year	Uses	Source
1947	GRAND SPORTSWR CO INC	New York Telephone
	GROTSKY HARRY B	New York Telephone
	HARKO LEATHER SPORTSWR CORP	New York Telephone
	HURWITZ A FLWRS	New York Telephone
	HYGRADE NOVELTY LEATHER GOODS CO	New York Telephone
	IMPERIAL ILLUMINATING INC CO	New York Telephone
	INDEPNDNT FLOWER CO	New York Telephone
	JOHN & JOE S BARBER SHOP	New York Telephone
	K & S PUGGAREE MFG CO	New York Telephone
	KO-BRO DRESS CO	New York Telephone
	KREISNER HARRY PRNTNG	New York Telephone
	KUSHNER A B	New York Telephone
	L F N SUSPENDER CO	New York Telephone
	LAMHUT PHILIP SEWNG MACHS	New York Telephone
	LAURESTA MODES INC	New York Telephone
	LEATHER NOVELTIES BLOCKING & STITCHING CO	New York Telephone
	LIEBERMAN B MFR TROUSRS	New York Telephone
	LIND KNITWEAR	New York Telephone
	LISSIANSKY ISAAC LTHR GDS	New York Telephone
	LYN BENARD DISTRIBUTRS	New York Telephone
	M & H CHILDRENS UNDRWR CO	New York Telephone
	MACHLUS MORRIS	New York Telephone
	MAHLER H CO WIPERS	New York Telephone
	MAHLER HENRY WIPERS	New York Telephone
	MALM HENRY MACHS	New York Telephone
	MANHATN HATTERS TRADING CORP	New York Telephone
	METROPOLITN NOVELTY CO	New York Telephone
	MILL COMB MFG CO	New York Telephone
	MIN-MAR LINGERIE CO	New York Telephone
	MISHLER CARD & PAPR CO	New York Telephone
	MISHLER PRESS	New York Telephone
	MO-MARK SPORTSWR CO	New York Telephone

FINDINGS

Year	Uses	Source
1947	MURRAY PRESS	New York Telephone
	NATL GOLD STAMPING CO	New York Telephone
	NEW LINE HEADWR CO	New York Telephone
	NEW LONDON LEATHER CO	New York Telephone
	NEW ROXY HAT CO	New York Telephone
	NY LOOPING CO	New York Telephone
	NORMANDLE BLOOMER CO INC	New York Telephone
	NORMANDLE MILLS IDS UNDRWR	New York Telephone
	NUSSBAUM & DUFTLER INC TRIMNGS	New York Telephone
	OLINER I & CO CLTHRS	New York Telephone
	PANZER ROBT A RAINWR	New York Telephone
	PHIL SEWING MACHINE CO	New York Telephone
	POSTERLOID CORP	New York Telephone
	RAY BLATT DRESS CO	New York Telephone
	ROGER BROOKS SPORTSWR CO	New York Telephone
	ROSENBLOOM JACK B	New York Telephone
	ROTHSTEIN J BELTS	New York Telephone
	RUBIN DIE CUTTING	New York Telephone
	SEIDMAN A & CO LTHR GDS	New York Telephone
	SENITT BEN	New York Telephone
	SHAPIN M L ADVTG DISPLYS	New York Telephone
	SHEINER HYMAN B	New York Telephone
	SOLO SLIPPER CO	New York Telephone
	SOLOMON R SLIPRS	New York Telephone
	STERLING ELECTRCL PRODS CO	New York Telephone
	STROMINGER MORRIS LTHR	New York Telephone
	SUPERIOR CRAFT MFG CO	New York Telephone
	SUPREME HATTERS GOODS CO	New York Telephone
	TK STITCHING CO	New York Telephone
	TRIMLINE HANDBAG CO	New York Telephone
	TROCCOLO JOS TRIMNGS	New York Telephone
	UNIVERSAL COMMODITIES MFRS REP	New York Telephone

FINDINGS

Year	Uses	Source
1947	VALANN CO REEDING	New York Telephone
	VITA SPECIALTIES CO INC	New York Telephone
	VITA-LOID INC MFR	New York Telephone
	WALDORF NOVELTY CO INC	New York Telephone
	WARNER ROBT B	New York Telephone
	WELLESLEY SLIP CORP	New York Telephone
	YAGODA MEYER CLOTHING	New York Telephone
1942	ACT LACE &NOVELTY CO	New York Telephone
	ACME SHIELD CO	New York Telephone
	ADVANCE ELEC CO	New York Telephone
	ADVANCE ELEC &SUPL CO	New York Telephone
	AERO LINING CORP	New York Telephone
	ALLEN CHEMCL CO INC	New York Telephone
	AMER FEATHER CO	New York Telephone
	ARISTA CURTN CORP	New York Telephone
	ARONSON ABE ACCTNT	New York Telephone
	BAER LEATHER NOVELTIES	New York Telephone
	BALL TRADING CO	New York Telephone
	BEILEY I SLIPS	New York Telephone
	BENSON CHAS B	New York Telephone
	BRANDWEIN N & CO NOVITS	New York Telephone
	BRODY BROS LINGRIE	New York Telephone
	CAROL HAT CO	New York Telephone
	CELOID MFG CO	New York Telephone
	CENTRA LEATHER GOODS CORP	New York Telephone
	CONCENTRA LEATHER GOODS	New York Telephone
	D&B NOVELTY CO	New York Telephone
	DI BRASS TURNING WKS	New York Telephone
	EAGLE EMBROIDERY CO	New York Telephone
	EDELMAN HYMAN CPA	New York Telephone
	EL-KA CLOTHING MFG CO	New York Telephone
	ESQUIRE LEATHER PRODS CORP	New York Telephone

FINDINGS

Year	Uses	Source
1942	ESS-KAY BKBNDG CO	New York Telephone
	FASHION BUILT CLOTHES INC	New York Telephone
	FINKELSTEIN BROS BAGS	New York Telephone
	FINKELSTEIN J CAPS	New York Telephone
	FISCHER J P INC	New York Telephone
	FRITH HAGIN &SONS GIRDLS	New York Telephone
	GILBERT JACOB NOVLTS	New York Telephone
	GIRL-FIT NOVELTY MFG CORP	New York Telephone
	GLORY-ELLEN HATS	New York Telephone
	GOERNNIER CHAS PRINTG	New York Telephone
	GOLDEN HIND PRESS	New York Telephone
	GOODMAN BROS COTTON GOODS CO INC	New York Telephone
	GRA-BELLE HATS INC	New York Telephone
	GRAND SPORTSWR CO INC	New York Telephone
	GROSS FABRICS CORP	New York Telephone
	HERZBERG &MILLER PENS	New York Telephone
	HERZBERG MORRIS PENS	New York Telephone
	HOLZMAN MARCUS PINING	New York Telephone
	HURWITZ A FLWRS	New York Telephone
	HYGRADE NOVELTY LEATHER GOODS CO	New York Telephone
	INDEPNDNT FLOWER CO	New York Telephone
	INTERNATL FLOWER &FEATHER CO	New York Telephone
	JOHN & JOE S BARBER SHOP	New York Telephone
	JIILIENTINE CO	New York Telephone
	K & S PUGGAREE MFG CO	New York Telephone
	KREISNER HAIRY PRNTNG	New York Telephone
	KUSHNER SAML TLR	New York Telephone
	LFN SUSPENDER CO	New York Telephone
	LIBBY HAT CO INC	New York Telephone
	LIND KNITWEAR	New York Telephone
	LISSIANSKY ISAAC LTHR GDS	New York Telephone
	M & H CHILDRENS UNDRWR CO	New York Telephone

FINDINGS

Year	Uses	Source
1942	MACHLUS MORRIS	New York Telephone
	MALM HENRY MACHS	New York Telephone
	MANHATN HATTERS TRADING CORP	New York Telephone
	MARTIN ROSS MFG CORP	New York Telephone
	MARY FIELD LABS	New York Telephone
	MAYO MORRIS SPORTWR CO	New York Telephone
	METAL MIRROR MFG CO	New York Telephone
	METROPOLITN NOVELTY CO	New York Telephone
	MILL COMB MFG CO	New York Telephone
	MISHLER PRESS	New York Telephone
	MO-MARK SPORTSWR CO	New York Telephone
	MORRIS MAYO SPORTWR CO	New York Telephone
	NATL GOLD STAMPING CO	New York Telephone
	NEW LINE HEADWR CO	New York Telephone
	NEW ROXY HAT CO	New York Telephone
	NORMANDIE BLOOMER CO INC	New York Telephone
	OLINER I & CO CLTHRS	New York Telephone
	OXFORD TAILORING CO	New York Telephone
	PADDOCK & ROWLAND PRNTRS	New York Telephone
	PARKVILLE SKIRT CO	New York Telephone
	PARKVILLE SKIRT CO	New York Telephone
	PINES MFG CO INC SOUVNRS	New York Telephone
	REICH BENJ CPA	New York Telephone
	RELIABLE SILVER CO	New York Telephone
	ROYAL ART NOVELTY MFG CO INC	New York Telephone
	SCHAFFER CLOCK CO	New York Telephone
	SEIDMAN A &CO ITHR GDS	New York Telephone
	SHAPIN M L ADVTG DISPLYS	New York Telephone
	SHEINER HYMAN B	New York Telephone
	SOLO SLIPPER CO	New York Telephone
	SOLOMON R SHORS	New York Telephone
	STECOL PRESS THE	New York Telephone

FINDINGS

Year	Uses	Source
1942	STROMINGER MORRIS LTHR	New York Telephone
	STUART RALPH E B	New York Telephone
	SUPERIOR CRAFT INC	New York Telephone
	SUPREME HATTERS GOODS INC	New York Telephone
	TK STITCHING CO	New York Telephone
	TROCCOLO JOS TRIMNGS	New York Telephone
	TRULITE ILLUMINATI 9G CORP	New York Telephone
	VITA SPECIALTIES CO	New York Telephone
	WALDORF NOVELTY CO INC	New York Telephone
	WARNER ROBT B	New York Telephone
	WEINSTEIN JOE FLWRS	New York Telephone
	WISHNY MAX CGRS	New York Telephone
	ZOBEL MAX & CO LININGS	New York Telephone
	ZUCKERMAN BROS PURSES	New York Telephone
1938	ACT LACE & NOVELTY CO	New York Telephone
	ABLE ELEC CO	New York Telephone
	ACME SHIELD CO	New York Telephone
	ADVANCE ELEC CO	New York Telephone
	ALBY HAT CO	New York Telephone
	ALBY SPORTWR CO	New York Telephone
	AMER FEATHER CO	New York Telephone
	ANCHOR HATS INC	New York Telephone
	ARONSON ABRAHAM ATTY	New York Telephone
	AUTOMATIC ADDING MACH MFRS	New York Telephone
	BEST-FIT KNITWR INC	New York Telephone
	BETTER-MADE HAT & CAP LEATHER CO INC	New York Telephone
	BRIMBERG TEXTILE CORP	New York Telephone
	BWAY METAL SPINNING WKS	New York Telephone
	CANAL JOBBING HOUSE MDSE	New York Telephone
	CELOID MFG CO	New York Telephone
	CHERNOFF & GREENBERG UNDRWR	New York Telephone
	CITY HAT DIE CO	New York Telephone

FINDINGS

Year	*Uses*	*Source*
1938	CLASSIC UNDRGRMNT CO	New York Telephone
	DI BRASS TUNNING WKS	New York Telephone
	DALLAS KATHRYN TOYS	New York Telephone
	DARLING FAY HAT CO	New York Telephone
	DORNIS HAT CO	New York Telephone
	DUNLANE NOVELTY CO	New York Telephone
	EAGLE EMBROIDERY CO	New York Telephone
	EAGLE HAT LEATHER CO	New York Telephone
	EHRENPREIS WM UNDRWR	New York Telephone
	ESS KAY BKBNDG CO	New York Telephone
	FASHION BUILT CLOTHES INC	New York Telephone
	FAVORITE CLOAK CO	New York Telephone
	FINKELSTEIN J CAPS	New York Telephone
	FINKELSTEIN & RUBIN NOVLTS	New York Telephone
	FLORENCE FLOWER & FEATHER CO	New York Telephone
	FORMBILT NECKWEAR CO INC	New York Telephone
	GANCHER DAVID ADD MACHS	New York Telephone
	GARFINKEL JULIUS & SON INC	New York Telephone
	GILBERT HAT CO	New York Telephone
	GLEICH PHILIP BUTTONS	New York Telephone
	GOENNER CHAS PRINTG	New York Telephone
	GOLDFINE & MOLECH HATS	New York Telephone
	GOLDY HAT CO	New York Telephone
	GONSKY G B	New York Telephone
	GOODMAN BROS COTTON GOODS CO INC	New York Telephone
	GOODMAN H S CLTHG	New York Telephone
	GREENWALD MARX D FUR CAPS	New York Telephone
	GROSS FABRICS CORP	New York Telephone
	HERZBERG & MILLER PENS	New York Telephone
	HERZBERG MORRIS FNTN PENS	New York Telephone
	HESS M & L INC RL EST	New York Telephone
	HURWITZ A FLWRS	New York Telephone

FINDINGS

Year	Uses	Source
1938	INDEPNDNT FLOWER CO	New York Telephone
	INTERNATL FLOWER & FEATHER CO	New York Telephone
	JACOBS MAXWELL COTTN GDS	New York Telephone
	JANET UUSDRGRMNT CO	New York Telephone
	KAHANE ARON L SHIELDS	New York Telephone
	KREISNER HARRY HATTRS PRINTING	New York Telephone
	KUSHNER SAML TLR	New York Telephone
	LION PEARL BUTTON WKS	New York Telephone
	LOTTERHAND UNITED CORP	New York Telephone
	MANLEE MFG CO PAJMAS	New York Telephone
	MARKS J CO HATRS GDS	New York Telephone
	MERCHANTS BLDG	New York Telephone
	METEOPOLITN NOVELTY CO	New York Telephone
	MICHELSON D COATS	New York Telephone
	MILGRIM PRESS	New York Telephone
	MILL COMB MFG CO	New York Telephone
	MINIATOY CO INC	New York Telephone
	MODERN MILLINERY NOVELTY CO	New York Telephone
	NATL COATED FABRICS CO	New York Telephone
	NATL GOLD STANSPING CO	New York Telephone
	MEW LINE HEADWR CO	New York Telephone
	NOVELOID MFG CO	New York Telephone
	NOVELTY SALES CO	New York Telephone
	OXFORD TAILORING CO	New York Telephone
	PAPER BOX MAKERS UNION LOCAL NO 18239	New York Telephone
	PINES MFG CO INC SOUVNRS	New York Telephone
	POPCORN PRODS MFG CO	New York Telephone
	PRIMROSE UNDRGRMNT CO	New York Telephone
	PROFIT SHARING CLOTHING CORP	New York Telephone
	PUBLIC MILLINERY CO	New York Telephone
	RELIABLE SILVER CO	New York Telephone
	REX MILLINERY MFG CO	New York Telephone

FINDINGS

Year	*Uses*	*Source*
1938	ROSAL NOVELTY CO	New York Telephone
	ROSENTHAL NATHAN CPA	New York Telephone
	RUSSACK H & SON CLTHG	New York Telephone
	S & P MILLINERY CO	New York Telephone
	SALMIERI S BARBER	New York Telephone
	SANDBANK BLOCKING CO	New York Telephone
	SEIDMAN & GLUCKSTEIN LTHR GDS	New York Telephone
	SHEINER HYMAN B	New York Telephone
	SIEGLER P TRIMNGS	New York Telephone
	SIMPSON JOS H B	New York Telephone
	SINROD B HATS	New York Telephone
	SOLOMON R SLIPRS	New York Telephone
	SONDERS CO	New York Telephone
	SPIELER BROS	New York Telephone
	STECOL PRESS	New York Telephone
	SUPERIOR CRAFT INC	New York Telephone
	UNIVERSAL CIRCLE PAPR BOX CO	New York Telephone
	VITA SPECIALTIES CO	New York Telephone
	W & P HAT CO INC	New York Telephone
	WALDORF NOVELTY CO INC	New York Telephone
	WARNER ROBT B	New York Telephone
	WEINSTEIN JOE FLWRS FETHRS	New York Telephone
	WOLF STEPHAN H B	New York Telephone
	WONDER MIRROR WKS	New York Telephone
	ZUCKERBERG S SUPL CO COTTN	New York Telephone
1934	Hurowitz A fancy feather mfrs	R. L. Polk & Co.
	Best Value Knee Pants Co Israel Stern	R. L. Polk & Co.
	Eastern Specialty Corp E Kessler pres S Kessler v pres M Boderman sec & treas elec fixtures	R. L. Polk & Co.
	Ebert Geo pres Hoffman Headwear Co Inc	R. L. Polk & Co.
	Felmus Emil v pres sec Great Eastern Display & Advertising Co Inc	R. L. Polk & Co.

FINDINGS

Year	Uses	Source
1934	Hoffman Headwear Co Inc Geo Ebert pres hat and cap mfrs	R. L. Polk & Co.
	Kessler E pres Eastern Specialty Corp	R. L. Polk & Co.
	Kessler S v pres Eastern Specialty Corp	R. L. Polk & Co.
	Shulman J Co Inc J Shulman pres hat	R. L. Polk & Co.
	Sterkel Hat Co RTN Isidore Frankel Lamster	R. L. Polk & Co.
	Aron rons Window Cleaning Co RTN Aaron Hirsch horn	R. L. Polk & Co.
	Advance Novelty Co RTN Nathan Zuckerman Henry Gelb Jacob S Freiman	R. L. Polk & Co.
	Antex Hosiery Co Ben Levine	R. L. Polk & Co.
	Artistic Desk Pad & Novelty Co RTN Rae Stein and Mollie Cohen	R. L. Polk & Co.
	Artistic Feather Mfg Co RTN Jack Wadler	R. L. Polk & Co.
	B L Neckwear Co Bernet Lieberman mgr	R. L. Polk & Co.
	B & G Hat Co RTN Morris Birnbaum Jacob Graushky Rubin Grossman	R. L. Polk & Co.
	Belle Undergarment Co Jos Vogel	R. L. Polk & Co.
	Berkowitz Sophie A C T Shoe Lace Mfg Co	R. L. Polk & Co.
	Bernstein Jonas P Meta loose leaf mfr	R. L. Polk & Co.
	Bier Max sec treas Wil Mac Merchandise Corp	R. L. Polk & Co.
	Boulger Jas D Louise Eastern Textile Co	R. L. Polk & Co.
	Brody Isaac Hattie clothing mfr	R. L. Polk & Co.
	Brownstein David Frank Marraro and David Brownstein artf flower mfrs	R. L. Polk & Co.
	Burkowitz Sophie ACT Shoe Lace Mfg Co	R. L. Polk & Co.
	Burrows Bindery Inc	R. L. Polk & Co.
	Cellu Novelty Mfg Co RTN Robt Collins Bella Nagelhaff mlny novelties	R. L. Polk & Co.
	Chanin Julius B Greatwear Clothing Co	R. L. Polk & Co.
	Cohen Jacob pres Kings Mens Shop Inc	R. L. Polk & Co.
	Collins Robt Collu Novelty Mfg Co	R. L. Polk & Co.
	Colonial Bag & Novelty Co RTN; Harry Frankel Jos Blair	R. L. Polk & Co.
	Crown Webbing Co Chas Leibner elastics	R. L. Polk & Co.

FINDINGS

Year	Uses	Source
1934	D & G Novelty Co Frank Dorfman souveniers	R. L. Polk & Co.
	Delore Hat Co J Mandelstein	R. L. Polk & Co.
	E G Leather Goods Co RTN Abe Esterson Sol Bloch	R. L. Polk & Co.
	Eastern Specialty Corp M Kessler pres	R. L. Polk & Co.
	Eigerman Saml Frieda cloth for caps	R. L. Polk & Co.
	Hat Mfg Co Dora Proper	R. L. Polk & Co.
	Ell & Eff Trading Co genl mdse	R. L. Polk & Co.
	Envelope Specialty Co RTN; Jacob L Moinester	R. L. Polk & Co.
	F & F Marbleized Novelty Mfg Co RTN Fred Feld Jack Flayer bathroom furn	R. L. Polk & Co.
	Feld Sophia pres Rubin Clothing Co Inc	R. L. Polk & Co.
	Finkelstein Jos Great Wear Clothing Co	R. L. Polk & Co.
	Finkelstein M & Son Reuben and Saml mlnry mfrs	R. L. Polk & Co.
	Finkelstein & Smith Inc NY Cap $20 000 David A Smith pres Sol Smith v pres Reuben Finkelstein sec Seml Finkelstein treas mlnry mfrs	R. L. Polk & Co.
	Flager Jack F & F Marblized Novelty	R. L. Polk & Co.
	Furman Aaron Furman Bros	R. L. Polk & Co.
	Furman Bros Aaron and Gershon Furman w oolens	R. L. Polk & Co.
	Furman Gershon Furman Bros	R. L. Polk & Co.
	Furmbilt Neckw ear Co RTN Meyer Mankoff mens neckties	R. L. Polk & Co.
	Garson Nemser & Buchner Benj Garson Harry Nemsei Abr Buchner cotton and silk gds w hol	R. L. Polk & Co.
	Geller Morris Mamie knee pants mfr	R. L. Polk & Co.
	Ginsberg Jos & Sons Jos Ginsberg Simon Ginsberg Sol Ginsberg Victor Ginsberg caps & hat mfr	R. L. Polk & Co.
	Glassman Max Greatw ear Clothing Co	R. L. Polk & Co.
	Goldberg Abr Greatw ear Clothing Co	R. L. Polk & Co.
	Goldstaub L & Son Louis Goldstaub	R. L. Polk & Co.

FINDINGS

Year	*Uses*	*Source*
1934	Goodmur Clothes Inc NY Saml Rosen pres Milton Berger sec clothing mfrs	R. L. Polk & Co.
	Great Eastern Display and Advertising Co Lester Kaplan pres	R. L. Polk & Co.
	Greaterw ear Clothing Co RTN Jack Werner	R. L. Polk & Co.
	Greatw ear Clothing Co RTN Max Glassman Julius B Chanin Jos Finkelstein Abe Goldberg	R. L. Polk & Co.
	Herman B & Sons Barnet Harry Jack mens cap mfg	R. L. Polk & Co.
	Horow itz Wm Wm Horow itz & Son	R. L. Polk & Co.
	Horow itz Wm asst Colmbia Univ r Monteflore Hosp	R. L. Polk & Co.
	Horow itz Wm & Son Wm Horow itz	R. L. Polk & Co.
	Hull Arth G artist	R. L. Polk & Co.
	Hurw itz A mfrs feathers	R. L. Polk & Co.
	Hy Grade Slipper Supply Co RTN Caul Horw itz	R. L. Polk & Co.
	Independent Flow er Co Frank Marraro mfr art flow er	R. L. Polk & Co.
	Isaacs S Co Sam Isaacs	R. L. Polk & Co.
	Isaacs Sam Isaacs S & Co	R. L. Polk & Co.
	J & H Novelty Co RTN Herman Levine mlnry novelties	R. L. Polk & Co.
	Kaplan Lester pres Great Eastern Display & Advertising Co	R. L. Polk & Co.
	Kaplan Lester pres Great Eastern Display & Advertising Co Inc	R. L. Polk & Co.
	Kass Hosiery Co RTN Morris Kass Irving Keats hosiery w hol	R. L. Polk & Co.
	Kessler M pres Eastern Specialty Corp	R. L. Polk & Co.
	Kings Mens Shop Inc NY Jacob Cohen pres	R. L. Polk & Co.
	LaBelle Hat Co RTN Sam Labelsky Ben Winograd Jos Greenberg	R. L. Polk & Co.
	Laurel Glove Co RTN Louis Shertzman	R. L. Polk & Co.
	Levy Pay Lee Shirt Co	R. L. Polk & Co.
	Lieberman Bernet mgr B L Neckw ear Co	R. L. Polk & Co.

FINDINGS

Year	Uses	Source
1934	Lion Pearl Butten Works RTN Philia Gletch button mfrs	R. L. Polk & Co.
	M & S Millinery RTN Max Servetter Louis Schwartz	R. L. Polk & Co.
	Majestic Flower Co Harry Luban artificial flower mfr	R. L. Polk & Co.
	Mandelbaum Morris button hole mfr	R. L. Polk & Co.
	Mandelstein J Delore Hat Co	R. L. Polk & Co.
	Manhattan Pub Co RTN Joe stone Coml Printing	R. L. Polk & Co.
	Marraro Frank pres Independent Flower Co Inc	R. L. Polk & Co.
	Melo Envelope Co J & E Moinester	R. L. Polk & Co.
	Merchants Building	R. L. Polk & Co.
	Moinester B Melo Envelope Co	R. L. Polk & Co.
	Moinester hat mfr	R. L. Polk & Co.
	Naggelhaff Bella Cellu Novelty Mfg Co	R. L. Polk & Co.
	Nagelschmidt Frank clk Met Life Ins Co h Lynbrook LI	R. L. Polk & Co.
	New York & Brooklyn Window Cleaning Co RTN Herman A Hirschhorn	R. L. Polk & Co.
	Novel Sales Corp NY cap $50 000 Martin Sacoder pres Jack Lefkowttz sec plain & elec signs	R. L. Polk & Co.
	Parkoff Sol Pay Lee Shirt Co	R. L. Polk & Co.
	Paulen Wm pres Wil Mac Merchandise Corp	R. L. Polk & Co.
	Pay Lee Shirt Co Sol Parkoff Louis Levy mfrs	R. L. Polk & Co.
	Potash M & Co Inc NY cap $5 000 Abr Goldstein pres Irving Potash sec Max Potash treas caps	R. L. Polk & Co.
	Proper Dora Mrs Proper Hat Co	R. L. Polk & Co.
	Proper Hat Co RTN Dora Proper	R. L. Polk & Co.
	R & V Leather Goods Co RTN Robt Victor and Isidor Rubinstein	R. L. Polk & Co.
	Reo Headwear Co RTN Sol Ekelchek Saml and Benj Rubenstein	R. L. Polk & Co.
	Rochlin Saml treas Great Eastern Display & Adv Co Inc	R. L. Polk & Co.

FINDINGS

Year	Uses	Source
1934	Rose Stamping Co RTN' Max Allen gold letter stampin	R. L. Polk & Co.
	Rosemond Hat Co RTN Louis Schwartz Louis Meltzer ladies hats	R. L. Polk & Co.
	Rosenfeld M Co RTN Mende Rosenfeld feathers	R. L. Polk & Co.
	Rosenfeld Mendel M Rosenfled Co	R. L. Polk & Co.
	Rothblatt David leather gds	R. L. Polk & Co.
	Rubenstein Bros S & J Rubenstein hat mnrs	R. L. Polk & Co.
	Rubin Clothing Co Inc cap $5 000 Soplia. Feld pres Paul Rubin v pres	R. L. Polk & Co.
	Rubin Paul v pres Rubin Clothing Co Inc	R. L. Polk & Co.
	Russack H & Son TN: Irving Rusaack clothing	R. L. Polk & Co.
	Sacoder Martin pres Novel Sales Corp	R. L. Polk & Co.
	Saphir Julius Saphir Silpper Co	R. L. Polk & Co.
	Saphir Slipper Co TN Julius & Morris Safphir	R. L. Polk & Co.
	Schwartz Louis M & S Millinery	R. L. Polk & Co.
	Schwartz Louis Eva Rosemont Hat Co	R. L. Polk & Co.
	Schwartz Saml clk Manhattun Publg Co	R. L. Polk & Co.
	Smith David A pres Finkelstein & Smith Inc	R. L. Polk & Co.
	Smith Sol v pres Finkelstein & Smith Inc	R. L. Polk & Co.
	Stein F& CoTN;Frank Stein Sol Ekelchek mens caps mfg	R. L. Polk & Co.
	Stein Israel Best Value Knee Pants Co	R. L. Polk & Co.
	Sterling Airbrush Co RTN Wm Gillman Laszlo Wenczel spraying equip mfrs	R. L. Polk & Co.
	Steves Barber Shop Steve Salmberi	R. L. Polk & Co.
	Stone Jos Mhn Publishing Co	R. L. Polk & Co.
	Stone & Weber Harry Stone Louis Weber underwear mfrs	R. L. Polk & Co.
	STONE & WEBSTER AND BLODGET INC NY Charles A Stone Chrmn of Bd Bayard F Pope V Chrmn of Bd Robert H vanDeusen Pres Henry R Hayes R High Carleton Philip L Warren J Edward	R. L. Polk & Co.
	Superior Novelty Mfg Co RTN; Barnet Keyser	R. L. Polk & Co.

FINDINGS

Year	Uses	Source
1934	Universal Cirele Paper Box Co RTN Michl Papa paper box mfrs	R. L. Polk & Co.
	Waldorf Novelty Co Inc NY cap $10 000 Einanue Dorfman pres treas Anna Tabin sec pajama trmgs	R. L. Polk & Co.
	Wilmac Merchandise Corp NY: cap 100 sh npv Wm Paulen pres Max Bler sec treas mail order	R. L. Polk & Co.
1927	ADLER MORRIS SHOE LACES	New York Telephone
	ARNOFF A & SON HATS CAPS	New York Telephone
	BERGMAN BROS NOTIONS	New York Telephone
	BERMAN HARRY & CO CLTHNG MFRS	New York Telephone
	BERNSTEIN J P RR MENS SUP	New York Telephone
	BWAY UNIFORM CO	New York Telephone
	BROWNSTEIN DAVID	New York Telephone
	BUCHNER A COTTON GDS	New York Telephone
	BUDLOVSKY S CLOTHING	New York Telephone
	CASINO S & CO RBINESTNE NVLTS	New York Telephone
	COLLINS B MILNRY NOVLTS	New York Telephone
	D & G NOVELTY CO	New York Telephone
	DORFMAN F ADV NOVELTIES	New York Telephone
	EIGERMAN SAML CAPS	New York Telephone
	ELITE HAT MFG CO	New York Telephone
	EPSTEIN H & SONS CAPS	New York Telephone
	EXCELLO PANTS CO	New York Telephone
	FINKELSTEIN M & SON MISSES SPORT HATS	New York Telephone
	FISCH ELIAS CLTHG JOBBER	New York Telephone
	GARSON BENJ	New York Telephone
	GARSON NEMSER & BUCHNER CTN GDS	New York Telephone
	GEISSER ABR H GLOVES	New York Telephone
	GINSBERG JOS & SONS HATS & CAPS	New York Telephone
	GLEICH SIGMOND BUTTONS	New York Telephone
	GOLDSTEIN M J & CO CLOTHG	New York Telephone
	GOLDSTEIN & FEINGERSH MENS NECKWR	New York Telephone

FINDINGS

Year	Uses	Source
1927	GOODMAN H S MENS CLTHG	New York Telephone
	GOODMAN I CLTHNG	New York Telephone
	GREENBERG & DWORKIS CLTHG	New York Telephone
	HALBFINGER J K & SON CLTHG	New York Telephone
	HALL IRVING R CLTHNG	New York Telephone
	HALPERN BROS BOYS CLTHNG	New York Telephone
	HAUSEN GLOVE CO INC	New York Telephone
	HAUSEN I GLOVE MFR	New York Telephone
	HEIDENREICH H RL EST	New York Telephone
	HERCULES SHOE LACE MFG CO	New York Telephone
	HOROWITZ S HAT & CAP CO	New York Telephone
	HY GRADE SHOE & SLIPPER SUPPLY CO	New York Telephone
	INDEPENDT FLOWER CO	New York Telephone
	INDEPENDT HAT LINING CO	New York Telephone
	INTERNATL MILLINERY & NOVELTY CO	New York Telephone
	JONES JOSEPH TREAS	New York Telephone
	JONES LESTER L CONSLT ENGNR	New York Telephone
	JOSEPH NECKWEAR CO	New York Telephone
	KASS HOSIERY CO	New York Telephone
	KASS MORRIS H HOSIERY	New York Telephone
	KAUFMAN A COLLAR MFR	New York Telephone
	KEATS IRVING HOSIERY	New York Telephone
	KINGSBERG S CAP WORKS	New York Telephone
	KLEIN FRANKFELDT ARNOFF INC SHOP CAPS	New York Telephone
	KOLB C COLORING	New York Telephone
	LEADING NECKWEAR CO	New York Telephone
	LION PEARL BUTTON WKS	New York Telephone
	MARCUS & BRETTLER HAT FRAME CO	New York Telephone
	MARRARB FRANK	New York Telephone
	MEYER MORRIS CLTHG	New York Telephone
	MODEL HAT CO INC	New York Telephone
	NEIVERT J GLOVES	New York Telephone

FINDINGS

Year	Uses	Source
1927	NEMSER HARRY	New York Telephone
	PARTIGLIANI D & CO COMBS	New York Telephone
	PRIESS WM H CORP	New York Telephone
	PROFIT SHARING CLTHG CORP	New York Telephone
	REBURG HAT CO INC	New York Telephone
	RITZ LEATHER GOODS CO	New York Telephone
	ROCHMAN T NECKWR	New York Telephone
	RUBIN H & SON CLOTHING	New York Telephone
	RUSSACK H & SON CLOTHG	New York Telephone
	RUSSACK IRVING CLOTHG	New York Telephone
	SCHULMAN HYMAN CLOTHG	New York Telephone
	SILBERMAN HENRY M SILKS	New York Telephone
	SKORA H HAT LININGS	New York Telephone
	SPIEWAK I & SONS CLTHG	New York Telephone
	STANDARD HAT LINING CO	New York Telephone
	SUPERIOR WEAVING & MENDING CO	New York Telephone
	TECHNIDYNE CORP	New York Telephone
	UNITED CLOTHIERS THE	New York Telephone
	WALDORF NOVELTY CO	New York Telephone
	WARMPELT COAT CO	New York Telephone
	WEITZ MAX MFR PANTS	New York Telephone
	WORLD PANTS CO	New York Telephone
	Adler Morris shoe laces	New York Telephone
	Arnoff A & Son hats caps	New York Telephone
	Bergman Bros notions	New York Telephone
	Berman Harry & Co clthng mfrs	New York Telephone
	Bernstein J P rr mens sup	New York Telephone
	Broadway Geo A elec contr	New York Telephone
	Bway Uniform Co	New York Telephone
	Brownstein David	New York Telephone
	Buchner A cotton gds	New York Telephone
	Budlovsky S clothing	New York Telephone

FINDINGS

Year	Uses	Source
1927	Casino S & Co rbinestne nvlts	New York Telephone
	Collins B Milnry novlts	New York Telephone
	D & G Novelty Co	New York Telephone
	Dorfman F adv novelties	New York Telephone
	Eigerman Saml caps	New York Telephone
	Elite Hat Mfg Co	New York Telephone
	Epstein H & Sons caps	New York Telephone
	Excello Pants Co	New York Telephone
	Finkelstein M & Son misses sport hats	New York Telephone
	Fisch Elias clthg jobber	New York Telephone
	Garson Benj	New York Telephone
	Garson Nemser & Buchner ctn gds	New York Telephone
	Geisser Abr H gloves	New York Telephone
	Ginsberg Jos & Sons hats & caps	New York Telephone
	Gleich Sigmond buttons	New York Telephone
	Goldstein M J & Co clothg	New York Telephone
	Goldstein & Feingersh mens neckw r	New York Telephone
	Goodman H S mens clthg	New York Telephone
	Goodman I clthng	New York Telephone
	Greenberg & Dw orkis clthg	New York Telephone
	Halbfinger J K & Son clthg	New York Telephone
	Hall Irving R clthng	New York Telephone
	Halpern Bros boys clthng	New York Telephone
	Hausen Glove Co Inc	New York Telephone
	Hausen I glove mfr	New York Telephone
	Heidenreich H rl est	New York Telephone
	Hercules Shoe Lace Mfg Co	New York Telephone
	Horow itz S Hat & Cap Co	New York Telephone
	Hy Grade Shoe & Slipper Supply Co	New York Telephone
	Independt Flow er Co	New York Telephone
	Independt Hat Lining Co	New York Telephone
	Internatl Millinery & Novelty Co	New York Telephone

FINDINGS

Year	Uses	Source
1927	Jones Joseph treas	New York Telephone
	Jones Lester L conslt engnr	New York Telephone
	Joseph Neckw ear Co	New York Telephone
	Kass Hosiery Co	New York Telephone
	Kass Morris H hosiery	New York Telephone
	Kaufman A collar mfr	New York Telephone
	Keats Irving hosiery	New York Telephone
	Kingsbergs Cap Works	New York Telephone
	Klein Frankfeldt Arnoff Inc shop caps	New York Telephone
	Kolb C coloring	New York Telephone
	Leading Neckw ear Co	New York Telephone
	Lion Pearl Button Wks	New York Telephone
	Marcus & Brettler Hat Frame Co	New York Telephone
	Marrarb Frank	New York Telephone
	Meyer Morris clthg	New York Telephone
	Model Hat Co Inc	New York Telephone
	Neivert J gloves	New York Telephone
	Nemser Harry	New York Telephone
	Partigliani D & Co combs	New York Telephone
	Priess Wm H Corp	New York Telephone
	Profit Sharing Clthg Corp	New York Telephone
	Reburg Hat Co Inc	New York Telephone
	Ritz Leather Goods Co	New York Telephone
	Rochman T neckw r	New York Telephone
	Rubin H & Son clothing	New York Telephone
	Russack H & Son clothg	New York Telephone
	Russack Irving clothg	New York Telephone
	Schulman Hyman clothg	New York Telephone
	Silberman Henry M silks	New York Telephone
	Skora H hat linings	New York Telephone
	Spiew ak I & Sons clthg	New York Telephone
	Standard Hat Lining Co	New York Telephone

Year	Uses	Source
1927	Superior Weaving & Mending Co	New York Telephone
	Technidyne Corp	New York Telephone
	United Clothiers The	New York Telephone
	Waldorf Novelty Co	New York Telephone
	Warmpelt Coat Co	New York Telephone
	Weitz Max mfr pants	New York Telephone
	World Pants Co	New York Telephone

694 BROADWAY

Year	Uses	Source
2010	BROADWAY AUTO REPAIR 24 HOUR	Cole Information
2006	Broadway Auto Repair 24 Hour	Hill-Donnelly Information Services
1950	APFEL LOUIS M KNIT NSA	New York Telephone
1947	APFEL LOUIS M KNIT NOV	New York Telephone
1942	APFEL LOUIS M KNIT NOV	New York Telephone
1938	APFEL LOUIS M KNLT NOV	New York Telephone
1927	ABRAHAMS BROS VEST MAKERS	New York Telephone
	COLEMAN TAILORING CO	New York Telephone
	CROWN CLOTHG CO	New York Telephone
	FELDER D CLOTHING MFR	New York Telephone
	FELDER & SHAKIN CLOTHING	New York Telephone
	KALICO INC KNIT GOODS	New York Telephone
	KALIL F A KNIT GDS	New York Telephone
	SHAKIN MOSES CLTHNG	New York Telephone
	WIENER BROS LABEL CUTRS	New York Telephone
	Abrahams Bros vest makers	New York Telephone
	Coleman Tailoring Co	New York Telephone
	Crown Clothg Co	New York Telephone
	Felder D clothing mfr	New York Telephone
	Felder & Shakin clothing	New York Telephone
	Kalico Inc knit goods	New York Telephone
	Kalil F A knit gds	New York Telephone
	Shakin Moses clthng	New York Telephone

Year	Uses	Source
1927	Wiener Bros label cutrs	New York Telephone

695 BROADWAY

Year	Uses	Source
1983	FAYVA SHOES INC	New York Telephone
	Fayva Shoes Inc	New York Telephone
1978	JOHNSON CO	New York Telephone
	SERMAN FRANK Z MD OFC	New York Telephone
1973	SERMAN FRANK Z MD OFC	New York Telephone
1968	FAMOUS KNIT MILLS	New York Telephone
	SCHECHTMAN H B	New York Telephone
	SERMAN FRANK Z MD OFC	New York Telephone
1963	SCHECHTMAN H B	New York Telephone
1958	SCHECHTMAN H B	New York Telephone
1956	SCHECHTMAN H B	New York Telephone
1950	SCHECHTMAN H B	New York Telephone
1927	ORGANIZATION SUPPLY CO	New York Telephone
	Organization Supply Co	New York Telephone

696 BROADWAY

Year	Uses	Source
2006	No Current Listing	Hill-Donnelly Information Services
1983	WING SHING LEI GROCERIES	New York Telephone
	Wing Shing Lei groceries	New York Telephone
1938	DIMIL RAYON UNDRWR CO	New York Telephone
	L & A CLOTHING CO	New York Telephone
	SMITH BROS CLTHG	New York Telephone
1934	Halpern & Christenfeld Saml H Christenfeld clothing	R. L. Polk & Co.
1927	C & P CLOTHING CO	New York Telephone
	CHRISTENFELD S H BREECHES	New York Telephone
	HALPERN A MFG BREECHES	New York Telephone
	HALPERN A & CHRISTENFELD MFG BREECHES	New York Telephone
	POLSKIN H & SONS WASH SUITS	New York Telephone

Year	Uses	Source
1927	C & P Clothing Co	New York Telephone
	Christenfeld S H breeches	New York Telephone
	Halpern A mfg breeches	New York Telephone
	Halpern A & Christenfeld mfg breeches	New York Telephone
	Polskin H & Sons w ash suits	New York Telephone

697 BROADWAY

Year	Uses	Source
1978	BOSTIC JOE PUBLCTY	New York Telephone
	DE STASIA C CLTNG MFR	New York Telephone
1963	KEAL RESRTRNT CORP	New York Telephone
1958	ALTMAN PHIL RESTRNT	New York Telephone
	ALTMAN RESTRNT CO INC	New York Telephone
	ALTMAN RESTRNT CO INC	New York Telephone
1956	ALTMAN PHIL RESTRNT	New York Telephone
	ALTMAN RESTRNT CO INC	New York Telephone
	ALTMAN RESTRNT CO INC	New York Telephone
1950	ALTMAN RESTRNT CO INC	New York Telephone
1947	ALTMAN S LUNCHEONETTE	New York Telephone
	BERKSHIRE PRODS CO	New York Telephone
	L & H PANTS MFG CO	New York Telephone
1942	ALTMAN S BAR &GRILL	New York Telephone
1938	ALTMANS BAR & GRILL	New York Telephone
	CARLOS DANCING STUDIO	New York Telephone
1934	Perlman Abr Persal Luncheonette	R. L. Polk & Co.
	Persal Lunoneonet e Philip E Altman Louis Stoll Abr Ferlman	R. L. Polk & Co.
	Stoll Louis Persal Luncheonette	R. L. Polk & Co.
1927	GLADSTONE S & SON WOOLENS	New York Telephone
	GLATSTONE M CO RL EST	New York Telephone
	GLATSTONE S & SON WLNS	New York Telephone
	JOFFE CARL ACCOUNTANT	New York Telephone
	PERSAL LUNCHEONETTE	New York Telephone
	Gladstone S & Son Woolens	New York Telephone

Year	Uses	Source
1927	Glatstone M Co rl est	New York Telephone
	Glatstone S & Son w Ins	New York Telephone
	Joffe Carl accountant	New York Telephone
	Persal Luncheonette	New York Telephone

698 BROADWAY

Year	Uses	Source
1963	APPAREL MFG CORP	New York Telephone
	CRESTMOOD SPORTSWR INC	New York Telephone
	LION CROSS INC	New York Telephone
1958	APPAREL MFG CORP	New York Telephone
	CRESTWOOD SPORTSWR INC	New York Telephone
	ENCORE BLOUSE CO	New York Telephone
	LION CROSS INC	New York Telephone
1956	APPAREL MFG CORP	New York Telephone
	CRESTWOOD SPORTSWR INC	New York Telephone
	GERMADOL PRODS	New York Telephone
	LION CROSS INC	New York Telephone
1950	APPAREL MFG CORP	New York Telephone
1947	DK & SS SPORT SHIRTS INC	New York Telephone
	JAC SPORTSWR INC	New York Telephone
	STECOL PRESS THE	New York Telephone
1942	JAC SPORTSWR INC	New York Telephone
1934	Rosenberg David J & Sons TN. David J Saml and Isaac ribbons	R. L. Polk & Co.
	Samuels Nathan slsmn Waldorf Novelty Co Inc	R. L. Polk & Co.
	Saphir Morris Saphir Silpper Co	R. L. Polk & Co.

699 BROADWAY

Year	Uses	Source
2006	No Current Listing	Hill-Donnelly Information Services
1968	A A STEEL SHELVING CO	New York Telephone
	BORGER LEO CAOS	New York Telephone

FINDINGS

Year	*Uses*	*Source*
1968	EMPIRE STATE CLOTH HAT & CAP MFRS ASSN INC	New York Telephone
	FRIEDMAN HARRY INS	New York Telephone
	HERMAN SIDAEY	New York Telephone
	LEO S HEADWR INC	New York Telephone
	POCKETBOOK FRAME MFRS ASSN INC	New York Telephone
	RUBINACCI G HAT RENVTRS	New York Telephone
	SYDS LUNCHEONETTE	New York Telephone
	TAPLITZ RUDOLPH	New York Telephone
	TAPLITZ & TAPLITZ LWYRS	New York Telephone
	TAPLITZ WM C	New York Telephone
	TOCHENSKY & SON OFC FURN	New York Telephone
	TOV UNDERWEAR	New York Telephone
1963	AA STEEL SHELVING CO	New York Telephone
	DODELL AJ UNDRGRMNTS	New York Telephone
	EMPIRE STATE CLOTH HAT & CAP MFRS AUSS INC	New York Telephone
	HERMAN SIDNEY	New York Telephone
	JAROSE MFG CO UNDRWR	New York Telephone
	MORRIS SPORTWR CO	New York Telephone
	POCKETBOOK FRAME MFRS ASSN INC	New York Telephone
	ROSEN EDWIN D ACCTNT	New York Telephone
	RUBINACCI G HAT RENVTRS	New York Telephone
	SYD S LUNCHEONETTE	New York Telephone
	SYLVAN	New York Telephone
	TAPLITZ IWYRS	New York Telephone
	WM C	New York Telephone
	TOCHENSKY & SON OFC FURN	New York Telephone
1958	AA STEEL SHELVING CO	New York Telephone
	B G NEW BAG COINC	New York Telephone
	DODELI A J UNDRGRMNTS	New York Telephone
	FRANK S HAT CO	New York Telephone
	JAROSE MFG CO UNDRWR	New York Telephone

FINDINGS

Year	Uses	Source
1958	MORRIS SPORTWR CO	New York Telephone
	SYDS LUNCHEONETTE	New York Telephone
	TACHENSKY & SON OFC FURN	New York Telephone
1956	ARLEE HAT MFG CO	New York Telephone
	DODELL A J UNDRGRRNNTS	New York Telephone
	FRANK S HAT CO	New York Telephone
	JAROSE MFG CO UNDRWR	New York Telephone
	MILLER-PENN BAG CORP	New York Telephone
	MORRIS SPORTWR CO	New York Telephone
	SYD S LUNCHEONETTE	New York Telephone
1950	ABBEY CLOTHING CORP	New York Telephone
	ANITA COAT & SULT CO INC	New York Telephone
	DODELL A J UNDRMNTS	New York Telephone
	FRANKS HAT CO	New York Telephone
	GORDON ABE CLOTHING MFG	New York Telephone
	JAROSE MFG CO UNDRWR	New York Telephone
	JAROSIN ELIZ CO UNDRWR	New York Telephone
	MILLER-PEN BAG CORP	New York Telephone
	SPORTWR CO	New York Telephone
	SYD`S LUNCHEONETTE	New York Telephone
1947	ABBEY CLOTHING CORP	New York Telephone
	DODELL A J ENDRGRMNTS	New York Telephone
	GORDON ABE CLOTHING MFR	New York Telephone
	JAROSE MFG CO UNDRWR	New York Telephone
	MILLER-PENN INC HNDBGS	New York Telephone
	MORRIS SPORTWR CO	New York Telephone
	SUSMAN DAVID LNCHNET	New York Telephone
1942	BERLINER H B	New York Telephone
	DODELL A J UNDRGRMNTS	New York Telephone
	FISCHER S LUNCHEONETTE	New York Telephone
	FRAN STEF CO POUCHES	New York Telephone
	FRANK S HAT CO	New York Telephone

FINDINGS

Year	Uses	Source
1942	FRAN-STEF CO POUCHES	New York Telephone
	JAROSE MFG CO UNDRWR	New York Telephone
1938	DIAMOND LEON D LWYR	New York Telephone
	DODELL A J UNDRGRMNTS	New York Telephone
	JAROSE MFG CO UNDRGRMNTS	New York Telephone
	LEVIN J LUNCH	New York Telephone
	LION LUGGAGE CO	New York Telephone
	MADDIMACK HAT CORP	New York Telephone
	MORRIS SUSPENDER CO INC	New York Telephone
	NORMANDIE BLOOMER CO INC	New York Telephone
1934	Goldstein & Miller Theo Goldstein & Louis Miller clothing mfrs	R. L. Polk & Co.
	Helstein Bros & Feld RTN Jack & Benj Helstein Benj Feld clo mfrs	R. L. Polk & Co.
	Mandel Saml Nettie clothing mfg	R. L. Polk & Co.
	Rosenberg Isaac David J Rosenberg & Sons	R. L. Polk & Co.
	Rosenberg Saml David J Rosenberg & Sons	R. L. Polk & Co.
	Sachs Wm Jennie clo mfr	R. L. Polk & Co.
	Schiff Max clothing mfr	R. L. Polk & Co.
	Teddy Luncheonette Saml Weinraub restr	R. L. Polk & Co.
1927	Freedman B clthng	New York Telephone
	Gelfond & Freed cgrs	New York Telephone
	Goldstein & Miller clthg	New York Telephone
	Greenberg Chas clthg	New York Telephone
	Helstein S clothing mfr	New York Telephone
	Kass I & Co acctnts	New York Telephone
	Lipsky Aaron	New York Telephone
	Luxor Clothing Go	New York Telephone
	Moss B & Son clothing	New York Telephone
	Sachs Wm mfr clothg	New York Telephone
	Schiff Bros clotlhing	New York Telephone
	Trivers & Cohen mfrs clthg	New York Telephone
	FREEDMAN B CLTHNG	New York Telephone

Year	Uses	Source
1927	GELFOND & FREED CGRS	New York Telephone
	GOLDSTEIN & MILLER CLTHG	New York Telephone
	GREENBERG CHAS CLTHG	New York Telephone
	HELSTEIN S CLOTHING MFR	New York Telephone
	KASS I & CO ACCTNTS	New York Telephone
	LIPSKY AARON	New York Telephone
	LUXOR CLOTHING GO	New York Telephone
	MOSS B & SON CLOTHING	New York Telephone
	SACHS WM MFR CLOTHG	New York Telephone
	SCHIFF BROS CLOTLHING	New York Telephone
	TRIVERS & COHEN MFRS CLTHG	New York Telephone

700 BROADWAY

Year	Uses	Source
2020	WELTZ & LUXENBURG	EDR Digital Archive
	700 BROADWAY 1891 LLC	EDR Digital Archive
	JACOBS ERIK ATY	EDR Digital Archive
	VICTIMS	EDR Digital Archive
	NATIONAL AUDUBON SOCIETY	EDR Digital Archive
	ASSOCIATION FOR THE STUDY	EDR Digital Archive
	RUMBLE BOXING-NOHO	EDR Digital Archive
	ROSENBAND DAVID ATY	EDR Digital Archive
	WEITZ & LUXENBERG PC	EDR Digital Archive
	EAST WEST INSTITUTE	EDR Digital Archive
	RICHARD CABO	EDR Digital Archive
	MADELEINE LANE	EDR Digital Archive
	JENNIFER GRUNDSTROM-HYAMS	EDR Digital Archive
	WILLIAM DENNINGER	EDR Digital Archive
	ROBERT SILVERMAN	EDR Digital Archive
	DIANA GOMEZ	EDR Digital Archive
	KENDRA GOLDHIRSCH	EDR Digital Archive
	JEFF KANCA	EDR Digital Archive
	NOREEN DUBOIS	EDR Digital Archive

FINDINGS

Year	Uses	Source
2020	AARON ZUCKERMAN	EDR Digital Archive
	ALEXANDER EIDEN	EDR Digital Archive
	MASANORI KAMIYAMA	EDR Digital Archive
	ALYSHA DEAN	EDR Digital Archive
	JEFFREY MICHELS	EDR Digital Archive
	INGO DEAN	EDR Digital Archive
	OLIVER SENFT	EDR Digital Archive
	KRISTIN BOIDY	EDR Digital Archive
	SINGH YOGEETA	EDR Digital Archive
	MARIE VAN BUREN	EDR Digital Archive
	SEAN DRISCOLL	EDR Digital Archive
	STEVE NOERPER	EDR Digital Archive
	TRACY GRIFFITH	EDR Digital Archive
	JUSTINE DELANEY	EDR Digital Archive
	SILVIA FERMANIAN	EDR Digital Archive
	KEAYANNA MARTINEZ	EDR Digital Archive
	ALLISON DOENGES	EDR Digital Archive
	DEVIN BOLTON	EDR Digital Archive
	CLEM NICHOLAS	EDR Digital Archive
	LAUREN WEITZ	EDR Digital Archive
	WILLIAM PARKER	EDR Digital Archive
	KONSTANTIN VIDRENKO	EDR Digital Archive
	ANN GUENESSO	EDR Digital Archive
	AVID ROSE	EDR Digital Archive
	EMERSON LEROY	EDR Digital Archive
	NANCY CHRISTENSEN	EDR Digital Archive
	VINCE VERRINOLDI	EDR Digital Archive
	MAJA LUKIC	EDR Digital Archive
	RACHELLE FULTZ	EDR Digital Archive
	NEIDRA WILSON	EDR Digital Archive
	JENNIFER ROSENBAUM	EDR Digital Archive
	KIM SINGLETON	EDR Digital Archive

FINDINGS

Year	Uses	Source
2020	ANDREW YU	EDR Digital Archive
	GENNARO SAVASTANO	EDR Digital Archive
	COLINE JEROME	EDR Digital Archive
	JOSELITO GASIS	EDR Digital Archive
	CHRISTINA KADELSKI	EDR Digital Archive
	CHRISTOPHER LABIANCO	EDR Digital Archive
	LEN FELDMAN	EDR Digital Archive
	VIOLETA MINTCHEVA	EDR Digital Archive
2017	WEITZ & LUXENBERG	Cole Information
	CENTER FOR THE STUDY OF SOCIAL POLIC	Cole Information
	FRENCH CONNECTION	Cole Information
	24 HR CITY LOCKSMITH	Cole Information
	EAST WEST INSTITUTE	Cole Information
	GARY R KLEIN ESQ	Cole Information
	KLEIN GARY R ESQ ATTORNEY AT LAW	Cole Information
	JAUIME DIAZ	Cole Information
	KIRA HENRY	Cole Information
	LAUREN WEITZ	Cole Information
2014	AUDUBON MAGAZINE THE	Cole Information
	CUSHMAN & WAKEFIELD	Cole Information
	FERGUSON CHARLES M ATTORNEY	Cole Information
	FRENCH CONNECTION	Cole Information
	WALSH WILLIAM ATTORNEY	Cole Information
	WEITZ & LUXENBERG	Cole Information
	WEITZ PERRY ATTORNEY	Cole Information
	BROADDUS JOHN M ATTORNEY	Cole Information
	COMERFORD THOMAS ATTORNEY	Cole Information
	GERMAN STEVEN ATTORNEY	Cole Information
	GORDON ROBERT J ATTORNEY	Cole Information
	IANNIELLO OCCHIGROSSI MARIE ATTORNEY	Cole Information
	NATHANSON BUSCH LISA ATTORNEY	Cole Information
	ZELIKOVIC ALLAN ATTORNEY	Cole Information

FINDINGS

Year	*Uses*	*Source*
2014	ASSOCIATION FOR THE STUDY OF NATIONA	Cole Information
	BOSEK EDWARD S ATTORNEY	Cole Information
	DARCHE BENJAMIN ATTORNEY	Cole Information
	FRIEDMAN STUART R ATTORNEY	Cole Information
	LUXENBERG ARTHUR ATTORNEY	Cole Information
	GOLDHIRSCH LAWRENCE ATTORNEY	Cole Information
	LANDAU DEBBI ATTORNEY	Cole Information
	PENNOCK PAUL J ATTORNEY	Cole Information
	TARR SHERI ATTORNEY	Cole Information
	MATARAZZO HADLEY ATTORNEY	Cole Information
	HAHN EDWARD J ATTORNEY	Cole Information
	HEACOX CATHERINE ATTORNEY	Cole Information
	JACOBS ERIK ATTORNEY	Cole Information
	KLEIN GARY R ATTORNEY	Cole Information
	KRISTAL JERRY ATTORNEY	Cole Information
	MANIATIS VICTORIA ATTORNEY	Cole Information
	MARSHALL CURT ATTORNEY	Cole Information
	WILLIAMS JOSEPH ATTORNEY	Cole Information
	BURSHTYN PATTI ATTORNEY	Cole Information
	KRAMER GLENN ATTORNEY	Cole Information
	LONG JAMES ATTORNEY	Cole Information
	RELKIN ELLEN ATTORNEY	Cole Information
	ROBERTS MICHAEL P ATTORNEY	Cole Information
	VICTIMS	Cole Information
	WEITZ & LUXENBURG	Cole Information
	ALDO SHOES	Cole Information
	CHANDLER DAVID A ATTORNEY	Cole Information
	HENDERSON RENEE ATTORNEY	Cole Information
	LEVERRIERE DIANE ATTORNEY	Cole Information
	ZUCKERMAN GLENN ATTORNEY	Cole Information
	COOPER ADAM R ATTORNEY	Cole Information
	WISE NICHOLAS ATTORNEY	Cole Information

FINDINGS

Year	Uses	Source
2014	ROSEN JILLIAN ATTORNEY	Cole Information
	SROLOVIC LEMUEL ATTORNEY	Cole Information
	THOMPSON JAMES S ATTORNEY	Cole Information
	LISA BUSCH	Cole Information
	TIMOTHY SANDOZ	Cole Information
2010	FRENCH CONNECTION	Cole Information
	PROGRESSIVE GROCER	Cole Information
	CENTERSTUDY OF SOCIAL POLICY	Cole Information
	WEITZ & LUXENBERG PC	Cole Information
	PROJECT FOR PUBLIC SPACES	Cole Information
	BILLBOARD MUSIC AWARDS	Cole Information
	ALDO	Cole Information
	ASSOCIATION FOR THE STUDY	Cole Information
	PERRY WEITZ	Cole Information
	MABEL BIDO	Cole Information
2006	Multi Unit Address	Hill-Donnelly Information Services
	Number 1Aldo Shoes 2 R	Hill-Donnelly Information Services
	Association For The Study	Hill-Donnelly Information Services
	Number 8 Audubon Magazine	Hill-Donnelly Information Services
	Audubon Society National	Hill-Donnelly Information Services
	Billboard Music Awards	Hill-Donnelly Information Services
	Center Study Of Social Policy	Hill-Donnelly Information Services
	French Connection 2 R	Hill-Donnelly Information Services
	Number 2 Institute East West Studies	Hill-Donnelly Information Services
	Number 301 Lead International 2 p	Hill-Donnelly Information Services
	National Audubon Society	Hill-Donnelly Information Services
2005	FRENCH CONNECTION	Cole Information
	AUDUBON MAGAZINE	Cole Information
	EVAN B DONALDSON ADOPTION INST	Cole Information
	CENTER FOR THE STUDY OF SOCIAL POLIC	Cole Information
	EAST WEST INSTITUTE	Cole Information
	CENTER FOR COMMUNITY PARTNERSHIP IN	Cole Information

FINDINGS

Year	Uses	Source
2005	ALDO SHOES	Cole Information
	ADRIANA DIGIORGIO	Cole Information
	J FEASTER	Cole Information
	AUDREY COLYAR	Cole Information
2000	ADELMAN TRAVEL	Cole Information
	ALDO SHOES	Cole Information
	ASSCTN THE STUDY	Cole Information
	AUDUBON MAG DEPT	Cole Information
	THE AUDUBON MAG	Cole Information
	AUDUBON SCTY NATL	Cole Information
	AUDUBON SCTY NATL	Cole Information
	CUSHMAN & WKFLD INC	Cole Information
	FRENCH CONNECTION	Cole Information
	FRENCH CONNECTION	Cole Information
	INSTITUTE E W STDS	Cole Information
	LEAD INTERNATIONAL	Cole Information
	THE LDRSHP NTWRK	Cole Information
	NATIONAL ADBN SCTY	Cole Information
	NATIONAL ADBN SCTY	Cole Information
	NATIONAL ADBN SCTY	Cole Information
	NATIONAL ADBN SCTY	Cole Information
	WORLD PRS RVW MAG	Cole Information
	AUDUBON MAGAZINE THE	Cole Information
	FRENCH CONNECTION	Cole Information
	ASSOCIATION FOR THE STUDY OF NATIONALITIES	Cole Information
	LEADERSHIP NETWORK THE	Cole Information
	ADELMAN TRAVEL	Cole Information
	AUDUBON SOCIETY NATIONAL	Cole Information
	CUSHMAN & WAKEFIELD INCORPORATED REAL ESTATE	Cole Information
	LEAD INTERNATIONAL	Cole Information
	INSTITUTE FOR EAST WEST STUDIES	Cole Information

FINDINGS

Year	Uses	Source
2000	NATIONAL AUDUBON SOCIETY	Cole Information
	AUDUBON MAGAZINE ADVERTISING DEPARTMENT	Cole Information
	ALDO SHOES	Cole Information
	WORLD PRESS REVIEW MAGAZINE	Cole Information
1998	ADELMAN TRAVEL	NYNEX Telephone
	ALDO SHOES	NYNEX Telephone
	ASSOCIATION FOR THE STUDY OF NATIONALITIES	NYNEX Telephone
	AUDOBON MAGAZINE ADVERTISING	NYNEX Telephone
	AUDOBON MAGAZINE THE	NYNEX Telephone
	AUDOBON SOCIETY NATIONAL	NYNEX Telephone
	CUSHMAN & WAKEFIELD INC RL EST-	NYNEX Telephone
	FRENCH CONNECTION	NYNEX Telephone
	FRENCH CONNECTION	NYNEX Telephone
	INSTITUTE FOR EAST WEST STUDIES	NYNEX Telephone
	LEAD INSTITUTE	NYNEX Telephone
	NATIONAL AUDUBON SOCIETY	NYNEX Telephone
	NATIONAL AUDUBON SOCIETY	NYNEX Telephone
	NATIONAL AUDUBON SOCIETY	NYNEX Telephone
1995	POTTERY BARN THE-BRANCH STORE	Cole Information
	AUDUBON MAGAZINE THE	Cole Information
	FRENCH CONNECTION	Cole Information
	CUSHMAN & WAKEFIELD INC, RL EST-BUILDINGS-DOWNTOWN	Cole Information
	AUDUBON MAGAZINE ADVERTISING DEPT	Cole Information
	NATIONAL AUDUBON SOCIETY	Cole Information
	L EAD INSTITUTE	Cole Information
	AUDUBON SOCIETY NATIONAL	Cole Information
1993	POTTERY BARN THE-BRANCH STORE	NYNEX Telephone
1992	POTTERY BARN THE-BRANCH STORE	Cole Information
1988	HORATIO MANAGMNT CORP	NYNEX Telephone
	NEWMARK & LEWIS	NYNEX Telephone
	POTTERY BARN THE BRANCH STORE	NYNEX Telephone

FINDINGS

Year	Uses	Source
1983	CAPPIELLO & CHABROWE INC	New York Telephone
	CRAFT BILFLOLD CORP	New York Telephone
	LANE LEATHER PRODS CO	New York Telephone
	WINSTON ADVTNG LEATHER SPECIALTIES INC	New York Telephone
	WINSTON MFG CO NOVLTIES	New York Telephone
	YALE PICTURE FRAME & MOLDING CORP	New York Telephone
	Cappiello & Chabrow e Inc	New York Telephone
	Craft Bilflold Corp	New York Telephone
	Lane Leather Prods Co	New York Telephone
	Medigroup Inc	New York Telephone
	Winston Advtng Leather Specialties Inc	New York Telephone
	Winston Mfg Co novlties	New York Telephone
	YALE PICTURE FRAME & MOLDING CORP	New York Telephone
1978	AMALGAMATED INDUSTRIAL UNION LOCA 76B-92	New York Telephone
	CRAFT BILLFOLD CORP	New York Telephone
	DORCELLE CREATIONS INC FCTY	New York Telephone
	GILDA FASHIONS INC	New York Telephone
	GOLDSTEIN NAT LEATHER CO INC	New York Telephone
	LANE LEATHER PRODS CO	New York Telephone
	LOCAL 76 B PENSION FUND	New York Telephone
	MAYO INFURNA DESIGN INC	New York Telephone
	RENELA SPORTSWEAR INC	New York Telephone
	SHIRLEY SPORTSWEAR INC	New York Telephone
	UNITED FURN WORKERS OF AMER AFL-CIO INTERNATL UNION	New York Telephone
	VAN CLAIR TEYTILE CO	New York Telephone
	WINSTON ADVTNG LEATHER SPECIALTIES INC	New York Telephone
	WINSTON MFG CO NOVLTIES	New York Telephone
	YALE PICTU RE FRAME MOULDING CORP	New York Telephone
1973	AMALGAMATED INDUSTRIAL UNION LOCAL 766-92	New York Telephone
	DORCELLE CREATIONS INC	New York Telephone

FINDINGS

Year	*Uses*	*Source*
1973	LOCAL 76 B PENSION FUND	New York Telephone
	SHIRLEY SPORTSWEAR INC	New York Telephone
	SHIRLEY SPORTSWEAR INC	New York Telephone
	UNITED FURN WORKRS OF AMER AFL-CIO INTERNATL UNION	New York Telephone
	UPHOLSTERERS & SPRING MAKERS UNION LOCAL NO 76 F W A C I O	New York Telephone
	WINSTON ADVTNG LEATHER SPECIALTIES INC	New York Telephone
	WINSTON MFG CO NOVLTIES	New York Telephone
	YALE PICTURE FRAME & MOLLDING CORP	New York Telephone
1968	DORCELLE CREATIONS INC FCTY	New York Telephone
	FURNITURE WORKERS UNION LOCAL 768 CIO	New York Telephone
	GLAMOR HANDBAG INC	New York Telephone
	LOCAI 76 B PENSION FUND	New York Telephone
	METAL EXPEDITERS	New York Telephone
	UNITED FURN WORKRS OF AMER AFL-IO INTERNATL UNION	New York Telephone
	UNIVERSAL PANTS CORP	New York Telephone
	UPHOLSTERERS & SPRING MAKERS UNION LOCAL NO 76 UFWA CIO	New York Telephone
	UPHOLSTERY WORKERS PENSION FUND	New York Telephone
	WINSTON ADVTG SOECIALTIES INC	New York Telephone
	WINSTON BRIEF CASE & LUGGAGE CO	New York Telephone
	WINSTON LEATHR ADVTG SPECIALTIES CORP	New York Telephone
	WINSTON MFG CO NOVLTIES	New York Telephone
1963	BALANCED FOODS INC	New York Telephone
	CRAWL-ABOUT TOGS INC	New York Telephone
	CRAWL-ABOUT TOGS INC	New York Telephone
	FURNITURE WORKERS UNION LOCAL 76 B CIO	New York Telephone
	76 B PENSION FUND	New York Telephone
	UNITED FURN WORKES OF AMER AFL CIO INTERNATL UNION	New York Telephone

FINDINGS

Year	Uses	Source
1963	UPHOLSTERERS & SPRING MAKERS UNION LOCAL NO 76 UFWA C10	New York Telephone
	UPHOLSTERY WORKERS PENSION FUND	New York Telephone
	VOGUE ACEARIES CO	New York Telephone
	WINSTON ADVTG SPECIALITIES INC	New York Telephone
	WINSTON BRIEF CASE & LUGGAGE CO	New York Telephone
	WINSTON LEATHR ADVTG SPECIALTIES CORP	New York Telephone
	WINSTON MFG CO NOVLTIES	New York Telephone
1958	FABRIRMARBLE CORP	New York Telephone
	BALANCED FOODS LNC	New York Telephone
	FURNITURE WOLKERS UNION LOCAL 768 CIO	New York Telephone
	GARY MICHAEL SPORTSWR CO	New York Telephone
	LOCAL 76 B PENSION FUND	New York Telephone
	SOHMER DISPLAYS	New York Telephone
	UNITED FURN WORKERS OF AMER CIO INTERNATL UNION	New York Telephone
	UPHOLSTERERS & SPRING MAKERS UNION LOCAL NO 76 UFW ACIO	New York Telephone
	UPHOLSTERY WORKERS PENSION FUND	New York Telephone
	WINSTAN ADVTG LEATLIER SPECIALTIES CORP	New York Telephone
	WINSTON ADVTG SPECIALTIES INC	New York Telephone
	WINSTON MFG CO NOVETS	New York Telephone
1956	BALANCED FOODS INC	New York Telephone
	BUCKNELL MFG CORP	New York Telephone
	FURNITURE WORKERS UNION LOCAL 768 CIO	New York Telephone
	LOCAL 76 B PENSION FUND	New York Telephone
	NATL HEALTHALDS INC	New York Telephone
	NATL PLASTIKWEAR FASHIONS INC OFC & FCTY	New York Telephone
	PLASTIKWEAR FASHIONS CO	New York Telephone
	UNITED FURN WORKERS OF AMER CIO INTERNATL UNION	New York Telephone

FINDINGS

Year	Uses	Source
1956	UPHOLSTERERS & SPRING MAKERS UNION LOCAL NO 76 UFWA CIO	New York Telephone
	UPHOLSTERY WORKERS PENSION FUND	New York Telephone
1950	AAA ARMY & NAVY STORES	New York Telephone
	ARMY & NAVY OUTLET STORES EXEC OFC	New York Telephone
	JUBILEE LAMP SHADE CO INC	New York Telephone
	JUBILEE MFG CO INC	New York Telephone
	MODELL HENRY & CO INC EXEC OFC	New York Telephone
	MODELL S ARMY & NAVY STORES-	New York Telephone
	MODELL S SPORTING GOODS CO INC-	New York Telephone
	SMALLER BUSINESS MENS ASSN OF MY NJ & CONNECTICUT INC	New York Telephone
1947	MODELL HENRY & CO INC	New York Telephone
	ROSCOE MFG CO	New York Telephone
	WURZBERG SAML A B	New York Telephone
1942	ROSCOE MFG CO	New York Telephone
	SALKOW PAPR & TWINE CO	New York Telephone
	SCHNEEWEISS PANAMA HAT CO INC	New York Telephone
	ZIMBLER SAML CLTHG	New York Telephone
1938	HARRIS & WALDMAN TLRS	New York Telephone
	SCHNEEWEISS PANAMA HAT CO INC	New York Telephone
	ZIMBLER SAML CLTHG	New York Telephone
1934	Feitelowitz L & Sons Louis Rapahel Saml and Benj hat mfrs	R. L. Polk & Co.
	Zimbler Saml clothing	R. L. Polk & Co.

687A BROADWAY

Year	Uses	Source
1993	GINO BELLINI INC	NYNEX Telephone
	INFINITY SHOES INC	NYNEX Telephone

691L BROADWAY

Year	Uses	Source
1942	PROGRESS MFG & SALES CO	New York Telephone

FINDINGS

BROADWAY # 1105

692 BROADWAY # 1105

Year	Uses	Source
2020	WILLIAM ROSSER	EDR Digital Archive
	PHYLLIS ROSSER	EDR Digital Archive

BROADWAY # 1112

692 BROADWAY # 1112

Year	Uses	Source
2020	BENJAMIN WOLFE	EDR Digital Archive

BROADWAY # 1115

692 BROADWAY # 1115

Year	Uses	Source
2020	STEVEN REES	EDR Digital Archive

BROADWAY # 1125

692 BROADWAY # 1125

Year	Uses	Source
2020	JAMES JARMAN	EDR Digital Archive
	CATHERINE JARMAN	EDR Digital Archive

BROADWAY # 802

692 BROADWAY # 802

Year	Uses	Source
2020	CHANTAL O'SULLIVAN	EDR Digital Archive

BROADWAY # 806

692 BROADWAY # 806

Year	Uses	Source
2020	BRIAN LEUNG	EDR Digital Archive
	WENDY CHOW	EDR Digital Archive

FINDINGS

BROADWAY # 807

692 BROADWAY # 807

Year	Uses	Source
2020	AIDA TAGHER	EDR Digital Archive

BROADWAY # 822

692 BROADWAY # 822

Year	Uses	Source
2020	JULIP CHO	EDR Digital Archive

BROADWAY # 825

692 BROADWAY # 825

Year	Uses	Source
2020	AHSAN ASIF	EDR Digital Archive

BROADWAY # 827

692 BROADWAY # 827

Year	Uses	Source
2020	MARIA CARDELLI	EDR Digital Archive
	VANDERPUYE KWEKU	EDR Digital Archive

BROADWAY ALY

683 BROADWAY ALY

Year	Uses	Source
1942	FIGURE BLDR FOUNDTNS INC	New York Telephone

BROADWAY AT GREAT JONES

682 BROADWAY AT GREAT JONES

Year	Uses	Source
1995	CHEMICAL BANK-24 HOUR BANKING CENTERS-BATTERY TO 23RD STREET-EAST VILLAGE	Cole Information

FINDINGS

BROADWAY FRNT A

682 BROADWAY FRNT A

Year	Uses	Source
2020	JOHAN BOND	EDR Digital Archive

BROADWAY ST

682 BROADWAY ST

Year	Uses	Source
1983	East Village	New York Telephone
	Manhatn Branches Batry To	New York Telephone

E 4 MANHATTAN TOLL FREE-DIAL 1 & THEN

14 E 4 MANHATTAN TOLL FREE-DIAL 1 & THEN

Year	Uses	Source
1998	LOSCALZO FT LOSACALZO PC	NYNEX Telephone

E 4TH

34 E 4TH

Year	Uses	Source
2000	SWIFT	Cole Information

E 4TH ST

1 E 4TH ST

Year	Uses	Source
2017	BENJAMIN DARCHE ATTORNEY	Cole Information
	EAST WEST INSTITUTE	Cole Information
	NARCISO THE LOCKSMITH	Cole Information
	PERRY WEITZ ATTORNEY	Cole Information
	RENEE HENDERSON ATTORNEY	Cole Information
	SHERI TARR ATTORNEY	Cole Information
	WILLIAM WALSH ATTORNEY	Cole Information
	ASSOCIATION FOR THE STUDY OF NATIONA	Cole Information

FINDINGS

Year	Uses	Source
2017	ERIK JACOBS ATTORNEY	Cole Information
	JAMES LONG ATTORNEY	Cole Information
	NICHOLAS WISE ATTORNEY	Cole Information
	THOMAS COMERFORD ATTORNEY	Cole Information
	VICTIMS	Cole Information
	CHARLES M FERGUSON ATTORNEY	Cole Information
	CURT MARSHALL ATTORNEY	Cole Information
	HADLEY MATARAZZO ATTORNEY	Cole Information
	JOHN M BROADDUS ATTORNEY	Cole Information
	ADAM R COOPER ATTORNEY	Cole Information
	ALLAN ZELIKOVIC ATTORNEY	Cole Information
	CATHERINE HEACOX ATTORNEY	Cole Information
	CENTER FOR THE STUDY OF SOCIAL POLIC	Cole Information
	ELLEN RELKIN ATTORNEY	Cole Information
	GLENN ZUCKERMAN ATTORNEY	Cole Information
	JERRY KRISTAL ATTORNEY	Cole Information
	JOSEPH WILLIAMS ATTORNEY	Cole Information
	LEMUEL SROLOVIC ATTORNEY	Cole Information
	PAUL J PENNOCK ATTORNEY	Cole Information
	VICTORIA MANIATIS ATTORNEY	Cole Information
	DEBBI LANDAU ATTORNEY	Cole Information
	JAMES S THOMPSON ATTORNEY	Cole Information
	STEVEN GERMAN ATTORNEY	Cole Information
	WEITZ & LUXENBERG	Cole Information
	DAVID A CHANDLER ATTORNEY	Cole Information
	PATTI BURSHTYN ATTORNEY	Cole Information
	ROBERT J GORDON ATTORNEY	Cole Information
	STUART R FRIEDMAN ATTORNEY	Cole Information
	BUSCH LISA NATHANSON ATTORNEY	Cole Information
	DIANE LEVERRIERE ATTORNEY	Cole Information
	EDWARD J HAHN ATTORNEY	Cole Information
	GARY R KLEIN ATTORNEY	Cole Information

FINDINGS

Year	Uses	Source
2017	GLENN KRAMER ATTORNEY	Cole Information
	MICHAEL P ROBERTS ATTORNEY	Cole Information
	ARTHUR LUXENBERG ATTORNEY	Cole Information
	EDWARD S BOSEK ATTORNEY	Cole Information
	JILLIAN ROSEN ATTORNEY	Cole Information
	LAWRENCE GOLDHIRSCH ATTORNEY	Cole Information
	MARIE IANNIELLOOCCHIGROSSI ATTY	Cole Information
	THE AUDUBON MAGAZINE	Cole Information

2 E 4TH ST

Year	Uses	Source
2000	JUANITA WILLIAMS	Cole Information
	LUIS MEDINA	Cole Information

3 E 4TH ST

Year	Uses	Source
2010	MIKE CONNER	Cole Information
	FRANCISCO POLINE	Cole Information
2005	MICHAEL EUBANKS	Cole Information

5 E 4TH ST

Year	Uses	Source
2010	ANTHONY SUAU	Cole Information

9 E 4TH ST

Year	Uses	Source
2017	NEW ERA US RETAIL	Cole Information
	PERLA CERRAJERO DE COCHES	Cole Information
2014	NEW ERA UNITEDSTATES RETAIL	Cole Information
2010	NEW ERA US RETAIL	Cole Information
2005	UNIQUE COPY CENTER INC	Cole Information
2000	UNIQUE COPY CENTER INCORPORATED	Cole Information
1995	UNIQUE COPY CENTER INC	Cole Information

FINDINGS

11 E 4TH ST

Year	Uses	Source
2017	SAND ASSOC	Cole Information
2014	SAND ASSOCIATE	Cole Information
2010	SAND ASSOCIATES	Cole Information
	THINK PUBLIC RELATION INC	Cole Information
	RELAY PRODUCTIONS	Cole Information
	GILDED AGE MANUFACTURING	Cole Information
2005	THINK PR INC	Cole Information
	ROCK & REPUBLIC	Cole Information
	PG MEDICAL INC	Cole Information
2000	EDGAR MODELIERS	Cole Information
	NAME SPACE	Cole Information
1995	EDGAR MODELIERS	Cole Information
	LABAN-BARTENIEFF INSTITUTE OF MOVEMENT STUDIES	Cole Information
1992	LABAN-BARTENIEFF INSTITUTE OF MOVEMENT STUDIES	Cole Information

13 E 4TH ST

Year	Uses	Source
2020	ROOQ FINE ART & CUSTOM FRAMING	EDR Digital Archive
	IL GIRASOLE	EDR Digital Archive
	SERING KAH	EDR Digital Archive
2017	ROOQ FINE ART & FRAMING	Cole Information
	IL GIRASOLE	Cole Information
2014	IN LIVING STEREO	Cole Information
	ROOQ FINE ART & FRAMING	Cole Information
	IL GIRASOLE	Cole Information
2010	IN LIVING STEREO LTD	Cole Information
2005	OCCUPANT UNKNOWN	Cole Information
	IN LIVING STEREO LTD	Cole Information
	COFFEE MASTER INC	Cole Information
2000	COFFEE CHERRIES INCORPORATED	Cole Information
	ANIME CRASH	Cole Information

Year	Uses	Source
1995	COFFEE CHERRIES INC, COFFEE HOUSE	Cole Information
	ANIME CRASH	Cole Information

14 E 4TH ST

Year	Uses	Source
2020	ISC CONSULTANTS	EDR Digital Archive
	CUTTING ROOM STUDIOS	EDR Digital Archive
	NEW YORK UNIVERSITY	EDR Digital Archive
	OCV ARCHITECTS PC	EDR Digital Archive
	MEILAND PETER	EDR Digital Archive
	PAUL DAVIS STUDIO	EDR Digital Archive
	MOHAWK VILLAGE MEDICAL	EDR Digital Archive
	J'ADORE EVENTS	EDR Digital Archive
	FEWELL CHRISTINE	EDR Digital Archive
	MODERN VINTAGE RECORDINGS	EDR Digital Archive
	PRIMAL THERAPY CTR	EDR Digital Archive
	SILK BUILDING CONDO	EDR Digital Archive
	OINK INK RADIO INC	EDR Digital Archive
	ISRAEL MATZ FOUNDATION	EDR Digital Archive
	SIMPAO ELLEN	EDR Digital Archive
	INGLETON ROSEMARIE MD DRMTLGST	EDR Digital Archive
	INGLETON DERMATOLOGY PC	EDR Digital Archive
	INGLETON DERMATOLOGY PC	EDR Digital Archive
	PINKYOTTO	EDR Digital Archive
	LITTLE MAGIC PRODUCTIONS	EDR Digital Archive
	STUDIO DUBOIS	EDR Digital Archive
	SOLO CREATIONS INC	EDR Digital Archive
	STAR CITIES PLUMBING & HEATING	EDR Digital Archive
	STARCITIES MANAGEMENT LLC	EDR Digital Archive
	NOHO DENTAL	EDR Digital Archive
2017	ROBERT F CARR PH D	Cole Information
	A 7 24 HOUR EMERGENCY LOCKSMITH	Cole Information
	ESKANDAR USA CORP	Cole Information

FINDINGS

Year	Uses	Source
2017	HARVEY B BEZAHLER MD	Cole Information
	LOSCALZO & LOSCALZO ATTYS	Cole Information
	PETER MEILAND PHD	Cole Information
	PINKYOTTO INC	Cole Information
	ROSEMARIE MD INGLETON DERMATOLOGIST	Cole Information
	VILLAGE WINE IMPORTS	Cole Information
	24 HR 7 DAY EMERGENCY LOCKSMITH	Cole Information
	THE RYAN LAW GROUP LLP	Cole Information
	V 2 RECORDS INCORPORATED	Cole Information
	ELLEN SIMPAO PHD	Cole Information
	PINKYOTTO HOLDING CORP	Cole Information
	SILK BLDG CONDO	Cole Information
	OCV ARCHITECTS	Cole Information
	TODD MCNIFF MD PC	Cole Information
	MICHAEL P VARGA PHD	Cole Information
	MODERN VINTAGE RECORDINGS	Cole Information
2014	LOSCALZO & LOSCALZO PC	Cole Information
	ESKANDAR USA CORPORATION	Cole Information
	OHLHAUSEN ROLF ARCHT	Cole Information
	PINKYOTTO HOLDING CORPORATION	Cole Information
	CUTTING ROOM RECORDING STUDIO INCORP	Cole Information
	INTEGRATED FEELING THERAPY	Cole Information
	CARR ROBERT F PH D	Cole Information
	SHORETZ & COMPANY CPAS PC	Cole Information
	VILLAGE WINE IMPORTS	Cole Information
	INGLETON ROSEMARIE MD DERMATOLOGIST	Cole Information
	PINKYOTTO	Cole Information
	VARGA MICHAEL P PHD	Cole Information
	D K CHAN ENGINEERING	Cole Information
	HELENE MORSE	Cole Information
	MEILAND PETER PHD	Cole Information

FINDINGS

Year	Uses	Source
2014	SILK BUILDING CONDO	Cole Information
	BEZAHLER HARVEY B MD	Cole Information
	OHLHAUSEN DUBOIS ARCHITECTS	Cole Information
	SEVEN TWENTY FOUR HOUR EMERGENCY TOW	Cole Information
	TODD MCNIFF MD PC	Cole Information
	BERKOWITZ ALAN S ATTY	Cole Information
	WALKER MEDIA INCORPORATED	Cole Information
	SIMPAO ELLEN PHD	Cole Information
	LAURA RIGGIO	Cole Information
	CHARLOTTE RONSON	Cole Information
	DEBORAH BROWNING	Cole Information
	ALAN BERKOWITZ	Cole Information
	ELS PHILLIPS	Cole Information
	MARC EPSTEIN	Cole Information
	MICHAEL DAVIS	Cole Information
	LISA VANNOSTRAND	Cole Information
	SANDY WILHELM	Cole Information
	MICHELLE WALSON	Cole Information
	RANDY WIESSMAN	Cole Information
	FAUHAD FARMAN	Cole Information
	LISA GOLDMAN	Cole Information
	ERIN ISAKOV	Cole Information
	MICHAEL SOLOMON	Cole Information
2010	SHERWIN GILDA L MD	Cole Information
	SPLASH NEWS	Cole Information
	OVERALL CONSTRUCTION INC	Cole Information
	VARGA MICHAEL P	Cole Information
	FACING HISTORY	Cole Information
	HEALING THE DIVIDE AIDS	Cole Information
	PAUL STEINBERG LAW OFFICE	Cole Information
	ROSEMARIE INGLETON PC	Cole Information
	A 7 24 HOUR EMERGENCY TOWING	Cole Information

FINDINGS

Year	Uses	Source
2010	PAUL DAVIS STUDIO	Cole Information
	VILLAGE WINE IMPORTS	Cole Information
	BERKOWITZ ALAN S	Cole Information
	CUTTING ROOM RECORDING STUDIO	Cole Information
	LOSCALZO & LOSCALZO	Cole Information
	WALKER MEDIA INC	Cole Information
	MEILAND PETER	Cole Information
	A 7 24 HR EMERGENCY LOCKSMITH	Cole Information
	PRIMAL THERAPY CTR	Cole Information
	NEW YORK CTR FOR COACHING	Cole Information
	V2 RECORDS INC	Cole Information
	TAYLOR AUDREY M	Cole Information
	SILK BUILDING CONDO	Cole Information
	GORDON LAURIE MD	Cole Information
	LITTLE MAGIC PRODUCTIONS	Cole Information
	INTEGRAL RESEARCH	Cole Information
	SIMPAO ELLEN	Cole Information
	JOHN KAPLAN INTEGRATED FEELING	Cole Information
	BEZAHLER HARVEY B MD	Cole Information
	LUNDBERG SARA	Cole Information
	CARR ROBERT F PHD	Cole Information
	DANIEL CHAN ENGINERING	Cole Information
	SHORETZ & CO	Cole Information
	INSPIRING SPACES	Cole Information
	LAURIE GORDON	Cole Information
	ANTHONY GRAMMENOPOULOS	Cole Information
	TODD KRIZELMAN	Cole Information
	MARTIN KON	Cole Information
	RAYMOND MITCHEL	Cole Information
	GENE OSULLIVAN	Cole Information
	ISAAC LEVENBROWN	Cole Information
	ANDRE DELONDT	Cole Information

FINDINGS

Year	*Uses*	*Source*
2010	JUDSON TRAPHAGEN	Cole Information
	JARED PARKER	Cole Information
	FERN PETRILLO	Cole Information
	JEFF LAZAR	Cole Information
	M SOLOMON	Cole Information
	ADAM TAKI	Cole Information
	VIVEK GUPTA	Cole Information
	JON BAKER	Cole Information
	HARVEY BEZAHLER	Cole Information
	CHRISTOPHER KEENAN	Cole Information
	ANDY KERN	Cole Information
	RICHARD WISSAK	Cole Information
	JERROLD ROSS	Cole Information
	WILLIAM ROSSER	Cole Information
	STEPHEN BORDES	Cole Information
	PETER MEILAND	Cole Information
	JOSEPH CANARELLI	Cole Information
	JOCELYN CROWLEY	Cole Information
	VICTORIA DETIGER	Cole Information
	ELS PHILLIPS	Cole Information
	ALAN BERKOWITZ	Cole Information
	MICHAEL BRUDER	Cole Information
	SUSAN MOONEY	Cole Information
	MARK DUBOIS	Cole Information
	AUDREY TAYLOR	Cole Information
	JULIETTE CARR	Cole Information
	CHRISTINE FEWELL	Cole Information
	ANO BERGMAN	Cole Information
	TODD SWIDLER	Cole Information
	WENDY GROSS	Cole Information
	BRANDON BITTERMAN	Cole Information
	DEANE BIVINS	Cole Information

FINDINGS

Year	Uses	Source
2010	MATT BERMAN	Cole Information
	CAROL BRANDT	Cole Information
	MARCUS KLINKO	Cole Information
	ELLEN KENIGSBERG	Cole Information
	JENIFER KOBYLARZ	Cole Information
	DAN WHITE	Cole Information
	ELIZABETH WOLFE	Cole Information
	GRAINNE MCANALLEN	Cole Information
	TOBY MCLENNAN	Cole Information
	SUE SHAPIRO	Cole Information
	CHARBEL TAGHER	Cole Information
	KATHRYN TAYLOR	Cole Information
	FAUHAD FARMAN	Cole Information
	VALERIE WARREN	Cole Information
	SPENCER AIN	Cole Information
	WENDY MILLER	Cole Information
	ROBERTA SAMET	Cole Information
2005	INTEGRAL RESEARCH INC	Cole Information
	ISC	Cole Information
	DANIEL K CHAN ENGINEERING	Cole Information
	LOSCALZO & LOSCALZO PC	Cole Information
	FM NEWS CORP	Cole Information
	PRIMAL THERAPY CENTER	Cole Information
	SCOTT T HORN	Cole Information
	LUNDBERG SARA	Cole Information
	PAUL DAVIS STUDIO	Cole Information
	14 EAST 4TH ST	Cole Information
	SHAIRU LYRE INC	Cole Information
	ZUST BACHMEIERSWITZERLAND	Cole Information
	CONSULTING LLC	Cole Information
	INSTRUCTIONAL SYSTEMS CO INC	Cole Information
	MONCHO CRAIG	Cole Information

FINDINGS

Year	Uses	Source
2005	VOYAGER CONSULTING LLC	Cole Information
	BROADWAY BRONX FOODS INC	Cole Information
	MELLAND PETER	Cole Information
	CZARLORE PRODUCTIONS LLC	Cole Information
	V 2 RECORDS INC	Cole Information
	DES MARK INC	Cole Information
	LITTLE MAGIC PRODUCTIONS INC	Cole Information
	POLY HEALTH MEDICAL	Cole Information
	ALL ABOUT MOM INC	Cole Information
	F M NEWS CORP	Cole Information
	FIERCE COMMUNICATIONS LLC	Cole Information
	SIMPAO ELLEN	Cole Information
	JARVIS PRODUCTION INC	Cole Information
	OHLHAUSEN DUBOIS ARCHITECTS	Cole Information
	REAL ASSET MGMT SYS	Cole Information
	AFRIDI HOSPITALITY INC	Cole Information
	EARTH METALS LLC	Cole Information
	I S C CONSULTANTS INC	Cole Information
	WALKER MEDICAL	Cole Information
	BEZAHLER HARVEY B	Cole Information
	PORTRAITS BY VALERIE	Cole Information
	D DEVENNEY	Cole Information
	THOMAS GRAEFE	Cole Information
	MARTIN KON	Cole Information
	FRANCESCO RAMIREZ	Cole Information
	IRENE MINGIU	Cole Information
	RAYMOND MITCHEL	Cole Information
	ROLF OHLHAUSEN	Cole Information
	JUDITH LOBEL	Cole Information
	MARCO DIMAYORCA	Cole Information
	ANDRE DELONDT	Cole Information
	JUDSON TRAPHAGEN	Cole Information

FINDINGS

Year	*Uses*	*Source*
2005	JERROLD KLEIN	Cole Information
	ADAM KIMMEL	Cole Information
	M AUDREY	Cole Information
	JEFF LAZAR	Cole Information
	JOHN SANG	Cole Information
	G DEETZ	Cole Information
	ARIELLE JAMIL	Cole Information
	HARVEY BEZAHLER	Cole Information
	STEPHANIE BITTERMAN	Cole Information
	ANN BOWMAN	Cole Information
	ANDY KERN	Cole Information
	RICHARD WISSAK	Cole Information
	MITCHELL ASKINAS	Cole Information
	F ROBERT	Cole Information
	WILLIAM ROSSER	Cole Information
	WENDY MAITLAND	Cole Information
	JONATHAN LEE	Cole Information
	JEANNE SCHAYES	Cole Information
	ANO TORRE	Cole Information
	MADELINE FISHER	Cole Information
	STEPHEN BORDES	Cole Information
	ROSE EDWARDS	Cole Information
	SCOTT MCCLAIN	Cole Information
	GILDA SHERWIN	Cole Information
	TORRE SUSANA	Cole Information
	VICTORIA DETIGER	Cole Information
	SUSAN MOONEY	Cole Information
	K NAQVI	Cole Information
	ELS PHILLIPS	Cole Information
	ROBERT KARP	Cole Information
	MICHAEL BRUDER	Cole Information
	JOCELYN COLMES	Cole Information

FINDINGS

Year	*Uses*	*Source*
2005	HANNI JAMIN	Cole Information
	A TAYLOR	Cole Information
	RICHARD KING	Cole Information
	MARIA CARDELLI	Cole Information
	BESSIE CHIANG	Cole Information
	CRAIG SHIREY	Cole Information
	BARBARA STARRETT	Cole Information
	WENDY GROSS	Cole Information
	MARKUS BAENZIGER	Cole Information
	F FARHAD	Cole Information
	MATT BERMAN	Cole Information
	DEANE BIVINS	Cole Information
	JULIE KIM	Cole Information
	ELIZABETH WOLFE	Cole Information
	BRUCE ANTELMAN	Cole Information
	DAVID MCNAMARA	Cole Information
	JEFFREY COHEN	Cole Information
	EDWARD LORD	Cole Information
	STEPHEN SALZMAN	Cole Information
	SUE SHAPIRO	Cole Information
	STUDIOS JARVIS	Cole Information
	DOBRINKA NACHEVA	Cole Information
	ROSEMARIE INGLETON	Cole Information
	VALERIE WARREN	Cole Information
	SPENCER AIN	Cole Information
	SHERRI MARGULIES	Cole Information
	R MITCHELL	Cole Information
	ALAN CHAUT	Cole Information
	PAUL COLLINS	Cole Information
	PAUL LEMBERSKY	Cole Information
2000	OHLHAUSEN ROLF ARCHT	Cole Information
	ISC CONSULTANTS	Cole Information

FINDINGS

Year	Uses	Source
2000	SHERWIN GILDA L MD	Cole Information
	ZELLNER HARRIET	Cole Information
	LOSCALZO & LOSCALZO PC	Cole Information
	INSTRUCTIONAL SYSTEMS COMPANY INCORPORATED	Cole Information
	MONCHO CRAIG	Cole Information
	SHAPIRO SUE A PHD	Cole Information
	STARRETT SHEREE MD	Cole Information
	RIVERA FREDERICK	Cole Information
	WICKHAM FRANCIS C ARCHT	Cole Information
	BERKOWITZ ALAN S ATTORNEY	Cole Information
	SCHAYES JEANNE B ATTORNEY	Cole Information
	V 2 RECORDS INCORPORATED	Cole Information
	JACOBSON LAWRENCE PHD	Cole Information
	PAUL DAVIS STUDIO	Cole Information
	ZUST BACHMEIR OF SWITZERLAND	Cole Information
	TAYLOR A M PSYCHTHRPST	Cole Information
	BERKOWITZ ALAN S ATTORNEY	Cole Information
	MASSEY CARLA PHD	Cole Information
	STEIN ROBERT ATTORNEY	Cole Information
	FEILICH BURT ATTORNEY	Cole Information
	GEE STREET RECORDS INCORPORATED	Cole Information
	D K CHAN ENGINEERING	Cole Information
	FARMAN FAUHAD	Cole Information
	EDWARDS ROSE LICENSE REAL ESTATE BROKER	Cole Information
	LUNDBERG SARA	Cole Information
	CHAN LO YI ARCHT	Cole Information
	CHAUT ALAN M ATTORNEY	Cole Information
	DIGITAL FORM LIMITED	Cole Information
	BEAT ON BEAT INCORPORATED	Cole Information
	BEZAHLER HARVEY B MD	Cole Information
	SILK BUILDING CONDOMINIUM	Cole Information

FINDINGS

Year	Uses	Source
2000	OHIHAUSEN DUBOIS ARCHITECTS	Cole Information
	LOSCALZO & LOSCALZO PC ATTORNEY	Cole Information
	LOSCALZO & LOSCALZO PC ATTORNEYS	Cole Information
	BLYN ARTHUR E ATTORNEY	Cole Information
	LOSCALZO ANTHONY ATTORNEY	Cole Information
	PRIMAL THERAPY CENTER	Cole Information
	METAMORPHIC COMPUTING CORPORATION	Cole Information
	BERKOWITZ ALAN ATY	Cole Information
	LOBEL JUDITH C PHD	Cole Information
	LOSCALZO ANTHONY J ATTORNEY	Cole Information
	LILY YIP	Cole Information
	MYRNA DAVIS	Cole Information
	D DEVENNEY	Cole Information
	W BEATTIE	Cole Information
	P LAFFONT	Cole Information
	WILLIAM SMITH	Cole Information
	C MUSE	Cole Information
	PHYLLIS ROSSER	Cole Information
	ASHLEY GOODALE	Cole Information
	STEVE ELLIOTT	Cole Information
	JERROLD KLEIN	Cole Information
	DEBORAH WAXENBERG	Cole Information
	M ALLARD	Cole Information
	G RIBISI	Cole Information
	TIMOTHY MCGRAW	Cole Information
	JEFF LAZAR	Cole Information
	KEN LIOTTI	Cole Information
	NICK TURNER	Cole Information
	SUSANA TORRE	Cole Information
	G FOX	Cole Information
	JAY BERNSTEIN	Cole Information
	A BOWMAN	Cole Information

FINDINGS

Year	Uses	Source
2000	MICHAEL OBRIEN	Cole Information
	ANDREW LEE	Cole Information
	L JACOBSON	Cole Information
	I DOWD	Cole Information
	N MCCALL	Cole Information
	L MCCAULEY	Cole Information
	ROBERT SINGER	Cole Information
	TORRE SUSANA	Cole Information
	M FISHER	Cole Information
	MICHAEL BRUDER	Cole Information
	V WARREN	Cole Information
	E JAMIL	Cole Information
	C TAGHER	Cole Information
	B GORDON	Cole Information
	ALAN NOVICH	Cole Information
	MARIA CARDELLI	Cole Information
	H STONE	Cole Information
	RICHARD YAFFA	Cole Information
	J HERSCOVICI	Cole Information
	A GOODALE	Cole Information
	F FARHAD	Cole Information
	AYSHE FARMAN	Cole Information
	DEANE BIVINS	Cole Information
	MARVIN KENIGSBERG	Cole Information
	BRUCE ANTELMAN	Cole Information
	SUE SHAPIRO	Cole Information
	CHARBEL TAGHER	Cole Information
	P BORDES	Cole Information
	MARI KUMINS	Cole Information
	SPENCER AIN	Cole Information
	A MOSELEY	Cole Information
	B CHIANG	Cole Information

FINDINGS

Year	Uses	Source
2000	PAUL COLLINS	Cole Information
	D SCHMITZ-ROSS	Cole Information
	ROBERTA SAMET	Cole Information
1995	LOSCALZO & LOSCALZO, ATTYS	Cole Information
	FEILICH, BURT, ATTY	Cole Information
	OUTSTANDING INVESTOR DIGEST	Cole Information
	STEPSUN MUSIC ENTERTAINMENT INC	Cole Information
	PRENTICE & CHAN OHLHAUSEN LLP, ARCHTS	Cole Information
	LOSCALZO, ANTHONY J, ATTY	Cole Information
	SHEPPARD, THERESA, THERAPIST	Cole Information
	GEE STREET RECORDS INC	Cole Information
	BEAVER REITZFELD INC	Cole Information
	WALSCOTT CO, LICENSE RL EST BROKERS	Cole Information
	PRIMAL THERAPIST	Cole Information
	STEIN, ROBERT, ATTY	Cole Information
	BEZAHLER, HARVEY B, MD	Cole Information
	STARRETT, SHEREE, MD	Cole Information
	LOSCALZO & LOSCALZO PC, ATTYS	Cole Information
	LOSCALZO & LOSCAIZO, ATTYS	Cole Information
	CHAN LO-YI, ARCHT	Cole Information
	SCHAYES, JEANNE B, ATTY	Cole Information
	SHERWIN, GILDA L, MD	Cole Information
	STARRETT, BARBARA, MD	Cole Information
	CHAN & PATEL ASSOC	Cole Information
	BERKOWITZ, ALAN S, ATTY	Cole Information
	BARK	Cole Information
	WICKHAM, FRANCIS C, ARCHT	Cole Information
	NIRENBERG SAUL	Cole Information
	INTEGRAL RESEARCH	Cole Information
	INSTRUCTIONAL SYSTEMS CO INC	Cole Information
	LUNDBERG, SARA	Cole Information
	SILK BLDG CONDO	Cole Information

FINDINGS

Year	*Uses*	*Source*
1995	ZUST BACHMEIR OF SWITZERLAND	Cole Information
	PAUL DAVIS STUDIO	Cole Information
	EDWARDS, ROSE, LICENSE RL EST BROKER	Cole Information
	LITTLE MAGIC PRODUCTIONS	Cole Information
	CHAUT ALAN M, ATTY	Cole Information
	LOSCALZO & LOSCALZO PC	Cole Information
	LOSCALZO & LOSCALZO	Cole Information
	LOSCALZO & LOSCALZO PC, ATTY	Cole Information
	MASSEY CARLA, PHD	Cole Information
	BEAT ON BEAT INC	Cole Information
	OHLHAUSEN, ROLF, ARCHT	Cole Information
	BLYN, ARTHUR E, ATTY	Cole Information
	Z PHOTOGRAPHIC	Cole Information
	EYCHNER ASSOCIATES INC	Cole Information
	LOSCALZO & LOSACALZO PC	Cole Information
	LOSCALZO & LOSCALZO, ATTY	Cole Information
	SANTOS, WALKIRIA	Cole Information
	TAGHER, C	Cole Information
	BOWMAN, A C	Cole Information
	GREENIG, DOUGLAS	Cole Information
	FOX, GEOFFREY	Cole Information
	HERSHEY, J	Cole Information
	KAPLAN, D	Cole Information
	DEVENNEY, D	Cole Information
	KOLLAR, R	Cole Information
	HENLEY, TERRY R	Cole Information
	HERTZSON, M	Cole Information
	DIMAYORCA, MARCO	Cole Information
	FU, ROSALINE K P	Cole Information
	WARREN, V	Cole Information
	GRAMMENOPOULOS, A F	Cole Information
	LAURY, SAM	Cole Information

FINDINGS

Year	*Uses*	*Source*
1995	DAVIS, PAUL	Cole Information
	ALLARD, M	Cole Information
	TAGHER, CHARBEL & IDA	Cole Information
	BENEN, N	Cole Information
	JUHAS, JOSEPH	Cole Information
	DAVIS, MYRNA & PAUL	Cole Information
	MC CALL, NICHOLAS	Cole Information
	MOSELEY, ALEXANDRIA	Cole Information
	ISLES, GEOFFREY	Cole Information
	LOBEL, JUDITH C, PHD	Cole Information
	GALLAGHER, PATRICK	Cole Information
	CHAN, ASHLEY	Cole Information
	SHAPIRO, SUE A, PHD	Cole Information
	SAYLOR, DURSTON	Cole Information
	SAYLOR, A	Cole Information
	KLEIN, JERROLD C	Cole Information
	FISHER, MADELINE, CSW	Cole Information
	FIERING, GINA	Cole Information
	BORDES, P	Cole Information
	MAILLOR, E	Cole Information
	GORDON, B	Cole Information
	KOOTA, S	Cole Information
	KENIGSBERG, MARVIN D	Cole Information
	SULLIVAN, TOM	Cole Information
	NAUMANN, FRANCIS	Cole Information
	DOWD, I	Cole Information
	BOMHOFF, JOHN	Cole Information
	BITTERMAN, S	Cole Information
	SHAPIRO, SUE	Cole Information
	MCGRAW, TIMOTHY E	Cole Information
	DOUGHERTY, JOSEPH	Cole Information
	TERMAN, M	Cole Information

FINDINGS

Year	Uses	Source
1995	WAXENBERG, DEBORAH	Cole Information
	NOVICH, ALAN M	Cole Information
	SCHMITZ, D M	Cole Information
	ALESSANDRI, ALESSANDRO	Cole Information
	JACOBSON, LAWRENCE, PHD	Cole Information
	BERNSTEIN, JAY	Cole Information
	KESSLER, STEPHEN	Cole Information
1992	BEAT ON BEAT	Cole Information
	OUTSTANDING INVESTOR DIGEST	Cole Information
	LOSCALZO & LOSCALZO, ATTYS	Cole Information
	DONALD, J KOOTSIS	Cole Information
	FEILICH, BURT, ATTY	Cole Information
	JAFFIN, ALVIN R, PHD	Cole Information
	PRENTICE & CHAN OHLHAUSEN, ARCHTS	Cole Information
	LOSCALZO, ANTHONY J, ATTY	Cole Information
	SHEPPARD, THERESA, THERAPIST	Cole Information
	CROSSOVER MARKET	Cole Information
	LEMAR, TERRY	Cole Information
	TEJEIRO, JOSEPH V, ATTY	Cole Information
	GEE STREET RECORDS INC	Cole Information
	STEIN, ROBERT, ATTY	Cole Information
	GOLDENEYE ADVERTISING	Cole Information
	ISC CONSULTANTS INC	Cole Information
	TERRY/CHASSMAN & ASSOCS INC	Cole Information
	PRIMAL THERAPIST	Cole Information
	BEZAHLER, HARVEY B, MD	Cole Information
	ISLAND TELEPICTURES INC	Cole Information
	LOSCALZO & LOSCAIZO, ATTYS	Cole Information
	CHAN LO-YI, ARCHT	Cole Information
	GOLDEN EYE ADVERTISING	Cole Information
	CHASSMAN, NEIL	Cole Information
	SCHAYES, JEANNE B, ATTY	Cole Information

FINDINGS

Year	Uses	Source
1992	TERRY, V LEMAR	Cole Information
	SHERWIN, GILDA L, MD	Cole Information
	CAHANA, A	Cole Information
	CHAN & PATEL ASSOC	Cole Information
	STARRETT, BARBARA, MD	Cole Information
	LONGHI & LOSCALZO PC, ATTY	Cole Information
	BERKOWITZ, ALAN S, ATTY	Cole Information
	WICKHAM, FRANCIS C, ARCHT	Cole Information
	INTEGRAL RESEARCH	Cole Information
	ACTION GRAPHICS NETWORK INC	Cole Information
	SILK BLDG CONDO	Cole Information
	STARRETT, SHEREE M D	Cole Information
	TORRE, SUSANA AND ASSOCIATES	Cole Information
	ZUST BACHMEIR OF SWITZERLAND	Cole Information
	PAUL DAVIS STUDIO	Cole Information
	CHAUT ALAN M, ATTY	Cole Information
	LOSCALZO & LOSCALZO PC	Cole Information
	LITTLE MAGIC PRODUCTIONS	Cole Information
	SHEPPARD, THERESA, PRIMAL THERPST	Cole Information
	SOHO PROMOTIONS	Cole Information
	LOSCALZO & LOSCALZO	Cole Information
	EYCHNER ASSOCIATES INC	Cole Information
	OHLHAUSEN, ROLF, ARCHT	Cole Information
	BLYN, ARTHUR E, ATTY	Cole Information
	AFIC COMPUTERS INC	Cole Information
	KOSCIELNY, MARGARET	Cole Information
	BOWMAN, A C	Cole Information
	TAGHER, C	Cole Information
	STAMBOLIS, MARIA R	Cole Information
	FOX, GEOFFREY	Cole Information
	GOLDEN, DON	Cole Information
	HERSHEY, J	Cole Information

FINDINGS

Year	*Uses*	*Source*
1992	KISER, DANIEL J	Cole Information
	HEATH, HUGO	Cole Information
	DEVENNEY, D	Cole Information
	HENLEY, TERRY R	Cole Information
	HERTZSON, M	Cole Information
	WARREN, V	Cole Information
	LUNDBERG, S A	Cole Information
	ASKINAS, M R	Cole Information
	DAVIS, PAUL	Cole Information
	ALLARD, M	Cole Information
	NIRENBERG, SAUL	Cole Information
	SMITH, T	Cole Information
	NISSOTTI, MONTANO	Cole Information
	FELD, LAURIE	Cole Information
	TAGHER, CHARBEL & IDA	Cole Information
	LEWIT, J	Cole Information
	BENEN, N	Cole Information
	JUHAS, JOSEPH	Cole Information
	DAVIS, MYRNA & PAUL	Cole Information
	MC CALL, NICHOLAS	Cole Information
	MOSELEY, ALEXANDRIA	Cole Information
	ISLES, GEOFFREY	Cole Information
	BAENZIGER, MARCUS	Cole Information
	LOBEL, JUDITH C, PHD	Cole Information
	GALLAGHER, PATRICK	Cole Information
	FROST, GEOFFREY	Cole Information
	COLEMAN, JAY	Cole Information
	SHAPIRO, SUE A, PHD	Cole Information
	SCHRANK, BEN	Cole Information
	SAYLOR, DURSTON	Cole Information
	KLEIN, JERROLD C	Cole Information
	STAMBOLIS, NATASHA	Cole Information

FINDINGS

Year	Uses	Source
1992	DE HAVENON, S	Cole Information
	FIERING, GINA	Cole Information
	BORDES, P	Cole Information
	GORDON, B	Cole Information
	KOOTA, S	Cole Information
	CAHANA, ALBERT	Cole Information
	KAMAL, ANWAR	Cole Information
	KENIGSBERG, MARVIN D	Cole Information
	BITTERMAN, S	Cole Information
	DOWD, I	Cole Information
	KINCAID, ERIC SCOTT	Cole Information
	SHAPIRO, SUE	Cole Information
	MCGRAW, TIMOTHY E	Cole Information
	DOUGHERTY, JOSEPH	Cole Information
	KAJI, KEIZO	Cole Information
	NAUMANN, FRANCIS	Cole Information
	GERBIER, STEPHAN J	Cole Information
	TERMAN, M	Cole Information
	BERNSTEIN, JAY	Cole Information
	CAHANA, A	Cole Information
	SMIEDT, RICHARD M	Cole Information

15 E 4TH ST

Year	Uses	Source
2017	ZYZY AUTOMOTIVE ELECTRICAL	Cole Information
2014	OTHER MUSIC INCORPORATED	Cole Information
2010	ZYZY AUTOMOTIVE ELECTRICAL	Cole Information
	OTHER MUSIC INC	Cole Information
	CARPET SERVICES	Cole Information
2005	OTHER MUSIC INC	Cole Information
	ACC CAR CARE CENTER	Cole Information
2000	STAFFMATES	Cole Information
	OTHER MUSIC INCORPORATED	Cole Information

Year	Uses	Source
1992	ISLAND TRADING COMP	Cole Information

16 E 4TH ST

Year	Uses	Source
2020	BLINK FITNESS	EDR Digital Archive
2017	BLINK FITNESS NOHO	Cole Information
2014	MICHELLE MOTSINGER	Cole Information

17 E 4TH ST

Year	Uses	Source
1995	ARISE FUTON	Cole Information
	ADVANCED FUTONS	Cole Information

19 E 4TH ST

Year	Uses	Source
2010	JONATHAN NIGRO	Cole Information
	DANA ASHER	Cole Information

20 E 4TH ST

Year	Uses	Source
2020	LIFESTYLE KITCHEN REMODELING	EDR Digital Archive
2010	PACIFIC EXPRESS CAR SVC INC	Cole Information
	LIFESTYLE KITCHEN REMODELING	Cole Information
	TOWER RECORDSVIDEOBOOKS	Cole Information
2005	TOWER RECORDS VIDEO BOOKS	Cole Information
	LIFESTYLE KITCHEN REMODELING	Cole Information
2000	TOWER RECORDS VIDEO BOOKS	Cole Information
1995	TOWER RECORDS-VIDEO-BOOKS-TOWER CLEARANCE OUTLET	Cole Information

21 E 4TH ST

Year	Uses	Source
2020	RAJA	EDR Digital Archive
	KERR CHRISTINE A MD	EDR Digital Archive
	WEISBERG DANIEL MD	EDR Digital Archive
	WOODFORD ELIZABETH NP	EDR Digital Archive

FINDINGS

Year	Uses	Source
2020	BAEZ MARIA L FNP	EDR Digital Archive
2017	CMB REALTY	Cole Information
	LOUIS DRESSNER SELECTIONS	Cole Information
2014	PETER HAWKINS	Cole Information
	GRAJ & GUSTAVSEN DESIGN	Cole Information
	CMB REALTY	Cole Information
	CHELSEA COMPUTER	Cole Information
	LOUIS DRESSNER SELECTIONS	Cole Information
2010	THERESA GRAJ	Cole Information
	GRAJ & GUSTAVSEN DESIGN	Cole Information
	LOUIS DRESSNER SELECTIONS	Cole Information
	PIQUANT PRODUCTIONS LLC	Cole Information
	TALLAWAH STUDIOS & GALLERY	Cole Information
	HELPERN ARCHITECTS	Cole Information
	CHELSEA COMPUTER INC	Cole Information
2005	ERIK ZAJACESKOWSK	Cole Information
	LDM WINES INC	Cole Information
	TERRASYSTEMS ECOSHIRT INC	Cole Information
	ONE REALTY	Cole Information
	HOLLANDER EDMUND L A DESIGN PC	Cole Information
	GRAJ & GUSTAVSEN	Cole Information
	DRESSNER S LOISE	Cole Information
2000	TALLAWAH STUDIOS & GALLERY	Cole Information
	MARKAV INCORPORATED	Cole Information
	GRAJ AND GUSTAVSEN DESIGN	Cole Information
	PRODUCT LINK	Cole Information
	ONE REALTY INCORPORATED	Cole Information
1995	KATZENSTEIN DAVID STUDIO	Cole Information
	MARLON INC	Cole Information
	MEDIA SPHERE INC	Cole Information
	GRAJ AND GUSTAVSEN DESIGN	Cole Information
	HOLLANDER EDMUND L A DESIGN PC	Cole Information

FINDINGS

Year	Uses	Source
1995	B & E WORLDWIDE HOLDINGS CORP	Cole Information
	STOLTZMAN, MARLON	Cole Information
	FIFTH AV FILM LTD	Cole Information
	LAUBICH, LORI M, ATTORNEY	Cole Information
	GLAVIANO, MARCO	Cole Information
	WILBUR MULTIMEDIA	Cole Information
1992	OGILVIE, PETER	Cole Information
	WOODS MACKINTOSH ARCHITECTS	Cole Information
	MARLON INC	Cole Information
	KATZENSTEIN DAVID STUDIO	Cole Information
	BAY LINENS INC	Cole Information
	LACY BILL DESIGN	Cole Information
	STOLTZMAN, MARLON	Cole Information
	HOLLANDER EDMUNDO L A DESIGN PC	Cole Information
	STUDIO ONE INC	Cole Information
	FIFTH AV FILM LTD	Cole Information
	GLAVIANO, MARCO	Cole Information
	D & D STUDIO INC THE	Cole Information

22 E 4TH ST

Year	Uses	Source
2010	ROSARIA CROCILLA	Cole Information
2005	MTS INC	Cole Information
2000	MICHAEL LIETO	Cole Information
1992	KATY K DESIGNS	Cole Information
	SCREAMING MIMI	Cole Information
	RON WOLFSON STUDIO	Cole Information

23 E 4TH ST

Year	Uses	Source
2020	HOTELS AB	EDR Digital Archive
	STANDARD HOTEL	EDR Digital Archive
	EHRENKRANTZ ECKSTUT & KUHN	EDR Digital Archive
	DAVID KATZENSTEIN STUDIO	EDR Digital Archive

FINDINGS

Year	Uses	Source
2020	LAFCO ENTERPRISES INC	EDR Digital Archive
	ORCHARD	EDR Digital Archive
2017	LOCKSMITH	Cole Information
	HELPERN ARCHITECTS PC	Cole Information
	THE ORCHARD ENTERPRISES NY INC	Cole Information
2014	THE ORCHARD ENTERPRISES NY INCORPORA	Cole Information
	HELPERN ARCHITECTS PC	Cole Information
	SHOOT DIGITAL	Cole Information
2010	STANTON ECKSTUT	Cole Information
	DAVID KATZENSTEIN	Cole Information
	NINA GREEN	Cole Information
	SHOOT DIGITAL	Cole Information
	DAVID KATZENSTEIN STUDIO	Cole Information
	ORCHARD ENTERPRISES INC	Cole Information
	ALAN RICHARDSON STUDIO	Cole Information
	BIOBOX INC	Cole Information
2005	JAMES ROBERTS	Cole Information
	T V T RECORDS INC	Cole Information
	SUNSET HOME FOUNDATION	Cole Information
	PLENTY WORKS INC	Cole Information
	PIQUANT PRODUCTIONS LLC	Cole Information
	DAVID KATZENSTEIN STUDIO	Cole Information
	SHOOT DIGITAL	Cole Information
	HELPERN ARCHITECTS PC	Cole Information
	TEE VEE TOONS INC	Cole Information
	EHRENKRANTZ ECKSTUT & KUHN ARCHITECT	Cole Information
2000	DON MELAMED	Cole Information
	E STREETER	Cole Information
	DORINA FAVELA	Cole Information
	EVAN SCHEUER	Cole Information
	KATZENSTEIN DAVID STUDIO	Cole Information

FINDINGS

Year	Uses	Source
2000	TVT CATALOG ENTERPRISES LLC	Cole Information
	TVT RECORDS	Cole Information
	RICHARDSON ALAN PHOTGRPHY	Cole Information
	ACHILLEOS ANTONIS	Cole Information
	BIO BOX INCORPORATED	Cole Information
	TVT RECORDS	Cole Information
	BLUNT RECORDINGS	Cole Information
1995	EHRENKRANTZ & ECKSTUT	Cole Information
	PARSONS, JEFF, FAIA	Cole Information
	PAGE AYRES COWLEY, ARCHITECTS	Cole Information
	WORKSPACE RESEARCH GROUP	Cole Information
	ECKSTUT, STANTON, FAIA	Cole Information
	RICHARDSON, ALAN, PHOTGRPHY	Cole Information
	STUDIO ONE INC	Cole Information
	HUNT LINNA, ARCHITECT	Cole Information
	J C DECAUX USA	Cole Information
	HUNTS ARCHITECTS	Cole Information
	TVT RECORDS	Cole Information
	EHRENKRANTZ, EZRA, FAIA	Cole Information
	KUHN, DENNIS, FAIA	Cole Information
	ZENREICH MICHAEL, ARCHT	Cole Information
	HELPERN ARCHITECTS PC	Cole Information
	PLATT WYCKOFF & COLES	Cole Information
	KNECHT, BARBARA INC	Cole Information
	BLUNT RECORDINGS	Cole Information
	TEEVEE TOONS INC	Cole Information
1992	LESSA, CHRISTINA	Cole Information
	EHRENKRANTZ & ECKSTUT	Cole Information
	JERRY STYLE	Cole Information
	JERRYSTYLE	Cole Information
	KUHN, DENNIS SAIA	Cole Information
	ZENREICH MICHAEL, FAX	Cole Information

Year	Uses	Source
1992	RICHARDSON, ALAN, PHOTGRPHY	Cole Information
	HUNT LINNA, ARCHITECT	Cole Information
	ECKSTUT, STANTON SAIA	Cole Information
	EHRENKRANTZ EZRA SAIA	Cole Information
	PARSONS, JEFF AIA	Cole Information
	HUNTS ARCHITECTS	Cole Information
	TVT RECORDS	Cole Information
	HELPERN ARCHITECTS PC	Cole Information
	ZENREICH MICHAEL	Cole Information
	MCCRUM & STELLAKATON URBAN DESIGN & ARCHITECTURE	Cole Information
	TEEVEE TOONS INC	Cole Information

24 E 4TH ST

Year	Uses	Source
2014	HSIANG YEH	Cole Information

25 E 4TH ST

Year	Uses	Source
2020	JUDITH IVORY BOOK BINDING	EDR Digital Archive
2017	QUARTER ON FOURTH REALTY	Cole Information
2014	QUARTER ON FOURTH REALTY	Cole Information
	ROBIN EPSTEIN	Cole Information
	GIORGIO BOVENZI	Cole Information
	RICHARD HAYDEN	Cole Information
	DEREK KELLETT	Cole Information
2010	QUARTER ON FOURTH REALTY	Cole Information
	RICHARD HAYDEN	Cole Information
	GIORGIO BOVENZI	Cole Information
	JUDITH IVRY	Cole Information
	DEREK KELLETT	Cole Information
2005	DOUGLAS PRODUCTIONS INTERNATIONAL	Cole Information
	STUDIO SOFIELD INC	Cole Information
	JEFFREY WEINSTEIN	Cole Information

FINDINGS

Year	*Uses*	*Source*
2000	LEANDRO KATZ	Cole Information
	FRAN WEINSTEIN	Cole Information
	STEPHEN ALESCH	Cole Information
	J HENDRA	Cole Information
	ROBIN STANDEFER	Cole Information
	WILLIAM PIERCE	Cole Information
	ERIC HOBERMAN	Cole Information
	DAVID MILNE	Cole Information
	J IBERTI	Cole Information
	ABBOT STRANAHAN	Cole Information
	F DROPKIN	Cole Information
	JUDITH IVRY	Cole Information
	PETER BOWEN	Cole Information
	J BOONE	Cole Information
1995	MILNE, DAVID	Cole Information
	HENDRA, J	Cole Information
	BOWEN, PETER	Cole Information
	PHILBRICK, HARRY & JANE	Cole Information
	MCMURRAY, RUTH	Cole Information
	IVRY, JUDITH	Cole Information
	KATZ, LEANDRO	Cole Information
	PAIK, C	Cole Information
1992	HARDY, NICHOLAS	Cole Information
	MILNE, DAVID	Cole Information
	RIOS, MIGUEL	Cole Information
	HENDRA, J	Cole Information
	PHILBRICK, HARRY & JANE	Cole Information
	MCMURRAY, RUTH	Cole Information
	IVRY, JUDITH	Cole Information
	KATZ, LEANDRO	Cole Information

FINDINGS

27 E 4TH ST

Year	Uses	Source
2005	NOHO UNITED FOODS LLC	Cole Information

28 E 4TH ST

Year	Uses	Source
2020	MILE HUGH RUN CLUB INC	EDR Digital Archive
	GUIDO PESCIONE	EDR Digital Archive
	SHIDA KUO	EDR Digital Archive
	SHOW-MAO CHEN	EDR Digital Archive
	DARREN SEIRER	EDR Digital Archive
	MALINA BUTUROVIC	EDR Digital Archive
	MONICA ASSHAUER	EDR Digital Archive
	CHE CHUANG	EDR Digital Archive
	BENREI HUANG	EDR Digital Archive
	MELISSA CHUANG	EDR Digital Archive
	JOHN FERGUSON	EDR Digital Archive
	EMILY FERGUSON	EDR Digital Archive
	ERIC KUO	EDR Digital Archive
	EDIN BUTUROVIC	EDR Digital Archive
	JAN ASSHAUER	EDR Digital Archive
	JENNIFER DE VILLE	EDR Digital Archive
	MIRJANA CIRIC	EDR Digital Archive
	CARLO ALBERICI	EDR Digital Archive
	DORIAN STONE	EDR Digital Archive
	DINA FERGUSON	EDR Digital Archive
2017	28 E 4 ST HOUSING CORP	Cole Information
	LOOP TV & FILM	Cole Information
	MILE HIGH RUN CLUB	Cole Information
	CHARLES FERGUSON	Cole Information
	GUIDO PESCIONE	Cole Information
	KATHY HALBREICH	Cole Information
	NICHOLAS QUENNELL	Cole Information
	S CHEN	Cole Information

FINDINGS

Year	Uses	Source
2017	EDIN BUTUROVIC	Cole Information
	JONATHAN SALTER	Cole Information
	AMY YEN	Cole Information
	CARLO ALBERICI	Cole Information
	DORIAN STONE	Cole Information
2014	28 EAST FOURTH STREET HOUSING CORPOR	Cole Information
	CHARLES FERGUSON	Cole Information
	GUIDO PESCIONE	Cole Information
	NINA GUPTA	Cole Information
	TODD STODOLSKI	Cole Information
	KATHY HALBREICH	Cole Information
	NICHOLAS QUENNELL	Cole Information
	S CHEN	Cole Information
	BARBARA SILVER	Cole Information
	EDIN BUTUROVIC	Cole Information
	AMY YEN	Cole Information
	HEATHER LOGAN	Cole Information
	MARY CHAUNG	Cole Information
	DORIAN STONE	Cole Information
2010	PLANTWORKS INC	Cole Information
	28 E4 ST HOUSING CORP	Cole Information
	KATHRYN SWEENEY	Cole Information
	SHIDA KUO	Cole Information
	KATHY HALBREICH	Cole Information
	JOHN KALLAS	Cole Information
	CLAUDIA ZANARDI	Cole Information
	NEIL KRUPNICK	Cole Information
	BARBARA SILVER	Cole Information
	AMY YEN	Cole Information
	EDIN BUTUROVIC	Cole Information
	CHE CHAUNG	Cole Information
	DORIAN STONE	Cole Information

FINDINGS

Year	Uses	Source
2005	PLANTWORKS INC	Cole Information
	CHRISTOPHER PETIT	Cole Information
	WILLIAM WASHBURN	Cole Information
	TIMOTHY SEARS	Cole Information
2000	GASKELL ROBERT E	Cole Information
	PLANTWORKS INCORPORATED	Cole Information
	SHIDA KUO	Cole Information
	GEORGE LOENING	Cole Information
	ANN WEISER	Cole Information
	K STONE	Cole Information
	N QUENNELL	Cole Information
	J KALLAS	Cole Information
	JOHN KALLAS	Cole Information
	CLAUDIA ZANARDI	Cole Information
	OLGA DEE	Cole Information
	MARY DELMONICO	Cole Information
	LOUISE LOENING	Cole Information
	NEIL KRUPNICK	Cole Information
	WILLIAM WASHBURN	Cole Information
	CARLO FRUA	Cole Information
	B SILVER	Cole Information
	CHE CHAUNG	Cole Information
1995	28 E 4 ST HOUSING CORP	Cole Information
	GASKELL ROBERT E	Cole Information
	PLANTWORKS INC	Cole Information
	GASKELL, R E	Cole Information
	KALLAS, JOHN	Cole Information
	DEE, OLGA	Cole Information
	KALLAS, J CARROLL	Cole Information
	FRUA, CARLO	Cole Information
	ZANARDI, CLAUDIA	Cole Information
	LOENING, LOUISE & GEORGE	Cole Information

FINDINGS

Year	Uses	Source
1995	MERCHANT, MICHAEL	Cole Information
	KUO, SHIDA	Cole Information
	CHAUNG, CHE & MARY	Cole Information
	IRAZU, PELLO	Cole Information
	STONE, K	Cole Information
	BOOKHARDT, F B	Cole Information
1992	28 E 4 ST HOUSING CORP	Cole Information
	APOLLO FILMS CO	Cole Information
	CELENTANO MARK	Cole Information
	PLANTWORKS INC	Cole Information
	MORALDI, SUSANNA	Cole Information
	URZAY, DARIO	Cole Information
	GASKELL, R E	Cole Information
	KALLAS, JOHN	Cole Information
	MC KNIGHT, SANDRA	Cole Information
	GASKELL, ROBERT	Cole Information
	FAGIN, J E	Cole Information
	KARWOSKI, RICHARD	Cole Information
	BADIOLA, TXOMIN	Cole Information
	WECHSBERG, ORIN	Cole Information
	STONE, K	Cole Information
	GREENLEAF, FREDRICK P	Cole Information
	SOBEL, R	Cole Information
	BOOKHARDT, F B	Cole Information

29 E 4TH ST

Year	Uses	Source
2020	MERCHANT'S HOUSE MUSEUM	EDR Digital Archive
2017	MERCHANTS HOUSE MUSEUM	Cole Information
2014	MERCHANTS HOUSE MUSEUM	Cole Information
2010	MERCHANTS HOUSE MUSEUM	Cole Information
	MECHANTS HOUSE	Cole Information
2005	THE MERCHANTS HOUSE MUSEUM	Cole Information

FINDINGS

Year	Uses	Source
2000	MERCHANTS HOUSE MUSEUM	Cole Information
	N Y CITY OF PARKS & RECREATION DEPARTMENT OF	Cole Information
1995	OLD MERCHANT'S HOUSE	Cole Information
1992	OLD MERCHANT'S HOUSE	Cole Information

30 E 4TH ST

Year	Uses	Source
2020	NICHOLAS QUENNELL	EDR Digital Archive
2010	DOROTHY HAYES	Cole Information
	HAYES DOROTHY E PROF GRAPHIC	Cole Information
	HAYES DOROTHY E	Cole Information
2005	CLAUDIA ZANARDI	Cole Information
	AMY YEN	Cole Information
	WILLIAM WASHBURN	Cole Information
	DOROTHY HAYES	Cole Information
	CHE CHAUNG	Cole Information
	KASUKO STONE	Cole Information
	CARLO FRUA	Cole Information
	NEIL KRUPNICK	Cole Information
	BARBARA SILVER	Cole Information
	DARREN SEIRER	Cole Information
	EDIN BUTUROVIC	Cole Information
	DORIAN STONE	Cole Information
	SHIDA KUO	Cole Information
	JOHN KALLAS	Cole Information
2000	GRACE TANKERSLEY	Cole Information
	HAYES DOROTHY E PROF GRAPHIC DESGNR	Cole Information
1995	QUENNELL, NICHOLAS	Cole Information
	SILVER, B	Cole Information
	TANKERSLEY, G	Cole Information
	HAYES, DOROTHY E, PROF GRAPHIC DESGNR	Cole Information

FINDINGS

Year	Uses	Source
1992	QUENNELL, NICHOLAS	Cole Information
	SILVER, B	Cole Information
	HAYES, DOROTHY E, PROF GRAPHIC DESGNR	Cole Information

31 E 4TH ST

Year	Uses	Source
2017	NEW YORK CITY DEPARTMENT OF TRANSPOR	Cole Information
2010	AVAILABLE TOWING NYC	Cole Information
	SCHIAVONE CONSTRUCTION	Cole Information
2005	ALEXANDER KUGLER	Cole Information

32 E 4TH ST

Year	Uses	Source
2020	BARBARA HAUSNER	EDR Digital Archive
	STEPHEN DSILVA	EDR Digital Archive
	NANCY STEWART	EDR Digital Archive
	DAVID KORN	EDR Digital Archive
	TARYN ABRAMS	EDR Digital Archive
	BARRY ABRAMS	EDR Digital Archive
	DIETER SCHOELLNBERGER	EDR Digital Archive
	SARAH KORN	EDR Digital Archive
	MEGAN RUTHERFORD	EDR Digital Archive
	ROSHAN PAIS	EDR Digital Archive
	KEERTI BOTHRA	EDR Digital Archive
2017	BIANCA SFORNI	Cole Information
	B HAUSNER	Cole Information
	AMY WILLIAMSON	Cole Information
	JULIAN GRAHAM	Cole Information
2014	P STEWART	Cole Information
	BIANCA SFORNI	Cole Information
	DAVID KORN	Cole Information
	B HAUSNER	Cole Information
	JULIAN GRAHAM	Cole Information

FINDINGS

Year	Uses	Source
2010	BIANCA SFORNI	Cole Information
	ALFRED GRAHAM	Cole Information
	B HAUSNER	Cole Information
	B WEINBERGER	Cole Information
	ALMA LOCKSMITH	Cole Information
2005	DONALD STEWART	Cole Information
	BIANCA SFORNI	Cole Information
	ALFRED GRAHAM	Cole Information
	B HAUSNER	Cole Information
2000	DONALD STEWART	Cole Information
	DENNIS WILLIAMS	Cole Information
	ABBOTT STRANAHAN	Cole Information
	ALFRED GRAHAM	Cole Information
	YUKO ARAKAWA	Cole Information
	BARBARA HAUSNER	Cole Information
	CHARLES FIRMIN	Cole Information
1995	HAUSNER, B JOSI	Cole Information
	SHALOM, ROBERT	Cole Information
	STRANAHAN, ABBOTT	Cole Information
	GRAHAM, ALFRED	Cole Information
	STEWART, DONALD & NANCY	Cole Information
1992	HAUSNER, B JOSI	Cole Information
	GRAHAM, ALFRED	Cole Information
	STRANAHAN, ABBOTT	Cole Information
	STEWART, DONALD & NANCY	Cole Information

34 E 4TH ST

Year	Uses	Source
2020	SWIFT HIBERNIAN LOUNGE	EDR Digital Archive
	THOMAS SILKEN RESTAURANT INC	EDR Digital Archive
	WALTER DAINWOOD	EDR Digital Archive
	LOUIS DUIT	EDR Digital Archive
	YASMINE KOTANIDIS	EDR Digital Archive

FINDINGS

Year	Uses	Source
2020	MARIAN GARRATT	EDR Digital Archive
	DANIEL BRUNKEN	EDR Digital Archive
	SIRAK MEKONEN	EDR Digital Archive
	CHELSEA POWER	EDR Digital Archive
	DANIEL GARRIGA	EDR Digital Archive
	ANTHONY GEBALLE	EDR Digital Archive
	ALLISON ESTRIN	EDR Digital Archive
	MICHAEL HAUPTMAN	EDR Digital Archive
	ANDREW TYLER	EDR Digital Archive
2017	SWIFT	Cole Information
	LOUIS DUIT	Cole Information
	CHRISTOPHER STEIN	Cole Information
	ALLISON ESTRIN	Cole Information
	JOHN GALANIS	Cole Information
	ANTHONY GEBALLE	Cole Information
	CAITLIN GALBLUM	Cole Information
	MEG SHOEMAKER	Cole Information
2014	SWIFT	Cole Information
	RANDA DEAN	Cole Information
	LOUIS DUIT	Cole Information
	GINA FRESCHET	Cole Information
	YASMINE KOTANIDIS	Cole Information
	ALLISON ESTRIN	Cole Information
	JESSICA FRENCH	Cole Information
	ANTHONY GEBALLE	Cole Information
2010	SWIFT	Cole Information
	WILLIAM GANNON	Cole Information
	THOMAS TILLOTSON	Cole Information
	LOUIS DUIT	Cole Information
	KATE MACINTOSH	Cole Information
	MARCO POLO	Cole Information
	ANTHONY GEBALLE	Cole Information

FINDINGS

Year	Uses	Source
2005	CASSANDRA GUT	Cole Information
	WILLIAM GANNON	Cole Information
	JERRY VANDELLEN	Cole Information
	SHANNON PENGELLY	Cole Information
	JOHN CRILLY	Cole Information
	OSCAR CERVERA	Cole Information
	ANTHONY GEBALLE	Cole Information
	JONATHAN KINSLEY	Cole Information
	DEVEREUX WIGHT	Cole Information
	LAURENT VASSEUR	Cole Information
	VICTORIA SPRINGSTEEN	Cole Information
	ALVA POLINSKY	Cole Information
2000	VANDEELEN JERRY	Cole Information
	SWIFT	Cole Information
	V NEILSON	Cole Information
	WILLIAM GANNON	Cole Information
	C GUT	Cole Information
	LOUIS DUIT	Cole Information
	D WIGHT	Cole Information
	MARIAN SEIDEL	Cole Information
	DEBORAH BERGER	Cole Information
	AHNNA RASCH	Cole Information
	JERRY VANDELLEN	Cole Information
	ROGER COY	Cole Information
	JOHN CRILLY	Cole Information
	ANTHONY GEBALLE	Cole Information
	J ELY	Cole Information
	LAURENT VASSEUR	Cole Information
	ELISSA DONNER	Cole Information
1995	VANDEELEN, JERRY	Cole Information
	HOPKINS WILLIAM G, MD	Cole Information
	SEIDEL, MARIAN L	Cole Information

FINDINGS

Year	Uses	Source
1995	GEBALLE, J	Cole Information
	NEILSON, V	Cole Information
	BRAY, JONATHAN	Cole Information
	GANNON, WILLIAM	Cole Information
	DUIT, LOUIS	Cole Information
	GEBALLE, ANTHONY J	Cole Information
	CHRISTIE, CLEVE	Cole Information
	GARRATT, M	Cole Information
	WIGHT, DEVEREUX PINKUS	Cole Information
1992	VANDEELEN, JERRY	Cole Information
	HOPKINS WILLIAM G, MD	Cole Information
	SEIDEL, MARIAN L	Cole Information
	GEBALLE, J	Cole Information
	NEILSON, V	Cole Information
	WIGHT, DEVEREUX P	Cole Information
	FRESCHET, FRANCIS	Cole Information
	GANNON, WILLIAM	Cole Information
	NARDUCCI, HELEN	Cole Information
	GEBALLE, ANTHONY J	Cole Information
	CHRISTIE, CLEVE	Cole Information
	RAHSSED, MOHAMMED	Cole Information
	GARRATT, M	Cole Information
	ROBLIN, L	Cole Information

36 E 4TH ST

Year	Uses	Source
2020	BRAMA BROTHERS	EDR Digital Archive
	NANA BANK	EDR Digital Archive
	OGAWA JAPANESE RESTAURANT	EDR Digital Archive
	MISIRIZZI	EDR Digital Archive
	MARISA GARCIA	EDR Digital Archive
	JULIE HAIR	EDR Digital Archive
	CLIFT ARDEN	EDR Digital Archive

FINDINGS

Year	Uses	Source
2020	NIZAR HARIZ	EDR Digital Archive
	SHIRLEY LEIGH	EDR Digital Archive
	BARBARA FALDICH	EDR Digital Archive
	WILLIAM WEINBERG	EDR Digital Archive
	DONALD CASTAGNO	EDR Digital Archive
	GARY WILLIAMS	EDR Digital Archive
	NICHOLAS KRETTEN	EDR Digital Archive
	VANCK ZHU	EDR Digital Archive
2017	OGAWA JAPANESE RESTAURANT	Cole Information
	AROMA KITCHEN & WINE BAR	Cole Information
	4ST NEW YORK TOWING SERVICES	Cole Information
	CLIFT ARDEN	Cole Information
	MARISA GARCIA	Cole Information
	NIZAR HARIZ	Cole Information
	JAMES MOELLER	Cole Information
	MATTHEW PIERSON	Cole Information
	DON CASTAGNO	Cole Information
	HYO CHANG	Cole Information
	KRYSTIN VANDERVORT	Cole Information
	GARY WILLIAMS	Cole Information
	JAMESON SANTOS	Cole Information
2014	OGAWA JAPANESE RESTAURANT	Cole Information
	AROMA KITCHEN & WINE BAR	Cole Information
	4ST NEW YORK TOWING SERVICES	Cole Information
	CLIFT ARDEN	Cole Information
	MARISA GARCIA	Cole Information
	KATHARINE GOODWIN	Cole Information
	JAMES MOELLER	Cole Information
	MATTHEW PIERSON	Cole Information
	WILLIAM WEINBERG	Cole Information
	MAILYS ABOS	Cole Information
	DON CASTAGNO	Cole Information

FINDINGS

Year	Uses	Source
2014	NICHOLAS KRETTEN	Cole Information
	GARY WILLIAMS	Cole Information
	RICHARD HUTCHINS	Cole Information
	ERIC BLOCK	Cole Information
	VALERIE FOULKES	Cole Information
	JAMESON SANTOS	Cole Information
	HILLARY GILMORE	Cole Information
2010	OGAWA JAPANESE RESTAURANT	Cole Information
	AROMA KITCHEN & WINE BAR	Cole Information
	JULIE HAIR	Cole Information
	CLIFT ARDEN	Cole Information
	VITO POLOSA	Cole Information
	DON CASTAGNO	Cole Information
	J MOELLER	Cole Information
	GARY WILLIAMS	Cole Information
	ABBAS MANJEE	Cole Information
2005	JULIE HAIR	Cole Information
	R BROWN	Cole Information
	CLIFT ARDEN	Cole Information
	GEORGE LAMBRAKIS	Cole Information
	J MOELLER	Cole Information
	DON CASTAGNO	Cole Information
	JILLIAN FRIEDMAN	Cole Information
	GARY WILLIAMS	Cole Information
	RICHARD HUTCHINS	Cole Information
	ELIDGE GIVONE	Cole Information
	AMY SCHICHTEL	Cole Information
	AMY FRENCH-MERRILL	Cole Information
	JAMES BOUSQUET	Cole Information
2000	CAFE LAFONTAINE	Cole Information
	JULIE HAIR	Cole Information
	CLIFT ARDEN	Cole Information

FINDINGS

Year	Uses	Source
2000	R BROWN	Cole Information
	ANN WALL	Cole Information
	LAURA FLOWERS	Cole Information
	HILLARY HARTLEY	Cole Information
	DON CASTAGNO	Cole Information
	GARY WILLIAMS	Cole Information
	BART BARLOW	Cole Information
	HENRY JOEL	Cole Information
	JOANNE DITTERSDORF	Cole Information
	NIC VESP	Cole Information
	AMY SCHICHTEL	Cole Information
	ROGER JESCHKE	Cole Information
1995	HEROIC SANDWICH INC	Cole Information
	JOEL, HENRY	Cole Information
	HAIR, J	Cole Information
	WILLIAMS, GARY C	Cole Information
	ARDEN, CLIFT R	Cole Information
	LEHR, DIANA	Cole Information
	GELLER, MICKIE	Cole Information
	JESCHKE, ROGER	Cole Information
	BARLOW, BART	Cole Information
	BROWN, R N	Cole Information
	CASTAGNO, DON	Cole Information
	DITTERSDORF, J L	Cole Information
	WEINBERG, BILL	Cole Information
	FLOWERS, L E	Cole Information
	BROWN, SARAH	Cole Information
1992	JOEL, HENRY	Cole Information
	WILLIAMS, GARY C	Cole Information
	HAIR, J	Cole Information
	ARDEN, CLIFT R	Cole Information
	GELLER, MICKIE	Cole Information

FINDINGS

Year	Uses	Source
1992	JESCHKE, ROGER	Cole Information
	BARLOW, BART	Cole Information
	FLOWERS, J G	Cole Information
	BROWN, R N	Cole Information
	DITTERSDORF, J L	Cole Information
	CASTAGNO, DON	Cole Information
	FULMER, F	Cole Information
	POLISHER, R	Cole Information

37 E 4TH ST

Year	Uses	Source
2020	FRANCES WILSON	EDR Digital Archive
	ALEXANDRIA POWERS	EDR Digital Archive
	KEVIN SCHUBERT	EDR Digital Archive
	MICHAEL CORRIDAN	EDR Digital Archive
	ERIN ROCHE	EDR Digital Archive
2017	CHRISTOPHER BRANDRIFF	Cole Information
	KHADEJAH HAWLINS	Cole Information
	C STARK	Cole Information
	LAUREN BALL	Cole Information
	KEVIN SCHUBERT	Cole Information
	CHRISTINA REN	Cole Information
	KING HARRIS	Cole Information
	JUSYF BECOVIC	Cole Information
	ERIN ROCHE	Cole Information
2014	MELISSA MORRIS	Cole Information
	KETAN PATEL	Cole Information
	KEVIN SCHUBERT	Cole Information
	NATALIA TSYBINA	Cole Information
	TO BETTER DAYS LLC	Cole Information

38 E 4TH ST

Year	Uses	Source
2020	LAFAYETTE HOUSE	EDR Digital Archive

FINDINGS

Year	Uses	Source
2017	LAFAYETTE HOUSE	Cole Information
	SEAN MACPHERSON	Cole Information
2014	LAFAYETTE HOUSE	Cole Information
	NINA ANASTASIA	Cole Information
2010	LAFAYETTE HOUSE	Cole Information
2005	NINA ANASTASIA	Cole Information
	VANESSA DILWORTH	Cole Information
	LAWRENCE XERRI	Cole Information
	CARL HULTBERG	Cole Information
2000	NINA ANASTASIA	Cole Information
	L XERRI	Cole Information
	B ZENGA	Cole Information
	CARL HULTBERG	Cole Information
	JUSTINE JAEGER	Cole Information
	MARTHA HALL	Cole Information
1995	PEDAL EXPRESS	Cole Information
	PEDICABS OF NEW YORK	Cole Information
	P O N Y - PEDICABS OF NY	Cole Information
	ANDERSON, KATHERINE	Cole Information
	ZENGA, B	Cole Information
	HULTBERG, CARL	Cole Information
	BLISS, GEORGE	Cole Information
	XERRI, L M	Cole Information
	HOLLENBECK, M	Cole Information
	XERRI, L	Cole Information
1992	ZENGA, B	Cole Information
	HULTBERG, CARL	Cole Information
	BLISS, GEORGE	Cole Information
	XERRI, L M	Cole Information

39 E 4TH ST

Year	Uses	Source
2010	ALMA TOWING & REPAIR	Cole Information

FINDINGS

41 E 4TH ST

Year	Uses	Source
2005	ANNA DOUGLAS	Cole Information

45 E 4TH ST

Year	Uses	Source
2010	ALEXANDRA SACKS	Cole Information

E 4TH ST FL 4

21 E 4TH ST FL 4

Year	Uses	Source
2020	ERICK GUSTAUSEN	EDR Digital Archive
	NOAH GRAJ	EDR Digital Archive

E 4TH ST FL 5

23 E 4TH ST FL 5

Year	Uses	Source
2020	ADRIANA MARIANELLA	EDR Digital Archive
	ANDRE BALAZS	EDR Digital Archive

E 4TH ST RM 1101

14 E 4TH ST RM 1101

Year	Uses	Source
2020	GIULIANO FIORENZOLI	EDR Digital Archive
	STELLA FIORENZOLI	EDR Digital Archive
	MARIA ANTALMAN	EDR Digital Archive

E 4TH ST RM 1102

14 E 4TH ST RM 1102

Year	Uses	Source
2020	MICHAEL O'BRIEN	EDR Digital Archive

FINDINGS

E 4TH ST RM 1103

14 E 4TH ST RM 1103

Year	Uses	Source
2020	VALERIE WARREN	EDR Digital Archive
	VALERIE WHITE	EDR Digital Archive
	DAN WHITE	EDR Digital Archive

E 4TH ST RM 1104

14 E 4TH ST RM 1104

Year	Uses	Source
2020	IRENE DOWD	EDR Digital Archive

E 4TH ST RM 1105

14 E 4TH ST RM 1105

Year	Uses	Source
2020	WILLIAM ROSSER	EDR Digital Archive
	PHYLLIS ROSSER	EDR Digital Archive

E 4TH ST RM 1107

14 E 4TH ST RM 1107

Year	Uses	Source
2020	JEHANE NOUJAIM	EDR Digital Archive

E 4TH ST RM 1111

14 E 4TH ST RM 1111

Year	Uses	Source
2020	KIMBERLY HOBBS	EDR Digital Archive
	PAIGE CORBIN	EDR Digital Archive

E 4TH ST RM 1113

14 E 4TH ST RM 1113

Year	Uses	Source
2020	WENDY MILLER	EDR Digital Archive

Year	Uses	Source
2020	KARIN ROSEN	EDR Digital Archive
	RAMIREZ PASTUSZKO	EDR Digital Archive
	FRANCESCO RAMIREZ	EDR Digital Archive

E 4TH ST RM 1115

14 E 4TH ST RM 1115

Year	Uses	Source
2020	STEVEN REES	EDR Digital Archive
	DUNCAN EVANS	EDR Digital Archive

E 4TH ST RM 1116

14 E 4TH ST RM 1116

Year	Uses	Source
2020	LYNNE KING	EDR Digital Archive

E 4TH ST RM 1117

14 E 4TH ST RM 1117

Year	Uses	Source
2020	NICOLAS ISHAM	EDR Digital Archive

E 4TH ST RM 1119

14 E 4TH ST RM 1119

Year	Uses	Source
2020	MARIKA WAGLE	EDR Digital Archive

E 4TH ST RM 1120

14 E 4TH ST RM 1120

Year	Uses	Source
2020	JEFFREY MARVER	EDR Digital Archive

FINDINGS

E 4TH ST RM 1122

14 E 4TH ST RM 1122

Year	Uses	Source
2020	MARY GAMBILL	EDR Digital Archive
	BENJAMIN GAMBILL	EDR Digital Archive

E 4TH ST RM 1123

14 E 4TH ST RM 1123

Year	Uses	Source
2020	ZACHARY CROITOROO	EDR Digital Archive
	VANNI JAMIN	EDR Digital Archive

E 4TH ST RM 1124

14 E 4TH ST RM 1124

Year	Uses	Source
2020	VICTORIA DETIGER	EDR Digital Archive

E 4TH ST RM 1125

14 E 4TH ST RM 1125

Year	Uses	Source
2020	CATHERINE JARMAN	EDR Digital Archive
	FRANKLIN JARMAN	EDR Digital Archive

E 4TH ST RM 1126

14 E 4TH ST RM 1126

Year	Uses	Source
2020	ALEXANDRIA MOSELEY	EDR Digital Archive
	JUDSON TRAPHAGEN	EDR Digital Archive

E 4TH ST RM 1127

14 E 4TH ST RM 1127

Year	Uses	Source
2020	ANDREW KERN	EDR Digital Archive

FINDINGS

E 4TH ST RM 1128

14 E 4TH ST RM 1128

Year	Uses	Source
2020	JEFF LAZAR	EDR Digital Archive
	MARI LAZAR	EDR Digital Archive

E 4TH ST RM 404

14 E 4TH ST RM 404

Year	Uses	Source
2020	AMRITA SINGH	EDR Digital Archive

E 4TH ST RM 405

14 E 4TH ST RM 405

Year	Uses	Source
2020	HERMAN SINGH	EDR Digital Archive

E 4TH ST RM 408

14 E 4TH ST RM 408

Year	Uses	Source
2020	RICHARD VITTO	EDR Digital Archive
	JOHN GUZA	EDR Digital Archive
	ANTHONY LOSCALZO	EDR Digital Archive

E 4TH ST RM 504

14 E 4TH ST RM 504

Year	Uses	Source
2020	MYRNA DAVIS	EDR Digital Archive

E 4TH ST RM 505

14 E 4TH ST RM 505

Year	Uses	Source
2020	ROSEMARIE INGLETON	EDR Digital Archive

FINDINGS

E 4TH ST RM 507

14 E 4TH ST RM 507

Year	Uses	Source
2020	CATHERINE LEE	EDR Digital Archive
	CHARISSE TAY	EDR Digital Archive

E 4TH ST RM 508

14 E 4TH ST RM 508

Year	Uses	Source
2020	ROLF OHLHAUSEN	EDR Digital Archive
	MARK DUBOIS	EDR Digital Archive

E 4TH ST RM 602

14 E 4TH ST RM 602

Year	Uses	Source
2020	DAVID CRAFA	EDR Digital Archive

E 4TH ST RM 605

14 E 4TH ST RM 605

Year	Uses	Source
2020	JARRETT SLAVIN	EDR Digital Archive

E 4TH ST RM 608

14 E 4TH ST RM 608

Year	Uses	Source
2020	PETER HSIA	EDR Digital Archive

E 4TH ST RM 609

14 E 4TH ST RM 609

Year	Uses	Source
2020	JESSICA BERGMAN	EDR Digital Archive

FINDINGS

E 4TH ST RM 801

14 E 4TH ST RM 801

Year	Uses	Source
2020	PAIGE NELSON	EDR Digital Archive
	CARMI LECKER	EDR Digital Archive
	LISA KATZ	EDR Digital Archive
	MAYA LECKER	EDR Digital Archive

E 4TH ST RM 804

14 E 4TH ST RM 804

Year	Uses	Source
2020	VALERIE STEVENSON	EDR Digital Archive
	HE KIM	EDR Digital Archive

E 4TH ST RM 806

14 E 4TH ST RM 806

Year	Uses	Source
2020	ADAM TAKI	EDR Digital Archive
	BRIAN LEUNG	EDR Digital Archive

E 4TH ST RM 807

14 E 4TH ST RM 807

Year	Uses	Source
2020	AIDA TAGHER	EDR Digital Archive
	NATALIE TAGHER	EDR Digital Archive
	CHARBEL TAGHER	EDR Digital Archive
	NICHOLAS TAGHER	EDR Digital Archive

E 4TH ST RM 809

14 E 4TH ST RM 809

Year	Uses	Source
2020	ALEXANDRA KINGWISSAK	EDR Digital Archive
	RICHARD WISSAK	EDR Digital Archive

FINDINGS

E 4TH ST RM 810

14 E 4TH ST RM 810

Year	Uses	Source
2020	SPENCER AIN	EDR Digital Archive

E 4TH ST RM 812

14 E 4TH ST RM 812

Year	Uses	Source
2020	GEOFFREY FOX	EDR Digital Archive
	SUSANA TORRE	EDR Digital Archive
	ALEXANDRA VARLEY	EDR Digital Archive
	LISA VANNOSTRAND	EDR Digital Archive

E 4TH ST RM 815

14 E 4TH ST RM 815

Year	Uses	Source
2020	CAROL PEREZ	EDR Digital Archive

E 4TH ST RM 817

14 E 4TH ST RM 817

Year	Uses	Source
2020	MARGARITA WEINTRAUB	EDR Digital Archive
	JODI BITTERMAN	EDR Digital Archive

E 4TH ST RM 818

14 E 4TH ST RM 818

Year	Uses	Source
2020	MARC EPSTEIN	EDR Digital Archive

E 4TH ST RM 819

14 E 4TH ST RM 819

Year	Uses	Source
2020	SOFIA MATA	EDR Digital Archive

Year	Uses	Source
2020	MICHAEL BRUDER	EDR Digital Archive

E 4TH ST RM 821

14 E 4TH ST RM 821

Year	Uses	Source
2020	GRACE SOLDATOS	EDR Digital Archive

E 4TH ST RM 822

14 E 4TH ST RM 822

Year	Uses	Source
2020	AZADEH MOSHIRI	EDR Digital Archive
	HANNAH PARK	EDR Digital Archive

E 4TH ST RM 823

14 E 4TH ST RM 823

Year	Uses	Source
2020	MICHELLE WALSON	EDR Digital Archive
	JEFF KUYKENDALL	EDR Digital Archive

E 4TH ST RM 825

14 E 4TH ST RM 825

Year	Uses	Source
2020	ASIF AHSAN	EDR Digital Archive
	DEANE BIVINS	EDR Digital Archive

E 4TH ST RM 826

14 E 4TH ST RM 826

Year	Uses	Source
2020	ELLEN KENIGSBERG	EDR Digital Archive

FINDINGS

E 4TH ST RM 827

14 E 4TH ST RM 827

Year	Uses	Source
2020	NATHANIEL BRISTOL	EDR Digital Archive

E 4TH ST STE 1

25 E 4TH ST STE 1

Year	Uses	Source
2020	BRADLEY WONG	EDR Digital Archive
	VAUGHAN TREDWELL	EDR Digital Archive

38 E 4TH ST STE 1

Year	Uses	Source
2020	DEBORAH MOROSINI	EDR Digital Archive

E 4TH ST STE 2

25 E 4TH ST STE 2

Year	Uses	Source
2020	DAVID FITZPATRICK	EDR Digital Archive

E 4TH ST STE 3

25 E 4TH ST STE 3

Year	Uses	Source
2020	EUGENE PIERCE	EDR Digital Archive
	HELENA KUBICKA	EDR Digital Archive
	JOSEPH JACKSON	EDR Digital Archive

E 4TH ST STE 4

25 E 4TH ST STE 4

Year	Uses	Source
2020	ROBIN STANDEFER	EDR Digital Archive

FINDINGS

E 4TH ST STE 5

25 E 4TH ST STE 5

Year	Uses	Source
2020	PHILLIP BLOCK	EDR Digital Archive

E 4TH ST STE 6

25 E 4TH ST STE 6

Year	Uses	Source
2020	JEFFREY METZLER	EDR Digital Archive
	MARTHA KELLET	EDR Digital Archive

E 4TH ST STE 617

21 E 4TH ST STE 617

Year	Uses	Source
2020	METE BASAKINCI	EDR Digital Archive
	ELA BASAKINCI	EDR Digital Archive
	CATHERINE BASAKINCI	EDR Digital Archive
	LARA BASAKINCI	EDR Digital Archive
	ALI BASAKINCI	EDR Digital Archive

E 4TH ST STE 7

25 E 4TH ST STE 7

Year	Uses	Source
2020	FRAN DROPKIN	EDR Digital Archive
	FRANCINE WEINSTEIN	EDR Digital Archive

E 4TH ST STE 8

25 E 4TH ST STE 8

Year	Uses	Source
2020	LEANDRO KATZ	EDR Digital Archive
	GIORGIO BOVENZI	EDR Digital Archive

FINDINGS

E BROADWAY AT LAFAYETTE ST

692 E BROADWAY AT LAFAYETTE ST

Year	*Uses*	*Source*
2014	JOHN CARRO	Cole Information

E BROADWAY AT LAFAYTE

692 E BROADWAY AT LAFAYTE

Year	*Uses*	*Source*
2014	VINCENT LONGHI	Cole Information

GREAT JONES

1 GREAT JONES

Year	*Uses*	*Source*
1998	CAMPIONE GALLERY	NYNEX Telephone

2 GREAT JONES

Year	*Uses*	*Source*
1998	THE EMERALD PLANET INC	NYNEX Telephone
1983	GREENTREE PAPER CO INC	New York Telephone
1958	STANDARD PURCHASING CO	New York Telephone
1956	ZERO JEL LABS CORP	New York Telephone
1950	ZERO-JEL LABS CORP	New York Telephone
1947	ZERO JEL LABS CORP	New York Telephone
1942	BISHOP BOB CUTNGS &REMNANTS	New York Telephone
	BISHOP SEYMOUR M CUTNGS &REMNANTS	New York Telephone
	ZERO JEL LABS CORP	New York Telephone
1938	ZERO-JEL LABS CORP	New York Telephone

3 GREAT JONES

Year	*Uses*	*Source*
1998	BLUE HEN GRAPHICS	NYNEX Telephone
	BLUEHEN G	NYNEX Telephone
	CREATURE FEATURES	NYNEX Telephone
	R D FILMS	NYNEX Telephone

FINDINGS

Year	Uses	Source
1998	WILSON ROBERT	NYNEX Telephone
1993	BLUE HEN GRAPHICS	NYNEX Telephone
	BLUEHEN G	NYNEX Telephone
	CREATURE FEATURES	NYNEX Telephone
	IMAGE MAINTENANCE LIMITED	NYNEX Telephone
	R D FILMS	NYNEX Telephone
	WILSON ROBERT	NYNEX Telephone
1988	BLUE HEN GRAPHICS	NYNEX Telephone
	BLUEHEN G	NYNEX Telephone
	CHIMPLES JOHN H	NYNEX Telephone
	CHIMPLES MARK	NYNEX Telephone
	DALLETT RICHARD	NYNEX Telephone
	IMAGE MAINTENANCE LIMITED	NYNEX Telephone
1983	CHIMPLES JOHN	New York Telephone
	CHIMPLES MARK	New York Telephone
	DALLETT RICHARD	New York Telephone
	OTHERSIDE T	New York Telephone
	POWERTHOUSE SVCE INC	New York Telephone
	WILSON ROBERT	New York Telephone
1978	EDGAR N	New York Telephone
	OTHERSIDE T	New York Telephone
	POWERHOUSE SVCE INC	New York Telephone
	RIGLER LOUIS A	New York Telephone
	SHEPHARD B	New York Telephone
1973	SHEIRR OLGA	New York Telephone
1968	KROTOSKYS L SONS INC GLAS	New York Telephone
1963	KROTOSKY S L SONS GLASS	New York Telephone
1958	CLAIRE HAT CO	New York Telephone
	FELDRAIS JACK MILNRY	New York Telephone
	KROTOSKY S L SONS GLASS	New York Telephone
1956	FELDMAN LILLIAN	New York Telephone
	FELDRAIS JACK MILNRY	New York Telephone

FINDINGS

Year	Uses	Source
1956	FIELDS MITCHELL	New York Telephone
	JF HAT CO	New York Telephone
	KROTOSKY S L SONS GLASS	New York Telephone
	LAPPER CHAS NOVLTS	New York Telephone
	MALICO MFG CO NOVLTS	New York Telephone
1950	ART CORRUGATED CO	New York Telephone
	ELECTRA MAGNETIC TOOL CO	New York Telephone
	FELDMAN LILLIAN	New York Telephone
	FELDRAIS JACK MILNRY	New York Telephone
	HULL SUPL CO	New York Telephone
	JF HAT CO	New York Telephone
	KROTOSKY S L SONS GLASS	New York Telephone
	LAPPER CHAS NOVLTS	New York Telephone
	STARR HAT CO	New York Telephone
	WILL-MOR HATS INC	New York Telephone
1947	BOBFIELD HATS INC MILNRY	New York Telephone
	CALOT MCDES INC MILNRY	New York Telephone
	ELECTRO MAGNETIC TOOL CO	New York Telephone
	FELDRAIS JACK MILNRY	New York Telephone
	HULL SUPL CO	New York Telephone
	KROTOSKY S L SONS GLASS	New York Telephone
	LAPPER CHAS NOVLTS	New York Telephone
	MALLCO MFG CO NOVLTS	New York Telephone
	ROBERTS HARRY L MILNRY	New York Telephone
	SCULPTURE PRODS CO	New York Telephone
	SPEEDWAY MFG CO	New York Telephone
	STARR HAT CO	New York Telephone
	STERLING TOOL PRODS CO	New York Telephone
1942	FLATO HRDWR SUPL CO	New York Telephone
	HELENE HAT CO	New York Telephone
	KROTOSKY S L SONS GLASS	New York Telephone
	LAPPER CHAS NOVLTS	New York Telephone

FINDINGS

Year	Uses	Source
1942	MALLCO MFG CO NOVLTS	New York Telephone
1938	FLATO HRDWR SUPL CO	New York Telephone
	HELENE HAT CO	New York Telephone
	KROTOSKY S L SONS INC GLASS	New York Telephone
1934	Berkowitz Leon Sally restr	R. L. Polk & Co.
	Hirsch A & Co Abr Hirsch cap mfrs	R. L. Polk & Co.
	K S Glass Ventilators Herman David and Moses Krotosky mfrs	R. L. Polk & Co.
	Krotosky David K S Glass Ventilators	R. L. Polk & Co.
	Krotosky Herman K S Glass Ventilators	R. L. Polk & Co.
	Krotosky Moses K S Glass Ventilator	R. L. Polk & Co.
1927	ABEND NATHAN RESTRNT	New York Telephone
	FASHIONETTE FLOWER MFG CO	New York Telephone
	HIRSCH ALEX MILLINERY	New York Telephone
	MODERN HAT & CAP CO	New York Telephone
	OSBORNE EXPRESS CO	New York Telephone
	Abend Nathan restrnt	New York Telephone
	Fashionette Flower Mfg Co	New York Telephone
	Hirsch Alex millinery	New York Telephone
	Krotoskys L Sons glass	New York Telephone
	Lichtenstein H trucking	New York Telephone
	Osborne express Co	New York Telephone
1923	Braaf Louis delicatessen	R. L. Polk & Co.
	Eagle B M Garment Co Inc N J Jos Sommer pres treas Jack Sommer sec ladies wear mfrs	R. L. Polk & Co.
	Handwerger David feathers	R. L. Polk & Co.
	Krotoskys L Son RTN Sol Krotosky glass	R. L. Polk & Co.
	Silver Fox fur Co RTN Sol A Moryuseph	R. L. Polk & Co.
1920	Cohen Harry A Ideal Coat Front Co	R. L. Polk & Co.
	Haft Jacob Ideal Hat Co	R. L. Polk & Co.
	Hirsch A & Co Abr Hirsch hats & caps	R. L. Polk & Co.
	Ideal Coat Front Co RTN Harry A Cohen Abr Zlegler	R. L. Polk & Co.

FINDINGS

Year	Uses	Source
1920	Ideal Hat Co RTN Willie Aleester & Jacob Haft	R. L. Polk & Co.
	Palestine Raincoat Co RTN Sol Baris Abram Garfinkel	R. L. Polk & Co.
	Simson Alex genl mdse	R. L. Polk & Co.
	Simson Jacob res buyer	R. L. Polk & Co.
	Tuppack Carl H sal	R. L. Polk & Co.
	Weinstein Fredk hat mfr	R. L. Polk & Co.
	Ziegler Abr Ideal Coat Front Co	R. L. Polk & Co.
	Ziegler Saml Improved Engraving Co	R. L. Polk & Co.

4 GREAT JONES

Year	Uses	Source
1993	FINE ART SVCES OF NY INC	NYNEX Telephone
	GOLDMAN STUART A	NYNEX Telephone
	QUARRY PRODUCTIONS	NYNEX Telephone
	STUART GOLDMAN PRODUCTION INC	NYNEX Telephone
1988	ANDREWS TOM	NYNEX Telephone
	BEERY ITZHAK	NYNEX Telephone
	BOHARY D	NYNEX Telephone
	FINE ART SVCES OF N Y INC	NYNEX Telephone
	GOLDMAN STUART A	NYNEX Telephone
	GOLDMAN STUART A B	NYNEX Telephone
	LEVESON KENNETH	NYNEX Telephone
	MANNHARDT K	NYNEX Telephone
	SHESTACK M B	NYNEX Telephone
	STUART GOLDMAN PRODUCTION INC	NYNEX Telephone
	TRIANGLE CENTER THE	NYNEX Telephone
1983	BEERY LTZHAK	New York Telephone
	CLAYWORKS STUDIO WORKSHOP INC	New York Telephone
	GOLDMAN STUART A	New York Telephone
	GOLDMAN STUART A B	New York Telephone
	JURICK S	New York Telephone
	LEVESON KENNETH	New York Telephone

FINDINGS

Year	Uses	Source
1983	MULTI-MEDIA MASTERS	New York Telephone
	NY EXPERIMENTAL GLASS WORKSHOP	New York Telephone
	PETERSON SUSAN	New York Telephone
	PUBLICATION ARTS WORKSHOP	New York Telephone
1978	CLAYWORKS KENNETH	New York Telephone
	JURICK S	New York Telephone
	STEWART JOHN W	New York Telephone
	WALDO MAJE	New York Telephone
1973	GIFFORD JESSIE	New York Telephone
	LUDMER HENRY C	New York Telephone
	MILSTEIN EMANUEL	New York Telephone
1963	HORN M H WOOL	New York Telephone
	TEXTILE CLIPPINGS INC	New York Telephone
	SPRING & WIRE FORM INC	New York Telephone
1958	FINKELSTEIN DISPLAY RACKS	New York Telephone
	FINKELSTEIN M RUBR EASELS	New York Telephone
	HORN M H WOOL	New York Telephone
	M & S LINGERIE INC	New York Telephone
	SILVERSTEIN BROS REMNANS	New York Telephone
	TEXTILE CLIPPINGS INC	New York Telephone
	TEXTILE DIE CUTTING CO OFC	New York Telephone
	ZLOTCHIN S REMNANTS	New York Telephone
1956	FINKELSTEIN DISPLAY RACKS	New York Telephone
	FINKELSTEIN M RUBR EASELS	New York Telephone
	HORN M H WOOL	New York Telephone
	M & S LINGERIE INC	New York Telephone
	SILVERSTEIN BROS REMNANTS	New York Telephone
	TEXTILE DIE CUTTING CO OFC	New York Telephone
	WARACH JOS WOOLN CLIPS	New York Telephone
	ZLOTCHIN S REMNANTS	New York Telephone
1950	ACE WOOL STOCK CO INC	New York Telephone
	ELL BEE WOOL STOCK CO	New York Telephone

FINDINGS

Year	Uses	Source
1950	INTERSTATE WOOL CO	New York Telephone
	MIGDAL BROS WOOLN CLIPNGS	New York Telephone
	SILVERSTEIN BROS REMNANTS	New York Telephone
	TEXTILE DIE CUTTING CO OFC	New York Telephone
	WARACH JOS WOOLN CLIPS	New York Telephone
	ZLIOTCHIN S REMNANTS	New York Telephone
1947	BRITCHKY ISIDORE WOOLN CLIPNGS	New York Telephone
	EL-BEE WOOL STOCK CO	New York Telephone
	SILVERSTEIN BROS REMNANTS	New York Telephone
	WARACH JOS RAGS	New York Telephone
1942	BRITCHKY ISIDORE WOOLN CLIPNGS	New York Telephone
	BWAY NOVELTY CO	New York Telephone
	SILVERSTEIN BENJ WL STCK	New York Telephone
	SILVERSTEIN & BERGER	New York Telephone
	SILVERSTEIN I REMNANTS	New York Telephone
	WARACH JOS RAGS	New York Telephone
	ZLOTCHIN S REMNANTS	New York Telephone
1938	BRITCHKY ISIDORE RAGS	New York Telephone
	CHAMISH & YOUBERG RAGS	New York Telephone
	MIGDAL BROS LAGS	New York Telephone
	SILVERSTEIN BENJ WL STCK	New York Telephone
	SILVERSTEIN & BERGER	New York Telephone
1923	Improved Aluminum Tip Co TN Aaron H Wolff	R. L. Polk & Co.
	Wolff A H Gas Radiator Co NY Aaron H Wolff pres Saul K Wolff sec M S Wolff treas	R. L. Polk & Co.
1920	Aetna Paper Supply Co RTN Saml K Wolff	R. L. Polk & Co.
	Friedman Paul & Co Paul Friedman Louis Zeitzew hat frames	R. L. Polk & Co.
	Goldberg Louis Goldberg & Martin	R. L. Polk & Co.
	Goldberg & Martin Louis Goldberg Samuel Martin clothing	R. L. Polk & Co.
	Improved Aluminum Tin Co RTN Aaron H Wolff	R. L. Polk & Co.
	Leblang Abr coats	R. L. Polk & Co.

Year	Uses	Source
1920	Meyer Chas Tailoring Co RTN Chas Meyer Jacob Lamkay	R. L. Polk & Co.
	Wolff A H Gas Radiator Co N Y Aaron H Wolff pres Saml H Wolff sec max S Wolff treas	R. L. Polk & Co.
	Zeitzew Louis Paul Friedman & Co	R. L. Polk & Co.

5 GREAT JONES

Year	Uses	Source
1998	ALPERT NEWSPAPER DELIVERY	NYNEX Telephone
	ART WITHOUT WALLS	NYNEX Telephone
	POINTLIGHT DARKROOM INC	NYNEX Telephone
1993	ALPERT S NEWSPAPER DELIVERY SVCE	NYNEX Telephone
1988	DAVIS WAVIS JR	NYNEX Telephone
	GINSBERG E	NYNEX Telephone
	LOVE K	NYNEX Telephone
	PIERCE M	NYNEX Telephone
1983	GINSBERG E G	New York Telephone
	LOVE K	New York Telephone
	OHASHI Y	New York Telephone
	PIERCE M	New York Telephone
1978	GINSBERG E G	New York Telephone
	OHASHI Y	New York Telephone
	PELZIG MICHAL	New York Telephone
1973	CLOUD STUDIO INIC	New York Telephone
	GREAT JONES DANCE STUDIO THE	New York Telephone
	HACHTMAN TOM	New York Telephone
	OHASHI Y	New York Telephone
	RED INK PRODCTNS INC	New York Telephone
1963	BENNO BENJAMIN G	New York Telephone
1958	BENNO BENJAMIN G	New York Telephone
	CONTEMPORARY BOOKS PUBRS	New York Telephone
	FLATO HRDWR SUPL CO	New York Telephone
	PARIS STONE RENOVATING CO	New York Telephone

FINDINGS

Year	Uses	Source
1956	BENNO B G	New York Telephone
	CONTEMPORARY BOOKS PUBRS	New York Telephone
	FLATO HRDWR SUPL CO	New York Telephone
	HANOVER HAT CO	New York Telephone
	STORY & FLICKINGER INC BLDG CONTRS	New York Telephone
1950	CIVARDI PJ STN RENOVTG	New York Telephone
	EMPIRE LEATHER PRODS CO	New York Telephone
	FLATO HRDWR SUPL CO	New York Telephone
	PARIS STONE RENOVATING CO	New York Telephone
	STORY & FLICKINGER INC BLDG CONTRS	New York Telephone
	THREE J TOY & NOVELTY CO	New York Telephone
1947	BENNO B G	New York Telephone
	CIVARDI P J STONE RENOVTG	New York Telephone
	FLATO HRDWR SUPL CO	New York Telephone
	IMPERIAL LEATHER PRODS CO	New York Telephone
	PARIS STONE RENOVATING CO	New York Telephone
	STORY & FLICKINGER INC BLDG CONTRS	New York Telephone
	WILLIS WM BAYARD ARCHT	New York Telephone
1942	BENNO B G	New York Telephone
	BERNSTEIN HAROLD	New York Telephone
	CIVARDI P J STONE RENOVTG	New York Telephone
	ELECTRO-MAGNETIC TOOL CO	New York Telephone
	HC EQUIP CO	New York Telephone
	HULL SUPL CO	New York Telephone
	PARIS STONE RENOVATING CO	New York Telephone
	SPEEDWAY MFG CO	New York Telephone
	STORY & FLICKINGER INC BLDG CONTRS	New York Telephone
	WILLIS WM BAYARD ARCHT	New York Telephone
1938	CIVARDI P J STONE RENOVTQ	New York Telephone
	ELECTRO MAGNETIC TOOL CO	New York Telephone
	HOLL L L & ASSOCIATES	New York Telephone
	PARIS STONE RENOVATING CO	New York Telephone

FINDINGS

Year	Uses	Source
1938	SPEEDWAY MFG CO	New York Telephone
	STORY & FLICKINGER INC BLDG CONTRS	New York Telephone
1934	Chapeau Cap Mfg Co RTN Yetta Stillman Sadie Rotgart Eva Teitelbaum	R. L. Polk & Co.
	Goldsmith Ben Liberty Embroidery & Novelty Co	R. L. Polk & Co.
1927	CIVARDI P J STONE RENOVTG	New York Telephone
	ELECTRO MAGNETIC TOOL CO	New York Telephone
	PARIS STONE RENOVTG CO	New York Telephone
	SPEEDWAY ELECTRIC TOOL CO	New York Telephone
	SUPREME ADVERTISING NOVELTY CO	New York Telephone
	SUPREME GOLD STATION CO	New York Telephone
	ZINMAN J MFG CO JWLRY CASES	New York Telephone
	Civardi P J stone renovtg	New York Telephone
	Electro Magnetic Tool Co	New York Telephone
	Paris Stone Renovating Co	New York Telephone
	Paris Stone Renovtg Co	New York Telephone
	Siegel Ruth M Miss nrse	New York Telephone
	Speedw ay Electric Tool Co	New York Telephone
	Supreme Advertising Novelty Co	New York Telephone
	Supreme Gold Station Co	New York Telephone
	Zinman J Mfg Co jw lry Cases	New York Telephone
1923	Bernstein J P rr mens supplies	R. L. Polk & Co.
	Electro Chemical Magnetic Tool Co Inc Cicero Ill Ralph Morley rep mfrs elec tools	R. L. Polk & Co.
	Five Great Jones St Co Inc NY J Willis Flickinger pres Hy J Story sec realty	R. L. Polk & Co.
	Haskins R G Co Inc Chicago Ill Balph Morley agt flexible shaft equipment	R. L. Polk & Co.
	Morley Ralph rep Electro Magnetic Tool Co Inc	R. L. Polk & Co.
	Paris Stone Renovating Co NY Julia Civardi pres Peter J Civardi treas	R. L. Polk & Co.
	Silberstein S & Co Inc N Y Sol Silberstein pres Benj Lipschitz treas caps	R. L. Polk & Co.

FINDINGS

Year	Uses	Source
1923	Steinert Geo F pres Geo F Steinert treas elec engr	R. L. Polk & Co.
	Story & Flickinger Inc NY J Willis Flickinger v p Wm T Story sec Hy S Story treas contrs	R. L. Polk & Co.
1920	Five Great Jones Street Co Inc NY J Willis Flickinger pres Hy S Story sec treas	R. L. Polk & Co.
	Paris Stone Renovating Co Inc NY Julia Givardi pres Peter I Civardi sec treas	R. L. Polk & Co.
	Silberstein S & Co Inc N Y Sol Silberstein pres Benj Lioshitz v p Jos Shklarsfsky sec treas ladies hats	R. L. Polk & Co.
	Steinert Geo F Co Inc NY Geo F Steinert pres sec elec contr	R. L. Polk & Co.
	Story & Flickinger Inc NY J Willls Flickinger pres Wm T Story sec Hy S Story treas contre	R. L. Polk & Co.
	United Feather Boa Co RTN Jacob Anna & Celia Smolensky	R. L. Polk & Co.

6 GREAT JONES

Year	Uses	Source
1934	Wonder Bar Radio Co RTN; Ola C Cool	R. L. Polk & Co.

7 GREAT JONES

Year	Uses	Source
1998	COMPUTER VILLAGE	NYNEX Telephone
	COMPUTERS	NYNEX Telephone
	COMPUTRS	NYNEX Telephone
	VILLAGE COMPUTERS	NYNEX Telephone
1993	GRELLAF FRED ASSOCS	NYNEX Telephone
1988	BASSIN DONNA	NYNEX Telephone
	GERRARD J	NYNEX Telephone
	HILL DANIEL	NYNEX Telephone
	KAUFMAN P	NYNEX Telephone
	LAUCHAROEN PRAWAT	NYNEX Telephone
	MAXWELL C	NYNEX Telephone
	MELNICK J	NYNEX Telephone
	ROLLER CAROLS	NYNEX Telephone

FINDINGS

Year	Uses	Source
1988	TAN ROBERT	NYNEX Telephone
	ZENREICH CAROL ROLLER	NYNEX Telephone
	ZENREICH MICHAEL	NYNEX Telephone
1983	BASSIN DONNA	New York Telephone
	GERRAD J	New York Telephone
	HILL DANIEL	New York Telephone
	KAUFMAN PATRICIA	New York Telephone
	LAUCHAROEN PRAWAT	New York Telephone
	MAXWELL C	New York Telephone
	MAXWELL CARLA B	New York Telephone
	MELNICK J	New York Telephone
	ROLLER CAROLE	New York Telephone
	ZENREICH MICHAEL	New York Telephone
1978	BASSIN DONNA	New York Telephone
	LAUCHAROEN PRAWAT	New York Telephone
	MAXWELL CARLA B	New York Telephone
	MELNICK J	New York Telephone
	MORGAN CLYDE B	New York Telephone
	STERN PHILLIP & SONS CLIPS	New York Telephone
1973	ENGLISH NANCY	New York Telephone
	MAXWELL CARLA B	New York Telephone
	MELNICK J	New York Telephone
	MORGAN CLYDE B	New York Telephone
	STEGMAN C	New York Telephone
	WOODSIDE MFG CO DSK PADS	New York Telephone
1968	WOODSIDE MFG CO DSK PADS	New York Telephone
1963	BOSTON & PRICE INC OFC SUPLS	New York Telephone
	BREGER MARIE B	New York Telephone
	ETTENROS REALTY CORP	New York Telephone
	HANMAR CORP TEXTLS	New York Telephone
	PEERLESS OFFICE FURN REFINISHING CO	New York Telephone
	WOODSIDE MFG CO DSK PADS	New York Telephone

FINDINGS

Year	Uses	Source
1958	HANMAR CORP TEXTLS	New York Telephone
	JUDY FRAN HAT CO	New York Telephone
	KATZMAN-WOLF HAT & CAP CO	New York Telephone
	WALO HAT CO INC	New York Telephone
1956	ACME SANDBLASTING CO INC	New York Telephone
	ADVANCE SHIRT CO	New York Telephone
	BETTER BOYS WASH SUITS INC	New York Telephone
	CONCORD SHOE CORP	New York Telephone
	ETTENROS REALTY CORP	New York Telephone
	ISAACSON A CLTNG	New York Telephone
	JUDKOWITZ ALBERT	New York Telephone
	KATZMAN-WOLF HAT & CAP CO	New York Telephone
	WOLO HAT CO INC	New York Telephone
1950	ACME SANDBLASTING CO	New York Telephone
	ADRAY CREATIONS	New York Telephone
	ADVANCE SHIRT CO	New York Telephone
	ENCEE KNITWR	New York Telephone
	ETTENROS REALTY CORP	New York Telephone
	ISAACSON A CLTNG	New York Telephone
	JUDY FRAN HAT CO	New York Telephone
	KATZMAN-WOLF HAT & CAP CO	New York Telephone
	LEWIS MFG CO GLASWR	New York Telephone
	ROYAL KNEE PANTS CO	New York Telephone
	WOLO HAT CO	New York Telephone
1947	ACME SANDBLASTING CO	New York Telephone
	ALLYNE DECORATIONS GIFTWARE	New York Telephone
	ENCEE KNITWR	New York Telephone
	ISAACSON A CLTNG	New York Telephone
	KATZMAN-WOLF HAT & CAP CO	New York Telephone
	LEWIS MFG CO GLASWR	New York Telephone
	LIEVAL JOS ART FLWR METL	New York Telephone
	OSBORNE S EXPRESS	New York Telephone

FINDINGS

Year	Uses	Source
1947	ROYAL KNEE PANTS CO	New York Telephone
	WOLO HAT CO	New York Telephone
1942	EMSO INC MIRORS	New York Telephone
	ENCEE KNITWR	New York Telephone
	ISAACSON A CLTNG	New York Telephone
	KATZMAN-WOLF HAT & CAP CO	New York Telephone
	LOTTERHAND G P CO COTTN FABRES	New York Telephone
	NAIMANN E ENGR	New York Telephone
	OSBORNE S EXPRESS	New York Telephone
	ROYAL KNEE PANTS CO	New York Telephone
	WOLO HAT CO	New York Telephone
	WOLO HAT CO	New York Telephone
	ZIMMERMAN C HATS	New York Telephone
1938	ACME ADVTG & PINTNG CO	New York Telephone
	HYMAN SAML J CO PAPR	New York Telephone
	KATZMAN-WOLF HAT & CAP CO	New York Telephone
	OSBORNES EXPRESS	New York Telephone
	POPCORNL SVCE CO	New York Telephone
	PRUDENTIAL PAPR PRODS CO	New York Telephone
	ROYAL KNEE PANTS CO	New York Telephone
	TRIUMPH HAT CO INC	New York Telephone
	WOLO HAT CO	New York Telephone
	ZIMMERMAN C HATS	New York Telephone
1934	Aberdeen Paper Mills RTN; Morris Wittcoff	R. L. Polk & Co.
	Minick Sam Reliable Belt & Novelty Co	R. L. Polk & Co.
	Osbornes Express Co Selwyn and Deighton Osborne expressing	R. L. Polk & Co.
	Reliable Belt & Novelty Co RTN Bernard Rosenberg Hariv Feldman Sam Minich	R. L. Polk & Co.
1927	DINNES KATZMAN & GANZ HATS	New York Telephone
	INTERNATL COAT FRONT CO	New York Telephone
	NELSON S LDS HAT LININGS	New York Telephone
	TAUBIN S COAT FRONTS	New York Telephone

FINDINGS

Year	Uses	Source
1927	WITTCOFF & LEVY PAPR TWINE	New York Telephone
	WITTCOFF & LEVY PAPER CO	New York Telephone
	Internatl Coat Front Co	New York Telephone
	Lavech Wm hats	New York Telephone
	Nelson S lds hat linings	New York Telephone
	Taubin S coat fronts	New York Telephone
	Wittcoff & Levy papr tw ine	New York Telephone
	Wittcoff & Levy Paper Co	New York Telephone
1923	Bouston Co RTN Irving Schafran cosmetics and perf	R. L. Polk & Co.
	Karp Bos Inc N Y Morris J karp pres Arth H Karp treas hair goods	R. L. Polk & Co.
	Levine L & A Co RTN Louis & Aaron Levine boys cloth mfr	R. L. Polk & Co.
	Ostrove Moe & Bro Moe and Abram clothing	R. L. Polk & Co.
	Ostrove Moses Moe Ostrove & Bro h Bkn	R. L. Polk & Co.
	Ostrove Norman sec Broad Tailors Inc r Flushing BQ	R. L. Polk & Co.
	Sobel Bros Hary & Louis Sobel hats	R. L. Polk & Co.
	Uneeda Art Embroidery Co RTN Wm Cohen Michl Machlin	R. L. Polk & Co.
	Wittkoff & Levy Inc NY Louis Wittkoff pres sec Morris Halperin treas paper & tw ine	R. L. Polk & Co.
1920	Dandy Knitting Mills Inc NY Anton Schrapps pres Jno A Wishak treas Maurice Rubinger sec	R. L. Polk & Co.
	Goldstein Berger & Shapiro Saml Goldstein Harry Berger Philip Shapiro clothmg	R. L. Polk & Co.
	Ostrove Moe & Bro Moe & Abram clothing	R. L. Polk & Co.
	Rubinger Mfg Co RTN Anna Rubinger	R. L. Polk & Co.
	Rubinger Maurice sec Dandy Knitting Mills Inc	R. L. Polk & Co.
	Ruby Knitting Mills Anna Rubinger Philip Magidson	R. L. Polk & Co.
	Schrapps Anton pres Dandy Knitting Mills Inc	R. L. Polk & Co.
	Siegelbaum & Adelson Inc hats	R. L. Polk & Co.
	Silver Saml Silver & Benjamin	R. L. Polk & Co.

FINDINGS

Year	Uses	Source
1920	Silver & Benjamin Saml Silver Isidor Benjamin pants mfrs	R. L. Polk & Co.
	Sobel Bros Harry & Louis hats	R. L. Polk & Co.
	Superior Fur Co RTN Mitchell Cohn Anna Praskin	R. L. Polk & Co.
	Wishak Jno A treas Dandy Knitting Mills Inc	R. L. Polk & Co.
	Wisham Wm M clk Liberty Natl Bk h Mamaroneck NY	R. L. Polk & Co.
	Wittcoff & Levy Inc NY Julius Levy pres Louis Wittcoff sec treas stationers	R. L. Polk & Co.

9 GREAT JONES

Year	Uses	Source
1998	J H MURRAY CORP	NYNEX Telephone
	GJ BAR & RESTAURANT INC	NYNEX Telephone
	ROILTON LTD	NYNEX Telephone
	SAR CONSTR CORP	NYNEX Telephone
1993	ACME BAR & GRILL INC	NYNEX Telephone
	J H MURRAY CORP	NYNEX Telephone
	ROLITON LTD	NYNEX Telephone
1988	COVEY ELIZABETH	NYNEX Telephone
	MURRAY JAMES	NYNEX Telephone
	ROLITON LTD	NYNEX Telephone
	STAN S ACME BAR & GRILL	NYNEX Telephone
	TOBIAS JULIUS	NYNEX Telephone
	VON RINGELHEIM PAUL	NYNEX Telephone
1983	BEN YUTER CO INC	New York Telephone
	COVEY SHAN	New York Telephone
	JORDAN COML REFRIGERATOR CO	New York Telephone
	TOBIAS JULIAS	New York Telephone
	VON RINGELHEIM PAUL	New York Telephone
	YUTER BEN CO INC	New York Telephone
1978	BEN YUTER COLNC	New York Telephone
	COVEY SNAN	New York Telephone
	JORDAN COMI REFRIGERATOR CO	New York Telephone

FINDINGS

Year	Uses	Source
1978	MURRAY F	New York Telephone
	THE BEN YUTER CO INC	New York Telephone
	VON RINGELHEIM PAUL	New York Telephone
1973	JORDAN COML REFRIGETRATOR CO	New York Telephone
	LAMY NOAH	New York Telephone
	MONK MEREDITH	New York Telephone
1958	BULOS NATHAN DIE CUTNG	New York Telephone
	FIT-WELL SHIRT & SPORTSWR INC	New York Telephone
	GOLDSTEIN JACK HATS	New York Telephone
	GORDON K HAT LTHR	New York Telephone
	JEFFERSON SCREW CORP	New York Telephone
	MONTICELLO SPECIALTLES CO BRASS PARTS	New York Telephone
	PENTAGON FASTENERS CORP	New York Telephone
	WEAR WELL SPORTSWR CO	New York Telephone
1956	BULOS NATHAN DIE CUTNG	New York Telephone
	GORDON IRVING ACCTNT	New York Telephone
	GORDON K HAT ITHR	New York Telephone
	JEFFERSON SCREW CO	New York Telephone
	KOCH LESTER B	New York Telephone
	MONTICELLO SPECIALTIES CO BRASS PARTS	New York Telephone
	WEAR WELL SPORTWR CO	New York Telephone
1950	BULOS NATHAN DIE CUTNA	New York Telephone
	GORDON K HAT ITHR	New York Telephone
	HAUPTMAN CALENDAR CO	New York Telephone
	HAUPTMAN I IMPRINTING	New York Telephone
	ROSEN CO BRASSIERES	New York Telephone
	ZU ZU BRA ZEERS	New York Telephone
1947	HAUPTMAN CALENDAR CO	New York Telephone
	HAUPTMAN I IMPRINTING	New York Telephone
	JONAS B CO MFRS	New York Telephone
	MEISELS JOS RAINWR	New York Telephone

FINDINGS

Year	Uses	Source
1947	PLUVUS RAINWEAR & SPORTSWR CO	New York Telephone
	ROSEN CO BRASSIERES	New York Telephone
	WALDMAN SIDNEY FURS	New York Telephone
1942	GORDON KAY HAT LTHR	New York Telephone
	HAUPTMAN CALENDAR CO	New York Telephone
	HAUPTMAN I IMPRNTING	New York Telephone
	SILK SCREEN REPRODUCTION CO	New York Telephone
1938	PIONEER PAPR CO	New York Telephone
1934	Goetschins John mgr Macnutt Watts & Tankard Co Inc	R. L. Polk & Co.
	Goetschins Luella sec treas J H Goetschins Co Inc r Montclair NJ	R. L. Polk & Co.
	Goldberg Jacob Hockstein & Goldberg	R. L. Polk & Co.
	Hockstein & Goldberg Wm Hockstein and Jacob Goldberg pants	R. L. Polk & Co.
	Huckster W R Mrs r Hotel Devon	R. L. Polk & Co.
	Rosenblum Julius Pioneer Paper Co	R. L. Polk & Co.
1927	Ace Paper Co	New York Telephone
	Charleston Hat Co	New York Telephone
	Goldberg Jacob boys suits	New York Telephone
	Mac Nutt Co elec contrs	New York Telephone
	Mac Nutt Watts & Tankard Inc elec engrs & contr	New York Telephone
	Progress Paper Mills	New York Telephone
	Tankard L F elec contr	New York Telephone
	Watts H W elec contr	New York Telephone
	ACE PAPER CO	New York Telephone
	CHARLESTON HAT CO	New York Telephone
	GOLDBERG JACOB BOYS SUITS	New York Telephone
	K & S HAT & CAP CO	New York Telephone
	MACNUTT CO ELEC CONTRS	New York Telephone
	MACNUTT-WATTS & TANKARD INC ELEC ENGRS & CONTR	New York Telephone
	PROGRESS PAPER MILLS	New York Telephone
	TANKARD L F ELEC CONTR	New York Telephone

Year	Uses	Source
1927	WATTS H W ELEC CONTR	New York Telephone
1923	Blum & Spiselman Louis Blum Saml Spiselman clothing	R. L. Polk & Co.
	Dunn Bros David & Louis boys clothing	R. L. Polk & Co.
	Macnutt Watts & Tankard Inc Del Loren C MacNutt pres Law rence F Tankard v p Horace W Wasta sec elec contra	R. L. Polk & Co.
	Rudinsky Chas Chas Rudinsky & Son	R. L. Polk & Co.
	Rudinsky Chas & Son Chas & Chas Rudinsky jr clothing	R. L. Polk & Co.
	Wolf Jos L cotton gds	R. L. Polk & Co.
1920	Blum & Spiselman Louis Blum Saml Spiselman Julius G Low enberg clothing	R. L. Polk & Co.
	Dunn Louis clothing	R. L. Polk & Co.
	MacNutt Watts & Tankard Inc NY Loran C MacNutt pres Law rence F Tankard v p Horace W Watts sec treas elec contrs	R. L. Polk & Co.
	Rudinsky Chas clothing	R. L. Polk & Co.

11 GREAT JONES

Year	Uses	Source
1923	Clover Fancy Feather Co RTN Sol Goldman Max G Walzman	R. L. Polk & Co.
	Deitchman Hyman ladies hats	R. L. Polk & Co.
	Fisleman Saml Flour Hat Co	R. L. Polk & Co.
	Flow er Hat Co RTNHarry B Goldman Saml Fishman	R. L. Polk & Co.
	Goldman Harry B Flow er Hat Co	R. L. Polk & Co.
	Goldman & Waltzman Sol Goldman Max G Waltzman feathers	R. L. Polk & Co.
	Kivow itz & Padover Saml Kivow itz Meyer Padover feathers	R. L. Polk & Co.
	Nassau Printing Co RTN H Schw arz	R. L. Polk & Co.
	Schw arz H Nassau Printing Co	R. L. Polk & Co.
1920	F & S Novelty Co RTN Sol Friedman & Max Scharew itz artificial flw rs	R. L. Polk & Co.
	Friedman Sol F & S Novelty Co	R. L. Polk & Co.
	Gross Max feathers	R. L. Polk & Co.

FINDINGS

Year	Uses	Source
1920	Kirschner & Terner Saml Kirschner Isaac Terner furs	R. L. Polk & Co.
	Schaiewitz Max F & S Novelty Co	R. L. Polk & Co.
	Tiefenbrun & Gross Samuel Tiefenbrun Victor Gross feathers	R. L. Polk & Co.

18 GREAT JONES

Year	Uses	Source
1958	GOTTLIEB JACOB CAPT	New York Telephone

21 GREAT JONES

Year	Uses	Source
1950	BC & K DINER INC	New York Telephone
1947	BC & K DINER INC	New York Telephone
1942	JONES DINER INC	New York Telephone
1920	Stern Morris restr	R. L. Polk & Co.

23 GREAT JONES

Year	Uses	Source
1938	KELLER BROS SUIT CASES	New York Telephone
	KRAVITZ FRANK FNTNS	New York Telephone
	NATL CARBONIC GAS & SVCE	New York Telephone
	SCHWARTZ DAVID WOOLN STK	New York Telephone
	SCHWARTZ J WIN STOCK	New York Telephone
1934	Catalano Steven	R. L. Polk & Co.
	Cohen Meyer bkbndr	R. L. Polk & Co.
	Keller Bros Isidore and Wm Keller Isaac Schindler mfrs suit cases	R. L. Polk & Co.
	Ploxin Jacob Superior Luggage Co	R. L. Polk & Co.
	Ploy Herta clk Met Life Ins Co r Ridgefield NJ	R. L. Polk & Co.
	Rothberg Sidney S Inc NY cap $10000 Sidney S Rothberg pres treas glass	R. L. Polk & Co.
1927	ACME SEAL & LABEL CO	New York Telephone
	COHEN & COHEN BK BNDRS	New York Telephone
	COLLEGE PRESS PRINTING	New York Telephone
	JASPER ISRAEL WLN STK	New York Telephone

FINDINGS

Year	Uses	Source
1927	QUALITY DIE CUTTING CO	New York Telephone
	QUALITY DIE CUTTING CO	New York Telephone
	RABRO CO INS	New York Telephone
	REGAL CAP CO	New York Telephone
	TROEGER HERMAN PRINTER	New York Telephone
	VALLONE J	New York Telephone
	VALLONE J	New York Telephone
	WASHINGTON DIE CUTTING CO	New York Telephone
	Acme Seal & Label Co	New York Telephone
	Cohen & Cohen bk bndrs	New York Telephone
	College Press printing	New York Telephone
	Jasper Israel w In stk	New York Telephone
	Quality Die Cutting Co	New York Telephone
	Quality Die Cutting Co	New York Telephone
	Rabro Co Ins	New York Telephone
	Troeger Herman printer	New York Telephone
	Vallone J	New York Telephone
	Vallone J	New York Telephone
	Washington Die Cutting Co	New York Telephone
1923	American Feather Duster Co RTN Michl Greenberg	R. L. Polk & Co.
	Geneva Hat Mfg Co Inc NY	R. L. Polk & Co.
	Jasper Woolen Stoek Co RTN Israel Jasper	R. L. Polk & Co.
	Kerner Harry Parisian Leather Goods Mfg Co	R. L. Polk & Co.
	Klucher Jacob I Triumph Bow Mfg Co	R. L. Polk & Co.
	Kow aisky Lifshin new clippings	R. L. Polk & Co.
	Parisi Leather Goods Mfg Co RTN Saml Rothman & Harry Kerner	R. L. Polk & Co.
	Rabinow itz Bros Saml & Jacob druggist	R. L. Polk & Co.
	Rabro Co Inc NY J Rabinow itz pres S Rabinow itz sec drugs	R. L. Polk & Co.
	Rosen D & Co David Rosen Max Bobsky Harry Silbert hat frames	R. L. Polk & Co.

Year	Uses	Source
1923	Rothman Saml Parisian Leather Goods Mfg Co	R. L. Polk & Co.
	Schwartzberg Hyman Triumph Bow Mfg Co	R. L. Polk & Co.
	Strumpf Nathan caps	R. L. Polk & Co.
	Triumph Bow Mfg Co RTN Jacob I Klucher Hyman Schwartzberg	R. L. Polk & Co.
1920	American Feather Duster Co RTN Michael Greenberg	R. L. Polk & Co.
	Friedman Morris J Ace Printing Co	R. L. Polk & Co.
	Ginzberg Sol foatners	R. L. Polk & Co.
	Jasper Israel pres treas Jasper Woolen Stock Co	R. L. Polk & Co.
	Regal Cap Co RTN Nathan Strumpf	R. L. Polk & Co.
	Rosen D & Co David Rosen Max Babsky hat frames	R. L. Polk & Co.
	Russo Antonio fruit	R. L. Polk & Co.
	Schlesinger Saml trimming	R. L. Polk & Co.
	Simkoff Edw W Ace Printing Co	R. L. Polk & Co.

25 GREAT JONES

Year	Uses	Source
1998	MINAGAWA ART LINES	NYNEX Telephone
1993	MINAGAWA ART LINES	NYNEX Telephone
1988	MINAGAWA ART LINES	NYNEX Telephone
1983	DAVEY S ROBERT B	New York Telephone
	HOROWITZ CHARLES & SONS INC	New York Telephone
	LEATHERCRAFTERS SUPL CO-DIV OF RONI INDUSTRIES INC	New York Telephone
	RONI INDUSTRIES INC	New York Telephone
1978	HOROWITZ CHARLES & SONS INC	New York Telephone
	LEATHERCRAFTERS SUPL CO DIV OF RONI INDUSTRIES INC	New York Telephone
	RONT INDUSTRIES INC	New York Telephone
1973	LEATHERCRAFTERS SUPL CO	New York Telephone
1950	WINNER ADOINIMENTS INC	New York Telephone
1947	LUCCHESI BROS REPRS	New York Telephone

FINDINGS

Year	Uses	Source
1947	LUCCHESI BROS REPRS	New York Telephone
	WINNER ADORNMENTS INC	New York Telephone
1942	LUCCHESI ANDREW AUTO REPRS	New York Telephone
	LUCCHESI BROS AUTO REPRS	New York Telephone
1934	Borough Paper Co TN Julius and Sadie Kafka	R. L. Polk & Co.
	Continental Carton Co RTN Irving Bekoff	R. L. Polk & Co.
	Kalfka Julius pres Borough Paper Co Inc	R. L. Polk & Co.
	Kalfka Sadie sec Borough Paper Co Inc	R. L. Polk & Co.
	Ledner R & S R Ledner leather novelties	R. L. Polk & Co.
1927	Kassan & Pasternak caps	New York Telephone
	Plushat Co Inc	New York Telephone
	Sachs S cap satin lngs	New York Telephone
	KASSAN & PASTERNAK CAPS	New York Telephone
	PLUSHAT CO INC	New York Telephone
	SACHS S CAP SATIN LNGS	New York Telephone
1923	Eastern Hat & Cap Co Inc NY David Kaplan pres	R. L. Polk & Co.
	Kessler Max buttons	R. L. Polk & Co.
	Moldauer & Adler Oscar Moldauer Sol Adler hats and caps	R. L. Polk & Co.
	Paramount Cap Works RTN Julius Levien Isaac Gold	R. L. Polk & Co.
	Posner Saml paper bags	R. L. Polk & Co.
	Sachs Sol cap Hnings	R. L. Polk & Co.
1920	Eastern Hat & Cap Mfg Co Inc NY David Kaplan pres Abr Rabinoff v p Isidor Block treas Harry Scolnick sec	R. L. Polk & Co.
	Jaffe Sol furrier	R. L. Polk & Co.
	Jasper Woolen Stock Co NY Israel Jasper pres treas Ida Jasper sec	R. L. Polk & Co.
	Kayess Auto Delivery Co	R. L. Polk & Co.
	Koger Jno tailor	R. L. Polk & Co.
	New York Rubber Hat Co RTN Julius Simmons	R. L. Polk & Co.

Year	Uses	Source
1920	Paramount Cap Works RTN Julius Levien Isaac Gold	R. L. Polk & Co.
	Plushat Co Inc Sol Sachs pres Jacob Levitt sec Max Simon treas ladies hats	R. L. Polk & Co.
	Sachs Sol hatters matls	R. L. Polk & Co.
	Scolnik Harry sec Eastern Hat & Cap Co Inc	R. L. Polk & Co.

27 GREAT JONES

Year	Uses	Source
1998	G D M CONSTRUCTION SERVICE S INC	NYNEX Telephone
	GREAT JONES FURNITURE	NYNEX Telephone
1958	ETNA TOOL & DIE CO	New York Telephone
1956	ETNA TOOL & DIE CO	New York Telephone
	MILLER THOS C VENTLATG	New York Telephone
	MILLER THOMAS C INC ELECTRCN	New York Telephone
1950	B & Z BUYING SVCE INC	New York Telephone
	BENIT MORRIS EXPTR	New York Telephone
	BEN ITZHAK M EXPTR	New York Telephone
1942	J&W PAPR CO INC	New York Telephone
	SW PAPR CO	New York Telephone
	SELTZER BROS FURS	New York Telephone
	SELTZER WALTER FURS	New York Telephone
1934	Linette Paper Cutter Co Inc NY Nathan Linetzky pres Jacob Linetzky sec Wm Weisburd tres	R. L. Polk & Co.
	Linetzky Jacob sec Linette Paper Cutter Co	R. L. Polk & Co.
	Star Paper & Twine Co Inc NY: cap $5.000 Saml Leiman pres	R. L. Polk & Co.
	West Shore Paper Co Inc NY; cap $75 000 Max Schlanger pres Jacob Linetsky sec Nathan Linetsky treas	R. L. Polk & Co.
1927	SENECA FOLDING PAPER BOX CO	New York Telephone
1923	Isaacs Hattie Isaacs Paper Co	R. L. Polk & Co.
	Isaacs Paper Co TN Hattie Isaacs paper twine	R. L. Polk & Co.
	Reliance Bag & Twine Mills Max L Weill	R. L. Polk & Co.

Year	Uses	Source
1923	Reliance Paper & Tw ine Mill TN M L Well	R. L. Polk & Co.
1920	Gerofsky Bros Inc NY Harry Gerofsky pres Benj L Gerofsky sec Herman Gerofsky treas paper stock	R. L. Polk & Co.

29 GREAT JONES

Year	Uses	Source
1958	PERLOV J CO WHOL CROKRY	New York Telephone
1956	PERLOV J CO WHOL CROKRY	New York Telephone
1950	PERLOV J CO WHOL CROKRY	New York Telephone
1947	PERLOV J WHOL CRKRY	New York Telephone
1942	MAJESTIC COPPER STORE FRONT CO INC	New York Telephone
	PERLOV J WHOL CROKRY	New York Telephone
	RENT COLLECTION SVCE BUR	New York Telephone
1938	MAJESTIC COPPER STORE FRONT CO INC	New York Telephone
	PERLOV J WHOL CROKRY	New York Telephone
	RENT COLLECTION SVCE BUR	New York Telephone
1934	Perlov J Inc NY Jos Perlov pres Leo Sumin sec tress crockery	R. L. Polk & Co.
1927	Doyle J Marvin sht steel	New York Telephone
	Ideal Coat Front Co	New York Telephone
	N S Jew elry Case Co	New York Telephone
	DOYLE J MARVIN SHT STEEL	New York Telephone
	IDEAL COAT FRONT CO	New York Telephone
	N S JEWELRY CASE CO	New York Telephone
	NATL DOLL OUTFIT & INFANTS WEAR CO	New York Telephone
1923	Finklestein J & Co Jacob Finklesteim caps	R. L. Polk & Co.
	Good Value HAt & Cap Mfg Co Inc N Y Ahe Steingold pres Herman Rosenzw eig sec Meyer Lazerson treas	R. L. Polk & Co.
	Ideal Coat Front Co RTN Harry A Cohen & Abr Ziegler	R. L. Polk & Co.
	Klein Bros Hyman & Chas hats	R. L. Polk & Co.
	N & S Jew elry Case Co Abr Nathanson Sam Sprintzen Herman Hellperin	R. L. Polk & Co.

FINDINGS

Year	Uses	Source
1923	Standard Importing & Jobbinging House RTN Albert Adrams Jacob Abrahams	R. L. Polk & Co.
	Weinberg & Glasser Isidors Weinberg Abr Glasser clothing	R. L. Polk & Co.
1920	Heisenberg Karl Oneko Mfg Co	R. L. Polk & Co.
	Heisenbutal Fred clk Irving Nat Bank h JC	R. L. Polk & Co.
	Oneko Mfg Co RTN Karl Heisenberg bralds	R. L. Polk & Co.
	Weinberg & Glasser Isidor Weinberg Abrat Glasser clothing	R. L. Polk & Co.

31 GREAT JONES

Year	Uses	Source
1998	OX CART STUDIO	NYNEX Telephone
	SWEENEY CONSTRUCTIMN INC	NYNEX Telephone
1988	CHARLESWORTH SARAH	NYNEX Telephone
	CIARLO FRANCO	NYNEX Telephone
1983	CIARLO FRANCO	New York Telephone
	HUNT BRYAN	New York Telephone
1978	CIARLO FRANCO	New York Telephone
	HUNT BRYAN	New York Telephone
1973	SCOTT TRNCKG CO	New York Telephone
1968	KAPLAN LEO HAIR GDS	New York Telephone
1963	HALLORAN CARTING CO	New York Telephone
	KAPLAN LEO HAIR GDS	New York Telephone
1958	B & TRIANPTNI CO	New York Telephone
	KAPLAN LEO HAIR GDS	New York Telephone
	SIFER SAML CAPS	New York Telephone
1956	B & N TRANSPTN CO	New York Telephone
	GOODMAN H HUMANS HAIR GDS	New York Telephone
	KAPLAN LEO HAIR GDS	New York Telephone
1950	B & N EXPIESS INC	New York Telephone
	GOODMAN H HUMAN HAIR GDS	New York Telephone
	KAPLAN LEO HAIR GDS	New York Telephone
1947	B & N EXPRESS INC	New York Telephone

Year	Uses	Source
1947	L GANZ HAT & NOVELTY CO	New York Telephone
1942	EGAN HAROLD	New York Telephone
	GORECKA ERICA HANKA	New York Telephone
	KIRISHJIAN VAHE	New York Telephone
	M & A TRUCKING CO	New York Telephone
1934	Bernhardt David sec treas Barnhardt Zinn Paper Co Inc	R. L. Polk & Co.
1927	ALLEN WM MFR HATS CAPS	New York Telephone
	PEOPLES SYLVIA MISS R	New York Telephone
	SPELECY KATE MRS R	New York Telephone
	Allen Wm mfr hats caps	New York Telephone
	Peoples Sylvia Miss r	New York Telephone
	Spelecy Kate Mrs r	New York Telephone
1920	Allen Wm caps	R. L. Polk & Co.
	Spelecy Michl W firm of W J Buckley	R. L. Polk & Co.

32 GREAT JONES

Year	Uses	Source
1983	EDISON PARKING CORP-	New York Telephone
1978	EDISON PARKING CORP-	New York Telephone
1973	EDISON PARKING CORP	New York Telephone
1958	A & M METAL POLISHING CO	New York Telephone
	DOUBLE DEE ROOFING & SHEET METAL CO	New York Telephone
	W & M HEADWR CO	New York Telephone
1956	A & M METAL POLISHING CO	New York Telephone
	CHARLES HEADWR CO	New York Telephone
	DOUBLE DEE ROEFING & SHEET METAL CO	New York Telephone
1950	A & M METAL POLISHING CO	New York Telephone
	CHARLES HEADWR CO	New York Telephone
1947	A & M POLISHING CO	New York Telephone
	ARROW FROZEN FOOD CABINETS INC	New York Telephone
	ARROW SHEET METAL WKS	New York Telephone
1938	ERDHEIM & WOHL SHEET METL	New York Telephone
	SOLOMON SAML B	New York Telephone

Year	Uses	Source
1938	STUYVESANT PAPR & SUPL CORP	New York Telephone
1934	J & S Supply Co Inc NY Yeta Solomon sec Saml Solomon v pes Saml Solomon treas paper products	R. L. Polk & Co.
	Perelstein M M Perelstein & Sons	R. L. Polk & Co.
	Perelstein M & Sons Inc NY cap $10 000 David Perelstein pres sec Benj Perelstein v pres treas w oolen remnant	R. L. Polk & Co.
	Solomon Saml v pres treas J & S Supply Co Inc	R. L. Polk & Co.
1927	STEIER LOUIS FRINGES	New York Telephone
	Steier Louis fringes	New York Telephone
1923	Acme Hat & Cap Co RTN Saml Wisansky	R. L. Polk & Co.
	Ashkenas Bros Saml & Saul Ashkenas infants clothing	R. L. Polk & Co.
	G T D Co RTNBenj Goodman Sam Titensky Louis Doniger hats	R. L. Polk & Co.
	Lipman Sol Co Inc NY Sol Lipman pres sec Chas Lipman v p treas imprs & w hse	R. L. Polk & Co.
	Marcus & Sabrin Morris Marcus Paul Sabrin sw eat bands	R. L. Polk & Co.
	Star Mfg Co RTN Sam Kirshner & Morris Molinsky caps & hats	R. L. Polk & Co.
1920	Hinerfeld Benj w oolens	R. L. Polk & Co.
	Hinerfeld Jos w oolens	R. L. Polk & Co.
	Lacijan Jno & Co Jno Lacijan mlnry gds	R. L. Polk & Co.
	Volk Wm J & Co Wm J Volk Jno Lacijan straw hats	R. L. Polk & Co.

33 GREAT JONES

Year	Uses	Source
1998	SCOTT JOS TRUCKING CORP	NYNEX Telephone
1993	SCOTT JOS TRUCKING CORP	NYNEX Telephone
1988	SCOTT TRUCKG CO	NYNEX Telephone
1983	SCOTT TRUCKG CO	New York Telephone
1978	SCOTT TRUCKG CO	New York Telephone
1968	LOSACK TRUCKING GO	New York Telephone
1963	LOSACK TRUCKING CO	New York Telephone

Year	Uses	Source
1958	LOSACK TRUCKING CO	New York Telephone
1956	GEORGE S TRUCKING OFC	New York Telephone
	GEORGE S TRUCKING OFC	New York Telephone
1950	GEORGE S TRUCKING	New York Telephone
1947	MS FORWARDING CORP OFC	New York Telephone
1942	JOE S AUTO REPAIR SVCE	New York Telephone
	STOPPIELLO FANNY TRUKNG	New York Telephone
1938	DURABLE AUTO TRUCKING CO	New York Telephone
	JIMMY S MOTOR SVCE	New York Telephone
	MONROE MOVING VAN CO	New York Telephone
	STOPPIELLO FANNY TRUKNG	New York Telephone
1934	Joes Auto Repair Jos Reizman	R. L. Polk & Co.
1923	Progressive Leather Sweets Co RTN Jack Nish	R. L. Polk & Co.

34 GREAT JONES

Year	Uses	Source
1958	BEYER JOHN	New York Telephone
	GONSHACK I CAP MFR	New York Telephone
	GREENBAUM D REMNTS	New York Telephone
1956	COHEN & KATZ COTTN GDS	New York Telephone
	GONSHACK I CAP MFR	New York Telephone
	MARGOHIN PHILIP HEATING	New York Telephone
	MARLIN PLUMBING & HEATING CORP	New York Telephone
1950	COHEN & KATZ COTTN GDS	New York Telephone
	GONSHACK I CAP MFR	New York Telephone
	MAN ALEXNDR	New York Telephone
	POLISH PINNEA CO	New York Telephone
	PL-TEN PRESS	New York Telephone
1947	COHEN & KATZ COTTN GDS	New York Telephone
	CROWN PLATING CORP	New York Telephone
	GONSHACK I CAP MFR	New York Telephone
	POLISH PRNTNG CO	New York Telephone
	PYL-TEN PRESS	New York Telephone

FINDINGS

Year	Uses	Source
1942	BANKO N P PRNTNG	New York Telephone
	COHEN & KATZ COTTN GDS	New York Telephone
	GONSHACK I CAP MFR	New York Telephone
1938	COHEN & KATZ COTTN GDS	New York Telephone
1934	Cohen & Katz Inc NY cap 100 sh npv David Cohen pres Benj Cohen v pres Louis Cohen treas capes trmgs	R. L. Polk & Co.
	Treuhaft Louis Gt Jones Grill	R. L. Polk & Co.
1927	ADJUSTABLE ENGINERR S CAP CORP	New York Telephone
1923	Cohen & Katz David Cohen Jos Katz cotton gds	R. L. Polk & Co.
	Elk & Son Harry L & Nathan L hats	R. L. Polk & Co.
	Elkan Benno v p International Minerals & Metals Corp h Larthmont NY	R. L. Polk & Co.
	Janov Simon restr	R. L. Polk & Co.
1920	Cohen & Katz David Cohen Jos Katz cotton gds	R. L. Polk & Co.
	Janov Simon delicatessen	R. L. Polk & Co.
	Victoria & Rossano Jessie Victoria Virginia Rossano mlnr gds	R. L. Polk & Co.
	Wild Hat Mfg Co RTN Saul Wild & Jas H Clifford	R. L. Polk & Co.

35 GREAT JONES

Year	Uses	Source
1998	CEDES INC	NYNEX Telephone
	LOCAM	NYNEX Telephone
1988	NIELSEN C	NYNEX Telephone
	NIELSEN TODD	NYNEX Telephone
1983	CHRISTOPHER I M	New York Telephone
	DANIEL L E	New York Telephone
	FROLICK SPECIALTIES	New York Telephone
	KIRWAN PETER	New York Telephone
	NOBLE TERRY	New York Telephone
1978	D & W ROBES	New York Telephone
	FROLICK SPECIALTIES	New York Telephone

FINDINGS

Year	Uses	Source
1973	D & W ROBES	New York Telephone
	FROLICK SPECIALTIES	New York Telephone
1968	FROLICK SPECIALTIES	New York Telephone
1963	FROLICH WM H MRS	New York Telephone
1958	ALLEN E W CO B	New York Telephone
	FROLICK SPECIALTIES	New York Telephone
	HOFFMAN PASTRY	New York Telephone
	KAY ADVTG CAP CO	New York Telephone
	MIL-BAR HEADWEAR CO	New York Telephone
	PROGRESS ELECTRIC LIGHT INC	New York Telephone
1956	ALLEN E W CO B	New York Telephone
	FROLICK SPECIALTIES	New York Telephone
	GLOBE STATARY CO	New York Telephone
	H & H STATNRY CO INC	New York Telephone
	KAY ADVTG CAP CO	New York Telephone
	NISSENBAUM MAX HATS	New York Telephone
	SCHEINKER ILYA MECH ENGNRNG	New York Telephone
	UNITED STATNRY CO	New York Telephone
1950	ARGOSY SPORTSWR INC SHRVRM	New York Telephone
	DE LUXE UPHLSTRG CO	New York Telephone
	DE LUXE UPHLSTRG CO	New York Telephone
	KAY ADVTG CAP CO	New York Telephone
	NISSENBAUMN MAX HATS	New York Telephone
	PREMIUM HOUSE	New York Telephone
	SCHEINKER ILYA MECH ENGNRNG	New York Telephone
	SCHWARTZ JOS WOOLN STK	New York Telephone
	STINGO ERMANNO J PLSTCS	New York Telephone
	STRAUS & STINGO INC PLSTCS	New York Telephone
1947	DARITE MFG CO INC OFC	New York Telephone
	KROYD MFG CO INC WAREHSE	New York Telephone
	METROPOLITN PLASTIC PRODS CO	New York Telephone
	NISSENBAUM MAX HATS	New York Telephone

FINDINGS

Year	Uses	Source
1947	PARKER LUGGAGE CO	New York Telephone
	SCHWARTZ JOS WOOLN STK	New York Telephone
	SEL CO SUITCSES	New York Telephone
	SOLVEX PRODS CORP CHEMSTS	New York Telephone
	STERLING LUGGAGE CO INC	New York Telephone
	STRAUS & STINGO INC PLSTCS	New York Telephone
	SWARTZ TOM TUCKER SEWING	New York Telephone
	VICTOR FELLING CO	New York Telephone
1942	AA MILL SUPL CO	New York Telephone
	INDUSTRL WASTE CORP	New York Telephone
	KARP KARL RAGS	New York Telephone
	KLEIN ISADORE RAGS	New York Telephone
	NY PENN RAG CO	New York Telephone
	SCHWARTZ DAVID WOOLN STK	New York Telephone
	SCHWARTZ J WOOLN STK	New York Telephone
1938	IUDUSTRL WASTE CORP	New York Telephone
	KARP KARL RAGS	New York Telephone
1934	Electric Display Corp	R. L. Polk & Co.
	Evergreen Nurseries Inc NY cap $10 000 Bernard H Goldenson pres treas	R. L. Polk & Co.
	F & S Rubber Co RTN Phil Epstein	R. L. Polk & Co.
	Irving Paper & Tw ine Co RTN Irving I	R. L. Polk & Co.
	Lafayette Lighting Equip Co Julius Goldstein lamps	R. L. Polk & Co.
	New York Diet & Sttomping Co RTN John Reuter	R. L. Polk & Co.
1927	ABRAHAMS S	New York Telephone
	BROWN PAPER CO	New York Telephone
	PRINCESS HAT FRAME CO	New York Telephone
	PUBLIC HEADWEAR CO	New York Telephone
	SUNSHINE HAT CO	New York Telephone
	SUPERIOR PAPER CO	New York Telephone
	Abrahams S	New York Telephone
	Brow n Paper Co	New York Telephone

FINDINGS

Year	Uses	Source
1927	Princess Hat Frame Co	New York Telephone
	Sunshine Hat Co	New York Telephone
	Superior Paper Co	New York Telephone
1923	Cohen Jos acct	R. L. Polk & Co.
	Eastern Twine Mills Inc NY Abr Miness pres Sol Abrahams v p Nathan Miness sec treas twine	R. L. Polk & Co.
	Eleanor Hat Frame Co RTN Jack Shore Lillian Lien	R. L. Polk & Co.
	Elhay Hat Frame Co RTN Loluis & Jos Zeitzew	R. L. Polk & Co.
	Goldstein Jos Merit Hat Frame Co	R. L. Polk & Co.
	Lieberman Mildred sec Supreme Cap Mfg Co Inc	R. L. Polk & Co.
	Marchetti R & Bro Rocco and Nicholas Marchetti book gilders	R. L. Polk & Co.
	Merit Hat Frame Co RTN Jos Goldstein	R. L. Polk & Co.
	Miller Louis pres treas Supreme Cap Mfg Co	R. L. Polk & Co.
	Seltzer Bros Jacob & Max Seltzer trimmings	R. L. Polk & Co.
	Seltzer Max Seltzer Bros	R. L. Polk & Co.
	Superior Paper Co RTN Abr and Nathan Miness paper and twine jobbers	R. L. Polk & Co.
	Supreme Cap Mfg Co Inc NY Louis Miller pres treas Jos Getzooff v p Mildred Lieberman sec	R. L. Polk & Co.
1920	Bernard Morris Lucille Hat Co	R. L. Polk & Co.
	Dryer Jos ladies hats	R. L. Polk & Co.
	E D A Novelty Co RTN Edw Hillman Davis Dlugoff	R. L. Polk & Co.
	Eastern Envelope Co Inc NY Wm Zuckerman pres Maurice Newman sec & treas	R. L. Polk & Co.
	Geber J B Co Inc Jos B Geber pres Barnett K Ryskind sec treas lamp shades	R. L. Polk & Co.
	Hillman E L bags	R. L. Polk & Co.
	Kaplan Max Lucille Hat Co	R. L. Polk & Co.
	Marchetti R & Bro Rocco & Nicholas bkgilders	R. L. Polk & Co.

Year	Uses	Source
1920	Rivoll Hat Co Inc N Y Leon Rothenberg pres Saml Myer sec Saml Silverstein treas	R. L. Polk & Co.
	Ruderman Jacob Lucille Hat Co	R. L. Polk & Co.
	Superior Paper Co RTN Abram Miness	R. L. Polk & Co.

36 GREAT JONES

Year	Uses	Source
1958	DO RIT NOVELLY CORP	New York Telephone
	GREENBAUM D REMNTS	New York Telephone
	VEROLETTE NOVELTIES CORP	New York Telephone
1956	LIEBMAN ROSE HATS	New York Telephone
	VEROLETTE NOVELTIES CORP	New York Telephone
1950	GELMAN MFG CO	New York Telephone
	LIEBMAN ROSE HATS	New York Telephone
	VEROLETTE NOVELTIES CORP	New York Telephone
1947	GELMAN MFG CO	New York Telephone
	LETTY HAT CO	New York Telephone
	LIEBMAN ROSE HATS	New York Telephone
1942	GELMAN MFG CO	New York Telephone
	HENDLER SIDNEY MILNRY	New York Telephone
1938	ALDIN MILLINERY & HATTERS SUPL CO	New York Telephone
	NY FLOCKING CO	New York Telephone
	STAR CUTTING CO	New York Telephone
1934	Star Cutting Co RTN: Alex Dinoff Harry Rosenberg	R. L. Polk & Co.
1927	Mandel & Levine prntrs	New York Telephone
	Mandel & Levine prntrs	New York Telephone
	Werner Bros cap frouts	New York Telephone
	MANDEL & LEVINE PRNTRS	New York Telephone
	MANDEL & LEVINE PRNTRS	New York Telephone
	WERNER BROS CAP FROUTS	New York Telephone
1923	Cohn Victor Metropolitan Caster & Wheel Co	R. L. Polk & Co.
	G P S Headwear Mfg Co Inc NY Jos Goodman pres Morris Singer v p Saml Pessin sec caps	R. L. Polk & Co.

Year	Uses	Source
1923	Mandel & Levine Saml Mandel Jas Levine printers	R. L. Polk & Co.
	Metropolitan Basket Co RTN Aaron & Victor Cohen	R. L. Polk & Co.
	Metropolitan Caster & Weel Co RTN Victor Cohn	R. L. Polk & Co.
	Pacific Hat Co RTN Manny Schantz Henry Blicker mf ladies hats	R. L. Polk & Co.
1920	Mandel & Levine Saml Mandel Jas Levine printers	R. L. Polk & Co.
	Pacific Hat Co RTN Max Schwartz Louis J Wank Mae D White Leo Gottesman Abr Eisen & Hy Bleecker	R. L. Polk & Co.
	Rubenstein & Felier Isaac Rubenstein Jos Feiner hats	R. L. Polk & Co.

37 GREAT JONES

Year	Uses	Source
1963	CONCORD ELECTRNCS CORP	New York Telephone
	REVERE METAL ART CO INC	New York Telephone
	STEEL PARTS MFG CO INC	New York Telephone
1958	REVERE METAL ART CO INC	New York Telephone
	STEEL PARTS MFG CO INC	New York Telephone
1956	RED BALL EXPRESS & FORWARDING INC	New York Telephone
1950	RED BALL VAN LINES	New York Telephone
1947	RED BALL VAN LINES	New York Telephone
1942	RED BALL VAN LINES	New York Telephone
	RED BALL VAN LINES	New York Telephone
1938	CONSOLIDATD COMMODITIES CORP	New York Telephone
	KASS IRVING H ENAMLWARE	New York Telephone

38 GREAT JONES

Year	Uses	Source
1958	AMER HAT CO	New York Telephone
	BEALS ALLAN E & SON SALES REPS	New York Telephone
	BENGAL CAP CU	New York Telephone
	BOND SVCE & REPR CORP	New York Telephone

FINDINGS

Year	Uses	Source
1958	BOTTLE CAPPING MACH WKS	New York Telephone
	COPELAND E W PUMPS	New York Telephone
	KANZE EDW J MGTRS	New York Telephone
	LEVIEN JULIUS E REMNANTS	New York Telephone
	NEMO HAT CO	New York Telephone
1956	AMER HAT CO	New York Telephone
	BENGAL CAP CO	New York Telephone
	BOND SVCE & REPR CORP	New York Telephone
	BOTTLE CAPPING MACH WKS	New York Telephone
	COPELAND E W PUMPS	New York Telephone
	GOTTLIEB JACOB HATS CAPS	New York Telephone
	KANZE EDW J MOTRSA	New York Telephone
	LEVIEN JULIUS E REMNANTS	New York Telephone
	NEMO HAT CO	New York Telephone
1950	BEALS ALLEN E & SON SALES REPS	New York Telephone
	BEDELL BROS WOOLNS	New York Telephone
	BENGAL CAP CO	New York Telephone
	BOND SVCE & REPR CORP	New York Telephone
	BOTTLE CAPPING MACH WKS	New York Telephone
	COPELAND E W PUMPS	New York Telephone
	KANZE EDW J MOTRS	New York Telephone
	NEMO HAT CO	New York Telephone
1947	BEALS ALLEN E & SON SALES REPS	New York Telephone
	BEDELL BROS WOOLNS	New York Telephone
	BENGAL CAP CO	New York Telephone
	BOND SVCE & REPR CORP	New York Telephone
	BOTTLE CAPPING MACH WKS	New York Telephone
	COPELAND E W PUMPS	New York Telephone
	FELDMAN J LININGS	New York Telephone
	KANZE EDW J MOTRS	New York Telephone
1942	BEALS ALLEN E & SON SALES REPS	New York Telephone
	BOND SVCE &REPR CORP	New York Telephone

FINDINGS

Year	Uses	Source
1942	BOTTLE CAPPING MACH WKS	New York Telephone
	COPELAND E W PUMPS	New York Telephone
	KANZE EDW J MOTRS	New York Telephone
1938	BOND SVCE & REPR CORP	New York Telephone
	BOTTLE CAPPING MACH WKS	New York Telephone
	COPELAND E W PUMPS	New York Telephone
	JAFFIN MAX CTN GDS	New York Telephone
1934	Bottle Capping Machine Works RTN Edw in W Copeland mfrs	R. L. Polk & Co.
	Copeland Electric Cellar Drainer Co Inc NY Edw W Copeland pres mfrs w ater pumps	R. L. Polk & Co.
	Diesel Packing & Rubber Co Inc Y rubber packing dirs	R. L. Polk & Co.
	Hicks Robt B pumping equipment & repairing	R. L. Polk & Co.
	McCormick Vincent sec Bond Service & Repair Corp	R. L. Polk & Co.
	Muster G F pres Diesel Packing & Rubber Co	R. L. Polk & Co.
	Treuhaft Benj Treuhaft Bros	R. L. Polk & Co.
	Treuhaft Bros Julius & Benj truckmn	R. L. Polk & Co.
	Treuhaft Julius Treuhaft Bros	R. L. Polk & Co.
	Wendland Wm A v pres Bond Service & Repair Corp	R. L. Polk & Co.
1927	ARTCRAFT BELT CO	New York Telephone
	JAFFIN MAX CTN GDS	New York Telephone
	ROTHENBERG B BASKET MFR	New York Telephone
	TREUHAFT BROS TRUCKMEN	New York Telephone
	WARDEL HEADWEAR CO	New York Telephone
	Jaffin Max ctn gds	New York Telephone
	Rothenberg B basket mfr	New York Telephone
	Treuhaft Bros truckmen	New York Telephone
	Wardel Headw ear Co	New York Telephone
1923	Cortland Motor Express Co RTN Max Samuels	R. L. Polk & Co.
	Jaffin Max cotton gds	R. L. Polk & Co.
	Osterman Simon Sobel Cap Mfg Co	R. L. Polk & Co.

FINDINGS

Year	Uses	Source
1923	Sobel Cap Mfg Co TN Jack Sobel Simon Ostorman	R. L. Polk & Co.
	Sobel Jack Soble Cap Mgf Co	R. L. Polk & Co.
	Treuhaft Bros Louis Treuhaft truckmn	R. L. Polk & Co.
1920	Friedman Pearl & Gallack Jos Friedman Oscar Pearl & Louis Gallack hand bags	R. L. Polk & Co.
	Jaffin Max cotton gds	R. L. Polk & Co.
	K & S Hat & Cap Co NY Jacob Kutlowitz pres Saml Kutlowitz sec Maurice Silver treas	R. L. Polk & Co.
	Marcus Gordon & Co Morris Marcus Abram Gordon & Paul Sabrin trimming	R. L. Polk & Co.
	Rothenberg Benj baskets	R. L. Polk & Co.
	Treuhaft Saml Treubaft Bros	R. L. Polk & Co.

39 GREAT JONES

Year	Uses	Source
1993	KIDD JOHN PHOTGR	NYNEX Telephone
	KIDD JOHN PHOTOGRAPHER	NYNEX Telephone
1988	ALDERSON D	NYNEX Telephone
	GOOD JOHN	NYNEX Telephone
	JOHN GOOD GALLERY	NYNEX Telephone
	KILLCOMMONS JEANNE	NYNEX Telephone
	KILLY CORP	NYNEX Telephone
	KING KEVIN N	NYNEX Telephone
	KLAINBERG ADOLF	NYNEX Telephone
	MONTE ELISA	NYNEX Telephone
	MOORE M A	NYNEX Telephone
	RENTMEESTER A C	NYNEX Telephone
	WILDMAN E	NYNEX Telephone
1983	ALDERSON D	New York Telephone
	KLAINBERG ADOLF	New York Telephone
	MONTE ELISA	New York Telephone
	PERNA THOMAS	New York Telephone
	WILDMAN E	New York Telephone

FINDINGS

Year	Uses	Source
1978	ALDERSON D	New York Telephone
	KLAINBERG ADOLF	New York Telephone
	MONTE ELISA	New York Telephone
	STONE JESSE BURTON LTD	New York Telephone
	WILDMAN E	New York Telephone
1958	MOINESTER ISAAC ENVLPS	New York Telephone
	REX ENVELOPE CO	New York Telephone
	RUBENS CO THE YRNS	New York Telephone
	RUBANS EDW J YRNS	New York Telephone
1956	A-ABLE STEEL RULE DIE CO	New York Telephone
	ABLE HEAT SEALING DIE CO	New York Telephone
	ABLE STEEL RULE DIE CO	New York Telephone
	AMER BEDDING CO INC	New York Telephone
	HELENEK WIRE FRAME CO	New York Telephone
	LIBERTY CUTTING DIE CO	New York Telephone
	M & C PRINT CO INC	New York Telephone
1950	AMER BEDDING CO INC	New York Telephone
	BARRY FASHIONS HNDBGS	New York Telephone
	BOND FLOWER & FEATHER CO	New York Telephone
	MAJESTIC WIRE FRAME CO	New York Telephone
	MOTOOL MACH CO INC	New York Telephone
	SERV ALL LOOSE LEAF CORP	New York Telephone
1947	ALVIN SHOES	New York Telephone
	ASTERBLOOM L C B	New York Telephone
	ASTERCRAFT PRODS LTHR GDS	New York Telephone
	INTERNATL SHOULDER PAD CO INC	New York Telephone
	KAYGEE NOVELTIES INC	New York Telephone
	KIRSCHNER SAML & SONS INC GLAZRS	New York Telephone
	MAJESTIC WIRE FERAME CO	New York Telephone
	PATCO STORE FRONT CO	New York Telephone
	ZEIDMAN PHILLIP B	New York Telephone
1938	KIRSCHNER SAML GLZR	New York Telephone

FINDINGS

Year	Uses	Source
1934	Balicks Max Son Herman Balik glass dir	R. L. Polk & Co.
1927	Barsky & Farber headw r	New York Telephone
	Metropolitan Basket Co	New York Telephone
	Metropolitan Caster & Wheel Co	New York Telephone
	N Y Trimming Co Inc	New York Telephone
	Ser Coat Co coat contrs	New York Telephone
	BARSKY & FARBER HEADWR	New York Telephone
	METROPOLITAN BASKET CO	New York Telephone
	METROPOLITAN CASTER & WHEEL CO	New York Telephone
	N Y TRIMMING CO INC	New York Telephone
	SER COAT CO COAT CONTRS	New York Telephone
	ZAGOR DAVID L MILL ENDS-	New York Telephone
1923	Berg Jos C sec Phoenix Hat Co Inc	R. L. Polk & Co.
	Central Cap Co RTN Louis Chased	R. L. Polk & Co.
	Light Moses G pres Phoenx Hat Co Inc	R. L. Polk & Co.
	Milford Hat Co Inc NY Saml Schreiber pres Harry Schulman sec Chas Groff treas mlnrs	R. L. Polk & Co.
	Phoenix Hat Co Inc N Y Moe C Leight Pres Jos C Berg sec	R. L. Polk & Co.
	Safe Pack Mills Inc Boston Mass Fred Schenkelberger mgr w aterproof paper	R. L. Polk & Co.
	Treo Hat Co Inc NY Louis Lieban pres sec childrens hats	R. L. Polk & Co.
1920	Central Cap Co RTN Philip Shuffman & Saml Chosed	R. L. Polk & Co.
	Chosed Saml Centl Cap Co	R. L. Polk & Co.
	Equity Hat Co RTN Morris Feltmann	R. L. Polk & Co.
	Feltmann Morris Equity Hat Co	R. L. Polk & Co.
	Gordonc Julius clothing	R. L. Polk & Co.
	Kleinberg Serw er Inc NY Isidor Kleinberg pres Hyman Kleinberg sec treas caps	R. L. Polk & Co.
	Safepae Mills Inc Boston Mass Benj Schw artz mgr paper	R. L. Polk & Co.
	Shuffman Plilip Central Cap Co	R. L. Polk & Co.
	Treo Hat Co Inc NY Louis Lieban pres Anna Gluck sec Adolph Arlof treas	R. L. Polk & Co.

FINDINGS

40 GREAT JONES

Year	*Uses*	*Source*
1998	ELLEN CAROLINE	NYNEX Telephone
	FINNERAN KATHLEEN YOUNG	NYNEX Telephone
	FINNERAN WILIAM J	NYNEX Telephone
	MANHATTAN MODEL SHOP	NYNEX Telephone
	STUDIO 0 INC 0	NYNEX Telephone
1993	FINNERAN KATHLEEN YOUNG	NYNEX Telephone
	FINNERAN WILLIAM J	NYNEX Telephone
	MANHATTAN MODEL SHOP	NYNEX Telephone
1988	BILLEE DEKORS INTERNATIONAL LTD INC	NYNEX Telephone
	CHILDS C F	NYNEX Telephone
	CUNNINGHAM BRUCE	NYNEX Telephone
	DROPKIN F	NYNEX Telephone
	FINNERAN KATHLEEN YOUNG	NYNEX Telephone
	FINNERAN WILLIAM J	NYNEX Telephone
	MANHATTAN MODEL SHOP	NYNEX Telephone
	TUMSUDEN R	NYNEX Telephone
	WEINSTEIN JEFFREY	NYNEX Telephone
1983	CHILDS C F	New York Telephone
	CUNNINGHAM BRUCE	New York Telephone
	FINNERAN KATHLEEN YOUNG	New York Telephone
	FINNERAN WILLIAM J	New York Telephone
	MANHATTAN EXPRESS BICYCLE SHOP	New York Telephone
	MANHATTAN MODEL SHOP	New York Telephone
	MILLER LINDA	New York Telephone
	TUMSUDEN R	New York Telephone
1978	AMATONE PRODCTN CORP	New York Telephone
	CHILDS C F	New York Telephone
	FINNERAN KATHLEEN YOUNG	New York Telephone
	FINNERAN WILLIAM J	New York Telephone
	HEINRICH RICHARD	New York Telephone
	JONES LAURIE	New York Telephone

FINDINGS

Year	Uses	Source
1978	STEAKLEY JAMES D	New York Telephone
	TUM SUDEN RICHARD	New York Telephone
1963	AERO APC CORP	New York Telephone
	JAY-ELL MACH WKS CO	New York Telephone
1958	AERO APC CORP	New York Telephone
	AERO PARTS CO MTL PRODS	New York Telephone
	FELLER WM B	New York Telephone
	GENL MACH SHOP	New York Telephone
	HOLLAND ELECTRNCS	New York Telephone
	HOUSTON BRASS PRODS CO	New York Telephone
	JAY-EIL MACH WKS CO	New York Telephone
	LEWIS MERCNTL CO TEXTIS	New York Telephone
	PORES EDWIN B H	New York Telephone
	TRIO SPRING & WIRE FORM INC	New York Telephone
1956	ALANN ASSEMBLING CO INC	New York Telephone
	GOLDBERG ALFRED E DIE CUTG	New York Telephone
	HOUSTON BRASS PRODS CO	New York Telephone
	JAY-ELL MACH WKS CO	New York Telephone
	TRIO SPRING & WIRE FORM INC	New York Telephone
1950	HOUSTON BRASS PRODS CO	New York Telephone
	RHODA NOVELTY INC	New York Telephone
	RHODA NOVELTY INC	New York Telephone
	TRIO SPRING & WIRE FORM INC	New York Telephone
1947	HOUSTON BRASS PRODS CO	New York Telephone
	RHODA NOVELTY INC	New York Telephone
	RHODA NOVELTY INC	New York Telephone
1942	ACE SPRAYING EQUIP CO	New York Telephone
	ARROW SHEET METAL WKS	New York Telephone
	HAWK-WOOD MFG GO INC	New York Telephone
	SCHLOSS FRED A B	New York Telephone
	SCHULZE GEO F ELECTRCN	New York Telephone
1938	IDEAL BOOK BINDRY	New York Telephone

FINDINGS

Year	Uses	Source
1938	UNIVERSAL CIRCULATING LIBRARY INC	New York Telephone
1934	Bibschutz Hyman button mfr	R. L. Polk & Co.
	Ideal Book Bindery RTN Anton Stockman John B Galanti Edw C Krieter	R. L. Polk & Co.
	Universal Circulating Library Inc NY Reuben Shapiro pres Benj Shapiro sec treas libraries	R. L. Polk & Co.
1927	ARKADIA PAPER PRUDUCTS CORP	New York Telephone
	BOOKBINDER NATHAN & SON IDS HATS	New York Telephone
	CROWN HAT & CAP CO	New York Telephone
	FORMAN P IDS NOVLTS	New York Telephone
	GOTTLIEB & SMITH CAPS	New York Telephone
	HOOKMAN JACOB CAPS	New York Telephone
	IDEAL BOOK BINDERY	New York Telephone
	SNAPPY SPORT HAT CO INC	New York Telephone
	STERLING HAT CO	New York Telephone
	Bookbinder Nathan & Son Ids hats	New York Telephone
	Forman P Ids novlts	New York Telephone
	Gottlieb & Smith caps	New York Telephone
	Hamilton & Smith bkbdry	New York Telephone
	Hookman Jacob caps	New York Telephone
	Ideal Book Bindery	New York Telephone
	Snappy Sport Hat Co Inc	New York Telephone
	Sterling Hat Co	New York Telephone
1923	DuBois Israel hats & caps	R. L. Polk & Co.
	Faultless Sweater Mills RTN Leonard H Smith	R. L. Polk & Co.
	Globe Flowers & Feather Co RTN Henrietta V Stein	R. L. Polk & Co.
	Guarantee Novelty Wks RTN Henry Weiss leather gds	R. L. Polk & Co.
	Hamilton & Smith Jas Hamilton & Abr Smith bkbndrs	R. L. Polk & Co.
	Ideal Book Bindery RTN Jas Hamilton & Abr Smith	R. L. Polk & Co.
	Malsky Bros Harry & Isaac caps	R. L. Polk & Co.

Year	Uses	Source
1923	Western Millnery Works Inc NY David Schw artz pres Max Greenberg v p treas Benj Fellman sec mfrs ladies hats	R. L. Polk & Co.
1920	Check & Dubois estate of Max Check Israel Dubols hats	R. L. Polk & Co.
	Globe Flow er & Feather Co RTN Henrietta V Stein	R. L. Polk & Co.
	Ideal Book Bindery RTN Wm A Paules	R. L. Polk & Co.
	Malsky Bros Harry & Isaac caps	R. L. Polk & Co.
	Price M & Son Morice & Herbert neckw ear	R. L. Polk & Co.

41 GREAT JONES

Year	Uses	Source
1998	DIMENSIONS IN GLASS LTD	NYNEX Telephone
	PULVERMACHER R DESIGNS INC	NYNEX Telephone
	RANDI JAY	NYNEX Telephone
1993	DIMENSIONS IN GLASS LTD	NYNEX Telephone
	PULVERMACHER R DESIGNS INC	NYNEX Telephone
	RANDI JAY	NYNEX Telephone
1988	DIMENSIONS IN GLASS LTD	NYNEX Telephone
	KYLE LEIGH	NYNEX Telephone
	MCCARTHY JAMES K	NYNEX Telephone
	PULVERMACHER R DESIGNS INC	NYNEX Telephone
	RANDI JAY	NYNEX Telephone
	STEINMAN STEVEN	NYNEX Telephone
1983	Filco Mfg Co Iihr	New York Telephone
	EVSTIS O	New York Telephone
	FILCO MFG CO LIHR	New York Telephone
	MC CARTHY JAMES K	New York Telephone
	STEINMAN STEVEN	New York Telephone
	WESTON M	New York Telephone
1978	BURGESS PAMELA	New York Telephone
	CAMPBELL N	New York Telephone
	EVSTIS O	New York Telephone
	KOBLAND K	New York Telephone

FINDINGS

Year	Uses	Source
1978	MCCARTHY J	New York Telephone
	WANNER D	New York Telephone
	WESTON M	New York Telephone
1973	CHITTAMS NATHANIEL B	New York Telephone
	KAISER ROBERT	New York Telephone
	NATHANIEL CHITTAMS CUSTOM INTRS	New York Telephone
	SPROTE EOIN	New York Telephone
1968	ACME SANDBLASTING COLNC	New York Telephone
	GOLDBERG BEN TRIMNGS	New York Telephone
1963	ACME SANDBLASTING CO INC	New York Telephone
	GOLDBERG BEN TRIMNGS	New York Telephone
	TAINERS	New York Telephone
	TITENSKY A & SONS CAPS	New York Telephone
1958	ACME SANDBLASTING CO INC	New York Telephone
	GOLDBERG BEN TRIMINGS	New York Telephone
	LUCID CONTAINERS	New York Telephone
	ORIGINAL HEADWR CO	New York Telephone
	TITENSKY A & SONS CAPS	New York Telephone
1956	CONCORD METAL ART CO	New York Telephone
	CONCORD PEN CO INC	New York Telephone
	GOLDBERG BEN TRIMNGS	New York Telephone
	QUICK LITE CO	New York Telephone
	REVERE METAL ART CO INC	New York Telephone
	SURE-FIRE PENCIL CO INC	New York Telephone
	TITENSKY A & SONS CAPS	New York Telephone
1950	GOLDBERG BEN TRNINGS	New York Telephone
	LEINWAND WM HRDWR	New York Telephone
	MAZZE IMPORT & EXPORT CO	New York Telephone
	PROGRESSIVE LEATHER SWEATS CO	New York Telephone
	TITENSKY A & SONS CAPS	New York Telephone
1947	CONCORD METAL ART CO	New York Telephone
	GOLDBERG BEN TRIMNGS	New York Telephone

FINDINGS

Year	Uses	Source
1947	LILLING ABRAHAM B	New York Telephone
	LOUMAC COATED FABRICS CO	New York Telephone
	PROESSIVE LEATHER SWEATS CO	New York Telephone
	S & M LEATHER GOODS CO HNDBGS	New York Telephone
	SELTZER BROS FURS	New York Telephone
	TITENSKY A & SONS CAPS	New York Telephone
1942	AMER BABY WEAR CO	New York Telephone
	EIBSCHUTZ HYMAN BUTNS	New York Telephone
	FASHION SPECIALTY CO	New York Telephone
	GOLDBERG BEN TIMINGS	New York Telephone
	MADE RIGHT DOLL ACCESSOIES CO	New York Telephone
	METROPOLITN BASKET CO	New York Telephone
	METROPOLITN CASTER & WHEEL CO	New York Telephone
	PROGRESSIVE LEATHER SWEATS CO	New York Telephone
	TITENSKY A & SONS CAPS	New York Telephone
1938	BENGAL CAP CO	New York Telephone
	COHN ARON BASKETS	New York Telephone
	DECKER ALVIN NOVLTS	New York Telephone
	EIBSCHUTZ HYMAN BUTTONS	New York Telephone
	METROPOLITN BASKET CO	New York Telephone
	METROPOLITN CASTES & WHEEL CO	New York Telephone
	PARAMOUNT CAP WKS	New York Telephone
	PROGRESSIVE LEATHER SWEATERS CO	New York Telephone
	S K HAT CO	New York Telephone
	TITENSKY ABRAHAM HATS & CAPS	New York Telephone
1934	Goldstein Cap Co Inc NY cap $10 000 Hyman M Goldstein pres Jos Shakrefsky sec treas cap mfrs	R. L. Polk & Co.
	Metropolitan Basket Co RTN Aaron Cohn	R. L. Polk & Co.
	Metropolitan Caster & Wheel Co RTN Victor Cohn founders	R. L. Polk & Co.
	Schwartzsbard Harold Staple Cap Wks	R. L. Polk & Co.
1927	Paramount Cap Works	New York Telephone
	Progressive Leather Sweats Co	New York Telephone

Year	Uses	Source
1927	Titensky & Son hats caps	New York Telephone
	PARAMOUNT CAP WORKS	New York Telephone
	PROGRESSIVE LEATHER SWEATS CO	New York Telephone
	TITENSKY & SON HATS CAPS	New York Telephone
	WEITZMAN A & SONS PAPERS & TWINE	New York Telephone
1923	Alaska Sales Co Inc N Y Harry Harris pres Leo Harrison treas furs	R. L. Polk & Co.
	Allen Wm hat mfr	R. L. Polk & Co.
	Clover Cloak & Suit Co Inc N Y Isidore Lerner pres Isidore Cohen v p cloaks & suits	R. L. Polk & Co.
	Cohen Isidore v p Clover Cloak & Suit Co Inc	R. L. Polk & Co.
	Exchange Towel Service Corp N Y Isaac Hirschler pres Win Coorer v p Wm Fuchus sec	R. L. Polk & Co.
	Fuchs Wm sec Exclusive Towel Service Corp	R. L. Polk & Co.
	Hookman Jacob caps	R. L. Polk & Co.
	Ideal Hat Frame Co RTNIsador Milgraum Hat frames	R. L. Polk & Co.
	Schneider Benj vests	R. L. Polk & Co.
1920	Buras Jno L Alaska Fur & Trading Co	R. L. Polk & Co.
	Foster Robt Royal Cloak Co	R. L. Polk & Co.
	Harris Jacob Alaska Fur & Trading Co	R. L. Polk & Co.
	Ideal Hat Frame Co RTN Isidor Milgraum	R. L. Polk & Co.
	Meshorer Harry Royal Cloak Co	R. L. Polk & Co.
	Model Paper Box Co inc NY Saml Mutnick pres Isrel Solmanson sec treas	R. L. Polk & Co.
	Royal Cloak Co RTN Harry Meshorer Robt Foster	R. L. Polk & Co.

42 GREAT JONES

Year	Uses	Source
1988	TRIO CONSTR	NYNEX Telephone
1958	FIRE DEPT	New York Telephone
1956	FIRE DEPT	New York Telephone
1950	FIRE DEPT WITH NY FIREMEN MAGAZINE	New York Telephone

Year	Uses	Source
1942	BOARD OF HIGHER EDUCATION	New York Telephone
1938	NY CITY OF CONTINIED	New York Telephone

43 GREAT JONES

Year	Uses	Source
1988	ARMSTRONG SARA G	NYNEX Telephone
	BRANDT HELENE	NYNEX Telephone
	FROMBOLUTI I	NYNEX Telephone
	GREENE ART ASSOC	NYNEX Telephone
	KACERE JOHN	NYNEX Telephone
	LEICHT WILLIAM S	NYNEX Telephone
	LEICHT WILLIAM S	NYNEX Telephone
	LETTS K	NYNEX Telephone
	SUTTA JANET	NYNEX Telephone
	WOHLBERG BEN F	NYNEX Telephone
1983	BRANDT HELENE	New York Telephone
	FROMBOLUTI I	New York Telephone
	GREENE ART ASSOC	New York Telephone
	KACERE J	New York Telephone
	LEICHT WILLIAM S	New York Telephone
	LEICHT WILLIAM S	New York Telephone
	LETTS K	New York Telephone
	SUTTA JANET	New York Telephone
	SUTTA JANET	New York Telephone
	WOHLBERG BEN F	New York Telephone
1978	GARREN E	New York Telephone
	MIGLIORELLI GEORGE	New York Telephone
	REHL R	New York Telephone
	SIRAISI N	New York Telephone
	WOHLBERG BEN F	New York Telephone
1963	BORCHARDT OTTO IMPTRS	New York Telephone
	MILTENBERG E INC IMPTRS EXPTRS	New York Telephone
	RIE PAUL A SHELLS	New York Telephone

Year	Uses	Source
1958	MILTENBERG E INC LMPTRS EXPTRS	New York Telephone
	RIE PAUL A SHELLS	New York Telephone
	SCHWABE ERWIN B	New York Telephone
1956	MILTENBERG E INC IMPTRS EXPTRS	New York Telephone
	SCHWABE ERWIN B	New York Telephone
1950	MILTENBERG E INC IMPTS EXPTS	New York Telephone
	SCHWABE ERWIN B	New York Telephone
1947	MILTENBERG E INC IMPTRS	New York Telephone
	SCHWABE ERWIN B	New York Telephone
1942	MILTENBERG E INC IMPTRS	New York Telephone
	SCHWABE ERWIN B	New York Telephone
1938	MILTENBERG E INC IMPTRA	New York Telephone
1934	Hanseatic Cane Works Karl Husselravh chair cane	R. L. Polk & Co.
	Marquart H E sec E Miltenberg Inc	R. L. Polk & Co.
	Miltenberg E Inc NY cap $500 000 Emil Miltenberg pres H E Marquart sec Robt E Nelson treas imptrs	R. L. Polk & Co.
	Miltenberg Emil pres E Miltenberg Inc	R. L. Polk & Co.
	Nelson Robt E treas E Miltenberg Inc	R. L. Polk & Co.
	Raw Material Trading Co Inc NY Karl Husselrath pres treas importers	R. L. Polk & Co.
1927	MILTENBERG E INC IMPRTRS	New York Telephone
	MILTENBERG E INC IMPRTRS	New York Telephone
	MILTENBERG E INC IMPRTRS	New York Telephone
	Miltenberg E Inc imprtrs	New York Telephone
	Spice dept	New York Telephone
	Miltenberg E Inc imprtrs	New York Telephone
	Warehouse	New York Telephone
	Miltenberg E Inc imprtrs	New York Telephone

44 GREAT JONES

Year	Uses	Source
1920	Alaska Fur & Trading Co RTN Jacob Harris John L Buras	R. L. Polk & Co.

45 GREAT JONES

Year	Uses	Source
1998	GREAT JONES LUMBR CORP	NYNEX Telephone
1983	GREAT JONES LUMBER CORP	New York Telephone
	ROSENZWEIG I RL EST	New York Telephone
	Rosenzw eig I rl est	New York Telephone
1978	ROSENZWEIG I RL EST	New York Telephone
1973	ROSENZWEIG I RLEST	New York Telephone
1968	GREAT JONES LUMBR CORA	New York Telephone
1963	GREAT JONES LUMBR CORP	New York Telephone
	ROSENZWEIG I RL EST	New York Telephone
1958	GREAT JONES LUMNBR CORP	New York Telephone
	ROSENZWEIG I RL EST	New York Telephone
1956	GREAT JONES LUMBR CO INC	New York Telephone
	ROSENZWEIG I RL EST	New York Telephone
1950	GREAT JONES LUMBR CO INC	New York Telephone
	ROSENZWEIG I RLEST	New York Telephone
1947	GREAT JONES LUMBR CO INC	New York Telephone
1942	GREAT JONES LUMBR CO INC	New York Telephone
1938	GREAT JONES LUMBR CO INC	New York Telephone
1934	Fisher Louis Louis Fisher & Co	R. L. Polk & Co.
	Fisher Louis & Co Louis Fisher off partitions	R. L. Polk & Co.
	Goldman Herman sec treas Rosenzw eig Lumber Co Inc	R. L. Polk & Co.
1927	ROSENZWEIG I LUMBER	New York Telephone
	Rosenzw eig I lumber	New York Telephone
1923	Rosenzw eig Lumber Co RTN Isaac Rosenzw eig	R. L. Polk & Co.
1920	Rosenzw eig & Elson Isaac Rosenzw eig Isaac Elson lumber	R. L. Polk & Co.

46 GREAT JONES

Year	Uses	Source
1998	WORKSIGHT	NYNEX Telephone
1988	AZARA NANCY	NYNEX Telephone

FINDINGS

Year	Uses	Source
1988	DASKALOFF GEORGE	NYNEX Telephone
	ENGLISH N	NYNEX Telephone
	GAMBRELL J	NYNEX Telephone
	MANFREDI WILLIAM	NYNEX Telephone
	NACHLIN J J	NYNEX Telephone
1983	AZARA NANCY	New York Telephone
	DASKALOFF GEORGE	New York Telephone
	ENGLISH N	New York Telephone
	HYMAN EDWARD S JR	New York Telephone
	MANFREDI WILLIAM	New York Telephone
	NACHLIN JOHN	New York Telephone
	WOLANCZYK JOHN P	New York Telephone
1978	AZARA NANCY	New York Telephone
	DASKALOFF GEORGE	New York Telephone
	ENGLISH N	New York Telephone
	HYMAN EDWARD S JR	New York Telephone
	MANFREDI WILLIAM	New York Telephone
	NACHLIN JOHN	New York Telephone
	OLIVAS MAXIMILIAN	New York Telephone
	WOLANCZYK JOHN P	New York Telephone
1973	AZARA NANCY	New York Telephone
	MILLENNIUM FILM WORKSHOP INC	New York Telephone
	MOFFROD PIERRE	New York Telephone
	OLIVAS MAXIMILIAN	New York Telephone
1968	BANNER CHEMCL PRODS INC	New York Telephone
	GLOBE MFG CO BILLFOLDS	New York Telephone
1963	BANNER CHEMCL PRODS INC	New York Telephone
	ESQUIRE CHEMCL PRODS CO	New York Telephone
1958	BANNER CHEMCL PRODS	New York Telephone
	LEVINE S LEATHER CO	New York Telephone
	LIEBSTER M UPHLSTR	New York Telephone
	REGENCY BAR CO	New York Telephone

FINDINGS

Year	Uses	Source
1958	SAFEWAY CHEUCL CO	New York Telephone
1956	BANNER CHEMCL PRODS	New York Telephone
	BELVEDERE INDUSTRIES INC	New York Telephone
	GMC PROCESS CORP	New York Telephone
	GMC PROCESS CORP ELECPLTRS	New York Telephone
	GLOBE MFG CO BILLFOLDS	New York Telephone
	LEVINE S LEATHER CO	New York Telephone
	LIEBSTER M UPHLSTR	New York Telephone
	LUCKY DOLL CORP	New York Telephone
	NATL ELECTROPLATING CO	New York Telephone
	REGENCY BAR CO	New York Telephone
	SAFEWAY CHEMCL CO	New York Telephone
1950	GMC PROCESS CORP	New York Telephone
	GLOBE MFG CO BILLFOLDS	New York Telephone
	NATL BASKET CO	New York Telephone
	PROMPT BINDING & SLITTTNG CO	New York Telephone
	PUMA T BSKTS	New York Telephone
	REGENCY BAR CO	New York Telephone
1947	DURST HARRY M DISPLYS	New York Telephone
	ENKO CORP ADHESIVES	New York Telephone
	GMC PROCESS CORP	New York Telephone
	GLOBE MFG CO BILLFOLDS	New York Telephone
	HILL BENJ & CO INC DRUGS	New York Telephone
1942	BLOCH BENJ LIGHTNG FIXTS	New York Telephone
	COHEN MEYER BKBNDG	New York Telephone
	HILL BENJ &CO INC DRUGS	New York Telephone
	HILL FRED L CPA	New York Telephone
	KNOPKE METAL MFG CO	New York Telephone
	MARFIL CO FLOCKING	New York Telephone
	SAFEPACK MILLS WATR PRF PAPR	New York Telephone
1938	ACE PORCELAIN STEEL CORP	New York Telephone
	SAFEPACK MILLS WR PROOF PAPER	New York Telephone

FINDINGS

Year	Uses	Source
1938	WORLD METAL SPINNING CORP	New York Telephone
1934	Safepack Mills Millis Mass Fredk Shepherd NY mgr paper	R. L. Polk & Co.
1927	Boulevard Dress Co	New York Telephone
	Leonard Hat Co Inc	New York Telephone
	Paris Hat Frame Co	New York Telephone
	Premier Hat Co	New York Telephone
	Safepack Mills	New York Telephone
	BELLOCH I HSE FURNSHGS SPEC	New York Telephone
	BERMAN & SUSKAUER DRUGGISTS SUNDRIES	New York Telephone
	BOULEVARD DRESS CO	New York Telephone
	LEONARD HAT CO INC	New York Telephone
	PARIS HAT FRAME CO	New York Telephone
	PREMIER HAT CO	New York Telephone
	SAFEPACK MILLS	New York Telephone
1923	Greenw ald Max Boulevard Dress co	R. L. Polk & Co.
	Gummed Products Co S G Letch Fred Holt gum paaper	R. L. Polk & Co.
	Holt Fred Gummed Products Co	R. L. Polk & Co.
	Leonard Hat Co Inc N Y Jos Dobris pres Abr Katz v p Saml Ayrut Sec Abr Lebris treas	R. L. Polk & Co.
	Letch S G Gumme Products Co	R. L. Polk & Co.
	Marcus Max Paris Hat Frame Co	R. L. Polk & Co.
	Paris Hat Frame Co RTN Saul Singer Abr Finn & Max Marcus	R. L. Polk & Co.
	Steinberg & Fursieller RTN Max Steinburg & Saml Fursieller hais	R. L. Polk & Co.
1920	Buchbinder H & Co Inc NY Saml Silvert pres Hyman Buchbinder sec treas hats	R. L. Polk & Co.
	Cardon Hat Co RTN Morris Cardon Abram Moscovitz Adolph L Greenberg	R. L. Polk & Co.
	Elinor Hat Co RTN Philip Pravda Abr Lien	R. L. Polk & Co.
	Fursteller Saml Steinberg & Fursteller	R. L. Polk & Co.
	Kirschner & Feomer Saml Kirschner Jos Feiner haats	R. L. Polk & Co.

Year	Uses	Source
1920	Leonard Hat Co Inc NY Jos Dorris pres Saml Avrut sec Abram Lebis treas	R. L. Polk & Co.
	Lien Abr Eknor Hact Co	R. L. Polk & Co.
	Pravda Philip Elinor Hat Co	R. L. Polk & Co.
	Steinberg & Fursteller Max Steinberg Saml Fursteller hats	R. L. Polk & Co.

47 GREAT JONES

Year	Uses	Source
1998	INTERNATIONAL THEATRE INST OF THE US	NYNEX Telephone
	NEW FESTIVAL THE	NYNEX Telephone
	PAN ASIAN REPERTORY THEATRE	NYNEX Telephone
	TRINITY/LAMAMA PERFORMING ARTS PROGRAM THE	NYNEX Telephone
1993	PAN ASIAN REPERTORY THEATRE	NYNEX Telephone
1988	DIAMOND ROYALS LOUISE	NYNEX Telephone
	FELDMAN FLOYD E	NYNEX Telephone
	KAPELL MARTIN H	NYNEX Telephone
	PAN ASIAN REPERTORY THEARTE OFC	NYNEX Telephone
	ROYALS DEMETRIA	NYNEX Telephone
1983	GOOD OLD LOWER EAST SIDE INC	New York Telephone
	LA MAMA EXPERIMENTAL THEATRE-CETA	New York Telephone
	PAN ASIAN REPERTORY THEATRE INC	New York Telephone
	PAN ASIAN REPERTORY THEATRE INC	New York Telephone
	YACOUBI AHMED	New York Telephone
1978	FORD WIL	New York Telephone
	YACOUBI AHMED	New York Telephone
1973	BATES A K	New York Telephone
	ROACH TOM	New York Telephone
	SAV-MORE SLIGHTLY USED CORRUGATED BOX CO INC	New York Telephone
	YACOUBI AHMED	New York Telephone
1968	ROZBERN KINITG MILLS INC	New York Telephone
1963	BRABANT NEEDLE CO INC	New York Telephone
	BROWN PAPER CO INC	New York Telephone

FINDINGS

Year	Uses	Source
1963	ROBERN KNITG MILLS INC	New York Telephone
	STYLEBEST KNITG MILLS INC FCTY	New York Telephone
1958	ART CRAFT LEATHER GOODS	New York Telephone
	BRABANT NEEDLE CO INC	New York Telephone
	BROWN PAPER C0 INC	New York Telephone
	CLAUDIA HATS INC	New York Telephone
	STYLEBEST KNITTING MILLS INC	New York Telephone
1956	ART CRAFT LEATHER GOODS	New York Telephone
	BRABANT NEEDLE CO INC	New York Telephone
	BROWN PAPER CO INC	New York Telephone
	ROZBERN KNITTING MILLS INC	New York Telephone
	STYLEBEST KNITTING MILLS INC	New York Telephone
1950	ALLIED LOOSE LEAF CORP	New York Telephone
	BRABANT NEEDLE CO INC	New York Telephone
	CHRIS CRAFT ENGINE SVCE	New York Telephone
	COLUIBIAN BRASS FOUNDRY	New York Telephone
	DECKER LEATHER PRODS CO	New York Telephone
	SALES PRESENTATIONS INC	New York Telephone
	STYLEMASTER LEATHERCRAFT CORP	New York Telephone
	STYLEMASTER LEATHERCRAFT CORP	New York Telephone
	SUTTER BROS MFRS AGRS	New York Telephone
1947	ALLIED LOOSE LEAF CORP	New York Telephone
	BRABANT NEEDLE CO	New York Telephone
	COLUMBIAN BRASS FOUNDRY	New York Telephone
	DECKER LEATHER PRODS CO	New York Telephone
	HOLLY CARBURETOR SALES & SVCE	New York Telephone
	SALES PRESENTATIONS INC	New York Telephone
	SUTTER BROS MFRS AGTS	New York Telephone
1942	ALLIED LOOSE LEAF CORP	New York Telephone
	BRABANT NEEDLE CO	New York Telephone
	CHRYSLER MARINE SALES & SVCE	New York Telephone
	COLUMBIAN BRASS FOUNDRY	New York Telephone

FINDINGS

Year	Uses	Source
1942	HOLLY CARBURETOR SALES & SVCE	New York Telephone
	SALES PRESENTATIONS INC	New York Telephone
	SOIFER MEYER VESTS	New York Telephone
	SUTTER BROS MFRSAGTS	New York Telephone
1938	ALLIED LOOSE LEAF CORP	New York Telephone
	BRABANT NEEDLE CO	New York Telephone
	CHRYSLER MARINE SALES & SVCE	New York Telephone
	COLUMBIAN BRASS FOUNDRY	New York Telephone
	HOLLY CARBURETOR SALES & SVCE	New York Telephone
	MURAUNSKI JOHN F B	New York Telephone
	NAPOLI & SOIFER VESTS	New York Telephone
	SOIFER & NAPOLI CO VESTS	New York Telephone
	SUTTER BROS MFRS AGTS	New York Telephone
1934	Chrysler Marine Sales and Service Suttor Bros reps	R. L. Polk & Co.
	Columbian Brass Foundry of NY TN John A and Alphonse Sutter	R. L. Polk & Co.
	Holly Carburetor Sales Service Detroit Mich Sutter Bros NY mgrs	R. L. Polk & Co.
	Innovation Novelty Co RTN Hyman Mendel	R. L. Polk & Co.
1927	ROSENBLATT MAX TRIMGS	New York Telephone
	UNITED PASSEMENTERY FACTORY	New York Telephone
	UTILITY PRINTING CO	New York Telephone
	WOLFSON & SHAPIRO WSALE GROCERS	New York Telephone
	Rosenblatt Max trimgs	New York Telephone
	United Passementery Factory	New York Telephone
	Utility Printing Co	New York Telephone
	Wolfson & Shapiro w sale grocers	New York Telephone
1923	Brabant Needle Co Inc NY Alf Brabant pres Jas R Brabant treas	R. L. Polk & Co.
	Brabant Wm clk L F Rothchild & Co h Woodhaven BQ	R. L. Polk & Co.
	Brabec Anton Doubrava & Brabec Flush BQ	R. L. Polk & Co.
	Insted Leather Co RTN Carrie Scheuer	R. L. Polk & Co.
	Processed Leather Co RTN Carrie Scheuer	R. L. Polk & Co.

Year	Uses	Source
1923	Rosenblatt Max trimmings	R. L. Polk & Co.
	Shapiro Louis Wolfson & Shapiro	R. L. Polk & Co.
	United Passementery Co RTN Max Rosenblatt trimmings	R. L. Polk & Co.
	Wolfson & Shapiro Barnett Wolfson Louis Shapiro Whol gros	R. L. Polk & Co.
	Wolpiro Realty Co Inc	R. L. Polk & Co.
1920	Elish A paper	R. L. Polk & Co.
	Insted Leather Co RTN inf unobtainable	R. L. Polk & Co.
	Wolfson & shapiro Bernett Wolfson Louis Shapiro w hol gro	R. L. Polk & Co.

48 GREAT JONES

Year	Uses	Source
1998	BONINO GALLERY	NYNEX Telephone
	LOADER MARK	NYNEX Telephone
	OCTAGON HOUSE CONSTRUCTION CORP	NYNEX Telephone
1993	BONINO GALLERY	NYNEX Telephone
	DUANE DICK STUDIO	NYNEX Telephone
	MEYER CATALINA	NYNEX Telephone
	OCTAGON HOUSE CONSTRUCTION CORP	NYNEX Telephone
1988	BIDGOOD F E	NYNEX Telephone
	BONINO FERNANDA	NYNEX Telephone
	BONINO GALLERY	NYNEX Telephone
	BONINO GALLERY	NYNEX Telephone
	BURNELLE M	NYNEX Telephone
	DE PRETER & ROBERTSON INC	NYNEX Telephone
	DICK DUANE STUDIO	NYNEX Telephone
	DOW P	NYNEX Telephone
	DUFOUR PIERRE	NYNEX Telephone
	FERNANDEZ ESTEBAN E	NYNEX Telephone
	HABOLDT BOB	NYNEX Telephone
	JUSTINO LADIR	NYNEX Telephone
	LANMAN JONATHAN T	NYNEX Telephone

FINDINGS

Year	Uses	Source
1988	MEYER CATALINA B	NYNEX Telephone
	RIES MINE HILL	NYNEX Telephone
	RIES STAN	NYNEX Telephone
	ROSENBAUM GERALD	NYNEX Telephone
	SCHALL E	NYNEX Telephone
	WASSMAN DEBRA	NYNEX Telephone
1983	BALL JAS J & SONS INC COOPERITG	New York Telephone
	BONINO FERNANDA	New York Telephone
	BONINO GALLERY	New York Telephone
	BONINO GALLERY	New York Telephone
	BURNELLE M	New York Telephone
	DOW P	New York Telephone
	DUESBERRY J T	New York Telephone
	FERNANDEZ ESTEBAN E	New York Telephone
	LANMAN JONATHAN T	New York Telephone
	MEYER CATALINA B	New York Telephone
	RIDGE TRADING CORP	New York Telephone
	RIES ALINE HILL	New York Telephone
	RIES STAN	New York Telephone
	ROSENBAUM GERALD	New York Telephone
	SCHALL E	New York Telephone
1978	BALL JAS J & SONS INC COOPERING	New York Telephone
	BONINO ALFREDO	New York Telephone
	BONINO GALLERY	New York Telephone
	BONINO GALLERY	New York Telephone
	BURNELL LOUIS A	New York Telephone
	DUESBERRY J T	New York Telephone
	FERNANDEZ ESTEBAN E	New York Telephone
	LANMAN JONATHAN T	New York Telephone
	OUSTINOFF E	New York Telephone
	RIES ALINE HILL	New York Telephone
	RIES STAN	New York Telephone

Year	Uses	Source
1978	SCHALL E	New York Telephone
	VIHOS GEORGE	New York Telephone
1973	BALL JAS J & SONS INC COOPERING	New York Telephone
1950	WHITAKER PAPR CO	New York Telephone
1947	WHITAKER PAPR CO	New York Telephone
1942	WHITAKER PAPR CO	New York Telephone
1938	WHITAKER PAPR CO	New York Telephone
1934	Whitaker Paper Co Cincinnatl O Jas H Gilbert NY mgr w hol paper dlrs	R. L. Polk & Co.
1927	WHITAKER PAPER CO	New York Telephone
	Whitaker Paper Co	New York Telephone
1923	Boulevard Dresses Co RTN Gaetano Milazza Max Greenw ald	R. L. Polk & Co.
	Whitaker Paper Co Cincinnatl O Jas H Gilbert NY mgr	R. L. Polk & Co.
1920	New York Fur Auction Salas Corp NY Norman H Bacon pres Steph B Rosenthal sec Edw M Speer treas	R. L. Polk & Co.

50 GREAT JONES

Year	Uses	Source
1983	BIDGOOD F E	New York Telephone
1978	ROSENBAUM GERALD	New York Telephone
1968	MORTON C A	New York Telephone
1963	DUNBAR C W H OFFICE	New York Telephone
	WHITAKER PAPR CO	New York Telephone
1958	DUNBAR C W H OFFICE	New York Telephone
	WHITAKER PAPR CO	New York Telephone
1956	DUNBAR C W H OFFICE	New York Telephone
	WHITAKER PAPR CO	New York Telephone
1950	DUNBAR C W H OFFICE	New York Telephone
1947	DUNBAR C W H OFFICE	New York Telephone
1938	DUNBAR C W H OFFICE	New York Telephone
1927	RAINBOW HST CO	New York Telephone
	Rainbow Hst Co	New York Telephone

FINDINGS

51 GREAT JONES

Year	*Uses*	*Source*
1920	Deitchman Hyman Met Fur Cap Co	R. L. Polk & Co.
	Kalo Wm Oregon Hat Co	R. L. Polk & Co.

53 GREAT JONES

Year	*Uses*	*Source*
1956	GREAT JONES TRADING CORP	New York Telephone
	MENBLATT MEYER WASTE MATLS	New York Telephone
	RIDGE TRADING CO WASTE MATL	New York Telephone
1950	ALAN WIPING CLOTH CO	New York Telephone
	GREAT JONES TRADING CORP	New York Telephone
	MENBLATT MEYER FURS	New York Telephone
	RIDGE TRADING CO WASTE MATL	New York Telephone
1947	ARONOFF IRVING B	New York Telephone
	GREAT JONES TRADING CORP	New York Telephone
	GREAT JONES TRADING CORP	New York Telephone
	MENBLATT MEYER FURS	New York Telephone
	RIDGE TRADING CO WASTE MATL	New York Telephone
	RIDGE TRADING CO WASTE MATL	New York Telephone
1942	ACE PORCELAIN STEEL CORP	New York Telephone
1938	KRAMER SOL RESTROT EQUIP	New York Telephone
	KRAMER SOL CO KITCHN EQUIP	New York Telephone
	PENNSYLVANIA PLUMBING & HEATING CO	New York Telephone
	PILLERSDORF HARRY CONTR	New York Telephone
1934	Kramer Sol & Co Inc Sol Kramer pres Irving Bayane sec treas cap $50 000	R. L. Polk & Co.
1920	Metropolitan Box & Lumber Co RTN Max Rosenthal Max Cohen	R. L. Polk & Co.

54 GREAT JONES

Year	*Uses*	*Source*
1998	GREAT JONES ST CAFE	NYNEX Telephone
1993	GREAT JONES ST CAFE	NYNEX Telephone
1988	GREAT JONES CAFE	NYNEX Telephone

FINDINGS

Year	Uses	Source
1988	LIGHTSPEED MESSENGER SERVICE	NYNEX Telephone
	TOTH WILLIAM	NYNEX Telephone
1983	GOTTLIEB BLAKE	New York Telephone
	MC NULTY JOHN J	New York Telephone
	PERMAFILM INC	New York Telephone
1978	COYLE CLAY	New York Telephone
	MC NULTY JOHN J	New York Telephone
	PRATT D	New York Telephone
1973	DIAMOND JEHED	New York Telephone
	MILLER LOWELL	New York Telephone
	UDIS BARRY	New York Telephone
1950	MICHAELS CARBURETOR SVCE CO	New York Telephone
	RELIABLE HAT LEATHER CO	New York Telephone
	STANDARD HAULLNG CO	New York Telephone
	TOMARCHIO A ELECTRCN	New York Telephone
1947	GREENBAUM & MANDEL DRY GDS	New York Telephone
	MANDEL DAVE DRY GDS	New York Telephone
	STANDARD HAULING CO	New York Telephone
1942	HEILMAN S RESTRNT	New York Telephone
1938	BOND TRUCKING CO	New York Telephone
	ROTHBAUM JACOB B	New York Telephone
	SPORTING HAT & CAP CO	New York Telephone
1934	Bleecker and Fairmount Trucking Corp cap $10 000 Morris Schneider pres Saml Weledneger sectress trucking	R. L. Polk & Co.
	Hauben Louis Minnie restr	R. L. Polk & Co.
	Weledniger Saml sec treas Bleecker & Fairmount Trucking Corp	R. L. Polk & Co.
1927	MEILMAN & HOFFMAN CAPS	New York Telephone
	Meilman & Hoffman caps	New York Telephone
1923	Calo Morris children hats	R. L. Polk & Co.
	Capitol Cap Mfg Co RTN Abe Feinberg Chas Melnicker Aaron Cohen	R. L. Polk & Co.
	Hauben Louis lestr	R. L. Polk & Co.

Year	Uses	Source
1923	Oregon Hat Co RTN Wm Calo	R. L. Polk & Co.
	Rosenberg Bros Emanuel & Benj Rosenberg cigar mfrs	R. L. Polk & Co.
	Stolberg Jos plmbr	R. L. Polk & Co.
1920	Cole Wm Oregon Hat Co	R. L. Polk & Co.
	DiGiacomo Danl barber	R. L. Polk & Co.
	Elk & Son Harry L & Nathan L hats & caps	R. L. Polk & Co.
	Gershnowitz Gustav feathers	R. L. Polk & Co.
	Lankin Benny Met Fur Cap Co	R. L. Polk & Co.
	Metropolitan Fur Cap Co RTN Benny Lankin Nathan Wallack & Hyman Deitchman	R. L. Polk & Co.
	Mish Jos painter	R. L. Polk & Co.
	Oregon Hat Co RTN David Fatt Wm Kalo Sarah Wasserman & Harry Boskey	R. L. Polk & Co.
	Schwack Morris Eagle Hat Wks	R. L. Polk & Co.
	Shepetovsky Abram restr	R. L. Polk & Co.
	Stern Saml plmbr	R. L. Polk & Co.
	Wallack Nathan Met Fur Cap Co	R. L. Polk & Co.

55 GREAT JONES

Year	Uses	Source
1998	DNC CAPITOL GROUP	NYNEX Telephone
	HONDA FINE ART	NYNEX Telephone
	HONDA FINE ART	NYNEX Telephone
	KIDD JOHN PHOTOGRAPHER	NYNEX Telephone
	ROBINSON PATRICK INC	NYNEX Telephone
	212 GRAPHICS	NYNEX Telephone
	212 GRAPHICS	NYNEX Telephone
	WELLS HERBERT A III	NYNEX Telephone
1993	DNC CAPITOL GROUP	NYNEX Telephone
	HONDA FINE ART	NYNEX Telephone
	HONDA FINE ART	NYNEX Telephone
1988	EVANS HEATHER	NYNEX Telephone
	GIZANG MICHAEL E	NYNEX Telephone

FINDINGS

Year	Uses	Source
1988	HAYASAKA H	NYNEX Telephone
	HONDA K	NYNEX Telephone
	MELLOW MAIL INC	NYNEX Telephone
	STERN BERNARD	NYNEX Telephone
	TENDERCHARGE H B	NYNEX Telephone
1983	E C C E HOMO INC	New York Telephone
	HAUGHTON DERRICK	New York Telephone
	HONDA K	New York Telephone
	KOBAYASHI H	New York Telephone
	MELLOW MAIL	New York Telephone
	WELLS HERBERT A	New York Telephone
	Kobayashi H	New York Telephone
1978	RIDGE ANTIQUE FURS INC	New York Telephone
	RIDGE TRADING ANNEX USED FURS	New York Telephone
	RIDGE TRADING CO	New York Telephone
1973	RIDGE ANTIQUE FURS INC	New York Telephone
	RIDGE TRADING ANNEX USED FURS	New York Telephone
	RIDGE TRADING CO	New York Telephone
1968	ACE CONTRACTG CO	New York Telephone
1963	ACE CONTRACTG CO	New York Telephone
	DELANCEY BELT CO	New York Telephone
	ESSJAY PROTRS INC	New York Telephone
1958	BERNHARDT SAML B	New York Telephone
	DELANCEY BELT CO	New York Telephone
	DELANCEY PLEATING CO	New York Telephone
	GE METAL PRODS CO	New York Telephone
	GREEN B CAP CO	New York Telephone
	LINO TECH PRNTNG COINC	New York Telephone
1956	BM EXPERIMENTAL SHOP	New York Telephone
	DELANCEY BELT CO	New York Telephone
	DELANCEY PLEATING CO	New York Telephone
	GE METAL PRODS CO	New York Telephone

FINDINGS

Year	Uses	Source
1956	GREEN B CAP CO	New York Telephone
	MODERN PLATING CO	New York Telephone
	NY WIPING PRODS	New York Telephone
	QUALITAD SALES CORP PAPR	New York Telephone
	QUALITAD SALES CORP PAPR	New York Telephone
	ROTHENBERG MORRIS & SON EXPTRS	New York Telephone
	VINCE STEPHEN PLATNG	New York Telephone
1950	BERNHARDT SATNLB	New York Telephone
	CLASSIC CONTRACTORS INC MENS COATS	New York Telephone
	DELANCEY PLEATING & HEMSTITCHING CO	New York Telephone
	GE MET PRODS CO	New York Telephone
	MODERN PLATING CO	New York Telephone
	QUALIFIED SALES CORP PAPR	New York Telephone
	REPUBLIC TEA & COFFEE CO INC	New York Telephone
	SERVEWELL COAT CO	New York Telephone
	VINCE STEPHEN PLATNG	New York Telephone
1947	BELLE SAMPLE CARD CO	New York Telephone
	CLASSIC CONTRACTORS INC MENS COATS	New York Telephone
	DELANCEY PLEATING & HEMSTITCHING CO	New York Telephone
	GE METAL PRODS CO	New York Telephone
	HACO MFG CO LTHR GDS	New York Telephone
	MANHATN PAINTING & DECORATG CO	New York Telephone
	MODERN PLATING CO	New York Telephone
	SERVE-WELL COAT CO	New York Telephone
	STEVETEX DRY GOODS CO	New York Telephone
	TOPF JACOB PLEATNG	New York Telephone
	VINCE STEPHEN PLATNG	New York Telephone
1942	GE METAL PRODS CO	New York Telephone
	MODERN PLATING CO	New York Telephone
	VINCE STEPHEN PLATNG	New York Telephone
1938	CAPITOL BAG CO	New York Telephone
	DIAMOND GLASS & MIRROR WKS	New York Telephone

FINDINGS

Year	*Uses*	*Source*
1938	GE METAL PRODS CO	New York Telephone
	HORNIG A INC PANTS	New York Telephone
	HORNIG & LEDAERMAN PANTS	New York Telephone
	WISHNY MAX CIGARS	New York Telephone
1934	Art Tex Adhesive Products Inc NY cap $10 000 David J Kroll glue mfrs	R. L. Polk & Co.
	Art Tex Adhesive Products Inc NY cap $10 000 Louis Fleischer pres David J Kroll sec treas chemicals	R. L. Polk & Co.
	Wishny N Nathan Wishny cigar mfrs	R. L. Polk & Co.
1927	ALBERT NATHAN CAPS	New York Telephone
	GREENBERG J EMBROIDERY	New York Telephone
	WIENER & WILKOW HATS & CAPS	New York Telephone
	Albert Nathan caps	New York Telephone
	Greenberg J embroidery	New York Telephone
	Wiener & Wilkow hats & caps	New York Telephone
1923	Albert Nathan caps	R. L. Polk & Co.
	Atlantic Coat Front Co RTNChas Weiner	R. L. Polk & Co.
	Genuine Headwear Co RTN Sam Hodas Max Rosenborg	R. L. Polk & Co.
	Greenbro Mill RTN Jacob Greenberg embdry	R. L. Polk & Co.
	Greenburg sec also Greenberg	R. L. Polk & Co.
	Guarantee Coat Front Co RTN Nathan Daniels Chas Wiener	R. L. Polk & Co.
	Guaranty Coat Front Co RTN Nathan Daniels	R. L. Polk & Co.
	Hollywood Paper Co RTN Jesse S Khnck	R. L. Polk & Co.
	Perlman & Wendel Co Inc NY Ralph Wendel pres Isidor Perlman treas caps	R. L. Polk & Co.
	Silverman Clothing Co RTN Irving Silverman	R. L. Polk & Co.
	Silverman Saml Silverman Clothing Co	R. L. Polk & Co.
	Steinberg Bros & Moskowitz Morris Steinberg Abr Moskowitz nats and caps	R. L. Polk & Co.
	Weiner Chas pres Model Coat Front Co Inc	R. L. Polk & Co.
	Winer Chas Guarantee Coat Front Co	R. L. Polk & Co.
1920	Albert Nathan cape	R. L. Polk & Co.

Year	Uses	Source
1920	Brussels Ready Made Canvas Co Max & Norman Osborn & Isidor Zuckerman	R. L. Polk & Co.
	Greenberg Jacob embds	R. L. Polk & Co.
	Kow sky Saml clothing	R. L. Polk & Co.
	Osborn M canvass	R. L. Polk & Co.
	Perlman & Wendel Co Inc NY Ralph Wendel pres Isidor Perlman sec treas hats	R. L. Polk & Co.
	Salerno Marcus pants	R. L. Polk & Co.
	Salzberg Paul T hats	R. L. Polk & Co.
	Silverman Irving Silverman Clothing Co	R. L. Polk & Co.
	Washington Paper Co RTN Louis I Elson	R. L. Polk & Co.

56 GREAT JONES

Year	Uses	Source
1958	EAGLE SVCE STA	New York Telephone
1956	EAGLE SVCE STA	New York Telephone
1938	RESCO METAL PRODS B	New York Telephone
1934	Michelson David contr coats	R. L. Polk & Co.
	Siegel Rose Starlight Sport Hat Co	R. L. Polk & Co.
	Starlight Service RTN: Rose Siegel Geatano Nani	R. L. Polk & Co.
1927	SHEIMAN MEYEROWITZ & WOLINSKY	New York Telephone
	Sheiman Meyerow itz & Wolinsky	New York Telephone
1923	Eagle Uniform Co RTN Jos Mezey Philip Siegel Harry Kosofsky uniform contrs	R. L. Polk & Co.
	Epstein Isidore J & E Cloak & Suit Co	R. L. Polk & Co.
	I & E Cloak & Suit Co RTN Isidor Epstein	R. L. Polk & Co.
	Kosatshy Harry Eagle Uniform Tailoring Co	R. L. Polk & Co.
	Sheinman & Wilkow Davis Sheinman Isaac Wilkow caps	R. L. Polk & Co.
1920	Consolidated House & Window Cleaning Co NY Isidon Rothstein pres Max Goldstein treas Chas Ginsberg sec	R. L. Polk & Co.
	Eagle Uniform Co RTN Jos Mezey Max Lulyk	R. L. Polk & Co.

57 GREAT JONES

Year	*Uses*	*Source*
1993	YAO-Q INC	NYNEX Telephone
1968	GRAND WIRE FRAME & NOVELTY CO	New York Telephone
1963	GRAND WIRE FRAME & NOVELTY CO	New York Telephone
1958	GRAND WIRE FRAME & NOVELTY CO	New York Telephone
1956	GRAND WIRE FRAME & NOVELTY CO	New York Telephone
1950	SHAPIRO EQUIP CO INC	New York Telephone
1947	BIEDMAR KITCHEN EQUIPMENT INC	New York Telephone
	BIEDMAR KITCHEN & GALLEY EQUIP CO	New York Telephone
	SHAPIRO NATHAN B	New York Telephone
1942	BIEDMAR KITCHEN EQUIPMENT INC	New York Telephone
	SHAPIRO NATHAN B	New York Telephone
1938	BIEDMAR KITCHEN EQUIP INC	New York Telephone
	SHAPIRO NATHAN B	New York Telephone
1934	Biedmar Kitchen Equipment Inc NY cap 200 sh npv Louis Margolies pres treas Mrs L Margolies sec	R. L. Polk & Co.
	Bledmar Kitchen Equipment Inc cap $10 000 David Shapiro pres Nathan Shapiro sec treas hotel equipment	R. L. Polk & Co.
	Shapiro Nathan sec treas Bledmar Kitchen Equipment Inc	R. L. Polk & Co.
1923	K & W Hat & Cap Co Inc NY Jacob J Katzman pres David Wolf treas hats & caps	R. L. Polk & Co.
1920	Popular Hat & Cap Co RTN David Wolf	R. L. Polk & Co.
	Wolf David Popular Hat & Cap Co	R. L. Polk & Co.

59 GREAT JONES

Year	*Uses*	*Source*
1988	YOSHIDA TADAO	NYNEX Telephone
1983	BARCLAY BARBARA	New York Telephone
	YOSHIDA TADAO	New York Telephone
1973	SP WINE & LIQUOR INC	New York Telephone
1968	GOTTHELF E VIC	New York Telephone
	MODICA LOUIS WINES & LIQRS	New York Telephone

Year	Uses	Source
1963	GOTTHELF E VIC	New York Telephone
	MODICA LOUIS WINES & LQRS	New York Telephone
1958	MODICA LOUIS WINES & LIQRS	New York Telephone
1956	GOTTHELF ERVIG	New York Telephone
	MODICA LOUIS WINES & LIQRS	New York Telephone
1950	BM EXPERIMENTAL SHOP	New York Telephone
1947	ACORN ACOUSTICS & ELECTRONICS CO	New York Telephone
	PHILMAR ELECTRONICS CO	New York Telephone
1942	STORK INFANTS WEAR MFR CO	New York Telephone
1938	STORK INFANTS WEAR MFR CO	New York Telephone
1934	DeBoer Edw baker	R. L. Polk & Co.
	Schneider Ernest cutlery	R. L. Polk & Co.
	Stork Infants Wear Manufacturers Weiss	R. L. Polk & Co.
	Weiss David Stock Infants Wear Mfrs	R. L. Polk & Co.
1927	Hoppe Alfred Cutlery	New York Telephone
	Rosenzweig B lds hats	New York Telephone
	Stork Infants Wear Co	New York Telephone
	HOPPE ALFRED CUTLERY	New York Telephone
	ROSENZWEIG B LDS HATS	New York Telephone
	STORK INFANTS WEAR CO	New York Telephone
1923	Cohen & Horowitz Abr Cohen & Geo Horowitz hats & caps	R. L. Polk & Co.
	Columbia Coat Front Co RTN Barnett & Esther Welner	R. L. Polk & Co.
1920	Columbia Coat Front Co Barnet Weiner David Karelitz	R. L. Polk & Co.
	Simon Ruderman & Co Inc N Y Kalman Simon pres sec Benj Ruderman treas hats and caps	R. L. Polk & Co.
	Thomas Wm cutler	R. L. Polk & Co.

61 GREAT JONES

Year	Uses	Source
1963	GREAT JONES TRUCKING CO	New York Telephone
	ROSENBLOOM EDW TRUKNG	New York Telephone

FINDINGS

Year	Uses	Source
1958	GREAT JONES TRUCKING CO	New York Telephone
	ROSENBLOOM EDW TRUKNG	New York Telephone
1956	GREAT JONES TRUCKING CO	New York Telephone
	ROSENBLOOM EDW TRUKNG	New York Telephone
1950	GREAT JONES TRUCKING CO	New York Telephone
	ROSENBLOOM EDW TRUKING	New York Telephone
1947	BANNER ELECTRCL SUPL CO	New York Telephone
	GREAT JONES TRACKING CO	New York Telephone
	ROSENBLOOM EDW TRUKNG	New York Telephone
1942	GOLDMAN A J MFR HDWR	New York Telephone
	VARRIALE FRANK BRBR	New York Telephone
1938	VARRIALE FRANK BRBR	New York Telephone
1934	Active Exterminating Co RTN Jos Frankel Irving Shapiro	R. L. Polk & Co.
	Varriale Frank barber	R. L. Polk & Co.
1927	Amer Window Clng Co	New York Telephone
	Rivoli Neckwear Co	New York Telephone
	Varriale & Ciesco barbers	New York Telephone
	AMER HOUSE & WINDOW CLEANING CO	New York Telephone
	AMER WINDOW CLNG CO	New York Telephone
	GOLDMAN A J MFR HEADWEAR	New York Telephone
	RIVOLI NECKWEAR CO	New York Telephone
	VARRIALE & CIESCO BARBERS	New York Telephone
1923	Bernstelp Jos Variety Gold Stamping Co	R. L. Polk & Co.
	American House & Window Cleaning Co Inc NY Moritz Frankel pres Jos Frankel sec	R. L. Polk & Co.
	Gold Leaf Stamping Co RTN Jacob Goldstein	R. L. Polk & Co.
	Goldleaf Stamping Co RTN Jacob Goldstein	R. L. Polk & Co.
	Goldstein Jacob Gold Leaf Stamping Co	R. L. Polk & Co.
	Goldstein Jacob Goldstein Bros h Bkn	R. L. Polk & Co.
	Goldstein Jacob Goldstein Costume Co Inc Bkn	R. L. Polk & Co.
	Goldstein Jacob Goldstein Bros h Bkn	R. L. Polk & Co.

FINDINGS

Year	Uses	Source
1923	Goldstein Jacob Goldstein Costume Co Inc Bkn	R. L. Polk & Co.
	Goldstein Jacob Goldstein & Gold h Bkn	R. L. Polk & Co.
	Goldstein M & Son Morris & Saml Goldstein gold stamping	R. L. Polk & Co.
	Great Jones Barber Shop TN Anthony Vongone	R. L. Polk & Co.
	Levitt Jacob hat & cap linings	R. L. Polk & Co.
	Meyerow itz Bros & Goldman Harris & Nathan Mayerow itz Abr Goldman hats	R. L. Polk & Co.
	Ruiler Armond Variety Gold Stamping Co	R. L. Polk & Co.
	Varitey Gold Stamping Co RTN Almont Ruiter Jos Bernstein	R. L. Polk & Co.
1920	American House & Window Cleaning Co Inc NY Moritz Frankel sec	R. L. Polk & Co.
	County Hat Co Inc NY Harry Sussman pres Benj Greenberg sec Harry Ladarkramer treas	R. L. Polk & Co.
	Danmura Michl barber	R. L. Polk & Co.
	Loria Verniere billard tables	R. L. Polk & Co.
	Mosher Max & Co Max Mosher feathers	R. L. Polk & Co.
	Zema Demetrio fruits	R. L. Polk & Co.

GREAT JONES %

29 GREAT JONES %

Year	Uses	Source
1923	ELLENWOOD & DOYLE INC NY J Raymond Ellenw ood Pres Treas J Marvin Doyle V Pres Guy Carr Sec Sheet Metal Tin Plate	R. L. Polk & Co.
1920	ELLENWOOD & DOYLE INC NY J Raymond Ellenw ood Pres Treas J Marvin Doyle V Pres Guy C Carr sec Sheet Metal Tin Plate	R. L. Polk & Co.

46 GREAT JONES %

Year	Uses	Source
1923	ELISH H M & CO Harry M Elilsh Wholesale Paper Doalers	R. L. Polk & Co.
	ELISH Maurice M pres Elish M M & Co Inc h Bkn	R. L. Polk & Co.

47 GREAT JONES %

Year	Uses	Source
1920	BERGER MATTHEW M Proprietor McKenna & Phelps Paper Label and Die Cutting Calendar and Novelty Mfg Roll Paper Splitting	R. L. Polk & Co.
	BRABANT NEEDLE CO NY Alfred Brabant Pres Augustus F Brabant V P Jas R Brabant Sec Treas Needle Mfrs and Needle Books	R. L. Polk & Co.
	ELISH H M & Co Harry M Elish Paper Mfrs and Dealers	R. L. Polk & Co.

GREAT JONES ST

1 GREAT JONES ST

Year	Uses	Source
2020	ONE GREAT JONES GALLERY	EDR Digital Archive
	SCOTT GRINSELL	EDR Digital Archive
	FAIRRY BONNER	EDR Digital Archive
2014	CITI HABITATS	Cole Information
2010	ONE GREAT JONES GALLERY	Cole Information
2006	Citi Habitats 2 F	Hill-Donnelly Information Services
	One Great Jones Gallery	Hill-Donnelly Information Services
2005	CITI HABITATS	Cole Information
2000	CAMPIONE GALLER	Cole Information
	ONE GRT JNS GLLERY	Cole Information
	OMAR INCHAUSTI	Cole Information
	CAMPIONE GALLERY	Cole Information
	ONE GREAT JONES GALLERY	Cole Information

2 GREAT JONES ST

Year	Uses	Source
2020	RISE COFFEE	EDR Digital Archive
	MICHAEL ANDREWS BESPOKE	EDR Digital Archive
	STEVE MISHOE	EDR Digital Archive
2017	MICHAEL ANDREWS BESPOKE	Cole Information
2014	BROADWAY SEE	Cole Information
2010	F GREEN	Cole Information

FINDINGS

Year	Uses	Source
2006	No Current Listing	Hill-Donnelly Information Services
2005	OCCUPANT UNKNOWN	Cole Information
2000	EMERALD PLANET	Cole Information
	EMERALD PLANET	Cole Information
1983	Greentree Paper Co Inc	New York Telephone

3 GREAT JONES ST

Year	Uses	Source
2020	ZERO TRADERS	EDR Digital Archive
	KING SUSHI NY INC	EDR Digital Archive
	FRAMEWORKS NEW YORK	EDR Digital Archive
	JENNIFER JAFFE	EDR Digital Archive
	MADELINE WEEKS	EDR Digital Archive
	MARK CHIMPLES	EDR Digital Archive
	HAYLEY HALVORSON	EDR Digital Archive
	DEAN BOSACKI	EDR Digital Archive
	BETTY CHAURIZE	EDR Digital Archive
	SEAN ROCHFORD	EDR Digital Archive
2017	JENNIFER JAFFE	Cole Information
	B SHEPHARD	Cole Information
	JAMES GLANCY	Cole Information
	MISTER WEEKS	Cole Information
	MOCHA UMBER	Cole Information
	FRAME WORKS	Cole Information
2014	DEAN BOSACKI	Cole Information
	JAMES GLANCY	Cole Information
	MISTER WEEKS	Cole Information
	MOCHA UMBER	Cole Information
	BARBARA WISE	Cole Information
	ROBERT WILSON	Cole Information
	FRAME WORKS NEW YORK	Cole Information
2010	MADELINE WEEKS	Cole Information
	DEAN BOSACKI	Cole Information

FINDINGS

Year	Uses	Source
2010	JAMES GLANCY	Cole Information
	DANIEL LANGER	Cole Information
	MOCHA UMBER	Cole Information
	JOHN BENSON	Cole Information
	JOHN CHIMPLES	Cole Information
	BLUE HEN GRAPHICS	Cole Information
	MEMES	Cole Information
	FRAMEWORKS NEW YORK INC	Cole Information
2006	Multi Unit Address	Hill-Donnelly Information Services
	Blue Hen Graphics 1 s	Hill-Donnelly Information Services
	Carey Daniel	Hill-Donnelly Information Services
	Number 38 h ChImples John A	Hill-Donnelly Information Services
	Framew orks New York Inc	Hill-Donnelly Information Services
	Number 4 h Glancy James A	Hill-Donnelly Information Services
	Image Maintenance	Hill-Donnelly Information Services
	Mecanix	Hill-Donnelly Information Services
	h Umber Mocha A	Hill-Donnelly Information Services
	Number FRNT h Wilson Robert a	Hill-Donnelly Information Services
2005	JAMES GLANCY	Cole Information
	G BLUEHEN	Cole Information
	MOCHA UMBER	Cole Information
	JOHN CHIMPLES	Cole Information
	MECANIX LLC	Cole Information
	BLUE HEN GRAPHICS	Cole Information
	IML	Cole Information
	IMAGE MAINTENANCE LTD	Cole Information
	FRAMEWORKS NEW YORK INC	Cole Information
2000	MARCELLA CACCI	Cole Information
	MARCELLA COCCI	Cole Information
	DANIEL CAREY	Cole Information
	JOHN CHIMPLES	Cole Information
	JOHN H CHIMPLAS	Cole Information

FINDINGS

Year	Uses	Source
2000	MARK CHIMPLES	Cole Information
	MOCHA UMBER	Cole Information
	BLUE HAN GRAPHICS	Cole Information
	BLUEHEN G	Cole Information
	CREATURE FEATURES	Cole Information
	MEMES	Cole Information
	WILSON ROBERT	Cole Information
	MARK CHIMPLES	Cole Information
	DANIEL CAREY	Cole Information
	MOCHA UMBER	Cole Information
	M CACCI	Cole Information
	BLUE HEN GRAPHICS	Cole Information
	MEMES	Cole Information
	WILSON ROBERT	Cole Information
	CREATURE FEATURES	Cole Information
1995	DALLETT, LLOYD & RICHARD	Cole Information
	CHIMPLES, MARK	Cole Information
	UMBER, MOCHA	Cole Information
	CHIMPLES, JOHN	Cole Information
	CHIMPLES, JOHN H	Cole Information
	R D FILMS	Cole Information
	CREATURE FEATURES	Cole Information
	BLUEHEN, G	Cole Information
	BLUE HEN GRAPHICS	Cole Information
	WILSON, ROBERT	Cole Information
1992	CHIMPLES, MARK	Cole Information
	DALLETT, LLOYD & RICHARD	Cole Information
	CHIMPLES, JOHN H	Cole Information
	R D FILMS	Cole Information
	CREATURE FEATURES	Cole Information
	BLUEHEN, G	Cole Information
	BLUE HEN GRAPHICS	Cole Information

FINDINGS

Year	Uses	Source
1992	WILSON, ROBERT	Cole Information
	IMAGE MAINTENANCE LIMITED	Cole Information
1983	Chimples John	New York Telephone
	Chimples Mark	New York Telephone
	Dallett Richard	New York Telephone
	Otherside T	New York Telephone
	The Fleamarket On Great Jones St	New York Telephone
	Wilson Robert	New York Telephone

4 GREAT JONES ST

Year	Uses	Source
2020	BLEECKER-SULLIVAN INC ADVG	EDR Digital Archive
	MOBILEODT INC	EDR Digital Archive
	ERIC FIRESTONE GALLERY	EDR Digital Archive
	TAL BEERY	EDR Digital Archive
	SHIRA BEERY	EDR Digital Archive
	JAL BEERY	EDR Digital Archive
	MARINA BOGAWA	EDR Digital Archive
2017	STUART GOLDMAN	Cole Information
	TAL BEERY	Cole Information
	JAMES BOHARY	Cole Information
	MARINA BOGAWA	Cole Information
	JAMES WALSH	Cole Information
	0 24 HOUR A LOCKSMITH	Cole Information
2014	STUART GOLDMAN	Cole Information
	TAL BEERY	Cole Information
	JAMES BOHARY	Cole Information
	JAMES WALSH	Cole Information
2010	STUART GOLDMAN	Cole Information
	RODDY BOGAWA	Cole Information
	GABRIEL BROWN	Cole Information
	ANN WALSH	Cole Information
	JAMES BOHARY	Cole Information

FINDINGS

Year	Uses	Source
2010	ITZHAK BERRY	Cole Information
2006	Beery Itzhak	Hill-Donnelly Information Services
	h Bogaw a Roddy	Hill-Donnelly Information Services
	Goldman/taylor Entertainment	Hill-Donnelly Information Services
	Walsh A&J	Hill-Donnelly Information Services
	h Walsh Ann & James A	Hill-Donnelly Information Services
2005	STUART GOLDMAN	Cole Information
	RODDY BOGAWA	Cole Information
	GABRIEL BROWN	Cole Information
	ANN WALSH	Cole Information
	JAMES BOHARY	Cole Information
	ITZHAK BERRY	Cole Information
2000	APARTMENTS	Cole Information
	STUART GOLDMAN	Cole Information
	RODDY BOGAWA	Cole Information
	GABRIEL BROWN	Cole Information
	JOSHUA JOHN	Cole Information
	ITZHAK BEERY	Cole Information
	A WALSH	Cole Information
	JAMES BOHARY	Cole Information
	CHARITY SABATER	Cole Information
	JAMES WALSH	Cole Information
1995	BOHARY, JAMES	Cole Information
	BEERY, ITZHAK	Cole Information
	WATSON, NEIL	Cole Information
	WALSH, A & J	Cole Information
	GOLDMAN, STUART	Cole Information
	BLUNDELL, J	Cole Information
	WESTERGREN, K	Cole Information
	WALSH, ANN & JAMES	Cole Information
	GOLDMAN/TAYLOR ENTERTAINMENT CO	Cole Information
1992	BOHARY, JAMES	Cole Information

FINDINGS

Year	Uses	Source
1992	BEERY, ITZHAK	Cole Information
	WATSON, NEIL	Cole Information
	BLUNDELL, J	Cole Information
	GOLDMAN, STUART A	Cole Information
	STUART GOLDMAN PRODUCTION INC	Cole Information
	QUARRY PRODUCTIONS	Cole Information
	FINE ART SVCES OF N Y INC	Cole Information
1983	Beery Itzhak	New York Telephone
	Clayw orks Studio Workshop Inc	New York Telephone
	Goldman Stuart A	New York Telephone
	Goldman Stuart A b	New York Telephone
	Jurick S	New York Telephone
	Leveson Kenneth	New York Telephone
	Multi Media Masters	New York Telephone
	NY Experimental Glass Workshop	New York Telephone
	Peterson Susan	New York Telephone
	Publication Arts Workshop	New York Telephone
	Shestack M B	New York Telephone

5 GREAT JONES ST

Year	Uses	Source
2020	ALPERT'S NEWSPAPER DELIVERY	EDR Digital Archive
	PHYLLIS KRAM	EDR Digital Archive
	PAUL OLLIVER	EDR Digital Archive
	JEANEEN GAMMON	EDR Digital Archive
2017	JOSEPH HARPER	Cole Information
	DEBORAH GRIMBERG	Cole Information
	PAUL OLLIVER	Cole Information
	ANNA MACHADO	Cole Information
	ALPERTS NEWSPAPER	Cole Information
	J STEIN DAVID ESQ	Cole Information
2014	JOSH CLEVELAND	Cole Information
	DEBORAH GRIMBERG	Cole Information

FINDINGS

Year	Uses	Source
2014	PHYLLIS KRAM	Cole Information
	MICHAEL CHAN	Cole Information
	DAVID J STEIN ESQ	Cole Information
	ALPERTS NEWSPAPER DELIVERY	Cole Information
2010	JOSH CLEVELAND	Cole Information
	DEBORAH GRIMBERG	Cole Information
	ELIZABETH GINSBERG	Cole Information
	LTI CONSTRUCTION CORP	Cole Information
	ALPERTS NEWSPAPER DELIVERY	Cole Information
2006	Multi Unit Address	Hill-Donnelly Information Services
	Alperts Newspaper Delivery	Hill-Donnelly Information Services
	Chen B VA	Hill-Donnelly Information Services
	H Davis W R	Hill-Donnelly Information Services
	h Dunlea Jack oi	Hill-Donnelly Information Services
	h Ginsberg Elizabeth G A	Hill-Donnelly Information Services
	H King T v	Hill-Donnelly Information Services
	Kram Phyllis	Hill-Donnelly Information Services
	Number 3 Lti Construction Corp	Hill-Donnelly Information Services
	Stein David A	Hill-Donnelly Information Services
2005	J BROWNE	Cole Information
	PHYLLIS KRAM	Cole Information
	ELIZABETH GINSBERG	Cole Information
	JACK DUNLEA	Cole Information
	GREAT JONES LLC	Cole Information
	ALPERTS NEWSPAPER	Cole Information
	ALPERTS NEWSPAPER DELIVERY SERVICE	Cole Information
2000	LTZHAK BEERY	Cole Information
	RODDY BOGAWA	Cole Information
	JAMES BOHARY	Cole Information
	GABRIEL BROWN	Cole Information
	STUART GOLDMAN	Cole Information
	STUART GOLDMAN	Cole Information

FINDINGS

Year	Uses	Source
2000	JOSHUA JOHN	Cole Information
	A WALSH	Cole Information
	ANN WALSH	Cole Information
	WILLIAM R DAVIS	Cole Information
	ELIZ G GINSBERG	Cole Information
	JENNIFER OXLEY	Cole Information
	ALPERTS NEWSPAPER	Cole Information
	FAHEAY MICHAEL	Cole Information
	LTL CNT CORP	Cole Information
	212 GRAPHICS	Cole Information
	WILLIAM DAVIS	Cole Information
	E GINSBERG	Cole Information
	LTL CONSTRUCTION CORPORATION	Cole Information
	LTI CONSTRUCTION CORPORATION	Cole Information
	212 GRAPHICS	Cole Information
	FAHEY MICHAEL	Cole Information
	ALPERTS NEWSPAPER DELIVERY	Cole Information
1995	CHURCH, S	Cole Information
	GINSBERG, ELIZABETH G	Cole Information
	DAVIS, WILLIAM R	Cole Information
	LOVE, K	Cole Information
	PIERCE, MARK	Cole Information
	POINTLIGHT DARKROOM INC	Cole Information
	ALPERT'S NEWSPAPER DELIVERY	Cole Information
1992	EHRLER, R	Cole Information
	GINSBERG, ELIZABETH G	Cole Information
	LOVE, K	Cole Information
	DAVIS, WILLIAM R	Cole Information
	PIERCE, MARK	Cole Information
1983	Ginsberg E G	New York Telephone
	Love K	New York Telephone
	Ohashi Y	New York Telephone

FINDINGS

Year	Uses	Source
1983	Pierce M	New York Telephone

7 GREAT JONES ST

Year	Uses	Source
2020	M & D SHAPIRO TRUE VALUE	EDR Digital Archive
	JOAN MELNICK	EDR Digital Archive
	JUDITH GERRARD	EDR Digital Archive
	OMAR GUERRERO	EDR Digital Archive
	JANICE DEMARINO	EDR Digital Archive
	CARLA MAXWELL	EDR Digital Archive
	JACOB ABRAHAM	EDR Digital Archive
	SHIRA LAUCHAROEN	EDR Digital Archive
	PRAWAT LAUCHAROEN	EDR Digital Archive
	JONATHAN KEIDAN	EDR Digital Archive
	FRASER TAN	EDR Digital Archive
	EMMET ABRAHAM	EDR Digital Archive
	ROBERT TAN	EDR Digital Archive
	PATRICIA KAUFMAN	EDR Digital Archive
2017	VILLAGE TANNERY	Cole Information
	CFA MANAGEMENT	Cole Information
	JOAN MELNICK	Cole Information
	JUDITH GERRARD	Cole Information
	CARLA MAXWELL	Cole Information
	PHILIP ABRAHAM	Cole Information
	JONATHAN KEIDAN	Cole Information
	PRAWAT LAUCHAROEN	Cole Information
	DIANE KOLYER	Cole Information
2014	CFA MANAGEMENT	Cole Information
	VILLAGE TANNERY	Cole Information
	JOAN MELNICK	Cole Information
	CARLA MAXWELL	Cole Information
	PRAW LAUCHAROEN	Cole Information
	PHILIP ABRAHAM	Cole Information

FINDINGS

Year	Uses	Source
2014	JONATHAN KEIDAN	Cole Information
	ROBERT TAN	Cole Information
2010	VILLAGE TANNERY	Cole Information
	INTERACTIVE COMM INC	Cole Information
	CFA MANAGEMENT	Cole Information
	JOAN MELNICK	Cole Information
	CARLA MAXWELL	Cole Information
	DAVID NICHTERN	Cole Information
	PRAW LAUCHAROEN	Cole Information
	PHILIP ABRAHAM	Cole Information
	CYNTHIA LEE	Cole Information
	ROBERT TAN	Cole Information
2006	Multi Unit Address	Hill-Donnelly Information Services
	Number 8 h Abraham Phil	Hill-Donnelly Information Services
	Cfa Management 1 F	Hill-Donnelly Information Services
	Computers i s	Hill-Donnelly Information Services
	Copen L	Hill-Donnelly Information Services
	Number 8 Diane Kolyer Productions	Hill-Donnelly Information Services
	Number 8 h Kolyer Diane	Hill-Donnelly Information Services
	Number 6 H Laucharoen Praw at A	Hill-Donnelly Information Services
	Number 2 h Lee C A oo	Hill-Donnelly Information Services
	Number 5 h Maxw ell C A	Hill-Donnelly Information Services
	Number 4 h Melnick J	Hill-Donnelly Information Services
	Number 2 H Nichtern David A	Hill-Donnelly Information Services
	Number 3 H Tan Robert A	Hill-Donnelly Information Services
	Village Tannery 1 R	Hill-Donnelly Information Services
2005	DESIGNS BY SEVESTET LTD	Cole Information
	VILLAGE TANNERY	Cole Information
	NUDGIE MUSIC LLC	Cole Information
	JOAN MELNICK	Cole Information
	C LEE	Cole Information
	PHIL ABRAHAM	Cole Information

FINDINGS

Year	*Uses*	*Source*
2005	CARLA MAXWELL	Cole Information
	PRAWAT LAUCHAROEN	Cole Information
	ROBERT TAN	Cole Information
	DIANE KOLYER	Cole Information
	B COPEN	Cole Information
2000	COMPUTERS	Cole Information
	JOAN MELNICK	Cole Information
	JUDITH GERRARD	Cole Information
	C LEE	Cole Information
	DAN STRAW	Cole Information
	CARLA MAXWELL	Cole Information
	PHIL ABRAHAM	Cole Information
	DAVID NICHTERN	Cole Information
	BRIAN GLASSER	Cole Information
	ROBERT TAN	Cole Information
	DIANE KOLYER	Cole Information
	LAURIN COPEN	Cole Information
1995	COMPUTRS	Cole Information
	VILLAGE COMPUTERS	Cole Information
	GRELLER FRED ASSOCS	Cole Information
	COMPUTERS	Cole Information
	COMPUTER VILLAGE	Cole Information
	KOLYER, DIANE	Cole Information
	LAUCHAROEN, PRAWAT	Cole Information
	TAN, ROBERT	Cole Information
	GRELLER, LEONORE M	Cole Information
	ABRAHAM, PHIL	Cole Information
	MAXWELL, C	Cole Information
	GERRARD, JUDITH	Cole Information
	MELNICK, J	Cole Information
	GRELLER, FRED	Cole Information
	GLASSER, BRIAN	Cole Information

FINDINGS

Year	Uses	Source
1995	COPEN, L	Cole Information
1992	GRELLER FRED ASSOCS	Cole Information
	LAUCHAROEN, PRAWAT	Cole Information
	KOLYER, DIANE	Cole Information
	TAN, ROBERT	Cole Information
	ZENREICH, CAROL ROLLER	Cole Information
	GRELLER, LEONORE M	Cole Information
	ROLLER, CAROLE	Cole Information
	ABRAHAM, PHIL	Cole Information
	MAXWELL, C	Cole Information
	KOFF, GAIL STACEY	Cole Information
	ZENREICH, MICHAEL	Cole Information
	MELNICK, J	Cole Information
	GRELLER, FRED	Cole Information
	COPEN, L	Cole Information
1983	Bassin Donna	New York Telephone
	Hill Daniel	New York Telephone
	Kaufman Patricia	New York Telephone
	Laucharoen Prawat	New York Telephone
	Maxwell C	New York Telephone
	Maxwell Carla b	New York Telephone
	Melnick J	New York Telephone
	Roller Carole	New York Telephone
	Stern Philip & Sons clips	New York Telephone
	Zenreich Michael	New York Telephone
1927	Admirable Hat Works	New York Telephone
	Dinnes Katzman & Ganz hats	New York Telephone

8 GREAT JONES ST

Year	Uses	Source
2000	PHIL ABRAHAM	Cole Information
	L COPEN	Cole Information
	JUDIT GERRARD	Cole Information

FINDINGS

Year	Uses	Source
2000	BRIAN GLASSER	Cole Information
	DIANE KOLYER	Cole Information
	PRAWAT LAUCHAROEN	Cole Information
	C LEE	Cole Information
	104 C MAXWELL	Cole Information
	J MEINICK	Cole Information
	2 DAVID NICHTEM	Cole Information
	DAN STRAW	Cole Information
	3 ROBERT TAN	Cole Information
	COMPUTER VILLAGE	Cole Information
	COMPUTERS	Cole Information
	COMPUTRS	Cole Information
	VILLAGE COMPUTERS	Cole Information

9 GREAT JONES ST

Year	Uses	Source
2020	ACME RESTAURANT	EDR Digital Archive
	PENG NG	EDR Digital Archive
2017	LIZ COVEY	Cole Information
	SHAHNTI ONEILL	Cole Information
	JED CAIRO	Cole Information
	HOUR TOWING 24	Cole Information
	ACME BAR & GRILL	Cole Information
	MOTOR ROOM RECORDS	Cole Information
	ACE OF CLUBS	Cole Information
2014	ANDREA MOLLEUR	Cole Information
	LOU MUNDEN	Cole Information
	ELIZABETH COVEY	Cole Information
	ACME BAR & GRILL	Cole Information
	ACE OF CLUBS	Cole Information
	HOUR TOWING TWENTY FOUR	Cole Information
2010	MARK NG	Cole Information
	LOU MUNDEN	Cole Information

FINDINGS

Year	Uses	Source
2010	MICHAEL HERMAN	Cole Information
	ELIZABETH COVEY	Cole Information
	ACE OF CLUBS	Cole Information
	HOUR TOWING 24	Cole Information
	MOTOR ROOM RECORDS	Cole Information
	ACME BAR & GRILL	Cole Information
	ROLITON LIMITED	Cole Information
2006	Ace Of Clubs 28 a	Hill-Donnelly Information Services
	h Covey Elizabeth Aa	Hill-Donnelly Information Services
	Murray James	Hill-Donnelly Information Services
	Murray James H AA es	Hill-Donnelly Information Services
	Roliton Limited IO	Hill-Donnelly Information Services
	h Tobias 3ulius Aa	Hill-Donnelly Information Services
2005	SUZANNE TOBIAS	Cole Information
	ALON GIBLI	Cole Information
	JAMES MURRAY	Cole Information
	L ROLITON	Cole Information
	THOM JACK	Cole Information
	ELIZABETH COVEY	Cole Information
	9 G J BAR & RESTAURANT INC	Cole Information
	MOTOR ROOM ENTERTAINMENT LLC	Cole Information
	ROLITON LTD	Cole Information
	ACME BAR & GRILL	Cole Information
	MOTOR ROOM RECORDS	Cole Information
	ACME UNDERGROUND	Cole Information
	MYSTOCKINTRADECOM	Cole Information
2000	6 ELIZABETH COVEY	Cole Information
	HELEN T DALY	Cole Information
	2 JAMES H MURRAY	Cole Information
	5 JULIUS TOBIAS	Cole Information
	TAKAKO TSUJI T	Cole Information
	ACME BAR & GRILL	Cole Information

FINDINGS

Year	Uses	Source
2000	J H MURRAY CORP	Cole Information
	ROLITON LTD	Cole Information
	SAR CONSTR CORP	Cole Information
	JAMIE HARRIS	Cole Information
	TAKAKO TSUJI	Cole Information
	HELEN DALY	Cole Information
	E COVEY	Cole Information
	JULIUS TOBIAS	Cole Information
	FRAN MURRAY	Cole Information
	SAR CONSTRUCTION CORPORATION	Cole Information
	ROLITON LIMITED	Cole Information
	ACME BAR & GRILL	Cole Information
	J H MURRAY CORP	Cole Information
1995	MURRAY, JAMES H	Cole Information
	TOBIAS, JULIUS	Cole Information
	TOBIAS, S	Cole Information
	JONES, NATHL	Cole Information
	VONRINGELHEIM, PAUL	Cole Information
	COVEY, ELIZABETH	Cole Information
	J H MURRAY CORP	Cole Information
	ROLITON LTD	Cole Information
	SAR CONSTR CORP	Cole Information
	ACME BAR & GRILL INC	Cole Information
1992	MURRAY, JAMES H	Cole Information
	TOBIAS, JULIUS	Cole Information
	TOBIAS, S	Cole Information
	JONES, NATHL	Cole Information
	COVEY, ELIZABETH	Cole Information
	VONRINGELHEIM, PAUL	Cole Information
	J H MURRAY CORP	Cole Information
	ROLITON LTD	Cole Information
	SAR CONSTR CORP	Cole Information

FINDINGS

Year	Uses	Source
1992	ACME BAR & GRILL INC	Cole Information
1983	Ben Yuter Co Inc	New York Telephone
	Covey Shan	New York Telephone
	Jordan Coml Refrigerator Co	New York Telephone
	Tobias Julias	New York Telephone
	Yuter Ben Co Inc	New York Telephone
1927	K & S Hat & Cap Co	New York Telephone

11 GREAT JONES ST

Year	Uses	Source
2014	ELAYNE KLING	Cole Information
2010	OCCUPANT UNKNOWN	Cole Information
	Z P AUTO INC	Cole Information
2006	Z P Auto Inc I s	Hill-Donnelly Information Services

23 GREAT JONES ST

Year	Uses	Source
1927	Regal Cap Co	New York Telephone

25 GREAT JONES ST

Year	Uses	Source
1995	MINAGAWA ART LINES	Cole Information
	CHALIHA, BHASKAR	Cole Information
1992	MINAGAWA ART LINES	Cole Information
1983	Davey S Robert b	New York Telephone
	Horow itz Charles & Sons Inc	New York Telephone
	Leathercrafters Supl Co Div Of Roni Industries Inc	New York Telephone
	Roni Industries Inc	New York Telephone

27 GREAT JONES ST

Year	Uses	Source
2020	GARY CHASE	EDR Digital Archive
	CASPER LUARD	EDR Digital Archive
	WILL CLAYTON	EDR Digital Archive

FINDINGS

Year	Uses	Source
2020	FRANCES BOSWELL	EDR Digital Archive
	JANINA QUINT	EDR Digital Archive
	CHASE JENNY	EDR Digital Archive
	DAVID LEIBER	EDR Digital Archive
	STEWART RHEAULT	EDR Digital Archive
	WENDY JOHNSON	EDR Digital Archive
	HOUTENBOS ROBERTUSB	EDR Digital Archive
	PAUL COSTELLO	EDR Digital Archive
	ALEXANDER QUINT	EDR Digital Archive
	ROB HOUTENBOS	EDR Digital Archive
	JEFFREY STEWART	EDR Digital Archive
	EDGAR CULLMAN	EDR Digital Archive
	SUSAN BREINDEL	EDR Digital Archive
	CORINNE HERNDON	EDR Digital Archive
	KEVIN ZALANSKAS	EDR Digital Archive
2017	CETLL	Cole Information
	GARY CHASE	Cole Information
	DAVID LEIBER	Cole Information
	DONALD RHEAULT	Cole Information
	HOUTENBOS ROBERTUSB	Cole Information
	JEFFREY STEWART	Cole Information
	EDGAR CULLMAN	Cole Information
	RITA HAZAN	Cole Information
	CASPAR LUARD	Cole Information
2014	CETLL	Cole Information
	GARY CHASE	Cole Information
	SUZANNE RHEAULT	Cole Information
	DAVID LEIBER	Cole Information
	WENDY JOHNSON	Cole Information
	JEFFREY STEWART	Cole Information
	SUSAN BREINDEL	Cole Information
	EDGAR CULLMAN	Cole Information

FINDINGS

Year	Uses	Source
2014	SEDNAOUI STEPHANE	Cole Information
	CASPAR LUARD	Cole Information
2010	GARY CHASE	Cole Information
	WILLIAM SMITH	Cole Information
	DAVID SHIRKEY	Cole Information
	CYNTHIA YOON	Cole Information
	ROB HOUTENBOS	Cole Information
	SEDNAOUI STEPHANE	Cole Information
	EDGAR CULLMAN	Cole Information
	CASPAR LUARD	Cole Information
2006	Multi Unit Address	Hill-Donnelly Information Services
	Number 5 W Boswell Frances	Hill-Donnelly Information Services
	Chase Jenny oo	Hill-Donnelly Information Services
	Number 3 W H Cullman E	Hill-Donnelly Information Services
	Number 5 E h Eitel Mitchell	Hill-Donnelly Information Services
	Number 2 E H Houtenbos Rob B v	Hill-Donnelly Information Services
	Number 3 E H Quint J E	Hill-Donnelly Information Services
	Number 4 E H Smith William C	Hill-Donnelly Information Services
	Number PH H Stewart S R A	Hill-Donnelly Information Services
	Number 4 WYoon CD	Hill-Donnelly Information Services
2005	BAE IN	Cole Information
	GARY CHASE	Cole Information
	FRANCES BOSWELL	Cole Information
	MARC NOBLEMAN	Cole Information
	STEPHANE SEDNAQUI	Cole Information
	WILLIAM SMITH	Cole Information
	DAVID LEIBER	Cole Information
	MITCHELL EITEL	Cole Information
	QUINT JANINA	Cole Information
	STEPHANE SEDNAOUI	Cole Information
	ROB HOUTENBOS	Cole Information
	ONEAL TATUM	Cole Information

Year	Uses	Source
2005	JEFFREY STEWART	Cole Information
	IN YOON	Cole Information
	TATUN ONEAL	Cole Information
2000	J E LVN BLDR INC	Cole Information
	J E LEVINE BUILDER INCORPORATED	Cole Information
	MARC NOBLEMAN	Cole Information
	ROB HOUTENBOS	Cole Information
1927	Seneca Folding Paper Box Co	New York Telephone

29 GREAT JONES ST

Year	Uses	Source
2020	GREAT JONES SPA	EDR Digital Archive
	ALBRIGHT FASHION LIBRARY	EDR Digital Archive
2017	GREAT JONES SPA	Cole Information
2014	GREAT JONES SPA	Cole Information
2010	GREAT JONES SPA	Cole Information
2006	Great Jones Spa 2s	Hill-Donnelly Information Services
2005	GREAT JONES SPA	Cole Information
2000	GREAT JONES SPA	Cole Information
	GREAT JONES SPA	Cole Information
1992	KALIAN PRODS CORP, RESTRNT SUPLS	Cole Information
	PERLOV JOS	Cole Information
1927	Natl Doll Outfit & Infants Wear Co	New York Telephone

31 GREAT JONES ST

Year	Uses	Source
2020	SWEENEY CONSTRUCTION INC	EDR Digital Archive
	VIC'S	EDR Digital Archive
	SWEENEY & CONROY	EDR Digital Archive
2017	SEAN SWEENEY	Cole Information
	SWEENEY & CONROY INC	Cole Information
	FIFTY TWO PEST CONTROL	Cole Information
	FIVE POINTS	Cole Information
2014	FIVE POINTS	Cole Information

Year	Uses	Source
2010	FIVE POINTS RESTAURANT	Cole Information
	SWEENEY CONSTRUCTION INC	Cole Information
2006	h Charlesw orth S	Hill-Donnelly Information Services
	Five Points Restaurant 2 R oo	Hill-Donnelly Information Services
	Sw eeney Construction Inc	Hill-Donnelly Information Services
2005	FIVE POINTS RESTAURANT	Cole Information
	NEW WORLD BUILDING & DEV	Cole Information
	SWEENEY CONSTRUCTION INC	Cole Information
2000	VICTORIA FREEMAN	Cole Information
	FIVE POINTS	Cole Information
	OX CART STUDIO	Cole Information
	SWEENAY CONST INC	Cole Information
	V FREEMAN	Cole Information
	MARC MEYER	Cole Information
	SWEENEY CONSTRUCTION INCORPORATED	Cole Information
	FIVE POINTS RESTAURANT	Cole Information
	OX CART STUDIO	Cole Information
1995	SWEENEY, SEAN	Cole Information
	OX CART STUDIO	Cole Information
1992	CHARLESWORTH, SARAH	Cole Information
	BAXLEY, DAVID	Cole Information
1983	Ciarlo Franco	New York Telephone
	Hunt Bryan	New York Telephone

33 GREAT JONES ST

Year	Uses	Source
2020	TRININE ENTERPRISES	EDR Digital Archive
2017	TRINITY ENTERPRISES INC	Cole Information
2014	TRINITY ENTERPRISES INCORPORATED	Cole Information
2010	TRININE ENTERPRISES	Cole Information
2006	Trinine Enterprises	Hill-Donnelly Information Services
2005	2001 AWRAC LLC	Cole Information
	AMENIA LEASING LLC	Cole Information

Year	Uses	Source
2005	TRINITY ENTERPRISES INC	Cole Information
2000	TRINITY ENTRPRSS	Cole Information
	TRINITY ENTERPRISES INCORPORATED	Cole Information
1995	SCOTT JOS TRUCKING CORP	Cole Information
1992	JOS SCOTT TRUCKING CORP	Cole Information
1983	Scott Truckg Co	New York Telephone

34 GREAT JONES ST

Year	Uses	Source
1927	Adjustable Enginerrs Cap Corp	New York Telephone

35 GREAT JONES ST

Year	Uses	Source
2020	ARTSINDIA.COM	EDR Digital Archive
	ARTS INDIA INC	EDR Digital Archive
	PRIVATE BILLY LLC	EDR Digital Archive
	FINN NEW YORK LLC	EDR Digital Archive
	AUTUMN PR	EDR Digital Archive
	GREAT JONES STUDIO	EDR Digital Archive
	SELLECT	EDR Digital Archive
	AMANDA DEL VALLE	EDR Digital Archive
	CANDICE POOL	EDR Digital Archive
2017	ALEXANDRA SCHWARTZMAN	Cole Information
	LAURA SWAIN	Cole Information
	CANDICE POOL	Cole Information
	AICON GALLERY	Cole Information
	FINN NEW YORK LLC	Cole Information
2014	BRYAN LATHAM	Cole Information
	LAURA SWAIN	Cole Information
	CANDICE POOL	Cole Information
	AICON GALLERY	Cole Information
	FINN NEW YORK LLC FINN NEW YORK LLC	Cole Information
2010	MIKE LATHAM	Cole Information
	CHRISTOPHER NIELSEN	Cole Information

FINDINGS

Year	Uses	Source
2010	TAKAMICHI SALON	Cole Information
	FINN NEW YORK LLC	Cole Information
	LAUNCH PAD	Cole Information
	FUTURE DIGITAL	Cole Information
	FURNITURE JOINT	Cole Information
2006	Locam	Hill-Donnelly Information Services
	Locam	Hill-Donnelly Information Services
	Takamichi Salon 15s	Hill-Donnelly Information Services
2005	SUSAN HABLE	Cole Information
	C NIELSEN	Cole Information
2000	FL MICHAEL BONT	Cole Information
	6 C NIELSON	Cole Information
	CEDES INC	Cole Information
	LOCAM	Cole Information
	LOCAM	Cole Information
	MICHAEL BONT	Cole Information
	C NIELSEN	Cole Information
	LOCAM	Cole Information
	CEDES INCORPORATED	Cole Information
1995	BONT, MICHAEL	Cole Information
	NIELSEN, C	Cole Information
	CEDES INC	Cole Information
	SUPERIOR REPROGRAPHICS INC	Cole Information
1992	DOOLEY, PATRICIA	Cole Information
	KIRWAN, PETER	Cole Information
	NIELSEN, TODD	Cole Information
	NIELSEN, C	Cole Information
1983	Christopher I M	New York Telephone
	Daniel L E	New York Telephone
	Frolick Specialties	New York Telephone
	Kirwan Peter	New York Telephone
	Nielsen C	New York Telephone

Year	Uses	Source
1983	Noble Terry	New York Telephone

37 GREAT JONES ST

Year	Uses	Source
2020	DEAR RIVINGTON	EDR Digital Archive
	JAMES PARKE	EDR Digital Archive
	MAKENNA PORCH	EDR Digital Archive
	HOWARD STEINBERG	EDR Digital Archive
2017	DAWN MOROCH	Cole Information
	MELISSA JACOBS	Cole Information
	DEAR 55 INC	Cole Information
	CONCORD ELECTRONICS	Cole Information
2014	GREAT JONES STREET PROPERTY LLC	Cole Information
	CONCORD ELECTRONICS	Cole Information

38 GREAT JONES ST

Year	Uses	Source
1927	Artcraft Belt Co	New York Telephone

39 GREAT JONES ST

Year	Uses	Source
2020	LUIGI CAZZANIGA PHOTOGRAPHY	EDR Digital Archive
	BOURSE CONSULT	EDR Digital Archive
	LUIGI CAZZANIGA	EDR Digital Archive
	ELISA MONTE	EDR Digital Archive
	BENJAMIN DARCHE	EDR Digital Archive
	LORING MCALPIN	EDR Digital Archive
	ILKA SCOBIE	EDR Digital Archive
	DREAM CAZZANIGA	EDR Digital Archive
	ELIA MONK-BROWN	EDR Digital Archive
2017	MICHAEL SABATINO	Cole Information
	ILKA SCOBIE	Cole Information
	IAN MCALPIN	Cole Information
	ELIA MONTE-BROWN	Cole Information

FINDINGS

Year	Uses	Source
2014	LUIGI CAZZANIGA	Cole Information
	KATTIA SOLANO	Cole Information
	HUGO RONDINONE	Cole Information
	IAN MCALPIN	Cole Information
	ELIA MONTE-BROWN	Cole Information
2010	LUIGI CAZZANIGA	Cole Information
	BENJAMIN DARCHE	Cole Information
	JOHN KIDD	Cole Information
	UGO RONDINONE	Cole Information
	LORING MCALPIN	Cole Information
	ERIK ALDERSON	Cole Information
2006	Multi Unit Address	Hill-Donnelly Information Services
	Cazzaniga Luigi	Hill-Donnelly Information Services
	H Connors Michael	Hill-Donnelly Information Services
	Klalnberg Adolf	Hill-Donnelly Information Services
	Number 4 h Klainberg Adolf A	Hill-Donnelly Information Services
	Klainberg Adolf	Hill-Donnelly Information Services
	Number 2 Latham Mike v A	Hill-Donnelly Information Services
	Number 7 h Mcalpin Loring	Hill-Donnelly Information Services
	h Monte Elise A	Hill-Donnelly Information Services
	Number 6 Tibell Lena	Hill-Donnelly Information Services
2005	ADOLF KLAINBERG	Cole Information
	JEANNIE CHUNG	Cole Information
	ELISA MONTE	Cole Information
	LUIGI CAZZANIGA	Cole Information
	DAVID BROWN	Cole Information
	LORING MCALPIN	Cole Information
	MAXINE HENRYSON	Cole Information
	MICHAEL CONNORS	Cole Information
	LUIGI CAZZANIGA PHOTOGRAPHY	Cole Information
2000	APARTMENTS	Cole Information
	D ALDERSON	Cole Information

FINDINGS

Year	Uses	Source
2000	5 LUIGI CAZZANIGA	Cole Information
	MICHAEL CONNORS	Cole Information
	MERYL EMMERTON	Cole Information
	MAXINE HENRYSON	Cole Information
	A KLAINBERG	Cole Information
	ADOLF KLAINBERG	Cole Information
	LORING MC ALPIN H	Cole Information
	A3 ELISA MONTE	Cole Information
	PAUL SPARKS	Cole Information
	A KLAINBERG	Cole Information
	ADOLF KLAINBERG	Cole Information
	D ALDERSON	Cole Information
	LUIGI CAZZANIGA	Cole Information
	PAUL SPARKS	Cole Information
	ELISA MONTE	Cole Information
	LORING MCALPIN	Cole Information
	DANIEL VALENCIC	Cole Information
	MAXINE HENRYSON	Cole Information
	THERESA BEALL	Cole Information
	MICHAEL CONNORS	Cole Information
1995	RENTMEESTER, A C	Cole Information
	KLAINBERG, ADOLF	Cole Information
	ROSENBERG, KENNETH	Cole Information
	MONTE, ELISA	Cole Information
	MC ALPIN, LORING	Cole Information
	KNUTSON, S G	Cole Information
	HALLMARK, WILLIAM G	Cole Information
	CAZZANIGA, LUIGI	Cole Information
	KIM, J	Cole Information
	ALDERSON, D	Cole Information
	DO OR DIE RECORDS INC	Cole Information
1992	MADOLE, DAVID	Cole Information

FINDINGS

Year	Uses	Source
1992	WILDMAN, E	Cole Information
	RENTMEESTER, A C	Cole Information
	ZANZANI, G A	Cole Information
	KLAINBERG, ADOLF	Cole Information
	MC ALPIN, LORING	Cole Information
	MONTE, ELISA	Cole Information
	BARRIER, SIDNEY	Cole Information
	KNUTSON, S G	Cole Information
	HALLMARK, WILLIAM G	Cole Information
	KIM, J	Cole Information
	ALDERSON, D	Cole Information
	KIDD, JOHN, PHOTOGRAPHER	Cole Information
1983	Alderson D	New York Telephone
	Hansen Stephen	New York Telephone
	Klainberg Adolf	New York Telephone
	Monte Elisa	New York Telephone
	Perna Thomas	New York Telephone
	Wildman E	New York Telephone
1927	Zagor David L mill ends	New York Telephone

40 GREAT JONES ST

Year	Uses	Source
2020	FILSON	EDR Digital Archive
	JOHN HOMANS	EDR Digital Archive
	CHRISTINA IMM	EDR Digital Archive
	JOHN FINNERAN	EDR Digital Archive
	CHARLES CHILDS	EDR Digital Archive
	RACHEL MAURO	EDR Digital Archive
	ANGELA BRITZMAN	EDR Digital Archive
	VASILY STRELA	EDR Digital Archive
	CLANCY CHILDS	EDR Digital Archive
2017	JOHN HOMANS	Cole Information
	RACHEL MAURO	Cole Information

FINDINGS

Year	Uses	Source
2017	MARKO BON	Cole Information
	CLANCY CHILDS	Cole Information
	VASILY STRELA	Cole Information
	FINNERAN KATHLEEN YOUNG	Cole Information
	NEIGHBORHOOD PEST CONTROL	Cole Information
	PARTNERS & SPADE	Cole Information
	FILSON NY	Cole Information
2014	JOHN HOMANS	Cole Information
	RACHEL MAURO	Cole Information
	CLANCY CHILDS	Cole Information
	VASILY STRELA	Cole Information
	MANHATTAN MODEL SHOP	Cole Information
	FINNERAN KATHLEEN YOUNG	Cole Information
	SLEEPY JONES LLC	Cole Information
	PARTNERS & SPADE	Cole Information
2010	JOHN HOMANS	Cole Information
	CHARLES CHILDS	Cole Information
	MARKO BON	Cole Information
	MANHATTAN MODEL SHOP	Cole Information
	ELLEN CAROLINE	Cole Information
2006	Multi Unit Address	Hill-Donnelly Information Services
	h Bonino Fernanda a	Hill-Donnelly Information Services
	h Childs C F A	Hill-Donnelly Information Services
	Ellen Caroline 10 o	Hill-Donnelly Information Services
	Ellen Caroline A	Hill-Donnelly Information Services
	Number 6 h Finneran Kathleen Young & Wil	Hill-Donnelly Information Services
	Number 4 Homans John	Hill-Donnelly Information Services
	Number 3 Lande Jerome VA	Hill-Donnelly Information Services
	Number 7 Manhattan Model Shop	Hill-Donnelly Information Services
	Number 1 Studio 40 1 P	Hill-Donnelly Information Services
2005	JOHN HOMANS	Cole Information
	CHARLES CHILDS	Cole Information

FINDINGS

Year	Uses	Source
2005	CAROLINE ELLEN	Cole Information
	JEROME LANDE	Cole Information
	JOHN CUNNINGHAM	Cole Information
	MANHATTAN MODEL SHOP	Cole Information
	BUDDHABEAR LLC	Cole Information
	COROLINE ELLENS DESIGNS	Cole Information
	40 GREAT JONES ST COOP	Cole Information
	TOSHI STUDIO LTD	Cole Information
	STUDIO FOURTY	Cole Information
2000	A4 A BRITZMAN	Cole Information
	C F CHILDS	Cole Information
	A4 JOHN HOMANS	Cole Information
	ELLEN CAROLINE	Cole Information
	FINNERAN KTHLN YNG	Cole Information
	FINNERAN WILLIAM J	Cole Information
	MANHATTAN MDL SHP	Cole Information
	STUDIO INC	Cole Information
	JOHN HOMANS	Cole Information
	CHARLES CHILDS	Cole Information
	K ALSTROM	Cole Information
	ANGELA BRITZMAN	Cole Information
	MANHATTAN MODEL SHOP	Cole Information
	ELLEN CAROLINE	Cole Information
	FINNERAN WILLIAM J	Cole Information
	STUDIO 40 INCORPORATED	Cole Information
1995	HOMANS, JOHN	Cole Information
	BRITZMAN, A	Cole Information
	DROPKIN, F	Cole Information
	WEINSTEIN, JEFFREY	Cole Information
	CHILDS, C F	Cole Information
	FINNERAN KATHLEEN YOUNG	Cole Information
	FINNERAN WILLIAM J	Cole Information

FINDINGS

Year	Uses	Source
1995	ELLEN CAROLINE	Cole Information
	MANHATTAN MODEL SHOP	Cole Information
	KAMIKAZE CONSTR	Cole Information
1992	TUMSUDEN, R	Cole Information
	DROPKIN, F	Cole Information
	CUNNINGHAM, BRUCE	Cole Information
	WEINSTEIN, JEFFREY	Cole Information
	CHILDS, C F	Cole Information
	FINNERAN KATHLEEN YOUNG	Cole Information
	FINNERAN WILLIAM J	Cole Information
	MANHATTAN MODEL SHOP	Cole Information
1983	Childs C F	New York Telephone
	Cunningham Bruce	New York Telephone
	Finneran Kathleen Young	New York Telephone
	Finneran William J	New York Telephone
	Manhattan Express Bicycle Shop	New York Telephone
	MANHATTAN MODEL SHOP	New York Telephone
	Miller Linda	New York Telephone
	Tumsuden R	New York Telephone
1927	Arkadia Paper Pruducts Corp	New York Telephone
	Crown Hat & Cap Co	New York Telephone

41 GREAT JONES ST

Year	Uses	Source
2020	ANDREW BERNSTEIN INC	EDR Digital Archive
	JENNY CHASE INC	EDR Digital Archive
2017	PHOSPHEROUS ROSEVILLE	Cole Information
	JENNY CHASE INCORPORATED	Cole Information
	TRACE MAGAZINE	Cole Information
2014	JENNY CHASE	Cole Information
	JENNY CHASE INCORPORATED	Cole Information
	TRACE MAGAZINE	Cole Information
	BIG BEACH INCORPORATED	Cole Information

FINDINGS

Year	Uses	Source
2010	MARIE SAEKI PUBLIC RELATIONS	Cole Information
	TRACE URBAN MAGAZINE	Cole Information
	JENNY CHASE INC	Cole Information
	ACME SANDBLASTING CO INC	Cole Information
	BIG BEACH INC	Cole Information
2006	Acme Sandblasting Co Inc	Hill-Donnelly Information Services
	Heidelberg Hillary VA	Hill-Donnelly Information Services
	MS Sales	Hill-Donnelly Information Services
	Marie Saeki Public Relations	Hill-Donnelly Information Services
2005	JAMES MCCARTHY	Cole Information
	HILLARY MORRIS	Cole Information
	STEVEN STEINMAN	Cole Information
	HILLARY HEIDELBERG	Cole Information
	MARIE SAEKI PUBLIC RELATIONS	Cole Information
	ACME SANDBLASTING CO INC	Cole Information
	MARIE SAEKI SALES LTD	Cole Information
2000	LEIGH KYLE	Cole Information
	3 JAMES K MCCARTHY	Cole Information
	5FL STEVEN STEINMAN	Cole Information
	ACME SNDBLSTNG CO	Cole Information
	JAMES MCCARTHY	Cole Information
	STEVEN STEINMAN	Cole Information
	LEIGH KYLE	Cole Information
	PULVERMACHER R DESIGNS INCORPORATED	Cole Information
	ACME SANDBLASTING COMPANY INCORPORATED	Cole Information
1995	MCCARTHY, JAMES K	Cole Information
	KYLE, LEIGH	Cole Information
	STEINMAN, STEVEN	Cole Information
	ACME SANDBLASTING CO INC	Cole Information
	PULVERMACHER R DESIGNS INC	Cole Information
	DIMENSIONS IN GLASS LTD	Cole Information

FINDINGS

Year	Uses	Source
1995	RANDI, JAY	Cole Information
	FILCO MFG CO, LTHR	Cole Information
1992	MCCARTHY, JAMES K	Cole Information
	KYLE, LEIGH	Cole Information
	STEINMAN, STEVEN	Cole Information
	ACME SANDBLASTING CO INC	Cole Information
	PULVERMACHER R DESIGNS INC	Cole Information
	DIMENSIONS IN GLASS LTD	Cole Information
	RANDI, JAY	Cole Information
	FILCO MFG CO, LTHR	Cole Information
1983	Evstis O	New York Telephone
	Mc Carthy James K	New York Telephone
	Steinman Steven	New York Telephone
	Weston M	New York Telephone
1927	Weitzman A & Sons papers & twine	New York Telephone

42 GREAT JONES ST

Year	Uses	Source
2006	Boys Barry v	Hill-Donnelly Information Services

43 GREAT JONES ST

Year	Uses	Source
2020	ZACHARY QUINTO	EDR Digital Archive
	OLIVIA HOFFMAN	EDR Digital Archive
	SPENCER LIU	EDR Digital Archive
	ROGE MOTAGHEDI	EDR Digital Archive
	ROJA MOTAGHEDI	EDR Digital Archive
	HELENE BRANDT	EDR Digital Archive
	MOSES CHAO	EDR Digital Archive
	PETER HOFFMAN	EDR Digital Archive
	ANDREW SHIFLETT	EDR Digital Archive
	LILO HOFFMAN	EDR Digital Archive
	THEO HOFFMAN	EDR Digital Archive
	HESTER GREENE	EDR Digital Archive

FINDINGS

Year	Uses	Source
2017	43 GRET JONES ST OWNERS CORP	Cole Information
	ZACHARY QUINTO	Cole Information
	ROJA MOTAGHEDI	Cole Information
	PETER HAMILTON	Cole Information
	ANDREW KEATING	Cole Information
	SUSAN ROSENFELD	Cole Information
2014	43 GRET JONES STREET OWNERS CORPORAT	Cole Information
	SPENCER LIU	Cole Information
	HELENE BRANDT	Cole Information
	PETER HAMILTON	Cole Information
	LEONARDO JEREISSATI	Cole Information
	DREW SHIFLETT	Cole Information
	ANDREW KEATING	Cole Information
	SUSAN ROSENFELD	Cole Information
2010	PETER HAMILTON	Cole Information
	HELENE BRANDT	Cole Information
	ALBANO GUATTI	Cole Information
	LEONARDO JEREISSATI	Cole Information
	DREW SHIFLETT	Cole Information
	ANDREW KEATING	Cole Information
	SUSAN ROSENFELD	Cole Information
2006	h Brandt Helene A	Hill-Donnelly Information Services
	h Guattl Albano VA	Hill-Donnelly Information Services
	h Hamilton Peter a	Hill-Donnelly Information Services
	h Hoffman Peter	Hill-Donnelly Information Services
	Sharp C	Hill-Donnelly Information Services
	h Shiflett D E A	Hill-Donnelly Information Services
2005	MERIC KOKSAL	Cole Information
	PETER HAMILTON	Cole Information
	HELENE BRANDT	Cole Information
	PETER HOFFMAN	Cole Information
	ALBANO GUATTI	Cole Information

FINDINGS

Year	Uses	Source
2005	DREW SHIFLETT	Cole Information
	COLLEEN SHARP	Cole Information
2000	APARTMENTS	Cole Information
	HELENE BRANDT	Cole Information
	MOSES CHAO	Cole Information
	4 PETER GREENE	Cole Information
	ALBANO GUATTI	Cole Information
	3 ALBANO GUATTI	Cole Information
	JOHN KACERE	Cole Information
	ANDREW KEATING	Cole Information
	D E SHIFLETT	Cole Information
	JANET SUTTA	Cole Information
	JOHN KACERE	Cole Information
	D SHIFLETT	Cole Information
	HELENE BRANDT	Cole Information
	ALBANO GUATTI	Cole Information
	PETER GREENE	Cole Information
	MOSES CHAO	Cole Information
	JANET SUTTA	Cole Information
	ANDREW KEATING	Cole Information
1995	SUTTA, JANET	Cole Information
	GUATTI, ALBANO	Cole Information
	GREENE, PETER & HESTER	Cole Information
	KEATING, ANDREW	Cole Information
	KACERE, JOHN	Cole Information
	WOHLBERG, BEN F	Cole Information
	BRANDT, HELENE	Cole Information
1992	SLOVIN, KARL	Cole Information
	SUTTA, JANET	Cole Information
	GREENE, PETER & HESTER	Cole Information
	FROMBOLUTI, I	Cole Information
	WIRLS, DOUGLAS	Cole Information

Year	Uses	Source
1992	KACERE, JOHN	Cole Information
	WOHLBERG, BEN F	Cole Information
	BRANDT, HELENE	Cole Information
	ARMSTRONG, SARA G	Cole Information
1983	Brandt Helene	New York Telephone
	Fromboluti I	New York Telephone
	Greene Art Assoc	New York Telephone
	Kacere J	New York Telephone
	Leicht William S	New York Telephone
	Leicht William S	New York Telephone
	Letts K	New York Telephone
	Sutta Janet	New York Telephone
	Sutta Janet	New York Telephone
	Wohlberg Ben F	New York Telephone

45 GREAT JONES ST

Year	Uses	Source
2020	RESURRECTION	EDR Digital Archive
	GREAT JONES LUMBER CORP	EDR Digital Archive
	DESIGN DISTRICT 45 LLC	EDR Digital Archive
	ROSKOPP LEPA	EDR Digital Archive
	CLOE PERRONE	EDR Digital Archive
2017	DESIGN DISTRICT 45 LLC	Cole Information
	ROSKOPP LEPA	Cole Information
	MELISSA DIZDAREVIC	Cole Information
	LOUISE DECKER	Cole Information
	CLOE PERRONE	Cole Information
2014	GREAT JONES LUMBER CORP	Cole Information
2010	GREAT JONES LUMBER CORP	Cole Information
2006	Great Jones Lumber Corp	Hill-Donnelly Information Services
2005	GREAT JONES LUMBR CORP	Cole Information
2000	GREAT JNS LMBR CRP	Cole Information
	GREAT JONES LUMBER CORPORATION	Cole Information

Year	Uses	Source
1995	GREAT JONES LUMBR CORP	Cole Information
1992	GREAT JONES LUMBR CORP	Cole Information
1983	Great Jones Lumber Corp	New York Telephone

46 GREAT JONES ST

Year	Uses	Source
2020	STEPHEN KAZMIERSKI	EDR Digital Archive
	HONG WU	EDR Digital Archive
	WEN CAI	EDR Digital Archive
	JOHN SMITH	EDR Digital Archive
	WILLIAM MANFREDI	EDR Digital Archive
	GUO CAI	EDR Digital Archive
	SCOTT SANTORO	EDR Digital Archive
2017	JAMIE MCEWEN	Cole Information
	KC BAILEY	Cole Information
	WILLIAM MANFREDI	Cole Information
	GUO CAI	Cole Information
	SCOTT SANTORO	Cole Information
2014	BRIAN BELLIVEAU	Cole Information
	JAMIE MCEWEN	Cole Information
	KAR BAILEY	Cole Information
	WILLIAM MANFREDI	Cole Information
	GUO CAI	Cole Information
	SCOTT SANTORO	Cole Information
2010	WORKSIGHT	Cole Information
	WILLIAM MANFREDI SILVERSMITH	Cole Information
	NANA OLIVAS	Cole Information
	KAR BAILEY	Cole Information
	WILLIAM MANFREDI	Cole Information
	GUO CAI	Cole Information
	SCOTT SANTORO	Cole Information
2006	h Bailey KC	Hill-Donnelly Information Services
	h Cai Guo Qiang A	Hill-Donnelly Information Services

FINDINGS

Year	Uses	Source
2006	h Manfredi William	Hill-Donnelly Information Services
	h Olivas Nana VA	Hill-Donnelly Information Services
	Santoro Scott	Hill-Donnelly Information Services
	Worksight is	Hill-Donnelly Information Services
2005	GEORGE DASKALOFF	Cole Information
	WILLIAM MANFREDI SILVERSMITH	Cole Information
	CONSTRUCTION STUDIO INC	Cole Information
	WORKSIGHT	Cole Information
	JOHN SMITH	Cole Information
	NANA OLIVAS	Cole Information
	WILLIAM MANFREDI	Cole Information
	LINDA HILL	Cole Information
	SEAN MANNING	Cole Information
	GUO CAI	Cole Information
	SCOTT SANTORO	Cole Information
2000	N ENGLISH	Cole Information
	WILLIAM MANFREDI	Cole Information
	NANA OLIVAS	Cole Information
	SCOTT SANTORO	Cole Information
	WORKSIGHT	Cole Information
	WORKSIGHT	Cole Information
	HONG WU	Cole Information
	G CAI	Cole Information
	BARBARA IRZYK	Cole Information
	NANCY ENGLISH	Cole Information
	NANA OLIVAS	Cole Information
	WILLIAM MANFREDI	Cole Information
	SCOTT SANTORO	Cole Information
1995	WORKSIGHT	Cole Information
	OLIVAS, NANA	Cole Information
	MANFREDI, WILLIAM	Cole Information
	ENGLISH, N	Cole Information

FINDINGS

Year	Uses	Source
1995	SANTORO, SCOTT	Cole Information
	GAMBRELL, J	Cole Information
	DASKALOFF, GEORGE	Cole Information
1992	OLIVAS, NANA	Cole Information
	MANFREDI, WILLIAM	Cole Information
	COYNE, ANNE	Cole Information
	REDD, MILES	Cole Information
	ENGLISH, N	Cole Information
	VANAMEE, NORMAN	Cole Information
	NACHLIN, J J	Cole Information
	GAMBRELL, J	Cole Information
	DASKALOFF, GEORGE	Cole Information
1983	Azara Nancy	New York Telephone
	Daskaloff George	New York Telephone
	English N	New York Telephone
	Hyman Edward S Jr	New York Telephone
	Manfredi William	New York Telephone
	Nachlin John	New York Telephone
	Olivas Maximilian	New York Telephone
	Wolanczyk John P	New York Telephone
1927	Belloch I hse furnshgs spec	New York Telephone
	Berman & Suskauer druggists sundries	New York Telephone

47 GREAT JONES ST

Year	Uses	Source
2020	GREAT JONES REALTY	EDR Digital Archive
	GREAT JONES FITNESS	EDR Digital Archive
	PING CHONG & CO	EDR Digital Archive
	FIJI THEATRE CO INC	EDR Digital Archive
	TRINITY/LAMAMA PERFORMING ARTS	EDR Digital Archive
	DONALD CAPOCCIA	EDR Digital Archive
	TOMMIE PEGUES	EDR Digital Archive
2017	GREAT JONES REALTY	Cole Information

FINDINGS

Year	Uses	Source
2017	ELEVATOR REAPIR SERVICE THEATER INC	Cole Information
	BARROW GROUP INC	Cole Information
	TRINITY LAMAMA	Cole Information
	GREAT JONES FITNESS	Cole Information
2014	BARROW GROUP INCORPORATED	Cole Information
	GREAT JONES REALTY	Cole Information
	TRINITY LAMAMA	Cole Information
	ELEVATOR REPAIR SERVICE THEATER INCO	Cole Information
	GREAT JONES FITNESS	Cole Information
2010	TRINITYLAMAMA PERFORMING ARTS	Cole Information
	PING CHONG & CO	Cole Information
2006	H Capoccia DA	Hill-Donnelly Information Services
	Milroy Mark v	Hill-Donnelly Information Services
	Ping Chong & Co is	Hill-Donnelly Information Services
	h Schellenbaum Tim VA	Hill-Donnelly Information Services
	h Ugurlu Zishan a	Hill-Donnelly Information Services
2005	INTL THTR OF NY ACTR WTHT BO	Cole Information
	DAVID GORDON PICK UP CO	Cole Information
	NEW FESTIVAL THE	Cole Information
	PING CHONG & CO	Cole Information
2000	GENJI ITO	Cole Information
	TIM SCHELLENBAUM	Cole Information
	ZISHAN UGURLU	Cole Information
	DAVID GRDN PCK UP	Cole Information
	INTRNTNL THTR INST	Cole Information
	THE NEW FESTIVAL	Cole Information
	PON ASIAN RPRTRY	Cole Information
	PICK UP PERFORM	Cole Information
	PING CHONG & CO	Cole Information
	THE TRINITY/LMM	Cole Information
	NEW FESTIVAL THE	Cole Information
	PAN ASIAN REPERTORY THEATRE	Cole Information

FINDINGS

Year	Uses	Source
2000	PING CHONG & CO	Cole Information
	INTERNATIONAL THEATRE INSTITUTE OF THE US	Cole Information
	PICK UP PERFORMANCE COMPANY	Cole Information
	TRINITY LAMAMA PERFORMING ARTS PROGRAM THE	Cole Information
	DAVID GORDON PICK UP COMPANY	Cole Information
	TIM SCHELLENBAUM	Cole Information
	ZISHAN UGURLU	Cole Information
1995	TRINITY/LAMAMA PERFORMING ARTS PROGRAM THE	Cole Information
	PAN ASIAN REPERTORY THEATRE	Cole Information
	STREB RINGSIDE SPORTS DANCE CO	Cole Information
	INTERNATIONAL THEATRE INST OF THE US	Cole Information
	UGURLU, ZISHAN	Cole Information
	CHONG, PING	Cole Information
1992	PAN ASIAN REPERTORY THEATRE	Cole Information
	GREEK THEATRE OF NY	Cole Information
	ROYALS, DEMETRIA	Cole Information
	DIAMOND-ROYALS, LOUISE	Cole Information
	CHONG, PING	Cole Information
	KAPELL, MARTIN H	Cole Information
1983	Good Old Lower East Side Inc	New York Telephone
	La Mama Experimental Theatre Ceta	New York Telephone
	Pan Asian Repertory Theatre Inc	New York Telephone
	Pan Asian Repertory Theatre Inc	New York Telephone
	Yacoubi Ahmed	New York Telephone

48 GREAT JONES ST

Year	Uses	Source
2020	TARA 4779 LLC	EDR Digital Archive
	STAN RIES PHOTOGRAPHY	EDR Digital Archive
	WK INTERACT CORP	EDR Digital Archive
	GREGORY RIES	EDR Digital Archive

FINDINGS

Year	Uses	Source
2020	KAREN THORSON	EDR Digital Archive
	JOEL FITZPATRICK	EDR Digital Archive
	ROBERT FITZPATRICK	EDR Digital Archive
	PEDRO ROMERO	EDR Digital Archive
	SOPHIA MACVITTIE	EDR Digital Archive
	SARAH WERTHEIMER	EDR Digital Archive
	SUSANNA MANCINI	EDR Digital Archive
	ANDRE MEADE	EDR Digital Archive
	LEE FANNING	EDR Digital Archive
	ANAIS DUFOUR	EDR Digital Archive
	JONATHAN VAN METER	EDR Digital Archive
	BRUCE MACVITTIE	EDR Digital Archive
	DEBRA WASSMAN	EDR Digital Archive
	ALBERT OH	EDR Digital Archive
	FERNANDA BONINO	EDR Digital Archive
	CAROL OCHS	EDR Digital Archive
	ALINE HILL-RIES	EDR Digital Archive
	JONATHAN LANMAN	EDR Digital Archive
2017	3 1 PHILLIP LIM GREAT JONES LLC	Cole Information
	ANTONIS ACHILLEOS PHOTOGRAPHY	Cole Information
	SUFFOLK STREET LLC	Cole Information
	VAGABOND FILMS INC	Cole Information
	ABEL ROMERO	Cole Information
	SARAH WERTHEIMER	Cole Information
	LEE FANNING	Cole Information
	SILVERIO FORESI	Cole Information
	BRUCE MACVITTIE	Cole Information
2014	IMAGE MAINTENANCE	Cole Information
	ANTONIS ACHILLEOS PHOTOGRAPHY	Cole Information
	PERESS GILLES	Cole Information
	SUFFOLK STREET LLC	Cole Information
	BONINO GALLERY	Cole Information

FINDINGS

Year	Uses	Source
2014	KAREN THORSON	Cole Information
	ANDRE MEADE	Cole Information
	ABEL ROMERO	Cole Information
	SARAH WERTHEIMER	Cole Information
	LEE FANNING	Cole Information
	SILVERIO FORESI	Cole Information
	STAN RIES	Cole Information
	BRUCE MACVITTIE	Cole Information
	CAROL OCHS	Cole Information
2010	VAGABOND FILMS INC	Cole Information
	TAGADA BOOM BOOM	Cole Information
	IMAGE MAINTENANCE	Cole Information
	STAN RIES PHOTOGRAPHY	Cole Information
	SUFFOLK STREET LLC	Cole Information
	TRUMBULL ARCHITECTS	Cole Information
	PERESS GILLES	Cole Information
	BONINO GALLERY	Cole Information
	DAVID SHILLINGFORD	Cole Information
	KAREN THORSON	Cole Information
	ROBERT FITZPATRICK	Cole Information
	LASH GARRY	Cole Information
	PATRICIA DOW	Cole Information
	LEE FANNING	Cole Information
	PATRICK FITZ	Cole Information
	ROBERT YOUNG	Cole Information
	BRUCE MACVITTIE	Cole Information
	ALBERT HO	Cole Information
	ALISSA ALFIERI	Cole Information
	CAROL OCHS	Cole Information
	JONATHAN LANMAN	Cole Information
2006	Multi Unit Address	Hill-Donnelly Information Services
	Achilleos Antonls is	Hill-Donnelly Information Services

FINDINGS

Year	Uses	Source
2006	Number 3 F Aronson Abbe A	Hill-Donnelly Information Services
	Bidgood F E o	Hill-Donnelly Information Services
	Number 4 h Bonino Fernanda Aa	Hill-Donnelly Information Services
	Number 4 R Bonino Gallery	Hill-Donnelly Information Services
	Conze Antoine	Hill-Donnelly Information Services
	Conze Antonine o	Hill-Donnelly Information Services
	Number 1 Dow P A	Hill-Donnelly Information Services
	Number 5 F h Fanning Lee E	Hill-Donnelly Information Services
	h Lanman Jonathan A	Hill-Donnelly Information Services
	Lanman Jonathan T o	Hill-Donnelly Information Services
	Lash Garry v A	Hill-Donnelly Information Services
	Loader Mark as	Hill-Donnelly Information Services
	Number 11 Musselman E	Hill-Donnelly Information Services
	Number 11 Ochs Carol	Hill-Donnelly Information Services
	Peress Gilles	Hill-Donnelly Information Services
	Peress Gilles i s	Hill-Donnelly Information Services
	Number 4 F H Rosenbaum Gerald	Hill-Donnelly Information Services
	Number 7 Trumbull Architects 1 P	Hill-Donnelly Information Services
	Number 5 R Van Meter Jonathan	Hill-Donnelly Information Services
	Number 7 h Wassman Debra AA	Hill-Donnelly Information Services
2005	BONINO GALARIA LTD	Cole Information
	STAN RIES STUDIOS	Cole Information
	FOOD HALL OF FAME	Cole Information
	PERESS GILLES	Cole Information
	ANTONIS ACHILLEOS PHOTOGRAPHY	Cole Information
	TRUMBULL ARCHITECTS	Cole Information
	LANMAN JONATHAN	Cole Information
	ANTOINE CONZE	Cole Information
	ELAINE MUSSELMAN	Cole Information
	LASH GARRY	Cole Information
	THOMAS GRIMES	Cole Information
	PHILLIP TOWZELL	Cole Information

FINDINGS

Year	Uses	Source
2005	STACY RADDATZ	Cole Information
	PATRICIA DOW	Cole Information
	MARTIN HERNANDEZ	Cole Information
	LEE FANNING	Cole Information
	BARRY WACKSMAN	Cole Information
	STAN RIES	Cole Information
	LISA USDAN	Cole Information
	RISA MEYER	Cole Information
	BRUCE MACVITTIE	Cole Information
	FERNANDA BONINO	Cole Information
	JONATHAN LANMAN	Cole Information
2000	4F F E BIDGOOD	Cole Information
	FERNANDA BONINO	Cole Information
	4 FERNANDA BONINO	Cole Information
	ANTOINE CONZE	Cole Information
	ANTOINE CONZE	Cole Information
	ANTOINE CONZE	Cole Information
	P DOW	Cole Information
	PIERRE DUFOUR	Cole Information
	3 STEVEN KELBAN	Cole Information
	7 JONATHAN T LANMAN	Cole Information
	CATALINA MERYER	Cole Information
	11 CAROL OCHS	Cole Information
	RORY OCONNOR	Cole Information
	ALINE H RIES	Cole Information
	STAN RIES	Cole Information
	4F GERALD ROSENBAUM	Cole Information
	3E SCHALL	Cole Information
	7 DEBRA WASSMAN	Cole Information
	BONINO GALLERY	Cole Information
	OCTAGON HSE CONST	Cole Information
	OCTAGON HOUSE CONSTRUCTION CORPORATION	Cole Information

FINDINGS

Year	Uses	Source
2000	BONINO GALLERY	Cole Information
	PIERRE DUFOUR	Cole Information
	A CONZE	Cole Information
	F BIDGOOD	Cole Information
	P DOW	Cole Information
	ANTOINE CONZE	Cole Information
	GERALD ROSENBAUM	Cole Information
	ALINE RIES	Cole Information
	F BONINO	Cole Information
	C MERYER	Cole Information
	STACY RADDATZ	Cole Information
	LORENZO BENEDICK	Cole Information
	LEE FANNING	Cole Information
	RORY OCONNOR	Cole Information
	J LANMAN	Cole Information
	STAN RIES	Cole Information
	DEBRA WASSMAN	Cole Information
	TANIA RETCHISKY	Cole Information
	E SCHALL	Cole Information
	CAROL OCHS	Cole Information
1995	MEYER, CATALINA	Cole Information
	BONINO GALLERY	Cole Information
	OCTAGON HOUSE CONSTRUCTION CORP	Cole Information
	LOADER MARK	Cole Information
	WASSMAN, DEBRA	Cole Information
	BONINO, FERNANDA	Cole Information
	FERNANDEZ, ESTEBAN E	Cole Information
	ROSENBAUM, GERALD	Cole Information
	BIDGOOD, F E	Cole Information
	DUFOUR, PIERRE	Cole Information
	RIES, STAN	Cole Information
	RIES, ALINE HILL	Cole Information

FINDINGS

Year	Uses	Source
1995	ROYCE, MARC	Cole Information
	KELBAN, STEVEN	Cole Information
	BARTLETT, CHRIS	Cole Information
	LANMAN, JONATHAN T	Cole Information
	OCHS, CAROL	Cole Information
	SCHALL, E	Cole Information
	BURNELLE-DUFOUR, MARJORIE	Cole Information
	GRIMES, THOMAS	Cole Information
	DOW, P	Cole Information
1992	MEYER, CATALINA	Cole Information
	BONINO GALLERY	Cole Information
	OCTAGON HOUSE CONSTRUCTION CORP	Cole Information
	DUANE DICK STUDIO	Cole Information
	WASSMAN, DEBRA	Cole Information
	BONINO, FERNANDA	Cole Information
	FERNANDEZ, ESTEBAN E	Cole Information
	ROSENBAUM, GERALD	Cole Information
	BIDGOOD, F E	Cole Information
	DUFOUR, PIERRE	Cole Information
	RIES, ALINE HILL	Cole Information
	RIES, STAN	Cole Information
	KELBAN, STEVEN	Cole Information
	LANMAN, JONATHAN T	Cole Information
	BONINO, MARC	Cole Information
	OCHS, CAROL	Cole Information
	DOW, P	Cole Information
	BURNELLE-DUFOUR, MARJORIE	Cole Information
	SCHALL, E	Cole Information
1983	Ball Jas J & Sons Inc cooperitg	New York Telephone
	Bonino Fernanda	New York Telephone
	Bonino Gallery	New York Telephone
	Bonino Gallery	New York Telephone

FINDINGS

Year	Uses	Source
1983	Burnelle M	New York Telephone
	Dow P	New York Telephone
	Duesberry J T	New York Telephone
	Fernandez Esteban E	New York Telephone
	Lanman Jonathan T	New York Telephone
	Meyer Catalina b	New York Telephone
	Ridge Trading Corp	New York Telephone
	Ries Aline Hill	New York Telephone
	Ries Stan	New York Telephone
	Rosenbaum Gerald	New York Telephone
	Schall E	New York Telephone

50 GREAT JONES ST

Year	Uses	Source
2014	MARY FIERMAN	Cole Information
2010	ART & INDL DESIGN SHOP	Cole Information
2006	Art & Industry	Hill-Donnelly Information Services
1983	Bidgood F E	New York Telephone

53 GREAT JONES ST

Year	Uses	Source
2020	IL BUCO ALIMENTARI & VINERIA	EDR Digital Archive
2017	IL BUCO ALIMENTARI & VINERIA	Cole Information
	RISTORANTE IL BUCO	Cole Information
2014	IL BUCO	Cole Information
	IL BUCO VINERIA	Cole Information

54 GREAT JONES ST

Year	Uses	Source
2017	LOCKSMITH 247	Cole Information
	PIEROLIVER CALESTAGNE	Cole Information
	ELIZABETH CHRYSTAL	Cole Information
	COLE SHARP	Cole Information
2014	GREAT JONES CAFE	Cole Information

FINDINGS

Year	Uses	Source
2014	PIER CALESTAGNE	Cole Information
	DIAN NEEDHAM	Cole Information
2010	DIAN NEEDHAM FURNITURE INC	Cole Information
	GREAT JONES ST CAFE	Cole Information
	JF JONES INC	Cole Information
	DIAN NEEDHAM	Cole Information
	LUANA VADIZ	Cole Information
	CATHERINE DESPONT	Cole Information
	KAI REGAN	Cole Information
	ELIZABETH ZARA	Cole Information
2006	h Carile Paul A	Hill-Donnelly Information Services
	Despont C VA	Hill-Donnelly Information Services
	Great Jones St Cafe	Hill-Donnelly Information Services
2005	GREAT JONES ST CAFE	Cole Information
	DIAN NEEDHAM FURNITURE INC	Cole Information
	JF JONES INC	Cole Information
	DIAN NEEDHAM	Cole Information
	CAROL JACOBANIS	Cole Information
	PAUL CARLILE	Cole Information
2000	PAUL CARLILE	Cole Information
	DIAN NEEDHAM	Cole Information
	STACY SINDLINGER	Cole Information
	GREAT JONES ST CF	Cole Information
	GREAT JONES ST CAFE	Cole Information
	DIAN NEEDHAM	Cole Information
	STACY SINDLINGER	Cole Information
	PAUL CARLILE	Cole Information
1995	GREAT JONES ST CAFE	Cole Information
	CARUSO, MICHAEL	Cole Information
	CARLILE, PAUL	Cole Information
1992	GREAT JONES ST CAFE	Cole Information
	CARUSO, MICHAEL	Cole Information

FINDINGS

Year	Uses	Source
1992	CARLILE, PAUL	Cole Information
1983	Gottlieb Blake	New York Telephone
	Mc Nulty John J	New York Telephone
	PERMAFILM INC	New York Telephone

55 GREAT JONES ST

Year	Uses	Source
2020	RICHARD SLOAN	EDR Digital Archive
	ANNA BLUMENFELD	EDR Digital Archive
	JONATHAN HALES	EDR Digital Archive
	HYUNJOO GOODMAN	EDR Digital Archive
	EUGENE EPSTEIN	EDR Digital Archive
	YEN DA NGO	EDR Digital Archive
	SCOTT WELLS	EDR Digital Archive
	GARY WAGENER	EDR Digital Archive
	HISAKO KOBAYASHI	EDR Digital Archive
	BRETT ERKMAN	EDR Digital Archive
	VERA WELLS	EDR Digital Archive
2017	LOWELL GRUMAN	Cole Information
	H TENDERCHARGE	Cole Information
	EUGENE EPSTEIN	Cole Information
	PETER GOODMAN	Cole Information
	EMMELIEN BROUWERS	Cole Information
	KIDD JOHN PHOTOGRAPHER	Cole Information
	THE FUTURE PERFECT	Cole Information
	GREAT JONES STUDIO INC	Cole Information
2014	RICHARD SLOAN	Cole Information
	PAOLA GUASTINI	Cole Information
	H TENDERCHARGE	Cole Information
	EUGENE EPSTEIN	Cole Information
	PETER GOODMAN	Cole Information
	YEN NGO	Cole Information
	EMMELIEN BOUWERS	Cole Information

FINDINGS

Year	Uses	Source
2014	KIDD JOHN PHOTOGRAPHER	Cole Information
	ROSSANT JAMES ARCHITECTS	Cole Information
	FUTURE PERFECT THE	Cole Information
	GREAT JONES STUDIO INCORPORATED	Cole Information
	THE FUTURE PERFECT	Cole Information
2010	JAMES ROSSANT	Cole Information
	RICHARD SLOAN	Cole Information
	PAOLA GUASTINI	Cole Information
	H TENDERCHARGE	Cole Information
	K HONDA	Cole Information
	YEN NGO	Cole Information
	EMMELIEN BROUWERS	Cole Information
	EMMELIEN BOUWERS	Cole Information
	PATRICK ROBINSON INC	Cole Information
	FUTURE PERFECT	Cole Information
	CITY GRAPHICS	Cole Information
	DNC CAPITOL GROUP	Cole Information
	212 GRAPHICS	Cole Information
	HONDA FINE ART	Cole Information
	WERKSTATTE	Cole Information
	JAMES ROSSANT ARCHITECTS	Cole Information
2006	Multi Unit Address	Hill-Donnelly Information Services
2005	NAGI SALIB	Cole Information
	RICHARD SLOAN	Cole Information
	H TENDERCHARGE	Cole Information
	DOUGLAS REED	Cole Information
	YOSHIKI YOMAMOTO	Cole Information
	K HONDA	Cole Information
	HERBERT WELLS	Cole Information
	EMMELIEN BROUWERS	Cole Information
	ROSSANT JAMES ARCHITECTS	Cole Information
	HONDA FINE ART	Cole Information

FINDINGS

Year	Uses	Source
2000	EMMELIEN BROUWERS	Cole Information
	J GRUMAN	Cole Information
	J GRUMAN	Cole Information
	K HONDA	Cole Information
	RICHARD SLOAN	Cole Information
	YOSHIKI YOMAMOTO	Cole Information
	YOSHIKI YOMAMOTO	Cole Information
	DNC CAPITOL GROUP	Cole Information
	HONDA FINE ART	Cole Information
	HONDA FINE ART	Cole Information
	KIDD JOHN PHOTOGR I	Cole Information
	212 GRAPHICS	Cole Information
	WELLS HERBERT A	Cole Information
	RICHARD SLOAN	Cole Information
	E BROUWERS	Cole Information
	YOSHIKI YOMAMOTO	Cole Information
	K HONDA	Cole Information
	J GRUMAN	Cole Information
	HONDA FINE ART	Cole Information
	DNC CAPITOL GROUP	Cole Information
	212 GRAPHICS	Cole Information
	KIDD JOHN PHOTOGRAPHER	Cole Information
	WELLS HERBERT A III	Cole Information
1995	GRUMAN, J	Cole Information
	SLOAN, RICHARD	Cole Information
	TENDERCHARGE, H B	Cole Information
	BROUWERS, EMMELIEN	Cole Information
	HONDA, K	Cole Information
	KOBAYASHI, HISAKO	Cole Information
	HONDA FINE ART	Cole Information
	WELLS HERBERT A, III	Cole Information
	KIDD, JOHN, PHOTOGRAPHER	Cole Information

FINDINGS

Year	Uses	Source
1995	DNC CAPITOL GROUP	Cole Information
	212 GRAPHICS	Cole Information
1992	BLESS, JAN	Cole Information
	TENDERCHARGE, H B	Cole Information
	HONDA, K	Cole Information
	KOBAYASHI, HISAKO	Cole Information
	DEAN, MARK	Cole Information
	HONDA FINE ART	Cole Information
	DNC CAPITOL GROUP	Cole Information
1983	E C C E Homo Inc	New York Telephone
	Haughton Derrick	New York Telephone
	Honda K	New York Telephone
	Mellow Mail	New York Telephone
	Wells Herbert A	New York Telephone

56 GREAT JONES ST

Year	Uses	Source
2000	JENE SHEYN	Cole Information
	JENE SHEYN	Cole Information

57 GREAT JONES ST

Year	Uses	Source
2006	Hedeh Japanese Restaurant	Hill-Donnelly Information Services
	Mond Design Assoc	Hill-Donnelly Information Services

59 GREAT JONES ST

Year	Uses	Source
2006	No Current Listing	Hill-Donnelly Information Services
1983	Barclay Barbara	New York Telephone
	Yoshida Tadao	New York Telephone

61 GREAT JONES ST

Year	Uses	Source
1927	Amer House & Window Cleaning Co	New York Telephone
	Goldman A J mfr headwear	New York Telephone

FINDINGS

GREAT JONES ST FL 3

47 GREAT JONES ST FL 3

Year	Uses	Source
2020	ZISAN UGURLU	EDR Digital Archive

GREAT JONES ST FL 4

54 GREAT JONES ST FL 4

Year	Uses	Source
2020	DIAN NEEDHAM	EDR Digital Archive

GREAT JONES ST FRNT A

5 GREAT JONES ST FRNT A

Year	Uses	Source
2020	MICHAEL CHAN	EDR Digital Archive

GREAT JONES ST REAR 1

3 GREAT JONES ST REAR 1

Year	Uses	Source
2020	RAMEET CHAWLA	EDR Digital Archive

JONES

3 GT JONES

Year	Uses	Source
1958	FELDMAN LILLIAN	New York Telephone
	FIELDS MITCHELL	New York Telephone
	JF HAT CO	New York Telephone
1950	SPEEDWAY MFG CO	New York Telephone
1927	LICHTENSTEIN H TRUCKING	New York Telephone

4 GT JONES

Year	Uses	Source
1958	WARACH JOS WOOLN CLIPS	New York Telephone

FINDINGS

5 GT JONES

Year	Uses	Source
1956	PARIS STONE RENOVATING CO	New York Telephone
1950	CONTEMPORARY PRESS	New York Telephone
1938	VERTEX CO DISPLAYS	New York Telephone
1927	PARIS STONE RENOVATING CO	New York Telephone
	SIEGEL RUTH M MISS NRSE	New York Telephone

7 GT JONES

Year	Uses	Source
1958	ADVANCE SHIRT CO	New York Telephone
1956	JUDY FRAN HAT CA	New York Telephone
1938	ISAACSON A CLTHG	New York Telephone
	TIP-POP POPCORN CO	New York Telephone
1927	LAVECH WM HATS	New York Telephone

9 GT JONES

Year	Uses	Source
1950	GORDON IRVING ACCTNT	New York Telephone

1 GREAT JONES

Year	Uses	Source
1998	ONE GREAT JONES GALLERY	NYNEX Telephone

3 GREAT JONES

Year	Uses	Source
1983	THE FLEAMARKET ON GREAT JONES ST	New York Telephone
1973	ALCOPLEY L	New York Telephone

4 GREAT JONES

Year	Uses	Source
1988	SHESTACK VICTORIA	NYNEX Telephone
1983	SHESTACK M B	New York Telephone

7 GREAT JONES

Year	Uses	Source
1927	ADMIRABLE HAT WORKS	New York Telephone

LAFAYETTE

348 LAFAYETTE

Year	Uses	Source
1983	Jacobs Prntng Corp	New York Telephone

350 LAFAYETTE

Year	Uses	Source
1998	KERBY ENERGY SYSTEMS CORP	NYNEX Telephone
1993	BRAGAR NORMAN CO INC NEWARK NJ NYC TELNO497-IMO5	NYNEX Telephone
	BRAGAR NORMAN PRODS CO INC	NYNEX Telephone
	GLENN PACIFIC	NYNEX Telephone
	KERBY ENERGY SYSTEMS CORP	NYNEX Telephone
1973	BRAGAR NORMANI CONLOC	New York Telephone
1958	NY WOMEN S LEAGUE TOR ANIMALS	New York Telephone
1956	NY WOMEN S LEAGUE FOR ANIMALS	New York Telephone
1950	AIMAL HOSP	New York Telephone
1947	ANIMAL HOSP	New York Telephone
	NY WOMENS LEAGUE FOR ANIMALS	New York Telephone
1942	ANIMAL HOSP	New York Telephone
	NY WOMEN S LEAGUE FOR ANIMALS	New York Telephone
1938	ANIMAL HOSP	New York Telephone
	NY WOMENS LEAGUE FOR ANIMALS	New York Telephone
1934	George A D asst treas NY Womens League for Animals Inc	R. L. Polk & Co.
	Grosvenor Rosa 2d v pres NY Womens League for Animals Inc	R. L. Polk & Co.
1927	ANIMAL HOSPITAL	New York Telephone
	BLAIR BRUCE DR	New York Telephone
	SPEYER ELLIN PRINCE HOSPITAL	New York Telephone
1920	Consolidated Appliance Co of NY RTN Jos Fleischman	R. L. Polk & Co.
	Spaulding Roy H	R. L. Polk & Co.

FINDINGS

357 LAFAYETTE

Year	Uses	Source
1998	BILL HALLMAN BOUTIQUE	NYNEX Telephone
	GUERIDON LLC	NYNEX Telephone

363 LAFAYETTE

Year	Uses	Source
1998	THE SMALL FURNITURE STORE	NYNEX Telephone
1993	THE SMALL FURNITURE STORE	NYNEX Telephone
1983	NICK & GEORGE	New York Telephone
	Post Bros Svce Stas Inc ofc	New York Telephone
1938	MORRIS GAS STAS	New York Telephone

364 LAFAYETTE

Year	Uses	Source
1927	PERRONE DIONIGI CANDY MFR	New York Telephone
1920	Epstein Wm restr	R. L. Polk & Co.

368 LAFAYETTE

Year	Uses	Source
1927	SUPREME GAS STATION	New York Telephone

371 LAFAYETTE

Year	Uses	Source
1998	CAR LAND	NYNEX Telephone
	GURU FOODS & SNOWBALLS	NYNEX Telephone
1983	Jones Diner	New York Telephone

372 LAFAYETTE

Year	Uses	Source
1983	MEINEKE DISCOUNT MUFFLERS	New York Telephone
	Noho Collision Corp	New York Telephone

376 LAFAYETTE

Year	Uses	Source
1927	AMER GAS PRODUCTS CORP	New York Telephone
	SAUNDERS G W & CO WOOLENS	New York Telephone

Year	Uses	Source
1927	WOLFF A H GAS RADIATOR CO THE	New York Telephone

380 LAFAYETTE

Year	Uses	Source
1998	ART CRAFT WALLETS	NYNEX Telephone
	B LAB INC	NYNEX Telephone
	BARBARA VON SCHREIBER LTD	NYNEX Telephone
	BLOCKBUSTERS PRODUCTIONS	NYNEX Telephone
	CLOISTERS CONSTRUCTION CO	NYNEX Telephone
	DECONSTRUCTION	NYNEX Telephone
	FEZ	NYNEX Telephone
	GENTIEU PENNY STUDIO	NYNEX Telephone
	GLYNN MICHAEL ARCHITECTS	NYNEX Telephone
	GORLIN ALEXANDER ARCHITECT	NYNEX Telephone
	HART JOHN	NYNEX Telephone
	HART SHARP ENTERTAINMENT	NYNEX Telephone
	JEFFERY FEINGOLD ARCHITECT	NYNEX Telephone
	JOHNSON TIM	NYNEX Telephone
	KILLER FILMS	NYNEX Telephone
	KILLER FILMS	NYNEX Telephone
	KUHL WOLFGANG DESIGN	NYNEX Telephone
	MARBLE ARCH DESIGNS INC	NYNEX Telephone
	MCCRUM & KORZILIUS ARCHITECTURE	NYNEX Telephone
	PIX PRODUCERS INC	NYNEX Telephone
	RHZ	NYNEX Telephone
	SELECT EQUITY	NYNEX Telephone
	STEINBERG CAROL J LAWYER	NYNEX Telephone
	STUDIO SOFLAID	NYNEX Telephone
	TIME CAFE	NYNEX Telephone
1993	BARBARA VON SCHREIBER LTD	NYNEX Telephone
	BELL AND BUCHANAN	NYNEX Telephone
	ELECTRO KINETICS PARTNERSHIP	NYNEX Telephone
	ESQ CAPADE INC	NYNEX Telephone

Year	Uses	Source
1993	GENTIEU PENNY STUDIO	NYNEX Telephone
	GORLIN ALEXANDER ARCHITECT	NYNEX Telephone
	JEFFREY FEINGOLD ARCHITECT	NYNEX Telephone
	KNOCKOUT INC	NYNEX Telephone
	LAFAYETTE BLUEPRINT	NYNEX Telephone
	MANOCO-VIOLA INCORPORATED	NYNEX Telephone
	MARC CHARBONNET	NYNEX Telephone
	MICHEAL GLYNN DESIGN ASSOCS	NYNEX Telephone
	OLIVER WILLIAMS STUDIO	NYNEX Telephone
	QUINA FONSECA HATS	NYNEX Telephone
	SOKOLOFF NIEL	NYNEX Telephone
	SWEENY WALTER DESIGN	NYNEX Telephone
	TIME CAFE	NYNEX Telephone
1983	HARROLD BARBARA	New York Telephone
	Advani Haresh	New York Telephone
	Art Craft Wallets Inc	New York Telephone
	Autow ash Systems	New York Telephone
	Bournique & Watkinson engravrs	New York Telephone
	Car Wash Equip Co Of NY	New York Telephone
	Colin Cooke Studio	New York Telephone
	Cooke Colin	New York Telephone
	Cooke Vickie Emerson	New York Telephone
	Educational Alliance Program	New York Telephone
	EN SPACE TYPOGRAPHERS INC	New York Telephone
	Kinlon Indstries Inc	New York Telephone
	Thomas & Walters Inc	New York Telephone
	Watkinson & Bournique engravrs	New York Telephone
	Worth Dstrbtrs Inc	New York Telephone
1927	RO GO CLOTHING CO	New York Telephone

381 LAFAYETTE

Year	Uses	Source
1963	ST JOSEPH S UNION	New York Telephone

Year	Uses	Source
1958	ST JOSEPHS UNION	New York Telephone
1956	ST JOSEPH S UNION	New York Telephone
1950	ST JOSEPH S UNION	New York Telephone
1947	ST JOSEPH S UNION	New York Telephone
1942	ST JOSEPH S UNION	New York Telephone
1938	FITZPATRICK MALLICK J REV B	New York Telephone
	MISSION OF THE IMMACULATE VIRGIN	New York Telephone
	ST JOSEPH S UNION	New York Telephone
1931	FLYNN THOS F	Manhattan and Bronx Directory Publishing Company Residential Directory
1927	MISSION OF THE IMMACULATE VIRGIN	New York Telephone
	ST JOSEPH S UNION	New York Telephone
1920	Sisters of St Francis	R. L. Polk & Co.

382 LAFAYETTE

Year	Uses	Source
1998	ANDREWS BLDG CORP	NYNEX Telephone
	RON CALDWEIL JEWELRY AT SCREAMING MIMI S	NYNEX Telephone
	SCHUMER ARTEN	NYNEX Telephone
	SCREAMING MIMI	NYNEX Telephone
	CONDOMINIUM CO	NYNEX Telephone
1993	ANDREWS BLDG CORP	NYNEX Telephone
	SCHUMER ARLEN	NYNEX Telephone
1983	Moldow Wm envelopes	New York Telephone
1927	COHN ATTLEE PRESS	New York Telephone
	METROPOLITAN PRESS	New York Telephone
	MOTHGUARD LABORATORIES INC	New York Telephone
	QUEEN HAT CO	New York Telephone
	SCHNEIDER PRESS	New York Telephone
	SCHNEIDERMAN A PRNTR	New York Telephone
1920	Smith H Frank Paper & Ink Publishing Co	R. L. Polk & Co.
	Saxon Trousers Co TN Harry Sacksman	R. L. Polk & Co.

383 LAFAYETTE

Year	Uses	Source
1998	446 REALTY ASSOCS	NYNEX Telephone
	GOTHAM PAPER CO INC	NYNEX Telephone
	GREG SPOTTS ENTERTAINMENT INC	NYNEX Telephone
	TOWER RECORDS-VIDEO-BOOKS	NYNEX Telephone
	TOWER RECORDS-VIDEO-BOOKS	NYNEX Telephone
	TOWER RECORDS-VIDEO-BOOKS	NYNEX Telephone
1993	CTM BROCHURE DISPLAY INC	NYNEX Telephone
	CITY IN THE POCKET	NYNEX Telephone
	CTM BROCHURE DISPLAY	NYNEX Telephone
	446 REALTY ASSOCS	NYNEX Telephone
	GOTHAM PAPER CO INC	NYNEX Telephone
	HOUSE CLOTHING	NYNEX Telephone
	JANETTE BECKMAN PHOTOGRAPHY	NYNEX Telephone
	PERLMAN DICK ASSOCS INC	NYNEX Telephone
	TOWER BOOKS	NYNEX Telephone
	TOWER RECORDS/VIDEO RECORDS	NYNEX Telephone
	CTM BROCHURE DISPLAY MANHATTAN	NYNEX Telephone
1983	Adding & Bkkeepg Mach Corp	New York Telephone
	ADDRESSING MACHINE EQUIP CO DIV OF I O A DATA CORP	New York Telephone
	I O A DATA CORP	New York Telephone
	I O A Leasing Div Of I O A Data Corp	New York Telephone
	INTERNATIONAL OFC APLNCS DIV OF I O A DATA CORP	New York Telephone
	International Ofc Apincs Inc	New York Telephone
	Pearls Of Majorca	New York Telephone
	Rubenstein Jos adrsg mache	New York Telephone
	Rubenstein Stuart	New York Telephone
	Rubinstein Stuart	New York Telephone

384 LAFAYETTE

Year	Uses	Source
1973	ELLBERGER MORRIS LUNCHNET	New York Telephone

FINDINGS

388 LAFAYETTE

Year	Uses	Source
1983	Broadway Assocs	New York Telephone

389 LAFAYETTE

Year	Uses	Source
1942	PYRAMID PROCESS CO	New York Telephone
1938	HUBBS CHAS F & CO PAPER	New York Telephone
	PYRAMID PROCESS CO	New York Telephone
1934	Newell Edgar G treas Oberly & Newell	R. L. Polk & Co.
1927	HUBBS CHAS F & CO PAPER-	New York Telephone

392 LAFAYETTE

Year	Uses	Source
1927	HUSTWICK & STEVENS INC PRNTG & LITHOGRAPHING INKS	New York Telephone
	O BRIEN C J PRINTER	New York Telephone
1923	STEVENS J CRAWFORD Treas Coy Hunt & Co	R. L. Polk & Co.

393 LAFAYETTE

Year	Uses	Source
1998	ANTIQUARIAN TRADERS	NYNEX Telephone
1950	NAYLOR GEN M	New York Telephone
1947	NAYLOR GEO M B	New York Telephone
1942	NAYLOR GEO M B	New York Telephone
1938	FAIRBANKS CO THE VALVES DART UNIONS HAND TRUCKS F	New York Telephone
	NAYLOR GEO M B	New York Telephone
1927	NO LAFAYETTE ST BLDG	New York Telephone

395 LAFAYETTE

Year	Uses	Source
1927	CHAMPION FLEXIBLE GLUE CORP	New York Telephone

399 LAFAYETTE

Year	Uses	Source
2000	RED CURB FINE FOODS	Cole Information

Year	Uses	Source
1998	ART & INDSITRAL DESIGN SHOP	NYNEX Telephone
	FISHER REALTY CORP	NYNEX Telephone
	ONE REALTY	NYNEX Telephone
1983	Anchor Clng Svce Inc	New York Telephone
	Coastal Enterprises Inc	New York Telephone
	Constant Chg Contractors Inc	New York Telephone
	County Renu Clng Contractors Corp	New York Telephone
	Fair Price Cing Contractors Corp	New York Telephone
	Madison Cing Contractors Inc	New York Telephone
	Olympic Security Systems Inc	New York Telephone
	Rapid Exterminating Corp	New York Telephone
	Serve Well Cing Contractors Corp	New York Telephone
	Superior Ofc Cing Contractors Inc	New York Telephone

400 LAFAYETTE

Year	Uses	Source
1998	ALL SCOPE SERVICES	NYNEX Telephone
	DIVISION 6	NYNEX Telephone
	GREAT ENTERTAINMENT MERCHANDISE	NYNEX Telephone
	LIMITED STORES	NYNEX Telephone
	LOCAL 2179	NYNEX Telephone
	LOCAL 2321 UNITED AUTO WORKERS	NYNEX Telephone
	SAND ASSOCIATES	NYNEX Telephone
	SAND STUDIOS	NYNEX Telephone
1993	AL S BEST ELECTRIC	NYNEX Telephone
	ISLAND RECORD CO INC	NYNEX Telephone
	ISLAND RECORD CO INC	NYNEX Telephone
	RECORD ART	NYNEX Telephone
	SAND ASSOCIATES	NYNEX Telephone
	SAND STUDIOS	NYNEX Telephone
1983	Bartholow C	New York Telephone
	Casini Francesco	New York Telephone
	Dancers	New York Telephone

Year	Uses	Source
1983	Display Die Cutng Co Inc	New York Telephone
	Dreux Michaels ASSOS	New York Telephone
	Fried C	New York Telephone
	Joyce Michael J	New York Telephone
	Nichols J	New York Telephone
	SAKAR	New York Telephone
	Sakas Peter J	New York Telephone
	Summers & Oppenheim Inc yrns	New York Telephone
	Taca Jeorge	New York Telephone
1978	AL-FRED STEEL RULE DIE CO	New York Telephone
1934	Kirschner Jules coml artist	R. L. Polk & Co.
1927	BERLIN BRAID MFG CO	New York Telephone
	FRANCIS-DREHER CO INC LINOTYPERS	New York Telephone

401 LAFAYETTE

Year	Uses	Source
1998	AIRMONT PUBLISHING CO INC	NYNEX Telephone
	AVALON BOOKS	NYNEX Telephone
	BOUREGY THOMAS & CO PUBLISHERS	NYNEX Telephone
	POSTER PORTFOLIO LTD	NYNEX Telephone
	STUDIO ONE INC	NYNEX Telephone
	THOMAS BOUREGY & CO PUBRS	NYNEX Telephone
1993	AIRMONT PUBLISHING CO INC	NYNEX Telephone
	AVALON BOOKS	NYNEX Telephone
	BOUREGY THOMAS & CO PUBISHERS	NYNEX Telephone
	DAVID SCARLOTTE ASSOC	NYNEX Telephone
	FISHER REALTY CORP	NYNEX Telephone
	THOMAS BOUREGY & CO PUBRS	NYNEX Telephone
	VILLAGE VISITING NEIGHBORS	NYNEX Telephone
1983	Arlington Press Inc	New York Telephone
	Robertson M Clark Studio	New York Telephone
1938	ADLER IRVING NOVLTS	New York Telephone
	BETTY LEE ADLER NOVELTY CO INC	New York Telephone

Year	Uses	Source
1938	LONDONS CAP CO INC	New York Telephone
1931	GLASS ALBERT S	Manhattan and Bronx Directory Publishing Company Residential Directory
	GLASS DIANA	Manhattan and Bronx Directory Publishing Company Residential Directory
	GLASS ETHEL	Manhattan and Bronx Directory Publishing Company Residential Directory
	GLASS JACOB	Manhattan and Bronx Directory Publishing Company Residential Directory
1927	CONNER-LINCOLN CORP PRNTG INKS	New York Telephone
	CONNER-LINCOLN CORP PRNTG INKS	New York Telephone
	IL CALZOLAIO	New York Telephone
	JAVORSKY HARRY TOYS	New York Telephone
	LEWATDOWSKI FELIX	New York Telephone
	LINCOLN CONNER CORP PRINTING INKS	New York Telephone
	LINCOLN CONNER CORP PRINTING INKS	New York Telephone
	NAS DOM PUBLISHING CO INC	New York Telephone
	N Y DRUG CO	New York Telephone
	N Y DRUG CONCERN	New York Telephone
	PERLMUTTER A MUSICAL CASES	New York Telephone
	PRINTEX PRESS	New York Telephone
	ROMANO FRANK PUBLISHR	New York Telephone
	WILSON MARY L MISS	New York Telephone
	WORLD TOY CO	New York Telephone
	YORK ROTARY BURNER INC	New York Telephone

402 LAFAYETTE

Year	Uses	Source
1998	CAPS INC	NYNEX Telephone
1983	AAA Box Co paper boxes	New York Telephone
1920	Bernstein Barnet exp	R. L. Polk & Co.

403 LAFAYETTE

Year	Uses	Source
1998	SQUARE PLUS OPERATING CORP-	NYNEX Telephone
	SQUARE PLUS OPERATING CORP	NYNEX Telephone

Year	Uses	Source
1993	SQUARE PLUS OPERATING CORP	NYNEX Telephone
1983	HITTNER M A & SONS INC Main office	New York Telephone
	Hittner Seymour atty	New York Telephone
	Hittner Truck Rental Inc	New York Telephone
1923	Lafayette Batha & Hotel TN Metropolis Bath Co	R. L. Polk & Co.

404 LAFAYETTE

Year	Uses	Source
1998	AMERICAN INDIAN COMMUNITY HOUSE	NYNEX Telephone
	AMRIAN INDIAN COMMUNITY HOUSE	NYNEX Telephone
	CRUNCH FITNESS	NYNEX Telephone
1993	PERFORMANCE FITNESS SVECS	NYNEX Telephone
	WORLD GYM	NYNEX Telephone

405 LAFAYETTE

Year	Uses	Source
1931	COHEN HERBT	Manhattan and Bronx Directory Publishing Company Residential Directory
	COLE DOUGLASS	Manhattan and Bronx Directory Publishing Company Residential Directory
	DOLINSKY SAML	Manhattan and Bronx Directory Publishing Company Residential Directory
	FISHER BENJ	Manhattan and Bronx Directory Publishing Company Residential Directory
	KEDOFSKY DAVID	Manhattan and Bronx Directory Publishing Company Residential Directory
	SALZER MAX	Manhattan and Bronx Directory Publishing Company Residential Directory
1927	FECHTER B FACTOR & COM MCHT	New York Telephone
	REHMER JOS R	New York Telephone
1920	Friedman Louis ctr	R. L. Polk & Co.
	Rehmer Jos clk	R. L. Polk & Co.
	Scherer Chas	R. L. Polk & Co.

FINDINGS

409 LAFAYETTE

Year	Uses	Source
1998	MERINGOFF PROPERTIES MANAGEMENT & LEASING	NYNEX Telephone
1983	Durst Industries Inc plmbng supls	New York Telephone
	Kohn Pauline D Mrs b	New York Telephone
	Lafayette Brass Co Inc sprinklers	New York Telephone
	Lafayette International Inc	New York Telephone
	Marshall Metal Prods Inc	New York Telephone
	Victorian Video Ltd	New York Telephone
1927	HORSMAN E I CO INC	New York Telephone
1923	Pierson A Romeyn Chas W Williams & Co	R. L. Polk & Co.

LAFAYETTE %

376 LAFAYETTE %

Year	Uses	Source
1920	BISHOP & BABCOCK CO THE Cleveland O Wm C Linehan Mgr Beer Pumps Oxy Cutting and Welding and Heating Specialties	R. L. Polk & Co.

386 LAFAYETTE %

Year	Uses	Source
1923	HAVILAND SHADE ROLLER CO INC N Y Marston Haviland pres treas Frost Haviland V pres Frank Twyer fort sec Spring Shade Rollers	R. L. Polk & Co.

392 LAFAYETTE %

Year	Uses	Source
1923	COY HUNT & CO N Y G Alf Knoche Pres Ira S Renolds V Pres John W Edington Sec J Crawford Stevens Treas Twines Yarns Etc	R. L. Polk & Co.
	RENOLDS IRA S V Pres Coy Hurt & Co	R. L. Polk & Co.
1920	COY HUNT & CO INC NY Robert L Cone Pres Treas Hamilton T Disbrow V Pres G A Knoche Sec & Gen Mgr Cornelius Ostrander Asst Treas Paper Mtrs Dealers in Twines Yarns Etc	R. L. Polk & Co.

FINDINGS

LAFAYETTE AT GREAT JONESST

380 LAFAYETTE AT GREAT JONESST

Year	Uses	Source
2014	DEBRA ROSENZWEIG	Cole Information

LAFAYETTE ST

347 LAFAYETTE ST

Year	Uses	Source
2014	BOND SEE	Cole Information

348 LAFAYETTE ST

Year	Uses	Source
2006	NO	Hill-Donnelly Information Services
2005	350 LAFAYETTE LP	Cole Information

350 LAFAYETTE ST

Year	Uses	Source
2017	CTR FOR URBAN COMM SVCS	Cole Information
2014	CTR FOR URBAN COMMONWEALTH SVCS	Cole Information
2006	Abhiyan USA Inc o	Hill-Donnelly Information Services
2005	REGENE FOREHAND	Cole Information
	PATRICIA SHAW	Cole Information
1992	NYC HUMAN RESOURCES ADMINISTRATION-SHELTERS-WOMEN-SPECIAL CARE CENTER FOR WOMEN	Cole Information
1983	BRGAR NORMAN CO INC	New York Telephone
	Bragar Norman Prods Co Inc	New York Telephone
	Jordan Co Inc	New York Telephone
	Thermel Inc See Bragar Norman Co Inc	New York Telephone
1927	Animal Hospital	New York Telephone
	Blair Bruce Dr	New York Telephone
	Speyer Ellin Prince Hospital	New York Telephone

FINDINGS

351 LAFAYETTE ST

Year	Uses	Source
2005	LUIS RODRIGUEZ	Cole Information

352 LAFAYETTE ST

Year	Uses	Source
2006	No Current Listing	Hill-Donnelly Information Services

354 LAFAYETTE ST

Year	Uses	Source
2006	Centerpoint Studios i s	Hill-Donnelly Information Services

356 LAFAYETTE ST

Year	Uses	Source
2006	N CL	Hill-Donnelly Information Services

357 LAFAYETTE ST

Year	Uses	Source
2020	DEKOR	EDR Digital Archive
2017	ADORE FLORAL INC	Cole Information
2014	ADORE FLORAL INCORPORATED	Cole Information
2010	KEEN VICTORIA	Cole Information
2006	Victoria Keen i	Hill-Donnelly Information Services
2005	VICTORIA KEEN MANUFACTURING INC	Cole Information
	VICTORIA KENN MFG INC	Cole Information
2000	GUERIDON LIC	Cole Information
	SPHERE BOUTIQUE	Cole Information
	SPHERE BOUTIQUE	Cole Information
	GUERIDON LLC	Cole Information

358 LAFAYETTE ST

Year	Uses	Source
2014	OCCUPANT UNKNOWN	Cole Information
2010	OCCUPANT UNKNOWN	Cole Information
	AJS VELLA PROPERTIES LLC	Cole Information

FINDINGS

359 LAFAYETTE ST

Year	Uses	Source
2010	TRAINING CAMP	Cole Information
2006	Nort 235 i R	Hill-Donnelly Information Services
2005	GUERIDON LLC	Cole Information

360 LAFAYETTE ST

Year	Uses	Source
2006	362 366 368 370 No Current Listing	Hill-Donnelly Information Services

363 LAFAYETTE ST

Year	Uses	Source
2020	HEYWEAR INC	EDR Digital Archive
2000	THE SMALL FURN STR	Cole Information
	THE SMALL FURNITURE STORE	Cole Information
1995	THE SMALL FURNITURE STORE	Cole Information
1992	THE SMALL FURNITURE STORE	Cole Information
1927	Bond Street Gas & Oil Sta Inc	New York Telephone
	Morris Edw	New York Telephone

364 LAFAYETTE ST

Year	Uses	Source
1927	Perrone Dionigi candy mfr	New York Telephone

368 LAFAYETTE ST

Year	Uses	Source
1927	Supreme Gas Station	New York Telephone

371 LAFAYETTE ST

Year	Uses	Source
2017	EXPERT LOCKSMITH	Cole Information
2014	READY ALWAYS	Cole Information
2010	READY ALWAYS	Cole Information
2000	CAR LAND	Cole Information
	JONES DINER	Cole Information
	LAFAYETTE CAR STER	Cole Information

Year	Uses	Source
2000	LAFAYETTE CAR STEREO	Cole Information
	GURU FOODS & SNOWBALLS	Cole Information
	JONES DINER	Cole Information
	CAR LAND	Cole Information
1995	MIDTOWN DIAGNOSTIC CORP	Cole Information
	JONES DINER	Cole Information
	SVIRSKIY SAVA	Cole Information
1992	JONES DINER	Cole Information
	371 LAFAYETTE CORP	Cole Information

372 LAFAYETTE ST

Year	Uses	Source
2020	HONEYBRAINS	EDR Digital Archive
	MARTINIQUE	EDR Digital Archive
	JOANNA PUCCI	EDR Digital Archive
	ANDREW STAFMAN	EDR Digital Archive
2017	MAXIMILIAN CASCANTE	Cole Information
	MARTINIQUE	Cole Information
2010	MEINEKE CAR CARE CTR	Cole Information
	ZP AUTO INC	Cole Information
	7 DAY TOWING SVC 24 HOURS	Cole Information
2006	Meineke Car Care Ctr Is	Hill-Donnelly Information Services
2005	MEINEKE CAR CARE CENTER	Cole Information
2000	G K AUTO MOTORS	Cole Information
	MEINEKE DISCOUNT	Cole Information
	Z P AUTO INC	Cole Information
	Z P AUTO INCORPORATED	Cole Information
1995	MEINEKE DISCOUNT MUFFLERS	Cole Information
	G K AUTO MOTORS CO	Cole Information
1992	MEINEKE DISCOUNT MUFFLERS	Cole Information
	G K AUTO MOTORS CO	Cole Information

FINDINGS

376 LAFAYETTE ST

Year	Uses	Source
2017	THUY HA DESIGNS	Cole Information
	S E G HOLDINGS LLC	Cole Information
	TEMPTRENDS NEW YORK	Cole Information
	LUBRANO CIAVARRA DESIGNS	Cole Information
	STUDIO SOFIELD	Cole Information
2010	STANLEY BUCHTHAL	Cole Information
	JAMES EVERITT	Cole Information
2006	378 No Current Listing	Hill-Donnelly Information Services
1927	Amer Gas Products Corp	New York Telephone
	Maine Mills Woolens Co	New York Telephone
	Saffer Louis & Co clthg	New York Telephone
	Saunders G W & Co w oolens	New York Telephone
	Wolff A H Gas Radiator Co The	New York Telephone

380 LAFAYETTE ST

Year	Uses	Source
2020	LAFAYETTE	EDR Digital Archive
	SELECT EQUITY GROUP	EDR Digital Archive
2017	FEZ	Cole Information
	ROCKHOUSE HOTEL	Cole Information
	LAFAYETTE	Cole Information
	SELECT EQUITY	Cole Information
	CREATING MEDIA LLC	Cole Information
2014	FEZ	Cole Information
	THUY HA DESIGNS	Cole Information
	DAVIS KIM & JERIMIE SHERRY	Cole Information
	LAFAYETTES	Cole Information
	LUBRANO CIAVARRA DESIGNS	Cole Information
	S E G HOLDINGS LLC	Cole Information
	MEYERS CHARNA LCSW	Cole Information
	NATALIETOBIER	Cole Information
	ROSENZWEIG DEBRA DOCTOR	Cole Information

FINDINGS

Year	Uses	Source
2014	SELECT EQUITY	Cole Information
	TEMPTRENDS NEW YORK	Cole Information
	SPACE INITIATIVES LLC	Cole Information
	MEYERS CHARNA J	Cole Information
	TIME CAFE	Cole Information
	STUDIO SOFIELD	Cole Information
	TERTE RACHEL	Cole Information
	MELISSA BOWERS	Cole Information
2010	B LAB INC	Cole Information
	FEZ	Cole Information
	ROSENZWEIG DEBRA PHD	Cole Information
	SEG HOLDINGS LLC	Cole Information
	PENNY GENTIEU STUDIO	Cole Information
	COHEN NAOMI	Cole Information
	JENNIFER KATZ CSW	Cole Information
	TEMPTRENDS NEW YORK	Cole Information
	AVERITT ARCHITECTS	Cole Information
	SECURE IDEALS	Cole Information
	SELECT EQUITY	Cole Information
	DAVIS & JERIMIE	Cole Information
	BLOCKBUSTERS PRODUCTIONS	Cole Information
	GLAUBITZ FRAUKE	Cole Information
	HERATY HALL LLP	Cole Information
	CREATING MEDIA LLC	Cole Information
	SPACE INITIATIVES LLC	Cole Information
	MEYERS CHARNA J	Cole Information
	TIME CAFE	Cole Information
	GARZA DANIEL MD	Cole Information
	KARAOKE CHAMP	Cole Information
	PIX PRODUCERS INC	Cole Information
	CHINATOWN BRASSERIE	Cole Information
	VISITATION ALTERNATIVES O	Cole Information

FINDINGS

Year	Uses	Source
2010	JERIMIE DAVIS	Cole Information
	JAMES EVENTT	Cole Information
	JENNIFER KATZ	Cole Information
	DEBRA ROSENZWEIG	Cole Information
	H AMOR	Cole Information
	DAVID ROSENSWEIG	Cole Information
2006	Multi Unit Address	Hill-Donnelly Information Services
	Antar Deborah v A	Hill-Donnelly Information Services
	Number 4 Art Craft Leather Goods Inc	Hill-Donnelly Information Services
	Buchthal Stanley F	Hill-Donnelly Information Services
	Cohen Naomi a	Hill-Donnelly Information Services
	Cohen Naomi P	Hill-Donnelly Information Services
	Number S Colin Cooke Studio I s	Hill-Donnelly Information Services
	Creating Media LLC 10 os	Hill-Donnelly Information Services
	Davis & Jerimie lP	Hill-Donnelly Information Services
	Evenitt James	Hill-Donnelly Information Services
	Hart Sharp Video is	Hill-Donnelly Information Services
	Heraty Hall LL Pi P	Hill-Donnelly Information Services
	Jennifer Katz CSW I P	Hill-Donnelly Information Services
	Jerimie Sherry va	Hill-Donnelly Information Services
	Jerimie Sherry lP	Hill-Donnelly Information Services
	John Averitt Architects LP	Hill-Donnelly Information Services
	Number 203 Karaoke Champ 1 os	Hill-Donnelly Information Services
	Number 202 Killer Films s	Hill-Donnelly Information Services
	Marina! Franco	Hill-Donnelly Information Services
	Meyers Charna 3 lS	Hill-Donnelly Information Services
	Meyers Chama J VA	Hill-Donnelly Information Services
	Multi Purpose Inc	Hill-Donnelly Information Services
	Penny Gentieu Studio	Hill-Donnelly Information Services
	Number 5 Pix Producers Inc i s	Hill-Donnelly Information Services
	Rosenzw eig Debra Dr v	Hill-Donnelly Information Services
	Rosenzw eig Debra PHD	Hill-Donnelly Information Services

FINDINGS

Year	Uses	Source
2006	Sarah Hill CSW	Hill-Donnelly Information Services
	Number 6 Select Equity 2 F	Hill-Donnelly Information Services
	Stoddard Designs & Dvlpmnt	Hill-Donnelly Information Services
	Studio Sofield VA	Hill-Donnelly Information Services
	Thorsdottir Anna K	Hill-Donnelly Information Services
	Time Cafe	Hill-Donnelly Information Services
	Visitation Alternatives	Hill-Donnelly Information Services
2005	SELECT EQUITY GROUP INC	Cole Information
	KARAOKE CHAMP	Cole Information
	DEBRA ROSENZWEIG PHD	Cole Information
	FEZ	Cole Information
	CREATING MEDICAL LLC	Cole Information
	DAVIS KIM & JERIMIE SHERRY	Cole Information
	PIX PRODUCERS INC	Cole Information
	CLOWNDANCE PRODUCTIONS INC	Cole Information
	AVERITT ASSOCS	Cole Information
	CLOWNDANCE PRODUCT INC	Cole Information
	THIRD BEAT LLC	Cole Information
	FISH TANK PARTNERSHIP LIMITED	Cole Information
	LAKE VERMILION LLC	Cole Information
	COHEN NAOMI CSW	Cole Information
	HERATY HALL LLP	Cole Information
	SWETE PICTURES INC	Cole Information
	TIME CAFE	Cole Information
	KILLER FILMS INC	Cole Information
	ART CRAFT LEATHER GOODS INC	Cole Information
	MARTIN WINN CSW	Cole Information
	SOUTH ON SEVENTH LLC	Cole Information
	JOHNMAN USA INC	Cole Information
	KIM DAVIS	Cole Information
	JAMES EVENTT	Cole Information
	CHARNA MEYERS	Cole Information

FINDINGS

Year	Uses	Source
2005	DEBRA ROSENZWEIG	Cole Information
	DEBORAH ANTAR	Cole Information
	H AMOR	Cole Information
2000	FRANCO MARINAI	Cole Information
	NEIL SOKOLOFF	Cole Information
	ANNA K THORSDOTTIR	Cole Information
	ART CRFT LTHR GDS	Cole Information
	ART CRFT WILTS INC	Cole Information
	AVERITT ASSOCS	Cole Information
	B LAB INC	Cole Information
	BLCKBSTRS PRDCTNS	Cole Information
	CLOISTERS CONST	Cole Information
	COLE JEFFREY ARCHT	Cole Information
	COOKE COLIN STUDIO	Cole Information
	DARWISH STUDIO	Cole Information
	DECONSTRUCTION	Cole Information
	ENDEAVOR	Cole Information
	FEZ	Cole Information
	GENTIEU PENNY STD	Cole Information
	GLYNN MICHAEL	Cole Information
	HART JOHN	Cole Information
	HART SHARP ENTRTN	Cole Information
	JEFFREY FEINGOLD	Cole Information
	JOHNSON TIM	Cole Information
	KILLER FILMS	Cole Information
	KUHL WOLFGANG DSGN	Cole Information
	LUBRANO CVRR DSGNS	Cole Information
	MCCRUM & KRZIS ARCH	Cole Information
	MODE CONST CORP	Cole Information
	PIX PRODUCERS INC	Cole Information
	REICH MALINDA	Cole Information
	ROBERTFARRELL	Cole Information

FINDINGS

Year	Uses	Source
2000	SELECT EQUITY	Cole Information
	STEINBERG C LAWYER	Cole Information
	STUDIO SOFIELD	Cole Information
	THUY HA DESIGNS	Cole Information
	TIME CAFE	Cole Information
	VALENTINE ANTHONY	Cole Information
	B LABORATORY INCORPORATED	Cole Information
	AVERITT ASSOCIATES	Cole Information
	ROBERTFARRELL	Cole Information
	THUY HA DESIGNS	Cole Information
	STUDIO SOFIELD	Cole Information
	DECONSTRUCTION	Cole Information
	CLOISTERS CONSTRUCTION COMPANY	Cole Information
	ENDEAVOR	Cole Information
	LUBRANO CIAVARRA DESIGNS	Cole Information
	GENTIEU PENNY STUDIO	Cole Information
	FEZ	Cole Information
	HART SHARP ENTERTAINMENT	Cole Information
	REICH MALINDA	Cole Information
	KUHL WOLFGANG DESIGN	Cole Information
	SELECT EQUITY	Cole Information
	MODE CONSTRUCTION CORPORATION	Cole Information
	JEFFREY FEINGOLD ARCHITECT	Cole Information
	JOHNSON TIM	Cole Information
	PIX PRODUCERS INCORPORATED	Cole Information
	GLYNN MICHAEL ARCHITECTS	Cole Information
	HART SHARP	Cole Information
	STEINBERG CAROL J LAWYER	Cole Information
	ART CRAFT WALLETS INCORPORATED	Cole Information
	MCCRUM & KORZILIUS ARCHITECTURE	Cole Information
	TIME CAFE	Cole Information
	COLE JEFFREY ARCHT	Cole Information

FINDINGS

Year	Uses	Source
2000	ART CRAFT LEATHER GOODS INCORPORATED	Cole Information
	DARWISH STUDIO	Cole Information
	FARRELL ROBERT ARCHT	Cole Information
	KILLER FILMS	Cole Information
	BLOCKBUSTERS PRODUCTIONS	Cole Information
	VALENTINE ANTHONY	Cole Information
	FRANCO MARINAI	Cole Information
	NEIL SOKOLOFF	Cole Information
	ANNA THORSDOTTIR	Cole Information
1995	KUHL WOLFGANG DESIGN	Cole Information
	IDEA ALLIANCE	Cole Information
	MAX MEDIA	Cole Information
	GLYNN MICHAEL JENNING, ARCHITECT	Cole Information
	COLIN, COOKE	Cole Information
	JERRY STYLE	Cole Information
	PRAXIS IMAGO	Cole Information
	PIX PRODUCERS INC	Cole Information
	BACALL ROBERT REPRESENTATIVES	Cole Information
	COOKE COLIN STUDIO	Cole Information
	PILAT DAVIS ARCHITECTS	Cole Information
	MCCRUM & STELLAKATON URBAN DESIGN & ARCHITECTURE	Cole Information
	TIME CAFE	Cole Information
	THUY HA DESIGNS	Cole Information
	JERRY STYLE	Cole Information
	SELECT EQUITY	Cole Information
	FEZ	Cole Information
	MARBLE ARCH DESIGNS INC	Cole Information
	JEFFREY FEINGOLD, ARCHITECT	Cole Information
	GORLIN ALEXANDER ARCHITECT	Cole Information
	BARBARA VON SCHREIBER LTD	Cole Information
	BEHROOZ, & BEUDECZ, ARCHITECTS	Cole Information

FINDINGS

Year	Uses	Source
1995	COLE JEFFREY, ARCHT	Cole Information
	SOKOLOFF, NIEL	Cole Information
	ART CRAFT WALLETS INC	Cole Information
	ELECTROKINETICS	Cole Information
	PETERSBURG PRESS INC	Cole Information
	STEINBERG, CAROL J, LAWYER	Cole Information
	GENTIEU PENNY STUDIO	Cole Information
	AVERITT ASSOCS	Cole Information
	SIO TECHNOLOGY	Cole Information
	CLOISTERS CONSTRUCTION CO	Cole Information
	THORSDOTTIR, ANNA K	Cole Information
	MARINAI, FRANCO	Cole Information
1992	COLIN, COOKE	Cole Information
	ELECTRO KINETICS PARTNERSHIP	Cole Information
	MANOCO-VIOLA INCORPORATED	Cole Information
	KNOCKOUT INC	Cole Information
	MICHEAL GLYNN DESIGN ASSOCS	Cole Information
	LAFAYETTE BLUEPRINT	Cole Information
	TIME CAFE	Cole Information
	STICKY MIKE FROG BAR	Cole Information
	COLIN COOKE STUDIO	Cole Information
	BACALL, ROBERT REPRESENTATIVES	Cole Information
	THUY HA DESIGNS	Cole Information
	GORLIN ALEXANDER ARCHITECT	Cole Information
	BARBARA VON SCHREIBER LTD	Cole Information
	COLE JEFFREY, ARCHT	Cole Information
	SOKOLOFF, NIEL	Cole Information
	ART CRAFT INC	Cole Information
	BELL AND BUCHANAN	Cole Information
	PETERSBURG PRESS INC	Cole Information
	SWEENY WALTER DESIGN	Cole Information
	ART CRAFT WALLETS INC	Cole Information

Year	Uses	Source
1992	OLIVER WILLIAMS STUDIO	Cole Information
	ABY ROSEN	Cole Information
	AVERITT ASSOCS	Cole Information
	QUINA FONSECA, HATS	Cole Information
	GENTIEU PENNY STUDIO	Cole Information
	JEFFREY FEINGOLD ARCHITECT	Cole Information
	THORSDOTTIR, ANNA K	Cole Information
	MARINAI, FRANCO	Cole Information
1983	Harrold Barbara	New York Telephone
1927	Haviland Shade Roller Co	New York Telephone
	Ro Go Clothing Co	New York Telephone
	Rubenstein L fcy cases	New York Telephone

381 LAFAYETTE ST

Year	Uses	Source
2020	ROBERT RAUSCHENBERG FOUNDATION	EDR Digital Archive
2010	ROBERT RAUSCHENBERG INC	Cole Information
2006	NOa	Hill-Donnelly Information Services
2005	ROBERT RAUSCHENBERG INC	Cole Information
2000	ROBT RAUSCHENBERG	Cole Information
1995	CHANGE INC	Cole Information
1992	CHANGE INC	Cole Information
1931	Flynn Thos F	Manhattan and Bronx Directory Publishing Company Residential Directory
1927	Fitzpatrick Mallick J Rev	New York Telephone
	Mission of the Immaculate Virgin	New York Telephone
	Saint Josephs Union	New York Telephone

382 LAFAYETTE ST

Year	Uses	Source
2020	HEYDAY	EDR Digital Archive
	382 CONDOMINIUM CO	EDR Digital Archive
	ST AT LARGE	EDR Digital Archive
	STEVEN PEVNER	EDR Digital Archive

FINDINGS

Year	Uses	Source
2020	SARAH BLUMENTHAL	EDR Digital Archive
	JONATHAN SCHAFFER	EDR Digital Archive
	IDA KRISTENSEN	EDR Digital Archive
	PIERRE LEVAI	EDR Digital Archive
	LOREN HUTTON	EDR Digital Archive
	MAX LEVAI	EDR Digital Archive
	AUGUSTA KENT	EDR Digital Archive
	MARY HUTTON	EDR Digital Archive
2017	1 CITY TOWING RECOVERY	Cole Information
	SCREAMING MIMI	Cole Information
	382 CONDOMINIUM CO	Cole Information
	STEVEN PEVNER	Cole Information
	PHILLIP KESSLER	Cole Information
	MAX LEVAI	Cole Information
	NAOMI BLUMENTHAL	Cole Information
	MARY HUTTON	Cole Information
2014	1 CITY TOWING RECOVERY	Cole Information
	SCREAMING MIMI	Cole Information
	382 CONDOMINIUM COMPANY	Cole Information
	STEVEN PEVNER	Cole Information
	HUNG SU-CHEN	Cole Information
	PHILIP KESSLER	Cole Information
	MAX LEVAI	Cole Information
	DAVID ALEXANIAN	Cole Information
	NAOMI BLUMENTHAL	Cole Information
	MARY HUTTON	Cole Information
2010	ST INC	Cole Information
	SCREAMING MIMI	Cole Information
	382 CONDOMINIUM CO	Cole Information
	STEPHEN PEVNER INC	Cole Information
	STEVEN PEVNER	Cole Information
	HUNG SU-CHEN	Cole Information

FINDINGS

Year	Uses	Source
2010	PIERRE LEVAI	Cole Information
	NAOMI BLUMENTHAL	Cole Information
	DAVID ALEXANIAN	Cole Information
2006	Multi Unit Address	Hill-Donnelly Information Services
	Condominium Co IF	Hill-Donnelly Information Services
	Alexanian David 0 o	Hill-Donnelly Information Services
	Alexanian David	Hill-Donnelly Information Services
	Number 4 Appen Ben A	Hill-Donnelly Information Services
	Number 8 h Fedushin Boris Ivan A	Hill-Donnelly Information Services
	Number 2 H Kessler P	Hill-Donnelly Information Services
	Number 8 h Pevner Stephen	Hill-Donnelly Information Services
	Number 8 Saint is	Hill-Donnelly Information Services
	Screaming Mimi 1 R	Hill-Donnelly Information Services
	Number 9 H Sugg John	Hill-Donnelly Information Services
	Sugg John T o	Hill-Donnelly Information Services
2005	STEPHEN PEVNER INC	Cole Information
	77 PERRY REALTY CORP	Cole Information
	BRUCE MAILMAN	Cole Information
	JOHN SUGG	Cole Information
	BORIS FEDUSHIN	Cole Information
	STEVEN JACOLOW	Cole Information
	STEVEN JAWLOW	Cole Information
	HUNG SU-CHEN	Cole Information
	BEN APPEN	Cole Information
2000	9 BORIS I FEDUSHIN	Cole Information
	JOHN SUGG	Cole Information
	9 JOHN T SUGG	Cole Information
	SCHUMER ARLEN	Cole Information
	SCREAMING MIMI	Cole Information
	CONDOMINIUM	Cole Information
	382 CONDOMINIUM COMPANY	Cole Information
	SCHUMER ARLEN	Cole Information

FINDINGS

Year	*Uses*	*Source*
2000	SCREAMING MIMI	Cole Information
	JOHN SUGG	Cole Information
	P FRY	Cole Information
	BORIS FEDUSHIN	Cole Information
	SU HUNG	Cole Information
	ARLEN SCHUMER	Cole Information
	S VANDERVEEN	Cole Information
1995	ALLIED SPECIES INC	Cole Information
	SCHUMER, ARLEN	Cole Information
	ANDREWS BLDG CORP	Cole Information
	382 CONDOMINIUM CO	Cole Information
	SCREAMING MIMI	Cole Information
	SUGG, JOHN T	Cole Information
	GROSSMAN, S	Cole Information
	BALDAUF, J	Cole Information
	GRANT, SPENCER	Cole Information
	FEDUSHIN, BORIS IVAN	Cole Information
	SUGG, JOHN	Cole Information
1992	SCHUMER, ARLEN	Cole Information
	ANDREWS BLDG CORP	Cole Information
	382 CONDOMINIUM CO	Cole Information
	SUGG, JOHN T	Cole Information
	HARRISON, PETER	Cole Information
	SUGG, JOHN	Cole Information
1927	Bernstein Julius C prntr	New York Telephone
	Cohn Attlee Press	New York Telephone
	Cohn Henry printing	New York Telephone
	Greenberg Saml clthg	New York Telephone
	Greenberg Saml clthg	New York Telephone
	Metropolitan Press	New York Telephone
	Mothguard Laboratories Inc	New York Telephone
	Pumphrey Edw P ruling	New York Telephone

FINDINGS

Year	Uses	Source
1927	Queen Hat Co	New York Telephone
	Schneider Press	New York Telephone
	Schneiderman A prntr	New York Telephone
	Standard Elec & Repr Co	New York Telephone

383 LAFAYETTE ST

Year	Uses	Source
2020	NEW YORK UNIV UNDERGRADUATE	EDR Digital Archive
	NEW YORK UNIV OFC OF GLOBAL	EDR Digital Archive
	NEW YORK UNIV-DEPT	EDR Digital Archive
	NEW YORK UNIV OFC-FNCL AID	EDR Digital Archive
	NEW YORK UNIV UNDERGRADUATE	EDR Digital Archive
2014	NEW YORK UNIVERSITY	Cole Information
2006	Emergency Towing 24 Hour	Hill-Donnelly Information Services
	International Office Appls	Hill-Donnelly Information Services
	Tower Records Video Books BKS	Hill-Donnelly Information Services
2005	I O A DATA CORP	Cole Information
2000	CAN RESOURCES INC	Cole Information
	446 REALTY ASSOCS	Cole Information
	GOTHAM PPR CO INC	Cole Information
	I-O-A DATA CORP	Cole Information
	INTRNTNL OFC DV	Cole Information
	RUBENSTEIN STUART	Cole Information
	RUBINSTEIN STUART	Cole Information
	TOWER RECORDS VID	Cole Information
	TOWER SALES & RNTNG	Cole Information
	TOWER RECORDS VID	Cole Information
	446 REALTY ASSOCIATES	Cole Information
	ADDRESSING MACH & EQUIP CO DV OF I O A DATA CORP	Cole Information
	ADDRESSING MACH & EQUIP CO DV OF IOA DATA CORP	Cole Information
	CAN RESOURCES INCORPORATED	Cole Information

FINDINGS

Year	Uses	Source
2000	INTERNATIONAL OFFICE APLNCS DIVISON OF I O A DATA CORP	Cole Information
	TOWER RECORDS VIDEO BOOKS	Cole Information
	GOTHAM PAPER COMPANY INCORPORATED	Cole Information
1995	NOHO COMPUTER CONSULTANTS	Cole Information
	GOTHAM PAPER CO INC	Cole Information
	I-O-A DATA CORP	Cole Information
	INTERNATIONAL OFC APLNCS DIV OF I-O-A DATA CORP	Cole Information
	TOWER BOOKS	Cole Information
	TOWER RECORDS-VIDEO-BOOKS-VIDEO SALES & RENTING	Cole Information
	COMPHAIR SALON SYSTEMS	Cole Information
	TOWER RECORDS MAIL ORDER	Cole Information
	RUBINSTEIN STUART	Cole Information
	RUBENSTEIN STUART	Cole Information
	446 REALTY ASSOCS	Cole Information
	GREG SPOTTS ENTERTAINMENT INC	Cole Information
1992	GOTHAM PAPER CO INC	Cole Information
	I-O-A DATA CORP	Cole Information
	INTERNATIONAL OFC APLNCS DIV OF I-O-A DATA CORP	Cole Information
	BEN YUTER CO INC	Cole Information
	TOWER BOOKS	Cole Information
	HOUSE CLOTHING	Cole Information
	TOWER RECORDS/VIDEO-VIDEO	Cole Information
	BECKMAN, JANETTE	Cole Information
	DETAIL	Cole Information
	CTM BROCHURE DISPLAY	Cole Information
	YUTER BEN CO INC	Cole Information
	RUBINSTEIN STUART	Cole Information
	BECKMAN J	Cole Information
	CITY IN THE POCKET	Cole Information
	PERLMAN DICK ASSOCS INC	Cole Information

Year	Uses	Source
1992	RUBENSTEIN STUART	Cole Information
	GLOBAL SCALES	Cole Information
	446 REALTY ASSOCS	Cole Information
	CTM BROCHURE DISPLAY INC	Cole Information
	JORDAN COML REFRIGERATOR	Cole Information
1927	Borough Audit Co	New York Telephone

384 LAFAYETTE ST

Year	Uses	Source
2020	SOULCYCLE	EDR Digital Archive
2017	SOULCYCLE NOHO	Cole Information
2014	SOULCYCLE NOHO	Cole Information
2006	386 No Current Listing	Hill-Donnelly Information Services
	Tower Records Video Books BKS	Hill-Donnelly Information Services
	Tower Records Video Books BKS	Hill-Donnelly Information Services

389 LAFAYETTE ST

Year	Uses	Source
1934	Schaefer John br mgr Oberly & Newell	R. L. Polk & Co.
1927	Angier Corporation The	New York Telephone
	Hubbs Chas F & Co paper	New York Telephone

390 LAFAYETTE ST

Year	Uses	Source
2006	No Current Listing	Hill-Donnelly Information Services

392 LAFAYETTE ST

Year	Uses	Source
2006	No Current Listing	Hill-Donnelly Information Services
	Tract	Hill-Donnelly Information Services
1927	Hustwick & Stevens Inc prntg & lithographing inks	New York Telephone
	OBrien C J printer	New York Telephone
	Record & Guide Press	New York Telephone

FINDINGS

393 LAFAYETTE ST

Year	Uses	Source
2010	ANTIQUARIAN TRADERS	Cole Information
	VICTOR TRANSMISSION	Cole Information
2006	Victor Transmission i s	Hill-Donnelly Information Services
2005	SERAFINA ON LAFAYETTE	Cole Information
	THE 393 LFYT ST MTNG ROOM C	Cole Information
	SOFIA 61ST STREET CORP	Cole Information
	VICTOR TRANSMISSIONS	Cole Information
	THE 393 LAFAYETTE ST MEETING ROOM CO	Cole Information
	FISHER REALTY CORP	Cole Information
1995	ANTIQUARIAN TRADERS	Cole Information
1927	No	New York Telephone

394 LAFAYETTE ST

Year	Uses	Source
2006	396 398 No Current Listing	Hill-Donnelly Information Services

395 LAFAYETTE ST

Year	Uses	Source
1927	Champion Flexible Glue Corp	New York Telephone

399 LAFAYETTE ST

Year	Uses	Source
2020	DORSEY BRIAN MD	EDR Digital Archive
	ASTOR WINES & SPIRITS	EDR Digital Archive
	SERAFINA ON LAFAYETTE	EDR Digital Archive
	ASTOR CENTER	EDR Digital Archive
2017	CENTER ASTOR	Cole Information
	LAFCO INC	Cole Information
	ASTER WINES & SPIRITS	Cole Information
2014	CENTER ASTOR	Cole Information
	FISHER REALTY CORPORATION	Cole Information
	ASTER WINES & SPIRITS	Cole Information
2010	ASTOR WINES & SPIRITS INC	Cole Information

FINDINGS

Year	Uses	Source
2010	CENTER ASTOR	Cole Information
	FISHER REALTY CORP	Cole Information
	SARAFINA ON LAFAYETTE	Cole Information
2006	Astor Wines & Spirits Inc	Hill-Donnelly Information Services
	Fisher Realty Corp I F	Hill-Donnelly Information Services
	One Realty Inc IF	Hill-Donnelly Information Services
2005	ONE REALTY INC	Cole Information
	ART AND INDUSTRIAL DESIGN	Cole Information
2000	ART & IND DSGN SHOP	Cole Information
	FISHER REALTY CORP	Cole Information
	RED CURB FINE FDS	Cole Information
	FISHER REALTY CORPORATION	Cole Information
	ART & INDUSTRIAL DESIGN SHOP	Cole Information
1995	ART & INDUSTRIAL DESIGN SHOP	Cole Information
	ONE REALTY	Cole Information
1992	RUG TOWER INC	Cole Information
	C & D PRODCTNS	Cole Information
	AFTAB CHAUDHRY	Cole Information

400 LAFAYETTE ST

Year	Uses	Source
2020	TRIPLELIFT	EDR Digital Archive
	LA COLOMBE COFFEE ROASTERS	EDR Digital Archive
	PEBBLEPOST INC	EDR Digital Archive
	SAND ASSOCIATES	EDR Digital Archive
	SUMMERS & OPPENHEIM INC	EDR Digital Archive
	SONY SONY	EDR Digital Archive
	DRAFTKINGS INC	EDR Digital Archive
	STRATEGIST	EDR Digital Archive
	ALLSCOPE MEDIA	EDR Digital Archive
2017	SAND ASSOCIATES	Cole Information
	BROMLEY COMMUNICATIONS	Cole Information
	DIAMOND IN THE ROUGH	Cole Information

FINDINGS

Year	Uses	Source
2017	DRAFTKINGS INC	Cole Information
	DROGA5 LLC	Cole Information
	THE LIMITED	Cole Information
	CLEANER STEAMER	Cole Information
	TIERRA INNOVATION	Cole Information
2014	DROGA FIVE LLC	Cole Information
	65 FAMILY FEDERAL CREDIT UNION	Cole Information
	SAND ASSOCIATES	Cole Information
	DIAMOND IN THE ROUGH	Cole Information
	LOCAL 2179	Cole Information
	LES CAFES LA COLOMBE LLC	Cole Information
	THE LIMITED	Cole Information
	65 FAMILY FEDERAL COURT	Cole Information
	SAND STUDIOS	Cole Information
	TIERRA INNOVATION	Cole Information
	YN INTERNATIONAL MANAGEMENT	Cole Information
	KHOA BUICK	Cole Information
2010	HACHETTE FILIPACCHI MEDIA	Cole Information
	65 FAMILY FEDERAL CREDIT UNION	Cole Information
	DROGA 5 LLC	Cole Information
	SAND ASSOCIATES	Cole Information
	GABEL PROPERTY GROUP LLC	Cole Information
	LOCAL 2179	Cole Information
	ALS BEST ELECTRIC CO INC	Cole Information
	LIMITED DESIGN STUDIO	Cole Information
	SUMMERS & OPPENHEIM INC	Cole Information
	ASTOR PL SALES & DESIGN CTR	Cole Information
	J ROBERTS	Cole Information
2006	All Scope Svc	Hill-Donnelly Information Services
	Bratskeir & Co 2 P	Hill-Donnelly Information Services
	Limited Design Studio	Hill-Donnelly Information Services
	Local	Hill-Donnelly Information Services

FINDINGS

Year	Uses	Source
2006	Sand Associates 2 R	Hill-Donnelly Information Services
	Summers & Oppenheim Inc	Hill-Donnelly Information Services
2005	DREUX MICHAELS ASSOCS	Cole Information
	ALLSCOPE MEDICAL	Cole Information
	AUTO WORKERS UAW LOCAL 2179	Cole Information
	INTERNTL UN AUTO WRK UW 235	Cole Information
	BRATSKEIR & CO INC	Cole Information
	SUMMERS & OPPENHEIM INC	Cole Information
	LIMITED STORES INC	Cole Information
	SAND ASSOCIATES CO INC	Cole Information
	BOX NYC LLC	Cole Information
	STAN BRATSKEIR	Cole Information
2000	R GAINES	Cole Information
	ALL SCOPE SERVICES	Cole Information
	ALL SCOPE SERVICES	Cole Information
	ALS BEST ELEC CORP	Cole Information
	ALS BEST & SONS INC	Cole Information
	DIVISION 6	Cole Information
	GREAT ENTRTN MDSE	Cole Information
	LIMITED STORES	Cole Information
	LOCAL 2179	Cole Information
	NUA LTD	Cole Information
	RED ANT ENTRTN	Cole Information
	SAND ASSOCIATES	Cole Information
	SAND STUDIOS	Cole Information
	SUMMERS & OPPENHEIM	Cole Information
	LOCAL 2321 UNITED AUTO WORKERS	Cole Information
	RED ANT ENTERTAINMENT	Cole Information
	SAND STUDIOS	Cole Information
	LIMITED STORES	Cole Information
	NUA LIMITED	Cole Information
	GREAT ENTERTAINMENT MERCHANDISE	Cole Information

FINDINGS

Year	Uses	Source
2000	DIVISION 6	Cole Information
	LOCAL 2179	Cole Information
	WORLD TRAVEL VACATION BROKERS INCORPORATED	Cole Information
	ALS BEST & SONS ELECTRIC COMPANY INCORPORATED	Cole Information
	SUMMERS & OPPENHEIM INCORPORATED YRNS	Cole Information
	ALL SCOPE SERVICES	Cole Information
	R GAINES	Cole Information
1995	SUMMERS & OPPENHEIM INC, YRNS	Cole Information
	GREAT ENTERTAINMENT MERCHANDISE	Cole Information
	AL'S BEST ELECTRIC	Cole Information
	FLASHTEX SALES INC	Cole Information
	LOCAL 2179	Cole Information
	ISLAND RECORD CO INC	Cole Information
	SAND ASSOCIATES	Cole Information
	SAND STUDIOS	Cole Information
	DREUX MICHAELS ASSOCS	Cole Information
	A-LITE	Cole Information
	INTERGRATED GRAPHIC SVC INC	Cole Information
	LOCAL 2321 UNITED AUTO WORKERS	Cole Information
	RECORD ART	Cole Information
	GAINES, R	Cole Information
1992	NEWMAN PHOTOGRAPHICS INC	Cole Information
	SUMMERS & OPPENHEIM INC, YRNS	Cole Information
	AL'S BEST ELECTRIC	Cole Information
	FLASHTEX SALES INC	Cole Information
	ISLAND TRADING CO THE	Cole Information
	MARKWOOD, BOB	Cole Information
	ISLAND RECORD CO INC	Cole Information
	SAND ASSOCIATES	Cole Information
	SAND STUDIOS	Cole Information
	DREUX MICHAELS ASSOCS	Cole Information

FINDINGS

Year	Uses	Source
1992	NEWMAN, BILL	Cole Information
	RECORD ART	Cole Information
	GAINES, R	Cole Information
1927	Berlin Braid Mfg Co	New York Telephone
	Francis Dreher Co Inc linotypers	New York Telephone
	Uptow n off	New York Telephone
	Kasminsky Saml dress trimmings	New York Telephone
	Mindheim Max hats	New York Telephone
	Parkw ay Printing Co	New York Telephone
	Weinkrantz Ben printg	New York Telephone

401 LAFAYETTE ST

Year	Uses	Source
2020	INSIDEOUT SPORTS & ENTRTN	EDR Digital Archive
2017	MARREN PETER M ARCHITECTS ARCHT	Cole Information
	MONACO REPS	Cole Information
	INSIDEOUT SPORTS & ENTERTAINMENT	Cole Information
2014	MONACO REPS	Cole Information
	MONACO REPRESENTATIVES	Cole Information
	MONACOREPS LLC	Cole Information
	INSIDEOUT SPORTS & ENTERTAINMENT	Cole Information
2010	PORTFOL POSTER	Cole Information
	POSTER PORTFOLIO LTD	Cole Information
	INSIDEOUT SPORTS & ENTRTN	Cole Information
2006	Avalon Books I o	Hill-Donnelly Information Services
	Marren & New man Architects	Hill-Donnelly Information Services
	Poster Portfolio LTD 1 R	Hill-Donnelly Information Services
	Royal Hut is	Hill-Donnelly Information Services
2005	MARREN & NEWMAN ARCHITECTURE	Cole Information
	POSTER PORTFOLIO LTD	Cole Information
	MARY VINSON LLC	Cole Information
	ROYAL HUT	Cole Information
2000	AIRMONT PBLSHNG	Cole Information

FINDINGS

Year	Uses	Source
2000	AVALON BOOKS	Cole Information
	BOUREGY THOMAS & CO	Cole Information
	ISLAND TRADING CO	Cole Information
	POSTER PRTFL LTD	Cole Information
	STUDIO ONE INC	Cole Information
	THOMAS BOUREGY & CO	Cole Information
	STUDIO ONE INCORPORATED	Cole Information
	POSTER PORTFOLIO LIMITED	Cole Information
	AIRMONT PUBLISHING COMPANY INCORPORATED	Cole Information
	BOUREGY THOMAS & COMPANY	Cole Information
	AVALON BOOKS	Cole Information
	ISLAND TRADING COMPANY INCORPORATED	Cole Information
1995	VILLAGE VISITING NEIGHBORS	Cole Information
	FISHER REALTY CORP	Cole Information
	AVALON BOOKS	Cole Information
	AIRMONT PUBLISHING CO INC	Cole Information
	CLEARVIEW FESTIVAL PRODUCTION	Cole Information
	DAVID SCARLETT ASSOC	Cole Information
	ISLAND TRADING CO INC	Cole Information
	THOMAS BOUREGY & CO, PUBRS	Cole Information
	BOUREGY THOMAS & CO, PUBLISHERS	Cole Information
1992	LAFAYETTE ASTOR CORP, RL EST	Cole Information
	VILLAGE VISITING NEIGHBORS	Cole Information
	FISHER REALTY CORP	Cole Information
	AVALON BOOKS	Cole Information
	AIRMONT PUBLISHING CO INC	Cole Information
	DAVID SCARLETT ASSOC	Cole Information
	MARVEL JONATHAN ARCHITECTS	Cole Information
	THOMAS BOUREGY & CO, PUBRS	Cole Information
	BALAMOTIS MC ALPINE ASSOCIATES	Cole Information
	BOUREGY THOMAS & CO, PUBLISHERS	Cole Information

FINDINGS

Year	Uses	Source
1931	Glass Albert S	Manhattan and Bronx Directory Publishing Company Residential Directory
	Glass Diana	Manhattan and Bronx Directory Publishing Company Residential Directory
	Glass Ethel	Manhattan and Bronx Directory Publishing Company Residential Directory
	Glass Jacob	Manhattan and Bronx Directory Publishing Company Residential Directory
1927	Cash Laurence E propripetary medicines	New York Telephone
	Commercial Paper & Card Co	New York Telephone
	Conner Lincoln Corp prntg inks	New York Telephone
	Conner Lincoln Corp prntg inks	New York Telephone
	Greenbaum Abraham	New York Telephone
	Il Calzolaio a pub	New York Telephone
	Javorsky Harry toys	New York Telephone
	Lew atdow ski Felix	New York Telephone
	Lincoln Conner Corp printing inks	New York Telephone
	Lincoln Conner Corp printing inks	New York Telephone
	Nas Dom Publishing Co Inc	New York Telephone
	N Y Drug Co	New York Telephone
	N Y Drug Concern	New York Telephone
	Perlmutter A musical cases	New York Telephone
	Printex Press	New York Telephone
	Romano Frank publishr	New York Telephone
	Verifine Hat & Cap Co	New York Telephone
	Victory Musical Case Co	New York Telephone
	Wilson Mary L Miss	New York Telephone
	World Toy Co	New York Telephone
	York Rotary Burner Inc	New York Telephone

402 LAFAYETTE ST

Year	Uses	Source
2006	No Current Listing	Hill-Donnelly Information Services
2000	BELGO CORPR OFC	Cole Information
	CAPS INC	Cole Information

Year	Uses	Source
2000	BELGO	Cole Information
	CAPS INCORPORATED	Cole Information
1995	CAPS INC	Cole Information
1927	Factory	New York Telephone
	Jones Wm C envelopes	New York Telephone

403 LAFAYETTE ST

Year	Uses	Source
2020	HERTZ	EDR Digital Archive
	ELECTRIC CHARGING STATION	EDR Digital Archive
2017	HERTZ	Cole Information
	HERTZ CAR RENTAL	Cole Information
2014	HERTZ	Cole Information
2010	403 LAFAYETTE LLC	Cole Information
2000	SQUARE PLS OPG NY	Cole Information
	SQUARE PLUS OPERATING CORPORATION	Cole Information
1995	SQUARE PLUS OPERATING CORP-NEW YORK REGIONAL OFC	Cole Information
	SQUARE PLUS OPERATING CORP	Cole Information
1992	SQUARE PLUS OPERATING CORP-NEW YORK REGIONAL OFC	Cole Information
	SQUARE PLUS OPERATING CORP	Cole Information
1950	SUPER SERVICE	New York Telephone

404 LAFAYETTE ST

Year	Uses	Source
2020	QUALITY LIVING VILLAGE INC	EDR Digital Archive
	ATM	EDR Digital Archive
	NEW YORK UNIV ATHLETIC DEPT	EDR Digital Archive
2017	FITNESS CRUNCH	Cole Information
	CRUNCH FITNESS	Cole Information
2010	LOUIS ROSALES	Cole Information
	CRUNCH FITNESS INTL	Cole Information
	QUALITY LIVING VILLAGE INC	Cole Information
2006	American Indian Community Hse	Hill-Donnelly Information Services

Year	Uses	Source
2006	Crunch Fitness	Hill-Donnelly Information Services
	Quality Living Village Inc	Hill-Donnelly Information Services
2005	JIVAMUKTI YOGA CENTER INC	Cole Information
	AMERICAN INDIAN COMMUNITY HO	Cole Information
	CRUNCH FITNESS INTERNATIONAL	Cole Information
2000	AMRCN INDIAN COMM	Cole Information
	AMRCN INDIAN COMM	Cole Information
	CRUNCH FITNESS	Cole Information
	JVMKT YG CTR INC	Cole Information
	AMERICAN INDIAN COMMUNITY HOUSE	Cole Information
	CRUNCH FITNESS	Cole Information
	JIVAMUKTI YOGA CENTER INCORPORATED	Cole Information
	CRUNCH GYMS	Cole Information
1995	THUNDERBIRD AMERICAN INDIAN DANCERS	Cole Information
	CRUNCH FITNESS	Cole Information
	AMERICAN INDIAN COMMUNITY HOUSE GALLERY	Cole Information
	AMERICAN INDIAN COMMUNITY HOUSE	Cole Information
	NATIVE AMERICAN COUNCIL	Cole Information
1992	WORLD GYM	Cole Information
	PERFORMANCE FITNESS SVECS	Cole Information
	AMERICAN INDIAN COMMUNITY HOUSE	Cole Information

405 LAFAYETTE ST

Year	Uses	Source
1931	Cohen Herbt	Manhattan and Bronx Directory Publishing Company Residential Directory
	Cole Douglass	Manhattan and Bronx Directory Publishing Company Residential Directory
	Dolinsky Saml	Manhattan and Bronx Directory Publishing Company Residential Directory
	Fisher Benj	Manhattan and Bronx Directory Publishing Company Residential Directory
	Kedofsky David	Manhattan and Bronx Directory Publishing Company Residential Directory
	Merson Morris	Manhattan and Bronx Directory Publishing Company Residential Directory

Year	Uses	Source
1931	Salzer Max	Manhattan and Bronx Directory Publishing Company Residential Directory
1927	Fechter B factor & com mcht	New York Telephone
	Rehmer Jos r	New York Telephone

408 LAFAYETTE ST

Year	Uses	Source
2020	708 BROADWAY DEL LLC	EDR Digital Archive
2017	708 BROADWAY DEL LLC	Cole Information
2014	708 BROADWAY DEL LLC	Cole Information
2010	WILSON BROADWAY	Cole Information
	708 BROADWAY DEL LLC	Cole Information
2005	WILSON BROADWAY	Cole Information
1995	HELMSLEY SPEAR INC	Cole Information
1992	HELMSLEY SPEAR INC	Cole Information

409 LAFAYETTE ST

Year	Uses	Source
2006	Meringoff Properties F o	Hill-Donnelly Information Services
2000	MRNGFF MGMT & LEASE	Cole Information
1927	Horsman E I Co Inc	New York Telephone

410 LAFAYETTE ST

Year	Uses	Source
2017	410 PARKING CORP	Cole Information
2014	410 PARKING CORPORATION	Cole Information
2010	410 PARKING CORP	Cole Information
2000	410 PARKING CORPORATION	Cole Information

411 LAFAYETTE ST

Year	Uses	Source
2020	24/7 QUALITY SVC	EDR Digital Archive
	L N Z CAPITAL OFFICE FUND LLC	EDR Digital Archive
	REGUS	EDR Digital Archive
	CHELEN ECIJA	EDR Digital Archive

FINDINGS

Year	Uses	Source
2020	VILLAGE VIEWS REALTY	EDR Digital Archive
	NEW YORK UNIVERSITY	EDR Digital Archive
	CROWN WAY INDUSTRIES INC	EDR Digital Archive
	ACCURKARDIA INC	EDR Digital Archive
	SIMPLE LANDMARK INC	EDR Digital Archive
	TYLER & MARTIN LLC	EDR Digital Archive
	CICERO TECHNOLOGIES LLC	EDR Digital Archive
	MNT PERFORMANCE CORP	EDR Digital Archive
	PROVEN DATA RECOVERY	EDR Digital Archive
	RESPONSIVEADS INC	EDR Digital Archive
	DAVID B SHANIES LAW OFC PLLC	EDR Digital Archive
	PRIME DISTRIBUTION CORP	EDR Digital Archive
	AVI NASH ASSOC LLC	EDR Digital Archive
	ANDREOZZI TYLER DANE	EDR Digital Archive
	BREM MOLDOVSKY LLC	EDR Digital Archive
	EDLINE	EDR Digital Archive
	ROMELLE SWIRE	EDR Digital Archive
	DIENST & DOTTER	EDR Digital Archive
	LIEBENSON LAW-CONTACT	EDR Digital Archive
	MERINGOFF PROPERTIES MGMT	EDR Digital Archive
	DEBORAH BREVOORT	EDR Digital Archive
	PRENTICE ARTS COMMUNICATIONS	EDR Digital Archive
	MAC GUFFIN FILMS	EDR Digital Archive
	ASSEMBLY FILMS	EDR Digital Archive
	PUTUMAYO WORLD MUSIC INC	EDR Digital Archive
	MERINGOFF PROPERTIES INC	EDR Digital Archive
	MACGUFFIN SALES	EDR Digital Archive
	PALISADES CONVENTION MGMT INC	EDR Digital Archive
	ASTOR PLACE THEATRE GROUP OFC	EDR Digital Archive

510 LAFAYETTE ST

Year	Uses	Source
2000	PETER GREENBERG	Cole Information

FINDINGS

Year	*Uses*	*Source*
2000	PETRONIO JMS DSGN	Cole Information
	PLOUGH PNNY PRTNRS	Cole Information
	POINT DESIGN INC	Cole Information
	PRAEDIUM GROUP THE	Cole Information
	PRODUCER SOURCE	Cole Information
	PRGRSSV FBR PRDCTS	Cole Information
	PSNY	Cole Information
	Q & A LIC SHOWROOM	Cole Information
	QUINTO & COMPANY	Cole Information
	RAINFOREST FNDTN	Cole Information
	REMEDE LTD	Cole Information
	REMEDE CLY LIGHT	Cole Information
	RESEARCH	Cole Information
	ROBERT GRAY	Cole Information
	ROBERTS STEPHEN	Cole Information
	ROBERTS STEPHEN	Cole Information
	RON OSTERMAN & CO	Cole Information
	ROOTS	Cole Information
	ROOTS AMERICA INC	Cole Information
	ROSENBLATT M ATY	Cole Information
	ROZIER CHRLS DSGA	Cole Information
	R S A USA INC	Cole Information
	SANCHEZ MDLN ARCHT	Cole Information
	SRGSS MRC ARCHTCTS	Cole Information
	SEPTEMBER PRDCTNS	Cole Information
	SMITCH LESLIE	Cole Information
	SMITH CANDIDA	Cole Information
	SPIVAK H B & ASSOCS	Cole Information

FINDINGS

W 3RD ST

1 W 3RD ST

Year	*Uses*	*Source*
2017	NY LOCKSMITH	Cole Information
	WEST 3RD COMMON	Cole Information
2014	WEST 3RD COMMON BAR & RESTAURANT	Cole Information
1995	CACTUS CAFE	Cole Information
1992	CACTUS CAFE	Cole Information

FINDINGS

ADJOINING PROPERTY: ADDRESSES NOT IDENTIFIED IN RESEARCH SOURCE

The following Adjoining Property addresses were researched for this report, and the addresses were not identified in research source.

Address Researched	Address Not Identified in Research Source
1 4 %	2020, 2017, 2014, 2010, 2006, 2005, 2000, 1998, 1996, 1995, 1993, 1992, 1988, 1983, 1978, 1973, 1968, 1963, 1958, 1956, 1950, 1942, 1938, 1934, 1931, 1927, 1923, 1920
1 4 ST	2020, 2017, 2014, 2010, 2006, 2005, 2000, 1996, 1995, 1992, 1934, 1931, 1923, 1920
1 4TH	2020, 2017, 2014, 2010, 2006, 2005, 2000, 1998, 1996, 1995, 1993, 1992, 1988, 1983, 1978, 1973, 1968, 1963, 1958, 1956, 1950, 1947, 1942, 1938, 1931
1 4TH FL	2020, 2017, 2014, 2010, 2006, 2005, 2000, 1998, 1996, 1995, 1993, 1992, 1988, 1983, 1978, 1973, 1968, 1963, 1958, 1956, 1950, 1947, 1942, 1938, 1931, 1927, 1923, 1920
1 4TH FL 50	2020, 2017, 2014, 2010, 2006, 2005, 2000, 1998, 1996, 1995, 1993, 1992, 1988, 1983, 1978, 1973, 1968, 1963, 1958, 1956, 1950, 1947, 1942, 1938, 1931, 1927, 1923, 1920
1 4TH ST	2020, 2017, 2014, 2010, 2005, 1998, 1996, 1995, 1993, 1992, 1988, 1978, 1973, 1968, 1963, 1958, 1956, 1950, 1947, 1942, 1938, 1934, 1931, 1927, 1923, 1920
1 BOND	2020, 2017, 2014, 2010, 2006, 2005, 2000, 1996, 1995, 1992, 1931
1 BOND %	2020, 2017, 2014, 2010, 2006, 2005, 2000, 1998, 1996, 1995, 1993, 1992, 1988, 1983, 1978, 1973, 1968, 1963, 1958, 1950, 1947, 1942, 1938, 1934, 1931, 1927, 1923, 1920
1 BOND ST	2020, 2017, 2014, 2010, 2005, 1998, 1996, 1995, 1993, 1992, 1988, 1978, 1973, 1968, 1963, 1958, 1956, 1950, 1947, 1942, 1938, 1934, 1931, 1923, 1920
1 E 4TH ST	2020, 2014, 2010, 2006, 2005, 2000, 1998, 1996, 1995, 1993, 1992, 1988, 1983, 1978, 1973, 1968, 1963, 1958, 1956, 1950, 1947, 1942, 1938, 1934, 1931, 1927, 1923, 1920
1 GREAT JONES	2020, 2017, 2014, 2010, 2006, 2005, 2000, 1996, 1995, 1993, 1992, 1988, 1983, 1978, 1973, 1968, 1963, 1958, 1956, 1950, 1947, 1942, 1938, 1934, 1931, 1927, 1923, 1920
1 GREAT JONES	2020, 2017, 2014, 2010, 2006, 2005, 2000, 1996, 1995, 1993, 1992, 1988, 1983, 1978, 1973, 1968, 1963, 1958, 1956, 1950, 1947, 1942, 1938, 1934, 1931, 1927, 1923, 1920
1 GREAT JONES ST	2017, 1998, 1996, 1995, 1993, 1992, 1988, 1983, 1978, 1973, 1968, 1963, 1958, 1956, 1950, 1947, 1942, 1938, 1934, 1931, 1927, 1923, 1920
1 W 3RD ST	2020, 2010, 2006, 2005, 2000, 1998, 1996, 1993, 1988, 1983, 1978, 1973, 1968, 1963, 1958, 1956, 1950, 1947, 1942, 1938, 1934, 1931, 1927, 1923, 1920
10 4 ST	2020, 2017, 2014, 2010, 2006, 2005, 2000, 1998, 1996, 1995, 1993, 1992, 1988, 1983, 1973, 1950, 1947, 1934, 1923, 1920
10 4TH	2020, 2017, 2014, 2010, 2006, 2005, 2000, 1998, 1996, 1995, 1993, 1992, 1988, 1983, 1978, 1973, 1968, 1963, 1958, 1956, 1950, 1947, 1942, 1938, 1934, 1920
10 BOND	2020, 2017, 2014, 2010, 2006, 2005, 2000, 1996, 1995, 1992, 1958, 1947, 1931, 1923

FINDINGS

Address Researched	Address Not Identified in Research Source
10 BOND ST	2014, 2010, 2006, 2005, 1998, 1996, 1993, 1988, 1978, 1973, 1968, 1963, 1958, 1956, 1950, 1947, 1942, 1938, 1934, 1931, 1923, 1920
11 4 ST	2020, 2017, 2014, 2010, 2006, 2005, 2000, 1996, 1995, 1992, 1988, 1983, 1958, 1956, 1950, 1947, 1942, 1938, 1934, 1931, 1927, 1923, 1920
11 4TH	2020, 2017, 2014, 2010, 2006, 2005, 2000, 1998, 1996, 1995, 1993, 1992, 1988, 1983, 1978, 1973, 1968, 1963, 1958, 1956, 1950, 1947, 1942, 1938, 1934, 1931, 1927, 1920
11 4TH FL	2020, 2017, 2014, 2010, 2006, 2005, 2000, 1998, 1996, 1995, 1993, 1992, 1988, 1983, 1978, 1973, 1968, 1963, 1958, 1956, 1950, 1947, 1942, 1938, 1931, 1927, 1923, 1920
11 4TH FL H NEW ROCHELLE NY	2020, 2017, 2014, 2010, 2006, 2005, 2000, 1998, 1996, 1995, 1993, 1992, 1988, 1983, 1978, 1973, 1968, 1963, 1958, 1956, 1950, 1947, 1942, 1938, 1934, 1931, 1927, 1920
11 4TH FORT	2020, 2017, 2014, 2010, 2006, 2005, 2000, 1998, 1996, 1995, 1993, 1992, 1988, 1983, 1978, 1973, 1968, 1963, 1958, 1956, 1950, 1947, 1942, 1938, 1931, 1927, 1923, 1920
11 4TH ST	2020, 2017, 2014, 2010, 2005, 1998, 1996, 1995, 1993, 1992, 1988, 1983, 1978, 1973, 1968, 1963, 1958, 1956, 1950, 1947, 1942, 1938, 1934, 1931, 1927, 1923, 1920
11 BOND ST	2017, 2014, 2006, 2005, 1998, 1996, 1995, 1993, 1992, 1988, 1983, 1978, 1973, 1968, 1963, 1958, 1956, 1950, 1947, 1942, 1938, 1934, 1931, 1927, 1923, 1920
11 E 4TH ST	2020, 2006, 1998, 1996, 1993, 1988, 1983, 1978, 1973, 1968, 1963, 1958, 1956, 1950, 1947, 1942, 1938, 1934, 1931, 1927, 1923, 1920
11 GREAT JONES	2020, 2017, 2014, 2010, 2006, 2005, 2000, 1998, 1996, 1995, 1993, 1992, 1988, 1983, 1978, 1973, 1968, 1963, 1958, 1956, 1950, 1947, 1942, 1938, 1934, 1931, 1927
11 GREAT JONES ST	2020, 2017, 2005, 2000, 1998, 1996, 1995, 1993, 1992, 1988, 1983, 1978, 1973, 1968, 1963, 1958, 1956, 1950, 1947, 1942, 1938, 1934, 1931, 1927, 1923, 1920
12 4 ST	2020, 2017, 2014, 2010, 2006, 2005, 2000, 1996, 1995, 1992, 1988, 1973, 1963, 1958, 1956, 1950, 1947, 1942, 1938, 1934, 1931, 1927, 1923, 1920
12 4TH	2020, 2017, 2014, 2010, 2006, 2005, 2000, 1998, 1996, 1995, 1993, 1992, 1988, 1983, 1978, 1973, 1968, 1963, 1958, 1956, 1950, 1947, 1942, 1938, 1931, 1927, 1923, 1920
12 BOND	2020, 2017, 2014, 2010, 2006, 2005, 2000, 1998, 1996, 1995, 1993, 1992, 1988, 1983, 1978, 1973, 1968, 1963, 1958, 1956, 1950, 1947, 1942, 1938, 1934, 1931
12 BOND ST	2020, 2017, 2014, 2010, 2006, 2000, 1998, 1996, 1995, 1993, 1992, 1988, 1983, 1978, 1973, 1968, 1963, 1958, 1956, 1950, 1947, 1942, 1938, 1934, 1931, 1923, 1920
13 4 ST	2020, 2017, 2014, 2010, 2006, 2005, 2000, 1996, 1995, 1993, 1992, 1988, 1983, 1978, 1968, 1963, 1958, 1956, 1950, 1947, 1942, 1938, 1934, 1931, 1927, 1923, 1920
13 4TH	2020, 2017, 2014, 2010, 2006, 2005, 2000, 1998, 1996, 1995, 1993, 1992, 1988, 1983, 1978, 1973, 1968, 1963, 1958, 1956, 1950, 1947, 1942, 1938, 1934, 1931, 1927, 1920
13 4TH FL	2020, 2017, 2014, 2010, 2006, 2005, 2000, 1998, 1996, 1995, 1993, 1992, 1988, 1983, 1978, 1973, 1968, 1963, 1958, 1956, 1950, 1947, 1942, 1938, 1931, 1927, 1923, 1920

FINDINGS

Address Researched	Address Not Identified in Research Source
13 4TH FL R MOUNT VERNON NY	2020, 2017, 2014, 2010, 2006, 2005, 2000, 1998, 1996, 1995, 1993, 1992, 1988, 1983, 1978, 1973, 1968, 1963, 1958, 1956, 1950, 1947, 1942, 1938, 1931, 1927, 1923, 1920
13 4TH ST	2020, 2017, 2014, 2010, 2005, 1998, 1996, 1995, 1993, 1992, 1988, 1983, 1978, 1973, 1968, 1963, 1958, 1956, 1950, 1947, 1942, 1938, 1934, 1931, 1927, 1923, 1920
13 BOND	2020, 2017, 2014, 2010, 2006, 2005, 2000, 1998, 1996, 1995, 1993, 1992, 1988, 1983, 1978, 1973, 1968, 1963, 1958, 1956, 1950, 1947, 1938, 1934, 1931, 1927, 1923, 1920
13 E 4TH ST	2006, 1998, 1996, 1993, 1992, 1988, 1983, 1978, 1973, 1968, 1963, 1958, 1956, 1950, 1947, 1942, 1938, 1934, 1931, 1927, 1923, 1920
14 4 ST	2020, 2017, 2014, 2010, 2006, 2005, 2000, 1996, 1995, 1992, 1978, 1973, 1968, 1963, 1958, 1956, 1950, 1947, 1942, 1938, 1934, 1931, 1927, 1923, 1920
14 4TH	2020, 2017, 2014, 2010, 2006, 2005, 2000, 1996, 1995, 1993, 1992, 1988, 1983, 1978, 1973, 1968, 1963, 1958, 1956, 1950, 1947, 1942, 1938, 1934, 1931, 1927, 1923, 1920
14 4TH BKN	2020, 2017, 2014, 2010, 2006, 2005, 2000, 1998, 1996, 1995, 1993, 1992, 1988, 1983, 1978, 1973, 1968, 1963, 1958, 1956, 1950, 1947, 1942, 1938, 1934, 1931, 1927, 1923
14 4TH FL	2020, 2017, 2014, 2010, 2006, 2005, 2000, 1998, 1996, 1995, 1993, 1992, 1988, 1983, 1978, 1973, 1968, 1963, 1958, 1956, 1950, 1947, 1942, 1938, 1931, 1927, 1923
14 4TH ST	2020, 2017, 2014, 2010, 2005, 1998, 1996, 1995, 1993, 1992, 1988, 1978, 1973, 1968, 1963, 1958, 1956, 1950, 1947, 1942, 1938, 1934, 1931, 1927, 1923, 1920
14 BOND	2020, 2017, 2014, 2010, 2006, 2005, 2000, 1998, 1996, 1995, 1993, 1992, 1988, 1983, 1978, 1973, 1968, 1963, 1958, 1956, 1947, 1942, 1938, 1934, 1931, 1927, 1923, 1920
14 BOND ST	2020, 2017, 2014, 2010, 2006, 2005, 1998, 1996, 1995, 1993, 1992, 1988, 1983, 1978, 1973, 1968, 1963, 1958, 1956, 1950, 1947, 1942, 1938, 1934, 1931, 1927, 1923, 1920
14 E 4 MANHATTAN TOLL FREE-DIAL 1 & THEN	2020, 2017, 2014, 2010, 2006, 2005, 2000, 1996, 1995, 1993, 1992, 1988, 1983, 1978, 1973, 1968, 1963, 1958, 1956, 1950, 1947, 1942, 1938, 1934, 1931, 1927, 1923, 1920
14 E 4TH ST	2006, 1998, 1996, 1993, 1988, 1983, 1978, 1973, 1968, 1963, 1958, 1956, 1950, 1947, 1942, 1938, 1934, 1931, 1927, 1923, 1920
14 E 4TH ST RM 1101	2017, 2014, 2010, 2006, 2005, 2000, 1998, 1996, 1995, 1993, 1992, 1988, 1983, 1978, 1973, 1968, 1963, 1958, 1956, 1950, 1947, 1942, 1938, 1934, 1931, 1927, 1923, 1920
14 E 4TH ST RM 1102	2017, 2014, 2010, 2006, 2005, 2000, 1998, 1996, 1995, 1993, 1992, 1988, 1983, 1978, 1973, 1968, 1963, 1958, 1956, 1950, 1947, 1942, 1938, 1934, 1931, 1927, 1923, 1920
14 E 4TH ST RM 1103	2017, 2014, 2010, 2006, 2005, 2000, 1998, 1996, 1995, 1993, 1992, 1988, 1983, 1978, 1973, 1968, 1963, 1958, 1956, 1950, 1947, 1942, 1938, 1934, 1931, 1927, 1923, 1920
14 E 4TH ST RM 1104	2017, 2014, 2010, 2006, 2005, 2000, 1998, 1996, 1995, 1993, 1992, 1988, 1983, 1978, 1973, 1968, 1963, 1958, 1956, 1950, 1947, 1942, 1938, 1934, 1931, 1927, 1923, 1920

FINDINGS

Address Researched	Address Not Identified in Research Source
14 E 4TH ST RM 1105	2017, 2014, 2010, 2006, 2005, 2000, 1998, 1996, 1995, 1993, 1992, 1988, 1983, 1978, 1973, 1968, 1963, 1958, 1956, 1950, 1947, 1942, 1938, 1934, 1931, 1927, 1923, 1920
14 E 4TH ST RM 1107	2017, 2014, 2010, 2006, 2005, 2000, 1998, 1996, 1995, 1993, 1992, 1988, 1983, 1978, 1973, 1968, 1963, 1958, 1956, 1950, 1947, 1942, 1938, 1934, 1931, 1927, 1923, 1920
14 E 4TH ST RM 1111	2017, 2014, 2010, 2006, 2005, 2000, 1998, 1996, 1995, 1993, 1992, 1988, 1983, 1978, 1973, 1968, 1963, 1958, 1956, 1950, 1947, 1942, 1938, 1934, 1931, 1927, 1923, 1920
14 E 4TH ST RM 1113	2017, 2014, 2010, 2006, 2005, 2000, 1998, 1996, 1995, 1993, 1992, 1988, 1983, 1978, 1973, 1968, 1963, 1958, 1956, 1950, 1947, 1942, 1938, 1934, 1931, 1927, 1923, 1920
14 E 4TH ST RM 1115	2017, 2014, 2010, 2006, 2005, 2000, 1998, 1996, 1995, 1993, 1992, 1988, 1983, 1978, 1973, 1968, 1963, 1958, 1956, 1950, 1947, 1942, 1938, 1934, 1931, 1927, 1923, 1920
14 E 4TH ST RM 1116	2017, 2014, 2010, 2006, 2005, 2000, 1998, 1996, 1995, 1993, 1992, 1988, 1983, 1978, 1973, 1968, 1963, 1958, 1956, 1950, 1947, 1942, 1938, 1934, 1931, 1927, 1923, 1920
14 E 4TH ST RM 1117	2017, 2014, 2010, 2006, 2005, 2000, 1998, 1996, 1995, 1993, 1992, 1988, 1983, 1978, 1973, 1968, 1963, 1958, 1956, 1950, 1947, 1942, 1938, 1934, 1931, 1927, 1923, 1920
14 E 4TH ST RM 1119	2017, 2014, 2010, 2006, 2005, 2000, 1998, 1996, 1995, 1993, 1992, 1988, 1983, 1978, 1973, 1968, 1963, 1958, 1956, 1950, 1947, 1942, 1938, 1934, 1931, 1927, 1923, 1920
14 E 4TH ST RM 1120	2017, 2014, 2010, 2006, 2005, 2000, 1998, 1996, 1995, 1993, 1992, 1988, 1983, 1978, 1973, 1968, 1963, 1958, 1956, 1950, 1947, 1942, 1938, 1934, 1931, 1927, 1923, 1920
14 E 4TH ST RM 1122	2017, 2014, 2010, 2006, 2005, 2000, 1998, 1996, 1995, 1993, 1992, 1988, 1983, 1978, 1973, 1968, 1963, 1958, 1956, 1950, 1947, 1942, 1938, 1934, 1931, 1927, 1923, 1920
14 E 4TH ST RM 1123	2017, 2014, 2010, 2006, 2005, 2000, 1998, 1996, 1995, 1993, 1992, 1988, 1983, 1978, 1973, 1968, 1963, 1958, 1956, 1950, 1947, 1942, 1938, 1934, 1931, 1927, 1923, 1920
14 E 4TH ST RM 1124	2017, 2014, 2010, 2006, 2005, 2000, 1998, 1996, 1995, 1993, 1992, 1988, 1983, 1978, 1973, 1968, 1963, 1958, 1956, 1950, 1947, 1942, 1938, 1934, 1931, 1927, 1923, 1920
14 E 4TH ST RM 1125	2017, 2014, 2010, 2006, 2005, 2000, 1998, 1996, 1995, 1993, 1992, 1988, 1983, 1978, 1973, 1968, 1963, 1958, 1956, 1950, 1947, 1942, 1938, 1934, 1931, 1927, 1923, 1920
14 E 4TH ST RM 1126	2017, 2014, 2010, 2006, 2005, 2000, 1998, 1996, 1995, 1993, 1992, 1988, 1983, 1978, 1973, 1968, 1963, 1958, 1956, 1950, 1947, 1942, 1938, 1934, 1931, 1927, 1923, 1920
14 E 4TH ST RM 1127	2017, 2014, 2010, 2006, 2005, 2000, 1998, 1996, 1995, 1993, 1992, 1988, 1983, 1978, 1973, 1968, 1963, 1958, 1956, 1950, 1947, 1942, 1938, 1934, 1931, 1927, 1923, 1920
14 E 4TH ST RM 1128	2017, 2014, 2010, 2006, 2005, 2000, 1998, 1996, 1995, 1993, 1992, 1988, 1983, 1978, 1973, 1968, 1963, 1958, 1956, 1950, 1947, 1942, 1938, 1934, 1931, 1927, 1923, 1920

FINDINGS

Address Researched	Address Not Identified in Research Source
14 E 4TH ST RM 404	2017, 2014, 2010, 2006, 2005, 2000, 1998, 1996, 1995, 1993, 1992, 1988, 1983, 1978, 1973, 1968, 1963, 1958, 1956, 1950, 1947, 1942, 1938, 1934, 1931, 1927, 1923, 1920
14 E 4TH ST RM 405	2017, 2014, 2010, 2006, 2005, 2000, 1998, 1996, 1995, 1993, 1992, 1988, 1983, 1978, 1973, 1968, 1963, 1958, 1956, 1950, 1947, 1942, 1938, 1934, 1931, 1927, 1923, 1920
14 E 4TH ST RM 408	2017, 2014, 2010, 2006, 2005, 2000, 1998, 1996, 1995, 1993, 1992, 1988, 1983, 1978, 1973, 1968, 1963, 1958, 1956, 1950, 1947, 1942, 1938, 1934, 1931, 1927, 1923, 1920
14 E 4TH ST RM 504	2017, 2014, 2010, 2006, 2005, 2000, 1998, 1996, 1995, 1993, 1992, 1988, 1983, 1978, 1973, 1968, 1963, 1958, 1956, 1950, 1947, 1942, 1938, 1934, 1931, 1927, 1923, 1920
14 E 4TH ST RM 505	2017, 2014, 2010, 2006, 2005, 2000, 1998, 1996, 1995, 1993, 1992, 1988, 1983, 1978, 1973, 1968, 1963, 1958, 1956, 1950, 1947, 1942, 1938, 1934, 1931, 1927, 1923, 1920
14 E 4TH ST RM 507	2017, 2014, 2010, 2006, 2005, 2000, 1998, 1996, 1995, 1993, 1992, 1988, 1983, 1978, 1973, 1968, 1963, 1958, 1956, 1950, 1947, 1942, 1938, 1934, 1931, 1927, 1923, 1920
14 E 4TH ST RM 508	2017, 2014, 2010, 2006, 2005, 2000, 1998, 1996, 1995, 1993, 1992, 1988, 1983, 1978, 1973, 1968, 1963, 1958, 1956, 1950, 1947, 1942, 1938, 1934, 1931, 1927, 1923, 1920
14 E 4TH ST RM 602	2017, 2014, 2010, 2006, 2005, 2000, 1998, 1996, 1995, 1993, 1992, 1988, 1983, 1978, 1973, 1968, 1963, 1958, 1956, 1950, 1947, 1942, 1938, 1934, 1931, 1927, 1923, 1920
14 E 4TH ST RM 605	2017, 2014, 2010, 2006, 2005, 2000, 1998, 1996, 1995, 1993, 1992, 1988, 1983, 1978, 1973, 1968, 1963, 1958, 1956, 1950, 1947, 1942, 1938, 1934, 1931, 1927, 1923, 1920
14 E 4TH ST RM 608	2017, 2014, 2010, 2006, 2005, 2000, 1998, 1996, 1995, 1993, 1992, 1988, 1983, 1978, 1973, 1968, 1963, 1958, 1956, 1950, 1947, 1942, 1938, 1934, 1931, 1927, 1923, 1920
14 E 4TH ST RM 609	2017, 2014, 2010, 2006, 2005, 2000, 1998, 1996, 1995, 1993, 1992, 1988, 1983, 1978, 1973, 1968, 1963, 1958, 1956, 1950, 1947, 1942, 1938, 1934, 1931, 1927, 1923, 1920
14 E 4TH ST RM 801	2017, 2014, 2010, 2006, 2005, 2000, 1998, 1996, 1995, 1993, 1992, 1988, 1983, 1978, 1973, 1968, 1963, 1958, 1956, 1950, 1947, 1942, 1938, 1934, 1931, 1927, 1923, 1920
14 E 4TH ST RM 804	2017, 2014, 2010, 2006, 2005, 2000, 1998, 1996, 1995, 1993, 1992, 1988, 1983, 1978, 1973, 1968, 1963, 1958, 1956, 1950, 1947, 1942, 1938, 1934, 1931, 1927, 1923, 1920
14 E 4TH ST RM 806	2017, 2014, 2010, 2006, 2005, 2000, 1998, 1996, 1995, 1993, 1992, 1988, 1983, 1978, 1973, 1968, 1963, 1958, 1956, 1950, 1947, 1942, 1938, 1934, 1931, 1927, 1923, 1920
14 E 4TH ST RM 807	2017, 2014, 2010, 2006, 2005, 2000, 1998, 1996, 1995, 1993, 1992, 1988, 1983, 1978, 1973, 1968, 1963, 1958, 1956, 1950, 1947, 1942, 1938, 1934, 1931, 1927, 1923, 1920
14 E 4TH ST RM 809	2017, 2014, 2010, 2006, 2005, 2000, 1998, 1996, 1995, 1993, 1992, 1988, 1983, 1978, 1973, 1968, 1963, 1958, 1956, 1950, 1947, 1942, 1938, 1934, 1931, 1927, 1923, 1920

FINDINGS

Address Researched	Address Not Identified in Research Source
14 E 4TH ST RM 810	2017, 2014, 2010, 2006, 2005, 2000, 1998, 1996, 1995, 1993, 1992, 1988, 1983, 1978, 1973, 1968, 1963, 1958, 1956, 1950, 1947, 1942, 1938, 1934, 1931, 1927, 1923, 1920
14 E 4TH ST RM 812	2017, 2014, 2010, 2006, 2005, 2000, 1998, 1996, 1995, 1993, 1992, 1988, 1983, 1978, 1973, 1968, 1963, 1958, 1956, 1950, 1947, 1942, 1938, 1934, 1931, 1927, 1923, 1920
14 E 4TH ST RM 815	2017, 2014, 2010, 2006, 2005, 2000, 1998, 1996, 1995, 1993, 1992, 1988, 1983, 1978, 1973, 1968, 1963, 1958, 1956, 1950, 1947, 1942, 1938, 1934, 1931, 1927, 1923, 1920
14 E 4TH ST RM 817	2017, 2014, 2010, 2006, 2005, 2000, 1998, 1996, 1995, 1993, 1992, 1988, 1983, 1978, 1973, 1968, 1963, 1958, 1956, 1950, 1947, 1942, 1938, 1934, 1931, 1927, 1923, 1920
14 E 4TH ST RM 818	2017, 2014, 2010, 2006, 2005, 2000, 1998, 1996, 1995, 1993, 1992, 1988, 1983, 1978, 1973, 1968, 1963, 1958, 1956, 1950, 1947, 1942, 1938, 1934, 1931, 1927, 1923, 1920
14 E 4TH ST RM 819	2017, 2014, 2010, 2006, 2005, 2000, 1998, 1996, 1995, 1993, 1992, 1988, 1983, 1978, 1973, 1968, 1963, 1958, 1956, 1950, 1947, 1942, 1938, 1934, 1931, 1927, 1923, 1920
14 E 4TH ST RM 821	2017, 2014, 2010, 2006, 2005, 2000, 1998, 1996, 1995, 1993, 1992, 1988, 1983, 1978, 1973, 1968, 1963, 1958, 1956, 1950, 1947, 1942, 1938, 1934, 1931, 1927, 1923, 1920
14 E 4TH ST RM 822	2017, 2014, 2010, 2006, 2005, 2000, 1998, 1996, 1995, 1993, 1992, 1988, 1983, 1978, 1973, 1968, 1963, 1958, 1956, 1950, 1947, 1942, 1938, 1934, 1931, 1927, 1923, 1920
14 E 4TH ST RM 823	2017, 2014, 2010, 2006, 2005, 2000, 1998, 1996, 1995, 1993, 1992, 1988, 1983, 1978, 1973, 1968, 1963, 1958, 1956, 1950, 1947, 1942, 1938, 1934, 1931, 1927, 1923, 1920
14 E 4TH ST RM 825	2017, 2014, 2010, 2006, 2005, 2000, 1998, 1996, 1995, 1993, 1992, 1988, 1983, 1978, 1973, 1968, 1963, 1958, 1956, 1950, 1947, 1942, 1938, 1934, 1931, 1927, 1923, 1920
14 E 4TH ST RM 826	2017, 2014, 2010, 2006, 2005, 2000, 1998, 1996, 1995, 1993, 1992, 1988, 1983, 1978, 1973, 1968, 1963, 1958, 1956, 1950, 1947, 1942, 1938, 1934, 1931, 1927, 1923, 1920
14 E 4TH ST RM 827	2017, 2014, 2010, 2006, 2005, 2000, 1998, 1996, 1995, 1993, 1992, 1988, 1983, 1978, 1973, 1968, 1963, 1958, 1956, 1950, 1947, 1942, 1938, 1934, 1931, 1927, 1923, 1920
15 4 ST	2020, 2017, 2014, 2010, 2006, 2005, 2000, 1996, 1995, 1992, 1988, 1983, 1978, 1963, 1956, 1947, 1942, 1938, 1934, 1931, 1927, 1923, 1920
15 4O	2020, 2017, 2014, 2010, 2006, 2005, 2000, 1998, 1996, 1995, 1993, 1992, 1988, 1983, 1978, 1973, 1968, 1963, 1958, 1956, 1950, 1947, 1942, 1938, 1934, 1931, 1923, 1920
15 4TH FL	2020, 2017, 2014, 2010, 2006, 2005, 2000, 1998, 1996, 1995, 1993, 1992, 1988, 1983, 1978, 1973, 1968, 1963, 1958, 1956, 1950, 1947, 1942, 1938, 1931, 1927, 1923
15 4TH FL 10	2020, 2017, 2014, 2010, 2006, 2005, 2000, 1998, 1996, 1995, 1993, 1992, 1988, 1983, 1978, 1973, 1968, 1963, 1958, 1956, 1950, 1947, 1942, 1938, 1931, 1927, 1923, 1920
15 4TH ST	2020, 2017, 2014, 2010, 2005, 1998, 1996, 1995, 1993, 1992, 1988, 1983, 1978, 1973, 1968, 1963, 1958, 1956, 1950, 1947, 1942, 1938, 1934, 1931, 1927, 1923, 1920

FINDINGS

Address Researched	Address Not Identified in Research Source
15 BOND	2020, 2017, 2014, 2010, 2006, 2005, 2000, 1998, 1996, 1995, 1993, 1992, 1988, 1983, 1978, 1973, 1968, 1963, 1958, 1956, 1950, 1942, 1938, 1934, 1931, 1927, 1923, 1920
15 BOND CT	2020, 2017, 2014, 2010, 2006, 2005, 2000, 1998, 1996, 1995, 1993, 1992, 1988, 1983, 1978, 1973, 1968, 1958, 1956, 1950, 1947, 1942, 1938, 1934, 1931, 1927, 1923, 1920
15 BOND ST	2020, 2017, 2014, 1998, 1996, 1995, 1993, 1992, 1988, 1983, 1978, 1973, 1968, 1963, 1958, 1956, 1950, 1947, 1942, 1938, 1934, 1931, 1927, 1923, 1920
15 E 4TH ST	2020, 2006, 1998, 1996, 1995, 1993, 1988, 1983, 1978, 1973, 1968, 1963, 1958, 1956, 1950, 1947, 1942, 1938, 1934, 1931, 1927, 1923, 1920
16 4 ST	2020, 2017, 2014, 2010, 2006, 2005, 2000, 1998, 1996, 1995, 1993, 1992, 1988, 1983, 1978, 1968, 1956, 1947, 1942, 1938, 1934, 1931, 1927, 1923, 1920
16 4O	2020, 2017, 2014, 2010, 2006, 2005, 2000, 1998, 1996, 1995, 1993, 1992, 1988, 1983, 1978, 1973, 1968, 1963, 1958, 1956, 1950, 1947, 1942, 1938, 1934, 1931, 1923, 1920
16 4TH	2020, 2017, 2014, 2010, 2006, 2005, 2000, 1998, 1996, 1995, 1993, 1992, 1988, 1983, 1978, 1973, 1968, 1963, 1958, 1956, 1950, 1947, 1942, 1938, 1934, 1931, 1927, 1920
16 4TH FL	2020, 2017, 2014, 2010, 2006, 2005, 2000, 1998, 1996, 1995, 1993, 1992, 1988, 1983, 1978, 1973, 1968, 1963, 1958, 1956, 1950, 1947, 1942, 1938, 1931, 1927, 1923
16 BOND	2020, 2017, 2014, 2010, 2006, 2005, 2000, 1998, 1996, 1995, 1993, 1992, 1988, 1983, 1978, 1973, 1968, 1963, 1958, 1956, 1950, 1947, 1938, 1934, 1931, 1927, 1923, 1920
16 BOND ST	2020, 2017, 2014, 2010, 2006, 2005, 1998, 1996, 1995, 1993, 1992, 1988, 1983, 1978, 1973, 1968, 1963, 1958, 1956, 1950, 1947, 1942, 1938, 1934, 1931, 1927, 1923, 1920
16 E 4TH ST	2010, 2006, 2005, 2000, 1998, 1996, 1995, 1993, 1992, 1988, 1983, 1978, 1973, 1968, 1963, 1958, 1956, 1950, 1947, 1942, 1938, 1934, 1931, 1927, 1923, 1920
17 4 ST	2020, 2017, 2014, 2010, 2006, 2005, 2000, 1996, 1995, 1993, 1992, 1968, 1956, 1938, 1934, 1931, 1927, 1923, 1920
17 4TH	2020, 2017, 2014, 2010, 2006, 2005, 2000, 1998, 1996, 1995, 1993, 1992, 1988, 1983, 1978, 1973, 1968, 1963, 1958, 1956, 1950, 1947, 1942, 1938, 1934, 1931, 1927
17 4TH FL	2020, 2017, 2014, 2010, 2006, 2005, 2000, 1998, 1996, 1995, 1993, 1992, 1988, 1983, 1978, 1973, 1968, 1963, 1958, 1956, 1950, 1947, 1942, 1938, 1931, 1927, 1923, 1920
17 4TH ST	2020, 2017, 2014, 2010, 2005, 1998, 1996, 1995, 1993, 1992, 1988, 1983, 1978, 1973, 1968, 1963, 1958, 1956, 1950, 1947, 1942, 1938, 1934, 1931, 1927, 1923, 1920
17 BOND	2020, 2017, 2014, 2010, 2006, 2005, 2000, 1998, 1996, 1995, 1993, 1992, 1988, 1983, 1978, 1973, 1968, 1963, 1950, 1947, 1942, 1931
17 BOND ST	2020, 2017, 2014, 2010, 1998, 1996, 1995, 1993, 1992, 1988, 1983, 1978, 1973, 1968, 1963, 1958, 1956, 1950, 1947, 1942, 1938, 1934, 1931, 1923, 1920
17 E 4TH ST	2020, 2017, 2014, 2010, 2006, 2005, 2000, 1998, 1996, 1993, 1992, 1988, 1983, 1978, 1973, 1968, 1963, 1958, 1956, 1950, 1947, 1942, 1938, 1934, 1931, 1927, 1923, 1920

FINDINGS

Address Researched	Address Not Identified in Research Source
18 4 ST	2020, 2017, 2014, 2010, 2006, 2005, 2000, 1998, 1996, 1995, 1993, 1992, 1988, 1978, 1963, 1938, 1934, 1931, 1927, 1923, 1920
18 4L	2020, 2017, 2014, 2010, 2006, 2005, 2000, 1998, 1996, 1995, 1992, 1988, 1983, 1978, 1973, 1968, 1963, 1958, 1956, 1950, 1947, 1942, 1938, 1934, 1931, 1927, 1923, 1920
18 4LST R 704	2020, 2017, 2014, 2010, 2006, 2005, 2000, 1998, 1996, 1995, 1993, 1992, 1988, 1983, 1978, 1973, 1968, 1963, 1958, 1956, 1950, 1947, 1942, 1938, 1934, 1931, 1927, 1920
18 4TH FL	2020, 2017, 2014, 2010, 2006, 2005, 2000, 1998, 1996, 1995, 1993, 1992, 1988, 1983, 1978, 1973, 1968, 1963, 1958, 1956, 1950, 1947, 1942, 1938, 1931, 1927, 1923, 1920
18 4TH ST	2020, 2017, 2014, 2010, 2006, 2005, 2000, 1998, 1996, 1995, 1993, 1992, 1988, 1978, 1973, 1968, 1963, 1958, 1956, 1950, 1947, 1942, 1938, 1934, 1931, 1927, 1923, 1920
18 4TH ST R505	2020, 2017, 2014, 2010, 2006, 2005, 2000, 1998, 1996, 1995, 1993, 1992, 1988, 1983, 1978, 1973, 1968, 1963, 1958, 1956, 1950, 1947, 1942, 1938, 1934, 1931, 1927, 1920
18 BOND ST	2020, 2017, 2006, 2005, 1998, 1996, 1995, 1993, 1992, 1988, 1983, 1978, 1973, 1968, 1963, 1958, 1956, 1950, 1947, 1942, 1938, 1934, 1931, 1927, 1923, 1920
18 GREAT JONES	2020, 2017, 2014, 2010, 2006, 2005, 2000, 1998, 1996, 1995, 1993, 1992, 1988, 1983, 1978, 1973, 1968, 1963, 1956, 1950, 1947, 1942, 1938, 1934, 1931, 1927, 1923, 1920
19 4 ST	2020, 2017, 2014, 2010, 2006, 2005, 2000, 1998, 1996, 1995, 1993, 1992, 1988, 1983, 1978, 1968, 1963, 1958, 1956, 1947, 1942, 1938, 1934, 1931, 1927, 1923, 1920
19 BOND	2020, 2017, 2014, 2010, 2006, 2005, 2000, 1996, 1995, 1992, 1988, 1931
19 BOND ST	1998, 1996, 1993, 1988, 1978, 1973, 1968, 1963, 1958, 1956, 1950, 1947, 1942, 1938, 1934, 1931, 1923, 1920
19 BOND ST # 2	2017, 2014, 2010, 2006, 2005, 2000, 1998, 1996, 1995, 1993, 1992, 1988, 1983, 1978, 1973, 1968, 1963, 1958, 1956, 1950, 1947, 1942, 1938, 1934, 1931, 1927, 1923, 1920
19 E 4TH ST	2020, 2017, 2014, 2006, 2005, 2000, 1998, 1996, 1995, 1993, 1992, 1988, 1983, 1978, 1973, 1968, 1963, 1958, 1956, 1950, 1947, 1942, 1938, 1934, 1931, 1927, 1923, 1920
2 4 13 ST	2020, 2017, 2014, 2010, 2006, 2005, 2000, 1998, 1996, 1995, 1992, 1988, 1983, 1978, 1973, 1968, 1963, 1958, 1956, 1950, 1947, 1942, 1938, 1934, 1931, 1927, 1923, 1920
2 4 ST	2020, 2017, 2014, 2010, 2006, 2005, 2000, 1998, 1996, 1995, 1992, 1988, 1978, 1963, 1956, 1947, 1938, 1934, 1927, 1923, 1920
2 4TH	2020, 2017, 2014, 2010, 2006, 2005, 2000, 1998, 1996, 1995, 1993, 1992, 1988, 1983, 1978, 1973, 1968, 1963, 1958, 1956, 1950, 1947, 1942, 1938, 1931, 1927, 1923, 1920
2 4TH FL	2020, 2017, 2014, 2010, 2006, 2005, 2000, 1998, 1996, 1995, 1993, 1992, 1988, 1983, 1978, 1973, 1968, 1963, 1958, 1956, 1950, 1947, 1942, 1938, 1931, 1927
2 4TH ST	2020, 2017, 2014, 2010, 2005, 2000, 1998, 1996, 1995, 1993, 1992, 1988, 1978, 1973, 1968, 1963, 1958, 1956, 1950, 1947, 1942, 1938, 1934, 1931, 1927, 1923, 1920
2 BOND	2020, 2017, 2014, 2010, 2006, 2005, 2000, 1996, 1995, 1992, 1958, 1931

FINDINGS

Address Researched	Address Not Identified in Research Source
2 BOND ST	1998, 1996, 1993, 1978, 1973, 1968, 1963, 1958, 1956, 1950, 1947, 1942, 1938, 1934, 1931, 1923, 1920
2 E 4TH ST	2020, 2017, 2014, 2010, 2006, 2005, 1998, 1996, 1995, 1993, 1992, 1988, 1983, 1978, 1973, 1968, 1963, 1958, 1956, 1950, 1947, 1942, 1938, 1934, 1931, 1927, 1923, 1920
2 GREAT JONES	2020, 2017, 2014, 2010, 2006, 2005, 2000, 1996, 1995, 1993, 1992, 1988, 1978, 1973, 1968, 1963, 1934, 1931, 1927, 1923, 1920
2 GREAT JONES ST	1998, 1996, 1995, 1993, 1992, 1988, 1978, 1973, 1968, 1963, 1958, 1956, 1950, 1947, 1942, 1938, 1934, 1931, 1927, 1923, 1920
20 4 ST	2020, 2017, 2014, 2010, 2006, 2005, 2000, 1996, 1995, 1992, 1988, 1983, 1963, 1956, 1950, 1947, 1934, 1931, 1927, 1923, 1920
20 4TH	2020, 2017, 2014, 2010, 2006, 2005, 2000, 1998, 1996, 1995, 1993, 1992, 1988, 1983, 1978, 1973, 1968, 1963, 1958, 1956, 1950, 1947, 1942, 1938, 1931, 1927, 1923
20 4TH F	2020, 2017, 2014, 2010, 2006, 2005, 2000, 1998, 1996, 1995, 1993, 1992, 1988, 1983, 1978, 1973, 1968, 1963, 1958, 1956, 1950, 1947, 1942, 1938, 1931, 1927, 1923, 1920
20 4TH FL	2020, 2017, 2014, 2010, 2006, 2005, 2000, 1998, 1996, 1995, 1993, 1992, 1988, 1983, 1978, 1973, 1968, 1963, 1958, 1956, 1950, 1947, 1942, 1938, 1931, 1927, 1923, 1920
20 4TH FL H DO	2020, 2017, 2014, 2010, 2006, 2005, 2000, 1998, 1996, 1995, 1993, 1992, 1988, 1983, 1978, 1973, 1968, 1963, 1958, 1956, 1950, 1947, 1942, 1938, 1931, 1927, 1923, 1920
20 4TH ST	2020, 2017, 2014, 2010, 2005, 1998, 1996, 1995, 1993, 1992, 1988, 1983, 1978, 1973, 1968, 1963, 1958, 1956, 1950, 1947, 1942, 1938, 1934, 1931, 1927, 1923, 1920
20 BOND	2020, 2017, 2014, 2010, 2006, 2005, 2000, 1996, 1995, 1992, 1931
20 BOND ST	1998, 1996, 1993, 1988, 1978, 1973, 1968, 1963, 1958, 1956, 1950, 1947, 1942, 1938, 1934, 1931, 1923, 1920
20 BOND ST FRNT A	2017, 2014, 2010, 2006, 2005, 2000, 1998, 1996, 1995, 1993, 1992, 1988, 1983, 1978, 1973, 1968, 1963, 1958, 1956, 1950, 1947, 1942, 1938, 1934, 1931, 1927, 1923, 1920
20 E 4TH ST	2017, 2014, 2006, 1998, 1996, 1993, 1992, 1988, 1983, 1978, 1973, 1968, 1963, 1958, 1956, 1950, 1947, 1942, 1938, 1934, 1931, 1927, 1923, 1920
21 4 ST	2020, 2017, 2014, 2010, 2006, 2005, 2000, 1996, 1995, 1992, 1934, 1931, 1923, 1920
21 4TH	2020, 2017, 2014, 2010, 2006, 2005, 2000, 1998, 1996, 1995, 1993, 1992, 1988, 1983, 1978, 1973, 1968, 1963, 1958, 1956, 1950, 1947, 1942, 1938, 1931
21 4TH FL	2020, 2017, 2014, 2010, 2006, 2005, 2000, 1998, 1996, 1995, 1993, 1992, 1988, 1983, 1978, 1973, 1968, 1963, 1958, 1956, 1950, 1947, 1942, 1938, 1931, 1927, 1923, 1920
21 4TH ST	2020, 2017, 2014, 2010, 2005, 1998, 1996, 1995, 1993, 1992, 1988, 1978, 1973, 1968, 1963, 1958, 1956, 1950, 1947, 1942, 1938, 1934, 1931, 1927, 1923, 1920
21 BOND	2020, 2017, 2014, 2010, 2006, 2005, 2000, 1996, 1995, 1993, 1992, 1934, 1931, 1927, 1923

FINDINGS

Address Researched	Address Not Identified in Research Source
21 BOND %	2020, 2017, 2014, 2010, 2006, 2005, 2000, 1998, 1996, 1995, 1993, 1992, 1988, 1983, 1978, 1973, 1968, 1963, 1958, 1956, 1950, 1947, 1942, 1938, 1934, 1931, 1927, 1923
21 BOND ST	1998, 1996, 1993, 1988, 1978, 1973, 1968, 1963, 1958, 1956, 1950, 1947, 1942, 1938, 1934, 1931, 1927, 1923, 1920
21 E 4TH ST	2006, 1998, 1996, 1993, 1988, 1983, 1978, 1973, 1968, 1963, 1958, 1956, 1950, 1947, 1942, 1938, 1934, 1931, 1927, 1923, 1920
21 E 4TH ST FL 4	2017, 2014, 2010, 2006, 2005, 2000, 1998, 1996, 1995, 1993, 1992, 1988, 1983, 1978, 1973, 1968, 1963, 1958, 1956, 1950, 1947, 1942, 1938, 1934, 1931, 1927, 1923, 1920
21 E 4TH ST STE 617	2017, 2014, 2010, 2006, 2005, 2000, 1998, 1996, 1995, 1993, 1992, 1988, 1983, 1978, 1973, 1968, 1963, 1958, 1956, 1950, 1947, 1942, 1938, 1934, 1931, 1927, 1923, 1920
21 GREAT JONES	2020, 2017, 2014, 2010, 2006, 2005, 2000, 1998, 1996, 1995, 1993, 1992, 1988, 1983, 1978, 1973, 1968, 1963, 1958, 1956, 1938, 1934, 1931, 1927, 1923
22 4 ST	2020, 2017, 2014, 2010, 2006, 2005, 2000, 1998, 1996, 1995, 1992, 1988, 1983, 1978, 1958, 1956, 1950, 1947, 1942, 1938, 1934, 1931, 1927, 1923, 1920
22 4TH FL	2020, 2017, 2014, 2010, 2006, 2005, 2000, 1998, 1996, 1995, 1993, 1992, 1988, 1983, 1978, 1973, 1968, 1963, 1958, 1956, 1950, 1947, 1942, 1938, 1931, 1927, 1923, 1920
22 4TH FL H BKN	2020, 2017, 2014, 2010, 2006, 2005, 2000, 1998, 1996, 1995, 1993, 1992, 1988, 1983, 1978, 1973, 1968, 1963, 1958, 1956, 1950, 1947, 1942, 1938, 1934, 1931, 1927, 1920
22 4TH ST	2020, 2017, 2014, 2010, 2005, 2000, 1998, 1996, 1995, 1993, 1992, 1988, 1983, 1978, 1973, 1968, 1963, 1958, 1956, 1950, 1947, 1942, 1938, 1934, 1931, 1927, 1923, 1920
22 BOND	2020, 2017, 2014, 2010, 2006, 2005, 2000, 1998, 1996, 1995, 1993, 1992, 1973, 1968, 1963, 1938, 1931
22 BOND ST	2010, 1998, 1996, 1993, 1988, 1978, 1973, 1968, 1963, 1958, 1956, 1950, 1947, 1942, 1938, 1934, 1931, 1923, 1920
22 E 4TH ST	2020, 2017, 2014, 2006, 1998, 1996, 1995, 1993, 1988, 1983, 1978, 1973, 1968, 1963, 1958, 1956, 1950, 1947, 1942, 1938, 1934, 1931, 1927, 1923, 1920
22 East 4th Street	2020, 2017, 2014, 2010, 2006, 2005, 2000, 1998, 1996, 1995, 1993, 1992, 1988, 1983, 1978, 1973, 1968, 1963, 1958, 1956, 1950, 1947, 1942, 1938, 1934, 1931, 1927, 1923, 1920
23 4 ST	2020, 2017, 2014, 2010, 2006, 2005, 2000, 1996, 1995, 1992, 1988, 1934, 1931, 1923, 1920
23 4TH	2020, 2017, 2014, 2010, 2006, 2005, 2000, 1998, 1996, 1995, 1993, 1992, 1988, 1983, 1978, 1973, 1968, 1963, 1958, 1956, 1950, 1947, 1942, 1938, 1931
23 4TH FL	2020, 2017, 2014, 2010, 2006, 2005, 2000, 1998, 1996, 1995, 1993, 1992, 1988, 1983, 1978, 1973, 1968, 1963, 1958, 1956, 1950, 1947, 1942, 1938, 1931, 1927, 1923, 1920
23 4TH ST	2020, 2017, 2014, 2010, 2005, 1998, 1996, 1995, 1993, 1992, 1988, 1978, 1973, 1968, 1963, 1958, 1956, 1950, 1947, 1942, 1938, 1934, 1931, 1927, 1923, 1920
23 BOND	2020, 2017, 2014, 2010, 2006, 2005, 2000, 1996, 1995, 1992, 1983, 1978, 1973, 1931

FINDINGS

Address Researched	Address Not Identified in Research Source
23 BOND %	2020, 2017, 2014, 2010, 2006, 2005, 2000, 1998, 1996, 1995, 1993, 1992, 1988, 1983, 1978, 1973, 1968, 1963, 1958, 1956, 1950, 1947, 1942, 1938, 1934, 1931, 1927, 1920
23 BOND ST	2020, 2017, 2010, 2006, 2005, 1998, 1996, 1993, 1992, 1988, 1983, 1978, 1973, 1968, 1963, 1958, 1956, 1950, 1947, 1942, 1938, 1934, 1931, 1923, 1920
23 E 4TH ST	2006, 1998, 1996, 1993, 1988, 1983, 1978, 1973, 1968, 1963, 1958, 1956, 1950, 1947, 1942, 1938, 1934, 1931, 1927, 1923, 1920
23 E 4TH ST FL 5	2017, 2014, 2010, 2006, 2005, 2000, 1998, 1996, 1995, 1993, 1992, 1988, 1983, 1978, 1973, 1968, 1963, 1958, 1956, 1950, 1947, 1942, 1938, 1934, 1931, 1927, 1923, 1920
23 GREAT JONES	2020, 2017, 2014, 2010, 2006, 2005, 2000, 1998, 1996, 1995, 1993, 1992, 1988, 1983, 1978, 1973, 1968, 1963, 1958, 1956, 1950, 1947, 1942, 1931
23 GREAT JONES ST	2020, 2017, 2014, 2010, 2006, 2005, 2000, 1998, 1996, 1995, 1993, 1992, 1988, 1983, 1978, 1973, 1968, 1963, 1958, 1956, 1950, 1947, 1942, 1938, 1934, 1931, 1923, 1920
23R 4 ST	2020, 2017, 2014, 2010, 2006, 2005, 2000, 1998, 1996, 1995, 1993, 1992, 1988, 1983, 1978, 1973, 1968, 1963, 1958, 1956, 1947, 1942, 1938, 1934, 1931, 1927, 1923, 1920
24 4 ST	2020, 2017, 2014, 2010, 2006, 2005, 2000, 1998, 1996, 1995, 1993, 1992, 1988, 1983, 1978, 1968, 1963, 1958, 1956, 1950, 1947, 1934, 1931, 1923, 1920
24 4TH	2020, 2017, 2014, 2010, 2006, 2005, 2000, 1998, 1996, 1995, 1993, 1992, 1988, 1983, 1978, 1973, 1968, 1963, 1958, 1956, 1950, 1947, 1942, 1938, 1931
24 4TH FL	2020, 2017, 2014, 2010, 2006, 2005, 2000, 1998, 1996, 1995, 1993, 1992, 1988, 1983, 1978, 1973, 1968, 1963, 1958, 1956, 1950, 1947, 1942, 1938, 1931, 1927, 1923, 1920
24 4TH FL H HACKENSACK NJ	2020, 2017, 2014, 2010, 2006, 2005, 2000, 1998, 1996, 1995, 1993, 1992, 1988, 1983, 1978, 1973, 1968, 1963, 1958, 1956, 1950, 1947, 1942, 1938, 1931, 1927, 1923, 1920
24 4TH ST	2020, 2017, 2014, 2010, 2005, 2000, 1998, 1996, 1995, 1993, 1992, 1988, 1983, 1978, 1973, 1968, 1963, 1958, 1956, 1950, 1947, 1942, 1938, 1934, 1931, 1927, 1923, 1920
24 BOND	2020, 2017, 2014, 2010, 2006, 2005, 2000, 1996, 1995, 1992, 1931
24 BOND AVE	2020, 2017, 2014, 2010, 2006, 2005, 2000, 1998, 1996, 1995, 1993, 1992, 1988, 1983, 1978, 1973, 1968, 1963, 1958, 1956, 1950, 1947, 1942, 1938, 1931, 1927, 1923, 1920
24 BOND ST	2006, 1998, 1996, 1993, 1988, 1978, 1973, 1968, 1963, 1958, 1956, 1950, 1947, 1942, 1938, 1934, 1931, 1923, 1920
24 E 4TH ST	2020, 2017, 2010, 2006, 2005, 2000, 1998, 1996, 1995, 1993, 1992, 1988, 1983, 1978, 1973, 1968, 1963, 1958, 1956, 1950, 1947, 1942, 1938, 1934, 1931, 1927, 1923, 1920
25 4 ST	2020, 2017, 2014, 2010, 2006, 2005, 2000, 1998, 1996, 1995, 1993, 1992, 1934, 1931, 1923, 1920
25 4TH	2020, 2017, 2014, 2010, 2006, 2005, 2000, 1998, 1996, 1995, 1993, 1992, 1988, 1983, 1978, 1973, 1968, 1963, 1958, 1956, 1950, 1947, 1942, 1938, 1931
25 4TH H BKN	2020, 2017, 2014, 2010, 2006, 2005, 2000, 1998, 1996, 1995, 1993, 1992, 1988, 1983, 1978, 1973, 1968, 1963, 1958, 1956, 1950, 1947, 1942, 1938, 1934, 1931, 1927, 1920

FINDINGS

Address Researched	Address Not Identified in Research Source
25 4TH R PARK RIDGE NJ	2020, 2017, 2014, 2010, 2006, 2005, 2000, 1998, 1996, 1995, 1993, 1992, 1988, 1983, 1978, 1973, 1968, 1963, 1958, 1956, 1950, 1947, 1942, 1938, 1931, 1927, 1923, 1920
25 4TH ST	2020, 2017, 2014, 2010, 2005, 1998, 1996, 1995, 1993, 1992, 1988, 1978, 1973, 1968, 1963, 1958, 1956, 1950, 1947, 1942, 1938, 1934, 1931, 1927, 1923, 1920
25 BOND	2020, 2017, 2014, 2010, 2006, 2005, 2000, 1998, 1996, 1995, 1993, 1992, 1988, 1983, 1978, 1973, 1968, 1958, 1956, 1950, 1947, 1942, 1938, 1931
25 BOND ST	2020, 2017, 2014, 2010, 2005, 1998, 1996, 1995, 1993, 1992, 1988, 1983, 1978, 1973, 1968, 1963, 1958, 1956, 1950, 1947, 1942, 1938, 1934, 1931, 1923, 1920
25 E 4TH ST	2006, 1998, 1996, 1993, 1988, 1983, 1978, 1973, 1968, 1963, 1958, 1956, 1950, 1947, 1942, 1938, 1934, 1931, 1927, 1923, 1920
25 E 4TH ST STE 1	2017, 2014, 2010, 2006, 2005, 2000, 1998, 1996, 1995, 1993, 1992, 1988, 1983, 1978, 1973, 1968, 1963, 1958, 1956, 1950, 1947, 1942, 1938, 1934, 1931, 1927, 1923, 1920
25 E 4TH ST STE 2	2017, 2014, 2010, 2006, 2005, 2000, 1998, 1996, 1995, 1993, 1992, 1988, 1983, 1978, 1973, 1968, 1963, 1958, 1956, 1950, 1947, 1942, 1938, 1934, 1931, 1927, 1923, 1920
25 E 4TH ST STE 3	2017, 2014, 2010, 2006, 2005, 2000, 1998, 1996, 1995, 1993, 1992, 1988, 1983, 1978, 1973, 1968, 1963, 1958, 1956, 1950, 1947, 1942, 1938, 1934, 1931, 1927, 1923, 1920
25 E 4TH ST STE 4	2017, 2014, 2010, 2006, 2005, 2000, 1998, 1996, 1995, 1993, 1992, 1988, 1983, 1978, 1973, 1968, 1963, 1958, 1956, 1950, 1947, 1942, 1938, 1934, 1931, 1927, 1923, 1920
25 E 4TH ST STE 5	2017, 2014, 2010, 2006, 2005, 2000, 1998, 1996, 1995, 1993, 1992, 1988, 1983, 1978, 1973, 1968, 1963, 1958, 1956, 1950, 1947, 1942, 1938, 1934, 1931, 1927, 1923, 1920
25 E 4TH ST STE 6	2017, 2014, 2010, 2006, 2005, 2000, 1998, 1996, 1995, 1993, 1992, 1988, 1983, 1978, 1973, 1968, 1963, 1958, 1956, 1950, 1947, 1942, 1938, 1934, 1931, 1927, 1923, 1920
25 E 4TH ST STE 7	2017, 2014, 2010, 2006, 2005, 2000, 1998, 1996, 1995, 1993, 1992, 1988, 1983, 1978, 1973, 1968, 1963, 1958, 1956, 1950, 1947, 1942, 1938, 1934, 1931, 1927, 1923, 1920
25 E 4TH ST STE 8	2017, 2014, 2010, 2006, 2005, 2000, 1998, 1996, 1995, 1993, 1992, 1988, 1983, 1978, 1973, 1968, 1963, 1958, 1956, 1950, 1947, 1942, 1938, 1934, 1931, 1927, 1923, 1920
25 GREAT JONES	2020, 2017, 2014, 2010, 2006, 2005, 2000, 1996, 1995, 1992, 1968, 1963, 1958, 1956, 1938, 1931
25 GREAT JONES ST	2020, 2017, 2014, 2010, 2006, 2005, 2000, 1998, 1996, 1993, 1988, 1978, 1973, 1968, 1963, 1958, 1956, 1950, 1947, 1942, 1938, 1934, 1931, 1927, 1923, 1920
26 4 ST	2020, 2017, 2014, 2010, 2006, 2005, 2000, 1998, 1996, 1995, 1993, 1992, 1988, 1983, 1978, 1973, 1968, 1963, 1956, 1934, 1931, 1923, 1920
26 4TH	2020, 2017, 2014, 2010, 2006, 2005, 2000, 1998, 1996, 1995, 1993, 1992, 1988, 1983, 1978, 1973, 1968, 1963, 1958, 1956, 1950, 1947, 1942, 1938, 1931
26 4TH FL	2020, 2017, 2014, 2010, 2006, 2005, 2000, 1998, 1996, 1995, 1993, 1992, 1988, 1983, 1978, 1973, 1968, 1963, 1958, 1956, 1950, 1947, 1942, 1938, 1931, 1927, 1920

FINDINGS

Address Researched	Address Not Identified in Research Source
26 4TH FL H DO	2020, 2017, 2014, 2010, 2006, 2005, 2000, 1998, 1996, 1995, 1993, 1992, 1988, 1983, 1978, 1973, 1968, 1963, 1958, 1956, 1950, 1947, 1942, 1938, 1934, 1931, 1927, 1920
26 4TH R LAKEWOOD NJ	2020, 2017, 2014, 2010, 2006, 2005, 2000, 1998, 1996, 1995, 1993, 1992, 1988, 1983, 1978, 1973, 1968, 1963, 1958, 1956, 1950, 1947, 1942, 1938, 1931, 1927, 1923, 1920
26 BOND	2020, 2017, 2014, 2010, 2006, 2005, 2000, 1996, 1995, 1992, 1931
26 BOND GR	2020, 2017, 2014, 2010, 2006, 2005, 2000, 1998, 1996, 1995, 1993, 1992, 1988, 1983, 1978, 1973, 1963, 1958, 1956, 1950, 1947, 1942, 1938, 1934, 1931, 1927, 1923, 1920
26 BOND ST	1998, 1996, 1993, 1988, 1978, 1973, 1968, 1963, 1958, 1956, 1950, 1947, 1942, 1938, 1934, 1931, 1923, 1920
27 4 ST	2020, 2017, 2014, 2010, 2006, 2005, 2000, 1998, 1996, 1995, 1993, 1992, 1978, 1973, 1968, 1963, 1958, 1956, 1950, 1934, 1931, 1923, 1920
27 4TH	2020, 2017, 2014, 2010, 2006, 2005, 2000, 1998, 1996, 1995, 1993, 1992, 1988, 1983, 1978, 1973, 1968, 1963, 1958, 1956, 1950, 1947, 1942, 1938, 1931
27 4TH FL	2020, 2017, 2014, 2010, 2006, 2005, 2000, 1998, 1996, 1995, 1993, 1992, 1988, 1983, 1978, 1973, 1968, 1963, 1958, 1956, 1950, 1947, 1942, 1938, 1931, 1927
27 4TH H DO	2020, 2017, 2014, 2010, 2006, 2005, 2000, 1998, 1996, 1995, 1993, 1992, 1988, 1983, 1978, 1973, 1968, 1963, 1958, 1956, 1950, 1947, 1942, 1938, 1934, 1931, 1927
27 4TH H IRVINGTON NY	2020, 2017, 2014, 2010, 2006, 2005, 2000, 1998, 1996, 1995, 1993, 1992, 1988, 1983, 1978, 1973, 1968, 1963, 1958, 1956, 1950, 1947, 1942, 1938, 1934, 1931, 1927, 1920
27 4TH ST	2020, 2017, 2014, 2010, 2005, 2000, 1998, 1996, 1995, 1993, 1992, 1988, 1978, 1973, 1968, 1963, 1958, 1956, 1950, 1947, 1942, 1938, 1934, 1931, 1927, 1923, 1920
27 BOND	2020, 2017, 2014, 2010, 2006, 2005, 2000, 1998, 1996, 1995, 1993, 1992, 1988, 1983, 1978, 1973, 1968, 1963, 1958, 1956, 1950, 1947, 1942, 1938, 1934, 1931
27 BOND ST	2020, 2017, 2014, 2010, 2006, 2005, 2000, 1998, 1996, 1995, 1993, 1992, 1988, 1983, 1978, 1973, 1968, 1963, 1958, 1956, 1950, 1947, 1942, 1938, 1934, 1931, 1923, 1920
27 E 4TH ST	2020, 2017, 2014, 2010, 2006, 2000, 1998, 1996, 1995, 1993, 1992, 1988, 1983, 1978, 1973, 1968, 1963, 1958, 1956, 1950, 1947, 1942, 1938, 1934, 1931, 1927, 1923, 1920
27 GREAT JONES	2020, 2017, 2014, 2010, 2006, 2005, 2000, 1996, 1995, 1993, 1992, 1988, 1983, 1978, 1973, 1968, 1963, 1947, 1938, 1931
27 GREAT JONES ST	1998, 1996, 1995, 1993, 1992, 1988, 1983, 1978, 1973, 1968, 1963, 1958, 1956, 1950, 1947, 1942, 1938, 1934, 1931, 1923, 1920
28 4 ST	2020, 2017, 2014, 2010, 2006, 2005, 2000, 1996, 1995, 1992, 1934, 1931, 1923, 1920
28 4TH	2020, 2017, 2014, 2010, 2006, 2005, 2000, 1998, 1996, 1995, 1993, 1992, 1988, 1983, 1978, 1973, 1968, 1963, 1958, 1956, 1950, 1947, 1942, 1938, 1931
28 4TH FL	2020, 2017, 2014, 2010, 2006, 2005, 2000, 1998, 1996, 1995, 1993, 1992, 1988, 1983, 1978, 1973, 1968, 1963, 1958, 1956, 1950, 1947, 1942, 1938, 1931, 1927, 1923, 1920

FINDINGS

Address Researched	Address Not Identified in Research Source
28 4TH H BKN	2020, 2017, 2014, 2010, 2006, 2005, 2000, 1998, 1996, 1995, 1993, 1992, 1988, 1983, 1978, 1973, 1968, 1963, 1958, 1956, 1950, 1947, 1942, 1938, 1934, 1931, 1927, 1920
28 4TH ST	2020, 2017, 2014, 2010, 2005, 1998, 1996, 1995, 1993, 1992, 1988, 1978, 1973, 1968, 1963, 1958, 1956, 1950, 1947, 1942, 1938, 1934, 1931, 1927, 1923, 1920
28 BOND	2020, 2017, 2014, 2010, 2006, 2005, 2000, 1996, 1995, 1993, 1992, 1931
28 BOND ST	1998, 1996, 1993, 1988, 1978, 1973, 1968, 1963, 1958, 1956, 1950, 1947, 1942, 1938, 1934, 1931, 1923, 1920
28 E 4TH ST	2006, 1998, 1996, 1993, 1988, 1983, 1978, 1973, 1968, 1963, 1958, 1956, 1950, 1947, 1942, 1938, 1934, 1931, 1927, 1923, 1920
29 4 ST	2020, 2017, 2014, 2010, 2006, 2005, 2000, 1996, 1995, 1992, 1934, 1927, 1923, 1920
29 4TH	2020, 2017, 2014, 2010, 2006, 2005, 2000, 1998, 1996, 1995, 1993, 1992, 1988, 1983, 1978, 1973, 1968, 1963, 1958, 1956, 1950, 1947, 1942, 1938, 1934, 1927, 1923
29 4TH FL	2020, 2017, 2014, 2010, 2006, 2005, 2000, 1998, 1996, 1995, 1993, 1992, 1988, 1983, 1978, 1973, 1968, 1963, 1958, 1956, 1950, 1947, 1942, 1938, 1931, 1927, 1923, 1920
29 4TH ST	2020, 2017, 2014, 2010, 2005, 1998, 1996, 1995, 1993, 1992, 1988, 1978, 1973, 1968, 1963, 1958, 1956, 1950, 1947, 1942, 1938, 1934, 1931, 1927, 1923, 1920
29 BOND	2020, 2017, 2014, 2010, 2006, 2005, 2000, 1998, 1996, 1995, 1993, 1992, 1988, 1983, 1978, 1973, 1968, 1963, 1958, 1956, 1950, 1947, 1938, 1934, 1931, 1927
29 BOND ST	2020, 2017, 2014, 2010, 2005, 2000, 1998, 1996, 1995, 1993, 1992, 1988, 1983, 1978, 1973, 1968, 1963, 1958, 1956, 1950, 1947, 1942, 1938, 1934, 1931, 1927, 1923, 1920
29 E 4TH ST	2006, 1998, 1996, 1993, 1988, 1983, 1978, 1973, 1968, 1963, 1958, 1956, 1950, 1947, 1942, 1938, 1934, 1931, 1927, 1923, 1920
29 GREAT JONES	2020, 2017, 2014, 2010, 2006, 2005, 2000, 1998, 1996, 1995, 1993, 1992, 1988, 1983, 1978, 1973, 1968, 1963, 1931
29 GREAT JONES %	2020, 2017, 2014, 2010, 2006, 2005, 2000, 1998, 1996, 1995, 1993, 1992, 1988, 1983, 1978, 1973, 1968, 1963, 1958, 1956, 1950, 1947, 1942, 1938, 1934, 1931, 1927
29 GREAT JONES ST	1998, 1996, 1995, 1993, 1988, 1983, 1978, 1973, 1968, 1963, 1958, 1956, 1950, 1947, 1942, 1938, 1934, 1931, 1923, 1920
29 Great Jones STreet	2020, 2017, 2014, 2010, 2006, 2005, 2000, 1998, 1996, 1995, 1993, 1992, 1988, 1983, 1978, 1973, 1968, 1963, 1958, 1956, 1950, 1947, 1942, 1938, 1934, 1931, 1927, 1923, 1920
2D 327 4 ST	2020, 2017, 2014, 2010, 2006, 2005, 2000, 1998, 1996, 1995, 1993, 1992, 1988, 1983, 1978, 1973, 1968, 1963, 1958, 1956, 1950, 1947, 1938, 1934, 1931, 1927, 1923, 1920
3 4 ST	2020, 2017, 2014, 2010, 2006, 2005, 2000, 1998, 1996, 1995, 1993, 1992, 1988, 1983, 1978, 1973, 1958, 1956, 1942, 1934, 1931, 1927, 1923, 1920
3 4TH FL	2020, 2017, 2014, 2010, 2006, 2005, 2000, 1998, 1996, 1995, 1993, 1992, 1988, 1983, 1978, 1973, 1968, 1963, 1958, 1956, 1950, 1947, 1942, 1938, 1931, 1927, 1923, 1920
3 BOND	2020, 2017, 2014, 2010, 2006, 2005, 2000, 1998, 1996, 1995, 1993, 1992, 1988, 1983, 1978, 1973, 1968, 1963, 1958, 1956, 1950, 1938, 1934, 1931, 1927

FINDINGS

Address Researched	Address Not Identified in Research Source
3 BOND ST	2020, 2017, 2014, 2010, 2006, 1998, 1996, 1995, 1993, 1992, 1988, 1983, 1978, 1973, 1968, 1963, 1958, 1956, 1950, 1947, 1942, 1938, 1934, 1931, 1927, 1923, 1920
3 E 4TH ST	2020, 2017, 2014, 2006, 2000, 1998, 1996, 1995, 1993, 1992, 1988, 1983, 1978, 1973, 1968, 1963, 1958, 1956, 1950, 1947, 1942, 1938, 1934, 1931, 1927, 1923, 1920
3 GREAT JONES	2020, 2017, 2014, 2010, 2006, 2005, 2000, 1996, 1995, 1992, 1931
3 GREAT JONES	2020, 2017, 2014, 2010, 2006, 2005, 2000, 1998, 1996, 1995, 1993, 1992, 1988, 1978, 1968, 1963, 1958, 1956, 1950, 1947, 1942, 1938, 1934, 1931, 1927, 1923, 1920
3 GREAT JONES ST	1998, 1996, 1993, 1988, 1978, 1973, 1968, 1963, 1958, 1956, 1950, 1947, 1942, 1938, 1934, 1931, 1927, 1923, 1920
3 GREAT JONES ST REAR 1	2017, 2014, 2010, 2006, 2005, 2000, 1998, 1996, 1995, 1993, 1992, 1988, 1983, 1978, 1973, 1968, 1963, 1958, 1956, 1950, 1947, 1942, 1938, 1934, 1931, 1927, 1923, 1920
3 GT JONES	2020, 2017, 2014, 2010, 2006, 2005, 2000, 1998, 1996, 1995, 1993, 1992, 1988, 1983, 1978, 1973, 1968, 1963, 1956, 1947, 1942, 1938, 1934, 1931, 1923, 1920
30 4 ST	2020, 2017, 2014, 2010, 2006, 2005, 2000, 1996, 1995, 1992, 1963, 1934, 1931, 1923, 1920
30 4O	2020, 2017, 2014, 2010, 2006, 2005, 2000, 1998, 1996, 1995, 1993, 1992, 1988, 1983, 1978, 1973, 1968, 1958, 1956, 1950, 1947, 1942, 1938, 1934, 1931, 1927, 1923, 1920
30 4TH	2020, 2017, 2014, 2010, 2006, 2005, 2000, 1998, 1996, 1995, 1993, 1992, 1988, 1983, 1978, 1973, 1968, 1963, 1958, 1956, 1950, 1947, 1942, 1938, 1931
30 4TH FL	2020, 2017, 2014, 2010, 2006, 2005, 2000, 1998, 1996, 1995, 1993, 1992, 1988, 1983, 1978, 1973, 1968, 1963, 1958, 1956, 1950, 1947, 1942, 1938, 1931, 1927, 1923, 1920
30 4TH FL %	2020, 2017, 2014, 2010, 2006, 2005, 2000, 1998, 1996, 1995, 1993, 1992, 1988, 1983, 1978, 1973, 1968, 1963, 1958, 1956, 1950, 1947, 1942, 1938, 1934, 1931, 1927, 1923
30 4TH ST	2020, 2017, 2014, 2010, 2005, 1998, 1996, 1995, 1993, 1992, 1988, 1978, 1973, 1968, 1963, 1958, 1956, 1950, 1947, 1942, 1938, 1934, 1931, 1927, 1923, 1920
30 BOND	2020, 2017, 2014, 2010, 2006, 2005, 2000, 1996, 1995, 1992, 1931
30 BOND %	2020, 2017, 2014, 2010, 2006, 2005, 2000, 1998, 1996, 1995, 1993, 1992, 1988, 1983, 1978, 1973, 1968, 1963, 1958, 1956, 1950, 1942, 1938, 1934, 1931, 1927, 1923, 1920
30 BOND ST	1998, 1996, 1993, 1988, 1978, 1973, 1968, 1963, 1958, 1956, 1950, 1947, 1942, 1938, 1934, 1931, 1923, 1920
30 E 4TH ST	2017, 2014, 2006, 1998, 1996, 1993, 1988, 1983, 1978, 1973, 1968, 1963, 1958, 1956, 1950, 1947, 1942, 1938, 1934, 1931, 1927, 1923, 1920
31 4 ST	2020, 2017, 2014, 2010, 2006, 2005, 2000, 1998, 1996, 1995, 1993, 1992, 1988, 1983, 1978, 1973, 1968, 1934, 1931, 1923, 1920
31 4TH	2020, 2017, 2014, 2010, 2006, 2005, 2000, 1998, 1996, 1995, 1993, 1992, 1988, 1983, 1978, 1973, 1968, 1963, 1958, 1956, 1950, 1947, 1942, 1938, 1931
31 4TH FL	2020, 2017, 2014, 2010, 2006, 2005, 2000, 1998, 1996, 1995, 1993, 1992, 1988, 1983, 1978, 1973, 1968, 1963, 1958, 1956, 1950, 1947, 1942, 1938, 1931, 1927, 1920

FINDINGS

Address Researched	Address Not Identified in Research Source
31 4TH FL 10	2020, 2017, 2014, 2010, 2006, 2005, 2000, 1998, 1996, 1995, 1993, 1992, 1988, 1983, 1978, 1973, 1968, 1963, 1958, 1956, 1950, 1947, 1942, 1938, 1931, 1927, 1923, 1920
31 BOND	2020, 2017, 2014, 2010, 2006, 2005, 2000, 1996, 1995, 1992, 1931
31 BOND ST	2020, 2017, 2014, 2010, 2005, 1998, 1996, 1995, 1993, 1992, 1988, 1978, 1973, 1968, 1963, 1958, 1956, 1950, 1947, 1942, 1938, 1934, 1931, 1923, 1920
31 E 4TH ST	2020, 2014, 2006, 2000, 1998, 1996, 1995, 1993, 1992, 1988, 1983, 1978, 1973, 1968, 1963, 1958, 1956, 1950, 1947, 1942, 1938, 1934, 1931, 1927, 1923, 1920
31 GREAT JONES	2020, 2017, 2014, 2010, 2006, 2005, 2000, 1996, 1995, 1993, 1992, 1938, 1931, 1923
31 GREAT JONES ST	1998, 1996, 1993, 1988, 1978, 1973, 1968, 1963, 1958, 1956, 1950, 1947, 1942, 1938, 1934, 1931, 1927, 1923, 1920
32 4 ST	2020, 2017, 2014, 2010, 2006, 2005, 2000, 1998, 1996, 1995, 1993, 1992, 1934, 1931, 1923, 1920
32 4TH	2020, 2017, 2014, 2010, 2006, 2005, 2000, 1998, 1996, 1995, 1993, 1992, 1988, 1983, 1978, 1973, 1968, 1963, 1958, 1956, 1950, 1947, 1942, 1938, 1931
32 4TH H BKN	2020, 2017, 2014, 2010, 2006, 2005, 2000, 1998, 1996, 1995, 1993, 1992, 1988, 1983, 1978, 1973, 1968, 1963, 1958, 1956, 1950, 1947, 1942, 1938, 1934, 1931, 1927, 1920
32 4TH ST	2020, 2017, 2014, 2010, 2005, 1998, 1996, 1995, 1993, 1992, 1988, 1978, 1973, 1968, 1963, 1958, 1956, 1950, 1947, 1942, 1938, 1934, 1931, 1927, 1923, 1920
32 BOND	2020, 2017, 2014, 2010, 2006, 2005, 2000, 1998, 1996, 1995, 1993, 1992, 1988, 1983, 1978, 1973, 1968, 1963, 1958, 1956, 1931
32 BOND ST	2020, 2017, 2014, 2010, 2005, 2000, 1998, 1996, 1995, 1993, 1992, 1988, 1983, 1978, 1973, 1968, 1963, 1958, 1956, 1950, 1947, 1942, 1938, 1934, 1931, 1923, 1920
32 E 4TH ST	2006, 1998, 1996, 1993, 1988, 1983, 1978, 1973, 1968, 1963, 1958, 1956, 1950, 1947, 1942, 1938, 1934, 1931, 1927, 1923, 1920
32 GREAT JONES	2020, 2017, 2014, 2010, 2006, 2005, 2000, 1998, 1996, 1995, 1993, 1992, 1988, 1968, 1963, 1942, 1931
33 4 ST	2020, 2017, 2014, 2010, 2006, 2005, 2000, 1998, 1996, 1995, 1993, 1992, 1988, 1983, 1978, 1968, 1963, 1958, 1956, 1950, 1947, 1942, 1938, 1934, 1931, 1927, 1923, 1920
33 4TH FL	2020, 2017, 2014, 2010, 2006, 2005, 2000, 1998, 1996, 1995, 1993, 1992, 1988, 1983, 1978, 1973, 1968, 1963, 1958, 1956, 1950, 1947, 1942, 1938, 1931, 1927, 1923, 1920
33 BOND	2020, 2017, 2014, 2010, 2006, 2005, 2000, 1996, 1995, 1992, 1931
33 BOND ST	2020, 2017, 2014, 2010, 2005, 1998, 1996, 1995, 1993, 1992, 1988, 1978, 1973, 1968, 1963, 1958, 1956, 1950, 1947, 1942, 1938, 1934, 1931, 1923, 1920
33 GREAT JONES	2020, 2017, 2014, 2010, 2006, 2005, 2000, 1996, 1995, 1992, 1973, 1931, 1927, 1920
33 GREAT JONES ST	1998, 1996, 1993, 1988, 1978, 1973, 1968, 1963, 1958, 1956, 1950, 1947, 1942, 1938, 1934, 1931, 1927, 1923, 1920
34 4 ST	2020, 2017, 2014, 2010, 2006, 2005, 2000, 1996, 1995, 1992, 1934, 1923, 1920
34 4TH	2020, 2017, 2014, 2010, 2006, 2005, 2000, 1998, 1996, 1995, 1993, 1992, 1988, 1983, 1978, 1973, 1968, 1963, 1958, 1956, 1950, 1947, 1942, 1938, 1934

FINDINGS

Address Researched	Address Not Identified in Research Source
34 4TH FL	2020, 2017, 2014, 2010, 2006, 2005, 2000, 1998, 1996, 1995, 1993, 1992, 1988, 1983, 1978, 1973, 1968, 1963, 1958, 1956, 1950, 1947, 1942, 1938, 1931, 1927, 1920
34 4TH ST	2020, 2017, 2014, 2010, 2005, 1998, 1996, 1995, 1993, 1992, 1988, 1978, 1973, 1968, 1963, 1958, 1956, 1950, 1947, 1942, 1938, 1934, 1931, 1927, 1923, 1920
34 BOND	2020, 2017, 2014, 2010, 2006, 2005, 2000, 1998, 1996, 1995, 1993, 1992, 1988, 1983, 1978, 1973, 1968, 1963, 1958, 1956, 1931
34 BOND ST	2020, 2017, 2014, 2010, 2006, 2005, 2000, 1998, 1996, 1995, 1993, 1992, 1988, 1983, 1978, 1973, 1968, 1963, 1958, 1956, 1950, 1947, 1942, 1938, 1934, 1931, 1923, 1920
34 E 4TH	2020, 2017, 2014, 2010, 2006, 2005, 1998, 1996, 1995, 1993, 1992, 1988, 1983, 1978, 1973, 1968, 1963, 1958, 1956, 1950, 1947, 1942, 1938, 1934, 1931, 1927, 1923, 1920
34 E 4TH ST	2006, 1998, 1996, 1993, 1988, 1983, 1978, 1973, 1968, 1963, 1958, 1956, 1950, 1947, 1942, 1938, 1934, 1931, 1927, 1923, 1920
34 GREAT JONES	2020, 2017, 2014, 2010, 2006, 2005, 2000, 1998, 1996, 1995, 1993, 1992, 1988, 1983, 1978, 1973, 1968, 1963, 1931
34 GREAT JONES ST	2020, 2017, 2014, 2010, 2006, 2005, 2000, 1998, 1996, 1995, 1993, 1992, 1988, 1983, 1978, 1973, 1968, 1963, 1958, 1956, 1950, 1947, 1942, 1938, 1934, 1931, 1923, 1920
347 LAFAYETTE ST	2020, 2017, 2010, 2006, 2005, 2000, 1998, 1996, 1995, 1993, 1992, 1988, 1983, 1978, 1973, 1968, 1963, 1958, 1956, 1950, 1947, 1942, 1938, 1934, 1931, 1927, 1923, 1920
348 LAFAYETTE	2020, 2017, 2014, 2010, 2006, 2005, 2000, 1998, 1996, 1995, 1993, 1992, 1988, 1978, 1973, 1968, 1963, 1958, 1956, 1950, 1947, 1942, 1938, 1934, 1931, 1927, 1923, 1920
348 LAFAYETTE ST	2020, 2017, 2014, 2010, 2000, 1998, 1996, 1995, 1993, 1992, 1988, 1983, 1978, 1973, 1968, 1963, 1958, 1956, 1950, 1947, 1942, 1938, 1934, 1931, 1927, 1923, 1920
35 4 ST	2020, 2017, 2014, 2010, 2006, 2005, 2000, 1998, 1996, 1995, 1993, 1992, 1983, 1963, 1956, 1950, 1947, 1938, 1934, 1931, 1927, 1923, 1920
35 4TH FALLS	2020, 2017, 2014, 2010, 2006, 2005, 2000, 1998, 1996, 1995, 1993, 1992, 1988, 1983, 1978, 1973, 1968, 1963, 1958, 1956, 1950, 1947, 1942, 1938, 1931, 1927, 1923, 1920
35 4TH FL	2020, 2017, 2014, 2010, 2006, 2005, 2000, 1998, 1996, 1995, 1993, 1992, 1988, 1983, 1978, 1973, 1968, 1963, 1958, 1956, 1950, 1947, 1942, 1938, 1931, 1927, 1923, 1920
35 4TH ST	2020, 2017, 2014, 2010, 2005, 2000, 1998, 1996, 1995, 1993, 1992, 1988, 1978, 1973, 1968, 1963, 1958, 1956, 1950, 1947, 1942, 1938, 1934, 1931, 1927, 1923, 1920
35 BOND ST	2020, 2017, 2014, 2010, 2005, 1998, 1996, 1995, 1993, 1992, 1988, 1978, 1973, 1968, 1963, 1958, 1956, 1950, 1947, 1942, 1938, 1934, 1931, 1923, 1920
35 GREAT JONES	2020, 2017, 2014, 2010, 2006, 2005, 2000, 1996, 1995, 1993, 1992, 1931
35 GREAT JONES ST	1998, 1996, 1993, 1988, 1978, 1973, 1968, 1963, 1958, 1956, 1950, 1947, 1942, 1938, 1934, 1931, 1927, 1923, 1920
350 LAFAYETTE	2020, 2017, 2014, 2010, 2006, 2005, 2000, 1996, 1995, 1992, 1988, 1983, 1978, 1968, 1963, 1931, 1923

FINDINGS

Address Researched	Address Not Identified in Research Source
350 LAFAYETTE ST	2020, 2010, 2000, 1998, 1996, 1995, 1993, 1988, 1978, 1973, 1968, 1963, 1958, 1956, 1950, 1947, 1942, 1938, 1934, 1931, 1923, 1920
351 LAFAYETTE ST	2020, 2017, 2014, 2010, 2006, 2000, 1998, 1996, 1995, 1993, 1992, 1988, 1983, 1978, 1973, 1968, 1963, 1958, 1956, 1950, 1947, 1942, 1938, 1934, 1931, 1927, 1923, 1920
352 LAFAYETTE ST	2020, 2017, 2014, 2010, 2005, 2000, 1998, 1996, 1995, 1993, 1992, 1988, 1983, 1978, 1973, 1968, 1963, 1958, 1956, 1950, 1947, 1942, 1938, 1934, 1931, 1927, 1923, 1920
354 BOWERY	2017, 2014, 2010, 2006, 2005, 2000, 1998, 1996, 1995, 1993, 1992, 1988, 1983, 1978, 1973, 1968, 1963, 1958, 1956, 1950, 1947, 1942, 1938, 1934, 1931, 1927, 1923, 1920
354 LAFAYETTE ST	2020, 2017, 2014, 2010, 2005, 2000, 1998, 1996, 1995, 1993, 1992, 1988, 1983, 1978, 1973, 1968, 1963, 1958, 1956, 1950, 1947, 1942, 1938, 1934, 1931, 1927, 1923, 1920
356 BOWERY	2017, 2014, 2010, 2006, 2005, 2000, 1998, 1996, 1995, 1993, 1992, 1988, 1983, 1978, 1973, 1968, 1963, 1958, 1956, 1950, 1947, 1942, 1938, 1934, 1931, 1927, 1923, 1920
356 LAFAYETTE ST	2020, 2017, 2014, 2010, 2005, 2000, 1998, 1996, 1995, 1993, 1992, 1988, 1983, 1978, 1973, 1968, 1963, 1958, 1956, 1950, 1947, 1942, 1938, 1934, 1931, 1927, 1923, 1920
357 LAFAYETTE	2020, 2017, 2014, 2010, 2006, 2005, 2000, 1996, 1995, 1993, 1992, 1988, 1983, 1978, 1973, 1968, 1963, 1958, 1956, 1950, 1947, 1942, 1938, 1934, 1931, 1927, 1923, 1920
357 LAFAYETTE ST	1998, 1996, 1995, 1993, 1992, 1988, 1983, 1978, 1973, 1968, 1963, 1958, 1956, 1950, 1947, 1942, 1938, 1934, 1931, 1927, 1923, 1920
358 LAFAYETTE ST	2020, 2017, 2006, 2005, 2000, 1998, 1996, 1995, 1993, 1992, 1988, 1983, 1978, 1973, 1968, 1963, 1958, 1956, 1950, 1947, 1942, 1938, 1934, 1931, 1927, 1923, 1920
359 LAFAYETTE ST	2020, 2017, 2014, 2000, 1998, 1996, 1995, 1993, 1992, 1988, 1983, 1978, 1973, 1968, 1963, 1958, 1956, 1950, 1947, 1942, 1938, 1934, 1931, 1927, 1923, 1920
36 4 ST	2020, 2017, 2014, 2010, 2006, 2005, 2000, 1996, 1995, 1993, 1992, 1934, 1923, 1920
36 4TH	2020, 2017, 2014, 2010, 2006, 2005, 2000, 1998, 1996, 1995, 1993, 1992, 1988, 1983, 1978, 1973, 1968, 1963, 1958, 1956, 1950, 1947, 1942, 1938
36 4TH FL	2020, 2017, 2014, 2010, 2006, 2005, 2000, 1998, 1996, 1995, 1993, 1992, 1988, 1983, 1978, 1973, 1968, 1963, 1958, 1956, 1950, 1947, 1942, 1938, 1931, 1927, 1923, 1920
36 4TH H DO	2020, 2017, 2014, 2010, 2006, 2005, 2000, 1998, 1996, 1995, 1993, 1992, 1988, 1983, 1978, 1973, 1968, 1963, 1958, 1956, 1950, 1947, 1942, 1938, 1934, 1931, 1927
36 4TH H RICH HILL BQ	2020, 2017, 2014, 2010, 2006, 2005, 2000, 1998, 1996, 1995, 1993, 1992, 1988, 1983, 1978, 1973, 1968, 1963, 1958, 1956, 1950, 1947, 1942, 1938, 1934, 1931, 1927, 1920
36 4TH ST	2020, 2017, 2014, 2010, 2005, 1998, 1996, 1995, 1993, 1992, 1988, 1978, 1973, 1968, 1963, 1958, 1956, 1950, 1947, 1942, 1938, 1934, 1931, 1927, 1923, 1920
36 BOND	2020, 2017, 2014, 2010, 2006, 2005, 2000, 1998, 1996, 1995, 1993, 1992, 1988, 1983, 1978, 1973, 1968, 1963, 1958, 1956, 1950, 1931

FINDINGS

Address Researched	Address Not Identified in Research Source
36 BOND ST	2020, 2017, 2014, 2010, 2006, 2005, 2000, 1998, 1996, 1995, 1993, 1992, 1988, 1983, 1978, 1973, 1968, 1963, 1958, 1956, 1950, 1947, 1942, 1938, 1934, 1931, 1923, 1920
36 E 4TH ST	2006, 1998, 1996, 1993, 1988, 1983, 1978, 1973, 1968, 1963, 1958, 1956, 1950, 1947, 1942, 1938, 1934, 1931, 1927, 1923, 1920
36 GREAT JONES	2020, 2017, 2014, 2010, 2006, 2005, 2000, 1998, 1996, 1995, 1993, 1992, 1988, 1983, 1978, 1973, 1968, 1963, 1931
360 LAFAYETTE ST	2020, 2017, 2014, 2010, 2005, 2000, 1998, 1996, 1995, 1993, 1992, 1988, 1983, 1978, 1973, 1968, 1963, 1958, 1956, 1950, 1947, 1942, 1938, 1934, 1931, 1927, 1923, 1920
363 LAFAYETTE	2020, 2017, 2014, 2010, 2006, 2005, 2000, 1996, 1995, 1992, 1988, 1978, 1973, 1968, 1963, 1958, 1956, 1950, 1947, 1942, 1934, 1931, 1927, 1923, 1920
363 LAFAYETTE ST	2017, 2014, 2010, 2006, 2005, 1998, 1996, 1993, 1988, 1983, 1978, 1973, 1968, 1963, 1958, 1956, 1950, 1947, 1942, 1938, 1934, 1931, 1923, 1920
363 Lafayette Street	2020, 2017, 2014, 2010, 2006, 2005, 2000, 1998, 1996, 1995, 1993, 1992, 1988, 1983, 1978, 1973, 1968, 1963, 1958, 1956, 1950, 1947, 1942, 1938, 1934, 1931, 1927, 1923, 1920
364 LAFAYETTE	2020, 2017, 2014, 2010, 2006, 2005, 2000, 1998, 1996, 1995, 1993, 1992, 1988, 1983, 1978, 1973, 1968, 1963, 1958, 1956, 1950, 1947, 1942, 1938, 1934, 1931, 1923
364 LAFAYETTE ST	2020, 2017, 2014, 2010, 2006, 2005, 2000, 1998, 1996, 1995, 1993, 1992, 1988, 1983, 1978, 1973, 1968, 1963, 1958, 1956, 1950, 1947, 1942, 1938, 1934, 1931, 1923, 1920
368 LAFAYETTE	2020, 2017, 2014, 2010, 2006, 2005, 2000, 1998, 1996, 1995, 1993, 1992, 1988, 1983, 1978, 1973, 1968, 1963, 1958, 1956, 1950, 1947, 1942, 1938, 1934, 1931, 1923, 1920
368 LAFAYETTE ST	2020, 2017, 2014, 2010, 2006, 2005, 2000, 1998, 1996, 1995, 1993, 1992, 1988, 1983, 1978, 1973, 1968, 1963, 1958, 1956, 1950, 1947, 1942, 1938, 1934, 1931, 1923, 1920
37 4 ST	2020, 2017, 2014, 2010, 2006, 2005, 2000, 1998, 1996, 1995, 1993, 1992, 1968, 1934, 1931, 1923, 1920
37 4TH	2020, 2017, 2014, 2010, 2006, 2005, 2000, 1998, 1996, 1995, 1993, 1992, 1988, 1983, 1978, 1973, 1968, 1963, 1958, 1956, 1950, 1947, 1942, 1938, 1931
37 4TH BKN	2020, 2017, 2014, 2010, 2006, 2005, 2000, 1998, 1996, 1995, 1993, 1992, 1988, 1983, 1978, 1973, 1968, 1963, 1958, 1956, 1950, 1947, 1942, 1938, 1934, 1931, 1927, 1923
37 4TH H BKN	2020, 2017, 2014, 2010, 2006, 2005, 2000, 1998, 1996, 1995, 1993, 1992, 1988, 1983, 1978, 1973, 1968, 1963, 1958, 1956, 1950, 1947, 1942, 1938, 1934, 1931, 1927, 1920
37 4TH H NEWARK NJ	2020, 2017, 2014, 2010, 2006, 2005, 2000, 1998, 1996, 1995, 1993, 1992, 1988, 1983, 1978, 1973, 1968, 1963, 1958, 1956, 1950, 1947, 1942, 1938, 1934, 1931, 1927, 1923
37 4TH ST	2020, 2017, 2014, 2010, 2005, 2000, 1998, 1996, 1995, 1993, 1992, 1988, 1978, 1973, 1968, 1963, 1958, 1956, 1950, 1947, 1942, 1938, 1934, 1931, 1927, 1923, 1920
37 E 4TH ST	2010, 2006, 2005, 2000, 1998, 1996, 1995, 1993, 1992, 1988, 1983, 1978, 1973, 1968, 1963, 1958, 1956, 1950, 1947, 1942, 1938, 1934, 1931, 1927, 1923, 1920

FINDINGS

Address Researched	Address Not Identified in Research Source
37 GREAT JONES	2020, 2017, 2014, 2010, 2006, 2005, 2000, 1998, 1996, 1995, 1993, 1992, 1988, 1983, 1978, 1973, 1968, 1934, 1931, 1927, 1923, 1920
37 GREAT JONES ST	2010, 2006, 2005, 2000, 1998, 1996, 1995, 1993, 1992, 1988, 1983, 1978, 1973, 1968, 1963, 1958, 1956, 1950, 1947, 1942, 1938, 1934, 1931, 1927, 1923, 1920
371 LAFAYETTE	2020, 2017, 2014, 2010, 2006, 2005, 2000, 1996, 1995, 1993, 1992, 1988, 1978, 1973, 1968, 1963, 1958, 1956, 1950, 1947, 1942, 1938, 1934, 1931, 1927, 1923, 1920
371 LAFAYETTE ST	2020, 2006, 2005, 1998, 1996, 1993, 1988, 1983, 1978, 1973, 1968, 1963, 1958, 1956, 1950, 1947, 1942, 1938, 1934, 1931, 1927, 1923, 1920
372 LAFAYETTE	2020, 2017, 2014, 2010, 2006, 2005, 2000, 1998, 1996, 1995, 1993, 1992, 1988, 1978, 1973, 1968, 1963, 1958, 1956, 1950, 1947, 1942, 1938, 1934, 1931, 1927, 1923, 1920
372 LAFAYETTE ST	2014, 1998, 1996, 1993, 1988, 1983, 1978, 1973, 1968, 1963, 1958, 1956, 1950, 1947, 1942, 1938, 1934, 1931, 1927, 1923, 1920
376 LAFAYETTE	2020, 2017, 2014, 2010, 2006, 2005, 2000, 1998, 1996, 1995, 1993, 1992, 1988, 1983, 1978, 1973, 1968, 1963, 1958, 1956, 1950, 1947, 1942, 1938, 1934, 1931, 1923, 1920
376 LAFAYETTE %	2020, 2017, 2014, 2010, 2006, 2005, 2000, 1998, 1996, 1995, 1993, 1992, 1988, 1983, 1978, 1973, 1968, 1963, 1958, 1956, 1950, 1947, 1942, 1938, 1934, 1931, 1927, 1923
376 LAFAYETTE ST	2020, 2014, 2005, 2000, 1998, 1996, 1995, 1993, 1992, 1988, 1983, 1978, 1973, 1968, 1963, 1958, 1956, 1950, 1947, 1942, 1938, 1934, 1931, 1923, 1920
376 Lafayette Street	2020, 2017, 2014, 2010, 2006, 2005, 2000, 1998, 1996, 1995, 1993, 1992, 1988, 1983, 1978, 1973, 1968, 1963, 1958, 1956, 1950, 1947, 1942, 1938, 1934, 1931, 1927, 1923, 1920
38 4 ST	2020, 2017, 2014, 2010, 2006, 2005, 2000, 1998, 1996, 1995, 1993, 1992, 1934, 1923, 1920
38 4TH	2020, 2017, 2014, 2010, 2006, 2005, 2000, 1998, 1996, 1995, 1993, 1992, 1988, 1983, 1978, 1973, 1968, 1963, 1958, 1956, 1950, 1947, 1942, 1938, 1934, 1923
38 4TH FL	2020, 2017, 2014, 2010, 2006, 2005, 2000, 1998, 1996, 1995, 1993, 1992, 1988, 1983, 1978, 1973, 1968, 1963, 1958, 1956, 1950, 1947, 1942, 1938, 1931, 1927, 1923, 1920
38 4TH H DO	2020, 2017, 2014, 2010, 2006, 2005, 2000, 1998, 1996, 1995, 1993, 1992, 1988, 1983, 1978, 1973, 1968, 1963, 1958, 1956, 1950, 1947, 1942, 1938, 1931, 1927, 1923, 1920
38 4TH ST	2020, 2017, 2014, 2010, 2006, 2005, 1998, 1996, 1995, 1993, 1992, 1988, 1978, 1973, 1968, 1963, 1958, 1956, 1950, 1947, 1942, 1938, 1934, 1931, 1927, 1923, 1920
38 BOND ST	2020, 2017, 2014, 2010, 2006, 2005, 1998, 1996, 1995, 1993, 1992, 1988, 1983, 1978, 1973, 1968, 1963, 1958, 1956, 1950, 1947, 1942, 1938, 1934, 1931, 1923, 1920
38 E 4TH ST	2006, 1998, 1996, 1993, 1988, 1983, 1978, 1973, 1968, 1963, 1958, 1956, 1950, 1947, 1942, 1938, 1934, 1931, 1927, 1923, 1920
38 E 4TH ST STE 1	2017, 2014, 2010, 2006, 2005, 2000, 1998, 1996, 1995, 1993, 1992, 1988, 1983, 1978, 1973, 1968, 1963, 1958, 1956, 1950, 1947, 1942, 1938, 1934, 1931, 1927, 1923, 1920
38 GREAT JONES	2020, 2017, 2014, 2010, 2006, 2005, 2000, 1998, 1996, 1995, 1993, 1992, 1988, 1983, 1978, 1973, 1968, 1963, 1931

FINDINGS

Address Researched	Address Not Identified in Research Source
38 GREAT JONES ST	2020, 2017, 2014, 2010, 2006, 2005, 2000, 1998, 1996, 1995, 1993, 1992, 1988, 1983, 1978, 1973, 1968, 1963, 1958, 1956, 1950, 1947, 1942, 1938, 1934, 1931, 1923, 1920
380 LAFAYETTE	2020, 2017, 2014, 2010, 2006, 2005, 2000, 1996, 1995, 1992, 1988, 1978, 1973, 1968, 1963, 1958, 1956, 1950, 1947, 1942, 1938, 1934, 1931, 1923, 1920
380 LAFAYETTE AT GREAT JONESST	2020, 2017, 2010, 2006, 2005, 2000, 1998, 1996, 1995, 1993, 1992, 1988, 1983, 1978, 1973, 1968, 1963, 1958, 1956, 1950, 1947, 1942, 1938, 1934, 1931, 1927, 1923, 1920
380 LAFAYETTE ST	1998, 1996, 1993, 1988, 1978, 1973, 1968, 1963, 1958, 1956, 1950, 1947, 1942, 1938, 1934, 1931, 1923, 1920
381 LAFAYETTE	2020, 2017, 2014, 2010, 2006, 2005, 2000, 1998, 1996, 1995, 1993, 1992, 1988, 1983, 1978, 1973, 1968, 1934, 1923
381 LAFAYETTE ST	2017, 2014, 1998, 1996, 1993, 1988, 1983, 1978, 1973, 1968, 1963, 1958, 1956, 1950, 1947, 1942, 1938, 1934, 1923, 1920
381 Lafayette Street	2020, 2017, 2014, 2010, 2006, 2005, 2000, 1998, 1996, 1995, 1993, 1992, 1988, 1983, 1978, 1973, 1968, 1963, 1958, 1956, 1950, 1947, 1942, 1938, 1934, 1931, 1927, 1923, 1920
382 LAFAYETTE	2020, 2017, 2014, 2010, 2006, 2005, 2000, 1996, 1995, 1992, 1988, 1978, 1973, 1968, 1963, 1958, 1956, 1950, 1947, 1942, 1938, 1934, 1931, 1923
382 LAFAYETTE ST	1998, 1996, 1993, 1988, 1983, 1978, 1973, 1968, 1963, 1958, 1956, 1950, 1947, 1942, 1938, 1934, 1931, 1923, 1920
383 LAFAYETTE	2020, 2017, 2014, 2010, 2006, 2005, 2000, 1996, 1995, 1992, 1988, 1978, 1973, 1968, 1963, 1958, 1956, 1950, 1947, 1942, 1938, 1934, 1931, 1927, 1923, 1920
383 LAFAYETTE ST	2017, 2010, 1998, 1996, 1993, 1988, 1983, 1978, 1973, 1968, 1963, 1958, 1956, 1950, 1947, 1942, 1938, 1934, 1931, 1923, 1920
383 Lafayette STreet	2020, 2017, 2014, 2010, 2006, 2005, 2000, 1998, 1996, 1995, 1993, 1992, 1988, 1983, 1978, 1973, 1968, 1963, 1958, 1956, 1950, 1947, 1942, 1938, 1934, 1931, 1927, 1923, 1920
384 LAFAYETTE	2020, 2017, 2014, 2010, 2006, 2005, 2000, 1998, 1996, 1995, 1993, 1992, 1988, 1983, 1978, 1968, 1963, 1958, 1956, 1950, 1947, 1942, 1938, 1934, 1931, 1927, 1923, 1920
384 LAFAYETTE ST	2010, 2005, 2000, 1998, 1996, 1995, 1993, 1992, 1988, 1983, 1978, 1973, 1968, 1963, 1958, 1956, 1950, 1947, 1942, 1938, 1934, 1931, 1927, 1923, 1920
386 LAFAYETTE %	2020, 2017, 2014, 2010, 2006, 2005, 2000, 1998, 1996, 1995, 1993, 1992, 1988, 1983, 1978, 1973, 1968, 1963, 1958, 1956, 1950, 1947, 1942, 1938, 1934, 1931, 1927, 1920
388 LAFAYETTE	2020, 2017, 2014, 2010, 2006, 2005, 2000, 1998, 1996, 1995, 1993, 1992, 1988, 1978, 1973, 1968, 1963, 1958, 1956, 1950, 1947, 1942, 1938, 1934, 1931, 1927, 1923, 1920
389 LAFAYETTE	2020, 2017, 2014, 2010, 2006, 2005, 2000, 1998, 1996, 1995, 1993, 1992, 1988, 1983, 1978, 1973, 1968, 1963, 1958, 1956, 1950, 1947, 1931, 1923, 1920
389 LAFAYETTE ST	2020, 2017, 2014, 2010, 2006, 2005, 2000, 1998, 1996, 1995, 1993, 1992, 1988, 1983, 1978, 1973, 1968, 1963, 1958, 1956, 1950, 1947, 1942, 1938, 1931, 1923, 1920
39 4 ST	2020, 2017, 2014, 2010, 2006, 2005, 2000, 1998, 1996, 1995, 1993, 1992, 1958, 1934, 1923, 1920
39 4TH	2020, 2017, 2014, 2010, 2006, 2005, 2000, 1998, 1996, 1995, 1993, 1992, 1988, 1983, 1978, 1973, 1968, 1963, 1958, 1956, 1950, 1947, 1942, 1938, 1923

FINDINGS

Address Researched	Address Not Identified in Research Source
39 4TH FL	2020, 2017, 2014, 2010, 2006, 2005, 2000, 1998, 1996, 1995, 1993, 1992, 1988, 1983, 1978, 1973, 1968, 1963, 1958, 1956, 1950, 1947, 1942, 1938, 1931, 1927, 1923, 1920
39 4TH H DO	2020, 2017, 2014, 2010, 2006, 2005, 2000, 1998, 1996, 1995, 1993, 1992, 1988, 1983, 1978, 1973, 1968, 1963, 1958, 1956, 1950, 1947, 1942, 1938, 1934, 1931, 1927, 1920
39 4TH ST	2020, 2017, 2014, 2010, 2005, 2000, 1998, 1996, 1995, 1993, 1992, 1988, 1978, 1973, 1968, 1963, 1958, 1956, 1950, 1947, 1942, 1938, 1934, 1931, 1927, 1923, 1920
39 E 4TH ST	2020, 2017, 2014, 2006, 2005, 2000, 1998, 1996, 1995, 1993, 1992, 1988, 1983, 1978, 1973, 1968, 1963, 1958, 1956, 1950, 1947, 1942, 1938, 1934, 1931, 1927, 1923, 1920
39 GREAT JONES	2020, 2017, 2014, 2010, 2006, 2005, 2000, 1998, 1996, 1995, 1992, 1973, 1968, 1963, 1942, 1931
39 GREAT JONES ST	1998, 1996, 1993, 1988, 1978, 1973, 1968, 1963, 1958, 1956, 1950, 1947, 1942, 1938, 1934, 1931, 1923, 1920
390 LAFAYETTE ST	2020, 2017, 2014, 2010, 2005, 2000, 1998, 1996, 1995, 1993, 1992, 1988, 1983, 1978, 1973, 1968, 1963, 1958, 1956, 1950, 1947, 1942, 1938, 1934, 1931, 1927, 1923, 1920
392 LAFAYETTE	2020, 2017, 2014, 2010, 2006, 2005, 2000, 1998, 1996, 1995, 1993, 1992, 1988, 1983, 1978, 1973, 1968, 1963, 1958, 1956, 1950, 1947, 1942, 1938, 1934, 1931, 1920
392 LAFAYETTE %	2020, 2017, 2014, 2010, 2006, 2005, 2000, 1998, 1996, 1995, 1993, 1992, 1988, 1983, 1978, 1973, 1968, 1963, 1958, 1956, 1950, 1947, 1942, 1938, 1934, 1931, 1927
392 LAFAYETTE ST	2020, 2017, 2014, 2010, 2005, 2000, 1998, 1996, 1995, 1993, 1992, 1988, 1983, 1978, 1973, 1968, 1963, 1958, 1956, 1950, 1947, 1942, 1938, 1934, 1931, 1923, 1920
393 LAFAYETTE	2020, 2017, 2014, 2010, 2006, 2005, 2000, 1996, 1995, 1993, 1992, 1988, 1983, 1978, 1973, 1968, 1963, 1958, 1956, 1934, 1931, 1923, 1920
393 LAFAYETTE ST	2020, 2017, 2014, 2000, 1998, 1996, 1993, 1992, 1988, 1983, 1978, 1973, 1968, 1963, 1958, 1956, 1950, 1947, 1942, 1938, 1934, 1931, 1923, 1920
394 LAFAYETTE ST	2020, 2017, 2014, 2010, 2005, 2000, 1998, 1996, 1995, 1993, 1992, 1988, 1983, 1978, 1973, 1968, 1963, 1958, 1956, 1950, 1947, 1942, 1938, 1934, 1931, 1927, 1923, 1920
395 LAFAYETTE	2020, 2017, 2014, 2010, 2006, 2005, 2000, 1998, 1996, 1995, 1993, 1992, 1988, 1983, 1978, 1973, 1968, 1963, 1958, 1956, 1950, 1947, 1942, 1938, 1934, 1931, 1923, 1920
395 LAFAYETTE ST	2020, 2017, 2014, 2010, 2006, 2005, 2000, 1998, 1996, 1995, 1993, 1992, 1988, 1983, 1978, 1973, 1968, 1963, 1958, 1956, 1950, 1947, 1942, 1938, 1934, 1931, 1923, 1920
399 LAFAYETTE	2020, 2017, 2014, 2010, 2006, 2005, 1996, 1995, 1993, 1992, 1988, 1978, 1973, 1968, 1963, 1958, 1956, 1950, 1947, 1942, 1938, 1934, 1931, 1927, 1923, 1920
399 LAFAYETTE ST	1998, 1996, 1993, 1988, 1983, 1978, 1973, 1968, 1963, 1958, 1956, 1950, 1947, 1942, 1938, 1934, 1931, 1927, 1923, 1920
4 4 ST	2020, 2017, 2014, 2010, 2006, 2005, 2000, 1998, 1996, 1995, 1993, 1992, 1983, 1978, 1968, 1963, 1958, 1956, 1950, 1947, 1942, 1938, 1934, 1931, 1927, 1923, 1920

FINDINGS

Address Researched	Address Not Identified in Research Source
4 4TH ST	2020, 2017, 2014, 2010, 2005, 2000, 1998, 1996, 1995, 1993, 1992, 1988, 1983, 1978, 1973, 1968, 1963, 1958, 1956, 1950, 1947, 1942, 1938, 1934, 1931, 1927, 1923, 1920
4 BOND	2020, 2017, 2014, 2010, 2006, 2005, 2000, 1996, 1995, 1992, 1931
4 BOND ST	1998, 1996, 1993, 1988, 1978, 1973, 1968, 1963, 1958, 1956, 1950, 1947, 1942, 1938, 1934, 1931, 1923, 1920
4 GREAT JONES	2020, 2017, 2014, 2010, 2006, 2005, 2000, 1998, 1996, 1995, 1992, 1968, 1934, 1931, 1927
4 GREAT JONES	2020, 2017, 2014, 2010, 2006, 2005, 2000, 1998, 1996, 1995, 1993, 1992, 1978, 1973, 1968, 1963, 1958, 1956, 1950, 1947, 1942, 1938, 1934, 1931, 1927, 1923, 1920
4 GREAT JONES ST	1998, 1996, 1993, 1988, 1978, 1973, 1968, 1963, 1958, 1956, 1950, 1947, 1942, 1938, 1934, 1931, 1927, 1923, 1920
4 GT JONES	2020, 2017, 2014, 2010, 2006, 2005, 2000, 1998, 1996, 1995, 1993, 1992, 1988, 1983, 1978, 1973, 1968, 1963, 1956, 1950, 1947, 1942, 1938, 1934, 1931, 1927, 1923, 1920
40 4 ST	2020, 2017, 2014, 2010, 2006, 2005, 2000, 1998, 1996, 1995, 1993, 1992, 1988, 1978, 1973, 1968, 1963, 1958, 1956, 1947, 1942, 1938, 1934, 1931, 1923, 1920
40 4TH ST	2020, 2017, 2014, 2010, 2005, 2000, 1998, 1996, 1995, 1993, 1992, 1988, 1978, 1973, 1968, 1963, 1958, 1956, 1950, 1947, 1942, 1938, 1934, 1931, 1927
40 4TH ST R501	2020, 2017, 2014, 2010, 2006, 2005, 2000, 1998, 1996, 1995, 1993, 1992, 1988, 1983, 1978, 1973, 1968, 1963, 1958, 1956, 1950, 1947, 1942, 1938, 1934, 1931, 1927, 1920
40 BOND ST	2020, 2017, 2014, 2010, 2006, 2005, 1998, 1996, 1995, 1993, 1992, 1988, 1983, 1978, 1973, 1968, 1963, 1958, 1956, 1950, 1947, 1942, 1938, 1934, 1931, 1923, 1920
40 GREAT JONES	2020, 2017, 2014, 2010, 2006, 2005, 2000, 1996, 1995, 1992, 1973, 1968, 1931
40 GREAT JONES ST	1998, 1996, 1993, 1988, 1978, 1973, 1968, 1963, 1958, 1956, 1950, 1947, 1942, 1938, 1934, 1931, 1923, 1920
40 Great Jones Street	2020, 2017, 2014, 2010, 2006, 2005, 2000, 1998, 1996, 1995, 1993, 1992, 1988, 1983, 1978, 1973, 1968, 1963, 1958, 1956, 1950, 1947, 1942, 1938, 1934, 1931, 1927, 1923, 1920
400 LAFAYETTE	2020, 2017, 2014, 2010, 2006, 2005, 2000, 1996, 1995, 1992, 1988, 1973, 1968, 1963, 1958, 1956, 1950, 1947, 1942, 1938, 1931, 1923, 1920
400 LAFAYETTE ST	1998, 1996, 1993, 1988, 1983, 1978, 1973, 1968, 1963, 1958, 1956, 1950, 1947, 1942, 1938, 1934, 1931, 1923, 1920
401 LAFAYETTE	2020, 2017, 2014, 2010, 2006, 2005, 2000, 1996, 1995, 1992, 1988, 1978, 1973, 1968, 1963, 1958, 1956, 1950, 1947, 1942, 1934, 1923, 1920
401 LAFAYETTE ST	1998, 1996, 1993, 1988, 1983, 1978, 1973, 1968, 1963, 1958, 1956, 1950, 1947, 1942, 1938, 1934, 1923, 1920
402 LAFAYETTE	2020, 2017, 2014, 2010, 2006, 2005, 2000, 1996, 1995, 1993, 1992, 1988, 1978, 1973, 1968, 1963, 1958, 1956, 1950, 1947, 1942, 1938, 1934, 1931, 1927, 1923
402 LAFAYETTE ST	2020, 2017, 2014, 2010, 2005, 1998, 1996, 1993, 1992, 1988, 1983, 1978, 1973, 1968, 1963, 1958, 1956, 1950, 1947, 1942, 1938, 1934, 1931, 1923, 1920
403 LAFAYETTE	2020, 2017, 2014, 2010, 2006, 2005, 2000, 1996, 1995, 1992, 1988, 1978, 1973, 1968, 1963, 1958, 1956, 1950, 1947, 1942, 1938, 1934, 1931, 1927, 1920

FINDINGS

Address Researched	Address Not Identified in Research Source
403 LAFAYETTE ST	2006, 2005, 1998, 1996, 1993, 1988, 1983, 1978, 1973, 1968, 1963, 1958, 1956, 1947, 1942, 1938, 1934, 1931, 1927, 1923, 1920
404 LAFAYETTE	2020, 2017, 2014, 2010, 2006, 2005, 2000, 1996, 1995, 1992, 1988, 1983, 1978, 1973, 1968, 1963, 1958, 1956, 1950, 1947, 1942, 1938, 1934, 1931, 1927, 1923, 1920
404 LAFAYETTE ST	2014, 1998, 1996, 1993, 1988, 1983, 1978, 1973, 1968, 1963, 1958, 1956, 1950, 1947, 1942, 1938, 1934, 1931, 1927, 1923, 1920
405 LAFAYETTE	2020, 2017, 2014, 2010, 2006, 2005, 2000, 1998, 1996, 1995, 1993, 1992, 1988, 1983, 1978, 1973, 1968, 1963, 1958, 1956, 1950, 1947, 1942, 1938, 1934, 1923
405 LAFAYETTE ST	2020, 2017, 2014, 2010, 2006, 2005, 2000, 1998, 1996, 1995, 1993, 1992, 1988, 1983, 1978, 1973, 1968, 1963, 1958, 1956, 1950, 1947, 1942, 1938, 1934, 1923, 1920
408 LAFAYETTE ST	2006, 2000, 1998, 1996, 1993, 1988, 1983, 1978, 1973, 1968, 1963, 1958, 1956, 1950, 1947, 1942, 1938, 1934, 1931, 1927, 1923, 1920
409 LAFAYETTE	2020, 2017, 2014, 2010, 2006, 2005, 2000, 1996, 1995, 1993, 1992, 1988, 1978, 1973, 1968, 1963, 1958, 1956, 1950, 1947, 1942, 1938, 1934, 1931, 1920
409 LAFAYETTE ST	2020, 2017, 2014, 2010, 2005, 1998, 1996, 1995, 1993, 1992, 1988, 1983, 1978, 1973, 1968, 1963, 1958, 1956, 1950, 1947, 1942, 1938, 1934, 1931, 1923, 1920
41 4 ST	2020, 2017, 2014, 2010, 2006, 2005, 2000, 1998, 1996, 1995, 1993, 1992, 1988, 1983, 1963, 1958, 1956, 1934, 1931, 1923, 1920
41 4TH	2020, 2017, 2014, 2010, 2006, 2005, 2000, 1998, 1996, 1995, 1993, 1992, 1988, 1983, 1978, 1973, 1968, 1963, 1958, 1956, 1950, 1947, 1942, 1938, 1931
41 4TH FL	2020, 2017, 2014, 2010, 2006, 2005, 2000, 1998, 1996, 1995, 1993, 1992, 1988, 1983, 1978, 1973, 1968, 1963, 1958, 1956, 1950, 1947, 1942, 1938, 1931, 1927, 1923, 1920
41 4TH ST	2020, 2017, 2014, 2010, 2005, 2000, 1998, 1996, 1995, 1993, 1992, 1988, 1983, 1978, 1973, 1968, 1963, 1958, 1956, 1950, 1947, 1942, 1938, 1934, 1931, 1927, 1923, 1920
41 E 4TH ST	2020, 2017, 2014, 2010, 2006, 2000, 1998, 1996, 1995, 1993, 1992, 1988, 1983, 1978, 1973, 1968, 1963, 1958, 1956, 1950, 1947, 1942, 1938, 1934, 1931, 1927, 1923, 1920
41 GREAT JONES	2020, 2017, 2014, 2010, 2006, 2005, 2000, 1996, 1995, 1992, 1931
41 GREAT JONES ST	1998, 1996, 1993, 1988, 1978, 1973, 1968, 1963, 1958, 1956, 1950, 1947, 1942, 1938, 1934, 1931, 1923, 1920
410 LAFAYETTE ST	2020, 2006, 2005, 1998, 1996, 1995, 1993, 1992, 1988, 1983, 1978, 1973, 1968, 1963, 1958, 1956, 1950, 1947, 1942, 1938, 1934, 1931, 1927, 1923, 1920
411 LAFAYETTE ST	2017, 2014, 2010, 2006, 2005, 2000, 1998, 1996, 1995, 1993, 1992, 1988, 1983, 1978, 1973, 1968, 1963, 1958, 1956, 1950, 1947, 1942, 1938, 1934, 1931, 1927, 1923, 1920
42 4 ST	2020, 2017, 2014, 2010, 2006, 2005, 2000, 1998, 1996, 1995, 1993, 1992, 1988, 1983, 1978, 1973, 1968, 1963, 1958, 1956, 1950, 1947, 1942, 1938, 1934, 1931, 1923, 1920
42 BOND ST	2020, 2017, 2014, 2010, 2005, 1998, 1996, 1995, 1993, 1992, 1988, 1978, 1973, 1968, 1963, 1958, 1956, 1950, 1947, 1942, 1938, 1934, 1931, 1923, 1920
42 GREAT JONES	2020, 2017, 2014, 2010, 2006, 2005, 2000, 1998, 1996, 1995, 1993, 1992, 1983, 1978, 1973, 1968, 1963, 1947, 1934, 1931, 1927, 1923, 1920

FINDINGS

Address Researched	Address Not Identified in Research Source
42 GREAT JONES ST	2020, 2017, 2014, 2010, 2005, 2000, 1998, 1996, 1995, 1993, 1992, 1988, 1983, 1978, 1973, 1968, 1963, 1958, 1956, 1950, 1947, 1942, 1938, 1934, 1931, 1927, 1923, 1920
43 GREAT JONES	2020, 2017, 2014, 2010, 2006, 2005, 2000, 1998, 1996, 1995, 1993, 1992, 1973, 1968, 1931, 1923, 1920
43 GREAT JONES ST	1998, 1996, 1993, 1988, 1978, 1973, 1968, 1963, 1958, 1956, 1950, 1947, 1942, 1938, 1934, 1931, 1927, 1923, 1920
44 GREAT JONES	2020, 2017, 2014, 2010, 2006, 2005, 2000, 1998, 1996, 1995, 1993, 1992, 1988, 1983, 1978, 1973, 1968, 1963, 1958, 1956, 1950, 1947, 1942, 1938, 1934, 1931, 1927, 1923
45 E 4TH ST	2020, 2017, 2014, 2006, 2005, 2000, 1998, 1996, 1995, 1993, 1992, 1988, 1983, 1978, 1973, 1968, 1963, 1958, 1956, 1950, 1947, 1942, 1938, 1934, 1931, 1927, 1923, 1920
45 GREAT JONES	2020, 2017, 2014, 2010, 2006, 2005, 2000, 1996, 1995, 1993, 1992, 1988, 1931
45 GREAT JONES ST	1998, 1996, 1993, 1988, 1978, 1973, 1968, 1963, 1958, 1956, 1950, 1947, 1942, 1938, 1934, 1931, 1927, 1923, 1920
46 GREAT JONES	2020, 2017, 2014, 2010, 2006, 2005, 2000, 1996, 1995, 1993, 1992, 1931
46 GREAT JONES %	2020, 2017, 2014, 2010, 2006, 2005, 2000, 1998, 1996, 1995, 1993, 1992, 1988, 1983, 1978, 1973, 1968, 1963, 1958, 1956, 1950, 1947, 1942, 1938, 1934, 1931, 1927, 1920
46 GREAT JONES ST	1998, 1996, 1993, 1988, 1978, 1973, 1968, 1963, 1958, 1956, 1950, 1947, 1942, 1938, 1934, 1931, 1923, 1920
47 GREAT JONES	2020, 2017, 2014, 2010, 2006, 2005, 2000, 1996, 1995, 1992, 1931
47 GREAT JONES %	2020, 2017, 2014, 2010, 2006, 2005, 2000, 1998, 1996, 1995, 1993, 1992, 1988, 1983, 1978, 1973, 1968, 1963, 1958, 1956, 1950, 1947, 1942, 1938, 1934, 1931, 1927, 1923
47 GREAT JONES ST	1998, 1996, 1993, 1988, 1978, 1973, 1968, 1963, 1958, 1956, 1950, 1947, 1942, 1938, 1934, 1931, 1927, 1923, 1920
47 GREAT JONES ST FL 3	2017, 2014, 2010, 2006, 2005, 2000, 1998, 1996, 1995, 1993, 1992, 1988, 1983, 1978, 1973, 1968, 1963, 1958, 1956, 1950, 1947, 1942, 1938, 1934, 1931, 1927, 1923, 1920
48 GREAT JONES	2020, 2017, 2014, 2010, 2006, 2005, 2000, 1996, 1995, 1992, 1968, 1963, 1958, 1956, 1931
48 GREAT JONES ST	1998, 1996, 1993, 1988, 1978, 1973, 1968, 1963, 1958, 1956, 1950, 1947, 1942, 1938, 1934, 1931, 1927, 1923, 1920
5 4 ST	2020, 2017, 2014, 2010, 2006, 2005, 2000, 1996, 1995, 1993, 1992, 1988, 1983, 1978, 1968, 1963, 1958, 1956, 1950, 1947, 1942, 1938, 1934, 1931, 1927, 1923, 1920
5 4TH	2020, 2017, 2014, 2010, 2006, 2005, 2000, 1998, 1996, 1995, 1993, 1992, 1988, 1983, 1978, 1973, 1968, 1963, 1958, 1956, 1950, 1947, 1942, 1938, 1934, 1931, 1927, 1923
5 4TH FL	2020, 2017, 2014, 2010, 2006, 2005, 2000, 1998, 1996, 1995, 1993, 1992, 1988, 1983, 1978, 1973, 1968, 1963, 1958, 1956, 1950, 1947, 1942, 1938, 1931, 1927, 1920
5 BOND	2020, 2017, 2014, 2010, 2006, 2005, 2000, 1998, 1996, 1995, 1992, 1988, 1983, 1978, 1968, 1963, 1958, 1931, 1923

FINDINGS

Address Researched	Address Not Identified in Research Source
5 BOND ST	2020, 2017, 2010, 2006, 1998, 1996, 1995, 1993, 1988, 1983, 1978, 1973, 1968, 1963, 1958, 1956, 1950, 1947, 1942, 1938, 1934, 1931, 1923, 1920
5 E 4TH ST	2020, 2017, 2014, 2006, 2005, 2000, 1998, 1996, 1995, 1993, 1992, 1988, 1983, 1978, 1973, 1968, 1963, 1958, 1956, 1950, 1947, 1942, 1938, 1934, 1931, 1927, 1923, 1920
5 GREAT JONES	2020, 2017, 2014, 2010, 2006, 2005, 2000, 1996, 1995, 1992, 1968, 1931
5 GREAT JONES ST	1998, 1996, 1993, 1988, 1978, 1973, 1968, 1963, 1958, 1956, 1950, 1947, 1942, 1938, 1934, 1931, 1927, 1923, 1920
5 GREAT JONES ST FRNT A	2017, 2014, 2010, 2006, 2005, 2000, 1998, 1996, 1995, 1993, 1992, 1988, 1983, 1978, 1973, 1968, 1963, 1958, 1956, 1950, 1947, 1942, 1938, 1934, 1931, 1927, 1923, 1920
5 GT JONES	2020, 2017, 2014, 2010, 2006, 2005, 2000, 1998, 1996, 1995, 1993, 1992, 1988, 1983, 1978, 1973, 1968, 1963, 1958, 1947, 1942, 1934, 1931, 1923, 1920
50 GREAT JONES	2020, 2017, 2014, 2010, 2006, 2005, 2000, 1998, 1996, 1995, 1993, 1992, 1988, 1973, 1942, 1934, 1931, 1923, 1920
50 GREAT JONES ST	2020, 2017, 2005, 2000, 1998, 1996, 1995, 1993, 1992, 1988, 1978, 1973, 1968, 1963, 1958, 1956, 1950, 1947, 1942, 1938, 1934, 1931, 1927, 1923, 1920
51 GREAT JONES	2020, 2017, 2014, 2010, 2006, 2005, 2000, 1998, 1996, 1995, 1993, 1992, 1988, 1983, 1978, 1973, 1968, 1963, 1958, 1956, 1950, 1947, 1942, 1938, 1934, 1931, 1927, 1923
510 LAFAYETTE ST	2020, 2017, 2014, 2010, 2006, 2005, 1998, 1996, 1995, 1993, 1992, 1988, 1983, 1978, 1973, 1968, 1963, 1958, 1956, 1950, 1947, 1942, 1938, 1934, 1931, 1927, 1923, 1920
53 GREAT JONES	2020, 2017, 2014, 2010, 2006, 2005, 2000, 1998, 1996, 1995, 1993, 1992, 1988, 1983, 1978, 1973, 1968, 1963, 1958, 1931, 1927, 1923
53 GREAT JONES ST	2010, 2006, 2005, 2000, 1998, 1996, 1995, 1993, 1992, 1988, 1983, 1978, 1973, 1968, 1963, 1958, 1956, 1950, 1947, 1942, 1938, 1934, 1931, 1927, 1923, 1920
54 GREAT JONES	2020, 2017, 2014, 2010, 2006, 2005, 2000, 1996, 1995, 1992, 1968, 1963, 1958, 1956, 1931
54 GREAT JONES ST	2020, 1998, 1996, 1993, 1988, 1978, 1973, 1968, 1963, 1958, 1956, 1950, 1947, 1942, 1938, 1934, 1931, 1927, 1923, 1920
54 GREAT JONES ST FL 4	2017, 2014, 2010, 2006, 2005, 2000, 1998, 1996, 1995, 1993, 1992, 1988, 1983, 1978, 1973, 1968, 1963, 1958, 1956, 1950, 1947, 1942, 1938, 1934, 1931, 1927, 1923, 1920
55 GREAT JONES	2020, 2017, 2014, 2010, 2006, 2005, 2000, 1996, 1995, 1992, 1931
55 GREAT JONES ST	1998, 1996, 1993, 1988, 1978, 1973, 1968, 1963, 1958, 1956, 1950, 1947, 1942, 1938, 1934, 1931, 1927, 1923, 1920
56 GREAT JONES	2020, 2017, 2014, 2010, 2006, 2005, 2000, 1998, 1996, 1995, 1993, 1992, 1988, 1983, 1978, 1973, 1968, 1963, 1950, 1947, 1942, 1931
56 GREAT JONES ST	2020, 2017, 2014, 2010, 2006, 2005, 1998, 1996, 1995, 1993, 1992, 1988, 1983, 1978, 1973, 1968, 1963, 1958, 1956, 1950, 1947, 1942, 1938, 1934, 1931, 1927, 1923, 1920
57 GREAT JONES	2020, 2017, 2014, 2010, 2006, 2005, 2000, 1998, 1996, 1995, 1992, 1988, 1983, 1978, 1973, 1931, 1927
57 GREAT JONES ST	2020, 2017, 2014, 2010, 2005, 2000, 1998, 1996, 1995, 1993, 1992, 1988, 1983, 1978, 1973, 1968, 1963, 1958, 1956, 1950, 1947, 1942, 1938, 1934, 1931, 1927, 1923, 1920

FINDINGS

Address Researched	Address Not Identified in Research Source
59 GREAT JONES	2020, 2017, 2014, 2010, 2006, 2005, 2000, 1998, 1996, 1995, 1993, 1992, 1978, 1931
59 GREAT JONES ST	2020, 2017, 2014, 2010, 2005, 2000, 1998, 1996, 1995, 1993, 1992, 1988, 1978, 1973, 1968, 1963, 1958, 1956, 1950, 1947, 1942, 1938, 1934, 1931, 1927, 1923, 1920
6 4 ST	2020, 2017, 2014, 2010, 2006, 2005, 2000, 1998, 1996, 1995, 1992, 1988, 1983, 1973, 1963, 1958, 1956, 1950, 1947, 1942, 1934, 1931, 1927, 1923, 1920
6 BOND	2020, 2017, 2014, 2010, 2006, 2005, 2000, 1996, 1995, 1992, 1988, 1983, 1931
6 BOND ST	1998, 1996, 1993, 1988, 1978, 1973, 1968, 1963, 1958, 1956, 1950, 1947, 1942, 1938, 1934, 1931, 1923, 1920
6 GREAT JONES	2020, 2017, 2014, 2010, 2006, 2005, 2000, 1998, 1996, 1995, 1993, 1992, 1988, 1983, 1978, 1973, 1968, 1963, 1958, 1956, 1950, 1947, 1942, 1938, 1931, 1927, 1923, 1920
61 GREAT JONES	2020, 2017, 2014, 2010, 2006, 2005, 2000, 1998, 1996, 1995, 1993, 1992, 1988, 1983, 1978, 1973, 1968, 1931
61 GREAT JONES ST	2020, 2017, 2014, 2010, 2006, 2005, 2000, 1998, 1996, 1995, 1993, 1992, 1988, 1983, 1978, 1973, 1968, 1963, 1958, 1956, 1950, 1947, 1942, 1938, 1934, 1931, 1923, 1920
680 BROADWAY	2017, 2014, 2010, 2006, 2005, 2000, 1998, 1996, 1995, 1993, 1992, 1988, 1983, 1978, 1973, 1968, 1963, 1958, 1956, 1950, 1947, 1942, 1938, 1934, 1931, 1927, 1923, 1920
682 BROADWAY	1996, 1931, 1923, 1920
682 BROADWAY AT GREAT JONES	2020, 2017, 2014, 2010, 2006, 2005, 2000, 1998, 1996, 1993, 1992, 1988, 1983, 1978, 1973, 1968, 1963, 1958, 1956, 1950, 1947, 1942, 1938, 1934, 1931, 1927, 1923, 1920
682 BROADWAY FRNT A	2017, 2014, 2010, 2006, 2005, 2000, 1998, 1996, 1995, 1993, 1992, 1988, 1983, 1978, 1973, 1968, 1963, 1958, 1956, 1950, 1947, 1942, 1938, 1934, 1931, 1927, 1923, 1920
682 BROADWAY ST	2020, 2017, 2014, 2010, 2006, 2005, 2000, 1998, 1996, 1995, 1993, 1992, 1988, 1978, 1973, 1968, 1963, 1958, 1956, 1950, 1947, 1942, 1938, 1934, 1931, 1927, 1923, 1920
683 BROADWAY	2020, 2017, 2014, 2010, 2005, 1996, 1995, 1992, 1931, 1923, 1920
683 BROADWAY ALY	2020, 2017, 2014, 2010, 2006, 2005, 2000, 1998, 1996, 1995, 1993, 1992, 1988, 1983, 1978, 1973, 1968, 1963, 1958, 1956, 1950, 1947, 1938, 1934, 1931, 1927, 1923, 1920
684 BROADWAY	1996, 1931, 1923, 1920
685 BROADWAY	2020, 2017, 2014, 2010, 2006, 2005, 2000, 1998, 1996, 1995, 1993, 1992, 1988, 1983, 1978, 1973, 1968, 1963, 1958, 1956, 1931, 1927, 1923, 1920
686 BROADWAY	1996, 1983, 1956, 1950, 1931, 1923, 1920
687 BROADWAY	1996, 1931, 1923, 1920
687A BROADWAY	2020, 2017, 2014, 2010, 2006, 2005, 2000, 1998, 1996, 1995, 1992, 1988, 1983, 1978, 1973, 1968, 1963, 1958, 1956, 1950, 1947, 1942, 1938, 1934, 1931, 1927, 1923, 1920
688 BROADWAY	2017, 2014, 2000, 1998, 1996, 1995, 1993, 1992, 1988, 1983, 1978, 1973, 1968, 1963, 1931, 1923, 1920

FINDINGS

Address Researched	Address Not Identified in Research Source
689 BROADWAY	2020, 2017, 2014, 2010, 2005, 2000, 1998, 1996, 1995, 1993, 1992, 1988, 1983, 1978, 1973, 1968, 1963, 1958, 1956, 1950, 1947, 1938, 1934, 1931, 1927, 1923, 1920
690 BROADWAY	2020, 2017, 2014, 2010, 2006, 2005, 2000, 1998, 1996, 1995, 1992, 1988, 1968, 1931, 1923, 1920
691 BROADWAY	2005, 1996, 1931, 1923, 1920
691L BROADWAY	2020, 2017, 2014, 2010, 2006, 2005, 2000, 1998, 1996, 1995, 1993, 1992, 1988, 1983, 1978, 1973, 1968, 1963, 1958, 1956, 1950, 1947, 1938, 1934, 1931, 1927, 1923, 1920
692 BROADWAY	2017, 1996, 1983, 1931, 1923, 1920
692 BROADWAY # 1105	2017, 2014, 2010, 2006, 2005, 2000, 1998, 1996, 1995, 1993, 1992, 1988, 1983, 1978, 1973, 1968, 1963, 1958, 1956, 1950, 1947, 1942, 1938, 1934, 1931, 1927, 1923, 1920
692 BROADWAY # 1112	2017, 2014, 2010, 2006, 2005, 2000, 1998, 1996, 1995, 1993, 1992, 1988, 1983, 1978, 1973, 1968, 1963, 1958, 1956, 1950, 1947, 1942, 1938, 1934, 1931, 1927, 1923, 1920
692 BROADWAY # 1115	2017, 2014, 2010, 2006, 2005, 2000, 1998, 1996, 1995, 1993, 1992, 1988, 1983, 1978, 1973, 1968, 1963, 1958, 1956, 1950, 1947, 1942, 1938, 1934, 1931, 1927, 1923, 1920
692 BROADWAY # 1125	2017, 2014, 2010, 2006, 2005, 2000, 1998, 1996, 1995, 1993, 1992, 1988, 1983, 1978, 1973, 1968, 1963, 1958, 1956, 1950, 1947, 1942, 1938, 1934, 1931, 1927, 1923, 1920
692 BROADWAY # 802	2017, 2014, 2010, 2006, 2005, 2000, 1998, 1996, 1995, 1993, 1992, 1988, 1983, 1978, 1973, 1968, 1963, 1958, 1956, 1950, 1947, 1942, 1938, 1934, 1931, 1927, 1923, 1920
692 BROADWAY # 806	2017, 2014, 2010, 2006, 2005, 2000, 1998, 1996, 1995, 1993, 1992, 1988, 1983, 1978, 1973, 1968, 1963, 1958, 1956, 1950, 1947, 1942, 1938, 1934, 1931, 1927, 1923, 1920
692 BROADWAY # 807	2017, 2014, 2010, 2006, 2005, 2000, 1998, 1996, 1995, 1993, 1992, 1988, 1983, 1978, 1973, 1968, 1963, 1958, 1956, 1950, 1947, 1942, 1938, 1934, 1931, 1927, 1923, 1920
692 BROADWAY # 822	2017, 2014, 2010, 2006, 2005, 2000, 1998, 1996, 1995, 1993, 1992, 1988, 1983, 1978, 1973, 1968, 1963, 1958, 1956, 1950, 1947, 1942, 1938, 1934, 1931, 1927, 1923, 1920
692 BROADWAY # 825	2017, 2014, 2010, 2006, 2005, 2000, 1998, 1996, 1995, 1993, 1992, 1988, 1983, 1978, 1973, 1968, 1963, 1958, 1956, 1950, 1947, 1942, 1938, 1934, 1931, 1927, 1923, 1920
692 BROADWAY # 827	2017, 2014, 2010, 2006, 2005, 2000, 1998, 1996, 1995, 1993, 1992, 1988, 1983, 1978, 1973, 1968, 1963, 1958, 1956, 1950, 1947, 1942, 1938, 1934, 1931, 1927, 1923, 1920
692 E BROADWAY AT LAFAYETTE ST	2020, 2017, 2010, 2006, 2005, 2000, 1998, 1996, 1995, 1993, 1992, 1988, 1983, 1978, 1973, 1968, 1963, 1958, 1956, 1950, 1947, 1942, 1938, 1934, 1931, 1927, 1923, 1920
692 E BROADWAY AT LAFAYTE	2020, 2017, 2010, 2006, 2005, 2000, 1998, 1996, 1995, 1993, 1992, 1988, 1983, 1978, 1973, 1968, 1963, 1958, 1956, 1950, 1947, 1942, 1938, 1934, 1931, 1927, 1923, 1920
693 BROADWAY	2020, 2017, 2014, 2005, 1996, 1931, 1923, 1920

FINDINGS

Address Researched	Address Not Identified in Research Source
694 BROADWAY	2020, 2017, 2014, 2005, 2000, 1998, 1996, 1995, 1993, 1992, 1988, 1983, 1978, 1973, 1968, 1963, 1958, 1956, 1934, 1931, 1923, 1920
695 BROADWAY	2020, 2017, 2014, 2010, 2006, 2005, 2000, 1998, 1996, 1995, 1993, 1992, 1988, 1947, 1942, 1938, 1934, 1931, 1923, 1920
696 BROADWAY	2020, 2017, 2014, 2010, 2005, 2000, 1998, 1996, 1995, 1993, 1992, 1988, 1978, 1973, 1968, 1963, 1958, 1956, 1950, 1947, 1942, 1931, 1923, 1920
697 BROADWAY	2020, 2017, 2014, 2010, 2006, 2005, 2000, 1998, 1996, 1995, 1993, 1992, 1988, 1983, 1973, 1968, 1931, 1923, 1920
698 BROADWAY	2020, 2017, 2014, 2010, 2006, 2005, 2000, 1998, 1996, 1995, 1993, 1992, 1988, 1983, 1978, 1973, 1968, 1938, 1931, 1927, 1923, 1920
699 BROADWAY	2020, 2017, 2014, 2010, 2005, 2000, 1998, 1996, 1995, 1993, 1992, 1988, 1983, 1978, 1973, 1931, 1923, 1920
7 4 ST	2020, 2017, 2014, 2010, 2006, 2005, 2000, 1998, 1996, 1995, 1993, 1992, 1958, 1956, 1950, 1947, 1942, 1938, 1934, 1927, 1923, 1920
7 4TH FL	2020, 2017, 2014, 2010, 2006, 2005, 2000, 1998, 1996, 1995, 1993, 1992, 1988, 1983, 1978, 1973, 1968, 1963, 1958, 1956, 1950, 1947, 1942, 1938, 1931, 1927, 1920
7 4TH ST	2020, 2017, 2014, 2010, 2005, 2000, 1998, 1996, 1995, 1993, 1992, 1988, 1978, 1973, 1968, 1963, 1958, 1956, 1950, 1947, 1942, 1938, 1934, 1931, 1927, 1923, 1920
7 BOND	2020, 2017, 2014, 2010, 2006, 2005, 2000, 1996, 1995, 1993, 1992, 1983, 1978, 1973, 1931
7 BOND ST	1998, 1996, 1993, 1988, 1983, 1978, 1973, 1968, 1963, 1958, 1956, 1950, 1947, 1942, 1938, 1934, 1931, 1923, 1920
7 BOND ST FRNT A	2017, 2014, 2010, 2006, 2005, 2000, 1998, 1996, 1995, 1993, 1992, 1988, 1983, 1978, 1973, 1968, 1963, 1958, 1956, 1950, 1947, 1942, 1938, 1934, 1931, 1927, 1923, 1920
7 GREAT JONES	2020, 2017, 2014, 2010, 2006, 2005, 2000, 1996, 1995, 1992, 1931
7 GREAT JONES	2020, 2017, 2014, 2010, 2006, 2005, 2000, 1998, 1996, 1995, 1993, 1992, 1988, 1983, 1978, 1973, 1968, 1963, 1958, 1956, 1950, 1947, 1942, 1938, 1934, 1931, 1923, 1920
7 GREAT JONES ST	1998, 1996, 1993, 1988, 1978, 1973, 1968, 1963, 1958, 1956, 1950, 1947, 1942, 1938, 1934, 1931, 1923, 1920
7 GT JONES	2020, 2017, 2014, 2010, 2006, 2005, 2000, 1998, 1996, 1995, 1993, 1992, 1988, 1983, 1978, 1973, 1968, 1963, 1950, 1947, 1942, 1934, 1931, 1923, 1920
700 BROADWAY	1996, 1931, 1927, 1923, 1920
8 4TH	2020, 2017, 2014, 2010, 2006, 2005, 2000, 1998, 1996, 1995, 1993, 1992, 1988, 1983, 1978, 1973, 1968, 1963, 1958, 1956, 1950, 1947, 1942, 1938, 1934, 1931, 1927, 1920
8 BOND	2020, 2017, 2014, 2010, 2006, 2005, 2000, 1996, 1995, 1992, 1931
8 BOND ST	2020, 2017, 2014, 2005, 1998, 1996, 1993, 1988, 1978, 1973, 1968, 1963, 1958, 1956, 1950, 1947, 1942, 1938, 1934, 1931, 1923, 1920
8 GREAT JONES ST	2020, 2017, 2014, 2010, 2006, 2005, 1998, 1996, 1995, 1993, 1992, 1988, 1983, 1978, 1973, 1968, 1963, 1958, 1956, 1950, 1947, 1942, 1938, 1934, 1931, 1927, 1923, 1920

FINDINGS

Address Researched	Address Not Identified in Research Source
9 4 ST	2020, 2017, 2014, 2010, 2006, 2005, 2000, 1996, 1995, 1993, 1992, 1983, 1978, 1968, 1963, 1958, 1956, 1947, 1942, 1934, 1931, 1923, 1920
9 4O	2020, 2017, 2014, 2010, 2006, 2005, 2000, 1998, 1996, 1995, 1993, 1992, 1988, 1983, 1978, 1973, 1968, 1963, 1956, 1950, 1947, 1942, 1938, 1934, 1931, 1927, 1923, 1920
9 4TH	2020, 2017, 2014, 2010, 2006, 2005, 2000, 1998, 1996, 1995, 1993, 1992, 1988, 1983, 1978, 1973, 1968, 1963, 1958, 1956, 1950, 1947, 1942, 1938, 1931
9 4TH FL	2020, 2017, 2014, 2010, 2006, 2005, 2000, 1998, 1996, 1995, 1993, 1992, 1988, 1983, 1978, 1973, 1968, 1963, 1958, 1956, 1950, 1947, 1942, 1938, 1931, 1927, 1923, 1920
9 BOND	2020, 2017, 2014, 2010, 2006, 2005, 2000, 1996, 1995, 1992, 1988, 1983, 1938, 1931
9 BOND ST	1998, 1996, 1995, 1993, 1988, 1978, 1973, 1968, 1963, 1958, 1956, 1950, 1947, 1942, 1938, 1934, 1931, 1923, 1920
9 E 4TH	2020, 2017, 2014, 2010, 2006, 2005, 2000, 1998, 1996, 1995, 1993, 1992, 1988, 1983, 1978, 1973, 1968, 1963, 1958, 1956, 1950, 1947, 1942, 1938, 1934, 1931, 1923, 1920
9 E 4TH ST	2020, 2006, 1998, 1996, 1993, 1992, 1988, 1983, 1978, 1973, 1968, 1963, 1958, 1956, 1950, 1947, 1942, 1938, 1934, 1931, 1927, 1923, 1920
9 GREAT JONES	2020, 2017, 2014, 2010, 2006, 2005, 2000, 1996, 1995, 1992, 1968, 1963, 1931
9 GREAT JONES ST	1998, 1996, 1993, 1988, 1978, 1973, 1968, 1963, 1958, 1956, 1950, 1947, 1942, 1938, 1934, 1931, 1923, 1920
9 GT JONES	2020, 2017, 2014, 2010, 2006, 2005, 2000, 1998, 1996, 1995, 1993, 1992, 1988, 1983, 1978, 1973, 1968, 1963, 1958, 1956, 1947, 1942, 1938, 1934, 1931, 1927, 1923, 1920

TARGET PROPERTY: ADDRESS NOT IDENTIFIED IN RESEARCH SOURCE

The following Target Property addresses were researched for this report, and the addresses were not identified in the research source.

Address Researched	Address Not Identified in Research Source
375 Lafayette Street	1998, 1996, 1993, 1988, 1983, 1931

375 Lafayette Street

375 Lafayette Street

New York, NY 10003

Inquiry Number: 7972161.8

April 29, 2025

The EDR Aerial Photo Decade Package

6 Armstrong Road, 4th floor
Shelton, CT 06484
Toll Free: 800.352.0050
www.edrnet.com

EDR Aerial Photo Decade Package

04/29/25

Site Name:

375 Lafayette Street
375 Lafayette Street
New York, NY 10003
EDR Inquiry # 7972161.8

Client Name:

Langan
368 Ninth Avenue, 8th Floor
New York, NY 10001-2727
Contact: Kaitlyn Gioia

Environmental Data Resources, Inc. (EDR) Aerial Photo Decade Package is a screening tool designed to assist environmental professionals in evaluating potential liability on a target property resulting from past activities. EDR's professional researchers provide digitally reproduced historical aerial photographs, and when available, provide one photo per decade.

Search Results:

Year	Scale	Details	Source
2019	1"=500'	Flight Year: 2019	USDA/NAIP
2015	1"=500'	Flight Year: 2015	USDA/NAIP
2011	1"=500'	Flight Year: 2011	USDA/NAIP
2006	1"=500'	Flight Year: 2006	USDA/NAIP
2002	1"=500'	Flight Date: March 14, 2002	USGS
1994	1"=500'	Acquisition Date: January 01, 1994	USGS/DOQQ
1991	1"=500'	Flight Date: March 09, 1991	NAPP
1984	1"=500'	Flight Date: March 26, 1984	USDA
1980	1"=500'	Flight Date: July 25, 1980	NOAA
1975	1"=500'	Flight Date: October 03, 1975	NOAA
1966	1"=500'	Flight Date: February 23, 1966	USGS
1961	1"=500'	Flight Date: April 12, 1961	EDR Proprietary Aerial Viewpoint
1954	1"=500'	Flight Date: February 18, 1954	USGS
1951	1"=500'	Flight Date: April 07, 1951	EDR Proprietary Aerial Viewpoint
1943	1"=500'	Flight Date: December 21, 1943	USC&GS
1940	1"=500'	Flight Date: April 06, 1940	EDR Proprietary Aerial Viewpoint
1924	1"=500'	Flight Date: July 01, 1924	FAIR

When delivered electronically by EDR, the aerial photo images included with this report are for ONE TIME USE ONLY. Further reproduction of these aerial photo images is prohibited without permission from EDR. For more information contact your EDR Account Executive.

Disclaimer - Copyright and Trademark Notice

This Report contains certain information obtained from a variety of public and other sources reasonably available to Environmental Data Resources, LLC. It cannot be concluded from this Report that coverage information for the target and surrounding properties does not exist from other sources. This Report is provided on an "AS IS", "AS AVAILABLE" basis. NO WARRANTY EXPRESS OR IMPLIED IS MADE WHATSOEVER IN CONNECTION WITH THIS REPORT. ENVIRONMENTAL DATA RESOURCES, LLC AND ITS SUBSIDIARIES, AFFILIATES AND THIRD PARTY SUPPLIERS DISCLAIM ALL WARRANTIES, OF ANY KIND OR NATURE, EXPRESS OR IMPLIED, ARISING OUT OF OR RELATED TO THIS REPORT OR ANY OF THE DATA AND INFORMATION PROVIDED IN THIS REPORT, INCLUDING WITHOUT LIMITATION, ANY WARRANTIES REGARDING ACCURACY, QUALITY, CORRECTNESS, COMPLETENESS, COMPREHENSIVENESS, SUITABILITY, MERCHANTABILITY, FITNESS FOR A PARTICULAR PURPOSE, TITLE, NON-INFRINGEMENT, MISAPPROPRIATION, OR OTHERWISE. ALL RISK IS ASSUMED BY THE USER. IN NO EVENT SHALL ENVIRONMENTAL DATA RESOURCES, LLC OR ITS SUBSIDIARIES, AFFILIATES OR THIRD PARTY SUPPLIERS BE LIABLE TO ANYONE FOR ANY DIRECT, INCIDENTAL, INDIRECT, SPECIAL, CONSEQUENTIAL OR OTHER DAMAGES OF ANY TYPE OR KIND (INCLUDING BUT NOT LIMITED TO LOSS OF PROFITS, LOSS OF USE, OR LOSS OF DATA), ARISING OUT OF OR IN ANY WAY CONNECTED WITH THIS REPORT OR ANY OF THE DATA AND INFORMATION PROVIDED IN THIS REPORT.

Any analyses, estimates, ratings, environmental risk levels, or risk codes provided in this Report are provided for illustrative purposes only, and are not intended to provide, nor should they be interpreted as providing any facts regarding, or prediction or forecast of, any environmental risk for any property. Only an assessment performed by a qualified environmental professional can provide findings, opinions or conclusions regarding the environmental risk or conditions in, on or at any property.

Copyright 2025 by Environmental Data Resources, Inc. All rights reserved. Reproduction in any media or format, in whole or in part, of any report or map of Environmental Data Resources, Inc., or its affiliates, is prohibited without prior written permission.

EDR and its logos (including Sanborn and Sanborn Map) are trademarks of Environmental Data Resources, LLC or its affiliates. All other trademarks used herein are the property of their respective owners.

INQUIRY #: 7972161.8
YEAR: 2019
= 500'
N
EDR

INQUIRY #: 7972161.8
YEAR: 2015
= 500'
N
EDR

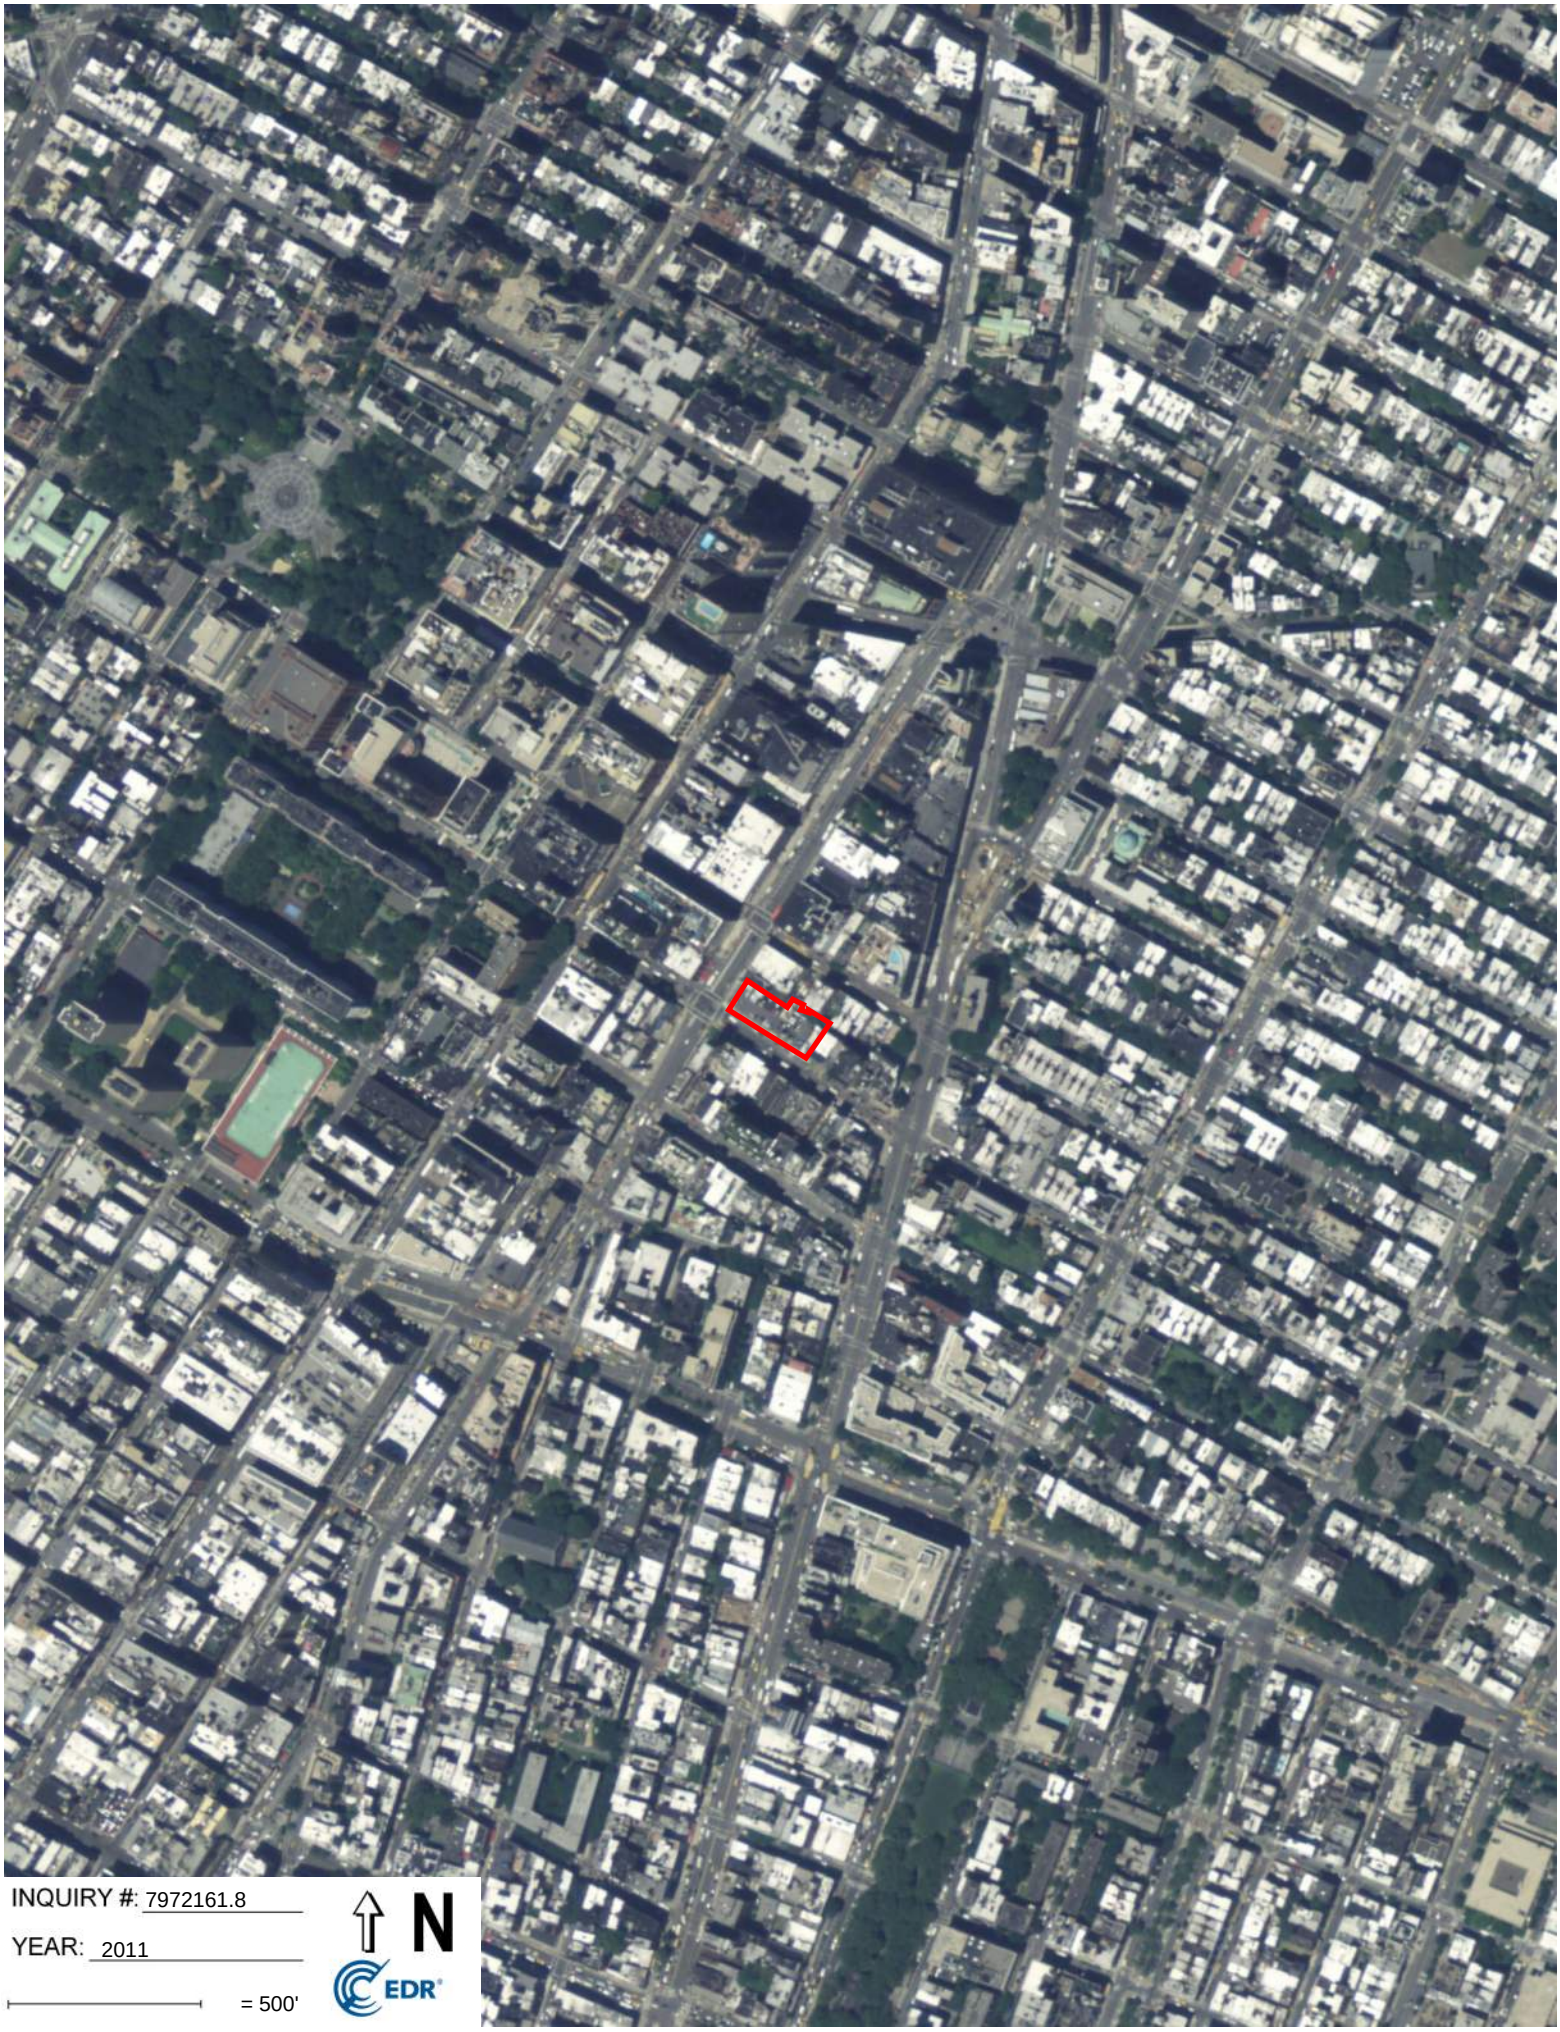
INQUIRY #: 7972161.8
YEAR: 2011
= 500'
N
EDR

INQUIRY #: 7972161.8
YEAR: 2006
= 500'
N
EDR

INQUIRY #: 7972161.8
YEAR: 2002
= 500'
N
EDR

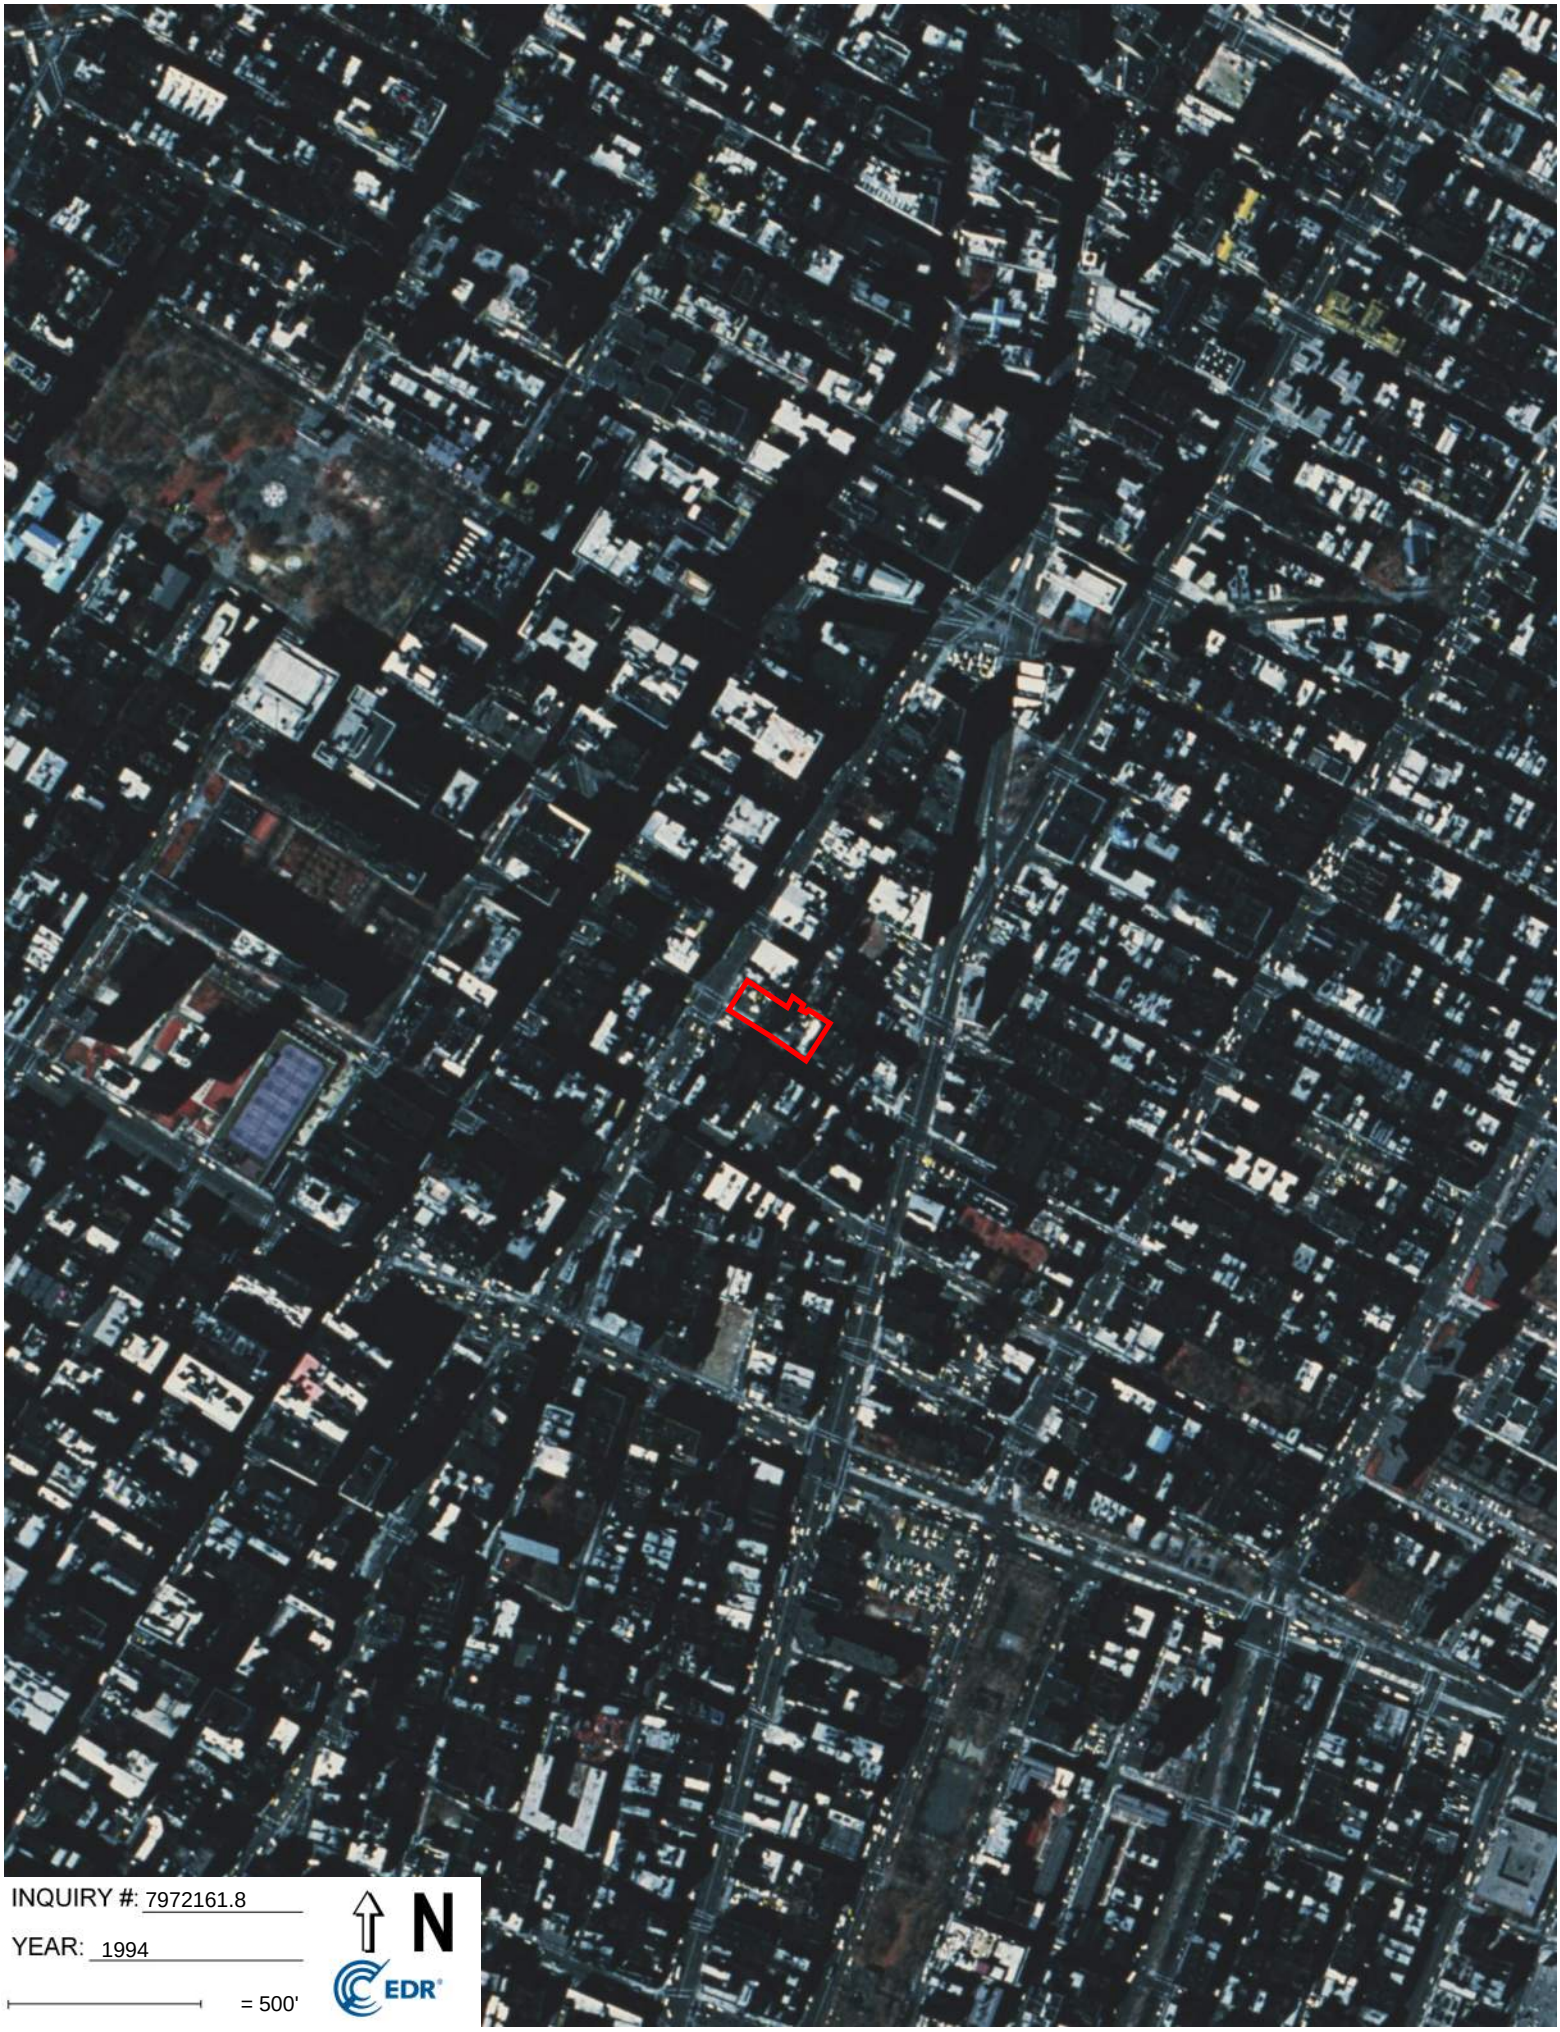
INQUIRY #: 7972161.8
YEAR: 1994
= 500'
N
EDR

INQUIRY #: 7972161.8
YEAR: 1991
= 500'
N
EDR

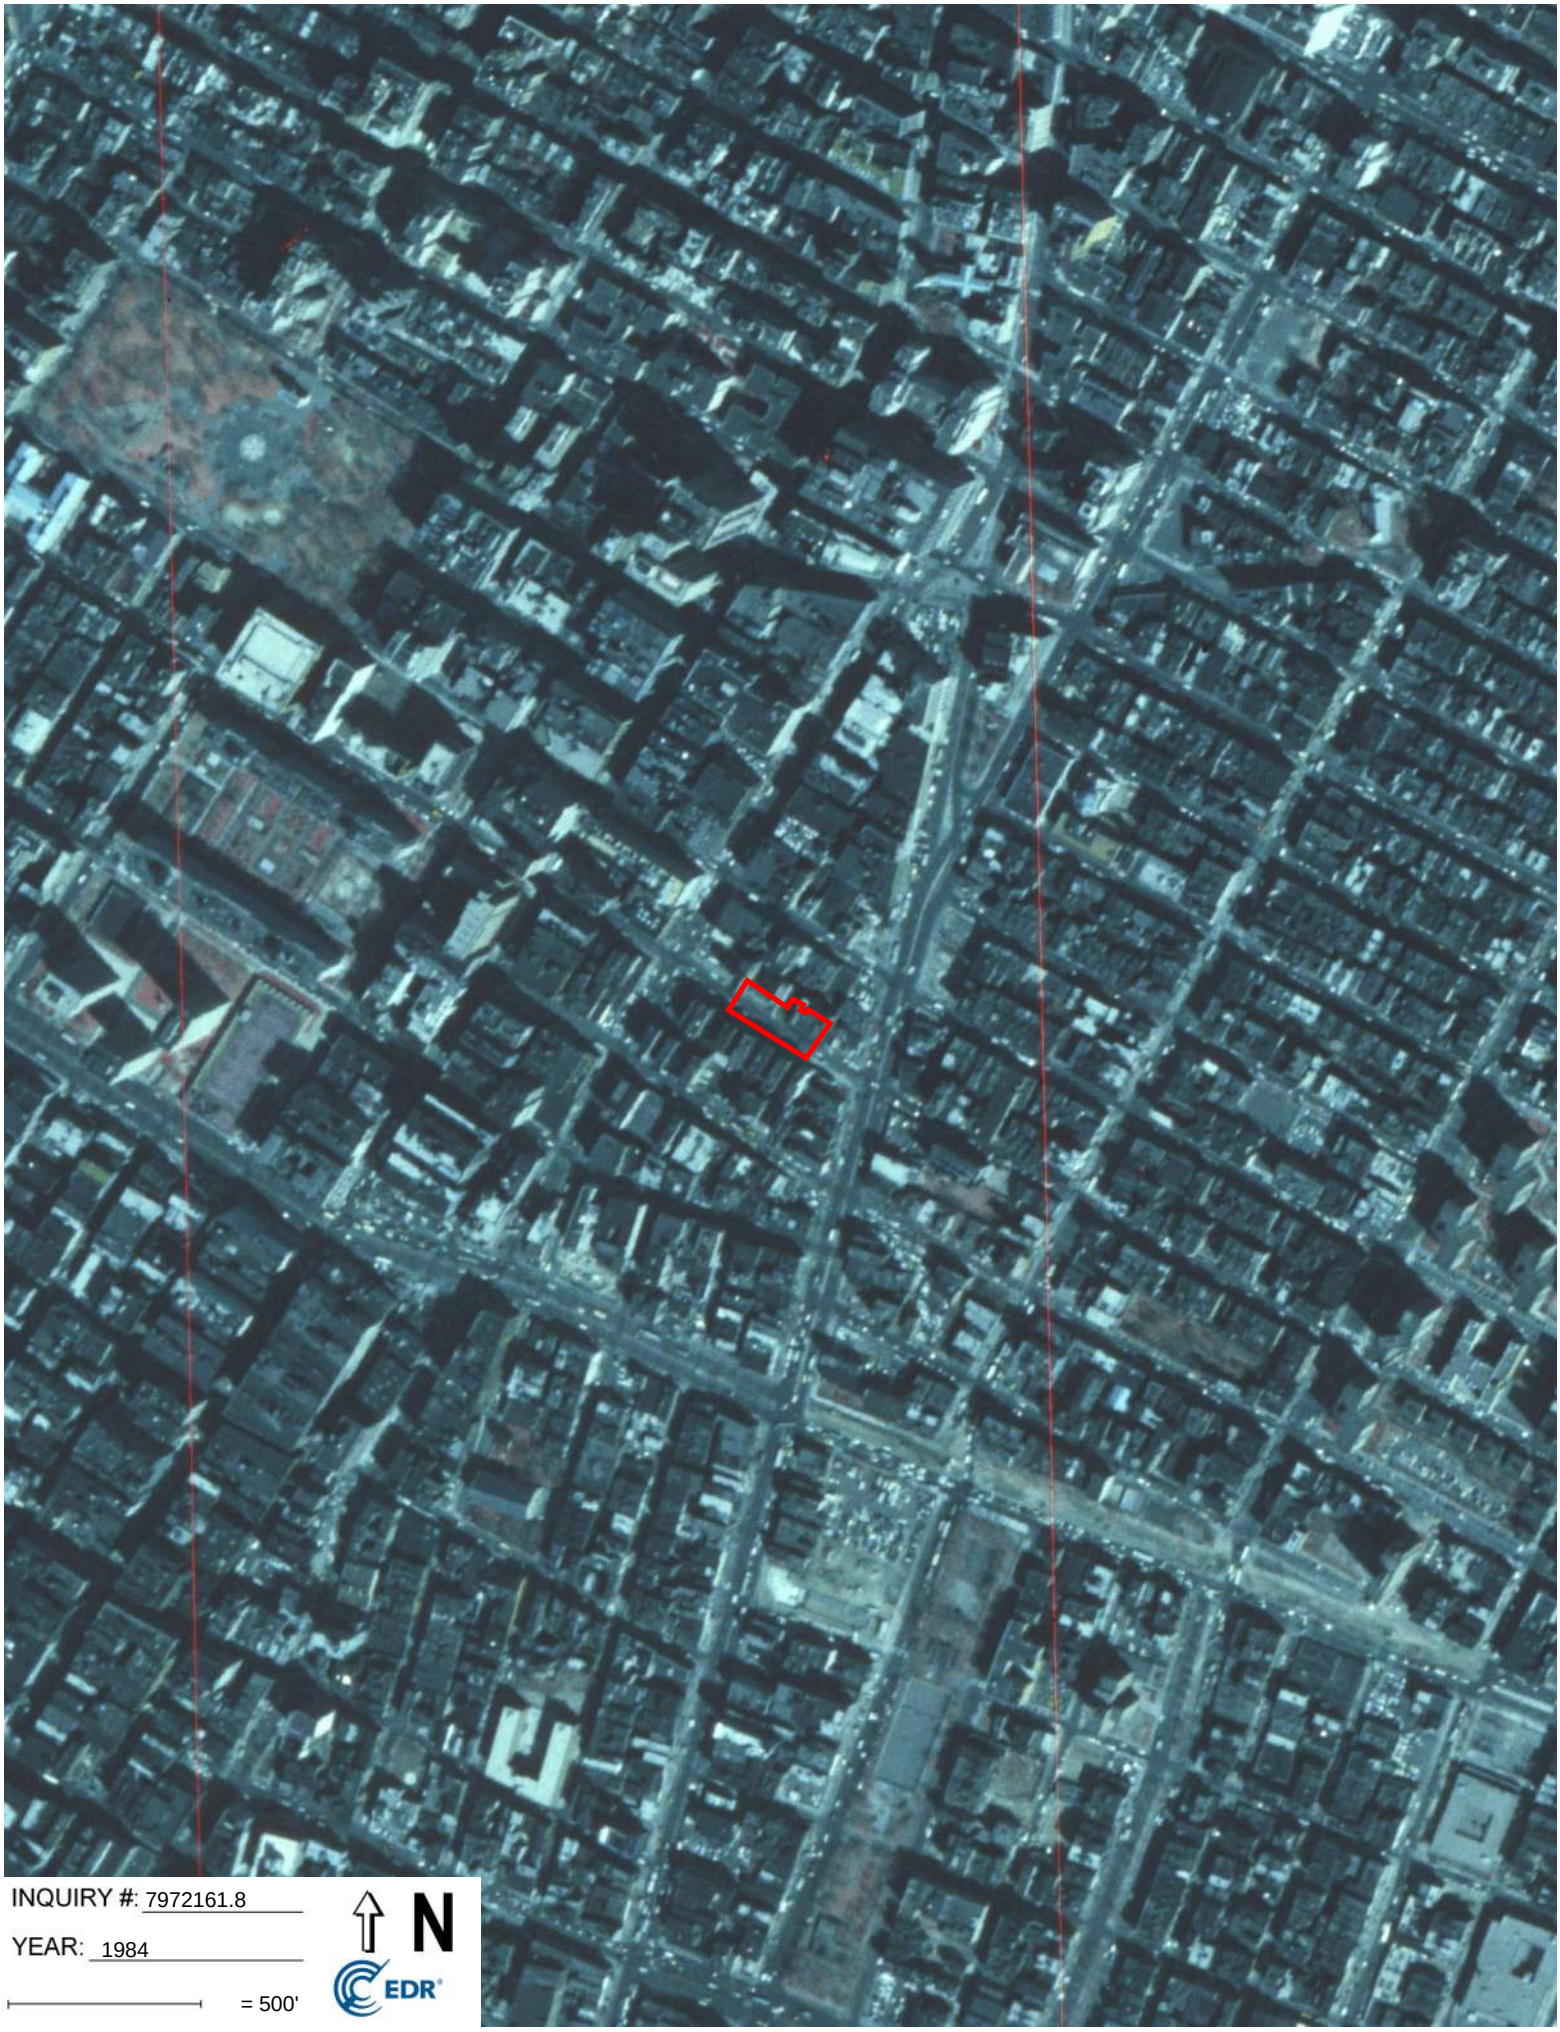
INQUIRY #: 7972161.8
YEAR: 1984
= 500'
N
EDR

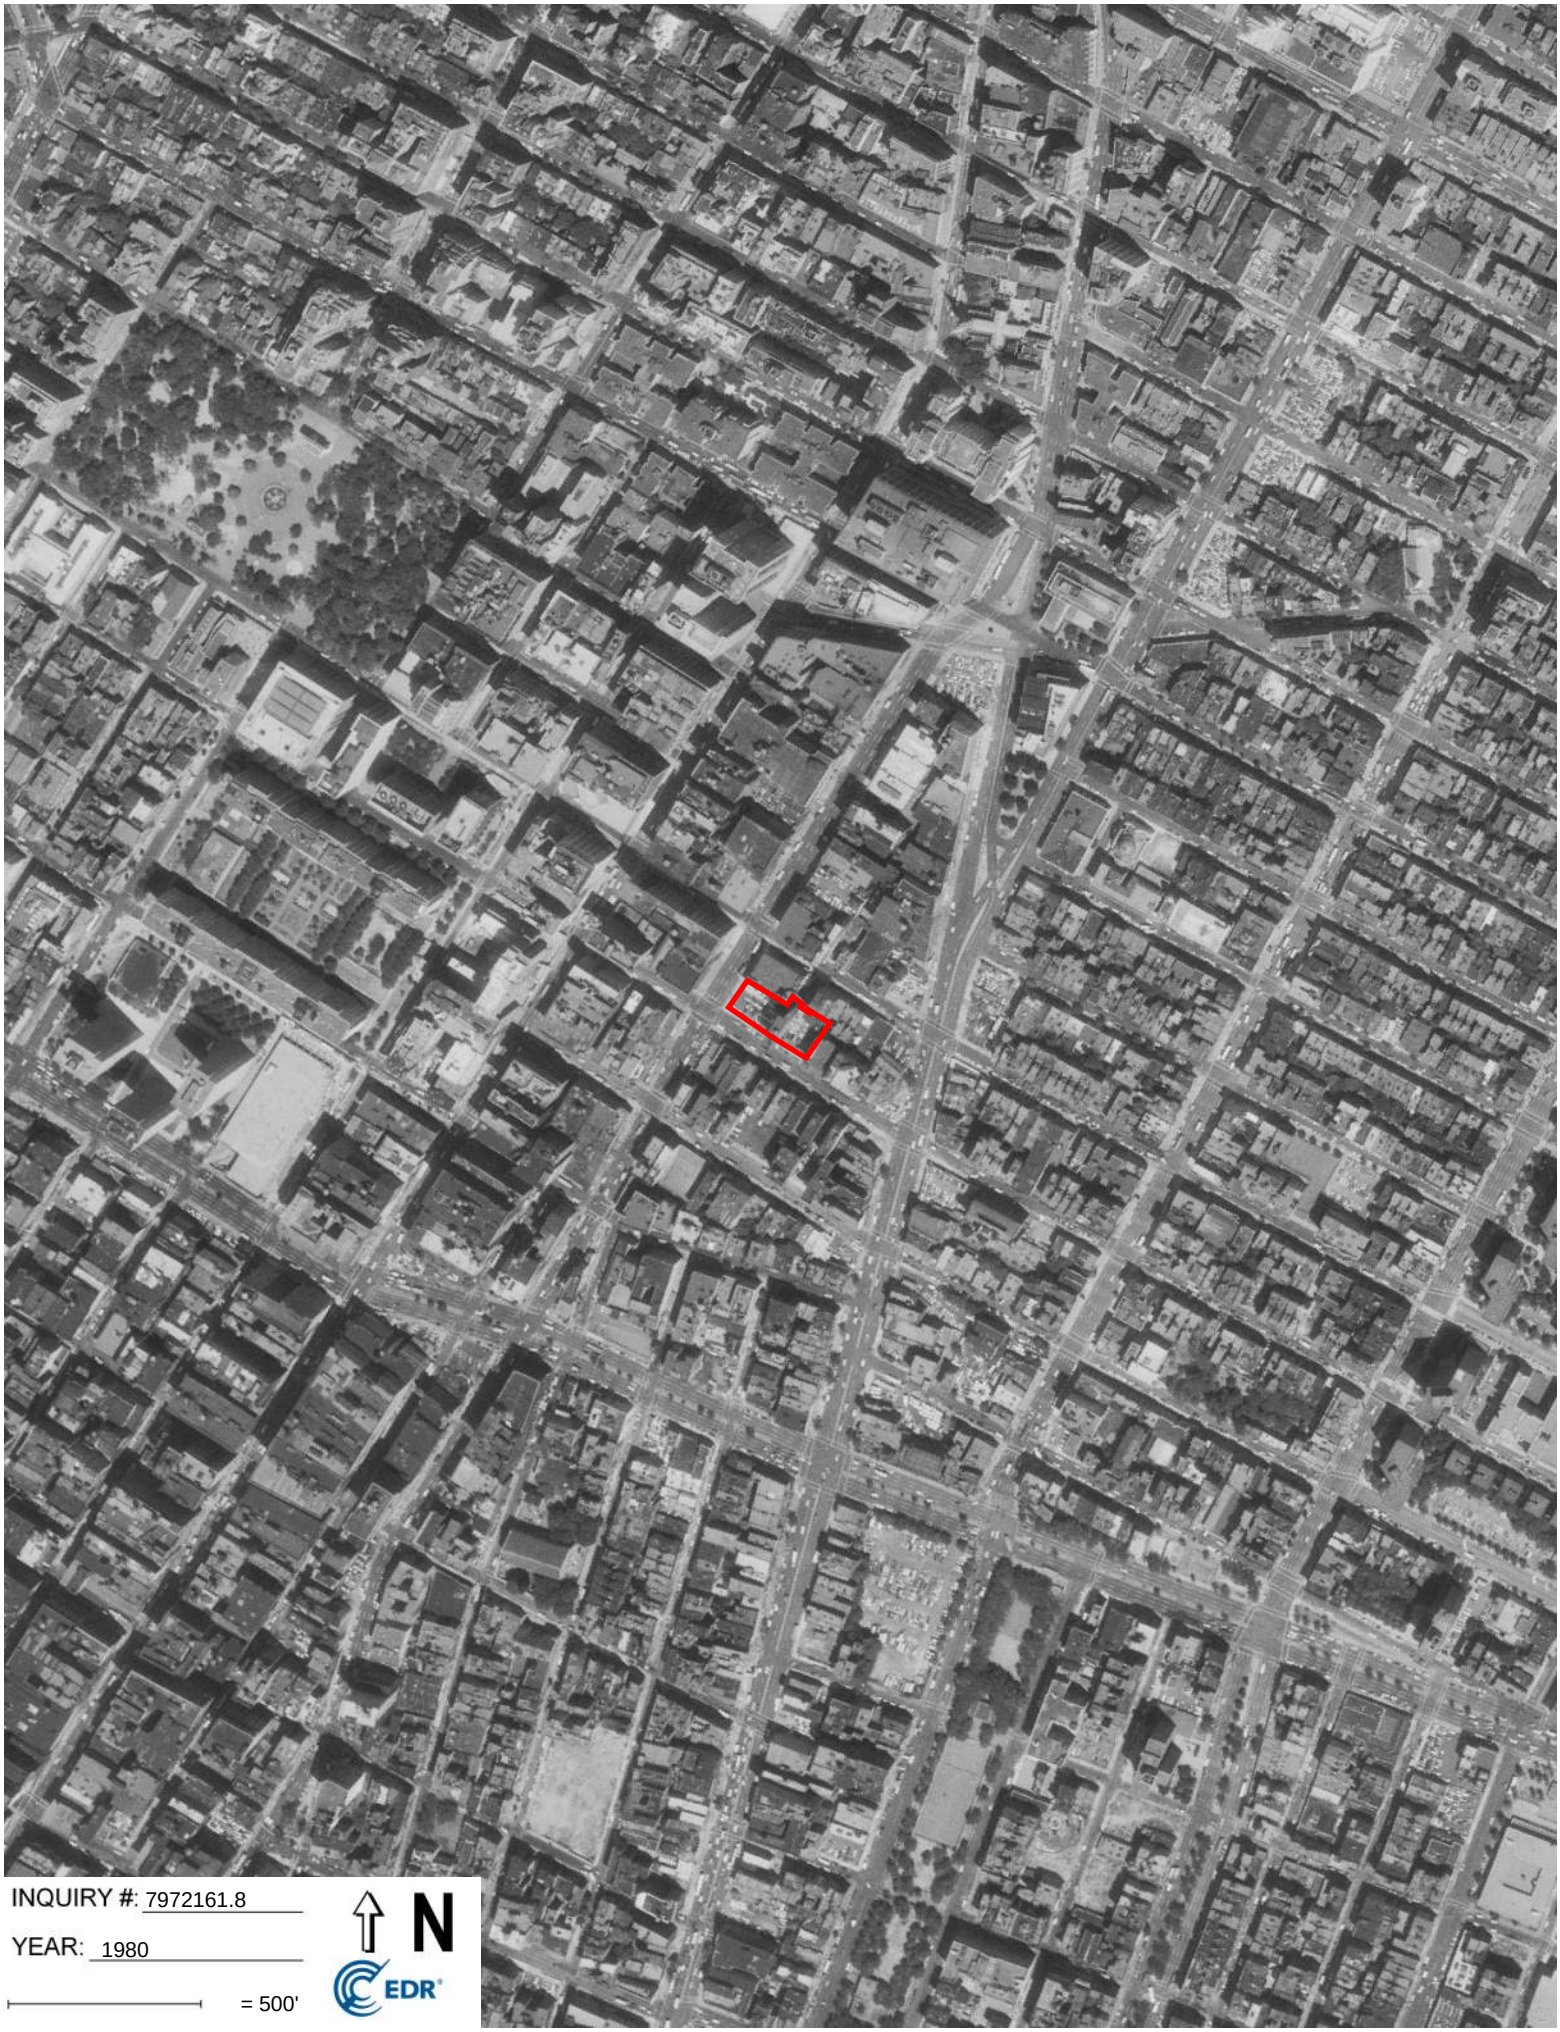
INQUIRY #: 7972161.8
YEAR: 1980
= 500'
N
EDR

INQUIRY #: 7972161.8
YEAR: 1975
= 500'
N
EDR

INQUIRY #: 7972161.8
YEAR: 1966
= 500'
N
EDR

INQUIRY #: 7972161.8
YEAR: 1961
= 500'
N
EDR

INQUIRY #: 7972161.8
YEAR: 1954
= 500'
N
EDR

INQUIRY #: 7972161.8
YEAR: 1951
= 500'
N
EDR

INQUIRY #: 7972161.8
YEAR: 1943
= 500'
N
EDR

INQUIRY #: 7972161.8

YEAR: 1940

= 500'

N

EDR

INQUIRY #: 7972161.8

YEAR: 1924

= 500'

N

EDR

Appendix E Environmental Database Report

375 Lafayette Street
375 Lafayette Street
New York, NY 10003

Inquiry Number: 7972161.2s
April 29, 2025

The EDR Radius Map™ Report with GeoCheck®

6 Armstrong Road, 4th floor
Shelton, CT 06484
Toll Free: 800.352.0050
www.edrnet.com

TABLE OF CONTENTS

SECTION	PAGE
Executive Summary	ES1
Overview Map	2
Detail Map	3
Map Findings Summary	4
Map Findings	9
Orphan Summary	4082
Government Records Searched/Data Currency Tracking	GR-1

GEOCHECK ADDENDUM

Physical Setting Source Addendum	A-1
Physical Setting Source Summary	A-2
Physical Setting Source Map	A-10
Physical Setting Source Map Findings	A-11
Physical Setting Source Records Searched	PSGR-1

Thank you for your business.
Please contact EDR at 1-800-352-0050
with any questions or comments.

Disclaimer - Copyright and Trademark Notice

This Report contains certain information obtained from a variety of public and other sources reasonably available to Environmental Data Resources, LLC. It cannot be concluded from this Report that coverage information for the target and surrounding properties does not exist from other sources. This Report is provided on an "AS IS", "AS AVAILABLE" basis. **NO WARRANTY EXPRESS OR IMPLIED IS MADE WHATSOEVER IN CONNECTION WITH THIS REPORT. ENVIRONMENTAL DATA RESOURCES, LLC AND ITS SUBSIDIARIES, AFFILIATES AND THIRD PARTY SUPPLIERS DISCLAIM ALL WARRANTIES, OF ANY KIND OR NATURE, EXPRESS OR IMPLIED, ARISING OUT OF OR RELATED TO THIS REPORT OR ANY OF THE DATA AND INFORMATION PROVIDED IN THIS REPORT, INCLUDING WITHOUT LIMITATION, ANY WARRANTIES REGARDING ACCURACY, QUALITY, CORRECTNESS, COMPLETENESS, COMPREHENSIVENESS, SUITABILITY, MERCHANTABILITY, FITNESS FOR A PARTICULAR PURPOSE, TITLE, NON-INFRINGEMENT, MISAPPROPRIATION, OR OTHERWISE. ALL RISK IS ASSUMED BY THE USER. IN NO EVENT SHALL ENVIRONMENTAL DATA RESOURCES, LLC OR ITS SUBSIDIARIES, AFFILIATES OR THIRD PARTY SUPPLIERS BE LIABLE TO ANYONE FOR ANY DIRECT, INCIDENTAL, INDIRECT, SPECIAL, CONSEQUENTIAL OR OTHER DAMAGES OF ANY TYPE OR KIND (INCLUDING BUT NOT LIMITED TO LOSS OF PROFITS, LOSS OF USE, OR LOSS OF DATA) INFORMATION PROVIDED IN THIS REPORT.** Any analyses, estimates, ratings, environmental risk levels, or risk codes provided in this Report are provided for illustrative purposes only, and are not intended to provide, nor should they be interpreted as providing any facts regarding, or prediction or forecast of, any environmental risk for any property. Only an assessment performed by a qualified environmental professional can provide findings, opinions or conclusions regarding the environmental risk or conditions in, on or at any property.

Copyright 2025 by Environmental Data Resources, LLC. All rights reserved. Reproduction in any media or format, in whole or in part, of any report or map of Environmental Data Resources, LLC, or its affiliates, is prohibited without prior written permission.

EDR and its logos (including Sanborn and Sanborn Map) are trademarks of Environmental Data Resources, LLC or its affiliates. All other trademarks used herein are the property of their respective owners.

EXECUTIVE SUMMARY

A search of available environmental records was conducted by Environmental Data Resources, Inc (EDR). The report was designed to assist parties seeking to meet the search requirements of EPA's Standards and Practices for All Appropriate Inquiries (40 CFR Part 312), the ASTM Standard Practice for Environmental Site Assessments (E1527 - 21), the ASTM Standard Practice for Environmental Site Assessments for Forestland or Rural Property (E2247 - 16), the ASTM Standard Practice for Limited Environmental Due Diligence: Transaction Screen Process (E1528 - 22) or custom requirements developed for the evaluation of environmental risk associated with a parcel of real estate.

TARGET PROPERTY INFORMATION

ADDRESS

375 LAFAYETTE STREET
NEW YORK, NY 10003

COORDINATES

Latitude (North):	40.7272130 - 40° 43' 37.96''
Longitude (West):	73.9929640 - 73° 59' 34.67''
Universal Tranverse Mercator:	Zone 18
UTM X (Meters):	585044.4
UTM Y (Meters):	4508752.0
Elevation:	42 ft. above sea level

USGS TOPOGRAPHIC MAP ASSOCIATED WITH TARGET PROPERTY

Target Property Map:	14115940 BROOKLYN, NY
Version Date:	2019
Southwest Map:	14317809 JERSEY CITY, NJ
Version Date:	2019

AERIAL PHOTOGRAPHY IN THIS REPORT

Portions of Photo from:	20190917, 20190830
Source:	USDA

MAPPED SITES SUMMARY

Target Property Address:
375 LAFAYETTE STREET
NEW YORK, NY 10003

Click on Map ID to see full detail.

MAP ID	SITE NAME	ADDRESS	DATABASE ACRONYMS	RELATIVE ELEVATION	DIST (ft. & mi.) DIRECTION
A1	H B SERVICE CENTER	375-9 LAFAYETTE ST	EDR Hist Auto		TP
Reg	GE HUDSON RIVER SEDI	446 LOCK 8 WAY	NPL, SEMS, RCRA-LQG, US ENG CONTROLS, US INST...	Same	4980, 0.943, West
A2	CON EDISON MANHOLE 5	379 LAFAYETTE ST	RCRA NonGen / NLR, NJ MANIFEST, NY MANIFEST	Higher	1 ft.
A3	231 CENTRE STREET AS	371 LAFAYETTE ST	NY UST	Higher	1 ft.
A4	CON EDISON MANHOLE 5	379 LAFAYETTE ST	FINDS, ECHO	Higher	1 ft.
A5	231 CENTRE STREET AS	371 LAFAYETTE ST	UST FINDER	Higher	1 ft.
A6	371 LAFAYETTE ST.	371 LAFAYETTE ST.	UST FINDER RELEASE	Higher	1 ft.
A7	371 LAFAYETTE ST.	371 LAFAYETTE ST.	NY LTANKS	Higher	1 ft.
A8	371 LAFAYETTE	371 LAFAYETTE ST	EDR Hist Auto	Higher	1 ft.
A9	SPILL NUMBER 0209425	30 GREAT JONES ST	NY Spills	Higher	1 ft.
A10		GREAT JONES STREET	NY NYC LAND USE	Higher	1 ft.
A11	30 GREAT JONES ST	30 GREAT JONES ST	NY AST	Higher	1 ft.
A12	CONCORD ELECTRONIC C	30 GREAT JONES ST	ICIS, FINDS, ECHO, PFAS ECHO	Higher	1 ft.
A13	LOT 56,TAXBLOCK 531	30 GREAT JONES STREE	NY E DESIGNATION, NY NYC LAND USE	Higher	1 ft.
A14	FDNY - ENG 33	42 GREAT JONES ST	NY AST	Higher	41, 0.008, SE
A15	CON EDISON - EXTERIO	42 GREAT JONES ST	E MANIFEST	Higher	41, 0.008, SE
A16	SPILL NUMBER 9911688	28-30 E 4TH ST	NY Spills	Higher	43, 0.008, ENE
A17	28-30 E 4TH ST HOUSI	28-30 EAST 4TH ST	NY AST	Higher	43, 0.008, ENE
A18	CON EDISON MANHOLE 3	LAFAYETTE ST & GREAT	RCRA NonGen / NLR, NJ MANIFEST, NY MANIFEST	Higher	45, 0.009, West
A19	CON EDISON	34 4TH ST	NY MANIFEST	Higher	53, 0.010, East
A20	34-36 EAST 4TH STREE	34 EAST 4TH STREET	NY AST	Higher	53, 0.010, East
A21	CON EDISON	22 E 4 ST	NY MANIFEST	Higher	58, 0.011, NNE
A22	CON EDISON	22 E 4 ST	NY MANIFEST	Higher	58, 0.011, NNE
A23	CONSOLIDATED EDISON	26 E 4TH ST	E MANIFEST	Higher	59, 0.011, NE
A24	30 EAST 4TH STREET	30 EAST 4TH STREET	NY LTANKS	Higher	60, 0.011, ENE
A25	CON EDISON	30-32 E 4TH ST & BOW	NY MANIFEST	Higher	60, 0.011, ENE
A26	CON EDISON	30-32 E 4TH ST & BOW	RCRA NonGen / NLR, FINDS, ECHO	Higher	60, 0.011, ENE
A27	CON EDISON	30-32 E 4TH ST & BOW	NJ MANIFEST	Higher	60, 0.011, ENE
A28	NYU 383 LAFAYETTE	383 LAFAYETTE ST	RCRA-VSQG, NY MANIFEST	Higher	65, 0.012, North
A29	NYU	383 LAFAYETTE ST	NJ MANIFEST	Higher	65, 0.012, North
A30	NEW YORK UNIVERSITY	383 LAFAYETTE STREET	NY AST	Higher	65, 0.012, North
A31	CON EDISON	OPP 35 GREAT JONES P	NY MANIFEST	Higher	78, 0.015, South
A32	CONCORD ELECTRONICS	GREAT JONES STREET	RCRA-SQG, RI MANIFEST, PA MANIFEST, NY MANIFEST	Higher	78, 0.015, South
A33	CON EDISON SERVICE B	378 LAFAYETTE ST FRO	RCRA NonGen / NLR, FINDS, ECHO, NY MANIFEST	Higher	80, 0.015, WNW
A34	CON EDISON SERVICE B	378 LAFAYETTE ST FRO	NJ MANIFEST	Higher	80, 0.015, WNW
A35	MANHOLE 7772	16 EAST 4OTH ST	NY Spills	Higher	80, 0.015, North
A36	CON EDISON MANHOLE 5	372 LAFAYETTE ST	RCRA NonGen / NLR, NJ MANIFEST, NY MANIFEST	Higher	80, 0.015, WNW
A37	372 LAFAYETTE ST	372 LAFAYETTE STREET	NY UST	Higher	80, 0.015, WNW
A38	372 LAFAYETTE ST	372 LAFAYETTE STREET	UST FINDER	Higher	80, 0.015, WNW

MAPPED SITES SUMMARY

Target Property Address:
375 LAFAYETTE STREET
NEW YORK, NY 10003

Click on Map ID to see full detail.

MAP ID	SITE NAME	ADDRESS	DATABASE ACRONYMS	RELATIVE ELEVATION	DIST (ft. & mi.) DIRECTION
A39	372 LAFAYETTE STREET	372 LAFAYETTE STREET	NY VCP, NY NYC OER	Higher	80, 0.015, WNW
A40	CON EDISON SERVICE B	372 LAFAYETTE ST FRO	NJ MANIFEST	Higher	80, 0.015, WNW
A41	WASTE OIL SPILL AT G	372 LAFEYETTE ST	NY Spills	Higher	80, 0.015, WNW
A42	CON EDISON SERVICE B	372 LAFAYETTE ST FRO	RCRA NonGen / NLR, FINDS, ECHO, NY MANIFEST	Higher	80, 0.015, WNW
A43	CON EDISON	38 E 4TH ST	RCRA NonGen / NLR, NY MANIFEST	Higher	91, 0.017, East
A44	HARWOOD PROPERTY	25 GREAT JONES ST	NY Spills	Higher	93, 0.018, WSW
A45	CON EDISON SERVICE B	33 GREAT JONES ST	NJ MANIFEST	Higher	94, 0.018, SSW
A46	CON EDISON SERVICE B	33 GREAT JONES ST	RCRA NonGen / NLR, NY MANIFEST	Higher	94, 0.018, SSW
A47	PETERSBURG PRESS INC	380 LAFAYETTE ST	RCRA NonGen / NLR, FINDS, ECHO, NY MANIFEST	Higher	96, 0.018, WNW
A48	S.E.G. 380 HOLDINGS	380 LAFAYETTE STREET	NY AST	Higher	96, 0.018, WNW
A49	POST BROS SERVICE ST	363-371 LAFAYETTE ST	EDR Hist Auto	Higher	97, 0.018, WSW
A50	41 GREAT JONES HOLDI	41 GREAT JONES STREE	NY AST	Higher	100, 0.019, South
A51	SMOOTH TOOTH ENTERPR	41 GREAT JONES ST	EDR Hist Cleaner	Higher	100, 0.019, South
A52	POST BROS SERVICE ST	361 LAFAYETTE ST	EDR Hist Auto	Higher	108, 0.020, WSW
A53	LOFT BUILDING	43 GREAT JONES STREE	NY Spills	Higher	111, 0.021, SSE
A54	43 GREAT JONES STREE	43 GREAT JONES STREE	NY AST	Higher	111, 0.021, SSE
A55	APARTMENT BLDG TTF	48 GREAT JONES ST	NY LTANKS	Higher	118, 0.022, SE
A56	48 TENANTS CORP	48 GREAT JONES STREE	NY AST	Higher	118, 0.022, SE
A57	E 4TH ST & LAFAYETTE	E 4TH ST & LAFAYETTE	NY Spills	Higher	134, 0.025, North
A58	CON EDISON SERVICE B	E 4TH ST & LAFAYETTE	NJ MANIFEST	Higher	134, 0.025, North
A59	CON EDISON - GAS MAI	E 4TH ST AND LAFAYET	NJ MANIFEST	Higher	134, 0.025, North
A60	CONSOLIDATED EDISON	EAST 4 ST & LAFAYETT	NY MANIFEST	Higher	134, 0.025, North
A61	CONSOLIDATED EDISON	E 4TH ST & LAFAYETTE	NY MANIFEST	Higher	134, 0.025, North
A62	CON EDISON SERVICE B	E 4TH ST & LAFAYETTE	RCRA NonGen / NLR	Higher	134, 0.025, North
A63	CON EDISON - GAS MAI	E 4TH ST AND LAFAYET	RCRA NonGen / NLR, E MANIFEST	Higher	139, 0.026, NNW
A64	CON EDISION - MH3792	EAST 4TH STREET AND	RCRA NonGen / NLR, NY MANIFEST	Higher	139, 0.026, NNW
A65	CON EDISON SERVICE B	47 GREAT JONES ST	RCRA NonGen / NLR, NY MANIFEST	Higher	146, 0.028, SSE
B66	CON EDISON - SERVICE	6 GREAT JONES ST	NY Spills, NY MANIFEST	Lower	151, 0.029, WNW
C67		358 BOWERY	NY E DESIGNATION, NY NYC LAND USE	Higher	154, 0.029, East
C68	LOT 31,TAXBLOCK 530	53 GREAT JONES STREE	NY E DESIGNATION, NY NYC LAND USE	Higher	166, 0.031, SSE
C69	39 EAST 4TH ST.	39 EAST 4TH STREET	UST FINDER	Higher	169, 0.032, ENE
C70	39 EAST 4TH ST.	39 EAST 4TH STREET	NY UST	Higher	169, 0.032, ENE
C71	LOT 44,TAXBLOCK 531	54 GREAT JONES STREE	NY E DESIGNATION, NY NYC LAND USE	Higher	170, 0.032, SE
A72	LOT 72,TAXBLOCK 544	27 EAST 4 STREET	NY E DESIGNATION, NY NYC LAND USE	Higher	172, 0.033, NE
A73	KALODOP PARK CORP	27 EAST 4TH STREET	UST FINDER	Higher	172, 0.033, NE
A74	KALODOP PARK CORP	27 EAST 4TH STREET	NY UST	Higher	172, 0.033, NE
A75	MERCHANTS HOUSE	29 E 4TH ST	RCRA-VSQG, NY MANIFEST	Higher	175, 0.033, NE
C76	LOT 67,TAXBLOCK 544	37 EAST 4 STREET	NY E DESIGNATION	Higher	181, 0.034, ENE
C77	LOT 67,TAXBLOCK 544	37 EAST 4 STREET	NY RES DECL, NY NYC LAND USE	Higher	181, 0.034, ENE

MAPPED SITES SUMMARY

Target Property Address:
375 LAFAYETTE STREET
NEW YORK, NY 10003

Click on Map ID to see full detail.

MAP ID	SITE NAME	ADDRESS	DATABASE ACRONYMS	RELATIVE ELEVATION	DIST (ft. & mi.) DIRECTION
B78	SOIL	7 GREAT JONES STREET	NY Spills, NY NYC LAND USE	Lower	182, 0.034, West
B79	CON ED	7 GREAT JONES ST	NY Spills	Lower	182, 0.034, West
C80	CON EDISON	356 BOWERY	E MANIFEST	Higher	183, 0.035, ESE
C81	LOT 41,TAXBLOCK 531	352 BOWERY	NY E DESIGNATION, NY NYC LAND USE	Higher	197, 0.037, ESE
C82	INTERSECTION	BOWERY / 3RD ST	NY Spills	Lower	200, 0.038, ESE
D83	CONSOLIDATED EDISON	55 GREAT JONES ST	E MANIFEST	Higher	201, 0.038, SSE
C84	CON EDISON	59 GREAT JONES ST	E MANIFEST	Higher	201, 0.038, SE
B85	CON EDISON - GAS MAI	4 GREAT JONES ST	NY MANIFEST	Lower	206, 0.039, NW
C86	LOT 42,TAXBLOCK 531	350 BOWERY	NY E DESIGNATION, NY NYC LAND USE	Higher	206, 0.039, SE
B87	COMMERCIAL/RESIDENTI	5 GREAT JONES ST	NY Spills	Lower	213, 0.040, West
C88	OZY MANDIUS REALTY	348 BOWERY ST	NY Spills	Higher	216, 0.041, SE
C89	LOT 43,TAXBLOCK 531	348 BOWERY	NY E DESIGNATION, NY NYC LAND USE	Higher	216, 0.041, SE
E90	VICTOR TRANSMISSIONS	393 LAFAYETTE ST	EDR Hist Auto	Higher	216, 0.041, NNE
F91	20 BOND ST. CR. LAFA	20 BOND ST.CR. LAFAY	NY Spills	Higher	217, 0.041, SW
F92	20 BOND STREET	20 BOND STREET	NY Spills, NY NYC LAND USE	Higher	217, 0.041, SW
C93	360 BOWERY	360 BOWERY	NY NYC OER	Lower	223, 0.042, ESE
C94	CRAFTSMAN SERVICE CE	360 BOWERY	EDR Hist Auto	Lower	223, 0.042, ESE
B95	CONSOLIDATED EDISON	2 GREAT JONES ST.	E MANIFEST	Lower	224, 0.042, WNW
B96	SILK BUILDING CONDOM	14 E 4TH ST	NY AST	Lower	229, 0.043, NW
B97	3 GREAT JONES TENANT	3 GREAT JONES STREET	NY AST	Lower	236, 0.045, West
D98	FORMER PENSKE	40 BOND STREET	NY Spills, NY NYC LAND USE	Higher	236, 0.045, SSW
F99	RESIDENTIAL BLDG	24 BOND ST	NY Spills	Higher	237, 0.045, SW
C100		2 COOPER SQUARE	NY E DESIGNATION, NY NYC LAND USE	Lower	239, 0.045, ENE
C101	FORMER COOPER HOTEL	2 COOPER SQUARE	NY UST, NY AST	Lower	239, 0.045, ENE
C102	FORMER COOPER HOTEL	2 COOPER SQUARE	UST FINDER	Lower	239, 0.045, ENE
C103	FORMER HOTEL	2 COOPER SQUARE	NY Spills	Lower	244, 0.046, East
F104	SPILL NUMBER 9801771	22 BOND ST	NY Spills	Higher	253, 0.048, SW
D105	42 BOND ST	42 BOND ST	NY AST	Higher	256, 0.048, South
B106	NEW YORK CITY OF HUM	350 LAFAYETTE ST	RCRA NonGen / NLR, FINDS, ECHO, NY MANIFEST	Lower	269, 0.051, WSW
B107	11 BOND STREET	350 LAFAYETTE STREET	NY AST	Lower	269, 0.051, WSW
B108	11 BOND STREET	350 LAFAYETTE STREET	UST FINDER	Lower	269, 0.051, WSW
B109	350 LAFAYETTE ST/SHE	350 LAFAYETTE ST/SHE	NY LTANKS	Lower	269, 0.051, WSW
B110	11 BOND STREET	350 LAFAYETTE STREET	NY UST	Lower	269, 0.051, WSW
B111	10-12 BOND STREET PE	10 BOND STREET	NY UST	Lower	279, 0.053, WSW
B112	10-12 BOND STREET PE	10 BOND STREET	UST FINDER	Lower	279, 0.053, WSW
B113	PANORAMIC AUTO SERVI	10 BOND ST	RCRA NonGen / NLR	Lower	279, 0.053, WSW
B114	PARKING GARAGE	10 BOND STREET	NY Spills, NY MANIFEST	Lower	279, 0.053, WSW
B115	CON EDISON SERVICE B	10 BOND ST	RCRA NonGen / NLR	Lower	279, 0.053, WSW
B116	PANORAMIC AUTO SERVI	10 BOND ST 12	EDR Hist Auto	Lower	279, 0.053, WSW

MAPPED SITES SUMMARY

Target Property Address:
375 LAFAYETTE STREET
NEW YORK, NY 10003

Click on Map ID to see full detail.

MAP ID	SITE NAME	ADDRESS	DATABASE ACRONYMS	RELATIVE ELEVATION	DIST (ft. & mi.) DIRECTION
B117	CON EDISON SERVICE B	6 BOND ST	RCRA NonGen / NLR, NY MANIFEST	Lower	283, 0.054, WSW
D118	50 BOND STREET	50 BOND STREET	NY AST	Higher	284, 0.054, SSE
D119	DAC BON LLC	46-48 BOND ST	RCRA-LQG, NY MANIFEST	Higher	285, 0.054, South
B120	SNAPPER-BEAR STUDIOS	8 BOND ST	NY Spills	Lower	288, 0.055, WSW
B121	A&P SERVICE STATION	8 BOND ST	UST FINDER	Lower	288, 0.055, WSW
B122	A&P SERVICE STATION	8 BOND ST	NY UST	Lower	288, 0.055, WSW
B123		688 BROADWAY	NY E DESIGNATION, NY NYC LAND USE	Lower	293, 0.055, NW
B124	DOWNTOWN RE HOLDINGS	688 BROADWAY	PA MANIFEST	Lower	293, 0.055, NW
B125	688 BROADWAY	688 BROADWAY	NY VCP, NY NYC OER	Lower	293, 0.055, NW
B126	688 BROADWAY 1 GREAT	688 BROADWAY	RCRA-LQG, FINDS, ECHO	Lower	293, 0.055, NW
B127	DOWNTOWN RE HOLDINGS	688 BROADWAY	NY MANIFEST	Lower	293, 0.055, NW
C128	CONSOLIDATED EDISON	BOWERY & 4TH ST	RCRA NonGen / NLR, NY MANIFEST	Lower	294, 0.056, East
D129	CON EDISON	342 BOWERY	NY MANIFEST	Higher	296, 0.056, SSE
D130	CON EDISON	342 BOWERY	NJ MANIFEST	Higher	296, 0.056, SSE
D131	CON EDISON	342 BOWERY	RCRA NonGen / NLR, FINDS, ECHO	Higher	296, 0.056, SSE
E132	FISHER REALTY CORP	401 LAFAYETTE ST	NY AST	Higher	300, 0.057, NNE
C133	CONSOLIDATED EDISON	GREAT JONES & BOWERY	E MANIFEST	Lower	300, 0.057, SE
C134	CONSOLIDATED EDISON	BOWERY AND GREAT JON	E MANIFEST	Lower	300, 0.057, SE
C135	CON EDISON MANHOLE:	GREAT JONES ST & BOW	RCRA NonGen / NLR, NY MANIFEST	Lower	300, 0.057, SE
G136	CON EDISON SERVICE B	11 E 4TH ST	RCRA NonGen / NLR, NY MANIFEST	Lower	303, 0.057, NNW
F137	CON EDISON - MANHOLE	LAFAYETTE ST & BOND	NY MANIFEST	Higher	304, 0.058, SW
B138		686 BROADWAY	NY E DESIGNATION, NY NYC LAND USE	Lower	306, 0.058, NW
C139	MARTYS QUICKSTART IN	1 COOPER SQUARE	EDR Hist Auto	Lower	309, 0.059, East
E140	KALODOP PARK CORP.	403 LAFAYETTE STREET	NY UST	Higher	314, 0.059, NNE
E141	LOT 5,TAXBLOCK 544	403 LAFAYETTE STREET	NY E DESIGNATION, NY NYC LAND USE	Higher	314, 0.059, NNE
E142	KALODOP PARK CORP.	403 LAFAYETTE STREET	UST FINDER	Higher	314, 0.059, NNE
E143	PARKING GARAGE	403 LAFAYETTE ST	NY Spills	Higher	314, 0.059, NNE
D144	SUNOCO STATION	THE BOWERY AND SECON	NY Spills	Higher	315, 0.060, SSE
D145	MANHOLE #26829	BOND ST, SWC BOWERY	NY Spills	Higher	315, 0.060, SSE
B146	682 TENANT CORP	682 BROADWAY	NY AST	Lower	315, 0.060, WNW
E147	400 LAFAYETTE STREET	400 LAFAYETTE STREET	NY UST	Higher	316, 0.060, North
D148	CON EDISON	340 BOWERY	RCRA NonGen / NLR, FINDS, ECHO	Higher	318, 0.060, SSE
D149	CON EDISON	340 BOWERY	NY MANIFEST	Higher	318, 0.060, SSE
D150	340 BOWERY	340 BOWERY	NY Spills	Higher	318, 0.060, SSE
D151	CON EDISON	340 BOWERY	NJ MANIFEST	Higher	318, 0.060, SSE
D152	RESIDENCE	338 BOWERY	NY Spills	Higher	319, 0.060, SSE
D153	338 BOWERY	338 BOWERY	NY UST	Higher	319, 0.060, SSE
H154	CONSOLIDATED EDISON	16 COOPER SQUARE	E MANIFEST	Lower	335, 0.063, NE
H155	SPILL NUMBER 0004644	16-20 COOPER SQ	NY Spills	Lower	335, 0.063, NE

MAPPED SITES SUMMARY

Target Property Address:
375 LAFAYETTE STREET
NEW YORK, NY 10003

Click on Map ID to see full detail.

MAP ID	SITE NAME	ADDRESS	DATABASE ACRONYMS	RELATIVE ELEVATION	DIST (ft. & mi.) DIRECTION
E156	CON EDISON	402 LAFAYETTE ST	NY MANIFEST	Higher	337, 0.064, North
B157	684 BROADWAY OWNERS	684 BROADWAY	NY AST	Lower	349, 0.066, WNW
B158	VAULTED TANK	684 BROADWAY	NY Spills, NY NYC LAND USE	Lower	349, 0.066, WNW
B159	684 OWNERS CORPORATI	684 BROADWAY	NY AST	Lower	349, 0.066, WNW
D160	CON EDISON	334 BOWERY	NY MANIFEST	Higher	350, 0.066, SSE
D161	CON EDISON SERVICE B	334 BOWERY FRONT OF	NJ MANIFEST	Higher	350, 0.066, SSE
D162	CON EDISON SERVICE B	334 BOWERY FRONT OF	NJ MANIFEST	Higher	350, 0.066, SSE
D163	CON EDISON SERVICE B	334 BOWERY FRONT OF	RCRA NonGen / NLR, NY MANIFEST	Higher	350, 0.066, SSE
D164	CON EDISON SERVICE B	334 BOWERY FRONT OF	RCRA NonGen / NLR, FINDS, ECHO, NY MANIFEST	Higher	350, 0.066, SSE
F165	PENSKE TRUCK LEASING	23 BOND ST	RCRA NonGen / NLR, FINDS, ECHO, NY MANIFEST	Higher	351, 0.066, SW
F166	PENSKE TRUCK LEASING	23 BOND STREET	NY UST, NY AST	Higher	351, 0.066, SW
F167	CON EDISON SERVICE B	23 BOND ST FRONT OF	RCRA NonGen / NLR, NY MANIFEST	Higher	351, 0.066, SW
F168	CON EDISON SERVICE B	23 BOND ST FRONT OF	NJ MANIFEST	Higher	351, 0.066, SW
F169	PENSKE TRUCK LEASING	23 BOND STREET	UST FINDER	Higher	351, 0.066, SW
C170	HOMELESS SHELTER	I/F/O 8 EAST 3RD ST	NY Spills	Lower	354, 0.067, ESE
B171	CON EDISON SERVICE B	686-88 BROADWAY & GT	RCRA NonGen / NLR, NY MANIFEST	Lower	358, 0.068, NW
E172	NEW YORK UNIVERSITY	404 LAFAYETTE ST	NY MANIFEST	Higher	358, 0.068, North
E173	NEW YORK UNIVERSITY	404 LAFAYETTE ST	RCRA-VSQG, E MANIFEST	Higher	358, 0.068, North
E174	404 LAFAYETTE STREET	404 LAFAYETTE STREET	NY AST	Higher	358, 0.068, North
D175	CON EDISON SERVICE B	39 BOND ST	RCRA NonGen / NLR, NY MANIFEST	Higher	359, 0.068, South
B176	Z. BUILDING CORP.	680 BROADWAY	NY AST	Lower	364, 0.069, WNW
B177	CONSOLIDATED EDISON	F/O 680 BROADWAY	NY MANIFEST	Lower	364, 0.069, WNW
B178	CON EDISON	680 BROADWAY AVENUE	E MANIFEST	Lower	364, 0.069, WNW
B179	CONSOLIDATED EDISON	F/O 680 BROADWAY	NY MANIFEST	Lower	364, 0.069, WNW
F180	CON EDISON - SERVICE	31 BOND ST	NY MANIFEST	Higher	368, 0.070, SSW
F181	KAMPO CULTURAL CENTE	31 BOND STREET	NY AST	Higher	368, 0.070, SSW
F182	CON EDISON SERVICE B	19 BOND ST FRONT OF	NJ MANIFEST	Higher	368, 0.070, SW
F183	CON EDISON SERVICE B	19 BOND ST & LAFAYET	RCRA NonGen / NLR, FINDS, ECHO, NY MANIFEST	Higher	368, 0.070, SW
D184	43 BOND STREET - DOB	43 BOND STREET	NY NYC OER	Higher	369, 0.070, South
I185	SPILL NUMBER 9908485	35 BOND ST	NY Spills	Higher	369, 0.070, SSW
I186	35 BOND STREET CORP.	35 BOND ST	NY AST	Higher	369, 0.070, SSW
C187	CON EDISON SERVICE B	11 COOPER SQ FRONT O	RCRA NonGen / NLR	Lower	370, 0.070, ENE
C188	CON EDISON	11 COOPER SQ FRONT O	NY MANIFEST	Lower	370, 0.070, ENE
B189	CONSOLIDATED EDISON	676 BROADWAY	E MANIFEST	Lower	385, 0.073, West
B190	CONSOLIDATED EDISON	F/O 676 BROADWAY	NY MANIFEST	Lower	385, 0.073, West
B191	JORDAN REALTY LLC	676 BROADWAY	NY AST	Lower	385, 0.073, West
B192	CONSOLIDATED EDISON	F/O 676 BROADWAY	NY MANIFEST	Lower	385, 0.073, West
F193	VAULT 9133	3 BOND ST	NY Spills	Lower	386, 0.073, WSW
E194	409 LAFAYETTE ST ASS	409 LAFAYETTE ST	NY AST	Lower	393, 0.074, NNE

MAPPED SITES SUMMARY

Target Property Address:
375 LAFAYETTE STREET
NEW YORK, NY 10003

Click on Map ID to see full detail.

MAP ID	SITE NAME	ADDRESS	DATABASE ACRONYMS	RELATIVE ELEVATION	DIST (ft. & mi.) DIRECTION
H195	NY UNIV	20 COOPER SQ	NY AST, NY Spills	Lower	396, 0.075, ENE
H196	SPILL NUMBER 0204004	20 COOPER SQUARE	NY Spills	Lower	396, 0.075, ENE
D197	CONSOLIDATED EDISON	F/O 47 BOND ST	NY MANIFEST	Higher	400, 0.076, South
F198	CONSOLIDATED EDISON	346 LAFFAYETTE ST	NY MANIFEST	Lower	407, 0.077, SW
H199	CON EDISON EXCAVATIO	COOPER SQ & E 5TH ST	NJ MANIFEST	Lower	410, 0.078, ENE
H200	CON EDISON EXCAVATIO	COOPER SQ & E 5TH ST	RCRA NonGen / NLR, NY MANIFEST	Lower	410, 0.078, ENE
H201	CON EDISON GAS MAIN	COOPER SQ & E 5TH ST	RCRA NonGen / NLR, NJ MANIFEST, NY MANIFEST	Lower	410, 0.078, ENE
F202	BLICK ART SUPPLIES	1-5 BOND ST.	E MANIFEST	Lower	410, 0.078, WSW
F203	1 BOND STREET	1 BOND ST	UST FINDER	Lower	410, 0.078, WSW
F204	1 BOND STREET	1 BOND ST	NY UST	Lower	410, 0.078, WSW
F205	SPILL NUMBER 9813854	1 BOND ST APT #6C	NY Spills	Lower	410, 0.078, WSW
H206	CON EDISON SERVICE B	237 E 5TH ST & COOPE	RCRA NonGen / NLR, FINDS	Lower	410, 0.078, ENE
J207	BOND IMMOBILIEN LP	670 BROADWAY	NY AST	Lower	414, 0.078, West
E208	CON EDISON	411 LAFAYETTE STR	E MANIFEST	Higher	415, 0.079, NNE
B209	VERIZON LOG 32884	BROADWAY & GREAT JON	RCRA NonGen / NLR, NY MANIFEST	Lower	416, 0.079, WNW
B210	219641; GREAT JONES	GREAT JONES ST AND B	NY Spills	Lower	416, 0.079, WNW
B211	CON EDISON - SERVICE	GREAT JONES ST AND B	RCRA-LQG, NY MANIFEST, NJ MANIFEST	Lower	416, 0.079, WNW
B212	214191; GREAT JONES	GREAT JONES ST AND B	NY Spills	Lower	416, 0.079, WNW
D213	DOWNTOWN AUTOMOTIVE	326 BOWERY ST	UST FINDER RELEASE	Higher	419, 0.079, SSE
D214	SERVICE STATION	326 BOWERY AVE	RCRA NonGen / NLR, FINDS, ECHO	Higher	419, 0.079, SSE
D215	DOWNTOWN AUTOMOTIVE,	326 BOWERY	UST FINDER	Higher	419, 0.079, SSE
D216	DOWNTOWN AUTOMOTIVE,	326 BOWERY	NY UST, NY Spills	Higher	419, 0.079, SSE
D217	SPOT SERVICE STATION	326 BOWERY	EDR Hist Auto	Higher	419, 0.079, SSE
H218	30 COOPER SQ.	30 COOPER SQUARE	NY AST	Lower	420, 0.080, NE
H219	30 COOPER SQ.	30 COOPER SQUARE	UST FINDER	Lower	420, 0.080, NE
H220	CON EDISON SERVICE B	15 COOPER SQ FRONT O	RCRA NonGen / NLR	Lower	420, 0.080, ENE
H221	CON EDISON	15 COOPER SQ FRONT O	NY MANIFEST	Lower	420, 0.080, ENE
E222	55 GALLON DRUM	410 LAFAYETTE ST	NY Spills	Lower	423, 0.080, North
E223	LOT 48,TAXBLOCK 545	410 LAFAYETTE STREET	NY E DESIGNATION, NY NYC LAND USE	Lower	423, 0.080, North
J224	TM 3691	1 WEST 3RD STREET	NY Spills	Lower	424, 0.080, WNW
G225	CON ED COMPANY OF NY	700 BROADWAY	E MANIFEST	Lower	432, 0.082, NNW
G226	NATIONAL AUDUBON SOC	700 BROADWAY	NY UST	Lower	432, 0.082, NNW
G227	NATIONAL AUDUBON SOC	700 BROADWAY	UST FINDER	Lower	432, 0.082, NNW
G228	700 BROADWAY/MANHATT	700 BROADWAY	NY Spills	Lower	432, 0.082, NNW
G229	CON EDISON - SERVICE	691 BROADWAY	NY MANIFEST	Lower	434, 0.082, NW
G230	704 BROADWAY	704 BROADWAY	NY LTANKS	Lower	436, 0.083, NNW
G231	704 BROADWAY CONDOMI	704 BROADWAY	NY AST	Lower	436, 0.083, NNW
H232	COOPERS SQUARE HOTEL	27 COOPERS SQUARE	NY Spills	Lower	436, 0.083, ENE
G233	CON EDISON GAS DRIP	E 4TH ST & BROADWAY	RCRA NonGen / NLR, NY MANIFEST	Lower	438, 0.083, NW

MAPPED SITES SUMMARY

Target Property Address:
375 LAFAYETTE STREET
NEW YORK, NY 10003

Click on Map ID to see full detail.

MAP ID	SITE NAME	ADDRESS	DATABASE ACRONYMS	RELATIVE ELEVATION	DIST (ft. & mi.) DIRECTION
G234	CON EDISON GAS DRIP	E 4TH ST & BROADWAY	NJ MANIFEST	Lower	438, 0.083, NW
G235	CON EDISON	BROADWAY & E 4TH ST	NY MANIFEST	Lower	438, 0.083, NW
G236	CONSOLIDATED EDISON	4 TH ST & BROADWAY	E MANIFEST	Lower	438, 0.083, NW
G237	CON EDISON GAS MAIN	W 4TH ST & BROADWAY	RCRA NonGen / NLR, NJ MANIFEST, NY MANIFEST	Lower	438, 0.083, NW
G238	CON EDISON - TRANSFO	E 4TH ST & BROADWAY	NY MANIFEST	Lower	438, 0.083, NW
G239	CON EDISON GAS MAIN	W 4TH ST & BROADWAY	RCRA NonGen / NLR, NJ MANIFEST	Lower	438, 0.083, NW
G240	CON EDISON	BROADWAY & E. 14TH S	RCRA NonGen / NLR, E MANIFEST, NY MANIFEST	Lower	438, 0.083, NW
G241	214224; E 4 ST AND B	E 4 ST AND BROADWAY	NY Spills	Lower	438, 0.083, NW
G242	4TH ST & B'WAY/NAT'L	4TH ST & BROADWAY	NY Spills	Lower	438, 0.083, NW
F243	SERVICE BOX 37911	BLEECKER ST/LAFAYETT	NY Spills	Lower	441, 0.084, WSW
D244		53 BOND STREET	NY E DESIGNATION, NY NYC LAND USE	Higher	443, 0.084, South
K245	54 EAST 4TH STREET	54 EAST 4TH STREET	NY UST	Lower	460, 0.087, ESE
L246	CON EDISON SERVICE B	59 BOND ST & LAFAYET	RCRA NonGen / NLR, FINDS, ECHO, NY MANIFEST	Higher	470, 0.089, SSE
L247	CON EDISON SERVICE B	59 BOND ST FRONT OF	NJ MANIFEST	Higher	470, 0.089, SSE
G248	APARTMENT	2-4 ST NICHOLAS PLAC	NY LTANKS	Lower	472, 0.089, NW
G249	CON EDISON SERVICE B	2-4 ST MARKS	RCRA NonGen / NLR, NY MANIFEST	Lower	472, 0.089, NW
K250	COOPER SQ MHA	59 -61 EAST 4TH ST.	NY AST	Lower	478, 0.091, East
K251	59 EAST 4 STREET	59 EAST 4TH STREET	NY AST	Lower	478, 0.091, East
H252	CON EDISION	27 COOPER SQ	NY MANIFEST	Lower	481, 0.091, ENE
I253	17-19 BLEECKER STREE	17-19 BLEECKER STREE	NY AST	Higher	482, 0.091, South
I254	SPILL NUMBER 0211638	17-19 BLEECKER ST	NY Spills	Higher	482, 0.091, South
J255	CONSOLIDATED EDISON	3 W 3RD ST	RCRA NonGen / NLR, NY MANIFEST	Lower	485, 0.092, WNW
G256	DUANE READE	4 W. 4TH ST.	E MANIFEST	Lower	486, 0.092, NW
K257	56 EAST 4TH STREET	56 EAST 4TH STREET	NY AST	Lower	488, 0.092, ESE
H258	CON EDISON	34 COOPER SQ FRONT O	NY MANIFEST	Lower	488, 0.092, NE
H259	34 COOPER SQUARE	34 COOPER SQUARE	NY AST	Lower	488, 0.092, NE
H260	CON EDISON -	34 COOPER SQUARE	E MANIFEST	Lower	488, 0.092, NE
H261	CON EDISON SERVICE B	34 COOPER SQ FRONT O	RCRA NonGen / NLR, FINDS	Lower	488, 0.092, NE
K262	WYOMING ARTS CONDOMI	5 EAST 3RD STREET	NY AST	Lower	491, 0.093, ESE
K263	5 EAST THIRD STREET	5 E THIRD STREET	NY AST	Lower	491, 0.093, ESE
I264	CON EDISON SERVICE B	23 BLEECKER ST	NJ MANIFEST	Higher	492, 0.093, South
I265	CON EDISON SERVICE B	23 BLEECKER ST	RCRA NonGen / NLR, FINDS, ECHO, NY MANIFEST	Higher	492, 0.093, South
I266	CON EDISON MANHOLE:	33 BLEECKER ST FRONT	RCRA NonGen / NLR	Higher	494, 0.094, SSW
I267	RESIDENTIAL	33 BLEECKER ST	NY Spills	Higher	494, 0.094, SSW
I268	33 BLEECKER STREET C	33 BLEECKER STREET	NY AST	Higher	494, 0.094, SSW
I269	CON EDISON	33 BLEECKER ST FRONT	NY MANIFEST	Higher	494, 0.094, SSW
I270	RESIDENTS	33 BLEECKER STREET	NY Spills	Higher	494, 0.094, SSW
J271	MANHOLE #31124	CROSBY ST/BLEECKER S	NY Spills	Lower	497, 0.094, WSW
L272	CON EDISON SERVICE B	331 BOWERY FRONT OF	RCRA NonGen / NLR, FINDS, ECHO, NY MANIFEST	Lower	498, 0.094, SE

MAPPED SITES SUMMARY

Target Property Address:
375 LAFAYETTE STREET
NEW YORK, NY 10003

Click on Map ID to see full detail.

MAP ID	SITE NAME	ADDRESS	DATABASE ACRONYMS	RELATIVE ELEVATION	DIST (ft. & mi.) DIRECTION
L273	CON EDISON SERVICE B	331 BOWERY FRONT OF	NJ MANIFEST	Lower	498, 0.094, SE
L274	PROJECT RENEWAL	333 BOWERY	E MANIFEST	Lower	499, 0.095, SE
L275	PROJECT RENEWAL - KE	333 BOWERY,	E MANIFEST	Lower	499, 0.095, SE
G276	CON EDISON	6 WEST 4TH ST	E MANIFEST	Lower	500, 0.095, NW
G277	WASHINGTON PLACE APT	716 BROADWAY	NY AST	Lower	501, 0.095, NNW
M278	CON EDISON MANHOLE:	341 LAFAYETTE ST FRO	RCRA NonGen / NLR, NY MANIFEST	Higher	502, 0.095, SW
J279	CON EDISON	BOND STR & BROADWAY	E MANIFEST	Lower	507, 0.096, West
L280	IN ROADWAY	BOND/BOWERY INTERSEC	NY Spills	Higher	509, 0.096, SSE
I281	CON EDISON M26820	5 BLEEKER ST	RCRA NonGen / NLR	Higher	510, 0.097, South
H282	419 LAFAYETTE STREET	419 LAFAYETTE STREET	NY AST	Lower	510, 0.097, NNE
L283	335 BOWERY OPERATING	335 BOWERY	NY UST	Lower	511, 0.097, SSE
L284	BOWERY & EAST 3RD CO	335 BOWERY	UST FINDER	Lower	511, 0.097, SSE
L285	CON EDISON	335 BOWERY	NY MANIFEST	Lower	511, 0.097, SSE
L286	335 BOWERY OPERATING	335 BOWERY	UST FINDER	Lower	511, 0.097, SSE
L287	335 BOWERY OPERATING	335 BOWERY	EDR Hist Auto	Lower	511, 0.097, SSE
H288	CON EDISON SERVICE B	36 COOPER SQ FRONT O	NJ MANIFEST	Lower	513, 0.097, NE
H289	CON EDISON	36 COOPER SQ	RCRA NonGen / NLR, FINDS, ECHO, E MANIFEST, NY...	Lower	513, 0.097, NE
G290	VERSAKLEEN DRY CLEAN	8 W 4TH ST	EDR Hist Cleaner	Lower	513, 0.097, NW
L291	GAS STATION	BOND ST / BOWERY	NY Spills	Higher	516, 0.098, SSE
K292	CITY OF N.Y. DEPT OF	7 EAST 3RD STREET	NY AST	Lower	517, 0.098, ESE
K293	NYC FIRE TRAINING AC		PFAS ECHO FIRE TRAIN	Lower	523, 0.099, SE
G294	CON EDISON	699 BROADWAY	NJ MANIFEST	Lower	523, 0.099, NW
G295	CON EDISON	699 BROADWAY	NY MANIFEST	Lower	523, 0.099, NW
G296	CON EDISON	699 BROADWAY	RCRA NonGen / NLR	Lower	523, 0.099, NW
N297	718 APT INC	718 BROADWAY	NY AST	Lower	532, 0.101, North
N298	CON EDISON	718 BROADWAY	E MANIFEST	Lower	532, 0.101, North
H299	CON EDISON SERVICE B	40 COOPER SQ FRONT O	RCRA NonGen / NLR, FINDS	Lower	533, 0.101, NE
H300	CON EDISON	40 COOPER SQ FRONT O	NY MANIFEST	Lower	533, 0.101, NE
I301	49 BLEECKER ST	49 BLEECKER STREET	NY AST	Higher	533, 0.101, SW
O302	COOPER 25 ASSOCIATES	25 COOPER SQUARE	NY UST, NY AST	Lower	534, 0.101, ENE
O303	COOPER 25 ASSOCIATES	25 COOPER SQUARE	UST FINDER	Lower	534, 0.101, ENE
L304	CON EDISON SERVICE B	327 BOWERY FRONT OF	NJ MANIFEST	Lower	534, 0.101, SSE
L305	CON EDISON SERVICE B	327 BOWERY FRONT OF	RCRA NonGen / NLR, FINDS, ECHO, NY MANIFEST	Lower	534, 0.101, SSE
G306	712-714 BROADWAY COR	714 BROADWAY	NY AST	Lower	534, 0.101, NNW
G307	PARKING GARAGE	714 BROADWAY	NY Spills	Lower	534, 0.101, NNW
K308	SPILL NUMBER 9812634	8 EAST 3RD ST	NY LTANKS, NY Spills	Lower	534, 0.101, SE
K309	MEN'S SHELTER	8 EAST 3RD STREET	NY AST	Lower	534, 0.101, SE
M310	LOT 69,TAXBLOCK 529	55 BLEECKER STREET	NY E DESIGNATION, NY NYC LAND USE	Lower	534, 0.101, SW
K311	60 EAST 4TH STREET	60 EAST 4TH STREET	NY AST	Lower	538, 0.102, ESE

MAPPED SITES SUMMARY

Target Property Address:
375 LAFAYETTE STREET
NEW YORK, NY 10003

Click on Map ID to see full detail.

MAP ID	SITE NAME	ADDRESS	DATABASE ACRONYMS	RELATIVE ELEVATION	DIST (ft. & mi.) DIRECTION
J312	ALCON ENGRAVERS INC	656 BROADWAY	RCRA NonGen / NLR, FINDS, ECHO, NY MANIFEST	Lower	541, 0.102, West
K313	CONSOLIDATED EDISON	OPP 9 EAST 3RD ST	NY MANIFEST	Lower	542, 0.103, ESE
M314	65 BLEECKER STREET	65 BLEECKER STREET	NY AST	Lower	547, 0.104, WSW
M315	CON EDISON	65 BLEEKER STREET	RCRA NonGen / NLR, NY MANIFEST	Lower	547, 0.104, WSW
I316	CON EDISON GAS DRIP:	BLECKER ST & ELIZABE	RCRA NonGen / NLR, NY MANIFEST	Higher	548, 0.104, South
I317	CON EDISON GAS DRIP:	BLECKER ST & ELIZABE	NJ MANIFEST	Higher	548, 0.104, South
I318	CON EDISON SERVICE B	BLEECKER ST & ELIZAB	RCRA NonGen / NLR, NY MANIFEST	Higher	548, 0.104, South
G319	CON EDISON -	709 BROADWAY	E MANIFEST	Lower	551, 0.104, NNW
M320	59 BLEECKER STREET	59 BLEECKER STREET	NY UST	Lower	552, 0.105, SW
J321	COMMERCCIAL	665 E BROADWAY 3RD F	NY Spills	Lower	554, 0.105, West
J322	CON EDISON SERVICE B	665-667 BROADWAY & B	RCRA NonGen / NLR, NY MANIFEST	Lower	554, 0.105, West
G323	CON EDISON	707 BROADWAY	E MANIFEST	Lower	556, 0.105, NNW
L324	CONSOLIDATED EDISON	1 BLEEKER STREET @ B	RCRA NonGen / NLR, E MANIFEST	Higher	557, 0.105, SSE
J325	JOHNS DRY CLEANERS C	652 BROADWAY	EDR Hist Cleaner	Lower	559, 0.106, WSW
J326	652 BROADWAY	652 BROADWAY	NY AST	Lower	559, 0.106, WSW
K327	216 EAST 5TH ST	216 EAST 5TH STREET	NY AST	Lower	560, 0.106, East
K328	67 EAST 4TH STREET	67 EAST 4TH STREET	NY AST	Lower	560, 0.106, East
N329	MEYER COMPLEX	2-6 WASHINGTON PLACE	NY AST	Lower	562, 0.106, NNW
N330	NYU MEYER BUILDING	2-4 WASHINGTON PLACE	RCRA-SQG, FINDS, ECHO, E MANIFEST, NY MANIFEST	Lower	562, 0.106, NNW
L331	CON EDISON - SERVICE	318 BOWERY	NY MANIFEST	Higher	563, 0.107, SSE
L332	CONSOLIDATED EDISON	318 BOWERY ST	E MANIFEST	Higher	563, 0.107, SSE
O333	207 EAST 5TH ST	207 EAST 5TH ST	NY AST	Lower	568, 0.108, ENE
K334	NYC BOARD OF EDUCATI	12 EAST 3RD STREET	E MANIFEST	Lower	580, 0.110, SE
K335	CON EDISON	218 E. 5TH ST	E MANIFEST	Lower	582, 0.110, East
K336	218 EAST 5TH STREET	218 EAST 5TH STREET	NY AST	Lower	582, 0.110, East
L337	CON EDISON SERVICE B	8 E 2ND ST & BOWERY	RCRA NonGen / NLR, NJ MANIFEST, NY MANIFEST	Lower	584, 0.111, SSE
K338	69 EAST 4TH STREET	69 EAST 4TH STREET	NY AST	Lower	584, 0.111, ESE
K339	LOT 18,TAXBLOCK 459	64 EAST 4 STREET	NY E DESIGNATION, NY NYC LAND USE	Lower	588, 0.111, ESE
P340	CON EDISON	6-2 W 3RD ST & MERCE	NY MANIFEST	Lower	589, 0.112, WNW
M341	BLEECKER & LAFAYETTE	BLEECKER ST & LAFAYE	NY Spills	Higher	591, 0.112, SW
M342	MTA NYCT BLEECKER ST	BLEECKER & LAFAYETTE	RCRA NonGen / NLR, NJ MANIFEST, NY MANIFEST	Higher	591, 0.112, SW
M343	CON EDISON SERVICE B	BLEECKER ST & LAFAYE	RCRA NonGen / NLR, NY MANIFEST	Higher	591, 0.112, SW
Q344	CON ED COMPANY OF NY	OPP 46 COOPER SQUARE	E MANIFEST	Lower	595, 0.113, NE
J345	CON EDISON SERVICE B	652-60 W 177TH ST &	RCRA NonGen / NLR	Lower	601, 0.114, West
O346	211 EAST 5TH STREET	211 EAST 5TH STREET	NY AST	Lower	604, 0.114, ENE
N347	LOT 14,TAXBLOCK 545	724 BROADWAY	NY E DESIGNATION, NY NYC LAND USE	Lower	607, 0.115, North
I348	SHEEN CENTER	18 BLEECKER STREET	UST FINDER	Higher	607, 0.115, South
I349	SHEEN CENTER	18 BLEECKER STREET	NY UST	Higher	607, 0.115, South
P350	CON EDISON SERVICE B	7-5 W 3RD ST & MERCE	RCRA NonGen / NLR, NY MANIFEST	Lower	607, 0.115, WNW

MAPPED SITES SUMMARY

Target Property Address:
375 LAFAYETTE STREET
NEW YORK, NY 10003

Click on Map ID to see full detail.

MAP ID	SITE NAME	ADDRESS	DATABASE ACRONYMS	RELATIVE ELEVATION	DIST (ft. & mi.) DIRECTION
R351	648 BROADWAY	648 BROADWAY	NY AST	Lower	608, 0.115, WSW
R352	APARTMENT	648 BROADWAY	NY LTANKS, NY NYC LAND USE	Lower	608, 0.115, WSW
R353	CONSOLIDATED EDISON	F/O 648 BROADWAY	NY MANIFEST	Lower	608, 0.115, WSW
K354	LOT 51,TAXBLOCK 460	71 EAST 4 STREET	NY E DESIGNATION, NY NYC LAND USE	Lower	608, 0.115, ESE
I355	CON EDISON - GAS DRI	26 BLEEKER ST	NY MANIFEST	Higher	609, 0.115, SSW
I356	PLANNED PARENTHOOD O	26 BLEECKER STREET	NY AST	Higher	609, 0.115, SSW
I357	CON EDISON GAS DRIP:	26 BLEEKER ST	RCRA NonGen / NLR, E MANIFEST	Higher	609, 0.115, SSW
M358	CONSOLIDATED EDISON	CROSBY ST & BLEECKER	RCRA NonGen / NLR	Lower	610, 0.116, SW
K359	CONSOLIDATED EDISON	V44150-66 E 4TH ST	NY MANIFEST	Lower	611, 0.116, ESE
I360	36 BLEECKER ST	36 BLEECKER STREET	UST FINDER	Higher	616, 0.117, SSW
I361	CON EDISON SERVICE B	36 BLEECKER ST & MUL	RCRA NonGen / NLR, NY E DESIGNATION, NY MANIFEST,...	Higher	616, 0.117, SSW
I362	36 BLEECKER ST	36 BLEECKER STREET	NY AST	Higher	616, 0.117, SSW
I363	36 BLEECKER ST	36 BLEECKER STREET	NY UST	Higher	616, 0.117, SSW
K364	CON EDISON	OPP 15 E 3RD ST	NY MANIFEST	Lower	618, 0.117, ESE
R365	BLEECKER TOWER TENAN	644 BROADWAY	NY AST	Lower	619, 0.117, WSW
R366	COMMERCIAL	644 BROADWAY	NY Spills	Lower	619, 0.117, WSW
R367	SPILL NUMBER 0209371	644 BROADWAY	NY Spills, NY NYC LAND USE	Lower	619, 0.117, WSW
M368	CON EDISON - MANHOLE	40 BLEECKER ST	NY MANIFEST	Higher	621, 0.118, SSW
M369	CON EDISON	42 BLEECKER ST	NY MANIFEST	Higher	622, 0.118, SSW
L370	CON EDISON	316 BOWERY ST	RCRA NonGen / NLR, E MANIFEST	Higher	622, 0.118, SSE
L371	CON EDISON	316 BOWERY ST	NY MANIFEST	Higher	622, 0.118, SSE
L372	GOUVERNEUR & CO	10 BLEECKER ST APT 4	EDR Hist Cleaner	Higher	625, 0.118, South
K373	66 68 E 4TH STREET E	66 E 4TH ST	EDR Hist Auto	Lower	625, 0.118, ESE
O374	CON EDISON SERVICE B	200-202 E 6TH ST & C	RCRA NonGen / NLR, NY MANIFEST	Lower	626, 0.119, ENE
M375	CON EDISON	48 BLEEKER ST	RCRA NonGen / NLR, NY MANIFEST	Higher	629, 0.119, SW
O376	215 E. 5TH ST	215 E. 5TH ST	NY Spills	Lower	630, 0.119, East
J377	CON EDISON SERVICE B	657 BROADWAY	RCRA NonGen / NLR, NY MANIFEST	Lower	630, 0.119, West
J378	CON EDISON SERVICE B	657 BROADWAY	RCRA NonGen / NLR, NY MANIFEST	Lower	630, 0.119, West
J379	BROADWAY CLEANERS IN	657 BROADWAY	EDR Hist Cleaner	Lower	630, 0.119, West
L380	321 BOWERY COURT LLC	321 BOWERY STREET	NY Spills	Lower	633, 0.120, SSE
L381	321 BOWERY COURT LLC	321 BOWERY STREET	UST FINDER RELEASE	Lower	633, 0.120, SSE
S382	CON EDISON SERVICE B	428 LAFAYETTE ST	NJ MANIFEST	Lower	641, 0.121, NNE
S383	CON EDISON SERVICE B	428 LAFAYETTE ST	RCRA NonGen / NLR, NY MANIFEST	Lower	641, 0.121, NNE
S384	428-430 LAFAYETTE ST	428-430 LAFAYETTE ST	NY AST	Lower	641, 0.121, NNE
O385	CON EDISON BENZENE A	COOPER SQ & EAST 6TH	NY Spills	Lower	642, 0.122, ENE
T386	LOT 23,TAXBLOCK 460	224 EAST 5 STREET	NY E DESIGNATION, NY NYC LAND USE	Lower	649, 0.123, East
J387	CON EDISON SERVICE B	653 BROADWAY	RCRA NonGen / NLR, NY MANIFEST	Lower	650, 0.123, West
O388	CON EDISON SERVICE B	41-55 COOPER SQ FRON	NJ MANIFEST	Lower	654, 0.124, ENE
P389	250 MERCER SQ OWNER	250 MERCER ST	NY AST	Lower	655, 0.124, WNW

MAPPED SITES SUMMARY

Target Property Address:
375 LAFAYETTE STREET
NEW YORK, NY 10003

Click on Map ID to see full detail.

MAP ID	SITE NAME	ADDRESS	DATABASE ACRONYMS	RELATIVE ELEVATION	DIST (ft. & mi.) DIRECTION
P390	CON EDISON	250 MERCER ST	NY MANIFEST	Lower	655, 0.124, WNW
P391	CON EDISON - EXTERIO	248 MERCER ST	E MANIFEST	Lower	657, 0.124, WNW
K392	75 EAST 4TH STREET	75 EAST 4TH STREET	NY AST	Lower	657, 0.124, ESE
M393	THE NOHO STAR BUILDI	54 BLEECKER STREET (	NY AST	Higher	662, 0.125, SW
Q394	CON EDISON V3178	423 LAFAYETTE ST	RCRA NonGen / NLR, NY MANIFEST	Lower	662, 0.125, NNE
P395	NEW YORK UNIVERSITY	240 MERCER ST	E MANIFEST	Lower	667, 0.126, WNW
S396	CON EDISON	430 LAFAYETTE ST	NY MANIFEST	Lower	668, 0.127, NNE
S397	CON EDISON	430 LAFAYETTE ST	RCRA NonGen / NLR, FINDS, ECHO	Lower	668, 0.127, NNE
S398	CON EDISON	430 LAFAYETTE ST	NJ MANIFEST	Lower	668, 0.127, NNE
N399	NEW YORK UNIVERSITY	726 BROADWAY	RCRA-VSQG, E MANIFEST	Lower	668, 0.127, North
N400	726 BROADWAY	726-730 BROADWAY	NY AST	Lower	668, 0.127, North
N401	NEW YORK UNIVERSITY	726 BROADWAY	NY MANIFEST	Lower	668, 0.127, North
O402	CON EDISON	208 E 6TH ST & 2ND A	NY MANIFEST	Lower	671, 0.127, ENE
O403	CON EDISON SERVICE B	208-10 E 6TH ST & HA	RCRA NonGen / NLR, NY MANIFEST	Lower	671, 0.127, ENE
O404	CON EDISON SERVICE B	204-206 E 6TH ST & C	RCRA NonGen / NLR, NY MANIFEST	Lower	672, 0.127, ENE
U405	NEW MOTT APARTMENT C	316 MOTT STREET	NY AST	Higher	674, 0.128, SSW
U406	CON EDISON	316 MOTT ST & HOUSTO	NY MANIFEST	Higher	674, 0.128, SSW
Q407	CON EDISON MANHOLE 3	425 LAFAYETTE ST	NJ MANIFEST	Lower	674, 0.128, NNE
Q408	CON EDISON MANHOLE 3	425 LAFAYETTE ST	RCRA NonGen / NLR, NY MANIFEST	Lower	674, 0.128, NNE
Q409	JOSEPH PAPP PUBLIC T	425 LAFAYETTE STREET	UST FINDER	Lower	674, 0.128, NNE
Q410	CON EDISON MANHOLE 3	425 LAFAYETTE ST	FINDS, ECHO, E MANIFEST	Lower	674, 0.128, NNE
Q411	JOSEPH PAPP PUBLIC T	425 LAFAYETTE STREET	NY UST, NY AST	Lower	674, 0.128, NNE
Q412	CONSOLIDATED EDISON	425 LAFAYETTE ST	NY MANIFEST	Lower	674, 0.128, NNE
L413	BREMEN HOUSE INC.	312 BOWERY	NY AST	Higher	675, 0.128, South
P414	CONSOLIDATED EDISON	MERCER ST. & 3RD AVE	E MANIFEST	Lower	677, 0.128, WNW
P415	CON EDISON - EXTERIO	W 3RD ST & MERCER ST	E MANIFEST	Lower	677, 0.128, WNW
T416	CON EDISON SERVICE B	228 E 5TH ST FRONT O	NJ MANIFEST	Lower	677, 0.128, East
T417	CON EDISON SERVICE B	228 E 5TH ST FRONT O	RCRA NonGen / NLR, FINDS, ECHO, NY MANIFEST	Lower	677, 0.128, East
M418	CONSOLIDATED EDISON	333 LAFAYETTE ST	NY MANIFEST	Higher	689, 0.130, SW
M419	CONSOLIDATED EDISON	F/O 304 MULBERRY ST	NY MANIFEST	Higher	689, 0.130, SSW
M420	304 MULBERRY STREET	304 MULBERRY STREET	NY AST	Higher	689, 0.130, SSW
R421	CON EDISON SERVICE B	640 BROADWAY FRONT O	RCRA NonGen / NLR, NJ MANIFEST, NY MANIFEST	Lower	689, 0.130, WSW
R422	640 BROADWAY OWNERS	640 BROADWAY	NY AST	Lower	689, 0.130, WSW
L423	317 BOWERY	317 BOWERY	NY UST	Lower	689, 0.130, SSE
L424	317 BOWERY	317 BOWERY	UST FINDER	Lower	689, 0.130, SSE
M425	CON EDISON SERVICE B	166-168 CROSBY ST &	RCRA NonGen / NLR, NY MANIFEST	Lower	690, 0.131, SW
M426	CON ED	164 CROSBY ST	NY MANIFEST	Lower	691, 0.131, SW
Q427	50 COOPER SQUARE	50 COOPER SQUARE	NY AST	Lower	691, 0.131, NE
K428	H21 EAST 3RD STREET	21 EAST 3RD STREET	NY AST	Lower	692, 0.131, ESE

MAPPED SITES SUMMARY

Target Property Address:
375 LAFAYETTE STREET
NEW YORK, NY 10003

Click on Map ID to see full detail.

MAP ID	SITE NAME	ADDRESS	DATABASE ACRONYMS	RELATIVE ELEVATION	DIST (ft. & mi.) DIRECTION
R429	CON EDISON SERVICE B	647 BROADWAY	RCRA NonGen / NLR, NY MANIFEST	Lower	692, 0.131, West
R430	CON EDISON	F/O 647 BROADWAY	NY MANIFEST	Lower	692, 0.131, West
Q431	CON EDISON SERVICE B	429 LAFAYETTE ST	RCRA NonGen / NLR, NY MANIFEST	Lower	694, 0.131, NNE
P432	NEW YORK UNIVERSITY	251 MERCER ST	RCRA-SQG, NY Spills, E MANIFEST, NY MANIFEST	Lower	695, 0.132, WNW
P433	CENTRAL HEATING PLAN	251 MERCER STREET	UST FINDER	Lower	695, 0.132, WNW
P434	CENTRAL HEATING PLAN	251 MERCER STREET	UST FINDER	Lower	695, 0.132, WNW
P435	NEW YORK UNIVERSITY	40 251 MERCER	RCRA-VSQG, E MANIFEST, NY MANIFEST	Lower	695, 0.132, WNW
P436	CENTRAL HEATING PLAN	251 MERCER STREET	NY AST	Lower	695, 0.132, WNW
P437	CENTRAL HEATING PLAN	251 MERCER STREET	NY AST	Lower	695, 0.132, WNW
P438	NYU CENTRAL PLANT	251 MERCER ST	NY LTANKS, NY Spills, US AIRS, NY AIRS, NY NYC...	Lower	695, 0.132, WNW
P439	CENTRAL HEATING PLAN	251 MERCER STREET	NY UST	Lower	695, 0.132, WNW
N440	CON EDISON	717 BROADWAY	NY MANIFEST	Lower	698, 0.132, NNW
N441	NYU WASHINGTON SQUAR	715 BROADWAY	NY AST	Lower	703, 0.133, NNW
N442	CON EDISON SERVICE B	715-27 BROADWAY & WA	RCRA NonGen / NLR, FINDS	Lower	704, 0.133, NNW
N443	CON EDISON	715-27 BROADWAY & WA	NY MANIFEST	Lower	704, 0.133, NNW
N444	CON EDISON	715-27 BROADWAY & WA	NY MANIFEST	Lower	704, 0.133, NNW
N445	CON EDISON SERVICE B	715-27 BROADWAY & WA	RCRA NonGen / NLR, FINDS	Lower	704, 0.133, NNW
N446	CON EDISON	F/O 719 BROADWAY	NY MANIFEST	Lower	704, 0.133, NNW
N447	NEW YORK UNIVERSITY	721 BROADWAY	RCRA-VSQG, FINDS, ECHO, E MANIFEST, NY MANIFEST	Lower	710, 0.134, NNW
N448	NEW YORK UNIVERSITY	721 BROADWAY	E MANIFEST	Lower	710, 0.134, NNW
N449	NEW YORK UNIVERSITY	721-725 BROADWAY	E MANIFEST	Lower	710, 0.134, NNW
O450	CON EDISON SERVICE B	212-214 E 6TH ST & H	RCRA NonGen / NLR, NY MANIFEST	Lower	713, 0.135, ENE
L451	CON EDISON SERVICE B	307 BOWERY FRONT OF	RCRA NonGen / NLR, FINDS, ECHO, NY MANIFEST	Higher	720, 0.136, SSE
P452	CON EDISON	226-28 MERCER ST & B	NY MANIFEST	Lower	721, 0.137, West
R453	CON EDISON	BLEEKER ST & BROADWA	NY MANIFEST	Lower	721, 0.137, WSW
R454	CON EDISON	BROADWAY & BLEEKER S	NY MANIFEST	Lower	721, 0.137, WSW
R455	CONSOLIDATED EDISON	BROADWAY & BLEECKER	E MANIFEST	Lower	721, 0.137, WSW
R456	CONSOLIDATED EDISON	BLEECKER ST & BROADW	E MANIFEST	Lower	721, 0.137, WSW
R457	CONSOLIDATED EDISON	BLEEKER ST & BROADWA	E MANIFEST	Lower	721, 0.137, WSW
R458	CON EDISON MANHOLE 5	BROADWAY & BLEEKER S	RCRA NonGen / NLR, NJ MANIFEST	Lower	721, 0.137, WSW
S459	APARTMENT COMPLEX	434 LAFAYETTE ST	NY LTANKS	Lower	722, 0.137, NNE
Q460	C-SQUAREWOOD LLC	52-62 COOPER SQ	RCRA NonGen / NLR, FINDS, ECHO	Lower	723, 0.137, NE
Q461	COPPER SQUARE WOOD L	52-62 COOPER SQ	NY MANIFEST	Lower	724, 0.137, NE
U462	CON EDISON	315 MOTT ST	NJ MANIFEST	Higher	730, 0.138, SSW
U463	CON EDISON	315 MOTT ST	NY MANIFEST	Higher	730, 0.138, SSW
U464	CON EDISON	315 MOTT ST	RCRA NonGen / NLR, FINDS, ECHO	Higher	730, 0.138, SSW
P465	CON EDISON	12 WEST 3RD STREET	E MANIFEST	Lower	734, 0.139, WNW
N466	CON EDISON	729 BROADWAY	E MANIFEST	Lower	736, 0.139, North
R467	CON ED - V 2708	71 BLEEKER ST	RCRA NonGen / NLR, NY MANIFEST	Lower	736, 0.139, West

MAPPED SITES SUMMARY

Target Property Address:
375 LAFAYETTE STREET
NEW YORK, NY 10003

Click on Map ID to see full detail.

MAP ID	SITE NAME	ADDRESS	DATABASE ACRONYMS	RELATIVE ELEVATION	DIST (ft. & mi.) DIRECTION
O468	CON EDISON SERVICE B	216 E 6 ST FRONT OF	RCRA NonGen / NLR, FINDS, ECHO, NY MANIFEST	Lower	738, 0.140, ENE
O469	CON EDISON SERVICE B	216 E 6 ST FRONT OF	NJ MANIFEST	Lower	738, 0.140, ENE
U470	OUR LADY OF LORETO R	309 ELIZABETH ST	UST FINDER	Higher	745, 0.141, South
U471	OUR LADY OF LORETO R	309 ELIZABETH ST	NY UST	Higher	745, 0.141, South
U472	ELG MOTT STREET LLC	LFG MOTT STREET, LLC	NY UST	Higher	745, 0.141, SSW
O473	CON EDISON SERVICE B	216-218 E 6TH ST & H	RCRA NonGen / NLR	Lower	745, 0.141, ENE
S474	CON EDISON MANHOLE:	436 LAFFAYETTE AVE S	NJ MANIFEST	Lower	753, 0.143, NNE
S475	CON EDISON MANHOLE 3	436 LAFAYETTE ST	NJ MANIFEST	Lower	753, 0.143, NNE
S476	CON EDISON	436 LAFAYETTE ST	RCRA NonGen / NLR, FINDS, ECHO	Lower	753, 0.143, NNE
S477	CON EDISON	F/O 436 LAFAYETTE ST	NY MANIFEST	Lower	753, 0.143, NNE
S478	CON EDISON - MANHOLE	436 LAFAYETTE ST AND	RCRA NonGen / NLR, NJ MANIFEST, NY MANIFEST	Lower	753, 0.143, NNE
S479	LAFAYETTE ASTOR ASSO	436-440 LAFAYETTE ST	NY AST	Lower	753, 0.143, NNE
S480	CON EDISON MANHOLE 3	436 LAFAYETTE ST	RCRA NonGen / NLR, NY MANIFEST	Lower	753, 0.143, NNE
U481	303 ELIZABETH STREET	303 ELIZABETH STREET	NY LTANKS	Higher	755, 0.143, South
R482	77 BLEECKER ST CORP	77 BLEECKER STREET	NY AST	Lower	755, 0.143, West
R483	SPILL NUMBER 0000672	77 BLEECKER ST	NY LTANKS	Lower	755, 0.143, West
Q484	THE 62 COOPER SQUARE	54-62 COOPER SQUARE	NY AST	Lower	755, 0.143, NE
R485	636 BROADWAY	636 BROADWAY	NY LTANKS, NY Spills, NY NYC LAND USE	Lower	759, 0.144, WSW
R486	636 BROADWAY BUILDIN	636 BROADWAY	FINDS, E MANIFEST	Lower	759, 0.144, WSW
R487	636 BROADWAY ASSOCIA	636 BROADWAY, SUITE	NY AST	Lower	759, 0.144, WSW
R488	636 BROADWAY ASSOCIA	636 BROADWAY, SUITE	UST FINDER	Lower	759, 0.144, WSW
R489	CON EDISON	636 BROADWAY	NY Spills, NY MANIFEST	Lower	759, 0.144, WSW
V490	CON EDISON	220-22 MERCER ST & B	NY MANIFEST	Lower	760, 0.144, West
O491	CON EDISON	14 TARAS SCHEVCHENKO	NY MANIFEST	Lower	762, 0.144, ENE
O492	CON EDISON	14 TARAS SCHEVCHENKO	NY MANIFEST	Lower	762, 0.144, ENE
O493	CON EDISON	14 TARAS SCHEVCHENKO	NY MANIFEST	Lower	762, 0.144, ENE
O494	CON EDISON	14 TARAS SCHEVCHENKO	NY MANIFEST	Lower	762, 0.144, ENE
V495	CON EDISON SERVICE B	225-27 MERCER ST & B	RCRA NonGen / NLR, NY MANIFEST	Lower	764, 0.145, West
U496	CON EDISON	306 MOTT ST	RCRA NonGen / NLR, FINDS, ECHO	Higher	764, 0.145, SSW
U497	CON EDISON	306 MOTT ST	NY MANIFEST	Higher	764, 0.145, SSW
U498	CON EDISON	306 MOTT ST	NJ MANIFEST	Higher	764, 0.145, SSW
U499	SOHO COURT	301 ELIZABETH STREET	NY AST	Higher	764, 0.145, South
W500	159-02 CROSS BAY BLV	159-02 CROSS BAY BLV	NY LTANKS	Higher	765, 0.145, SW
W501	CON EDISON	F/O 159 CROSBY ST	NY MANIFEST	Higher	765, 0.145, SW
W502	159-02 CROSS BAY BLV	159-02 CROSS BAY BLV	UST FINDER RELEASE	Higher	765, 0.145, SW
M503	325 LAFAYETTE TENANT	325/331 LAFAYETTE ST	NY AST	Higher	767, 0.145, SW
Q504	CON EDISON	56 COOPER SQ	NY MANIFEST	Lower	767, 0.145, NE
Q505	CON EDISON	56 COOPER SQ	NY MANIFEST	Lower	767, 0.145, NE
T506	CON EDISON	229 E 5TH ST	RCRA NonGen / NLR, FINDS, ECHO	Lower	773, 0.146, East

MAPPED SITES SUMMARY

Target Property Address:
375 LAFAYETTE STREET
NEW YORK, NY 10003

Click on Map ID to see full detail.

MAP ID	SITE NAME	ADDRESS	DATABASE ACRONYMS	RELATIVE ELEVATION	DIST (ft. & mi.) DIRECTION
T507	CON EDISON	229 E 5TH ST	NJ MANIFEST	Lower	773, 0.146, East
T508	CON EDISON	229 E 5TH ST	NY MANIFEST	Lower	773, 0.146, East
T509	236 E 5TH ST	236 E 5TH ST	NY AST	Lower	774, 0.147, East
N510	736 BROADWAY BUILDIN	736 BROADWAY	NY AST	Lower	775, 0.147, North
N511	CON EDISON SERVICE B	736 BROADWAY	RCRA NonGen / NLR, NY MANIFEST	Lower	775, 0.147, North
W512	CON EDISON	324 LAFAYETTE ST	RCRA NonGen / NLR, NY MANIFEST	Higher	775, 0.147, SW
T513	CON EDISON	85 E 4TH ST	RCRA NonGen / NLR	Lower	779, 0.148, ESE
T514	CON EDISON SERVICE B	85 E 4TH ST & COOPER	RCRA NonGen / NLR, FINDS, ECHO, NY MANIFEST	Lower	779, 0.148, ESE
T515	CON EDISON	85 E 4TH ST	NJ MANIFEST	Lower	779, 0.148, ESE
X516	CONSOLIDATED EDISON	304 BOWERY	E MANIFEST	Higher	783, 0.148, South
W517	CON EDISON SERVICE B	322-24 LAFAYETTE ST	RCRA NonGen / NLR, NY MANIFEST	Higher	784, 0.148, SW
X518	CON EDISON SERVICE B	308 BOWERY & HOUSTON	RCRA NonGen / NLR, NY MANIFEST	Higher	784, 0.148, South
Y519	COOPER UNION	41 COOPER SQ	NY MANIFEST	Lower	786, 0.149, ENE
Y520	CON EDISON VAULT: 99	41 COOPER SQ	RCRA NonGen / NLR, FINDS	Lower	786, 0.149, ENE
Y521	CON EDISON VAULT: 99	41 COOPER SQ	RCRA NonGen / NLR, FINDS	Lower	786, 0.149, ENE
Y522	CON EDISON VAULT: 93	41 COOPER SQ VAULT 9	RCRA NonGen / NLR	Lower	786, 0.149, ENE
Y523	CON EDISON VAULT: 99	41 COOPER SQ VAULT 9	RCRA NonGen / NLR, FINDS	Lower	786, 0.149, ENE
Y524	CON ED	41 COOPER SQUARE	NY MANIFEST	Lower	786, 0.149, ENE
Y525	CON EDISON SERVICE B	41-55 COOPER SQ FRON	RCRA NonGen / NLR, NY MANIFEST	Lower	786, 0.149, ENE
Y526	COOPER UNION	41 COOPER SQUARE	RCRA-SQG, FINDS, E MANIFEST	Lower	786, 0.149, ENE
Y527	CON EDISON	41 COOPER SQ VAULT 9	NY MANIFEST	Lower	786, 0.149, ENE
W528	CONSOLIDATED EDISON-	323 LAFAYETTE	NY MANIFEST	Higher	787, 0.149, SW
Z529	CON EDISON	30 E 3RD ST	NY MANIFEST	Lower	788, 0.149, SE
Z530	30 EAST 3RD STREET	30 EAST 3RD STREET	NY LTANKS	Lower	788, 0.149, SE
R531	CON EDISION - MH 272	634 BROADWAY 634 BRO	RCRA NonGen / NLR, NY MANIFEST	Lower	789, 0.149, WSW
V532	CON EDISON SERVICE B	221-23 MERCER ST & B	RCRA NonGen / NLR, NY MANIFEST	Lower	793, 0.150, West
AA533	NEW YORK UNIVERSITY	19 WEST 4TH STREET	E MANIFEST	Lower	794, 0.150, NW
T534	CONSOLIDATED EDISON	231 E 5TH ST	E MANIFEST	Lower	794, 0.150, East
N535	CORINNE OFFSET INC	737 BROADWAY	RCRA NonGen / NLR, FINDS, ECHO, NY MANIFEST	Lower	796, 0.151, North
X536	CON EDISON	3 E 1ST ST	NY MANIFEST	Higher	796, 0.151, SSE
S537	CON EDISON SERVICE B	738 BROADWAY	RCRA NonGen / NLR, NY MANIFEST	Lower	798, 0.151, North
Z538	CON EDISON	F/O 26 E 2ND ST	NY MANIFEST	Lower	803, 0.152, SE
Z539	CON EDISON - E 2ND	26 E 2ND ST	PA MANIFEST	Lower	803, 0.152, SE
R540	632 BROADWAY	632 BROADWAY	NY AST	Lower	804, 0.152, WSW
T541	CON EDISON	240-242 E 5TH ST & C	NY MANIFEST	Lower	806, 0.153, East
X542	CON EDISON SERVICE B	302 BOWERY FRONT OF	NJ MANIFEST	Higher	806, 0.153, South
X543	CON EDISON SERVICE B	302 BOWERY FRONT OF	RCRA NonGen / NLR, FINDS, ECHO, NY MANIFEST	Higher	806, 0.153, South
W544	LAFAYETTE AUTO REPAI	321 LAFAYETTE ST	RCRA NonGen / NLR, FINDS, ECHO, NY MANIFEST	Higher	807, 0.153, SW
X545	CVPII LLC CHRYSTIE P	5 EAST 1ST STREET	NY AST	Higher	808, 0.153, SSE

MAPPED SITES SUMMARY

Target Property Address:
375 LAFAYETTE STREET
NEW YORK, NY 10003

Click on Map ID to see full detail.

MAP ID	SITE NAME	ADDRESS	DATABASE ACRONYMS	RELATIVE ELEVATION	DIST (ft. & mi.) DIRECTION
W546	DEMAIMON CORP	156 CROSBY STREET	NY AST	Higher	809, 0.153, SW
U547	CON EDISON SERVICE B	302 MOTT ST	RCRA NonGen / NLR, FINDS, ECHO, NY MANIFEST	Higher	810, 0.153, SSW
U548	SCHULMANN PROPERTIES	302 MOTT STREET	NY AST	Higher	810, 0.153, SSW
R549	CONSOLIDATED EDISON	76 BLEECKER ST	E MANIFEST	Lower	811, 0.154, WSW
S550	CON EDISON SERVICE B	439 LAFAYETTE ST	RCRA NonGen / NLR, NY MANIFEST	Lower	813, 0.154, NNE
AB551	CON EDISON SERVICE B	222 E 6 ST FRONT OF	NJ MANIFEST	Lower	815, 0.154, ENE
AB552	CON EDISON SERVICE B	222 E 6 ST FRONT OF	RCRA NonGen / NLR, FINDS, ECHO, NY MANIFEST	Lower	815, 0.154, ENE
T553	MORTON TABAK	233 EAST 5TH STREET	NY AST	Lower	816, 0.155, East
R554	CON EDISON SERVICE B	78-90 BLEECKER ST &	RCRA NonGen / NLR, NY MANIFEST	Lower	817, 0.155, WSW
R555	CON EDISON SERVICE B	78-90 BLEECKER ST &	RCRA NonGen / NLR, NY MANIFEST	Lower	817, 0.155, WSW
R556	CON EDISON SERVICE B	78-90 BLEECKER ST &	RCRA NonGen / NLR, NY MANIFEST	Lower	817, 0.155, WSW
U557	CVS PHARMACY #10407	298 MULBERRY ST	RCRA-VSQG, E MANIFEST, NY MANIFEST	Higher	821, 0.155, SSW
U558	CON EDISON	298 MULBERRY ST	NY MANIFEST	Higher	821, 0.155, SSW
U559	CON EDISON	298 MULBERRY ST	RCRA NonGen / NLR, FINDS, ECHO	Higher	821, 0.155, SSW
U560	CVS # 10407	298 MULBERRY STREET	PA MANIFEST	Higher	821, 0.155, SSW
U561	CON EDISON	298 MULBERRY ST	NJ MANIFEST	Higher	821, 0.155, SSW
U562	298 MULBERRY STREET	298 MULBERRY STREET	NY AST	Higher	821, 0.155, SSW
V563	89 BLEEKER STREET	89 BLEEKER STREET	NY AST	Lower	821, 0.155, West
AC564	CON EDISON	82 E 4TH ST	NJ MANIFEST	Lower	822, 0.156, ESE
AC565	CON EDISON	82 E 4TH ST	RCRA NonGen / NLR	Lower	822, 0.156, ESE
AD566	CON EDISON SERVICE B	6 E 1ST ST	RCRA NonGen / NLR, NY MANIFEST	Lower	823, 0.156, SSE
AD567	CON EDISON SERVICE B	6 E 1ST ST	NJ MANIFEST	Lower	823, 0.156, SSE
W568	CON EDISON	305 MULBERRY ST	RCRA NonGen / NLR, FINDS, ECHO	Higher	824, 0.156, SW
W569	CON EDISON	305 MULBERRY ST	NJ MANIFEST	Higher	824, 0.156, SW
W570	CON EDISON	305 MULBERRY ST	NY MANIFEST	Higher	824, 0.156, SW
Y571	CONSOLIDATED EDISON	213 6TH STREET	NY MANIFEST	Lower	827, 0.157, ENE
AE572	CON EDISON	3-5 WAVERLY PL & MER	NY MANIFEST	Lower	828, 0.157, North
V573	BAHMAN CLEANERS	210 MERCER ST	NY Spills, RCRA NonGen / NLR, FINDS, ECHO, NY...	Lower	828, 0.157, West
V574	BAHMAN CLEANERS	210 MERCER STREET	NY DRYCLEANERS	Lower	828, 0.157, West
T575	226 E. 6TH ST.	226 E. 6TH STREET	NY AST	Lower	829, 0.157, East
V576	215 MERCER ST	215 MERCER ST	RCRA-VSQG	Lower	830, 0.157, West
AD577	SLOYER-FORMAN, INC.	21 EAST 2ND STREET	NY AST	Lower	831, 0.157, SSE
P578	CON EDISON - COMPANY	19 W 3RD ST	E MANIFEST	Lower	836, 0.158, WNW
Y579	54-62 COOPERS SQUARE	62 COOPERS SQUARE	NY LTANKS	Lower	837, 0.159, NE
T580	235 EAST 5TH STREET	235 EAST 5TH STREET	NY AST	Lower	838, 0.159, East
AA581	CONSOLIDATED EDISON	21 W 4TH ST	E MANIFEST	Lower	846, 0.160, NW
Y582	ORDER OF ST BASIL	215 E 6TH ST	NY AST	Lower	848, 0.161, ENE
AB583	228 EAST 6TH STREET	228 EAST 6TH STREET	NY AST	Lower	848, 0.161, East
AB584	CON EDISON	228 E 6TH ST	E MANIFEST	Lower	848, 0.161, East

MAPPED SITES SUMMARY

Target Property Address:
375 LAFAYETTE STREET
NEW YORK, NY 10003

Click on Map ID to see full detail.

MAP ID	SITE NAME	ADDRESS	DATABASE ACRONYMS	RELATIVE ELEVATION	DIST (ft. & mi.) DIRECTION
W585	628 BROADWAY LLC	628 BROADWAY	NY AST	Lower	849, 0.161, WSW
AC586	CON EDISON	69-71 2ND AVE & 4TH	NY MANIFEST	Lower	849, 0.161, ESE
AC587	CON EDISON	69 2ND AVE	NJ MANIFEST	Lower	849, 0.161, ESE
AC588	69 SECOND AVENUE, LL	69 2ND AVENUE	NY AST	Lower	849, 0.161, ESE
AC589	CON EDISON	69 2ND AVE	RCRA NonGen / NLR, FINDS, ECHO	Lower	849, 0.161, ESE
Z590	CON EDISON	30 E 2ND ST	NY MANIFEST	Lower	850, 0.161, SE
Z591	CON EDISON	30 E 2ND ST	NJ MANIFEST	Lower	850, 0.161, SE
Z592	CON EDISON	30 E 2ND ST	RCRA NonGen / NLR, FINDS, ECHO	Lower	850, 0.161, SE
AF593	CON EDISON	7 WASHINGTON TERR &	NY MANIFEST	Lower	853, 0.162, NNW
AF594	7 WASHINGTON PLACE	7 WASHINGTON PLACE	NY AST	Lower	853, 0.162, NNW
AE595	CON EDISON - EXTERIO	743 BROADWAY	E MANIFEST	Lower	854, 0.162, North
AF596	CON EDISON SERVICE B	7 WASHINGTON TERR &	RCRA NonGen / NLR	Lower	856, 0.162, NNW
Z597	CON EDISON	36 E 3RD ST	NY MANIFEST	Lower	857, 0.162, SE
R598	88 BLEECKER ST OWNER	88 BLEECKER ST	NY AST	Lower	857, 0.162, WSW
T599	UNITED EAST LLC	239 EAST 5TH STREET	NY AST	Lower	858, 0.162, East
Z600	ZEAR LLC	63-65 SECOND AVENUE	NY AST	Lower	859, 0.163, ESE
S601	COMMERCIAL BUILDING	440 LAFAYETTE AVE	NY LTANKS	Lower	861, 0.163, NNE
Z602	57 2ND AVE	57 SECOND AVENUE	NY AST	Lower	861, 0.163, ESE
AE603	ABOVE GROUND TANK	740 BROADWAY	NY LTANKS, NY NYC LAND USE	Lower	862, 0.163, North
AE604	740 BROADWAY	740 BROADWAY	NY UST	Lower	862, 0.163, North
AE605	740 BROADWAY	740 BROADWAY	UST FINDER	Lower	862, 0.163, North
T606	CONSOLIDATED EDISON	237 E 5TH ST	E MANIFEST	Lower	862, 0.163, East
T607	237 EAST REALTY LLC	237 EAST 5TH ST	NY AST	Lower	862, 0.163, East
U608	CON EDISON SERVICE B	290 ELIZABETH ST & H	RCRA NonGen / NLR, NY MANIFEST	Higher	863, 0.163, South
AG609	CON EDISON	62 COOPER SQUARE	NY MANIFEST	Lower	873, 0.165, NE
AE610	CON EDISON	744 BROADWAY	NY MANIFEST	Lower	873, 0.165, North
AH611	POSTAL ENVELOPE-628		PFAS ECHO	Lower	873, 0.165, WSW
AH612	CON EDISION - MH2722	626 BROADWAY AND E.H	RCRA NonGen / NLR, NY MANIFEST	Lower	874, 0.166, WSW
AH613	CON EDISON	626 BROADWAY RD	RCRA NonGen / NLR, E MANIFEST, NY MANIFEST	Lower	874, 0.166, WSW
AC614	CON EDISON	86 E 4 ST	NY MANIFEST	Lower	875, 0.166, ESE
AC615	CON EDISON	73-75 2ND AVE & 4TH	NY MANIFEST	Lower	879, 0.166, ESE
AC616	CON EDISON SERVICE B	73-75 2ND AVE & 4TH	NJ MANIFEST	Lower	879, 0.166, ESE
Z617	32-34 E 2 ST	32-34 EAST 2ND STREE	NY AST	Lower	880, 0.167, SE
AA618	CON EDISON	29 W 4TH ST	RCRA NonGen / NLR	Lower	881, 0.167, NW
AA619	CON ED	29 W 4TH ST	NY MANIFEST	Lower	881, 0.167, NW
AA620	CON EDISON	29 W 4TH ST	NJ MANIFEST	Lower	881, 0.167, NW
Z621	CON EDISON	45 2ND AVE	NY MANIFEST	Lower	882, 0.167, SE
Z622	CONSOLIDATED EDISON	45 2ND AVE	E MANIFEST	Lower	882, 0.167, SE
V623	CON EDISON SERVICE B	96-98 BLEECKER ST &	RCRA NonGen / NLR, NY MANIFEST	Lower	886, 0.168, West

MAPPED SITES SUMMARY

Target Property Address:
375 LAFAYETTE STREET
NEW YORK, NY 10003

Click on Map ID to see full detail.

MAP ID	SITE NAME	ADDRESS	DATABASE ACRONYMS	RELATIVE ELEVATION	DIST (ft. & mi.) DIRECTION
V624	CON EDISON	96 BLEEKER ST	NY MANIFEST	Lower	886, 0.168, West
Z625	CON EDISON	43 2ND AVE	NY MANIFEST	Lower	889, 0.168, SE
AE626	NEW YORK UNIVERSITY	286 MERCER ST	E MANIFEST	Lower	891, 0.169, NNW
Z627	CON EDISON SERVICE B	41 E 2ND AVE	RCRA NonGen / NLR, NY MANIFEST	Lower	892, 0.169, SE
Z628	CON EDISON	41 2 AV	NY MANIFEST	Lower	892, 0.169, SE
AC629	77 SECOND LLC	77 2ND AVENUE	NY AST	Lower	892, 0.169, ESE
V630	CON EDISON SERVICE B	207-15 MERCER ST & B	RCRA NonGen / NLR, NY MANIFEST	Lower	894, 0.169, West
AB631	CON EDISON	232-4 E 6TH ST & HAL	NY MANIFEST	Lower	897, 0.170, East
AB632	232 EQUITIES CORP.	232 EAST 6TH ST	NY AST	Lower	897, 0.170, East
V633	CON EDISON SERVICE B	202-04 MERCER ST & H	RCRA NonGen / NLR, NY MANIFEST	Lower	898, 0.170, West
V634	CON EDISON - MANHATT	MERCER ST & BLEECKER	E MANIFEST	Lower	899, 0.170, West
V635	CON EDISON SERVICE B	226-28 MERCER ST & B	RCRA NonGen / NLR, FINDS	Lower	900, 0.170, West
AA636	NYU	14 WASHINGTON PLACE	NY AST	Lower	903, 0.171, NW
W637	BEST BUY	622 BROADWAY	RCRA-VSQG, E MANIFEST, NY MANIFEST	Lower	904, 0.171, WSW
W638	MOKLAM BUILDING	622 BROADWAY	RCRA NonGen / NLR, NY MANIFEST	Lower	904, 0.171, WSW
W639	MOKLAM ENTERPRISES I	622 BROADWAY	NY AST	Lower	904, 0.171, WSW
W640	MOKLAM ENTERPRISES I	622 BROADWAY	PA MANIFEST	Lower	904, 0.171, WSW
AC641	CON EDISON	83-85 2ND AVE & 4TH	NY MANIFEST	Lower	907, 0.172, East
AE642	CON EDISON SERVICE B	749-51 W BROADWAY	RCRA NonGen / NLR, NY MANIFEST	Lower	912, 0.173, North
U643	CON EDISON	316 MOTT ST & HOUSTO	RCRA NonGen / NLR, FINDS, ECHO	Higher	914, 0.173, SSW
AD644	CON EDISON	9 E 1ST ST	NY MANIFEST	Lower	918, 0.174, SSE
Y645	ORDER OF ST. BASIL	16-22 E 7TH ST	NY UST	Lower	920, 0.174, ENE
Z646	EAST VILLAGE REALTY	53 2ND AVENUE A/K/A	NY AST	Lower	921, 0.174, SE
AC647	CON EDISON SERVICE B	69-71 2ND AVE & 4TH	RCRA NonGen / NLR	Lower	921, 0.174, ESE
AF648	NEW YORK UNIVERSITY	15 WASHINGTON PLACE	NY AST	Lower	922, 0.175, NNW
W649	AMOCO GAS STATION	620 BROADWAY	UST FINDER RELEASE	Lower	926, 0.175, SW
W650		620 BROADWAY	NY LTANKS, NY Spills, NY NYC LAND USE	Lower	926, 0.175, SW
W651	GAS STATION	620 BROADWAY	UST FINDER RELEASE	Lower	926, 0.175, SW
AC652	CON EDISON	EAST 4 ST & 2ND AV	NY MANIFEST	Lower	928, 0.176, ESE
AC653	CON EDISON	SECOND AVENUE AND EA	E MANIFEST	Lower	928, 0.176, ESE
AC654	CON EDISON SERVICE B	E 4TH ST & 2 ND AVE	RCRA NonGen / NLR, NY MANIFEST	Lower	928, 0.176, ESE
AC655	CON EDISON SERVICE B	73-75 2ND AVE & 4TH	RCRA NonGen / NLR, FINDS	Lower	928, 0.176, ESE
AC656	CON EDISON SERVICE B	83-85 2ND AVE & 4TH	RCRA NonGen / NLR, FINDS	Lower	928, 0.176, ESE
AC657	CON EDISON SERVICE B	79 2ND AVE & 4TH ST	RCRA NonGen / NLR, FINDS	Lower	928, 0.176, ESE
AH658	JIM HENSON CO THE	627 BROADWAY - 9TH F	RCRA NonGen / NLR, NY MANIFEST	Lower	930, 0.176, WSW
AH659	627 BROADWAY	627 BROADWAY	NY AST	Lower	930, 0.176, WSW
AH660	CON EDISON	627 BROADWAY	E MANIFEST	Lower	930, 0.176, WSW
Y661	CON EDISON SERVICE B	30 E 7TH ST & HALL P	RCRA NonGen / NLR, FINDS	Lower	930, 0.176, ENE
AA662	CON EDISON	WEST 4TH AVE & GREEN	NY MANIFEST	Lower	931, 0.176, NW

MAPPED SITES SUMMARY

Target Property Address:
375 LAFAYETTE STREET
NEW YORK, NY 10003

Click on Map ID to see full detail.

MAP ID	SITE NAME	ADDRESS	DATABASE ACRONYMS	RELATIVE ELEVATION	DIST (ft. & mi.) DIRECTION
AA663	CON EDISON SERVICE B	WEST 4TH AVE & GREEN	RCRA NonGen / NLR	Lower	931, 0.176, NW
AA664	CON EDISON SERVICE B	WEST 4TH AVE & GREEN	RCRA NonGen / NLR	Lower	931, 0.176, NW
AA665	CON EDISON	WEST 4TH AVE & GREEN	NY MANIFEST	Lower	931, 0.176, NW
AA666	CON EDISON	WEST 4TH AVE & GREEN	NY MANIFEST	Lower	931, 0.176, NW
AA667	CON EDISON SERVICE B	WEST 4TH AVE & GREEN	RCRA NonGen / NLR, FINDS	Lower	931, 0.176, NW
AA668	CON EDISON SERVICE B	237 GREENE ST & 4TH	RCRA NonGen / NLR, FINDS	Lower	932, 0.177, NW
Z669	CON EDISON MANHOLE 5	E 3RD ST & 2ND AVE S	RCRA NonGen / NLR, NJ MANIFEST, NY MANIFEST	Lower	933, 0.177, SE
AI670	COOPER UNION ADVANCE	50 ASTOR PL	NY MANIFEST	Lower	933, 0.177, NNE
AI671	COOPER UNION SCHOOL	50 ASTOR PL	RCRA-SQG, FINDS, ECHO, E MANIFEST	Lower	933, 0.177, NNE
Z672	CON EDISON	E 3 ST & 2 AVE	NY MANIFEST	Lower	935, 0.177, SE
AE673	285 MERCER STREET	285 MERCER STREET	NY AST	Lower	936, 0.177, NNW
AE674	CON EDISON	292 MERCER ST	NY MANIFEST	Lower	938, 0.178, NNW
AB675	CONSOLIDATED EDISON	238 E 6TH ST	E MANIFEST	Lower	940, 0.178, East
AJ676	CONED	MOTT ST & HOUSTON ST	NY MANIFEST	Higher	943, 0.179, SSW
W677	NYCTA - BROADWAY & L	E HOUSTON & CROSBY S	RCRA NonGen / NLR, NY MANIFEST	Higher	946, 0.179, SW
AE678	CONSOLIDATED EDISON	BROADWAY & ASTOR PLA	NY MANIFEST	Lower	948, 0.180, North
AD679	AVALON BOWERY PLACE	11 EAST FIRST STREET	NY AST	Lower	953, 0.180, SSE
AB680	CON EDISON	95 2ND AVE	NY MANIFEST	Lower	957, 0.181, East
AF681	CON EDISON SERVICE B	14-16 WAVERLY PL & G	RCRA NonGen / NLR	Lower	959, 0.182, NNW
Y682	CON EDISON	F/O 61-63 COOPER SQ.	NY MANIFEST	Lower	959, 0.182, NE
Y683	CON EDISON	61 COOPER SQ	NY MANIFEST	Lower	959, 0.182, NE
AD684	PETCO STORE #5816	31 2ND AVE	RCRA-VSQG, FINDS, ECHO	Lower	960, 0.182, SE
AF685	CON EDISON	12 WAVERLY PL	NJ MANIFEST	Lower	961, 0.182, NNW
AF686	CON EDISON	12 WAVERLY PL	RCRA NonGen / NLR	Lower	961, 0.182, NNW
AF687	NEW YORK UNIVERSITY	12-16 WAVERLY PLACE	NY MANIFEST	Lower	961, 0.182, NNW
AF688	NEW YORK UNIVERSITY	12-16 WAVERLY PL	RCRA-SQG, E MANIFEST, NY MANIFEST	Lower	961, 0.182, NNW
AJ689	55 HOUSTON REALTY LL	55 EAST HOUSTON STRE	NY AST	Higher	964, 0.183, SSW
AK690	CON EDISON	89 2ND AVE	NY MANIFEST	Lower	966, 0.183, East
AH691	CON EDISON	625 BROADWAY	E MANIFEST	Lower	966, 0.183, WSW
AH692	625 BROADWAY	625 BROADWAY	NY AST	Lower	966, 0.183, WSW
AJ693	SPILL NUMBER 9411282	ELIZABETH ST & HOUST	NY LTANKS	Higher	970, 0.184, South
AE694	APARTMENT HOUSE	300 MERCER STREET	UST FINDER	Lower	972, 0.184, North
AE695	APHRODITE FRENCH CLE	300 MERCER ST #1	NY DRYCLEANERS	Lower	972, 0.184, North
AE696	APARTMENT HOUSE	300 MERCER STREET	NY UST	Lower	972, 0.184, North
AE697	APT BUILDING TTF	300 MERCER ST	NY LTANKS	Lower	972, 0.184, North
AC698	91 EAST 4TH ST	91 EAST 4TH ST	NY LTANKS	Lower	974, 0.184, ESE
AC699	LEONARD FRANZBLAU	91 EAST 4TH STREET	NY UST	Lower	974, 0.184, ESE
AC700	CON EDISON	F/O 91 EAST 4TH ST	NY MANIFEST	Lower	974, 0.184, ESE
AC701	LEONARD FRANZBLAU	91 EAST 4TH STREET	UST FINDER	Lower	974, 0.184, ESE

MAPPED SITES SUMMARY

Target Property Address:
375 LAFAYETTE STREET
NEW YORK, NY 10003

Click on Map ID to see full detail.

MAP ID	SITE NAME	ADDRESS	DATABASE ACRONYMS	RELATIVE ELEVATION	DIST (ft. & mi.) DIRECTION
AC702	RESIDENTIAL	91 EAST 4TH STREET	NY LTANKS	Lower	974, 0.184, ESE
AC703	CON EDISON	F/O 91 EAST 4TH ST	NY MANIFEST	Lower	974, 0.184, ESE
W704	CON EDISON	610 BROADWAY	NJ MANIFEST	Lower	977, 0.185, SW
W705	AMOCO	610 BROADWAY	NY LTANKS, NY Spills, NY NYC LAND USE	Lower	977, 0.185, SW
W706	AMOCO SERVICE 13410	610 BROADWAY	UST FINDER RELEASE	Lower	977, 0.185, SW
W707	CON EDISON	610 BROADWAY	RCRA NonGen / NLR	Lower	977, 0.185, SW
W708	CON EDISON	610 BROADWAY	NY MANIFEST	Lower	977, 0.185, SW
W709	AMOCO SERVICE STATIO	610 BROADWAY	NY UST	Lower	977, 0.185, SW
W710	TRIBECA GAS INC	610 BROADWAY	RCRA NonGen / NLR, FINDS, ECHO, E MANIFEST, NY...	Lower	977, 0.185, SW
W711	AMOCO SERVICE STATIO	610 BROADWAY	UST FINDER	Lower	977, 0.185, SW
W712	AMOCO	610 BROADWAY	UST FINDER RELEASE	Lower	977, 0.185, SW
AG713	CON EDISON SERVICE B	444 LAFAYETTE ST	RCRA NonGen / NLR, NJ MANIFEST, NY MANIFEST	Lower	982, 0.186, NNE
AG714	CON EDISON SERVICE B	444 LAFAYETTE ST	FINDS, ECHO, E MANIFEST	Lower	982, 0.186, NNE
AG715	CON EDISON MANHOLE:	LAFAYETTE ST & ASTOR	RCRA NonGen / NLR, NY MANIFEST	Lower	983, 0.186, NNE
AG716	CON EDISON MANHOLE:	E LAFAYETTE ST & AST	RCRA NonGen / NLR, NY MANIFEST	Lower	983, 0.186, NNE
AG717	CONSOLIDATED EDISON	LAFAYETTE ST & ASTOR	NY MANIFEST	Lower	983, 0.186, NNE
AG718	CON EDISON	LAFAYETTE ST & ASTOR	RCRA NonGen / NLR, NJ MANIFEST, NY MANIFEST	Lower	983, 0.186, NNE
AG719	CON EDISON	ASTOR PL & LAFAYETTE	NY MANIFEST	Lower	983, 0.186, NNE
AG720	MTA NYCT ASTOR PL ST	ASTOR PL & LAFAYETTE	RCRA NonGen / NLR, E MANIFEST, NY MANIFEST	Lower	983, 0.186, NNE
AG721	MTA NYCT ASTOR PL ST	ASTOR PL & LAFAYETTE	NJ MANIFEST	Lower	983, 0.186, NNE
AG722	CON EDISON SERVICE B	LAFAYETTE ST & ASTOR	RCRA NonGen / NLR, NY MANIFEST	Lower	983, 0.186, NNE
AG723	CON EDISON GAS DRIP	ASTOR PL & LAFAYETTE	RCRA NonGen / NLR, NY MANIFEST	Lower	983, 0.186, NNE
W724	CONSOLIDATED EDISON	LAFAYETTE ST & HOUST	NY MANIFEST	Higher	986, 0.187, SW
Z725	CON EDISON SERVICE B	44 E 2ND ST & 2ND AV	RCRA NonGen / NLR, FINDS, ECHO, NY MANIFEST, NJ...	Lower	986, 0.187, SE
Z726	CONSOLIDATED EDISON	2ND AVE & 2ND ST	E MANIFEST	Lower	987, 0.187, SE
Z727	CON EDISON	E. 2ND ST & 2ND AVE	E MANIFEST	Lower	987, 0.187, SE
Z728	40-42 EAST 3RD STREE	40-42 EAST 3RD STREE	NY AST	Lower	987, 0.187, SE
AK729	CONSOLIDATED EDISON	2ND AVE & 5TH ST	RCRA NonGen / NLR, FINDS, E MANIFEST	Lower	988, 0.187, East
AK730	CON EDISON	2ND AVE & 5TH ST	NY MANIFEST	Lower	988, 0.187, East
AK731	CONSOLIDATED EDISON	E 5TH & 2ND AVE	NY MANIFEST	Lower	988, 0.187, East
AC732	CON EDISON	66 2ND AVE	NY MANIFEST	Lower	989, 0.187, ESE
AC733	CON EDISON	64 2ND AVE	NY MANIFEST	Lower	990, 0.188, ESE
AC734	60-SECOND AVE CORP	60 SECOND AVE	NY AST	Lower	991, 0.188, ESE
Z735	CON EDISON	48 2ND AVE	NY MANIFEST	Lower	992, 0.188, SE
AF736	CON EDISON	14-16 WAVERLY PL & G	NY MANIFEST	Lower	995, 0.188, NNW
AH737	CON EDISON SERVICE B	623 BROADWAY FRONT	RCRA NonGen / NLR, NY MANIFEST	Lower	995, 0.188, WSW
AH738	ISE REALTY GROUP, IN	623 BROADWAY	NY AST	Lower	995, 0.188, WSW
Z739	CLOSED-LACKOF RECENT	44 SECOND AVENUE	NY LTANKS	Lower	1000, 0.189, SE
Z740	CHURCH OF THE NATIVI	44 2ND AVENUE	UST FINDER	Lower	1000, 0.189, SE

MAPPED SITES SUMMARY

Target Property Address:
375 LAFAYETTE STREET
NEW YORK, NY 10003

Click on Map ID to see full detail.

MAP ID	SITE NAME	ADDRESS	DATABASE ACRONYMS	RELATIVE ELEVATION	DIST (ft. & mi.) DIRECTION
Z741	CHURCH OF THE NATIVI	44 2ND AVENUE	NY UST	Lower	1000, 0.189, SE
AL742	CON EDISON - EXTERIO	27 EAST HOUSTON ST	E MANIFEST	Higher	1000, 0.189, SW
AL743	CON EDISON - MANHOLE	27 E HOUSTON ST	RCRA-LQG	Higher	1000, 0.189, SW
AL744	CON EDISON - MANHOLE	27 E HOUSTON ST	NY MANIFEST	Higher	1000, 0.189, SW
AA745	CON EDISON - COMPANY	GREENE ST & WASHINGT	E MANIFEST	Lower	1002, 0.190, NW
AA746	CONSOLIDATED EDISON	WASHINGTON PL & GREE	E MANIFEST	Lower	1002, 0.190, NW
AC747	74 CLEANERS INC	74 SECOND AVE	RCRA-VSQG, NY DRYCLEANERS, NY MANIFEST	Lower	1003, 0.190, ESE
AB748	CON EDISION - TM2828	255-261 NO. 6TH ST.	RCRA NonGen / NLR	Lower	1004, 0.190, East
AB749	CONSOLIDATED EDISON	255-261 NO. 6TH ST.	NY MANIFEST	Lower	1004, 0.190, East
Z750	CONSOLIDATED EDISON	42 2ND AVE	E MANIFEST	Lower	1005, 0.190, SE
Z751	42 2ND AVENUE	42 2ND AVENUE	NY NYC OER	Lower	1005, 0.190, SE
Z752	CON EDISON	42 2ND AVE	NY MANIFEST	Lower	1005, 0.190, SE
AD753	CON EDISON	27 2ND AVE	NY MANIFEST	Lower	1006, 0.191, SSE
AC754	CON EDISON SERVICE B	76-78 2ND AVE & 4TH	RCRA NonGen / NLR, NY MANIFEST	Lower	1008, 0.191, ESE
AM755	CON EDISON - VAULT 8	39 W3 ST	RCRA NonGen / NLR, NY MANIFEST	Lower	1009, 0.191, WNW
AI756	CVS	51 ASTOR PLACE	E MANIFEST	Lower	1011, 0.191, NNE
AI757	NYCDEP - HAZARDOUS M	51 ASTOR PL RM 643	RCRA NonGen / NLR, FINDS, ECHO, NY MANIFEST	Lower	1011, 0.191, NNE
AI758	MINSKOFF EQUITY BLDG	51 ASTOR PL	RCRA NonGen / NLR, FINDS, ECHO, NY MANIFEST	Lower	1011, 0.191, NNE
AI759	CVS	51 ASTOR PLACE	E MANIFEST	Lower	1011, 0.191, NNE
AI760	49-05 ASTORIA BLV/QU	49-05 ASTORIA BLVD	UST FINDER RELEASE	Lower	1011, 0.191, NNE
AI761	CVS PHARMACY #10828	51 ASTOR PL	NY MANIFEST	Lower	1011, 0.191, NNE
AI762	CONSOLIDATED EDISON	75-20 ASTORIA BOULEV	NY MANIFEST	Lower	1011, 0.191, NNE
AI763	CVS # 10828	51 ASTOR PL	PA MANIFEST	Lower	1011, 0.191, NNE
AI764	CON EDISON SERVICE B	13-25 ASTOR PL	RCRA NonGen / NLR, NY MANIFEST	Lower	1011, 0.191, NNE
AI765	CVS PHARMACY #10828	51 ASTOR PL	RCRA-VSQG, FINDS, ECHO	Lower	1011, 0.191, NNE
AI766	CON EDISON VAULT: 96	51 ASTOR PL	RCRA NonGen / NLR, NY MANIFEST	Lower	1011, 0.191, NNE
AC767	CONSOLIDATED EDISON	78 2ND AVE	E MANIFEST	Lower	1013, 0.192, ESE
AE768	ELEVEN WAVERLY ASSOC	11 WAVERLY PL	NY AST	Lower	1013, 0.192, NNW
AE769	11 WAVERLY ASSOC	11 WAVERLY PL	NY LTANKS	Lower	1013, 0.192, NNW
AN770	CON EDISON	60-62 E 7 ST BTWN 2N	RCRA NonGen / NLR, NJ MANIFEST, NY MANIFEST	Lower	1013, 0.192, ENE
Z771	CON EDISON SERVICE B	38 2ND AVE	RCRA NonGen / NLR, E MANIFEST, NY MANIFEST	Lower	1015, 0.192, SE
AA772	NEW YORK UNIVERSITY	35 WEST 4TH ST	E MANIFEST	Lower	1018, 0.193, NW
AA773	NYU - EDUCATION BLOC	35 WEST 4TH STREET	E MANIFEST	Lower	1018, 0.193, NW
AA774	NEW YORK UNIVERSITY	35 W 4TH ST	RCRA-VSQG, FINDS, ECHO	Lower	1018, 0.193, NW
AA775	NEW YORK UNIVERSITY	35 W 4TH ST	NY MANIFEST	Lower	1018, 0.193, NW
AA776	NEW YORK UNIVERSITY	35 WEST 4TH ST	E MANIFEST	Lower	1018, 0.193, NW
AC777	CON EDISON	80 2ND AVE	NY MANIFEST	Lower	1019, 0.193, ESE
AK778	300 EAST FIFTH STREE	300 EAST 5TH STREET	NY AST	Lower	1020, 0.193, ESE
AF779	NEW YORK UNIVERSITY	16 WAVERLY PLACE	NY AST	Lower	1020, 0.193, NNW

MAPPED SITES SUMMARY

Target Property Address:
375 LAFAYETTE STREET
NEW YORK, NY 10003

Click on Map ID to see full detail.

MAP ID	SITE NAME	ADDRESS	DATABASE ACRONYMS	RELATIVE ELEVATION	DIST (ft. & mi.) DIRECTION
AO780	CON EDISON	F/O 67 COOPER SQUARE	NY MANIFEST	Lower	1020, 0.193, NE
AO781	CON EDISON	OPP. 67 COOPER SQUAR	NY MANIFEST	Lower	1020, 0.193, NE
AD782	CON EDISON	23 2ND AVE	NY MANIFEST	Lower	1022, 0.194, SSE
AJ783	CONSOLIDATED EDISON	45 E HOUSTON ST	E MANIFEST	Higher	1023, 0.194, SSW
AH784	CABLE BUILDING	611 BROADWAY	NY AST	Lower	1024, 0.194, WSW
AL785	GASETERIA	21 EAST HOUSTON STRE	NY LTANKS	Higher	1025, 0.194, SW
AL786	NG 300 LAFAYETTE ST.	21 EAST HOUSTON STRE	NY AST	Higher	1025, 0.194, SW
AL787	B P PRODUCTS NORTH A	21 E HOUSTON ST	RCRA-SQG, NY MANIFEST, NJ MANIFEST	Higher	1025, 0.194, SW
AL788	GASETERIA	21 EAST HOUSTON STRE	UST FINDER RELEASE	Higher	1025, 0.194, SW
AL789	BP LAFAYETTE (FORMER	21 EAST HOUSTON STRE	UST FINDER	Higher	1025, 0.194, SW
AJ790	CON EDISON SERVICE B	41 E HOUSTON ST	NJ MANIFEST	Higher	1025, 0.194, SSW
AJ791	CON EDISON SERVICE B	41 E HOUSTON ST	RCRA NonGen / NLR, NY MANIFEST	Higher	1025, 0.194, SSW
AB792	LESTER/GLASSNER	36 EAST 7TH STREET	NY AST	Lower	1025, 0.194, ENE
AB793	GARFUNKEL & TAUSTER	36 EAST 7TH STREET	NY AST	Lower	1025, 0.194, ENE
AD794	CON EDISON	15 E 1ST ST	NY MANIFEST	Lower	1027, 0.195, SSE
AM795	CON EDISON SERVICE B	32-28 W 3RD ST & WOO	RCRA NonGen / NLR, NY MANIFEST	Lower	1029, 0.195, WNW
AM796	CONSOLIDATED EDISON	58 W 4OTH ST	NY MANIFEST	Lower	1031, 0.195, NW
AK797	84 SECOND AVENUE	84 SECOND AVENUE	NY NYC OER	Lower	1031, 0.195, ESE
AK798	CON EDISON	84 2ND AVE	NY MANIFEST	Lower	1031, 0.195, ESE
X799	CON EDISON - SERVICE	BOWERY AND E HOUSTON	RCRA-LQG, NY MANIFEST, NJ MANIFEST	Higher	1031, 0.195, South
AA800	CON EDISON	45 W 4TH ST	RCRA NonGen / NLR, E MANIFEST	Lower	1033, 0.196, NW
AA801	CON EDISON	45 W 4TH ST	NY MANIFEST	Lower	1033, 0.196, NW
AF802	CON EDISON	18 WAVERLY PL & GREE	NY MANIFEST	Lower	1036, 0.196, NNW
Z803	CON EDISON	44 E 3RD ST	NY MANIFEST	Lower	1036, 0.196, SE
Z804	CON EDISON	44 E 3RD ST	NJ MANIFEST	Lower	1036, 0.196, SE
Z805	CON EDISON	44 E 3RD ST	RCRA NonGen / NLR, FINDS, ECHO	Lower	1036, 0.196, SE
AG806	CON EDISON SERVICE B	COOPER SQ & ASTOR PL	RCRA NonGen / NLR, FINDS	Lower	1042, 0.197, NNE
AG807	CON EDISON GAS DRIP:	COOPER SQ & W 4TH ST	RCRA NonGen / NLR, FINDS, ECHO, NY MANIFEST	Lower	1042, 0.197, NNE
AI808	CON EDISON SERVICE B	754 E BROADWAY	RCRA NonGen / NLR, NY MANIFEST	Lower	1043, 0.198, North
X809	CONSOLIDATED EDISON	HOUSTON ST & BOWERY	NY MANIFEST	Higher	1043, 0.198, South
X810	CONSOLIDATED EDISON	BOWERY ST & E HOUSTO	NY MANIFEST	Higher	1043, 0.198, South
AB811	CON EDISON	103-105 2ND AVE & 6T	NY MANIFEST	Lower	1046, 0.198, East
AP812	NYU CORE - 1, 2, 3 &	4 WASHINGTON SQUARE	NY VCP, NY NYC OER	Lower	1047, 0.198, West
AP813	N Y U	4 WASHINGTON SQUARE	NY AST	Lower	1047, 0.198, West
AL814	REI	303 LAFAYETTE STREET	E MANIFEST	Higher	1048, 0.198, SW
AL815	NG 300 LAFAYETTE ST.	21 EAST HOUSTON STRE	NY UST, NY VCP, NY Spills, NY NYC OER	Higher	1050, 0.199, SW
AQ816	268 ELIZABETH ST PRO	268 ELIZABETH ST	NY AST	Higher	1051, 0.199, South
AI817	CON EDISON GAS MAIN:	755 BROADWAY	RCRA NonGen / NLR, FINDS, ECHO, NY MANIFEST	Lower	1058, 0.200, North
AQ818	CON EDISON	F/O 284 BOWERY	NY MANIFEST	Higher	1060, 0.201, South

MAPPED SITES SUMMARY

Target Property Address:
375 LAFAYETTE STREET
NEW YORK, NY 10003

Click on Map ID to see full detail.

MAP ID	SITE NAME	ADDRESS	DATABASE ACRONYMS	RELATIVE ELEVATION	DIST (ft. & mi.) DIRECTION
AQ819	CON EDISON	284 BOWERY	PA MANIFEST	Higher	1060, 0.201, South
AJ820	ALMARK HOLDING	284 MOTT STREET	NY AST	Higher	1063, 0.201, SSW
AJ821	CON EDISON	271 ELIZABETH	E MANIFEST	Higher	1067, 0.202, South
AJ822	CON EDISON	271 ELIZABETH STR	E MANIFEST	Higher	1067, 0.202, South
AE823	CON EDISON	297 MERCER ST	NY MANIFEST	Lower	1070, 0.203, NNW
AJ824	CON EDISON -	281 MULBERRY ST	E MANIFEST	Higher	1071, 0.203, SSW
AK825	92 2ND AVENUE	92 SECOND AVENUE	NY AST	Lower	1071, 0.203, East
AC826	CON ED	97 E 4TH ST	NY MANIFEST	Lower	1073, 0.203, ESE
AC827	CON EDISON	97 E 4TH ST	RCRA NonGen / NLR, FINDS, ECHO	Lower	1073, 0.203, ESE
AC828	CON EDISON	97 E 4TH ST	NY MANIFEST	Lower	1073, 0.203, ESE
AC829	CON EDISON	97 E 4TH ST	NJ MANIFEST	Lower	1073, 0.203, ESE
AQ830	266 ELIZABETH ST	266 ELIZABETH ST	NY AST	Higher	1074, 0.203, South
AR831	47 EAST 3RD STREET	47 EAST 3RD STREET	UST FINDER	Lower	1079, 0.204, ESE
AR832	47 EAST 3RD STREET	47 EAST 3RD STREET	NY UST	Lower	1079, 0.204, ESE
AO833	CON EDISON SERVICE B	6-8 ST MARKS	RCRA NonGen / NLR, NY MANIFEST	Lower	1080, 0.205, NE
AM834	CON EDISON SERVICE B	38-36 W 3RD ST & WOO	RCRA NonGen / NLR, NY MANIFEST	Lower	1081, 0.205, WNW
AD835	CON EDISON	11 2ND AVE	NY MANIFEST	Lower	1083, 0.205, SSE
AO836	ST MARKS HOTEL	2 ST. MARKS PLACE	NY AST	Lower	1083, 0.205, NE
AI837	CON EDISON VAULT: 13	136 E 8TH ST FRONT O	RCRA NonGen / NLR, NY MANIFEST	Lower	1085, 0.205, NNE
AI838	CON EDISON VAULT: 33	136 E 8TH ST FRONT O	RCRA NonGen / NLR, NY MANIFEST	Lower	1085, 0.205, NNE
AI839	CON EDISON	136 E 8TH ST	E MANIFEST	Lower	1085, 0.205, NNE
AS840	CON EDISON	28 2ND AVE	NY MANIFEST	Lower	1086, 0.206, SE
AS841	24 SECOND AVE MOBIL	24 SECOND AVE & 1ST	NY LTANKS	Lower	1087, 0.206, SSE
AG842	CON EDISON MANHOLE:	E COOPER SQ & 4TH AV	NJ MANIFEST	Lower	1089, 0.206, NNE
AG843	MTA NYCT ASTOR PLACE	ASTOR PL & 4TH AVE	RCRA NonGen / NLR	Lower	1089, 0.206, NNE
AG844	CON EDISON MANHOLE:	E COOPER SQ & 4TH AV	RCRA NonGen / NLR	Lower	1089, 0.206, NNE
AG845	CON EDISON	4TH AVE & COOPER SQ	NJ MANIFEST	Lower	1089, 0.206, NNE
AG846	CON EDISON	4TH AVE & COOPER SQ	NY MANIFEST	Lower	1089, 0.206, NNE
AG847	CON EDISON	4TH AVE & COOPER SQ	RCRA NonGen / NLR, FINDS, ECHO	Lower	1089, 0.206, NNE
AK848	FILLMORE EAST APARTM	105 2ND AVENUE (223-	NY AST	Lower	1091, 0.207, East
AI849	CON EDISON - COMPANY	120 EAST 8TH ST	E MANIFEST	Lower	1091, 0.207, NNE
AJ850	GOTTLIEB W REAL ESTA	284 MULBERRY ST	RCRA NonGen / NLR, FINDS, ECHO, NY LEAD, NY...	Higher	1093, 0.207, SSW
AJ851	285 MOTT ST	285 MOTT ST	NY AST	Higher	1094, 0.207, SSW
AJ852	CON EDISON	267 ELIZABETH ST & E	RCRA NonGen / NLR, E MANIFEST, NJ MANIFEST, NY...	Higher	1097, 0.208, SSW
AQ853	CON EDISON	F/O 264 ELIZABETH ST	NY MANIFEST	Higher	1099, 0.208, South
AS854	CON EDISON	EAST 1ST ST & 2ND AV	NY MANIFEST	Lower	1101, 0.209, SSE
AS855	EXXONMOBIL -NYCT	2ND AVENUE & EAST 1S	UST FINDER RELEASE	Lower	1101, 0.209, SSE
AS856	CON EDISON - 1ST	E 1ST & 2ND AVE	PA MANIFEST	Lower	1101, 0.209, SSE
AS857	CON EDISON - EXTERIO	9 2ND AVE	E MANIFEST	Lower	1102, 0.209, SSE

MAPPED SITES SUMMARY

Target Property Address:
375 LAFAYETTE STREET
NEW YORK, NY 10003

Click on Map ID to see full detail.

MAP ID	SITE NAME	ADDRESS	DATABASE ACRONYMS	RELATIVE ELEVATION	DIST (ft. & mi.) DIRECTION
AS858	CON EDISON SERVICE B	9 2ND AVE FRONT OF	RCRA NonGen / NLR, NJ MANIFEST, NY MANIFEST	Lower	1102, 0.209, SSE
AK859	CON EDISON	208 E 6TH ST & 2ND A	RCRA NonGen / NLR, FINDS, ECHO	Lower	1103, 0.209, East
AR860	99 E 4 ST	99 EAST 4TH STREET	NY AST	Lower	1105, 0.209, ESE
AR861	50 E 3RD ST	50 E 3RD ST	NY AST	Lower	1106, 0.209, SE
AK862	CON EDISON SERVICE B	E 6TH ST & 2ND AVE	RCRA NonGen / NLR, FINDS	Lower	1108, 0.210, East
AK863	CON EDISON MANHOLE	E 6 ST & 2ND AVE	RCRA NonGen / NLR, NY MANIFEST	Lower	1108, 0.210, East
AK864	CON EDISON	E 6TH ST & 2ND AVE	NY MANIFEST	Lower	1108, 0.210, East
AO865	8 ST. MARKS PLACE	8 ST. MARKS PLACE	NY AST	Lower	1110, 0.210, NE
AS866	CON EDISON -	20-50 SECOND AVE	E MANIFEST	Lower	1118, 0.212, SSE
AM867	CON EDISON - MANHOLE	100 W 4 ST	NY MANIFEST	Lower	1119, 0.212, NW
AS868	CON ED	20 EAST 1ST ST	NY MANIFEST	Lower	1120, 0.212, SSE
AN869	10 ST MARKS PL	10 ST MARKS PL	NY AST	Lower	1120, 0.212, NE
AG870	1 ASTOR PLACE	1 ASTOR PLACE	NY AST	Lower	1120, 0.212, NE
AO871	CON EDISON	ASTOR PL & 3RD AVE	NY MANIFEST	Lower	1121, 0.212, NE
AO872	CON EDISON	3RD AVE & ASTOR PL	NY MANIFEST	Lower	1121, 0.212, NE
AO873	CON EDISON SERVICE B	ST MARKS PL & COOPER	RCRA NonGen / NLR, NJ MANIFEST, NY MANIFEST	Lower	1121, 0.212, NE
AO874	CON EDISON - MANHOLE	ASTOR PL & 3RD AVE	RCRA-LQG	Lower	1121, 0.212, NE
AO875	CON ED	3RD AVE & SAINT MARK	NY MANIFEST	Lower	1121, 0.212, NE
AO876	CON EDISON SERVICE B	COOPER SQ & ST MARK	RCRA NonGen / NLR, NY MANIFEST	Lower	1121, 0.212, NE
AO877	CON EDISON	3RD AVE & SAINT MARK	NJ MANIFEST	Lower	1121, 0.212, NE
AO878	CON EDISON TRENCH: O	3RD AVE & ASTOR PL	RCRA NonGen / NLR, FINDS	Lower	1121, 0.212, NE
AO879	CON EDISON	3RD AVE & SAINT MARK	RCRA NonGen / NLR	Lower	1121, 0.212, NE
AO880	CON EDISON	ASTOR PLACE AND 3RD	NY MANIFEST	Lower	1121, 0.212, NE
AO881	CON EDISON	ASTOR PL & 3RD AVE	RCRA NonGen / NLR	Lower	1121, 0.212, NE
AI882	CONSOLIDATED EDISON	74 E 8TH ST	E MANIFEST	Lower	1122, 0.213, North
AQ883	262 ELIZABETH STREET	262 ELIZABETH STREET	NY AST	Higher	1122, 0.213, South
AT884	CON EDISON SERVICE B	18 WAVERLY PL & GREE	RCRA NonGen / NLR, FINDS	Lower	1124, 0.213, NNW
AT885	CON EDISON SERVICE B	261-63 GREENE ST & W	RCRA NonGen / NLR, FINDS	Lower	1124, 0.213, NNW
AO886	CON EDISION - V9216	ST.MARKS PL. AND 3RD	RCRA NonGen / NLR, NY MANIFEST	Lower	1125, 0.213, NE
AU887	SNUG HARBOR OWNERS I	303 MERCER STREET	NY AST	Lower	1127, 0.213, North
AI888	CON EDISON SERVICE B	68-70 E 8TH ST	RCRA NonGen / NLR, NY MANIFEST	Lower	1127, 0.213, North
AS889	126TH DEPOT	24-60 2ND AVE	NY LTANKS	Lower	1128, 0.214, SSE
AS890	CON EDISON	24 2 AVE	NY E DESIGNATION, NY MANIFEST, NY NYC LAND USE	Lower	1128, 0.214, SSE
AS891	24 SECOND AVENUE OWN	24 2ND AVE	NY Spills, NY MANIFEST, NY NYC OER	Lower	1128, 0.214, SSE
AS892	WESTFIELD SECOND ASS	24 2ND AVE	UST FINDER	Lower	1128, 0.214, SSE
AS893	GAS STATION	24 SECOND AVE	UST FINDER RELEASE	Lower	1128, 0.214, SSE
AS894	GAS STATION	24 SECOND AVE	NY LTANKS	Lower	1128, 0.214, SSE
AS895	WESTFIELD SECOND ASS	24 2ND AVE	NY UST	Lower	1128, 0.214, SSE
AS896	24 SECOND AVENUE OWN	24 2ND AVE	RCRA NonGen / NLR, FINDS, ECHO, E MANIFEST	Lower	1128, 0.214, SSE

MAPPED SITES SUMMARY

Target Property Address:
375 LAFAYETTE STREET
NEW YORK, NY 10003

Click on Map ID to see full detail.

MAP ID	SITE NAME	ADDRESS	DATABASE ACRONYMS	RELATIVE ELEVATION	DIST (ft. & mi.) DIRECTION
AS897	24 SECOND AVENUE OWN	24 SECOND AVENUE	UST FINDER	Lower	1128, 0.214, SSE
AS898	24 SECOND AVENUE OWN	24 SECOND AVENUE	NY UST	Lower	1128, 0.214, SSE
AT899	CON EDISON - MANHOLE	31 WASHINGTON PL	RCRA-LQG	Lower	1129, 0.214, NW
AT900	CON EDISON - MANHOLE	31 WASHINGTON PL	NY MANIFEST	Lower	1129, 0.214, NW
AO901	CON EDISON	1 WASHINGTON TER & W	RCRA NonGen / NLR, NJ MANIFEST, NY MANIFEST	Lower	1129, 0.214, NE
AK902	CON EDISON	100 2ND AVENUE	E MANIFEST	Lower	1129, 0.214, East
AV903	CON EDISON	19 E HOUSTON ST	NY MANIFEST	Lower	1129, 0.214, SW
AV904	CON EDISON	19 E HOUSTON ST	RCRA NonGen / NLR	Lower	1129, 0.214, SW
AV905	CON EDISON	19 E HOUSTON ST	NJ MANIFEST	Lower	1129, 0.214, SW
AV906	19 EAST HOUSTON STRE	19 EAST HOUSTON STRE	NY E DESIGNATION, NY NYC OER	Lower	1129, 0.214, SW
AV907	MC 19 EAST HOUSTON L	19 E HOUSTON ST	RCRA NonGen / NLR	Lower	1129, 0.214, SW
AV908	MC 19 EAST HOUSTON L	19 E HOUSTON ST	NY MANIFEST	Lower	1129, 0.214, SW
AV909	19 EAST HOUSTON STRE	19 EAST HOUSTON STRE	US BROWNFIELDS	Lower	1129, 0.214, SW
AK910	CON EDISON	302 E 5TH ST	NY MANIFEST	Lower	1130, 0.214, ESE
AR911	CON ED	88 E 4TH ST	NY MANIFEST	Lower	1131, 0.214, ESE
AO912	CLOSED-LACKOF RECENT	275 NORTH 8TH ST.	NY LTANKS	Lower	1132, 0.214, NE
AL913	PRATT INSTITUTE - PU	295 LAFAYETTE ST 2ND	RCRA NonGen / NLR, ICIS, FINDS, ECHO, NY MANIFEST,...	Lower	1135, 0.215, SW
AL914	PUCK BUILDING	295 LAFAYETTE STREET	NY AST	Lower	1135, 0.215, SW
AL915	295 LAFAYETTE ST.	295 LAFAYETTE ST.	NY LTANKS	Lower	1135, 0.215, SW
AL916	GIGANTE VAZ & PARTNE	295 LAFAYETTE ST - 7	RCRA NonGen / NLR, FINDS, ECHO, NY MANIFEST	Lower	1135, 0.215, SW
AL917	REI	295 LAFAYETTE STREET	E MANIFEST	Lower	1135, 0.215, SW
AW918	NYU - GODDARD HALL	79 WASHINGTON SQUARE	RCRA-SQG, E MANIFEST	Lower	1137, 0.215, NW
AS919	LA SALLE ACADEMY	44 EAST 2ND STREET	NY AST	Lower	1138, 0.216, SE
AV920	CON EDISON	HOUSTON ST & BROADWA	RCRA NonGen / NLR, NY MANIFEST	Lower	1141, 0.216, WSW
AU921	GEORGETOWN PLAZA OWN	60 EAST 8TH STREET	NY AST	Lower	1142, 0.216, North
AJ922	CONSOLIDATED EDISON	283 MOTT ST	E MANIFEST	Higher	1143, 0.216, SSW
AR923	CON ED	90 E 4TH ST	NY MANIFEST	Lower	1144, 0.217, ESE
AS924	34 EAST 1ST STREET	34 E. 1 ST BTWN 1ST	NY LTANKS	Lower	1146, 0.217, SSE
AS925	CONSOLIDATED EDISON	14 2ND AVE	E MANIFEST	Lower	1146, 0.217, SSE
AM926	CON EDISON SERVICE B	47-45 W 3RD ST & W B	RCRA NonGen / NLR, NY MANIFEST	Lower	1150, 0.218, WNW
AS927	CON EDISON	47 E 2ND ST	NY MANIFEST	Lower	1153, 0.218, SE
AX928	CON EDISON - SERVICE	BROADWAY & E 8 ST	RCRA-LQG	Lower	1153, 0.218, North
AX929	CON EDISON	BROADWAY & E 8TH ST	RCRA NonGen / NLR, NY MANIFEST	Lower	1153, 0.218, North
AX930	CONSOLIDATED EDISON	BROADWAY & 8TH ST	E MANIFEST	Lower	1153, 0.218, North
AX931	NYCT - 8TH ST STA N&	E 8TH ST & BROADWAY	RCRA NonGen / NLR, E MANIFEST, NY MANIFEST	Lower	1153, 0.218, North
AX932	CON EDISON - SERVICE	BROADWAY & E 8 ST	NJ MANIFEST	Lower	1153, 0.218, North
AX933	CON EDISON	BROADWAY & E 8 ST	NY MANIFEST	Lower	1153, 0.218, North
AY934	CONSOLIDATED EDISON	89 E HOUSTON ST	E MANIFEST	Higher	1154, 0.219, South
AL935	CON EDISON SERVICE B	134-36 CROSBY ST & J	RCRA NonGen / NLR, NY MANIFEST	Lower	1154, 0.219, SW

MAPPED SITES SUMMARY

Target Property Address:
375 LAFAYETTE STREET
NEW YORK, NY 10003

Click on Map ID to see full detail.

MAP ID	SITE NAME	ADDRESS	DATABASE ACRONYMS	RELATIVE ELEVATION	DIST (ft. & mi.) DIRECTION
AK936	302 E 6TH LLC	304 EAST 5TH STREET	NY AST	Lower	1154, 0.219, ESE
AV937	CONSOLIDATED EDISON	V5990-W 88TH ST & BR	NY MANIFEST	Lower	1156, 0.219, WSW
AZ938	TISCH SCHOOL OF THE	111 SECOND AVENUE	UST FINDER	Lower	1157, 0.219, East
AZ939	CON ED	FO 111 2ND ST	NY MANIFEST	Lower	1157, 0.219, East
AZ940	NEW YORK UNIVERSITY	111 2ND AVE	RCRA-SQG	Lower	1157, 0.219, East
AZ941	NYU	111 2ND AVENUE	NY LTANKS	Lower	1157, 0.219, East
AZ942	NYU - TTF	111 2ND AVE	NY LTANKS	Lower	1157, 0.219, East
AZ943	TISCH SCHOOL OF THE	111 SECOND AVENUE	NY UST	Lower	1157, 0.219, East
AW944	CON ED	80 WASHINGTON SQ E S	NY MANIFEST	Lower	1161, 0.220, NW
AW945	CON EDISON	85 WASHINGTON SQ W	NJ MANIFEST	Lower	1161, 0.220, NW
AW946	CON EDISON	85 WASHINGTON SQ W	NY MANIFEST	Lower	1161, 0.220, NW
AW947	CON EDISON	85 WASHINGTON SQ W	RCRA NonGen / NLR, FINDS, ECHO	Lower	1161, 0.220, NW
AN948	CONSOLIDATED EDISON	18 ST MARK PL	E MANIFEST	Lower	1163, 0.220, ENE
AN949	CON EDISON	18 SAINT MARKS PLACE	E MANIFEST	Lower	1163, 0.220, ENE
AZ950	CON EDISON	115 2 AVE	NY MANIFEST	Lower	1163, 0.220, ENE
AZ951	CON EDISON	115 2ND AVE	NJ MANIFEST	Lower	1163, 0.220, ENE
AZ952	CON EDISON	115-117 2ND AVE & 6T	NY MANIFEST	Lower	1163, 0.220, ENE
AZ953	CON ED	FO E115 2ND ST	NY MANIFEST	Lower	1163, 0.220, ENE
AZ954	CON EDISON	115 2ND AVE	NY MANIFEST	Lower	1163, 0.220, ENE
AZ955	CON EDISON	115 2ND AVE	RCRA NonGen / NLR	Lower	1163, 0.220, ENE
AI956	CON EDISON SERVICE B	69 E 8 ST	RCRA NonGen / NLR, NY MANIFEST	Lower	1163, 0.220, North
AL957	CON EDISON SERVICE B	273-81 MULBERRY ST &	RCRA NonGen / NLR, NY MANIFEST	Lower	1164, 0.220, SSW
AS958	CON ED	26 EAST 1ST ST	NY MANIFEST	Lower	1165, 0.221, SSE
AZ959	CONSOLIDATED EDISON	113 2ND AVE	E MANIFEST	Lower	1166, 0.221, East
AR960	94 E. 4TH ST	94 EAST 4TH STREET	NY AST	Lower	1170, 0.222, ESE
AR961	CON EDISON SERVICE B	94 E 4TH ST	RCRA NonGen / NLR, NY MANIFEST	Lower	1170, 0.222, ESE
AS962	21 EAST 1ST STREET -	21 EAST 1ST STREET	NY NYC OER	Lower	1170, 0.222, SSE
AS963	9-11-17 SECOND AVENU	21 EAST 1ST STREET	NY NYC OER	Lower	1170, 0.222, SSE
AQ964	CON EDISON	259 ELIZABETH STR	E MANIFEST	Higher	1172, 0.222, SSW
AK965	309 E. 5TH STREET	309 EAST FIFTH STREE	NY AST	Lower	1173, 0.222, East
AL966	CON EDISON SERVICE B	276 MULBERRY ST	RCRA NonGen / NLR	Lower	1173, 0.222, SSW
AL967	CON EDISON	276 MULBERRY ST	NY MANIFEST	Lower	1173, 0.222, SSW
AL968	CON EDISON SERVICE B	276 MULBERRY ST	RCRA NonGen / NLR	Lower	1173, 0.222, SSW
AV969	CON EDISON SERVICE B	599-601 BROADWAY & P	RCRA NonGen / NLR, NY MANIFEST	Lower	1175, 0.223, WSW
AP970	CON EDISON	108 BLEECKER STR	E MANIFEST	Lower	1176, 0.223, West
AV971	CON EDISON	130 CROSBY ST	RCRA NonGen / NLR, E MANIFEST	Lower	1177, 0.223, SW
AV972	CON EDISON - GAS DRI	130 CROSBY ST	NY MANIFEST	Lower	1177, 0.223, SW
AN973	41-43 EAST 7TH STREE	41-43 EAST 7TH STREE	NY AST	Lower	1178, 0.223, ENE
AS974	TATE & LYLE NORTH AM	49 SOUTH SECOND STRE	NY MOSF UST	Lower	1179, 0.223, SE

MAPPED SITES SUMMARY

Target Property Address:
375 LAFAYETTE STREET
NEW YORK, NY 10003

Click on Map ID to see full detail.

MAP ID	SITE NAME	ADDRESS	DATABASE ACRONYMS	RELATIVE ELEVATION	DIST (ft. & mi.) DIRECTION
AS975	TATE & LYLE NORTH AM	49 SOUTH SECOND STRE	NY MOSF AST	Lower	1179, 0.223, SE
AS976	CLOSED-LACKOF RECENT	49 SOUTH 2ND ST.	UST FINDER RELEASE	Lower	1179, 0.223, SE
AS977	CLOSED-LACKOF RECENT	49 SOUTH 2ND STREET	NY LTANKS	Lower	1179, 0.223, SE
AK978	CON EDISON	302 E 6TH ST	NY MANIFEST	Lower	1179, 0.223, East
AO979	CON EDISON SERVICE B	14-16 ST MARKS	RCRA NonGen / NLR, NY MANIFEST	Lower	1179, 0.223, NE
AW980	CON EDISON	W 4TH ST & WASHINGTO	RCRA NonGen / NLR, FINDS, ECHO	Lower	1180, 0.223, NW
AX981	CON EDISON SERVICE B	756-70 E BROADWAY SB	RCRA NonGen / NLR, NY MANIFEST	Lower	1182, 0.224, North
AX982	CON EDISON SERVICE B	756-70 E BROADWAY SB	RCRA NonGen / NLR, NY MANIFEST	Lower	1182, 0.224, North
AZ983	CON EDISON	48 E 7TH ST	NY MANIFEST	Lower	1183, 0.224, ENE
AZ984	48/48 1/2 EAST 7TH S	48 EAST 7TH ST	NY AST	Lower	1183, 0.224, ENE
AJ985	CONSOLIDATED EDISON	279 MOTT ST.	E MANIFEST	Higher	1183, 0.224, SSW
AJ986	CON EDISON - MATT ST	279 MATT ST	PA MANIFEST	Higher	1183, 0.224, SSW
AJ987	CON EDISON	279 MOTT ST	NY MANIFEST	Higher	1183, 0.224, SSW
AV988	CON EDISON MANHOLE:	1 W HOUSTON ST FRONT	RCRA NonGen / NLR, FINDS, ECHO, NY MANIFEST	Lower	1185, 0.224, WSW
AN989	22 ST MARKS PLACE	22 ST MARKS PLACE	NY AST	Lower	1188, 0.225, ENE
AW990	CONSOLIDATED EDISON	WASH SQ E & W 4TH ST	NY MANIFEST	Lower	1190, 0.225, NW
AZ991	104 SECOND AVE	104 SECOND AVE	NY AST	Lower	1190, 0.225, East
AR992	CON ED	98 E 4TH ST	NY MANIFEST	Lower	1197, 0.227, ESE
AK993	CON EDISON	OPP 321 E 5TH ST	NY MANIFEST	Lower	1197, 0.227, East
AK994	9TH PCT	321 EAST 5TH STREET	NY AST	Lower	1197, 0.227, East
AV995	600 BROADWAY PARTNER	600 BROADWAY, 2ND FL	E MANIFEST	Lower	1199, 0.227, SW
AV996	600 BROADWAY	600 BROADWAY	NY AST	Lower	1199, 0.227, SW
AV997	TARGET CORPORATION	600 BROADWAY	RCRA-SQG, E MANIFEST	Lower	1199, 0.227, SW
AQ998	CONSOLIDATED EDISON	272 BOWERY	E MANIFEST	Higher	1199, 0.227, South
AX999	CON EDISON MANHOLE 5	759 BROADWAY & 8TH S	RCRA NonGen / NLR, NY MANIFEST	Lower	1200, 0.227, North
AX1000	CON EDISON SERVICE B	759 W BROADWAY	NJ MANIFEST	Lower	1200, 0.227, North
AX1001	CON EDISON SERVICE B	759 W BROADWAY	RCRA NonGen / NLR, NY MANIFEST	Lower	1200, 0.227, North
AX1002	CON EDISON - MANHOLE	759 BROADWAY	RCRA-LQG, NY MANIFEST, NJ MANIFEST	Lower	1200, 0.227, North
AN1003	ALLIED XVII LLC	24 ST. MARKS PLACE	NY AST	Lower	1201, 0.227, ENE
AN1004	TANK TEST FAILURE -	24 ST MARK'S PLACE	NY LTANKS	Lower	1201, 0.227, ENE
AN1005		24 ST MARKS PLACE	NY LTANKS, NY NYC LAND USE	Lower	1201, 0.227, ENE
AR1006	TOMAR EQUITIES, LLC	60 EAST 3RD STREET	NY AST	Lower	1201, 0.227, SE
AT1007	NEW YORK UNIVERSITY	25 WAVERLY PL	E MANIFEST	Lower	1202, 0.228, NNW
AT1008	NEW YORK UNIVERSITY	25 WAVERLY PL	E MANIFEST	Lower	1202, 0.228, NNW
AO1009	CON EDISON	27 3RD AVE	NJ MANIFEST	Lower	1205, 0.228, NE
AO1010	CON EDISON	27 3RD AVE	RCRA NonGen / NLR, FINDS, ECHO	Lower	1205, 0.228, NE
AO1011	CON EDISON	27 3RD AVE	NY MANIFEST	Lower	1205, 0.228, NE
BA1012	ST PATRICKS YOUTH CE	268 MULBERRY ST	UST FINDER	Lower	1206, 0.228, SSW
BA1013	ST PATRICKS YOUTH CE	268 MULBERRY ST	NY UST	Lower	1206, 0.228, SSW

MAPPED SITES SUMMARY

Target Property Address:
375 LAFAYETTE STREET
NEW YORK, NY 10003

Click on Map ID to see full detail.

MAP ID	SITE NAME	ADDRESS	DATABASE ACRONYMS	RELATIVE ELEVATION	DIST (ft. & mi.) DIRECTION
AY1014	CON EDISON	279 BOWERY	RCRA NonGen / NLR	Higher	1206, 0.228, South
AY1015	CON ED	279 BOWERY	NY MANIFEST	Higher	1206, 0.228, South
AY1016	CON EDISON	273 BOWERY	E MANIFEST	Higher	1206, 0.228, South
AY1017	CONSOLIDATED EDISON	273 BOWERY	E MANIFEST	Higher	1206, 0.228, South
AY1018	CON EDISON	279 BOWERY	NJ MANIFEST	Higher	1206, 0.228, South
AQ1019	CON EDISON - MANHATT	257 ELIZABETH ST	E MANIFEST	Higher	1208, 0.229, SSW
AR1020	CON EDISON SERVICE B	100 E 4TH ST	RCRA NonGen / NLR, NY MANIFEST	Lower	1209, 0.229, ESE
AN1021	CON ED	119 2ND AVE & 7TH ST	NY Spills, NY MANIFEST	Lower	1210, 0.229, ENE
AR1022	59-61 E 3 ST ASSOC	59-61 EAST 3RD STREE	NY AST	Lower	1210, 0.229, ESE
AZ1023	SELF RELIANCE NY FED	108 SECOND AVENUE	NY AST	Lower	1212, 0.230, East
AP1024	ROADWAY/PARKING LOT	110 BLEECKER ST	NY LTANKS	Lower	1213, 0.230, West
AN1025	A.B. IBIBASSI REALTY	26 ST MARKS PL	NY AST	Lower	1214, 0.230, ENE
BB1026	NYCT - 2ND AVE STATI	2ND AVE & HOUSTON ST	RCRA NonGen / NLR, NY MANIFEST	Lower	1216, 0.230, SSE
AY1027	CON EDISON SERVICE B	97-103 E HOUSTON ST	RCRA NonGen / NLR, NY MANIFEST	Higher	1216, 0.230, SSE
AX1028	CON EDISON SERVICE B	61 E 8TH ST	RCRA NonGen / NLR, NY MANIFEST	Lower	1217, 0.230, North
AS1029	CON EDISON	34 E 1ST ST	NY MANIFEST	Lower	1220, 0.231, SE
AS1030	CON EDISON	34 E 1ST ST	RCRA NonGen / NLR, FINDS, ECHO	Lower	1220, 0.231, SE
AS1031	CON EDISON	34 E 1ST ST	NJ MANIFEST	Lower	1220, 0.231, SE
AY1032	WHOLE FOODS MARKET -	95 E HOUSTON ST	NY MANIFEST	Higher	1221, 0.231, SSE
AY1033	WHOLE FOODS #HOU	95 EAST HOUSTON ST.	E MANIFEST	Higher	1221, 0.231, SSE
AY1034	WHOLE FOODS MARKET -	95 E HOUSTON ST	RCRA NonGen / NLR	Higher	1221, 0.231, SSE
AV1035	DUANE READE	598 BROADWAY	E MANIFEST	Lower	1222, 0.231, SW
AV1036	598 BROADWAY REALTY	598 BROADWAY	NY AST	Lower	1222, 0.231, SW
AS1037	CON EDISON SERVICE B	29 E 1ST ST	RCRA NonGen / NLR, NY MANIFEST	Lower	1227, 0.232, SSE
AR1038	CON EDISON SERVICE B	102 E 4TH ST	RCRA NonGen / NLR, NY MANIFEST	Lower	1228, 0.233, ESE
AS1039	CON EDISON	53 E 2ND ST	NY MANIFEST	Lower	1229, 0.233, SE
AW1040	NEW YORK UNIVERSITY	100 WASHINGTON SQUAR	RCRA-LQG, ICIS, FINDS, ECHO, E MANIFEST, NJ...	Lower	1234, 0.234, NW
AW1041	NEW YORK UNIVERSITY	100 WASHINGTON SQUAR	NY MANIFEST	Lower	1234, 0.234, NW
AW1042	CON EDISON	OPP 100 WASHINGTON S	NY MANIFEST	Lower	1234, 0.234, NW
AR1043	CON EDISON	106 E 4TH ST	NY MANIFEST	Lower	1234, 0.234, ESE
AR1044	CON EDISON	106 E 4 ST	NY MANIFEST	Lower	1234, 0.234, ESE
AV1045	PORTOFOTO INC	596 BROADWAY 1ST FLO	RCRA NonGen / NLR, FINDS, ECHO	Lower	1234, 0.234, SW
AY1046	CON EDISON	269 BOWERY	NY MANIFEST	Higher	1235, 0.234, South
AY1047	CON EDISON	269 BOWERY	RCRA NonGen / NLR, FINDS, ECHO, E MANIFEST	Higher	1235, 0.234, South
AY1048	CON EDISON	269 BOWERY	NJ MANIFEST	Higher	1235, 0.234, South
AU1049	CON ED	58 E 8TH ST	NY MANIFEST	Lower	1237, 0.234, North
AR1050	CON EDISON	F/O 107 EAST 4TH ST	NY MANIFEST	Lower	1238, 0.234, ESE
AN1051	30 ST MARKS PLACE	30 ST MARKS PLACE	NY AST	Lower	1242, 0.235, ENE
BB1052	CON EDISON SERVICE B	14 E 2ND ST OPPOSITE	RCRA NonGen / NLR, FINDS, ECHO, NY MANIFEST	Lower	1244, 0.236, SSE

MAPPED SITES SUMMARY

Target Property Address:
375 LAFAYETTE STREET
NEW YORK, NY 10003

Click on Map ID to see full detail.

MAP ID	SITE NAME	ADDRESS	DATABASE ACRONYMS	RELATIVE ELEVATION	DIST (ft. & mi.) DIRECTION
AT1053	CON EDISON - COMPANY	32 WAVERLY PL	E MANIFEST	Lower	1244, 0.236, NNW
BA1054	CONSOLIDATED EDISON	273 MOTT STREET	E MANIFEST	Lower	1245, 0.236, SSW
AV1055	CON EDISON MANHOLE 3	JERSEY ST & CROSBY S	RCRA NonGen / NLR	Lower	1245, 0.236, SW
AZ1056	CONSOLIDATED EDISON	114 SECOND TOE	E MANIFEST	Lower	1249, 0.237, East
AZ1057	CON EDISON	E 7TH ST & 2ND AVE	RCRA NonGen / NLR, FINDS, ECHO, NY MANIFEST, NJ...	Lower	1250, 0.237, ENE
AR1058	CON ED	65 E 3RD ST	NY MANIFEST	Lower	1252, 0.237, ESE
AQ1059	CON EDISON	268 BOWERY	RCRA NonGen / NLR	Higher	1253, 0.237, South
AQ1060	CON ED	268 BOWERY	NY MANIFEST	Higher	1253, 0.237, South
AQ1061	CON EDISON	268 BOWERY	NJ MANIFEST	Higher	1253, 0.237, South
AQ1062	CON EDISON	268 BOWERY	RCRA NonGen / NLR, FINDS, ECHO	Higher	1253, 0.237, South
AQ1063	CON EDISON	268 BOWERY	NY MANIFEST	Higher	1253, 0.237, South
AQ1064	CON EDISON	268 BOWERY	NJ MANIFEST	Higher	1253, 0.237, South
AZ1065	CON EDISON	E 7TH ST & 2ND AVE	RCRA NonGen / NLR	Lower	1253, 0.237, ENE
AZ1066	CON EDISON - MANHATT	EAST 2 AVE & 7TH ST	E MANIFEST	Lower	1253, 0.237, ENE
AZ1067	CON EDISON	EAST 7TH ST & 2ND AV	NJ MANIFEST	Lower	1253, 0.237, ENE
AZ1068	CON ED	E 7TH ST & 2ND AVE	NY MANIFEST	Lower	1253, 0.237, ENE
AQ1069	250 ELIZABETH STREET	250 ELIZABETH STREET	NY AST	Higher	1254, 0.237, South
AU1070	CON ED - EXTERIOR ST	MERCER & E 8TH ST	E MANIFEST	Lower	1254, 0.237, North
AX1071	KMART CORPORATION #7	770 BROADWAY	RCRA-SQG, E MANIFEST, NY MANIFEST	Lower	1255, 0.238, NNE
AX1072	WEGMANS FOOD MARKET	770 BROADWAY	RCRA-VSQG, E MANIFEST	Lower	1255, 0.238, NNE
AX1073	KMART # 7777	770 BROADWAY	PA MANIFEST	Lower	1255, 0.238, NNE
AX1074	WEGMANS FOOD MARKETS	770 BROADWAY	RCRA NonGen / NLR, FINDS, ECHO	Lower	1255, 0.238, NNE
AX1075	M R C MGMT	770 BROADWAY	NY MANIFEST	Lower	1255, 0.238, NNE
AX1076	OATH HOLDINGS, INC.	770 BROADWAY	NY AST	Lower	1255, 0.238, NNE
AX1077	770 BROADWAY	770 BROADWAY	NY AST	Lower	1255, 0.238, NNE
AR1078	CON EDISON	104 E 4TH ST	RCRA NonGen / NLR, FINDS, ECHO	Lower	1256, 0.238, ESE
AR1079	CON EDISON	104 E 4TH ST	NJ MANIFEST	Lower	1256, 0.238, ESE
AR1080	104 E 4TH ST REALTY	104 E 4TH ST	NY AST	Lower	1256, 0.238, ESE
AR1081	CON EDISON SERVICE B	104 E 4TH ST	RCRA NonGen / NLR, NY MANIFEST	Lower	1256, 0.238, ESE
AN1082	32 ST MARKS PLACE	32 ST MARKS PLACE	NY AST	Lower	1257, 0.238, ENE
AV1083	CON EDISON	120 CROSBY STR	E MANIFEST	Lower	1258, 0.238, SW
AY1084	CONSOLIDATED EDISON	267 BOWERY	E MANIFEST	Higher	1259, 0.238, South
BC1085	150 E. BROADWAY NY L	317 EAST 5TH STREET	NY AST	Lower	1260, 0.239, East
AS1086	CON EDISON	33 E 1ST ST	NY MANIFEST	Lower	1265, 0.240, SSE
AR1087	CON EDISON	66 E 3RD ST	NY MANIFEST	Lower	1268, 0.240, SE
AR1088	66-68 EAST 3RD STREE	66-68 EAST 3RD STREE	NY AST	Lower	1268, 0.240, SE
AU1089	8TH ST OWNERS CORP	50-54 E 8TH ST	NY AST	Lower	1270, 0.241, North
AU1090	CON EDISON	50 E 8TH ST	NY MANIFEST	Lower	1270, 0.241, North
AN1091	CON EDISON SERVICE B	34 ST MARKS PL	RCRA NonGen / NLR, NY MANIFEST	Lower	1272, 0.241, ENE

MAPPED SITES SUMMARY

Target Property Address:
375 LAFAYETTE STREET
NEW YORK, NY 10003

Click on Map ID to see full detail.

MAP ID	SITE NAME	ADDRESS	DATABASE ACRONYMS	RELATIVE ELEVATION	DIST (ft. & mi.) DIRECTION
BD1092	CON EDISON MANHOLE 3	W HOUSTON ST & MERCE	RCRA NonGen / NLR, NY MANIFEST	Lower	1272, 0.241, WSW
AV1093	594 BROADWAY ASSOCIA	594 BROADWAY	NY AST	Lower	1273, 0.241, SW
AY1094	CON EDISON - MANHOLE	109-11 E HOUSTON ST	NY MANIFEST	Lower	1274, 0.241, SSE
1095	CON EDISON	100 BLEECKER ST	E MANIFEST	Lower	1276, 0.242, West
AS1096	FIRS GARDEN CORPORAT	38 EAST FIRST STREET	NY AST	Lower	1276, 0.242, SE
AU1097	CON EDISON SERVICE B	59 E 8 ST FRONT OF	RCRA NonGen / NLR, NY MANIFEST	Lower	1276, 0.242, North
AT1098	NYU KIMBALL HALL	246 GREENE STREET	E MANIFEST	Lower	1277, 0.242, NNW
AQ1099	CON EDISON	248 E. ELIZABETH STR	E MANIFEST	Higher	1278, 0.242, South
AY1100	CON EDISON SERVICE B	265 BOWERY STANTON S	RCRA NonGen / NLR, NJ MANIFEST, NY MANIFEST	Higher	1281, 0.243, South
AY1101	CONSOLIDATED EDISON	265 BOWERY ST	E MANIFEST	Higher	1281, 0.243, South
BE1102	GIOIA PROPERTIES	17 ST MARKS PLACE	NY AST	Lower	1281, 0.243, ENE
BF1103	CON EDISON	61 2ND AVE & E 3RD S	RCRA NonGen / NLR, E MANIFEST, NJ MANIFEST, NY...	Lower	1286, 0.244, SE
AU1104	FAUST BROS INC	48 E 8TH ST	RCRA NonGen / NLR, FINDS, ECHO, NY MANIFEST	Lower	1290, 0.244, North
BE1105	CON EDISON SERVICE B	29 3RD AVE FRONT OF	RCRA NonGen / NLR, ECHO, NY MANIFEST	Lower	1290, 0.244, NE
BE1106	CON EDISON SERVICE B	29 3RD AVE FRONT OF	NJ MANIFEST	Lower	1290, 0.244, NE
BE1107	29 THIRD AVE CORP	29 THIRD AVE	NY AST	Lower	1290, 0.244, NE
BE1108	CON EDISON SERVICE B	29 3RD AVE	RCRA NonGen / NLR, NY MANIFEST	Lower	1290, 0.244, NE
AZ1109	125 SECOND AVE	125 SECOND AVENUE	NY AST	Lower	1292, 0.245, ENE
BA1110	LAFAYETTE STUDIOS CO	284 LAFAYETTE STREET	NY AST	Lower	1292, 0.245, SW
BD1111	TANK TEST FAIL	599 BROADWAY	NY LTANKS	Lower	1293, 0.245, WSW
BD1112	599 BROADWAY	599 BROADWAY	NY AST	Lower	1293, 0.245, WSW
BD1113	PROCTER & GAMBLE - W	599 BROADWAY	RCRA NonGen / NLR, FINDS, ECHO, E MANIFEST, NY...	Lower	1293, 0.245, WSW
AX1114	CON EDISON SERVICE B	765 W BROADWAY	RCRA NonGen / NLR, NY MANIFEST	Lower	1295, 0.245, North
AX1115	CON EDISON SERVICE B	765 W BROADWAY	NJ MANIFEST	Lower	1295, 0.245, North
BE1116	CON EDISON	21 SAINT MARKS PL	RCRA NonGen / NLR, FINDS, ECHO	Lower	1296, 0.245, ENE
BE1117	CON EDISON	21 SAINT MARKS PL	NJ MANIFEST	Lower	1296, 0.245, ENE
AR1118	70 EAST THIRD STREET	70 EAST THIRD STREET	NY AST	Lower	1299, 0.246, SE
AU1119	CON EDISON SERVICE B	55 E 8TH ST	RCRA NonGen / NLR, NY MANIFEST	Lower	1299, 0.246, North
AR1120	108 EAST FOURTH LLC	108 EAST 4TH STREET	NY AST	Lower	1299, 0.246, ESE
AR1121	CON EDISON	OPP 108 E 4TH ST	NY MANIFEST	Lower	1299, 0.246, ESE
AS1122	CON EDISON	FO 40 EAST 1ST	NY MANIFEST	Lower	1302, 0.247, SE
AS1123	NEW AMSTERDAM THEATE	40 1ST ST	RCRA NonGen / NLR, FINDS, ECHO	Lower	1302, 0.247, SE
AS1124	CONSOLIDATED EDISON	40 E. 1ST ST	E MANIFEST	Lower	1302, 0.247, SE
BE1125	CON EDISON	19 ST MARKS PL	NY MANIFEST	Lower	1303, 0.247, ENE
BC1126	314 EAST 6TH STREET	314 EAST 6TH STREET	NY AST	Lower	1303, 0.247, East
BE1127	CON EDISON	23 SAINT MARKS PL	NY MANIFEST	Lower	1304, 0.247, ENE
BE1128	CON EDISON	23 SAINT MARKS PL	NJ MANIFEST	Lower	1304, 0.247, ENE
BE1129	CON EDISON	23 SAINT MARKS PL	RCRA NonGen / NLR, FINDS, ECHO	Lower	1304, 0.247, ENE
BG1130	CON EDISON	52 WEST 3RD STREET	NY MANIFEST	Lower	1305, 0.247, WNW

MAPPED SITES SUMMARY

Target Property Address:
375 LAFAYETTE STREET
NEW YORK, NY 10003

Click on Map ID to see full detail.

MAP ID	SITE NAME	ADDRESS	DATABASE ACRONYMS	RELATIVE ELEVATION	DIST (ft. & mi.) DIRECTION
AS1131	CON EDISON SERVICE B	59 E 2ND ST	RCRA NonGen / NLR, NY MANIFEST	Lower	1307, 0.248, SE
AS1132	RUSSIAN ORTHODOX CAT	59 EAST 2ND STREET	NY AST	Lower	1307, 0.248, SE
BH1133	ATELIER COLOGNE 351	247 ELIZABETH ST	E MANIFEST	Higher	1307, 0.248, SSW
BA1134	ST PATRICK'S CHURCH	264 MULBERRY ST	UST FINDER	Lower	1311, 0.248, SSW
BA1135	ST PATRICK'S CHURCH	264 MULBERRY ST	NY UST	Lower	1311, 0.248, SSW
BI1136	CON EDISON	F/O 113 EAST 4TH ST	NY MANIFEST	Lower	1312, 0.248, ESE
BI1137	CON EDISON SERVICE B	113 E 4TH ST	RCRA NonGen / NLR, NY MANIFEST	Lower	1312, 0.248, ESE
BI1138	NYC DEPT OF EDUCATIO	113 E 4TH ST	RCRA-SQG, FINDS, ECHO	Lower	1312, 0.248, ESE
BI1139	P.S. 751 (CAR/DEV/OL	113 EAST 4TH STREET	NY AST	Lower	1312, 0.248, ESE
BI1140	CON EDISON	113 E 4 ST	NY MANIFEST	Lower	1312, 0.248, ESE
BI1141	NYC DEPT OF EDUCATIO	113 E 4TH ST	NY MANIFEST	Lower	1312, 0.248, ESE
BI1142	CON EDISON	F/O 113 EAST 4TH ST	NY MANIFEST	Lower	1312, 0.248, ESE
AT1143	1 UNIVERSITY PLACE	1 UNIVERSITY PLACE	NY AST	Lower	1312, 0.248, NNW
BJ1144	CON EDISON - COMPANY	OPP 42 4TH AVE	E MANIFEST	Lower	1317, 0.249, NNE
BH1145	CON EDISON	262 BOWERY	NJ MANIFEST	Higher	1318, 0.250, South
BH1146	CON EDISON	262 BOWERY	RCRA NonGen / NLR	Higher	1318, 0.250, South
BH1147	CON EDISON	262 BOWERY	NY MANIFEST	Higher	1318, 0.250, South
BF1148	CON EDISON	63 2ND AVE & E 3RD S	RCRA NonGen / NLR, E MANIFEST, NJ MANIFEST, NY...	Lower	1318, 0.250, SE
BK1149	CON EDISON	37 E 1 ST	NY MANIFEST	Lower	1319, 0.250, SSE
BK1150	ABOVE GROUND TTF	39 EAST FIRST STREET	NY LTANKS	Lower	1341, 0.254, SSE
AX1151	BASEMENT	60 EAST 9TH ST	NY LTANKS, NY Spills	Lower	1376, 0.261, North
AV1152	OLMSTEAD PROPERTIES,	584 BROADWAY	NY LTANKS	Lower	1380, 0.261, SW
BE1153	220 EAST 9TH ST	220 EAST 9TH ST	NY NYC OER	Lower	1413, 0.268, ENE
BG1154	ALLIED AVIATION SERV	LAGUARDIA BUILDING 4	NY LTANKS, NY Spills	Lower	1429, 0.271, NW
BD1155	165 MERCER ST	165 MERCER ST	NY LTANKS	Lower	1447, 0.274, WSW
BL1156	SPILL NUMBER 9913513	51 EAST 7TH ST	NY LTANKS	Lower	1454, 0.275, East
BL1157	RESIDENCE	51 E 7TH ST	NY LTANKS	Lower	1454, 0.275, East
BM1158	APARTMENT BLDG	86 E 3RD ST	NY LTANKS	Lower	1499, 0.284, SE
1159	NEW YORK UNIVERSITY	1ST AVE/30TH-33RD ST	NY LTANKS	Lower	1500, 0.284, WSW
BN1160	BROAD PRINT REALITY	112 CROSBY ST	NY LTANKS	Lower	1508, 0.286, SW
BO1161	FORMER MOBIL S/S#17-	37 WEST HOUSTON ST	NY LTANKS, NY Spills	Lower	1515, 0.287, WSW
BO1162	EXXONMOBIL	37 WEST HOUSTON ST	UST FINDER RELEASE	Lower	1515, 0.287, WSW
BO1163	FORMER MOBIL S/S#17-	37 WEST HOUSTON ST	UST FINDER RELEASE	Lower	1515, 0.287, WSW
BJ1164	71 FOURTH AVENUE - D	71 4TH AVENUE	NY NYC OER	Lower	1527, 0.289, NNE
BD1165	APARTMENT	142-44 GREENE STREET	NY LTANKS	Lower	1531, 0.290, WSW
1166	331 EAST 6TH STREET	331 EAST 6TH STREET	NY NYC OER	Lower	1539, 0.291, East
BP1167	BASEMENT - TTF	141 2ND AVE	NY LTANKS	Lower	1542, 0.292, ENE
BQ1168	NYU FACILITY	7-13 WASHINGTON SQUA	NY LTANKS	Lower	1544, 0.292, NNW
BL1169	PRIVATE HOME	61 EAST 7TH STREET	NY LTANKS, NY Spills	Lower	1554, 0.294, East

MAPPED SITES SUMMARY

Target Property Address:
375 LAFAYETTE STREET
NEW YORK, NY 10003

Click on Map ID to see full detail.

MAP ID	SITE NAME	ADDRESS	DATABASE ACRONYMS	RELATIVE ELEVATION	DIST (ft. & mi.) DIRECTION
BR1170	64 EAST 1ST STREET -	64 EAST 1ST STREET	NY NYC OER	Lower	1561, 0.296, SE
BM1171	SPILL NUMBER 0004317	91 EAST 3RD ST	NY LTANKS	Lower	1567, 0.297, ESE
BS1172	SPILL NUMBER 9814449	30 EAST 9TH ST	NY LTANKS	Lower	1583, 0.300, North
BR1173	HITCHINGS RES	87 EAST 2ND ST	NY LTANKS, NY Spills	Lower	1617, 0.306, SE
BT1174	143 EAST HOUSTON STR	143 EAST HOUSTON STR	NY NYC OER	Lower	1620, 0.307, SSE
BN1175		62 PRINCE STREET	NY LTANKS, NY Spills, NY NYC LAND USE	Lower	1630, 0.309, SW
BN1176	AMOCO	62 PRINCE STREET	UST FINDER RELEASE	Lower	1630, 0.309, SW
BP1177	SPILL NUMBER 0302699	291 EAST 9TH STREET	NY LTANKS	Lower	1639, 0.310, ENE
BP1178	BASEMENT - TTF	145 2ND AVE	NY LTANKS	Lower	1640, 0.311, ENE
BT1179	204 FORSYTH STREET-	204 FORSYTH STREET	NY Spills, NY NYC OER	Lower	1660, 0.314, SSE
BU1180	89 1ST AVENUE	89 1ST AVENUE	NY NYC OER	Lower	1671, 0.316, ESE
BU1181	85-09 1ST AVENUE	85-09 1ST AVENUE	NY LTANKS	Lower	1674, 0.317, ESE
BV1182	107 EAST 10TH STREET	107 EAST 10TH ST	NY LTANKS	Lower	1689, 0.320, NE
BV1183	3/10 TENANTS HOUSING	103 E 10TH ST	NY LTANKS, NY LIENS, NY Spills	Lower	1693, 0.321, NE
BV1184	103 EAST 10TH ST	103 EAST 10TH ST	NY LTANKS	Lower	1693, 0.321, NE
BV1185	3/10 TENANTS HOUSING	103 E 10TH ST	UST FINDER RELEASE	Lower	1693, 0.321, NE
BW1186	APARTMENT BUILDING	85 4TH AVE	NY LTANKS	Lower	1698, 0.322, NNE
BV1187	105 E 10TH ST	105 E 10TH ST	NY LTANKS, NY Spills	Lower	1701, 0.322, NE
BS1188	APARTMENT BUILDING -	34-36 EAST 10TH ST	NY LTANKS	Lower	1713, 0.324, North
BO1189	146 WOOSTER STREET	146 WOOSTER STREET	NY VCP, NY NYC OER	Lower	1716, 0.325, WSW
BX1190	RESIDENCE	314 EAST 9TH ST	NY LTANKS	Lower	1726, 0.327, ENE
BY1191	199 CHRYSTIE STREET	199 CHRYSTIE STREET	NY NYC OER	Higher	1738, 0.329, South
1192	NY UNIVERSITY	WEST 3RD ST/THOMPSON	NY LTANKS	Lower	1757, 0.333, NW
BW1193	116 E 11TH ST	116 E 11TH ST	NY LTANKS	Lower	1783, 0.338, NNE
BQ1194	WHEELER AVE/USCG BLD	WHEELER AVE GOVERNOR	NY LTANKS	Lower	1797, 0.340, NNW
BQ1195	UNIVERSITY, MARSHAK	137TH STREET	NY LTANKS	Lower	1797, 0.340, NNW
1196	109 PRINCE ST	109 PRINCE ST	NY LTANKS	Lower	1804, 0.342, WSW
BV1197	SPILL NUMBER 0301866	200 E 11TH ST	NY LTANKS	Lower	1810, 0.343, NE
1198	UNDERGROUND	156 2ND AVE	NY LTANKS, NY Spills	Lower	1824, 0.345, ENE
BZ1199	24 1ST AVENUE	24 1ST AVENUE	NY NYC OER	Lower	1826, 0.346, SE
BX1200	APARTMENT- TTF	332 E 9TH ST	NY LTANKS	Lower	1831, 0.347, ENE
BW1201	SUBSTATION	4TH AVE & 11TH ST	NY LTANKS	Lower	1834, 0.347, NNE
1202	PROSPERITY SERVICE C	6264 FORSYTH ST	NY LTANKS	Lower	1868, 0.354, SSE
CA1203	SPILL NUMBER 0212755	80 EAST 11TH STREET	NY LTANKS	Lower	1875, 0.355, North
CA1204	AVIS BUDGET	68 EAST 11TH STREET	NY LTANKS	Lower	1890, 0.358, North
BY1205	183 CHRYSTIE STREET	183 CHRYSTIE STREET	NY LTANKS	Higher	1907, 0.361, South
BY1206	LOT 35,TAXBLOCK 426	183 CHRYSTIE STREET	NY LTANKS, NY E DESIGNATION, NY NYC OER, NY NYC...	Higher	1907, 0.361, South
CB1207	TTF	547 BROADWAY	NY LTANKS	Lower	1930, 0.366, SW
CA1208	SPILL NUMBER 0109418	58 E. 11TH ST	NY LTANKS	Lower	1932, 0.366, North

MAPPED SITES SUMMARY

Target Property Address:
375 LAFAYETTE STREET
NEW YORK, NY 10003

Click on Map ID to see full detail.

MAP ID	SITE NAME	ADDRESS	DATABASE ACRONYMS	RELATIVE ELEVATION	DIST (ft. & mi.) DIRECTION
BX1209	327 EAST 9TH STREET	327 EAST 9TH STREET	NY NYC OER	Lower	1933, 0.366, ENE
1210	74-84 THIRD AVENUE -	74 3RD AVENUE	NY NYC OER	Lower	1960, 0.371, NE
1211	MELTZER-HERNANDEZ (G	189 ALLEN STREET (HE	NY LTANKS, NY UST	Lower	1992, 0.377, SSE
CB1212	COMM/RES BUILDING	114 MERCER ST	NY LTANKS	Lower	2000, 0.379, SW
CC1213	231 EAST 11TH ST	231 EAST 11TH ST	NY LTANKS, NY Spills	Lower	2006, 0.380, NE
CA1214	TTF	61 EAST 11TH STREET	NY LTANKS	Lower	2044, 0.387, North
BZ1215	MELZER-HERNANDEZ (GO	94 EAST 1ST STREET (	NY LTANKS, NY UST	Lower	2063, 0.391, SE
1216	171 SULLIVAN ST	171 SULLIVAN ST	NY LTANKS, NY Spills	Lower	2065, 0.391, West
CD1217	ON PROPERTY	7 RIVINGTON ST	NY LTANKS	Lower	2083, 0.395, South
CD1218	173-175 CHRYSTIE STR	175 CHRYSTIE STREET	NY NYC OER	Lower	2093, 0.396, South
CB1219	JOANNA / RESIDENTIAL	110 MERCER ST	NY LTANKS	Lower	2108, 0.399, SW
CE1220	APARTMENT COMPLEX -	11 EAST 10 TH STREET	NY LTANKS	Lower	2108, 0.399, North
1221	APARTMENT	126 MACDOUGAL ST	NY LTANKS	Lower	2109, 0.399, WNW
CC1222	APT. BUILDING TTF	222 EAST 12TH ST	NY LTANKS	Lower	2117, 0.401, NE
1223	NYC HEALTH HOSPITAL	34 SPRING ST	NY LTANKS	Lower	2132, 0.404, SSW
CF1224	X	112 4TH AVE	NY LTANKS	Lower	2142, 0.406, NNE
CD1225	199 BOWERY STREET	199 BOWERY STREET	UST FINDER RELEASE	Lower	2142, 0.406, South
CF1226	77 EAST 12 OWNERS IN	77 EAST 12TH STREET	NY LTANKS, NY UST	Lower	2151, 0.407, NNE
CG1227	68-70 SPRING STREET	68-70 SPRING STREET	NY VCP, NY NYC OER	Lower	2154, 0.408, SW
CH1228	SPILL NUMBER 0106344	20 5TH AV	NY LTANKS	Lower	2155, 0.408, NNW
CG1229	66 CROSBY ST/MANHATT	66 CROSBY STREET	NY LTANKS	Lower	2157, 0.409, SW
CC1230	CAPRI APARTMENTS	232 EAST 12TH ST	NY LTANKS	Lower	2161, 0.409, NE
CI1231	SPILL NUMBER 0307474	305 EAST 11TH ST	NY LTANKS	Lower	2172, 0.411, ENE
1232	APARTMENT BUILDING	159 PRINCE STREET	NY LTANKS	Lower	2176, 0.412, West
1233		194 ORCHARD STREET	NY E DESIGNATION, NY NYC OER, NY NYC LAND USE	Lower	2177, 0.412, SE
CH1234	24 5TH AVENUE	24 FIFTH AVENUE	NY LTANKS, NY Spills	Lower	2180, 0.413, NNW
CD1235	171 CHRYSTIE STREET	171 CHRYSTIE STREET	NY NYC OER	Lower	2200, 0.417, South
CJ1236	404 EAST 9TH STREET	404 EAST 9TH STREET	NY NYC OER	Lower	2221, 0.421, East
1237	UNKNOWN RESIDENCE	173 ELIZABETH ST	NY LTANKS	Lower	2228, 0.422, SSW
CK1238		105 WOOSTER STREET	NY LTANKS, NY NYC LAND USE	Lower	2231, 0.423, WSW
1239	IFO 111 E7TH ST	IFO 111 E.7TH ST	NY LTANKS	Lower	2235, 0.423, East
CL1240	ABOVE GROUND TANK	121 SPRING ST	NY LTANKS	Lower	2236, 0.423, WSW
1241	APT COMPLEX TTF	37 WASHINGTON SQ WES	NY LTANKS	Lower	2243, 0.425, NW
1242	93-24 3RD AVE/BKLYN	93-24 3RD AVENUE	NY LTANKS	Lower	2255, 0.427, NE
1243	830 BROADWAY/PRETIUM	830 BROADWAY	NY LTANKS	Lower	2260, 0.428, NNE
CD1244	LOT 32,TAXBLOCK 425	165 CHRYSTIE STREET	NY E DESIGNATION, NY NYC OER, NY NYC LAND USE	Lower	2263, 0.429, South
CI1245	300 EAST 12TH STREET	300 EAST 12TH STREET	NY BROWNFIELDS	Lower	2276, 0.431, NE
CM1246	THE DERMOT COMPANY	229 EAST 12TH STREET	NY LTANKS, NY AST	Lower	2277, 0.431, NE
CL1247	SPRING STREET ASSOCI	131-137 SPRING ST	NY LTANKS	Lower	2285, 0.433, WSW

MAPPED SITES SUMMARY

Target Property Address:
375 LAFAYETTE STREET
NEW YORK, NY 10003

Click on Map ID to see full detail.

MAP ID	SITE NAME	ADDRESS	DATABASE ACRONYMS	RELATIVE ELEVATION	DIST (ft. & mi.) DIRECTION
CE1248	39 5TH AVENUE	39 5TH AVENUE	NY LTANKS	Lower	2304, 0.436, NNW
CN1249	118 EAST 1ST STREET	118 EAST 1ST STREET	NY NYC OER, NY NYC LAND USE	Lower	2314, 0.438, SE
1250	APARTMENT BLDG	141 EAST 3RD ST	NY LTANKS	Lower	2317, 0.439, ESE
CJ1251	COMMERCIAL SASSAN SA	158 FIRST AVE	NY LTANKS	Lower	2320, 0.439, East
CO1252	APARTMENT BLDG - TTF	340 E 11TH ST	NY LTANKS	Lower	2329, 0.441, ENE
CL1253	EDGE MANAGEMENT LLC	93 MERCER ST	NY LTANKS	Lower	2330, 0.441, SW
CP1254	PIER 90/MANHATTAN	PIER 90/MANHATTAN	NY LTANKS	Lower	2330, 0.441, NNW
CQ1255	31 EAST 12TH STREET	31 EAST 12TH ST	NY LTANKS	Lower	2348, 0.445, North
CQ1256	31 E 12TH ST	31 E 12TH ST	NY LTANKS	Lower	2348, 0.445, North
CQ1257	REYNOLDS GAME FARM	REYNOLDS GAME FARM	NY LTANKS	Lower	2354, 0.446, North
CR1258	512 BROADWAY	512 BROADWAY	NY LTANKS, NY Spills	Lower	2358, 0.447, SW
CH1259	5TH AVENUE CENTER FO	10 WEST 10TH STREET	NY LTANKS, NY Spills	Lower	2360, 0.447, NNW
CN1260	11 AVENUE A - DOB JO	11 AVENUE A	NY NYC OER	Lower	2369, 0.449, SE
CP1261	HOBART INDUST BLDG	48-48 5TH ST	NY LTANKS	Lower	2386, 0.452, NNW
1262	203 LAFAYETTE STREET	114 KENMARE STREET	NY NYC OER	Lower	2399, 0.454, SSW
CK1263	COMMERCIAL BUILDING	145 SPRING ST	NY LTANKS	Lower	2407, 0.456, WSW
CM1264	N Y TELEPHONE	87-28 109TH ST	NY LTANKS	Lower	2428, 0.460, NE
CM1265	N Y TELEPHONE	1745 RICHMOND AV	NY LTANKS	Lower	2428, 0.460, NE
CM1266	ON SIDEWALK	240 E 13TH ST	NY LTANKS, NY Spills	Lower	2431, 0.460, NE
CN1267	225 EAST HOUSTON STR	225 EAST HOUSTON STR	NY NYC OER	Lower	2440, 0.462, SE
CJ1268	260 EAST 10TH ST	260 EAST 10TH ST	NY LTANKS	Lower	2443, 0.463, East
CR1269	HSR CORP	503-511 BROADWAY	NY LTANKS	Lower	2471, 0.468, SW
CK1270	PROPERTIES SOLUTIONS	155 SPRING STREET	NY LTANKS	Lower	2477, 0.469, WSW
1271	LOT 19,TAXBLOCK 411	159 LUDLOW STREET	NY E DESIGNATION, NY NYC OER, NY NYC LAND USE	Lower	2493, 0.472, SSE
1272	13 E. 12TH STREET	13 E. 12TH STREET	NY LTANKS	Lower	2512, 0.476, North
CS1273		172 ELDRIDGE STREET	NY E DESIGNATION, NY NYC OER, NY NYC LAND USE	Lower	2534, 0.480, SSE
CR1274	TTF	496 BROADWAY	NY LTANKS	Lower	2535, 0.480, SW
CR1275	42 CROSBY STREET- DO	42 CROSBY STREET	NY VCP, NY NYC OER	Lower	2536, 0.480, SW
1276	DELANCEY ST AND	2ND AVE TRACK 3 F LI	NY LTANKS	Lower	2537, 0.480, South
CT1277	VAULT # 1	W 110TH ST SUBSTATIO	NY LTANKS	Lower	2545, 0.482, WNW
CT1278	LITTLE RED SCHOOL HO	272 6TH AVE	NY LTANKS	Lower	2557, 0.484, WNW
CT1279	LITTLE RED SCHOOL HO	272 6TH AVENUE	NY LTANKS	Lower	2557, 0.484, WNW
1280	J. PALULIW	433 EAST 9TH STREET	NY LTANKS	Lower	2561, 0.485, East
CS1281	THE CHURCH OF GRACE	133 ALLEN STREET	NY NYC OER	Lower	2570, 0.487, SSE
CO1282	PS 19-M	185 1ST AVE	NY LTANKS	Lower	2577, 0.488, ENE
CU1283	APT BUILDING	62 GREENE ST	NY LTANKS	Lower	2579, 0.488, SW
1284	124 EAST 14TH STREET	124 EAST 14TH STREET	NY VCP, NY NYC OER	Lower	2586, 0.490, NNE
CU1285	TTF	65 GREENE STREET	NY LTANKS	Lower	2591, 0.491, WSW
1286	BUILDING	38 CROSBY ST	NY LTANKS	Lower	2593, 0.491, SW

MAPPED SITES SUMMARY

Target Property Address:
375 LAFAYETTE STREET
NEW YORK, NY 10003

Click on Map ID to see full detail.

MAP ID	SITE NAME	ADDRESS	DATABASE ACRONYMS	RELATIVE ELEVATION	DIST (ft. & mi.) DIRECTION
1287	SPILL NUMBER 0112067	2 KING ST	NY LTANKS	Lower	2617, 0.496, West
CV1288	62 WOOSTER STREET -	62 WOOSTER STREET	NY NYC OER	Lower	2728, 0.517, WSW
1289	133 THIRD AVENUE	133 3RD AVENUE	NY NYC OER	Lower	2810, 0.532, NE
CW1290	LOT 77,TAXBLOCK 415	119 ORCHARD STREET	NY E DESIGNATION, NY NYC OER, NY NYC LAND USE	Lower	2846, 0.539, SSE
CX1291	157 NORFOLK STREET	157 NORFOLK STREET	NY NYC OER	Lower	2869, 0.543, SE
1292	LOT 54,TAXBLOCK 355	255 EAST HOUSTON STR	NY E DESIGNATION, NY NYC OER, NY NYC LAND USE	Lower	2876, 0.545, SE
CY1293		327 BROOME STREET	NY E DESIGNATION, NY NYC OER, NY NYC LAND USE	Lower	2901, 0.549, South
CX1294		140 ESSEX STREET	NY E DESIGNATION, NY NYC OER, NY NYC LAND USE	Lower	2909, 0.551, SSE
CY1295	125 CHRYSTIE STREET	125 CHRYSTIE STREET	NY NYC OER	Lower	2921, 0.553, South
CW1296	LOT 34,TAXBLOCK 410	86 DELANCEY STREET	NY E DESIGNATION, NY NYC OER, NY NYC LAND USE	Lower	2934, 0.556, SSE
CV1297	52 WOOSTER STREET	52 WOOSTER STREET	NY NYC OER, NY NYC LAND USE	Lower	2942, 0.557, WSW
1298	181 AVENUE A - DOB J	181 AVENUE A	NY NYC OER	Lower	3034, 0.575, East
1299	MARKITE CO SITE	155 WAVERLY PLACE	FUSRAP	Lower	3042, 0.576, NW
CZ1300	LOT 39,TAXBLOCK 418	301 BROOME STREET	NY E DESIGNATION, NY NYC OER, NY NYC LAND USE	Lower	3053, 0.578, South
1301	26 AVENUE B	26 AVENUE B	NY NYC OER	Lower	3061, 0.580, ESE
1302	VILLAGE CARE OF NEW	214 WEST HOUSTON STR	NY NYC OER	Lower	3080, 0.583, West
CZ1303	LOT 43,TAXBLOCK 418	293 BROOME STREET	NY E DESIGNATION, NY NYC OER, NY NYC LAND USE	Lower	3090, 0.585, South
DA1304	LOT 34,TAXBLOCK 475	40 WOOSTER STREET	NY E DESIGNATION, NY NYC OER, NY NYC LAND USE	Lower	3115, 0.590, SW
1305	520 BROOME STREET	520 BROOME STREET	NY NYC OER	Lower	3121, 0.591, WSW
1306	287 EAST HOUSTON STR	287 EAST HOUSTON STR	NY NYC OER	Lower	3130, 0.593, SE
1307	LOT 67,TAXBLOCK 410	108 DELANCEY STREET	NY E DESIGNATION, NY NYC OER, NY NYC LAND USE	Lower	3131, 0.593, SSE
DB1308	436 EAST 13TH STREET	436 EAST 13TH STREET	NY NYC OER	Lower	3139, 0.595, ENE
DC1309	42 CHARLTON STREET -	42 CHARLTON STREET	NY NYC OER	Lower	3169, 0.600, West
1310	110 EAST 16TH STREET	110 EAST 16TH STREET	NY VCP, NY NYC OER	Lower	3178, 0.602, NNE
DB1311	442 EAST 13TH STREET	442 EAST 13TH STREET	NY NYC OER	Lower	3188, 0.604, ENE
DA1312		27 WOOSTER STREET	NY NYC OER, NY NYC LAND USE	Lower	3202, 0.606, WSW
1313	LEDOUX AND CO SITE	155 AVENUE OF THE AM	FUSRAP	Lower	3204, 0.607, WSW
1314	319 EAST 10TH ST. RO	319 EAST 10TH STREET	NY NYC OER	Lower	3210, 0.608, East
CZ1315	282 GRAND STREET	282 GRAND STREET	NY NYC OER, NY NYC LAND USE	Lower	3285, 0.622, South
DC1316	60 CHARLTON STREET	60 CHARLTON STREET	NY NYC OER	Lower	3285, 0.622, West
1317	1 SEVENTH AVENUE SOU	1 7TH AVENUE SOUTH	NY NYC OER	Lower	3286, 0.622, WNW
DD1318		100 NORFOLK STREET	NY E DESIGNATION, NY NYC OER, NY NYC LAND USE	Lower	3420, 0.648, SSE
DD1319	LOT 80,TAXBLOCK 353	136 DELANCEY STREET	NY E DESIGNATION, NY NYC OER, NY NYC LAND USE	Lower	3473, 0.658, SSE
DE1320	LOT 145,TAXBLOCK 344	48 CLINTON STREET	NY E DESIGNATION, NY NYC OER, NY NYC LAND USE	Lower	3490, 0.661, SE
1321	53 HOWARD STREET	53 HOWARD STREET / 3	NY SHWS	Lower	3495, 0.662, SW
DE1322		50 CLINTON STREET	NY E DESIGNATION, NY NYC OER, NY NYC LAND USE	Lower	3502, 0.663, SE
1323	FRANK P CARLSON INC	137 VARICK ST	NY Spills, RCRA NonGen / NLR, FINDS, ECHO, NY E...	Lower	3511, 0.665, West
1324	619 EAST 6TH STREET	619 EAST 6TH STREET	NY NYC OER	Lower	3513, 0.665, ESE
1325	CON EDISON - HESTER	HESTER STREET	EDR MGP	Lower	3517, 0.666, SSW

MAPPED SITES SUMMARY

Target Property Address:
375 LAFAYETTE STREET
NEW YORK, NY 10003

Click on Map ID to see full detail.

MAP ID	SITE NAME	ADDRESS	DATABASE ACRONYMS	RELATIVE ELEVATION	DIST (ft. & mi.) DIRECTION
DF1326	327-331 EAST HOUSTON	327 EAST HOUSTON STR	NY NYC OER	Lower	3519, 0.666, SE
1327	68-76 CHARLTON STREE	68 CHARLTON STREET	NY NYC OER	Lower	3527, 0.668, West
1328	11 GREENE STREET	11 GREENE STREET	NY VCP, NY NYC OER	Lower	3532, 0.669, SW
DF1329		164 ATTORNEY STREET	NY E DESIGNATION, NY NYC OER, NY NYC LAND USE	Lower	3535, 0.670, SE
DE1330	LOT 139,TAXBLOCK 344	66 CLINTON STREET	NY E DESIGNATION, NY NYC OER, NY NYC LAND USE	Lower	3555, 0.673, SE
1331	238 EAST 3RD STREET	238 EAST 3RD	NY NYC OER	Lower	3562, 0.675, ESE
1332		148 ATTORNEY STREET	NY E DESIGNATION, NY NYC OER, NY NYC LAND USE	Lower	3594, 0.681, SE
DG1333		328 GRAND STREET	NY E DESIGNATION, NY NYC OER, NY NYC LAND USE	Lower	3596, 0.681, SSE
DH1334	LOT 21,TAXBLOCK 209	126 LAFAYETTE STREET	NY VCP, NY E DESIGNATION, NY NYC LAND USE, NY NYC...	Lower	3599, 0.682, SW
DG1335		330 GRAND STREET	NY E DESIGNATION, NY NYC OER, NY NYC LAND USE	Lower	3617, 0.685, SSE
1336	133-141 WEST 11TH ST	141 WEST 11TH STREET	NY NYC OER	Lower	3617, 0.685, NNW
1337	66 ALLEN STREET	66 ALLEN STREET	NY NYC OER	Lower	3628, 0.687, South
DD1338		150 DELANCEY STREET	NY E DESIGNATION, NY NYC OER, NY NYC LAND USE	Lower	3639, 0.689, SSE
1339	96-108 VARICK STREET	96 VARICK STREET	NY NYC OER	Lower	3641, 0.690, WSW
1340	351-353 EAST 10TH ST	351-353 EAST 10TH ST	NY NYC OER	Lower	3669, 0.695, East
DH1341	CON EDISON - CANAL S	CANAL STREET	EDR MGP	Lower	3674, 0.696, SSW
DD1342	CONSTRUCTION SITE	55 SUFFOLK ST	NY Spills, NY NYC OER	Lower	3674, 0.696, SSE
1343	253 EAST 2ND STREET	253 EAST 2ND STREET	NY NYC OER	Lower	3759, 0.712, SE
DI1344		304 CANAL STREET	NY E DESIGNATION, NY NYC OER, NY NYC LAND USE	Lower	3760, 0.712, SW
DI1345		332 CANAL STREET	NY E DESIGNATION, NY NYC OER, NY NYC LAND USE	Lower	3761, 0.712, SW
DJ1346	572 & 568-570 BROOME	572 BROOME STREET	NY VCP, NY NYC OER	Lower	3788, 0.717, WSW
1347	67 AVENUE C	67 AVENUE C	NY NYC OER	Lower	3807, 0.721, ESE
DJ1348	LOT 78,TAXBLOCK 578	574 BROOME STREET	NY E DESIGNATION, NY NYC OER, NY NYC LAND USE	Lower	3808, 0.721, WSW
1349	64 NORFOLK STREET	64 NORFOLK STREET	NY NYC OER	Lower	3821, 0.724, SSE
1350	91 ATTORNEY STREET	91 ATTORNEY STREET	NY NYC OER	Lower	3833, 0.726, SE
1351	227 EAST 7TH STREET	227 EAST 7TH STREET	NY NYC OER	Lower	3854, 0.730, ESE
DK1352	10 WEST 17TH STREET	10 WEST 17TH STREET	NY NYC OER	Lower	3881, 0.735, North
DL1353	639 EAST 9TH STREET	639 EAST 9TH STREET	NY NYC OER	Lower	3888, 0.736, East
DI1354	LOT 28,TAXBLOCK 194	52 LISPENARD STREET	NY E DESIGNATION, NY NYC OER, NY NYC LAND USE	Lower	3916, 0.742, SW
1355	HUDSON KIM'S CLEANER	462 HUDSON ST	NY SHWS, NY DRYCLEANERS	Lower	3919, 0.742, WNW
DK1356	7 W 17TH STREET	7 W 17TH STREET	NY NYC OER	Lower	3926, 0.744, North
DI1357	LOT 24,TAXBLOCK 194	42 LISPENARD STREET	NY VCP, NY E DESIGNATION, NY NYC LAND USE, NY NYC...	Lower	3947, 0.748, SW
DL1358	645 EAST 9TH STREET	645 EAST 9TH STREET	NY NYC OER	Lower	3958, 0.750, East
1359	699 EAST 6TH STREET	90 AVENUE C	NY NYC OER	Lower	3977, 0.753, ESE
1360	286 SPRING STREET -	286 SPRING STREET	NY NYC OER	Lower	4000, 0.758, West
1361	13-17 LAIGHT STREET	13-17 LAIGHT STREET	NY NYC OER	Lower	4009, 0.759, WSW
DK1362	21 WEST 17 STREET	21 WEST 17 STREET	NY VCP, NY NYC OER	Lower	4045, 0.766, North
DM1363	42 WALKER STREET	42 WALKER STREET	NY NYC OER	Lower	4049, 0.767, SW
DM1364	42 WALKER STREET - D	42 WALKER STREET	NY NYC OER	Lower	4049, 0.767, SW

MAPPED SITES SUMMARY

Target Property Address:
375 LAFAYETTE STREET
NEW YORK, NY 10003

Click on Map ID to see full detail.

MAP ID	SITE NAME	ADDRESS	DATABASE ACRONYMS	RELATIVE ELEVATION	DIST (ft. & mi.) DIRECTION
DN1365	396 BROADWAY	396 BROADWAY	NY NYC OER	Lower	4058, 0.769, SW
DO1366	LOT 50,TAXBLOCK 597	102 CHARLTON STREET	NY VCP, NY E DESIGNATION, NY NYC LAND USE, NY NYC...	Lower	4059, 0.769, West
DP1367	LOT 85,TAXBLOCK 602	111 LEROY STREET	NY LTANKS, NY VCP, NY Spills, NY E DESIGNATION, NY...	Lower	4059, 0.769, WNW
DM1368		38 WALKER STREET	NY E DESIGNATION, NY NYC OER, NY NYC LAND USE	Lower	4061, 0.769, SW
DM1369		36 WALKER STREET	NY E DESIGNATION, NY NYC OER, NY NYC LAND USE	Lower	4067, 0.770, SW
DM1370		34 WALKER STREET	NY E DESIGNATION, NY NYC OER, NY NYC LAND USE	Lower	4075, 0.772, SW
DN1371	LOT 12,TAXBLOCK 195	83 WALKER STREET	NY E DESIGNATION, NY NYC OER, NY NYC LAND USE	Lower	4077, 0.772, SW
DN1372	81 WALKER STREET (CO	81 WALKER STREET	NY NYC OER	Lower	4079, 0.773, SW
DN1373	81 WALKER STREET (CO	81 WALKER STREET	NY NYC OER	Lower	4079, 0.773, SW
DP1374		78 MORTON STREET	NY Spills, NY NYC LAND USE, NY NYC OER	Lower	4081, 0.773, WNW
DQ1375	289 3RD STREET	289 3RD STREET	NY NYC OER	Lower	4098, 0.776, ESE
1376	638 EAST 12TH STREET	638 EAST 12TH STREET	NY NYC OER	Lower	4108, 0.778, East
DR1377	356 EAST 8TH STREET-	356 EAST 8TH STREET	NY NYC OER	Lower	4126, 0.781, ESE
DR1378	243 EAST 7TH STREET	243 EAST 7TH STREET	NY NYC OER	Lower	4142, 0.784, ESE
DQ1379	324 EAST 4TH STREET	324 EAST 4TH STREET	NY NYC OER	Lower	4153, 0.787, ESE
DN1380	388 BROADWAY 2ND THR	388 BROADWAY	NY NYC OER	Lower	4178, 0.791, SW
DO1381	TRINITY CHURCH CORP	551 GREENWICH ST	NY Spills, NY NYC OER	Lower	4189, 0.793, West
DP1382	627 GREENWICH STREET	627 GREENWICH ST	NY LTANKS, NY VCP, NY AIRS, NY NYC OER	Lower	4190, 0.794, WNW
DN1383	LOT 27,TAXBLOCK 195	84 WHITE STREET	NY E DESIGNATION, NY NYC OER, NY NYC LAND USE	Lower	4192, 0.794, SW
DN1384		80 WHITE STREET	NY LTANKS, NY NYC LAND USE, NY NYC OER	Lower	4195, 0.795, SW
DS1385	LOT 108,TAXBLOCK 594	219 HUDSON STREET	NY VCP, NY E DESIGNATION, NY NYC LAND USE, NY NYC...	Lower	4214, 0.798, WSW
DO1386	LOT 39,TAXBLOCK 597	537 GREENWICH STREET	NY E DESIGNATION, NY NYC OER	Lower	4215, 0.798, West
DS1387	LOT 115,TAXBLOCK 594	503 CANAL STREET	NY VCP, NY E DESIGNATION, NY NYC LAND USE, NY NYC...	Lower	4233, 0.802, WSW
1388	LOT 7,TAXBLOCK 597	100 VANDAM STREET	NY VCP, NY E DESIGNATION, NY NYC LAND USE, NY NYC...	Lower	4237, 0.802, West
DR1389	253 EAST 7TH STREET	253 EAST 7TH STREET	NY NYC OER	Lower	4261, 0.807, ESE
DT1390	LOT 62,TAXBLOCK 343	63 PITT STREET	NY E DESIGNATION, NY NYC OER, NY NYC LAND USE	Lower	4271, 0.809, SE
1391	55 WEST 17TH STREET	55 WEST 17TH STREET	NY Spills, NY NYC OER	Lower	4277, 0.810, North
DU1392		165 BROOME STREET	NY NYC OER, NY NYC LAND USE	Lower	4280, 0.811, SSE
DV1393	CON EDISON - EAST 19	524 E. 19TH ST.	EDR MGP	Lower	4281, 0.811, NE
DV1394	CE - E. 19TH ST. STA	524 E. 19TH ST.	NY DEL SHWS, NY MGP	Lower	4281, 0.811, NE
DW1395	LOT 7505,TAXBLOCK 21	11 BEACH STREET	NY E DESIGNATION, NY NYC OER, NY NYC LAND USE	Lower	4304, 0.815, SW
DX1396	15 RENWICK STREET -	15 RENWICK STREET	NY VCP, NY NYC OER	Lower	4312, 0.817, West
DT1397	LOT 68,TAXBLOCK 343	208 DELANCEY STREET	NY E DESIGNATION, NY NYC OER, NY NYC LAND USE	Lower	4362, 0.826, SE
DY1398	DRILL PIT	264 EAST 7TH ST	NY Spills, NY NYC OER	Lower	4378, 0.829, ESE
DU1399		145 BROOME STREET	NY NYC OER, NY NYC LAND USE	Lower	4380, 0.830, SSE
DZ1400	298 EAST 2ND STREET	298 EAST 2ND STREET	NY NYC OER	Lower	4381, 0.830, ESE
DX1401	515 CANAL STREET - 4	487 GREENWICH STREET	NY NYC OER	Lower	4395, 0.832, West
1402		14 WHITE STREET	NY NYC OER, NY NYC LAND USE	Lower	4407, 0.835, SW
1403	601 WASHINGTON STREE	601 WASHINGTON STREE	NY AST, NY BROWNFIELDS, NY Spills, NY E...	Lower	4417, 0.837, WNW

MAPPED SITES SUMMARY

Target Property Address:
375 LAFAYETTE STREET
NEW YORK, NY 10003

Click on Map ID to see full detail.

MAP ID	SITE NAME	ADDRESS	DATABASE ACRONYMS	RELATIVE ELEVATION	DIST (ft. & mi.) DIRECTION
DY1404	268 EAST 7TH STREET	268 EAST 7TH STREET	NY Spills, NY NYC OER	Lower	4424, 0.838, ESE
1405	LOT 74,TAXBLOCK 595	512 GREENWICH STREET	NY E DESIGNATION, NY NYC OER, NY NYC LAND USE	Lower	4437, 0.840, West
1406	CON EDISON - EAST 17	EAST 17TH - EAST 18T	EDR MGP	Lower	4442, 0.841, ENE
DZ1407	302 EAST 2ND STREET	302 EAST 2ND STREET	NY NYC OER	Lower	4444, 0.842, ESE
1408	746 EAST 5TH STREET	746 EAST 5TH STREET	NY VCP, NY NYC OER	Lower	4458, 0.844, ESE
DZ1409	316-318 EAST 3RD STR	318 EAST 3RD STREET	NY NYC OER	Lower	4460, 0.845, ESE
EA1410	570 WASHINGTON STREE	570 WASHINGTON STREE	NY NYC OER	Lower	4469, 0.846, West
DW1411	LOT 37,TAXBLOCK 190	24 VARICK STREET	NY E DESIGNATION, NY NYC OER, NY NYC LAND USE	Lower	4473, 0.847, SW
1412	550 WASHINGTON STREE	550 WASHINGTON STREE	NY NYC OER	Lower	4479, 0.848, West
DX1413	LOT 84,TAXBLOCK 595	484 GREENWICH STREET	NY E DESIGNATION, NY NYC OER, NY NYC LAND USE	Lower	4508, 0.854, West
DX1414	515 CANAL STREET	515 CANAL STREET	NY NYC OER	Lower	4512, 0.855, West
DZ1415	310 EAST 2ND STREET	310 EAST 2ND STREET	NY NYC OER	Lower	4530, 0.858, ESE
DY1416	277 EAST 7TH STREET	277 EAST 7TH STREET	NY NYC OER	Lower	4539, 0.860, ESE
1417	50-52 LAIGHT STREET	50 LAIGHT STREET	NY E DESIGNATION, NY NYC OER	Lower	4546, 0.861, WSW
DY1418	79 AVENUE D - DOB JO	79 AVENUE D	NY NYC OER	Lower	4601, 0.871, ESE
EA1419	80 CLARKSON STREET	80 CLARKSON STREET	NY NYC OER, NY NYC LAND USE	Lower	4608, 0.873, West
1420	160 LEROY STREET	160 LEROY STREET	NY VCP, NY NYC OER	Lower	4658, 0.882, WNW
1421	443 GREENWICH ST	443 GREENWICH ST	NY LTANKS, NY NYC OER	Lower	4667, 0.884, WSW
EB1422	19-25 WEST 20TH STRE	19 WEST 20TH STREET	NY NYC OER	Lower	4713, 0.893, North
1423	127 AVENUE D - DOB J	127 AVENUE D	NY NYC OER	Lower	4722, 0.894, ESE
EC1424	LOT 51,TAXBLOCK 595	142 WATTS STREET	NY E DESIGNATION, NY NYC OER, NY NYC LAND USE	Lower	4728, 0.895, WSW
EB1425	21-25 WEST 20TH STRE	21-25 WEST 20TH STRE	NY NYC OER	Lower	4743, 0.898, North
EC1426	LOT 23,TAXBLOCK 224	449 WASHINGTON STREE	NY E DESIGNATION, NY NYC OER, NY NYC LAND USE	Lower	4756, 0.901, WSW
1427	LOT 24,TAXBLOCK 633	738 GREENWICH STREET	NY VCP, NY E DESIGNATION, NY NYC LAND USE, NY NYC...	Lower	4776, 0.905, NW
EC1428	LOT 21,TAXBLOCK 224	445 WASHINGTON STREE	NY VCP, NY E DESIGNATION, NY NYC OER	Lower	4778, 0.905, WSW
EB1429	16 WEST 21ST STREET	16 WEST 21ST STREET	NY NYC OER	Lower	4786, 0.906, North
1430	PIER 42 STORAGE/BERT		FUDS	Lower	4866, 0.922, WNW
1431	7 WEST 21ST STREET	7 WEST 21ST STREET	NY VCP, NY Spills, NY NYC OER	Lower	4872, 0.923, North
EC1432	LOT 1,TAXBLOCK 224	450 WASHINGTON STREE	NY E DESIGNATION, NY NYC OER, NY NYC LAND USE	Lower	4888, 0.926, WSW
1433	389 2 AVE	389 2 AVE	NY NYC OER	Lower	4902, 0.928, NE
1434	303 WEST 10TH STREET	303 WEST 10TH STREET	NY NYC OER	Lower	4922, 0.932, WNW
ED1435		11 HUBERT STREET	NY VCP, NY Spills, NY E DESIGNATION, NY NYC LAND...	Lower	4933, 0.934, WSW
EE1436	LOT 13,TAXBLOCK 223	440 WASHINGTON STREE	NY RES DECL, NY VCP, NY E DESIGNATION, NY NYC OER,...	Lower	4957, 0.939, WSW
1437	290 WEST STREET	290 WEST STREET	NY NYC OER	Lower	4966, 0.941, West
1438	CON EDISON - EAST 21	EAST 20TH - EAST 22N	EDR MGP	Lower	4994, 0.946, ENE
EF1439	412 GREENWICH STREET	412 GREENWICH STREET	NY NYC OER	Lower	5023, 0.951, WSW
1440	ROSELAND - 35 WEST 2	35 WEST 21ST STREET	NY NYC OER	Lower	5043, 0.955, North
ED1441		403 GREENWICH STREET	NY VCP, NY E DESIGNATION, NY NYC LAND USE, NY NYC...	Lower	5060, 0.958, WSW
1442	PIER 45 STORAGE/BERT		FUDS	Lower	5073, 0.961, WNW

MAPPED SITES SUMMARY

Target Property Address:
375 LAFAYETTE STREET
NEW YORK, NY 10003

Click on Map ID to see full detail.

MAP ID	SITE NAME	ADDRESS	DATABASE ACRONYMS	RELATIVE ELEVATION	DIST (ft. & mi.) DIRECTION
EF1443	LOT 7504,TAXBLOCK 21	401 WASHINGTON STREE	NY E DESIGNATION, NY NYC OER	Lower	5081, 0.962, WSW
1444	334 EAST 23RD STREET	334 EAST 23RD STREET	NY NYC OER	Lower	5101, 0.966, NE
EE1445	268 WEST STREET/58 V	268 WEST STREET	NY NYC OER	Lower	5167, 0.979, WSW
EG1446	CE - CROSS/LITTLE WA	60 CENTRE ST	NY LTANKS, NY VCP, NY MANIFEST, NY MGP	Lower	5174, 0.980, SSW
EG1447	CON EDISON - CROSS/L	60 CENTRE ST	EDR MGP	Lower	5174, 0.980, SSW

EXECUTIVE SUMMARY

TARGET PROPERTY SEARCH RESULTS

The target property was identified in the following records. For more information on this property see page 9 of the attached EDR Radius Map report:

Site	Database(s)	EPA ID
H B SERVICE CENTER 375-9 LAFAYETTE ST NEW YORK, NY 10007	EDR Hist Auto	N/A

DATABASES WITH NO MAPPED SITES

No mapped sites were found in EDR's search of available ("reasonably ascertainable ") government records either on the target property or within the search radius around the target property for the following databases:

STANDARD ENVIRONMENTAL RECORDS

Lists of Federal NPL (Superfund) sites

Proposed NPL ---------- Proposed National Priority List Sites
NPL LIENS ---------- Federal Superfund Liens

Lists of Federal Delisted NPL sites

Delisted NPL ---------- National Priority List Deletions

Lists of Federal sites subject to CERCLA removals and CERCLA orders

FEDERAL FACILITY ---------- Federal Facility Site Information listing

Lists of Federal CERCLA sites with NFRAP

SEMS-ARCHIVE ---------- Superfund Enterprise Management System Archive

Lists of Federal RCRA facilities undergoing Corrective Action

CORRACTS ---------- Corrective Action Report

Lists of Federal RCRA TSD facilities

RCRA-TSDF ---------- RCRA - Treatment, Storage and Disposal

Federal institutional controls / engineering controls registries

LUCIS ---------- Land Use Control Information System

Federal ERNS list

ERNS ---------- Emergency Response Notification System

EXECUTIVE SUMMARY

Lists of state and tribal landfills and solid waste disposal facilities

NY SWF/LF ---------- Facility Register

Lists of state and tribal leaking storage tanks

INDIAN LUST ---------- Leaking Underground Storage Tanks on Indian Land
NY HIST LTANKS ---------- Listing of Leaking Storage Tanks

Lists of state and tribal registered storage tanks

FEMA UST ---------- Underground Storage Tank Listing
NY CBS UST ---------- Chemical Bulk Storage Database
NY CBS ---------- Chemical Bulk Storage Site Listing
NY MOSF ---------- Major Oil Storage Facility Site Listing
NY CBS AST ---------- Chemical Bulk Storage Database
INDIAN UST ---------- Underground Storage Tanks on Indian Land
NY TANKS ---------- Storage Tank Faciliy Listing

State and tribal institutional control / engineering control registries

NY ENG CONTROLS ---------- Registry of Engineering Controls
NY INST CONTROL ---------- Registry of Institutional Controls

Lists of state and tribal voluntary cleanup sites

INDIAN VCP ---------- Voluntary Cleanup Priority Listing

Lists of state and tribal brownfield sites

NY ERP ---------- Environmental Restoration Program Listing

ADDITIONAL ENVIRONMENTAL RECORDS

Local Lists of Landfill / Solid Waste Disposal Sites

NY SWTIRE ---------- Registered Waste Tire Storage & Facility List
NY SWRCY ---------- Registered Recycling Facility List
INDIAN ODI ---------- Report on the Status of Open Dumps on Indian Lands
ODI ---------- Open Dump Inventory
DEBRIS REGION 9 ---------- Torres Martinez Reservation Illegal Dump Site Locations
IHS OPEN DUMPS ---------- Open Dumps on Indian Land

Local Lists of Hazardous waste / Contaminated Sites

US HIST CDL ---------- Delisted National Clandestine Laboratory Register
US CDL ---------- National Clandestine Laboratory Register

Local Lists of Registered Storage Tanks

NY HIST UST ---------- Historical Petroleum Bulk Storage Database
NY HIST AST ---------- Historical Petroleum Bulk Storage Database

Local Land Records

LIENS 2 ---------- CERCLA Lien Information

Records of Emergency Release Reports

HMIRS	Hazardous Materials Information Reporting System
NY Hist Spills	SPILLS Database
NY SPILLS 90	SPILLS 90 data from FirstSearch
NY SPILLS 80	SPILLS 80 data from FirstSearch

Other Ascertainable Records

DOD	Department of Defense Sites
SCRD DRYCLEANERS	State Coalition for Remediation of Drycleaners Listing
US FIN ASSUR	Financial Assurance Information
EPA WATCH LIST	EPA WATCH LIST
2020 COR ACTION	2020 Corrective Action Program List
TSCA	Toxic Substances Control Act
TRIS	Toxic Chemical Release Inventory System
SSTS	Section 7 Tracking Systems
RMP	Risk Management Plans
RAATS	RCRA Administrative Action Tracking System
PADS	PCB Activity Database System
FTTS	FIFRA/ TSCA Tracking System - FIFRA (Federal Insecticide, Fungicide, & Rodenticide Act)/TSCA (Toxic Substances Control Act)
MLTS	Material Licensing Tracking System
COAL ASH DOE	Steam-Electric Plant Operation Data
COAL ASH EPA	Coal Combustion Residues Surface Impoundments List
PCB TRANSFORMER	PCB Transformer Registration Database
RADINFO	Radiation Information Database
HIST FTTS	FIFRA/TSCA Tracking System Administrative Case Listing
DOT OPS	Incident and Accident Data
INDIAN RESERV	Indian Reservations
UMTRA	Uranium Mill Tailings Sites
LEAD SMELTERS	Lead Smelter Sites
US MINES	Mines Master Index File
MINES MRDS	Mineral Resources Data System
ABANDONED MINES	Abandoned Mines
UXO	Unexploded Ordnance Sites
DOCKET HWC	Hazardous Waste Compliance Docket Listing
FUELS PROGRAM	EPA Fuels Program Registered Listing
PFAS NPL	Superfund Sites with PFAS Detections Information
PFAS FEDERAL SITES	Federal Sites PFAS Information
PFAS TRIS	List of PFAS Added to the TRI
PFAS TSCA	PFAS Manufacture and Imports Information
PFAS RCRA MANIFEST	PFAS Transfers Identified In the RCRA Database Listing
PFAS ATSDR	PFAS Contamination Site Location Listing
PFAS WQP	Ambient Environmental Sampling for PFAS
PFAS PROJECT	NORTHEASTERN UNIVERSITY PFAS PROJECT
PFAS NPDES	Clean Water Act Discharge Monitoring Information
PFAS PT 139 AIRPORT	All Certified Part 139 Airports PFAS Information Listing
AQUEOUS FOAM NRC	Aqueous Foam Related Incidents Listing
BIOSOLIDS	ICIS-NPDES Biosolids Facility Data
NY PFAS	PFAS Contamination Site Location Listing
NY COAL ASH	Coal Ash Disposal Site Listing
NY Financial Assurance	Financial Assurance Information Listing
NY HSWDS	Hazardous Substance Waste Disposal Site Inventory

NY SPDES State Pollutant Discharge Elimination System
NY VAPOR REOPENED Vapor Intrusion Legacy Site List
NY UIC Underground Injection Control Wells
NY COOLING TOWERS Registered Cooling Towers
NY ILI New York State Inactive Landfill Initiative

EDR RECOVERED GOVERNMENT ARCHIVES

Exclusive Recovered Govt. Archives

NY RGA HWS Recovered Government Archive State Hazardous Waste Facilities List
NY RGA LF Recovered Government Archive Solid Waste Facilities List

SURROUNDING SITES: SEARCH RESULTS

Surrounding sites were identified in the following databases.

Elevations have been determined from the USGS Digital Elevation Model and should be evaluated on a relative (not an absolute) basis. Relative elevation information between sites of close proximity should be field verified. Sites with an elevation equal to or higher than the target property have been differentiated below from sites with an elevation lower than the target property.
Page numbers and map identification numbers refer to the EDR Radius Map report where detailed data on individual sites can be reviewed.

Sites listed in ***bold italics*** are in multiple databases.

Unmappable (orphan) sites are not considered in the foregoing analysis.

STANDARD ENVIRONMENTAL RECORDS

Lists of Federal NPL (Superfund) sites

NPL: Also known as Superfund, the National Priority List database is a subset of CERCLIS and identifies over 1,200 sites for priority cleanup under the Superfund program. The source of this database is the U.S. EPA.

A review of the NPL list, as provided by EDR, and dated 03/27/2025 has revealed that there is 1 NPL site within approximately 1 mile of the target property.

Equal/Higher Elevation	Address	Direction / Distance	Map ID	Page
GE HUDSON RIVER SEDI Cerclis ID:: 202229 EPA Id: NYD980763841	***446 LOCK 8 WAY***	***W 1/2 - 1 (0.943 mi.)***	***0***	***9***

Lists of Federal RCRA generators

RCRA-LQG: RCRAInfo is EPA's comprehensive information system, providing access to data supporting the Resource Conservation and Recovery Act (RCRA) of 1976 and the Hazardous and Solid Waste Amendments (HSWA) of 1984. The database includes selective information on sites which generate, transport, store, treat and/or dispose of hazardous waste as defined by the Resource Conservation and Recovery Act (RCRA). Large quantity

generators (LQGs) generate over 1,000 kilograms (kg) of hazardous waste, or over 1 kg of acutely hazardous waste per month.

A review of the RCRA-LQG list, as provided by EDR, and dated 02/17/2025 has revealed that there are 10 RCRA-LQG sites within approximately 0.25 miles of the target property.

Equal/Higher Elevation	Address	Direction / Distance	Map ID	Page
DAC BON LLC EPA ID:: NYR000142570	***46-48 BOND ST***	***S 0 - 1/8 (0.054 mi.)***	***D119***	***326***
CON EDISON - MANHOLE EPA ID:: NYP005126026	27 E HOUSTON ST	SW 1/8 - 1/4 (0.189 mi.)	AL743	2312
CON EDISON - SERVICE EPA ID:: NYP004174777	***BOWERY AND E HOUSTON***	***S 1/8 - 1/4 (0.195 mi.)***	***X799***	***2556***

Lower Elevation	Address	Direction / Distance	Map ID	Page
688 BROADWAY 1 GREAT EPA ID:: NYR000217752	***688 BROADWAY***	***NW 0 - 1/8 (0.055 mi.)***	***B126***	***355***
CON EDISON - SERVICE EPA ID:: NYP004188025	***GREAT JONES ST AND B***	***WNW 0 - 1/8 (0.079 mi.)***	***B211***	***570***
CON EDISON - MANHOLE EPA ID:: NYP004784393	ASTOR PL & 3RD AVE	NE 1/8 - 1/4 (0.212 mi.)	AO874	2737
CON EDISON - MANHOLE EPA ID:: NYP005164652	31 WASHINGTON PL	NW 1/8 - 1/4 (0.214 mi.)	AT899	2801
CON EDISON - SERVICE EPA ID:: NYP004858124	BROADWAY & E 8 ST	N 1/8 - 1/4 (0.218 mi.)	AX928	2882
CON EDISON - MANHOLE EPA ID:: NYP004244539	***759 BROADWAY***	***N 1/8 - 1/4 (0.227 mi.)***	***AX1002***	***3053***
NEW YORK UNIVERSITY EPA ID:: NYD981566607	***100 WASHINGTON SQUAR***	***NW 1/8 - 1/4 (0.234 mi.)***	***AW1040***	***3154***

RCRA-SQG: RCRAInfo is EPA's comprehensive information system, providing access to data supporting the Resource Conservation and Recovery Act (RCRA) of 1976 and the Hazardous and Solid Waste Amendments (HSWA) of 1984. The database includes selective information on sites which generate, transport, store, treat and/or dispose of hazardous waste as defined by the Resource Conservation and Recovery Act (RCRA). Small quantity generators (SQGs) generate between 100 kg and 1,000 kg of hazardous waste per month.

A review of the RCRA-SQG list, as provided by EDR, and dated 02/17/2025 has revealed that there are 12 RCRA-SQG sites within approximately 0.25 miles of the target property.

Equal/Higher Elevation	Address	Direction / Distance	Map ID	Page
CONCORD ELECTRONICS EPA ID:: NYD003925070	***GREAT JONES STREET***	***S 0 - 1/8 (0.015 mi.)***	***A32***	***108***
B P PRODUCTS NORTH A EPA ID:: NYR000126698	***21 E HOUSTON ST***	***SW 1/8 - 1/4 (0.194 mi.)***	***AL787***	***2525***

Lower Elevation	Address	Direction / Distance	Map ID	Page
NYU MEYER BUILDING	***2-4 WASHINGTON PLACE***	***NNW 0 - 1/8 (0.106 mi.)***	***N330***	***892***

EPA ID:: NYD986963205				
NEW YORK UNIVERSITY EPA ID:: NYR000075762	***251 MERCER ST***	***WNW 1/8 - 1/4 (0.132 mi.)***	***P432***	***1184***
COOPER UNION EPA ID:: NYR000144261	***41 COOPER SQUARE***	***ENE 1/8 - 1/4 (0.149 mi.)***	***Y526***	***1687***
COOPER UNION SCHOOL EPA ID:: NYR000066779	***50 ASTOR PL***	***NNE 1/8 - 1/4 (0.177 mi.)***	***AI671***	***2092***
NEW YORK UNIVERSITY EPA ID:: NYR000160069	***12-16 WAVERLY PL***	***NNW 1/8 - 1/4 (0.182 mi.)***	***AF688***	***2150***
NYU - GODDARD HALL EPA ID:: NYR000269407	***79 WASHINGTON SQUARE***	***NW 1/8 - 1/4 (0.215 mi.)***	***AW918***	***2860***
NEW YORK UNIVERSITY EPA ID:: NYR000261503	111 2ND AVE	E 1/8 - 1/4 (0.219 mi.)	AZ940	2912
TARGET CORPORATION EPA ID:: NYR000255992	***600 BROADWAY***	***SW 1/8 - 1/4 (0.227 mi.)***	***AV997***	***3028***
KMART CORPORATION #7 EPA ID:: NYR000031930	***770 BROADWAY***	***NNE 1/8 - 1/4 (0.238 mi.)***	***AX1071***	***3281***
NYC DEPT OF EDUCATIO EPA ID:: NYR000224444	***113 E 4TH ST***	***ESE 1/8 - 1/4 (0.248 mi.)***	***BI1138***	***3493***

RCRA-VSQG: RCRAInfo is EPA's comprehensive information system, providing access to data supporting the Resource Conservation and Recovery Act (RCRA) of 1976 and the Hazardous and Solid Waste Amendments (HSWA) of 1984. The database includes selective information on sites which generate, transport, store, treat and/or dispose of hazardous waste as defined by the Resource Conservation and Recovery Act (RCRA). Very small quantity generators (VSQGs) generate less than 100 kg of hazardous waste, or less than 1 kg of acutely hazardous waste per month.

A review of the RCRA-VSQG list, as provided by EDR, and dated 02/17/2025 has revealed that there are 14 RCRA-VSQG sites within approximately 0.25 miles of the target property.

Equal/Higher Elevation	Address	Direction / Distance	Map ID	Page
NYU 383 LAFAYETTE EPA ID:: NYR000209866	***383 LAFAYETTE ST***	***N 0 - 1/8 (0.012 mi.)***	***A28***	***92***
MERCHANTS HOUSE EPA ID:: NYR000143768	***29 E 4TH ST***	***NE 0 - 1/8 (0.033 mi.)***	***A75***	***236***
NEW YORK UNIVERSITY EPA ID:: NYR000242503	***404 LAFAYETTE ST***	***N 0 - 1/8 (0.068 mi.)***	***E173***	***480***
CVS PHARMACY #10407 EPA ID:: NYR000211128	***298 MULBERRY ST***	***SSW 1/8 - 1/4 (0.155 mi.)***	***U557***	***1791***

Lower Elevation	Address	Direction / Distance	Map ID	Page
NEW YORK UNIVERSITY EPA ID:: NYR000230839	***726 BROADWAY***	***N 1/8 - 1/4 (0.127 mi.)***	***N399***	***1088***
NEW YORK UNIVERSITY EPA ID:: NYD986963213	***40 251 MERCER***	***WNW 1/8 - 1/4 (0.132 mi.)***	***P435***	***1202***
NEW YORK UNIVERSITY	***721 BROADWAY***	***NNW 1/8 - 1/4 (0.134 mi.)***	***N447***	***1460***

EPA ID:: NYR000021386				
215 MERCER ST EPA ID:: NYN008019879	215 MERCER ST	W 1/8 - 1/4 (0.157 mi.)	V576	1865
BEST BUY EPA ID:: NYR000173773	***622 BROADWAY***	***WSW 1/8 - 1/4 (0.171 mi.)***	***W637***	***1999***
PETCO STORE #5816 EPA ID:: NYR000203760	***31 2ND AVE***	***SE 1/8 - 1/4 (0.182 mi.)***	***AD684***	***2133***
74 CLEANERS INC EPA ID:: NYD034343657	***74 SECOND AVE***	***ESE 1/8 - 1/4 (0.190 mi.)***	***AC747***	***2318***
CVS PHARMACY #10828 EPA ID:: NYD980766604	***51 ASTOR PL***	***NNE 1/8 - 1/4 (0.191 mi.)***	***AI765***	***2466***
NEW YORK UNIVERSITY EPA ID:: NYN008028714	***35 W 4TH ST***	***NW 1/8 - 1/4 (0.193 mi.)***	***AA774***	***2498***
WEGMANS FOOD MARKET EPA ID:: NYR000265900	***770 BROADWAY***	***NNE 1/8 - 1/4 (0.238 mi.)***	***AX1072***	***3303***

Lists of state- and tribal hazardous waste facilities

NY SHWS: The State Hazardous Waste Sites records are the states' equivalent to CERCLIS. These sites may or may not already be listed on the federal CERCLIS list. Priority sites planned for cleanup using state funds (state equivalent of Superfund) are identified along with sites where cleanup will be paid for by potentially responsible parties. The data come from the Department of Environmental Conservation's Inactive Hazardous waste Disposal Sites in New York State.

A review of the NY SHWS list, as provided by EDR, and dated 02/03/2025 has revealed that there are 2 NY SHWS sites within approximately 1 mile of the target property.

Lower Elevation	Address	Direction / Distance	Map ID	Page
53 HOWARD STREET Site Code: 616154	53 HOWARD STREET / 3	SW 1/2 - 1 (0.662 mi.)	1321	3824
HUDSON KIM'S CLEANER Site Code: 486480	***462 HUDSON ST***	***WNW 1/2 - 1 (0.742 mi.)***	***1355***	***3891***

Lists of state and tribal leaking storage tanks

NY LTANKS: Leaking Storage Tank Incident Reports. These records contain an inventory of reported leaking storage tank incidents reported from 4/1/86 through the most recent update. They can be either leaking underground storage tanks or leaking aboveground storage tanks. The causes of the incidents are tank test failures, tank failures or tank overfills

A review of the NY LTANKS list, as provided by EDR, and dated 02/02/2025 has revealed that there are 145 NY LTANKS sites within approximately 0.5 miles of the target property.

Equal/Higher Elevation	Address	Direction / Distance	Map ID	Page
371 LAFAYETTE ST. Site ID: 170514	371 LAFAYETTE ST.	0 - 1/8 (0.000 mi.)	A7	49

Spill Date: 1994-04-19
Spill Number/Closed Date: 9400935 / 2002-05-17

30 EAST 4TH STREET Site ID: 169169 Spill Date: 1995-05-19 Spill Number/Closed Date: 9502124 / 1995-05-19	30 EAST 4TH STREET	ENE 0 - 1/8 (0.011 mi.)	A24	86
APARTMENT BLDG TTF Site ID: 462646 Spill Date: 2011-03-26 Spill Number/Closed Date: 1200036 / 2013-01-29	48 GREAT JONES ST	SE 0 - 1/8 (0.022 mi.)	A55	194
303 ELIZABETH STREET Site ID: 270112 Site ID: 271130 Spill Date: 1987-08-21 Spill Date: 1987-10-02 Spill Number/Closed Date: 8704231 / 1992-11-19 Spill Number/Closed Date: 8705585 / 1992-11-16	303 ELIZABETH STREET	S 1/8 - 1/4 (0.143 mi.)	U481	1571
159-02 CROSS BAY BLV Site ID: 94717 Spill Date: 1988-11-13 Spill Number/Closed Date: 8806752 / 1988-11-13	159-02 CROSS BAY BLV	SW 1/8 - 1/4 (0.145 mi.)	W500	1612
SPILL NUMBER 9411282 Site ID: 153267 Spill Date: 1994-11-23 Spill Number/Closed Date: 9411282 / 2004-01-13	ELIZABETH ST & HOUST	S 1/8 - 1/4 (0.184 mi.)	AJ693	2180
GASETERIA Site ID: 162605 Spill Date: 2002-01-30 Spill Number/Closed Date: 0230042 / 2006-03-20	21 EAST HOUSTON STRE	SW 1/8 - 1/4 (0.194 mi.)	AL785	2521
183 CHRYSTIE STREET Site ID: 219443 Spill Date: 1995-12-28 Spill Number/Closed Date: 9512158 / 1996-11-22	183 CHRYSTIE STREET	S 1/4 - 1/2 (0.361 mi.)	BY1205	3637
LOT 35,TAXBLOCK 426 Site ID: 219442 Spill Date: 1995-11-29 Spill Number/Closed Date: 9510876 / 1995-11-29	***183 CHRYSTIE STREET***	***S 1/4 - 1/2 (0.361 mi.)***	***BY1206***	***3638***

Lower Elevation	Address	Direction / Distance	Map ID	Page
350 LAFAYETTE ST/SHE Site ID: 83567 Spill Date: 1992-01-21 Spill Number/Closed Date: 9110940 / 1992-01-22	350 LAFAYETTE ST/SHE	WSW 0 - 1/8 (0.051 mi.)	B109	305
704 BROADWAY Site ID: 218411 Spill Date: 2000-07-13 Spill Number/Closed Date: 0004513 / 2013-11-29	704 BROADWAY	NNW 0 - 1/8 (0.083 mi.)	G230	615
APARTMENT Site ID: 336772 Spill Date: 2005-01-27	2-4 ST NICHOLAS PLAC	NW 0 - 1/8 (0.089 mi.)	G248	662

Spill Number/Closed Date: 0411548 / 2008-01-11				
SPILL NUMBER 9812634	***8 EAST 3RD ST***	***SE 0 - 1/8 (0.101 mi.)***	***K308***	***818***
Site ID: 655303 Spill Date: 2023-07-24 Spill Number/Closed Date: 2303422 / Not Reported				
APARTMENT	***648 BROADWAY***	***WSW 0 - 1/8 (0.115 mi.)***	***R352***	***987***
Site ID: 234503 Spill Date: 1999-02-02 Spill Number/Closed Date: 9813389 / 1999-02-10				
NYU CENTRAL PLANT	***251 MERCER ST***	***WNW 1/8 - 1/4 (0.132 mi.)***	***P438***	***1236***
Site ID: 141532 Spill Date: 2000-10-02 Spill Number/Closed Date: 0007785 / 2001-08-21				
APARTMENT COMPLEX	434 LAFAYETTE ST	NNE 1/8 - 1/4 (0.137 mi.)	S459	1519
Site ID: 170205 Spill Date: 1996-02-15 Spill Number/Closed Date: 9514652 / 1996-12-30				
SPILL NUMBER 0000672	77 BLEECKER ST	W 1/8 - 1/4 (0.143 mi.)	R483	1576
Site ID: 86275 Spill Date: 2000-04-17 Spill Number/Closed Date: 0000672 / 2004-04-26				
636 BROADWAY	***636 BROADWAY***	***WSW 1/8 - 1/4 (0.144 mi.)***	***R485***	***1580***
Site ID: 100275 Site ID: 339041 Spill Date: 1997-04-25 Spill Date: 2005-03-18 Spill Number/Closed Date: 9701173 / 1997-04-28 Spill Number/Closed Date: 0413180 / 2006-05-04				
30 EAST 3RD STREET	30 EAST 3RD STREET	SE 1/8 - 1/4 (0.149 mi.)	Z530	1712
Site ID: 70393 Spill Date: 2001-09-14 Spill Number/Closed Date: 0106303 / 2005-08-04				
54-62 COOPERS SQUARE	62 COOPERS SQUARE	NE 1/8 - 1/4 (0.159 mi.)	Y579	1871
Site ID: 314704 Spill Date: 1998-12-10 Spill Number/Closed Date: 9811435 / 1999-05-10				
COMMERCIAL BUILDING	440 LAFAYETTE AVE	NNE 1/8 - 1/4 (0.163 mi.)	S601	1914
Site ID: 395591 Spill Date: 2008-03-28 Spill Number/Closed Date: 0713774 / 2008-10-06				
ABOVE GROUND TANK	***740 BROADWAY***	***N 1/8 - 1/4 (0.163 mi.)***	***AE603***	***1918***
Site ID: 500389 Spill Date: 2014-09-30 Spill Number/Closed Date: 1406897 / 2014-12-23				
Not reported	***620 BROADWAY***	***SW 1/8 - 1/4 (0.175 mi.)***	***W650***	***2033***
Site ID: 187139 Spill Date: 2000-03-06 Spill Number/Closed Date: 9913713 / 2001-07-11				
APT BUILDING TTF	300 MERCER ST	N 1/8 - 1/4 (0.184 mi.)	AE697	2186
Site ID: 437192 Spill Date: 2010-07-08				

Spill Number/Closed Date: 1003940 / 2015-02-05				
91 EAST 4TH ST Site ID: 82922 Spill Date: 2003-10-08 Spill Number/Closed Date: 0307640 / 2004-07-27	91 EAST 4TH ST	ESE 1/8 - 1/4 (0.184 mi.)	AC698	2187
RESIDENTIAL Site ID: 326541 Spill Date: 2003-01-08 Spill Number/Closed Date: 0210175 / 2017-02-24	91 EAST 4TH STREET	ESE 1/8 - 1/4 (0.184 mi.)	AC702	2192
AMOCO Site ID: 164986 Site ID: 164987 Spill Date: 2001-07-28 Spill Date: 2002-12-23 Spill Number/Closed Date: 0104555 / 2003-12-24 Spill Number/Closed Date: 0209761 / 2003-11-06	***610 BROADWAY***	***SW 1/8 - 1/4 (0.185 mi.)***	***W705***	***2197***
CLOSED-LACKOF RECENT Site ID: 214063 Spill Date: 1998-04-20 Spill Number/Closed Date: 9801146 / 2003-03-03	44 SECOND AVENUE	SE 1/8 - 1/4 (0.189 mi.)	Z739	2306
11 WAVERLY ASSOC Site ID: 178153 Spill Date: 1998-05-14 Spill Number/Closed Date: 9801971 / 2005-11-21	11 WAVERLY PL	NNW 1/8 - 1/4 (0.192 mi.)	AE769	2480
24 SECOND AVE MOBIL Site ID: 91409 Spill Date: 1990-06-06 Spill Number/Closed Date: 9010367 / 1991-05-02	24 SECOND AVE & 1ST	SSE 1/8 - 1/4 (0.206 mi.)	AS841	2658
126TH DEPOT Site ID: 334066 Spill Date: 2004-11-17 Spill Number/Closed Date: 0409201 / 2005-02-22	24-60 2ND AVE	SSE 1/8 - 1/4 (0.214 mi.)	AS889	2772
GAS STATION Site ID: 295854 Spill Date: 1996-06-10 Spill Number/Closed Date: 9603385 / 1996-06-11	24 SECOND AVE	SSE 1/8 - 1/4 (0.214 mi.)	AS894	2786
CLOSED-LACKOF RECENT Site ID: 176330 Spill Date: 1987-11-06 Spill Number/Closed Date: 8706710 / 2003-03-04	275 NORTH 8TH ST.	NE 1/8 - 1/4 (0.214 mi.)	AO912	2826
295 LAFAYETTE ST. Site ID: 167565 Spill Date: 1993-03-30 Spill Number/Closed Date: 9214395 / 1994-01-21	295 LAFAYETTE ST.	SW 1/8 - 1/4 (0.215 mi.)	AL915	2849
34 EAST 1ST STREET Site ID: 237521 Spill Date: 1997-05-09 Spill Number/Closed Date: 9701768 / 2003-03-03	34 E. 1 ST BTWN 1ST	SSE 1/8 - 1/4 (0.217 mi.)	AS924	2875
NYU Site ID: 157657 Spill Date: 2004-05-20	111 2ND AVENUE	E 1/8 - 1/4 (0.219 mi.)	AZ941	2915

Spill Number/Closed Date: 0402181 / 2005-07-27

NYU - TTF | 111 2ND AVE | E 1/8 - 1/4 (0.219 mi.) | AZ942 | 2917
Site ID: 412176
Spill Date: 2009-04-07
Spill Number/Closed Date: 0900252 / 2010-07-06

CLOSED-LACKOF RECENT | 49 SOUTH 2ND STREET | SE 1/8 - 1/4 (0.223 mi.) | AS977 | 2985
Site ID: 73688
Site ID: 265300
Spill Date: 1988-12-27
Spill Date: 1987-10-21
Spill Number/Closed Date: 8807845 / 2003-03-14
Spill Number/Closed Date: 8706162 / 2003-03-13

TANK TEST FAILURE - | 24 ST MARK'S PLACE | ENE 1/8 - 1/4 (0.227 mi.) | AN1004 | 3060
Site ID: 444005
Spill Date: 2011-01-05
Spill Number/Closed Date: 1010402 / 2018-02-23

Not reported | ***24 ST MARKS PLACE*** | ***ENE 1/8 - 1/4 (0.227 mi.)*** | ***AN1005*** | ***3062***
Site ID: 143501
Spill Date: 2000-12-08
Spill Number/Closed Date: 0010130 / 2003-06-13

ROADWAY/PARKING LOT | 110 BLEECKER ST | W 1/8 - 1/4 (0.230 mi.) | AP1024 | 3110
Site ID: 357309
Spill Date: 2005-12-26
Spill Number/Closed Date: 0511206 / 2006-01-24

TANK TEST FAIL | 599 BROADWAY | WSW 1/8 - 1/4 (0.245 mi.) | BD1111 | 3428
Site ID: 497400
Spill Date: 2014-07-14
Spill Number/Closed Date: 1404020 / 2014-09-25

ABOVE GROUND TTF | 39 EAST FIRST STREET | SSE 1/4 - 1/2 (0.254 mi.) | BK1150 | 3519
Site ID: 473262
Spill Date: 2012-11-12
Spill Number/Closed Date: 1210187 / 2015-11-17

BASEMENT | ***60 EAST 9TH ST*** | ***N 1/4 - 1/2 (0.261 mi.)*** | ***AX1151*** | ***3521***
Site ID: 494471
Spill Date: 2014-05-05
Spill Number/Closed Date: 1401198 / 2015-09-17

OLMSTEAD PROPERTIES, | 584 BROADWAY | SW 1/4 - 1/2 (0.261 mi.) | AV1152 | 3526
Site ID: 486965
Spill Date: 2013-09-17
Spill Number/Closed Date: 1306357 / 2013-12-17

ALLIED AVIATION SERV | ***LAGUARDIA BUILDING 4*** | ***NW 1/4 - 1/2 (0.271 mi.)*** | ***BG1154*** | ***3528***
Site ID: 173790
Spill Date: 1995-05-12
Spill Number/Closed Date: 9501923 / 2001-12-20

165 MERCER ST | 165 MERCER ST | WSW 1/4 - 1/2 (0.274 mi.) | BD1155 | 3530
Site ID: 89426
Spill Date: 1996-05-09
Spill Number/Closed Date: 9601951 / 1996-05-28

SPILL NUMBER 9913513 | 51 EAST 7TH ST | E 1/4 - 1/2 (0.275 mi.) | BL1156 | 3532
Site ID: 77298
Spill Date: 2000-02-29

Spill Number/Closed Date: 9913513 / 2000-02-29				
RESIDENCE Site ID: 295238 Spill Date: 2000-02-29 Spill Number/Closed Date: 9913497 / 2003-08-22	51 E 7TH ST	E 1/4 - 1/2 (0.275 mi.)	BL1157	3533
APARTMENT BLDG Site ID: 507803 Spill Date: 2015-05-11 Spill Number/Closed Date: 1501578 / 2015-12-18	86 E 3RD ST	SE 1/4 - 1/2 (0.284 mi.)	BM1158	3534
NEW YORK UNIVERSITY Site ID: 110229 Spill Date: 1995-05-15 Spill Number/Closed Date: 9501895 / 1995-05-15	1ST AVE/30TH-33RD ST	WSW 1/4 - 1/2 (0.284 mi.)	1159	3536
BROAD PRINT REALITY Site ID: 359169 Spill Date: 2006-02-03 Spill Number/Closed Date: 0512792 / 2006-02-06	112 CROSBY ST	SW 1/4 - 1/2 (0.286 mi.)	BN1160	3537
FORMER MOBIL S/S#17- Site ID: 306206 Spill Date: 1988-08-02 Spill Number/Closed Date: 8803871 / 2015-06-01	***37 WEST HOUSTON ST***	***WSW 1/4 - 1/2 (0.287 mi.)***	***BO1161***	***3538***
APARTMENT Site ID: 371408 Spill Date: 2006-10-04 Spill Number/Closed Date: 0607628 / 2006-10-13	142-44 GREENE STREET	WSW 1/4 - 1/2 (0.290 mi.)	BD1165	3546
BASEMENT - TTF Site ID: 444006 Spill Date: 2011-01-05 Spill Number/Closed Date: 1010403 / Not Reported	141 2ND AVE	ENE 1/4 - 1/2 (0.292 mi.)	BP1167	3548
NYU FACILITY Site ID: 99990 Spill Date: 1995-03-14 Spill Number/Closed Date: 9416113 / 2003-08-11	7-13 WASHINGTON SQUA	NNW 1/4 - 1/2 (0.292 mi.)	BQ1168	3549
PRIVATE HOME Site ID: 342871 Spill Date: 2005-04-01 Spill Number/Closed Date: 0500005 / 2006-01-09	***61 EAST 7TH STREET***	***E 1/4 - 1/2 (0.294 mi.)***	***BL1169***	***3550***
SPILL NUMBER 0004317 Site ID: 61149 Spill Date: 2000-07-07 Spill Number/Closed Date: 0004317 / 2004-01-23	91 EAST 3RD ST	ESE 1/4 - 1/2 (0.297 mi.)	BM1171	3553
SPILL NUMBER 9814449 Site ID: 163694 Spill Date: 1999-03-03 Spill Number/Closed Date: 9814449 / 1999-03-23	30 EAST 9TH ST	N 1/4 - 1/2 (0.300 mi.)	BS1172	3555
HITCHINGS RES Site ID: 79235 Spill Date: 1999-01-05 Spill Number/Closed Date: 9812332 / 1999-05-20	***87 EAST 2ND ST***	***SE 1/4 - 1/2 (0.306 mi.)***	***BR1173***	***3556***
Not reported	***62 PRINCE STREET***	***SW 1/4 - 1/2 (0.309 mi.)***	***BN1175***	***3559***

Site ID: 143437 Spill Date: 1988-02-03 Spill Number/Closed Date: 8709385 / 2004-04-28				
SPILL NUMBER 0302699 Site ID: 107141 Spill Date: 2003-06-13 Spill Number/Closed Date: 0302699 / 2003-12-15	291 EAST 9TH STREET	ENE 1/4 - 1/2 (0.310 mi.)	BP1177	3564
BASEMENT - TTF Site ID: 444007 Spill Date: 2011-01-05 Spill Number/Closed Date: 1010404 / Not Reported	145 2ND AVE	ENE 1/4 - 1/2 (0.311 mi.)	BP1178	3565
85-09 1ST AVENUE Site ID: 170432 Spill Date: 1988-06-22 Spill Number/Closed Date: 8802622 / 1992-09-30	85-09 1ST AVENUE	ESE 1/4 - 1/2 (0.317 mi.)	BU1181	3568
107 EAST 10TH STREET Site ID: 191695 Spill Date: 1997-07-11 Spill Number/Closed Date: 9704339 / 2003-11-17	107 EAST 10TH ST	NE 1/4 - 1/2 (0.320 mi.)	BV1182	3569
3/10 TENANTS HOUSING Site ID: 117758 Spill Date: 2000-02-28 Spill Number/Closed Date: 9913474 / 2015-12-23	***103 E 10TH ST***	***NE 1/4 - 1/2 (0.321 mi.)***	***BV1183***	***3571***
103 EAST 10TH ST Site ID: 155770 Spill Date: 1998-09-09 Spill Number/Closed Date: 9807065 / 2005-03-14	103 EAST 10TH ST	NE 1/4 - 1/2 (0.321 mi.)	BV1184	3604
APARTMENT BUILDING Site ID: 368911 Spill Date: 2006-08-16 Spill Number/Closed Date: 0605695 / 2011-07-11	85 4TH AVE	NNE 1/4 - 1/2 (0.322 mi.)	BW1186	3606
105 E 10TH ST Site ID: 331436 Spill Date: 1996-12-10 Spill Number/Closed Date: 9611157 / 2003-03-17	***105 E 10TH ST***	***NE 1/4 - 1/2 (0.322 mi.)***	***BV1187***	***3610***
APARTMENT BUILDING - Site ID: 478952 Spill Date: 2013-02-15 Spill Number/Closed Date: 1215627 / 2013-11-25	34-36 EAST 10TH ST	N 1/4 - 1/2 (0.324 mi.)	BS1188	3612
RESIDENCE Site ID: 658871 Spill Date: 2023-11-14 Spill Number/Closed Date: 2306843 / 2024-06-21	314 EAST 9TH ST	ENE 1/4 - 1/2 (0.327 mi.)	BX1190	3615
NY UNIVERSITY Site ID: 251943 Spill Date: 2002-01-21 Spill Number/Closed Date: 0110099 / 2002-05-20	WEST 3RD ST/THOMPSON	NW 1/4 - 1/2 (0.333 mi.)	1192	3617
116 E 11TH ST Site ID: 319633 Spill Date: 1991-11-11 Spill Number/Closed Date: 9108578 / 1991-11-12	116 E 11TH ST	NNE 1/4 - 1/2 (0.338 mi.)	BW1193	3618
WHEELER AVE/USCG BLD	WHEELER AVE GOVERNOR	NNW 1/4 - 1/2 (0.340 mi.)	BQ1194	3619

Site ID: 166977
Spill Date: 1992-02-01
Spill Number/Closed Date: 9203952 / 2002-05-01

UNIVERSITY, MARSHAK Site ID: 332068 Spill Date: 2004-09-30 Spill Number/Closed Date: 0407291 / 2005-12-28	137TH STREET	NNW 1/4 - 1/2 (0.340 mi.)	BQ1195	3621
109 PRINCE ST Site ID: 246381 Spill Date: 1992-08-13 Spill Number/Closed Date: 9205530 / 2002-12-27	109 PRINCE ST	WSW 1/4 - 1/2 (0.342 mi.)	1196	3622
SPILL NUMBER 0301866 Site ID: 137439 Spill Date: 2003-05-21 Spill Number/Closed Date: 0301866 / 2003-08-07	200 E 11TH ST	NE 1/4 - 1/2 (0.343 mi.)	BV1197	3623
UNDERGROUND Site ID: 376114 Spill Date: 2007-01-15 Spill Number/Closed Date: 0611420 / 2011-04-12	***156 2ND AVE***	***ENE 1/4 - 1/2 (0.345 mi.)***	***1198***	***3624***
APARTMENT- TTF Site ID: 344329 Spill Date: 2005-04-28 Spill Number/Closed Date: 0501168 / 2006-04-27	332 E 9TH ST	ENE 1/4 - 1/2 (0.347 mi.)	BX1200	3629
SUBSTATION Site ID: 157318 Spill Date: 2002-04-07 Spill Number/Closed Date: 0200225 / 2002-08-05	4TH AVE & 11TH ST	NNE 1/4 - 1/2 (0.347 mi.)	BW1201	3631
PROSPERITY SERVICE C Site ID: 106933 Spill Date: 1998-06-03 Spill Number/Closed Date: 9803017 / 2003-03-03	6264 FORSYTH ST	SSE 1/4 - 1/2 (0.354 mi.)	1202	3632
SPILL NUMBER 0212755 Site ID: 292802 Spill Date: 2003-03-25 Spill Number/Closed Date: 0212755 / 2004-01-07	80 EAST 11TH STREET	N 1/4 - 1/2 (0.355 mi.)	CA1203	3633
AVIS BUDGET Site ID: 600490 Spill Date: 2020-01-17 Spill Number/Closed Date: 1909873 / 2020-01-30	68 EAST 11TH STREET	N 1/4 - 1/2 (0.358 mi.)	CA1204	3635
TTF Site ID: 505512 Spill Date: 2015-03-16 Spill Number/Closed Date: 1411718 / 2016-02-03	547 BROADWAY	SW 1/4 - 1/2 (0.366 mi.)	CB1207	3641
SPILL NUMBER 0109418 Site ID: 97042 Spill Date: 2001-12-24 Spill Number/Closed Date: 0109418 / 2003-03-10	58 E. 11TH ST	N 1/4 - 1/2 (0.366 mi.)	CA1208	3643
MELTZER-HERNANDEZ (G Site ID: 200757 Site ID: 200758 Site ID: 200759	***189 ALLEN STREET (HE***	***SSE 1/4 - 1/2 (0.377 mi.)***	***1211***	***3645***

Spill Date: 1990-05-18
Spill Date: 1990-09-27
Spill Date: 1991-04-16
Spill Number/Closed Date: 9001939 / 1995-04-20
Spill Number/Closed Date: 9007076 / 1995-04-20
Spill Number/Closed Date: 9100612 / 1995-06-21

COMM/RES BUILDING	114 MERCER ST	SW 1/4 - 1/2 (0.379 mi.)	CB1212	3651

Site ID: 334057
Site ID: 165107
Spill Date: 2004-11-17
Spill Date: 1992-10-08
Spill Number/Closed Date: 0409192 / 2004-11-22
Spill Number/Closed Date: 9208021 / 1992-10-12

231 EAST 11TH ST	***231 EAST 11TH ST***	***NE 1/4 - 1/2 (0.380 mi.)***	***CC1213***	***3653***

Site ID: 404317
Spill Date: 2008-09-18
Spill Number/Closed Date: 0807005 / 2008-12-04

TTF	61 EAST 11TH STREET	N 1/4 - 1/2 (0.387 mi.)	CA1214	3657

Site ID: 560854
Spill Date: 2017-10-04
Spill Number/Closed Date: 1706536 / 2022-03-24

MELZER-HERNANDEZ (GO	***94 EAST 1ST STREET (***	***SE 1/4 - 1/2 (0.391 mi.)***	***BZ1215***	***3658***

Site ID: 235062
Site ID: 290409
Site ID: 328653
Spill Date: 1990-03-13
Spill Date: 1990-05-16
Spill Date: 2001-08-03
Spill Number/Closed Date: 8911775 / 1997-04-07
Spill Number/Closed Date: 9001822 / 2004-04-09
Spill Number/Closed Date: 0104813 / 2009-07-07

171 SULLIVAN ST	***171 SULLIVAN ST***	***W 1/4 - 1/2 (0.391 mi.)***	***1216***	***3664***

Site ID: 209542
Spill Date: 2000-11-21
Spill Number/Closed Date: 0009608 / 2002-04-09

ON PROPERTY	7 RIVINGTON ST	S 1/4 - 1/2 (0.395 mi.)	CD1217	3668

Site ID: 545768
Spill Date: 2017-04-24
Spill Number/Closed Date: 1700746 / 2017-05-24

JOANNA / RESIDENTIAL	110 MERCER ST	SW 1/4 - 1/2 (0.399 mi.)	CB1219	3670

Site ID: 463379
Spill Date: 2012-04-23
Spill Number/Closed Date: 1200725 / 2013-05-22

APARTMENT COMPLEX -	11 EAST 10 TH STREET	N 1/4 - 1/2 (0.399 mi.)	CE1220	3671

Site ID: 161486
Spill Date: 1997-01-14
Spill Number/Closed Date: 9612302 / 2015-02-19

APARTMENT	126 MACDOUGAL ST	WNW 1/4 - 1/2 (0.399 mi.)	1221	3673

Site ID: 417080
Spill Date: 2009-07-27
Spill Number/Closed Date: 0904868 / 2011-05-25

APT. BUILDING TTF	222 EAST 12TH ST	NE 1/4 - 1/2 (0.401 mi.)	CC1222	3674

Site ID: 418269
Spill Date: 2009-08-21
Spill Number/Closed Date: 0905974 / 2009-08-27

NYC HEALTH HOSPITAL	34 SPRING ST	SSW 1/4 - 1/2 (0.404 mi.)	1223	3676
Site ID: 602082 Spill Date: 2020-03-11 Spill Number/Closed Date: 1911388 / 2020-04-13				
X	112 4TH AVE	NNE 1/4 - 1/2 (0.406 mi.)	CF1224	3677
Site ID: 107845 Spill Date: 2003-04-10 Spill Number/Closed Date: 0300357 / 2004-10-18				
77 EAST 12 OWNERS IN	***77 EAST 12TH STREET***	***NNE 1/4 - 1/2 (0.407 mi.)***	***CF1226***	***3680***
Site ID: 504752 Spill Date: 2015-02-19 Spill Number/Closed Date: 1411008 / 2015-05-19				
SPILL NUMBER 0106344	20 5TH AV	NNW 1/4 - 1/2 (0.408 mi.)	CH1228	3684
Site ID: 78648 Spill Date: 2001-09-17 Spill Number/Closed Date: 0106344 / 2002-05-15				
66 CROSBY ST/MANHATT	66 CROSBY STREET	SW 1/4 - 1/2 (0.409 mi.)	CG1229	3686
Site ID: 114804 Spill Date: 1989-02-24 Spill Number/Closed Date: 8809170 / 1989-02-27				
CAPRI APARTMENTS	232 EAST 12TH ST	NE 1/4 - 1/2 (0.409 mi.)	CC1230	3687
Site ID: 115105 Spill Date: 2002-11-25 Spill Number/Closed Date: 0208805 / 2004-07-22				
SPILL NUMBER 0307474	305 EAST 11TH ST	ENE 1/4 - 1/2 (0.411 mi.)	CI1231	3688
Site ID: 131118 Spill Date: 2003-10-15 Spill Number/Closed Date: 0307474 / 2004-01-09				
APARTMENT BUILDING	159 PRINCE STREET	W 1/4 - 1/2 (0.412 mi.)	1232	3689
Site ID: 353498 Spill Date: 2005-10-03 Spill Number/Closed Date: 0507990 / 2006-09-25				
24 5TH AVENUE	***24 FIFTH AVENUE***	***NNW 1/4 - 1/2 (0.413 mi.)***	***CH1234***	***3695***
Site ID: 193832 Spill Date: 2001-09-10 Spill Number/Closed Date: 0106144 / 2003-04-28				
UNKNOWN RESIDENCE	173 ELIZABETH ST	SSW 1/4 - 1/2 (0.422 mi.)	1237	3702
Site ID: 369117 Spill Date: 2006-08-21 Spill Number/Closed Date: 0605862 / 2007-06-11				
Not reported	***105 WOOSTER STREET***	***WSW 1/4 - 1/2 (0.423 mi.)***	***CK1238***	***3704***
Site ID: 217084 Spill Date: 1993-02-17 Spill Number/Closed Date: 9212937 / 2003-02-10				
IFO 111 E7TH ST	IFO 111 E.7TH ST	E 1/4 - 1/2 (0.423 mi.)	1239	3706
Site ID: 129838 Spill Date: 2000-02-05 Spill Number/Closed Date: 9912647 / 2000-02-17				
ABOVE GROUND TANK	121 SPRING ST	WSW 1/4 - 1/2 (0.423 mi.)	CL1240	3708

Site ID: 544687
Spill Date: 2017-04-04
Spill Number/Closed Date: 1700092 / 2017-06-21

APT COMPLEX TTF	37 WASHINGTON SQ WES	NW 1/4 - 1/2 (0.425 mi.)	1241	3710
Site ID: 480970				
Spill Date: 2013-04-19				
Spill Number/Closed Date: 1300635 / 2016-03-30				
93-24 3RD AVE/BKLYN	93-24 3RD AVENUE	NE 1/4 - 1/2 (0.427 mi.)	1242	3711
Site ID: 133700				
Spill Date: 1990-10-23				
Spill Number/Closed Date: 9008019 / 1990-12-26				
830 BROADWAY/PRETIUM	830 BROADWAY	NNE 1/4 - 1/2 (0.428 mi.)	1243	3712
Site ID: 196674				
Site ID: 196675				
Spill Date: 1988-11-01				
Spill Date: 1988-10-30				
Spill Number/Closed Date: 8806438 / 1988-11-15				
Spill Number/Closed Date: 8807426 / 2001-11-06				
THE DERMOT COMPANY	***229 EAST 12TH STREET***	***NE 1/4 - 1/2 (0.431 mi.)***	***CM1246***	***3719***
Site ID: 397432				
Spill Date: 2008-05-07				
Spill Number/Closed Date: 0801496 / 2009-01-20				
SPRING STREET ASSOCI	131-137 SPRING ST	WSW 1/4 - 1/2 (0.433 mi.)	CL1247	3723
Site ID: 250009				
Spill Date: 1999-08-19				
Spill Number/Closed Date: 9906032 / 2000-06-09				
39 5TH AVENUE	39 5TH AVENUE	NNW 1/4 - 1/2 (0.436 mi.)	CE1248	3724
Site ID: 295304				
Spill Date: 1994-02-26				
Spill Number/Closed Date: 9313956 / 1994-03-08				
APARTMENT BLDG	141 EAST 3RD ST	ESE 1/4 - 1/2 (0.439 mi.)	1250	3727
Site ID: 154414				
Spill Date: 2000-09-14				
Spill Number/Closed Date: 0007066 / 2002-10-23				
COMMERCIAL SASSAN SA	158 FIRST AVE	E 1/4 - 1/2 (0.439 mi.)	CJ1251	3728
Site ID: 538353				
Spill Date: 2017-01-16				
Spill Number/Closed Date: 1609563 / 2017-04-06				
APARTMENT BLDG - TTF	340 E 11TH ST	ENE 1/4 - 1/2 (0.441 mi.)	CO1252	3730
Site ID: 476012				
Spill Date: 2012-11-30				
Spill Number/Closed Date: 1212854 / 2015-03-06				
EDGE MANAGEMENT LLC	93 MERCER ST	SW 1/4 - 1/2 (0.441 mi.)	CL1253	3732
Site ID: 580336				
Spill Date: 2018-12-10				
Spill Number/Closed Date: 1809491 / 2019-04-22				
PIER 90/MANHATTAN	PIER 90/MANHATTAN	NNW 1/4 - 1/2 (0.441 mi.)	CP1254	3733
Site ID: 329573				
Spill Date: 1988-09-01				
Spill Number/Closed Date: 8804853 / 1994-11-14				
31 EAST 12TH STREET	31 EAST 12TH ST	N 1/4 - 1/2 (0.445 mi.)	CQ1255	3735

Site ID: 118045 Spill Date: 2000-02-15 Spill Number/Closed Date: 9913000 / 2000-03-07				
31 E 12TH ST Site ID: 74731 Spill Date: 2000-02-24 Spill Number/Closed Date: 9913336 / 2005-11-01	31 E 12TH ST	N 1/4 - 1/2 (0.445 mi.)	CQ1256	3736
REYNOLDS GAME FARM Site ID: 275039 Spill Date: 1988-02-17 Spill Number/Closed Date: 8709705 / 2003-10-23	REYNOLDS GAME FARM	N 1/4 - 1/2 (0.446 mi.)	CQ1257	3737
512 BROADWAY Site ID: 103353 Spill Date: 1994-03-25 Spill Number/Closed Date: 9315173 / 1994-03-25	***512 BROADWAY***	***SW 1/4 - 1/2 (0.447 mi.)***	***CR1258***	***3738***
5TH AVENUE CENTER FO Site ID: 99707 Spill Date: 2002-08-15 Spill Number/Closed Date: 0205121 / 2005-08-24	***10 WEST 10TH STREET***	***NNW 1/4 - 1/2 (0.447 mi.)***	***CH1259***	***3740***
HOBART INDUST BLDG Site ID: 144387 Spill Date: 1988-09-19 Spill Number/Closed Date: 8805326 / 1989-04-24	48-48 5TH ST	NNW 1/4 - 1/2 (0.452 mi.)	CP1261	3743
COMMERCIAL BUILDING Site ID: 458099 Spill Date: 2011-11-18 Spill Number/Closed Date: 1110287 / 2011-12-20	145 SPRING ST	WSW 1/4 - 1/2 (0.456 mi.)	CK1263	3745
N Y TELEPHONE Site ID: 238714 Spill Date: 1988-05-11 Spill Number/Closed Date: 8801294 / 1993-02-23	87-28 109TH ST	NE 1/4 - 1/2 (0.460 mi.)	CM1264	3746
N Y TELEPHONE Site ID: 125792 Spill Date: 1988-10-13 Spill Number/Closed Date: 8805947 / 2006-06-27	1745 RICHMOND AV	NE 1/4 - 1/2 (0.460 mi.)	CM1265	3747
ON SIDEWALK Site ID: 84167 Spill Date: 2001-01-25 Spill Number/Closed Date: 0011558 / 2001-02-06	***240 E 13TH ST***	***NE 1/4 - 1/2 (0.460 mi.)***	***CM1266***	***3749***
260 EAST 10TH ST Site ID: 145786 Spill Date: 1995-03-29 Spill Number/Closed Date: 9416858 / 1995-03-31	260 EAST 10TH ST	E 1/4 - 1/2 (0.463 mi.)	CJ1268	3751
HSR CORP Site ID: 515135 Spill Date: 2015-10-21 Spill Number/Closed Date: 1507638 / 2015-11-17	503-511 BROADWAY	SW 1/4 - 1/2 (0.468 mi.)	CR1269	3752
PROPERTIES SOLUTIONS Site ID: 360975 Spill Date: 2006-03-14 Spill Number/Closed Date: 0514284 / 2007-11-23	155 SPRING STREET	WSW 1/4 - 1/2 (0.469 mi.)	CK1270	3754
13 E. 12TH STREET	13 E. 12TH STREET	N 1/4 - 1/2 (0.476 mi.)	1272	3758

Site ID: 220273
Spill Date: 1992-09-08
Spill Number/Closed Date: 9206642 / 1992-09-08

TTF	496 BROADWAY	SW 1/4 - 1/2 (0.480 mi.)	CR1274	3762
Site ID: 486362 Spill Date: 2013-08-30 Spill Number/Closed Date: 1305781 / 2019-08-13				
DELANCEY ST AND	2ND AVE TRACK 3 F LI	S 1/4 - 1/2 (0.480 mi.)	1276	3764
Site ID: 300893 Spill Date: 1999-09-10 Spill Number/Closed Date: 9906932 / 2003-11-12				
VAULT # 1	W 110TH ST SUBSTATIO	WNW 1/4 - 1/2 (0.482 mi.)	CT1277	3765
Site ID: 262511 Spill Date: 1999-06-29 Spill Number/Closed Date: 9903585 / 2000-05-18				
LITTLE RED SCHOOL HO	272 6TH AVE	WNW 1/4 - 1/2 (0.484 mi.)	CT1278	3766
Site ID: 387510 Spill Date: 2007-09-21 Spill Number/Closed Date: 0706903 / 2008-05-29				
LITTLE RED SCHOOL HO	272 6TH AVENUE	WNW 1/4 - 1/2 (0.484 mi.)	CT1279	3768
Site ID: 147642 Spill Date: 2002-12-12 Spill Number/Closed Date: 0209396 / 2006-06-30				
J. PALULIW	433 EAST 9TH STREET	E 1/4 - 1/2 (0.485 mi.)	1280	3770
Site ID: 145111 Spill Date: 1995-02-09 Spill Number/Closed Date: 9414756 / 1995-02-09				
PS 19-M	185 1ST AVE	ENE 1/4 - 1/2 (0.488 mi.)	CO1282	3771
Site ID: 168156 Spill Date: 2000-08-11 Spill Number/Closed Date: 0005678 / 2005-12-19				
APT BUILDING	62 GREENE ST	SW 1/4 - 1/2 (0.488 mi.)	CU1283	3773
Site ID: 487621 Spill Date: 2013-10-02 Spill Number/Closed Date: 1306972 / 2014-04-11				
TTF	65 GREENE STREET	WSW 1/4 - 1/2 (0.491 mi.)	CU1285	3775
Site ID: 466068 Spill Date: 2012-07-03 Spill Number/Closed Date: 1203271 / 2015-12-17				
BUILDING	38 CROSBY ST	SW 1/4 - 1/2 (0.491 mi.)	1286	3777
Site ID: 139377 Spill Date: 2004-02-07 Spill Number/Closed Date: 0312394 / 2005-02-08				
SPILL NUMBER 0112067	2 KING ST	W 1/4 - 1/2 (0.496 mi.)	1287	3778
Site ID: 236703 Spill Date: 2002-03-22 Spill Number/Closed Date: 0112067 / 2002-07-22				

Lists of state and tribal registered storage tanks

NY UST: The Underground Storage Tank database contains registered USTs. USTs are regulated under Subtitle I of the Resource Conservation and Recovery Act (RCRA). The data come from the Department of Environmental Conservation's Petroleum Bulk Storage (PBS) Database

A review of the NY UST list, as provided by EDR, has revealed that there are 39 NY UST sites within approximately 0.25 miles of the target property.

Equal/Higher Elevation	Address	Direction / Distance	Map ID	Page
231 CENTRE STREET AS Database: UST, Date of Government Version: 12/12/2024	371 LAFAYETTE ST	0 - 1/8 (0.000 mi.)	A3	41
372 LAFAYETTE ST Database: UST, Date of Government Version: 12/12/2024	372 LAFAYETTE STREET	WNW 0 - 1/8 (0.015 mi.)	A37	151
39 EAST 4TH ST. Database: UST, Date of Government Version: 12/12/2024	39 EAST 4TH STREET	ENE 0 - 1/8 (0.032 mi.)	C70	225
KALODOP PARK CORP Database: UST, Date of Government Version: 12/12/2024	27 EAST 4TH STREET	NE 0 - 1/8 (0.033 mi.)	A74	233
KALODOP PARK CORP. Database: UST, Date of Government Version: 12/12/2024	403 LAFAYETTE STREET	NNE 0 - 1/8 (0.059 mi.)	E140	393
400 LAFAYETTE STREET Database: UST, Date of Government Version: 12/12/2024	400 LAFAYETTE STREET	N 0 - 1/8 (0.060 mi.)	E147	411
338 BOWERY Database: UST, Date of Government Version: 12/12/2024	338 BOWERY	SSE 0 - 1/8 (0.060 mi.)	D153	422
PENSKE TRUCK LEASING Database: UST, Date of Government Version: 12/12/2024	***23 BOND STREET***	***SW 0 - 1/8 (0.066 mi.)***	***F166***	***460***
DOWNTOWN AUTOMOTIVE, Database: UST, Date of Government Version: 12/12/2024	***326 BOWERY***	***SSE 0 - 1/8 (0.079 mi.)***	***D216***	***584***
SHEEN CENTER Database: UST, Date of Government Version: 12/12/2024	18 BLEECKER STREET	S 0 - 1/8 (0.115 mi.)	I349	979
36 BLEECKER ST Database: UST, Date of Government Version: 12/12/2024	36 BLEECKER STREET	SSW 0 - 1/8 (0.117 mi.)	I363	1015
OUR LADY OF LORETO R Database: UST, Date of Government Version: 12/12/2024	309 ELIZABETH ST	S 1/8 - 1/4 (0.141 mi.)	U471	1545
ELG MOTT STREET LLC Database: UST, Date of Government Version: 12/12/2024	LFG MOTT STREET, LLC	SSW 1/8 - 1/4 (0.141 mi.)	U472	1547
NG 300 LAFAYETTE ST. Database: UST, Date of Government Version: 12/12/2024	***21 EAST HOUSTON STRE***	***SW 1/8 - 1/4 (0.199 mi.)***	***AL815***	***2599***

Lower Elevation	Address	Direction / Distance	Map ID	Page
FORMER COOPER HOTEL Database: UST, Date of Government Version: 12/12/2024	***2 COOPER SQUARE***	***ENE 0 - 1/8 (0.045 mi.)***	***C101***	***283***
11 BOND STREET Database: UST, Date of Government Version: 12/12/2024	350 LAFAYETTE STREET	WSW 0 - 1/8 (0.051 mi.)	B110	306
10-12 BOND STREET PE Database: UST, Date of Government Version: 12/12/2024	10 BOND STREET	WSW 0 - 1/8 (0.053 mi.)	B111	308
A&P SERVICE STATION Database: UST, Date of Government Version: 12/12/2024	8 BOND ST	WSW 0 - 1/8 (0.055 mi.)	B122	343
1 BOND STREET Database: UST, Date of Government Version: 12/12/2024	1 BOND ST	WSW 0 - 1/8 (0.078 mi.)	F204	557

EXECUTIVE SUMMARY

Lower Elevation	Address	Direction / Distance	Map ID	Page
NATIONAL AUDUBON SOC Database: UST, Date of Government Version: 12/12/2024	700 BROADWAY	NNW 0 - 1/8 (0.082 mi.)	G226	610
54 EAST 4TH STREET Database: UST, Date of Government Version: 12/12/2024	54 EAST 4TH STREET	ESE 0 - 1/8 (0.087 mi.)	K245	655
335 BOWERY OPERATING Database: UST, Date of Government Version: 12/12/2024	335 BOWERY	SSE 0 - 1/8 (0.097 mi.)	L283	748
COOPER 25 ASSOCIATES Database: UST, Date of Government Version: 12/12/2024	***25 COOPER SQUARE***	***ENE 0 - 1/8 (0.101 mi.)***	***O302***	***802***
59 BLEECKER STREET Database: UST, Date of Government Version: 12/12/2024	59 BLEECKER STREET	SW 0 - 1/8 (0.105 mi.)	M320	863
JOSEPH PAPP PUBLIC T Database: UST, Date of Government Version: 12/12/2024	***425 LAFAYETTE STREET***	***NNE 1/8 - 1/4 (0.128 mi.)***	***Q411***	***1132***
317 BOWERY Database: UST, Date of Government Version: 12/12/2024	317 BOWERY	SSE 1/8 - 1/4 (0.130 mi.)	L423	1162
CENTRAL HEATING PLAN Database: UST, Date of Government Version: 12/12/2024	251 MERCER STREET	WNW 1/8 - 1/4 (0.132 mi.)	P439	1430
740 BROADWAY Database: UST, Date of Government Version: 12/12/2024	740 BROADWAY	N 1/8 - 1/4 (0.163 mi.)	AE604	1921
ORDER OF ST. BASIL Database: UST, Date of Government Version: 12/12/2024	16-22 E 7TH ST	ENE 1/8 - 1/4 (0.174 mi.)	Y645	2024
APARTMENT HOUSE Database: UST, Date of Government Version: 12/12/2024	300 MERCER STREET	N 1/8 - 1/4 (0.184 mi.)	AE696	2183
LEONARD FRANZBLAU Database: UST, Date of Government Version: 12/12/2024	91 EAST 4TH STREET	ESE 1/8 - 1/4 (0.184 mi.)	AC699	2189
AMOCO SERVICE STATIO Database: UST, Date of Government Version: 12/12/2024	610 BROADWAY	SW 1/8 - 1/4 (0.185 mi.)	W709	2209
CHURCH OF THE NATIVI Database: UST, Date of Government Version: 12/12/2024	44 2ND AVENUE	SE 1/8 - 1/4 (0.189 mi.)	Z741	2308
47 EAST 3RD STREET Database: UST, Date of Government Version: 12/12/2024	47 EAST 3RD STREET	ESE 1/8 - 1/4 (0.204 mi.)	AR832	2636
WESTFIELD SECOND ASS Database: UST, Date of Government Version: 12/12/2024	24 2ND AVE	SSE 1/8 - 1/4 (0.214 mi.)	AS895	2787
24 SECOND AVENUE OWN Database: UST, Date of Government Version: 12/12/2024	24 SECOND AVENUE	SSE 1/8 - 1/4 (0.214 mi.)	AS898	2797
TISCH SCHOOL OF THE Database: UST, Date of Government Version: 12/12/2024	111 SECOND AVENUE	E 1/8 - 1/4 (0.219 mi.)	AZ943	2919
ST PATRICKS YOUTH CE Database: UST, Date of Government Version: 12/12/2024	268 MULBERRY ST	SSW 1/8 - 1/4 (0.228 mi.)	BA1013	3082
ST PATRICK'S CHURCH Database: UST, Date of Government Version: 12/12/2024	264 MULBERRY ST	SSW 1/8 - 1/4 (0.248 mi.)	BA1135	3486

EXECUTIVE SUMMARY

NY MOSF UST: Major Oil Storage Facilities Database. Facilities are licensed pursuant to Article 12 of the Navigation Law, 6 NYCRR Part 610 and 17 NYCRR Part 30. These facilities may be onshore facilities or vessels, with petroleum storage capacities of 400,000 gallons or greater. Includes MOSF's licensed or closed since April 1, 1986, (responsibility was transferred from DOT on October 13, 1985) plus available data obtained from DOT facilities licensed since Article 12 became law on April 1, 1978.

A review of the NY MOSF UST list, as provided by EDR, and dated 01/01/2002 has revealed that there is 1 NY MOSF UST site within approximately 0.5 miles of the target property.

Lower Elevation	Address	Direction / Distance	Map ID	Page
TATE & LYLE NORTH AM	49 SOUTH SECOND STRE	SE 1/8 - 1/4 (0.223 mi.)	AS974	2978

NY AST: The Aboveground Storage Tank database contains registered ASTs. The data come from the Department of Environmental Conservation's Petroleum Bulk Storage (PBS) Database.

A review of the NY AST list, as provided by EDR, has revealed that there are 180 NY AST sites within approximately 0.25 miles of the target property.

Equal/Higher Elevation	Address	Direction / Distance	Map ID	Page
30 GREAT JONES ST Database: AST, Date of Government Version: 12/12/2024 Facility Id: 2-207543	30 GREAT JONES ST	0 - 1/8 (0.000 mi.)	A11	56
FDNY - ENG 33 Database: AST, Date of Government Version: 12/12/2024 Facility Id: 2-600571	42 GREAT JONES ST	SE 0 - 1/8 (0.008 mi.)	A14	65
28-30 E 4TH ST HOUSI Database: AST, Date of Government Version: 12/12/2024 Facility Id: 2-189200	28-30 EAST 4TH ST	ENE 0 - 1/8 (0.008 mi.)	A17	71
34-36 EAST 4TH STREE Database: AST, Date of Government Version: 12/12/2024 Facility Id: 2-604601	34 EAST 4TH STREET	E 0 - 1/8 (0.010 mi.)	A20	79
NEW YORK UNIVERSITY Database: AST, Date of Government Version: 12/12/2024 Facility Id: 2-607297	383 LAFAYETTE STREET	N 0 - 1/8 (0.012 mi.)	A30	105
S.E.G. 380 HOLDINGS Database: AST, Date of Government Version: 12/12/2024 Facility Id: 2-607417	380 LAFAYETTE STREET	WNW 0 - 1/8 (0.018 mi.)	A48	186
41 GREAT JONES HOLDI Database: AST, Date of Government Version: 12/12/2024 Facility Id: 2-607239	41 GREAT JONES STREE	S 0 - 1/8 (0.019 mi.)	A50	188
43 GREAT JONES STREE Database: AST, Date of Government Version: 12/12/2024 Facility Id: 2-603940	43 GREAT JONES STREE	SSE 0 - 1/8 (0.021 mi.)	A54	192
48 TENANTS CORP Database: AST, Date of Government Version: 12/12/2024 Facility Id: 2-247596	48 GREAT JONES STREE	SE 0 - 1/8 (0.022 mi.)	A56	195
42 BOND ST Database: AST, Date of Government Version: 12/12/2024 Facility Id: 2-611369	42 BOND ST	S 0 - 1/8 (0.048 mi.)	D105	295
50 BOND STREET Database: AST, Date of Government Version: 12/12/2024	50 BOND STREET	SSE 0 - 1/8 (0.054 mi.)	D118	326

Facility Id: 2-607147				
FISHER REALTY CORP Database: AST, Date of Government Version: 12/12/2024 Facility Id: 2-032522	401 LAFAYETTE ST	NNE 0 - 1/8 (0.057 mi.)	E132	377
PENSKE TRUCK LEASING Database: AST, Date of Government Version: 12/12/2024 Facility Id: 2-401269	***23 BOND STREET***	***SW 0 - 1/8 (0.066 mi.)***	***F166***	***460***
404 LAFAYETTE STREET Database: AST, Date of Government Version: 12/12/2024 Facility Id: 2-481904	404 LAFAYETTE STREET	N 0 - 1/8 (0.068 mi.)	E174	488
KAMPO CULTURAL CENTE Database: AST, Date of Government Version: 12/12/2024 Facility Id: 2-321427	31 BOND STREET	SSW 0 - 1/8 (0.070 mi.)	F181	501
35 BOND STREET CORP. Database: AST, Date of Government Version: 12/12/2024 Facility Id: 2-329193	35 BOND ST	SSW 0 - 1/8 (0.070 mi.)	I186	510
17-19 BLEECKER STREE Database: AST, Date of Government Version: 12/12/2024 Facility Id: 2-604129	17-19 BLEECKER STREE	S 0 - 1/8 (0.091 mi.)	I253	673
33 BLEECKER STREET C Database: AST, Date of Government Version: 12/12/2024 Facility Id: 2-607052	33 BLEECKER STREET	SSW 0 - 1/8 (0.094 mi.)	I268	713
49 BLEECKER ST Database: AST, Date of Government Version: 12/12/2024 Facility Id: 2-108278	49 BLEECKER STREET	SW 0 - 1/8 (0.101 mi.)	I301	800
PLANNED PARENTHOOD O Database: AST, Date of Government Version: 12/12/2024 Facility Id: 2-608739	26 BLEECKER STREET	SSW 0 - 1/8 (0.115 mi.)	I356	994
36 BLEECKER ST Database: AST, Date of Government Version: 12/12/2024 Facility Id: 2-604840	36 BLEECKER STREET	SSW 0 - 1/8 (0.117 mi.)	I362	1013
THE NOHO STAR BUILDI Database: AST, Date of Government Version: 12/12/2024 Facility Id: 2-342319	54 BLEECKER STREET (	SW 1/8 - 1/4 (0.125 mi.)	M393	1075
NEW MOTT APARTMENT C Database: AST, Date of Government Version: 12/12/2024 Facility Id: 2-600778	316 MOTT STREET	SSW 1/8 - 1/4 (0.128 mi.)	U405	1114
BREMEN HOUSE INC. Database: AST, Date of Government Version: 12/12/2024 Facility Id: 2-607171	312 BOWERY	S 1/8 - 1/4 (0.128 mi.)	L413	1138
304 MULBERRY STREET Database: AST, Date of Government Version: 12/12/2024 Facility Id: 2-607424	304 MULBERRY STREET	SSW 1/8 - 1/4 (0.130 mi.)	M420	1153
SOHO COURT Database: AST, Date of Government Version: 12/12/2024 Facility Id: 2-603100	301 ELIZABETH STREET	S 1/8 - 1/4 (0.145 mi.)	U499	1609
325 LAFAYETTE TENANT Database: AST, Date of Government Version: 12/12/2024 Facility Id: 2-607479	325/331 LAFAYETTE ST	SW 1/8 - 1/4 (0.145 mi.)	M503	1615
CVPII LLC CHRYSTIE P Database: AST, Date of Government Version: 12/12/2024	5 EAST 1ST STREET	SSE 1/8 - 1/4 (0.153 mi.)	X545	1758

Facility Id: 2-610027

DEMAIMON CORP Database: AST, Date of Government Version: 12/12/2024 Facility Id: 2-233889	156 CROSBY STREET	SW 1/8 - 1/4 (0.153 mi.)	W546	1760
SCHULMANN PROPERTIES Database: AST, Date of Government Version: 12/12/2024 Facility Id: 2-248630	302 MOTT STREET	SSW 1/8 - 1/4 (0.153 mi.)	U548	1766
298 MULBERRY STREET Database: AST, Date of Government Version: 12/12/2024 Facility Id: 2-607425	298 MULBERRY STREET	SSW 1/8 - 1/4 (0.155 mi.)	U562	1829
55 HOUSTON REALTY LL Database: AST, Date of Government Version: 12/12/2024 Facility Id: 2-610765	55 EAST HOUSTON STRE	SSW 1/8 - 1/4 (0.183 mi.)	AJ689	2173
NG 300 LAFAYETTE ST. Database: AST, Date of Government Version: 12/12/2024 Facility Id: 2-191256	21 EAST HOUSTON STRE	SW 1/8 - 1/4 (0.194 mi.)	AL786	2523
268 ELIZABETH ST PRO Database: AST, Date of Government Version: 12/12/2024 Facility Id: 2-403261	268 ELIZABETH ST	S 1/8 - 1/4 (0.199 mi.)	AQ816	2605
ALMARK HOLDING Database: AST, Date of Government Version: 12/12/2024 Facility Id: 2-605402	284 MOTT STREET	SSW 1/8 - 1/4 (0.201 mi.)	AJ820	2613
266 ELIZABETH ST Database: AST, Date of Government Version: 12/12/2024 Facility Id: 2-611945	266 ELIZABETH ST	S 1/8 - 1/4 (0.203 mi.)	AQ830	2633
285 MOTT ST Database: AST, Date of Government Version: 12/12/2024 Facility Id: 2-235261	285 MOTT ST	SSW 1/8 - 1/4 (0.207 mi.)	AJ851	2681
262 ELIZABETH STREET Database: AST, Date of Government Version: 12/12/2024 Facility Id: 2-403288	262 ELIZABETH STREET	S 1/8 - 1/4 (0.213 mi.)	AQ883	2756
250 ELIZABETH STREET Database: AST, Date of Government Version: 12/12/2024 Facility Id: 2-607344	250 ELIZABETH STREET	S 1/8 - 1/4 (0.237 mi.)	AQ1069	3277

Lower Elevation	Address	Direction / Distance	Map ID	Page
SILK BUILDING CONDOM Database: AST, Date of Government Version: 12/12/2024 Facility Id: 2-319465	14 E 4TH ST	NW 0 - 1/8 (0.043 mi.)	B96	270
3 GREAT JONES TENANT Database: AST, Date of Government Version: 12/12/2024 Facility Id: 2-605096	3 GREAT JONES STREET	W 0 - 1/8 (0.045 mi.)	B97	272
FORMER COOPER HOTEL Database: AST, Date of Government Version: 12/12/2024 Facility Id: 2-610850	***2 COOPER SQUARE***	***ENE 0 - 1/8 (0.045 mi.)***	***C101***	***283***
11 BOND STREET Database: AST, Date of Government Version: 12/12/2024 Facility Id: 2-601685	350 LAFAYETTE STREET	WSW 0 - 1/8 (0.051 mi.)	B107	302
682 TENANT CORP Database: AST, Date of Government Version: 12/12/2024	682 BROADWAY	WNW 0 - 1/8 (0.060 mi.)	B146	409

Facility Id: 2-602716				
684 BROADWAY OWNERS Database: AST, Date of Government Version: 12/12/2024 Facility Id: 2-197025	684 BROADWAY	WNW 0 - 1/8 (0.066 mi.)	B157	429
684 OWNERS CORPORATI Database: AST, Date of Government Version: 12/12/2024 Facility Id: 2-602825	684 BROADWAY	WNW 0 - 1/8 (0.066 mi.)	B159	434
Z. BUILDING CORP. Database: AST, Date of Government Version: 12/12/2024 Facility Id: 2-251704	680 BROADWAY	WNW 0 - 1/8 (0.069 mi.)	B176	495
JORDAN REALTY LLC Database: AST, Date of Government Version: 12/12/2024 Facility Id: 2-236411	676 BROADWAY	W 0 - 1/8 (0.073 mi.)	B191	519
409 LAFAYETTE ST ASS Database: AST, Date of Government Version: 12/12/2024 Facility Id: 2-335657	409 LAFAYETTE ST	NNE 0 - 1/8 (0.074 mi.)	E194	523
NY UNIV Database: AST, Date of Government Version: 12/12/2024 Facility Id: 2-234664	***20 COOPER SQ***	***ENE 0 - 1/8 (0.075 mi.)***	***H195***	***525***
BOND IMMOBILIEN LP Database: AST, Date of Government Version: 12/12/2024 Facility Id: 2-608613	670 BROADWAY	W 0 - 1/8 (0.078 mi.)	J207	563
30 COOPER SQ. Database: AST, Date of Government Version: 12/12/2024 Facility Id: 2-607037	30 COOPER SQUARE	NE 0 - 1/8 (0.080 mi.)	H218	596
704 BROADWAY CONDOMI Database: AST, Date of Government Version: 12/12/2024 Facility Id: 2-256277	704 BROADWAY	NNW 0 - 1/8 (0.083 mi.)	G231	617
COOPER SQ MHA Database: AST, Date of Government Version: 12/12/2024 Facility Id: 2-470511	59 -61 EAST 4TH ST.	E 0 - 1/8 (0.091 mi.)	K250	667
59 EAST 4 STREET Database: AST, Date of Government Version: 12/12/2024 Facility Id: 2-606886	59 EAST 4TH STREET	E 0 - 1/8 (0.091 mi.)	K251	669
56 EAST 4TH STREET Database: AST, Date of Government Version: 12/12/2024 Facility Id: 2-605709	56 EAST 4TH STREET	ESE 0 - 1/8 (0.092 mi.)	K257	690
34 COOPER SQUARE Database: AST, Date of Government Version: 12/12/2024 Facility Id: 2-608744	34 COOPER SQUARE	NE 0 - 1/8 (0.092 mi.)	H259	694
WYOMING ARTS CONDOMI Database: AST, Date of Government Version: 12/12/2024 Facility Id: 2-610364	5 EAST 3RD STREET	ESE 0 - 1/8 (0.093 mi.)	K262	700
5 EAST THIRD STREET Database: AST, Date of Government Version: 12/12/2024 Facility Id: 2-606868	5 E THIRD STREET	ESE 0 - 1/8 (0.093 mi.)	K263	703
WASHINGTON PLACE APT Database: AST, Date of Government Version: 12/12/2024 Facility Id: 2-608819	716 BROADWAY	NNW 0 - 1/8 (0.095 mi.)	G277	735
419 LAFAYETTE STREET Database: AST, Date of Government Version: 12/12/2024	419 LAFAYETTE STREET	NNE 0 - 1/8 (0.097 mi.)	H282	745

Facility Id: 2-603577

CITY OF N.Y. DEPT OF Database: AST, Date of Government Version: 12/12/2024 Facility Id: 2-601040	7 EAST 3RD STREET	ESE 0 - 1/8 (0.098 mi.)	K292	784
718 APT INC Database: AST, Date of Government Version: 12/12/2024 Facility Id: 2-318833	718 BROADWAY	N 0 - 1/8 (0.101 mi.)	N297	792
COOPER 25 ASSOCIATES Database: AST, Date of Government Version: 12/12/2024 Facility Id: 2-116653	***25 COOPER SQUARE***	***ENE 0 - 1/8 (0.101 mi.)***	***O302***	***802***
712-714 BROADWAY COR Database: AST, Date of Government Version: 12/12/2024 Facility Id: 2-328200	714 BROADWAY	NNW 0 - 1/8 (0.101 mi.)	G306	815
MEN'S SHELTER Database: AST, Date of Government Version: 12/12/2024 Facility Id: 2-601677	8 EAST 3RD STREET	SE 0 - 1/8 (0.101 mi.)	K309	822
60 EAST 4TH STREET Database: AST, Date of Government Version: 12/12/2024 Facility Id: 2-605711	60 EAST 4TH STREET	ESE 0 - 1/8 (0.102 mi.)	K311	827
65 BLEECKER STREET Database: AST, Date of Government Version: 12/12/2024 Facility Id: 2-057614	65 BLEECKER STREET	WSW 0 - 1/8 (0.104 mi.)	M314	845
652 BROADWAY Database: AST, Date of Government Version: 12/12/2024 Facility Id: 2-294667	652 BROADWAY	WSW 0 - 1/8 (0.106 mi.)	J326	883
216 EAST 5TH ST Database: AST, Date of Government Version: 12/12/2024 Facility Id: 2-061905	216 EAST 5TH STREET	E 0 - 1/8 (0.106 mi.)	K327	885
67 EAST 4TH STREET Database: AST, Date of Government Version: 12/12/2024 Facility Id: 2-605712	67 EAST 4TH STREET	E 0 - 1/8 (0.106 mi.)	K328	887
MEYER COMPLEX Database: AST, Date of Government Version: 12/12/2024 Facility Id: 2-607711	2-6 WASHINGTON PLACE	NNW 0 - 1/8 (0.106 mi.)	N329	889
207 EAST 5TH ST Database: AST, Date of Government Version: 12/12/2024 Facility Id: 2-155446	207 EAST 5TH ST	ENE 0 - 1/8 (0.108 mi.)	O333	925
218 EAST 5TH STREET Database: AST, Date of Government Version: 12/12/2024 Facility Id: 2-610200	218 EAST 5TH STREET	E 0 - 1/8 (0.110 mi.)	K336	931
69 EAST 4TH STREET Database: AST, Date of Government Version: 12/12/2024 Facility Id: 2-605710	69 EAST 4TH STREET	ESE 0 - 1/8 (0.111 mi.)	K338	938
211 EAST 5TH STREET Database: AST, Date of Government Version: 12/12/2024 Facility Id: 2-374784	211 EAST 5TH STREET	ENE 0 - 1/8 (0.114 mi.)	O346	974
648 BROADWAY Database: AST, Date of Government Version: 12/12/2024 Facility Id: 2-608614	648 BROADWAY	WSW 0 - 1/8 (0.115 mi.)	R351	985
BLEECKER TOWER TENAN Database: AST, Date of Government Version: 12/12/2024	644 BROADWAY	WSW 0 - 1/8 (0.117 mi.)	R365	1019

Facility Id: 2-315397

428-430 LAFAYETTE ST Database: AST, Date of Government Version: 12/12/2024 Facility Id: 2-612347	428-430 LAFAYETTE ST	NNE 0 - 1/8 (0.121 mi.)	S384	1057
250 MERCER SQ OWNER Database: AST, Date of Government Version: 12/12/2024 Facility Id: 2-146439	250 MERCER ST	WNW 0 - 1/8 (0.124 mi.)	P389	1067
75 EAST 4TH STREET Database: AST, Date of Government Version: 12/12/2024 Facility Id: 2-601046	75 EAST 4TH STREET	ESE 0 - 1/8 (0.124 mi.)	K392	1073
726 BROADWAY Database: AST, Date of Government Version: 12/12/2024 Facility Id: 2-244384	726-730 BROADWAY	N 1/8 - 1/4 (0.127 mi.)	N400	1101
JOSEPH PAPP PUBLIC T Database: AST, Date of Government Version: 12/12/2024 Facility Id: 2-601956	***425 LAFAYETTE STREET***	***NNE 1/8 - 1/4 (0.128 mi.)***	***Q411***	***1132***
640 BROADWAY OWNERS Database: AST, Date of Government Version: 12/12/2024 Facility Id: 2-609725	640 BROADWAY	WSW 1/8 - 1/4 (0.130 mi.)	R422	1160
50 COOPER SQUARE Database: AST, Date of Government Version: 12/12/2024 Facility Id: 2-608743	50 COOPER SQUARE	NE 1/8 - 1/4 (0.131 mi.)	Q427	1171
H21 EAST 3RD STREET Database: AST, Date of Government Version: 12/12/2024 Facility Id: 2-605708	21 EAST 3RD STREET	ESE 1/8 - 1/4 (0.131 mi.)	K428	1173
CENTRAL HEATING PLAN Database: AST, Date of Government Version: 12/12/2024 Facility Id: 2-480614	251 MERCER STREET	WNW 1/8 - 1/4 (0.132 mi.)	P436	1228
CENTRAL HEATING PLAN Database: AST, Date of Government Version: 12/12/2024 Facility Id: 2-043982	251 MERCER STREET	WNW 1/8 - 1/4 (0.132 mi.)	P437	1233
NYU WASHINGTON SQUAR Database: AST, Date of Government Version: 12/12/2024 Facility Id: 2-611130	715 BROADWAY	NNW 1/8 - 1/4 (0.133 mi.)	N441	1441
LAFAYETTE ASTOR ASSO Database: AST, Date of Government Version: 12/12/2024 Facility Id: 2-242527	436-440 LAFAYETTE ST	NNE 1/8 - 1/4 (0.143 mi.)	S479	1564
77 BLEECKER ST CORP Database: AST, Date of Government Version: 12/12/2024 Facility Id: 2-202584	77 BLEECKER STREET	W 1/8 - 1/4 (0.143 mi.)	R482	1574
THE 62 COOPER SQUARE Database: AST, Date of Government Version: 12/12/2024 Facility Id: 2-600834	54-62 COOPER SQUARE	NE 1/8 - 1/4 (0.143 mi.)	Q484	1578
636 BROADWAY ASSOCIA Database: AST, Date of Government Version: 12/12/2024 Facility Id: 2-609099	636 BROADWAY, SUITE	WSW 1/8 - 1/4 (0.144 mi.)	R487	1588
236 E 5TH ST Database: AST, Date of Government Version: 12/12/2024 Facility Id: 2-296481	236 E 5TH ST	E 1/8 - 1/4 (0.147 mi.)	T509	1625
736 BROADWAY BUILDIN Database: AST, Date of Government Version: 12/12/2024	736 BROADWAY	N 1/8 - 1/4 (0.147 mi.)	N510	1627

Facility Id: 2-245879

632 BROADWAY Database: AST, Date of Government Version: 12/12/2024 Facility Id: 2-202827	632 BROADWAY	WSW 1/8 - 1/4 (0.152 mi.)	R540	1737
MORTON TABAK Database: AST, Date of Government Version: 12/12/2024 Facility Id: 2-240079	233 EAST 5TH STREET	E 1/8 - 1/4 (0.155 mi.)	T553	1778
89 BLEEKER STREET Database: AST, Date of Government Version: 12/12/2024 Facility Id: 2-613311	89 BLEEKER STREET	W 1/8 - 1/4 (0.155 mi.)	V563	1831
226 E. 6TH ST. Database: AST, Date of Government Version: 12/12/2024 Facility Id: 2-605634	226 E. 6TH STREET	E 1/8 - 1/4 (0.157 mi.)	T575	1864
SLOYER-FORMAN, INC. Database: AST, Date of Government Version: 12/12/2024 Facility Id: 2-291803	21 EAST 2ND STREET	SSE 1/8 - 1/4 (0.157 mi.)	AD577	1868
235 EAST 5TH STREET Database: AST, Date of Government Version: 12/12/2024 Facility Id: 2-241636	235 EAST 5TH STREET	E 1/8 - 1/4 (0.159 mi.)	T580	1873
ORDER OF ST BASIL Database: AST, Date of Government Version: 12/12/2024 Facility Id: 2-148814	215 E 6TH ST	ENE 1/8 - 1/4 (0.161 mi.)	Y582	1877
228 EAST 6TH STREET Database: AST, Date of Government Version: 12/12/2024 Facility Id: 2-241938	228 EAST 6TH STREET	E 1/8 - 1/4 (0.161 mi.)	AB583	1879
628 BROADWAY LLC Database: AST, Date of Government Version: 12/12/2024 Facility Id: 2-608650	628 BROADWAY	WSW 1/8 - 1/4 (0.161 mi.)	W585	1883
69 SECOND AVENUE, LL Database: AST, Date of Government Version: 12/12/2024 Facility Id: 2-602930	69 2ND AVENUE	ESE 1/8 - 1/4 (0.161 mi.)	AC588	1888
7 WASHINGTON PLACE Database: AST, Date of Government Version: 12/12/2024 Facility Id: 2-602057	7 WASHINGTON PLACE	NNW 1/8 - 1/4 (0.162 mi.)	AF594	1900
88 BLEECKER ST OWNER Database: AST, Date of Government Version: 12/12/2024 Facility Id: 2-267864	88 BLEECKER ST	WSW 1/8 - 1/4 (0.162 mi.)	R598	1907
UNITED EAST LLC Database: AST, Date of Government Version: 12/12/2024 Facility Id: 2-605631	239 EAST 5TH STREET	E 1/8 - 1/4 (0.162 mi.)	T599	1909
ZEAR LLC Database: AST, Date of Government Version: 12/12/2024 Facility Id: 2-256293	63-65 SECOND AVENUE	ESE 1/8 - 1/4 (0.163 mi.)	Z600	1911
57 2ND AVE Database: AST, Date of Government Version: 12/12/2024 Facility Id: 2-213829	57 SECOND AVENUE	ESE 1/8 - 1/4 (0.163 mi.)	Z602	1915
237 EAST REALTY LLC Database: AST, Date of Government Version: 12/12/2024 Facility Id: 2-314439	237 EAST 5TH ST	E 1/8 - 1/4 (0.163 mi.)	T607	1926
32-34 E 2 ST Database: AST, Date of Government Version: 12/12/2024	32-34 EAST 2ND STREE	SE 1/8 - 1/4 (0.167 mi.)	Z617	1948

Facility Id: 2-116742				
77 SECOND LLC Database: AST, Date of Government Version: 12/12/2024 Facility Id: 2-214965	77 2ND AVENUE	ESE 1/8 - 1/4 (0.169 mi.)	AC629	1978
232 EQUITIES CORP. Database: AST, Date of Government Version: 12/12/2024 Facility Id: 2-197521	232 EAST 6TH ST	E 1/8 - 1/4 (0.170 mi.)	AB632	1985
NYU Database: AST, Date of Government Version: 12/12/2024 Facility Id: 2-034932	14 WASHINGTON PLACE	NW 1/8 - 1/4 (0.171 mi.)	AA636	1996
MOKLAM ENTERPRISES I Database: AST, Date of Government Version: 12/12/2024 Facility Id: 2-607720	622 BROADWAY	WSW 1/8 - 1/4 (0.171 mi.)	W639	2012
EAST VILLAGE REALTY Database: AST, Date of Government Version: 12/12/2024 Facility Id: 2-604946	53 2ND AVENUE A/K/A	SE 1/8 - 1/4 (0.174 mi.)	Z646	2026
NEW YORK UNIVERSITY Database: AST, Date of Government Version: 12/12/2024 Facility Id: 2-034940	15 WASHINGTON PLACE	NNW 1/8 - 1/4 (0.175 mi.)	AF648	2030
627 BROADWAY Database: AST, Date of Government Version: 12/12/2024 Facility Id: 2-202800	627 BROADWAY	WSW 1/8 - 1/4 (0.176 mi.)	AH659	2057
285 MERCER STREET Database: AST, Date of Government Version: 12/12/2024 Facility Id: 2-601833	285 MERCER STREET	NNW 1/8 - 1/4 (0.177 mi.)	AE673	2108
AVALON BOWERY PLACE Database: AST, Date of Government Version: 12/12/2024 Facility Id: 2-610503	11 EAST FIRST STREET	SSE 1/8 - 1/4 (0.180 mi.)	AD679	2124
625 BROADWAY Database: AST, Date of Government Version: 12/12/2024 Facility Id: 2-297259	625 BROADWAY	WSW 1/8 - 1/4 (0.183 mi.)	AH692	2178
40-42 EAST 3RD STREE Database: AST, Date of Government Version: 12/12/2024 Facility Id: 2-605748	40-42 EAST 3RD STREE	SE 1/8 - 1/4 (0.187 mi.)	Z728	2281
60-SECOND AVE CORP Database: AST, Date of Government Version: 12/12/2024 Facility Id: 2-159190	60 SECOND AVE	ESE 1/8 - 1/4 (0.188 mi.)	AC734	2294
ISE REALTY GROUP, IN Database: AST, Date of Government Version: 12/12/2024 Facility Id: 2-480533	623 BROADWAY	WSW 1/8 - 1/4 (0.188 mi.)	AH738	2303
ELEVEN WAVERLY ASSOC Database: AST, Date of Government Version: 12/12/2024 Facility Id: 2-292222	11 WAVERLY PL	NNW 1/8 - 1/4 (0.192 mi.)	AE768	2478
300 EAST FIFTH STREE Database: AST, Date of Government Version: 12/12/2024 Facility Id: 2-399396	300 EAST 5TH STREET	ESE 1/8 - 1/4 (0.193 mi.)	AK778	2509
NEW YORK UNIVERSITY Database: AST, Date of Government Version: 12/12/2024 Facility Id: 2-601889	16 WAVERLY PLACE	NNW 1/8 - 1/4 (0.193 mi.)	AF779	2511
CABLE BUILDING Database: AST, Date of Government Version: 12/12/2024	611 BROADWAY	WSW 1/8 - 1/4 (0.194 mi.)	AH784	2519

Facility Id: 2-100455

LESTER/GLASSNER Database: AST, Date of Government Version: 12/12/2024 Facility Id: 2-257702	36 EAST 7TH STREET	ENE 1/8 - 1/4 (0.194 mi.)	AB792	2543
GARFUNKEL & TAUSTER Database: AST, Date of Government Version: 12/12/2024 Facility Id: 2-404578	36 EAST 7TH STREET	ENE 1/8 - 1/4 (0.194 mi.)	AB793	2546
N Y U Database: AST, Date of Government Version: 12/12/2024 Facility Id: 2-034835	4 WASHINGTON SQUARE	W 1/8 - 1/4 (0.198 mi.)	AP813	2590
92 2ND AVENUE Database: AST, Date of Government Version: 12/12/2024 Facility Id: 2-605806	92 SECOND AVENUE	E 1/8 - 1/4 (0.203 mi.)	AK825	2623
ST MARKS HOTEL Database: AST, Date of Government Version: 12/12/2024 Facility Id: 2-608643	2 ST. MARKS PLACE	NE 1/8 - 1/4 (0.205 mi.)	AO836	2646
FILLMORE EAST APARTM Database: AST, Date of Government Version: 12/12/2024 Facility Id: 2-209503	105 2ND AVENUE (223-	E 1/8 - 1/4 (0.207 mi.)	AK848	2670
99 E 4 ST Database: AST, Date of Government Version: 12/12/2024 Facility Id: 2-600847	99 EAST 4TH STREET	ESE 1/8 - 1/4 (0.209 mi.)	AR860	2703
50 E 3RD ST Database: AST, Date of Government Version: 12/12/2024 Facility Id: 2-364762	50 E 3RD ST	SE 1/8 - 1/4 (0.209 mi.)	AR861	2705
8 ST. MARKS PLACE Database: AST, Date of Government Version: 12/12/2024 Facility Id: 2-609552	8 ST. MARKS PLACE	NE 1/8 - 1/4 (0.210 mi.)	AO865	2714
10 ST MARKS PL Database: AST, Date of Government Version: 12/12/2024 Facility Id: 2-117447	10 ST MARKS PL	NE 1/8 - 1/4 (0.212 mi.)	AN869	2720
1 ASTOR PLACE Database: AST, Date of Government Version: 12/12/2024 Facility Id: 2-612516	1 ASTOR PLACE	NE 1/8 - 1/4 (0.212 mi.)	AG870	2722
SNUG HARBOR OWNERS I Database: AST, Date of Government Version: 12/12/2024 Facility Id: 2-092193	303 MERCER STREET	N 1/8 - 1/4 (0.213 mi.)	AU887	2766
PUCK BUILDING Database: AST, Date of Government Version: 12/12/2024 Facility Id: 2-402052	295 LAFAYETTE STREET	SW 1/8 - 1/4 (0.215 mi.)	AL914	2846
LA SALLE ACADEMY Database: AST, Date of Government Version: 12/12/2024 Facility Id: 2-080896	44 EAST 2ND STREET	SE 1/8 - 1/4 (0.216 mi.)	AS919	2864
GEORGETOWN PLAZA OWN Database: AST, Date of Government Version: 12/12/2024 Facility Id: 2-055069	60 EAST 8TH STREET	N 1/8 - 1/4 (0.216 mi.)	AU921	2869
302 E 6TH LLC Database: AST, Date of Government Version: 12/12/2024 Facility Id: 2-149179	304 EAST 5TH STREET	ESE 1/8 - 1/4 (0.219 mi.)	AK936	2906
94 E. 4TH ST Database: AST, Date of Government Version: 12/12/2024	94 EAST 4TH STREET	ESE 1/8 - 1/4 (0.222 mi.)	AR960	2949

Facility Id: 2-609268

309 E. 5TH STREET | 309 EAST FIFTH STREE | E 1/8 - 1/4 (0.222 mi.) | AK965 | 2958
Database: AST, Date of Government Version: 12/12/2024
Facility Id: 2-399361

41-43 EAST 7TH STREE | 41-43 EAST 7TH STREE | ENE 1/8 - 1/4 (0.223 mi.) | AN973 | 2976
Database: AST, Date of Government Version: 12/12/2024
Facility Id: 2-605752

48/48 1/2 EAST 7TH S | 48 EAST 7TH ST | ENE 1/8 - 1/4 (0.224 mi.) | AZ984 | 3003
Database: AST, Date of Government Version: 12/12/2024
Facility Id: 2-399388

22 ST MARKS PLACE | 22 ST MARKS PLACE | ENE 1/8 - 1/4 (0.225 mi.) | AN989 | 3012
Database: AST, Date of Government Version: 12/12/2024
Facility Id: 2-099538

104 SECOND AVE | 104 SECOND AVE | E 1/8 - 1/4 (0.225 mi.) | AZ991 | 3016
Database: AST, Date of Government Version: 12/12/2024
Facility Id: 2-610848

9TH PCT | 321 EAST 5TH STREET | E 1/8 - 1/4 (0.227 mi.) | AK994 | 3021
Database: AST, Date of Government Version: 12/12/2024
Facility Id: 2-342823

600 BROADWAY | 600 BROADWAY | SW 1/8 - 1/4 (0.227 mi.) | AV996 | 3026
Database: AST, Date of Government Version: 12/12/2024
Facility Id: 2-608888

ALLIED XVII LLC | 24 ST. MARKS PLACE | ENE 1/8 - 1/4 (0.227 mi.) | AN1003 | 3058
Database: AST, Date of Government Version: 12/12/2024
Facility Id: 2-281085

TOMAR EQUITIES, LLC | 60 EAST 3RD STREET | SE 1/8 - 1/4 (0.227 mi.) | AR1006 | 3065
Database: AST, Date of Government Version: 12/12/2024
Facility Id: 2-214922

59-61 E 3 ST ASSOC | 59-61 EAST 3RD STREE | ESE 1/8 - 1/4 (0.229 mi.) | AR1022 | 3105
Database: AST, Date of Government Version: 12/12/2024
Facility Id: 2-090174

SELF RELIANCE NY FED | 108 SECOND AVENUE | E 1/8 - 1/4 (0.230 mi.) | AZ1023 | 3107
Database: AST, Date of Government Version: 12/12/2024
Facility Id: 2-090182

A.B. IBIBASSI REALTY | 26 ST MARKS PL | ENE 1/8 - 1/4 (0.230 mi.) | AN1025 | 3111
Database: AST, Date of Government Version: 12/12/2024
Facility Id: 2-611722

598 BROADWAY REALTY | 598 BROADWAY | SW 1/8 - 1/4 (0.231 mi.) | AV1036 | 3143
Database: AST, Date of Government Version: 12/12/2024
Facility Id: 2-612666

30 ST MARKS PLACE | 30 ST MARKS PLACE | ENE 1/8 - 1/4 (0.235 mi.) | AN1051 | 3240
Database: AST, Date of Government Version: 12/12/2024
Facility Id: 2-091456

OATH HOLDINGS, INC. | 770 BROADWAY | NNE 1/8 - 1/4 (0.238 mi.) | AX1076 | 3332
Database: AST, Date of Government Version: 12/12/2024
Facility Id: 2-611274

770 BROADWAY | 770 BROADWAY | NNE 1/8 - 1/4 (0.238 mi.) | AX1077 | 3335
Database: AST, Date of Government Version: 12/12/2024
Facility Id: 2-610143

104 E 4TH ST REALTY | 104 E 4TH ST | ESE 1/8 - 1/4 (0.238 mi.) | AR1080 | 3341
Database: AST, Date of Government Version: 12/12/2024

Facility Id: 2-153281

32 ST MARKS PLACE	32 ST MARKS PLACE	ENE 1/8 - 1/4 (0.238 mi.)	AN1082	3348
Database: AST, Date of Government Version: 12/12/2024 Facility Id: 2-091448				
150 E. BROADWAY NY L	317 EAST 5TH STREET	E 1/8 - 1/4 (0.239 mi.)	BC1085	3353
Database: AST, Date of Government Version: 12/12/2024 Facility Id: 2-605762				
66-68 EAST 3RD STREE	66-68 EAST 3RD STREE	SE 1/8 - 1/4 (0.240 mi.)	AR1088	3358
Database: AST, Date of Government Version: 12/12/2024 Facility Id: 2-606758				
8TH ST OWNERS CORP	50-54 E 8TH ST	N 1/8 - 1/4 (0.241 mi.)	AU1089	3360
Database: AST, Date of Government Version: 12/12/2024 Facility Id: 2-292206				
594 BROADWAY ASSOCIA	594 BROADWAY	SW 1/8 - 1/4 (0.241 mi.)	AV1093	3371
Database: AST, Date of Government Version: 12/12/2024 Facility Id: 2-082694				
FIRS GARDEN CORPORAT	38 EAST FIRST STREET	SE 1/8 - 1/4 (0.242 mi.)	AS1096	3375
Database: AST, Date of Government Version: 12/12/2024 Facility Id: 2-237000				
GIOIA PROPERTIES	17 ST MARKS PLACE	ENE 1/8 - 1/4 (0.243 mi.)	BE1102	3390
Database: AST, Date of Government Version: 12/12/2024 Facility Id: 2-160490				
29 THIRD AVE CORP	29 THIRD AVE	NE 1/8 - 1/4 (0.244 mi.)	BE1107	3418
Database: AST, Date of Government Version: 12/12/2024 Facility Id: 2-338516				
125 SECOND AVE	125 SECOND AVENUE	ENE 1/8 - 1/4 (0.245 mi.)	AZ1109	3424
Database: AST, Date of Government Version: 12/12/2024 Facility Id: 2-092649				
LAFAYETTE STUDIOS CO	284 LAFAYETTE STREET	SW 1/8 - 1/4 (0.245 mi.)	BA1110	3426
Database: AST, Date of Government Version: 12/12/2024 Facility Id: 2-607498				
599 BROADWAY	599 BROADWAY	WSW 1/8 - 1/4 (0.245 mi.)	BD1112	3429
Database: AST, Date of Government Version: 12/12/2024 Facility Id: 2-201804				
70 EAST THIRD STREET	70 EAST THIRD STREET	SE 1/8 - 1/4 (0.246 mi.)	AR1118	3451
Database: AST, Date of Government Version: 12/12/2024 Facility Id: 2-602139				
108 EAST FOURTH LLC	108 EAST 4TH STREET	ESE 1/8 - 1/4 (0.246 mi.)	AR1120	3457
Database: AST, Date of Government Version: 12/12/2024 Facility Id: 2-214930				
314 EAST 6TH STREET	314 EAST 6TH STREET	E 1/8 - 1/4 (0.247 mi.)	BC1126	3469
Database: AST, Date of Government Version: 12/12/2024 Facility Id: 2-061697				
RUSSIAN ORTHODOX CAT	59 EAST 2ND STREET	SE 1/8 - 1/4 (0.248 mi.)	AS1132	3481
Database: AST, Date of Government Version: 12/12/2024 Facility Id: 2-608199				
P.S. 751 (CAR/DEV/OL	113 EAST 4TH STREET	ESE 1/8 - 1/4 (0.248 mi.)	BI1139	3495
Database: AST, Date of Government Version: 12/12/2024 Facility Id: 2-604838				
1 UNIVERSITY PLACE	1 UNIVERSITY PLACE	NNW 1/8 - 1/4 (0.248 mi.)	AT1143	3503
Database: AST, Date of Government Version: 12/12/2024				

Facility Id: 2-045705

NY MOSF AST: Major Oil Storage Facilities Database. Facilities are licensed pursuant to Article 12 of the Navigation Law, 6 NYCRR Part 610 and 17 NYCRR Part 30. These facilities may be onshore facilities or vessels, with petroleum storage capacities of 400,000 gallons or greater. Includes MOSF's licensed or closed since April 1, 1986, (responsibility was transferred from DOT on October 13, 1985) plus available data obtained from DOT facilities licensed since Article 12 became law on April 1, 1978.

A review of the NY MOSF AST list, as provided by EDR, and dated 01/01/2002 has revealed that there is 1 NY MOSF AST site within approximately 0.5 miles of the target property.

Lower Elevation	Address	Direction / Distance	Map ID	Page
TATE & LYLE NORTH AM	49 SOUTH SECOND STRE	SE 1/8 - 1/4 (0.223 mi.)	AS975	2981
Facility Status: 1				
Facility Status: 1				

State and tribal institutional control / engineering control registries

NY RES DECL: A restrictive declaration is a covenant running with the land which binds the present and future owners of the property. As a condition of certain special permits, the City Planning Commission may require an applicant to sign and record a restrictive declaration that places specified conditions on the future use and development of the property. Certain restrictive declarations are indicated by a D on zoning maps.

A review of the NY RES DECL list, as provided by EDR, has revealed that there is 1 NY RES DECL site within approximately 0.125 miles of the target property.

Equal/Higher Elevation	Address	Direction / Distance	Map ID	Page
LOT 67,TAXBLOCK 544	***37 EAST 4 STREET***	***ENE 0 - 1/8 (0.034 mi.)***	***C77***	***241***
Database: ENV RES DECL, Date of Government Version: 12/06/2024				

Lists of state and tribal voluntary cleanup sites

NY VCP: Voluntary Cleanup Agreements. The voluntary remedial program uses private monies to get contaminated sites remediated to levels allowing for the sites' productive use. The program covers virtually any kind of site and contamination.

A review of the NY VCP list, as provided by EDR, has revealed that there are 8 NY VCP sites within approximately 0.5 miles of the target property.

Equal/Higher Elevation	Address	Direction / Distance	Map ID	Page
372 LAFAYETTE STREET	***372 LAFAYETTE STREET***	***WNW 0 - 1/8 (0.015 mi.)***	***A39***	***162***
Database: VCP NYC, Date of Government Version: 12/02/2024				
NG 300 LAFAYETTE ST.	***21 EAST HOUSTON STRE***	***SW 1/8 - 1/4 (0.199 mi.)***	***AL815***	***2599***
Database: VCP NYC, Date of Government Version: 12/02/2024				

Lower Elevation	Address	Direction / Distance	Map ID	Page
688 BROADWAY	***688 BROADWAY***	***NW 0 - 1/8 (0.055 mi.)***	***B125***	***355***
Database: VCP NYC, Date of Government Version: 12/02/2024				

Lower Elevation	Address	Direction / Distance	Map ID	Page
NYU CORE - 1, 2, 3 &	***4 WASHINGTON SQUARE***	***W 1/8 - 1/4 (0.198 mi.)***	***AP812***	***2590***
Database: VCP NYC, Date of Government Version: 12/02/2024				
146 WOOSTER STREET	***146 WOOSTER STREET***	***WSW 1/4 - 1/2 (0.325 mi.)***	***BO1189***	***3614***
Database: VCP NYC, Date of Government Version: 12/02/2024				
68-70 SPRING STREET	***68-70 SPRING STREET***	***SW 1/4 - 1/2 (0.408 mi.)***	***CG1227***	***3684***
Database: VCP NYC, Date of Government Version: 12/02/2024				
42 CROSBY STREET- DO	***42 CROSBY STREET***	***SW 1/4 - 1/2 (0.480 mi.)***	***CR1275***	***3763***
Database: VCP NYC, Date of Government Version: 12/02/2024				
124 EAST 14TH STREET	***124 EAST 14TH STREET***	***NNE 1/4 - 1/2 (0.490 mi.)***	***1284***	***3774***
Database: VCP NYC, Date of Government Version: 12/02/2024				

Lists of state and tribal brownfield sites

NY BROWNFIELDS: Brownfields Site List

A review of the NY BROWNFIELDS list, as provided by EDR, and dated 02/03/2025 has revealed that there is 1 NY BROWNFIELDS site within approximately 0.5 miles of the target property.

Lower Elevation	Address	Direction / Distance	Map ID	Page
300 EAST 12TH STREET	300 EAST 12TH STREET	NE 1/4 - 1/2 (0.431 mi.)	CI1245	3717
Site Code: 656724				

ADDITIONAL ENVIRONMENTAL RECORDS

Local Brownfield lists

US BROWNFIELDS: The EPA's listing of Brownfields properties from the Cleanups in My Community program, which provides information on Brownfields properties for which information is reported back to EPA, as well as areas served by Brownfields grant programs.

A review of the US BROWNFIELDS list, as provided by EDR, and dated 09/09/2024 has revealed that there is 1 US BROWNFIELDS site within approximately 0.5 miles of the target property.

Lower Elevation	Address	Direction / Distance	Map ID	Page
19 EAST HOUSTON STRE	19 EAST HOUSTON STRE	SW 1/8 - 1/4 (0.214 mi.)	AV909	2821

Local Lists of Hazardous waste / Contaminated Sites

NY DEL SHWS: A database listing of sites delisted from the Registry of Inactive Hazardous Waste Disposal Sites.

A review of the NY DEL SHWS list, as provided by EDR, and dated 02/03/2025 has revealed that there is

EXECUTIVE SUMMARY

1 NY DEL SHWS site within approximately 1 mile of the target property.

Lower Elevation	Address	Direction / Distance	Map ID	Page
CE - E. 19TH ST. STA	***524 E. 19TH ST.***	***NE 1/2 - 1 (0.811 mi.)***	***DV1394***	***3981***

Records of Emergency Release Reports

NY Spills: Data collected on spills reported to NYSDEC. is required by one or more of the following: Article 12 of the Navigation Law, 6 NYCRR Section 613.8 (from PBS regs), or 6 NYCRR Section 595.2 (from CBS regs). It includes spills active as of April 1, 1986, as well as spills occurring since this date.

A review of the NY Spills list, as provided by EDR, and dated 02/02/2025 has revealed that there are 59 NY Spills sites within approximately 0.125 miles of the target property.

Equal/Higher Elevation	Address	Direction / Distance	Map ID	Page
SPILL NUMBER 0209425 Spill Number/Closed Date: 0209425 / 2004-01-13 Site ID: 147649 Spill Date: 2002-12-13	30 GREAT JONES ST	0 - 1/8 (0.000 mi.)	A9	52
SPILL NUMBER 9911688 Spill Number/Closed Date: 9911688 / 2003-02-26 Site ID: 305454 Spill Date: 2000-01-07	28-30 E 4TH ST	ENE 0 - 1/8 (0.008 mi.)	A16	70
MANHOLE 7772 Spill Number/Closed Date: 2109120 / 2022-02-25 Site ID: 631098 Spill Date: 2022-01-18	16 EAST 4OTH ST	N 0 - 1/8 (0.015 mi.)	A35	145
WASTE OIL SPILL AT G Spill Number/Closed Date: 1304085 / 2015-05-22 Site ID: 484597 Spill Date: 2013-07-16	372 LAFEYETTE ST	WNW 0 - 1/8 (0.015 mi.)	A41	164
HARWOOD PROPERTY Spill Number/Closed Date: 9604778 / 1996-07-12 Site ID: 75430 Spill Date: 1996-05-24	25 GREAT JONES ST	WSW 0 - 1/8 (0.018 mi.)	A44	175
LOFT BUILDING Spill Number/Closed Date: 0613089 / 2007-03-06 Site ID: 378055 Spill Date: 2007-03-06	43 GREAT JONES STREE	SSE 0 - 1/8 (0.021 mi.)	A53	191
E 4TH ST & LAFAYETTE Spill Number/Closed Date: 9203983 / 1992-07-07 Site ID: 149163 Spill Date: 1992-07-06	E 4TH ST & LAFAYETTE	N 0 - 1/8 (0.025 mi.)	A57	198
OZY MANDIUS REALTY Spill Number/Closed Date: 0808740 / 2013-08-08 Site ID: 406147 Spill Date: 2008-11-03	348 BOWERY ST	SE 0 - 1/8 (0.041 mi.)	C88	260
20 BOND ST. CR. LAFA Spill Number/Closed Date: 9306682 / 1993-09-03 Site ID: 315381	20 BOND ST.CR. LAFAY	SW 0 - 1/8 (0.041 mi.)	F91	264

Spill Date: 1993-08-31

20 BOND STREET	***20 BOND STREET***	***SW 0 - 1/8 (0.041 mi.)***	***F92***	***265***
Spill Number/Closed Date: 9400898 / 1994-06-19				
Site ID: 306475				
Spill Date: 1994-04-19				
FORMER PENSKE	***40 BOND STREET***	***SSW 0 - 1/8 (0.045 mi.)***	***D98***	***274***
Spill Number/Closed Date: 0330066 / 2008-09-18				
Site ID: 167408				
Spill Date: 1994-06-28				
RESIDENTIAL BLDG	24 BOND ST	SW 0 - 1/8 (0.045 mi.)	F99	280
Spill Number/Closed Date: 9613681 / 1997-02-21				
Site ID: 133060				
Spill Date: 1997-02-21				
SPILL NUMBER 9801771	22 BOND ST	SW 0 - 1/8 (0.048 mi.)	F104	292
Spill Number/Closed Date: 9802317 / 1998-05-21				
Spill Number/Closed Date: 9801771 / 1998-05-11				
Site ID: 284400				
Site ID: 285235				
Spill Date: 1998-05-14				
Spill Date: 1998-05-11				
PARKING GARAGE	403 LAFAYETTE ST	NNE 0 - 1/8 (0.059 mi.)	E143	404
Spill Number/Closed Date: 0209806 / 2006-01-31				
Site ID: 128572				
Spill Date: 2002-12-26				
SUNOCO STATION	THE BOWERY AND SECON	SSE 0 - 1/8 (0.060 mi.)	D144	407
Spill Number/Closed Date: 9713749 / 1998-04-01				
Site ID: 59489				
Spill Date: 1998-03-11				
MANHOLE #26829	BOND ST, SWC BOWERY	SSE 0 - 1/8 (0.060 mi.)	D145	408
Spill Number/Closed Date: 0506036 / 2006-01-11				
Site ID: 351166				
Spill Date: 2005-08-16				
340 BOWERY	340 BOWERY	SSE 0 - 1/8 (0.060 mi.)	D150	417
Spill Number/Closed Date: 9203601 / 1992-06-26				
Site ID: 166376				
Spill Date: 1992-06-26				
RESIDENCE	338 BOWERY	SSE 0 - 1/8 (0.060 mi.)	D152	420
Spill Number/Closed Date: 1806058 / 2018-10-10				
Site ID: 576771				
Spill Date: 2018-09-05				
SPILL NUMBER 9908485	35 BOND ST	SSW 0 - 1/8 (0.070 mi.)	I185	509
Spill Number/Closed Date: 9908485 / 1999-10-13				
Site ID: 268512				
Spill Date: 1999-10-13				
DOWNTOWN AUTOMOTIVE,	***326 BOWERY***	***SSE 0 - 1/8 (0.079 mi.)***	***D216***	***584***
Spill Number/Closed Date: 9706763 / 2017-01-18				
Site ID: 253569				
Spill Date: 1997-09-06				
SPILL NUMBER 0211638	17-19 BLEECKER ST	S 0 - 1/8 (0.091 mi.)	I254	675
Spill Number/Closed Date: 0211638 / 2003-11-13				
Site ID: 247263				

Spill Date: 2003-01-15

RESIDENTIAL Spill Number/Closed Date: 1810190 / 2019-11-22 Site ID: 581073 Spill Date: 2019-01-03	33 BLEECKER ST	SSW 0 - 1/8 (0.094 mi.)	I267	712
RESIDENTS Spill Number/Closed Date: 0106638 / 2001-09-26 Site ID: 250155 Spill Date: 2001-09-25	33 BLEECKER STREET	SSW 0 - 1/8 (0.094 mi.)	I270	717
IN ROADWAY Spill Number/Closed Date: 0913422 / 2010-03-22 Site ID: 426366 Spill Date: 2010-03-20	BOND/BOWERY INTERSEC	SSE 0 - 1/8 (0.096 mi.)	L280	742
GAS STATION Spill Number/Closed Date: 0030033 / 2000-12-22 Site ID: 297178 Spill Date: 2000-12-21	BOND ST / BOWERY	SSE 0 - 1/8 (0.098 mi.)	L291	783
BLEECKER & LAFAYETTE Spill Number/Closed Date: 1911545 / 2020-03-17 Site ID: 602245 Spill Date: 2020-03-17	BLEECKER ST & LAFAYE	SW 0 - 1/8 (0.112 mi.)	M341	943

Lower Elevation	Address	Direction / Distance	Map ID	Page
CON EDISON - SERVICE Spill Number/Closed Date: 0914270 / 2009-07-28 Site ID: 433005 Spill Date: 2009-06-17	***6 GREAT JONES ST***	***WNW 0 - 1/8 (0.029 mi.)***	***B66***	***218***
SOIL Spill Number/Closed Date: 1800645 / 2018-12-03 Site ID: 569158 Spill Date: 2018-04-18	***7 GREAT JONES STREET***	***W 0 - 1/8 (0.034 mi.)***	***B78***	***243***
CON ED Spill Number/Closed Date: 1710777 / 2018-06-25 Site ID: 567322 Spill Date: 2018-03-01	7 GREAT JONES ST	W 0 - 1/8 (0.034 mi.)	B79	246
INTERSECTION Spill Number/Closed Date: 0404425 / 2004-08-25 Site ID: 265321 Spill Date: 2004-07-24	BOWERY / 3RD ST	ESE 0 - 1/8 (0.038 mi.)	C82	251
COMMERCIAL/RESIDENTI Spill Number/Closed Date: 1806545 / 2018-09-19 Site ID: 577274 Spill Date: 2018-09-18	5 GREAT JONES ST	W 0 - 1/8 (0.040 mi.)	B87	259
FORMER HOTEL Spill Number/Closed Date: 0802061 / 2009-05-20 Site ID: 398133 Spill Date: 2008-05-22	2 COOPER SQUARE	E 0 - 1/8 (0.046 mi.)	C103	289
PARKING GARAGE Spill Number/Closed Date: 0608806 / 2008-04-15 Spill Number/Closed Date: 9710410 / 1997-12-10	***10 BOND STREET***	***WSW 0 - 1/8 (0.053 mi.)***	***B114***	***316***

Site ID: 372842 Site ID: 74312 Spill Date: 2006-10-31 Spill Date: 1997-12-10				
SNAPPER-BEAR STUDIOS Spill Number/Closed Date: 9707585 / 1998-02-25 Spill Number/Closed Date: 9707584 / 1997-09-26 Site ID: 284299 Site ID: 150434 Spill Date: 1997-09-25 Spill Date: 1997-09-26	8 BOND ST	WSW 0 - 1/8 (0.055 mi.)	B120	339
SPILL NUMBER 0004644 Spill Number/Closed Date: 0004644 / 2002-11-27 Site ID: 286853 Spill Date: 2000-07-18	16-20 COOPER SQ	NE 0 - 1/8 (0.063 mi.)	H155	426
VAULTED TANK Spill Number/Closed Date: 1803025 / 2020-09-08 Site ID: 571643 Spill Date: 2018-06-18	***684 BROADWAY***	***WNW 0 - 1/8 (0.066 mi.)***	***B158***	***431***
HOMELESS SHELTER Spill Number/Closed Date: 1002106 / 2010-05-26 Site ID: 435205 Spill Date: 2010-05-24	I/F/O 8 EAST 3RD ST	ESE 0 - 1/8 (0.067 mi.)	C170	475
VAULT 9133 Spill Number/Closed Date: 1303593 / 2013-08-15 Site ID: 484086 Spill Date: 2013-07-04	3 BOND ST	WSW 0 - 1/8 (0.073 mi.)	F193	522
NY UNIV Spill Number/Closed Date: 1205385 / 2013-07-03 Site ID: 468321 Spill Date: 2012-08-28	***20 COOPER SQ***	***ENE 0 - 1/8 (0.075 mi.)***	***H195***	***525***
SPILL NUMBER 0204004 Spill Number/Closed Date: 0204004 / 2003-05-16 Site ID: 246396 Spill Date: 2002-07-16	20 COOPER SQUARE	ENE 0 - 1/8 (0.075 mi.)	H196	530
SPILL NUMBER 9813854 Spill Number/Closed Date: 9813854 / 2003-03-04 Site ID: 120559 Spill Date: 1999-02-15	1 BOND ST APT #6C	WSW 0 - 1/8 (0.078 mi.)	F205	559
219641; GREAT JONES Spill Number/Closed Date: 0914664 / 2009-12-31 Site ID: 433766 Spill Date: 2009-12-18	GREAT JONES ST AND B	WNW 0 - 1/8 (0.079 mi.)	B210	569
214191; GREAT JONES Spill Number/Closed Date: 0814546 / 2008-10-28 Site ID: 432692 Spill Date: 2008-10-18	GREAT JONES ST AND B	WNW 0 - 1/8 (0.079 mi.)	B212	575
55 GALLON DRUM Spill Number/Closed Date: 2201661 / 2022-06-14 Site ID: 636718 Spill Date: 2022-05-23	410 LAFAYETTE ST	N 0 - 1/8 (0.080 mi.)	E222	603
TM 3691	1 WEST 3RD STREET	WNW 0 - 1/8 (0.080 mi.)	J224	607

Spill Number/Closed Date: 0401482 / 2004-08-20
Site ID: 99690
Spill Date: 2004-05-12

700 BROADWAY/MANHATT Spill Number/Closed Date: 9003151 / 1998-02-04 Site ID: 290665 Spill Date: 1990-05-30	700 BROADWAY	NNW 0 - 1/8 (0.082 mi.)	G228	613
COOPERS SQUARE HOTEL Spill Number/Closed Date: 0604726 / 2006-12-12 Site ID: 367757 Spill Date: 2006-07-26	27 COOPERS SQUARE	ENE 0 - 1/8 (0.083 mi.)	H232	619
214224; E 4 ST AND B Spill Number/Closed Date: 0814548 / 2008-10-26 Site ID: 432696 Spill Date: 2008-10-21	E 4 ST AND BROADWAY	NW 0 - 1/8 (0.083 mi.)	G241	649
4TH ST & B'WAY/NAT'L Spill Number/Closed Date: 9107147 / 1996-10-23 Site ID: 197267 Spill Date: 1991-09-18	4TH ST & BROADWAY	NW 0 - 1/8 (0.083 mi.)	G242	650
SERVICE BOX 37911 Spill Number/Closed Date: 0103876 / 2003-07-28 Site ID: 81004 Spill Date: 2001-07-11	BLEECKER ST/LAFAYETT	WSW 0 - 1/8 (0.084 mi.)	F243	651
MANHOLE #31124 Spill Number/Closed Date: 9812624 / 2004-01-08 Site ID: 177195 Spill Date: 1999-01-13	CROSBY ST/BLEECKER S	WSW 0 - 1/8 (0.094 mi.)	J271	718
PARKING GARAGE Spill Number/Closed Date: 1403725 / 2014-07-08 Site ID: 497092 Spill Date: 2014-07-08	714 BROADWAY	NNW 0 - 1/8 (0.101 mi.)	G307	817
SPILL NUMBER 9812634 Spill Number/Closed Date: 0601756 / 2006-05-23 Spill Number/Closed Date: 9812634 / 1999-01-14 Site ID: 364059 Site ID: 160868 Spill Date: 2006-05-17 Spill Date: 1999-01-13	***8 EAST 3RD ST***	***SE 0 - 1/8 (0.101 mi.)***	***K308***	***818***
COMMERCCIAL Spill Number/Closed Date: 2304999 / 2023-09-11 Site ID: 656926 Spill Date: 2023-09-09	665 E BROADWAY 3RD F	W 0 - 1/8 (0.105 mi.)	J321	873
COMMERCIAL Spill Number/Closed Date: 1709872 / 2018-08-16 Site ID: 566338 Spill Date: 2018-01-29	644 BROADWAY	WSW 0 - 1/8 (0.117 mi.)	R366	1021
SPILL NUMBER 0209371 Spill Number/Closed Date: 0209371 / 2002-12-12 Site ID: 165999 Spill Date: 2002-12-12	***644 BROADWAY***	***WSW 0 - 1/8 (0.117 mi.)***	***R367***	***1025***
215 E. 5TH ST	215 E. 5TH ST	E 0 - 1/8 (0.119 mi.)	O376	1042

Spill Number/Closed Date: 9510011 / 1995-11-14 Site ID: 137877 Spill Date: 1995-11-11				
321 BOWERY COURT LLC Spill Number/Closed Date: 0107529 / 2002-08-30 Site ID: 215077 Spill Date: 2001-10-23	321 BOWERY STREET	SSE 0 - 1/8 (0.120 mi.)	L380	1050
CON EDISON BENZENE A Spill Number/Closed Date: 1102669 / 2011-08-09 Site ID: 450189 Spill Date: 2011-06-08	COOPER SQ & EAST 6TH	ENE 0 - 1/8 (0.122 mi.)	O385	1059

Other Ascertainable Records

RCRA NonGen / NLR: RCRAInfo is EPA's comprehensive information system, providing access to data supporting the Resource Conservation and Recovery Act (RCRA) of 1976 and the Hazardous and Solid Waste Amendments (HSWA) of 1984. The database includes selective information on sites which generate, transport, store, treat and/or dispose of hazardous waste as defined by the Resource Conservation and Recovery Act (RCRA). Non-Generators do not presently generate hazardous waste.

A review of the RCRA NonGen / NLR list, as provided by EDR, and dated 02/17/2025 has revealed that there are 276 RCRA NonGen / NLR sites within approximately 0.25 miles of the target property.

Equal/Higher Elevation	Address	Direction / Distance	Map ID	Page
CON EDISON MANHOLE 5 EPA ID:: NYP004236016	***379 LAFAYETTE ST***	***0 - 1/8 (0.000 mi.)***	***A2***	***36***
CON EDISON MANHOLE 3 EPA ID:: NYP004236024	***LAFAYETTE ST & GREAT***	***W 0 - 1/8 (0.009 mi.)***	***A18***	***73***
CON EDISON EPA ID:: NYP004848372	***30-32 E 4TH ST & BOW***	***ENE 0 - 1/8 (0.011 mi.)***	***A26***	***88***
CON EDISON SERVICE B EPA ID:: NYP004274429	***378 LAFAYETTE ST FRO***	***WNW 0 - 1/8 (0.015 mi.)***	***A33***	***140***
CON EDISON MANHOLE 5 EPA ID:: NYP004236057	***372 LAFAYETTE ST***	***WNW 0 - 1/8 (0.015 mi.)***	***A36***	***147***
CON EDISON SERVICE B EPA ID:: NYP004265450	***372 LAFAYETTE ST FRO***	***WNW 0 - 1/8 (0.015 mi.)***	***A42***	***167***
CON EDISON EPA ID:: NYP004206274	***38 E 4TH ST***	***E 0 - 1/8 (0.017 mi.)***	***A43***	***171***
CON EDISON SERVICE B EPA ID:: NYP004249254	***33 GREAT JONES ST***	***SSW 0 - 1/8 (0.018 mi.)***	***A46***	***178***
PETERSBURG PRESS INC EPA ID:: NYR000027342	***380 LAFAYETTE ST***	***WNW 0 - 1/8 (0.018 mi.)***	***A47***	***181***
CON EDISON SERVICE B EPA ID:: NYP004223681	E 4TH ST & LAFAYETTE	N 0 - 1/8 (0.025 mi.)	A62	205
CON EDISON - GAS MAI EPA ID:: NYP004194312	***E 4TH ST AND LAFAYET***	***NNW 0 - 1/8 (0.026 mi.)***	***A63***	***208***
CON EDISION - MH3792	***EAST 4TH STREET AND***	***NNW 0 - 1/8 (0.026 mi.)***	***A64***	***212***

EPA ID:: NYP004093316				
CON EDISON SERVICE B EPA ID:: NYP004446639	***47 GREAT JONES ST***	***SSE 0 - 1/8 (0.028 mi.)***	***A65***	***215***
CON EDISON EPA ID:: NYP004754321	***342 BOWERY***	***SSE 0 - 1/8 (0.056 mi.)***	***D131***	***375***
CON EDISON EPA ID:: NYP004754339	***340 BOWERY***	***SSE 0 - 1/8 (0.060 mi.)***	***D148***	***413***
CON EDISON SERVICE B EPA ID:: NYP004274395	***334 BOWERY FRONT OF***	***SSE 0 - 1/8 (0.066 mi.)***	***D163***	***440***
CON EDISON SERVICE B EPA ID:: NYP004274403	***334 BOWERY FRONT OF***	***SSE 0 - 1/8 (0.066 mi.)***	***D164***	***443***
PENSKE TRUCK LEASING EPA ID:: NYD981563455	***23 BOND ST***	***SW 0 - 1/8 (0.066 mi.)***	***F165***	***447***
CON EDISON SERVICE B EPA ID:: NYP004274940	***23 BOND ST FRONT OF***	***SW 0 - 1/8 (0.066 mi.)***	***F167***	***467***
CON EDISON SERVICE B EPA ID:: NYP004410379	***39 BOND ST***	***S 0 - 1/8 (0.068 mi.)***	***D175***	***491***
CON EDISON SERVICE B EPA ID:: NYP004274924	***19 BOND ST & LAFAYET***	***SW 0 - 1/8 (0.070 mi.)***	***F183***	***505***
SERVICE STATION EPA ID:: NYD085735017	***326 BOWERY AVE***	***SSE 0 - 1/8 (0.079 mi.)***	***D214***	***577***
CON EDISON SERVICE B EPA ID:: NYP004275384	***59 BOND ST & LAFAYET***	***SSE 0 - 1/8 (0.089 mi.)***	***L246***	***657***
CON EDISON SERVICE B EPA ID:: NYP004280129	***23 BLEECKER ST***	***S 0 - 1/8 (0.093 mi.)***	***I265***	***706***
CON EDISON MANHOLE: EPA ID:: NYP004481255	33 BLEECKER ST FRONT	SSW 0 - 1/8 (0.094 mi.)	I266	710
CON EDISON MANHOLE: EPA ID:: NYP004431268	***341 LAFAYETTE ST FRO***	***SW 0 - 1/8 (0.095 mi.)***	***M278***	***737***
CON EDISON M26820 EPA ID:: NYP005243050	5 BLEEKER ST	S 0 - 1/8 (0.097 mi.)	I281	743
CON EDISON GAS DRIP: EPA ID:: NYP004267464	***BLECKER ST & ELIZABE***	***S 0 - 1/8 (0.104 mi.)***	***I316***	***854***
CON EDISON SERVICE B EPA ID:: NYP004478913	***BLEECKER ST & ELIZAB***	***S 0 - 1/8 (0.104 mi.)***	***I318***	***858***
CONSOLIDATED EDISON EPA ID:: NYP005244785	***1 BLEEKER STREET @ B***	***SSE 0 - 1/8 (0.105 mi.)***	***L324***	***879***
MTA NYCT BLEECKER ST EPA ID:: NYR000037051	***BLEECKER & LAFAYETTE***	***SW 0 - 1/8 (0.112 mi.)***	***M342***	***944***
CON EDISON SERVICE B EPA ID:: NYP004478921	***BLEECKER ST & LAFAYE***	***SW 0 - 1/8 (0.112 mi.)***	***M343***	***967***
CON EDISON GAS DRIP: EPA ID:: NYP005242177	***26 BLEEKER ST***	***SSW 0 - 1/8 (0.115 mi.)***	***I357***	***996***
CON EDISON SERVICE B EPA ID:: NYP004223335	***36 BLEECKER ST & MUL***	***SSW 0 - 1/8 (0.117 mi.)***	***I361***	***1006***
CON EDISON	***316 BOWERY ST***	***SSE 0 - 1/8 (0.118 mi.)***	***L370***	***1030***

EPA ID:: NYP005243506				
CON EDISON	***48 BLEEKER ST***	***SW 0 - 1/8 (0.119 mi.)***	***M375***	***1038***
EPA ID:: NYP004205498				
CON EDISON SERVICE B	***307 BOWERY FRONT OF***	***SSE 1/8 - 1/4 (0.136 mi.)***	***L451***	***1503***
EPA ID:: NYP004274858				
CON EDISON	***315 MOTT ST***	***SSW 1/8 - 1/4 (0.138 mi.)***	***U464***	***1528***
EPA ID:: NYP004735361				
CON EDISON	***306 MOTT ST***	***SSW 1/8 - 1/4 (0.145 mi.)***	***U496***	***1604***
EPA ID:: NYP004735379				
CON EDISON	***324 LAFAYETTE ST***	***SW 1/8 - 1/4 (0.147 mi.)***	***W512***	***1633***
EPA ID:: NYP004208233				
CON EDISON SERVICE B	***322-24 LAFAYETTE ST***	***SW 1/8 - 1/4 (0.148 mi.)***	***W517***	***1647***
EPA ID:: NYP004472577				
CON EDISON SERVICE B	***308 BOWERY & HOUSTON***	***S 1/8 - 1/4 (0.148 mi.)***	***X518***	***1650***
EPA ID:: NYP004474078				
CON EDISON SERVICE B	***302 BOWERY FRONT OF***	***S 1/8 - 1/4 (0.153 mi.)***	***X543***	***1742***
EPA ID:: NYP004265179				
LAFAYETTE AUTO REPAI	***321 LAFAYETTE ST***	***SW 1/8 - 1/4 (0.153 mi.)***	***W544***	***1746***
EPA ID:: NYD982790214				
CON EDISON SERVICE B	***302 MOTT ST***	***SSW 1/8 - 1/4 (0.153 mi.)***	***U547***	***1762***
EPA ID:: NYP004294799				
CON EDISON	***298 MULBERRY ST***	***SSW 1/8 - 1/4 (0.155 mi.)***	***U559***	***1821***
EPA ID:: NYP004739264				
CON EDISON	***305 MULBERRY ST***	***SW 1/8 - 1/4 (0.156 mi.)***	***W568***	***1841***
EPA ID:: NYP004736435				
CON EDISON SERVICE B	***290 ELIZABETH ST & H***	***S 1/8 - 1/4 (0.163 mi.)***	***U608***	***1928***
EPA ID:: NYP004473948				
CON EDISON	***316 MOTT ST & HOUSTO***	***SSW 1/8 - 1/4 (0.173 mi.)***	***U643***	***2020***
EPA ID:: NYP004734976				
NYCTA - BROADWAY & L	***E HOUSTON & CROSBY S***	***SW 1/8 - 1/4 (0.179 mi.)***	***W677***	***2115***
EPA ID:: NYR000015172				
CON EDISON SERVICE B	***41 E HOUSTON ST***	***SSW 1/8 - 1/4 (0.194 mi.)***	***AJ791***	***2540***
EPA ID:: NYP004246726				
GOTTLIEB W REAL ESTA	***284 MULBERRY ST***	***SSW 1/8 - 1/4 (0.207 mi.)***	***AJ850***	***2674***
EPA ID:: NYR000002188				
CON EDISON	***267 ELIZABETH ST & E***	***SSW 1/8 - 1/4 (0.208 mi.)***	***AJ852***	***2683***
EPA ID:: NYP004214037				
CON EDISON	279 BOWERY	S 1/8 - 1/4 (0.228 mi.)	AY1014	3084
EPA ID:: NYP004803540				
CON EDISON SERVICE B	***97-103 E HOUSTON ST***	***SSE 1/8 - 1/4 (0.230 mi.)***	***AY1027***	***3117***
EPA ID:: NYP004472502				
WHOLE FOODS MARKET -	95 E HOUSTON ST	SSE 1/8 - 1/4 (0.231 mi.)	AY1034	3133
EPA ID:: NYR000240788				
CON EDISON	***269 BOWERY***	***S 1/8 - 1/4 (0.234 mi.)***	***AY1047***	***3232***
EPA ID:: NYP004725180				
CON EDISON	268 BOWERY	S 1/8 - 1/4 (0.237 mi.)	AQ1059	3261

EPA ID:: NYP004833501				
CON EDISON	***268 BOWERY***	***S 1/8 - 1/4 (0.237 mi.)***	***AQ1062***	***3265***
EPA ID:: NYP004766481				
CON EDISON SERVICE B	***265 BOWERY STANTON S***	***S 1/8 - 1/4 (0.243 mi.)***	***AY1100***	***3384***
EPA ID:: NYP004201273				
CON EDISON	262 BOWERY	S 1/8 - 1/4 (0.250 mi.)	BH1146	3508
EPA ID:: NYP004766507				

Lower Elevation	Address	Direction / Distance	Map ID	Page
NEW YORK CITY OF HUM	***350 LAFAYETTE ST***	***WSW 0 - 1/8 (0.051 mi.)***	***B106***	***297***
EPA ID:: NYD986984805				
PANORAMIC AUTO SERVI	10 BOND ST	WSW 0 - 1/8 (0.053 mi.)	B113	312
EPA ID:: NYD986942043				
CON EDISON SERVICE B	10 BOND ST	WSW 0 - 1/8 (0.053 mi.)	B115	319
EPA ID:: NYP004543518				
CON EDISON SERVICE B	***6 BOND ST***	***WSW 0 - 1/8 (0.054 mi.)***	***B117***	***322***
EPA ID:: NYP004290441				
CONSOLIDATED EDISON	***BOWERY & 4TH ST***	***E 0 - 1/8 (0.056 mi.)***	***C128***	***369***
EPA ID:: NYP004031068				
CON EDISON MANHOLE:	***GREAT JONES ST & BOW***	***SE 0 - 1/8 (0.057 mi.)***	***C135***	***383***
EPA ID:: NYP004360459				
CON EDISON SERVICE B	***11 E 4TH ST***	***NNW 0 - 1/8 (0.057 mi.)***	***G136***	***386***
EPA ID:: NYP004433637				
CON EDISON SERVICE B	***686-88 BROADWAY & GT***	***NW 0 - 1/8 (0.068 mi.)***	***B171***	***476***
EPA ID:: NYP004479952				
CON EDISON SERVICE B	11 COOPER SQ FRONT O	ENE 0 - 1/8 (0.070 mi.)	C187	512
EPA ID:: NYP004484739				
CON EDISON EXCAVATIO	***COOPER SQ & E 5TH ST***	***ENE 0 - 1/8 (0.078 mi.)***	***H200***	***538***
EPA ID:: NYP004235941				
CON EDISON GAS MAIN	***COOPER SQ & E 5TH ST***	***ENE 0 - 1/8 (0.078 mi.)***	***H201***	***545***
EPA ID:: NYP004237834				
CON EDISON SERVICE B	***237 E 5TH ST & COOPE***	***ENE 0 - 1/8 (0.078 mi.)***	***H206***	***561***
EPA ID:: NYP004495693				
VERIZON LOG 32884	***BROADWAY & GREAT JON***	***WNW 0 - 1/8 (0.079 mi.)***	***B209***	***567***
EPA ID:: NYP000963322				
CON EDISON SERVICE B	15 COOPER SQ FRONT O	ENE 0 - 1/8 (0.080 mi.)	H220	600
EPA ID:: NYP004484747				
CON EDISON GAS DRIP	***E 4TH ST & BROADWAY***	***NW 0 - 1/8 (0.083 mi.)***	***G233***	***622***
EPA ID:: NYP004249221				
CON EDISON GAS MAIN	***W 4TH ST & BROADWAY***	***NW 0 - 1/8 (0.083 mi.)***	***G237***	***630***
EPA ID:: NYP004223251				
CON EDISON GAS MAIN	***W 4TH ST & BROADWAY***	***NW 0 - 1/8 (0.083 mi.)***	***G239***	***637***
EPA ID:: NYP004235586				
CON EDISON	***BROADWAY & E. 14TH S***	***NW 0 - 1/8 (0.083 mi.)***	***G240***	***641***
EPA ID:: NYP005247543				
EPA ID:: NYP004208084				
CON EDISON SERVICE B	***2-4 ST MARKS***	***NW 0 - 1/8 (0.089 mi.)***	***G249***	***664***

EPA ID:: NYP004395604				
CONSOLIDATED EDISON	***3 W 3RD ST***	***WNW 0 - 1/8 (0.092 mi.)***	***J255***	***677***
EPA ID:: NYP004033858				
CON EDISON SERVICE B	***34 COOPER SQ FRONT O***	***NE 0 - 1/8 (0.092 mi.)***	***H261***	***698***
EPA ID:: NYP004489316				
CON EDISON SERVICE B	***331 BOWERY FRONT OF***	***SE 0 - 1/8 (0.094 mi.)***	***L272***	***719***
EPA ID:: NYP004274916				
CON EDISON	***36 COOPER SQ***	***NE 0 - 1/8 (0.097 mi.)***	***H289***	***777***
EPA ID:: NYP004276044				
CON EDISON	699 BROADWAY	NW 0 - 1/8 (0.099 mi.)	G296	790
EPA ID:: NYP004803516				
CON EDISON SERVICE B	***40 COOPER SQ FRONT O***	***NE 0 - 1/8 (0.101 mi.)***	***H299***	***796***
EPA ID:: NYP004489498				
CON EDISON SERVICE B	***327 BOWERY FRONT OF***	***SSE 0 - 1/8 (0.101 mi.)***	***L305***	***811***
EPA ID:: NYP004274882				
ALCON ENGRAVERS INC	***656 BROADWAY***	***W 0 - 1/8 (0.102 mi.)***	***J312***	***829***
EPA ID:: NYD001507250				
CON EDISON	***65 BLEEKER STREET***	***WSW 0 - 1/8 (0.104 mi.)***	***M315***	***848***
EPA ID:: NYP004148326				
CON EDISON SERVICE B	***665-667 BROADWAY & B***	***W 0 - 1/8 (0.105 mi.)***	***J322***	***874***
EPA ID:: NYP004481222				
CON EDISON SERVICE B	***8 E 2ND ST & BOWERY***	***SSE 0 - 1/8 (0.111 mi.)***	***L337***	***933***
EPA ID:: NYP004215513				
CON EDISON SERVICE B	652-60 W 177TH ST &	W 0 - 1/8 (0.114 mi.)	J345	972
EPA ID:: NYP004553905				
CON EDISON SERVICE B	***7-5 W 3RD ST & MERCE***	***WNW 0 - 1/8 (0.115 mi.)***	***P350***	***981***
EPA ID:: NYP004480364				
CONSOLIDATED EDISON	CROSBY ST & BLEECKER	SW 0 - 1/8 (0.116 mi.)	M358	1001
EPA ID:: NYP004034856				
CON EDISON SERVICE B	***200-202 E 6TH ST & C***	***ENE 0 - 1/8 (0.119 mi.)***	***O374***	***1035***
EPA ID:: NYP004444089				
CON EDISON SERVICE B	***657 BROADWAY***	***W 0 - 1/8 (0.119 mi.)***	***J377***	***1043***
EPA ID:: NYP004416020				
CON EDISON SERVICE B	***657 BROADWAY***	***W 0 - 1/8 (0.119 mi.)***	***J378***	***1047***
EPA ID:: NYP004462529				
CON EDISON SERVICE B	***428 LAFAYETTE ST***	***NNE 0 - 1/8 (0.121 mi.)***	***S383***	***1054***
EPA ID:: NYP004250148				
CON EDISON SERVICE B	***653 BROADWAY***	***W 0 - 1/8 (0.123 mi.)***	***J387***	***1062***
EPA ID:: NYP004416004				
CON EDISON V3178	***423 LAFAYETTE ST***	***NNE 1/8 - 1/4 (0.125 mi.)***	***Q394***	***1077***
EPA ID:: NYP004047338				
CON EDISON	***430 LAFAYETTE ST***	***NNE 1/8 - 1/4 (0.127 mi.)***	***S397***	***1084***
EPA ID:: NYP004758447				
CON EDISON SERVICE B	***208-10 E 6TH ST & HA***	***ENE 1/8 - 1/4 (0.127 mi.)***	***O403***	***1108***
EPA ID:: NYP004444105				
CON EDISON SERVICE B	***204-206 E 6TH ST & C***	***ENE 1/8 - 1/4 (0.127 mi.)***	***O404***	***1111***

EPA ID:: NYP004444097				
CON EDISON MANHOLE 3 EPA ID:: NYP004246361	***425 LAFAYETTE ST***	***NNE 1/8 - 1/4 (0.128 mi.)***	***Q408***	***1119***
CON EDISON SERVICE B EPA ID:: NYP004275624	***228 E 5TH ST FRONT O***	***E 1/8 - 1/4 (0.128 mi.)***	***T417***	***1145***
CON EDISON SERVICE B EPA ID:: NYP004243499	***640 BROADWAY FRONT O***	***WSW 1/8 - 1/4 (0.130 mi.)***	***R421***	***1155***
CON EDISON SERVICE B EPA ID:: NYP004472445	***166-168 CROSBY ST &***	***SW 1/8 - 1/4 (0.131 mi.)***	***M425***	***1165***
CON EDISON SERVICE B EPA ID:: NYP004416038	***647 BROADWAY***	***W 1/8 - 1/4 (0.131 mi.)***	***R429***	***1176***
CON EDISON SERVICE B EPA ID:: NYP004426011	***429 LAFAYETTE ST***	***NNE 1/8 - 1/4 (0.131 mi.)***	***Q431***	***1180***
CON EDISON SERVICE B EPA ID:: NYP004487435	***715-27 BROADWAY & WA***	***NNW 1/8 - 1/4 (0.133 mi.)***	***N442***	***1451***
CON EDISON SERVICE B EPA ID:: NYP004487443	***715-27 BROADWAY & WA***	***NNW 1/8 - 1/4 (0.133 mi.)***	***N445***	***1456***
CON EDISON SERVICE B EPA ID:: NYP004444113	***212-214 E 6TH ST & H***	***ENE 1/8 - 1/4 (0.135 mi.)***	***O450***	***1500***
CON EDISON MANHOLE 5 EPA ID:: NYP004215869	***BROADWAY & BLEEKER S***	***WSW 1/8 - 1/4 (0.137 mi.)***	***R458***	***1516***
C-SQUAREWOOD LLC EPA ID:: NYR000086678	***52-62 COOPER SQ***	***NE 1/8 - 1/4 (0.137 mi.)***	***Q460***	***1520***
CON ED - V 2708 EPA ID:: NYP004005997	***71 BLEEKER ST***	***W 1/8 - 1/4 (0.139 mi.)***	***R467***	***1534***
CON EDISON SERVICE B EPA ID:: NYP004275640	***216 E 6 ST FRONT OF***	***ENE 1/8 - 1/4 (0.140 mi.)***	***O468***	***1538***
CON EDISON SERVICE B EPA ID:: NYP004444121	216-218 E 6TH ST & H	ENE 1/8 - 1/4 (0.141 mi.)	O473	1549
CON EDISON EPA ID:: NYP004802914	***436 LAFAYETTE ST***	***NNE 1/8 - 1/4 (0.143 mi.)***	***S476***	***1555***
CON EDISON - MANHOLE EPA ID:: NYP004175162	***436 LAFAYETTE ST AND***	***NNE 1/8 - 1/4 (0.143 mi.)***	***S478***	***1559***
CON EDISON MANHOLE 3 EPA ID:: NYP004250254	***436 LAFAYETTE ST***	***NNE 1/8 - 1/4 (0.143 mi.)***	***S480***	***1567***
CON EDISON SERVICE B EPA ID:: NYP004480182	***225-27 MERCER ST & B***	***W 1/8 - 1/4 (0.145 mi.)***	***V495***	***1601***
CON EDISON EPA ID:: NYP004832024	***229 E 5TH ST***	***E 1/8 - 1/4 (0.146 mi.)***	***T506***	***1620***
CON EDISON SERVICE B EPA ID:: NYP004430419	***736 BROADWAY***	***N 1/8 - 1/4 (0.147 mi.)***	***N511***	***1629***
CON EDISON EPA ID:: NYP004777074	85 E 4TH ST	ESE 1/8 - 1/4 (0.148 mi.)	T513	1637
CON EDISON SERVICE B EPA ID:: NYP004480042	***85 E 4TH ST & COOPER***	***ESE 1/8 - 1/4 (0.148 mi.)***	***T514***	***1639***
CON EDISON VAULT: 99	***41 COOPER SQ***	***ENE 1/8 - 1/4 (0.149 mi.)***	***Y520***	***1665***

EPA ID:: NYP004528667				
CON EDISON VAULT: 99 EPA ID:: NYP004528790	***41 COOPER SQ***	***ENE 1/8 - 1/4 (0.149 mi.)***	***Y521***	***1668***
CON EDISON VAULT: 93 EPA ID:: NYP004534400	41 COOPER SQ VAULT 9	ENE 1/8 - 1/4 (0.149 mi.)	Y522	1670
CON EDISON VAULT: 99 EPA ID:: NYP004534418	***41 COOPER SQ VAULT 9***	***ENE 1/8 - 1/4 (0.149 mi.)***	***Y523***	***1672***
CON EDISON SERVICE B EPA ID:: NYP004276036	***41-55 COOPER SQ FRON***	***ENE 1/8 - 1/4 (0.149 mi.)***	***Y525***	***1684***
CON EDISION - MH 272 EPA ID:: NYP004071627	***634 BROADWAY 634 BRO***	***WSW 1/8 - 1/4 (0.149 mi.)***	***R531***	***1714***
CON EDISON SERVICE B EPA ID:: NYP004480174	***221-23 MERCER ST & B***	***W 1/8 - 1/4 (0.150 mi.)***	***V532***	***1717***
CORINNE OFFSET INC EPA ID:: NYR000055574	***737 BROADWAY***	***N 1/8 - 1/4 (0.151 mi.)***	***N535***	***1725***
CON EDISON SERVICE B EPA ID:: NYP004356457	***738 BROADWAY***	***N 1/8 - 1/4 (0.151 mi.)***	***S537***	***1732***
CON EDISON SERVICE B EPA ID:: NYP004426029	***439 LAFAYETTE ST***	***NNE 1/8 - 1/4 (0.154 mi.)***	***S550***	***1770***
CON EDISON SERVICE B EPA ID:: NYP004275657	***222 E 6 ST FRONT OF***	***ENE 1/8 - 1/4 (0.154 mi.)***	***AB552***	***1775***
CON EDISON SERVICE B EPA ID:: NYP004481347	***78-90 BLEECKER ST &***	***WSW 1/8 - 1/4 (0.155 mi.)***	***R554***	***1781***
CON EDISON SERVICE B EPA ID:: NYP004481339	***78-90 BLEECKER ST &***	***WSW 1/8 - 1/4 (0.155 mi.)***	***R555***	***1784***
CON EDISON SERVICE B EPA ID:: NYP004481354	***78-90 BLEECKER ST &***	***WSW 1/8 - 1/4 (0.155 mi.)***	***R556***	***1787***
CON EDISON EPA ID:: NYP004877155	82 E 4TH ST	ESE 1/8 - 1/4 (0.156 mi.)	AC565	1835
CON EDISON SERVICE B EPA ID:: NYP004250072	***6 E 1ST ST***	***SSE 1/8 - 1/4 (0.156 mi.)***	***AD566***	***1837***
BAHMAN CLEANERS EPA ID:: NYD053264925	***210 MERCER ST***	***W 1/8 - 1/4 (0.157 mi.)***	***V573***	***1849***
CON EDISON EPA ID:: NYP004834012	***69 2ND AVE***	***ESE 1/8 - 1/4 (0.161 mi.)***	***AC589***	***1890***
CON EDISON EPA ID:: NYP004723425	***30 E 2ND ST***	***SE 1/8 - 1/4 (0.161 mi.)***	***Z592***	***1896***
CON EDISON SERVICE B EPA ID:: NYP004563722	7 WASHINGTON TERR &	NNW 1/8 - 1/4 (0.162 mi.)	AF596	1903
CON EDISION - MH2722 EPA ID:: NYP004072955	***626 BROADWAY AND E.H***	***WSW 1/8 - 1/4 (0.166 mi.)***	***AH612***	***1935***
CON EDISON EPA ID:: NYP004141164	***626 BROADWAY RD***	***WSW 1/8 - 1/4 (0.166 mi.)***	***AH613***	***1939***
CON EDISON EPA ID:: NYP004821118	29 W 4TH ST	NW 1/8 - 1/4 (0.167 mi.)	AA618	1950
CON EDISON SERVICE B	***96-98 BLEECKER ST &***	***W 1/8 - 1/4 (0.168 mi.)***	***V623***	***1959***

EPA ID:: NYP004481313				
CON EDISON SERVICE B	***41 E 2ND AVE***	***SE 1/8 - 1/4 (0.169 mi.)***	***Z627***	***1974***
EPA ID:: NYP004416319				
CON EDISON SERVICE B	***207-15 MERCER ST & B***	***W 1/8 - 1/4 (0.169 mi.)***	***V630***	***1981***
EPA ID:: NYP004480166				
CON EDISON SERVICE B	***202-04 MERCER ST & H***	***W 1/8 - 1/4 (0.170 mi.)***	***V633***	***1988***
EPA ID:: NYP004471231				
CON EDISON SERVICE B	***226-28 MERCER ST & B***	***W 1/8 - 1/4 (0.170 mi.)***	***V635***	***1993***
EPA ID:: NYP004484622				
MOKLAM BUILDING	***622 BROADWAY***	***WSW 1/8 - 1/4 (0.171 mi.)***	***W638***	***2008***
EPA ID:: NYR000213413				
CON EDISON SERVICE B	***749-51 W BROADWAY***	***N 1/8 - 1/4 (0.173 mi.)***	***AE642***	***2017***
EPA ID:: NYP004395513				
CON EDISON SERVICE B	69-71 2ND AVE & 4TH	ESE 1/8 - 1/4 (0.174 mi.)	AC647	2028
EPA ID:: NYP004492195				
CON EDISON SERVICE B	***E 4TH ST & 2 ND AVE***	***ESE 1/8 - 1/4 (0.176 mi.)***	***AC654***	***2041***
EPA ID:: NYP004480034				
CON EDISON SERVICE B	***73-75 2ND AVE & 4TH***	***ESE 1/8 - 1/4 (0.176 mi.)***	***AC655***	***2044***
EPA ID:: NYP004492203				
CON EDISON SERVICE B	***83-85 2ND AVE & 4TH***	***ESE 1/8 - 1/4 (0.176 mi.)***	***AC656***	***2047***
EPA ID:: NYP004492229				
CON EDISON SERVICE B	***79 2ND AVE & 4TH ST***	***ESE 1/8 - 1/4 (0.176 mi.)***	***AC657***	***2049***
EPA ID:: NYP004492211				
JIM HENSON CO THE	***627 BROADWAY - 9TH F***	***WSW 1/8 - 1/4 (0.176 mi.)***	***AH658***	***2052***
EPA ID:: NYR000134601				
CON EDISON SERVICE B	***30 E 7TH ST & HALL P***	***ENE 1/8 - 1/4 (0.176 mi.)***	***Y661***	***2061***
EPA ID:: NYP004486007				
CON EDISON SERVICE B	WEST 4TH AVE & GREEN	NW 1/8 - 1/4 (0.176 mi.)	AA663	2065
EPA ID:: NYP004487518				
CON EDISON SERVICE B	WEST 4TH AVE & GREEN	NW 1/8 - 1/4 (0.176 mi.)	AA664	2067
EPA ID:: NYP004487526				
CON EDISON SERVICE B	***WEST 4TH AVE & GREEN***	***NW 1/8 - 1/4 (0.176 mi.)***	***AA667***	***2072***
EPA ID:: NYP004487534				
CON EDISON SERVICE B	***237 GREENE ST & 4TH***	***NW 1/8 - 1/4 (0.177 mi.)***	***AA668***	***2075***
EPA ID:: NYP004487740				
CON EDISON MANHOLE 5	***E 3RD ST & 2ND AVE S***	***SE 1/8 - 1/4 (0.177 mi.)***	***Z669***	***2077***
EPA ID:: NYP004243226				
CON EDISON SERVICE B	14-16 WAVERLY PL & G	NNW 1/8 - 1/4 (0.182 mi.)	AF681	2128
EPA ID:: NYP004484762				
CON EDISON	12 WAVERLY PL	NNW 1/8 - 1/4 (0.182 mi.)	AF686	2138
EPA ID:: NYP004791612				
CON EDISON	610 BROADWAY	SW 1/8 - 1/4 (0.185 mi.)	W707	2205
EPA ID:: NYP004765228				
TRIBECA GAS INC	***610 BROADWAY***	***SW 1/8 - 1/4 (0.185 mi.)***	***W710***	***2220***
EPA ID:: NYD986988061				
CON EDISON SERVICE B	***444 LAFAYETTE ST***	***NNE 1/8 - 1/4 (0.186 mi.)***	***AG713***	***2233***

EPA ID:: NYP004242285				
CON EDISON MANHOLE: EPA ID:: NYP004425187	***LAFAYETTE ST & ASTOR***	***NNE 1/8 - 1/4 (0.186 mi.)***	***AG715***	***2240***
CON EDISON MANHOLE: EPA ID:: NYP004429452	***E LAFAYETTE ST & AST***	***NNE 1/8 - 1/4 (0.186 mi.)***	***AG716***	***2243***
CON EDISON EPA ID:: NYP004214615	***LAFAYETTE ST & ASTOR***	***NNE 1/8 - 1/4 (0.186 mi.)***	***AG718***	***2248***
MTA NYCT ASTOR PL ST EPA ID:: NYR000095208	***ASTOR PL & LAFAYETTE***	***NNE 1/8 - 1/4 (0.186 mi.)***	***AG720***	***2254***
CON EDISON SERVICE B EPA ID:: NYP004396537	***LAFAYETTE ST & ASTOR***	***NNE 1/8 - 1/4 (0.186 mi.)***	***AG722***	***2263***
CON EDISON GAS DRIP EPA ID:: NYP004201687	***ASTOR PL & LAFAYETTE***	***NNE 1/8 - 1/4 (0.186 mi.)***	***AG723***	***2267***
CON EDISON SERVICE B EPA ID:: NYP004241550	***44 E 2ND ST & 2ND AV***	***SE 1/8 - 1/4 (0.187 mi.)***	***Z725***	***2272***
CONSOLIDATED EDISON EPA ID:: NYP004492237	***2ND AVE & 5TH ST***	***E 1/8 - 1/4 (0.187 mi.)***	***AK729***	***2283***
CON EDISON SERVICE B EPA ID:: NYP004429395	***623 BROADWAY FRONT***	***WSW 1/8 - 1/4 (0.188 mi.)***	***AH737***	***2300***
CON EDISION - TM2828 EPA ID:: NYP004079448	255-261 NO. 6TH ST.	E 1/8 - 1/4 (0.190 mi.)	AB748	2361
CON EDISON SERVICE B EPA ID:: NYP004428777	***76-78 2ND AVE & 4TH***	***ESE 1/8 - 1/4 (0.191 mi.)***	***AC754***	***2369***
CON EDISON - VAULT 8 EPA ID:: NYP004128641	***39 W3 ST***	***WNW 1/8 - 1/4 (0.191 mi.)***	***AM755***	***2373***
NYCDEP - HAZARDOUS M EPA ID:: NYD986896686	***51 ASTOR PL RM 643***	***NNE 1/8 - 1/4 (0.191 mi.)***	***AI757***	***2387***
MINSKOFF EQUITY BLDG EPA ID:: NYD982794117	***51 ASTOR PL***	***NNE 1/8 - 1/4 (0.191 mi.)***	***AI758***	***2397***
CON EDISON SERVICE B EPA ID:: NYP004396529	***13-25 ASTOR PL***	***NNE 1/8 - 1/4 (0.191 mi.)***	***AI764***	***2463***
CON EDISON VAULT: 96 EPA ID:: NYP004384574	***51 ASTOR PL***	***NNE 1/8 - 1/4 (0.191 mi.)***	***AI766***	***2473***
CON EDISON EPA ID:: NYP004194304	***60-62 E 7 ST BTWN 2N***	***ENE 1/8 - 1/4 (0.192 mi.)***	***AN770***	***2482***
CON EDISON SERVICE B EPA ID:: NYP004434460	***38 2ND AVE***	***SE 1/8 - 1/4 (0.192 mi.)***	***Z771***	***2486***
CON EDISON SERVICE B EPA ID:: NYP004480331	***32-28 W 3RD ST & WOO***	***WNW 1/8 - 1/4 (0.195 mi.)***	***AM795***	***2549***
CON EDISON EPA ID:: NYP005240577	***45 W 4TH ST***	***NW 1/8 - 1/4 (0.196 mi.)***	***AA800***	***2561***
CON EDISON EPA ID:: NYP004810277	***44 E 3RD ST***	***SE 1/8 - 1/4 (0.196 mi.)***	***Z805***	***2572***
CON EDISON SERVICE B EPA ID:: NYP004489506	***COOPER SQ & ASTOR PL***	***NNE 1/8 - 1/4 (0.197 mi.)***	***AG806***	***2575***
CON EDISON GAS DRIP:	***COOPER SQ & W 4TH ST***	***NNE 1/8 - 1/4 (0.197 mi.)***	***AG807***	***2577***

EPA ID:: NYP004258901				
CON EDISON SERVICE B EPA ID:: NYP004395539	***754 E BROADWAY***	***N 1/8 - 1/4 (0.198 mi.)***	***AI808***	***2581***
CON EDISON GAS MAIN: EPA ID:: NYP004304556	***755 BROADWAY***	***N 1/8 - 1/4 (0.200 mi.)***	***AI817***	***2608***
CON EDISON EPA ID:: NYP004775912	***97 E 4TH ST***	***ESE 1/8 - 1/4 (0.203 mi.)***	***AC827***	***2626***
CON EDISON SERVICE B EPA ID:: NYP004395612	***6-8 ST MARKS***	***NE 1/8 - 1/4 (0.205 mi.)***	***AO833***	***2638***
CON EDISON SERVICE B EPA ID:: NYP004480323	***38-36 W 3RD ST & WOO***	***WNW 1/8 - 1/4 (0.205 mi.)***	***AM834***	***2641***
CON EDISON VAULT: 13 EPA ID:: NYP004367637	***136 E 8TH ST FRONT O***	***NNE 1/8 - 1/4 (0.205 mi.)***	***AI837***	***2648***
CON EDISON VAULT: 33 EPA ID:: NYP004367629	***136 E 8TH ST FRONT O***	***NNE 1/8 - 1/4 (0.205 mi.)***	***AI838***	***2651***
MTA NYCT ASTOR PLACE EPA ID:: NYR000037044	ASTOR PL & 4TH AVE	NNE 1/8 - 1/4 (0.206 mi.)	AG843	2660
CON EDISON MANHOLE: EPA ID:: NYP004280277	E COOPER SQ & 4TH AV	NNE 1/8 - 1/4 (0.206 mi.)	AG844	2663
CON EDISON EPA ID:: NYP004842965	***4TH AVE & COOPER SQ***	***NNE 1/8 - 1/4 (0.206 mi.)***	***AG847***	***2668***
CON EDISON SERVICE B EPA ID:: NYP004239602	***9 2ND AVE FRONT OF***	***SSE 1/8 - 1/4 (0.209 mi.)***	***AS858***	***2695***
CON EDISON EPA ID:: NYP004778890	***208 E 6TH ST & 2ND A***	***E 1/8 - 1/4 (0.209 mi.)***	***AK859***	***2700***
CON EDISON SERVICE B EPA ID:: NYP004486080	***E 6TH ST & 2ND AVE***	***E 1/8 - 1/4 (0.210 mi.)***	***AK862***	***2707***
CON EDISON MANHOLE EPA ID:: NYP004200051	***E 6 ST & 2ND AVE***	***E 1/8 - 1/4 (0.210 mi.)***	***AK863***	***2709***
CON EDISON SERVICE B EPA ID:: NYP004225975	***ST MARKS PL & COOPER***	***NE 1/8 - 1/4 (0.212 mi.)***	***AO873***	***2732***
CON EDISON SERVICE B EPA ID:: NYP004395588	***COOPER SQ & ST MARK***	***NE 1/8 - 1/4 (0.212 mi.)***	***AO876***	***2741***
CON EDISON TRENCH: O EPA ID:: NYP004494662	***3RD AVE & ASTOR PL***	***NE 1/8 - 1/4 (0.212 mi.)***	***AO878***	***2745***
CON EDISON EPA ID:: NYP004827663	3RD AVE & SAINT MARK	NE 1/8 - 1/4 (0.212 mi.)	AO879	2748
CON EDISON EPA ID:: NYP004783643	ASTOR PL & 3RD AVE	NE 1/8 - 1/4 (0.212 mi.)	AO881	2752
CON EDISON SERVICE B EPA ID:: NYP004484754	***18 WAVERLY PL & GREE***	***NNW 1/8 - 1/4 (0.213 mi.)***	***AT884***	***2758***
CON EDISON SERVICE B EPA ID:: NYP004484820	***261-63 GREENE ST & W***	***NNW 1/8 - 1/4 (0.213 mi.)***	***AT885***	***2760***
CON EDISION - V9216 EPA ID:: NYP004086062	***ST.MARKS PL. AND 3RD***	***NE 1/8 - 1/4 (0.213 mi.)***	***AO886***	***2763***
CON EDISON SERVICE B	***68-70 E 8TH ST***	***N 1/8 - 1/4 (0.213 mi.)***	***AI888***	***2769***

EPA ID:: NYP004395505				
24 SECOND AVENUE OWN	***24 2ND AVE***	***SSE 1/8 - 1/4 (0.214 mi.)***	***AS896***	***2790***
EPA ID:: NYR000225318				
CON EDISON	***1 WASHINGTON TER & W***	***NE 1/8 - 1/4 (0.214 mi.)***	***AO901***	***2804***
EPA ID:: NYP004166575				
CON EDISON	19 E HOUSTON ST	SW 1/8 - 1/4 (0.214 mi.)	AV904	2811
EPA ID:: NYP004797775				
MC 19 EAST HOUSTON L	19 E HOUSTON ST	SW 1/8 - 1/4 (0.214 mi.)	AV907	2815
EPA ID:: NYR000227553				
PRATT INSTITUTE - PU	***295 LAFAYETTE ST 2ND***	***SW 1/8 - 1/4 (0.215 mi.)***	***AL913***	***2827***
EPA ID:: NYR000100867				
GIGANTE VAZ & PARTNE	***295 LAFAYETTE ST - 7***	***SW 1/8 - 1/4 (0.215 mi.)***	***AL916***	***2850***
EPA ID:: NYD001360494				
CON EDISON	***HOUSTON ST & BROADWA***	***WSW 1/8 - 1/4 (0.216 mi.)***	***AV920***	***2866***
EPA ID:: NYP004163325				
CON EDISON SERVICE B	***47-45 W 3RD ST & W B***	***WNW 1/8 - 1/4 (0.218 mi.)***	***AM926***	***2877***
EPA ID:: NYP004480307				
CON EDISON	***BROADWAY & E 8TH ST***	***N 1/8 - 1/4 (0.218 mi.)***	***AX929***	***2885***
EPA ID:: NYP004161998				
NYCT - 8TH ST STA N&	***E 8TH ST & BROADWAY***	***N 1/8 - 1/4 (0.218 mi.)***	***AX931***	***2890***
EPA ID:: NYR000094573				
CON EDISON SERVICE B	***134-36 CROSBY ST & J***	***SW 1/8 - 1/4 (0.219 mi.)***	***AL935***	***2903***
EPA ID:: NYP004471074				
CON EDISON	***85 WASHINGTON SQ W***	***NW 1/8 - 1/4 (0.220 mi.)***	***AW947***	***2925***
EPA ID:: NYP004824591				
CON EDISON	115 2ND AVE	ENE 1/8 - 1/4 (0.220 mi.)	AZ955	2938
EPA ID:: NYP004789509				
CON EDISON SERVICE B	***69 E 8 ST***	***N 1/8 - 1/4 (0.220 mi.)***	***AI956***	***2940***
EPA ID:: NYP004395687				
CON EDISON SERVICE B	***273-81 MULBERRY ST &***	***SSW 1/8 - 1/4 (0.220 mi.)***	***AL957***	***2943***
EPA ID:: NYP004472593				
CON EDISON SERVICE B	***94 E 4TH ST***	***ESE 1/8 - 1/4 (0.222 mi.)***	***AR961***	***2952***
EPA ID:: NYP004293858				
CON EDISON SERVICE B	276 MULBERRY ST	SSW 1/8 - 1/4 (0.222 mi.)	AL966	2960
EPA ID:: NYP004423927				
CON EDISON SERVICE B	276 MULBERRY ST	SSW 1/8 - 1/4 (0.222 mi.)	AL968	2963
EPA ID:: NYP004423919				
CON EDISON SERVICE B	***599-601 BROADWAY & P***	***WSW 1/8 - 1/4 (0.223 mi.)***	***AV969***	***2965***
EPA ID:: NYP004471199				
CON EDISON	***130 CROSBY ST***	***SW 1/8 - 1/4 (0.223 mi.)***	***AV971***	***2971***
EPA ID:: NYP005241039				
CON EDISON SERVICE B	***14-16 ST MARKS***	***NE 1/8 - 1/4 (0.223 mi.)***	***AO979***	***2989***
EPA ID:: NYP004395620				
CON EDISON	***W 4TH ST & WASHINGTO***	***NW 1/8 - 1/4 (0.223 mi.)***	***AW980***	***2992***
EPA ID:: NYP004880288				
CON EDISON SERVICE B	***756-70 E BROADWAY SB***	***N 1/8 - 1/4 (0.224 mi.)***	***AX981***	***2995***

EPA ID:: NYP004395562				
CON EDISON SERVICE B	***756-70 E BROADWAY SB***	***N 1/8 - 1/4 (0.224 mi.)***	***AX982***	***2998***
EPA ID:: NYP004395570				
CON EDISON MANHOLE:	***1 W HOUSTON ST FRONT***	***WSW 1/8 - 1/4 (0.224 mi.)***	***AV988***	***3009***
EPA ID:: NYP004283859				
CON EDISON MANHOLE 5	***759 BROADWAY & 8TH S***	***N 1/8 - 1/4 (0.227 mi.)***	***AX999***	***3044***
EPA ID:: NYP004142832				
CON EDISON SERVICE B	***759 W BROADWAY***	***N 1/8 - 1/4 (0.227 mi.)***	***AX1001***	***3049***
EPA ID:: NYP004395547				
CON EDISON	***27 3RD AVE***	***NE 1/8 - 1/4 (0.228 mi.)***	***AO1010***	***3076***
EPA ID:: NYP004753836				
CON EDISON SERVICE B	***100 E 4TH ST***	***ESE 1/8 - 1/4 (0.229 mi.)***	***AR1020***	***3094***
EPA ID:: NYP004428504				
NYCT - 2ND AVE STATI	***2ND AVE & HOUSTON ST***	***SSE 1/8 - 1/4 (0.230 mi.)***	***BB1026***	***3113***
EPA ID:: NYR000091355				
CON EDISON SERVICE B	***61 E 8TH ST***	***N 1/8 - 1/4 (0.230 mi.)***	***AX1028***	***3121***
EPA ID:: NYP004396644				
CON EDISON	***34 E 1ST ST***	***SE 1/8 - 1/4 (0.231 mi.)***	***AS1030***	***3125***
EPA ID:: NYP004774543				
CON EDISON SERVICE B	***29 E 1ST ST***	***SSE 1/8 - 1/4 (0.232 mi.)***	***AS1037***	***3145***
EPA ID:: NYP004430732				
CON EDISON SERVICE B	***102 E 4TH ST***	***ESE 1/8 - 1/4 (0.233 mi.)***	***AR1038***	***3148***
EPA ID:: NYP004427910				
PORTOFOTO INC	***596 BROADWAY 1ST FLO***	***SW 1/8 - 1/4 (0.234 mi.)***	***AV1045***	***3227***
EPA ID:: NYD987040029				
CON EDISON SERVICE B	***14 E 2ND ST OPPOSITE***	***SSE 1/8 - 1/4 (0.236 mi.)***	***BB1052***	***3242***
EPA ID:: NYP004305124				
CON EDISON MANHOLE 3	JERSEY ST & CROSBY S	SW 1/8 - 1/4 (0.236 mi.)	AV1055	3249
EPA ID:: NYP004146874				
CON EDISON	***E 7TH ST & 2ND AVE***	***ENE 1/8 - 1/4 (0.237 mi.)***	***AZ1057***	***3253***
EPA ID:: NYP004242160				
CON EDISON	E 7TH ST & 2ND AVE	ENE 1/8 - 1/4 (0.237 mi.)	AZ1065	3271
EPA ID:: NYP004828507				
WEGMANS FOOD MARKETS	***770 BROADWAY***	***NNE 1/8 - 1/4 (0.238 mi.)***	***AX1074***	***3317***
EPA ID:: NYR000070060				
CON EDISON	***104 E 4TH ST***	***ESE 1/8 - 1/4 (0.238 mi.)***	***AR1078***	***3337***
EPA ID:: NYP004842114				
CON EDISON SERVICE B	***104 E 4TH ST***	***ESE 1/8 - 1/4 (0.238 mi.)***	***AR1081***	***3343***
EPA ID:: NYP004427951				
CON EDISON SERVICE B	***34 ST MARKS PL***	***ENE 1/8 - 1/4 (0.241 mi.)***	***AN1091***	***3364***
EPA ID:: NYP004394482				
CON EDISON MANHOLE 3	***W HOUSTON ST & MERCE***	***WSW 1/8 - 1/4 (0.241 mi.)***	***BD1092***	***3367***
EPA ID:: NYP004243556				
CON EDISON SERVICE B	***59 E 8 ST FRONT OF***	***N 1/8 - 1/4 (0.242 mi.)***	***AU1097***	***3377***
EPA ID:: NYP004396651				
CON EDISON	***61 2ND AVE & E 3RD S***	***SE 1/8 - 1/4 (0.244 mi.)***	***BF1103***	***3392***

EPA ID:: NYP004202156				
FAUST BROS INC	***48 E 8TH ST***	***N 1/8 - 1/4 (0.244 mi.)***	***AU1104***	***3398***
EPA ID:: NYD078873320				
CON EDISON SERVICE B	***29 3RD AVE FRONT OF***	***NE 1/8 - 1/4 (0.244 mi.)***	***BE1105***	***3413***
EPA ID:: NYP004276481				
CON EDISON SERVICE B	***29 3RD AVE***	***NE 1/8 - 1/4 (0.244 mi.)***	***BE1108***	***3420***
EPA ID:: NYP004395661				
PROCTER & GAMBLE - W	***599 BROADWAY***	***WSW 1/8 - 1/4 (0.245 mi.)***	***BD1113***	***3431***
EPA ID:: NYR000045047				
CON EDISON SERVICE B	***765 W BROADWAY***	***N 1/8 - 1/4 (0.245 mi.)***	***AX1114***	***3444***
EPA ID:: NYP004395554				
CON EDISON	***21 SAINT MARKS PL***	***ENE 1/8 - 1/4 (0.245 mi.)***	***BE1116***	***3449***
EPA ID:: NYP004807723				
CON EDISON SERVICE B	***55 E 8TH ST***	***N 1/8 - 1/4 (0.246 mi.)***	***AU1119***	***3454***
EPA ID:: NYP004396636				
NEW AMSTERDAM THEATE	***40 1ST ST***	***SE 1/8 - 1/4 (0.247 mi.)***	***AS1123***	***3462***
EPA ID:: NYR000024281				
CON EDISON	***23 SAINT MARKS PL***	***ENE 1/8 - 1/4 (0.247 mi.)***	***BE1129***	***3474***
EPA ID:: NYP004819169				
CON EDISON SERVICE B	***59 E 2ND ST***	***SE 1/8 - 1/4 (0.248 mi.)***	***AS1131***	***3478***
EPA ID:: NYP004435194				
CON EDISON SERVICE B	***113 E 4TH ST***	***ESE 1/8 - 1/4 (0.248 mi.)***	***BI1137***	***3489***
EPA ID:: NYP004300430				
CON EDISON	***63 2ND AVE & E 3RD S***	***SE 1/8 - 1/4 (0.250 mi.)***	***BF1148***	***3512***
EPA ID:: NYP004202164				

FUDS: The Listing includes locations of Formerly Used Defense Sites Properties where the US Army Corps Of Engineers is actively working or will take necessary cleanup actions.

A review of the FUDS list, as provided by EDR, and dated 01/30/2025 has revealed that there are 2 FUDS sites within approximately 1 mile of the target property.

Lower Elevation	Address	Direction / Distance	Map ID	Page
PIER 42 STORAGE/BERT		WNW 1/2 - 1 (0.922 mi.)	1430	4049
PIER 45 STORAGE/BERT		WNW 1/2 - 1 (0.961 mi.)	1442	4074

ROD: Record of Decision. ROD documents mandate a permanent remedy at an NPL (Superfund) site containing technical and health information to aid the cleanup.

A review of the ROD list, as provided by EDR, and dated 01/29/2025 has revealed that there is 1 ROD site within approximately 1 mile of the target property.

Equal/Higher Elevation	Address	Direction / Distance	Map ID	Page
GE HUDSON RIVER SEDI	***446 LOCK 8 WAY***	***W 1/2 - 1 (0.943 mi.)***	***0***	***9***
EPA ID:: NYD980763841				

EXECUTIVE SUMMARY

ICIS: The Integrated Compliance Information System (ICIS) supports the information needs of the national enforcement and compliance program as well as the unique needs of the National Pollutant Discharge Elimination System (NPDES) program.

A review of the ICIS list, as provided by EDR, and dated 11/18/2016 has revealed that there is 1 ICIS site within approximately 0.001 miles of the target property.

Equal/Higher Elevation	Address	Direction / Distance	Map ID	Page
CONCORD ELECTRONIC C	***30 GREAT JONES ST***	***0 - 1/8 (0.000 mi.)***	***A12***	***58***
FRS ID:: 110004342177				

CONSENT: Major Legal settlements that establish responsibility and standards for cleanup at NPL (superfund) sites. Released periodically by U.S. District Courts after settlement by parties to litigation matters.

A review of the CONSENT list, as provided by EDR, and dated 12/31/2024 has revealed that there is 1 CONSENT site within approximately 1 mile of the target property.

Equal/Higher Elevation	Address	Direction / Distance	Map ID	Page
GE HUDSON RIVER SEDI	***446 LOCK 8 WAY***	***W 1/2 - 1 (0.943 mi.)***	***0***	***9***

FUSRAP: DOE established the Formerly Utilized Sites Remedial Action Program (FUSRAP) in 1974 to remediate sites where radioactive contamination remained from Manhattan Project and early U.S. Atomic Energy Commission (AEC) operations.

A review of the FUSRAP list, as provided by EDR, and dated 03/03/2023 has revealed that there are 2 FUSRAP sites within approximately 1 mile of the target property.

Lower Elevation	Address	Direction / Distance	Map ID	Page
MARKITE CO SITE	155 WAVERLY PLACE	NW 1/2 - 1 (0.576 mi.)	1299	3796
Site Status: Eliminated from consideration under FUSRAP				
Site ID: NY 49				
LEDOUX AND CO SITE	155 AVENUE OF THE AM	WSW 1/2 - 1 (0.607 mi.)	1313	3813
Site Status: Eliminated from further consideration under FUSRAP				
Site ID: NY 37				

FINDS: The Facility Index System contains both facility information and "pointers" to other sources of information that contain more detail. These include: RCRIS; Permit Compliance System (PCS); Aerometric Information Retrieval System (AIRS); FATES (FIFRA [Federal Insecticide Fungicide Rodenticide Act] and TSCA Enforcement System, FTTS [FIFRA/TSCA Tracking System]; CERCLIS; DOCKET (Enforcement Docket used to manage and track information on civil judicial enforcement cases for all environmental statutes); Federal Underground Injection Control (FURS); Federal Reporting Data System (FRDS); Surface Impoundments (SIA); TSCA Chemicals in Commerce Information System (CICS); PADS; RCRA-J (medical waste transporters/disposers); TRIS; and TSCA. The source of this database is the U.S. EPA/NTIS.

A review of the FINDS list, as provided by EDR, and dated 11/11/2024 has revealed that there are 2 FINDS sites within approximately 0.001 miles of the target property.

Equal/Higher Elevation	Address	Direction / Distance	Map ID	Page
CON EDISON MANHOLE 5	***379 LAFAYETTE ST***	***0 - 1/8 (0.000 mi.)***	***A4***	***46***

Registry ID:: 110043664326

CONCORD ELECTRONIC C	***30 GREAT JONES ST***	***0 - 1/8 (0.000 mi.)***	***A12***	***58***

Registry ID:: 110004342177

ECHO: ECHO provides integrated compliance and enforcement information for about 800,000 regulated facilities nationwide.

A review of the ECHO list, as provided by EDR, and dated 12/21/2024 has revealed that there are 2 ECHO sites within approximately 0.001 miles of the target property.

Equal/Higher Elevation	Address	Direction / Distance	Map ID	Page
CON EDISON MANHOLE 5	***379 LAFAYETTE ST***	***0 - 1/8 (0.000 mi.)***	***A4***	***46***
Registry ID: 110043664326				
CONCORD ELECTRONIC C	***30 GREAT JONES ST***	***0 - 1/8 (0.000 mi.)***	***A12***	***58***
Registry ID: 110004342177				

PFAS ECHO: Regulators and the public have expressed interest in knowing which regulated entities may be using PFAS. EPA has developed a dataset from various sources that show which industries may be handling PFAS. Approximately 120,000 facilities subject to federal environmental programs have operated or currently operate in industry sectors with processes that may involve handling and/or release of PFAS.

A review of the PFAS ECHO list, as provided by EDR, and dated 12/30/2024 has revealed that there are 2 PFAS ECHO sites within approximately 0.25 miles of the target property.

Equal/Higher Elevation	Address	Direction / Distance	Map ID	Page
CONCORD ELECTRONIC C	***30 GREAT JONES ST***	***0 - 1/8 (0.000 mi.)***	***A12***	***58***

Lower Elevation	Address	Direction / Distance	Map ID	Page
POSTAL ENVELOPE-628		WSW 1/8 - 1/4 (0.165 mi.)	AH611	1934

PFAS ECHO FIRE TRAIN: A list of fire training sites was added to the Industry Sectors dataset using a keyword search on the permitted facilitys name to identify sites where fire-fighting foam may have been used in training exercises. Additionally, you may view an example spreadsheet of the subset of fire training facility data, as well as the keywords used in selecting or deselecting a facility for the subset. as well as the keywords used in selecting or deselecting a facility for the subset. These keywords were tested to maximize accuracy in selecting facilities that may use fire-fighting foam in training exercises, however, due to the lack of a required reporting field in the data systems for designating fire training sites, this methodology may not identify all fire training sites or may potentially misidentify them.

A review of the PFAS ECHO FIRE TRAIN list, as provided by EDR, and dated 12/30/2024 has revealed that there is 1 PFAS ECHO FIRE TRAIN site within approximately 0.25 miles of the target property.

Lower Elevation	Address	Direction / Distance	Map ID	Page
NYC FIRE TRAINING AC		SE 0 - 1/8 (0.099 mi.)	K293	786

EXECUTIVE SUMMARY

UST FINDER: EPA developed UST Finder, a web map application containing a comprehensive, state-sourced national map of underground storage tank (UST) and leaking UST (LUST) data. It provides the attributes and locations of active and closed USTs, UST facilities, and LUST sites from states and from Tribal lands and US territories . UST Finder contains information about proximity of UST facilities and LUST sites to: surface and groundwater public drinking water protection areas; estimated number of private domestic wells and number of people living nearby; and flooding and wildfires.

A review of the UST FINDER list, as provided by EDR, and dated 06/08/2023 has revealed that there are 37 UST FINDER sites within approximately 0.25 miles of the target property.

Equal/Higher Elevation	Address	Direction / Distance	Map ID	Page
231 CENTRE STREET AS	371 LAFAYETTE ST	0 - 1/8 (0.000 mi.)	A5	47
372 LAFAYETTE ST	372 LAFAYETTE STREET	WNW 0 - 1/8 (0.015 mi.)	A38	159
39 EAST 4TH ST.	39 EAST 4TH STREET	ENE 0 - 1/8 (0.032 mi.)	C69	224
KALODOP PARK CORP	27 EAST 4TH STREET	NE 0 - 1/8 (0.033 mi.)	A73	232
KALODOP PARK CORP.	403 LAFAYETTE STREET	NNE 0 - 1/8 (0.059 mi.)	E142	402
PENSKE TRUCK LEASING	23 BOND STREET	SW 0 - 1/8 (0.066 mi.)	F169	473
DOWNTOWN AUTOMOTIVE,	326 BOWERY	SSE 0 - 1/8 (0.079 mi.)	D215	581
SHEEN CENTER	18 BLEECKER STREET	S 0 - 1/8 (0.115 mi.)	I348	978
36 BLEECKER ST	36 BLEECKER STREET	SSW 0 - 1/8 (0.117 mi.)	I360	1005
OUR LADY OF LORETO R	309 ELIZABETH ST	S 1/8 - 1/4 (0.141 mi.)	U470	1544
BP LAFAYETTE (FORMER	21 EAST HOUSTON STRE	SW 1/8 - 1/4 (0.194 mi.)	AL789	2537

Lower Elevation	Address	Direction / Distance	Map ID	Page
FORMER COOPER HOTEL	2 COOPER SQUARE	ENE 0 - 1/8 (0.045 mi.)	C102	288
11 BOND STREET	350 LAFAYETTE STREET	WSW 0 - 1/8 (0.051 mi.)	B108	304
10-12 BOND STREET PE	10 BOND STREET	WSW 0 - 1/8 (0.053 mi.)	B112	311
A&P SERVICE STATION	8 BOND ST	WSW 0 - 1/8 (0.055 mi.)	B121	341
1 BOND STREET	1 BOND ST	WSW 0 - 1/8 (0.078 mi.)	F203	556
30 COOPER SQ.	30 COOPER SQUARE	NE 0 - 1/8 (0.080 mi.)	H219	599
NATIONAL AUDUBON SOC	700 BROADWAY	NNW 0 - 1/8 (0.082 mi.)	G227	612
BOWERY & EAST 3RD CO	335 BOWERY	SSE 0 - 1/8 (0.097 mi.)	L284	769
335 BOWERY OPERATING	335 BOWERY	SSE 0 - 1/8 (0.097 mi.)	L286	773
COOPER 25 ASSOCIATES	25 COOPER SQUARE	ENE 0 - 1/8 (0.101 mi.)	O303	808
JOSEPH PAPP PUBLIC T	425 LAFAYETTE STREET	NNE 1/8 - 1/4 (0.128 mi.)	Q409	1123
317 BOWERY	317 BOWERY	SSE 1/8 - 1/4 (0.130 mi.)	L424	1164
CENTRAL HEATING PLAN	251 MERCER STREET	WNW 1/8 - 1/4 (0.132 mi.)	P433	1199
CENTRAL HEATING PLAN	251 MERCER STREET	WNW 1/8 - 1/4 (0.132 mi.)	P434	1200
636 BROADWAY ASSOCIA	636 BROADWAY, SUITE	WSW 1/8 - 1/4 (0.144 mi.)	R488	1590
740 BROADWAY	740 BROADWAY	N 1/8 - 1/4 (0.163 mi.)	AE605	1923
APARTMENT HOUSE	300 MERCER STREET	N 1/8 - 1/4 (0.184 mi.)	AE694	2181
LEONARD FRANZBLAU	91 EAST 4TH STREET	ESE 1/8 - 1/4 (0.184 mi.)	AC701	2191
AMOCO SERVICE STATIO	610 BROADWAY	SW 1/8 - 1/4 (0.185 mi.)	W711	2228
CHURCH OF THE NATIVI	44 2ND AVENUE	SE 1/8 - 1/4 (0.189 mi.)	Z740	2307
47 EAST 3RD STREET	47 EAST 3RD STREET	ESE 1/8 - 1/4 (0.204 mi.)	AR831	2635
WESTFIELD SECOND ASS	24 2ND AVE	SSE 1/8 - 1/4 (0.214 mi.)	AS892	2784
24 SECOND AVENUE OWN	24 SECOND AVENUE	SSE 1/8 - 1/4 (0.214 mi.)	AS897	2795
TISCH SCHOOL OF THE	111 SECOND AVENUE	E 1/8 - 1/4 (0.219 mi.)	AZ938	2910
ST PATRICKS YOUTH CE	268 MULBERRY ST	SSW 1/8 - 1/4 (0.228 mi.)	BA1012	3081
ST PATRICK'S CHURCH	264 MULBERRY ST	SSW 1/8 - 1/4 (0.248 mi.)	BA1134	3485

EXECUTIVE SUMMARY

UST FINDER RELEASE: US EPA's UST Finder data is a national composite of leaking underground storage tanks. This data contains information about, and locations of, leaking underground storage tanks. Data was collected from state sources and standardized into a national profile by EPA's Office of Underground Storage Tanks, Office of Research and Development, and the Association of State and Territorial Solid Waste Management Officials.

A review of the UST FINDER RELEASE list, as provided by EDR, and dated 06/08/2023 has revealed that there are 18 UST FINDER RELEASE sites within approximately 0.5 miles of the target property.

Equal/Higher Elevation	Address	Direction / Distance	Map ID	Page
371 LAFAYETTE ST.	371 LAFAYETTE ST.	0 - 1/8 (0.000 mi.)	A6	49
DOWNTOWN AUTOMOTIVE	326 BOWERY ST	SSE 0 - 1/8 (0.079 mi.)	D213	576
159-02 CROSS BAY BLV	159-02 CROSS BAY BLV	SW 1/8 - 1/4 (0.145 mi.)	W502	1614
GASETERIA	21 EAST HOUSTON STRE	SW 1/8 - 1/4 (0.194 mi.)	AL788	2536

Lower Elevation	Address	Direction / Distance	Map ID	Page
321 BOWERY COURT LLC	321 BOWERY STREET	SSE 0 - 1/8 (0.120 mi.)	L381	1051
AMOCO GAS STATION	620 BROADWAY	SW 1/8 - 1/4 (0.175 mi.)	W649	2033
GAS STATION	620 BROADWAY	SW 1/8 - 1/4 (0.175 mi.)	W651	2037
AMOCO SERVICE 13410	610 BROADWAY	SW 1/8 - 1/4 (0.185 mi.)	W706	2204
AMOCO	610 BROADWAY	SW 1/8 - 1/4 (0.185 mi.)	W712	2232
49-05 ASTORIA BLV/QU	49-05 ASTORIA BLVD	NNE 1/8 - 1/4 (0.191 mi.)	AI760	2446
EXXONMOBIL -NYCT	2ND AVENUE & EAST 1S	SSE 1/8 - 1/4 (0.209 mi.)	AS855	2692
GAS STATION	24 SECOND AVE	SSE 1/8 - 1/4 (0.214 mi.)	AS893	2785
CLOSED-LACKOF RECENT	49 SOUTH 2ND ST.	SE 1/8 - 1/4 (0.223 mi.)	AS976	2984
EXXONMOBIL	37 WEST HOUSTON ST	WSW 1/4 - 1/2 (0.287 mi.)	BO1162	3544
FORMER MOBIL S/S#17-	37 WEST HOUSTON ST	WSW 1/4 - 1/2 (0.287 mi.)	BO1163	3545
AMOCO	62 PRINCE STREET	SW 1/4 - 1/2 (0.309 mi.)	BN1176	3563
3/10 TENANTS HOUSING	103 E 10TH ST	NE 1/4 - 1/2 (0.321 mi.)	BV1185	3605
199 BOWERY STREET	199 BOWERY STREET	S 1/4 - 1/2 (0.406 mi.)	CD1225	3679

E MANIFEST: EPA established a national system for tracking hazardous waste shipments electronically. This system, known as ?e-Manifest,? will modernize the nation?s cradle-to-grave hazardous waste tracking process while saving valuable time, resources, and dollars for industry and states.

A review of the E MANIFEST list, as provided by EDR, and dated 02/17/2025 has revealed that there are 151 E MANIFEST sites within approximately 0.25 miles of the target property.

Equal/Higher Elevation	Address	Direction / Distance	Map ID	Page
CON EDISON - EXTERIO	42 GREAT JONES ST	SE 0 - 1/8 (0.008 mi.)	A15	68
CONSOLIDATED EDISON	26 E 4TH ST	NE 0 - 1/8 (0.011 mi.)	A23	84
CON EDISON - GAS MAI	***E 4TH ST AND LAFAYET***	***NNW 0 - 1/8 (0.026 mi.)***	***A63***	***208***
CON EDISON	356 BOWERY	ESE 0 - 1/8 (0.035 mi.)	C80	248
CONSOLIDATED EDISON	55 GREAT JONES ST	SSE 0 - 1/8 (0.038 mi.)	D83	252
CON EDISON	59 GREAT JONES ST	SE 0 - 1/8 (0.038 mi.)	C84	254
NEW YORK UNIVERSITY	***404 LAFAYETTE ST***	***N 0 - 1/8 (0.068 mi.)***	***E173***	***480***
CON EDISON	411 LAFAYETTE STR	NNE 0 - 1/8 (0.079 mi.)	E208	565
CONSOLIDATED EDISON	***1 BLEEKER STREET @ B***	***SSE 0 - 1/8 (0.105 mi.)***	***L324***	***879***
CONSOLIDATED EDISON	318 BOWERY ST	SSE 0 - 1/8 (0.107 mi.)	L332	924
CON EDISON GAS DRIP:	***26 BLEEKER ST***	***SSW 0 - 1/8 (0.115 mi.)***	***I357***	***996***
CON EDISON	***316 BOWERY ST***	***SSE 0 - 1/8 (0.118 mi.)***	***L370***	***1030***
CONSOLIDATED EDISON	304 BOWERY	S 1/8 - 1/4 (0.148 mi.)	X516	1645
CVS PHARMACY #10407	***298 MULBERRY ST***	***SSW 1/8 - 1/4 (0.155 mi.)***	***U557***	***1791***
CON EDISON - EXTERIO	27 EAST HOUSTON ST	SW 1/8 - 1/4 (0.189 mi.)	AL742	2310
CONSOLIDATED EDISON	45 E HOUSTON ST	SSW 1/8 - 1/4 (0.194 mi.)	AJ783	2517

EXECUTIVE SUMMARY

Equal/Higher Elevation	Address	Direction / Distance	Map ID	Page
REI	303 LAFAYETTE STREET	SW 1/8 - 1/4 (0.198 mi.)	AL814	2593
CON EDISON	271 ELIZABETH	S 1/8 - 1/4 (0.202 mi.)	AJ821	2616
CON EDISON	271 ELIZABETH STR	S 1/8 - 1/4 (0.202 mi.)	AJ822	2617
CON EDISON -	281 MULBERRY ST	SSW 1/8 - 1/4 (0.203 mi.)	AJ824	2621
CON EDISON	***267 ELIZABETH ST & E***	***SSW 1/8 - 1/4 (0.208 mi.)***	***AJ852***	***2683***
CONSOLIDATED EDISON	283 MOTT ST	SSW 1/8 - 1/4 (0.216 mi.)	AJ922	2872
CONSOLIDATED EDISON	89 E HOUSTON ST	S 1/8 - 1/4 (0.219 mi.)	AY934	2901
CON EDISON	259 ELIZABETH STR	SSW 1/8 - 1/4 (0.222 mi.)	AQ964	2956
CONSOLIDATED EDISON	279 MOTT ST.	SSW 1/8 - 1/4 (0.224 mi.)	AJ985	3005
CONSOLIDATED EDISON	272 BOWERY	S 1/8 - 1/4 (0.227 mi.)	AQ998	3043
CON EDISON	273 BOWERY	S 1/8 - 1/4 (0.228 mi.)	AY1016	3087
CONSOLIDATED EDISON	273 BOWERY	S 1/8 - 1/4 (0.228 mi.)	AY1017	3089
CON EDISON - MANHATT	257 ELIZABETH ST	SSW 1/8 - 1/4 (0.229 mi.)	AQ1019	3092
WHOLE FOODS #HOU	95 EAST HOUSTON ST.	SSE 1/8 - 1/4 (0.231 mi.)	AY1033	3130
CON EDISON	***269 BOWERY***	***S 1/8 - 1/4 (0.234 mi.)***	***AY1047***	***3232***
CONSOLIDATED EDISON	267 BOWERY	S 1/8 - 1/4 (0.238 mi.)	AY1084	3352
CON EDISON	248 E. ELIZABETH STR	S 1/8 - 1/4 (0.242 mi.)	AQ1099	3382
CONSOLIDATED EDISON	265 BOWERY ST	S 1/8 - 1/4 (0.243 mi.)	AY1101	3388
ATELIER COLOGNE 351	247 ELIZABETH ST	SSW 1/8 - 1/4 (0.248 mi.)	BH1133	3483

Lower Elevation	Address	Direction / Distance	Map ID	Page
CONSOLIDATED EDISON	2 GREAT JONES ST.	WNW 0 - 1/8 (0.042 mi.)	B95	268
CONSOLIDATED EDISON	GREAT JONES & BOWERY	SE 0 - 1/8 (0.057 mi.)	C133	380
CONSOLIDATED EDISON	BOWERY AND GREAT JON	SE 0 - 1/8 (0.057 mi.)	C134	381
CONSOLIDATED EDISON	16 COOPER SQUARE	NE 0 - 1/8 (0.063 mi.)	H154	424
CON EDISON	680 BROADWAY AVENUE	WNW 0 - 1/8 (0.069 mi.)	B178	498
CONSOLIDATED EDISON	676 BROADWAY	W 0 - 1/8 (0.073 mi.)	B189	516
BLICK ART SUPPLIES	1-5 BOND ST.	WSW 0 - 1/8 (0.078 mi.)	F202	554
CON ED COMPANY OF NY	700 BROADWAY	NNW 0 - 1/8 (0.082 mi.)	G225	608
CONSOLIDATED EDISON	4 TH ST & BROADWAY	NW 0 - 1/8 (0.083 mi.)	G236	629
CON EDISON	***BROADWAY & E. 14TH S***	***NW 0 - 1/8 (0.083 mi.)***	***G240***	***641***
DUANE READE	4 W. 4TH ST.	NW 0 - 1/8 (0.092 mi.)	G256	680
CON EDISON -	34 COOPER SQUARE	NE 0 - 1/8 (0.092 mi.)	H260	696
PROJECT RENEWAL	333 BOWERY	SE 0 - 1/8 (0.095 mi.)	L274	724
PROJECT RENEWAL - KE	333 BOWERY,	SE 0 - 1/8 (0.095 mi.)	L275	732
CON EDISON	6 WEST 4TH ST	NW 0 - 1/8 (0.095 mi.)	G276	733
CON EDISON	BOND STR & BROADWAY	W 0 - 1/8 (0.096 mi.)	J279	741
CON EDISON	***36 COOPER SQ***	***NE 0 - 1/8 (0.097 mi.)***	***H289***	***777***
CON EDISON	718 BROADWAY	N 0 - 1/8 (0.101 mi.)	N298	794
CON EDISON -	709 BROADWAY	NNW 0 - 1/8 (0.104 mi.)	G319	862
CON EDISON	707 BROADWAY	NNW 0 - 1/8 (0.105 mi.)	G323	877
NYU MEYER BUILDING	***2-4 WASHINGTON PLACE***	***NNW 0 - 1/8 (0.106 mi.)***	***N330***	***892***
NYC BOARD OF EDUCATI	12 EAST 3RD STREET	SE 0 - 1/8 (0.110 mi.)	K334	927
CON EDISON	218 E. 5TH ST	E 0 - 1/8 (0.110 mi.)	K335	929
CON ED COMPANY OF NY	OPP 46 COOPER SQUARE	NE 0 - 1/8 (0.113 mi.)	Q344	970
CON EDISON - EXTERIO	248 MERCER ST	WNW 0 - 1/8 (0.124 mi.)	P391	1071
NEW YORK UNIVERSITY	240 MERCER ST	WNW 1/8 - 1/4 (0.126 mi.)	P395	1081
NEW YORK UNIVERSITY	***726 BROADWAY***	***N 1/8 - 1/4 (0.127 mi.)***	***N399***	***1088***
CON EDISON MANHOLE 3	***425 LAFAYETTE ST***	***NNE 1/8 - 1/4 (0.128 mi.)***	***Q410***	***1124***
CONSOLIDATED EDISON	MERCER ST. & 3RD AVE	WNW 1/8 - 1/4 (0.128 mi.)	P414	1140
CON EDISON - EXTERIO	W 3RD ST & MERCER ST	WNW 1/8 - 1/4 (0.128 mi.)	P415	1142
NEW YORK UNIVERSITY	***251 MERCER ST***	***WNW 1/8 - 1/4 (0.132 mi.)***	***P432***	***1184***
NEW YORK UNIVERSITY	***40 251 MERCER***	***WNW 1/8 - 1/4 (0.132 mi.)***	***P435***	***1202***
NEW YORK UNIVERSITY	***721 BROADWAY***	***NNW 1/8 - 1/4 (0.134 mi.)***	***N447***	***1460***
NEW YORK UNIVERSITY	721 BROADWAY	NNW 1/8 - 1/4 (0.134 mi.)	N448	1490

EXECUTIVE SUMMARY

Lower Elevation	Address	Direction / Distance	Map ID	Page
NEW YORK UNIVERSITY	721-725 BROADWAY	NNW 1/8 - 1/4 (0.134 mi.)	N449	1497
CONSOLIDATED EDISON	BROADWAY & BLEECKER	WSW 1/8 - 1/4 (0.137 mi.)	R455	1511
CONSOLIDATED EDISON	BLEECKER ST & BROADW	WSW 1/8 - 1/4 (0.137 mi.)	R456	1513
CONSOLIDATED EDISON	BLEEKER ST & BROADWA	WSW 1/8 - 1/4 (0.137 mi.)	R457	1514
CON EDISON	12 WEST 3RD STREET	WNW 1/8 - 1/4 (0.139 mi.)	P465	1530
CON EDISON	729 BROADWAY	N 1/8 - 1/4 (0.139 mi.)	N466	1532
636 BROADWAY BUILDIN	***636 BROADWAY***	***WSW 1/8 - 1/4 (0.144 mi.)***	***R486***	***1586***
COOPER UNION	***41 COOPER SQUARE***	***ENE 1/8 - 1/4 (0.149 mi.)***	***Y526***	***1687***
NEW YORK UNIVERSITY	19 WEST 4TH STREET	NW 1/8 - 1/4 (0.150 mi.)	AA533	1721
CONSOLIDATED EDISON	231 E 5TH ST	E 1/8 - 1/4 (0.150 mi.)	T534	1724
CONSOLIDATED EDISON	76 BLEECKER ST	WSW 1/8 - 1/4 (0.154 mi.)	R549	1768
CON EDISON - COMPANY	19 W 3RD ST	WNW 1/8 - 1/4 (0.158 mi.)	P578	1870
CONSOLIDATED EDISON	21 W 4TH ST	NW 1/8 - 1/4 (0.160 mi.)	AA581	1875
CON EDISON	228 E 6TH ST	E 1/8 - 1/4 (0.161 mi.)	AB584	1881
CON EDISON - EXTERIO	743 BROADWAY	N 1/8 - 1/4 (0.162 mi.)	AE595	1902
CONSOLIDATED EDISON	237 E 5TH ST	E 1/8 - 1/4 (0.163 mi.)	T606	1924
CON EDISON	***626 BROADWAY RD***	***WSW 1/8 - 1/4 (0.166 mi.)***	***AH613***	***1939***
CONSOLIDATED EDISON	45 2ND AVE	SE 1/8 - 1/4 (0.167 mi.)	Z622	1958
NEW YORK UNIVERSITY	286 MERCER ST	NNW 1/8 - 1/4 (0.169 mi.)	AE626	1965
CON EDISON - MANHATT	MERCER ST & BLEECKER	W 1/8 - 1/4 (0.170 mi.)	V634	1991
BEST BUY	***622 BROADWAY***	***WSW 1/8 - 1/4 (0.171 mi.)***	***W637***	***1999***
CON EDISON	SECOND AVENUE AND EA	ESE 1/8 - 1/4 (0.176 mi.)	AC653	2039
CON EDISON	627 BROADWAY	WSW 1/8 - 1/4 (0.176 mi.)	AH660	2060
COOPER UNION SCHOOL	***50 ASTOR PL***	***NNE 1/8 - 1/4 (0.177 mi.)***	***AI671***	***2092***
CONSOLIDATED EDISON	238 E 6TH ST	E 1/8 - 1/4 (0.178 mi.)	AB675	2112
NEW YORK UNIVERSITY	***12-16 WAVERLY PL***	***NNW 1/8 - 1/4 (0.182 mi.)***	***AF688***	***2150***
CON EDISON	625 BROADWAY	WSW 1/8 - 1/4 (0.183 mi.)	AH691	2176
TRIBECA GAS INC	***610 BROADWAY***	***SW 1/8 - 1/4 (0.185 mi.)***	***W710***	***2220***
CON EDISON SERVICE B	***444 LAFAYETTE ST***	***NNE 1/8 - 1/4 (0.186 mi.)***	***AG714***	***2238***
MTA NYCT ASTOR PL ST	***ASTOR PL & LAFAYETTE***	***NNE 1/8 - 1/4 (0.186 mi.)***	***AG720***	***2254***
CONSOLIDATED EDISON	2ND AVE & 2ND ST	SE 1/8 - 1/4 (0.187 mi.)	Z726	2277
CON EDISON	E. 2ND ST & 2ND AVE	SE 1/8 - 1/4 (0.187 mi.)	Z727	2279
CONSOLIDATED EDISON	***2ND AVE & 5TH ST***	***E 1/8 - 1/4 (0.187 mi.)***	***AK729***	***2283***
CON EDISON - COMPANY	GREENE ST & WASHINGT	NW 1/8 - 1/4 (0.190 mi.)	AA745	2315
CONSOLIDATED EDISON	WASHINGTON PL & GREE	NW 1/8 - 1/4 (0.190 mi.)	AA746	2316
CONSOLIDATED EDISON	42 2ND AVE	SE 1/8 - 1/4 (0.190 mi.)	Z750	2364
CVS	51 ASTOR PLACE	NNE 1/8 - 1/4 (0.191 mi.)	AI756	2377
CVS	51 ASTOR PLACE	NNE 1/8 - 1/4 (0.191 mi.)	AI759	2435
CONSOLIDATED EDISON	78 2ND AVE	ESE 1/8 - 1/4 (0.192 mi.)	AC767	2476
CON EDISON SERVICE B	***38 2ND AVE***	***SE 1/8 - 1/4 (0.192 mi.)***	***Z771***	***2486***
NEW YORK UNIVERSITY	35 WEST 4TH ST	NW 1/8 - 1/4 (0.193 mi.)	AA772	2491
NYU - EDUCATION BLOC	35 WEST 4TH STREET	NW 1/8 - 1/4 (0.193 mi.)	AA773	2497
NEW YORK UNIVERSITY	35 WEST 4TH ST	NW 1/8 - 1/4 (0.193 mi.)	AA776	2502
CON EDISON	***45 W 4TH ST***	***NW 1/8 - 1/4 (0.196 mi.)***	***AA800***	***2561***
CON EDISON	136 E 8TH ST	NNE 1/8 - 1/4 (0.205 mi.)	AI839	2655
CON EDISON - COMPANY	120 EAST 8TH ST	NNE 1/8 - 1/4 (0.207 mi.)	AI849	2673
CON EDISON - EXTERIO	9 2ND AVE	SSE 1/8 - 1/4 (0.209 mi.)	AS857	2694
CON EDISON -	20-50 SECOND AVE	SSE 1/8 - 1/4 (0.212 mi.)	AS866	2716
CONSOLIDATED EDISON	74 E 8TH ST	N 1/8 - 1/4 (0.213 mi.)	AI882	2754
24 SECOND AVENUE OWN	***24 2ND AVE***	***SSE 1/8 - 1/4 (0.214 mi.)***	***AS896***	***2790***
CON EDISON	100 2ND AVENUE	E 1/8 - 1/4 (0.214 mi.)	AK902	2808
REI	295 LAFAYETTE STREET	SW 1/8 - 1/4 (0.215 mi.)	AL917	2858
NYU - GODDARD HALL	***79 WASHINGTON SQUARE***	***NW 1/8 - 1/4 (0.215 mi.)***	***AW918***	***2860***
CONSOLIDATED EDISON	14 2ND AVE	SSE 1/8 - 1/4 (0.217 mi.)	AS925	2876
CONSOLIDATED EDISON	BROADWAY & 8TH ST	N 1/8 - 1/4 (0.218 mi.)	AX930	2889
NYCT - 8TH ST STA N&	***E 8TH ST & BROADWAY***	***N 1/8 - 1/4 (0.218 mi.)***	***AX931***	***2890***

EXECUTIVE SUMMARY

Lower Elevation	Address	Direction / Distance	Map ID	Page
CONSOLIDATED EDISON	18 ST MARK PL	ENE 1/8 - 1/4 (0.220 mi.)	AN948	2927
CON EDISON	18 SAINT MARKS PLACE	ENE 1/8 - 1/4 (0.220 mi.)	AN949	2929
CONSOLIDATED EDISON	113 2ND AVE	E 1/8 - 1/4 (0.221 mi.)	AZ959	2948
CON EDISON	108 BLEECKER STR	W 1/8 - 1/4 (0.223 mi.)	AP970	2969
CON EDISON	***130 CROSBY ST***	***SW 1/8 - 1/4 (0.223 mi.)***	***AV971***	***2971***
600 BROADWAY PARTNER	600 BROADWAY, 2ND FL	SW 1/8 - 1/4 (0.227 mi.)	AV995	3024
TARGET CORPORATION	***600 BROADWAY***	***SW 1/8 - 1/4 (0.227 mi.)***	***AV997***	***3028***
NEW YORK UNIVERSITY	25 WAVERLY PL	NNW 1/8 - 1/4 (0.228 mi.)	AT1007	3067
NEW YORK UNIVERSITY	25 WAVERLY PL	NNW 1/8 - 1/4 (0.228 mi.)	AT1008	3071
DUANE READE	598 BROADWAY	SW 1/8 - 1/4 (0.231 mi.)	AV1035	3136
NEW YORK UNIVERSITY	***100 WASHINGTON SQUAR***	***NW 1/8 - 1/4 (0.234 mi.)***	***AW1040***	***3154***
CON EDISON - COMPANY	32 WAVERLY PL	NNW 1/8 - 1/4 (0.236 mi.)	AT1053	3246
CONSOLIDATED EDISON	273 MOTT STREET	SSW 1/8 - 1/4 (0.236 mi.)	BA1054	3247
CONSOLIDATED EDISON	114 SECOND TOE	E 1/8 - 1/4 (0.237 mi.)	AZ1056	3251
CON EDISON - MANHATT	EAST 2 AVE & 7TH ST	ENE 1/8 - 1/4 (0.237 mi.)	AZ1066	3273
CON ED - EXTERIOR ST	MERCER & E 8TH ST	N 1/8 - 1/4 (0.237 mi.)	AU1070	3279
KMART CORPORATION #7	***770 BROADWAY***	***NNE 1/8 - 1/4 (0.238 mi.)***	***AX1071***	***3281***
WEGMANS FOOD MARKET	***770 BROADWAY***	***NNE 1/8 - 1/4 (0.238 mi.)***	***AX1072***	***3303***
CON EDISON	120 CROSBY STR	SW 1/8 - 1/4 (0.238 mi.)	AV1083	3350
CON EDISON	100 BLEECKER ST	W 1/8 - 1/4 (0.242 mi.)	1095	3373
NYU KIMBALL HALL	246 GREENE STREET	NNW 1/8 - 1/4 (0.242 mi.)	AT1098	3381
CON EDISON	***61 2ND AVE & E 3RD S***	***SE 1/8 - 1/4 (0.244 mi.)***	***BF1103***	***3392***
PROCTER & GAMBLE - W	***599 BROADWAY***	***WSW 1/8 - 1/4 (0.245 mi.)***	***BD1113***	***3431***
CONSOLIDATED EDISON	40 E. 1ST ST	SE 1/8 - 1/4 (0.247 mi.)	AS1124	3466
CON EDISON - COMPANY	OPP 42 4TH AVE	NNE 1/8 - 1/4 (0.249 mi.)	BJ1144	3505
CON EDISON	***63 2ND AVE & E 3RD S***	***SE 1/8 - 1/4 (0.250 mi.)***	***BF1148***	***3512***

NY DRYCLEANERS: A listing of all registered drycleaning facilities.

A review of the NY DRYCLEANERS list, as provided by EDR, and dated 11/27/2024 has revealed that there are 3 NY DRYCLEANERS sites within approximately 0.25 miles of the target property.

Lower Elevation	Address	Direction / Distance	Map ID	Page
BAHMAN CLEANERS Facility Id: 2-6205-00920	210 MERCER STREET	W 1/8 - 1/4 (0.157 mi.)	V574	1864
APHRODITE FRENCH CLE Facility Id: ---	300 MERCER ST #1	N 1/8 - 1/4 (0.184 mi.)	AE695	2182
74 CLEANERS INC Facility Id: 2-6206-00504	***74 SECOND AVE***	***ESE 1/8 - 1/4 (0.190 mi.)***	***AC747***	***2318***

NY E DESIGNATION: Lots designation with an ?E? on the Zoning Maps of the City of New York for potential hazardous material contamination, air and/or noise quality impacts.

A review of the NY E DESIGNATION list, as provided by EDR, and dated 10/07/2024 has revealed that there are 21 NY E DESIGNATION sites within approximately 0.125 miles of the target property.

Equal/Higher Elevation	Address	Direction / Distance	Map ID	Page
LOT 56,TAXBLOCK 531	***30 GREAT JONES STREE***	***0 - 1/8 (0.000 mi.)***	***A13***	***63***
Not reported	***358 BOWERY***	***E 0 - 1/8 (0.029 mi.)***	***C67***	***220***
LOT 31,TAXBLOCK 530	***53 GREAT JONES STREE***	***SSE 0 - 1/8 (0.031 mi.)***	***C68***	***222***
LOT 44,TAXBLOCK 531	***54 GREAT JONES STREE***	***SE 0 - 1/8 (0.032 mi.)***	***C71***	***228***

EXECUTIVE SUMMARY

Equal/Higher Elevation	Address	Direction / Distance	Map ID	Page
LOT 72,TAXBLOCK 544	***27 EAST 4 STREET***	***NE 0 - 1/8 (0.033 mi.)***	***A72***	***230***
LOT 67,TAXBLOCK 544	37 EAST 4 STREET	ENE 0 - 1/8 (0.034 mi.)	C76	241
LOT 41,TAXBLOCK 531	***352 BOWERY***	***ESE 0 - 1/8 (0.037 mi.)***	***C81***	***249***
LOT 42,TAXBLOCK 531	***350 BOWERY***	***SE 0 - 1/8 (0.039 mi.)***	***C86***	***256***
LOT 43,TAXBLOCK 531	***348 BOWERY***	***SE 0 - 1/8 (0.041 mi.)***	***C89***	***261***
LOT 5,TAXBLOCK 544	***403 LAFAYETTE STREET***	***NNE 0 - 1/8 (0.059 mi.)***	***E141***	***400***
Not reported	***53 BOND STREET***	***S 0 - 1/8 (0.084 mi.)***	***D244***	***653***
CON EDISON SERVICE B	***36 BLEECKER ST & MUL***	***SSW 0 - 1/8 (0.117 mi.)***	***I361***	***1006***

Lower Elevation	Address	Direction / Distance	Map ID	Page
Not reported	***2 COOPER SQUARE***	***ENE 0 - 1/8 (0.045 mi.)***	***C100***	***281***
Not reported	***688 BROADWAY***	***NW 0 - 1/8 (0.055 mi.)***	***B123***	***347***
Not reported	***686 BROADWAY***	***NW 0 - 1/8 (0.058 mi.)***	***B138***	***390***
LOT 48,TAXBLOCK 545	***410 LAFAYETTE STREET***	***N 0 - 1/8 (0.080 mi.)***	***E223***	***605***
LOT 69,TAXBLOCK 529	***55 BLEECKER STREET***	***SW 0 - 1/8 (0.101 mi.)***	***M310***	***825***
LOT 18,TAXBLOCK 459	***64 EAST 4 STREET***	***ESE 0 - 1/8 (0.111 mi.)***	***K339***	***940***
LOT 14,TAXBLOCK 545	***724 BROADWAY***	***N 0 - 1/8 (0.115 mi.)***	***N347***	***976***
LOT 51,TAXBLOCK 460	***71 EAST 4 STREET***	***ESE 0 - 1/8 (0.115 mi.)***	***K354***	***991***
LOT 23,TAXBLOCK 460	***224 EAST 5 STREET***	***E 0 - 1/8 (0.123 mi.)***	***T386***	***1060***

NY MANIFEST: Manifest is a document that lists and tracks hazardous waste from the generator through transporters to a TSD facility.

A review of the NY MANIFEST list, as provided by EDR, and dated 12/31/2019 has revealed that there are 420 NY MANIFEST sites within approximately 0.25 miles of the target property.

Equal/Higher Elevation	Address	Direction / Distance	Map ID	Page
CON EDISON MANHOLE 5 EPA ID: NYP004236016	***379 LAFAYETTE ST***	***0 - 1/8 (0.000 mi.)***	***A2***	***36***
CON EDISON MANHOLE 3 EPA ID: NYP004236024	***LAFAYETTE ST & GREAT***	***W 0 - 1/8 (0.009 mi.)***	***A18***	***73***
CON EDISON EPA ID: NYP004741401	34 4TH ST	E 0 - 1/8 (0.010 mi.)	A19	78
CON EDISON EPA ID: NYP004677092	22 E 4 ST	NNE 0 - 1/8 (0.011 mi.)	A21	81
CON EDISON EPA ID: NYP004677084	22 E 4 ST	NNE 0 - 1/8 (0.011 mi.)	A22	83
CON EDISON EPA ID: NYP004848372	30-32 E 4TH ST & BOW	ENE 0 - 1/8 (0.011 mi.)	A25	87
NYU 383 LAFAYETTE EPA ID: NYR000209866	***383 LAFAYETTE ST***	***N 0 - 1/8 (0.012 mi.)***	***A28***	***92***
CON EDISON EPA ID: NYP004588224	OPP 35 GREAT JONES P	S 0 - 1/8 (0.015 mi.)	A31	107
CONCORD ELECTRONICS EPA ID: NYD003925070	***GREAT JONES STREET***	***S 0 - 1/8 (0.015 mi.)***	***A32***	***108***
CON EDISON SERVICE B EPA ID: NYP004274429	***378 LAFAYETTE ST FRO***	***WNW 0 - 1/8 (0.015 mi.)***	***A33***	***140***
CON EDISON MANHOLE 5	***372 LAFAYETTE ST***	***WNW 0 - 1/8 (0.015 mi.)***	***A36***	***147***

EPA ID: NYP004236057				
CON EDISON SERVICE B EPA ID: NYP004265450	***372 LAFAYETTE ST FRO***	***WNW 0 - 1/8 (0.015 mi.)***	***A42***	***167***
CON EDISON EPA ID: NYP004206274	***38 E 4TH ST***	***E 0 - 1/8 (0.017 mi.)***	***A43***	***171***
CON EDISON SERVICE B EPA ID: NYP004249254	***33 GREAT JONES ST***	***SSW 0 - 1/8 (0.018 mi.)***	***A46***	***178***
PETERSBURG PRESS INC EPA ID: NYR000027342	***380 LAFAYETTE ST***	***WNW 0 - 1/8 (0.018 mi.)***	***A47***	***181***
CONSOLIDATED EDISON EPA ID: NYP004223681	EAST 4 ST & LAFAYETT	N 0 - 1/8 (0.025 mi.)	A60	201
CONSOLIDATED EDISON EPA ID: NYP004194312	E 4TH ST & LAFAYETTE	N 0 - 1/8 (0.025 mi.)	A61	203
CON EDISION - MH3792 EPA ID: NYP004093316	***EAST 4TH STREET AND***	***NNW 0 - 1/8 (0.026 mi.)***	***A64***	***212***
CON EDISON SERVICE B EPA ID: NYP004446639	***47 GREAT JONES ST***	***SSE 0 - 1/8 (0.028 mi.)***	***A65***	***215***
MERCHANTS HOUSE EPA ID: NYR000143768	***29 E 4TH ST***	***NE 0 - 1/8 (0.033 mi.)***	***A75***	***236***
DAC BON LLC EPA ID: NYR000142570	***46-48 BOND ST***	***S 0 - 1/8 (0.054 mi.)***	***D119***	***326***
CON EDISON EPA ID: NYP004754321	342 BOWERY	SSE 0 - 1/8 (0.056 mi.)	D129	372
CON EDISON - MANHOLE EPA ID: NYP005209455	LAFAYETTE ST & BOND	SW 0 - 1/8 (0.058 mi.)	F137	390
CON EDISON EPA ID: NYP004754339	340 BOWERY	SSE 0 - 1/8 (0.060 mi.)	D149	416
CON EDISON EPA ID: NYP004596144	402 LAFAYETTE ST	N 0 - 1/8 (0.064 mi.)	E156	427
CON EDISON EPA ID: NYP005239627	334 BOWERY	SSE 0 - 1/8 (0.066 mi.)	D160	437
CON EDISON SERVICE B EPA ID: NYP004274395	***334 BOWERY FRONT OF***	***SSE 0 - 1/8 (0.066 mi.)***	***D163***	***440***
CON EDISON SERVICE B EPA ID: NYP004274403	***334 BOWERY FRONT OF***	***SSE 0 - 1/8 (0.066 mi.)***	***D164***	***443***
PENSKE TRUCK LEASING EPA ID: NYD981563455	***23 BOND ST***	***SW 0 - 1/8 (0.066 mi.)***	***F165***	***447***
CON EDISON SERVICE B EPA ID: NYP004274940	***23 BOND ST FRONT OF***	***SW 0 - 1/8 (0.066 mi.)***	***F167***	***467***
NEW YORK UNIVERSITY EPA ID: NYR000242503	404 LAFAYETTE ST	N 0 - 1/8 (0.068 mi.)	E172	479
CON EDISON SERVICE B EPA ID: NYP004410379	***39 BOND ST***	***S 0 - 1/8 (0.068 mi.)***	***D175***	***491***
CON EDISON - SERVICE EPA ID: NYP005209505	31 BOND ST	SSW 0 - 1/8 (0.070 mi.)	F180	501
CON EDISON SERVICE B	***19 BOND ST & LAFAYET***	***SW 0 - 1/8 (0.070 mi.)***	***F183***	***505***

EPA ID: NYP004274924				
CONSOLIDATED EDISON EPA ID: NYP004256319	F/O 47 BOND ST	S 0 - 1/8 (0.076 mi.)	D197	531
CON EDISON SERVICE B EPA ID: NYP004275384	***59 BOND ST & LAFAYET***	***SSE 0 - 1/8 (0.089 mi.)***	***L246***	***657***
CON EDISON SERVICE B EPA ID: NYP004280129	***23 BLEECKER ST***	***S 0 - 1/8 (0.093 mi.)***	***I265***	***706***
CON EDISON EPA ID: NYP004481255	33 BLEECKER ST FRONT	SSW 0 - 1/8 (0.094 mi.)	I269	716
CON EDISON MANHOLE: EPA ID: NYP004431268	***341 LAFAYETTE ST FRO***	***SW 0 - 1/8 (0.095 mi.)***	***M278***	***737***
CON EDISON GAS DRIP: EPA ID: NYP004267464	***BLECKER ST & ELIZABE***	***S 0 - 1/8 (0.104 mi.)***	***I316***	***854***
CON EDISON SERVICE B EPA ID: NYP004478913	***BLEECKER ST & ELIZAB***	***S 0 - 1/8 (0.104 mi.)***	***I318***	***858***
CON EDISON - SERVICE EPA ID: NYP005239601	318 BOWERY	SSE 0 - 1/8 (0.107 mi.)	L331	923
MTA NYCT BLEECKER ST EPA ID: NYR000037051	***BLEECKER & LAFAYETTE***	***SW 0 - 1/8 (0.112 mi.)***	***M342***	***944***
CON EDISON SERVICE B EPA ID: NYP004478921	***BLEECKER ST & LAFAYE***	***SW 0 - 1/8 (0.112 mi.)***	***M343***	***967***
CON EDISON - GAS DRI EPA ID: NYP005242177	26 BLEEKER ST	SSW 0 - 1/8 (0.115 mi.)	I355	993
CON EDISON SERVICE B EPA ID: NYP004223335	***36 BLEECKER ST & MUL***	***SSW 0 - 1/8 (0.117 mi.)***	***I361***	***1006***
CON EDISON - MANHOLE EPA ID: NYP005008129	40 BLEECKER ST	SSW 0 - 1/8 (0.118 mi.)	M368	1028
CON EDISON EPA ID: NYP004704680	42 BLEECKER ST	SSW 0 - 1/8 (0.118 mi.)	M369	1028
CON EDISON EPA ID: NYP005243506	316 BOWERY ST	SSE 0 - 1/8 (0.118 mi.)	L371	1033
CON EDISON EPA ID: NYP004205498	***48 BLEEKER ST***	***SW 0 - 1/8 (0.119 mi.)***	***M375***	***1038***
CON EDISON EPA ID: NYP004734976	316 MOTT ST & HOUSTO	SSW 1/8 - 1/4 (0.128 mi.)	U406	1116
CONSOLIDATED EDISON EPA ID: NYP004253449	333 LAFAYETTE ST	SW 1/8 - 1/4 (0.130 mi.)	M418	1149
CONSOLIDATED EDISON EPA ID: NYP004255824	F/O 304 MULBERRY ST	SSW 1/8 - 1/4 (0.130 mi.)	M419	1152
CON EDISON SERVICE B EPA ID: NYP004274858	***307 BOWERY FRONT OF***	***SSE 1/8 - 1/4 (0.136 mi.)***	***L451***	***1503***
CON EDISON EPA ID: NYP004735361	315 MOTT ST	SSW 1/8 - 1/4 (0.138 mi.)	U463	1526
CON EDISON EPA ID: NYP004735379	306 MOTT ST	SSW 1/8 - 1/4 (0.145 mi.)	U497	1607
CON EDISON	F/O 159 CROSBY ST	SW 1/8 - 1/4 (0.145 mi.)	W501	1613

EPA ID: NYP004628384				
CON EDISON EPA ID: NYP004208233	***324 LAFAYETTE ST***	***SW 1/8 - 1/4 (0.147 mi.)***	***W512***	***1633***
CON EDISON SERVICE B EPA ID: NYP004472577	***322-24 LAFAYETTE ST***	***SW 1/8 - 1/4 (0.148 mi.)***	***W517***	***1647***
CON EDISON SERVICE B EPA ID: NYP004474078	***308 BOWERY & HOUSTON***	***S 1/8 - 1/4 (0.148 mi.)***	***X518***	***1650***
CONSOLIDATED EDISON- EPA ID: NYP004254975	323 LAFAYETTE	SW 1/8 - 1/4 (0.149 mi.)	W528	1709
CON EDISON EPA ID: NYP004591319	3 E 1ST ST	SSE 1/8 - 1/4 (0.151 mi.)	X536	1730
CON EDISON SERVICE B EPA ID: NYP004265179	***302 BOWERY FRONT OF***	***S 1/8 - 1/4 (0.153 mi.)***	***X543***	***1742***
LAFAYETTE AUTO REPAI EPA ID: NYD982790214	***321 LAFAYETTE ST***	***SW 1/8 - 1/4 (0.153 mi.)***	***W544***	***1746***
CON EDISON SERVICE B EPA ID: NYP004294799	***302 MOTT ST***	***SSW 1/8 - 1/4 (0.153 mi.)***	***U547***	***1762***
CVS PHARMACY #10407 EPA ID: NYR000211128	***298 MULBERRY ST***	***SSW 1/8 - 1/4 (0.155 mi.)***	***U557***	***1791***
CON EDISON EPA ID: NYP004739264	298 MULBERRY ST	SSW 1/8 - 1/4 (0.155 mi.)	U558	1819
CON EDISON EPA ID: NYP004736435	305 MULBERRY ST	SW 1/8 - 1/4 (0.156 mi.)	W570	1845
CON EDISON SERVICE B EPA ID: NYP004473948	***290 ELIZABETH ST & H***	***S 1/8 - 1/4 (0.163 mi.)***	***U608***	***1928***
CONED EPA ID: NYP004174702	MOTT ST & HOUSTON ST	SSW 1/8 - 1/4 (0.179 mi.)	AJ676	2114
NYCTA - BROADWAY & L EPA ID: NYR000015172	***E HOUSTON & CROSBY S***	***SW 1/8 - 1/4 (0.179 mi.)***	***W677***	***2115***
CONSOLIDATED EDISON EPA ID: NYP004150702	LAFAYETTE ST & HOUST	SW 1/8 - 1/4 (0.187 mi.)	W724	2271
CON EDISON - MANHOLE EPA ID: NYP005126026	27 E HOUSTON ST	SW 1/8 - 1/4 (0.189 mi.)	AL744	2314
B P PRODUCTS NORTH A EPA ID: NYR000126698	***21 E HOUSTON ST***	***SW 1/8 - 1/4 (0.194 mi.)***	***AL787***	***2525***
CON EDISON SERVICE B EPA ID: NYP004246726	***41 E HOUSTON ST***	***SSW 1/8 - 1/4 (0.194 mi.)***	***AJ791***	***2540***
CON EDISON - SERVICE EPA ID: NYP004174777	***BOWERY AND E HOUSTON***	***S 1/8 - 1/4 (0.195 mi.)***	***X799***	***2556***
CONSOLIDATED EDISON EPA ID: NYP004133948	HOUSTON ST & BOWERY	S 1/8 - 1/4 (0.198 mi.)	X809	2584
CONSOLIDATED EDISON EPA ID: NYP004134110	BOWERY ST & E HOUSTO	S 1/8 - 1/4 (0.198 mi.)	X810	2586
CON EDISON EPA ID: NYP004718573	F/O 284 BOWERY	S 1/8 - 1/4 (0.201 mi.)	AQ818	2611
GOTTLIEB W REAL ESTA	***284 MULBERRY ST***	***SSW 1/8 - 1/4 (0.207 mi.)***	***AJ850***	***2674***

EPA ID: NYR000002188				
CON EDISON	***267 ELIZABETH ST & E***	***SSW 1/8 - 1/4 (0.208 mi.)***	***AJ852***	***2683***
EPA ID: NYP004214037				
CON EDISON	F/O 264 ELIZABETH ST	S 1/8 - 1/4 (0.208 mi.)	AQ853	2690
EPA ID: NYP004274619				
CON EDISON	279 MOTT ST	SSW 1/8 - 1/4 (0.224 mi.)	AJ987	3007
EPA ID: NYP004721700				
CON ED	279 BOWERY	S 1/8 - 1/4 (0.228 mi.)	AY1015	3086
EPA ID: NYP004803540				
CON EDISON SERVICE B	***97-103 E HOUSTON ST***	***SSE 1/8 - 1/4 (0.230 mi.)***	***AY1027***	***3117***
EPA ID: NYP004472502				
WHOLE FOODS MARKET -	95 E HOUSTON ST	SSE 1/8 - 1/4 (0.231 mi.)	AY1032	3129
EPA ID: NYR000240788				
CON EDISON	269 BOWERY	S 1/8 - 1/4 (0.234 mi.)	AY1046	3230
EPA ID: NYP004725180				
CON ED	268 BOWERY	S 1/8 - 1/4 (0.237 mi.)	AQ1060	3263
EPA ID: NYP004833501				
CON EDISON	268 BOWERY	S 1/8 - 1/4 (0.237 mi.)	AQ1063	3268
EPA ID: NYP004766481				
CON EDISON SERVICE B	***265 BOWERY STANTON S***	***S 1/8 - 1/4 (0.243 mi.)***	***AY1100***	***3384***
EPA ID: NYP004201273				
CON EDISON	262 BOWERY	S 1/8 - 1/4 (0.250 mi.)	BH1147	3510
EPA ID: NYP004766507				

Lower Elevation	Address	Direction / Distance	Map ID	Page
CON EDISON - SERVICE	***6 GREAT JONES ST***	***WNW 0 - 1/8 (0.029 mi.)***	***B66***	***218***
EPA ID: NYP005232277				
CON EDISON - GAS MAI	4 GREAT JONES ST	NW 0 - 1/8 (0.039 mi.)	B85	256
EPA ID: NYP005192174				
NEW YORK CITY OF HUM	***350 LAFAYETTE ST***	***WSW 0 - 1/8 (0.051 mi.)***	***B106***	***297***
EPA ID: NYD986984805				
PARKING GARAGE	***10 BOND STREET***	***WSW 0 - 1/8 (0.053 mi.)***	***B114***	***316***
EPA ID: NYP004543518				
CON EDISON SERVICE B	***6 BOND ST***	***WSW 0 - 1/8 (0.054 mi.)***	***B117***	***322***
EPA ID: NYP004290441				
DOWNTOWN RE HOLDINGS	688 BROADWAY	NW 0 - 1/8 (0.055 mi.)	B127	359
EPA ID: NYR000217752				
CONSOLIDATED EDISON	***BOWERY & 4TH ST***	***E 0 - 1/8 (0.056 mi.)***	***C128***	***369***
EPA ID: NYP004031068				
CON EDISON MANHOLE:	***GREAT JONES ST & BOW***	***SE 0 - 1/8 (0.057 mi.)***	***C135***	***383***
EPA ID: NYP004360459				
CON EDISON SERVICE B	***11 E 4TH ST***	***NNW 0 - 1/8 (0.057 mi.)***	***G136***	***386***
EPA ID: NYP004433637				
CON EDISON SERVICE B	***686-88 BROADWAY & GT***	***NW 0 - 1/8 (0.068 mi.)***	***B171***	***476***
EPA ID: NYP004479952				
CONSOLIDATED EDISON	F/O 680 BROADWAY	WNW 0 - 1/8 (0.069 mi.)	B177	497

EPA ID: NYP004237164				
CONSOLIDATED EDISON EPA ID: NYP000237164	F/O 680 BROADWAY	WNW 0 - 1/8 (0.069 mi.)	B179	500
CON EDISON EPA ID: NYP004484739	11 COOPER SQ FRONT O	ENE 0 - 1/8 (0.070 mi.)	C188	514
CONSOLIDATED EDISON EPA ID: NYP004237156	F/O 676 BROADWAY	W 0 - 1/8 (0.073 mi.)	B190	517
CONSOLIDATED EDISON EPA ID: NYP000237156	F/O 676 BROADWAY	W 0 - 1/8 (0.073 mi.)	B192	521
CONSOLIDATED EDISON EPA ID: NYP004175022	346 LAFFAYETTE ST	SW 0 - 1/8 (0.077 mi.)	F198	532
CON EDISON EXCAVATIO EPA ID: NYP004235941	***COOPER SQ & E 5TH ST***	***ENE 0 - 1/8 (0.078 mi.)***	***H200***	***538***
CON EDISON GAS MAIN EPA ID: NYP004237834	***COOPER SQ & E 5TH ST***	***ENE 0 - 1/8 (0.078 mi.)***	***H201***	***545***
VERIZON LOG 32884 EPA ID: NYP000963322	***BROADWAY & GREAT JON***	***WNW 0 - 1/8 (0.079 mi.)***	***B209***	***567***
CON EDISON - SERVICE EPA ID: NYP004188025	***GREAT JONES ST AND B***	***WNW 0 - 1/8 (0.079 mi.)***	***B211***	***570***
CON EDISON EPA ID: NYP004484747	15 COOPER SQ FRONT O	ENE 0 - 1/8 (0.080 mi.)	H221	602
CON EDISON - SERVICE EPA ID: NYP004900153	691 BROADWAY	NW 0 - 1/8 (0.082 mi.)	G229	615
CON EDISON GAS DRIP EPA ID: NYP004249221	***E 4TH ST & BROADWAY***	***NW 0 - 1/8 (0.083 mi.)***	***G233***	***622***
CON EDISON EPA ID: NYP005247543	BROADWAY & E 4TH ST	NW 0 - 1/8 (0.083 mi.)	G235	628
CON EDISON GAS MAIN EPA ID: NYP004223251 EPA ID: NYP004235586	***W 4TH ST & BROADWAY***	***NW 0 - 1/8 (0.083 mi.)***	***G237***	***630***
CON EDISON - TRANSFO EPA ID: NYP004922876	E 4TH ST & BROADWAY	NW 0 - 1/8 (0.083 mi.)	G238	636
CON EDISON EPA ID: NYP004208084	***BROADWAY & E. 14TH S***	***NW 0 - 1/8 (0.083 mi.)***	***G240***	***641***
CON EDISON SERVICE B EPA ID: NYP004395604	***2-4 ST MARKS***	***NW 0 - 1/8 (0.089 mi.)***	***G249***	***664***
CON EDISION EPA ID: NYP004591533	27 COOPER SQ	ENE 0 - 1/8 (0.091 mi.)	H252	672
CONSOLIDATED EDISON EPA ID: NYP004033858	***3 W 3RD ST***	***WNW 0 - 1/8 (0.092 mi.)***	***J255***	***677***
CON EDISON EPA ID: NYP004489316	34 COOPER SQ FRONT O	NE 0 - 1/8 (0.092 mi.)	H258	693
CON EDISON SERVICE B EPA ID: NYP004274916	***331 BOWERY FRONT OF***	***SE 0 - 1/8 (0.094 mi.)***	***L272***	***719***
CON EDISON EPA ID: NYP004586996	335 BOWERY	SSE 0 - 1/8 (0.097 mi.)	L285	772
CON EDISON	***36 COOPER SQ***	***NE 0 - 1/8 (0.097 mi.)***	***H289***	***777***

EPA ID: NYP004276044				
CON EDISON EPA ID: NYP004803516	699 BROADWAY	NW 0 - 1/8 (0.099 mi.)	G295	789
CON EDISON EPA ID: NYP004489498	40 COOPER SQ FRONT O	NE 0 - 1/8 (0.101 mi.)	H300	798
CON EDISON SERVICE B EPA ID: NYP004274882	***327 BOWERY FRONT OF***	***SSE 0 - 1/8 (0.101 mi.)***	***L305***	***811***
ALCON ENGRAVERS INC EPA ID: NYD001507250	***656 BROADWAY***	***W 0 - 1/8 (0.102 mi.)***	***J312***	***829***
CONSOLIDATED EDISON EPA ID: NYP004230959	OPP 9 EAST 3RD ST	ESE 0 - 1/8 (0.103 mi.)	K313	844
CON EDISON EPA ID: NYP004148326	***65 BLEEKER STREET***	***WSW 0 - 1/8 (0.104 mi.)***	***M315***	***848***
CON EDISON SERVICE B EPA ID: NYP004481222	***665-667 BROADWAY & B***	***W 0 - 1/8 (0.105 mi.)***	***J322***	***874***
NYU MEYER BUILDING EPA ID: NYD986963205	***2-4 WASHINGTON PLACE***	***NNW 0 - 1/8 (0.106 mi.)***	***N330***	***892***
CON EDISON SERVICE B EPA ID: NYP004215513	***8 E 2ND ST & BOWERY***	***SSE 0 - 1/8 (0.111 mi.)***	***L337***	***933***
CON EDISON EPA ID: NYP004484630	6-2 W 3RD ST & MERCE	WNW 0 - 1/8 (0.112 mi.)	P340	942
CON EDISON SERVICE B EPA ID: NYP004480364	***7-5 W 3RD ST & MERCE***	***WNW 0 - 1/8 (0.115 mi.)***	***P350***	***981***
CONSOLIDATED EDISON EPA ID: NYP004236941	F/O 648 BROADWAY	WSW 0 - 1/8 (0.115 mi.)	R353	990
CONSOLIDATED EDISON EPA ID: NYP004052742	V44150-66 E 4TH ST	ESE 0 - 1/8 (0.116 mi.)	K359	1004
CON EDISON EPA ID: NYP004587143	OPP 15 E 3RD ST	ESE 0 - 1/8 (0.117 mi.)	K364	1018
CON EDISON SERVICE B EPA ID: NYP004444089	***200-202 E 6TH ST & C***	***ENE 0 - 1/8 (0.119 mi.)***	***O374***	***1035***
CON EDISON SERVICE B EPA ID: NYP004416020	***657 BROADWAY***	***W 0 - 1/8 (0.119 mi.)***	***J377***	***1043***
CON EDISON SERVICE B EPA ID: NYP004462529	***657 BROADWAY***	***W 0 - 1/8 (0.119 mi.)***	***J378***	***1047***
CON EDISON SERVICE B EPA ID: NYP004250148	***428 LAFAYETTE ST***	***NNE 0 - 1/8 (0.121 mi.)***	***S383***	***1054***
CON EDISON SERVICE B EPA ID: NYP004416004	***653 BROADWAY***	***W 0 - 1/8 (0.123 mi.)***	***J387***	***1062***
CON EDISON EPA ID: NYP004586988	250 MERCER ST	WNW 0 - 1/8 (0.124 mi.)	P390	1070
CON EDISON V3178 EPA ID: NYP004047338	***423 LAFAYETTE ST***	***NNE 1/8 - 1/4 (0.125 mi.)***	***Q394***	***1077***
CON EDISON EPA ID: NYP004758447	430 LAFAYETTE ST	NNE 1/8 - 1/4 (0.127 mi.)	S396	1083
NEW YORK UNIVERSITY	726 BROADWAY	N 1/8 - 1/4 (0.127 mi.)	N401	1104

EPA ID: NYR000230839				
CON EDISON EPA ID: NYP004778890	208 E 6TH ST & 2ND A	ENE 1/8 - 1/4 (0.127 mi.)	O402	1106
CON EDISON SERVICE B EPA ID: NYP004444105	***208-10 E 6TH ST & HA***	***ENE 1/8 - 1/4 (0.127 mi.)***	***O403***	***1108***
CON EDISON SERVICE B EPA ID: NYP004444097	***204-206 E 6TH ST & C***	***ENE 1/8 - 1/4 (0.127 mi.)***	***O404***	***1111***
CON EDISON MANHOLE 3 EPA ID: NYP004246361	***425 LAFAYETTE ST***	***NNE 1/8 - 1/4 (0.128 mi.)***	***Q408***	***1119***
CONSOLIDATED EDISON EPA ID: NYP004250262	425 LAFAYETTE ST	NNE 1/8 - 1/4 (0.128 mi.)	Q412	1137
CON EDISON SERVICE B EPA ID: NYP004275624	***228 E 5TH ST FRONT O***	***E 1/8 - 1/4 (0.128 mi.)***	***T417***	***1145***
CON EDISON SERVICE B EPA ID: NYP004243499	***640 BROADWAY FRONT O***	***WSW 1/8 - 1/4 (0.130 mi.)***	***R421***	***1155***
CON EDISON SERVICE B EPA ID: NYP004472445 EPA ID: NYP004854630	***166-168 CROSBY ST &***	***SW 1/8 - 1/4 (0.131 mi.)***	***M425***	***1165***
CON ED EPA ID: NYP004854515	164 CROSBY ST	SW 1/8 - 1/4 (0.131 mi.)	M426	1170
CON EDISON SERVICE B EPA ID: NYP004416038	***647 BROADWAY***	***W 1/8 - 1/4 (0.131 mi.)***	***R429***	***1176***
CON EDISON EPA ID: NYP004462503	F/O 647 BROADWAY	W 1/8 - 1/4 (0.131 mi.)	R430	1179
CON EDISON SERVICE B EPA ID: NYP004426011	***429 LAFAYETTE ST***	***NNE 1/8 - 1/4 (0.131 mi.)***	***Q431***	***1180***
NEW YORK UNIVERSITY EPA ID: NYR000075762	***251 MERCER ST***	***WNW 1/8 - 1/4 (0.132 mi.)***	***P432***	***1184***
NEW YORK UNIVERSITY EPA ID: NYD986963213	***40 251 MERCER***	***WNW 1/8 - 1/4 (0.132 mi.)***	***P435***	***1202***
CON EDISON EPA ID: NYP004857199	717 BROADWAY	NNW 1/8 - 1/4 (0.132 mi.)	N440	1440
CON EDISON EPA ID: NYP004487435	715-27 BROADWAY & WA	NNW 1/8 - 1/4 (0.133 mi.)	N443	1453
CON EDISON EPA ID: NYP004487443	715-27 BROADWAY & WA	NNW 1/8 - 1/4 (0.133 mi.)	N444	1455
CON EDISON EPA ID: NYP004503074	F/O 719 BROADWAY	NNW 1/8 - 1/4 (0.133 mi.)	N446	1459
NEW YORK UNIVERSITY EPA ID: NYR000021386	***721 BROADWAY***	***NNW 1/8 - 1/4 (0.134 mi.)***	***N447***	***1460***
CON EDISON SERVICE B EPA ID: NYP004444113	***212-214 E 6TH ST & H***	***ENE 1/8 - 1/4 (0.135 mi.)***	***O450***	***1500***
CON EDISON EPA ID: NYP004484622	226-28 MERCER ST & B	W 1/8 - 1/4 (0.137 mi.)	P452	1507
CON EDISON EPA ID: NYP004604450	BLEEKER ST & BROADWA	WSW 1/8 - 1/4 (0.137 mi.)	R453	1508
CON EDISON	BROADWAY & BLEEKER S	WSW 1/8 - 1/4 (0.137 mi.)	R454	1510

EPA ID: NYP004664751				
COPPER SQUARE WOOD L EPA ID: NYR000086678	52-62 COOPER SQ	NE 1/8 - 1/4 (0.137 mi.)	Q461	1524
CON ED - V 2708 EPA ID: NYP004397378 EPA ID: NYP004005997	***71 BLEEKER ST***	***W 1/8 - 1/4 (0.139 mi.)***	***R467***	***1534***
CON EDISON SERVICE B EPA ID: NYP004275640	***216 E 6 ST FRONT OF***	***ENE 1/8 - 1/4 (0.140 mi.)***	***O468***	***1538***
CON EDISON EPA ID: NYP004698262	F/O 436 LAFAYETTE ST	NNE 1/8 - 1/4 (0.143 mi.)	S477	1557
CON EDISON - MANHOLE EPA ID: NYP004175162	***436 LAFAYETTE ST AND***	***NNE 1/8 - 1/4 (0.143 mi.)***	***S478***	***1559***
CON EDISON MANHOLE 3 EPA ID: NYP004250254 EPA ID: NYP004802914	***436 LAFAYETTE ST***	***NNE 1/8 - 1/4 (0.143 mi.)***	***S480***	***1567***
CON EDISON EPA ID: NYP004588554	***636 BROADWAY***	***WSW 1/8 - 1/4 (0.144 mi.)***	***R489***	***1591***
CON EDISON EPA ID: NYP004484606	220-22 MERCER ST & B	W 1/8 - 1/4 (0.144 mi.)	V490	1594
CON EDISON EPA ID: NYP004711057	14 TARAS SCHEVCHENKO	ENE 1/8 - 1/4 (0.144 mi.)	O491	1595
CON EDISON EPA ID: NYP004711032	14 TARAS SCHEVCHENKO	ENE 1/8 - 1/4 (0.144 mi.)	O492	1597
CON EDISON EPA ID: NYP004711099	14 TARAS SCHEVCHENKO	ENE 1/8 - 1/4 (0.144 mi.)	O493	1598
CON EDISON EPA ID: NYP004711073	14 TARAS SCHEVCHENKO	ENE 1/8 - 1/4 (0.144 mi.)	O494	1600
CON EDISON SERVICE B EPA ID: NYP004480182	***225-27 MERCER ST & B***	***W 1/8 - 1/4 (0.145 mi.)***	***V495***	***1601***
CON EDISON EPA ID: NYP004591651	56 COOPER SQ	NE 1/8 - 1/4 (0.145 mi.)	Q504	1617
CON EDISON EPA ID: NYP004591640	56 COOPER SQ	NE 1/8 - 1/4 (0.145 mi.)	Q505	1618
CON EDISON EPA ID: NYP004832024	229 E 5TH ST	E 1/8 - 1/4 (0.146 mi.)	T508	1624
CON EDISON SERVICE B EPA ID: NYP004430419	***736 BROADWAY***	***N 1/8 - 1/4 (0.147 mi.)***	***N511***	***1629***
CON EDISON SERVICE B EPA ID: NYP004480042 EPA ID: NYP004777074	***85 E 4TH ST & COOPER***	***ESE 1/8 - 1/4 (0.148 mi.)***	***T514***	***1639***
COOPER UNION EPA ID: NYR000144261 EPA ID: NYP004591558	41 COOPER SQ	ENE 1/8 - 1/4 (0.149 mi.)	Y519	1653
CON ED EPA ID: NYP004528667 EPA ID: NYP004528790 EPA ID: NYP004534400	41 COOPER SQUARE	ENE 1/8 - 1/4 (0.149 mi.)	Y524	1675

EPA ID: NYP004854358
EPA ID: NYP004854366
**Additional key fields are available in the Map Findings section*

CON EDISON SERVICE B EPA ID: NYP004276036	***41-55 COOPER SQ FRON***	***ENE 1/8 - 1/4 (0.149 mi.)***	***Y525***	***1684***
CON EDISON EPA ID: NYP004534418	41 COOPER SQ VAULT 9	ENE 1/8 - 1/4 (0.149 mi.)	Y527	1707
CON EDISON EPA ID: NYP004588299	30 E 3RD ST	SE 1/8 - 1/4 (0.149 mi.)	Z529	1711
CON EDISION - MH 272 EPA ID: NYP004071627	***634 BROADWAY 634 BRO***	***WSW 1/8 - 1/4 (0.149 mi.)***	***R531***	***1714***
CON EDISON SERVICE B EPA ID: NYP004480174	***221-23 MERCER ST & B***	***W 1/8 - 1/4 (0.150 mi.)***	***V532***	***1717***
CORINNE OFFSET INC EPA ID: NYR000055574	***737 BROADWAY***	***N 1/8 - 1/4 (0.151 mi.)***	***N535***	***1725***
CON EDISON SERVICE B EPA ID: NYP004356457	***738 BROADWAY***	***N 1/8 - 1/4 (0.151 mi.)***	***S537***	***1732***
CON EDISON EPA ID: NYP004713921	F/O 26 E 2ND ST	SE 1/8 - 1/4 (0.152 mi.)	Z538	1735
CON EDISON EPA ID: NYP004495701	240-242 E 5TH ST & C	E 1/8 - 1/4 (0.153 mi.)	T541	1739
CON EDISON SERVICE B EPA ID: NYP004426029	***439 LAFAYETTE ST***	***NNE 1/8 - 1/4 (0.154 mi.)***	***S550***	***1770***
CON EDISON SERVICE B EPA ID: NYP004275657	***222 E 6 ST FRONT OF***	***ENE 1/8 - 1/4 (0.154 mi.)***	***AB552***	***1775***
CON EDISON SERVICE B EPA ID: NYP004481347	***78-90 BLEECKER ST &***	***WSW 1/8 - 1/4 (0.155 mi.)***	***R554***	***1781***
CON EDISON SERVICE B EPA ID: NYP004481339	***78-90 BLEECKER ST &***	***WSW 1/8 - 1/4 (0.155 mi.)***	***R555***	***1784***
CON EDISON SERVICE B EPA ID: NYP004481354	***78-90 BLEECKER ST &***	***WSW 1/8 - 1/4 (0.155 mi.)***	***R556***	***1787***
CON EDISON SERVICE B EPA ID: NYP004250072	***6 E 1ST ST***	***SSE 1/8 - 1/4 (0.156 mi.)***	***AD566***	***1837***
CONSOLIDATED EDISON EPA ID: NYP004037610	213 6TH STREET	ENE 1/8 - 1/4 (0.157 mi.)	Y571	1846
CON EDISON EPA ID: NYP004484788	3-5 WAVERLY PL & MER	N 1/8 - 1/4 (0.157 mi.)	AE572	1848
BAHMAN CLEANERS EPA ID: NYD053264925	***210 MERCER ST***	***W 1/8 - 1/4 (0.157 mi.)***	***V573***	***1849***
CON EDISON EPA ID: NYP004492195	69-71 2ND AVE & 4TH	ESE 1/8 - 1/4 (0.161 mi.)	AC586	1886
CON EDISON EPA ID: NYP004723425	30 E 2ND ST	SE 1/8 - 1/4 (0.161 mi.)	Z590	1893
CON EDISON EPA ID: NYP004563722	7 WASHINGTON TERR &	NNW 1/8 - 1/4 (0.162 mi.)	AF593	1898
CON EDISON EPA ID: NYP004588307	36 E 3RD ST	SE 1/8 - 1/4 (0.162 mi.)	Z597	1906
CON EDISON	62 COOPER SQUARE	NE 1/8 - 1/4 (0.165 mi.)	AG609	1931

EPA ID: NYP004504247				
CON EDISON EPA ID: NYP004656757	744 BROADWAY	N 1/8 - 1/4 (0.165 mi.)	AE610	1933
CON EDISION - MH2722 EPA ID: NYP004072955	***626 BROADWAY AND E.H***	***WSW 1/8 - 1/4 (0.166 mi.)***	***AH612***	***1935***
CON EDISON EPA ID: NYP004141164	***626 BROADWAY RD***	***WSW 1/8 - 1/4 (0.166 mi.)***	***AH613***	***1939***
CON EDISON EPA ID: NYP004591673	86 E 4 ST	ESE 1/8 - 1/4 (0.166 mi.)	AC614	1944
CON EDISON EPA ID: NYP004492203	73-75 2ND AVE & 4TH	ESE 1/8 - 1/4 (0.166 mi.)	AC615	1945
CON ED EPA ID: NYP004821118	29 W 4TH ST	NW 1/8 - 1/4 (0.167 mi.)	AA619	1952
CON EDISON EPA ID: NYP004586806 EPA ID: NYP004863706	45 2ND AVE	SE 1/8 - 1/4 (0.167 mi.)	Z621	1955
CON EDISON SERVICE B EPA ID: NYP004481313	***96-98 BLEECKER ST &***	***W 1/8 - 1/4 (0.168 mi.)***	***V623***	***1959***
CON EDISON EPA ID: NYP004855470	96 BLEEKER ST	W 1/8 - 1/4 (0.168 mi.)	V624	1963
CON EDISON EPA ID: NYP004863714	43 2ND AVE	SE 1/8 - 1/4 (0.168 mi.)	Z625	1964
CON EDISON SERVICE B EPA ID: NYP004416319	***41 E 2ND AVE***	***SE 1/8 - 1/4 (0.169 mi.)***	***Z627***	***1974***
CON EDISON EPA ID: NYP004586798	41 2 AV	SE 1/8 - 1/4 (0.169 mi.)	Z628	1977
CON EDISON SERVICE B EPA ID: NYP004480166	***207-15 MERCER ST & B***	***W 1/8 - 1/4 (0.169 mi.)***	***V630***	***1981***
CON EDISON EPA ID: NYP004485983	232-4 E 6TH ST & HAL	E 1/8 - 1/4 (0.170 mi.)	AB631	1984
CON EDISON SERVICE B EPA ID: NYP004471231	***202-04 MERCER ST & H***	***W 1/8 - 1/4 (0.170 mi.)***	***V633***	***1988***
BEST BUY EPA ID: NYR000173773	***622 BROADWAY***	***WSW 1/8 - 1/4 (0.171 mi.)***	***W637***	***1999***
MOKLAM BUILDING EPA ID: NYR000213413	***622 BROADWAY***	***WSW 1/8 - 1/4 (0.171 mi.)***	***W638***	***2008***
CON EDISON EPA ID: NYP004492229	83-85 2ND AVE & 4TH	E 1/8 - 1/4 (0.172 mi.)	AC641	2015
CON EDISON SERVICE B EPA ID: NYP004395513	***749-51 W BROADWAY***	***N 1/8 - 1/4 (0.173 mi.)***	***AE642***	***2017***
CON EDISON EPA ID: NYP004591301	9 E 1ST ST	SSE 1/8 - 1/4 (0.174 mi.)	AD644	2022
CON EDISON EPA ID: NYP004585980	EAST 4 ST & 2ND AV	ESE 1/8 - 1/4 (0.176 mi.)	AC652	2038
CON EDISON SERVICE B EPA ID: NYP004480034	***E 4TH ST & 2 ND AVE***	***ESE 1/8 - 1/4 (0.176 mi.)***	***AC654***	***2041***
JIM HENSON CO THE	***627 BROADWAY - 9TH F***	***WSW 1/8 - 1/4 (0.176 mi.)***	***AH658***	***2052***

EPA ID: NYR000134601				
CON EDISON EPA ID: NYP004487534	WEST 4TH AVE & GREEN	NW 1/8 - 1/4 (0.176 mi.)	AA662	2064
CON EDISON EPA ID: NYP004487526	WEST 4TH AVE & GREEN	NW 1/8 - 1/4 (0.176 mi.)	AA665	2070
CON EDISON EPA ID: NYP004487518	WEST 4TH AVE & GREEN	NW 1/8 - 1/4 (0.176 mi.)	AA666	2071
CON EDISON MANHOLE 5 EPA ID: NYP004243226	***E 3RD ST & 2ND AVE S***	***SE 1/8 - 1/4 (0.177 mi.)***	***Z669***	***2077***
COOPER UNION ADVANCE EPA ID: NYR000066779	50 ASTOR PL	NNE 1/8 - 1/4 (0.177 mi.)	AI670	2082
CON EDISON EPA ID: NYP004600508	E 3 ST & 2 AVE	SE 1/8 - 1/4 (0.177 mi.)	Z672	2107
CON EDISON EPA ID: NYP004613451	292 MERCER ST	NNW 1/8 - 1/4 (0.178 mi.)	AE674	2111
CONSOLIDATED EDISON EPA ID: NYP004231072	BROADWAY & ASTOR PLA	N 1/8 - 1/4 (0.180 mi.)	AE678	2122
CON EDISON EPA ID: NYP004589800	95 2ND AVE	E 1/8 - 1/4 (0.181 mi.)	AB680	2126
CON EDISON EPA ID: NYP004274635	F/O 61-63 COOPER SQ.	NE 1/8 - 1/4 (0.182 mi.)	Y682	2130
CON EDISON EPA ID: NYP004856447	61 COOPER SQ	NE 1/8 - 1/4 (0.182 mi.)	Y683	2132
NEW YORK UNIVERSITY EPA ID: NYR000160069	12-16 WAVERLY PLACE	NNW 1/8 - 1/4 (0.182 mi.)	AF687	2140
NEW YORK UNIVERSITY EPA ID: NYP004791612	***12-16 WAVERLY PL***	***NNW 1/8 - 1/4 (0.182 mi.)***	***AF688***	***2150***
CON EDISON EPA ID: NYP004589842	89 2ND AVE	E 1/8 - 1/4 (0.183 mi.)	AK690	2175
CON EDISON EPA ID: NYP004558931	F/O 91 EAST 4TH ST	ESE 1/8 - 1/4 (0.184 mi.)	AC700	2191
CON EDISON EPA ID: NYP004858931	F/O 91 EAST 4TH ST	ESE 1/8 - 1/4 (0.184 mi.)	AC703	2194
CON EDISON EPA ID: NYP004765228	610 BROADWAY	SW 1/8 - 1/4 (0.185 mi.)	W708	2208
TRIBECA GAS INC EPA ID: NYD986988061	***610 BROADWAY***	***SW 1/8 - 1/4 (0.185 mi.)***	***W710***	***2220***
CON EDISON SERVICE B EPA ID: NYP004242285	***444 LAFAYETTE ST***	***NNE 1/8 - 1/4 (0.186 mi.)***	***AG713***	***2233***
CON EDISON MANHOLE: EPA ID: NYP004425187	***LAFAYETTE ST & ASTOR***	***NNE 1/8 - 1/4 (0.186 mi.)***	***AG715***	***2240***
CON EDISON MANHOLE: EPA ID: NYP004429452	***E LAFAYETTE ST & AST***	***NNE 1/8 - 1/4 (0.186 mi.)***	***AG716***	***2243***
CONSOLIDATED EDISON EPA ID: NYP004075396	LAFAYETTE ST & ASTOR	NNE 1/8 - 1/4 (0.186 mi.)	AG717	2246
CON EDISON	***LAFAYETTE ST & ASTOR***	***NNE 1/8 - 1/4 (0.186 mi.)***	***AG718***	***2248***

EPA ID: NYP004214615				
CON EDISON EPA ID: NYP004536868	ASTOR PL & LAFAYETTE	NNE 1/8 - 1/4 (0.186 mi.)	AG719	2253
MTA NYCT ASTOR PL ST EPA ID: NYR000095208	***ASTOR PL & LAFAYETTE***	***NNE 1/8 - 1/4 (0.186 mi.)***	***AG720***	***2254***
CON EDISON SERVICE B EPA ID: NYP004396537	***LAFAYETTE ST & ASTOR***	***NNE 1/8 - 1/4 (0.186 mi.)***	***AG722***	***2263***
CON EDISON GAS DRIP EPA ID: NYP004201687	***ASTOR PL & LAFAYETTE***	***NNE 1/8 - 1/4 (0.186 mi.)***	***AG723***	***2267***
CON EDISON SERVICE B EPA ID: NYP004241550	***44 E 2ND ST & 2ND AV***	***SE 1/8 - 1/4 (0.187 mi.)***	***Z725***	***2272***
CON EDISON EPA ID: NYP004492237	2ND AVE & 5TH ST	E 1/8 - 1/4 (0.187 mi.)	AK730	2287
CONSOLIDATED EDISON EPA ID: NYP004049755	E 5TH & 2ND AVE	E 1/8 - 1/4 (0.187 mi.)	AK731	2288
CON EDISON EPA ID: NYP004586962 EPA ID: NYP004855421	66 2ND AVE	ESE 1/8 - 1/4 (0.187 mi.)	AC732	2290
CON EDISON EPA ID: NYP004855405	64 2ND AVE	ESE 1/8 - 1/4 (0.188 mi.)	AC733	2292
CON EDISON EPA ID: NYP004588273 EPA ID: NYP004855439	48 2ND AVE	SE 1/8 - 1/4 (0.188 mi.)	Z735	2296
CON EDISON EPA ID: NYP004484762	14-16 WAVERLY PL & G	NNW 1/8 - 1/4 (0.188 mi.)	AF736	2299
CON EDISON SERVICE B EPA ID: NYP004429395	***623 BROADWAY FRONT***	***WSW 1/8 - 1/4 (0.188 mi.)***	***AH737***	***2300***
74 CLEANERS INC EPA ID: NYD034343657	***74 SECOND AVE***	***ESE 1/8 - 1/4 (0.190 mi.)***	***AC747***	***2318***
CONSOLIDATED EDISON EPA ID: NYP004079448	255-261 NO. 6TH ST.	E 1/8 - 1/4 (0.190 mi.)	AB749	2363
CON EDISON EPA ID: NYP004586814	42 2ND AVE	SE 1/8 - 1/4 (0.190 mi.)	Z752	2366
CON EDISON EPA ID: NYP004589925	27 2ND AVE	SSE 1/8 - 1/4 (0.191 mi.)	AD753	2368
CON EDISON SERVICE B EPA ID: NYP004428777	***76-78 2ND AVE & 4TH***	***ESE 1/8 - 1/4 (0.191 mi.)***	***AC754***	***2369***
CON EDISON - VAULT 8 EPA ID: NYP004128641	***39 W3 ST***	***WNW 1/8 - 1/4 (0.191 mi.)***	***AM755***	***2373***
NYCDEP - HAZARDOUS M EPA ID: NYD986896686	***51 ASTOR PL RM 643***	***NNE 1/8 - 1/4 (0.191 mi.)***	***AI757***	***2387***
MINSKOFF EQUITY BLDG EPA ID: NYD982794117 EPA ID: NYP000772061 EPA ID: NYP000773457 EPA ID: NYP000774042 EPA ID: NYP000774687 **Additional key fields are available in the Map Findings section*	***51 ASTOR PL***	***NNE 1/8 - 1/4 (0.191 mi.)***	***AI758***	***2397***
CVS PHARMACY #10828	51 ASTOR PL	NNE 1/8 - 1/4 (0.191 mi.)	AI761	2447

EPA ID: NYD980766604				
CONSOLIDATED EDISON EPA ID: NYP004040085	75-20 ASTORIA BOULEV	NNE 1/8 - 1/4 (0.191 mi.)	AI762	2457
CON EDISON SERVICE B EPA ID: NYP004396529	***13-25 ASTOR PL***	***NNE 1/8 - 1/4 (0.191 mi.)***	***AI764***	***2463***
CON EDISON VAULT: 96 EPA ID: NYP004384574	***51 ASTOR PL***	***NNE 1/8 - 1/4 (0.191 mi.)***	***AI766***	***2473***
CON EDISON EPA ID: NYP004194304	***60-62 E 7 ST BTWN 2N***	***ENE 1/8 - 1/4 (0.192 mi.)***	***AN770***	***2482***
CON EDISON SERVICE B EPA ID: NYP004434460	***38 2ND AVE***	***SE 1/8 - 1/4 (0.192 mi.)***	***Z771***	***2486***
NEW YORK UNIVERSITY EPA ID: NYN008028714	35 W 4TH ST	NW 1/8 - 1/4 (0.193 mi.)	AA775	2501
CON EDISON EPA ID: NYP004589826	80 2ND AVE	ESE 1/8 - 1/4 (0.193 mi.)	AC777	2507
CON EDISON EPA ID: NYP004274650	F/O 67 COOPER SQUARE	NE 1/8 - 1/4 (0.193 mi.)	AO780	2513
CON EDISON EPA ID: NYP004274676	OPP. 67 COOPER SQUAR	NE 1/8 - 1/4 (0.193 mi.)	AO781	2514
CON EDISON EPA ID: NYP004589917	23 2ND AVE	SSE 1/8 - 1/4 (0.194 mi.)	AD782	2516
CON EDISON EPA ID: NYP004591707	15 E 1ST ST	SSE 1/8 - 1/4 (0.195 mi.)	AD794	2548
CON EDISON SERVICE B EPA ID: NYP004480331	***32-28 W 3RD ST & WOO***	***WNW 1/8 - 1/4 (0.195 mi.)***	***AM795***	***2549***
CONSOLIDATED EDISON EPA ID: NYP004056966	58 W 4OTH ST	NW 1/8 - 1/4 (0.195 mi.)	AM796	2553
CON EDISON EPA ID: NYP004589834	84 2ND AVE	ESE 1/8 - 1/4 (0.195 mi.)	AK798	2554
CON EDISON EPA ID: NYP004856256 EPA ID: NYP005240577	45 W 4TH ST	NW 1/8 - 1/4 (0.196 mi.)	AA801	2565
CON EDISON EPA ID: NYP004484754	18 WAVERLY PL & GREE	NNW 1/8 - 1/4 (0.196 mi.)	AF802	2567
CON EDISON EPA ID: NYP004588422 EPA ID: NYP004810277	44 E 3RD ST	SE 1/8 - 1/4 (0.196 mi.)	Z803	2568
CON EDISON GAS DRIP: EPA ID: NYP004258901	***COOPER SQ & W 4TH ST***	***NNE 1/8 - 1/4 (0.197 mi.)***	***AG807***	***2577***
CON EDISON SERVICE B EPA ID: NYP004395539	***754 E BROADWAY***	***N 1/8 - 1/4 (0.198 mi.)***	***AI808***	***2581***
CON EDISON EPA ID: NYP004486098 EPA ID: NYP004858637	103-105 2ND AVE & 6T	E 1/8 - 1/4 (0.198 mi.)	AB811	2587
CON EDISON GAS MAIN: EPA ID: NYP004304556	***755 BROADWAY***	***N 1/8 - 1/4 (0.200 mi.)***	***AI817***	***2608***
CON EDISON	297 MERCER ST	NNW 1/8 - 1/4 (0.203 mi.)	AE823	2619

EPA ID: NYP004591509				
CON ED EPA ID: NYP004856355	97 E 4TH ST	ESE 1/8 - 1/4 (0.203 mi.)	AC826	2625
CON EDISON EPA ID: NYP004775912 EPA ID: NYP004855546	97 E 4TH ST	ESE 1/8 - 1/4 (0.203 mi.)	AC828	2629
CON EDISON SERVICE B EPA ID: NYP004395612	***6-8 ST MARKS***	***NE 1/8 - 1/4 (0.205 mi.)***	***AO833***	***2638***
CON EDISON SERVICE B EPA ID: NYP004480323	***38-36 W 3RD ST & WOO***	***WNW 1/8 - 1/4 (0.205 mi.)***	***AM834***	***2641***
CON EDISON EPA ID: NYP004856181	11 2ND AVE	SSE 1/8 - 1/4 (0.205 mi.)	AD835	2644
CON EDISON VAULT: 13 EPA ID: NYP004367637	***136 E 8TH ST FRONT O***	***NNE 1/8 - 1/4 (0.205 mi.)***	***AI837***	***2648***
CON EDISON VAULT: 33 EPA ID: NYP004367629	***136 E 8TH ST FRONT O***	***NNE 1/8 - 1/4 (0.205 mi.)***	***AI838***	***2651***
CON EDISON EPA ID: NYP004586954	28 2ND AVE	SE 1/8 - 1/4 (0.206 mi.)	AS840	2656
CON EDISON EPA ID: NYP004842965	4TH AVE & COOPER SQ	NNE 1/8 - 1/4 (0.206 mi.)	AG846	2667
CON EDISON EPA ID: NYP004714853	EAST 1ST ST & 2ND AV	SSE 1/8 - 1/4 (0.209 mi.)	AS854	2691
CON EDISON SERVICE B EPA ID: NYP004239602	***9 2ND AVE FRONT OF***	***SSE 1/8 - 1/4 (0.209 mi.)***	***AS858***	***2695***
CON EDISON MANHOLE EPA ID: NYP004200051	***E 6 ST & 2ND AVE***	***E 1/8 - 1/4 (0.210 mi.)***	***AK863***	***2709***
CON EDISON EPA ID: NYP004486080	E 6TH ST & 2ND AVE	E 1/8 - 1/4 (0.210 mi.)	AK864	2713
CON EDISON - MANHOLE EPA ID: NYP004955090	100 W 4 ST	NW 1/8 - 1/4 (0.212 mi.)	AM867	2718
CON ED EPA ID: NYP004856454	20 EAST 1ST ST	SSE 1/8 - 1/4 (0.212 mi.)	AS868	2719
CON EDISON EPA ID: NYP004784393	ASTOR PL & 3RD AVE	NE 1/8 - 1/4 (0.212 mi.)	AO871	2724
CON EDISON EPA ID: NYP004494662	3RD AVE & ASTOR PL	NE 1/8 - 1/4 (0.212 mi.)	AO872	2726
CON EDISON SERVICE B EPA ID: NYP004225975	***ST MARKS PL & COOPER***	***NE 1/8 - 1/4 (0.212 mi.)***	***AO873***	***2732***
CON ED EPA ID: NYP004827663	3RD AVE & SAINT MARK	NE 1/8 - 1/4 (0.212 mi.)	AO875	2739
CON EDISON SERVICE B EPA ID: NYP004395588	***COOPER SQ & ST MARK***	***NE 1/8 - 1/4 (0.212 mi.)***	***AO876***	***2741***
CON EDISON EPA ID: NYP004629523	ASTOR PLACE AND 3RD	NE 1/8 - 1/4 (0.212 mi.)	AO880	2750
CON EDISION - V9216 EPA ID: NYP004086062	***ST.MARKS PL. AND 3RD***	***NE 1/8 - 1/4 (0.213 mi.)***	***AO886***	***2763***
CON EDISON SERVICE B	***68-70 E 8TH ST***	***N 1/8 - 1/4 (0.213 mi.)***	***AI888***	***2769***

EPA ID: NYP004395505				
CON EDISON	***24 2 AVE***	***SSE 1/8 - 1/4 (0.214 mi.)***	***AS890***	***2773***
EPA ID: NYP004586970				
24 SECOND AVENUE OWN	***24 2ND AVE***	***SSE 1/8 - 1/4 (0.214 mi.)***	***AS891***	***2776***
EPA ID: NYR000225318				
CON EDISON - MANHOLE	31 WASHINGTON PL	NW 1/8 - 1/4 (0.214 mi.)	AT900	2803
EPA ID: NYP005164652				
CON EDISON	***1 WASHINGTON TER & W***	***NE 1/8 - 1/4 (0.214 mi.)***	***AO901***	***2804***
EPA ID: NYP004166575				
CON EDISON	19 E HOUSTON ST	SW 1/8 - 1/4 (0.214 mi.)	AV903	2810
EPA ID: NYP004797775				
MC 19 EAST HOUSTON L	19 E HOUSTON ST	SW 1/8 - 1/4 (0.214 mi.)	AV908	2818
EPA ID: NYR000227553				
CON EDISON	302 E 5TH ST	ESE 1/8 - 1/4 (0.214 mi.)	AK910	2823
EPA ID: NYP004590048				
CON ED	88 E 4TH ST	ESE 1/8 - 1/4 (0.214 mi.)	AR911	2824
EPA ID: NYP004856348				
PRATT INSTITUTE - PU	***295 LAFAYETTE ST 2ND***	***SW 1/8 - 1/4 (0.215 mi.)***	***AL913***	***2827***
EPA ID: NYR000100867				
GIGANTE VAZ & PARTNE	***295 LAFAYETTE ST - 7***	***SW 1/8 - 1/4 (0.215 mi.)***	***AL916***	***2850***
EPA ID: NYD001360494				
CON EDISON	***HOUSTON ST & BROADWA***	***WSW 1/8 - 1/4 (0.216 mi.)***	***AV920***	***2866***
EPA ID: NYP004163325				
CON ED	90 E 4TH ST	ESE 1/8 - 1/4 (0.217 mi.)	AR923	2873
EPA ID: NYP004855538				
CON EDISON SERVICE B	***47-45 W 3RD ST & W B***	***WNW 1/8 - 1/4 (0.218 mi.)***	***AM926***	***2877***
EPA ID: NYP004480307				
CON EDISON	47 E 2ND ST	SE 1/8 - 1/4 (0.218 mi.)	AS927	2881
EPA ID: NYP004587119				
CON EDISON	***BROADWAY & E 8TH ST***	***N 1/8 - 1/4 (0.218 mi.)***	***AX929***	***2885***
EPA ID: NYP004161998				
NYCT - 8TH ST STA N&	***E 8TH ST & BROADWAY***	***N 1/8 - 1/4 (0.218 mi.)***	***AX931***	***2890***
EPA ID: NYR000094573				
CON EDISON	BROADWAY & E 8 ST	N 1/8 - 1/4 (0.218 mi.)	AX933	2900
EPA ID: NYP004858124				
CON EDISON SERVICE B	***134-36 CROSBY ST & J***	***SW 1/8 - 1/4 (0.219 mi.)***	***AL935***	***2903***
EPA ID: NYP004471074				
CONSOLIDATED EDISON	V5990-W 88TH ST & BR	WSW 1/8 - 1/4 (0.219 mi.)	AV937	2908
EPA ID: NYP004115689				
CON ED	FO 111 2ND ST	E 1/8 - 1/4 (0.219 mi.)	AZ939	2911
EPA ID: NYP004403499				
CON ED	80 WASHINGTON SQ E S	NW 1/8 - 1/4 (0.220 mi.)	AW944	2921
EPA ID: NYP004107793				
CON EDISON	85 WASHINGTON SQ W	NW 1/8 - 1/4 (0.220 mi.)	AW946	2924
EPA ID: NYP004824591				
CON EDISON	115 2 AVE	ENE 1/8 - 1/4 (0.220 mi.)	AZ950	2931

EPA ID: NYP004589818				
CON EDISON EPA ID: NYP004486106	115-117 2ND AVE & 6T	ENE 1/8 - 1/4 (0.220 mi.)	AZ952	2933
CON ED EPA ID: NYP004403507	FO E115 2ND ST	ENE 1/8 - 1/4 (0.220 mi.)	AZ953	2935
CON EDISON EPA ID: NYP004789509	115 2ND AVE	ENE 1/8 - 1/4 (0.220 mi.)	AZ954	2936
CON EDISON SERVICE B EPA ID: NYP004395687	***69 E 8 ST***	***N 1/8 - 1/4 (0.220 mi.)***	***AI956***	***2940***
CON EDISON SERVICE B EPA ID: NYP004472593	***273-81 MULBERRY ST &***	***SSW 1/8 - 1/4 (0.220 mi.)***	***AL957***	***2943***
CON ED EPA ID: NYP004856470	26 EAST 1ST ST	SSE 1/8 - 1/4 (0.221 mi.)	AS958	2946
CON EDISON SERVICE B EPA ID: NYP004293858	***94 E 4TH ST***	***ESE 1/8 - 1/4 (0.222 mi.)***	***AR961***	***2952***
CON EDISON EPA ID: NYP004423935	276 MULBERRY ST	SSW 1/8 - 1/4 (0.222 mi.)	AL967	2962
CON EDISON SERVICE B EPA ID: NYP004471199	***599-601 BROADWAY & P***	***WSW 1/8 - 1/4 (0.223 mi.)***	***AV969***	***2965***
CON EDISON - GAS DRI EPA ID: NYP005241039	130 CROSBY ST	SW 1/8 - 1/4 (0.223 mi.)	AV972	2975
CON EDISON EPA ID: NYP004863680	302 E 6TH ST	E 1/8 - 1/4 (0.223 mi.)	AK978	2987
CON EDISON SERVICE B EPA ID: NYP004395620	***14-16 ST MARKS***	***NE 1/8 - 1/4 (0.223 mi.)***	***AO979***	***2989***
CON EDISON SERVICE B EPA ID: NYP004395562	***756-70 E BROADWAY SB***	***N 1/8 - 1/4 (0.224 mi.)***	***AX981***	***2995***
CON EDISON SERVICE B EPA ID: NYP004395570	***756-70 E BROADWAY SB***	***N 1/8 - 1/4 (0.224 mi.)***	***AX982***	***2998***
CON EDISON EPA ID: NYP004656906	48 E 7TH ST	ENE 1/8 - 1/4 (0.224 mi.)	AZ983	3001
CON EDISON MANHOLE: EPA ID: NYP004283859	***1 W HOUSTON ST FRONT***	***WSW 1/8 - 1/4 (0.224 mi.)***	***AV988***	***3009***
CONSOLIDATED EDISON EPA ID: NYP004107892	WASH SQ E & W 4TH ST	NW 1/8 - 1/4 (0.225 mi.)	AW990	3015
CON ED EPA ID: NYP004856363	98 E 4TH ST	ESE 1/8 - 1/4 (0.227 mi.)	AR992	3018
CON EDISON EPA ID: NYP004590055	OPP 321 E 5TH ST	E 1/8 - 1/4 (0.227 mi.)	AK993	3020
CON EDISON MANHOLE 5 EPA ID: NYP004142832	***759 BROADWAY & 8TH S***	***N 1/8 - 1/4 (0.227 mi.)***	***AX999***	***3044***
CON EDISON SERVICE B EPA ID: NYP004395547	***759 W BROADWAY***	***N 1/8 - 1/4 (0.227 mi.)***	***AX1001***	***3049***
CON EDISON - MANHOLE EPA ID: NYP004244539	***759 BROADWAY***	***N 1/8 - 1/4 (0.227 mi.)***	***AX1002***	***3053***
CON EDISON	27 3RD AVE	NE 1/8 - 1/4 (0.228 mi.)	AO1011	3078

EPA ID: NYP004753836 EPA ID: NYP004760104				
CON EDISON SERVICE B EPA ID: NYP004428504	***100 E 4TH ST***	***ESE 1/8 - 1/4 (0.229 mi.)***	***AR1020***	***3094***
CON ED EPA ID: NYP004761243	***119 2ND AVE & 7TH ST***	***ENE 1/8 - 1/4 (0.229 mi.)***	***AN1021***	***3097***
NYCT - 2ND AVE STATI EPA ID: NYR000091355	***2ND AVE & HOUSTON ST***	***SSE 1/8 - 1/4 (0.230 mi.)***	***BB1026***	***3113***
CON EDISON SERVICE B EPA ID: NYP004396644	***61 E 8TH ST***	***N 1/8 - 1/4 (0.230 mi.)***	***AX1028***	***3121***
CON EDISON EPA ID: NYP004774543	34 E 1ST ST	SE 1/8 - 1/4 (0.231 mi.)	AS1029	3124
CON EDISON SERVICE B EPA ID: NYP004430732	***29 E 1ST ST***	***SSE 1/8 - 1/4 (0.232 mi.)***	***AS1037***	***3145***
CON EDISON SERVICE B EPA ID: NYP004427910 EPA ID: NYP004856371	***102 E 4TH ST***	***ESE 1/8 - 1/4 (0.233 mi.)***	***AR1038***	***3148***
CON EDISON EPA ID: NYP004702536	53 E 2ND ST	SE 1/8 - 1/4 (0.233 mi.)	AS1039	3153
NEW YORK UNIVERSITY EPA ID: NYD981566607	100 WASHINGTON SQUAR	NW 1/8 - 1/4 (0.234 mi.)	AW1041	3209
CON EDISON EPA ID: NYP004591475	OPP 100 WASHINGTON S	NW 1/8 - 1/4 (0.234 mi.)	AW1042	3222
CON EDISON EPA ID: NYP004856389	106 E 4TH ST	ESE 1/8 - 1/4 (0.234 mi.)	AR1043	3224
CON EDISON EPA ID: NYP004591681	106 E 4 ST	ESE 1/8 - 1/4 (0.234 mi.)	AR1044	3225
CON ED EPA ID: NYP004855843	58 E 8TH ST	N 1/8 - 1/4 (0.234 mi.)	AU1049	3237
CON EDISON EPA ID: NYP004585949	F/O 107 EAST 4TH ST	ESE 1/8 - 1/4 (0.234 mi.)	AR1050	3238
CON EDISON SERVICE B EPA ID: NYP004305124	***14 E 2ND ST OPPOSITE***	***SSE 1/8 - 1/4 (0.236 mi.)***	***BB1052***	***3242***
CON EDISON EPA ID: NYP004242160	***E 7TH ST & 2ND AVE***	***ENE 1/8 - 1/4 (0.237 mi.)***	***AZ1057***	***3253***
CON ED EPA ID: NYP004588406 EPA ID: NYP004862092	65 E 3RD ST	ESE 1/8 - 1/4 (0.237 mi.)	AR1058	3258
CON ED EPA ID: NYP004828507	E 7TH ST & 2ND AVE	ENE 1/8 - 1/4 (0.237 mi.)	AZ1068	3276
KMART CORPORATION #7 EPA ID: NYR000031930	***770 BROADWAY***	***NNE 1/8 - 1/4 (0.238 mi.)***	***AX1071***	***3281***
M R C MGMT EPA ID: NYR000070060	770 BROADWAY	NNE 1/8 - 1/4 (0.238 mi.)	AX1075	3322
CON EDISON SERVICE B EPA ID: NYP004842114 EPA ID: NYP004427951	***104 E 4TH ST***	***ESE 1/8 - 1/4 (0.238 mi.)***	***AR1081***	***3343***
CON EDISON	33 E 1ST ST	SSE 1/8 - 1/4 (0.240 mi.)	AS1086	3355

EPA ID: NYP004591723				
CON EDISON EPA ID: NYP004588430	66 E 3RD ST	SE 1/8 - 1/4 (0.240 mi.)	AR1087	3357
CON EDISON EPA ID: NYP004858140	50 E 8TH ST	N 1/8 - 1/4 (0.241 mi.)	AU1090	3363
CON EDISON SERVICE B EPA ID: NYP004394482	***34 ST MARKS PL***	***ENE 1/8 - 1/4 (0.241 mi.)***	***AN1091***	***3364***
CON EDISON MANHOLE 3 EPA ID: NYP004243556	***W HOUSTON ST & MERCE***	***WSW 1/8 - 1/4 (0.241 mi.)***	***BD1092***	***3367***
CON EDISON - MANHOLE EPA ID: NYP004990642	109-11 E HOUSTON ST	SSE 1/8 - 1/4 (0.241 mi.)	AY1094	3373
CON EDISON SERVICE B EPA ID: NYP004396651	***59 E 8 ST FRONT OF***	***N 1/8 - 1/4 (0.242 mi.)***	***AU1097***	***3377***
CON EDISON EPA ID: NYP004202156	***61 2ND AVE & E 3RD S***	***SE 1/8 - 1/4 (0.244 mi.)***	***BF1103***	***3392***
FAUST BROS INC EPA ID: NYD078873320	***48 E 8TH ST***	***N 1/8 - 1/4 (0.244 mi.)***	***AU1104***	***3398***
CON EDISON SERVICE B EPA ID: NYP004276481	***29 3RD AVE FRONT OF***	***NE 1/8 - 1/4 (0.244 mi.)***	***BE1105***	***3413***
CON EDISON SERVICE B EPA ID: NYP004395661	***29 3RD AVE***	***NE 1/8 - 1/4 (0.244 mi.)***	***BE1108***	***3420***
PROCTER & GAMBLE - W EPA ID: NYR000045047	***599 BROADWAY***	***WSW 1/8 - 1/4 (0.245 mi.)***	***BD1113***	***3431***
CON EDISON SERVICE B EPA ID: NYP004395554	***765 W BROADWAY***	***N 1/8 - 1/4 (0.245 mi.)***	***AX1114***	***3444***
CON EDISON SERVICE B EPA ID: NYP004396636	***55 E 8TH ST***	***N 1/8 - 1/4 (0.246 mi.)***	***AU1119***	***3454***
CON EDISON EPA ID: NYP004856397	OPP 108 E 4TH ST	ESE 1/8 - 1/4 (0.246 mi.)	AR1121	3459
CON EDISON EPA ID: NYP004586194	FO 40 EAST 1ST	SE 1/8 - 1/4 (0.247 mi.)	AS1122	3461
CON EDISON EPA ID: NYP004593265	19 ST MARKS PL	ENE 1/8 - 1/4 (0.247 mi.)	BE1125	3467
CON EDISON EPA ID: NYP004819169	23 SAINT MARKS PL	ENE 1/8 - 1/4 (0.247 mi.)	BE1127	3471
CON EDISON EPA ID: NYP004704698	52 WEST 3RD STREET	WNW 1/8 - 1/4 (0.247 mi.)	BG1130	3476
CON EDISON SERVICE B EPA ID: NYP004435194	***59 E 2ND ST***	***SE 1/8 - 1/4 (0.248 mi.)***	***AS1131***	***3478***
CON EDISON EPA ID: NYP004585956	F/O 113 EAST 4TH ST	ESE 1/8 - 1/4 (0.248 mi.)	BI1136	3488
CON EDISON SERVICE B EPA ID: NYP004300430	***113 E 4TH ST***	***ESE 1/8 - 1/4 (0.248 mi.)***	***BI1137***	***3489***
CON EDISON EPA ID: NYP004591327	113 E 4 ST	ESE 1/8 - 1/4 (0.248 mi.)	BI1140	3498
NYC DEPT OF EDUCATIO	113 E 4TH ST	ESE 1/8 - 1/4 (0.248 mi.)	BI1141	3500

EPA ID: NYR000224444				
CON EDISON EPA ID: NYP004426060	F/O 113 EAST 4TH ST	ESE 1/8 - 1/4 (0.248 mi.)	BI1142	3502
CON EDISON EPA ID: NYP004202164	***63 2ND AVE & E 3RD S***	***SE 1/8 - 1/4 (0.250 mi.)***	***BF1148***	***3512***
CON EDISON EPA ID: NYP004589883	37 E 1 ST	SSE 1/8 - 1/4 (0.250 mi.)	BK1149	3518

PA MANIFEST: Hazardous waste manifest information.

A review of the PA MANIFEST list, as provided by EDR, and dated 06/30/2018 has revealed that there are 10 PA MANIFEST sites within approximately 0.25 miles of the target property.

Equal/Higher Elevation	Address	Direction / Distance	Map ID	Page
CONCORD ELECTRONICS Generator EPA Id: NYD003925070	***GREAT JONES STREET***	***S 0 - 1/8 (0.015 mi.)***	***A32***	***108***
CVS # 10407 Generator EPA Id: NYR000211128	298 MULBERRY STREET	SSW 1/8 - 1/4 (0.155 mi.)	U560	1823
CON EDISON Generator EPA Id: NYP004718573	284 BOWERY	S 1/8 - 1/4 (0.201 mi.)	AQ819	2613
CON EDISON - MATT ST Generator EPA Id: NYP004721700	279 MATT ST	SSW 1/8 - 1/4 (0.224 mi.)	AJ986	3007

Lower Elevation	Address	Direction / Distance	Map ID	Page
DOWNTOWN RE HOLDINGS Generator EPA Id: NYR000217752	688 BROADWAY	NW 0 - 1/8 (0.055 mi.)	B124	349
CON EDISON - E 2ND Generator EPA Id: NYP004713921	26 E 2ND ST	SE 1/8 - 1/4 (0.152 mi.)	Z539	1736
MOKLAM ENTERPRISES I Generator EPA Id: NYR000213413	622 BROADWAY	WSW 1/8 - 1/4 (0.171 mi.)	W640	2015
CVS # 10828 Generator EPA Id: NYD980766604	51 ASTOR PL	NNE 1/8 - 1/4 (0.191 mi.)	AI763	2458
CON EDISON - 1ST Generator EPA Id: NYP004714853	E 1ST & 2ND AVE	SSE 1/8 - 1/4 (0.209 mi.)	AS856	2693
KMART # 7777 Generator EPA Id: NYR000031930	770 BROADWAY	NNE 1/8 - 1/4 (0.238 mi.)	AX1073	3313

RI MANIFEST: Hazardous waste manifest information

A review of the RI MANIFEST list, as provided by EDR, and dated 12/31/2020 has revealed that there are 2 RI MANIFEST sites within approximately 0.25 miles of the target property.

Equal/Higher Elevation	Address	Direction / Distance	Map ID	Page
CONCORD ELECTRONICS EPA Id: NYD003925070	***GREAT JONES STREET***	***S 0 - 1/8 (0.015 mi.)***	***A32***	***108***

Manifest Document Number: RIC0026924

Lower Elevation	Address	Direction / Distance	Map ID	Page
PRATT INSTITUTE - PU	***295 LAFAYETTE ST 2ND***	***SW 1/8 - 1/4 (0.215 mi.)***	***AL913***	***2827***
EPA Id: NYR000100867				
Manifest Document Number: 000054987UIS				

NJ MANIFEST: Hazardous waste manifest information.

A review of the NJ MANIFEST list, as provided by EDR, and dated 12/31/2018 has revealed that there are 101 NJ MANIFEST sites within approximately 0.25 miles of the target property.

Equal/Higher Elevation	Address	Direction / Distance	Map ID	Page
CON EDISON MANHOLE 5	***379 LAFAYETTE ST***	***0 - 1/8 (0.000 mi.)***	***A2***	***36***
EPA Id: NYP004236016				
CON EDISON MANHOLE 3	***LAFAYETTE ST & GREAT***	***W 0 - 1/8 (0.009 mi.)***	***A18***	***73***
EPA Id: NYP004236024				
CON EDISON	30-32 E 4TH ST & BOW	ENE 0 - 1/8 (0.011 mi.)	A27	91
EPA Id: NYP004848372				
NYU	383 LAFAYETTE ST	N 0 - 1/8 (0.012 mi.)	A29	103
EPA Id: NYR000209866				
CON EDISON SERVICE B	378 LAFAYETTE ST FRO	WNW 0 - 1/8 (0.015 mi.)	A34	144
EPA Id: NYP004274429				
CON EDISON MANHOLE 5	***372 LAFAYETTE ST***	***WNW 0 - 1/8 (0.015 mi.)***	***A36***	***147***
EPA Id: NYP004236057				
CON EDISON SERVICE B	372 LAFAYETTE ST FRO	WNW 0 - 1/8 (0.015 mi.)	A40	162
EPA Id: NYP004265450				
CON EDISON SERVICE B	33 GREAT JONES ST	SSW 0 - 1/8 (0.018 mi.)	A45	176
EPA Id: NYP004249254				
CON EDISON SERVICE B	E 4TH ST & LAFAYETTE	N 0 - 1/8 (0.025 mi.)	A58	199
EPA Id: NYP004223681				
CON EDISON - GAS MAI	E 4TH ST AND LAFAYET	N 0 - 1/8 (0.025 mi.)	A59	200
EPA Id: NYP004194312				
CON EDISON	342 BOWERY	SSE 0 - 1/8 (0.056 mi.)	D130	374
EPA Id: NYP004754321				
CON EDISON	340 BOWERY	SSE 0 - 1/8 (0.060 mi.)	D151	418
EPA Id: NYP004754339				
CON EDISON SERVICE B	334 BOWERY FRONT OF	SSE 0 - 1/8 (0.066 mi.)	D161	437
EPA Id: NYP004274395				
CON EDISON SERVICE B	334 BOWERY FRONT OF	SSE 0 - 1/8 (0.066 mi.)	D162	439
EPA Id: NYP004274403				
CON EDISON SERVICE B	23 BOND ST FRONT OF	SW 0 - 1/8 (0.066 mi.)	F168	471
EPA Id: NYP004274940				
CON EDISON SERVICE B	19 BOND ST FRONT OF	SW 0 - 1/8 (0.070 mi.)	F182	503
EPA Id: NYP004274924				
CON EDISON SERVICE B	59 BOND ST FRONT OF	SSE 0 - 1/8 (0.089 mi.)	L247	661

EPA Id: NYP004275384				
CON EDISON SERVICE B EPA Id: NYP004280129	23 BLEECKER ST	S 0 - 1/8 (0.093 mi.)	I264	705
CON EDISON GAS DRIP: EPA Id: NYP004267464	BLECKER ST & ELIZABE	S 0 - 1/8 (0.104 mi.)	I317	857
MTA NYCT BLEECKER ST EPA Id: NYR000037051	***BLEECKER & LAFAYETTE***	***SW 0 - 1/8 (0.112 mi.)***	***M342***	***944***
CON EDISON SERVICE B EPA Id: NYP004223335	***36 BLEECKER ST & MUL***	***SSW 0 - 1/8 (0.117 mi.)***	***I361***	***1006***
CON EDISON EPA Id: NYP004735361	315 MOTT ST	SSW 1/8 - 1/4 (0.138 mi.)	U462	1525
CON EDISON EPA Id: NYP004735379	306 MOTT ST	SSW 1/8 - 1/4 (0.145 mi.)	U498	1608
CON EDISON SERVICE B EPA Id: NYP004265179	302 BOWERY FRONT OF	S 1/8 - 1/4 (0.153 mi.)	X542	1741
CON EDISON EPA Id: NYP004739264	298 MULBERRY ST	SSW 1/8 - 1/4 (0.155 mi.)	U561	1828
CON EDISON EPA Id: NYP004736435	305 MULBERRY ST	SW 1/8 - 1/4 (0.156 mi.)	W569	1844
B P PRODUCTS NORTH A EPA Id: NYR000126698	***21 E HOUSTON ST***	***SW 1/8 - 1/4 (0.194 mi.)***	***AL787***	***2525***
CON EDISON SERVICE B EPA Id: NYP004246726	41 E HOUSTON ST	SSW 1/8 - 1/4 (0.194 mi.)	AJ790	2539
CON EDISON - SERVICE EPA Id: NYP004174777	***BOWERY AND E HOUSTON***	***S 1/8 - 1/4 (0.195 mi.)***	***X799***	***2556***
CON EDISON EPA Id: NYP004214037	***267 ELIZABETH ST & E***	***SSW 1/8 - 1/4 (0.208 mi.)***	***AJ852***	***2683***
CON EDISON EPA Id: NYP004803540	279 BOWERY	S 1/8 - 1/4 (0.228 mi.)	AY1018	3091
CON EDISON EPA Id: NYP004725180	269 BOWERY	S 1/8 - 1/4 (0.234 mi.)	AY1048	3236
CON EDISON EPA Id: NYP004766481	268 BOWERY	S 1/8 - 1/4 (0.237 mi.)	AQ1061	3264
CON EDISON EPA Id: NYP004833501	268 BOWERY	S 1/8 - 1/4 (0.237 mi.)	AQ1064	3269
CON EDISON SERVICE B EPA Id: NYP004201273	***265 BOWERY STANTON S***	***S 1/8 - 1/4 (0.243 mi.)***	***AY1100***	***3384***
CON EDISON EPA Id: NYP004766507	262 BOWERY	S 1/8 - 1/4 (0.250 mi.)	BH1145	3507

Lower Elevation	Address	Direction / Distance	Map ID	Page
CON EDISON EXCAVATIO EPA Id: NYP004235941	COOPER SQ & E 5TH ST	ENE 0 - 1/8 (0.078 mi.)	H199	534
CON EDISON GAS MAIN EPA Id: NYP004237834	***COOPER SQ & E 5TH ST***	***ENE 0 - 1/8 (0.078 mi.)***	***H201***	***545***
CON EDISON - SERVICE	***GREAT JONES ST AND B***	***WNW 0 - 1/8 (0.079 mi.)***	***B211***	***570***

EPA Id: NYP004188025				
CON EDISON GAS DRIP EPA Id: NYP004249221	E 4TH ST & BROADWAY	NW 0 - 1/8 (0.083 mi.)	G234	627
CON EDISON GAS MAIN EPA Id: NYP004223251	***W 4TH ST & BROADWAY***	***NW 0 - 1/8 (0.083 mi.)***	***G237***	***630***
CON EDISON GAS MAIN EPA Id: NYP004235586	***W 4TH ST & BROADWAY***	***NW 0 - 1/8 (0.083 mi.)***	***G239***	***637***
CON EDISON SERVICE B EPA Id: NYP004274916	331 BOWERY FRONT OF	SE 0 - 1/8 (0.094 mi.)	L273	723
CON EDISON SERVICE B EPA Id: NYP004276044	36 COOPER SQ FRONT O	NE 0 - 1/8 (0.097 mi.)	H288	775
CON EDISON EPA Id: NYP004803516	699 BROADWAY	NW 0 - 1/8 (0.099 mi.)	G294	787
CON EDISON SERVICE B EPA Id: NYP004274882	327 BOWERY FRONT OF	SSE 0 - 1/8 (0.101 mi.)	L304	810
CON EDISON SERVICE B EPA Id: NYP004215513	***8 E 2ND ST & BOWERY***	***SSE 0 - 1/8 (0.111 mi.)***	***L337***	***933***
CON EDISON SERVICE B EPA Id: NYP004250148	428 LAFAYETTE ST	NNE 0 - 1/8 (0.121 mi.)	S382	1052
CON EDISON SERVICE B EPA Id: NYP004276036	41-55 COOPER SQ FRON	ENE 0 - 1/8 (0.124 mi.)	O388	1066
CON EDISON EPA Id: NYP004758447	430 LAFAYETTE ST	NNE 1/8 - 1/4 (0.127 mi.)	S398	1086
CON EDISON MANHOLE 3 EPA Id: NYP004246361	425 LAFAYETTE ST	NNE 1/8 - 1/4 (0.128 mi.)	Q407	1118
CON EDISON SERVICE B EPA Id: NYP004275624	228 E 5TH ST FRONT O	E 1/8 - 1/4 (0.128 mi.)	T416	1144
CON EDISON SERVICE B EPA Id: NYP004243499	***640 BROADWAY FRONT O***	***WSW 1/8 - 1/4 (0.130 mi.)***	***R421***	***1155***
CON EDISON MANHOLE 5 EPA Id: NYP004215869	***BROADWAY & BLEEKER S***	***WSW 1/8 - 1/4 (0.137 mi.)***	***R458***	***1516***
CON EDISON SERVICE B EPA Id: NYP004275640	216 E 6 ST FRONT OF	ENE 1/8 - 1/4 (0.140 mi.)	O469	1542
CON EDISON MANHOLE: EPA Id: NYP004256947	436 LAFFAYETTE AVE S	NNE 1/8 - 1/4 (0.143 mi.)	S474	1551
CON EDISON MANHOLE 3 EPA Id: NYP004250254 EPA Id: NYP004802914	436 LAFAYETTE ST	NNE 1/8 - 1/4 (0.143 mi.)	S475	1552
CON EDISON - MANHOLE EPA Id: NYP004175162	***436 LAFAYETTE ST AND***	***NNE 1/8 - 1/4 (0.143 mi.)***	***S478***	***1559***
CON EDISON EPA Id: NYP004832024	229 E 5TH ST	E 1/8 - 1/4 (0.146 mi.)	T507	1622
CON EDISON EPA Id: NYP004777074	85 E 4TH ST	ESE 1/8 - 1/4 (0.148 mi.)	T515	1644
CON EDISON SERVICE B EPA Id: NYP004275657	222 E 6 ST FRONT OF	ENE 1/8 - 1/4 (0.154 mi.)	AB551	1773
CON EDISON	82 E 4TH ST	ESE 1/8 - 1/4 (0.156 mi.)	AC564	1833

EPA Id: NYP004877155				
CON EDISON SERVICE B EPA Id: NYP004250072	6 E 1ST ST	SSE 1/8 - 1/4 (0.156 mi.)	AD567	1840
CON EDISON EPA Id: NYP004834012	69 2ND AVE	ESE 1/8 - 1/4 (0.161 mi.)	AC587	1887
CON EDISON EPA Id: NYP004723425	30 E 2ND ST	SE 1/8 - 1/4 (0.161 mi.)	Z591	1894
CON EDISON SERVICE B EPA Id: NYP004492203	73-75 2ND AVE & 4TH	ESE 1/8 - 1/4 (0.166 mi.)	AC616	1947
CON EDISON EPA Id: NYP004821118	29 W 4TH ST	NW 1/8 - 1/4 (0.167 mi.)	AA620	1954
CON EDISON MANHOLE 5 EPA Id: NYP004243226	***E 3RD ST & 2ND AVE S***	***SE 1/8 - 1/4 (0.177 mi.)***	***Z669***	***2077***
CON EDISON EPA Id: NYP004791612	12 WAVERLY PL	NNW 1/8 - 1/4 (0.182 mi.)	AF685	2137
CON EDISON EPA Id: NYP004765228	610 BROADWAY	SW 1/8 - 1/4 (0.185 mi.)	W704	2196
CON EDISON SERVICE B EPA Id: NYP004242285	***444 LAFAYETTE ST***	***NNE 1/8 - 1/4 (0.186 mi.)***	***AG713***	***2233***
CON EDISON EPA Id: NYP004214615	***LAFAYETTE ST & ASTOR***	***NNE 1/8 - 1/4 (0.186 mi.)***	***AG718***	***2248***
MTA NYCT ASTOR PL ST EPA Id: NYR000095208	ASTOR PL & LAFAYETTE	NNE 1/8 - 1/4 (0.186 mi.)	AG721	2262
CON EDISON SERVICE B EPA Id: NYP004241550	***44 E 2ND ST & 2ND AV***	***SE 1/8 - 1/4 (0.187 mi.)***	***Z725***	***2272***
CON EDISON EPA Id: NYP004194304	***60-62 E 7 ST BTWN 2N***	***ENE 1/8 - 1/4 (0.192 mi.)***	***AN770***	***2482***
CON EDISON EPA Id: NYP004810277	44 E 3RD ST	SE 1/8 - 1/4 (0.196 mi.)	Z804	2571
CON EDISON EPA Id: NYP004775912	97 E 4TH ST	ESE 1/8 - 1/4 (0.203 mi.)	AC829	2632
CON EDISON MANHOLE: EPA Id: NYP004280277	E COOPER SQ & 4TH AV	NNE 1/8 - 1/4 (0.206 mi.)	AG842	2659
CON EDISON EPA Id: NYP004842965	4TH AVE & COOPER SQ	NNE 1/8 - 1/4 (0.206 mi.)	AG845	2665
CON EDISON SERVICE B EPA Id: NYP004239602	***9 2ND AVE FRONT OF***	***SSE 1/8 - 1/4 (0.209 mi.)***	***AS858***	***2695***
CON EDISON SERVICE B EPA Id: NYP004225975	***ST MARKS PL & COOPER***	***NE 1/8 - 1/4 (0.212 mi.)***	***AO873***	***2732***
CON EDISON EPA Id: NYP004827663	3RD AVE & SAINT MARK	NE 1/8 - 1/4 (0.212 mi.)	AO877	2744
CON EDISON EPA Id: NYP004166575	***1 WASHINGTON TER & W***	***NE 1/8 - 1/4 (0.214 mi.)***	***AO901***	***2804***
CON EDISON EPA Id: NYP004797775	19 E HOUSTON ST	SW 1/8 - 1/4 (0.214 mi.)	AV905	2813
CON EDISON - SERVICE	BROADWAY & E 8 ST	N 1/8 - 1/4 (0.218 mi.)	AX932	2898

EPA Id: NYP004858124				
CON EDISON EPA Id: NYP004824591	85 WASHINGTON SQ W	NW 1/8 - 1/4 (0.220 mi.)	AW945	2922
CON EDISON EPA Id: NYP004789509	115 2ND AVE	ENE 1/8 - 1/4 (0.220 mi.)	AZ951	2932
CON EDISON SERVICE B EPA Id: NYP004395547	759 W BROADWAY	N 1/8 - 1/4 (0.227 mi.)	AX1000	3048
CON EDISON - MANHOLE EPA Id: NYP004244539	***759 BROADWAY***	***N 1/8 - 1/4 (0.227 mi.)***	***AX1002***	***3053***
CON EDISON EPA Id: NYP004753836	27 3RD AVE	NE 1/8 - 1/4 (0.228 mi.)	AO1009	3074
CON EDISON EPA Id: NYP004774543	34 E 1ST ST	SE 1/8 - 1/4 (0.231 mi.)	AS1031	3128
NEW YORK UNIVERSITY EPA Id: NYD981566607	***100 WASHINGTON SQUAR***	***NW 1/8 - 1/4 (0.234 mi.)***	***AW1040***	***3154***
CON EDISON EPA Id: NYP004242160	***E 7TH ST & 2ND AVE***	***ENE 1/8 - 1/4 (0.237 mi.)***	***AZ1057***	***3253***
CON EDISON EPA Id: NYP004828507	EAST 7TH ST & 2ND AV	ENE 1/8 - 1/4 (0.237 mi.)	AZ1067	3275
CON EDISON EPA Id: NYP004842114	104 E 4TH ST	ESE 1/8 - 1/4 (0.238 mi.)	AR1079	3340
CON EDISON EPA Id: NYP004202156	***61 2ND AVE & E 3RD S***	***SE 1/8 - 1/4 (0.244 mi.)***	***BF1103***	***3392***
CON EDISON SERVICE B EPA Id: NYP004276481	29 3RD AVE FRONT OF	NE 1/8 - 1/4 (0.244 mi.)	BE1106	3417
CON EDISON SERVICE B EPA Id: NYP004395554	765 W BROADWAY	N 1/8 - 1/4 (0.245 mi.)	AX1115	3447
CON EDISON	21 SAINT MARKS PL	ENE 1/8 - 1/4 (0.245 mi.)	BE1117	3451
CON EDISON EPA Id: NYP004819169	23 SAINT MARKS PL	ENE 1/8 - 1/4 (0.247 mi.)	BE1128	3472
CON EDISON EPA Id: NYP004202164	***63 2ND AVE & E 3RD S***	***SE 1/8 - 1/4 (0.250 mi.)***	***BF1148***	***3512***

NY NYC OER: Properties remediated under OER's oversight, both in the E-Designation program and the NYC Voluntary Cleanup Program. Includes sites completed and in progress.

A review of the NY NYC OER list, as provided by EDR, and dated 12/02/2024 has revealed that there are 187 NY NYC OER sites within approximately 1 mile of the target property.

Equal/Higher Elevation	Address	Direction / Distance	Map ID	Page
372 LAFAYETTE STREET	***372 LAFAYETTE STREET***	***WNW 0 - 1/8 (0.015 mi.)***	***A39***	***162***
43 BOND STREET - DOB	43 BOND STREET	S 0 - 1/8 (0.070 mi.)	D184	508
CON EDISON SERVICE B	***36 BLEECKER ST & MUL***	***SSW 0 - 1/8 (0.117 mi.)***	***I361***	***1006***
NG 300 LAFAYETTE ST.	***21 EAST HOUSTON STRE***	***SW 1/8 - 1/4 (0.199 mi.)***	***AL815***	***2599***
199 CHRYSTIE STREET	199 CHRYSTIE STREET	S 1/4 - 1/2 (0.329 mi.)	BY1191	3617
LOT 35,TAXBLOCK 426	***183 CHRYSTIE STREET***	***S 1/4 - 1/2 (0.361 mi.)***	***BY1206***	***3638***

Lower Elevation	Address	Direction / Distance	Map ID	Page
360 BOWERY	360 BOWERY	ESE 0 - 1/8 (0.042 mi.)	C93	267

EXECUTIVE SUMMARY

Lower Elevation	Address	Direction / Distance	Map ID	Page
688 BROADWAY	***688 BROADWAY***	***NW 0 - 1/8 (0.055 mi.)***	***B125***	***355***
42 2ND AVENUE	42 2ND AVENUE	SE 1/8 - 1/4 (0.190 mi.)	Z751	2366
84 SECOND AVENUE	84 SECOND AVENUE	ESE 1/8 - 1/4 (0.195 mi.)	AK797	2554
NYU CORE - 1, 2, 3 &	***4 WASHINGTON SQUARE***	***W 1/8 - 1/4 (0.198 mi.)***	***AP812***	***2590***
24 SECOND AVENUE OWN	***24 2ND AVE***	***SSE 1/8 - 1/4 (0.214 mi.)***	***AS891***	***2776***
19 EAST HOUSTON STRE	***19 EAST HOUSTON STRE***	***SW 1/8 - 1/4 (0.214 mi.)***	***AV906***	***2815***
21 EAST 1ST STREET -	21 EAST 1ST STREET	SSE 1/8 - 1/4 (0.222 mi.)	AS962	2955
9-11-17 SECOND AVENU	21 EAST 1ST STREET	SSE 1/8 - 1/4 (0.222 mi.)	AS963	2955
220 EAST 9TH ST	220 EAST 9TH ST	ENE 1/4 - 1/2 (0.268 mi.)	BE1153	3528
71 FOURTH AVENUE - D	71 4TH AVENUE	NNE 1/4 - 1/2 (0.289 mi.)	BJ1164	3546
331 EAST 6TH STREET	331 EAST 6TH STREET	E 1/4 - 1/2 (0.291 mi.)	1166	3547
64 EAST 1ST STREET -	64 EAST 1ST STREET	SE 1/4 - 1/2 (0.296 mi.)	BR1170	3553
143 EAST HOUSTON STR	143 EAST HOUSTON STR	SSE 1/4 - 1/2 (0.307 mi.)	BT1174	3558
204 FORSYTH STREET-	***204 FORSYTH STREET***	***SSE 1/4 - 1/2 (0.314 mi.)***	***BT1179***	***3566***
89 1ST AVENUE	89 1ST AVENUE	ESE 1/4 - 1/2 (0.316 mi.)	BU1180	3567
146 WOOSTER STREET	***146 WOOSTER STREET***	***WSW 1/4 - 1/2 (0.325 mi.)***	***BO1189***	***3614***
24 1ST AVENUE	24 1ST AVENUE	SE 1/4 - 1/2 (0.346 mi.)	BZ1199	3629
327 EAST 9TH STREET	327 EAST 9TH STREET	ENE 1/4 - 1/2 (0.366 mi.)	BX1209	3644
74-84 THIRD AVENUE -	74 3RD AVENUE	NE 1/4 - 1/2 (0.371 mi.)	1210	3644
173-175 CHRYSTIE STR	175 CHRYSTIE STREET	S 1/4 - 1/2 (0.396 mi.)	CD1218	3670
68-70 SPRING STREET	***68-70 SPRING STREET***	***SW 1/4 - 1/2 (0.408 mi.)***	***CG1227***	***3684***
Not reported	***194 ORCHARD STREET***	***SE 1/4 - 1/2 (0.412 mi.)***	***1233***	***3692***
171 CHRYSTIE STREET	171 CHRYSTIE STREET	S 1/4 - 1/2 (0.417 mi.)	CD1235	3701
404 EAST 9TH STREET	404 EAST 9TH STREET	E 1/4 - 1/2 (0.421 mi.)	CJ1236	3702
LOT 32,TAXBLOCK 425	***165 CHRYSTIE STREET***	***S 1/4 - 1/2 (0.429 mi.)***	***CD1244***	***3714***
118 EAST 1ST STREET	***118 EAST 1ST STREET***	***SE 1/4 - 1/2 (0.438 mi.)***	***CN1249***	***3725***
11 AVENUE A - DOB JO	11 AVENUE A	SE 1/4 - 1/2 (0.449 mi.)	CN1260	3742
203 LAFAYETTE STREET	114 KENMARE STREET	SSW 1/4 - 1/2 (0.454 mi.)	1262	3744
225 EAST HOUSTON STR	225 EAST HOUSTON STR	SE 1/4 - 1/2 (0.462 mi.)	CN1267	3751
LOT 19,TAXBLOCK 411	***159 LUDLOW STREET***	***SSE 1/4 - 1/2 (0.472 mi.)***	***1271***	***3756***
Not reported	***172 ELDRIDGE STREET***	***SSE 1/4 - 1/2 (0.480 mi.)***	***CS1273***	***3759***
42 CROSBY STREET- DO	***42 CROSBY STREET***	***SW 1/4 - 1/2 (0.480 mi.)***	***CR1275***	***3763***
THE CHURCH OF GRACE	133 ALLEN STREET	SSE 1/4 - 1/2 (0.487 mi.)	CS1281	3771
124 EAST 14TH STREET	***124 EAST 14TH STREET***	***NNE 1/4 - 1/2 (0.490 mi.)***	***1284***	***3774***
62 WOOSTER STREET -	62 WOOSTER STREET	WSW 1/2 - 1 (0.517 mi.)	CV1288	3779
133 THIRD AVENUE	133 3RD AVENUE	NE 1/2 - 1 (0.532 mi.)	1289	3780
LOT 77,TAXBLOCK 415	***119 ORCHARD STREET***	***SSE 1/2 - 1 (0.539 mi.)***	***CW1290***	***3780***
157 NORFOLK STREET	157 NORFOLK STREET	SE 1/2 - 1 (0.543 mi.)	CX1291	3783
LOT 54,TAXBLOCK 355	***255 EAST HOUSTON STR***	***SE 1/2 - 1 (0.545 mi.)***	***1292***	***3783***
Not reported	***327 BROOME STREET***	***S 1/2 - 1 (0.549 mi.)***	***CY1293***	***3786***
Not reported	***140 ESSEX STREET***	***SSE 1/2 - 1 (0.551 mi.)***	***CX1294***	***3788***
125 CHRYSTIE STREET	125 CHRYSTIE STREET	S 1/2 - 1 (0.553 mi.)	CY1295	3791
LOT 34,TAXBLOCK 410	***86 DELANCEY STREET***	***SSE 1/2 - 1 (0.556 mi.)***	***CW1296***	***3791***
52 WOOSTER STREET	***52 WOOSTER STREET***	***WSW 1/2 - 1 (0.557 mi.)***	***CV1297***	***3793***
181 AVENUE A - DOB J	181 AVENUE A	E 1/2 - 1 (0.575 mi.)	1298	3796
LOT 39,TAXBLOCK 418	***301 BROOME STREET***	***S 1/2 - 1 (0.578 mi.)***	***CZ1300***	***3797***
26 AVENUE B	26 AVENUE B	ESE 1/2 - 1 (0.580 mi.)	1301	3799
VILLAGE CARE OF NEW	214 WEST HOUSTON STR	W 1/2 - 1 (0.583 mi.)	1302	3800
LOT 43,TAXBLOCK 418	***293 BROOME STREET***	***S 1/2 - 1 (0.585 mi.)***	***CZ1303***	***3800***
LOT 34,TAXBLOCK 475	***40 WOOSTER STREET***	***SW 1/2 - 1 (0.590 mi.)***	***DA1304***	***3803***
520 BROOME STREET	520 BROOME STREET	WSW 1/2 - 1 (0.591 mi.)	1305	3805
287 EAST HOUSTON STR	287 EAST HOUSTON STR	SE 1/2 - 1 (0.593 mi.)	1306	3806
LOT 67,TAXBLOCK 410	***108 DELANCEY STREET***	***SSE 1/2 - 1 (0.593 mi.)***	***1307***	***3806***
436 EAST 13TH STREET	436 EAST 13TH STREET	ENE 1/2 - 1 (0.595 mi.)	DB1308	3808
42 CHARLTON STREET -	42 CHARLTON STREET	W 1/2 - 1 (0.600 mi.)	DC1309	3809
110 EAST 16TH STREET	***110 EAST 16TH STREET***	***NNE 1/2 - 1 (0.602 mi.)***	***1310***	***3809***

EXECUTIVE SUMMARY

Lower Elevation	Address	Direction / Distance	Map ID	Page
442 EAST 13TH STREET	442 EAST 13TH STREET	ENE 1/2 - 1 (0.604 mi.)	DB1311	3810
Not reported	***27 WOOSTER STREET***	***WSW 1/2 - 1 (0.606 mi.)***	***DA1312***	***3811***
319 EAST 10TH ST. RO	319 EAST 10TH STREET	E 1/2 - 1 (0.608 mi.)	1314	3813
282 GRAND STREET	***282 GRAND STREET***	***S 1/2 - 1 (0.622 mi.)***	***CZ1315***	***3814***
60 CHARLTON STREET	60 CHARLTON STREET	W 1/2 - 1 (0.622 mi.)	DC1316	3816
1 SEVENTH AVENUE SOU	1 7TH AVENUE SOUTH	WNW 1/2 - 1 (0.622 mi.)	1317	3816
Not reported	***100 NORFOLK STREET***	***SSE 1/2 - 1 (0.648 mi.)***	***DD1318***	***3817***
LOT 80,TAXBLOCK 353	***136 DELANCEY STREET***	***SSE 1/2 - 1 (0.658 mi.)***	***DD1319***	***3819***
LOT 145,TAXBLOCK 344	***48 CLINTON STREET***	***SE 1/2 - 1 (0.661 mi.)***	***DE1320***	***3822***
Not reported	***50 CLINTON STREET***	***SE 1/2 - 1 (0.663 mi.)***	***DE1322***	***3826***
FRANK P CARLSON INC	***137 VARICK ST***	***W 1/2 - 1 (0.665 mi.)***	***1323***	***3828***
619 EAST 6TH STREET	619 EAST 6TH STREET	ESE 1/2 - 1 (0.665 mi.)	1324	3853
327-331 EAST HOUSTON	327 EAST HOUSTON STR	SE 1/2 - 1 (0.666 mi.)	DF1326	3854
68-76 CHARLTON STREE	68 CHARLTON STREET	W 1/2 - 1 (0.668 mi.)	1327	3854
11 GREENE STREET	***11 GREENE STREET***	***SW 1/2 - 1 (0.669 mi.)***	***1328***	***3855***
Not reported	***164 ATTORNEY STREET***	***SE 1/2 - 1 (0.670 mi.)***	***DF1329***	***3856***
LOT 139,TAXBLOCK 344	***66 CLINTON STREET***	***SE 1/2 - 1 (0.673 mi.)***	***DE1330***	***3858***
238 EAST 3RD STREET	238 EAST 3RD	ESE 1/2 - 1 (0.675 mi.)	1331	3860
Not reported	***148 ATTORNEY STREET***	***SE 1/2 - 1 (0.681 mi.)***	***1332***	***3861***
Not reported	***328 GRAND STREET***	***SSE 1/2 - 1 (0.681 mi.)***	***DG1333***	***3863***
LOT 21,TAXBLOCK 209	***126 LAFAYETTE STREET***	***SW 1/2 - 1 (0.682 mi.)***	***DH1334***	***3866***
Not reported	***330 GRAND STREET***	***SSE 1/2 - 1 (0.685 mi.)***	***DG1335***	***3868***
133-141 WEST 11TH ST	141 WEST 11TH STREET	NNW 1/2 - 1 (0.685 mi.)	1336	3871
66 ALLEN STREET	66 ALLEN STREET	S 1/2 - 1 (0.687 mi.)	1337	3871
Not reported	***150 DELANCEY STREET***	***SSE 1/2 - 1 (0.689 mi.)***	***DD1338***	***3872***
96-108 VARICK STREET	96 VARICK STREET	WSW 1/2 - 1 (0.690 mi.)	1339	3874
351-353 EAST 10TH ST	351-353 EAST 10TH ST	E 1/2 - 1 (0.695 mi.)	1340	3875
CONSTRUCTION SITE	***55 SUFFOLK ST***	***SSE 1/2 - 1 (0.696 mi.)***	***DD1342***	***3875***
253 EAST 2ND STREET	253 EAST 2ND STREET	SE 1/2 - 1 (0.712 mi.)	1343	3877
Not reported	***304 CANAL STREET***	***SW 1/2 - 1 (0.712 mi.)***	***DI1344***	***3877***
Not reported	***332 CANAL STREET***	***SW 1/2 - 1 (0.712 mi.)***	***DI1345***	***3880***
572 & 568-570 BROOME	***572 BROOME STREET***	***WSW 1/2 - 1 (0.717 mi.)***	***DJ1346***	***3882***
67 AVENUE C	67 AVENUE C	ESE 1/2 - 1 (0.721 mi.)	1347	3883
LOT 78,TAXBLOCK 578	***574 BROOME STREET***	***WSW 1/2 - 1 (0.721 mi.)***	***DJ1348***	***3884***
64 NORFOLK STREET	64 NORFOLK STREET	SSE 1/2 - 1 (0.724 mi.)	1349	3886
91 ATTORNEY STREET	91 ATTORNEY STREET	SE 1/2 - 1 (0.726 mi.)	1350	3887
227 EAST 7TH STREET	227 EAST 7TH STREET	ESE 1/2 - 1 (0.730 mi.)	1351	3887
10 WEST 17TH STREET	10 WEST 17TH STREET	N 1/2 - 1 (0.735 mi.)	DK1352	3888
639 EAST 9TH STREET	639 EAST 9TH STREET	E 1/2 - 1 (0.736 mi.)	DL1353	3888
LOT 28,TAXBLOCK 194	***52 LISPENARD STREET***	***SW 1/2 - 1 (0.742 mi.)***	***DI1354***	***3889***
7 W 17TH STREET	7 W 17TH STREET	N 1/2 - 1 (0.744 mi.)	DK1356	3903
LOT 24,TAXBLOCK 194	***42 LISPENARD STREET***	***SW 1/2 - 1 (0.748 mi.)***	***DI1357***	***3903***
645 EAST 9TH STREET	645 EAST 9TH STREET	E 1/2 - 1 (0.750 mi.)	DL1358	3906
699 EAST 6TH STREET	90 AVENUE C	ESE 1/2 - 1 (0.753 mi.)	1359	3907
286 SPRING STREET -	286 SPRING STREET	W 1/2 - 1 (0.758 mi.)	1360	3907
13-17 LAIGHT STREET	13-17 LAIGHT STREET	WSW 1/2 - 1 (0.759 mi.)	1361	3908
21 WEST 17 STREET	***21 WEST 17 STREET***	***N 1/2 - 1 (0.766 mi.)***	***DK1362***	***3908***
42 WALKER STREET	42 WALKER STREET	SW 1/2 - 1 (0.767 mi.)	DM1363	3909
42 WALKER STREET - D	42 WALKER STREET	SW 1/2 - 1 (0.767 mi.)	DM1364	3909
396 BROADWAY	396 BROADWAY	SW 1/2 - 1 (0.769 mi.)	DN1365	3910
LOT 50,TAXBLOCK 597	***102 CHARLTON STREET***	***W 1/2 - 1 (0.769 mi.)***	***DO1366***	***3910***
LOT 85,TAXBLOCK 602	***111 LEROY STREET***	***WNW 1/2 - 1 (0.769 mi.)***	***DP1367***	***3913***
Not reported	***38 WALKER STREET***	***SW 1/2 - 1 (0.769 mi.)***	***DM1368***	***3928***
Not reported	***36 WALKER STREET***	***SW 1/2 - 1 (0.770 mi.)***	***DM1369***	***3930***
Not reported	***34 WALKER STREET***	***SW 1/2 - 1 (0.772 mi.)***	***DM1370***	***3933***
LOT 12,TAXBLOCK 195	***83 WALKER STREET***	***SW 1/2 - 1 (0.772 mi.)***	***DN1371***	***3935***

EXECUTIVE SUMMARY

Lower Elevation	Address	Direction / Distance	Map ID	Page
81 WALKER STREET (CO	81 WALKER STREET	SW 1/2 - 1 (0.773 mi.)	DN1372	3938
81 WALKER STREET (CO	81 WALKER STREET	SW 1/2 - 1 (0.773 mi.)	DN1373	3938
Not reported	***78 MORTON STREET***	***WNW 1/2 - 1 (0.773 mi.)***	***DP1374***	***3939***
289 3RD STREET	289 3RD STREET	ESE 1/2 - 1 (0.776 mi.)	DQ1375	3943
638 EAST 12TH STREET	638 EAST 12TH STREET	E 1/2 - 1 (0.778 mi.)	1376	3944
356 EAST 8TH STREET-	356 EAST 8TH STREET	ESE 1/2 - 1 (0.781 mi.)	DR1377	3944
243 EAST 7TH STREET	243 EAST 7TH STREET	ESE 1/2 - 1 (0.784 mi.)	DR1378	3945
324 EAST 4TH STREET	324 EAST 4TH STREET	ESE 1/2 - 1 (0.787 mi.)	DQ1379	3946
388 BROADWAY 2ND THR	388 BROADWAY	SW 1/2 - 1 (0.791 mi.)	DN1380	3946
TRINITY CHURCH CORP	***551 GREENWICH ST***	***W 1/2 - 1 (0.793 mi.)***	***DO1381***	***3947***
627 GREENWICH STREET	***627 GREENWICH ST***	***WNW 1/2 - 1 (0.794 mi.)***	***DP1382***	***3952***
LOT 27,TAXBLOCK 195	***84 WHITE STREET***	***SW 1/2 - 1 (0.794 mi.)***	***DN1383***	***3957***
Not reported	***80 WHITE STREET***	***SW 1/2 - 1 (0.795 mi.)***	***DN1384***	***3960***
LOT 108,TAXBLOCK 594	***219 HUDSON STREET***	***WSW 1/2 - 1 (0.798 mi.)***	***DS1385***	***3963***
LOT 39,TAXBLOCK 597	***537 GREENWICH STREET***	***W 1/2 - 1 (0.798 mi.)***	***DO1386***	***3966***
LOT 115,TAXBLOCK 594	***503 CANAL STREET***	***WSW 1/2 - 1 (0.802 mi.)***	***DS1387***	***3966***
LOT 7,TAXBLOCK 597	***100 VANDAM STREET***	***W 1/2 - 1 (0.802 mi.)***	***1388***	***3969***
253 EAST 7TH STREET	253 EAST 7TH STREET	ESE 1/2 - 1 (0.807 mi.)	DR1389	3972
LOT 62,TAXBLOCK 343	***63 PITT STREET***	***SE 1/2 - 1 (0.809 mi.)***	***DT1390***	***3972***
55 WEST 17TH STREET	***55 WEST 17TH STREET***	***N 1/2 - 1 (0.810 mi.)***	***1391***	***3975***
Not reported	***165 BROOME STREET***	***SSE 1/2 - 1 (0.811 mi.)***	***DU1392***	***3977***
LOT 7505,TAXBLOCK 21	***11 BEACH STREET***	***SW 1/2 - 1 (0.815 mi.)***	***DW1395***	***3987***
15 RENWICK STREET -	***15 RENWICK STREET***	***W 1/2 - 1 (0.817 mi.)***	***DX1396***	***3990***
LOT 68,TAXBLOCK 343	***208 DELANCEY STREET***	***SE 1/2 - 1 (0.826 mi.)***	***DT1397***	***3991***
DRILL PIT	***264 EAST 7TH ST***	***ESE 1/2 - 1 (0.829 mi.)***	***DY1398***	***3993***
Not reported	***145 BROOME STREET***	***SSE 1/2 - 1 (0.830 mi.)***	***DU1399***	***4001***
298 EAST 2ND STREET	298 EAST 2ND STREET	ESE 1/2 - 1 (0.830 mi.)	DZ1400	4003
515 CANAL STREET - 4	487 GREENWICH STREET	W 1/2 - 1 (0.832 mi.)	DX1401	4003
Not reported	***14 WHITE STREET***	***SW 1/2 - 1 (0.835 mi.)***	***1402***	***4004***
601 WASHINGTON STREE	***601 WASHINGTON STREE***	***WNW 1/2 - 1 (0.837 mi.)***	***1403***	***4007***
268 EAST 7TH STREET	***268 EAST 7TH STREET***	***ESE 1/2 - 1 (0.838 mi.)***	***DY1404***	***4020***
LOT 74,TAXBLOCK 595	***512 GREENWICH STREET***	***W 1/2 - 1 (0.840 mi.)***	***1405***	***4021***
302 EAST 2ND STREET	302 EAST 2ND STREET	ESE 1/2 - 1 (0.842 mi.)	DZ1407	4024
746 EAST 5TH STREET	***746 EAST 5TH STREET***	***ESE 1/2 - 1 (0.844 mi.)***	***1408***	***4024***
316-318 EAST 3RD STR	318 EAST 3RD STREET	ESE 1/2 - 1 (0.845 mi.)	DZ1409	4025
570 WASHINGTON STREE	570 WASHINGTON STREE	W 1/2 - 1 (0.846 mi.)	EA1410	4026
LOT 37,TAXBLOCK 190	***24 VARICK STREET***	***SW 1/2 - 1 (0.847 mi.)***	***DW1411***	***4026***
550 WASHINGTON STREE	550 WASHINGTON STREE	W 1/2 - 1 (0.848 mi.)	1412	4029
LOT 84,TAXBLOCK 595	***484 GREENWICH STREET***	***W 1/2 - 1 (0.854 mi.)***	***DX1413***	***4029***
515 CANAL STREET	515 CANAL STREET	W 1/2 - 1 (0.855 mi.)	DX1414	4032
310 EAST 2ND STREET	310 EAST 2ND STREET	ESE 1/2 - 1 (0.858 mi.)	DZ1415	4032
277 EAST 7TH STREET	277 EAST 7TH STREET	ESE 1/2 - 1 (0.860 mi.)	DY1416	4033
50-52 LAIGHT STREET	***50 LAIGHT STREET***	***WSW 1/2 - 1 (0.861 mi.)***	***1417***	***4033***
79 AVENUE D - DOB JO	79 AVENUE D	ESE 1/2 - 1 (0.871 mi.)	DY1418	4034
80 CLARKSON STREET	***80 CLARKSON STREET***	***W 1/2 - 1 (0.873 mi.)***	***EA1419***	***4034***
160 LEROY STREET	***160 LEROY STREET***	***WNW 1/2 - 1 (0.882 mi.)***	***1420***	***4036***
443 GREENWICH ST	***443 GREENWICH ST***	***WSW 1/2 - 1 (0.884 mi.)***	***1421***	***4037***
19-25 WEST 20TH STRE	19 WEST 20TH STREET	N 1/2 - 1 (0.893 mi.)	EB1422	4039
127 AVENUE D - DOB J	127 AVENUE D	ESE 1/2 - 1 (0.894 mi.)	1423	4039
LOT 51,TAXBLOCK 595	***142 WATTS STREET***	***WSW 1/2 - 1 (0.895 mi.)***	***EC1424***	***4040***
21-25 WEST 20TH STRE	21-25 WEST 20TH STRE	N 1/2 - 1 (0.898 mi.)	EB1425	4042
LOT 23,TAXBLOCK 224	***449 WASHINGTON STREE***	***WSW 1/2 - 1 (0.901 mi.)***	***EC1426***	***4043***
LOT 24,TAXBLOCK 633	***738 GREENWICH STREET***	***NW 1/2 - 1 (0.905 mi.)***	***1427***	***4045***
LOT 21,TAXBLOCK 224	***445 WASHINGTON STREE***	***WSW 1/2 - 1 (0.905 mi.)***	***EC1428***	***4048***
16 WEST 21ST STREET	16 WEST 21ST STREET	N 1/2 - 1 (0.906 mi.)	EB1429	4049
7 WEST 21ST STREET	***7 WEST 21ST STREET***	***N 1/2 - 1 (0.923 mi.)***	***1431***	***4050***

Lower Elevation	Address	Direction / Distance	Map ID	Page
LOT 1,TAXBLOCK 224	***450 WASHINGTON STREE***	***WSW 1/2 - 1 (0.926 mi.)***	***EC1432***	***4052***
389 2 AVE	389 2 AVE	NE 1/2 - 1 (0.928 mi.)	1433	4055
303 WEST 10TH STREET	303 WEST 10TH STREET	WNW 1/2 - 1 (0.932 mi.)	1434	4055
Not reported	***11 HUBERT STREET***	***WSW 1/2 - 1 (0.934 mi.)***	***ED1435***	***4056***
LOT 13,TAXBLOCK 223	***440 WASHINGTON STREE***	***WSW 1/2 - 1 (0.939 mi.)***	***EE1436***	***4066***
290 WEST STREET	290 WEST STREET	W 1/2 - 1 (0.941 mi.)	1437	4070
412 GREENWICH STREET	412 GREENWICH STREET	WSW 1/2 - 1 (0.951 mi.)	EF1439	4070
ROSELAND - 35 WEST 2	35 WEST 21ST STREET	N 1/2 - 1 (0.955 mi.)	1440	4071
Not reported	***403 GREENWICH STREET***	***WSW 1/2 - 1 (0.958 mi.)***	***ED1441***	***4071***
LOT 7504,TAXBLOCK 21	***401 WASHINGTON STREE***	***WSW 1/2 - 1 (0.962 mi.)***	***EF1443***	***4075***
334 EAST 23RD STREET	334 EAST 23RD STREET	NE 1/2 - 1 (0.966 mi.)	1444	4075
268 WEST STREET/58 V	268 WEST STREET	WSW 1/2 - 1 (0.979 mi.)	EE1445	4076

NY NYC LAND USE: Land use colors

A review of the NY NYC LAND USE list, as provided by EDR, and dated 09/30/2024 has revealed that there are 2 NY NYC LAND USE sites within approximately 0.001 miles of the target property.

Equal/Higher Elevation	Address	Direction / Distance	Map ID	Page
Not reported	GREAT JONES STREET	0 - 1/8 (0.000 mi.)	A10	53
LOT 56,TAXBLOCK 531	***30 GREAT JONES STREE***	***0 - 1/8 (0.000 mi.)***	***A13***	***63***

NY MGP: From the late 1800's to the mid 1900's, hundreds of manufactured gas plants across New York State supplied homes and industry with fuel for heating, cooking, and lighting. Today, the New York State DEC is overseeing the investigation and cleanup of contamination left behind from these plants.

A review of the NY MGP list, as provided by EDR, and dated 12/02/2024 has revealed that there are 2 NY MGP sites within approximately 1 mile of the target property.

Lower Elevation	Address	Direction / Distance	Map ID	Page
CE - E. 19TH ST. STA	***524 E. 19TH ST.***	***NE 1/2 - 1 (0.811 mi.)***	***DV1394***	***3981***
CE - CROSS/LITTLE WA	***60 CENTRE ST***	***SSW 1/2 - 1 (0.980 mi.)***	***EG1446***	***4076***

EDR HIGH RISK HISTORICAL RECORDS

EDR Exclusive Records

EDR MGP: The EDR Proprietary Manufactured Gas Plant Database includes records of coal gas plants (manufactured gas plants) compiled by EDR's researchers. Manufactured gas sites were used in the United States from the 1800's to 1950's to produce a gas that could be distributed and used as fuel. These plants used whale oil, rosin, coal, or a mixture of coal, oil, and water that also produced a significant amount of waste. Many of the byproducts of the gas production, such as coal tar (oily waste containing volatile and non-volatile chemicals), sludges, oils and other compounds are potentially hazardous to human health and the environment. The byproduct from this process was frequently disposed of directly at the plant site and can remain or spread slowly, serving as a continuous source of soil and groundwater contamination.

A review of the EDR MGP list, as provided by EDR, has revealed that there are 6 EDR MGP sites within

approximately 1 mile of the target property.

Lower Elevation	Address	Direction / Distance	Map ID	Page
CON EDISON - HESTER	HESTER STREET	SSW 1/2 - 1 (0.666 mi.)	1325	3854
CON EDISON - CANAL S	CANAL STREET	SSW 1/2 - 1 (0.696 mi.)	DH1341	3875
CON EDISON - EAST 19	524 E. 19TH ST.	NE 1/2 - 1 (0.811 mi.)	DV1393	3980
CON EDISON - EAST 17	EAST 17TH - EAST 18T	ENE 1/2 - 1 (0.841 mi.)	1406	4024
CON EDISON - EAST 21	EAST 20TH - EAST 22N	ENE 1/2 - 1 (0.946 mi.)	1438	4070
CON EDISON - CROSS/L	60 CENTRE ST	SSW 1/2 - 1 (0.980 mi.)	EG1447	4081

EDR Hist Auto: EDR has searched selected national collections of business directories and has collected listings of potential gas station/filling station/service station sites that were available to EDR researchers. EDR's review was limited to those categories of sources that might, in EDR's opinion, include gas station/filling station/service station establishments. The categories reviewed included, but were not limited to gas, gas station, gasoline station, filling station, auto, automobile repair, auto service station, service station, etc. This database falls within a category of information EDR classifies as "High Risk Historical Records", or HRHR. EDR's HRHR effort presents unique and sometimes proprietary data about past sites and operations that typically create environmental concerns, but may not show up in current government records searches.

A review of the EDR Hist Auto list, as provided by EDR, has revealed that there are 10 EDR Hist Auto sites within approximately 0.125 miles of the target property.

Equal/Higher Elevation	Address	Direction / Distance	Map ID	Page
371 LAFAYETTE	371 LAFAYETTE ST	0 - 1/8 (0.000 mi.)	A8	51
POST BROS SERVICE ST	363-371 LAFAYETTE ST	WSW 0 - 1/8 (0.018 mi.)	A49	188
POST BROS SERVICE ST	361 LAFAYETTE ST	WSW 0 - 1/8 (0.020 mi.)	A52	191
VICTOR TRANSMISSIONS	393 LAFAYETTE ST	NNE 0 - 1/8 (0.041 mi.)	E90	263
SPOT SERVICE STATION	326 BOWERY	SSE 0 - 1/8 (0.079 mi.)	D217	596

Lower Elevation	Address	Direction / Distance	Map ID	Page
CRAFTSMAN SERVICE CE	360 BOWERY	ESE 0 - 1/8 (0.042 mi.)	C94	268
PANORAMIC AUTO SERVI	10 BOND ST 12	WSW 0 - 1/8 (0.053 mi.)	B116	321
MARTYS QUICKSTART IN	1 COOPER SQUARE	E 0 - 1/8 (0.059 mi.)	C139	392
335 BOWERY OPERATING	335 BOWERY	SSE 0 - 1/8 (0.097 mi.)	L287	775
66 68 E 4TH STREET E	66 E 4TH ST	ESE 0 - 1/8 (0.118 mi.)	K373	1034

EDR Hist Cleaner: EDR has searched selected national collections of business directories and has collected listings of potential dry cleaner sites that were available to EDR researchers. EDR's review was limited to those categories of sources that might, in EDR's opinion, include dry cleaning establishments. The categories reviewed included, but were not limited to dry cleaners, cleaners, laundry, laundromat, cleaning/laundry, wash & dry etc. This database falls within a category of information EDR classifies as "High Risk Historical Records", or HRHR. EDR's HRHR effort presents unique and sometimes proprietary data about past sites and operations that typically create environmental concerns, but may not show up in current government records searches.

A review of the EDR Hist Cleaner list, as provided by EDR, has revealed that there are 5 EDR Hist Cleaner sites within approximately 0.125 miles of the target property.

Equal/Higher Elevation	Address	Direction / Distance	Map ID	Page
SMOOTH TOOTH ENTERPR	41 GREAT JONES ST	S 0 - 1/8 (0.019 mi.)	A51	190
GOUVERNEUR & CO	10 BLEECKER ST APT 4	S 0 - 1/8 (0.118 mi.)	L372	1034

Lower Elevation	Address	Direction / Distance	Map ID	Page
VERSAKLEEN DRY CLEAN	8 W 4TH ST	NW 0 - 1/8 (0.097 mi.)	G290	782

EXECUTIVE SUMMARY

Lower Elevation	Address	Direction / Distance	Map ID	Page
JOHNS DRY CLEANERS C	652 BROADWAY	WSW 0 - 1/8 (0.106 mi.)	J325	883
BROADWAY CLEANERS IN	657 BROADWAY	W 0 - 1/8 (0.119 mi.)	J379	1050

EXECUTIVE SUMMARY

Due to poor or inadequate address information, the following sites were not mapped. Count: 11 records.

Site Name	Database(s)
CE - E. 21ST ST. WORKS	NY SHWS, NY MGP
WEST 9TH STREET GW	NY SHWS
CE - HESTER ST. GAS WORKS	NY SHWS, NY VCP, NY MGP
NYC STEAM PIPE RUPTURE 2018	SEMS, FINDS
76TH ST BET. BROADWAY	NY LTANKS
WILLIAMSBURGE	NY HSWDS
PROPOSED FEDERAL EXPRESS DISTRIBUT	NY VCP
CE - E. 14TH ST. (STUYTOWN) WORKS	NY VCP, NY MGP
CE - E. 17TH ST. STATION	NY VCP, NY MGP
CE - CANAL ST. WORKS	NY VCP, NY MGP
CE - ROOSEVELT ST. STATION	NY VCP, NY MGP

OVERVIEW MAP - 7972161.2S

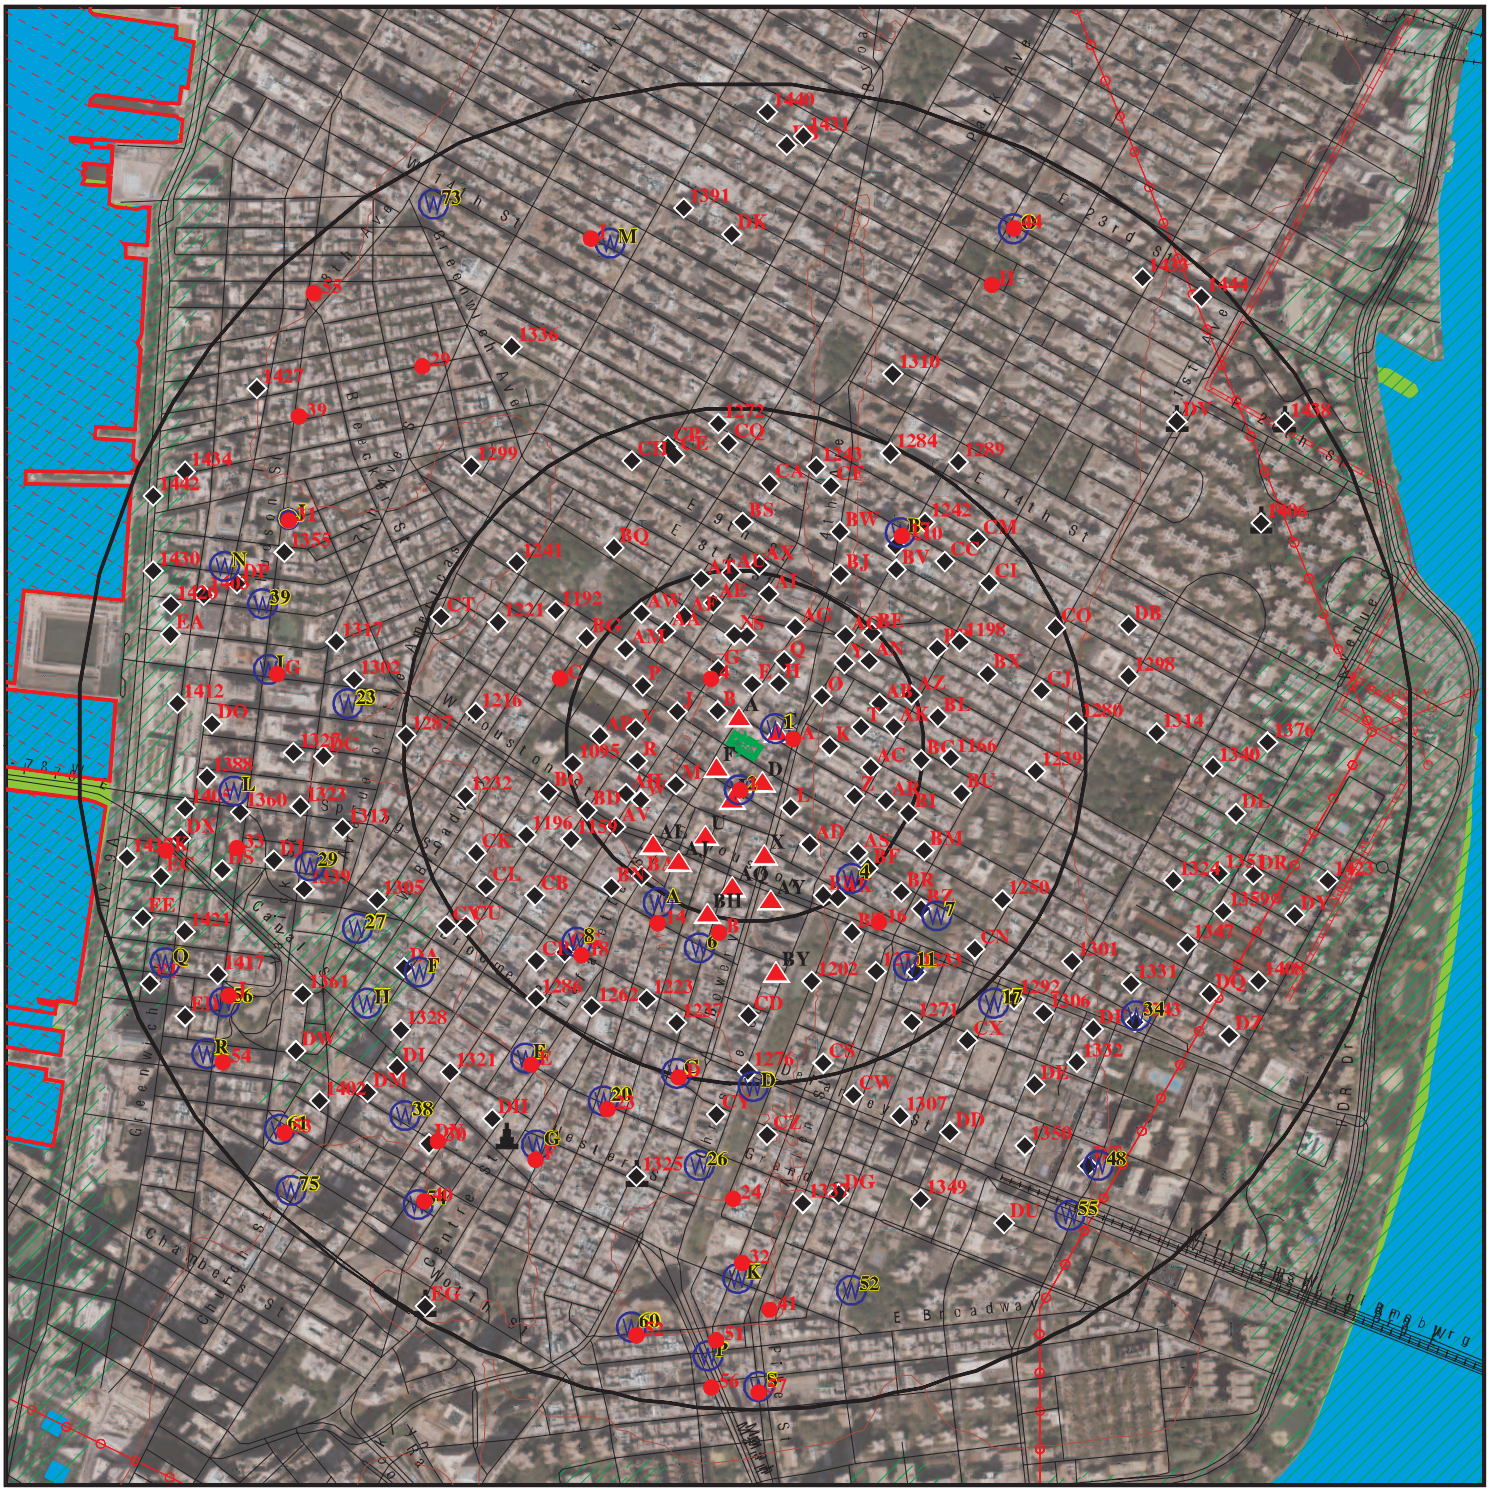

This report includes Interactive Map Layers to display and/or hide map information. The legend includes only those icons for the default map view.

SITE NAME: 375 Lafayette Street	CLIENT: Langan
ADDRESS: 375 Lafayette Street New York NY 10003	CONTACT: Kaitlyn Gioia
LAT/LONG: 40.727213 / 73.992964	INQUIRY #: 7972161.2s DATE: April 29, 2025 2:32 pm

Copyright © 2025 EDR, Inc. © 2015 TomTom Rel. 2015.

DETAIL MAP - 7972161.2S

- Target Property
- Sites at elevations higher than or equal to the target property
- Sites at elevations lower than the target property
- Manufactured Gas Plants
- Sensitive Receptors
- National Priority List Sites
- Dept. Defense Sites
- Indian Reservations BIA

This report includes Interactive Map Layers to display and/or hide map information. The legend includes only those icons for the default map view.

SITE NAME: 375 Lafayette Street	CLIENT: Langan
ADDRESS: 375 Lafayette Street New York NY 10003	CONTACT: Kaitlyn Gioia
LAT/LONG: 40.727213 / 73.992964	INQUIRY #: 7972161.2s DATE: April 29, 2025 2:34 pm

Copyright © 2025 EDR, Inc. © 2015 TomTom Rel. 2015.

MAP FINDINGS SUMMARY

Database	Search Distance (Miles)	Target Property	< 1/8	1/8 - 1/4	1/4 - 1/2	1/2 - 1	> 1	Total Plotted
STANDARD ENVIRONMENTAL RECORDS								
Lists of Federal NPL (Superfund) sites								
NPL	1.000		0	0	0	1	NR	1
Proposed NPL	1.000		0	0	0	0	NR	0
NPL LIENS	1.000		0	0	0	0	NR	0
Lists of Federal Delisted NPL sites								
Delisted NPL	1.000		0	0	0	0	NR	0
Lists of Federal sites subject to CERCLA removals and CERCLA orders								
FEDERAL FACILITY	0.500		0	0	0	NR	NR	0
SEMS	0.500		0	0	0	NR	NR	0
Lists of Federal CERCLA sites with NFRAP								
SEMS-ARCHIVE	0.500		0	0	0	NR	NR	0
Lists of Federal RCRA facilities undergoing Corrective Action								
CORRACTS	1.000		0	0	0	0	NR	0
Lists of Federal RCRA TSD facilities								
RCRA-TSDF	0.500		0	0	0	NR	NR	0
Lists of Federal RCRA generators								
RCRA-LQG	0.250		3	7	NR	NR	NR	10
RCRA-SQG	0.250		2	10	NR	NR	NR	12
RCRA-VSQG	0.250		3	11	NR	NR	NR	14
Federal institutional controls / engineering controls registries								
LUCIS	0.500		0	0	0	NR	NR	0
US ENG CONTROLS	0.500		0	0	0	NR	NR	0
US INST CONTROLS	0.500		0	0	0	NR	NR	0
Federal ERNS list								
ERNS	0.001		0	NR	NR	NR	NR	0
Lists of state- and tribal hazardous waste facilities								
NY SHWS	1.000		0	0	0	2	NR	2
Lists of state and tribal landfills and solid waste disposal facilities								
NY SWF/LF	0.500		0	0	0	NR	NR	0
Lists of state and tribal leaking storage tanks								
INDIAN LUST	0.500		0	0	0	NR	NR	0

MAP FINDINGS SUMMARY

Database	Search Distance (Miles)	Target Property	< 1/8	1/8 - 1/4	1/4 - 1/2	1/2 - 1	> 1	Total Plotted
NY LTANKS	0.500		8	32	105	NR	NR	145
NY HIST LTANKS	0.500		0	0	0	NR	NR	0
Lists of state and tribal registered storage tanks								
FEMA UST	0.250		0	0	NR	NR	NR	0
NY UST	0.250		21	18	NR	NR	NR	39
NY CBS UST	0.250		0	0	NR	NR	NR	0
NY MOSF UST	0.500		0	1	0	NR	NR	1
NY CBS	0.250		0	0	NR	NR	NR	0
NY MOSF	0.500		0	0	0	NR	NR	0
NY AST	0.250		63	117	NR	NR	NR	180
NY CBS AST	0.250		0	0	NR	NR	NR	0
NY MOSF AST	0.500		0	1	0	NR	NR	1
INDIAN UST	0.250		0	0	NR	NR	NR	0
NY TANKS	0.250		0	0	NR	NR	NR	0
State and tribal institutional control / engineering control registries								
NY RES DECL	0.125		1	NR	NR	NR	NR	1
NY ENG CONTROLS	0.500		0	0	0	NR	NR	0
NY INST CONTROL	0.500		0	0	0	NR	NR	0
Lists of state and tribal voluntary cleanup sites								
NY VCP	0.500		2	2	4	NR	NR	8
INDIAN VCP	0.500		0	0	0	NR	NR	0
Lists of state and tribal brownfield sites								
NY BROWNFIELDS	0.500		0	0	1	NR	NR	1
NY ERP	0.500		0	0	0	NR	NR	0
ADDITIONAL ENVIRONMENTAL RECORDS								
Local Brownfield lists								
US BROWNFIELDS	0.500		0	1	0	NR	NR	1
Local Lists of Landfill / Solid Waste Disposal Sites								
NY SWTIRE	0.500		0	0	0	NR	NR	0
NY SWRCY	0.500		0	0	0	NR	NR	0
INDIAN ODI	0.500		0	0	0	NR	NR	0
ODI	0.500		0	0	0	NR	NR	0
DEBRIS REGION 9	0.500		0	0	0	NR	NR	0
IHS OPEN DUMPS	0.500		0	0	0	NR	NR	0
Local Lists of Hazardous waste / Contaminated Sites								
US HIST CDL	0.001		0	NR	NR	NR	NR	0
NY DEL SHWS	1.000		0	0	0	1	NR	1
US CDL	0.001		0	NR	NR	NR	NR	0
Local Lists of Registered Storage Tanks								
NY HIST UST	0.250		0	0	NR	NR	NR	0

MAP FINDINGS SUMMARY

Database	Search Distance (Miles)	Target Property	< 1/8	1/8 - 1/4	1/4 - 1/2	1/2 - 1	> 1	Total Plotted
NY HIST AST	0.001		0	NR	NR	NR	NR	0
Local Land Records								
NY LIENS	0.001		0	NR	NR	NR	NR	0
LIENS 2	0.001		0	NR	NR	NR	NR	0
Records of Emergency Release Reports								
HMIRS	0.001		0	NR	NR	NR	NR	0
NY Spills	0.125		59	NR	NR	NR	NR	59
NY Hist Spills	0.125		0	NR	NR	NR	NR	0
NY SPILLS 90	0.125		0	NR	NR	NR	NR	0
NY SPILLS 80	0.125		0	NR	NR	NR	NR	0
Other Ascertainable Records								
RCRA NonGen / NLR	0.250		74	202	NR	NR	NR	276
FUDS	1.000		0	0	0	2	NR	2
DOD	1.000		0	0	0	0	NR	0
SCRD DRYCLEANERS	0.500		0	0	0	NR	NR	0
US FIN ASSUR	0.001		0	NR	NR	NR	NR	0
EPA WATCH LIST	0.001		0	NR	NR	NR	NR	0
2020 COR ACTION	0.250		0	0	NR	NR	NR	0
TSCA	0.001		0	NR	NR	NR	NR	0
TRIS	0.001		0	NR	NR	NR	NR	0
SSTS	0.001		0	NR	NR	NR	NR	0
ROD	1.000		0	0	0	1	NR	1
RMP	0.001		0	NR	NR	NR	NR	0
RAATS	0.001		0	NR	NR	NR	NR	0
PRP	0.001		0	NR	NR	NR	NR	0
PADS	0.001		0	NR	NR	NR	NR	0
ICIS	0.001		1	NR	NR	NR	NR	1
FTTS	0.001		0	NR	NR	NR	NR	0
MLTS	0.001		0	NR	NR	NR	NR	0
COAL ASH DOE	0.001		0	NR	NR	NR	NR	0
COAL ASH EPA	0.500		0	0	0	NR	NR	0
PCB TRANSFORMER	0.001		0	NR	NR	NR	NR	0
RADINFO	0.001		0	NR	NR	NR	NR	0
HIST FTTS	0.001		0	NR	NR	NR	NR	0
DOT OPS	0.001		0	NR	NR	NR	NR	0
CONSENT	1.000		0	0	0	1	NR	1
INDIAN RESERV	1.000		0	0	0	0	NR	0
FUSRAP	1.000		0	0	0	2	NR	2
UMTRA	0.500		0	0	0	NR	NR	0
LEAD SMELTERS	0.001		0	NR	NR	NR	NR	0
US AIRS	0.001		0	NR	NR	NR	NR	0
US MINES	0.250		0	0	NR	NR	NR	0
MINES MRDS	0.250		0	0	NR	NR	NR	0
ABANDONED MINES	0.250		0	0	NR	NR	NR	0
FINDS	0.001		2	NR	NR	NR	NR	2
UXO	1.000		0	0	0	0	NR	0
DOCKET HWC	0.001		0	NR	NR	NR	NR	0
ECHO	0.001		2	NR	NR	NR	NR	2

MAP FINDINGS SUMMARY

Database	Search Distance (Miles)	Target Property	< 1/8	1/8 - 1/4	1/4 - 1/2	1/2 - 1	> 1	Total Plotted
FUELS PROGRAM	0.250		0	0	NR	NR	NR	0
PFAS NPL	0.250		0	0	NR	NR	NR	0
PFAS FEDERAL SITES	0.250		0	0	NR	NR	NR	0
PFAS TRIS	0.250		0	0	NR	NR	NR	0
PFAS TSCA	0.250		0	0	NR	NR	NR	0
PFAS RCRA MANIFEST	0.250		0	0	NR	NR	NR	0
PFAS ATSDR	0.250		0	0	NR	NR	NR	0
PFAS WQP	0.250		0	0	NR	NR	NR	0
PFAS PROJECT	0.250		0	0	NR	NR	NR	0
PFAS NPDES	0.250		0	0	NR	NR	NR	0
PFAS ECHO	0.250		1	1	NR	NR	NR	2
PFAS ECHO FIRE TRAIN	0.250		1	0	NR	NR	NR	1
PFAS PT 139 AIRPORT	0.250		0	0	NR	NR	NR	0
AQUEOUS FOAM NRC	0.250		0	0	NR	NR	NR	0
BIOSOLIDS	0.001		0	NR	NR	NR	NR	0
UST FINDER	0.250		19	18	NR	NR	NR	37
UST FINDER RELEASE	0.500		3	10	5	NR	NR	18
E MANIFEST	0.250		37	114	NR	NR	NR	151
NY PFAS	0.250		0	0	NR	NR	NR	0
NY AIRS	0.001		0	NR	NR	NR	NR	0
NY COAL ASH	0.500		0	0	0	NR	NR	0
NY DRYCLEANERS	0.250		0	3	NR	NR	NR	3
NY E DESIGNATION	0.125		21	NR	NR	NR	NR	21
NY Financial Assurance	0.001		0	NR	NR	NR	NR	0
NY HSWDS	0.500		0	0	0	NR	NR	0
NY LEAD	0.001		0	NR	NR	NR	NR	0
NY MANIFEST	0.250		104	316	NR	NR	NR	420
PA MANIFEST	0.250		2	8	NR	NR	NR	10
RI MANIFEST	0.250		1	1	NR	NR	NR	2
NJ MANIFEST	0.250		34	67	NR	NR	NR	101
NY SPDES	0.001		0	NR	NR	NR	NR	0
NY VAPOR REOPENED	0.500		0	0	0	NR	NR	0
NY UIC	0.001		0	NR	NR	NR	NR	0
NY COOLING TOWERS	0.001		0	NR	NR	NR	NR	0
NY NYC OER	1.000		5	8	28	146	NR	187
NY NYC LAND USE	0.001		2	NR	NR	NR	NR	2
NY ILI	0.500		0	0	0	NR	NR	0
NY MGP	1.000		0	0	0	2	NR	2
EDR HIGH RISK HISTORICAL RECORDS								
EDR Exclusive Records								
EDR MGP	1.000		0	0	0	6	NR	6
EDR Hist Auto	0.125	1	10	NR	NR	NR	NR	11
EDR Hist Cleaner	0.125		5	NR	NR	NR	NR	5
EDR RECOVERED GOVERNMENT ARCHIVES								
Exclusive Recovered Govt. Archives								
NY RGA HWS	0.001		0	NR	NR	NR	NR	0

MAP FINDINGS SUMMARY

Database	Search Distance (Miles)	Target Property	< 1/8	1/8 - 1/4	1/4 - 1/2	1/2 - 1	> 1	Total Plotted
NY RGA LF	0.001		0	NR	NR	NR	NR	0
- Totals --		1	486	948	143	164	0	1742

NOTES:

TP = Target Property

NR = Not Requested at this Search Distance

Sites may be listed in more than one database

A1 **H B SERVICE CENTER** **EDR Hist Auto** **1021433216**
Target **375-9 LAFAYETTE ST** **N/A**
Property **NEW YORK, NY 10007**

Site 1 of 69 in cluster A

Actual: **42 ft.**

EDR Hist Auto

Year:	Name:	Type:
1969	H B SERVICE CENTER	Gasoline Service Stations
1970	H B SERVICE CENTER	Gasoline Service Stations
1971	H B SERVICE CENTER	Gasoline Service Stations
1972	H B SERVICE CENTER	Gasoline Service Stations

NPL **GE HUDSON RIVER SEDIMENT REMEDIATION PROCESSING AN** **NPL** **1000384273**
Region **446 LOCK 8 WAY** **SEMS** **NYD980763841**
West **HUDSON FALLS, NY 12839** **RCRA-LQG**
1/2-1 **US ENG CONTROLS**
4980 ft. **US INST CONTROLS**
NY Spills
ROD
PRP
CONSENT

NPL:

EPA Region:	2
EPA ID:	NYD980763841
Site ID:	202229
Name:	HUDSON RIVER PCBS
Address:	No Street Applicable
City,State,Zip:	HUDSON RIVER, NY 12871
Federal:	N
Final Date:	1984-09-21 00:00:00
Latitude:	43.1102
Longitude:	-73.5765
Site Score:	54.659999999999997
NAI:	Not reported
Native American Entity:	Not reported

Substance as of 08/2019:

NPL Status:	Currently on the Final NPL
Substance ID:	Not reported
CAS Number:	Not reported
Substance:	Not reported
Pathway:	Not reported
Scoring:	Not reported

NPL Status:	Currently on the Final NPL
Substance ID:	A046
CAS Number:	1336-36-3
Substance:	POLYCHLORINATED BIPHENYLS
Pathway:	AIR PATHWAY
Scoring:	4

NPL Status:	Currently on the Final NPL
Substance ID:	A046
CAS Number:	1336-36-3
Substance:	POLYCHLORINATED BIPHENYLS
Pathway:	SURFACE WATER PATHWAY
Scoring:	4

GE HUDSON RIVER SEDIMENT REMEDIATION PROCESSING AND TRANSPOR (Continued) **1000384273**

Summary Details:

Conditions at listing September 1983): The Hudson River PCBs Site is a 40-mile stretch of the Hudson River between Mechanicville and Fort Edward, New York. General Electric Co. discharged an estimated l.l million pounds of PCBs into this stretch of river. The State has identified 40 hot spots, defined as sediments contaminated with greater than 50 parts per million ppm) of PCBs. Also included in the site are five remnant areas, which are river sediments exposed when thelevel of the river was lowered due to removal of the Fort Edward Dam. The State has taken initial measures to stabili e the remnant areas from erosion. In September 1980, Congress passed an amendment to the Clean Water Act CWA) that included the Hudson River PCB Reclamation Demonstration Project. Under this legislation, the EPA Administrator could authori e a 75 percent grant, not to exceed 20 million. EPA issued a final Environmental Impact Statement in October 1982 evaluating various dredging alternatives for a demonstration project. EPA has prepared a feasibility study to evaluate alternative remedial actions under CERCLA. The Administrator has determined that CERCLA funds may be used for remedial action atthe remnant areas and for evaluating the effectiveness of the water supply system at Waterford, New York. Status June 1984): EPA has completed a draft feasibility study identifying alternatives for remedial action. A search for partiespotentially responsible for wastes associated with the site has been completed, and EPA has sent letters to two potentially responsible parties notifying them of possible legal action under CERCLA.

Category as of 08/2019:

NPL Status:	Currently on the Final NPL
Category Description:	Depth To Aquifer-<= 10 Feet
Category Value:	0

NPL Status:	Currently on the Final NPL
Category Description:	Distance To Nearest Population-> 0 And <= 1/4 Mile
Category Value:	10

Narratives as of 08/2019:

NPL Name:	HUDSON RIVER PCBS

Site as of 08/2019:

EPA Region:	02
Site ID:	0202229
Site Status:	F
Federal Site:	N
Date Deleted:	Not reported
Date Finalized:	09/21/84
Date Proposed:	09/08/83

Site Status as of 08/2019:

Proposed Date:	09/08/1983
Final Date:	09/21/1984
Deleted Date:	Not reported
NPL Status:	Final

Narr:

Site Name:	Hudson River PCBs
Site EPA ID:	NYD980763841

GE HUDSON RIVER SEDIMENT REMEDIATION PROCESSING AND TRANSPOR (Continued) **1000384273**

Listing Date: 9/21/1984
Site Score: 54.66
Federal Facility Indicator: No

Site List URL:

Site Progress URL:

Federal Register URL:

Site Location URL:

SEMS:
Site ID: 0202229
EPA ID: NYD980763841
Name: HUDSON RIVER PCBS
Address: NO STREET APPLICABLE
Address 2: Not reported
City,State,Zip: HUDSON RIVER, NY 12871-2834
Cong District: 21
FIPS Code: 36115
Latitude: +43.110200
Longitude: -073.576500
FF: N
NPL: Currently on the Final NPL
Non NPL Status: Not reported

SEMS Detail:
Region: 02
Site ID: 0202229
EPA ID: NYD980763841
Site Name: HUDSON RIVER PCBS
NPL: F
FF: N
OU: 00
Action Code: AR
Action Name: ADMIN REC
SEQ: 2
Start Date: 2000-03-28 05:00:00
Finish Date: Not reported
Qual: V
Current Action Lead: EPA Perf

Region: 02
Site ID: 0202229
EPA ID: NYD980763841
Site Name: HUDSON RIVER PCBS
NPL: F
FF: N
OU: 00
Action Code: CR
Action Name: CI
SEQ: 1
Start Date: 1991-09-30 04:00:00
Finish Date: Not reported
Qual: Not reported

GE HUDSON RIVER SEDIMENT REMEDIATION PROCESSING AND TRANSPOR (Continued) **1000384273**

Current Action Lead:	EPA Perf
Region:	02
Site ID:	0202229
EPA ID:	NYD980763841
Site Name:	HUDSON RIVER PCBS
NPL:	F
FF:	N
OU:	00
Action Code:	CR
Action Name:	CI
SEQ:	2
Start Date:	2002-03-25 05:00:00
Finish Date:	2006-11-02 05:00:00
Qual:	Not reported
Current Action Lead:	EPA Perf
Region:	02
Site ID:	0202229
EPA ID:	NYD980763841
Site Name:	HUDSON RIVER PCBS
NPL:	F
FF:	N
OU:	00
Action Code:	CR
Action Name:	CI
SEQ:	3
Start Date:	2005-11-07 05:00:00
Finish Date:	Not reported
Qual:	Not reported
Current Action Lead:	EPA Perf
Region:	02
Site ID:	0202229
EPA ID:	NYD980763841
Site Name:	HUDSON RIVER PCBS
NPL:	F
FF:	N
OU:	00
Action Code:	SS
Action Name:	ESI RI
SEQ:	1
Start Date:	2002-06-30 04:00:00
Finish Date:	2005-08-31 04:00:00
Qual:	W
Current Action Lead:	EPA Perf
Region:	02
Site ID:	0202229
EPA ID:	NYD980763841
Site Name:	HUDSON RIVER PCBS
NPL:	F
FF:	N
OU:	00
Action Code:	FE
Action Name:	5 YEAR
SEQ:	1

GE HUDSON RIVER SEDIMENT REMEDIATION PROCESSING AND TRANSPOR (Continued) **1000384273**

Start Date:	2012-06-01 05:00:00
Finish Date:	2012-06-01 05:00:00
Qual:	Not reported
Current Action Lead:	EPA Perf
Region:	02
Site ID:	0202229
EPA ID:	NYD980763841
Site Name:	HUDSON RIVER PCBS
NPL:	F
FF:	N
OU:	00
Action Code:	FE
Action Name:	5 YEAR
SEQ:	2
Start Date:	2016-03-29 05:00:00
Finish Date:	2019-04-11 05:00:00
Qual:	Not reported
Current Action Lead:	EPA Perf In-Hse
Region:	02
Site ID:	0202229
EPA ID:	NYD980763841
Site Name:	HUDSON RIVER PCBS
NPL:	F
FF:	N
OU:	00
Action Code:	FE
Action Name:	5 YEAR
SEQ:	3
Start Date:	2025-01-15 06:00:00
Finish Date:	2025-01-15 06:00:00
Qual:	Not reported
Current Action Lead:	EPA Perf In-Hse
Region:	02
Site ID:	0202229
EPA ID:	NYD980763841
Site Name:	HUDSON RIVER PCBS
NPL:	F
FF:	N
OU:	00
Action Code:	RS
Action Name:	RV ASSESS
SEQ:	1
Start Date:	1990-04-17 04:00:00
Finish Date:	1990-08-21 04:00:00
Qual:	S
Current Action Lead:	EPA Perf
Region:	02
Site ID:	0202229
EPA ID:	NYD980763841
Site Name:	HUDSON RIVER PCBS
NPL:	F
FF:	N
OU:	00

GE HUDSON RIVER SEDIMENT REMEDIATION PROCESSING AND TRANSPOR (Continued) **1000384273**

Action Code:	RS
Action Name:	RV ASSESS
SEQ:	5
Start Date:	1992-12-01 05:00:00
Finish Date:	1992-12-01 05:00:00
Qual:	Not reported
Current Action Lead:	EPA Perf
Region:	02
Site ID:	0202229
EPA ID:	NYD980763841
Site Name:	HUDSON RIVER PCBS
NPL:	F
FF:	N
OU:	00
Action Code:	NF
Action Name:	NPL FINL
SEQ:	1
Start Date:	1984-09-21 05:00:00
Finish Date:	1984-09-21 05:00:00
Qual:	Not reported
Current Action Lead:	EPA Perf
Region:	02
Site ID:	0202229
EPA ID:	NYD980763841
Site Name:	HUDSON RIVER PCBS
NPL:	F
FF:	N
OU:	00
Action Code:	NP
Action Name:	PROPOSED
SEQ:	1
Start Date:	1983-09-08 04:00:00
Finish Date:	1983-09-08 04:00:00
Qual:	Not reported
Current Action Lead:	EPA Perf
Region:	02
Site ID:	0202229
EPA ID:	NYD980763841
Site Name:	HUDSON RIVER PCBS
NPL:	F
FF:	N
OU:	00
Action Code:	PA
Action Name:	PA
SEQ:	1
Start Date:	1983-09-01 04:00:00
Finish Date:	1983-09-01 04:00:00
Qual:	L
Current Action Lead:	EPA Perf
Region:	02
Site ID:	0202229
EPA ID:	NYD980763841
Site Name:	HUDSON RIVER PCBS

GE HUDSON RIVER SEDIMENT REMEDIATION PROCESSING AND TRANSPOR (Continued) **1000384273**

NPL:	F
FF:	N
OU:	00
Action Code:	EL
Action Name:	PRP CR
SEQ:	1
Start Date:	1989-07-07 04:00:00
Finish Date:	Not reported
Qual:	Not reported
Current Action Lead:	EPA Ovrsght
Region:	02
Site ID:	0202229
EPA ID:	NYD980763841
Site Name:	HUDSON RIVER PCBS
NPL:	F
FF:	N
OU:	00
Action Code:	PJ
Action Name:	RP EM REM
SEQ:	1
Start Date:	2007-08-24 04:00:00
Finish Date:	2007-08-27 04:00:00
Qual:	C
Current Action Lead:	EPA Ovrsght
Region:	02
Site ID:	0202229
EPA ID:	NYD980763841
Site Name:	HUDSON RIVER PCBS
NPL:	F
FF:	N
OU:	00
Action Code:	DS
Action Name:	DISCVRY
SEQ:	1
Start Date:	1983-07-01 04:00:00
Finish Date:	1983-07-01 04:00:00
Qual:	Not reported
Current Action Lead:	EPA Perf
Region:	02
Site ID:	0202229
EPA ID:	NYD980763841
Site Name:	HUDSON RIVER PCBS
NPL:	F
FF:	N
OU:	00
Action Code:	SI
Action Name:	SI
SEQ:	1
Start Date:	1983-08-01 04:00:00
Finish Date:	1983-09-01 04:00:00
Qual:	H
Current Action Lead:	EPA Perf
Region:	02

GE HUDSON RIVER SEDIMENT REMEDIATION PROCESSING AND TRANSPOR (Continued) **1000384273**

Site ID:	0202229
EPA ID:	NYD980763841
Site Name:	HUDSON RIVER PCBS
NPL:	F
FF:	N
OU:	00
Action Code:	MA
Action Name:	ST COOP
SEQ:	2
Start Date:	1991-02-22 05:00:00
Finish Date:	2007-04-03 04:00:00
Qual:	Not reported
Current Action Lead:	EPA Perf

Region:	02
Site ID:	0202229
EPA ID:	NYD980763841
Site Name:	HUDSON RIVER PCBS
NPL:	F
FF:	N
OU:	00
Action Code:	TG
Action Name:	TA GRANT
SEQ:	1
Start Date:	1995-09-29 04:00:00
Finish Date:	2005-09-20 04:00:00
Qual:	Not reported
Current Action Lead:	EPA Perf

Region:	02
Site ID:	0202229
EPA ID:	NYD980763841
Site Name:	HUDSON RIVER PCBS
NPL:	F
FF:	N
OU:	01
Action Code:	RD
Action Name:	RD
SEQ:	1
Start Date:	1984-09-28 05:00:00
Finish Date:	1990-05-18 04:00:00
Qual:	Not reported
Current Action Lead:	St Perf

Region:	02
Site ID:	0202229
EPA ID:	NYD980763841
Site Name:	HUDSON RIVER PCBS
NPL:	F
FF:	N
OU:	01
Action Code:	RD
Action Name:	RD
SEQ:	2
Start Date:	1989-02-02 05:00:00
Finish Date:	1989-06-05 04:00:00
Qual:	Not reported

GE HUDSON RIVER SEDIMENT REMEDIATION PROCESSING AND TRANSPOR (Continued) **1000384273**

Current Action Lead: EPA Perf

Region: 02
Site ID: 0202229
EPA ID: NYD980763841
Site Name: HUDSON RIVER PCBS
NPL: F
FF: N
OU: 01
Action Code: CO
Action Name: RI/FS
SEQ: 1
Start Date: 1984-03-30 06:00:00
Finish Date: 1984-09-25 05:00:00
Qual: Not reported
Current Action Lead: EPA Perf

Region: 02
Site ID: 0202229
EPA ID: NYD980763841
Site Name: HUDSON RIVER PCBS
NPL: F
FF: N
OU: 01
Action Code: BF
Action Name: PRP RA
SEQ: 1
Start Date: 1989-10-13 04:00:00
Finish Date: 1992-09-29 04:00:00
Qual: Not reported
Current Action Lead: EPA Ovrsght

Region: 02
Site ID: 0202229
EPA ID: NYD980763841
Site Name: HUDSON RIVER PCBS
NPL: F
FF: N
OU: 01
Action Code: BF
Action Name: PRP RA
SEQ: 2
Start Date: 1990-09-28 04:00:00
Finish Date: 1992-09-29 04:00:00
Qual: Not reported
Current Action Lead: EPA Ovrsght

Region: 02
Site ID: 0202229
EPA ID: NYD980763841
Site Name: HUDSON RIVER PCBS
NPL: F
FF: N
OU: 01
Action Code: BE
Action Name: PRP RD
SEQ: 1

GE HUDSON RIVER SEDIMENT REMEDIATION PROCESSING AND TRANSPOR (Continued) **1000384273**

Start Date:	1989-05-18 04:00:00
Finish Date:	1991-01-07 05:00:00
Qual:	Not reported
Current Action Lead:	EPA Ovrsght
Region:	02
Site ID:	0202229
EPA ID:	NYD980763841
Site Name:	HUDSON RIVER PCBS
NPL:	F
FF:	N
OU:	01
Action Code:	BE
Action Name:	PRP RD
SEQ:	2
Start Date:	1989-09-27 04:00:00
Finish Date:	1990-09-28 04:00:00
Qual:	Not reported
Current Action Lead:	EPA Ovrsght
Region:	02
Site ID:	0202229
EPA ID:	NYD980763841
Site Name:	HUDSON RIVER PCBS
NPL:	F
FF:	N
OU:	01
Action Code:	RO
Action Name:	ROD
SEQ:	1
Start Date:	1984-09-25 05:00:00
Finish Date:	1984-09-25 05:00:00
Qual:	Not reported
Current Action Lead:	EPA Perf
Region:	02
Site ID:	0202229
EPA ID:	NYD980763841
Site Name:	HUDSON RIVER PCBS
NPL:	F
FF:	N
OU:	02
Action Code:	AR
Action Name:	ADMIN REC
SEQ:	1
Start Date:	1992-04-24 04:00:00
Finish Date:	Not reported
Qual:	E
Current Action Lead:	EPA Perf
Region:	02
Site ID:	0202229
EPA ID:	NYD980763841
Site Name:	HUDSON RIVER PCBS
NPL:	F
FF:	N
OU:	02

GE HUDSON RIVER SEDIMENT REMEDIATION PROCESSING AND TRANSPOR (Continued) **1000384273**

Action Code:	RA
Action Name:	RA
SEQ:	2
Start Date:	2008-05-09 04:00:00
Finish Date:	2009-11-24 05:00:00
Qual:	FR
Current Action Lead:	EPA Perf
Region:	02
Site ID:	0202229
EPA ID:	NYD980763841
Site Name:	HUDSON RIVER PCBS
NPL:	F
FF:	N
OU:	02
Action Code:	RA
Action Name:	RA
SEQ:	3
Start Date:	2008-12-04 05:00:00
Finish Date:	2009-12-23 05:00:00
Qual:	FR
Current Action Lead:	EPA Perf
Region:	02
Site ID:	0202229
EPA ID:	NYD980763841
Site Name:	HUDSON RIVER PCBS
NPL:	F
FF:	N
OU:	02
Action Code:	CO
Action Name:	RI/FS
SEQ:	2
Start Date:	1990-07-25 04:00:00
Finish Date:	2002-02-01 05:00:00
Qual:	Not reported
Current Action Lead:	EPA Perf
Region:	02
Site ID:	0202229
EPA ID:	NYD980763841
Site Name:	HUDSON RIVER PCBS
NPL:	F
FF:	N
OU:	02
Action Code:	OM
Action Name:	OM
SEQ:	1
Start Date:	2019-04-11 05:00:00
Finish Date:	Not reported
Qual:	Not reported
Current Action Lead:	EPA Ovrsght
Region:	02
Site ID:	0202229
EPA ID:	NYD980763841
Site Name:	HUDSON RIVER PCBS

GE HUDSON RIVER SEDIMENT REMEDIATION PROCESSING AND TRANSPOR (Continued) **1000384273**

NPL:	F
FF:	N
OU:	02
Action Code:	BF
Action Name:	PRP RA
SEQ:	3
Start Date:	2005-09-06 04:00:00
Finish Date:	2012-09-04 05:00:00
Qual:	Not reported
Current Action Lead:	EPA Ovrsght
Region:	02
Site ID:	0202229
EPA ID:	NYD980763841
Site Name:	HUDSON RIVER PCBS
NPL:	F
FF:	N
OU:	02
Action Code:	BF
Action Name:	PRP RA
SEQ:	4
Start Date:	2010-12-31 05:00:00
Finish Date:	2019-04-11 05:00:00
Qual:	Not reported
Current Action Lead:	EPA Ovrsght
Region:	02
Site ID:	0202229
EPA ID:	NYD980763841
Site Name:	HUDSON RIVER PCBS
NPL:	F
FF:	N
OU:	02
Action Code:	BE
Action Name:	PRP RD
SEQ:	3
Start Date:	2002-07-23 04:00:00
Finish Date:	2003-08-14 04:00:00
Qual:	Not reported
Current Action Lead:	EPA Ovrsght
Region:	02
Site ID:	0202229
EPA ID:	NYD980763841
Site Name:	HUDSON RIVER PCBS
NPL:	F
FF:	N
OU:	02
Action Code:	BE
Action Name:	PRP RD
SEQ:	4
Start Date:	2003-08-14 04:00:00
Finish Date:	2008-01-25 05:00:00
Qual:	Not reported
Current Action Lead:	EPA Ovrsght
Region:	02

GE HUDSON RIVER SEDIMENT REMEDIATION PROCESSING AND TRANSPOR (Continued) **1000384273**

Site ID:	0202229
EPA ID:	NYD980763841
Site Name:	HUDSON RIVER PCBS
NPL:	F
FF:	N
OU:	02
Action Code:	BE
Action Name:	PRP RD
SEQ:	6
Start Date:	2003-08-14 04:00:00
Finish Date:	2011-04-26 05:00:00
Qual:	Not reported
Current Action Lead:	EPA Ovrsght

Region:	02
Site ID:	0202229
EPA ID:	NYD980763841
Site Name:	HUDSON RIVER PCBS
NPL:	F
FF:	N
OU:	02
Action Code:	RO
Action Name:	ROD
SEQ:	2
Start Date:	2002-02-01 05:00:00
Finish Date:	2002-02-01 05:00:00
Qual:	R
Current Action Lead:	EPA Perf

Region:	02
Site ID:	0202229
EPA ID:	NYD980763841
Site Name:	HUDSON RIVER PCBS
NPL:	F
FF:	N
OU:	03
Action Code:	RV
Action Name:	RMVL
SEQ:	1
Start Date:	1999-10-06 04:00:00
Finish Date:	2001-09-14 04:00:00
Qual:	S
Current Action Lead:	EPA Perf

Region:	02
Site ID:	0202229
EPA ID:	NYD980763841
Site Name:	HUDSON RIVER PCBS
NPL:	F
FF:	N
OU:	03
Action Code:	RS
Action Name:	RV ASSESS
SEQ:	2
Start Date:	1992-11-19 05:00:00
Finish Date:	1992-12-01 05:00:00
Qual:	S

GE HUDSON RIVER SEDIMENT REMEDIATION PROCESSING AND TRANSPOR (Continued) **1000384273**

Current Action Lead: EPA Perf

Region: 02
Site ID: 0202229
EPA ID: NYD980763841
Site Name: HUDSON RIVER PCBS
NPL: F
FF: N
OU: 03
Action Code: RS
Action Name: RV ASSESS
SEQ: 3
Start Date: 1998-06-03 04:00:00
Finish Date: 1999-06-24 04:00:00
Qual: Not reported
Current Action Lead: EPA Perf

Region: 02
Site ID: 0202229
EPA ID: NYD980763841
Site Name: HUDSON RIVER PCBS
NPL: F
FF: N
OU: 03
Action Code: RS
Action Name: RV ASSESS
SEQ: 4
Start Date: 1998-10-14 04:00:00
Finish Date: 1999-01-07 05:00:00
Qual: Not reported
Current Action Lead: EPA Perf

Region: 02
Site ID: 0202229
EPA ID: NYD980763841
Site Name: HUDSON RIVER PCBS
NPL: F
FF: N
OU: 04
Action Code: BD
Action Name: PRP RI/FS
SEQ: 1
Start Date: 2008-09-08 04:00:00
Finish Date: Not reported
Qual: Not reported
Current Action Lead: EPA Ovrsght

Region: 02
Site ID: 0202229
EPA ID: NYD980763841
Site Name: HUDSON RIVER PCBS
NPL: F
FF: N
OU: 04
Action Code: BB
Action Name: PRP RV
SEQ: 1

GE HUDSON RIVER SEDIMENT REMEDIATION PROCESSING AND TRANSPOR (Continued) **1000384273**

Start Date:	2007-09-11 04:00:00
Finish Date:	2012-04-10 04:00:00
Qual:	S
Current Action Lead:	EPA Ovrsght

RCRA Listings:

Date Form Received by Agency:		20180215
Handler Name:		Ge Hudson River Sediment Remediation Processing And Transportation Facility
Handler Address:		Lock 8 Way
Handler City,State,Zip:		HUDSON FALLS, NY 12839
EPA ID:		NYD980763841
Contact Name:		ROBERT G GIBSON
Contact Address:		RIVER ROAD
Contact City,State,Zip:		SCHENECTADY, NY 12345
Contact Telephone:		518-388-7505
Contact Fax:		Not reported
Contact Email:		BOB.GIBSON@GE.COM
Contact Title:		SENIOR PROJECT MANAGER
EPA Region:		02
Land Type:		Other
Federal Waste Generator Description:		Large Quantity Generator
Non-Notifier:		Not reported
Biennial Report Cycle:		2017
Accessibility:		Not reported
Active Site Indicator:		Handler Activities
State District Owner:		Ny
State District:		NYSDEC R5
Mailing Address:		RIVER ROAD
Mailing City,State,Zip:		SCHENECTADY, NY 12345
Owner Name:	See Comments In Section 18	
Owner Type:		Other
Operator Name:	General Electric Company	
Operator Type:		Private
Short-Term Generator Activity:		No
Importer Activity:		No
Mixed Waste Generator:		No
Transporter Activity:		No
Transfer Facility Activity:		No
Recycler Activity with Storage:		No
Small Quantity On-Site Burner Exemption:		No
Smelting Melting and Refining Furnace Exemption:		No
Underground Injection Control:		No
Off-Site Waste Receipt:		No
Universal Waste Indicator:		No
Universal Waste Destination Facility:		No
Federal Universal Waste:		No
Active Site State-Reg Handler:		---
Federal Facility Indicator:		Not reported
Hazardous Secondary Material Indicator:		N
Sub-Part K Indicator:		Not reported
2018 GPRA Permit Baseline:		Not on the Baseline
2018 GPRA Renewals Baseline:		Not on the Baseline
202 GPRA Corrective Action Baseline:		No
Subject to Corrective Action Universe:		No
Non-TSDFs Where RCRA CA has Been Imposed Universe:		No

GE HUDSON RIVER SEDIMENT REMEDIATION PROCESSING AND TRANSPOR (Continued) **1000384273**

Corrective Action Priority Ranking:	No NCAPS ranking
Environmental Control Indicator:	No
Institutional Control Indicator:	No
Human Exposure Controls Indicator:	N/A
Groundwater Controls Indicator:	N/A
Significant Non-Complier Universe:	No
Unaddressed Significant Non-Complier Universe:	No
Addressed Significant Non-Complier Universe:	No
Significant Non-Complier With a Compliance Schedule Universe:	No
Financial Assurance Required:	Not reported
Handler Date of Last Change:	20181106
Recognized Trader-Importer:	No
Recognized Trader-Exporter:	No
Importer of Spent Lead Acid Batteries:	No
Exporter of Spent Lead Acid Batteries:	No
Recycler Activity Without Storage:	No
Manifest Broker:	No
Sub-Part P Indicator:	No

Biennial: List of Years
Year: 2017

Click Here for Biennial Reporting System Data:
Year: 2013

Click Here for Biennial Reporting System Data:
Year: 2011

Click Here for Biennial Reporting System Data:
Year: 2009

Click Here for Biennial Reporting System Data:

Hazardous Waste Summary:

Waste Code:	D006
Waste Description:	Cadmium
Waste Code:	D007
Waste Description:	Chromium
Waste Code:	D008
Waste Description:	Lead

Handler - Owner Operator:

Owner/Operator Indicator:	Owner
Owner/Operator Name: CANADIAN PACIFIC RR	
Legal Status:	Private
Date Became Current:	20070423
Date Ended Current:	Not reported
Owner/Operator Address:	9TH AVE SW
Owner/Operator City,State,Zip:	CALGARY T2P 4Z4
Owner/Operator Telephone:	Not reported
Owner/Operator Telephone Ext:	Not reported
Owner/Operator Fax:	Not reported
Owner/Operator Email:	Not reported

GE HUDSON RIVER SEDIMENT REMEDIATION PROCESSING AND TRANSPOR (Continued) **1000384273**

Owner/Operator Indicator: Operator
Owner/Operator Name: GENERAL ELECTRIC COMPANY
Legal Status: Private
Date Became Current: 20070423
Date Ended Current: Not reported
Owner/Operator Address: 1 RIVER ROAD
Owner/Operator City,State,Zip: SCHENECTADY, NY 12345
Owner/Operator Telephone: 518-388-7505
Owner/Operator Telephone Ext: Not reported
Owner/Operator Fax: Not reported
Owner/Operator Email: Not reported

Owner/Operator Indicator: Operator
Owner/Operator Name: GENERAL ELECTRIC COMPANY
Legal Status: Private
Date Became Current: 20070423
Date Ended Current: Not reported
Owner/Operator Address: 9TH AVE SW
Owner/Operator City,State,Zip: CALGARY T2P 4Z4
Owner/Operator Telephone: Not reported
Owner/Operator Telephone Ext: Not reported
Owner/Operator Fax: Not reported
Owner/Operator Email: Not reported

Owner/Operator Indicator: Owner
Owner/Operator Name: SEE COMMENTS IN SECTION 18
Legal Status: Other
Date Became Current: 20070204
Date Ended Current: Not reported
Owner/Operator Address: 446 LOCK WAY
Owner/Operator City,State,Zip: HUDSON FALLS, NY 12839
Owner/Operator Telephone: Not reported
Owner/Operator Telephone Ext: Not reported
Owner/Operator Fax: Not reported
Owner/Operator Email: Not reported

Owner/Operator Indicator: Owner
Owner/Operator Name: USEPA
Legal Status: Federal
Date Became Current: 20080604
Date Ended Current: Not reported
Owner/Operator Address: Not reported
Owner/Operator City,State,Zip: Not reported
Owner/Operator Telephone: Not reported
Owner/Operator Telephone Ext: Not reported
Owner/Operator Fax: Not reported
Owner/Operator Email: Not reported

Owner/Operator Indicator: Owner
Owner/Operator Name: CANADIAN PACIFIC RAILROAD
Legal Status: Private
Date Became Current: 20070502
Date Ended Current: Not reported
Owner/Operator Address: 401 9TH AVE SW
Owner/Operator City,State,Zip: CALGARY, AB T2P4Z4
Owner/Operator Telephone: Not reported
Owner/Operator Telephone Ext: Not reported

GE HUDSON RIVER SEDIMENT REMEDIATION PROCESSING AND TRANSPOR (Continued) **1000384273**

Owner/Operator Fax: Not reported
Owner/Operator Email: Not reported

Owner/Operator Indicator: Owner
Owner/Operator Name: SEE SECTION 11 COMMENTS
Legal Status: State
Date Became Current: 20070502
Date Ended Current: Not reported
Owner/Operator Address: Not reported
Owner/Operator City,State,Zip: NY
Owner/Operator Telephone: Not reported
Owner/Operator Telephone Ext: Not reported
Owner/Operator Fax: Not reported
Owner/Operator Email: Not reported

Owner/Operator Indicator: Operator
Owner/Operator Name: GE HUDSON RIVER SEDIMENT REMEDIATION
Legal Status: Private
Date Became Current: 20070423
Date Ended Current: Not reported
Owner/Operator Address: 381 BROADWAY
Owner/Operator City,State,Zip: FORT EDWARD, NY 12828
Owner/Operator Telephone: Not reported
Owner/Operator Telephone Ext: Not reported
Owner/Operator Fax: Not reported
Owner/Operator Email: Not reported

Owner/Operator Indicator: Owner
Owner/Operator Name: GE HUDSON RIVER SEDIMENT REMEDIATION
Legal Status: Private
Date Became Current: 20070423
Date Ended Current: Not reported
Owner/Operator Address: 381 BROADWAY
Owner/Operator City,State,Zip: FORT EDWARD, NY 12828
Owner/Operator Telephone: Not reported
Owner/Operator Telephone Ext: Not reported
Owner/Operator Fax: Not reported
Owner/Operator Email: Not reported

Owner/Operator Indicator: Operator
Owner/Operator Name: GENERAL ELECTRIC CO
Legal Status: Private
Date Became Current: 20070402
Date Ended Current: Not reported
Owner/Operator Address: Not reported
Owner/Operator City,State,Zip: Not reported
Owner/Operator Telephone: Not reported
Owner/Operator Telephone Ext: Not reported
Owner/Operator Fax: Not reported
Owner/Operator Email: Not reported

Owner/Operator Indicator: Operator
Owner/Operator Name: GENERAL ELECTRIC COMPANY
Legal Status: Private
Date Became Current: 20070423
Date Ended Current: Not reported
Owner/Operator Address: Not reported

GE HUDSON RIVER SEDIMENT REMEDIATION PROCESSING AND TRANSPOR (Continued) **1000384273**

Owner/Operator City,State,Zip: Not reported
Owner/Operator Telephone: Not reported
Owner/Operator Telephone Ext: Not reported
Owner/Operator Fax: Not reported
Owner/Operator Email: Not reported

Owner/Operator Indicator: Owner
Owner/Operator Name: WCC LLC
Legal Status: Private
Date Became Current: 20070402
Date Ended Current: Not reported
Owner/Operator Address: 67 WILLOW GLEN
Owner/Operator City,State,Zip: MECHANICVILLE, NY 12188
Owner/Operator Telephone: Not reported
Owner/Operator Telephone Ext: Not reported
Owner/Operator Fax: Not reported
Owner/Operator Email: Not reported

Historic Generators:
Receive Date: 20100303
Handler Name: GE HUDSON RIVER SEDIMENT REMEDIATION PROCESSING AND TRANSPORTATION FACILITY
Federal Waste Generator Description: Large Quantity Generator
State District Owner: Not reported
Large Quantity Handler of Universal Waste: No
Recognized Trader Importer: No
Recognized Trader Exporter: No
Spent Lead Acid Battery Importer: No
Spent Lead Acid Battery Exporter: No
Current Record: No
Non Storage Recycler Activity: Not reported
Electronic Manifest Broker: Not reported

Receive Date: 20120301
Handler Name: GE HUDSON RIVER SEDIMENT REMEDIATION PROCESSING AND TRANSPORTATION FACILITY
Federal Waste Generator Description: Large Quantity Generator
State District Owner: Ny
Large Quantity Handler of Universal Waste: No
Recognized Trader Importer: No
Recognized Trader Exporter: No
Spent Lead Acid Battery Importer: No
Spent Lead Acid Battery Exporter: No
Current Record: No
Non Storage Recycler Activity: Not reported
Electronic Manifest Broker: Not reported

Receive Date: 20140303
Handler Name: GE HUDSON RIVER SEDIMENT REMEDIATION PROCESSING AND TRANSPORTATION FACILITY
Federal Waste Generator Description: Small Quantity Generator
State District Owner: Ny
Large Quantity Handler of Universal Waste: No
Recognized Trader Importer: No
Recognized Trader Exporter: No
Spent Lead Acid Battery Importer: No
Spent Lead Acid Battery Exporter: No

GE HUDSON RIVER SEDIMENT REMEDIATION PROCESSING AND TRANSPOR (Continued) **1000384273**

Current Record: No
Non Storage Recycler Activity: Not reported
Electronic Manifest Broker: Not reported

Receive Date: 20180215
Handler Name: GE HUDSON RIVER SEDIMENT REMEDIATION PROCESSING AND TRANSPORTATION FACILITY
Federal Waste Generator Description: Large Quantity Generator
State District Owner: Ny
Large Quantity Handler of Universal Waste: No
Recognized Trader Importer: No
Recognized Trader Exporter: No
Spent Lead Acid Battery Importer: No
Spent Lead Acid Battery Exporter: No
Current Record: Yes
Non Storage Recycler Activity: No
Electronic Manifest Broker: No

Receive Date: 20060101
Handler Name: HUDSON RIVER PCBS (ROGERS ISLAND) USEPA
Federal Waste Generator Description: Not a generator, verified
State District Owner: Ny
Large Quantity Handler of Universal Waste: No
Recognized Trader Importer: No
Recognized Trader Exporter: No
Spent Lead Acid Battery Importer: No
Spent Lead Acid Battery Exporter: No
Current Record: No
Non Storage Recycler Activity: Not reported
Electronic Manifest Broker: Not reported

Receive Date: 20070101
Handler Name: HUDSON RIVER PCBS (ROGERS ISLAND) USEPA
Federal Waste Generator Description: Not a generator, verified
State District Owner: Ny
Large Quantity Handler of Universal Waste: No
Recognized Trader Importer: No
Recognized Trader Exporter: No
Spent Lead Acid Battery Importer: No
Spent Lead Acid Battery Exporter: No
Current Record: No
Non Storage Recycler Activity: Not reported
Electronic Manifest Broker: Not reported

Receive Date: 20080829
Handler Name: HUDSON RIVER PCBS (ROGERS ISLAND) SUPERFUND USEPA
Federal Waste Generator Description: Large Quantity Generator
State District Owner: Ny
Large Quantity Handler of Universal Waste: No
Recognized Trader Importer: No
Recognized Trader Exporter: No
Spent Lead Acid Battery Importer: No
Spent Lead Acid Battery Exporter: No
Current Record: No
Non Storage Recycler Activity: Not reported
Electronic Manifest Broker: Not reported

GE HUDSON RIVER SEDIMENT REMEDIATION PROCESSING AND TRANSPOR (Continued) **1000384273**

Receive Date: 20010101
Handler Name: HUDSON RIVER PCBS (ROGERS ISLAND) USEPA
Federal Waste Generator Description: Large Quantity Generator
State District Owner: Ny
Large Quantity Handler of Universal Waste: No
Recognized Trader Importer: No
Recognized Trader Exporter: No
Spent Lead Acid Battery Importer: No
Spent Lead Acid Battery Exporter: No
Current Record: No
Non Storage Recycler Activity: Not reported
Electronic Manifest Broker: Not reported

List of NAICS Codes and Descriptions:
NAICS Code: 56291
NAICS Description: Remediation Services

Facility Has Received Notices of Violations:
Violations: No Violations Found

Evaluation Action Summary:
Evaluations: No Evaluations Found

SIte:
Name: HUDSON RIVER PCBS
Address: NO STREET APPLICABLE
Address 2: Not reported
City,State,Zip: HUDSON RIVER, NY 12871-2834
Event Code: Not reported
Action Taken Date: 02/01/2002
EPA ID: NYD980763841
Action Name: Record of Decision
Action ID: 2
Operable Unit: 02
Contaminated Media: Surface Water
Contact Name: Not reported
Contact Telephone: Not reported
Event: Not reported
Federal Facility: N
Fiscal Year: 2002
NPL Status: Currently on the Final NPL
Superfund Alternative Agreement: N
Latitude: +43.110200
Longitude: -073.576500

Media:
EPA ID: NYD980763841
Contaminated Media: Sediment
Action ID: 2
Operable Unit: 02
Action Name: Record of Decision
Action Taken Date: 02/01/2002
Event Code: Not reported
Contact Name: Not reported
Contact Telephone: Not reported

GE HUDSON RIVER SEDIMENT REMEDIATION PROCESSING AND TRANSPOR (Continued) **1000384273**

Event:	Not reported
Federal Facility:	N
Fiscal Year:	2002
NPL Status:	Currently on the Final NPL
Superfund Alternative Agreement:	N
Latitude:	+43.110200
Longitude:	-073.576500

EPA ID:	NYD980763841
Contaminated Media:	Sediment
Action ID:	2
Operable Unit:	02
Action Name:	Record of Decision
Action Taken Date:	02/01/2002
Event Code:	Not reported
Contact Name:	Not reported
Contact Telephone:	Not reported
Event:	Not reported
Federal Facility:	N
Fiscal Year:	2002
NPL Status:	Currently on the Final NPL
Superfund Alternative Agreement:	N
Latitude:	+43.110200
Longitude:	-073.576500

EPA ID:	NYD980763841
Contaminated Media:	Sediment
Action ID:	1
Operable Unit:	01
Action Name:	Record of Decision
Action Taken Date:	09/25/1984
Event Code:	Not reported
Contact Name:	Not reported
Contact Telephone:	Not reported
Event:	Not reported
Federal Facility:	N
Fiscal Year:	1984
NPL Status:	Currently on the Final NPL
Superfund Alternative Agreement:	N
Latitude:	+43.110200
Longitude:	-073.576500

EPA ID:	NYD980763841
Contaminated Media:	Sediment
Action ID:	1
Operable Unit:	01
Action Name:	Record of Decision
Action Taken Date:	09/25/1984
Event Code:	Not reported
Contact Name:	Not reported
Contact Telephone:	Not reported
Event:	Not reported
Federal Facility:	N
Fiscal Year:	1984
NPL Status:	Currently on the Final NPL
Superfund Alternative Agreement:	N
Latitude:	+43.110200

GE HUDSON RIVER SEDIMENT REMEDIATION PROCESSING AND TRANSPOR (Continued) **1000384273**

Longitude:	-073.576500
EPA ID:	NYD980763841
Contaminated Media:	Sediment
Action ID:	1
Operable Unit:	01
Action Name:	Record of Decision
Action Taken Date:	09/25/1984
Event Code:	Not reported
Contact Name:	Not reported
Contact Telephone:	Not reported
Event:	Not reported
Federal Facility:	N
Fiscal Year:	1984
NPL Status:	Currently on the Final NPL
Superfund Alternative Agreement:	N
Latitude:	+43.110200
Longitude:	-073.576500
EPA ID:	NYD980763841
Contaminated Media:	Sediment
Action ID:	1
Operable Unit:	01
Action Name:	Record of Decision
Action Taken Date:	09/25/1984
Event Code:	Not reported
Contact Name:	Not reported
Contact Telephone:	Not reported
Event:	Not reported
Federal Facility:	N
Fiscal Year:	1984
NPL Status:	Currently on the Final NPL
Superfund Alternative Agreement:	N
Latitude:	+43.110200
Longitude:	-073.576500
EPA ID:	NYD980763841
Contaminated Media:	Sediment
Action ID:	2
Operable Unit:	02
Action Name:	Record of Decision
Action Taken Date:	02/01/2002
Event Code:	Not reported
Contact Name:	Not reported
Contact Telephone:	Not reported
Event:	Not reported
Federal Facility:	N
Fiscal Year:	2002
NPL Status:	Currently on the Final NPL
Superfund Alternative Agreement:	N
Latitude:	+43.110200
Longitude:	-073.576500
EPA ID:	NYD980763841
Contaminated Media:	Surface Water
Action ID:	2
Operable Unit:	02

GE HUDSON RIVER SEDIMENT REMEDIATION PROCESSING AND TRANSPOR (Continued) **1000384273**

Action Name:	Record of Decision
Action Taken Date:	02/01/2002
Event Code:	Not reported
Contact Name:	Not reported
Contact Telephone:	Not reported
Event:	Not reported
Federal Facility:	N
Fiscal Year:	2002
NPL Status:	Currently on the Final NPL
Superfund Alternative Agreement:	N
Latitude:	+43.110200
Longitude:	-073.576500

EPA ID:	NYD980763841
Contaminated Media:	Surface Water
Action ID:	2
Operable Unit:	02
Action Name:	Record of Decision
Action Taken Date:	02/01/2002
Event Code:	Not reported
Contact Name:	Not reported
Contact Telephone:	Not reported
Event:	Not reported
Federal Facility:	N
Fiscal Year:	2002
NPL Status:	Currently on the Final NPL
Superfund Alternative Agreement:	N
Latitude:	+43.110200
Longitude:	-073.576500

EPA ID:	NYD980763841
Contaminated Media:	Sediment
Action ID:	2
Operable Unit:	02
Action Name:	Record of Decision
Action Taken Date:	02/01/2002
Event Code:	Not reported
Contact Name:	Not reported
Contact Telephone:	Not reported
Event:	Not reported
Federal Facility:	N
Fiscal Year:	2002
NPL Status:	Currently on the Final NPL
Superfund Alternative Agreement:	N
Latitude:	+43.110200
Longitude:	-073.576500

US INST CONTROLS:

Name:	HUDSON RIVER PCBS
Address:	NO STREET APPLICABLE
Address 2:	Not reported
City,State,Zip:	HUDSON RIVER, NY 12871-2834
EPA ID:	NYD980763841
Action Name:	Record of Decision
Action ID:	2
Operable Unit:	02

GE HUDSON RIVER SEDIMENT REMEDIATION PROCESSING AND TRANSPOR (Continued) **1000384273**

Actual Date:	02/01/2002
Contaminated Media:	Surface Water
Event Code:	Not reported
Contact Name:	Not reported
Contact Telephone:	Not reported
Event:	Not reported
Federal Facility:	N
Fiscal Year:	2002
NPL Status:	Currently on the Final NPL
Superfund Alternative Agreement:	N
Latitude:	+43.110200
Longitude:	-073.576500

SPILLS:

Name:	HUDSON RIVER
Address:	HUDSON RIVER
City,State,Zip:	OSSINING, NY
Spill Number/Closed Date:	0308107 / 2003-10-31
Facility ID:	0308107
Facility Type:	ER
DER Facility ID:	278391
Site ID:	237813
DEC Region:	3
Spill Cause:	Abandoned Drums
Spill Class:	D4
SWIS:	6000
Spill Date:	2003-10-31
Investigator:	rxamato
Referred To:	Not reported
Reported to Dept:	2003-10-31
CID:	297
Water Affected:	HUDSON RIVER
Spill Source:	Unknown
Spill Notifier:	Federal Government
Cleanup Ceased:	Not reported
Cleanup Meets Std:	True
Last Inspection:	Not reported
Recommended Penalty:	False
UST Trust:	False
Remediation Phase:	0
Date Entered In Computer:	2003-10-31
Spill Record Last Update:	2003-11-06
Spiller Name:	Not reported
Spiller Company:	UNKNOWN
Spiller Address:	Not reported
Spiller Company:	001
Contact Name:	PETTY OFFFICER HAWKINS
Latitude:	Not reported
Longitude:	Not reported
DEC Memo:	Prior to Sept, 2004 data translation this spill Lead_DEC Field was SMITH 10/31/03: MEG hired by USCG to remove test and dispose. Container did not leak.
Remarks:	CALL TO NRC REPORTING A 55 GALLON DRUM OF UNKNOWN PETROLEUM FLOATING - USCG IS REPOSNDING TO THE SITE

All Materials:

Site ID:	237813

GE HUDSON RIVER SEDIMENT REMEDIATION PROCESSING AND TRANSPOR (Continued) **1000384273**

Operable Unit ID:	874400
Operable Unit:	01
Material ID:	501630
Material Code:	0066A
Material Name:	unknown petroleum
Case No.:	Not reported
Material FA:	Petroleum
Quantity:	55.00
Units:	G
Recovered:	.00
Resource Affected:	Surface Water
Oxygenate:	Not reported

ROD:

Name:	HUDSON RIVER PCBS
Address:	No Street Applicable
City,State,Zip:	HUDSON RIVER, NY 12871
EPA ID:	NYD980763841
RG:	2
Site ID:	202229
Action:	GOVT Decision Document (ROD)
Operable Unit Number:	REMNANT DEPOSIT CAPPING
SEQ ID:	1
Action Completion:	1984-09-25 00:00:00
NPL Status:	Final
Non NPL Status:	Not reported

Name:	HUDSON RIVER PCBS
Address:	No Street Applicable
City,State,Zip:	HUDSON RIVER, NY 12871
EPA ID:	NYD980763841
RG:	2
Site ID:	202229
Action:	GOVT Decision Document (ROD)
Operable Unit Number:	REASSESSMENT RIVER
SEQ ID:	2
Action Completion:	2002-02-01 00:00:00
NPL Status:	Final
Non NPL Status:	Not reported

PRP:

PRP Name:
DELAWARE AND HUDSON RAILWAY CO INC
GENERAL ELECTRIC COMPANY
GENERAL ELECTRIC COMPANY
GENERAL ELECTRIC COMPANY
GENERAL ELECTRIC COMPANY
GENERAL ELECTRIC COMPANY
GENERAL ELECTRIC COMPANY
GENERAL ELECTRIC COMPANY
GENERAL ELECTRIC COMPANY
GENERAL ELECTRIC COMPANY
GENERAL ELECTRIC COMPANY
GENERAL ELECTRIC COMPANY
GENERAL ELECTRIC COMPANY
GOLUB PROPERTIES OF WATERVLIET INC

GE HUDSON RIVER SEDIMENT REMEDIATION PROCESSING AND TRANSPOR (Continued) **1000384273**

NEW YORK STATE CANAL CORPORATION
NIAGARA MOHAWK POWER COMPANY
TOWN OF HALFMOON NEW YORK
VILLAGE OF STILLWATER
WATER COMMISSIONERS OF THE TOWN OF WATERFORD

CONSENT:

EPA ID:	NYD980763841
Site ID:	0284
Case Title:	U.S.V. GENERAL ELECTRIC COMPANY (HUDSON RIVER) (EPA-SUPERFUND)
Court Num:	05-1270
District:	New York, North
Entered Date:	11/02/06
Name:	HUDSON RIVER PCBS
Name:	HUDSON RIVER PCBS
Address:	NO STREET APPLICABLE
City,State,Zip:	HUDSON RIVER, NY 12801
County:	WASHINGTON

EPA ID:	NYD980763841
Site ID:	0284
Case Title:	U.S.V. GENERAL ELECTRIC COMPANY (HUDSON RIVER) (EPA-SUPERFUND)
Court Num:	05-1270
District:	New York, North
Entered Date:	11/02/06
Name:	HUDSON RIVER PCBS
Name:	HUDSON RIVER PCBS
Address:	NO STREET APPLICABLE
City,State,Zip:	HUDSON RIVER, NY 12801
County:	WASHINGTON

EPA ID:	NYD980763841
Site ID:	0284
Case Title:	U.S.V. GENERAL ELECTRIC COMPANY (HUDSON RIVER) (EPA-SUPERFUND)
Court Num:	05-1270
District:	New York, North
Entered Date:	11/02/06
Name:	HUDSON RIVER PCBS
Name:	HUDSON RIVER PCBS
Address:	NO STREET APPLICABLE
City,State,Zip:	HUDSON RIVER, NY 12801
County:	WASHINGTON

EPA ID:	NYD980763841
Site ID:	Not reported
Case Title:	Not reported
Court Num:	Not reported
District:	Not reported
Entered Date:	Not reported
Name:	US V. GENERAL ELECTRIC COMPANY
Name:	HUDSON RIVER PCBS
Address:	NO STREET APPLICABLE
City,State,Zip:	HUDSON RIVER, NY 12801
County:	WASHINGTON

EPA ID:	NYD980763841
Site ID:	0284
Case Title:	U.S.V. GENERAL ELECTRIC COMPANY (HUDSON RIVER) (EPA-SUPERFUND)

GE HUDSON RIVER SEDIMENT REMEDIATION PROCESSING AND TRANSPOR (Continued) **1000384273**

Court Num:	05-1270
District:	New York, North
Entered Date:	11/02/06
Name:	HUDSON RIVER PCBS
Name:	HUDSON RIVER PCBS
Address:	NO STREET APPLICABLE
City,State,Zip:	HUDSON RIVER, NY 12801
County:	WASHINGTON

A2 **CON EDISON MANHOLE 59368** **RCRA NonGen / NLR** **1014919435**
379 LAFAYETTE ST **NJ MANIFEST** **NYP004236016**
< 1/8 **NEW YORK, NY 10003** **NY MANIFEST**
1 ft.

Site 2 of 69 in cluster A

Relative: **Higher**
Actual: **42 ft.**

RCRA Listings:

Date Form Received by Agency:		20110623
Handler Name:		Con Edison Manhole 59368
Handler Address:		Lafayette St
Handler City,State,Zip:		NEW YORK, NY 10003
EPA ID:		NYP004236016
Contact Name:		TONI-ANN FRANZONE
Contact Address:		Not reported
Contact City,State,Zip:		Not reported
Contact Telephone:		212-894-9450
Contact Fax:		Not reported
Contact Email:		Not reported
Contact Title:		OFFICE ASSISTANT L1-2
EPA Region:		02
Land Type:		Private
Federal Waste Generator Description:		Not a generator, verified
Non-Notifier:		Not reported
Biennial Report Cycle:		Not reported
Accessibility:		Not reported
Active Site Indicator:		Not reported
State District Owner:		Ny
State District:		NYSDEC R2
Mailing Address:		IRVING PLAZA RM 828
Mailing City,State,Zip:		NEW YORK, NY 10003
Owner Name:	Not reported	
Owner Type:		Not reported
Operator Name:	Not reported	
Operator Type:		Not reported
Short-Term Generator Activity:		No
Importer Activity:		No
Mixed Waste Generator:		No
Transporter Activity:		No
Transfer Facility Activity:		No
Recycler Activity with Storage:		No
Small Quantity On-Site Burner Exemption:		No
Smelting Melting and Refining Furnace Exemption:		No
Underground Injection Control:		No
Off-Site Waste Receipt:		No
Universal Waste Indicator:		No
Universal Waste Destination Facility:		No
Federal Universal Waste:		No
Active Site State-Reg Handler:		---
Federal Facility Indicator:		Not reported

CON EDISON MANHOLE 59368 (Continued) **1014919435**

Hazardous Secondary Material Indicator:	N
Sub-Part K Indicator:	Not reported
2018 GPRA Permit Baseline:	Not on the Baseline
2018 GPRA Renewals Baseline:	Not on the Baseline
202 GPRA Corrective Action Baseline:	No
Subject to Corrective Action Universe:	No
Non-TSDFs Where RCRA CA has Been Imposed Universe:	No
Corrective Action Priority Ranking:	No NCAPS ranking
Environmental Control Indicator:	No
Institutional Control Indicator:	No
Human Exposure Controls Indicator:	N/A
Groundwater Controls Indicator:	N/A
Significant Non-Complier Universe:	No
Unaddressed Significant Non-Complier Universe:	No
Addressed Significant Non-Complier Universe:	No
Significant Non-Complier With a Compliance Schedule Universe:	No
Financial Assurance Required:	Not reported
Handler Date of Last Change:	20111026
Recognized Trader-Importer:	No
Recognized Trader-Exporter:	No
Importer of Spent Lead Acid Batteries:	No
Exporter of Spent Lead Acid Batteries:	No
Recycler Activity Without Storage:	No
Manifest Broker:	No
Sub-Part P Indicator:	No

Biennial: List of Years
Year: 2011

Click Here for Biennial Reporting System Data:

Hazardous Waste Summary:
Waste Code: D008
Waste Description: Lead

Handler - Owner Operator:

Owner/Operator Indicator:	Owner
Owner/Operator Name:	CONSOLIDATED EDISON COMPANY OF NY, INC.
Legal Status:	Private
Date Became Current:	20110524
Date Ended Current:	Not reported
Owner/Operator Address:	4 IRVING PLACE, 15TH FL
Owner/Operator City,State,Zip:	NEW YORK, NY 10003
Owner/Operator Telephone:	Not reported
Owner/Operator Telephone Ext:	Not reported
Owner/Operator Fax:	Not reported
Owner/Operator Email:	Not reported

Owner/Operator Indicator:	Operator
Owner/Operator Name:	CONSOLIDATED EDISON COMPANY OF NY, INC.
Legal Status:	Private
Date Became Current:	20110524
Date Ended Current:	Not reported
Owner/Operator Address:	4 IRVING PLACE, 15TH FL
Owner/Operator City,State,Zip:	NEW YORK, NY 10003
Owner/Operator Telephone:	Not reported

CON EDISON MANHOLE 59368 (Continued) **1014919435**

Owner/Operator Telephone Ext: Not reported
Owner/Operator Fax: Not reported
Owner/Operator Email: Not reported

Historic Generators:
Receive Date: 20120306
Handler Name: CON EDISON - MANHOLE 59368
Federal Waste Generator Description: Large Quantity Generator
State District Owner: Ny
Large Quantity Handler of Universal Waste: No
Recognized Trader Importer: No
Recognized Trader Exporter: No
Spent Lead Acid Battery Importer: No
Spent Lead Acid Battery Exporter: No
Current Record: No
Non Storage Recycler Activity: Not reported
Electronic Manifest Broker: Not reported

Receive Date: 20110524
Handler Name: CON EDISON MANHOLE 59368
Federal Waste Generator Description: Very Small Quantity Generator (formerly Conditionally-Exempt Small Quantity Generator
State District Owner: Ny
Large Quantity Handler of Universal Waste: No
Recognized Trader Importer: No
Recognized Trader Exporter: No
Spent Lead Acid Battery Importer: No
Spent Lead Acid Battery Exporter: No
Current Record: No
Non Storage Recycler Activity: Not reported
Electronic Manifest Broker: Not reported

Receive Date: 20110623
Handler Name: CON EDISON MANHOLE 59368
Federal Waste Generator Description: Not a generator, verified
State District Owner: Ny
Large Quantity Handler of Universal Waste: No
Recognized Trader Importer: No
Recognized Trader Exporter: No
Spent Lead Acid Battery Importer: No
Spent Lead Acid Battery Exporter: No
Current Record: Yes
Non Storage Recycler Activity: Not reported
Electronic Manifest Broker: Not reported

List of NAICS Codes and Descriptions:
NAICS Code: 221122
NAICS Description: Electric Power Distribution

Facility Has Received Notices of Violations:
Violations: No Violations Found

Evaluation Action Summary:
Evaluations: No Evaluations Found

CON EDISON MANHOLE 59368 (Continued) **1014919435**

NJ MANIFEST:

EPA ID:	NYP004236016
Name:	CON EDISON MANHOLE 59368
Address:	379 LAFAYETTE ST
City,State,Zip:	NEW YORK, NY 10003
County:	Not reported
Mailing Address:	IRVING PLACE
Mailing City,State,Zip:	NEW YORK, NY 10003
Telephone:	Not reported
Emergency Telephone:	Not reported
Contact:	DENNIS HUACON
Comments:	Not reported
SIC Code:	Not reported
County:	NY061
Municipal:	Not reported
Previous EPAID:	Not reported
Generator Flag:	Not reported
Transporter Flag:	Not reported
TSDF Flag:	Not reported
Name Change:	Not reported
Date Change:	Not reported

Manifest Data:

EPA ID:	NYP004236016
Manifest Number:	007658393JJK
Date Shipped:	5/24/2011
TSDF EPA ID:	NJD002200046
Transporter EPA ID:	NJ0000027193
Transporter 2 EPA ID:	Not reported
Transporter 3 EPA ID:	Not reported
Transporter 4 EPA ID:	Not reported
Transporter 5 EPA ID:	Not reported
Transporter 6 EPA ID:	Not reported
Transporter 7 EPA ID:	Not reported
Transporter 8 EPA ID:	Not reported
Transporter 9 EPA ID:	Not reported
Transporter 10 EPA ID:	Not reported
Date Trans1 Transported Waste:	Not reported
Date Trans2 Transported Waste:	Not reported
Date Trans3 Transported Waste:	Not reported
Date Trans4 Transported Waste:	Not reported
Date Trans5 Transported Waste:	Not reported
Date Trans6 Transported Waste:	Not reported
Date Trans7 Transported Waste:	Not reported
Date Trans8 Transported Waste:	Not reported
Date Trans9 Transported Waste:	Not reported
Date Trans10 Transported Waste:	Not reported
Date TSDF Received Waste:	Not reported
TSDF EPA Facility Name:	Not reported
QTY Units:	Not reported
Transporter SEQ ID:	Not reported
Transporter-1 Date:	Not reported
Waste SEQ ID:	Not reported
Waste Type Code 2:	Not reported
Waste Type Code 3:	Not reported
Waste Type Code 4:	Not reported
Waste Type Code 5:	Not reported

CON EDISON MANHOLE 59368 (Continued) **1014919435**

Waste Type Code 6:	Not reported
Date Accepted:	Not reported
Manifest Discrepancy Type:	Not reported
Data Entry Number:	Not reported
Was Load Rejected:	Not reported
Reason Load Was Rejected:	Not reported

Waste:

Manifest Year:	Not reported
Waste Code:	D008
Hand Code:	H111
Quantity:	3,000.00
Unit:	Pounds

NY MANIFEST:

EPA ID:	NYP004236016
Country:	USA
Name:	Consolidated Edison - Mh 59368
Address:	379 LAFAYETTE ST
Address 2:	Not reported
City,State,Zip:	NEW YORK, NY 10003
Zip 4:	Not reported
Location Address 1:	379 LAFAYETTE ST
Location Address 2:	Not reported
Location City,State,Zip:	NEW YORK, NY 10003
Location Zip 4:	Not reported
Facility Status:	Not reported
Total Tanks:	Not reported
Code:	BP

Mailing:

Mailing Name:	Consolidated Edison - Mh 59368
Mailing Contact:	Tom Teeling
Mailing Address 1:	4 IRVING PLACE RM 828
Mailing Address 2:	Not reported
Mailing City,State,Zip:	NEW YORK, NY 10003
Mailing Zip 4:	Not reported
Mailing Country:	USA
Mailing Phone:	2124603770

Manifest Data:

Document ID:	Not reported
Manifest Status:	Not reported
Trans1 State ID:	NJ0000027193
Year:	2018
Trans2 State ID:	Not reported
Generator Ship Date:	05/24/2011
Trans1 Recv Date:	05/24/2011
Trans2 Recv Date:	Not reported
TSD Site Recv Date:	05/24/2011
Part A Recv Date:	Not reported
Part B Recv Date:	Not reported
Generator EPA ID:	NYP004236016
Trans1 EPA ID:	Not reported
Trans2 EPA ID:	Not reported

CON EDISON MANHOLE 59368 (Continued) **1014919435**

TSDF ID 1:	NJD002200046
TSDF ID 2:	Not reported
Manifest Tracking Number:	007658393JJK
Import Indicator:	N
Export Indicator:	N
Discr Quantity Indicator:	N
Discr Type Indicator:	N
Discr Residue Indicator:	N
Discr Partial Reject Indicator:	N
Discr Full Reject Indicator:	N
Manifest Ref Number:	Not reported
Alt Facility RCRA ID:	Not reported
Alt Facility Sign Date:	Not reported
MGMT Method Type Code:	H111
Waste Code a:	Lead
Waste Code b:	Not reported
Waste Code c:	Not reported
Waste Code e:	Not reported
Waste Code f:	Not reported
Waste Code g:	Not reported
Waste Code 1:	Not reported
Waste Code 2:	Not reported
Waste Code 3:	Not reported
Waste Code 4:	Not reported
Waste Code 5:	Not reported
Waste Code 6:	Not reported
Quantity:	3000
Units:	Pounds
Number of Containers:	1
Container Type:	Cargo tanks (tank trucks)
Handling Method:	Treat
Specific Gravity:	1

A3 **231 CENTRE STREET ASSOCIATES** **NY UST** **U000409052**
371 LAFAYETTE ST **N/A**
< 1/8 **NEW YORK, NY 10012**
1 ft.

Site 3 of 69 in cluster A

Relative: **Higher**
Actual: **42 ft.**

UST:

Name:	231 CENTRE STREET ASSOCIATES
Address:	371 LAFAYETTE ST
City,State,Zip:	NEW YORK, NY 10012
Id/Status:	2-349836 / Unregulated/Closed
Program Type:	PBS
Region:	STATE
DEC Region:	2
Expiration Date:	N/A
UTM X:	585001.03583
UTM Y:	4508963.69238
Site Type:	Retail Gasoline Sales

Affiliation Records:

Site Id:	17237
Affiliation Type:	Facility Owner
Company Name:	231 CENTRE STREET ASSOCIATES
Contact Type:	Not reported

231 CENTRE STREET ASSOCIATES (Continued) **U000409052**

Contact Name:	Not reported
Address1:	575 8TH AVE. 24FLOOR
Address2:	Not reported
City:	NEW YORK
State:	NY
Zip Code:	10018
Country Code:	001
Phone:	(212) 564-6662
EMail:	Not reported
Fax Number:	Not reported
Modified By:	TRANSLAT
Date Last Modified:	2004-03-04

Site Id:	17237
Affiliation Type:	Mail Contact
Company Name:	231 CENTRE STREET ASSOCIATES
Contact Type:	Not reported
Contact Name:	SHERRON SMITH
Address1:	575 8TH AVE
Address2:	24 FLOOR
City:	NEW YORK
State:	NY
Zip Code:	10018
Country Code:	001
Phone:	(212) 564-6662
EMail:	Not reported
Fax Number:	Not reported
Modified By:	TRANSLAT
Date Last Modified:	2004-03-04

Site Id:	17237
Affiliation Type:	Facility Operator
Company Name:	231 CENTRE STREET ASSOCIATES
Contact Type:	Not reported
Contact Name:	SHERRON SMITH
Address1:	Not reported
Address2:	Not reported
City:	Not reported
State:	NN
Zip Code:	Not reported
Country Code:	001
Phone:	(212) 564-6662
EMail:	Not reported
Fax Number:	Not reported
Modified By:	TRANSLAT
Date Last Modified:	2004-03-04

Site Id:	17237
Affiliation Type:	Emergency Contact
Company Name:	231 CENTRE STREET ASSOCIATES
Contact Type:	Not reported
Contact Name:	SHERRON SMITH
Address1:	Not reported
Address2:	Not reported
City:	Not reported
State:	NN
Zip Code:	Not reported

231 CENTRE STREET ASSOCIATES (Continued) **U000409052**

Country Code:	001
Phone:	(212) 564-6662
EMail:	Not reported
Fax Number:	Not reported
Modified By:	TRANSLAT
Date Last Modified:	2004-03-04

Tank Info:

Tank Number:	001
Tank ID:	33634
Tank Status:	Closed - Removed
Material Name:	Closed - Removed
Capacity Gallons:	550
Install Date:	08/01/1962
Date Tank Closed:	09/01/2000
Registered:	True
Tank Location:	Underground
Tank Type:	Steel/carbon steel
Material Code:	0009
Common Name of Substance:	Gasoline
Tightness Test Method:	NN
Date Test:	Not reported
Next Test Date:	Not reported
Pipe Model:	Not reported
Modified By:	MJGRIFFI
Last Modified:	05/09/2022

Equipment Records:

D00 - Pipe Type - No Piping
G00 - Tank Secondary Containment - None
A00 - Tank Internal Protection - None
H00 - Tank Leak Detection - None
I00 - Overfill - None
B00 - Tank External Protection - None
C00 - Pipe Location - No Piping
F00 - Pipe External Protection - None
J00 - Dispenser - None

Tank Number:	002
Tank ID:	33635
Tank Status:	Closed - Removed
Material Name:	Closed - Removed
Capacity Gallons:	550
Install Date:	08/01/1962
Date Tank Closed:	09/01/2000
Registered:	True
Tank Location:	Underground
Tank Type:	Steel/carbon steel
Material Code:	0009
Common Name of Substance:	Gasoline
Tightness Test Method:	NN
Date Test:	Not reported
Next Test Date:	Not reported

231 CENTRE STREET ASSOCIATES (Continued) **U000409052**

Pipe Model: Not reported
Modified By: MJGRIFFI
Last Modified: 05/09/2022

Equipment Records:

D00 - Pipe Type - No Piping
G00 - Tank Secondary Containment - None
A00 - Tank Internal Protection - None
H00 - Tank Leak Detection - None
I00 - Overfill - None
B00 - Tank External Protection - None
C00 - Pipe Location - No Piping
F00 - Pipe External Protection - None
J00 - Dispenser - None

Tank Number: 003
Tank ID: 33636
Tank Status: Closed - Removed
Material Name: Closed - Removed
Capacity Gallons: 550
Install Date: 08/01/1962
Date Tank Closed: 09/01/2000
Registered: True
Tank Location: Underground
Tank Type: Steel/carbon steel
Material Code: 0009
Common Name of Substance: Gasoline

Tightness Test Method: NN
Date Test: Not reported
Next Test Date: Not reported
Pipe Model: Not reported
Modified By: MJGRIFFI
Last Modified: 05/09/2022

Equipment Records:

D00 - Pipe Type - No Piping
G00 - Tank Secondary Containment - None
A00 - Tank Internal Protection - None
H00 - Tank Leak Detection - None
I00 - Overfill - None
B00 - Tank External Protection - None
C00 - Pipe Location - No Piping
F00 - Pipe External Protection - None
J00 - Dispenser - None

Tank Number: 004
Tank ID: 33637
Tank Status: Closed - Removed
Material Name: Closed - Removed
Capacity Gallons: 550
Install Date: 08/01/1962
Date Tank Closed: 09/01/2000
Registered: True
Tank Location: Underground
Tank Type: Steel/carbon steel

231 CENTRE STREET ASSOCIATES (Continued) **U000409052**

Material Code: 0009
Common Name of Substance: Gasoline

Tightness Test Method: NN
Date Test: Not reported
Next Test Date: Not reported
Pipe Model: Not reported
Modified By: MJGRIFFI
Last Modified: 05/09/2022

Equipment Records:

D00 - Pipe Type - No Piping
G00 - Tank Secondary Containment - None
A00 - Tank Internal Protection - None
H00 - Tank Leak Detection - None
I00 - Overfill - None
B00 - Tank External Protection - None
C00 - Pipe Location - No Piping
F00 - Pipe External Protection - None
J00 - Dispenser - None

Tank Number: 005
Tank ID: 33638
Tank Status: Closed - Removed
Material Name: Closed - Removed
Capacity Gallons: 550
Install Date: 08/01/1962
Date Tank Closed: 09/01/2000
Registered: True
Tank Location: Underground
Tank Type: Steel/carbon steel
Material Code: 0009
Common Name of Substance: Gasoline

Tightness Test Method: NN
Date Test: Not reported
Next Test Date: Not reported
Pipe Model: Not reported
Modified By: MJGRIFFI
Last Modified: 05/09/2022

Equipment Records:

D00 - Pipe Type - No Piping
G00 - Tank Secondary Containment - None
A00 - Tank Internal Protection - None
H00 - Tank Leak Detection - None
I00 - Overfill - None
B00 - Tank External Protection - None
C00 - Pipe Location - No Piping
F00 - Pipe External Protection - None
J00 - Dispenser - None

Tank Number: 006
Tank ID: 33639
Tank Status: Closed - Removed
Material Name: Closed - Removed

231 CENTRE STREET ASSOCIATES (Continued) **U000409052**

Capacity Gallons:	550
Install Date:	08/01/1962
Date Tank Closed:	09/01/2000
Registered:	True
Tank Location:	Underground
Tank Type:	Steel/carbon steel
Material Code:	0009
Common Name of Substance:	Gasoline
Tightness Test Method:	NN
Date Test:	Not reported
Next Test Date:	Not reported
Pipe Model:	Not reported
Modified By:	MJGRIFFI
Last Modified:	05/09/2022

Equipment Records:

D00 - Pipe Type - No Piping
G00 - Tank Secondary Containment - None
A00 - Tank Internal Protection - None
H00 - Tank Leak Detection - None
I00 - Overfill - None
B00 - Tank External Protection - None
C00 - Pipe Location - No Piping
F00 - Pipe External Protection - None
J00 - Dispenser - None

A4 **CON EDISON MANHOLE 59368** **FINDS 1014810415**
379 LAFAYETTE ST **ECHO N/A**
< 1/8 **NEW YORK, NY 10003**
1 ft.

Site 4 of 69 in cluster A

Relative: Higher
Actual: 42 ft.

FINDS:
Registry ID: 110043664326

Click Here for FRS Facility Detail Report:

Environmental Interest/Information System:
All generators and treatment, storage, and disposal (TSD) facilities who handle hazardous waste are required to report to the EPA Administrator at least once every two years. The data collected is used to create the National Biennial Resource Conservation and Recovery Act (RCRA) Hazardous Waste Report. This data is processed within the RCRA Information (RCRAInfo) database
The Resource Conservation and Recovery Act Information System (RCRAInfo) is EPA's comprehensive information system in support of the Resource Conservation and Recovery Act (RCRA) of 1976 and the Hazardous and Solid Waste Amendments (HSWA) of 1984. It tracks many types of information about generators, transporters, treaters, storers, and disposers of hazardous waste.

Click this hyperlink while viewing on your computer to access additional FINDS: detail in the EDR Site Report.

ECHO:
Envid: 1014810415
Registry ID: 110043664326

CON EDISON MANHOLE 59368 (Continued) **1014810415**

DFR URL:
Name: CON EDISON MANHOLE 59368
Address: 379 LAFAYETTE ST
City,State,Zip: NEW YORK, NY 10003

A5 **231 CENTRE STREET ASSOCIATES** **UST FINDER** **1028569608**
371 LAFAYETTE ST **N/A**
< 1/8 **NEW YORK, NY 10012**
1 ft.

Site 5 of 69 in cluster A

Relative: Higher
Actual: 42 ft.

UST FINDER:
Object ID: 298411
Facility ID: NY17237
Name: 231 CENTRE STREET ASSOCIATES
Address: 371 LAFAYETTE ST
City,State,Zip: NEW YORK, NY 10012
Address Match Type: Not reported
Open USTs: 0
Closed USTs: 6
TOS USTs: 0
Population 1500ft: 19527
Private Wells 1500ft: 1
Within 100yr Floodplain: No
Land Use: Developed, High Intensity
Within SPA: No
SPA PWS Facility ID: Not reported
SPA Water Type: Not reported
SPA Facility Type: Not reported
SPA HUC12: Not reported
Within WHPA: No
WHPA PWS Facility ID: Not reported
WHPA Water Type: Not reported
WHPA Facility Type: Not reported
WHPA HUC12: Not reported
Facility Status: Closed UST(s)
Date of Last Inspection: Not reported
EPA Region: 2
Tribe: Not reported
Coordinate Source: State
X Coord: -73.9934509999999
Y Coord: 40.727219
Latitude: 40.727219
Longitude: -73.993451

UST FINDER:
Object ID: 1209011
Facility ID: NY17237
Tank ID: NY21244
Tank Status: Closed
Installation Date: 1962/08/01 16:00:01+00
Removal Date: Not reported
Tank Capacity: 550
Substances: Not reported
Tank Wall Type: Not reported

Object ID: 1209012

231 CENTRE STREET ASSOCIATES (Continued) **1028569608**

Facility ID:	NY17237
Tank ID:	NY21245
Tank Status:	Closed
Installation Date:	1962/08/01 16:00:01+00
Removal Date:	Not reported
Tank Capacity:	550
Substances:	Not reported
Tank Wall Type:	Not reported

Object ID:	1209013
Facility ID:	NY17237
Tank ID:	NY21333
Tank Status:	Closed
Installation Date:	1962/08/01 16:00:01+00
Removal Date:	Not reported
Tank Capacity:	550
Substances:	Not reported
Tank Wall Type:	Not reported

Object ID:	1209014
Facility ID:	NY17237
Tank ID:	NY110204
Tank Status:	Closed
Installation Date:	1962/08/01 16:00:01+00
Removal Date:	Not reported
Tank Capacity:	550
Substances:	Not reported
Tank Wall Type:	Not reported

Object ID:	1209015
Facility ID:	NY17237
Tank ID:	NY110205
Tank Status:	Closed
Installation Date:	1962/08/01 16:00:01+00
Removal Date:	Not reported
Tank Capacity:	550
Substances:	Not reported
Tank Wall Type:	Not reported

Object ID:	1209016
Facility ID:	NY17237
Tank ID:	NY110206
Tank Status:	Closed
Installation Date:	1962/08/01 16:00:01+00
Removal Date:	Not reported
Tank Capacity:	550
Substances:	Not reported
Tank Wall Type:	Not reported

A6 **371 LAFAYETTE ST.** **UST FINDER RELEASE** **1029059987**
371 LAFAYETTE ST. **N/A**
< 1/8 **NEW YORK, NY 0**
1 ft.

Site 6 of 69 in cluster A

Relative: UST FINDER RELEASE:
Higher

Object ID:	256218
Facility ID:	NY143480
Lust ID:	NY9400935
Name:	371 LAFAYETTE ST.
Address:	371 LAFAYETTE ST.
City,State,Zip:	NEW YORK, NY 0
Address Match Type:	Not reported
Reported Date:	1994/04/19 15:59:59+00
Status:	No Further Action
Substance:	Not reported
Population within 1500ft:	19336
Domestic Wells within 1500ft:	1
Land Use:	Developed, High Intensity
Within SPA:	No
SPA PWS Facility ID:	Not reported
SPA Water Type:	Not reported
SPA Facility Type:	Not reported
SPA HUC12:	Not reported
Within WHPA:	No
WHPA PWS Facility ID:	Not reported
WHPA Water Type:	Not reported
WHPA Facility Type:	Not reported
WHPA HUC12:	Not reported
Within 100yr Floodplain:	No
Tribe:	Not reported
EPA Region:	2
NFA Letter 1:	Not reported
NFA Letter 2:	Not reported
NFA Letter 3:	Not reported
NFA Letter 4:	Not reported
Closed With Residual Contaminate:	Not reported
Coordinate Source:	State
X Coord:	-73.99358
Y Coord:	40.7272400000001
Latitude:	40.72724
Longitude:	-73.9935799999999

Actual:
42 ft.

A7 **371 LAFAYETTE ST.** **NY LTANKS** **S101103145**
371 LAFAYETTE ST. **N/A**
< 1/8 **NEW YORK, NY**
1 ft.

Site 7 of 69 in cluster A

Relative: LTANKS:
Higher

Name:	371 LAFAYETTE ST.
Address:	371 LAFAYETTE ST.
City,State,Zip:	NEW YORK, NY
Spill Number/Closed Date:	9400935 / 2002-05-17
Facility ID:	9400935
Site ID:	170514
Spill Date:	1994-04-19
Spill Cause:	Tank Test Failure
Spill Source:	Commercial/Industrial

Actual:
42 ft.

371 LAFAYETTE ST. (Continued) **S101103145**

Spill Class:	C3
Cleanup Ceased:	Not reported
SWIS:	3101
Investigator:	MXTIPPLE
Referred To:	Not reported
Reported to Dept:	1994-04-19
CID:	Not reported
Water Affected:	Not reported
Spill Notifier:	Tank Tester
Last Inspection:	Not reported
Recommended Penalty:	False
Meets Standard:	False
UST Involvement:	True
Remediation Phase:	0
Date Entered In Computer:	1994-04-29
Spill Record Last Update:	2002-11-05
Spiller Name:	Not reported
Spiller Company:	Not reported
Spiller Address:	Not reported
Spiller County:	001
Spiller Contact:	Not reported
Spiller Phone:	Not reported
Spiller Extention:	Not reported
DEC Region:	2
DER Facility ID:	143480
Latitude:	Not reported
Longitude:	Not reported
DEC Memo:	Prior to Sept, 2004 data translation this spill Lead_DEC Field was TIPPLE 10/10/95: This is additional information about material spilled from the translation of the old spill file: TTF. 4/11/02 TRANSFERRED FROM O DOWD TO TIPPLE 5/1/02 SHAINDEL ENVIRONMENTAL KEN FRIEDMAN BEGINS DRILLING TO DO SITE ASSESSMENT, TIPLE WITNESSED FIRST BORING INSTALLATION. THERE WAS NO VISUAL OR OLFACTORY INDICATION OF PETROLEUM CONTAMINATION IN THE CONTINUOUSLY SAMPLED BORING. 5/2/02 KEN FRIEDMAN CALLED AT 7:45 AM TO INFORM ME THAT IN THE SECOND BORING A CLEAN SAND FILL(SIMILAR TO THAT USED AS BACKFILL MATERIAL IN SUBWAY CONSTRUCTION) WAS ENCOUNTERED AT 22 FOOT AND CONTINUED THROUGH TO 28 FOOT. WHEN THE DRILLERS PULLED THE SPOON FROM THE HOLE AT 28 FOOT THERE WAS AIR ESCAPING FROM THE BORING HOLE AS THE SUBWAY TRAIN APPROACHED THE SITE, AND THERE WAS A PROMINANT VIBRATION ON THE STEEL AS THE TRAINS PASSED. THE SITE IS ADJACENT TO THE SUBWAY, BOTH MR. FRIEDMAN AND I BELIEVE THAT THIS HOLE IS COMPLETED AND HE WILL ATTEMPT TO ATTAIN A GROUNDWATER SAMPLE FROM THE NEXT BORING. THE SITE IS NARROW AND AND THE SUBWAY IS PARTIALLY UNDER PART OF THE SITE. IF A WATER SAMPLE IS ATTAINABLE WITHOUT COMPRIMISING THE SUBWAY STRUCTUER IT WILL BE. MR.FRIEDMAN IS RESEARCHING THE POSSIBILITY OF A DEWATERING SUMP IN THE SUBWAY ALONG THE SITE TO POSSIBLY FIND ANOTHER WAY TO ATTAIN A GROUNDWATER SAMPLE REPRESENTATIVE OF THE SITE. 5/3/02 no sump associated with subway, apparently there is no dewatering necessary at this site. 5/16/02 left message for Kevin Hale to take a look at the report sent to him...concurs with no further action on this site
Remarks:	NYC FD NOTIFIED. NO CALL

All TTF:

Facility ID:	9400935
Spill Number:	9400935
Spill Tank Test:	1542632

371 LAFAYETTE ST. (Continued) **S101103145**

Site ID:	170514
Tank Number:	Not reported
Tank Size:	0
Material:	0009
EPA UST:	Not reported
UST:	Not reported
Cause:	Not reported
Source:	Not reported
Test Method:	00
Test Method 2:	Unknown
Leak Rate:	.00
Gross Fail:	Not reported
Modified By:	Spills
Last Modified Date:	Not reported

All Materials:

Site ID:	170514
Operable Unit ID:	998336
Operable Unit:	01
Material ID:	384706
Material Code:	0009
Material Name:	gasoline
Case No.:	Not reported
Material FA:	Petroleum
Quantity:	1.00
Units:	G
Recovered:	.00
Resource Affected:	Groundwater
Oxygenate:	Not reported

A8 **371 LAFAYETTE** **EDR Hist Auto** **1020605204**
371 LAFAYETTE ST **N/A**
< 1/8 **NEW YORK, NY 10012**
1 ft.

Site 8 of 69 in cluster A

Relative: Higher EDR Hist Auto

Actual: 42 ft.

Year:	Name:	Type:
1987	371 LAFAYETTE	Gasoline Service Stations
1988	371 LAFAYETTE	Gasoline Service Stations
1989	371 LAFAYETTE	Gasoline Service Stations
1990	371 LAFAYETTE	Gasoline Service Stations
1991	371 LAFAYETTE	Gasoline Service Stations
1992	371 LAFAYETTE	Gasoline Service Stations
1993	371 LAFAYETTE	Gasoline Service Stations
1994	371 LAFAYETTE	Gasoline Service Stations

A9 **SPILL NUMBER 0209425** **NY Spills** **S106010033**
30 GREAT JONES ST **N/A**
< 1/8 **NEW YORK CITY, NY**
1 ft.

Site 9 of 69 in cluster A

Relative: Higher
Actual: 42 ft.

SPILLS:

Name:	SPILL NUMBER 0209425
Address:	30 GREAT JONES ST
City,State,Zip:	NEW YORK CITY, NY
Spill Number/Closed Date:	0209425 / 2004-01-13
Facility ID:	0209425
Facility Type:	ER
DER Facility ID:	125695
Site ID:	147649
DEC Region:	2
Spill Cause:	Human Error
Spill Class:	B3
SWIS:	3101
Spill Date:	2002-12-13
Investigator:	MXTIPPLE
Referred To:	Not reported
Reported to Dept:	2002-12-13
CID:	365
Water Affected:	Not reported
Spill Source:	Tank Truck
Spill Notifier:	Responsible Party
Cleanup Ceased:	Not reported
Cleanup Meets Std:	False
Last Inspection:	Not reported
Recommended Penalty:	False
UST Trust:	False
Remediation Phase:	0
Date Entered In Computer:	2002-12-13
Spill Record Last Update:	2004-01-13
Spiller Name:	Not reported
Spiller Company:	PARK AVENUE ASSOCIATES
Spiller Address:	431 E 165TH ST
Spiller Company:	001
Contact Name:	Not reported
Latitude:	40.7267743
Longitude:	-73.9927473
DEC Memo:	Prior to Sept, 2004 data translation this spill Lead_DEC Field was TIPPLE DEC Sigona called Larry Ahearn and Gabe (917)270-6045 and requested cleanup in response to inspection by DEC Tipple on 12/13/2002 at 11:45 AM. Additional cleanup required. Park Avenue Oil Company (RP) to send contractor from Bronx. Tipple to perform follow-up inspection. tipple visited site/ spill cleaned//nfa
Remarks:	Driver went to the wrong address to make a delivery - spill went into a vent that goes to the basement - they did the clean up

All Materials:

Site ID:	147649
Operable Unit ID:	860771
Operable Unit:	01
Material ID:	565802
Material Code:	0001A

SPILL NUMBER 0209425 (Continued) **S106010033**

Material Name:	#2 fuel oil
Case No.:	Not reported
Material FA:	Petroleum
Quantity:	10.00
Units:	G
Recovered:	10.00
Resource Affected:	Soil
Oxygenate:	Not reported

A10 **NY NYC LAND USE** **S131413168**
N/A

GREAT JONES STREET
< 1/8 **MANHATTAN, NY 10012**
1 ft.

Site 10 of 69 in cluster A

Relative: **Higher**
Actual: **42 ft.**

NYC LAND USE:

Name:	Not reported
Address:	GREAT JONES STREET
City,State,Zip:	MANHATTAN, NY 10012
Latitude:	40.7272955
Longitude:	-73.9931630
Type Of Ownership Code:	Not reported
Owner Name:	375 LAFAYETTE STREETPROPERTIES,
Borough:	MN
Tax Block:	531
Tax Lot:	17
Community District:	102
Census Tract 2020:	1005502
Census Block 2020:	10055021001
Census Tract 2010:	55.02
Census Block 2010:	1000
School District:	02
City Council District:	2
Fire Company:	L009
Police Precinct:	9
Health Center District:	15
Health Area:	5700
Sanitation District Boro:	1
Sanitation District Number:	02
Sanitation Subsection:	2A
Zoning District 1:	M1-5/R9X: Mixed Manufacturing & Residential Districts
Zoning District 2:	Not reported
Zoning District 3:	Not reported
Zoning District 4:	Not reported
Commercial Overlay 1:	Not reported
Commercial Overlay 2:	Not reported
Special Purpose District 1:	SNX
Special Purpose District 2:	Not reported
Special Purpose District 3:	Not reported
Limited Height District:	Not reported
Spill Boundary Indicator:	N
Building Class:	G6: Garages And Gasoline Stations - Licensed Parking Lot
Land Use Category:	Parking Facilities
Number Of Easements:	0
Lot Area:	9261
Total Building Floor Area:	0
Commercial Floor Area:	Not reported

(Continued) **S131413168**

Residential Floor Area:	Not reported
Office Floor Area:	Not reported
Retail Floor Area:	Not reported
Garage Floor Area:	Not reported
Storage Floor Area:	Not reported
Factory Floor Area:	Not reported
Other Floor Area:	Not reported
Total Building Floor Area Source Code:	7
Number Of Buildings:	1
Number Of Floors:	Not reported
Residential Units:	0
Total Units:	0
Lot Frontage:	77.5000000
Lot Depth:	119.5000000
Building Frontage:	0.0000000
Building Depth:	0.0000000
Extension Code:	N
Proximity Code:	0
Irregular Lot Code:	N
Lot Type:	3
Basement Type/Grade:	0
Assessed Land Value:	732600.00000
Assessed Total Value:	1024650.00000
Exempt Total Value:	0.00000
Year Built:	0
Year Altered 1:	0
Year Altered 2:	0
Historic District Name:	Not reported
Landmark Status:	Not reported
Built Floor Area Ratio:	0.00000000000
Maximum Allowable Residential Far:	0.00000000000
Maximum Allowable Commercial Far:	5.00000000000
Maximum Allowable Community Facility Far:	6.50000000000
Boro Code:	1
Borough, Tax Block and Lot:	1005310017.00000000
Condominium Number:	Not reported
Census Tract 2:	005502
X Coordinate:	986145
Y Coordinate:	204250
Zoning Map #:	12c
Zoning Map Code:	Not reported
Sanborn Map #:	103 010
Tax Map #:	10207
E-designation Number:	E-619
Apportionment BBL:	Not reported
Apportionment Date:	Not reported
Pluto DTM Base Map Indicator:	1
2007 Flood Insurance Rate Map Indicator:	Not reported
2015 Preliminary Flood Insurance Rate Map Indicator:	Not reported
Version Number:	24v3.1
Changed By DCP:	Not reported
Name:	Not reported
Address:	GREAT JONES STREET
City,State,Zip:	MANHATTAN, NY 10012
Latitude:	40.7271281
Longitude:	-73.9927553

(Continued) **S131413168**

Type Of Ownership Code:	Not reported
Owner Name:	375 LAFAYETTE STREETPROPERTIES,
Borough:	MN
Tax Block:	531
Tax Lot:	52
Community District:	102
Census Tract 2020:	1005502
Census Block 2020:	10055021001
Census Tract 2010:	55.02
Census Block 2010:	1000
School District:	02
City Council District:	2
Fire Company:	L009
Police Precinct:	9
Health Center District:	15
Health Area:	5700
Sanitation District Boro:	1
Sanitation District Number:	02
Sanitation Subsection:	2A
Zoning District 1:	M1-5/R9X: Mixed Manufacturing & Residential Districts
Zoning District 2:	Not reported
Zoning District 3:	Not reported
Zoning District 4:	Not reported
Commercial Overlay 1:	Not reported
Commercial Overlay 2:	Not reported
Special Purpose District 1:	SNX
Special Purpose District 2:	Not reported
Special Purpose District 3:	Not reported
Limited Height District:	Not reported
Spill Boundary Indicator:	N
Building Class:	G6: Garages And Gasoline Stations - Licensed Parking Lot
Land Use Category:	Parking Facilities
Number Of Easements:	0
Lot Area:	7947
Total Building Floor Area:	0
Commercial Floor Area:	Not reported
Residential Floor Area:	Not reported
Office Floor Area:	Not reported
Retail Floor Area:	Not reported
Garage Floor Area:	Not reported
Storage Floor Area:	Not reported
Factory Floor Area:	Not reported
Other Floor Area:	Not reported
Total Building Floor Area Source Code:	7
Number Of Buildings:	0
Number Of Floors:	Not reported
Residential Units:	0
Total Units:	0
Lot Frontage:	82.0000000
Lot Depth:	100.0000000
Building Frontage:	0.0000000
Building Depth:	0.0000000
Extension Code:	N
Proximity Code:	0
Irregular Lot Code:	N
Lot Type:	5
Basement Type/Grade:	0

(Continued) **S131413168**

Assessed Land Value:	810900.00000
Assessed Total Value:	810900.00000
Exempt Total Value:	0.00000
Year Built:	0
Year Altered 1:	0
Year Altered 2:	0
Historic District Name:	Not reported
Landmark Status:	Not reported
Built Floor Area Ratio:	0.00000000000
Maximum Allowable Residential Far:	0.00000000000
Maximum Allowable Commercial Far:	5.00000000000
Maximum Allowable Community Facility Far:	6.50000000000
Boro Code:	1
Borough, Tax Block and Lot:	1005310052.00000000
Condominium Number:	Not reported
Census Tract 2:	005502
X Coordinate:	986258
Y Coordinate:	204189
Zoning Map #:	12c
Zoning Map Code:	Not reported
Sanborn Map #:	103 010
Tax Map #:	10207
E-designation Number:	E-619
Apportionment BBL:	Not reported
Apportionment Date:	Not reported
Pluto DTM Base Map Indicator:	1
2007 Flood Insurance Rate Map Indicator:	Not reported
2015 Preliminary Flood Insurance Rate Map Indicator:	Not reported
Version Number:	24v3.1
Changed By DCP:	Not reported

A11 **30 GREAT JONES ST** **NY AST** **U003386276**
30 GREAT JONES ST **N/A**
< 1/8 **NEW YORK, NY 10012**
1 ft.

Site 11 of 69 in cluster A

Relative: Higher
Actual: 42 ft.

AST:

Name:	30 GREAT JONES ST
Address:	30 GREAT JONES ST
City,State,Zip:	NEW YORK, NY 10012
Region:	STATE
DEC Region:	2
Site Status:	Unregulated/Closed
Facility Id:	2-207543
Program Type:	PBS
UTM X:	585068.40751
UTM Y:	4508958.91419
Expiration Date:	N/A
Site Type:	Apartment Building/Office Building

Affiliation Records:

Site Id:	7371
Affiliation Type:	Facility Operator
Company Name:	30 GREAT JONES ST
Contact Type:	Not reported
Contact Name:	HARAY CORP
Address1:	Not reported

30 GREAT JONES ST (Continued) **U003386276**

Address2:	Not reported
City:	Not reported
State:	NN
Zip Code:	Not reported
Country Code:	001
Phone:	(212) 777-6571
EMail:	Not reported
Fax Number:	Not reported
Modified By:	MSBAPTIS
Date Last Modified:	2009-01-06

Site Id:	7371
Affiliation Type:	Emergency Contact
Company Name:	SP GREAT JONES,LLC C/O THE CORNERSTONE GROUP
Contact Type:	Not reported
Contact Name:	JOE PIPIA
Address1:	Not reported
Address2:	Not reported
City:	Not reported
State:	NN
Zip Code:	Not reported
Country Code:	999
Phone:	(973) 643-7700
EMail:	Not reported
Fax Number:	Not reported
Modified By:	MSBAPTIS
Date Last Modified:	2009-01-06

Site Id:	7371
Affiliation Type:	Mail Contact
Company Name:	EDISON CONSTR. MGT.
Contact Type:	Not reported
Contact Name:	JOE PIPIA
Address1:	100 WASHINGTON STREET
Address2:	Not reported
City:	NEWARK
State:	NJ
Zip Code:	07102
Country Code:	001
Phone:	(973) 643-7700
EMail:	JOEP@EDPROP.COM
Fax Number:	Not reported
Modified By:	MSBAPTIS
Date Last Modified:	2009-01-06

Site Id:	7371
Affiliation Type:	Facility Owner
Company Name:	SP GREAT JONES,LLC C/O THE CORNERSTONE GROUP
Contact Type:	PRES
Contact Name:	KEVIN MALONEY
Address1:	570 7TH AVE SUITE 500
Address2:	Not reported
City:	NEW YORK
State:	NY
Zip Code:	10012
Country Code:	001
Phone:	(973) 643-7700

30 GREAT JONES ST (Continued) **U003386276**

EMail: Not reported
Fax Number: Not reported
Modified By: MSBAPTIS
Date Last Modified: 2009-01-06

Tank Info:

Tank Number: 001
Tank Id: 9605
Material Code: 0001
Common Name of Substance: #2 Fuel Oil (On-Site Consumption)

Equipment Records:

I04 - Overfill - Product Level Gauge (A/G)
A00 - Tank Internal Protection - None
D01 - Pipe Type - Steel/Carbon Steel/Iron
G03 - Tank Secondary Containment - Vault (w/o access)
H00 - Tank Leak Detection - None
L09 - Piping Leak Detection - Exempt Suction Piping
B00 - Tank External Protection - None
F00 - Pipe External Protection - None
C03 - Pipe Location - Aboveground/Underground Combination
J02 - Dispenser - Suction Dispenser

Tank Location: Aboveground - contact with impervious barrier... Tank bottom rests on impervious barrier, allowing visual indication of leaks.
Tank Type: Steel/Carbon Steel/Iron
Tank Status: Closed - Removed
Pipe Model: Not reported
Install Date: 11/16/1976
Capacity Gallons: 1500
Tightness Test Method: NN
Date Test: Not reported
Next Test Date: Not reported
Date Tank Closed: 05/08/2008
Register: True
Modified By: MJGRIFFI
Last Modified: 05/09/2022
Material Name: #2 fuel oil (on-site consumption)

A12 **CONCORD ELECTRONIC CORP** **ICIS 1016199001**
30 GREAT JONES ST **FINDS N/A**
< 1/8 **NY CITY, NY 10012** **ECHO**
1 ft. **PFAS ECHO**

Site 12 of 69 in cluster A

Relative: Higher
Actual: 42 ft.

ICIS:
Enforcement Action ID: 02-1985-0018
FRS ID: 110004342177
Action Name: CONCORD ELECTRONICS CORP.
Facility Name: CONCORD ELECTRONIC CORP
Facility Address: 30 GREAT JONES ST
NY CITY, NY 10012
Enforcement Action Type: Civil Judicial Action
Facility County: NEW YORK
Program System Acronym: ICIS
Enforcement Action Forum Desc: Judicial
EA Type Code: CIV

CONCORD ELECTRONIC CORP (Continued) **1016199001**

Facility SIC Code: 3643
Federal Facility ID: Not reported
Latitude in Decimal Degrees: 40.727164
Longitude in Decimal Degrees: -73.993404
Permit Type Desc: Not reported
Program System Acronym: 15457
Facility NAICS Code: Not reported
Tribal Land Code: Not reported

Facility Name: CONCORD ELECTRONICS CORP
Address: 30 GREAT JONES STREET
Tribal Indicator: N
Fed Facility: No
NAIC Code: Not reported
SIC Code: 3643

Facility Name: CONCORD ELECTRONICS CORP
Address: 30 GREAT JONES STREET
Tribal Indicator: N
Fed Facility: No
NAIC Code: Not reported
SIC Code: 3643

Facility Name: CONCORD ELECTRONICS CORP
Address: 30 GREAT JONES STREET
Tribal Indicator: N
Fed Facility: No
NAIC Code: Not reported
SIC Code: 3643

Facility Name: CONCORD ELECTRONICS CORP
Address: 30 GREAT JONES STREET
Tribal Indicator: N
Fed Facility: No
NAIC Code: Not reported
SIC Code: 3643

Facility Name: CONCORD ELECTRONICS CORP
Address: 30 GREAT JONES STREET
Tribal Indicator: N
Fed Facility: No
NAIC Code: Not reported
SIC Code: 3643

FINDS:
Registry ID: 110004342177

Click Here for FRS Facility Detail Report:

Environmental Interest/Information System:
The New York Department of Environmental Conservation Facility Information System (FIS) database houses all information about facilities that are regulated or of environmental interest to the state of New York.
The Integrated Compliance Information System (ICIS) provides a database that, when complete, will contain integrated enforcement and

CONCORD ELECTRONIC CORP (Continued) **1016199001**

compliance information across most of EPA's programs. The vision for ICIS is to replace EPA's independent databases that contain enforcement data with a single repository for that information. Currently, ICIS contains all Federal Administrative and Judicial enforcement actions and a subset of the Permit Compliance System (PCS), which supports the National Pollutant Discharge Elimination System (NPDES). This information is maintained in ICIS by EPA in the Regional offices and it at Headquarters. A future release of ICIS will completely replace PCS and will integrate that information with Federal actions already in the system. ICIS also has the capability to track other activities that support compliance and enforcement programs, including incident tracking, compliance assistance, and compliance monitoring.
The Toxic Release Inventory System (TRIS) is a publicly available EPA database reported annually by certain covered industry groups, as well as federal facilities. It contains information about more than 650 toxic chemicals that are being used, manufactured, treated, transported, or released into the environment, and includes information about waste management and pollution prevention activities.
The Resource Conservation and Recovery Act Information System (RCRAInfo) is EPA's comprehensive information system in support of the Resource Conservation and Recovery Act (RCRA) of 1976 and the Hazardous and Solid Waste Amendments (HSWA) of 1984. It tracks many types of information about generators, transporters, treaters, storers, and disposers of hazardous waste.

Click this hyperlink while viewing on your computer to access additional FINDS: detail in the EDR Site Report.

ECHO:

Envid:	1016199001
Registry ID:	110004342177

DFR URL:

Name:	CONCORD ELECTRONICS CORPORATION
Address:	30 GREAT JONES STREET
City,State,Zip:	NEW YORK CITY, NY 10012

PFAS ECHO:

Name:	Concord Electronics Corporation
Address:	Not reported
City,State,Zip:	NEW YORK CITY, NY
Latitude:	40.727
Longitude:	-73.99307
Count:	1
County:	NEW YORK
Status:	Active
Region:	02
Industry:	Electronics Industry

ECHO Facility Report:

Facility Percent Minority:	0
Facility Derived Tribes:	-
Facility Population:	0
EPA Programs:	RCRA
Federal Facility:	No

CONCORD ELECTRONIC CORP (Continued) **1016199001**

Federal Agency:	-
Facility FIPS Code:	36061
Facility Indian Country Flag:	N
Facility Collection Method:	ADDRESS MATCHING-HOUSE NUMBER
Facility Derived HUC:	02030101
Facility Derived WBD:	020301010405
Facility Derived CD113:	12
Facility Derived CB2010:	360610055021001
Facility Major Flag:	-
Facility Active Flag:	Y
Facility Inspection Count:	0
Facility Date Last Inspection:	2/3/2005
Facility Days Last Inspection:	7,261
Facility Informal Count:	0
Facility Date Last Informal Action:	3/15/2005
Facility Formal Action Count:	0
Facility Date Last Formal Action:	2/11/1988
Facility Total Penalties:	0
Facility Penalty Count:	-
Facility Date Last Penalty:	2/11/1988
Facility Last Penalty AMT:	26,000
Facility QTRS With NC:	0
Facility Programs With SNC:	0
Facility Compliance Status:	No Violation Identified
Facility SNC Flag:	N
AIR Flag:	N
NPDES Flag:	N
SDWIS Flag:	N
RCRA Flag:	Y
TRI Flag:	N
GHG Flag:	N
AIR IDS:	-
CAA Permit Types:	-
CAA NAICS:	-
CAA SICS:	-
NPDES IDS:	-
CWA Permit Types:	-
CWA NAICS:	-
CWA SICS:	-
RCRA IDS:	NYD003925070
RCRA Permit Types:	SQG
RCRA NAICS:	332813
SDWA IDS:	-
SDWA System Types:	-
SDWA Compliance Status:	-
SDWA SNC Flag:	N
TRI IDS:	10012CNCRD30GRE
TRI Releases Transfers:	-
TRI On Site Releases:	-
TRI Off Site Transfers:	-
TRI Reporter:	-
Facility IMP Water Flag:	-
EJSCREEN Flag US:	N

EJSCREEN Report:

Name:	Concord Electronics Corporation

CONCORD ELECTRONIC CORP (Continued) **1016199001**

Address:	Not reported
City,State,Zip:	NEW YORK CITY, NY
Latitude:	40.727
Longitude:	-73.99307
Count:	1
County:	NEW YORK
Status:	Active
Region:	02
Industry:	Metal Coating

ECHO Facility Report:

Facility Percent Minority:	0
Facility Derived Tribes:	-
Facility Population:	0
EPA Programs:	RCRA
Federal Facility:	No
Federal Agency:	-
Facility FIPS Code:	36061
Facility Indian Country Flag:	N
Facility Collection Method:	ADDRESS MATCHING-HOUSE NUMBER
Facility Derived HUC:	02030101
Facility Derived WBD:	020301010405
Facility Derived CD113:	12
Facility Derived CB2010:	360610055021001
Facility Major Flag:	-
Facility Active Flag:	Y
Facility Inspection Count:	0
Facility Date Last Inspection:	2/3/2005
Facility Days Last Inspection:	7,261
Facility Informal Count:	0
Facility Date Last Informal Action:	3/15/2005
Facility Formal Action Count:	0
Facility Date Last Formal Action:	2/11/1988
Facility Total Penalties:	0
Facility Penalty Count:	-
Facility Date Last Penalty:	2/11/1988
Facility Last Penalty AMT:	26,000
Facility QTRS With NC:	0
Facility Programs With SNC:	0
Facility Compliance Status:	No Violation Identified
Facility SNC Flag:	N
AIR Flag:	N
NPDES Flag:	N
SDWIS Flag:	N
RCRA Flag:	Y
TRI Flag:	N
GHG Flag:	N
AIR IDS:	-
CAA Permit Types:	-
CAA NAICS:	-
CAA SICS:	-
NPDES IDS:	-
CWA Permit Types:	-
CWA NAICS:	-
CWA SICS:	-
RCRA IDS:	NYD003925070
RCRA Permit Types:	SQG

CONCORD ELECTRONIC CORP (Continued) **1016199001**

RCRA NAICS:	332813
SDWA IDS:	-
SDWA System Types:	-
SDWA Compliance Status:	-
SDWA SNC Flag:	N
TRI IDS:	10012CNCRD30GRE
TRI Releases Transfers:	-
TRI On Site Releases:	-
TRI Off Site Transfers:	-
TRI Reporter:	-
Facility IMP Water Flag:	-
EJSCREEN Flag US:	N

EJSCREEN Report:

A13 **LOT 56,TAXBLOCK 531** **NY E DESIGNATION S128902279**
30 GREAT JONES STREET **NY NYC LAND USE N/A**
< 1/8 **MANHATTAN, NY 10012**
1 ft.

Site 13 of 69 in cluster A

Relative: Higher
Actual: 42 ft.

E DESIGNATION:

Name:	LOT 56,TAXBLOCK 531
Address:	30 GREAT JONES STREET
City,State,Zip:	MANHATTAN, NY 10012
Tax Lot(s):	56
Tax Block:	531
Borough Code:	MN
E-No:	E-619
Effective Date:	Not reported
Satisfaction Date:	Not reported
Ceqr Number:	21DCP059M
Ulurp Number:	N210423ZRM; C210422ZMM
Zoning Map No:	Not reported
Description:	Hazardous Materials* Phase I and Phase II Testing Protocol;Window Wall Attenuation & Alternate Ventilation
Lot Remediation Date:	Not reported

NYC LAND USE:

Name:	Not reported
Address:	30 GREAT JONES STREET
City,State,Zip:	MANHATTAN, NY 10012
Latitude:	40.7272132
Longitude:	-73.9929176
Type Of Ownership Code:	Not reported
Owner Name:	SP GREAT JONES, LLC
Borough:	MN
Tax Block:	531
Tax Lot:	56
Community District:	102
Census Tract 2020:	1005502
Census Block 2020:	10055021001
Census Tract 2010:	55.02
Census Block 2010:	1000
School District:	02
City Council District:	2

LOT 56,TAXBLOCK 531 (Continued) **S128902279**

Fire Company:	L009
Police Precinct:	9
Health Center District:	15
Health Area:	5700
Sanitation District Boro:	1
Sanitation District Number:	02
Sanitation Subsection:	2A
Zoning District 1:	M1-5/R9X: Mixed Manufacturing & Residential Districts
Zoning District 2:	Not reported
Zoning District 3:	Not reported
Zoning District 4:	Not reported
Commercial Overlay 1:	Not reported
Commercial Overlay 2:	Not reported
Special Purpose District 1:	SNX
Special Purpose District 2:	Not reported
Special Purpose District 3:	Not reported
Limited Height District:	Not reported
Spill Boundary Indicator:	N
Building Class:	G6: Garages And Gasoline Stations - Licensed Parking Lot
Land Use Category:	Parking Facilities
Number Of Easements:	0
Lot Area:	2567
Total Building Floor Area:	0
Commercial Floor Area:	Not reported
Residential Floor Area:	Not reported
Office Floor Area:	Not reported
Retail Floor Area:	Not reported
Garage Floor Area:	Not reported
Storage Floor Area:	Not reported
Factory Floor Area:	Not reported
Other Floor Area:	Not reported
Total Building Floor Area Source Code:	7
Number Of Buildings:	1
Number Of Floors:	Not reported
Residential Units:	0
Total Units:	0
Lot Frontage:	26.0000000
Lot Depth:	100.0000000
Building Frontage:	0.0000000
Building Depth:	0.0000000
Extension Code:	N
Proximity Code:	0
Irregular Lot Code:	Y
Lot Type:	5
Basement Type/Grade:	0
Assessed Land Value:	316350.00000
Assessed Total Value:	316350.00000
Exempt Total Value:	0.00000
Year Built:	0
Year Altered 1:	0
Year Altered 2:	0
Historic District Name:	Not reported
Landmark Status:	Not reported
Built Floor Area Ratio:	0.00000000000
Maximum Allowable Residential Far:	0.00000000000
Maximum Allowable Commercial Far:	5.00000000000
Maximum Allowable Community Facility Far:	6.50000000000

LOT 56,TAXBLOCK 531 (Continued) **S128902279**

Boro Code:	1
Borough, Tax Block and Lot:	1005310056.00000000
Condominium Number:	Not reported
Census Tract 2:	005502
X Coordinate:	986213
Y Coordinate:	204220
Zoning Map #:	12c
Zoning Map Code:	Not reported
Sanborn Map #:	103 010
Tax Map #:	10207
E-designation Number:	E-619
Apportionment BBL:	Not reported
Apportionment Date:	Not reported
Pluto DTM Base Map Indicator:	1
2007 Flood Insurance Rate Map Indicator:	Not reported
2015 Preliminary Flood Insurance Rate Map Indicator:	Not reported
Version Number:	24v3.1
Changed By DCP:	Not reported

A14 **FDNY - ENG 33** **NY AST** **A100194049**
SE **42 GREAT JONES ST** **N/A**
< 1/8 **NEW YORK, NY 10012**
0.008 mi.
41 ft. **Site 14 of 69 in cluster A**

Relative:
Higher

Actual:
42 ft.

AST:

Name:	FDNY - ENG 33
Address:	42 GREAT JONES ST
City,State,Zip:	NEW YORK, NY 10012
Region:	STATE
DEC Region:	2
Site Status:	Unregulated/Closed
Facility Id:	2-600571
Program Type:	PBS
UTM X:	585074.90872
UTM Y:	4508930.10150
Expiration Date:	N/A
Site Type:	Other

Affiliation Records:

Site Id:	22552
Affiliation Type:	Mail Contact
Company Name:	FDNY MAINTENANCE DIVISION
Contact Type:	Not reported
Contact Name:	CASSANDRA RICHARD
Address1:	48-34 35TH STRET
Address2:	Not reported
City:	LONG ISLAND CITY
State:	NY
Zip Code:	11101
Country Code:	001
Phone:	(718) 784-6569
EMail:	CASSANDRA.RICHARD@FDNY.NYC.GOV
Fax Number:	Not reported
Modified By:	DAFRANCI
Date Last Modified:	2022-09-23

Site Id:	22552

FDNY - ENG 33 (Continued) **A100194049**

Affiliation Type:	Facility Operator
Company Name:	ENGINE COMPANY 33
Contact Type:	Not reported
Contact Name:	COMPANY OFFICER
Address1:	Not reported
Address2:	Not reported
City:	Not reported
State:	NN
Zip Code:	Not reported
Country Code:	001
Phone:	(212) 570-4233
EMail:	Not reported
Fax Number:	Not reported
Modified By:	TRANSLAT
Date Last Modified:	2004-03-04

Site Id:	22552
Affiliation Type:	Emergency Contact
Company Name:	FIRE DEPARTMENT CITY OF NEW YORK
Contact Type:	Not reported
Contact Name:	FDNY
Address1:	Not reported
Address2:	Not reported
City:	Not reported
State:	NN
Zip Code:	Not reported
Country Code:	999
Phone:	(718) 999-2094
EMail:	Not reported
Fax Number:	Not reported
Modified By:	DXLIVING
Date Last Modified:	2007-06-22

Site Id:	22552
Affiliation Type:	Facility Owner
Company Name:	FIRE DEPARTMENT CITY OF NEW YORK
Contact Type:	Not reported
Contact Name:	CASSANDRA RICHARD
Address1:	9 METROTECH CENTER
Address2:	Not reported
City:	BROOKLYN
State:	NY
Zip Code:	11201-3857
Country Code:	001
Phone:	(718) 999-2094
EMail:	Not reported
Fax Number:	Not reported
Modified By:	DAFRANCI
Date Last Modified:	2022-09-23

Tank Info:

Tank Number:	001
Tank Id:	43018
Material Code:	0001
Common Name of Substance:	#2 Fuel Oil (On-Site Consumption)

FDNY - ENG 33 (Continued) **A100194049**

Equipment Records:

A00 - Tank Internal Protection - None
D01 - Pipe Type - Steel/Carbon Steel/Iron
H00 - Tank Leak Detection - None
L09 - Piping Leak Detection - Exempt Suction Piping
C03 - Pipe Location - Aboveground/Underground Combination
G00 - Tank Secondary Containment - None
J02 - Dispenser - Suction Dispenser
B00 - Tank External Protection - None
F00 - Pipe External Protection - None
I05 - Overfill - Vent Whistle

Tank Location:	Aboveground - on saddles, legs, racks, etc.... Tank bottom is elevated above grade or tank pad, allowing visual inspection.
Tank Type:	Steel/Carbon Steel/Iron
Tank Status:	Closed - Removed
Pipe Model:	Not reported
Install Date:	06/01/1977
Capacity Gallons:	3000
Tightness Test Method:	NN
Date Test:	Not reported
Next Test Date:	Not reported
Date Tank Closed:	10/08/2003
Register:	True
Modified By:	MJGRIFFI
Last Modified:	05/09/2022
Material Name:	#2 fuel oil (on-site consumption)
Tank Number:	002
Tank Id:	43019
Material Code:	0008
Common Name of Substance:	Diesel

Equipment Records:

H05 - Tank Leak Detection - In-Tank System (ATG)
H99 - Tank Leak Detection - Other
I04 - Overfill - Product Level Gauge (A/G)
C03 - Pipe Location - Aboveground/Underground Combination
J02 - Dispenser - Suction Dispenser
L00 - Piping Leak Detection - None
A00 - Tank Internal Protection - None
B01 - Tank External Protection - Painted/Asphalt Coating
D01 - Pipe Type - Steel/Carbon Steel/Iron
E00 - Piping Secondary Containment - None
G99 - Tank Secondary Containment - Other
I02 - Overfill - High Level Alarm
K00 - Spill Prevention - None
F00 - Pipe External Protection - None

Tank Location:	Aboveground - on saddles, legs, racks, etc.... Tank bottom is elevated above grade or tank pad, allowing visual inspection.
Tank Type:	Steel/Carbon Steel/Iron
Tank Status:	Closed - Removed
Pipe Model:	Not reported
Install Date:	Not reported
Capacity Gallons:	550
Tightness Test Method:	-

FDNY - ENG 33 (Continued) **A100194049**

Date Test:	Not reported
Next Test Date:	Not reported
Date Tank Closed:	05/13/2022
Register:	True
Modified By:	DAFRANCI
Last Modified:	09/16/2022
Material Name:	diesel
Tank Number:	003
Tank Id:	296098

Equipment Records:

A01 - Tank Internal Protection - Epoxy Liner
B01 - Tank External Protection - Painted/Asphalt Coating
D01 - Pipe Type - Steel/Carbon Steel/Iron
I02 - Overfill - High Level Alarm
I03 - Overfill - Automatic Shut-Off
K01 - Spill Prevention - Catch Basin
L09 - Piping Leak Detection - Exempt Suction Piping
C03 - Pipe Location - Aboveground/Underground Combination
F04 - Pipe External Protection - Fiberglass
G01 - Tank Secondary Containment - Diking (Aboveground)
J02 - Dispenser - Suction Dispenser
E04 - Piping Secondary Containment - Double walled UG
H05 - Tank Leak Detection - In-Tank System (ATG)

Tank Location:	Aboveground - on saddles, legs, racks, etc.... Tank bottom is elevated above grade or tank pad, allowing visual inspection.
Tank Type:	Steel/Carbon Steel/Iron
Tank Status:	In Service
Pipe Model:	Not reported
Install Date:	06/01/2022
Capacity Gallons:	550
Tightness Test Method:	-
Date Test:	Not reported
Next Test Date:	Not reported
Date Tank Closed:	Not reported
Register:	True
Modified By:	DAFRANCI
Last Modified:	09/16/2022
Material Name:	diesel

A15 **CON EDISON - EXTERIOR ST STORAGE YARD** **E MANIFEST** **1031614933**
SE **42 GREAT JONES ST** **N/A**
< 1/8 **NEW YORK, NY 10009**
0.008 mi.
41 ft. **Site 15 of 69 in cluster A**

Relative:
Higher

Actual:
42 ft.

E MANIFEST:

Manifest Tracking Number:	017173895FLE
Last Updated Date:	20220429
Shipped Date:	20220420
Received Date:	20220420
Manifest Status:	Signed
Submission Type:	DataImage5Copy
Origin Type:	Service
Generator EPA ID:	NYR000114579
Generator Name:	Con Edison - Exterior St Storage Yard

CON EDISON - EXTERIOR ST STORAGE YARD (Continued) **1031614933**

Generator Location Street Number:	Not reported
Generator Location Street 1:	42 GREAT JONES ST
Generator Location Street 2:	Not reported
Generator Location City:	NEW YORK
Generator Location State:	NY
Generator Location Zip:	10009
Generator Mail Street Number:	Not reported
Generator Mail Street 1:	116 SKYLINE DRIVE
Generator Mail Street 2:	Not reported
Generator Mail City:	SOUTH PLAINSFIELD
Generator Mail Zip:	07080
Generator Mail State:	NJ
Generator Contact Company Name:	Not reported
Designated Facility EPA ID:	NJD991291105
Designated Facility Name:	Clean Earth Of North Jersey
Designated Facility Mail Street Number:	105
Designated Facility Mail Street 1:	Not reported
Designated Facility Mail Street 2:	JACOBUS AVE
Designated Facility Mail City:	KEARNY
Designated Facility Mail Zip:	07032
Designated Facility Mail State:	NJ
Designated Facility Location Street Number:	105
Designated Facility Location Street 1:	JACOBUS AVE
Designated Facility Location Street 2:	Not reported
Designated Facility Location City:	KEARNY
Designated Facility Location Zip:	07032
Designated Facility Location State:	NJ
Designated Facility Contact Company Name:	Not reported
Manifest Residue Indicator:	N
Rejection Indicator:	N

Transporter:

Manifest Tracking Number:	017173895FLE
Transporter Line Number:	1
Transporter EPA ID:	MAD039322250
Transporter Name:	Clean Harbors Environmental Services Inc

Waste Line:

Manifest Tracking Number:	017173895FLE
Waste Line Number:	1
U.S. DOT Hazardous Indicator:	Y
U.S. DOT ID Number:	NA3082
U.S. DOT Description:	Rq, Na3082, Hazardous Waste, Liquid N.O.S. (Lead), 9, Pg Iii (D008)
Non-Hazardous Waste Description:	Not reported
Number of Containers:	1
Container Type Code:	TT
Container Type Description:	Cargo tanks (tank trucks)
Waste Quantity:	600
Quantity Unit of Measure Code:	P
Quantity Unit of Measure Description:	Pounds
Waste Quantity, in Tons:	0.3
Acute Waste Quantity, in Tons:	0
Non-Acute Waste Quantity, in Tons:	0.3
Waste Quantity, in Kilograms:	272.109
Acute Waste Quantity, in Kilograms:	0
Non-Acute Waste Quantity, in Kilorgrams:	272.109

CON EDISON - EXTERIOR ST STORAGE YARD (Continued) **1031614933**

Management Method Code:	H110
Management Method Description:	STABILIZATION
Waste Residue Indicator:	N
Quantity Discrepancy Indicator:	N
Waste Type Discrepancy Indicator:	N
Waste Density:	Not reported
Waste Density Unit of Measure Code:	Not reported
Waste Density Unit of Measure Description:	Not reported
Form Code:	Not reported
Form Code Description:	Not reported
Source Code:	Not reported
Source Code Description:	Not reported
Waste Minimization Code:	Not reported
Waste Minimization Code Description:	Not reported
Consent Number:	Not reported
EPA Waste Indicator:	Y
Federal Waste Codes:	D008
Quantity Haz Kg:	272.109
Quantity Haz Tons:	0.3
Quantity Non Haz Kg:	0
Quantity Non Haz Tons:	0
State Waste Codes:	NY-T

A16 **SPILL NUMBER 9911688** **NY Spills** **S104650125**
ENE **28-30 E 4TH ST** **N/A**
< 1/8 **MANHATTAN, NY**
0.008 mi.
43 ft. **Site 16 of 69 in cluster A**

Relative: **Higher**
Actual: **42 ft.**

SPILLS:

Name:	SPILL NUMBER 9911688
Address:	28-30 E 4TH ST
City,State,Zip:	MANHATTAN, NY
Spill Number/Closed Date:	9911688 / 2003-02-26
Facility ID:	9911688
Facility Type:	ER
DER Facility ID:	246742
Site ID:	305454
DEC Region:	2
Spill Cause:	Equipment Failure
Spill Class:	C4
SWIS:	3101
Spill Date:	2000-01-07
Investigator:	SMSANGES
Referred To:	Not reported
Reported to Dept:	2000-01-07
CID:	312
Water Affected:	Not reported
Spill Source:	Private Dwelling
Spill Notifier:	Other
Cleanup Ceased:	Not reported
Cleanup Meets Std:	False
Last Inspection:	Not reported
Recommended Penalty:	False
UST Trust:	False
Remediation Phase:	0
Date Entered In Computer:	2000-01-07
Spill Record Last Update:	2003-02-26

SPILL NUMBER 9911688 (Continued) **S104650125**

Spiller Name:	Not reported
Spiller Company:	Not reported
Spiller Address:	28-30 E 4TH ST
Spiller Company:	001
Contact Name:	Not reported
Latitude:	Not reported
Longitude:	Not reported
DEC Memo:	Prior to Sept, 2004 data translation this spill Lead_DEC Field was SANGESLAND
Remarks:	DEFECTIVE GAUGE IN THE BLDG - GOT INTO THE DRAIN - CLEAN UP SHORTLY

All Materials:

Site ID:	305454
Operable Unit ID:	1086289
Operable Unit:	01
Material ID:	297139
Material Code:	0002A
Material Name:	#4 fuel oil
Case No.:	Not reported
Material FA:	Petroleum
Quantity:	5.00
Units:	G
Recovered:	.00
Resource Affected:	Sewer
Oxygenate:	Not reported

A17 **28-30 E 4TH ST HOUSING CORP** **NY AST** **U000396289**
ENE **28-30 EAST 4TH ST** **N/A**
< 1/8 **NEW YORK, NY 10003**
0.008 mi.
43 ft. **Site 17 of 69 in cluster A**

Relative: **Higher**

Actual: **42 ft.**

AST:

Name:	28-30 E 4TH ST HOUSING CORP
Address:	28-30 EAST 4TH ST
City,State,Zip:	NEW YORK, NY 10003
Region:	STATE
DEC Region:	2
Site Status:	Active
Facility Id:	2-189200
Program Type:	PBS
UTM X:	585057.68971
UTM Y:	4509008.02343
Expiration Date:	06/05/2027
Site Type:	Apartment Building/Office Building

Affiliation Records:

Site Id:	5769
Affiliation Type:	Emergency Contact
Company Name:	28 E 4TH ST HOUSING CORP
Contact Type:	Not reported
Contact Name:	ANDREWS ORGANIZATION
Address1:	Not reported
Address2:	Not reported
City:	Not reported
State:	NN
Zip Code:	Not reported
Country Code:	999

28-30 E 4TH ST HOUSING CORP (Continued) **U000396289**

Phone:	(212) 529-5688
EMail:	Not reported
Fax Number:	Not reported
Modified By:	JSMACRI
Date Last Modified:	2022-04-01

Site Id:	5769
Affiliation Type:	Facility Operator
Company Name:	28-30 E 4TH ST HOUSING CORP
Contact Type:	Not reported
Contact Name:	DAVID JACKSON
Address1:	Not reported
Address2:	Not reported
City:	Not reported
State:	NN
Zip Code:	Not reported
Country Code:	001
Phone:	(212) 674-0929
EMail:	Not reported
Fax Number:	Not reported
Modified By:	JSMACRI
Date Last Modified:	2022-04-01

Site Id:	5769
Affiliation Type:	Facility Owner
Company Name:	28 E 4TH ST HOUSING CORP
Contact Type:	VP
Contact Name:	STUART SMOLAR
Address1:	28-30 EAST 4TH ST
Address2:	Not reported
City:	NEW YORK
State:	NY
Zip Code:	10003
Country Code:	001
Phone:	(212) 529-5688
EMail:	Not reported
Fax Number:	Not reported
Modified By:	JSMACRI
Date Last Modified:	2022-04-01

Site Id:	5769
Affiliation Type:	Mail Contact
Company Name:	C/O ANDREWS ORGANIZATION
Contact Type:	Not reported
Contact Name:	STUART SMOLAR, V.P.
Address1:	666 BROADWAY
Address2:	12TH FLOOR
City:	NEW YORK
State:	NY
Zip Code:	10012
Country Code:	001
Phone:	(212) 529-5688
EMail:	Not reported
Fax Number:	Not reported
Modified By:	JSMACRI
Date Last Modified:	2022-04-01

28-30 E 4TH ST HOUSING CORP (Continued) **U000396289**

Tank Info:

Tank Number:	001
Tank Id:	6399
Material Code:	0001
Common Name of Substance:	#2 Fuel Oil (On-Site Consumption)

Equipment Records:

	G00 - Tank Secondary Containment - None
	J02 - Dispenser - Suction Dispenser
	A00 - Tank Internal Protection - None
	D01 - Pipe Type - Steel/Carbon Steel/Iron
	E00 - Piping Secondary Containment - None
	H00 - Tank Leak Detection - None
	K00 - Spill Prevention - None
	L99 - Piping Leak Detection - Other
	B00 - Tank External Protection - None
	F00 - Pipe External Protection - None
	I05 - Overfill - Vent Whistle
	C01 - Pipe Location - Aboveground
Tank Location:	Aboveground - contact with impervious barrier... Tank bottom rests on impervious barrier, allowing visual indication of leaks.
Tank Type:	Steel/Carbon Steel/Iron
Tank Status:	In Service
Pipe Model:	Not reported
Install Date:	08/22/2005
Capacity Gallons:	1500
Tightness Test Method:	-
Date Test:	Not reported
Next Test Date:	Not reported
Date Tank Closed:	Not reported
Register:	True
Modified By:	MJGRIFFI
Last Modified:	05/09/2022
Material Name:	#2 fuel oil (on-site consumption)

A18 **CON EDISON MANHOLE 35859** **RCRA NonGen / NLR** **1014919436**
West **LAFAYETTE ST & GREAT JONES NE** **NJ MANIFEST** **NYP004236024**
< 1/8 **NEW YORK, NY 10012** **NY MANIFEST**
0.009 mi.
45 ft. **Site 18 of 69 in cluster A**

Relative:
Higher

Actual:
42 ft.

RCRA Listings:

Date Form Received by Agency:	20110623
Handler Name:	Con Edison Manhole 35859
Handler Address:	Lafayette St & Great Jones Ne
Handler City,State,Zip:	NEW YORK, NY 10012
EPA ID:	NYP004236024
Contact Name:	TONI-ANN FRANZONE
Contact Address:	Not reported
Contact City,State,Zip:	Not reported
Contact Telephone:	212-894-9450
Contact Fax:	Not reported
Contact Email:	Not reported
Contact Title:	OFFICE ASSISTANT L1-2
EPA Region:	02
Land Type:	Private

CON EDISON MANHOLE 35859 (Continued) **1014919436**

Federal Waste Generator Description:		Not a generator, verified
Non-Notifier:		Not reported
Biennial Report Cycle:		Not reported
Accessibility:		Not reported
Active Site Indicator:		Not reported
State District Owner:		Ny
State District:		NYSDEC R2
Mailing Address:		IRVING PLAZA RM 828
Mailing City,State,Zip:		NEW YORK, NY 10003
Owner Name:	Not reported	
Owner Type:		Not reported
Operator Name:	Not reported	
Operator Type:		Not reported
Short-Term Generator Activity:		No
Importer Activity:		No
Mixed Waste Generator:		No
Transporter Activity:		No
Transfer Facility Activity:		No
Recycler Activity with Storage:		No
Small Quantity On-Site Burner Exemption:		No
Smelting Melting and Refining Furnace Exemption:		No
Underground Injection Control:		No
Off-Site Waste Receipt:		No
Universal Waste Indicator:		No
Universal Waste Destination Facility:		No
Federal Universal Waste:		No
Active Site State-Reg Handler:		---
Federal Facility Indicator:		Not reported
Hazardous Secondary Material Indicator:		N
Sub-Part K Indicator:		Not reported
2018 GPRA Permit Baseline:		Not on the Baseline
2018 GPRA Renewals Baseline:		Not on the Baseline
202 GPRA Corrective Action Baseline:		No
Subject to Corrective Action Universe:		No
Non-TSDFs Where RCRA CA has Been Imposed Universe:		No
Corrective Action Priority Ranking:		No NCAPS ranking
Environmental Control Indicator:		No
Institutional Control Indicator:		No
Human Exposure Controls Indicator:		N/A
Groundwater Controls Indicator:		N/A
Significant Non-Complier Universe:		No
Unaddressed Significant Non-Complier Universe:		No
Addressed Significant Non-Complier Universe:		No
Significant Non-Complier With a Compliance Schedule Universe:		No
Financial Assurance Required:		Not reported
Handler Date of Last Change:		20111026
Recognized Trader-Importer:		No
Recognized Trader-Exporter:		No
Importer of Spent Lead Acid Batteries:		No
Exporter of Spent Lead Acid Batteries:		No
Recycler Activity Without Storage:		No
Manifest Broker:		No
Sub-Part P Indicator:		No

Historic Generators:
Receive Date: 20110524

CON EDISON MANHOLE 35859 (Continued) **1014919436**

Handler Name: CON EDISON MANHOLE 35859
Federal Waste Generator Description: Very Small Quantity Generator (formerly Conditionally-Exempt Small Quantity Generator
State District Owner: Ny
Large Quantity Handler of Universal Waste: No
Recognized Trader Importer: No
Recognized Trader Exporter: No
Spent Lead Acid Battery Importer: No
Spent Lead Acid Battery Exporter: No
Current Record: No
Non Storage Recycler Activity: Not reported
Electronic Manifest Broker: Not reported

Receive Date: 20110623
Handler Name: CON EDISON MANHOLE 35859
Federal Waste Generator Description: Not a generator, verified
State District Owner: Ny
Large Quantity Handler of Universal Waste: No
Recognized Trader Importer: No
Recognized Trader Exporter: No
Spent Lead Acid Battery Importer: No
Spent Lead Acid Battery Exporter: No
Current Record: Yes
Non Storage Recycler Activity: Not reported
Electronic Manifest Broker: Not reported

List of NAICS Codes and Descriptions:
NAICS Codes: No NAICS Codes Found

Facility Has Received Notices of Violations:
Violations: No Violations Found

Evaluation Action Summary:
Evaluations: No Evaluations Found

NJ MANIFEST:
EPA ID: NYP004236024
Name: CON EDISON MANHOLE 35859
Address: LAFAYETTE ST & GREAT JONES NE
City,State,Zip: NEW YORK, NY 10012
County: Not reported
Mailing Address: IRVING PLAZA RM 828
Mailing City,State,Zip: NEW YORK, NY 10003
Telephone: Not reported
Emergency Telephone: Not reported
Contact: TONI-ANN FRANZONE
Comments: Not reported
SIC Code: Not reported
County: NY061
Municipal: Not reported
Previous EPAID: Not reported
Generator Flag: Not reported
Transporter Flag: Not reported
TSDF Flag: Not reported

CON EDISON MANHOLE 35859 (Continued) **1014919436**

Name Change:	Not reported
Date Change:	Not reported

Manifest Data:

EPA ID:	NYP004236024
Manifest Number:	007658392JJK
Date Shipped:	5/24/2011
TSDF EPA ID:	NJD002200046
Transporter EPA ID:	NJ0000027193
Transporter 2 EPA ID:	Not reported
Transporter 3 EPA ID:	Not reported
Transporter 4 EPA ID:	Not reported
Transporter 5 EPA ID:	Not reported
Transporter 6 EPA ID:	Not reported
Transporter 7 EPA ID:	Not reported
Transporter 8 EPA ID:	Not reported
Transporter 9 EPA ID:	Not reported
Transporter 10 EPA ID:	Not reported
Date Trans1 Transported Waste:	Not reported
Date Trans2 Transported Waste:	Not reported
Date Trans3 Transported Waste:	Not reported
Date Trans4 Transported Waste:	Not reported
Date Trans5 Transported Waste:	Not reported
Date Trans6 Transported Waste:	Not reported
Date Trans7 Transported Waste:	Not reported
Date Trans8 Transported Waste:	Not reported
Date Trans9 Transported Waste:	Not reported
Date Trans10 Transported Waste:	Not reported
Date TSDF Received Waste:	Not reported
TSDF EPA Facility Name:	Not reported
QTY Units:	Not reported
Transporter SEQ ID:	Not reported
Transporter-1 Date:	Not reported
Waste SEQ ID:	Not reported
Waste Type Code 2:	Not reported
Waste Type Code 3:	Not reported
Waste Type Code 4:	Not reported
Waste Type Code 5:	Not reported
Waste Type Code 6:	Not reported
Date Accepted:	Not reported
Manifest Discrepancy Type:	Not reported
Data Entry Number:	Not reported
Was Load Rejected:	Not reported
Reason Load Was Rejected:	Not reported

Waste:

Manifest Year:	Not reported
Waste Code:	D008
Hand Code:	H111
Quantity:	2,000.00
Unit:	Pounds

NY MANIFEST:

EPA ID:	NYP004236024
Country:	USA
Name:	Consolidated Edison - Mh 35859

CON EDISON MANHOLE 35859 (Continued) **1014919436**

Address: LAFAYETTE ST & GREAT JONES NE
Address 2: COR
City,State,Zip: NEW YORK, NY 10012
Zip 4: Not reported
Location Address 1: N/E/C LAFAYETTE ST & GREAT JONES ST
Location Address 2: Not reported
Location City,State,Zip: MANHATTEN, NY 10012
Location Zip 4: Not reported
Facility Status: Not reported
Total Tanks: Not reported
Code: BP

Mailing:
Mailing Name: Consolidated Edison - Mh 35859
Mailing Contact: Tom Teeling
Mailing Address 1: 4 IRVING PLACE RM 828
Mailing Address 2: Not reported
Mailing City,State,Zip: NEW YORK, NY 10003
Mailing Zip 4: Not reported
Mailing Country: USA
Mailing Phone: 2124603770

Manifest Data:
Document ID: Not reported
Manifest Status: Not reported
Trans1 State ID: NJ0000027193
Year: 2018
Trans2 State ID: Not reported
Generator Ship Date: 05/24/2011
Trans1 Recv Date: 05/24/2011
Trans2 Recv Date: Not reported
TSD Site Recv Date: 05/24/2011
Part A Recv Date: Not reported
Part B Recv Date: Not reported
Generator EPA ID: NYP004236024
Trans1 EPA ID: Not reported
Trans2 EPA ID: Not reported
TSDF ID 1: NJD002200046
TSDF ID 2: Not reported
Manifest Tracking Number: 007658392JJK
Import Indicator: N
Export Indicator: N
Discr Quantity Indicator: N
Discr Type Indicator: N
Discr Residue Indicator: N
Discr Partial Reject Indicator: N
Discr Full Reject Indicator: N
Manifest Ref Number: Not reported
Alt Facility RCRA ID: Not reported
Alt Facility Sign Date: Not reported
MGMT Method Type Code: H111
Waste Code a: Lead
Waste Code b: Not reported
Waste Code c: Not reported
Waste Code e: Not reported
Waste Code f: Not reported
Waste Code g: Not reported

CON EDISON MANHOLE 35859 (Continued) **1014919436**

Waste Code 1:	Not reported
Waste Code 2:	Not reported
Waste Code 3:	Not reported
Waste Code 4:	Not reported
Waste Code 5:	Not reported
Waste Code 6:	Not reported
Quantity:	2000
Units:	Pounds
Number of Containers:	1
Container Type:	Cargo tanks (tank trucks)
Handling Method:	Treat
Specific Gravity:	1

A19 **CON EDISON** **NY MANIFEST** **U003740225**
East **34 4TH ST** **N/A**
< 1/8 **NEW YORK, NY 10009**
0.010 mi.
53 ft. **Site 19 of 69 in cluster A**

Relative: **Higher**

Actual: **42 ft.**

NY MANIFEST:

EPA ID:	NYP004741401
Country:	USA
Name:	Con Edison
Address:	34 4TH ST
Address 2:	Not reported
City,State,Zip:	NEW YORK, NY 10009
Zip 4:	Not reported
Location Address 1:	34 4 ST
Location Address 2:	SB840
Location City,State,Zip:	NEW YORK, NY 10009
Location Zip 4:	Not reported
Facility Status:	Not reported
Total Tanks:	Not reported
Code:	BP

Mailing:

Mailing Name:	Con Edison
Mailing Contact:	Con Edison
Mailing Address 1:	4 IRVING PL
Mailing Address 2:	15TH FL
Mailing City,State,Zip:	NEW YORK, NY 10003
Mailing Zip 4:	Not reported
Mailing Country:	USA
Mailing Phone:	Not reported

Manifest Data:

Document ID:	Not reported
Manifest Status:	Not reported
Trans1 State ID:	NJD003812047
Year:	2018
Trans2 State ID:	NJD003812047
Generator Ship Date:	03/03/2015
Trans1 Recv Date:	03/03/2015
Trans2 Recv Date:	03/05/2015
TSD Site Recv Date:	03/05/2015
Part A Recv Date:	Not reported
Part B Recv Date:	Not reported

CON EDISON (Continued) **U003740225**

Generator EPA ID:	NYP004741401
Trans1 EPA ID:	Not reported
Trans2 EPA ID:	Not reported
TSDF ID 1:	NJD991291105
TSDF ID 2:	Not reported
Manifest Tracking Number:	002610881GBF
Import Indicator:	N
Export Indicator:	N
Discr Quantity Indicator:	N
Discr Type Indicator:	N
Discr Residue Indicator:	N
Discr Partial Reject Indicator:	N
Discr Full Reject Indicator:	N
Manifest Ref Number:	Not reported
Alt Facility RCRA ID:	Not reported
Alt Facility Sign Date:	Not reported
MGMT Method Type Code:	H110
Waste Code a:	Lead
Waste Code b:	Not reported
Waste Code c:	Not reported
Waste Code e:	Not reported
Waste Code f:	Not reported
Waste Code g:	Not reported
Waste Code 1:	Not reported
Waste Code 2:	Not reported
Waste Code 3:	Not reported
Waste Code 4:	Not reported
Waste Code 5:	Not reported
Waste Code 6:	Not reported
Quantity:	500
Units:	Pounds
Number of Containers:	1
Container Type:	Cargo tanks (tank trucks)
Handling Method:	Treat
Specific Gravity:	1

A20 **34-36 EAST 4TH STREET REALTY LLC** **NY AST** **U004079522**
East **34 EAST 4TH STREET** **N/A**
< 1/8 **NEW YORK, NY 10003**
0.010 mi.
53 ft. **Site 20 of 69 in cluster A**

Relative:
Higher

Actual:
42 ft.

AST:

Name:	34-36 EAST 4TH STREET REALTY LLC
Address:	34 EAST 4TH STREET
City,State,Zip:	NEW YORK, NY 10003
Region:	STATE
DEC Region:	2
Site Status:	Active
Facility Id:	2-604601
Program Type:	PBS
UTM X:	585100.16454
UTM Y:	4508977.56816
Expiration Date:	11/09/2028
Site Type:	Apartment Building/Office Building

Affiliation Records:

34-36 EAST 4TH STREET REALTY LLC (Continued) **U004079522**

Site Id:	26472
Affiliation Type:	Facility Owner
Company Name:	34-36 EAST 4TH STREET REALTY LLC
Contact Type:	MANAGER
Contact Name:	JONATHAN KAYE
Address1:	PO BOX 3350
Address2:	Not reported
City:	NEW YORK
State:	NY
Zip Code:	10163
Country Code:	001
Phone:	(212) 257-4700
EMail:	JKAYE@NORTHRIVERINVESTCO.COM
Fax Number:	Not reported
Modified By:	ACDANIEL
Date Last Modified:	2024-04-18

Site Id:	26472
Affiliation Type:	Facility Operator
Company Name:	34-36 EAST 4TH STREET REALTY LLC
Contact Type:	Not reported
Contact Name:	ANGEL RIVERA
Address1:	Not reported
Address2:	Not reported
City:	Not reported
State:	NN
Zip Code:	Not reported
Country Code:	001
Phone:	(718) 625-4114
EMail:	Not reported
Fax Number:	Not reported
Modified By:	ACDANIEL
Date Last Modified:	2024-04-18

Site Id:	26472
Affiliation Type:	Mail Contact
Company Name:	NORTH RIVER REAL ESTATE COMPANY LLC
Contact Type:	MANAGER
Contact Name:	JONATHAN KAYE
Address1:	PO BOX 3350
Address2:	Not reported
City:	NEW YORK
State:	NY
Zip Code:	10163
Country Code:	001
Phone:	(212) 257-4700
EMail:	JKAYE@NORTHRIVERINVESTCO.COM
Fax Number:	Not reported
Modified By:	ACDANIEL
Date Last Modified:	2024-04-18

Site Id:	26472
Affiliation Type:	Emergency Contact
Company Name:	34-36 EAST 4TH STREET REALTY LLC
Contact Type:	Not reported
Contact Name:	ANGEL RIVERA
Address1:	Not reported

34-36 EAST 4TH STREET REALTY LLC (Continued) **U004079522**

Address2:	Not reported
City:	Not reported
State:	NN
Zip Code:	Not reported
Country Code:	999
Phone:	(646) 431-7367
EMail:	Not reported
Fax Number:	Not reported
Modified By:	ACDANIEL
Date Last Modified:	2024-04-18

Tank Info:

Tank Number:	001
Tank Id:	58319
Material Code:	0001
Common Name of Substance:	#2 Fuel Oil (On-Site Consumption)

Equipment Records:

	A00 - Tank Internal Protection - None
	D01 - Pipe Type - Steel/Carbon Steel/Iron
	G03 - Tank Secondary Containment - Vault (w/o access)
	H00 - Tank Leak Detection - None
	L09 - Piping Leak Detection - Exempt Suction Piping
	B00 - Tank External Protection - None
	F00 - Pipe External Protection - None
	I05 - Overfill - Vent Whistle
	J02 - Dispenser - Suction Dispenser
	C01 - Pipe Location - Aboveground
Tank Location:	Aboveground in subterranean vault with access for inspections.....
	Tank in subterranean vault but accessible for inspection.
Tank Type:	Steel/Carbon Steel/Iron
Tank Status:	In Service
Pipe Model:	Not reported
Install Date:	08/25/2003
Capacity Gallons:	3000
Tightness Test Method:	34
Date Test:	01/31/2024
Next Test Date:	Not reported
Date Tank Closed:	Not reported
Register:	True
Modified By:	ACDANIEL
Last Modified:	04/18/2024
Material Name:	#2 fuel oil (on-site consumption)

A21 **CON EDISON** **NY MANIFEST** **S117535584**
NNE **22 E 4 ST** **N/A**
< 1/8 **NEW YORK, NY 10003**
0.011 mi.
58 ft. **Site 21 of 69 in cluster A**

Relative: NY MANIFEST:
Higher

EPA ID:	NYP004677092
Country:	USA
Name:	Con Edison
Address:	22 E 4 ST
Address 2:	V4714

Actual:
42 ft.

CON EDISON (Continued) **S117535584**

City,State,Zip: NEW YORK, NY 10003
Zip 4: Not reported
Location Address 1: 22 E 4 ST
Location Address 2: V4714
Location City,State,Zip: NEW YORK, NY 10003
Location Zip 4: Not reported
Facility Status: Not reported
Total Tanks: Not reported
Code: BP

Mailing:
Mailing Name: Con Edison
Mailing Contact: Con Edison
Mailing Address 1: 4 IRVING PL
Mailing Address 2: 15TH FL
Mailing City,State,Zip: NEW YORK, NY 10003
Mailing Zip 4: Not reported
Mailing Country: USA
Mailing Phone: Not reported

Manifest Data:
Document ID: Not reported
Manifest Status: Not reported
Trans1 State ID: NJD003812047
Year: 2018
Trans2 State ID: Not reported
Generator Ship Date: 10/14/2014
Trans1 Recv Date: 10/14/2014
Trans2 Recv Date: Not reported
TSD Site Recv Date: 10/21/2014
Part A Recv Date: Not reported
Part B Recv Date: Not reported
Generator EPA ID: NYP004677092
Trans1 EPA ID: Not reported
Trans2 EPA ID: Not reported
TSDF ID 1: NJD991291105
TSDF ID 2: Not reported
Manifest Tracking Number: 002609591GBF
Import Indicator: N
Export Indicator: N
Discr Quantity Indicator: N
Discr Type Indicator: N
Discr Residue Indicator: N
Discr Partial Reject Indicator: N
Discr Full Reject Indicator: N
Manifest Ref Number: Not reported
Alt Facility RCRA ID: Not reported
Alt Facility Sign Date: Not reported
MGMT Method Type Code: H110
Waste Code a: Lead
Waste Code b: Not reported
Waste Code c: Not reported
Waste Code e: Not reported
Waste Code f: Not reported
Waste Code g: Not reported
Waste Code 1: Not reported
Waste Code 2: Not reported

CON EDISON (Continued) **S117535584**

Waste Code 3:	Not reported
Waste Code 4:	Not reported
Waste Code 5:	Not reported
Waste Code 6:	Not reported
Quantity:	1000
Units:	Pounds
Number of Containers:	1
Container Type:	Cargo tanks (tank trucks)
Handling Method:	Treat
Specific Gravity:	1

A22 **CON EDISON** **NY MANIFEST** **S117535583**
NNE **22 E 4 ST** **N/A**
< 1/8 **NEW YORK, NY 10003**
0.011 mi.
58 ft. **Site 22 of 69 in cluster A**

Relative:
Higher

Actual:
42 ft.

NY MANIFEST:

EPA ID:	NYP004677084
Country:	USA
Name:	Con Edison
Address:	22 E 4 ST
Address 2:	VS2007
City,State,Zip:	NEW YORK, NY 10003
Zip 4:	Not reported
Location Address 1:	22 E 4 ST
Location Address 2:	VS2007
Location City,State,Zip:	NEW YORK, NY 10003
Location Zip 4:	Not reported
Facility Status:	Not reported
Total Tanks:	Not reported
Code:	BP

Mailing:

Mailing Name:	Con Edison
Mailing Contact:	Con Edison
Mailing Address 1:	4 IRVING PL
Mailing Address 2:	15TH FL
Mailing City,State,Zip:	NEW YORK, NY 10003
Mailing Zip 4:	Not reported
Mailing Country:	USA
Mailing Phone:	Not reported

Manifest Data:

Document ID:	Not reported
Manifest Status:	Not reported
Trans1 State ID:	NJD003812047
Year:	2018
Trans2 State ID:	Not reported
Generator Ship Date:	10/14/2014
Trans1 Recv Date:	10/14/2014
Trans2 Recv Date:	Not reported
TSD Site Recv Date:	10/21/2014
Part A Recv Date:	Not reported
Part B Recv Date:	Not reported
Generator EPA ID:	NYP004677084
Trans1 EPA ID:	Not reported

CON EDISON (Continued) **S117535583**

Trans2 EPA ID:	Not reported
TSDF ID 1:	NJD991291105
TSDF ID 2:	Not reported
Manifest Tracking Number:	002609590GBF
Import Indicator:	N
Export Indicator:	N
Discr Quantity Indicator:	N
Discr Type Indicator:	N
Discr Residue Indicator:	N
Discr Partial Reject Indicator:	N
Discr Full Reject Indicator:	N
Manifest Ref Number:	Not reported
Alt Facility RCRA ID:	Not reported
Alt Facility Sign Date:	Not reported
MGMT Method Type Code:	H110
Waste Code a:	Lead
Waste Code b:	Not reported
Waste Code c:	Not reported
Waste Code e:	Not reported
Waste Code f:	Not reported
Waste Code g:	Not reported
Waste Code 1:	Not reported
Waste Code 2:	Not reported
Waste Code 3:	Not reported
Waste Code 4:	Not reported
Waste Code 5:	Not reported
Waste Code 6:	Not reported
Quantity:	1000
Units:	Pounds
Number of Containers:	1
Container Type:	Cargo tanks (tank trucks)
Handling Method:	Treat
Specific Gravity:	1

A23 **CONSOLIDATED EDISON COMPANY OF NY** **E MANIFEST** **1031634478**
NE **26 E 4TH ST** **N/A**
< 1/8 **MANHATTAN, NY 10003**
0.011 mi.
59 ft. **Site 23 of 69 in cluster A**

Relative: E MANIFEST:
Higher

Actual: Manifest Tracking Number:	006855515GBF
42 ft. Last Updated Date:	20210607
Shipped Date:	20210526
Received Date:	20210528
Manifest Status:	Signed
Submission Type:	DataImage5Copy
Origin Type:	Service
Generator EPA ID:	NYR000114579
Generator Name:	Consolidated Edison Company Of Ny
Generator Location Street Number:	Not reported
Generator Location Street 1:	26 E 4TH ST
Generator Location Street 2:	Not reported
Generator Location City:	MANHATTAN
Generator Location State:	NY
Generator Location Zip:	10003
Generator Mail Street Number:	Not reported

CONSOLIDATED EDISON COMPANY OF NY (Continued) **1031634478**

Generator Mail Street 1:	36 BUTLER STREET
Generator Mail Street 2:	Not reported
Generator Mail City:	ELIZABETH
Generator Mail Zip:	07206
Generator Mail State:	NJ
Generator Contact Company Name:	Not reported
Designated Facility EPA ID:	NJD991291105
Designated Facility Name:	Clean Earth Of North Jersey
Designated Facility Mail Street Number:	105
Designated Facility Mail Street 1:	Not reported
Designated Facility Mail Street 2:	JACOBUS AVE
Designated Facility Mail City:	KEARNY
Designated Facility Mail Zip:	07032
Designated Facility Mail State:	NJ
Designated Facility Location Street Number:	105
Designated Facility Location Street 1:	JACOBUS AVE
Designated Facility Location Street 2:	Not reported
Designated Facility Location City:	KEARNY
Designated Facility Location Zip:	07032
Designated Facility Location State:	NJ
Designated Facility Contact Company Name:	Not reported
Manifest Residue Indicator:	N
Rejection Indicator:	N

Transporter:

Manifest Tracking Number:	006855515GBF
Transporter Line Number:	1
Transporter EPA ID:	NJD003812047
Transporter Name:	Acv Environmental Services Inc.

Waste Line:

Manifest Tracking Number:	006855515GBF
Waste Line Number:	1
U.S. DOT Hazardous Indicator:	Y
U.S. DOT ID Number:	NA3082
U.S. DOT Description:	Rq, Na3082, Hazardous Waste Liquid, Nos (Lead) 9 Pg Iii
Non-Hazardous Waste Description:	Not reported
Number of Containers:	1
Container Type Code:	TT
Container Type Description:	Cargo tanks (tank trucks)
Waste Quantity:	800
Quantity Unit of Measure Code:	P
Quantity Unit of Measure Description:	Pounds
Waste Quantity, in Tons:	0.4
Acute Waste Quantity, in Tons:	0
Non-Acute Waste Quantity, in Tons:	0.4
Waste Quantity, in Kilograms:	362.812
Acute Waste Quantity, in Kilograms:	0
Non-Acute Waste Quantity, in Kilorgrams:	362.812
Management Method Code:	H110
Management Method Description:	STABILIZATION
Waste Residue Indicator:	N
Quantity Discrepancy Indicator:	N
Waste Type Discrepancy Indicator:	N
Waste Density:	Not reported
Waste Density Unit of Measure Code:	Not reported

CONSOLIDATED EDISON COMPANY OF NY (Continued) **1031634478**

Waste Density Unit of Measure Description:	Not reported
Form Code:	Not reported
Form Code Description:	Not reported
Source Code:	Not reported
Source Code Description:	Not reported
Waste Minimization Code:	Not reported
Waste Minimization Code Description:	Not reported
Consent Number:	Not reported
EPA Waste Indicator:	Y
Federal Waste Codes:	D008
Quantity Haz Kg:	362.812
Quantity Haz Tons:	0.4
Quantity Non Haz Kg:	0
Quantity Non Haz Tons:	0
State Waste Codes:	NY-T

A24 **30 EAST 4TH STREET** **NY LTANKS** **S102672929**
ENE **30 EAST 4TH STREET** **N/A**
< 1/8 **MANHATTAN, NY**
0.011 mi.
60 ft. **Site 24 of 69 in cluster A**

Relative: **Higher**
Actual: **42 ft.**

LTANKS:

Name:	30 EAST 4TH STREET
Address:	30 EAST 4TH STREET
City,State,Zip:	MANHATTAN, NY
Spill Number/Closed Date:	9502124 / 1995-05-19
Facility ID:	9502124
Site ID:	169169
Spill Date:	1995-05-19
Spill Cause:	Tank Overfill
Spill Source:	Private Dwelling
Spill Class:	C4
Cleanup Ceased:	1995-05-19
SWIS:	0301
Investigator:	SMMARTIN
Referred To:	Not reported
Reported to Dept:	1995-05-19
CID:	Not reported
Water Affected:	Not reported
Spill Notifier:	Responsible Party
Last Inspection:	Not reported
Recommended Penalty:	False
Meets Standard:	True
UST Involvement:	False
Remediation Phase:	0
Date Entered In Computer:	1995-05-24
Spill Record Last Update:	2004-09-30
Spiller Name:	Not reported
Spiller Company:	UNKNOWN
Spiller Address:	Not reported
Spiller County:	999
Spiller Contact:	Not reported
Spiller Phone:	Not reported
Spiller Extention:	Not reported
DEC Region:	2
DER Facility ID:	142452
Latitude:	Not reported

30 EAST 4TH STREET (Continued) **S102672929**

Longitude: Not reported
DEC Memo: Prior to Sept, 2004 data translation this spill Lead_DEC Field was MARTINKAT
Remarks: SIDEWALK CLEANED - SPEEDY DRY - 10 FAMILY HOME APT BUILDING

All Materials:
Site ID: 169169
Operable Unit ID: 1013186
Operable Unit: 01
Material ID: 367192
Material Code: 0002A
Material Name: #4 fuel oil
Case No.: Not reported
Material FA: Petroleum
Quantity: -1.00
Units: G
Recovered: .00
Resource Affected: Soil
Oxygenate: Not reported

A25 **CON EDISON** **NY MANIFEST** **S119078189**
ENE **30-32 E 4TH ST & BOWERY ST** **N/A**
< 1/8 **NEW YORK, NY 10013**
0.011 mi.
60 ft. **Site 25 of 69 in cluster A**

Relative:
Higher

Actual:
42 ft.

NY MANIFEST:
EPA ID: NYP004848372
Country: USA
Name: Con Edison
Address: 30-32 E 4TH ST & BOWERY ST
Address 2: Not reported
City,State,Zip: NEW YORK, NY 10013
Zip 4: Not reported
Location Address 1: 30 E 4TH ST
Location Address 2: SB 840
Location City,State,Zip: NEW YORK, NY 10013
Location Zip 4: Not reported
Facility Status: Not reported
Total Tanks: Not reported
Code: BP

Mailing:
Mailing Name: Con Edison
Mailing Contact: Dennis Huacon
Mailing Address 1: 4 IRVING PL 15TH FL
Mailing Address 2: Not reported
Mailing City,State,Zip: NEW YORK, NY 10003
Mailing Zip 4: Not reported
Mailing Country: USA
Mailing Phone: 2124603770

Manifest Data:
Document ID: Not reported
Manifest Status: Not reported
Trans1 State ID: NJD003812047
Year: 2018

CON EDISON (Continued) **S119078189**

Trans2 State ID:	NJD003812047
Generator Ship Date:	10/05/2015
Trans1 Recv Date:	10/05/2015
Trans2 Recv Date:	10/12/2015
TSD Site Recv Date:	10/13/2015
Part A Recv Date:	Not reported
Part B Recv Date:	Not reported
Generator EPA ID:	NYP004848372
Trans1 EPA ID:	Not reported
Trans2 EPA ID:	Not reported
TSDF ID 1:	NJD991291105
TSDF ID 2:	Not reported
Manifest Tracking Number:	002612421GBF
Import Indicator:	N
Export Indicator:	N
Discr Quantity Indicator:	N
Discr Type Indicator:	N
Discr Residue Indicator:	N
Discr Partial Reject Indicator:	N
Discr Full Reject Indicator:	N
Manifest Ref Number:	Not reported
Alt Facility RCRA ID:	Not reported
Alt Facility Sign Date:	Not reported
MGMT Method Type Code:	H110
Waste Code a:	Lead
Waste Code b:	Not reported
Waste Code c:	Not reported
Waste Code e:	Not reported
Waste Code f:	Not reported
Waste Code g:	Not reported
Waste Code 1:	Not reported
Waste Code 2:	Not reported
Waste Code 3:	Not reported
Waste Code 4:	Not reported
Waste Code 5:	Not reported
Waste Code 6:	Not reported
Quantity:	500
Units:	Pounds
Number of Containers:	1
Container Type:	Cargo tanks (tank trucks)
Handling Method:	Treat
Specific Gravity:	1

A26 **CON EDISON** **RCRA NonGen / NLR** **1019908652**
ENE **30-32 E 4TH ST & BOWERY ST** **FINDS** **NYP004848372**
< 1/8 **NEW YORK, NY 10013** **ECHO**
0.011 mi.
60 ft. **Site 26 of 69 in cluster A**

Relative: **Higher**
Actual: **42 ft.**

RCRA Listings:

Date Form Received by Agency:	20151006
Handler Name:	Con Edison
Handler Address:	E 4th St & Bowery St
Handler City,State,Zip:	NEW YORK, NY 10013
EPA ID:	NYP004848372
Contact Name:	THOMAS TEELING
Contact Address:	Not reported

CON EDISON (Continued) **1019908652**

Contact City,State,Zip:		Not reported
Contact Telephone:		212-460-3770
Contact Fax:		Not reported
Contact Email:		Not reported
Contact Title:		Not reported
EPA Region:		02
Land Type:		Private
Federal Waste Generator Description:		Not a generator, verified
Non-Notifier:		Not reported
Biennial Report Cycle:		Not reported
Accessibility:		Not reported
Active Site Indicator:		Not reported
State District Owner:		Ny
State District:		NYSDEC R2
Mailing Address:		IRVING PL 15TH FL NE
Mailing City,State,Zip:		NEW YORK, NY 10003
Owner Name:	Not reported	
Owner Type:		Not reported
Operator Name:	Not reported	
Operator Type:		Not reported
Short-Term Generator Activity:		No
Importer Activity:		No
Mixed Waste Generator:		No
Transporter Activity:		No
Transfer Facility Activity:		No
Recycler Activity with Storage:		No
Small Quantity On-Site Burner Exemption:		No
Smelting Melting and Refining Furnace Exemption:		No
Underground Injection Control:		No
Off-Site Waste Receipt:		No
Universal Waste Indicator:		No
Universal Waste Destination Facility:		No
Federal Universal Waste:		No
Active Site State-Reg Handler:		---
Federal Facility Indicator:		Not reported
Hazardous Secondary Material Indicator:		N
Sub-Part K Indicator:		Not reported
2018 GPRA Permit Baseline:		Not on the Baseline
2018 GPRA Renewals Baseline:		Not on the Baseline
202 GPRA Corrective Action Baseline:		No
Subject to Corrective Action Universe:		No
Non-TSDFs Where RCRA CA has Been Imposed Universe:		No
Corrective Action Priority Ranking:		No NCAPS ranking
Environmental Control Indicator:		No
Institutional Control Indicator:		No
Human Exposure Controls Indicator:		N/A
Groundwater Controls Indicator:		N/A
Significant Non-Complier Universe:		No
Unaddressed Significant Non-Complier Universe:		No
Addressed Significant Non-Complier Universe:		No
Significant Non-Complier With a Compliance Schedule Universe:		No
Financial Assurance Required:		Not reported
Handler Date of Last Change:		20160909
Recognized Trader-Importer:		No
Recognized Trader-Exporter:		No
Importer of Spent Lead Acid Batteries:		No
Exporter of Spent Lead Acid Batteries:		No

CON EDISON (Continued) **1019908652**

Recycler Activity Without Storage: No
Manifest Broker: No
Sub-Part P Indicator: No

Historic Generators:
Receive Date: 20151006
Handler Name: CON EDISON
Federal Waste Generator Description: Small Quantity Generator
State District Owner: Ny
Large Quantity Handler of Universal Waste: No
Recognized Trader Importer: No
Recognized Trader Exporter: No
Spent Lead Acid Battery Importer: No
Spent Lead Acid Battery Exporter: No
Current Record: No
Non Storage Recycler Activity: Not reported
Electronic Manifest Broker: Not reported

Receive Date: 20151006
Handler Name: CON EDISON
Federal Waste Generator Description: Not a generator, verified
State District Owner: Ny
Large Quantity Handler of Universal Waste: No
Recognized Trader Importer: No
Recognized Trader Exporter: No
Spent Lead Acid Battery Importer: No
Spent Lead Acid Battery Exporter: No
Current Record: Yes
Non Storage Recycler Activity: Not reported
Electronic Manifest Broker: Not reported

List of NAICS Codes and Descriptions:
NAICS Codes: No NAICS Codes Found

Facility Has Received Notices of Violations:
Violations: No Violations Found

Evaluation Action Summary:
Evaluations: No Evaluations Found

FINDS:
Registry ID: 110069680562

Click Here for FRS Facility Detail Report:

Environmental Interest/Information System:
The Resource Conservation and Recovery Act Information System (RCRAInfo) is EPA's comprehensive information system in support of the Resource Conservation and Recovery Act (RCRA) of 1976 and the Hazardous and Solid Waste Amendments (HSWA) of 1984. It tracks many types of information about generators, transporters, treaters, storers, and disposers of hazardous waste.

CON EDISON (Continued) **1019908652**

Click this hyperlink while viewing on your computer to access additional FINDS: detail in the EDR Site Report.

ECHO:
Envid: 1019908652
Registry ID: 110069680562

DFR URL:
Name: CON EDISON
Address: 30-32 E 4TH ST & BOWERY ST
City,State,Zip: NEW YORK, NY 10013

A27 **CON EDISON** **NJ MANIFEST** **S120677575**
ENE **30-32 E 4TH ST & BOWERY ST** **N/A**
< 1/8 **NEW YORK, NY 10013**
0.011 mi.
60 ft. **Site 27 of 69 in cluster A**

Relative:
Higher

Actual:
42 ft.

NJ MANIFEST:
EPA ID: NYP004848372
Name: CON EDISON
Address: 30-32 E 4TH ST & BOWERY ST
City,State,Zip: NEW YORK, NY 10013
County: Not reported
Mailing Address: IRVING PL 15TH FL NE
Mailing City,State,Zip: NEW YORK, NY 10003
Telephone: Not reported
Emergency Telephone: Not reported
Contact: THOMAS TEELING
Comments: Not reported
SIC Code: Not reported
County: NY061
Municipal: Not reported
Previous EPAID: Not reported
Generator Flag: Not reported
Transporter Flag: Not reported
TSDF Flag: Not reported
Name Change: Not reported
Date Change: Not reported

Manifest Data:
EPA ID: NYP004848372
Manifest Number: 002612421GBF
Date Shipped: 10/5/2015
TSDF EPA ID: NJD991291105
Transporter EPA ID: NJD003812047
Transporter 2 EPA ID: Not reported
Transporter 3 EPA ID: Not reported
Transporter 4 EPA ID: Not reported
Transporter 5 EPA ID: Not reported
Transporter 6 EPA ID: Not reported
Transporter 7 EPA ID: Not reported
Transporter 8 EPA ID: Not reported
Transporter 9 EPA ID: Not reported
Transporter 10 EPA ID: Not reported
Date Trans1 Transported Waste: Not reported
Date Trans2 Transported Waste: Not reported
Date Trans3 Transported Waste: Not reported

CON EDISON (Continued) **S120677575**

Date Trans4 Transported Waste:	Not reported
Date Trans5 Transported Waste:	Not reported
Date Trans6 Transported Waste:	Not reported
Date Trans7 Transported Waste:	Not reported
Date Trans8 Transported Waste:	Not reported
Date Trans9 Transported Waste:	Not reported
Date Trans10 Transported Waste:	Not reported
Date TSDF Received Waste:	Not reported
TSDF EPA Facility Name:	Not reported
QTY Units:	Not reported
Transporter SEQ ID:	Not reported
Transporter-1 Date:	Not reported
Waste SEQ ID:	Not reported
Waste Type Code 2:	Not reported
Waste Type Code 3:	Not reported
Waste Type Code 4:	Not reported
Waste Type Code 5:	Not reported
Waste Type Code 6:	Not reported
Date Accepted:	Not reported
Manifest Discrepancy Type:	Not reported
Data Entry Number:	Not reported
Was Load Rejected:	Not reported
Reason Load Was Rejected:	Not reported

A28 **NYU 383 LAFAYETTE** **RCRA-VSQG** **1016974527**
North **383 LAFAYETTE ST** **NY MANIFEST** **NYR000209866**
< 1/8 **NEW YORK, NY 10003**
0.012 mi.
65 ft. **Site 28 of 69 in cluster A**

Relative: **Higher**
Actual: **42 ft.**

RCRA Listings:

Date Form Received by Agency:		20230822
Handler Name:		Nyu 383 Lafayette
Handler Address:		Lafayette St
Handler City,State,Zip:		NEW YORK, NY 10003
EPA ID:		NYR000209866
Contact Name:		ERIN BROWER
Contact Address:		ASTOR PL - EHS 5TH FL
Contact City,State,Zip:		NEW YORK, NY 10003
Contact Telephone:		212-998-1450
Contact Fax:		Not reported
Contact Email:		EB169@NYU.EDU
Contact Title:		ASSISTANT DIRECTOR
EPA Region:		02
Land Type:		Private
Federal Waste Generator Description:		Conditionally Exempt Small Quantity Generator
Non-Notifier:		Not reported
Biennial Report Cycle:		Not reported
Accessibility:		Not reported
Active Site Indicator:		Handler Activities
State District Owner:		Ny
State District:		NYSDEC R2
Mailing Address:		ASTOR PL - EHS 7TH FL
Mailing City,State,Zip:		NEW YORK, NY 10003
Owner Name:	New York University	
Owner Type:		Private
Operator Name:	New York University	

NYU 383 LAFAYETTE (Continued) **1016974527**

Operator Type:	Private
Short-Term Generator Activity:	No
Importer Activity:	No
Mixed Waste Generator:	No
Transporter Activity:	No
Transfer Facility Activity:	No
Recycler Activity with Storage:	No
Small Quantity On-Site Burner Exemption:	No
Smelting Melting and Refining Furnace Exemption:	No
Underground Injection Control:	No
Off-Site Waste Receipt:	No
Universal Waste Indicator:	No
Universal Waste Destination Facility:	No
Federal Universal Waste:	No
Active Site State-Reg Handler:	---
Federal Facility Indicator:	Not reported
Hazardous Secondary Material Indicator:	N
Sub-Part K Indicator:	Not reported
2018 GPRA Permit Baseline:	Not on the Baseline
2018 GPRA Renewals Baseline:	Not on the Baseline
202 GPRA Corrective Action Baseline:	No
Subject to Corrective Action Universe:	No
Non-TSDFs Where RCRA CA has Been Imposed Universe:	No
Corrective Action Priority Ranking:	No NCAPS ranking
Environmental Control Indicator:	No
Institutional Control Indicator:	No
Human Exposure Controls Indicator:	N/A
Groundwater Controls Indicator:	N/A
Significant Non-Complier Universe:	No
Unaddressed Significant Non-Complier Universe:	No
Addressed Significant Non-Complier Universe:	No
Significant Non-Complier With a Compliance Schedule Universe:	No
Financial Assurance Required:	Not reported
Handler Date of Last Change:	20230822
Recognized Trader-Importer:	No
Recognized Trader-Exporter:	No
Importer of Spent Lead Acid Batteries:	No
Exporter of Spent Lead Acid Batteries:	No
Recycler Activity Without Storage:	No
Manifest Broker:	No
Sub-Part P Indicator:	No

Biennial: List of Years
Year: 2015

Click Here for Biennial Reporting System Data:

Hazardous Waste Summary:
Waste Code: D008
Waste Description: Lead

Handler - Owner Operator:
Owner/Operator Indicator: Owner
Owner/Operator Name: NEW YORK UNIVERSITY
Legal Status: Private
Date Became Current: 20140109

NYU 383 LAFAYETTE (Continued) **1016974527**

Date Ended Current:	Not reported
Owner/Operator Address:	70 WASHINGTON SQUARE SOUTH
Owner/Operator City,State,Zip:	NEW YORK, NY 10003
Owner/Operator Telephone:	Not reported
Owner/Operator Telephone Ext:	Not reported
Owner/Operator Fax:	Not reported
Owner/Operator Email:	Not reported
Owner/Operator Indicator:	Operator
Owner/Operator Name: NEW YORK UNIVERSITY	
Legal Status:	Private
Date Became Current:	20140109
Date Ended Current:	Not reported
Owner/Operator Address:	70 WASHINGTON SQUARE SOUTH
Owner/Operator City,State,Zip:	NEW YORK, NY 10003
Owner/Operator Telephone:	Not reported
Owner/Operator Telephone Ext:	Not reported
Owner/Operator Fax:	Not reported
Owner/Operator Email:	Not reported
Owner/Operator Indicator:	Operator
Owner/Operator Name: NEW YORK UNIVERSITY	
Legal Status:	Private
Date Became Current:	20140109
Date Ended Current:	Not reported
Owner/Operator Address:	100 WASHINGTON SQ
Owner/Operator City,State,Zip:	NEW YORK, NY 10012
Owner/Operator Telephone:	212-998-1450
Owner/Operator Telephone Ext:	Not reported
Owner/Operator Fax:	Not reported
Owner/Operator Email:	Not reported
Owner/Operator Indicator:	Owner
Owner/Operator Name: NEW YORK UNIVERSITY	
Legal Status:	Private
Date Became Current:	20140109
Date Ended Current:	Not reported
Owner/Operator Address:	100 WASHINGTON SQ
Owner/Operator City,State,Zip:	NEW YORK, NY 10012
Owner/Operator Telephone:	212-998-1450
Owner/Operator Telephone Ext:	Not reported
Owner/Operator Fax:	Not reported
Owner/Operator Email:	Not reported
Owner/Operator Indicator:	Owner
Owner/Operator Name: NEW YORK UNIVERSITY	
Legal Status:	Private
Date Became Current:	20140109
Date Ended Current:	Not reported
Owner/Operator Address:	70 WASHINGTON SQUARE SOUTH
Owner/Operator City,State,Zip:	NEW YORK, NY 10012
Owner/Operator Telephone:	212-998-1450
Owner/Operator Telephone Ext:	Not reported
Owner/Operator Fax:	Not reported
Owner/Operator Email:	Not reported
Owner/Operator Indicator:	Operator

NYU 383 LAFAYETTE (Continued) **1016974527**

Owner/Operator Name: NEW YORK UNIVERSITY
Legal Status: Private
Date Became Current: 20140109
Date Ended Current: Not reported
Owner/Operator Address: 100 WASHINGTON SQ
Owner/Operator City,State,Zip: NEW YORK, NY 10012
Owner/Operator Telephone: 212-998-1450
Owner/Operator Telephone Ext: Not reported
Owner/Operator Fax: Not reported
Owner/Operator Email: Not reported

Owner/Operator Indicator: Operator
Owner/Operator Name: NEW YORK UNIVERSITY
Legal Status: Private
Date Became Current: 20140109
Date Ended Current: Not reported
Owner/Operator Address: 70 WASHINGTON SQUARE SOUTH
Owner/Operator City,State,Zip: NEW YORK, NY 10012
Owner/Operator Telephone: 212-998-1450
Owner/Operator Telephone Ext: Not reported
Owner/Operator Fax: Not reported
Owner/Operator Email: Not reported

Owner/Operator Indicator: Owner
Owner/Operator Name: NEW YORK UNIVERSITY
Legal Status: Private
Date Became Current: 20140109
Date Ended Current: Not reported
Owner/Operator Address: 100 WASHINGTON SQ
Owner/Operator City,State,Zip: NEW YORK, NY 10012
Owner/Operator Telephone: 212-998-1450
Owner/Operator Telephone Ext: Not reported
Owner/Operator Fax: Not reported
Owner/Operator Email: Not reported

Historic Generators:
Receive Date: 20160229
Handler Name: NYU - 383 LAFAYETTE
Federal Waste Generator Description: Large Quantity Generator
State District Owner: Ny
Large Quantity Handler of Universal Waste: No
Recognized Trader Importer: No
Recognized Trader Exporter: No
Spent Lead Acid Battery Importer: No
Spent Lead Acid Battery Exporter: No
Current Record: No
Non Storage Recycler Activity: Not reported
Electronic Manifest Broker: Not reported

Receive Date: 20160620
Handler Name: NYU
Federal Waste Generator Description: Not a generator, verified
State District Owner: Ny
Large Quantity Handler of Universal Waste: No
Recognized Trader Importer: No
Recognized Trader Exporter: No
Spent Lead Acid Battery Importer: No

NYU 383 LAFAYETTE (Continued) **1016974527**

Spent Lead Acid Battery Exporter: No
Current Record: No
Non Storage Recycler Activity: Not reported
Electronic Manifest Broker: Not reported

Receive Date: 20230822
Handler Name: NYU 383 LAFAYETTE
Federal Waste Generator Description: Very Small Quantity Generator (formerly Conditionally-Exempt Small Quantity Generator
State District Owner: Ny
Large Quantity Handler of Universal Waste: No
Recognized Trader Importer: No
Recognized Trader Exporter: No
Spent Lead Acid Battery Importer: No
Spent Lead Acid Battery Exporter: No
Current Record: Yes
Non Storage Recycler Activity: No
Electronic Manifest Broker: No

Receive Date: 20140610
Handler Name: NYU
Federal Waste Generator Description: Large Quantity Generator
State District Owner: Ny
Large Quantity Handler of Universal Waste: No
Recognized Trader Importer: No
Recognized Trader Exporter: No
Spent Lead Acid Battery Importer: No
Spent Lead Acid Battery Exporter: No
Current Record: No
Non Storage Recycler Activity: Not reported
Electronic Manifest Broker: Not reported

List of NAICS Codes and Descriptions:
NAICS Code: 61131
NAICS Description: Colleges, Universities, And Professional Schools

Facility Has Received Notices of Violations:
Violations: No Violations Found

Evaluation Action Summary:
Evaluations: No Evaluations Found

NY MANIFEST:
EPA ID: NYR000209866
Country: USA
Name: Nyu
Address: 383 LAFAYETTE ST
Address 2: Not reported
City,State,Zip: NEW YORK, NY 10003
Zip 4: Not reported
Location Address 1: 383 LAFAYETTE ST
Location Address 2: Not reported
Location City,State,Zip: NEW YORK, NY 10003
Location Zip 4: Not reported

NYU 383 LAFAYETTE (Continued) **1016974527**

Facility Status: Not reported
Total Tanks: Not reported
Code: BP

Mailing:
Mailing Name: Nyu
Mailing Contact: New York University
Mailing Address 1: 10 ASTOR PLACE - 6TH FLOOR
Mailing Address 2: ENV HEALTH & SAFETY
Mailing City,State,Zip: NEW YORK, NY 10003
Mailing Zip 4: Not reported
Mailing Country: USA
Mailing Phone: 2129928276

Manifest Data:
Document ID: Not reported
Manifest Status: Not reported
Trans1 State ID: MAC300016672
Year: 2018
Trans2 State ID: Not reported
Generator Ship Date: 03/25/2015
Trans1 Recv Date: 03/25/2015
Trans2 Recv Date: Not reported
TSD Site Recv Date: 03/26/2015
Part A Recv Date: Not reported
Part B Recv Date: Not reported
Generator EPA ID: NYR000209866
Trans1 EPA ID: Not reported
Trans2 EPA ID: Not reported
TSDF ID 1: NYD077444263
TSDF ID 2: Not reported
Manifest Tracking Number: 007885807FLE
Import Indicator: N
Export Indicator: N
Discr Quantity Indicator: N
Discr Type Indicator: N
Discr Residue Indicator: N
Discr Partial Reject Indicator: N
Discr Full Reject Indicator: N
Manifest Ref Number: Not reported
Alt Facility RCRA ID: Not reported
Alt Facility Sign Date: Not reported
MGMT Method Type Code: H141
Waste Code a: Lead
Waste Code b: Not reported
Waste Code c: Not reported
Waste Code e: Not reported
Waste Code f: Not reported
Waste Code g: Not reported
Waste Code 1: Not reported
Waste Code 2: Not reported
Waste Code 3: Not reported
Waste Code 4: Not reported
Waste Code 5: Not reported
Waste Code 6: Not reported
Quantity: 670
Units: Pounds

NYU 383 LAFAYETTE (Continued) **1016974527**

Number of Containers:	5
Container Type:	Metal drums, barrels, kegs
Handling Method:	Treat
Specific Gravity:	1
Document ID:	Not reported
Manifest Status:	Not reported
Trans1 State ID:	MAC300016672
Year:	2018
Trans2 State ID:	Not reported
Generator Ship Date:	12/02/2015
Trans1 Recv Date:	12/02/2015
Trans2 Recv Date:	Not reported
TSD Site Recv Date:	12/04/2015
Part A Recv Date:	Not reported
Part B Recv Date:	Not reported
Generator EPA ID:	NYR000209866
Trans1 EPA ID:	Not reported
Trans2 EPA ID:	Not reported
TSDF ID 1:	NYD077444263
TSDF ID 2:	Not reported
Manifest Tracking Number:	008212157FLE
Import Indicator:	N
Export Indicator:	N
Discr Quantity Indicator:	N
Discr Type Indicator:	N
Discr Residue Indicator:	N
Discr Partial Reject Indicator:	N
Discr Full Reject Indicator:	N
Manifest Ref Number:	Not reported
Alt Facility RCRA ID:	Not reported
Alt Facility Sign Date:	Not reported
MGMT Method Type Code:	H141
Waste Code a:	Lead
Waste Code b:	Not reported
Waste Code c:	Not reported
Waste Code e:	Not reported
Waste Code f:	Not reported
Waste Code g:	Not reported
Waste Code 1:	Not reported
Waste Code 2:	Not reported
Waste Code 3:	Not reported
Waste Code 4:	Not reported
Waste Code 5:	Not reported
Waste Code 6:	Not reported
Quantity:	975
Units:	Pounds
Number of Containers:	5
Container Type:	Metal drums, barrels, kegs
Handling Method:	Treat
Specific Gravity:	1
Document ID:	Not reported
Manifest Status:	Not reported
Trans1 State ID:	MAC300016672
Year:	2018
Trans2 State ID:	Not reported

NYU 383 LAFAYETTE (Continued) **1016974527**

Generator Ship Date:	04/22/2016
Trans1 Recv Date:	04/22/2016
Trans2 Recv Date:	Not reported
TSD Site Recv Date:	04/25/2016
Part A Recv Date:	Not reported
Part B Recv Date:	Not reported
Generator EPA ID:	NYR000209866
Trans1 EPA ID:	Not reported
Trans2 EPA ID:	Not reported
TSDF ID 1:	NYD077444263
TSDF ID 2:	Not reported
Manifest Tracking Number:	008937511FLE
Import Indicator:	N
Export Indicator:	N
Discr Quantity Indicator:	N
Discr Type Indicator:	N
Discr Residue Indicator:	N
Discr Partial Reject Indicator:	N
Discr Full Reject Indicator:	N
Manifest Ref Number:	Not reported
Alt Facility RCRA ID:	Not reported
Alt Facility Sign Date:	Not reported
MGMT Method Type Code:	H141
Waste Code a:	Lead
Waste Code b:	Not reported
Waste Code c:	Not reported
Waste Code e:	Not reported
Waste Code f:	Not reported
Waste Code g:	Not reported
Waste Code 1:	Not reported
Waste Code 2:	Not reported
Waste Code 3:	Not reported
Waste Code 4:	Not reported
Waste Code 5:	Not reported
Waste Code 6:	Not reported
Quantity:	115
Units:	Pounds
Number of Containers:	1
Container Type:	Fiberboard or plastic drums, barrels, kegs
Handling Method:	Treat
Specific Gravity:	1

Document ID:	Not reported
Manifest Status:	Not reported
Trans1 State ID:	MAC300016672
Year:	2018
Trans2 State ID:	Not reported
Generator Ship Date:	04/22/2016
Trans1 Recv Date:	04/22/2016
Trans2 Recv Date:	Not reported
TSD Site Recv Date:	04/25/2016
Part A Recv Date:	Not reported
Part B Recv Date:	Not reported
Generator EPA ID:	NYR000209866
Trans1 EPA ID:	Not reported
Trans2 EPA ID:	Not reported
TSDF ID 1:	NYD077444263

NYU 383 LAFAYETTE (Continued) **1016974527**

TSDF ID 2:	Not reported
Manifest Tracking Number:	008937511FLE
Import Indicator:	N
Export Indicator:	N
Discr Quantity Indicator:	N
Discr Type Indicator:	N
Discr Residue Indicator:	N
Discr Partial Reject Indicator:	N
Discr Full Reject Indicator:	N
Manifest Ref Number:	Not reported
Alt Facility RCRA ID:	Not reported
Alt Facility Sign Date:	Not reported
MGMT Method Type Code:	H141
Waste Code a:	Lead
Waste Code b:	Not reported
Waste Code c:	Not reported
Waste Code e:	Not reported
Waste Code f:	Not reported
Waste Code g:	Not reported
Waste Code 1:	Not reported
Waste Code 2:	Not reported
Waste Code 3:	Not reported
Waste Code 4:	Not reported
Waste Code 5:	Not reported
Waste Code 6:	Not reported
Quantity:	285
Units:	Pounds
Number of Containers:	1
Container Type:	Metal drums, barrels, kegs
Handling Method:	Treat
Specific Gravity:	1

Document ID:	Not reported
Manifest Status:	Not reported
Trans1 State ID:	MAC300016672
Year:	2018
Trans2 State ID:	NYR000107326
Generator Ship Date:	07/09/2015
Trans1 Recv Date:	07/09/2015
Trans2 Recv Date:	07/10/2015
TSD Site Recv Date:	07/10/2015
Part A Recv Date:	Not reported
Part B Recv Date:	Not reported
Generator EPA ID:	NYR000209866
Trans1 EPA ID:	Not reported
Trans2 EPA ID:	Not reported
TSDF ID 1:	NJD991291105
TSDF ID 2:	Not reported
Manifest Tracking Number:	008229102FLE
Import Indicator:	N
Export Indicator:	N
Discr Quantity Indicator:	Y
Discr Type Indicator:	N
Discr Residue Indicator:	N
Discr Partial Reject Indicator:	N
Discr Full Reject Indicator:	N
Manifest Ref Number:	Not reported

NYU 383 LAFAYETTE (Continued) **1016974527**

Alt Facility RCRA ID:	Not reported
Alt Facility Sign Date:	Not reported
MGMT Method Type Code:	H110
Waste Code a:	Lead
Waste Code b:	Not reported
Waste Code c:	Not reported
Waste Code e:	Not reported
Waste Code f:	Not reported
Waste Code g:	Not reported
Waste Code 1:	Not reported
Waste Code 2:	Not reported
Waste Code 3:	Not reported
Waste Code 4:	Not reported
Waste Code 5:	Not reported
Waste Code 6:	Not reported
Quantity:	47080
Units:	Pounds
Number of Containers:	1
Container Type:	Metal boxes, cartons, cases (including roll-offs)
Handling Method:	Treat
Specific Gravity:	1

Document ID:	Not reported
Manifest Status:	Not reported
Trans1 State ID:	MAC300016672
Year:	2018
Trans2 State ID:	Not reported
Generator Ship Date:	07/09/2015
Trans1 Recv Date:	07/09/2015
Trans2 Recv Date:	Not reported
TSD Site Recv Date:	07/09/2015
Part A Recv Date:	Not reported
Part B Recv Date:	Not reported
Generator EPA ID:	NYR000209866
Trans1 EPA ID:	Not reported
Trans2 EPA ID:	Not reported
TSDF ID 1:	NJD991291105
TSDF ID 2:	Not reported
Manifest Tracking Number:	008229107FLE
Import Indicator:	N
Export Indicator:	N
Discr Quantity Indicator:	Y
Discr Type Indicator:	N
Discr Residue Indicator:	N
Discr Partial Reject Indicator:	N
Discr Full Reject Indicator:	N
Manifest Ref Number:	Not reported
Alt Facility RCRA ID:	Not reported
Alt Facility Sign Date:	Not reported
MGMT Method Type Code:	H110
Waste Code a:	Lead
Waste Code b:	Not reported
Waste Code c:	Not reported
Waste Code e:	Not reported
Waste Code f:	Not reported
Waste Code g:	Not reported
Waste Code 1:	Not reported

NYU 383 LAFAYETTE (Continued) **1016974527**

Waste Code 2:	Not reported
Waste Code 3:	Not reported
Waste Code 4:	Not reported
Waste Code 5:	Not reported
Waste Code 6:	Not reported
Quantity:	48920
Units:	Pounds
Number of Containers:	1
Container Type:	Metal boxes, cartons, cases (including roll-offs)
Handling Method:	Treat
Specific Gravity:	1
Document ID:	Not reported
Manifest Status:	Not reported
Trans1 State ID:	MAC300016672
Year:	2018
Trans2 State ID:	Not reported
Generator Ship Date:	10/17/2014
Trans1 Recv Date:	10/17/2014
Trans2 Recv Date:	Not reported
TSD Site Recv Date:	10/22/2014
Part A Recv Date:	Not reported
Part B Recv Date:	Not reported
Generator EPA ID:	NYR000209866
Trans1 EPA ID:	Not reported
Trans2 EPA ID:	Not reported
TSDF ID 1:	NYD077444263
TSDF ID 2:	Not reported
Manifest Tracking Number:	005729891FLE
Import Indicator:	N
Export Indicator:	N
Discr Quantity Indicator:	N
Discr Type Indicator:	N
Discr Residue Indicator:	N
Discr Partial Reject Indicator:	N
Discr Full Reject Indicator:	N
Manifest Ref Number:	Not reported
Alt Facility RCRA ID:	Not reported
Alt Facility Sign Date:	Not reported
MGMT Method Type Code:	H141
Waste Code a:	B007
Waste Code b:	Not reported
Waste Code c:	Not reported
Waste Code e:	Not reported
Waste Code f:	Not reported
Waste Code g:	Not reported
Waste Code 1:	Not reported
Waste Code 2:	Not reported
Waste Code 3:	Not reported
Waste Code 4:	Not reported
Waste Code 5:	Not reported
Waste Code 6:	Not reported
Quantity:	207
Units:	Kilograms
Number of Containers:	2
Container Type:	Metal drums, barrels, kegs
Handling Method:	Landfill

NYU 383 LAFAYETTE (Continued) **1016974527**

Specific Gravity: 1

A29 **NYU** **NJ MANIFEST** **S120679007**
North **383 LAFAYETTE ST** **N/A**
< 1/8 **NEW YORK, NY 10003**
0.012 mi.
65 ft. **Site 29 of 69 in cluster A**

Relative:
Higher

Actual:
42 ft.

NJ MANIFEST:

EPA ID:	NYR000209866
Name:	NYU
Address:	383 LAFAYETTE ST
City,State,Zip:	NEW YORK, NY 10003
County:	Not reported
Mailing Address:	ASTOR PL
Mailing City,State,Zip:	NEW YORK, NY 10003
Telephone:	Not reported
Emergency Telephone:	Not reported
Contact:	ZACK KORENSTEIN
Comments:	Not reported
SIC Code:	Not reported
County:	NY061
Municipal:	Not reported
Previous EPAID:	Not reported
Generator Flag:	Not reported
Transporter Flag:	Not reported
TSDF Flag:	Not reported
Name Change:	Not reported
Date Change:	Not reported

Manifest Data:

EPA ID:	NYR000209866
Manifest Number:	008229102FLE
Date Shipped:	7/9/2015
TSDF EPA ID:	NJD991291105
Transporter EPA ID:	MAC300016672
Transporter 2 EPA ID:	Not reported
Transporter 3 EPA ID:	Not reported
Transporter 4 EPA ID:	Not reported
Transporter 5 EPA ID:	Not reported
Transporter 6 EPA ID:	Not reported
Transporter 7 EPA ID:	Not reported
Transporter 8 EPA ID:	Not reported
Transporter 9 EPA ID:	Not reported
Transporter 10 EPA ID:	Not reported
Date Trans1 Transported Waste:	Not reported
Date Trans2 Transported Waste:	Not reported
Date Trans3 Transported Waste:	Not reported
Date Trans4 Transported Waste:	Not reported
Date Trans5 Transported Waste:	Not reported
Date Trans6 Transported Waste:	Not reported
Date Trans7 Transported Waste:	Not reported
Date Trans8 Transported Waste:	Not reported
Date Trans9 Transported Waste:	Not reported
Date Trans10 Transported Waste:	Not reported
Date TSDF Received Waste:	Not reported
TSDF EPA Facility Name:	Not reported

NYU (Continued) **S120679007**

QTY Units:	Not reported
Transporter SEQ ID:	Not reported
Transporter-1 Date:	Not reported
Waste SEQ ID:	Not reported
Waste Type Code 2:	Not reported
Waste Type Code 3:	Not reported
Waste Type Code 4:	Not reported
Waste Type Code 5:	Not reported
Waste Type Code 6:	Not reported
Date Accepted:	Not reported
Manifest Discrepancy Type:	Not reported
Data Entry Number:	Not reported
Was Load Rejected:	Not reported
Reason Load Was Rejected:	Not reported

EPA ID:	NYR000209866
Manifest Number:	008229107FLE
Date Shipped:	7/9/2015
TSDF EPA ID:	NJD991291105
Transporter EPA ID:	MAC300016672
Transporter 2 EPA ID:	Not reported
Transporter 3 EPA ID:	Not reported
Transporter 4 EPA ID:	Not reported
Transporter 5 EPA ID:	Not reported
Transporter 6 EPA ID:	Not reported
Transporter 7 EPA ID:	Not reported
Transporter 8 EPA ID:	Not reported
Transporter 9 EPA ID:	Not reported
Transporter 10 EPA ID:	Not reported
Date Trans1 Transported Waste:	Not reported
Date Trans2 Transported Waste:	Not reported
Date Trans3 Transported Waste:	Not reported
Date Trans4 Transported Waste:	Not reported
Date Trans5 Transported Waste:	Not reported
Date Trans6 Transported Waste:	Not reported
Date Trans7 Transported Waste:	Not reported
Date Trans8 Transported Waste:	Not reported
Date Trans9 Transported Waste:	Not reported
Date Trans10 Transported Waste:	Not reported
Date TSDF Received Waste:	Not reported
TSDF EPA Facility Name:	Not reported
QTY Units:	Not reported
Transporter SEQ ID:	Not reported
Transporter-1 Date:	Not reported
Waste SEQ ID:	Not reported
Waste Type Code 2:	Not reported
Waste Type Code 3:	Not reported
Waste Type Code 4:	Not reported
Waste Type Code 5:	Not reported
Waste Type Code 6:	Not reported
Date Accepted:	Not reported
Manifest Discrepancy Type:	Not reported
Data Entry Number:	Not reported
Was Load Rejected:	Not reported
Reason Load Was Rejected:	Not reported

A30 **NEW YORK UNIVERSITY** **NY AST** **A100301205**
North **383 LAFAYETTE STREET** **N/A**
< 1/8 **NEW YORK, NY 10003**
0.012 mi.
65 ft. **Site 30 of 69 in cluster A**

Relative:
Higher

Actual:
42 ft.

AST:

Name:	NEW YORK UNIVERSITY
Address:	383 LAFAYETTE STREET
City,State,Zip:	NEW YORK, NY 10003
Region:	STATE
DEC Region:	2
Site Status:	Unregulated/Closed
Facility Id:	2-607297
Program Type:	PBS
UTM X:	585045.26298
UTM Y:	4509074.42668
Expiration Date:	N/A
Site Type:	School

Affiliation Records:

Site Id:	29150
Affiliation Type:	Facility Owner
Company Name:	NEW YORK UNIVERSITY
Contact Type:	Not reported
Contact Name:	Not reported
Address1:	70 WASHINGTON SQUARE SOUTH
Address2:	Not reported
City:	NEW YORK
State:	NY
Zip Code:	10012
Country Code:	001
Phone:	(212) 998-1450
EMail:	Not reported
Fax Number:	Not reported
Modified By:	MXLAY
Date Last Modified:	2016-05-19

Site Id:	29150
Affiliation Type:	Emergency Contact
Company Name:	NEW YORK UNIV.
Contact Type:	Not reported
Contact Name:	PUBLIC SAFETY
Address1:	Not reported
Address2:	Not reported
City:	Not reported
State:	NN
Zip Code:	Not reported
Country Code:	999
Phone:	(212) 998-2222
EMail:	Not reported
Fax Number:	Not reported
Modified By:	MSBAPTIS
Date Last Modified:	2013-10-07

Site Id:	29150
Affiliation Type:	Mail Contact
Company Name:	NEW YORK UNIVERSITY
Contact Type:	Not reported
Contact Name:	ENVIRONMENTAL HEALTH AND SAFETY

NEW YORK UNIVERSITY (Continued) **A100301205**

Address1:	10 ASTOR PLACE
Address2:	6TH FLOOR
City:	NEW YORK
State:	NY
Zip Code:	10003
Country Code:	001
Phone:	(212) 998-1450
EMail:	Not reported
Fax Number:	Not reported
Modified By:	NRLOMBAR
Date Last Modified:	2014-07-16

Site Id:	29150
Affiliation Type:	Facility Operator
Company Name:	NEW YORK UNIV.
Contact Type:	Not reported
Contact Name:	VANGEL FIGUEROA
Address1:	Not reported
Address2:	Not reported
City:	Not reported
State:	NN
Zip Code:	Not reported
Country Code:	001
Phone:	(212) 998-5279
EMail:	Not reported
Fax Number:	Not reported
Modified By:	msbaptis
Date Last Modified:	2007-01-08

Tank Info:

Tank Number:	001
Tank Id:	62704
Material Code:	0001
Common Name of Substance:	#2 Fuel Oil (On-Site Consumption)

Equipment Records:

	B00 - Tank External Protection - None
	F00 - Pipe External Protection - None
	I05 - Overfill - Vent Whistle
	A00 - Tank Internal Protection - None
	D01 - Pipe Type - Steel/Carbon Steel/Iron
	G03 - Tank Secondary Containment - Vault (w/o access)
	H00 - Tank Leak Detection - None
	L09 - Piping Leak Detection - Exempt Suction Piping
	C03 - Pipe Location - Aboveground/Underground Combination
	J02 - Dispenser - Suction Dispenser
	I04 - Overfill - Product Level Gauge (A/G)
Tank Location:	Aboveground - on saddles, legs, racks, etc.... Tank bottom is elevated above grade or tank pad, allowing visual inspection.
Tank Type:	Steel/Carbon Steel/Iron
Tank Status:	Closed - Removed
Pipe Model:	Not reported
Install Date:	02/15/1956
Capacity Gallons:	1500
Tightness Test Method:	NN

NEW YORK UNIVERSITY (Continued) **A100301205**

Date Test:	Not reported
Next Test Date:	Not reported
Date Tank Closed:	09/15/2014
Register:	True
Modified By:	MJGRIFFI
Last Modified:	05/09/2022
Material Name:	#2 fuel oil (on-site consumption)

A31 **CON EDISON** **NY MANIFEST** **S117066193**
South **OPP 35 GREAT JONES PL** **N/A**
< 1/8 **NEW YORK, NY 10012**
0.015 mi.
78 ft. **Site 31 of 69 in cluster A**

Relative:
Higher

Actual:
42 ft.

NY MANIFEST:

EPA ID:	NYP004588224
Country:	USA
Name:	Con Edison
Address:	OPP 35 GREAT JONES PL
Address 2:	SB 35860
City,State,Zip:	NEW YORK, NY 10012
Zip 4:	Not reported
Location Address 1:	OPP 35 GREAT JONES PL
Location Address 2:	SB 35860
Location City,State,Zip:	NEW YORK, NY 10012
Location Zip 4:	Not reported
Facility Status:	Not reported
Total Tanks:	Not reported
Code:	BP

Mailing:

Mailing Name:	Con Edison
Mailing Contact:	Tom Teeling
Mailing Address 1:	4 IRVING PLACE 15TH FLOOR
Mailing Address 2:	Not reported
Mailing City,State,Zip:	NEW YORK, NY 10003
Mailing Zip 4:	Not reported
Mailing Country:	USA
Mailing Phone:	Not reported

Manifest Data:

Document ID:	Not reported
Manifest Status:	Not reported
Trans1 State ID:	NJD003812047
Year:	2018
Trans2 State ID:	Not reported
Generator Ship Date:	07/08/2014
Trans1 Recv Date:	07/08/2014
Trans2 Recv Date:	Not reported
TSD Site Recv Date:	07/08/2014
Part A Recv Date:	Not reported
Part B Recv Date:	Not reported
Generator EPA ID:	NYP004588224
Trans1 EPA ID:	Not reported
Trans2 EPA ID:	Not reported
TSDF ID 1:	NJD991291105
TSDF ID 2:	Not reported
Manifest Tracking Number:	002423932GBF

CON EDISON (Continued) **S117066193**

Import Indicator:	N
Export Indicator:	N
Discr Quantity Indicator:	N
Discr Type Indicator:	N
Discr Residue Indicator:	N
Discr Partial Reject Indicator:	N
Discr Full Reject Indicator:	N
Manifest Ref Number:	Not reported
Alt Facility RCRA ID:	Not reported
Alt Facility Sign Date:	Not reported
MGMT Method Type Code:	H110
Waste Code a:	Lead
Waste Code b:	Not reported
Waste Code c:	Not reported
Waste Code e:	Not reported
Waste Code f:	Not reported
Waste Code g:	Not reported
Waste Code 1:	Not reported
Waste Code 2:	Not reported
Waste Code 3:	Not reported
Waste Code 4:	Not reported
Waste Code 5:	Not reported
Waste Code 6:	Not reported
Quantity:	500
Units:	Pounds
Number of Containers:	1
Container Type:	Cargo tanks (tank trucks)
Handling Method:	Treat
Specific Gravity:	1

A32 **CONCORD ELECTRONICS CORPORATION** **RCRA-SQG** **1000180263**
South **GREAT JONES STREET** **RI MANIFEST** **NYD003925070**
< 1/8 **NEW YORK, NY 10012** **PA MANIFEST**
0.015 mi. **NY MANIFEST**
78 ft. **Site 32 of 69 in cluster A**

Relative:
Higher

Actual:
42 ft.

RCRA Listings:

Date Form Received by Agency:	20070101
Handler Name:	Concord Electronics Corporation
Handler Address:	Great Jones Street
Handler City,State,Zip:	NEW YORK, NY 10012
EPA ID:	NYD003925070
Contact Name:	HARRY LALL
Contact Address:	Not reported
Contact City,State,Zip:	Not reported
Contact Telephone:	212-777-6571 xLALL
Contact Fax:	Not reported
Contact Email:	Not reported
Contact Title:	Not reported
EPA Region:	02
Land Type:	Private
Federal Waste Generator Description:	Small Quantity Generator
Non-Notifier:	Not reported
Biennial Report Cycle:	Not reported
Accessibility:	Not reported
Active Site Indicator:	Handler Activities
State District Owner:	Ny

CONCORD ELECTRONICS CORPORATION (Continued) **1000180263**

State District:		NYSDEC R2
Mailing Address:		GREAT JONES STREET
Mailing City,State,Zip:		NEW YORK CITY, NY 10012
Owner Name:	Harry Kason	
Owner Type:		Private
Operator Name:	Concord Electric	
Operator Type:		Private
Short-Term Generator Activity:		No
Importer Activity:		No
Mixed Waste Generator:		No
Transporter Activity:		No
Transfer Facility Activity:		No
Recycler Activity with Storage:		No
Small Quantity On-Site Burner Exemption:		No
Smelting Melting and Refining Furnace Exemption:		No
Underground Injection Control:		No
Off-Site Waste Receipt:		No
Universal Waste Indicator:		No
Universal Waste Destination Facility:		No
Federal Universal Waste:		No
Active Site State-Reg Handler:		---
Federal Facility Indicator:		Not reported
Hazardous Secondary Material Indicator:		N
Sub-Part K Indicator:		Not reported
2018 GPRA Permit Baseline:		Not on the Baseline
2018 GPRA Renewals Baseline:		Not on the Baseline
202 GPRA Corrective Action Baseline:		No
Subject to Corrective Action Universe:		No
Non-TSDFs Where RCRA CA has Been Imposed Universe:		No
Corrective Action Priority Ranking:		No NCAPS ranking
Environmental Control Indicator:		No
Institutional Control Indicator:		No
Human Exposure Controls Indicator:		N/A
Groundwater Controls Indicator:		N/A
Significant Non-Complier Universe:		No
Unaddressed Significant Non-Complier Universe:		No
Addressed Significant Non-Complier Universe:		No
Significant Non-Complier With a Compliance Schedule Universe:		No
Financial Assurance Required:		Not reported
Handler Date of Last Change:		20150414
Recognized Trader-Importer:		No
Recognized Trader-Exporter:		No
Importer of Spent Lead Acid Batteries:		No
Exporter of Spent Lead Acid Batteries:		No
Recycler Activity Without Storage:		No
Manifest Broker:		No
Sub-Part P Indicator:		No

Biennial: List of Years
Year: 2005

Click Here for Biennial Reporting System Data:
Year: 2003

Click Here for Biennial Reporting System Data:
Year: 2001

CONCORD ELECTRONICS CORPORATION (Continued) **1000180263**

Click Here for Biennial Reporting System Data:

Hazardous Waste Summary:

Waste Code:	D002
Waste Description:	Corrosive Waste
Waste Code:	D003
Waste Description:	Reactive Waste
Waste Code:	D004
Waste Description:	Arsenic
Waste Code:	D006
Waste Description:	Cadmium
Waste Code:	D007
Waste Description:	Chromium
Waste Code:	D008
Waste Description:	Lead
Waste Code:	D011
Waste Description:	Silver
Waste Code:	F006
Waste Description:	Wastewater Treatment Sludges From Electroplating Operations, Except From The Following Processes: (1) Sulfuric Acid Anodizing Of Aluminum; (2) Tin Plating On Carbon Steel; (3) Zinc Plating (Segregated Basis) On Carbon Steel; (4) Aluminum Or Zinc-Aluminum Plating On Carbon Steel; (5) Cleaning/Stripping Associated With Tin, Zinc, And Aluminum Plating On Carbon Steel; And (6) Chemical Etching And Milling Of Aluminum.
Waste Code:	P029
Waste Description:	Copper Cyanide (Or) Copper Cyanide Cu(Cn)
Waste Code:	P098
Waste Description:	Potassium Cyanide (Or) Potassium Cyanide K(Cn)
Waste Code:	P104
Waste Description:	Silver Cyanide (Or) Silver Cyanide Ag(Cn)
Waste Code:	P106
Waste Description:	Sodium Cyanide (Or) Sodium Cyanide Na(Cn)

Handler - Owner Operator:

Owner/Operator Indicator:	Operator
Owner/Operator Name:	CONCORD ELECTRONICS CORPORATION
Legal Status:	Private
Date Became Current:	19600101
Date Ended Current:	Not reported
Owner/Operator Address:	Not reported
Owner/Operator City,State,Zip:	Not reported
Owner/Operator Telephone:	Not reported
Owner/Operator Telephone Ext:	Not reported

CONCORD ELECTRONICS CORPORATION (Continued) **1000180263**

Owner/Operator Fax: Not reported
Owner/Operator Email: Not reported

Owner/Operator Indicator: Owner
Owner/Operator Name: HARRY KASON
Legal Status: Private
Date Became Current: Not reported
Date Ended Current: Not reported
Owner/Operator Address: NOT REQUIRED
Owner/Operator City,State,Zip: NOT REQUIRED, WY 99999
Owner/Operator Telephone: 212-555-1212
Owner/Operator Telephone Ext: Not reported
Owner/Operator Fax: Not reported
Owner/Operator Email: Not reported

Owner/Operator Indicator: Operator
Owner/Operator Name: CONCORD ELECTRIC
Legal Status: Private
Date Became Current: 19600101
Date Ended Current: Not reported
Owner/Operator Address: GREAT JONES ST
Owner/Operator City,State,Zip: NEW YORK CITY, NY 10012
Owner/Operator Telephone: Not reported
Owner/Operator Telephone Ext: Not reported
Owner/Operator Fax: Not reported
Owner/Operator Email: Not reported

Owner/Operator Indicator: Owner
Owner/Operator Name: CONCORD ELECTRONICS CORPORATION
Legal Status: Private
Date Became Current: 19600101
Date Ended Current: Not reported
Owner/Operator Address: GREAT JONES ST
Owner/Operator City,State,Zip: NEW YORK CITY, NY 10012
Owner/Operator Telephone: Not reported
Owner/Operator Telephone Ext: Not reported
Owner/Operator Fax: Not reported
Owner/Operator Email: Not reported

Owner/Operator Indicator: Owner
Owner/Operator Name: CONCORD ELECTRONICS
Legal Status: Private
Date Became Current: 19600101
Date Ended Current: Not reported
Owner/Operator Address: GREAT JONES STREET
Owner/Operator City,State,Zip: NEW YORK CITY, NY 10012
Owner/Operator Telephone: Not reported
Owner/Operator Telephone Ext: Not reported
Owner/Operator Fax: Not reported
Owner/Operator Email: Not reported

Owner/Operator Indicator: Operator
Owner/Operator Name: CONCORD ELECTRIC
Legal Status: Private
Date Became Current: 19600101
Date Ended Current: Not reported
Owner/Operator Address: GREAT JONES ST

CONCORD ELECTRONICS CORPORATION (Continued) **1000180263**

Owner/Operator City,State,Zip: NEW YORK CITY, NY 10012
Owner/Operator Telephone: Not reported
Owner/Operator Telephone Ext: Not reported
Owner/Operator Fax: Not reported
Owner/Operator Email: Not reported

Owner/Operator Indicator: Owner
Owner/Operator Name: HARRY KASON
Legal Status: Private
Date Became Current: Not reported
Date Ended Current: Not reported
Owner/Operator Address: NOT REQUIRED
Owner/Operator City,State,Zip: NOT REQUIRED, WY 99999
Owner/Operator Telephone: 212-555-1212
Owner/Operator Telephone Ext: Not reported
Owner/Operator Fax: Not reported
Owner/Operator Email: Not reported

Historic Generators:
Receive Date: 20060214
Handler Name: CONCORD ELECTRONICS CORPORATION
Federal Waste Generator Description: Small Quantity Generator
State District Owner: Not reported
Large Quantity Handler of Universal Waste: No
Recognized Trader Importer: No
Recognized Trader Exporter: No
Spent Lead Acid Battery Importer: No
Spent Lead Acid Battery Exporter: No
Current Record: No
Non Storage Recycler Activity: Not reported
Electronic Manifest Broker: Not reported

Receive Date: 20070101
Handler Name: CONCORD ELECTRONICS CORPORATION
Federal Waste Generator Description: Small Quantity Generator
State District Owner: Ny
Large Quantity Handler of Universal Waste: No
Recognized Trader Importer: No
Recognized Trader Exporter: No
Spent Lead Acid Battery Importer: No
Spent Lead Acid Battery Exporter: No
Current Record: Yes
Non Storage Recycler Activity: Not reported
Electronic Manifest Broker: Not reported

Receive Date: 19800818
Handler Name: CONCORD ELECTRONIC CORP
Federal Waste Generator Description: Large Quantity Generator
State District Owner: Ny
Large Quantity Handler of Universal Waste: No
Recognized Trader Importer: No
Recognized Trader Exporter: No
Spent Lead Acid Battery Importer: No
Spent Lead Acid Battery Exporter: No
Current Record: No
Non Storage Recycler Activity: Not reported
Electronic Manifest Broker: Not reported

CONCORD ELECTRONICS CORPORATION (Continued) **1000180263**

Receive Date:	19920228
Handler Name: CONCORD	
Federal Waste Generator Description:	Large Quantity Generator
State District Owner:	Ny
Large Quantity Handler of Universal Waste:	No
Recognized Trader Importer:	No
Recognized Trader Exporter:	No
Spent Lead Acid Battery Importer:	No
Spent Lead Acid Battery Exporter:	No
Current Record:	No
Non Storage Recycler Activity:	Not reported
Electronic Manifest Broker:	Not reported

Receive Date:	19940330
Handler Name: CONCORD ELECTRONICS	
Federal Waste Generator Description:	Large Quantity Generator
State District Owner:	Ny
Large Quantity Handler of Universal Waste:	No
Recognized Trader Importer:	No
Recognized Trader Exporter:	No
Spent Lead Acid Battery Importer:	No
Spent Lead Acid Battery Exporter:	No
Current Record:	No
Non Storage Recycler Activity:	Not reported
Electronic Manifest Broker:	Not reported

Receive Date:	19960328
Handler Name: CONCORD ELECTRONICS	
Federal Waste Generator Description:	Large Quantity Generator
State District Owner:	Ny
Large Quantity Handler of Universal Waste:	No
Recognized Trader Importer:	No
Recognized Trader Exporter:	No
Spent Lead Acid Battery Importer:	No
Spent Lead Acid Battery Exporter:	No
Current Record:	No
Non Storage Recycler Activity:	Not reported
Electronic Manifest Broker:	Not reported

Receive Date:	19980227
Handler Name: CONCORD ELECTRONICS	
Federal Waste Generator Description:	Large Quantity Generator
State District Owner:	Ny
Large Quantity Handler of Universal Waste:	No
Recognized Trader Importer:	No
Recognized Trader Exporter:	No
Spent Lead Acid Battery Importer:	No
Spent Lead Acid Battery Exporter:	No
Current Record:	No
Non Storage Recycler Activity:	Not reported
Electronic Manifest Broker:	Not reported

Receive Date:	20010101
Handler Name: CONCORD ELECTRONICS	
Federal Waste Generator Description:	Large Quantity Generator
State District Owner:	Ny
Large Quantity Handler of Universal Waste:	No

CONCORD ELECTRONICS CORPORATION (Continued) **1000180263**

Recognized Trader Importer: No
Recognized Trader Exporter: No
Spent Lead Acid Battery Importer: No
Spent Lead Acid Battery Exporter: No
Current Record: No
Non Storage Recycler Activity: Not reported
Electronic Manifest Broker: Not reported

Receive Date: 20020226
Handler Name: CONCORD ELECTRONICS
Federal Waste Generator Description: Large Quantity Generator
State District Owner: Ny
Large Quantity Handler of Universal Waste: No
Recognized Trader Importer: No
Recognized Trader Exporter: No
Spent Lead Acid Battery Importer: No
Spent Lead Acid Battery Exporter: No
Current Record: No
Non Storage Recycler Activity: Not reported
Electronic Manifest Broker: Not reported

Receive Date: 20040225
Handler Name: CONCORD ELECTRONICS CORP
Federal Waste Generator Description: Large Quantity Generator
State District Owner: Not reported
Large Quantity Handler of Universal Waste: No
Recognized Trader Importer: No
Recognized Trader Exporter: No
Spent Lead Acid Battery Importer: No
Spent Lead Acid Battery Exporter: No
Current Record: No
Non Storage Recycler Activity: Not reported
Electronic Manifest Broker: Not reported

Receive Date: 20060215
Handler Name: CONCORD ELECTRONICS CORPORATION
Federal Waste Generator Description: Large Quantity Generator
State District Owner: Not reported
Large Quantity Handler of Universal Waste: No
Recognized Trader Importer: No
Recognized Trader Exporter: No
Spent Lead Acid Battery Importer: No
Spent Lead Acid Battery Exporter: No
Current Record: No
Non Storage Recycler Activity: Not reported
Electronic Manifest Broker: Not reported

List of NAICS Codes and Descriptions:
NAICS Code: 332721
NAICS Description: Precision Turned Product Manufacturing

NAICS Code: 332813
NAICS Description: Electroplating, Plating, Polishing, Anodizing, And Coloring

NAICS Code: 334419
NAICS Description: Other Electronic Component Manufacturing

CONCORD ELECTRONICS CORPORATION (Continued) **1000180263**

Has the Facility Received Notices of Violations:

Found Violation:	Yes
Agency Which Determined Violation:	State
Violation Short Description:	Generators - General
Date Violation was Determined:	20050203
Actual Return to Compliance Date:	20050428
Return to Compliance Qualifier:	Unverifiable
Violation Responsible Agency:	State
Scheduled Compliance Date:	Not reported
Enforcement Identifier:	001
Date of Enforcement Action:	20050315
Enforcement Responsible Agency:	State
Enforcement Docket Number:	Not reported
Enforcement Attorney:	Not reported
Corrective Action Component:	No
Appeal Initiated Date:	Not reported
Appeal Resolution Date:	Not reported
Disposition Status Date:	Not reported
Disposition Status:	Not reported
Disposition Status Description:	Not reported
Consent/Final Order Sequence Number:	Not reported
Consent/Final Order Respondent Name:	Not reported
Consent/Final Order Lead Agency:	Not reported
Enforcement Type:	WRITTEN INFORMAL
Enforcement Responsible Person:	NYJRI
Enforcement Responsible Sub-Organization:	R2
SEP Sequence Number:	Not reported
SEP Expenditure Amount:	Not reported
SEP Scheduled Completion Date:	Not reported
SEP Actual Date:	Not reported
SEP Defaulted Date:	Not reported
SEP Type:	Not reported
SEP Type Description:	Not reported
Proposed Amount:	Not reported
Final Monetary Amount:	Not reported
Paid Amount:	Not reported
Final Count:	Not reported
Final Amount:	Not reported

Found Violation:	Yes
Agency Which Determined Violation:	State
Violation Short Description:	Generators - General
Date Violation was Determined:	20050203
Actual Return to Compliance Date:	20050428
Return to Compliance Qualifier:	Unverifiable
Violation Responsible Agency:	State
Scheduled Compliance Date:	Not reported
Enforcement Identifier:	001
Date of Enforcement Action:	20050315
Enforcement Responsible Agency:	State
Enforcement Docket Number:	Not reported
Enforcement Attorney:	Not reported
Corrective Action Component:	No
Appeal Initiated Date:	Not reported
Appeal Resolution Date:	Not reported
Disposition Status Date:	Not reported
Disposition Status:	Not reported

CONCORD ELECTRONICS CORPORATION (Continued) **1000180263**

Disposition Status Description: Not reported
Consent/Final Order Sequence Number: Not reported
Consent/Final Order Respondent Name: Not reported
Consent/Final Order Lead Agency: Not reported
Enforcement Type: WRITTEN INFORMAL
Enforcement Responsible Person: NYJRI
Enforcement Responsible Sub-Organization: R2
SEP Sequence Number: Not reported
SEP Expenditure Amount: Not reported
SEP Scheduled Completion Date: Not reported
SEP Actual Date: Not reported
SEP Defaulted Date: Not reported
SEP Type: Not reported
SEP Type Description: Not reported
Proposed Amount: Not reported
Final Monetary Amount: Not reported
Paid Amount: Not reported
Final Count: Not reported
Final Amount: Not reported

Found Violation: Yes
Agency Which Determined Violation: State
Violation Short Description: Generators - General
Date Violation was Determined: 20050203
Actual Return to Compliance Date: 20050428
Return to Compliance Qualifier: Unverifiable
Violation Responsible Agency: State
Scheduled Compliance Date: Not reported
Enforcement Identifier: 001
Date of Enforcement Action: 20050315
Enforcement Responsible Agency: State
Enforcement Docket Number: Not reported
Enforcement Attorney: Not reported
Corrective Action Component: No
Appeal Initiated Date: Not reported
Appeal Resolution Date: Not reported
Disposition Status Date: Not reported
Disposition Status: Not reported
Disposition Status Description: Not reported
Consent/Final Order Sequence Number: Not reported
Consent/Final Order Respondent Name: Not reported
Consent/Final Order Lead Agency: Not reported
Enforcement Type: WRITTEN INFORMAL
Enforcement Responsible Person: NYJRI
Enforcement Responsible Sub-Organization: R2
SEP Sequence Number: Not reported
SEP Expenditure Amount: Not reported
SEP Scheduled Completion Date: Not reported
SEP Actual Date: Not reported
SEP Defaulted Date: Not reported
SEP Type: Not reported
SEP Type Description: Not reported
Proposed Amount: Not reported
Final Monetary Amount: Not reported
Paid Amount: Not reported
Final Count: Not reported
Final Amount: Not reported

CONCORD ELECTRONICS CORPORATION (Continued) **1000180263**

Found Violation: Yes
Agency Which Determined Violation: State
Violation Short Description: Generators - General
Date Violation was Determined: 19840919
Actual Return to Compliance Date: 19850621
Return to Compliance Qualifier: Observed
Violation Responsible Agency: State
Scheduled Compliance Date: 19850328
Enforcement Identifier: 001
Date of Enforcement Action: 19850228
Enforcement Responsible Agency: State
Enforcement Docket Number: Not reported
Enforcement Attorney: Not reported
Corrective Action Component: No
Appeal Initiated Date: Not reported
Appeal Resolution Date: Not reported
Disposition Status Date: Not reported
Disposition Status: Not reported
Disposition Status Description: Not reported
Consent/Final Order Sequence Number:Not reported
Consent/Final Order Respondent Name: Not reported
Consent/Final Order Lead Agency: Not reported
Enforcement Type: WRITTEN INFORMAL
Enforcement Responsible Person: NYDEC
Enforcement Responsible Sub-Organization: Not reported
SEP Sequence Number: Not reported
SEP Expenditure Amount: Not reported
SEP Scheduled Completion Date: Not reported
SEP Actual Date: Not reported
SEP Defaulted Date: Not reported
SEP Type: Not reported
SEP Type Description: Not reported
Proposed Amount: Not reported
Final Monetary Amount: Not reported
Paid Amount: Not reported
Final Count: Not reported
Final Amount: Not reported

Found Violation: Yes
Agency Which Determined Violation: State
Violation Short Description: Generators - General
Date Violation was Determined: 20050203
Actual Return to Compliance Date: 20050428
Return to Compliance Qualifier: Unverifiable
Violation Responsible Agency: State
Scheduled Compliance Date: Not reported
Enforcement Identifier: 001
Date of Enforcement Action: 20050315
Enforcement Responsible Agency: State
Enforcement Docket Number: Not reported
Enforcement Attorney: Not reported
Corrective Action Component: No
Appeal Initiated Date: Not reported
Appeal Resolution Date: Not reported
Disposition Status Date: Not reported
Disposition Status: Not reported
Disposition Status Description: Not reported

CONCORD ELECTRONICS CORPORATION (Continued) **1000180263**

Consent/Final Order Sequence Number: Not reported
Consent/Final Order Respondent Name: Not reported
Consent/Final Order Lead Agency: Not reported
Enforcement Type: WRITTEN INFORMAL
Enforcement Responsible Person: NYJRI
Enforcement Responsible Sub-Organization: R2
SEP Sequence Number: Not reported
SEP Expenditure Amount: Not reported
SEP Scheduled Completion Date: Not reported
SEP Actual Date: Not reported
SEP Defaulted Date: Not reported
SEP Type: Not reported
SEP Type Description: Not reported
Proposed Amount: Not reported
Final Monetary Amount: Not reported
Paid Amount: Not reported
Final Count: Not reported
Final Amount: Not reported

Found Violation: Yes
Agency Which Determined Violation: State
Violation Short Description: Generators - General
Date Violation was Determined: 19951211
Actual Return to Compliance Date: 19960208
Return to Compliance Qualifier: Observed
Violation Responsible Agency: State
Scheduled Compliance Date: 19960111
Enforcement Identifier: 000
Date of Enforcement Action: 19951211
Enforcement Responsible Agency: State
Enforcement Docket Number: Not reported
Enforcement Attorney: NY
Corrective Action Component: No
Appeal Initiated Date: Not reported
Appeal Resolution Date: Not reported
Disposition Status Date: Not reported
Disposition Status: Not reported
Disposition Status Description: Not reported
Consent/Final Order Sequence Number: Not reported
Consent/Final Order Respondent Name: Not reported
Consent/Final Order Lead Agency: Not reported
Enforcement Type: WRITTEN INFORMAL
Enforcement Responsible Person: NYADS
Enforcement Responsible Sub-Organization: R2
SEP Sequence Number: Not reported
SEP Expenditure Amount: Not reported
SEP Scheduled Completion Date: Not reported
SEP Actual Date: Not reported
SEP Defaulted Date: Not reported
SEP Type: Not reported
SEP Type Description: Not reported
Proposed Amount: Not reported
Final Monetary Amount: Not reported
Paid Amount: Not reported
Final Count: Not reported
Final Amount: Not reported

CONCORD ELECTRONICS CORPORATION (Continued) **1000180263**

Evaluation Action Summary:

Evaluation Date:	20050203
Evaluation Responsible Agency:	State
Found Violation:	Yes
Evaluation Type Description:	COMPLIANCE EVALUATION INSPECTION
Evaluation Responsible Person Identifier:	NYJRI
Evaluation Responsible Sub-Organization:	CO
Actual Return to Compliance Date:	20050428
Scheduled Compliance Date:	Not reported
Date of Request:	Not reported
Date Response Received:	Not reported
Request Agency:	Not reported
Former Citation:	Not reported

Evaluation Date:	20050203
Evaluation Responsible Agency:	State
Found Violation:	Yes
Evaluation Type Description:	COMPLIANCE EVALUATION INSPECTION
Evaluation Responsible Person Identifier:	NYJRI
Evaluation Responsible Sub-Organization:	CO
Actual Return to Compliance Date:	20050428
Scheduled Compliance Date:	Not reported
Date of Request:	Not reported
Date Response Received:	Not reported
Request Agency:	Not reported
Former Citation:	Not reported

Evaluation Date:	20050203
Evaluation Responsible Agency:	State
Found Violation:	Yes
Evaluation Type Description:	COMPLIANCE EVALUATION INSPECTION
Evaluation Responsible Person Identifier:	NYJRI
Evaluation Responsible Sub-Organization:	CO
Actual Return to Compliance Date:	20050428
Scheduled Compliance Date:	Not reported
Date of Request:	Not reported
Date Response Received:	Not reported
Request Agency:	Not reported
Former Citation:	Not reported

Evaluation Date:	19840919
Evaluation Responsible Agency:	State
Found Violation:	Yes
Evaluation Type Description:	COMPLIANCE EVALUATION INSPECTION
Evaluation Responsible Person Identifier:	Not reported
Evaluation Responsible Sub-Organization:	Not reported
Actual Return to Compliance Date:	19850621
Scheduled Compliance Date:	19850328
Date of Request:	Not reported
Date Response Received:	Not reported
Request Agency:	Not reported
Former Citation:	Not reported

Evaluation Date:	20050203
Evaluation Responsible Agency:	State
Found Violation:	Yes
Evaluation Type Description:	COMPLIANCE EVALUATION INSPECTION

CONCORD ELECTRONICS CORPORATION (Continued) **1000180263**

Evaluation Responsible Person Identifier:	NYJRI
Evaluation Responsible Sub-Organization:	CO
Actual Return to Compliance Date:	20050428
Scheduled Compliance Date:	Not reported
Date of Request:	Not reported
Date Response Received:	Not reported
Request Agency:	Not reported
Former Citation:	Not reported

Evaluation Date:	19951127
Evaluation Responsible Agency:	State
Found Violation:	Yes
Evaluation Type Description:	COMPLIANCE EVALUATION INSPECTION
Evaluation Responsible Person Identifier:	NYADS
Evaluation Responsible Sub-Organization:	R2
Actual Return to Compliance Date:	19960208
Scheduled Compliance Date:	19960111
Date of Request:	Not reported
Date Response Received:	Not reported
Request Agency:	Not reported
Former Citation:	Not reported

RI MANIFEST:

Name:	Not reported
Address:	GREAT JONES STREET
City,State,Zip:	NEW YORK, NY 10012
EPA Id:	NYD003925070
GEN Cert Date:	5/5/1994
Manifest Document Number:	RIC0026924
Waste Description:	POT METALLIC
TSDF Id:	RID001200252
TSDF Name:	TECHNIC INC
Qty:	21
WT/Vol Units:	G
TSDF Date:	Not reported
Transporter 2 Id:	Not reported
Item Number:	1
Transporter 2 Name:	Not reported
Transporter Name 2:	FREEHOLD CARTAGE INC
Transporter EPAID:	NJD054126164
Transporter Receipt Date:	Not reported
Number Of Containers:	0
Container Type:	Not reported
Waste Code1:	F007
Waste Code2:	D003
Waste Code3:	Not reported
Waste Code4:	Not reported
Waste Code5:	Not reported
Waste Code6:	Not reported
Fee Exempt Code:	Not reported
Comment:	Not reported
Transporter Name 2:	Not reported
Company Permit Number:	Not reported
Year:	Not reported
Quarter:	Not reported
Transporter Contact Name:	Not reported

CONCORD ELECTRONICS CORPORATION (Continued) **1000180263**

Transporter Contact Email:	Not reported
Filing Date:	Not reported
Total Fee:	Not reported
Billing Name:	Not reported
Paid Date:	Not reported
Paid Time:	Not reported
Facility Receipt Date:	Not reported
Fee:	Not reported
Manifest Created Date:	Not reported
Manifest Updated Date:	Not reported

RI MANIFEST:

Transporter Receipt Date:	Not reported
Number Of Containers:	0
Container Type:	Not reported
Waste Code1:	F007
Waste Code2:	D003
Waste Code3:	Not reported
Waste Code4:	Not reported
Waste Code5:	Not reported
Waste Code6:	Not reported
Comment:	Not reported
Fee Exempt Code:	Not reported
TSDF Name:	TECHNIC INC
TSDF Id:	RID001200252
Transporter Name 2:	Not reported
Company Permit Number:	Not reported
Year:	Not reported
EPA ID:	NYD003925070
Manifest Docket Number:	RIH0002568
Quarter:	Not reported
Waste Description:	POT CYN
Transporter Contact Name:	Not reported
Quantity:	110
Transporter Contact Email:	Not reported
WT/Vol Units:	G
Filing Date:	Not reported
Total Fee:	Not reported
Item Number:	1
Transporter Name:	TRI-STATE MOTOR TRANSIT
Billing Name:	Not reported
Transporter EPA ID:	MOD095038998
Date Paid:	Not reported
Time Paid:	Not reported
GEN Cert Date:	8/12/1998
Facility Receipt Date:	Not reported
Fee:	Not reported
Transporter 2 Receipt Date:	Not reported
Manifest Created Date:	Not reported
TSDF Receipt Date:	Not reported
Transporter 2 ID:	Not reported
Manifest Updated Date:	Not reported

Transporter Receipt Date:	Not reported
Number Of Containers:	0
Container Type:	Not reported
Waste Code1:	F007
Waste Code2:	D003

CONCORD ELECTRONICS CORPORATION (Continued) **1000180263**

Waste Code3:	Not reported
Waste Code4:	Not reported
Waste Code5:	Not reported
Waste Code6:	Not reported
Comment:	Not reported
Fee Exempt Code:	Not reported
TSDF Name:	TECHNIC INC
TSDF Id:	RID001200252
Transporter Name 2:	Not reported
Company Permit Number:	Not reported
Year:	Not reported
EPA ID:	NYD003925070
Manifest Docket Number:	RIH0002568
Quarter:	Not reported
Waste Description:	POT CYN
Transporter Contact Name:	Not reported
Quantity:	110
Transporter Contact Email:	Not reported
WT/Vol Units:	G
Filing Date:	Not reported
Total Fee:	Not reported
Item Number:	1
Transporter Name:	TRI-STATE MOTOR TRANSIT
Billing Name:	Not reported
Transporter EPA ID:	MOD095038998
Date Paid:	Not reported
Time Paid:	Not reported
GEN Cert Date:	8/12/1998
Facility Receipt Date:	Not reported
Fee:	Not reported
Transporter 2 Receipt Date:	Not reported
Manifest Created Date:	Not reported
TSDF Receipt Date:	Not reported
Transporter 2 ID:	Not reported
Manifest Updated Date:	Not reported
Transporter Receipt Date:	Not reported
Number Of Containers:	0
Container Type:	Not reported
Waste Code1:	F007
Waste Code2:	D003
Waste Code3:	Not reported
Waste Code4:	Not reported
Waste Code5:	Not reported
Waste Code6:	Not reported
Comment:	Not reported
Fee Exempt Code:	Not reported
TSDF Name:	TECHNIC INC
TSDF Id:	RID001200252
Transporter Name 2:	Not reported
Company Permit Number:	Not reported
Year:	Not reported
EPA ID:	NYD003925070
Manifest Docket Number:	RIC0026924
Quarter:	Not reported
Waste Description:	POT METALLIC
Transporter Contact Name:	Not reported

CONCORD ELECTRONICS CORPORATION (Continued) **1000180263**

Quantity:	21
Transporter Contact Email:	Not reported
WT/Vol Units:	G
Filing Date:	Not reported
Total Fee:	Not reported
Item Number:	1
Transporter Name:	FREEHOLD CARTAGE INC
Billing Name:	Not reported
Transporter EPA ID:	NJD054126164
Date Paid:	Not reported
Time Paid:	Not reported
GEN Cert Date:	5/5/1994
Facility Receipt Date:	Not reported
Fee:	Not reported
Transporter 2 Receipt Date:	Not reported
Manifest Created Date:	Not reported
TSDF Receipt Date:	Not reported
Transporter 2 ID:	Not reported
Manifest Updated Date:	Not reported
Transporter Receipt Date:	Not reported
Number Of Containers:	0
Container Type:	Not reported
Waste Code1:	F007
Waste Code2:	D003
Waste Code3:	Not reported
Waste Code4:	Not reported
Waste Code5:	Not reported
Waste Code6:	Not reported
Comment:	Not reported
Fee Exempt Code:	Not reported
TSDF Name:	TECHNIC INC
TSDF Id:	RID001200252
Transporter Name 2:	Not reported
Company Permit Number:	Not reported
Year:	Not reported
EPA ID:	NYD003925070
Manifest Docket Number:	RIC0026924
Quarter:	Not reported
Waste Description:	POT METALLIC
Transporter Contact Name:	Not reported
Quantity:	21
Transporter Contact Email:	Not reported
WT/Vol Units:	G
Filing Date:	Not reported
Total Fee:	Not reported
Item Number:	1
Transporter Name:	FREEHOLD CARTAGE INC
Billing Name:	Not reported
Transporter EPA ID:	NJD054126164
Date Paid:	Not reported
Time Paid:	Not reported
GEN Cert Date:	5/5/1994
Facility Receipt Date:	Not reported
Fee:	Not reported
Transporter 2 Receipt Date:	Not reported
Manifest Created Date:	Not reported

CONCORD ELECTRONICS CORPORATION (Continued) **1000180263**

TSDF Receipt Date:	Not reported
Transporter 2 ID:	Not reported
Manifest Updated Date:	Not reported
Transporter Receipt Date:	Not reported
Number Of Containers:	0
Container Type:	Not reported
Waste Code1:	F007
Waste Code2:	Not reported
Waste Code3:	Not reported
Waste Code4:	Not reported
Waste Code5:	Not reported
Waste Code6:	Not reported
Comment:	Not reported
Fee Exempt Code:	Not reported
TSDF Name:	TECHNIC
TSDF Id:	RID001200252
Transporter Name 2:	Not reported
Company Permit Number:	Not reported
Year:	Not reported
EPA ID:	NYD003925070
Manifest Docket Number:	RIB0011712
Quarter:	Not reported
Waste Description:	POISON LIQ
Transporter Contact Name:	Not reported
Quantity:	115
Transporter Contact Email:	Not reported
WT/Vol Units:	G
Filing Date:	Not reported
Total Fee:	Not reported
Item Number:	2
Transporter Name:	FREEHOLD
Billing Name:	Not reported
Transporter EPA ID:	NJD054126164
Date Paid:	Not reported
Time Paid:	Not reported
GEN Cert Date:	10/18/1990
Facility Receipt Date:	Not reported
Fee:	Not reported
Transporter 2 Receipt Date:	Not reported
Manifest Created Date:	Not reported
TSDF Receipt Date:	Not reported
Transporter 2 ID:	Not reported
Manifest Updated Date:	Not reported
Transporter Receipt Date:	Not reported
Number Of Containers:	0
Container Type:	Not reported
Waste Code1:	F007
Waste Code2:	Not reported
Waste Code3:	Not reported
Waste Code4:	Not reported
Waste Code5:	Not reported
Waste Code6:	Not reported
Comment:	Not reported
Fee Exempt Code:	Not reported
TSDF Name:	TECHNIC

CONCORD ELECTRONICS CORPORATION (Continued) **1000180263**

TSDF Id:	RID001200252
Transporter Name 2:	Not reported
Company Permit Number:	Not reported
Year:	Not reported
EPA ID:	NYD003925070
Manifest Docket Number:	RIB0011712
Quarter:	Not reported
Waste Description:	SILVER CYANIDE
Transporter Contact Name:	Not reported
Quantity:	125
Transporter Contact Email:	Not reported
WT/Vol Units:	G
Filing Date:	Not reported
Total Fee:	Not reported
Item Number:	1
Transporter Name:	FREEHOLD
Billing Name:	Not reported
Transporter EPA ID:	NJD054126164
Date Paid:	Not reported
Time Paid:	Not reported
GEN Cert Date:	10/18/1990
Facility Receipt Date:	Not reported
Fee:	Not reported
Transporter 2 Receipt Date:	Not reported
Manifest Created Date:	Not reported
TSDF Receipt Date:	Not reported
Transporter 2 ID:	Not reported
Manifest Updated Date:	Not reported
Transporter Receipt Date:	Not reported
Number Of Containers:	0
Container Type:	Not reported
Waste Code1:	F007
Waste Code2:	Not reported
Waste Code3:	Not reported
Waste Code4:	Not reported
Waste Code5:	Not reported
Waste Code6:	Not reported
Comment:	Not reported
Fee Exempt Code:	Not reported
TSDF Name:	TECHNIC
TSDF Id:	RID001200252
Transporter Name 2:	Not reported
Company Permit Number:	Not reported
Year:	Not reported
EPA ID:	NYD003925070
Manifest Docket Number:	RIB0011712
Quarter:	Not reported
Waste Description:	POISON LIQ
Transporter Contact Name:	Not reported
Quantity:	115
Transporter Contact Email:	Not reported
WT/Vol Units:	G
Filing Date:	Not reported
Total Fee:	Not reported
Item Number:	2
Transporter Name:	FREEHOLD

CONCORD ELECTRONICS CORPORATION (Continued) **1000180263**

Billing Name:	Not reported
Transporter EPA ID:	NJD054126164
Date Paid:	Not reported
Time Paid:	Not reported
GEN Cert Date:	10/18/1990
Facility Receipt Date:	Not reported
Fee:	Not reported
Transporter 2 Receipt Date:	Not reported
Manifest Created Date:	Not reported
TSDF Receipt Date:	Not reported
Transporter 2 ID:	Not reported
Manifest Updated Date:	Not reported
Transporter Receipt Date:	Not reported
Number Of Containers:	0
Container Type:	Not reported
Waste Code1:	F007
Waste Code2:	Not reported
Waste Code3:	Not reported
Waste Code4:	Not reported
Waste Code5:	Not reported
Waste Code6:	Not reported
Comment:	Not reported
Fee Exempt Code:	Not reported
TSDF Name:	TECHNIC
TSDF Id:	RID001200252
Transporter Name 2:	Not reported
Company Permit Number:	Not reported
Year:	Not reported
EPA ID:	NYD003925070
Manifest Docket Number:	RIB0011712
Quarter:	Not reported
Waste Description:	SILVER CYANIDE
Transporter Contact Name:	Not reported
Quantity:	125
Transporter Contact Email:	Not reported
WT/Vol Units:	G
Filing Date:	Not reported
Total Fee:	Not reported
Item Number:	1
Transporter Name:	FREEHOLD
Billing Name:	Not reported
Transporter EPA ID:	NJD054126164
Date Paid:	Not reported
Time Paid:	Not reported
GEN Cert Date:	10/18/1990
Facility Receipt Date:	Not reported
Fee:	Not reported
Transporter 2 Receipt Date:	Not reported
Manifest Created Date:	Not reported
TSDF Receipt Date:	Not reported
Transporter 2 ID:	Not reported
Manifest Updated Date:	Not reported

PA MANIFEST:

Name:	CONCORD ELECTRONIC CORP

CONCORD ELECTRONICS CORPORATION (Continued) **1000180263**

Address:	30 GREAT JONES ST
City,State,Zip:	NEW YORK, NY 10012
Year:	2004
Manifest Number:	PAH021012
Manifest Type:	T
Generator EPA ID:	NYD003925070
Generator Date:	06/30/2004
Mailing Address:	30 GREAT JONES ST
Contact Name:	Not reported
Contact Phone:	212-777-6571
TSD EPA ID:	PAD981038227
TSD Date:	07/01/2004
TSD Facility Name:	W R C PROCESSING CO / WORLD RESOURCES CO
TSD Facility Address:	170 WALNUT LN
TSD Facility City:	POTTSVILLE
TSD Facility State:	PA
Facility Telephone:	Not reported
Page Number:	1
Line Number:	1
Waste Number:	F006
Container Number:	3
Container Type:	BA
Waste Quantity:	3
Unit:	Y
Handling Code:	Not reported
TSP EPA ID:	NJD054126164
Date TSP Sig:	06/30/2004
Year:	2004
Manifest Number:	PAG470131
Manifest Type:	T
Generator EPA ID:	NYD003925070
Generator Date:	12/16/2004
Mailing Address:	30 GREAT JONES ST
Contact Name:	Not reported
Contact Phone:	212-777-6571
TSD EPA ID:	PAD981038227
TSD Date:	12/17/2004
TSD Facility Name:	W R C PROCESSING CO / WORLD RESOURCES CO
TSD Facility Address:	170 WALNUT LN
TSD Facility City:	POTTSVILLE
TSD Facility State:	PA
Facility Telephone:	Not reported
Page Number:	1
Line Number:	1
Waste Number:	F006
Container Number:	3
Container Type:	BA
Waste Quantity:	3
Unit:	Y
Handling Code:	Not reported
TSP EPA ID:	NJD054126164
Date TSP Sig:	12/16/2004
Year:	2005
Manifest Number:	PAH190778
Manifest Type:	T

CONCORD ELECTRONICS CORPORATION (Continued) **1000180263**

Generator EPA ID:	NYD003925070
Generator Date:	03/15/2005
Mailing Address:	30 GREAT JONES ST
Contact Name:	Not reported
Contact Phone:	212-777-6571
TSD EPA ID:	PAD981038227
TSD Date:	03/15/2005
TSD Facility Name:	W R C PROCESSING CO / WORLD RESOURCES CO
TSD Facility Address:	170 WALNUT LN
TSD Facility City:	POTTSVILLE
TSD Facility State:	PA
Facility Telephone:	Not reported
Page Number:	1
Line Number:	1
Waste Number:	F006
Container Number:	3
Container Type:	BA
Waste Quantity:	3
Unit:	Y
Handling Code:	Not reported
TSP EPA ID:	NJD054126164
Date TSP Sig:	03/15/2005
Year:	2006
Manifest Number:	000410118JJK
Manifest Type:	T
Generator EPA ID:	NYD003925070
Generator Date:	10/24/2006
Mailing Address:	Not reported
Contact Name:	Not reported
Contact Phone:	Not reported
TSD EPA ID:	PAD981038227
TSD Date:	Not reported
TSD Facility Name:	WORLD RESOURCES CO
TSD Facility Address:	170 WALNUT LANE
TSD Facility City:	POTTSVILLE
TSD Facility State:	PA
Facility Telephone:	212-777-6571
Page Number:	1
Line Number:	1
Waste Number:	F006
Container Number:	2
Container Type:	BA
Waste Quantity:	2
Unit:	Y
Handling Code:	Not reported
TSP EPA ID:	Not reported
Date TSP Sig:	Not reported
Year:	2006
Manifest Number:	PAH244728
Manifest Type:	T
Generator EPA ID:	NYD003925070
Generator Date:	08/01/2006
Mailing Address:	Not reported
Contact Name:	Not reported
Contact Phone:	Not reported

CONCORD ELECTRONICS CORPORATION (Continued) **1000180263**

TSD EPA ID:	PAD981038227
TSD Date:	Not reported
TSD Facility Name:	WORLD RESOURCES CO
TSD Facility Address:	170 WALNUT LANE
TSD Facility City:	POTTSVILLE
TSD Facility State:	PA
Facility Telephone:	212-777-6571
Page Number:	1
Line Number:	1
Waste Number:	F006
Container Number:	2
Container Type:	BA
Waste Quantity:	2
Unit:	Y
Handling Code:	Not reported
TSP EPA ID:	Not reported
Date TSP Sig:	Not reported

Year:	2006
Manifest Number:	PAH244729
Manifest Type:	T
Generator EPA ID:	NYD003925070
Generator Date:	05/09/2006
Mailing Address:	Not reported
Contact Name:	Not reported
Contact Phone:	Not reported
TSD EPA ID:	PAD981038227
TSD Date:	Not reported
TSD Facility Name:	WORLD RESOURCES CO
TSD Facility Address:	170 WALNUT LANE
TSD Facility City:	POTTSVILLE
TSD Facility State:	PA
Facility Telephone:	212-777-6571
Page Number:	1
Line Number:	1
Waste Number:	F006
Container Number:	3
Container Type:	BA
Waste Quantity:	3
Unit:	Y
Handling Code:	Not reported
TSP EPA ID:	Not reported
Date TSP Sig:	Not reported

Year:	2006
Manifest Number:	PAH244730
Manifest Type:	T
Generator EPA ID:	NYD003925070
Generator Date:	02/15/2006
Mailing Address:	Not reported
Contact Name:	Not reported
Contact Phone:	Not reported
TSD EPA ID:	PAD981038227
TSD Date:	Not reported
TSD Facility Name:	WORLD RESOURCES CO
TSD Facility Address:	170 WALNUT LANE
TSD Facility City:	POTTSVILLE

CONCORD ELECTRONICS CORPORATION (Continued) **1000180263**

TSD Facility State:	PA
Facility Telephone:	212-777-6571
Page Number:	1
Line Number:	1
Waste Number:	F006
Container Number:	4
Container Type:	BA
Waste Quantity:	4
Unit:	Y
Handling Code:	Not reported
TSP EPA ID:	Not reported
Date TSP Sig:	Not reported
Year:	2007
Manifest Number:	000410121JJK
Manifest Type:	Not reported
Generator EPA ID:	NYD003925070
Generator Date:	04/12/2007
Mailing Address:	Not reported
Contact Name:	Not reported
Contact Phone:	212-777-6571
TSD EPA ID:	PAD981038227
TSD Date:	Not reported
TSD Facility Name:	WORLD RESOURCES CO
TSD Facility Address:	170 WALNUT LANE
TSD Facility City:	POTTSVILLE
TSD Facility State:	PA
Facility Telephone:	Not reported
Page Number:	1
Line Number:	1
Waste Number:	F006
Container Number:	1
Container Type:	BA
Waste Quantity:	1
Unit:	Y
Handling Code:	Not reported
TSP EPA ID:	Not reported
Date TSP Sig:	Not reported
Year:	2007
Manifest Number:	000411410JJK
Manifest Type:	Not reported
Generator EPA ID:	NYD003925070
Generator Date:	01/16/2007
Mailing Address:	Not reported
Contact Name:	Not reported
Contact Phone:	212-777-6571
TSD EPA ID:	PAD981038227
TSD Date:	Not reported
TSD Facility Name:	WORLD RESOURCES CO
TSD Facility Address:	170 WALNUT LANE
TSD Facility City:	POTTSVILLE
TSD Facility State:	PA
Facility Telephone:	Not reported
Page Number:	1
Line Number:	1
Waste Number:	F006

CONCORD ELECTRONICS CORPORATION (Continued) **1000180263**

Container Number:	3
Container Type:	BA
Waste Quantity:	3
Unit:	Y
Handling Code:	Not reported
TSP EPA ID:	Not reported
Date TSP Sig:	Not reported

NY MANIFEST:

EPA ID:	NYD003925070
Country:	USA
Name:	Kb - Squared Inc
Address:	35 GREAT JONES ST
Address 2:	Not reported
City,State,Zip:	NEW YORK, NY 10012-0000
Zip 4:	Not reported
Location Address 1:	30 GREAT JONES ST
Location Address 2:	Not reported
Location City,State,Zip:	NEW YORK, NY 10012
Location Zip 4:	1115
Facility Status:	Not reported
Total Tanks:	Not reported
Code:	BP

Mailing:

Mailing Name:	Kb - Squared Inc
Mailing Contact:	Jack Kessian
Mailing Address 1:	P O BOX 162
Mailing Address 2:	Not reported
Mailing City,State,Zip:	HARRINGTON PARK, NJ 07640
Mailing Zip 4:	Not reported
Mailing Country:	USA
Mailing Phone:	2127776571

Manifest Data:

Document ID:	NJA1975382
Manifest Status:	Not reported
Trans1 State ID:	S10331
Year:	1994
Trans2 State ID:	Not reported
Generator Ship Date:	09/28/1994
Trans1 Recv Date:	09/28/1994
Trans2 Recv Date:	Not reported
TSD Site Recv Date:	09/29/1994
Part A Recv Date:	Not reported
Part B Recv Date:	Not reported
Generator EPA ID:	NYD003925070
Trans1 EPA ID:	ILD099202681
Trans2 EPA ID:	Not reported
TSDF ID 1:	NJD089216790
TSDF ID 2:	Not reported
Manifest Tracking Number:	Not reported
Import Indicator:	Not reported
Export Indicator:	Not reported
Discr Quantity Indicator:	Not reported
Discr Type Indicator:	Not reported
Discr Residue Indicator:	Not reported

CONCORD ELECTRONICS CORPORATION (Continued) **1000180263**

Discr Partial Reject Indicator:	Not reported
Discr Full Reject Indicator:	Not reported
Manifest Ref Number:	Not reported
Alt Facility RCRA ID:	Not reported
Alt Facility Sign Date:	Not reported
MGMT Method Type Code:	Not reported
Waste Code 1:	Corrosive Waste
Waste Code 2:	Not reported
Waste Code 3:	Not reported
Waste Code 4:	Not reported
Waste Code 5:	Not reported
Waste Code 6:	Not reported
Quantity:	00220
Units:	Gallons (liquids only)
Number of Containers:	004
Container Type:	Metal drums, barrels, kegs
Handling Method:	Treat
Specific Gravity:	01.00

Document ID:	NJA1976613
Manifest Status:	Not reported
Trans1 State ID:	S50083
Year:	1994
Trans2 State ID:	Not reported
Generator Ship Date:	12/15/1994
Trans1 Recv Date:	12/15/1994
Trans2 Recv Date:	Not reported
TSD Site Recv Date:	12/15/1994
Part A Recv Date:	Not reported
Part B Recv Date:	Not reported
Generator EPA ID:	NYD003925070
Trans1 EPA ID:	MOD095038998
Trans2 EPA ID:	Not reported
TSDF ID 1:	NJD089216790
TSDF ID 2:	Not reported
Manifest Tracking Number:	Not reported
Import Indicator:	Not reported
Export Indicator:	Not reported
Discr Quantity Indicator:	Not reported
Discr Type Indicator:	Not reported
Discr Residue Indicator:	Not reported
Discr Partial Reject Indicator:	Not reported
Discr Full Reject Indicator:	Not reported
Manifest Ref Number:	Not reported
Alt Facility RCRA ID:	Not reported
Alt Facility Sign Date:	Not reported
MGMT Method Type Code:	Not reported
Waste Code 1:	Corrosive Waste
Waste Code 2:	Not reported
Waste Code 3:	Not reported
Waste Code 4:	Not reported
Waste Code 5:	Not reported
Waste Code 6:	Not reported
Quantity:	00165
Units:	Gallons (liquids only)
Number of Containers:	003
Container Type:	Fiberboard or plastic drums, barrels, kegs

CONCORD ELECTRONICS CORPORATION (Continued) **1000180263**

Handling Method:	Treat
Specific Gravity:	01.00
Document ID:	NJA1851165
Manifest Status:	Not reported
Trans1 State ID:	S10331
Year:	1994
Trans2 State ID:	Not reported
Generator Ship Date:	02/28/1994
Trans1 Recv Date:	02/28/1994
Trans2 Recv Date:	Not reported
TSD Site Recv Date:	03/01/1994
Part A Recv Date:	Not reported
Part B Recv Date:	Not reported
Generator EPA ID:	NYD003925070
Trans1 EPA ID:	ILD099202681
Trans2 EPA ID:	Not reported
TSDF ID 1:	NJD089216790
TSDF ID 2:	Not reported
Manifest Tracking Number:	Not reported
Import Indicator:	Not reported
Export Indicator:	Not reported
Discr Quantity Indicator:	Not reported
Discr Type Indicator:	Not reported
Discr Residue Indicator:	Not reported
Discr Partial Reject Indicator:	Not reported
Discr Full Reject Indicator:	Not reported
Manifest Ref Number:	Not reported
Alt Facility RCRA ID:	Not reported
Alt Facility Sign Date:	Not reported
MGMT Method Type Code:	Not reported
Waste Code 1:	Corrosive Waste
Waste Code 2:	Not reported
Waste Code 3:	Not reported
Waste Code 4:	Not reported
Waste Code 5:	Not reported
Waste Code 6:	Not reported
Quantity:	00165
Units:	Gallons (liquids only)
Number of Containers:	003
Container Type:	Metal drums, barrels, kegs
Handling Method:	Treat
Specific Gravity:	01.00
Document ID:	NJA1851404
Manifest Status:	Not reported
Trans1 State ID:	S10331
Year:	1994
Trans2 State ID:	Not reported
Generator Ship Date:	05/05/1994
Trans1 Recv Date:	05/05/1994
Trans2 Recv Date:	Not reported
TSD Site Recv Date:	05/09/1994
Part A Recv Date:	Not reported
Part B Recv Date:	Not reported
Generator EPA ID:	NYD003925070
Trans1 EPA ID:	ILD099202681

CONCORD ELECTRONICS CORPORATION (Continued) **1000180263**

Trans2 EPA ID:	Not reported
TSDF ID 1:	NJD089216790
TSDF ID 2:	Not reported
Manifest Tracking Number:	Not reported
Import Indicator:	Not reported
Export Indicator:	Not reported
Discr Quantity Indicator:	Not reported
Discr Type Indicator:	Not reported
Discr Residue Indicator:	Not reported
Discr Partial Reject Indicator:	Not reported
Discr Full Reject Indicator:	Not reported
Manifest Ref Number:	Not reported
Alt Facility RCRA ID:	Not reported
Alt Facility Sign Date:	Not reported
MGMT Method Type Code:	Not reported
Waste Code 1:	Corrosive Waste
Waste Code 2:	Not reported
Waste Code 3:	Not reported
Waste Code 4:	Not reported
Waste Code 5:	Not reported
Waste Code 6:	Not reported
Quantity:	00110
Units:	Gallons (liquids only)
Number of Containers:	002
Container Type:	Metal drums, barrels, kegs
Handling Method:	Burn
Specific Gravity:	01.00

Document ID:	NYB7406712
Manifest Status:	Not reported
Trans1 State ID:	09945NY
Year:	1996
Trans2 State ID:	Not reported
Generator Ship Date:	01/30/1996
Trans1 Recv Date:	01/30/1996
Trans2 Recv Date:	Not reported
TSD Site Recv Date:	01/31/1996
Part A Recv Date:	Not reported
Part B Recv Date:	Not reported
Generator EPA ID:	NYD003925070
Trans1 EPA ID:	NYD980769947
Trans2 EPA ID:	Not reported
TSDF ID 1:	NYD049836679
TSDF ID 2:	Not reported
Manifest Tracking Number:	Not reported
Import Indicator:	Not reported
Export Indicator:	Not reported
Discr Quantity Indicator:	Not reported
Discr Type Indicator:	Not reported
Discr Residue Indicator:	Not reported
Discr Partial Reject Indicator:	Not reported
Discr Full Reject Indicator:	Not reported
Manifest Ref Number:	Not reported
Alt Facility RCRA ID:	Not reported
Alt Facility Sign Date:	Not reported
MGMT Method Type Code:	Not reported
Waste Code 1:	Corrosive Waste

CONCORD ELECTRONICS CORPORATION (Continued) **1000180263**

Waste Code 2: Not reported
Waste Code 3: Not reported
Waste Code 4: Not reported
Waste Code 5: Not reported
Waste Code 6: Not reported
Quantity: 00275
Units: Gallons (liquids only)
Number of Containers: 005
Container Type: Fiberboard or plastic drums, barrels, kegs
Handling Method: Treat
Specific Gravity: 01.00

Document ID: PAE8640306
Manifest Status: Not reported
Trans1 State ID: PAAH0067
Year: 1999
Trans2 State ID: Not reported
Generator Ship Date: 12/01/1999
Trans1 Recv Date: 12/01/1999
Trans2 Recv Date: Not reported
TSD Site Recv Date: 12/02/1999
Part A Recv Date: Not reported
Part B Recv Date: Not reported
Generator EPA ID: NYD003925070
Trans1 EPA ID: NJD054126164
Trans2 EPA ID: Not reported
TSDF ID 1: PAD981038227
TSDF ID 2: Not reported
Manifest Tracking Number: Not reported
Import Indicator: Not reported
Export Indicator: Not reported
Discr Quantity Indicator: Not reported
Discr Type Indicator: Not reported
Discr Residue Indicator: Not reported
Discr Partial Reject Indicator: Not reported
Discr Full Reject Indicator: Not reported
Manifest Ref Number: Not reported
Alt Facility RCRA ID: Not reported
Alt Facility Sign Date: Not reported
MGMT Method Type Code: Not reported
Waste Code 1: Plating Bath Residues From The Bottom Of Plating Baths From Electroplating Operations In Which Cyanides Are Used In The Process.
Waste Code 2: Not reported
Waste Code 3: Not reported
Waste Code 4: Not reported
Waste Code 5: Not reported
Waste Code 6: Not reported
Quantity: 04283
Units: Pounds
Number of Containers: 009
Container Type: Burlap, cloth, paper or plastic bags
Handling Method: Treat
Specific Gravity: 01.00

Document ID: PAE8640310
Manifest Status: Not reported
Trans1 State ID: PAAH0067

CONCORD ELECTRONICS CORPORATION (Continued) **1000180263**

Year:	1999
Trans2 State ID:	Not reported
Generator Ship Date:	09/07/1999
Trans1 Recv Date:	09/07/1999
Trans2 Recv Date:	Not reported
TSD Site Recv Date:	09/08/1999
Part A Recv Date:	Not reported
Part B Recv Date:	Not reported
Generator EPA ID:	NYD003925070
Trans1 EPA ID:	NJD054126164
Trans2 EPA ID:	Not reported
TSDF ID 1:	PAD981038227
TSDF ID 2:	Not reported
Manifest Tracking Number:	Not reported
Import Indicator:	Not reported
Export Indicator:	Not reported
Discr Quantity Indicator:	Not reported
Discr Type Indicator:	Not reported
Discr Residue Indicator:	Not reported
Discr Partial Reject Indicator:	Not reported
Discr Full Reject Indicator:	Not reported
Manifest Ref Number:	Not reported
Alt Facility RCRA ID:	Not reported
Alt Facility Sign Date:	Not reported
MGMT Method Type Code:	Not reported
Waste Code 1:	Wastewater Treatment Sludges From Electroplating Operations, Except From The Following Processes: (1) Sulfuric Acid Anodizing Of Aluminum; (2) Tin Plating On Carbon Steel; (3) Zinc Plating (Segregated Basis) On Carbon Steel; (4) Aluminum Or Zinc-Aluminum Plating On Carbon Steel; (5) Cleaning/Stripping Associated With Tin, Zinc, And Aluminum Plating On Carbon Steel; And (6) Chemical Etching And Milling Of Aluminum.
Waste Code 2:	Not reported
Waste Code 3:	Not reported
Waste Code 4:	Not reported
Waste Code 5:	Not reported
Waste Code 6:	Not reported
Quantity:	02481
Units:	Pounds
Number of Containers:	004
Container Type:	Burlap, cloth, paper or plastic bags
Handling Method:	Treat
Specific Gravity:	01.00
Document ID:	PAE8640321
Manifest Status:	Not reported
Trans1 State ID:	PAAH0067
Year:	1999
Trans2 State ID:	Not reported
Generator Ship Date:	03/25/1999
Trans1 Recv Date:	03/25/1999
Trans2 Recv Date:	Not reported
TSD Site Recv Date:	03/26/1999
Part A Recv Date:	Not reported
Part B Recv Date:	Not reported
Generator EPA ID:	NYD003925070
Trans1 EPA ID:	NJD054126164

CONCORD ELECTRONICS CORPORATION (Continued) **1000180263**

Trans2 EPA ID:	Not reported
TSDF ID 1:	PAD981038227
TSDF ID 2:	Not reported
Manifest Tracking Number:	Not reported
Import Indicator:	Not reported
Export Indicator:	Not reported
Discr Quantity Indicator:	Not reported
Discr Type Indicator:	Not reported
Discr Residue Indicator:	Not reported
Discr Partial Reject Indicator:	Not reported
Discr Full Reject Indicator:	Not reported
Manifest Ref Number:	Not reported
Alt Facility RCRA ID:	Not reported
Alt Facility Sign Date:	Not reported
MGMT Method Type Code:	Not reported
Waste Code 1:	Wastewater Treatment Sludges From Electroplating Operations, Except From The Following Processes: (1) Sulfuric Acid Anodizing Of Aluminum; (2) Tin Plating On Carbon Steel; (3) Zinc Plating (Segregated Basis) On Carbon Steel; (4) Aluminum Or Zinc-Aluminum Plating On Carbon Steel; (5) Cleaning/Stripping Associated With Tin, Zinc, And Aluminum Plating On Carbon Steel; And (6) Chemical Etching And Milling Of Aluminum.
Waste Code 2:	Not reported
Waste Code 3:	Not reported
Waste Code 4:	Not reported
Waste Code 5:	Not reported
Waste Code 6:	Not reported
Quantity:	03657
Units:	Pounds
Number of Containers:	006
Container Type:	Burlap, cloth, paper or plastic bags
Handling Method:	Recycle
Specific Gravity:	01.00

Document ID:	PAE8640332
Manifest Status:	Not reported
Trans1 State ID:	PAAH0067
Year:	1999
Trans2 State ID:	Not reported
Generator Ship Date:	01/05/1999
Trans1 Recv Date:	01/05/1999
Trans2 Recv Date:	Not reported
TSD Site Recv Date:	01/05/1999
Part A Recv Date:	Not reported
Part B Recv Date:	Not reported
Generator EPA ID:	NYD003925070
Trans1 EPA ID:	NJD054126164
Trans2 EPA ID:	Not reported
TSDF ID 1:	PAD981038227
TSDF ID 2:	Not reported
Manifest Tracking Number:	Not reported
Import Indicator:	Not reported
Export Indicator:	Not reported
Discr Quantity Indicator:	Not reported
Discr Type Indicator:	Not reported
Discr Residue Indicator:	Not reported
Discr Partial Reject Indicator:	Not reported

CONCORD ELECTRONICS CORPORATION (Continued) **1000180263**

Discr Full Reject Indicator: Not reported
Manifest Ref Number: Not reported
Alt Facility RCRA ID: Not reported
Alt Facility Sign Date: Not reported
MGMT Method Type Code: Not reported
Waste Code 1: Wastewater Treatment Sludges From Electroplating Operations, Except From The Following Processes: (1) Sulfuric Acid Anodizing Of Aluminum; (2) Tin Plating On Carbon Steel; (3) Zinc Plating (Segregated Basis) On Carbon Steel; (4) Aluminum Or Zinc-Aluminum Plating On Carbon Steel; (5) Cleaning/Stripping Associated With Tin, Zinc, And Aluminum Plating On Carbon Steel; And (6) Chemical Etching And Milling Of Aluminum.
Waste Code 2: Not reported
Waste Code 3: Not reported
Waste Code 4: Not reported
Waste Code 5: Not reported
Waste Code 6: Not reported
Quantity: 02576
Units: Pounds
Number of Containers: 005
Container Type: Burlap, cloth, paper or plastic bags
Handling Method: Recycle
Specific Gravity: 01.00

Document ID: PAE8674234
Manifest Status: Not reported
Trans1 State ID: PAAH0067
Year: 1999
Trans2 State ID: Not reported
Generator Ship Date: 06/17/1999
Trans1 Recv Date: 06/17/1999
Trans2 Recv Date: Not reported
TSD Site Recv Date: 06/18/1999
Part A Recv Date: Not reported
Part B Recv Date: Not reported
Generator EPA ID: NYD003925070
Trans1 EPA ID: NJD054126164
Trans2 EPA ID: Not reported
TSDF ID 1: PAD981038227
TSDF ID 2: Not reported
Manifest Tracking Number: Not reported
Import Indicator: Not reported
Export Indicator: Not reported
Discr Quantity Indicator: Not reported
Discr Type Indicator: Not reported
Discr Residue Indicator: Not reported
Discr Partial Reject Indicator: Not reported
Discr Full Reject Indicator: Not reported
Manifest Ref Number: Not reported
Alt Facility RCRA ID: Not reported
Alt Facility Sign Date: Not reported
MGMT Method Type Code: Not reported
Waste Code 1: Wastewater Treatment Sludges From Electroplating Operations, Except From The Following Processes: (1) Sulfuric Acid Anodizing Of Aluminum; (2) Tin Plating On Carbon Steel; (3) Zinc Plating (Segregated Basis) On Carbon Steel; (4) Aluminum Or Zinc-Aluminum Plating On Carbon Steel; (5) Cleaning/Stripping Associated With Tin, Zinc, And Aluminum

CONCORD ELECTRONICS CORPORATION (Continued) **1000180263**

	Plating On Carbon Steel; And (6) Chemical Etching And Milling Of Aluminum.
Waste Code 2:	Not reported
Waste Code 3:	Not reported
Waste Code 4:	Not reported
Waste Code 5:	Not reported
Waste Code 6:	Not reported
Quantity:	03126
Units:	Pounds
Number of Containers:	004
Container Type:	Burlap, cloth, paper or plastic bags
Handling Method:	Recycle
Specific Gravity:	01.00
Document ID:	NJA1976337
Manifest Status:	Not reported
Trans1 State ID:	S50059
Year:	1995
Trans2 State ID:	Not reported
Generator Ship Date:	03/29/1995
Trans1 Recv Date:	03/29/1995
Trans2 Recv Date:	Not reported
TSD Site Recv Date:	03/29/1995
Part A Recv Date:	Not reported
Part B Recv Date:	Not reported
Generator EPA ID:	NYD003925070
Trans1 EPA ID:	NJD986607380
Trans2 EPA ID:	Not reported
TSDF ID 1:	NJD089216790
TSDF ID 2:	Not reported
Manifest Tracking Number:	Not reported
Import Indicator:	Not reported
Export Indicator:	Not reported
Discr Quantity Indicator:	Not reported
Discr Type Indicator:	Not reported
Discr Residue Indicator:	Not reported
Discr Partial Reject Indicator:	Not reported
Discr Full Reject Indicator:	Not reported
Manifest Ref Number:	Not reported
Alt Facility RCRA ID:	Not reported
Alt Facility Sign Date:	Not reported
MGMT Method Type Code:	Not reported
Waste Code 1:	Corrosive Waste
Waste Code 2:	Not reported
Waste Code 3:	Not reported
Waste Code 4:	Not reported
Waste Code 5:	Not reported
Waste Code 6:	Not reported
Quantity:	00165
Units:	Gallons (liquids only)
Number of Containers:	003
Container Type:	Fiberboard or plastic drums, barrels, kegs
Handling Method:	Treat
Specific Gravity:	01.00
Waste Code 7:	Cadmium
Waste Code 8:	Not reported
Waste Code:	Not reported

CONCORD ELECTRONICS CORPORATION (Continued) **1000180263**

Waste Code 10:	Not reported
Waste Code 11:	Not reported
Quantity:	00024
Units:	Pounds
Number of Containers:	001
Container Type:	Fiberboard or plastic drums, barrels, kegs
Handling Method:	Treat
Specific Gravity:	01.00
Waste Code 12:	Cadmium
Waste Code 13:	Not reported
Waste Code 14:	Not reported
Waste Code 15:	Not reported
Waste Code 16:	Not reported
Quantity:	00071
Units:	Pounds
Number of Containers:	001
Container Type:	Fiberboard or plastic drums, barrels, kegs
Handling Method:	Landfill
Specific Gravity:	01.00
Waste Code 17:	Spent Cyanide Plating Bath Solutions From Electroplating Operations.
Waste Code 18:	Not reported
Waste Code 19:	Not reported
Waste Code 20:	Not reported
Waste Code 21:	Not reported
Quantity:	00267
Units:	Pounds
Number of Containers:	001
Container Type:	Fiberboard or plastic drums, barrels, kegs
Handling Method:	Landfill
Specific Gravity:	01.00

Click this hyperlink while viewing on your computer to access
212 additional NY MANIFEST: record(s) in the EDR Site Report.

A33 **CON EDISON SERVICE BOX: 37920** **RCRA NonGen / NLR** **1016148818**
WNW **378 LAFAYETTE ST FRONT OF** **FINDS** **NYP004274429**
< 1/8 **NEW YORK, NY 10003** **ECHO**
0.015 mi. **NY MANIFEST**
80 ft. **Site 33 of 69 in cluster A**

Relative: RCRA Listings:
Higher

Actual: Date Form Received by Agency:	20170728
42 ft. Handler Name:	Con Edison Service Box: 37920
Handler Address:	Lafayette St Front Of
Handler City,State,Zip:	NEW YORK, NY 10003
EPA ID:	NYP004274429
Contact Name:	BENJAMIN BAMONTE
Contact Address:	Not reported
Contact City,State,Zip:	Not reported
Contact Telephone:	212-894-9549
Contact Fax:	Not reported
Contact Email:	Not reported
Contact Title:	OPERATING SUPERVISOR
EPA Region:	02
Land Type:	Private
Federal Waste Generator Description:	Not a generator, verified
Non-Notifier:	Not reported

CON EDISON SERVICE BOX: 37920 (Continued) **1016148818**

Biennial Report Cycle:		Not reported
Accessibility:		Not reported
Active Site Indicator:		Not reported
State District Owner:		Ny
State District:		NYSDEC R2
Mailing Address:		IRVING PL, RM 828
Mailing City,State,Zip:		NEW YORK, NY 10003
Owner Name:	Not reported	
Owner Type:		Not reported
Operator Name:	Not reported	
Operator Type:		Not reported
Short-Term Generator Activity:		No
Importer Activity:		No
Mixed Waste Generator:		No
Transporter Activity:		No
Transfer Facility Activity:		No
Recycler Activity with Storage:		No
Small Quantity On-Site Burner Exemption:		No
Smelting Melting and Refining Furnace Exemption:		No
Underground Injection Control:		No
Off-Site Waste Receipt:		No
Universal Waste Indicator:		No
Universal Waste Destination Facility:		No
Federal Universal Waste:		No
Active Site State-Reg Handler:		---
Federal Facility Indicator:		Not reported
Hazardous Secondary Material Indicator:		N
Sub-Part K Indicator:		Not reported
2018 GPRA Permit Baseline:		Not on the Baseline
2018 GPRA Renewals Baseline:		Not on the Baseline
202 GPRA Corrective Action Baseline:		No
Subject to Corrective Action Universe:		No
Non-TSDFs Where RCRA CA has Been Imposed Universe:		No
Corrective Action Priority Ranking:		No NCAPS ranking
Environmental Control Indicator:		No
Institutional Control Indicator:		No
Human Exposure Controls Indicator:		N/A
Groundwater Controls Indicator:		N/A
Significant Non-Complier Universe:		No
Unaddressed Significant Non-Complier Universe:		No
Addressed Significant Non-Complier Universe:		No
Significant Non-Complier With a Compliance Schedule Universe:		No
Financial Assurance Required:		Not reported
Handler Date of Last Change:		20171108
Recognized Trader-Importer:		No
Recognized Trader-Exporter:		No
Importer of Spent Lead Acid Batteries:		No
Exporter of Spent Lead Acid Batteries:		No
Recycler Activity Without Storage:		No
Manifest Broker:		No
Sub-Part P Indicator:		No

Historic Generators:

Receive Date:	20121017
Handler Name:	CON EDISON SERVICE BOX: 37920
Federal Waste Generator Description:	Very Small Quantity Generator (formerly Conditionally-Exempt Small

CON EDISON SERVICE BOX: 37920 (Continued) **1016148818**

Quantity Generator
State District Owner: Ny
Large Quantity Handler of Universal Waste: No
Recognized Trader Importer: No
Recognized Trader Exporter: No
Spent Lead Acid Battery Importer: No
Spent Lead Acid Battery Exporter: No
Current Record: No
Non Storage Recycler Activity: Not reported
Electronic Manifest Broker: Not reported

Receive Date: 20170728
Handler Name: CON EDISON SERVICE BOX: 37920
Federal Waste Generator Description: Not a generator, verified
State District Owner: Ny
Large Quantity Handler of Universal Waste: No
Recognized Trader Importer: No
Recognized Trader Exporter: No
Spent Lead Acid Battery Importer: No
Spent Lead Acid Battery Exporter: No
Current Record: Yes
Non Storage Recycler Activity: No
Electronic Manifest Broker: No

List of NAICS Codes and Descriptions:
NAICS Codes: No NAICS Codes Found

Facility Has Received Notices of Violations:
Violations: No Violations Found

Evaluation Action Summary:
Evaluations: No Evaluations Found

FINDS:
Registry ID: 110055456956

Click Here for FRS Facility Detail Report:

Environmental Interest/Information System:
The Resource Conservation and Recovery Act Information System (RCRAInfo) is EPA's comprehensive information system in support of the Resource Conservation and Recovery Act (RCRA) of 1976 and the Hazardous and Solid Waste Amendments (HSWA) of 1984. It tracks many types of information about generators, transporters, treaters, storers, and disposers of hazardous waste.

Click this hyperlink while viewing on your computer to access additional FINDS: detail in the EDR Site Report.

ECHO:
Envid: 1016148818
Registry ID: 110055456956

DFR URL:
Name: CON EDISON SERVICE BOX: 37920

CON EDISON SERVICE BOX: 37920 (Continued) **1016148818**

Address: 378 LAFAYETTE ST FRONT OF
City,State,Zip: NEW YORK, NY 10003

NY MANIFEST:
EPA ID: NYP004274429
Country: USA
Name: Con Edison
Address: 378 LAFAYETTE ST FRONT OF
Address 2: Not reported
City,State,Zip: NEW YORK, NY 10003
Zip 4: Not reported
Location Address 1: F/O 378 LAFAYETTE ST
Location Address 2: Not reported
Location City,State,Zip: NEW YORK, NY 10003
Location Zip 4: Not reported
Facility Status: Not reported
Total Tanks: Not reported
Code: BP

Mailing:
Mailing Name: Con Edison
Mailing Contact: Tom Teeling
Mailing Address 1: 4 IRVING PLACE 15TH FLOOR
Mailing Address 2: Not reported
Mailing City,State,Zip: NEW YORK, NY 10003
Mailing Zip 4: Not reported
Mailing Country: USA
Mailing Phone: 2124603770

Manifest Data:
Document ID: Not reported
Manifest Status: Not reported
Trans1 State ID: NJ0000027193
Year: 2018
Trans2 State ID: Not reported
Generator Ship Date: 10/17/2012
Trans1 Recv Date: 10/17/2012
Trans2 Recv Date: Not reported
TSD Site Recv Date: 10/19/2012
Part A Recv Date: Not reported
Part B Recv Date: Not reported
Generator EPA ID: NYP004274429
Trans1 EPA ID: Not reported
Trans2 EPA ID: Not reported
TSDF ID 1: NJD002200046
TSDF ID 2: Not reported
Manifest Tracking Number: 010456399JJK
Import Indicator: N
Export Indicator: N
Discr Quantity Indicator: N
Discr Type Indicator: N
Discr Residue Indicator: N
Discr Partial Reject Indicator: N
Discr Full Reject Indicator: N
Manifest Ref Number: Not reported
Alt Facility RCRA ID: Not reported
Alt Facility Sign Date: Not reported

CON EDISON SERVICE BOX: 37920 (Continued) **1016148818**

MGMT Method Type Code:	H111
Waste Code a:	Lead
Waste Code b:	Not reported
Waste Code c:	Not reported
Waste Code e:	Not reported
Waste Code f:	Not reported
Waste Code g:	Not reported
Waste Code 1:	Not reported
Waste Code 2:	Not reported
Waste Code 3:	Not reported
Waste Code 4:	Not reported
Waste Code 5:	Not reported
Waste Code 6:	Not reported
Quantity:	500
Units:	Pounds
Number of Containers:	1
Container Type:	Cargo tanks (tank trucks)
Handling Method:	Treat
Specific Gravity:	1

A34 **CON EDISON SERVICE BOX: 37920** **NJ MANIFEST** **S117986772**
WNW **378 LAFAYETTE ST FRONT OF** **N/A**
< 1/8 **NEW YORK, NY 10003**
0.015 mi.
80 ft. **Site 34 of 69 in cluster A**

Relative:
Higher

Actual:
42 ft.

NJ MANIFEST:

EPA ID:	NYP004274429
Name:	CON EDISON SERVICE BOX: 37920
Address:	378 LAFAYETTE ST FRONT OF
City,State,Zip:	NEW YORK, NY 10003
County:	Not reported
Mailing Address:	IRVING PL, RM 828
Mailing City,State,Zip:	NEW YORK, NY 10003
Telephone:	Not reported
Emergency Telephone:	Not reported
Contact:	BENJAMIN BAMONTE
Comments:	Not reported
SIC Code:	Not reported
County:	NY061
Municipal:	Not reported
Previous EPAID:	Not reported
Generator Flag:	Not reported
Transporter Flag:	Not reported
TSDF Flag:	Not reported
Name Change:	Not reported
Date Change:	Not reported

Manifest Data:

EPA ID:	NYP004274429
Manifest Number:	010456399JJK
Date Shipped:	10/17/2012
TSDF EPA ID:	NJD002200046
Transporter EPA ID:	NJ0000027193
Transporter 2 EPA ID:	Not reported
Transporter 3 EPA ID:	Not reported
Transporter 4 EPA ID:	Not reported

CON EDISON SERVICE BOX: 37920 (Continued) **S117986772**

Transporter 5 EPA ID:	Not reported
Transporter 6 EPA ID:	Not reported
Transporter 7 EPA ID:	Not reported
Transporter 8 EPA ID:	Not reported
Transporter 9 EPA ID:	Not reported
Transporter 10 EPA ID:	Not reported
Date Trans1 Transported Waste:	Not reported
Date Trans2 Transported Waste:	Not reported
Date Trans3 Transported Waste:	Not reported
Date Trans4 Transported Waste:	Not reported
Date Trans5 Transported Waste:	Not reported
Date Trans6 Transported Waste:	Not reported
Date Trans7 Transported Waste:	Not reported
Date Trans8 Transported Waste:	Not reported
Date Trans9 Transported Waste:	Not reported
Date Trans10 Transported Waste:	Not reported
Date TSDF Received Waste:	Not reported
TSDF EPA Facility Name:	Not reported
QTY Units:	Not reported
Transporter SEQ ID:	Not reported
Transporter-1 Date:	Not reported
Waste SEQ ID:	Not reported
Waste Type Code 2:	Not reported
Waste Type Code 3:	Not reported
Waste Type Code 4:	Not reported
Waste Type Code 5:	Not reported
Waste Type Code 6:	Not reported
Date Accepted:	Not reported
Manifest Discrepancy Type:	Not reported
Data Entry Number:	Not reported
Was Load Rejected:	Not reported
Reason Load Was Rejected:	Not reported

Waste:

Manifest Year:	Not reported
Waste Code:	D008
Hand Code:	Not reported
Quantity:	500.00
Unit:	Pounds

A35 **MANHOLE 7772** **NY Spills** **S128044683**
North **16 EAST 4OTH ST** **N/A**
< 1/8 **MANHATTAN, NY**
0.015 mi.
80 ft. **Site 35 of 69 in cluster A**

Relative:
Higher

Actual:
42 ft.

SPILLS:

Name:	MANHOLE 7772
Address:	16 EAST 4OTH ST
City,State,Zip:	MANHATTAN, NY
Spill Number/Closed Date:	2109120 / 2022-02-25
Facility ID:	2109120
Facility Type:	ER
DER Facility ID:	578088
Site ID:	631098
DEC Region:	2

MANHOLE 7772 (Continued) **S128044683**

Spill Cause:	Equipment Failure
Spill Class:	C4
SWIS:	3101
Spill Date:	2022-01-18
Investigator:	EJKIM
Referred To:	Not reported
Reported to Dept:	2022-01-18
CID:	Not reported
Water Affected:	Not reported
Spill Source:	Commercial Vehicle
Spill Notifier:	Other
Cleanup Ceased:	Not reported
Cleanup Meets Std:	False
Last Inspection:	Not reported
Recommended Penalty:	False
UST Trust:	False
Remediation Phase:	0
Date Entered In Computer:	2022-01-18
Spill Record Last Update:	2022-02-25
Spiller Name:	Not reported
Spiller Company:	CON ED
Spiller Address:	Not reported
Spiller Company:	999
Contact Name:	GINO
Latitude:	Not reported
Longitude:	Not reported
DEC Memo:	01/19/22-Hiralkumar Patel. approx. 2 quarts of hydraulic oil spilled onto asphalt street from ConEd vehicle. some of the spilled material entered into nearby coned manhole. EMIS 282994 2/25/22 - Kim On 1/18/22, Con Ed cleaned up the hydraulic oil spilled on the street using Speedy Dry and oil absorbent pads. Con Ed removed and transported the generated waste to the Con Ed 28th Street Yard for disposal. On 1/19/22, Con Ed vendor Clean Harbors cleaned up the spilled hydraulic fluid in manhole MH 7772. Clean Harbors double-washed and rinsed the structure using SafeWash Technologies Solution and removed all wash water and debris using a vactor. The generated waste was removed and transported to Clean Earth of North Jersey for disposal. See document files for further information Spill closed end
Remarks:	2 quarts leaking into street then into manhole

All Materials:

Site ID:	631098
Operable Unit ID:	1378198
Operable Unit:	01
Material ID:	2391904
Material Code:	0010
Material Name:	hydraulic oil
Case No.:	Not reported
Material FA:	Petroleum
Quantity:	Not reported
Units:	Not reported
Recovered:	Not reported
Resource Affected:	Not reported

MANHOLE 7772 (Continued) **S128044683**

Oxygenate: Not reported

A36 **CON EDISON MANHOLE 59696** **RCRA NonGen / NLR** **1014919439**
WNW **372 LAFAYETTE ST** **NJ MANIFEST** **NYP004236057**
< 1/8 **NEW YORK, NY 10012** **NY MANIFEST**
0.015 mi.
80 ft. **Site 36 of 69 in cluster A**

Relative: **Higher**

Actual: **42 ft.**

RCRA Listings:

Date Form Received by Agency:		20110624
Handler Name:		Con Edison Manhole 59696
Handler Address:		Lafayette St
Handler City,State,Zip:		NEW YORK, NY 10012
EPA ID:		NYP004236057
Contact Name:		TONI-ANN FRANZONE
Contact Address:		Not reported
Contact City,State,Zip:		Not reported
Contact Telephone:		212-894-9450
Contact Fax:		Not reported
Contact Email:		Not reported
Contact Title:		OFFICE ASSISTANT L1-2
EPA Region:		02
Land Type:		Private
Federal Waste Generator Description:		Not a generator, verified
Non-Notifier:		Not reported
Biennial Report Cycle:		Not reported
Accessibility:		Not reported
Active Site Indicator:		Not reported
State District Owner:		Ny
State District:		NYSDEC R2
Mailing Address:		IRVING PLAZA RM 828
Mailing City,State,Zip:		NEW YORK, NY 10003
Owner Name:	Not reported	
Owner Type:		Not reported
Operator Name:	Not reported	
Operator Type:		Not reported
Short-Term Generator Activity:		No
Importer Activity:		No
Mixed Waste Generator:		No
Transporter Activity:		No
Transfer Facility Activity:		No
Recycler Activity with Storage:		No
Small Quantity On-Site Burner Exemption:		No
Smelting Melting and Refining Furnace Exemption:		No
Underground Injection Control:		No
Off-Site Waste Receipt:		No
Universal Waste Indicator:		No
Universal Waste Destination Facility:		No
Federal Universal Waste:		No
Active Site State-Reg Handler:		---
Federal Facility Indicator:		Not reported
Hazardous Secondary Material Indicator:		N
Sub-Part K Indicator:		Not reported
2018 GPRA Permit Baseline:		Not on the Baseline
2018 GPRA Renewals Baseline:		Not on the Baseline
202 GPRA Corrective Action Baseline:		No
Subject to Corrective Action Universe:		No

CON EDISON MANHOLE 59696 (Continued) **1014919439**

Non-TSDFs Where RCRA CA has Been Imposed Universe:	No
Corrective Action Priority Ranking:	No NCAPS ranking
Environmental Control Indicator:	No
Institutional Control Indicator:	No
Human Exposure Controls Indicator:	N/A
Groundwater Controls Indicator:	N/A
Significant Non-Complier Universe:	No
Unaddressed Significant Non-Complier Universe:	No
Addressed Significant Non-Complier Universe:	No
Significant Non-Complier With a Compliance Schedule Universe:	No
Financial Assurance Required:	Not reported
Handler Date of Last Change:	20111026
Recognized Trader-Importer:	No
Recognized Trader-Exporter:	No
Importer of Spent Lead Acid Batteries:	No
Exporter of Spent Lead Acid Batteries:	No
Recycler Activity Without Storage:	No
Manifest Broker:	No
Sub-Part P Indicator:	No

Historic Generators:

Receive Date:	20110525
Handler Name: CON EDISON MANHOLE 59696	
Federal Waste Generator Description:	Very Small Quantity Generator (formerly Conditionally-Exempt Small Quantity Generator
State District Owner:	Ny
Large Quantity Handler of Universal Waste:	No
Recognized Trader Importer:	No
Recognized Trader Exporter:	No
Spent Lead Acid Battery Importer:	No
Spent Lead Acid Battery Exporter:	No
Current Record:	No
Non Storage Recycler Activity:	Not reported
Electronic Manifest Broker:	Not reported

Receive Date:	20110624
Handler Name: CON EDISON MANHOLE 59696	
Federal Waste Generator Description:	Not a generator, verified
State District Owner:	Ny
Large Quantity Handler of Universal Waste:	No
Recognized Trader Importer:	No
Recognized Trader Exporter:	No
Spent Lead Acid Battery Importer:	No
Spent Lead Acid Battery Exporter:	No
Current Record:	Yes
Non Storage Recycler Activity:	Not reported
Electronic Manifest Broker:	Not reported

List of NAICS Codes and Descriptions:

NAICS Codes:	No NAICS Codes Found

Facility Has Received Notices of Violations:

Violations:	No Violations Found

CON EDISON MANHOLE 59696 (Continued) **1014919439**

Evaluation Action Summary:
Evaluations: No Evaluations Found

NJ MANIFEST:

EPA ID:	NYP004236057
Name:	CON EDISON MANHOLE 59696
Address:	372 LAFAYETTE ST
City,State,Zip:	NEW YORK, NY 10012
County:	Not reported
Mailing Address:	IRVING PLAZA RM 828
Mailing City,State,Zip:	NEW YORK, NY 10003
Telephone:	Not reported
Emergency Telephone:	Not reported
Contact:	TONI-ANN FRANZONE
Comments:	Not reported
SIC Code:	Not reported
County:	NY061
Municipal:	Not reported
Previous EPAID:	Not reported
Generator Flag:	Not reported
Transporter Flag:	Not reported
TSDF Flag:	Not reported
Name Change:	Not reported
Date Change:	Not reported

Manifest Data:

EPA ID:	NYP004236057
Manifest Number:	007658394JJK
Date Shipped:	5/25/2011
TSDF EPA ID:	NJD002200046
Transporter EPA ID:	NJ0000027193
Transporter 2 EPA ID:	Not reported
Transporter 3 EPA ID:	Not reported
Transporter 4 EPA ID:	Not reported
Transporter 5 EPA ID:	Not reported
Transporter 6 EPA ID:	Not reported
Transporter 7 EPA ID:	Not reported
Transporter 8 EPA ID:	Not reported
Transporter 9 EPA ID:	Not reported
Transporter 10 EPA ID:	Not reported
Date Trans1 Transported Waste:	Not reported
Date Trans2 Transported Waste:	Not reported
Date Trans3 Transported Waste:	Not reported
Date Trans4 Transported Waste:	Not reported
Date Trans5 Transported Waste:	Not reported
Date Trans6 Transported Waste:	Not reported
Date Trans7 Transported Waste:	Not reported
Date Trans8 Transported Waste:	Not reported
Date Trans9 Transported Waste:	Not reported
Date Trans10 Transported Waste:	Not reported
Date TSDF Received Waste:	Not reported
TSDF EPA Facility Name:	Not reported
QTY Units:	Not reported
Transporter SEQ ID:	Not reported
Transporter-1 Date:	Not reported
Waste SEQ ID:	Not reported

CON EDISON MANHOLE 59696 (Continued) **1014919439**

Waste Type Code 2:	Not reported
Waste Type Code 3:	Not reported
Waste Type Code 4:	Not reported
Waste Type Code 5:	Not reported
Waste Type Code 6:	Not reported
Date Accepted:	Not reported
Manifest Discrepancy Type:	Not reported
Data Entry Number:	Not reported
Was Load Rejected:	Not reported
Reason Load Was Rejected:	Not reported

Waste:

Manifest Year:	Not reported
Waste Code:	D008
Hand Code:	H111
Quantity:	2,000.00
Unit:	Pounds

NY MANIFEST:

EPA ID:	NYP004236057
Country:	USA
Name:	Consolidated Edison - Mh 59696
Address:	372 LAFAYETTE ST
Address 2:	Not reported
City,State,Zip:	NEW YORK, NY 10012
Zip 4:	Not reported
Location Address 1:	S/E/C LAFAYETTE & GREAT JONES ST
Location Address 2:	Not reported
Location City,State,Zip:	MANHATTEN, NY 10012
Location Zip 4:	Not reported
Facility Status:	Not reported
Total Tanks:	Not reported
Code:	BP

Mailing:

Mailing Name:	Consolidated Edison - Mh 59696
Mailing Contact:	Tom Teeling
Mailing Address 1:	4 IRVING PLACE RM 828
Mailing Address 2:	Not reported
Mailing City,State,Zip:	NEW YORK, NY 10003
Mailing Zip 4:	Not reported
Mailing Country:	USA
Mailing Phone:	2124603770

Manifest Data:

Document ID:	Not reported
Manifest Status:	Not reported
Trans1 State ID:	NJ0000027193
Year:	2018
Trans2 State ID:	Not reported
Generator Ship Date:	05/25/2011
Trans1 Recv Date:	05/25/2011
Trans2 Recv Date:	Not reported
TSD Site Recv Date:	05/25/2011
Part A Recv Date:	Not reported

CON EDISON MANHOLE 59696 (Continued) **1014919439**

Part B Recv Date:	Not reported
Generator EPA ID:	NYP004236057
Trans1 EPA ID:	Not reported
Trans2 EPA ID:	Not reported
TSDF ID 1:	NJD002200046
TSDF ID 2:	Not reported
Manifest Tracking Number:	007658394JJK
Import Indicator:	N
Export Indicator:	N
Discr Quantity Indicator:	N
Discr Type Indicator:	N
Discr Residue Indicator:	N
Discr Partial Reject Indicator:	N
Discr Full Reject Indicator:	N
Manifest Ref Number:	Not reported
Alt Facility RCRA ID:	Not reported
Alt Facility Sign Date:	Not reported
MGMT Method Type Code:	H111
Waste Code a:	Lead
Waste Code b:	Not reported
Waste Code c:	Not reported
Waste Code e:	Not reported
Waste Code f:	Not reported
Waste Code g:	Not reported
Waste Code 1:	Not reported
Waste Code 2:	Not reported
Waste Code 3:	Not reported
Waste Code 4:	Not reported
Waste Code 5:	Not reported
Waste Code 6:	Not reported
Quantity:	2000
Units:	Pounds
Number of Containers:	1
Container Type:	Cargo tanks (tank trucks)
Handling Method:	Treat
Specific Gravity:	1

A37 **372 LAFAYETTE ST** **NY UST** **U004197460**
WNW **372 LAFAYETTE STREET** **N/A**
< 1/8 **NEW YORK, NY 10012**
0.015 mi.
80 ft. **Site 37 of 69 in cluster A**

Relative:
Higher

Actual:
42 ft.

UST:

Name:	372 LAFAYETTE ST
Address:	372 LAFAYETTE STREET
City,State,Zip:	NEW YORK, NY 10012
Id/Status:	2-612028 / Unregulated/Closed
Program Type:	PBS
Region:	STATE
DEC Region:	2
Expiration Date:	N/A
UTM X:	584963.59890
UTM Y:	4508966.93606
Site Type:	Auto Service/Repair (No Gasoline Sales)

Affiliation Records:

372 LAFAYETTE ST (Continued) **U004197460**

Site Id:	482149
Affiliation Type:	Emergency Contact
Company Name:	RUSABO 368, LLC.
Contact Type:	Not reported
Contact Name:	NOAM SHEMEL
Address1:	Not reported
Address2:	Not reported
City:	Not reported
State:	NN
Zip Code:	Not reported
Country Code:	001
Phone:	(212) 631-0203
EMail:	Not reported
Fax Number:	Not reported
Modified By:	KAKYER
Date Last Modified:	2013-05-21

Site Id:	482149
Affiliation Type:	Facility Operator
Company Name:	372 LAFAYETTE ST
Contact Type:	Not reported
Contact Name:	NOAM SHEMEL
Address1:	Not reported
Address2:	Not reported
City:	Not reported
State:	NN
Zip Code:	Not reported
Country Code:	001
Phone:	(212) 631-0203 221
EMail:	Not reported
Fax Number:	Not reported
Modified By:	NRLOMBAR
Date Last Modified:	2013-10-08

Site Id:	482149
Affiliation Type:	Mail Contact
Company Name:	GREAT JONES LAFAYETTE, LLC
Contact Type:	Not reported
Contact Name:	Not reported
Address1:	225 WEST 35TH STREET
Address2:	Not reported
City:	NEW YORK
State:	NY
Zip Code:	10001
Country Code:	001
Phone:	(212) 631-0203 221
EMail:	NS@KANOREI.COM
Fax Number:	Not reported
Modified By:	NRLOMBAR
Date Last Modified:	2013-10-08

Site Id:	482149
Affiliation Type:	Facility Owner
Company Name:	RUSABO 368, LLC
Contact Type:	Not reported
Contact Name:	Not reported
Address1:	7001 BRUSHHOLLOW RD

372 LAFAYETTE ST (Continued) **U004197460**

Address2:	Not reported
City:	WESTBURY
State:	NY
Zip Code:	11590
Country Code:	001
Phone:	(516) 338-8700
EMail:	Not reported
Fax Number:	Not reported
Modified By:	NRLOMBAR
Date Last Modified:	2013-10-08

Tank Info:

Tank Number:	001
Tank ID:	248335
Tank Status:	Closed - Removed
Material Name:	Closed - Removed
Capacity Gallons:	550
Install Date:	Not reported
Date Tank Closed:	03/05/2013
Registered:	True
Tank Location:	Underground
Tank Type:	Fiberglass reinforced plastic [FRP]
Tightness Test Method:	NN
Date Test:	Not reported
Next Test Date:	Not reported
Pipe Model:	Not reported
Modified By:	MJGRIFFI
Last Modified:	05/09/2022

Equipment Records:

B00 - Tank External Protection - None
D02 - Pipe Type - Galvanized Steel
F00 - Pipe External Protection - None
C02 - Pipe Location - Underground/On-ground
G00 - Tank Secondary Containment - None
J02 - Dispenser - Suction Dispenser
L00 - Piping Leak Detection - None
A00 - Tank Internal Protection - None
E00 - Piping Secondary Containment - None
H00 - Tank Leak Detection - None
I00 - Overfill - None
K00 - Spill Prevention - None

Tank Number:	002
Tank ID:	248336
Tank Status:	Closed - Removed
Material Name:	Closed - Removed
Capacity Gallons:	550
Install Date:	Not reported
Date Tank Closed:	03/05/2013
Registered:	True
Tank Location:	Underground
Tank Type:	Fiberglass reinforced plastic [FRP]
Tightness Test Method:	NN
Date Test:	Not reported

372 LAFAYETTE ST (Continued) **U004197460**

Next Test Date: Not reported
Pipe Model: Not reported
Modified By: MJGRIFFI
Last Modified: 05/09/2022

Equipment Records:

B00 - Tank External Protection - None
D02 - Pipe Type - Galvanized Steel
F00 - Pipe External Protection - None
C02 - Pipe Location - Underground/On-ground
G00 - Tank Secondary Containment - None
J02 - Dispenser - Suction Dispenser
L00 - Piping Leak Detection - None
A00 - Tank Internal Protection - None
E00 - Piping Secondary Containment - None
H00 - Tank Leak Detection - None
I00 - Overfill - None
K00 - Spill Prevention - None

Tank Number: 003
Tank ID: 248337
Tank Status: Closed - Removed
Material Name: Closed - Removed
Capacity Gallons: 550
Install Date: Not reported
Date Tank Closed: 03/05/2013
Registered: True
Tank Location: Underground
Tank Type: Fiberglass reinforced plastic [FRP]
Tightness Test Method: NN
Date Test: Not reported
Next Test Date: Not reported
Pipe Model: Not reported
Modified By: MJGRIFFI
Last Modified: 05/09/2022

Equipment Records:

B00 - Tank External Protection - None
D02 - Pipe Type - Galvanized Steel
F00 - Pipe External Protection - None
C02 - Pipe Location - Underground/On-ground
G00 - Tank Secondary Containment - None
J02 - Dispenser - Suction Dispenser
L00 - Piping Leak Detection - None
A00 - Tank Internal Protection - None
E00 - Piping Secondary Containment - None
H00 - Tank Leak Detection - None
I00 - Overfill - None
K00 - Spill Prevention - None

Tank Number: 004
Tank ID: 248338
Tank Status: Closed - Removed
Material Name: Closed - Removed
Capacity Gallons: 550
Install Date: Not reported

372 LAFAYETTE ST (Continued) **U004197460**

Date Tank Closed:	03/05/2013
Registered:	True
Tank Location:	Underground
Tank Type:	Fiberglass reinforced plastic [FRP]
Tightness Test Method:	NN
Date Test:	Not reported
Next Test Date:	Not reported
Pipe Model:	Not reported
Modified By:	MJGRIFFI
Last Modified:	05/09/2022

Equipment Records:

B00 - Tank External Protection - None
D02 - Pipe Type - Galvanized Steel
F00 - Pipe External Protection - None
C02 - Pipe Location - Underground/On-ground
G00 - Tank Secondary Containment - None
J02 - Dispenser - Suction Dispenser
L00 - Piping Leak Detection - None
A00 - Tank Internal Protection - None
E00 - Piping Secondary Containment - None
H00 - Tank Leak Detection - None
I00 - Overfill - None
K00 - Spill Prevention - None

Tank Number:	005
Tank ID:	248339
Tank Status:	Closed - Removed
Material Name:	Closed - Removed
Capacity Gallons:	550
Install Date:	Not reported
Date Tank Closed:	03/05/2013
Registered:	True
Tank Location:	Underground
Tank Type:	Fiberglass reinforced plastic [FRP]
Tightness Test Method:	NN
Date Test:	Not reported
Next Test Date:	Not reported
Pipe Model:	Not reported
Modified By:	MJGRIFFI
Last Modified:	05/09/2022

Equipment Records:

B00 - Tank External Protection - None
D02 - Pipe Type - Galvanized Steel
F00 - Pipe External Protection - None
C02 - Pipe Location - Underground/On-ground
G00 - Tank Secondary Containment - None
J02 - Dispenser - Suction Dispenser
L00 - Piping Leak Detection - None
A00 - Tank Internal Protection - None
E00 - Piping Secondary Containment - None
H00 - Tank Leak Detection - None
I00 - Overfill - None
K00 - Spill Prevention - None

372 LAFAYETTE ST (Continued) **U004197460**

Tank Number:	006
Tank ID:	248340
Tank Status:	Closed - Removed
Material Name:	Closed - Removed
Capacity Gallons:	550
Install Date:	Not reported
Date Tank Closed:	03/05/2013
Registered:	True
Tank Location:	Underground
Tank Type:	Fiberglass reinforced plastic [FRP]
Tightness Test Method:	NN
Date Test:	Not reported
Next Test Date:	Not reported
Pipe Model:	Not reported
Modified By:	MJGRIFFI
Last Modified:	05/09/2022

Equipment Records:

B00 - Tank External Protection - None
D02 - Pipe Type - Galvanized Steel
F00 - Pipe External Protection - None
C02 - Pipe Location - Underground/On-ground
G00 - Tank Secondary Containment - None
J02 - Dispenser - Suction Dispenser
L00 - Piping Leak Detection - None
A00 - Tank Internal Protection - None
E00 - Piping Secondary Containment - None
H00 - Tank Leak Detection - None
I00 - Overfill - None
K00 - Spill Prevention - None

Tank Number:	007
Tank ID:	250167
Tank Status:	Closed - Removed
Material Name:	Closed - Removed
Capacity Gallons:	550
Install Date:	Not reported
Date Tank Closed:	07/22/2013
Registered:	True
Tank Location:	Underground
Tank Type:	Fiberglass reinforced plastic [FRP]
Tightness Test Method:	NN
Date Test:	Not reported
Next Test Date:	Not reported
Pipe Model:	Not reported
Modified By:	MJGRIFFI
Last Modified:	05/09/2022

Equipment Records:

A00 - Tank Internal Protection - None
E00 - Piping Secondary Containment - None
H00 - Tank Leak Detection - None
I00 - Overfill - None
K00 - Spill Prevention - None
B00 - Tank External Protection - None
C00 - Pipe Location - No Piping
F00 - Pipe External Protection - None

372 LAFAYETTE ST (Continued) **U004197460**

G04 - Tank Secondary Containment - Double-Walled (Underground)
D00 - Pipe Type - No Piping
L00 - Piping Leak Detection - None
J00 - Dispenser - None

Tank Number: 008
Tank ID: 250168
Tank Status: Closed - Removed
Material Name: Closed - Removed
Capacity Gallons: 550
Install Date: Not reported
Date Tank Closed: 07/22/2013
Registered: True
Tank Location: Underground
Tank Type: Fiberglass reinforced plastic [FRP]
Tightness Test Method: NN
Date Test: Not reported
Next Test Date: Not reported
Pipe Model: Not reported
Modified By: MJGRIFFI
Last Modified: 05/09/2022

Equipment Records:

A00 - Tank Internal Protection - None
E00 - Piping Secondary Containment - None
H00 - Tank Leak Detection - None
I00 - Overfill - None
K00 - Spill Prevention - None
B00 - Tank External Protection - None
C00 - Pipe Location - No Piping
F00 - Pipe External Protection - None
G04 - Tank Secondary Containment - Double-Walled (Underground)
D00 - Pipe Type - No Piping
L00 - Piping Leak Detection - None
J00 - Dispenser - None

Tank Number: 009
Tank ID: 250169
Tank Status: Closed - Removed
Material Name: Closed - Removed
Capacity Gallons: 550
Install Date: Not reported
Date Tank Closed: 07/22/2013
Registered: True
Tank Location: Underground
Tank Type: Steel/carbon steel
Tightness Test Method: NN
Date Test: Not reported
Next Test Date: Not reported
Pipe Model: Not reported
Modified By: MJGRIFFI
Last Modified: 05/09/2022

Equipment Records:

D00 - Pipe Type - No Piping
L00 - Piping Leak Detection - None

372 LAFAYETTE ST (Continued) **U004197460**

A00 - Tank Internal Protection - None
E00 - Piping Secondary Containment - None
H00 - Tank Leak Detection - None
I00 - Overfill - None
K00 - Spill Prevention - None
B00 - Tank External Protection - None
C00 - Pipe Location - No Piping
F00 - Pipe External Protection - None
G04 - Tank Secondary Containment - Double-Walled (Underground)
J00 - Dispenser - None

Tank Number: 010
Tank ID: 250170
Tank Status: Closed - Removed
Material Name: Closed - Removed
Capacity Gallons: 550
Install Date: Not reported
Date Tank Closed: 07/22/2013
Registered: True
Tank Location: Underground
Tank Type: Steel/carbon steel
Tightness Test Method: NN
Date Test: Not reported
Next Test Date: Not reported
Pipe Model: Not reported
Modified By: MJGRIFFI
Last Modified: 05/09/2022

Equipment Records:

D00 - Pipe Type - No Piping
A00 - Tank Internal Protection - None
E00 - Piping Secondary Containment - None
H00 - Tank Leak Detection - None
I00 - Overfill - None
K00 - Spill Prevention - None
B00 - Tank External Protection - None
C00 - Pipe Location - No Piping
F00 - Pipe External Protection - None
G04 - Tank Secondary Containment - Double-Walled (Underground)
L00 - Piping Leak Detection - None
J00 - Dispenser - None

Tank Number: 011
Tank ID: 250171
Tank Status: Closed - Removed
Material Name: Closed - Removed
Capacity Gallons: 550
Install Date: Not reported
Date Tank Closed: 07/22/2013
Registered: True
Tank Location: Underground
Tank Type: Steel/carbon steel
Tightness Test Method: NN
Date Test: Not reported
Next Test Date: Not reported
Pipe Model: Not reported

372 LAFAYETTE ST (Continued) **U004197460**

Modified By: MJGRIFFI
Last Modified: 05/09/2022

Equipment Records:

D00 - Pipe Type - No Piping
L00 - Piping Leak Detection - None
A00 - Tank Internal Protection - None
E00 - Piping Secondary Containment - None
H00 - Tank Leak Detection - None
I00 - Overfill - None
K00 - Spill Prevention - None
B00 - Tank External Protection - None
C00 - Pipe Location - No Piping
F00 - Pipe External Protection - None
G04 - Tank Secondary Containment - Double-Walled (Underground)
J00 - Dispenser - None

A38 **372 LAFAYETTE ST** **UST FINDER** **1028591844**
WNW **372 LAFAYETTE STREET** **N/A**
< 1/8 **NEW YORK, NY 10001**
0.015 mi.
80 ft. **Site 38 of 69 in cluster A**

Relative:
Higher

Actual:
42 ft.

UST FINDER:

Object ID:	298415
Facility ID:	NY482149
Name:	372 LAFAYETTE ST
Address:	372 LAFAYETTE STREET
City,State,Zip:	NEW YORK, NY 10001
Address Match Type:	Not reported
Open USTs:	0
Closed USTs:	11
TOS USTs:	0
Population 1500ft:	19151
Private Wells 1500ft:	2
Within 100yr Floodplain:	No
Land Use:	Developed, High Intensity
Within SPA:	No
SPA PWS Facility ID:	Not reported
SPA Water Type:	Not reported
SPA Facility Type:	Not reported
SPA HUC12:	Not reported
Within WHPA:	No
WHPA PWS Facility ID:	Not reported
WHPA Water Type:	Not reported
WHPA Facility Type:	Not reported
WHPA HUC12:	Not reported
Facility Status:	Closed UST(s)
Date of Last Inspection:	Not reported
EPA Region:	2
Tribe:	Not reported
Coordinate Source:	State
X Coord:	-73.9937199999999
Y Coord:	40.727288
Latitude:	40.727288
Longitude:	-73.99372

UST FINDER:

Object ID:	1288769

372 LAFAYETTE ST (Continued) **1028591844**

Facility ID:	NY482149
Tank ID:	NY103272
Tank Status:	Closed
Installation Date:	Not reported
Removal Date:	Not reported
Tank Capacity:	550
Substances:	Not reported
Tank Wall Type:	Not reported

Object ID:	1288770
Facility ID:	NY482149
Tank ID:	NY103273
Tank Status:	Closed
Installation Date:	Not reported
Removal Date:	Not reported
Tank Capacity:	550
Substances:	Not reported
Tank Wall Type:	Not reported

Object ID:	1288771
Facility ID:	NY482149
Tank ID:	NY103274
Tank Status:	Closed
Installation Date:	Not reported
Removal Date:	Not reported
Tank Capacity:	550
Substances:	Not reported
Tank Wall Type:	Not reported

Object ID:	1288772
Facility ID:	NY482149
Tank ID:	NY103383
Tank Status:	Closed
Installation Date:	Not reported
Removal Date:	Not reported
Tank Capacity:	550
Substances:	Not reported
Tank Wall Type:	Not reported

Object ID:	1288773
Facility ID:	NY482149
Tank ID:	NY103384
Tank Status:	Closed
Installation Date:	Not reported
Removal Date:	Not reported
Tank Capacity:	550
Substances:	Not reported
Tank Wall Type:	Not reported

Object ID:	1288774
Facility ID:	NY482149
Tank ID:	NY103385
Tank Status:	Closed
Installation Date:	Not reported
Removal Date:	Not reported
Tank Capacity:	550
Substances:	Not reported

372 LAFAYETTE ST (Continued) **1028591844**

Tank Wall Type: Not reported

Object ID: 1288775
Facility ID: NY482149
Tank ID: NY105804
Tank Status: Closed
Installation Date: Not reported
Removal Date: Not reported
Tank Capacity: 550
Substances: Not reported
Tank Wall Type: Not reported

Object ID: 1288776
Facility ID: NY482149
Tank ID: NY105805
Tank Status: Closed
Installation Date: Not reported
Removal Date: Not reported
Tank Capacity: 550
Substances: Not reported
Tank Wall Type: Not reported

Object ID: 1288777
Facility ID: NY482149
Tank ID: NY105806
Tank Status: Closed
Installation Date: Not reported
Removal Date: Not reported
Tank Capacity: 550
Substances: Not reported
Tank Wall Type: Not reported

Object ID: 1288778
Facility ID: NY482149
Tank ID: NY105807
Tank Status: Closed
Installation Date: Not reported
Removal Date: Not reported
Tank Capacity: 550
Substances: Not reported
Tank Wall Type: Not reported

Object ID: 1288779
Facility ID: NY482149
Tank ID: NY122461
Tank Status: Closed
Installation Date: Not reported
Removal Date: Not reported
Tank Capacity: 550
Substances: Not reported
Tank Wall Type: Not reported

A39
WNW
< 1/8
0.015 mi.
80 ft.

372 LAFAYETTE STREET (AKA GREAT JONES STREET) - DO
372 LAFAYETTE STREET
NEW YORK CITY, NY

Site 39 of 69 in cluster A

NY VCP **S129932378**
NY NYC OER **N/A**

Relative:
Higher

Actual:
42 ft.

VCP NYC:

Project ID:	12TMP0309M,12RHAZ309M,13CVCP073M
Name:	372 LAFAYETTE STREET (AKA GREAT JONES STREET) - DOB JOB NO. NB-120933302
Address:	372 LAFAYETTE STREET
City,State,Zip:	NEW YORK CITY, NY
Borough:	Manhattan
BBL:	1005300013
OER Program:	VCP (Enrolled), E/RD (Review)
Phase:	Completed
Latitude:	40.727139
Longitude:	-73.993766
Postcode:	10012
Community Board:	2
Council District:	1
Census Tract:	5502
BIN:	1008476
NTA:	West Village

NYC OER:

Name:	372 LAFAYETTE STREET (AKA GREAT JONES STREET) - DOB JOB NO. NB-120933302
Address:	372 LAFAYETTE STREET
City,State,Zip:	MANHATTAN, NY
Latitude:	40.727139
Longitude:	-73.993766
OER Project Numbers:	12TMP0309M,12RHAZ309M,13CVCP073M
BBL:	1005300013
OER Program:	VCP (Enrolled), E/RD (Review)
Class:	Completed (C)
Phase:	Completed
URL:	
Postcode:	10012
Community Board:	2
Council District:	1
Census Tract:	5502
BIN:	1008476
NTA:	West Village

A40
WNW
< 1/8
0.015 mi.
80 ft.

CON EDISON SERVICE BOX: 37918
372 LAFAYETTE ST FRONT OF
NEW YORK, NY 10012

Site 40 of 69 in cluster A

NJ MANIFEST **S117985997**
N/A

Relative:
Higher

Actual:
42 ft.

NJ MANIFEST:

EPA ID:	NYP004265450
Name:	CON EDISON SERVICE BOX: 37918
Address:	372 LAFAYETTE ST FRONT OF
City,State,Zip:	NEW YORK, NY 10012
County:	Not reported
Mailing Address:	IRVING PL, RM 828
Mailing City,State,Zip:	NEW YORK, NY 10003

CON EDISON SERVICE BOX: 37918 (Continued) **S117985997**

Telephone:	Not reported
Emergency Telephone:	Not reported
Contact:	BENJAMIN BAMONTE
Comments:	Not reported
SIC Code:	Not reported
County:	NY061
Municipal:	Not reported
Previous EPAID:	Not reported
Generator Flag:	Not reported
Transporter Flag:	Not reported
TSDF Flag:	Not reported
Name Change:	Not reported
Date Change:	Not reported

Manifest Data:

EPA ID:	NYP004265450
Manifest Number:	010464329JJK
Date Shipped:	8/28/2012
TSDF EPA ID:	NJD002200046
Transporter EPA ID:	NJ0000027193
Transporter 2 EPA ID:	Not reported
Transporter 3 EPA ID:	Not reported
Transporter 4 EPA ID:	Not reported
Transporter 5 EPA ID:	Not reported
Transporter 6 EPA ID:	Not reported
Transporter 7 EPA ID:	Not reported
Transporter 8 EPA ID:	Not reported
Transporter 9 EPA ID:	Not reported
Transporter 10 EPA ID:	Not reported
Date Trans1 Transported Waste:	Not reported
Date Trans2 Transported Waste:	Not reported
Date Trans3 Transported Waste:	Not reported
Date Trans4 Transported Waste:	Not reported
Date Trans5 Transported Waste:	Not reported
Date Trans6 Transported Waste:	Not reported
Date Trans7 Transported Waste:	Not reported
Date Trans8 Transported Waste:	Not reported
Date Trans9 Transported Waste:	Not reported
Date Trans10 Transported Waste:	Not reported
Date TSDF Received Waste:	Not reported
TSDF EPA Facility Name:	Not reported
QTY Units:	Not reported
Transporter SEQ ID:	Not reported
Transporter-1 Date:	Not reported
Waste SEQ ID:	Not reported
Waste Type Code 2:	Not reported
Waste Type Code 3:	Not reported
Waste Type Code 4:	Not reported
Waste Type Code 5:	Not reported
Waste Type Code 6:	Not reported
Date Accepted:	Not reported
Manifest Discrepancy Type:	Not reported
Data Entry Number:	Not reported
Was Load Rejected:	Not reported
Reason Load Was Rejected:	Not reported

Waste:

Manifest Year:	Not reported

CON EDISON SERVICE BOX: 37918 (Continued) **S117985997**

Waste Code:	D008
Hand Code:	Not reported
Quantity:	1,000.00
Unit:	Pounds

A41 **WASTE OIL SPILL AT GREAT JONES LAFEYETTE LLC** **NY Spills** **S113819127**
WNW **372 LAFEYETTE ST** **N/A**
< 1/8 **MANHATTAN, NY**
0.015 mi.
80 ft. **Site 41 of 69 in cluster A**

Relative: **Higher**
Actual: **42 ft.**

SPILLS:

Name:	WASTE OIL SPILL AT GREAT JONES LAFEYETTE LLC
Address:	372 LAFEYETTE ST
City,State,Zip:	MANHATTAN, NY
Spill Number/Closed Date:	1304085 / 2015-05-22
Facility ID:	1304085
Facility Type:	ER
DER Facility ID:	439750
Site ID:	484597
DEC Region:	2
Spill Cause:	Equipment Failure
Spill Class:	Not reported
SWIS:	3101
Spill Date:	2013-07-16
Investigator:	RJFENG
Referred To:	Not reported
Reported to Dept:	2013-07-16
CID:	Not reported
Water Affected:	Not reported
Spill Source:	Commercial/Industrial
Spill Notifier:	Other
Cleanup Ceased:	Not reported
Cleanup Meets Std:	False
Last Inspection:	Not reported
Recommended Penalty:	False
UST Trust:	False
Remediation Phase:	0
Date Entered In Computer:	2013-07-16
Spill Record Last Update:	2015-05-22
Spiller Name:	RENE KAHN
Spiller Company:	GREAT JONES LAFEYETTE LLC
Spiller Address:	372 LAFEYETTE ST
Spiller Company:	999
Contact Name:	RENE KAHN
Latitude:	Not reported
Longitude:	Not reported
DEC Memo:	7/16/2013 - Feng - DEC J. Vought and J. Feng spoke to Ray Kahn of ESPL Environmental Services (212-330-7501, rkahn@espl.com). The site is under construction activities. They knew there were tanks. They found (5) 5,000-gallon tanks previously. They did more work and found (5) more tanks. These tanks are believed were used for gasoline. Gasoline related VOCs were detected in soil. No spill has been called in for the discovery of these tnaks. The site

WASTE OIL SPILL AT GREAT JONES LAFEYETTE LLC (Continued) **S113819127**

was formerly a gasoline
station. This site is an E-Designated site with NYC environmental
program and also a BCP project
with NYCOER. The site is developed into commercial and residential
use. Vapor barrier and passive
SSDS to be installed underneath the building. The NYCOER approved RAWP
which calls for excavation.
The waste oil tank was found during the excavation and spill was
called in. The excavation is 20-30
feet and endpoint will be taken. Contac information: Noam Shemel Great
Jones Lafeyette LLC 225 West
35th Street New York, NY 10001 (212) 631-0203 Called NYSOER Shaminder
Chawla and Hena. According to
them, the entire site will be excavated to 15 feet. They have
discussed this site with Bob Cozzy
and Jane O'Connell before they found those tanks. Hena will send us
the approve RAWP to see if DEC
has any concern and need something more. NYSDEC may need to deal with
the offsite issue. 7/29/2013
- conference call with Ray Kahn of ESPL, Hannah Moore and Shaminder
Chawla of NYCOER. The 11 tanks
were removed and the excavation was extended down to 8 feet. No
endpoint samples have been
collected due to the anticipated excavation for site development. The
site is now 3 feet below
street level. The piling is started but not completed yet. No vapor
complaint have been awared of
so far. DEC required further investigation, i.e. borings and endpoint
samples. 7/31/2013 -
conference call with Hannah Moore and Shaminder Chawla. DEC requires
at least 2 soil borings in the
former tank field area, register the tanks and will conduct site visit
upon the reach of expected
excavation depth. 8/1/2013 - sent letter requiring site investigation
to Great Jones Lafayette LLC
(the developer) and cc ESPL and OER. DEC requires soil boring in the
west side of southern tank
group and at former soil vapor SV-2 location, soil and groundwater
samples to be taken. DEC also
require the rest of the tanks to be registered and notification when
reach the limit of the
excavation. Work plan by the end of 8/2013. 10/2/2013 - reviewed Tank
Closure Report, dated
September 2013, by ESPL. On 7/12/2013, 5 tanks Tank 007-011,
550-gallon, were removed from the
southwest portion of the site. Tank 010 and 011 were observed to have
holes on bottom of the tanks.
The excavation was 30x30 and 8 feet deep. On 7/17/2013, a total of
527.87 tons (manifests dated
7/17/2013 and 7/22/2013)of impacted soil was removed from the site for
disposal at Clean Earth of
Carteret. email Ray Kahn of ESPL 1) Section 6, the excavated area for
each tank group (southwest
and middle of the site) was approximately 30x30 feet and approx. 8
feet deep. Any excavation in the
middle of the site? 2) How many tons of soil have been removed? 527.87
or 492 tons? While most of

WASTE OIL SPILL AT GREAT JONES LAFEYETTE LLC (Continued) **S113819127**

the soil were transported on 7/17/2013 as the manifests indicated, why there is one truck load on 7/22/2013? Is it from the same excavation? 3) When the previous found (6) 550-gallons USTs were removed other than the reported (5) 550-gallons USTs? Why not included these 6 tanks removal into this report? also required update for the required investigation work plan. 5/22/2015 - Reviewed spill history and discussed with J. Vought. Spill is closed based on: 1) All sources have been removed. (6) 550-gallon gasoline USTs were removed in March 2013. (5) 550-gallon gasoline USTs were removed in July 2013, and a total of 527.87 tons of impacted soil was excavated and disposed offsite. 2) Additional soil was excavated for site development under the NYCOER approved RAWP. The excavation depth was 13 feet for foundation and a cellar. Endpoint samples were collected at the terminus of the developmental excavation. No VOCs or SVOCs excceedances. 3) Soil sampling results indicated some SVOCs compounds and metals exceedances in the soil samples collected from the top 2 feet which will be excavated and removed as developmental excavation will be advanced to 13 feet. And the soil samples collected from depth of 34-38 feet show all non-detected of VOCs and SVOCs. 4) Groundwater sampling indicated there are still minor petroleum impacts. BTEX concentration, i.e. 16 ug/L ethylbenzene and 75 ug/L xylenes were detected which do not warranted further investigation and remediation. 5) Metal compounds in soil at 13 feet, i.e. 163 mg/kg lead and 1.03 mg/kg mercury. And metal dissolved in groundwater were detected, i.e. 0.043 mg/L lead. These levels of metals in soil and groundwater are not in a level that concerns shall be raised thus no further action is required. 6) Soil vapor samples were collected also. Low level of several VOCs were detected. The new building will require the removal of the USTs and excavation of 13 feet which will remove the source of the soil vapor contamination. 7) Vapor barrier and passive SSDS were installed for the new building that would protect occupants from exposure to the residual contaminants. 8) Inclusion of remaining contamination language in the spill closure letter in case site is redeveloped. Spill Closure letter to Great Jones Lafayette LLC and ESPL. Spill is closed.

Remarks: during excavation a tank was found, unk amt

All Materials:

Site ID:	484597
Operable Unit ID:	1234275
Operable Unit:	01
Material ID:	2233282
Material Code:	0022
Material Name:	waste oil/used oil
Case No.:	Not reported
Material FA:	Petroleum

WASTE OIL SPILL AT GREAT JONES LAFEYETTE LLC (Continued) **S113819127**

Quantity:	Not reported
Units:	Not reported
Recovered:	Not reported
Resource Affected:	Soil
Oxygenate:	Not reported

A42 **CON EDISON SERVICE BOX: 37918** **RCRA NonGen / NLR** **1016143762**
WNW **372 LAFAYETTE ST FRONT OF** **FINDS** **NYP004265450**
< 1/8 **NEW YORK, NY 10012** **ECHO**
0.015 mi. **NY MANIFEST**
80 ft. **Site 42 of 69 in cluster A**

Relative: Higher
Actual: 42 ft.

RCRA Listings:

Date Form Received by Agency:		20170728
Handler Name:		Con Edison Service Box: 37918
Handler Address:		Lafayette St Front Of
Handler City,State,Zip:		NEW YORK, NY 10012
EPA ID:		NYP004265450
Contact Name:		BENJAMIN BAMONTE
Contact Address:		Not reported
Contact City,State,Zip:		Not reported
Contact Telephone:		212-894-9549
Contact Fax:		Not reported
Contact Email:		Not reported
Contact Title:		OPERATING SUPERVISOR
EPA Region:		02
Land Type:		Private
Federal Waste Generator Description:		Not a generator, verified
Non-Notifier:		Not reported
Biennial Report Cycle:		Not reported
Accessibility:		Not reported
Active Site Indicator:		Not reported
State District Owner:		Ny
State District:		NYSDEC R2
Mailing Address:		IRVING PL, RM 828
Mailing City,State,Zip:		NEW YORK, NY 10003
Owner Name:	Not reported	
Owner Type:		Not reported
Operator Name:	Not reported	
Operator Type:		Not reported
Short-Term Generator Activity:		No
Importer Activity:		No
Mixed Waste Generator:		No
Transporter Activity:		No
Transfer Facility Activity:		No
Recycler Activity with Storage:		No
Small Quantity On-Site Burner Exemption:		No
Smelting Melting and Refining Furnace Exemption:		No
Underground Injection Control:		No
Off-Site Waste Receipt:		No
Universal Waste Indicator:		No
Universal Waste Destination Facility:		No
Federal Universal Waste:		No
Active Site State-Reg Handler:		---
Federal Facility Indicator:		Not reported
Hazardous Secondary Material Indicator:		N
Sub-Part K Indicator:		Not reported

CON EDISON SERVICE BOX: 37918 (Continued) **1016143762**

2018 GPRA Permit Baseline:	Not on the Baseline
2018 GPRA Renewals Baseline:	Not on the Baseline
202 GPRA Corrective Action Baseline:	No
Subject to Corrective Action Universe:	No
Non-TSDFs Where RCRA CA has Been Imposed Universe:	No
Corrective Action Priority Ranking:	No NCAPS ranking
Environmental Control Indicator:	No
Institutional Control Indicator:	No
Human Exposure Controls Indicator:	N/A
Groundwater Controls Indicator:	N/A
Significant Non-Complier Universe:	No
Unaddressed Significant Non-Complier Universe:	No
Addressed Significant Non-Complier Universe:	No
Significant Non-Complier With a Compliance Schedule Universe:	No
Financial Assurance Required:	Not reported
Handler Date of Last Change:	20171002
Recognized Trader-Importer:	No
Recognized Trader-Exporter:	No
Importer of Spent Lead Acid Batteries:	No
Exporter of Spent Lead Acid Batteries:	No
Recycler Activity Without Storage:	No
Manifest Broker:	No
Sub-Part P Indicator:	No

Historic Generators:

Receive Date:	20120828
Handler Name: CON EDISON SERVICE BOX:	37918
Federal Waste Generator Description:	Very Small Quantity Generator (formerly Conditionally-Exempt Small Quantity Generator
State District Owner:	Ny
Large Quantity Handler of Universal Waste:	No
Recognized Trader Importer:	No
Recognized Trader Exporter:	No
Spent Lead Acid Battery Importer:	No
Spent Lead Acid Battery Exporter:	No
Current Record:	No
Non Storage Recycler Activity:	Not reported
Electronic Manifest Broker:	Not reported

Receive Date:	20170728
Handler Name: CON EDISON SERVICE BOX:	37918
Federal Waste Generator Description:	Not a generator, verified
State District Owner:	Ny
Large Quantity Handler of Universal Waste:	No
Recognized Trader Importer:	No
Recognized Trader Exporter:	No
Spent Lead Acid Battery Importer:	No
Spent Lead Acid Battery Exporter:	No
Current Record:	Yes
Non Storage Recycler Activity:	No
Electronic Manifest Broker:	No

List of NAICS Codes and Descriptions:

NAICS Codes:	No NAICS Codes Found

CON EDISON SERVICE BOX: 37918 (Continued) **1016143762**

Facility Has Received Notices of Violations:
Violations: No Violations Found

Evaluation Action Summary:
Evaluations: No Evaluations Found

FINDS:
Registry ID: 110064101984

Click Here for FRS Facility Detail Report:

Environmental Interest/Information System:
The Resource Conservation and Recovery Act Information System (RCRAInfo) is EPA's comprehensive information system in support of the Resource Conservation and Recovery Act (RCRA) of 1976 and the Hazardous and Solid Waste Amendments (HSWA) of 1984. It tracks many types of information about generators, transporters, treaters, storers, and disposers of hazardous waste.

Click this hyperlink while viewing on your computer to access additional FINDS: detail in the EDR Site Report.

ECHO:
Envid: 1016143762
Registry ID: 110064101984

DFR URL:
Name: CON EDISON SERVICE BOX: 37918
Address: 372 LAFAYETTE ST FRONT OF
City,State,Zip: NEW YORK, NY 10012

NY MANIFEST:
EPA ID: NYP004265450
Country: USA
Name: Con Edison
Address: 372 LAFAYETTE ST FRONT OF
Address 2: Not reported
City,State,Zip: NEW YORK, NY 10012
Zip 4: Not reported
Location Address 1: F/O 372 LAFAYETTE ST
Location Address 2: SERV BOX 37918
Location City,State,Zip: NEW YORK, NY 10012
Location Zip 4: Not reported
Facility Status: Not reported
Total Tanks: Not reported
Code: BP

Mailing:
Mailing Name: Con Edison
Mailing Contact: Tom Teeling
Mailing Address 1: 4 IRVING PLACE - 15TH FLOOR
Mailing Address 2: Not reported
Mailing City,State,Zip: NEW YORK, NY 10003
Mailing Zip 4: Not reported
Mailing Country: USA
Mailing Phone: 2124603770

CON EDISON SERVICE BOX: 37918 (Continued) **1016143762**

Manifest Data:

Document ID:	Not reported
Manifest Status:	Not reported
Trans1 State ID:	NJ0000027193
Year:	2018
Trans2 State ID:	Not reported
Generator Ship Date:	08/28/2012
Trans1 Recv Date:	08/28/2012
Trans2 Recv Date:	Not reported
TSD Site Recv Date:	08/30/2012
Part A Recv Date:	Not reported
Part B Recv Date:	Not reported
Generator EPA ID:	NYP004265450
Trans1 EPA ID:	Not reported
Trans2 EPA ID:	Not reported
TSDF ID 1:	NJD002200046
TSDF ID 2:	Not reported
Manifest Tracking Number:	010464329JJK
Import Indicator:	N
Export Indicator:	N
Discr Quantity Indicator:	N
Discr Type Indicator:	N
Discr Residue Indicator:	N
Discr Partial Reject Indicator:	N
Discr Full Reject Indicator:	N
Manifest Ref Number:	Not reported
Alt Facility RCRA ID:	Not reported
Alt Facility Sign Date:	Not reported
MGMT Method Type Code:	H111
Waste Code a:	Lead
Waste Code b:	Not reported
Waste Code c:	Not reported
Waste Code e:	Not reported
Waste Code f:	Not reported
Waste Code g:	Not reported
Waste Code 1:	Not reported
Waste Code 2:	Not reported
Waste Code 3:	Not reported
Waste Code 4:	Not reported
Waste Code 5:	Not reported
Waste Code 6:	Not reported
Quantity:	1000
Units:	Pounds
Number of Containers:	1
Container Type:	Cargo tanks (tank trucks)
Handling Method:	Treat
Specific Gravity:	1

A43 **CON EDISON** **RCRA NonGen / NLR** **1014398275**
East **38 E 4TH ST** **NY MANIFEST** **NYP004206274**
< 1/8 **NEW YORK, NY 10001**
0.017 mi.
91 ft. **Site 43 of 69 in cluster A**

Relative: **Higher**
Actual: **42 ft.**

RCRA Listings:

Date Form Received by Agency:	20200413
Handler Name:	Con Edison
Handler Address:	E 4th St
Handler City,State,Zip:	NEW YORK, NY 10001
EPA ID:	NYP004206274
Contact Name:	Not reported
Contact Address:	Not reported
Contact City,State,Zip:	Not reported
Contact Telephone:	Not reported
Contact Fax:	Not reported
Contact Email:	Not reported
Contact Title:	Not reported
EPA Region:	02
Land Type:	Private
Federal Waste Generator Description:	Not a generator, verified
Non-Notifier:	Not reported
Biennial Report Cycle:	Not reported
Accessibility:	Not reported
Active Site Indicator:	Not reported
State District Owner:	Ny
State District:	NYSDEC R2
Mailing Address:	Not reported
Mailing City,State,Zip:	Not reported
Owner Name: Not reported	
Owner Type:	Not reported
Operator Name: Not reported	
Operator Type:	Not reported
Short-Term Generator Activity:	No
Importer Activity:	No
Mixed Waste Generator:	No
Transporter Activity:	No
Transfer Facility Activity:	No
Recycler Activity with Storage:	No
Small Quantity On-Site Burner Exemption:	No
Smelting Melting and Refining Furnace Exemption:	No
Underground Injection Control:	No
Off-Site Waste Receipt:	No
Universal Waste Indicator:	No
Universal Waste Destination Facility:	No
Federal Universal Waste:	No
Active Site State-Reg Handler:	---
Federal Facility Indicator:	Not reported
Hazardous Secondary Material Indicator:	N
Sub-Part K Indicator:	Not reported
2018 GPRA Permit Baseline:	Not on the Baseline
2018 GPRA Renewals Baseline:	Not on the Baseline
202 GPRA Corrective Action Baseline:	No
Subject to Corrective Action Universe:	No
Non-TSDFs Where RCRA CA has Been Imposed Universe:	No
Corrective Action Priority Ranking:	No NCAPS ranking
Environmental Control Indicator:	No
Institutional Control Indicator:	No

CON EDISON (Continued) **1014398275**

Human Exposure Controls Indicator:	N/A
Groundwater Controls Indicator:	N/A
Significant Non-Complier Universe:	No
Unaddressed Significant Non-Complier Universe:	No
Addressed Significant Non-Complier Universe:	No
Significant Non-Complier With a Compliance Schedule Universe:	No
Financial Assurance Required:	Not reported
Handler Date of Last Change:	20200413
Recognized Trader-Importer:	No
Recognized Trader-Exporter:	No
Importer of Spent Lead Acid Batteries:	No
Exporter of Spent Lead Acid Batteries:	No
Recycler Activity Without Storage:	No
Manifest Broker:	No
Sub-Part P Indicator:	No

Historic Generators:

Receive Date:	20100504
Handler Name: CON EDISON	
Federal Waste Generator Description:	Not a generator, verified
State District Owner:	Ny
Large Quantity Handler of Universal Waste:	No
Recognized Trader Importer:	No
Recognized Trader Exporter:	No
Spent Lead Acid Battery Importer:	No
Spent Lead Acid Battery Exporter:	No
Current Record:	No
Non Storage Recycler Activity:	Not reported
Electronic Manifest Broker:	Not reported

Receive Date:	20200413
Handler Name: CON EDISON	
Federal Waste Generator Description:	Not a generator, verified
State District Owner:	Ny
Large Quantity Handler of Universal Waste:	No
Recognized Trader Importer:	No
Recognized Trader Exporter:	No
Spent Lead Acid Battery Importer:	No
Spent Lead Acid Battery Exporter:	No
Current Record:	Yes
Non Storage Recycler Activity:	No
Electronic Manifest Broker:	No

List of NAICS Codes and Descriptions:

NAICS Codes:	No NAICS Codes Found

Facility Has Received Notices of Violations:

Violations:	No Violations Found

Evaluation Action Summary:

Evaluations:	No Evaluations Found

CON EDISON (Continued) **1014398275**

NY MANIFEST:

EPA ID:	NYP004206274
Country:	USA
Name:	Consolidated Edison
Address:	38 E 4TH ST
Address 2:	Not reported
City,State,Zip:	NEW YORK, NY 10001
Zip 4:	Not reported
Location Address 1:	38 W 4TH ST
Location Address 2:	Not reported
Location City,State,Zip:	NEW YORK, NY
Location Zip 4:	Not reported
Facility Status:	Not reported
Total Tanks:	Not reported
Code:	BP

Mailing:

Mailing Name:	Consolidated Edison
Mailing Contact:	Thomas Teeling
Mailing Address 1:	4 IRVING PL RM 828
Mailing Address 2:	Not reported
Mailing City,State,Zip:	NEW YORK, NY 10003
Mailing Zip 4:	Not reported
Mailing Country:	USA
Mailing Phone:	2124603770

Manifest Data:

Document ID:	Not reported
Manifest Status:	Not reported
Trans1 State ID:	NYD006982359
Year:	2018
Trans2 State ID:	Not reported
Generator Ship Date:	05/04/2010
Trans1 Recv Date:	05/04/2010
Trans2 Recv Date:	Not reported
TSD Site Recv Date:	05/05/2010
Part A Recv Date:	Not reported
Part B Recv Date:	Not reported
Generator EPA ID:	NYP004206274
Trans1 EPA ID:	Not reported
Trans2 EPA ID:	Not reported
TSDF ID 1:	NYD980593636
TSDF ID 2:	Not reported
Manifest Tracking Number:	001439643FLE
Import Indicator:	N
Export Indicator:	N
Discr Quantity Indicator:	N
Discr Type Indicator:	N
Discr Residue Indicator:	N
Discr Partial Reject Indicator:	N
Discr Full Reject Indicator:	N
Manifest Ref Number:	Not reported
Alt Facility RCRA ID:	Not reported
Alt Facility Sign Date:	Not reported
MGMT Method Type Code:	H141
Waste Code a:	Benzene
Waste Code b:	Not reported

CON EDISON (Continued) **1014398275**

Waste Code c:	Not reported
Waste Code e:	Not reported
Waste Code f:	Not reported
Waste Code g:	Not reported
Waste Code 1:	Not reported
Waste Code 2:	Not reported
Waste Code 3:	Not reported
Waste Code 4:	Not reported
Waste Code 5:	Not reported
Waste Code 6:	Not reported
Quantity:	50
Units:	Pounds
Number of Containers:	1
Container Type:	Metal drums, barrels, kegs
Handling Method:	Landfill
Specific Gravity:	1
Document ID:	Not reported
Manifest Status:	Not reported
Trans1 State ID:	NYD006982359
Year:	2018
Trans2 State ID:	Not reported
Generator Ship Date:	05/04/2010
Trans1 Recv Date:	05/04/2010
Trans2 Recv Date:	Not reported
TSD Site Recv Date:	05/05/2010
Part A Recv Date:	Not reported
Part B Recv Date:	Not reported
Generator EPA ID:	NYP004206274
Trans1 EPA ID:	Not reported
Trans2 EPA ID:	Not reported
TSDF ID 1:	NYD980593636
TSDF ID 2:	Not reported
Manifest Tracking Number:	001439643FLE
Import Indicator:	N
Export Indicator:	N
Discr Quantity Indicator:	N
Discr Type Indicator:	N
Discr Residue Indicator:	N
Discr Partial Reject Indicator:	N
Discr Full Reject Indicator:	N
Manifest Ref Number:	Not reported
Alt Facility RCRA ID:	Not reported
Alt Facility Sign Date:	Not reported
MGMT Method Type Code:	H135
Waste Code a:	Benzene
Waste Code b:	Not reported
Waste Code c:	Not reported
Waste Code e:	Not reported
Waste Code f:	Not reported
Waste Code g:	Not reported
Waste Code 1:	Not reported
Waste Code 2:	Not reported
Waste Code 3:	Not reported
Waste Code 4:	Not reported
Waste Code 5:	Not reported
Waste Code 6:	Not reported

CON EDISON (Continued) **1014398275**

Quantity:	130
Units:	Gallons (liquids only)
Number of Containers:	3
Container Type:	Metal drums, barrels, kegs
Handling Method:	Treat
Specific Gravity:	1

A44 **HARWOOD PROPERTY** **NY Spills** **S102240446**
WSW **25 GREAT JONES ST** **N/A**
< 1/8 **NEW YORK, NY**
0.018 mi.
93 ft. **Site 44 of 69 in cluster A**

Relative:
Higher

Actual:
42 ft.

SPILLS:

Name:	HARWOOD PROPERTY
Address:	25 GREAT JONES ST
City,State,Zip:	NEW YORK, NY
Spill Number/Closed Date:	9604778 / 1996-07-12
Facility ID:	9604778
Facility Type:	ER
DER Facility ID:	70604
Site ID:	75430
DEC Region:	2
Spill Cause:	Deliberate
Spill Class:	C4
SWIS:	3101
Spill Date:	1996-05-24
Investigator:	KSTANG
Referred To:	Not reported
Reported to Dept:	1996-07-12
CID:	Not reported
Water Affected:	Not reported
Spill Source:	Commercial/Industrial
Spill Notifier:	Other
Cleanup Ceased:	Not reported
Cleanup Meets Std:	False
Last Inspection:	Not reported
Recommended Penalty:	False
UST Trust:	False
Remediation Phase:	0
Date Entered In Computer:	1996-07-12
Spill Record Last Update:	1996-08-26
Spiller Name:	Not reported
Spiller Company:	PDI PHOTO LABS/RYM PHOTO
Spiller Address:	Not reported
Spiller Company:	001
Contact Name:	DANIEL HARWOOD
Latitude:	Not reported
Longitude:	Not reported
DEC Memo:	Prior to Sept, 2004 data translation this spill Lead_DEC Field was TANG CALLED TOM McGLENNON, FINLEY & NICOL WILL CLEAN UP THE RESIDUAL SPILL TODAY, AND WILL FORWARD DEC THE CLEANUP REPORT & ANY MANIFEST - REFERRED TO HWR
Remarks:	upon evicition spiller dumped chemicals - dep was notified

All Materials:

HARWOOD PROPERTY (Continued) **S102240446**

Site ID:	75430
Operable Unit ID:	1032431
Operable Unit:	01
Material ID:	347538
Material Code:	1444A
Material Name:	photo fixer
Case No.:	Not reported
Material FA:	Other
Quantity:	.00
Units:	G
Recovered:	.00
Resource Affected:	Soil
Oxygenate:	Not reported

Site ID:	75430
Operable Unit ID:	1032431
Operable Unit:	01
Material ID:	347537
Material Code:	1441A
Material Name:	photo chemicals
Case No.:	Not reported
Material FA:	Other
Quantity:	.00
Units:	G
Recovered:	.00
Resource Affected:	Soil
Oxygenate:	Not reported

Site ID:	75430
Operable Unit ID:	1032431
Operable Unit:	01
Material ID:	347536
Material Code:	0989A
Material Name:	fixer film devel
Case No.:	Not reported
Material FA:	Other
Quantity:	.00
Units:	G
Recovered:	.00
Resource Affected:	Soil
Oxygenate:	Not reported

A45 **CON EDISON SERVICE BOX 35864** **NJ MANIFEST** **S117985197**
SSW **33 GREAT JONES ST** **N/A**
< 1/8 **NEW YORK, NY 10012**
0.018 mi.
94 ft. **Site 45 of 69 in cluster A**

Relative:
Higher

Actual:
42 ft.

NJ MANIFEST:

EPA ID:	NYP004249254
Name:	CON EDISON SERVICE BOX 35864
Address:	33 GREAT JONES ST
City,State,Zip:	NEW YORK, NY 10012
County:	Not reported
Mailing Address:	4 IRVING PL, RM 828
Mailing City,State,Zip:	NEW YORK, NY 10003
Telephone:	Not reported

CON EDISON SERVICE BOX 35864 (Continued) **S117985197**

Emergency Telephone:	Not reported
Contact:	BENJAMIN BAMONTE
Comments:	Not reported
SIC Code:	Not reported
County:	NY061
Municipal:	Not reported
Previous EPAID:	Not reported
Generator Flag:	Not reported
Transporter Flag:	Not reported
TSDF Flag:	Not reported
Name Change:	Not reported
Date Change:	Not reported

Manifest Data:

EPA ID:	NYP004249254
Manifest Number:	007019393JJK
Date Shipped:	3/6/2012
TSDF EPA ID:	NJD002200046
Transporter EPA ID:	NJ0000027193
Transporter 2 EPA ID:	Not reported
Transporter 3 EPA ID:	Not reported
Transporter 4 EPA ID:	Not reported
Transporter 5 EPA ID:	Not reported
Transporter 6 EPA ID:	Not reported
Transporter 7 EPA ID:	Not reported
Transporter 8 EPA ID:	Not reported
Transporter 9 EPA ID:	Not reported
Transporter 10 EPA ID:	Not reported
Date Trans1 Transported Waste:	Not reported
Date Trans2 Transported Waste:	Not reported
Date Trans3 Transported Waste:	Not reported
Date Trans4 Transported Waste:	Not reported
Date Trans5 Transported Waste:	Not reported
Date Trans6 Transported Waste:	Not reported
Date Trans7 Transported Waste:	Not reported
Date Trans8 Transported Waste:	Not reported
Date Trans9 Transported Waste:	Not reported
Date Trans10 Transported Waste:	Not reported
Date TSDF Received Waste:	Not reported
TSDF EPA Facility Name:	Not reported
QTY Units:	Not reported
Transporter SEQ ID:	Not reported
Transporter-1 Date:	Not reported
Waste SEQ ID:	Not reported
Waste Type Code 2:	Not reported
Waste Type Code 3:	Not reported
Waste Type Code 4:	Not reported
Waste Type Code 5:	Not reported
Waste Type Code 6:	Not reported
Date Accepted:	Not reported
Manifest Discrepancy Type:	Not reported
Data Entry Number:	Not reported
Was Load Rejected:	Not reported
Reason Load Was Rejected:	Not reported

Waste:

Manifest Year:	Not reported
Waste Code:	D008

CON EDISON SERVICE BOX 35864 (Continued) **S117985197**

Hand Code:	Not reported
Quantity:	500.00
Unit:	Pounds

A46 **CON EDISON SERVICE BOX 35864** **RCRA NonGen / NLR** **1015746925**
SSW **33 GREAT JONES ST** **NY MANIFEST** **NYP004249254**
< 1/8 **NEW YORK, NY 10012**
0.018 mi.
94 ft. **Site 46 of 69 in cluster A**

Relative: **Higher**
Actual: **42 ft.**

RCRA Listings:

Date Form Received by Agency:		20120405
Handler Name:		Con Edison Service Box 35864
Handler Address:		Great Jones St
Handler City,State,Zip:		NEW YORK, NY 10012
EPA ID:		NYP004249254
Contact Name:		BENJAMIN BAMONTE
Contact Address:		Not reported
Contact City,State,Zip:		Not reported
Contact Telephone:		212-894-9549
Contact Fax:		Not reported
Contact Email:		Not reported
Contact Title:		OPERATING SUPERVISOR
EPA Region:		02
Land Type:		Private
Federal Waste Generator Description:		Not a generator, verified
Non-Notifier:		Not reported
Biennial Report Cycle:		Not reported
Accessibility:		Not reported
Active Site Indicator:		Not reported
State District Owner:		Ny
State District:		NYSDEC R2
Mailing Address:		4 IRVING PL, RM 828
Mailing City,State,Zip:		NEW YORK, NY 10003
Owner Name:	Not reported	
Owner Type:		Not reported
Operator Name:	Not reported	
Operator Type:		Not reported
Short-Term Generator Activity:		No
Importer Activity:		No
Mixed Waste Generator:		No
Transporter Activity:		No
Transfer Facility Activity:		No
Recycler Activity with Storage:		No
Small Quantity On-Site Burner Exemption:		No
Smelting Melting and Refining Furnace Exemption:		No
Underground Injection Control:		No
Off-Site Waste Receipt:		No
Universal Waste Indicator:		No
Universal Waste Destination Facility:		No
Federal Universal Waste:		No
Active Site State-Reg Handler:		---
Federal Facility Indicator:		Not reported
Hazardous Secondary Material Indicator:		N
Sub-Part K Indicator:		Not reported
2018 GPRA Permit Baseline:		Not on the Baseline

CON EDISON SERVICE BOX 35864 (Continued) **1015746925**

2018 GPRA Renewals Baseline:	Not on the Baseline
202 GPRA Corrective Action Baseline:	No
Subject to Corrective Action Universe:	No
Non-TSDFs Where RCRA CA has Been Imposed Universe:	No
Corrective Action Priority Ranking:	No NCAPS ranking
Environmental Control Indicator:	No
Institutional Control Indicator:	No
Human Exposure Controls Indicator:	N/A
Groundwater Controls Indicator:	N/A
Significant Non-Complier Universe:	No
Unaddressed Significant Non-Complier Universe:	No
Addressed Significant Non-Complier Universe:	No
Significant Non-Complier With a Compliance Schedule Universe:	No
Financial Assurance Required:	Not reported
Handler Date of Last Change:	20120712
Recognized Trader-Importer:	No
Recognized Trader-Exporter:	No
Importer of Spent Lead Acid Batteries:	No
Exporter of Spent Lead Acid Batteries:	No
Recycler Activity Without Storage:	No
Manifest Broker:	No
Sub-Part P Indicator:	No

Historic Generators:

Receive Date:	20120306
Handler Name: CON EDISON SERVICE BOX 35864	
Federal Waste Generator Description:	Very Small Quantity Generator (formerly Conditionally-Exempt Small Quantity Generator
State District Owner:	Ny
Large Quantity Handler of Universal Waste:	No
Recognized Trader Importer:	No
Recognized Trader Exporter:	No
Spent Lead Acid Battery Importer:	No
Spent Lead Acid Battery Exporter:	No
Current Record:	No
Non Storage Recycler Activity:	Not reported
Electronic Manifest Broker:	Not reported

Receive Date:	20120405
Handler Name: CON EDISON SERVICE BOX 35864	
Federal Waste Generator Description:	Not a generator, verified
State District Owner:	Ny
Large Quantity Handler of Universal Waste:	No
Recognized Trader Importer:	No
Recognized Trader Exporter:	No
Spent Lead Acid Battery Importer:	No
Spent Lead Acid Battery Exporter:	No
Current Record:	Yes
Non Storage Recycler Activity:	Not reported
Electronic Manifest Broker:	Not reported

List of NAICS Codes and Descriptions:

NAICS Codes:	No NAICS Codes Found

CON EDISON SERVICE BOX 35864 (Continued) **1015746925**

Facility Has Received Notices of Violations:
Violations: No Violations Found

Evaluation Action Summary:
Evaluations: No Evaluations Found

NY MANIFEST:

EPA ID:	NYP004249254
Country:	USA
Name:	Consolidated Edison - Serv Box 35864
Address:	33 GREAT JONES ST
Address 2:	Not reported
City,State,Zip:	NEW YORK, NY 10012
Zip 4:	Not reported
Location Address 1:	F/O GREAT JONES ST
Location Address 2:	Not reported
Location City,State,Zip:	NEW YORK, NY 10012
Location Zip 4:	Not reported
Facility Status:	Not reported
Total Tanks:	Not reported
Code:	BP

Mailing:

Mailing Name:	Consolidated Edison - Serv Box 35864
Mailing Contact:	Tom Teeling
Mailing Address 1:	4 IRVING PLACE - 15TH FLOOR
Mailing Address 2:	Not reported
Mailing City,State,Zip:	NEW YORK, NY 10003
Mailing Zip 4:	Not reported
Mailing Country:	USA
Mailing Phone:	2124603770

Manifest Data:

Document ID:	Not reported
Manifest Status:	Not reported
Trans1 State ID:	NJ0000027193
Year:	2018
Trans2 State ID:	Not reported
Generator Ship Date:	03/06/2012
Trans1 Recv Date:	03/06/2012
Trans2 Recv Date:	Not reported
TSD Site Recv Date:	03/08/2012
Part A Recv Date:	Not reported
Part B Recv Date:	Not reported
Generator EPA ID:	NYP004249254
Trans1 EPA ID:	Not reported
Trans2 EPA ID:	Not reported
TSDF ID 1:	NJD002200046
TSDF ID 2:	Not reported
Manifest Tracking Number:	007019393JJK
Import Indicator:	N
Export Indicator:	N
Discr Quantity Indicator:	N
Discr Type Indicator:	N
Discr Residue Indicator:	N

CON EDISON SERVICE BOX 35864 (Continued) **1015746925**

Discr Partial Reject Indicator:	N
Discr Full Reject Indicator:	N
Manifest Ref Number:	Not reported
Alt Facility RCRA ID:	Not reported
Alt Facility Sign Date:	Not reported
MGMT Method Type Code:	H111
Waste Code a:	Lead
Waste Code b:	Not reported
Waste Code c:	Not reported
Waste Code e:	Not reported
Waste Code f:	Not reported
Waste Code g:	Not reported
Waste Code 1:	Not reported
Waste Code 2:	Not reported
Waste Code 3:	Not reported
Waste Code 4:	Not reported
Waste Code 5:	Not reported
Waste Code 6:	Not reported
Quantity:	500
Units:	Pounds
Number of Containers:	1
Container Type:	Cargo tanks (tank trucks)
Handling Method:	Treat
Specific Gravity:	1

A47 **PETERSBURG PRESS INC** **RCRA NonGen / NLR** **1004759960**
WNW **380 LAFAYETTE ST** **FINDS** **NYR000027342**
< 1/8 **NEW YORK, NY 10003** **ECHO**
0.018 mi. **NY MANIFEST**
96 ft. **Site 47 of 69 in cluster A**

Relative: **Higher**
Actual: **42 ft.**

RCRA Listings:

Date Form Received by Agency:	20070101
Handler Name:	Petersburg Press Inc
Handler Address:	Lafayette St
Handler City,State,Zip:	NEW YORK, NY 10003
EPA ID:	NYR000027342
Contact Name:	PERRY TYMESON
Contact Address:	LAFAYETTE ST
Contact City,State,Zip:	NEW YORK, NY 10003
Contact Telephone:	212-420-0890
Contact Fax:	Not reported
Contact Email:	Not reported
Contact Title:	Not reported
EPA Region:	02
Land Type:	Private
Federal Waste Generator Description:	Not a generator, verified
Non-Notifier:	Not reported
Biennial Report Cycle:	Not reported
Accessibility:	Not reported
Active Site Indicator:	Not reported
State District Owner:	Ny
State District:	NYSDEC R2
Mailing Address:	LAFAYETTE ST
Mailing City,State,Zip:	NEW YORK, NY 10003
Owner Name:	Del Realty
Owner Type:	Private

PETERSBURG PRESS INC (Continued) **1004759960**

Operator Name:	Del Realty
Operator Type:	Private
Short-Term Generator Activity:	No
Importer Activity:	No
Mixed Waste Generator:	No
Transporter Activity:	No
Transfer Facility Activity:	No
Recycler Activity with Storage:	No
Small Quantity On-Site Burner Exemption:	No
Smelting Melting and Refining Furnace Exemption:	No
Underground Injection Control:	No
Off-Site Waste Receipt:	No
Universal Waste Indicator:	No
Universal Waste Destination Facility:	No
Federal Universal Waste:	No
Active Site State-Reg Handler:	---
Federal Facility Indicator:	Not reported
Hazardous Secondary Material Indicator:	N
Sub-Part K Indicator:	Not reported
2018 GPRA Permit Baseline:	Not on the Baseline
2018 GPRA Renewals Baseline:	Not on the Baseline
202 GPRA Corrective Action Baseline:	No
Subject to Corrective Action Universe:	No
Non-TSDFs Where RCRA CA has Been Imposed Universe:	No
Corrective Action Priority Ranking:	No NCAPS ranking
Environmental Control Indicator:	No
Institutional Control Indicator:	No
Human Exposure Controls Indicator:	N/A
Groundwater Controls Indicator:	N/A
Significant Non-Complier Universe:	No
Unaddressed Significant Non-Complier Universe:	No
Addressed Significant Non-Complier Universe:	No
Significant Non-Complier With a Compliance Schedule Universe:	No
Financial Assurance Required:	Not reported
Handler Date of Last Change:	20150414
Recognized Trader-Importer:	No
Recognized Trader-Exporter:	No
Importer of Spent Lead Acid Batteries:	No
Exporter of Spent Lead Acid Batteries:	No
Recycler Activity Without Storage:	No
Manifest Broker:	No
Sub-Part P Indicator:	No

Hazardous Waste Summary:

Waste Code:	D001
Waste Description:	Ignitable Waste

Handler - Owner Operator:

Owner/Operator Indicator:	Owner
Owner/Operator Name: DEL REALTY	
Legal Status:	Private
Date Became Current:	Not reported
Date Ended Current:	Not reported
Owner/Operator Address:	380 LAFAYETTE ST
Owner/Operator City,State,Zip:	NEW YORK, NY 10003

PETERSBURG PRESS INC (Continued) **1004759960**

Owner/Operator Telephone: 212-674-3332
Owner/Operator Telephone Ext: Not reported
Owner/Operator Fax: Not reported
Owner/Operator Email: Not reported

Owner/Operator Indicator: Owner
Owner/Operator Name: DEL REALTY
Legal Status: Private
Date Became Current: Not reported
Date Ended Current: Not reported
Owner/Operator Address: 380 LAFAYETTE ST
Owner/Operator City,State,Zip: NEW YORK, NY 10003
Owner/Operator Telephone: 212-674-3332
Owner/Operator Telephone Ext: Not reported
Owner/Operator Fax: Not reported
Owner/Operator Email: Not reported

Owner/Operator Indicator: Operator
Owner/Operator Name: DEL REALTY
Legal Status: Private
Date Became Current: Not reported
Date Ended Current: Not reported
Owner/Operator Address: 380 LAFAYETTE ST
Owner/Operator City,State,Zip: NEW YORK, NY 10003
Owner/Operator Telephone: 212-674-3332
Owner/Operator Telephone Ext: Not reported
Owner/Operator Fax: Not reported
Owner/Operator Email: Not reported

Historic Generators:
Receive Date: 20060101
Handler Name: PETERSBURG PRESS INC
Federal Waste Generator Description: Not a generator, verified
State District Owner: Ny
Large Quantity Handler of Universal Waste: No
Recognized Trader Importer: No
Recognized Trader Exporter: No
Spent Lead Acid Battery Importer: No
Spent Lead Acid Battery Exporter: No
Current Record: No
Non Storage Recycler Activity: Not reported
Electronic Manifest Broker: Not reported

Receive Date: 20070101
Handler Name: PETERSBURG PRESS INC
Federal Waste Generator Description: Not a generator, verified
State District Owner: Ny
Large Quantity Handler of Universal Waste: No
Recognized Trader Importer: No
Recognized Trader Exporter: No
Spent Lead Acid Battery Importer: No
Spent Lead Acid Battery Exporter: No
Current Record: Yes
Non Storage Recycler Activity: Not reported
Electronic Manifest Broker: Not reported

Receive Date: 19960729

PETERSBURG PRESS INC (Continued) **1004759960**

Handler Name: PETERSBURG PRESS INC
Federal Waste Generator Description: Very Small Quantity Generator (formerly Conditionally-Exempt Small Quantity Generator
State District Owner: Ny
Large Quantity Handler of Universal Waste: No
Recognized Trader Importer: No
Recognized Trader Exporter: No
Spent Lead Acid Battery Importer: No
Spent Lead Acid Battery Exporter: No
Current Record: No
Non Storage Recycler Activity: Not reported
Electronic Manifest Broker: Not reported

List of NAICS Codes and Descriptions:
NAICS Codes: No NAICS Codes Found

Facility Has Received Notices of Violations:
Violations: No Violations Found

Evaluation Action Summary:
Evaluations: No Evaluations Found

FINDS:
Registry ID: 110004527030

Click Here for FRS Facility Detail Report:

Environmental Interest/Information System:
The Resource Conservation and Recovery Act Information System (RCRAInfo) is EPA's comprehensive information system in support of the Resource Conservation and Recovery Act (RCRA) of 1976 and the Hazardous and Solid Waste Amendments (HSWA) of 1984. It tracks many types of information about generators, transporters, treaters, storers, and disposers of hazardous waste.

Click this hyperlink while viewing on your computer to access additional FINDS: detail in the EDR Site Report.

ECHO:
Envid: 1004759960
Registry ID: 110004527030

DFR URL:
Name: PETERSBURG PRESS INC
Address: 380 LAFAYETTE ST
City,State,Zip: NEW YORK, NY 10003

NY MANIFEST:
EPA ID: NYR000027342
Country: USA
Name: Petersburg Press
Address: 380 LAFAYETTE ST
Address 2: Not reported
City,State,Zip: NEW YORK, NY 10003
Zip 4: Not reported

PETERSBURG PRESS INC (Continued) **1004759960**

Location Address 1: 380 LAFAYETTE STREET
Location Address 2: Not reported
Location City,State,Zip: NEW YORK, NY 10003
Location Zip 4: Not reported
Facility Status: Not reported
Total Tanks: Not reported
Code: BP

Mailing:
Mailing Name: Petersburg Press
Mailing Contact: Perry Tymeson
Mailing Address 1: 380 LAFAYETTE STREET
Mailing Address 2: Not reported
Mailing City,State,Zip: NEW YORK, NY 10003
Mailing Zip 4: Not reported
Mailing Country: USA
Mailing Phone: 2124200890

Manifest Data:
Document ID: NYB8039088
Manifest Status: Not reported
Trans1 State ID: JA334
Year: 1996
Trans2 State ID: T405YXNJ
Generator Ship Date: 08/15/1996
Trans1 Recv Date: 08/15/1996
Trans2 Recv Date: 08/26/1996
TSD Site Recv Date: 08/26/1996
Part A Recv Date: Not reported
Part B Recv Date: Not reported
Generator EPA ID: NYR000027342
Trans1 EPA ID: NJD986607380
Trans2 EPA ID: NJD986607380
TSDF ID 1: NYD057770109
TSDF ID 2: Not reported
Manifest Tracking Number: Not reported
Import Indicator: Not reported
Export Indicator: Not reported
Discr Quantity Indicator: Not reported
Discr Type Indicator: Not reported
Discr Residue Indicator: Not reported
Discr Partial Reject Indicator: Not reported
Discr Full Reject Indicator: Not reported
Manifest Ref Number: Not reported
Alt Facility RCRA ID: Not reported
Alt Facility Sign Date: Not reported
MGMT Method Type Code: Not reported
Waste Code 1: Ignitable Waste
Waste Code 2: Not reported
Waste Code 3: Not reported
Waste Code 4: Not reported
Waste Code 5: Not reported
Waste Code 6: Not reported
Quantity: 00055
Units: Gallons (liquids only)
Number of Containers: 001
Container Type: Metal drums, barrels, kegs

PETERSBURG PRESS INC (Continued) **1004759960**

Handling Method: Burn
Specific Gravity: 01.00

A48 **S.E.G. 380 HOLDINGS LLC** **NY AST** **A100293746**
WNW **380 LAFAYETTE STREET** **N/A**
< 1/8 **NEW YORK, NY 10012**
0.018 mi.
96 ft. **Site 48 of 69 in cluster A**

Relative:
Higher

Actual:
42 ft.

AST:
Name: S.E.G. 380 HOLDINGS LLC
Address: 380 LAFAYETTE STREET
City,State,Zip: NEW YORK, NY 10012
Region: STATE
DEC Region: 2
Site Status: Active
Facility Id: 2-607417
Program Type: PBS
UTM X: 584984.04878
UTM Y: 4509001.33455
Expiration Date: 05/21/2027
Site Type: Apartment Building/Office Building

Affiliation Records:
Site Id: 29270
Affiliation Type: Facility Operator
Company Name: S.E.G. 380 HOLDINGS LLC
Contact Type: Not reported
Contact Name: EMIL COBIC
Address1: Not reported
Address2: Not reported
City: Not reported
State: NN
Zip Code: Not reported
Country Code: 001
Phone: (917) 634-7867
EMail: Not reported
Fax Number: Not reported
Modified By: MFLEONAR
Date Last Modified: 2017-08-28

Site Id: 29270
Affiliation Type: Facility Owner
Company Name: S.E.G. 380 HOLDINGS, LLC
Contact Type: DIRECTOR OF COMPLIANCE
Contact Name: LIROPEYA ROBBINS
Address1: 102 GRAMATAN AVENUE
Address2: Not reported
City: MOUNT VERNON
State: NY
Zip Code: 10550
Country Code: 001
Phone: (914) 237-1600
EMail: Not reported
Fax Number: Not reported
Modified By: JSMACRI
Date Last Modified: 2023-03-14

S.E.G. 380 HOLDINGS LLC (Continued) **A100293746**

Site Id:	29270
Affiliation Type:	Mail Contact
Company Name:	HSC MANAGEMENT CORP.
Contact Type:	Not reported
Contact Name:	LIROPEYA ROBBINS, DIRECTOR OF COMPLIANCE
Address1:	102 GRAMATAN AVENUE
Address2:	Not reported
City:	MOUNT VERNON
State:	NY
Zip Code:	10550
Country Code:	001
Phone:	(914) 237-1600
EMail:	LIROPEYA.ROBBINS@HSCMANAGEMENT.COM
Fax Number:	Not reported
Modified By:	JSMACRI
Date Last Modified:	2023-03-14

Site Id:	29270
Affiliation Type:	Emergency Contact
Company Name:	S.E.G. 380 HOLDINGS, LLC
Contact Type:	Not reported
Contact Name:	HSC MANAGEMENT CORP.
Address1:	Not reported
Address2:	Not reported
City:	Not reported
State:	NN
Zip Code:	Not reported
Country Code:	999
Phone:	(914) 237-1600
EMail:	Not reported
Fax Number:	Not reported
Modified By:	JSMACRI
Date Last Modified:	2023-03-14

Tank Info:

Tank Number:	001
Tank Id:	62919
Material Code:	0001
Common Name of Substance:	#2 Fuel Oil (On-Site Consumption)

Equipment Records:

F00 - Pipe External Protection - None
C03 - Pipe Location - Aboveground/Underground Combination
G00 - Tank Secondary Containment - None
J02 - Dispenser - Suction Dispenser
A00 - Tank Internal Protection - None
B01 - Tank External Protection - Painted/Asphalt Coating
D01 - Pipe Type - Steel/Carbon Steel/Iron
E00 - Piping Secondary Containment - None
H00 - Tank Leak Detection - None
K00 - Spill Prevention - None
L09 - Piping Leak Detection - Exempt Suction Piping
I04 - Overfill - Product Level Gauge (A/G)

Tank Location: Aboveground - contact with soil.... Tank bottom rests on soil, allowing no visual inspection.

S.E.G. 380 HOLDINGS LLC (Continued) **A100293746**

Tank Type:	Steel/Carbon Steel/Iron
Tank Status:	In Service
Pipe Model:	Not reported
Install Date:	01/01/1970
Capacity Gallons:	5000
Tightness Test Method:	34
Date Test:	06/27/2024
Next Test Date:	Not reported
Date Tank Closed:	Not reported
Register:	True
Modified By:	LABATIST
Last Modified:	07/31/2024
Material Name:	#2 fuel oil (on-site consumption)

A49 **POST BROS SERVICE STATION INC** **EDR Hist Auto** **1020373656**
WSW **363-371 LAFAYETTE ST** **N/A**
< 1/8 **NEW YORK, NY 10003**
0.018 mi.
97 ft. **Site 49 of 69 in cluster A**

Relative: EDR Hist Auto
Higher

Actual:
42 ft.

Year:	Name:	Type:
1980	POST BROS SERVICE STATION INC	Gasoline Service Stations
1982	POST BROS SERVICE STATION INC	Gasoline Service Stations
1983	POST BROS SERVICE STATION INC	Gasoline Service Stations
1985	POST BROS SERVICE STATION INC	Gasoline Service Stations
1986	POST BROS SERVICE STATION INC	Gasoline Service Stations

A50 **41 GREAT JONES HOLDINGS LLC** **NY AST** **A100194256**
South **41 GREAT JONES STREET** **N/A**
< 1/8 **NEW YORK, NY 10012**
0.019 mi.
100 ft. **Site 50 of 69 in cluster A**

Relative: AST:
Higher

Actual:
42 ft.

Name:	41 GREAT JONES HOLDINGS LLC
Address:	41 GREAT JONES STREET
City,State,Zip:	NEW YORK, NY 10012
Region:	STATE
DEC Region:	2
Site Status:	Active
Facility Id:	2-607239
Program Type:	PBS
UTM X:	585057.55388
UTM Y:	4508909.31003
Expiration Date:	12/03/2018
Site Type:	Apartment Building/Office Building

Affiliation Records:

Site Id:	29092
Affiliation Type:	Mail Contact
Company Name:	BLUMENFELD DEVELOPMENT GROUP
Contact Type:	Not reported
Contact Name:	ROBERT ANDERSON
Address1:	300 ROBBINS LANE
Address2:	Not reported

41 GREAT JONES HOLDINGS LLC (Continued) **A100194256**

City:	SYOSSET
State:	NY
Zip Code:	11791
Country Code:	001
Phone:	(516) 921-0800
EMail:	REANDERSON@BDG.NET
Fax Number:	Not reported
Modified By:	AYLAGATI
Date Last Modified:	2023-03-03

Site Id:	29092
Affiliation Type:	Facility Operator
Company Name:	41 GREAT JONES HOLDINGS LLC
Contact Type:	Not reported
Contact Name:	ROBERT ANDERSON
Address1:	Not reported
Address2:	Not reported
City:	Not reported
State:	NN
Zip Code:	Not reported
Country Code:	001
Phone:	(516) 624-1983
EMail:	Not reported
Fax Number:	Not reported
Modified By:	AYLAGATI
Date Last Modified:	2023-03-03

Site Id:	29092
Affiliation Type:	Emergency Contact
Company Name:	41 GREAT JONES HOLDINGS, LLC
Contact Type:	Not reported
Contact Name:	ROBERT ANDERSON
Address1:	Not reported
Address2:	Not reported
City:	Not reported
State:	NN
Zip Code:	Not reported
Country Code:	999
Phone:	(516) 624-1983
EMail:	Not reported
Fax Number:	Not reported
Modified By:	AYLAGATI
Date Last Modified:	2023-03-03

Site Id:	29092
Affiliation Type:	Facility Owner
Company Name:	41 GREAT JONES HOLDINGS, LLC
Contact Type:	PROPERTY MANAGER
Contact Name:	ROBERT ANDERSON
Address1:	300 ROBBINS LANE
Address2:	Not reported
City:	SYOSSET
State:	NY
Zip Code:	11791
Country Code:	001
Phone:	(516) 921-0800
EMail:	Not reported

41 GREAT JONES HOLDINGS LLC (Continued) **A100194256**

Fax Number:	Not reported
Modified By:	AYLAGATI
Date Last Modified:	2023-03-03

Tank Info:

Tank Number:	001
Tank Id:	62597
Material Code:	0001
Common Name of Substance:	#2 Fuel Oil (On-Site Consumption)

Equipment Records:

	A00 - Tank Internal Protection - None
	D01 - Pipe Type - Steel/Carbon Steel/Iron
	G03 - Tank Secondary Containment - Vault (w/o access)
	H00 - Tank Leak Detection - None
	L09 - Piping Leak Detection - Exempt Suction Piping
	C03 - Pipe Location - Aboveground/Underground Combination
	J02 - Dispenser - Suction Dispenser
	B00 - Tank External Protection - None
	F00 - Pipe External Protection - None
	I05 - Overfill - Vent Whistle
	I04 - Overfill - Product Level Gauge (A/G)
Tank Location:	Aboveground - contact with soil.... Tank bottom rests on soil, allowing no visual inspection.
Tank Type:	Steel/Carbon Steel/Iron
Tank Status:	In Service
Pipe Model:	Not reported
Install Date:	11/16/2000
Capacity Gallons:	1500
Tightness Test Method:	NN
Date Test:	Not reported
Next Test Date:	Not reported
Date Tank Closed:	Not reported
Register:	True
Modified By:	MJGRIFFI
Last Modified:	05/09/2022
Material Name:	#2 fuel oil (on-site consumption)

A51 **SMOOTH TOOTH ENTERPRISES INC** **EDR Hist Cleaner** **1020089506**
South **41 GREAT JONES ST** **N/A**
< 1/8 **NEW YORK, NY 10012**
0.019 mi.
100 ft. **Site 51 of 69 in cluster A**

Relative: EDR Hist Cleaner
Higher

Actual: **42 ft.**

Year:	Name:	Type:
1969	SMOOTH TOOTH ENTERPRISES INC	Drycleaning Plants, Except Rugs
1970	SMOOTH TOOTH ENTERPRISES INC	Drycleaning Plants, Except Rugs

A52 **POST BROS SERVICE STATION** **EDR Hist Auto** **1021626026**
WSW **361 LAFAYETTE ST** **N/A**
< 1/8 **NEW YORK, NY 10012**
0.020 mi.
108 ft. **Site 52 of 69 in cluster A**

Relative: EDR Hist Auto
Higher

Actual:
42 ft.

Year:	Name:	Type:
1969	POST BROS SERVICE STATION	Gasoline Service Stations
1969	POST BROS SERVICE STATION INC	Gasoline Service Stations
1970	POST BROS SERVICE STATION INC	Gasoline Service Stations
1971	POST BROS SERVICE STATION INC	Gasoline Service Stations
1972	POST BROS SERVICE STATION INC	Gasoline Service Stations
1973	POST BROS SERVICE STATION INC	Gasoline Service Stations
1974	POST BROS SERVICE STATION INC	Gasoline Service Stations
1975	POST BROS SERVICE STATION INC	Gasoline Service Stations
1976	POST BROS SERVICE STATION INC	Gasoline Service Stations

A53 **LOFT BUILDING** **NY Spills** **S107783196**
SSE **43 GREAT JONES STREET** **N/A**
< 1/8 **NEW YORK, NY**
0.021 mi.
111 ft. **Site 53 of 69 in cluster A**

Relative: SPILLS:
Higher

Actual:
42 ft.

Name:	LOFT BUILDING
Address:	43 GREAT JONES STREET
City,State,Zip:	NEW YORK, NY
Spill Number/Closed Date:	0613089 / 2007-03-06
Facility ID:	0613089
Facility Type:	ER
DER Facility ID:	327602
Site ID:	378055
DEC Region:	2
Spill Cause:	Equipment Failure
Spill Class:	Not reported
SWIS:	3101
Spill Date:	2007-03-06
Investigator:	smsanges
Referred To:	Not reported
Reported to Dept:	2007-03-06
CID:	444
Water Affected:	Not reported
Spill Source:	Private Dwelling
Spill Notifier:	Other
Cleanup Ceased:	Not reported
Cleanup Meets Std:	False
Last Inspection:	Not reported
Recommended Penalty:	Not reported
UST Trust:	Not reported
Remediation Phase:	0
Date Entered In Computer:	2007-03-06
Spill Record Last Update:	2007-03-06
Spiller Name:	RICH TURCHIANO
Spiller Company:	LOFT BUILDING
Spiller Address:	43 GREAT JONES STREET
Spiller Company:	001
Contact Name:	RICH TURCHIANO
Latitude:	Not reported

LOFT BUILDING (Continued) **S107783196**

Longitude:	Not reported
DEC Memo:	Sangesland spoke to building owner Peter Hamilton (917-754-6236) He said there was a small spill in the basement that was cleaned up with speedie dry. Madison oil will come back in a couple of days to take away the used speedie dry. They have also hired a plumber to trace the lines to look for the leak.
Remarks:	PIPING ON TANK SEEMS TO BE LEAKING: THEY WILL GO INVESTIGATE AND GET BACK WITH UPDATES:

All Materials:

Site ID:	378055
Operable Unit ID:	1135569
Operable Unit:	01
Material ID:	2125484
Material Code:	0001A
Material Name:	#2 fuel oil
Case No.:	Not reported
Material FA:	Petroleum
Quantity:	Not reported
Units:	G
Recovered:	.00
Resource Affected:	Soil
Oxygenate:	Not reported

A54 **43 GREAT JONES STREET** **NY AST** **A100139031**
SSE **43 GREAT JONES STREET** **N/A**
< 1/8 **NEW YORK, NY 10012**
0.021 mi.
111 ft. **Site 54 of 69 in cluster A**

Relative: Higher
Actual: 42 ft.

AST:

Name:	43 GREAT JONES STREET
Address:	43 GREAT JONES STREET
City,State,Zip:	NEW YORK, NY 10012
Region:	STATE
DEC Region:	2
Site Status:	Active
Facility Id:	2-603940
Program Type:	PBS
UTM X:	585064.82782
UTM Y:	4508906.47508
Expiration Date:	02/24/2024
Site Type:	Apartment Building/Office Building

Affiliation Records:

Site Id:	25833
Affiliation Type:	Facility Owner
Company Name:	43 GREAT JONES STREET OWNERS CORP.
Contact Type:	TRES.
Contact Name:	PETER HOFFMAN
Address1:	43 GREAT JONES ST.
Address2:	Not reported
City:	NEW YORK
State:	NY
Zip Code:	10012
Country Code:	001

43 GREAT JONES STREET (Continued) **A100139031**

Phone:	(917) 496-6448
EMail:	Not reported
Fax Number:	Not reported
Modified By:	JSMACRI
Date Last Modified:	2018-11-30

Site Id:	25833
Affiliation Type:	Mail Contact
Company Name:	43 GREAT JONES ST. OWNERS CORP.
Contact Type:	Not reported
Contact Name:	PETER HOFFMAN, TRES.
Address1:	43 GREAT JONES STREET
Address2:	#1
City:	NEW YORK
State:	NY
Zip Code:	10012
Country Code:	001
Phone:	(917) 496-6448
EMail:	SAVOYNYC@GMAIL.COM
Fax Number:	Not reported
Modified By:	JSMACRI
Date Last Modified:	2018-11-30

Site Id:	25833
Affiliation Type:	Facility Operator
Company Name:	43 GREAT JONES STREET
Contact Type:	Not reported
Contact Name:	PETER HOFFMAN
Address1:	Not reported
Address2:	Not reported
City:	Not reported
State:	NN
Zip Code:	Not reported
Country Code:	001
Phone:	(917) 496-6448
EMail:	Not reported
Fax Number:	Not reported
Modified By:	JSMACRI
Date Last Modified:	2018-11-30

Site Id:	25833
Affiliation Type:	Emergency Contact
Company Name:	43 GREAT JONES STREET OWNERS CORP.
Contact Type:	Not reported
Contact Name:	PETER HOFFMAN
Address1:	Not reported
Address2:	Not reported
City:	Not reported
State:	NN
Zip Code:	Not reported
Country Code:	999
Phone:	(917) 496-6448
EMail:	Not reported
Fax Number:	Not reported
Modified By:	JSMACRI
Date Last Modified:	2018-11-30

43 GREAT JONES STREET (Continued) **A100139031**

Tank Info:

Tank Number:	001
Tank Id:	56101
Material Code:	0001
Common Name of Substance:	#2 Fuel Oil (On-Site Consumption)

Equipment Records:

B00 - Tank External Protection - None
F00 - Pipe External Protection - None
I05 - Overfill - Vent Whistle
A00 - Tank Internal Protection - None
D01 - Pipe Type - Steel/Carbon Steel/Iron
E00 - Piping Secondary Containment - None
G03 - Tank Secondary Containment - Vault (w/o access)
H00 - Tank Leak Detection - None
K00 - Spill Prevention - None
L09 - Piping Leak Detection - Exempt Suction Piping
C03 - Pipe Location - Aboveground/Underground Combination
J02 - Dispenser - Suction Dispenser
I04 - Overfill - Product Level Gauge (A/G)

Tank Location:	Aboveground - contact with soil.... Tank bottom rests on soil, allowing no visual inspection.
Tank Type:	Steel/Carbon Steel/Iron
Tank Status:	In Service
Pipe Model:	Not reported
Install Date:	02/15/1985
Capacity Gallons:	2000
Tightness Test Method:	NN
Date Test:	Not reported
Next Test Date:	Not reported
Date Tank Closed:	Not reported
Register:	True
Modified By:	MJGRIFFI
Last Modified:	05/09/2022
Material Name:	#2 fuel oil (on-site consumption)

A55 **APARTMENT BLDG TTF** **NY LTANKS** **S111836467**
SE **48 GREAT JONES ST** **N/A**
< 1/8 **MANHATTAN, NY**
0.022 mi.
118 ft. **Site 55 of 69 in cluster A**

Relative: **Higher**
Actual: **42 ft.**

LTANKS:

Name:	APARTMENT BLDG TTF
Address:	48 GREAT JONES ST
City,State,Zip:	MANHATTAN, NY
Spill Number/Closed Date:	1200036 / 2013-01-29
Facility ID:	1200036
Site ID:	462646
Spill Date:	2011-03-26
Spill Cause:	Tank Test Failure
Spill Source:	Private Dwelling
Spill Class:	C4
Cleanup Ceased:	Not reported
SWIS:	3101
Investigator:	SMSANGES

APARTMENT BLDG TTF (Continued) **S111836467**

Referred To:	Not reported
Reported to Dept:	2012-04-03
CID:	Not reported
Water Affected:	Not reported
Spill Notifier:	Tank Tester
Last Inspection:	Not reported
Recommended Penalty:	False
Meets Standard:	False
UST Involvement:	False
Remediation Phase:	0
Date Entered In Computer:	2012-04-03
Spill Record Last Update:	2013-01-29
Spiller Name:	MARK SALAMACK
Spiller Company:	APARTMENT BLDG
Spiller Address:	48 GREAT JONES ST
Spiller County:	999
Spiller Contact:	MARK SALAMACK
Spiller Phone:	(718) 624-4842
Spiller Extention:	Not reported
DEC Region:	2
DER Facility ID:	417055
Latitude:	Not reported
Longitude:	Not reported
DEC Memo:	Sangesland spoke to Mark at PTC. Mark said that PTC was a sub contractor. PTC tested the tank - it failed. Demar Plumbing (212 614-9717) replaced a vent line thru the wall w/Black iron pipe on 4/5/12. PTC tested again - it failed. Demar replaced the fill pipe (direct fill thru wall - no buried) on 4/26/12. PTC tested again afternoon of 4/26/12 - Passed. No contamination found during repairs - spill closed.
Remarks:	Failed test. Unknown further action at this point.

All Materials:

Site ID:	462646
Operable Unit ID:	1212737
Operable Unit:	01
Material ID:	2210605
Material Code:	0003A
Material Name:	#6 fuel oil
Case No.:	Not reported
Material FA:	Petroleum
Quantity:	Not reported
Units:	Not reported
Recovered:	Not reported
Resource Affected:	Not reported
Oxygenate:	Not reported

A56 **48 TENANTS CORP** **NY AST** **U003392821**
SE **48 GREAT JONES STREET** **N/A**
< 1/8 **NEW YORK, NY 10012**
0.022 mi.
118 ft. **Site 56 of 69 in cluster A**

Relative: AST:
Higher

Name:	48 TENANTS CORP
Address:	48 GREAT JONES STREET
City,State,Zip:	NEW YORK, NY 10012

Actual:
42 ft.

48 TENANTS CORP (Continued) **U003392821**

Region: STATE
DEC Region: 2
Site Status: Unregulated/Closed
Facility Id: 2-247596
Program Type: PBS
UTM X: 585095.03794
UTM Y: 4508916.46104
Expiration Date: N/A
Site Type: Private Residence

Affiliation Records:

Site Id: 9741
Affiliation Type: Facility Owner
Company Name: 48 TENANTS CORP
Contact Type: MGR
Contact Name: DIANE HUNT
Address1: 48 GREAT JONES STREET
Address2: Not reported
City: NEW YORK
State: NY
Zip Code: 10012
Country Code: 001
Phone: (212) 260-5420
EMail: Not reported
Fax Number: Not reported
Modified By: kakyer
Date Last Modified: 2007-10-09

Site Id: 9741
Affiliation Type: Mail Contact
Company Name: 48 TENANTS CORP
Contact Type: Not reported
Contact Name: DIANE HUNT
Address1: % ANDREWS BUILDING CORP.
Address2: 666 BROADWAY, 12TH FLOOR
City: NEW YORK
State: NY
Zip Code: 10012
Country Code: 001
Phone: (212) 529-5688
EMail: DHUNT@ANDREWSBC.COM
Fax Number: Not reported
Modified By: kakyer
Date Last Modified: 2007-10-09

Site Id: 9741
Affiliation Type: Facility Operator
Company Name: 48 TENANTS CORP
Contact Type: Not reported
Contact Name: 48 TENANTS CORP CO-OP
Address1: Not reported
Address2: Not reported
City: Not reported
State: NN
Zip Code: Not reported
Country Code: 001
Phone: (212) 529-5688
EMail: Not reported

48 TENANTS CORP (Continued) **U003392821**

Fax Number:	Not reported
Modified By:	kakyer
Date Last Modified:	2007-10-09
Site Id:	9741
Affiliation Type:	Emergency Contact
Company Name:	48 TENANTS CORP
Contact Type:	Not reported
Contact Name:	DIANE HUNT
Address1:	Not reported
Address2:	Not reported
City:	Not reported
State:	NN
Zip Code:	Not reported
Country Code:	999
Phone:	(212) 529-5688
EMail:	Not reported
Fax Number:	Not reported
Modified By:	kakyer
Date Last Modified:	2007-10-09

Tank Info:

Tank Number:	001
Tank Id:	25479
Material Code:	0001
Common Name of Substance:	#2 Fuel Oil (On-Site Consumption)

Equipment Records:

	J02 - Dispenser - Suction Dispenser
	A00 - Tank Internal Protection - None
	B01 - Tank External Protection - Painted/Asphalt Coating
	D01 - Pipe Type - Steel/Carbon Steel/Iron
	E00 - Piping Secondary Containment - None
	F01 - Pipe External Protection - Painted/Asphalt Coating
	G03 - Tank Secondary Containment - Vault (w/o access)
	K00 - Spill Prevention - None
	L09 - Piping Leak Detection - Exempt Suction Piping
	C01 - Pipe Location - Aboveground
	H99 - Tank Leak Detection - Other
	I04 - Overfill - Product Level Gauge (A/G)
Tank Location:	Aboveground - contact with soil.... Tank bottom rests on soil, allowing no visual inspection.
Tank Type:	Steel/Carbon Steel/Iron
Tank Status:	Closed - Removed
Pipe Model:	Not reported
Install Date:	05/25/1977
Capacity Gallons:	3500
Tightness Test Method:	-
Date Test:	Not reported
Next Test Date:	Not reported
Date Tank Closed:	12/08/2017
Register:	True
Modified By:	MJGRIFFI
Last Modified:	05/09/2022
Material Name:	#2 fuel oil (on-site consumption)

A57 **E 4TH ST & LAFAYETTE** **NY Spills** **S102143080**
North **E 4TH ST & LAFAYETTE** **N/A**
< 1/8 **NYC, NY**
0.025 mi.
134 ft. **Site 57 of 69 in cluster A**

Relative:
Higher

Actual:
42 ft.

SPILLS:

Name:	E 4TH ST & LAFAYETTE
Address:	E 4TH ST & LAFAYETTE
City,State,Zip:	NYC, NY
Spill Number/Closed Date:	9203983 / 1992-07-07
Facility ID:	9203983
Facility Type:	ER
DER Facility ID:	126906
Site ID:	149163
DEC Region:	2
Spill Cause:	Unknown
Spill Class:	B4
SWIS:	3101
Spill Date:	1992-07-06
Investigator:	KSTANG
Referred To:	Not reported
Reported to Dept:	1992-07-07
CID:	Not reported
Water Affected:	Not reported
Spill Source:	Commercial Vehicle
Spill Notifier:	Local Agency
Cleanup Ceased:	1992-07-07
Cleanup Meets Std:	True
Last Inspection:	Not reported
Recommended Penalty:	False
UST Trust:	False
Remediation Phase:	0
Date Entered In Computer:	1992-07-08
Spill Record Last Update:	2004-09-30
Spiller Name:	Not reported
Spiller Company:	Not reported
Spiller Address:	Not reported
Spiller Company:	001
Contact Name:	Not reported
Latitude:	40.7278670
Longitude:	-73.9931470
DEC Memo:	Prior to Sept, 2004 data translation this spill Lead_DEC Field was TANG
Remarks:	SANITATION CLEANING.

All Materials:

Site ID:	149163
Operable Unit ID:	971379
Operable Unit:	01
Material ID:	411750
Material Code:	0008
Material Name:	diesel
Case No.:	Not reported
Material FA:	Petroleum
Quantity:	3.00
Units:	G
Recovered:	.00
Resource Affected:	Sewer
Oxygenate:	Not reported

A58 **CON EDISON SERVICE BOX 37926** **NJ MANIFEST** **S120665841**
North **E 4TH ST & LAFAYETTE ST** **N/A**
< 1/8 **NEW YORK, NY 10003**
0.025 mi.
134 ft. **Site 58 of 69 in cluster A**

Relative:
Higher

Actual:
42 ft.

NJ MANIFEST:

EPA ID:	NYP004223681
Name:	CON EDISON SERVICE BOX 37926
Address:	EAST 4 ST & LAFAYETTE ST
City,State,Zip:	NEW YORK, NY 10003
County:	Not reported
Mailing Address:	IRVING PLACE
Mailing City,State,Zip:	NEW YORK, NY 10003
Telephone:	Not reported
Emergency Telephone:	Not reported
Contact:	DENNIS HUACON
Comments:	Not reported
SIC Code:	Not reported
County:	NY061
Municipal:	Not reported
Previous EPAID:	Not reported
Generator Flag:	Not reported
Transporter Flag:	Not reported
TSDF Flag:	Not reported
Name Change:	Not reported
Date Change:	Not reported

Manifest Data:

EPA ID:	NYP004223681
Manifest Number:	007655696JJK
Date Shipped:	1/11/2011
TSDF EPA ID:	NJD002200046
Transporter EPA ID:	NJ0000027193
Transporter 2 EPA ID:	Not reported
Transporter 3 EPA ID:	Not reported
Transporter 4 EPA ID:	Not reported
Transporter 5 EPA ID:	Not reported
Transporter 6 EPA ID:	Not reported
Transporter 7 EPA ID:	Not reported
Transporter 8 EPA ID:	Not reported
Transporter 9 EPA ID:	Not reported
Transporter 10 EPA ID:	Not reported
Date Trans1 Transported Waste:	Not reported
Date Trans2 Transported Waste:	Not reported
Date Trans3 Transported Waste:	Not reported
Date Trans4 Transported Waste:	Not reported
Date Trans5 Transported Waste:	Not reported
Date Trans6 Transported Waste:	Not reported
Date Trans7 Transported Waste:	Not reported
Date Trans8 Transported Waste:	Not reported
Date Trans9 Transported Waste:	Not reported
Date Trans10 Transported Waste:	Not reported
Date TSDF Received Waste:	Not reported
TSDF EPA Facility Name:	Not reported
QTY Units:	Not reported
Transporter SEQ ID:	Not reported
Transporter-1 Date:	Not reported
Waste SEQ ID:	Not reported
Waste Type Code 2:	Not reported

CON EDISON SERVICE BOX 37926 (Continued) **S120665841**

Waste Type Code 3:	Not reported
Waste Type Code 4:	Not reported
Waste Type Code 5:	Not reported
Waste Type Code 6:	Not reported
Date Accepted:	Not reported
Manifest Discrepancy Type:	Not reported
Data Entry Number:	Not reported
Was Load Rejected:	Not reported
Reason Load Was Rejected:	Not reported

Waste:

Manifest Year:	Not reported
Waste Code:	D008
Hand Code:	H111
Quantity:	2,500.00
Unit:	Pounds

A59 **CON EDISON - GAS MAIN NONE** **NJ MANIFEST** **S120665791**
North **E 4TH ST AND LAFAYETTE ST** **N/A**
< 1/8 **NEW YORK, NY 10003**
0.025 mi.
134 ft. **Site 59 of 69 in cluster A**

Relative:
Higher

Actual:
42 ft.

NJ MANIFEST:

EPA ID:	NYP004194312
Name:	CON EDISON - GAS MAIN NONE
Address:	E 4TH ST & LAFAYETTE ST
City,State,Zip:	NEW YORK, NY 10003
County:	Not reported
Mailing Address:	4 IRVING PL, RM 828
Mailing City,State,Zip:	NEW YORK, NY 10003
Telephone:	Not reported
Emergency Telephone:	Not reported
Contact:	HERMAN BAKER
Comments:	Not reported
SIC Code:	Not reported
County:	NY061
Municipal:	Not reported
Previous EPAID:	Not reported
Generator Flag:	Not reported
Transporter Flag:	Not reported
TSDF Flag:	Not reported
Name Change:	Not reported
Date Change:	Not reported

Manifest Data:

EPA ID:	NYP004194312
Manifest Number:	001085788GBF
Date Shipped:	09/16/2009
TSDF EPA ID:	NJD002200046
Transporter EPA ID:	NJ0000027193
Transporter 2 EPA ID:	Not reported
Transporter 3 EPA ID:	Not reported
Transporter 4 EPA ID:	Not reported
Transporter 5 EPA ID:	Not reported
Transporter 6 EPA ID:	Not reported
Transporter 7 EPA ID:	Not reported

CON EDISON - GAS MAIN NONE (Continued) **S120665791**

Transporter 8 EPA ID:	Not reported
Transporter 9 EPA ID:	Not reported
Transporter 10 EPA ID:	Not reported
Date Trans1 Transported Waste:	09/16/2009
Date Trans2 Transported Waste:	Not reported
Date Trans3 Transported Waste:	Not reported
Date Trans4 Transported Waste:	Not reported
Date Trans5 Transported Waste:	Not reported
Date Trans6 Transported Waste:	Not reported
Date Trans7 Transported Waste:	Not reported
Date Trans8 Transported Waste:	Not reported
Date Trans9 Transported Waste:	Not reported
Date Trans10 Transported Waste:	Not reported
Date TSDF Received Waste:	09/25/2009
TSDF EPA Facility Name:	Not reported
QTY Units:	Not reported
Transporter SEQ ID:	Not reported
Transporter-1 Date:	Not reported
Waste SEQ ID:	Not reported
Waste Type Code 2:	Not reported
Waste Type Code 3:	Not reported
Waste Type Code 4:	Not reported
Waste Type Code 5:	Not reported
Waste Type Code 6:	Not reported
Date Accepted:	Not reported
Manifest Discrepancy Type:	Not reported
Data Entry Number:	Not reported
Was Load Rejected:	N
Reason Load Was Rejected:	Not reported

Waste:

Manifest Year:	Not reported
Waste Code:	D018
Hand Code:	H141
Quantity:	1590
Unit:	K

A60 **CONSOLIDATED EDISON** **NY MANIFEST** **S126115934**
North **EAST 4 ST & LAFAYETTE ST** **N/A**
< 1/8 **NEW YORK, NY 10003**
0.025 mi.
134 ft. **Site 60 of 69 in cluster A**

Relative:
Higher

Actual:
42 ft.

NY MANIFEST:

EPA ID:	NYP004223681
Country:	USA
Name:	Consolidated Edison
Address:	EAST 4 ST & LAFAYETTE ST
Address 2:	Not reported
City,State,Zip:	NEW YORK, NY 10003
Zip 4:	Not reported
Location Address 1:	EAST 4 ST & LAFAYETTE ST
Location Address 2:	Not reported
Location City,State,Zip:	NEW YORK, NY 10003
Location Zip 4:	Not reported
Facility Status:	Not reported

CONSOLIDATED EDISON (Continued) **S126115934**

Total Tanks: Not reported
Code: BP

Mailing:
Mailing Name: Consolidated Edison
Mailing Contact: Dennis Huacon
Mailing Address 1: 4 IRVING PLACE RM 828
Mailing Address 2: Not reported
Mailing City,State,Zip: NEW YORK, NY 10003
Mailing Zip 4: Not reported
Mailing Country: USA
Mailing Phone: 2124602757

Manifest Data:
Document ID: Not reported
Manifest Status: Not reported
Trans1 State ID: NJ0000027193
Year: 2018
Trans2 State ID: Not reported
Generator Ship Date: 01/11/2011
Trans1 Recv Date: 01/11/2011
Trans2 Recv Date: Not reported
TSD Site Recv Date: 01/14/2011
Part A Recv Date: Not reported
Part B Recv Date: Not reported
Generator EPA ID: NYP004223681
Trans1 EPA ID: Not reported
Trans2 EPA ID: Not reported
TSDF ID 1: NJD002200046
TSDF ID 2: Not reported
Manifest Tracking Number: 007655696JJK
Import Indicator: N
Export Indicator: N
Discr Quantity Indicator: N
Discr Type Indicator: N
Discr Residue Indicator: N
Discr Partial Reject Indicator: N
Discr Full Reject Indicator: N
Manifest Ref Number: Not reported
Alt Facility RCRA ID: Not reported
Alt Facility Sign Date: Not reported
MGMT Method Type Code: H111
Waste Code a: Lead
Waste Code b: Not reported
Waste Code c: Not reported
Waste Code e: Not reported
Waste Code f: Not reported
Waste Code g: Not reported
Waste Code 1: Not reported
Waste Code 2: Not reported
Waste Code 3: Not reported
Waste Code 4: Not reported
Waste Code 5: Not reported
Waste Code 6: Not reported
Quantity: 2500
Units: Pounds
Number of Containers: 1

CONSOLIDATED EDISON (Continued) **S126115934**

Container Type: Cargo tanks (tank trucks)
Handling Method: Treat
Specific Gravity: 1

A61 **CONSOLIDATED EDISON** **NY MANIFEST** **S126115932**
North **E 4TH ST & LAFAYETTE ST** **N/A**
< 1/8 **NEW YORK, NY 10003**
0.025 mi.
134 ft. **Site 61 of 69 in cluster A**

Relative:
Higher

Actual:
42 ft.

NY MANIFEST:
EPA ID: NYP004194312
Country: USA
Name: Consolidated Edison
Address: E 4TH ST & LAFAYETTE ST
Address 2: Not reported
City,State,Zip: NEW YORK, NY 10003
Zip 4: Not reported
Location Address 1: E 4TH ST AND LAFAYETTE ST
Location Address 2: Not reported
Location City,State,Zip: NEW YORK, NY 10003
Location Zip 4: Not reported
Facility Status: Not reported
Total Tanks: Not reported
Code: BP

Mailing:
Mailing Name: Consolidated Edison
Mailing Contact: Consolidated Edison
Mailing Address 1: 4 IRVING PLACE RM 828
Mailing Address 2: Not reported
Mailing City,State,Zip: NEW YORK, NY 10003
Mailing Zip 4: Not reported
Mailing Country: USA
Mailing Phone: 2124602808

Manifest Data:
Document ID: Not reported
Manifest Status: Not reported
Trans1 State ID: NJ0000027193
Year: 2018
Trans2 State ID: Not reported
Generator Ship Date: 09/15/2009
Trans1 Recv Date: 09/15/2009
Trans2 Recv Date: Not reported
TSD Site Recv Date: 09/25/2009
Part A Recv Date: Not reported
Part B Recv Date: Not reported
Generator EPA ID: NYP004194312
Trans1 EPA ID: Not reported
Trans2 EPA ID: Not reported
TSDF ID 1: NJD002200046
TSDF ID 2: Not reported
Manifest Tracking Number: 003536283JJK
Import Indicator: N
Export Indicator: N
Discr Quantity Indicator: Y

CONSOLIDATED EDISON (Continued) **S126115932**

Discr Type Indicator:	N
Discr Residue Indicator:	N
Discr Partial Reject Indicator:	N
Discr Full Reject Indicator:	N
Manifest Ref Number:	Not reported
Alt Facility RCRA ID:	Not reported
Alt Facility Sign Date:	Not reported
MGMT Method Type Code:	H141
Waste Code a:	Benzene
Waste Code b:	B007
Waste Code c:	Not reported
Waste Code e:	Not reported
Waste Code f:	Not reported
Waste Code g:	Not reported
Waste Code 1:	Not reported
Waste Code 2:	Not reported
Waste Code 3:	Not reported
Waste Code 4:	Not reported
Waste Code 5:	Not reported
Waste Code 6:	Not reported
Quantity:	2745
Units:	Kilograms
Number of Containers:	1
Container Type:	Metal boxes, cartons, cases (including roll-offs)
Handling Method:	Landfill
Specific Gravity:	1

Document ID:	Not reported
Manifest Status:	Not reported
Trans1 State ID:	NJ0000027193
Year:	2018
Trans2 State ID:	Not reported
Generator Ship Date:	09/16/2009
Trans1 Recv Date:	09/16/2009
Trans2 Recv Date:	Not reported
TSD Site Recv Date:	09/25/2009
Part A Recv Date:	Not reported
Part B Recv Date:	Not reported
Generator EPA ID:	NYP004194312
Trans1 EPA ID:	Not reported
Trans2 EPA ID:	Not reported
TSDF ID 1:	NJD002200046
TSDF ID 2:	Not reported
Manifest Tracking Number:	001085788GBF
Import Indicator:	N
Export Indicator:	N
Discr Quantity Indicator:	Y
Discr Type Indicator:	N
Discr Residue Indicator:	N
Discr Partial Reject Indicator:	N
Discr Full Reject Indicator:	N
Manifest Ref Number:	Not reported
Alt Facility RCRA ID:	Not reported
Alt Facility Sign Date:	Not reported
MGMT Method Type Code:	H141
Waste Code a:	Benzene
Waste Code b:	B007

CONSOLIDATED EDISON (Continued) **S126115932**

Waste Code c:	Not reported
Waste Code e:	Not reported
Waste Code f:	Not reported
Waste Code g:	Not reported
Waste Code 1:	Not reported
Waste Code 2:	Not reported
Waste Code 3:	Not reported
Waste Code 4:	Not reported
Waste Code 5:	Not reported
Waste Code 6:	Not reported
Quantity:	2618
Units:	Kilograms
Number of Containers:	1
Container Type:	Metal boxes, cartons, cases (including roll-offs)
Handling Method:	Landfill
Specific Gravity:	1

A62 **CON EDISON SERVICE BOX 37926** **RCRA NonGen / NLR** **1014918749**
North **E 4TH ST & LAFAYETTE ST** **NYP004223681**
< 1/8 **NEW YORK, NY 10003**
0.025 mi.
134 ft. **Site 62 of 69 in cluster A**

Relative: **Higher**

Actual: **42 ft.**

RCRA Listings:

Date Form Received by Agency:	20110210
Handler Name:	Con Edison Service Box 37926
Handler Address:	E 4th St & Lafayette St
Handler City,State,Zip:	NEW YORK, NY 10003
EPA ID:	NYP004223681
Contact Name:	SEAN FERNANDEZ
Contact Address:	Not reported
Contact City,State,Zip:	Not reported
Contact Telephone:	212-780-3756
Contact Fax:	Not reported
Contact Email:	Not reported
Contact Title:	SR OFFICE ASSISTANT A X L1-2
EPA Region:	02
Land Type:	Private
Federal Waste Generator Description:	Not a generator, verified
Non-Notifier:	Not reported
Biennial Report Cycle:	Not reported
Accessibility:	Not reported
Active Site Indicator:	Not reported
State District Owner:	Ny
State District:	NYSDEC R2
Mailing Address:	IRVING PL RM 828
Mailing City,State,Zip:	NEW YORK, NY 10003
Owner Name:	Not reported
Owner Type:	Not reported
Operator Name:	Not reported
Operator Type:	Not reported
Short-Term Generator Activity:	No
Importer Activity:	No
Mixed Waste Generator:	No
Transporter Activity:	No
Transfer Facility Activity:	No
Recycler Activity with Storage:	No

CON EDISON SERVICE BOX 37926 (Continued) **1014918749**

Small Quantity On-Site Burner Exemption:	No
Smelting Melting and Refining Furnace Exemption:	No
Underground Injection Control:	No
Off-Site Waste Receipt:	No
Universal Waste Indicator:	No
Universal Waste Destination Facility:	No
Federal Universal Waste:	No
Active Site State-Reg Handler:	---
Federal Facility Indicator:	Not reported
Hazardous Secondary Material Indicator:	N
Sub-Part K Indicator:	Not reported
2018 GPRA Permit Baseline:	Not on the Baseline
2018 GPRA Renewals Baseline:	Not on the Baseline
202 GPRA Corrective Action Baseline:	No
Subject to Corrective Action Universe:	No
Non-TSDFs Where RCRA CA has Been Imposed Universe:	No
Corrective Action Priority Ranking:	No NCAPS ranking
Environmental Control Indicator:	No
Institutional Control Indicator:	No
Human Exposure Controls Indicator:	N/A
Groundwater Controls Indicator:	N/A
Significant Non-Complier Universe:	No
Unaddressed Significant Non-Complier Universe:	No
Addressed Significant Non-Complier Universe:	No
Significant Non-Complier With a Compliance Schedule Universe:	No
Financial Assurance Required:	Not reported
Handler Date of Last Change:	20110701
Recognized Trader-Importer:	No
Recognized Trader-Exporter:	No
Importer of Spent Lead Acid Batteries:	No
Exporter of Spent Lead Acid Batteries:	No
Recycler Activity Without Storage:	No
Manifest Broker:	No
Sub-Part P Indicator:	No

Biennial: List of Years
Year: 2011

Click Here for Biennial Reporting System Data:

Hazardous Waste Summary:
Waste Code: D008
Waste Description: Lead

Handler - Owner Operator:
Owner/Operator Indicator: Operator
Owner/Operator Name: CONSOLIDATED EDISON COMPANY OF NY, INC.
Legal Status: Private
Date Became Current: 20110111
Date Ended Current: Not reported
Owner/Operator Address: 4 IRVING PLACE, 15TH FL
Owner/Operator City,State,Zip: NEW YORK, NY 10003
Owner/Operator Telephone: Not reported
Owner/Operator Telephone Ext: Not reported
Owner/Operator Fax: Not reported
Owner/Operator Email: Not reported

CON EDISON SERVICE BOX 37926 (Continued) **1014918749**

Owner/Operator Indicator: Owner
Owner/Operator Name: CONSOLIDATED EDISON COMPANY OF NY, INC.
Legal Status: Private
Date Became Current: 20110111
Date Ended Current: Not reported
Owner/Operator Address: 4 IRVING PLACE, 15TH FL
Owner/Operator City,State,Zip: NEW YORK, NY 10003
Owner/Operator Telephone: Not reported
Owner/Operator Telephone Ext: Not reported
Owner/Operator Fax: Not reported
Owner/Operator Email: Not reported

Historic Generators:
Receive Date: 20120306
Handler Name: CON EDISON - SERVICE BOX 37926
Federal Waste Generator Description: Large Quantity Generator
State District Owner: Ny
Large Quantity Handler of Universal Waste: No
Recognized Trader Importer: No
Recognized Trader Exporter: No
Spent Lead Acid Battery Importer: No
Spent Lead Acid Battery Exporter: No
Current Record: No
Non Storage Recycler Activity: Not reported
Electronic Manifest Broker: Not reported

Receive Date: 20110111
Handler Name: CON EDISON SERVICE BOX 37926
Federal Waste Generator Description: Very Small Quantity Generator (formerly Conditionally-Exempt Small Quantity Generator
State District Owner: Ny
Large Quantity Handler of Universal Waste: No
Recognized Trader Importer: No
Recognized Trader Exporter: No
Spent Lead Acid Battery Importer: No
Spent Lead Acid Battery Exporter: No
Current Record: No
Non Storage Recycler Activity: Not reported
Electronic Manifest Broker: Not reported

Receive Date: 20110210
Handler Name: CON EDISON SERVICE BOX 37926
Federal Waste Generator Description: Not a generator, verified
State District Owner: Ny
Large Quantity Handler of Universal Waste: No
Recognized Trader Importer: No
Recognized Trader Exporter: No
Spent Lead Acid Battery Importer: No
Spent Lead Acid Battery Exporter: No
Current Record: Yes
Non Storage Recycler Activity: Not reported
Electronic Manifest Broker: Not reported

List of NAICS Codes and Descriptions:
NAICS Code: 221122
NAICS Description: Electric Power Distribution

CON EDISON SERVICE BOX 37926 (Continued) **1014918749**

Facility Has Received Notices of Violations:
Violations: No Violations Found

Evaluation Action Summary:
Evaluations: No Evaluations Found

A63 **CON EDISON - GAS MAIN NONE** **RCRA NonGen / NLR** **1014397114**
NNW **E 4TH ST AND LAFAYETTE ST** **E MANIFEST** **NYP004194312**
< 1/8 **NEW YORK, NY 10003**
0.026 mi.
139 ft. **Site 63 of 69 in cluster A**

Relative:
Higher

Actual:
42 ft.

RCRA Listings:

Date Form Received by Agency:		20250115
Handler Name:		Con Edison - Gas Main None
Handler Address:		E 4th St And Lafayette St
Handler City,State,Zip:		NEW YORK, NY 10003
EPA ID:		NYP004194312
Contact Name:		FRANKLYN MURRAY
Contact Address:		Not reported
Contact City,State,Zip:		Not reported
Contact Telephone:		212-460-2808
Contact Fax:		Not reported
Contact Email:		MURRAYFR@CONED.COM
Contact Title:		Not reported
EPA Region:		02
Land Type:		Private
Federal Waste Generator Description:		Not a generator, verified
Non-Notifier:		Not reported
Biennial Report Cycle:		Not reported
Accessibility:		Not reported
Active Site Indicator:		Not reported
State District Owner:		Not reported
State District:		Not reported
Mailing Address:		Not reported
Mailing City,State,Zip:		Not reported
Owner Name:	Not reported	
Owner Type:		Not reported
Operator Name:	Not reported	
Operator Type:		Not reported
Short-Term Generator Activity:		No
Importer Activity:		No
Mixed Waste Generator:		No
Transporter Activity:		No
Transfer Facility Activity:		No
Recycler Activity with Storage:		No
Small Quantity On-Site Burner Exemption:		No
Smelting Melting and Refining Furnace Exemption:		No
Underground Injection Control:		No
Off-Site Waste Receipt:		No
Universal Waste Indicator:		No
Universal Waste Destination Facility:		No
Federal Universal Waste:		No
Active Site State-Reg Handler:		---
Federal Facility Indicator:		Not reported
Hazardous Secondary Material Indicator:		N

CON EDISON - GAS MAIN NONE (Continued) **1014397114**

Sub-Part K Indicator:	Not reported
2018 GPRA Permit Baseline:	Not on the Baseline
2018 GPRA Renewals Baseline:	Not on the Baseline
202 GPRA Corrective Action Baseline:	No
Subject to Corrective Action Universe:	No
Non-TSDFs Where RCRA CA has Been Imposed Universe:	No
Corrective Action Priority Ranking:	No NCAPS ranking
Environmental Control Indicator:	No
Institutional Control Indicator:	No
Human Exposure Controls Indicator:	N/A
Groundwater Controls Indicator:	N/A
Significant Non-Complier Universe:	No
Unaddressed Significant Non-Complier Universe:	No
Addressed Significant Non-Complier Universe:	No
Significant Non-Complier With a Compliance Schedule Universe:	No
Financial Assurance Required:	Not reported
Handler Date of Last Change:	20250115
Recognized Trader-Importer:	No
Recognized Trader-Exporter:	No
Importer of Spent Lead Acid Batteries:	No
Exporter of Spent Lead Acid Batteries:	No
Recycler Activity Without Storage:	No
Manifest Broker:	No
Sub-Part P Indicator:	No

Biennial: List of Years
Year: 2009

Click Here for Biennial Reporting System Data:

Hazardous Waste Summary:
Waste Code: D018
Waste Description: Benzene

Handler - Owner Operator:

Owner/Operator Indicator:	Operator
Owner/Operator Name:	CONSOLIDATED EDISON COMPANY OF NY, INC.
Legal Status:	Private
Date Became Current:	20090915
Date Ended Current:	Not reported
Owner/Operator Address:	4 IRVING PLACE
Owner/Operator City,State,Zip:	NEW YORK, NY 10003
Owner/Operator Telephone:	Not reported
Owner/Operator Telephone Ext:	Not reported
Owner/Operator Fax:	Not reported
Owner/Operator Email:	Not reported

Owner/Operator Indicator:	Owner
Owner/Operator Name:	CONSOLIDATED EDISON COMPANY OF NY, INC.
Legal Status:	Private
Date Became Current:	20090915
Date Ended Current:	Not reported
Owner/Operator Address:	4 IRVING PLACE
Owner/Operator City,State,Zip:	NEW YORK, NY 10003
Owner/Operator Telephone:	Not reported
Owner/Operator Telephone Ext:	Not reported

CON EDISON - GAS MAIN NONE (Continued) **1014397114**

Owner/Operator Fax: Not reported
Owner/Operator Email: Not reported

Historic Generators:
Receive Date: 20100323
Handler Name: CON EDISON - GAS MAIN NONE
Federal Waste Generator Description: Large Quantity Generator
State District Owner: Not reported
Large Quantity Handler of Universal Waste: No
Recognized Trader Importer: No
Recognized Trader Exporter: No
Spent Lead Acid Battery Importer: No
Spent Lead Acid Battery Exporter: No
Current Record: No
Non Storage Recycler Activity: Not reported
Electronic Manifest Broker: Not reported

Receive Date: 20090915
Handler Name: CON EDISON
Federal Waste Generator Description: Very Small Quantity Generator (formerly Conditionally-Exempt Small Quantity Generator
State District Owner: Ny
Large Quantity Handler of Universal Waste: No
Recognized Trader Importer: No
Recognized Trader Exporter: No
Spent Lead Acid Battery Importer: No
Spent Lead Acid Battery Exporter: No
Current Record: No
Non Storage Recycler Activity: Not reported
Electronic Manifest Broker: Not reported

Receive Date: 20250115
Handler Name: CON EDISON - GAS MAIN NONE
Federal Waste Generator Description: Not a generator, verified
State District Owner: Not reported
Large Quantity Handler of Universal Waste: No
Recognized Trader Importer: No
Recognized Trader Exporter: No
Spent Lead Acid Battery Importer: No
Spent Lead Acid Battery Exporter: No
Current Record: Yes
Non Storage Recycler Activity: No
Electronic Manifest Broker: No

List of NAICS Codes and Descriptions:
NAICS Code: 221122
NAICS Description: Electric Power Distribution

Facility Has Received Notices of Violations:
Violations: No Violations Found

Evaluation Action Summary:
Evaluations: No Evaluations Found

CON EDISON - GAS MAIN NONE (Continued) **1014397114**

E MANIFEST:

Manifest Tracking Number:	017179766FLE
Last Updated Date:	20220504
Shipped Date:	20220424
Received Date:	20220425
Manifest Status:	Signed
Submission Type:	DataImage5Copy
Origin Type:	Service
Generator EPA ID:	NYR000114579
Generator Name:	Con Edison
Generator Location Street Number:	Not reported
Generator Location Street 1:	E 4TH ST AND COOPER SQ
Generator Location Street 2:	Not reported
Generator Location City:	NEW YORK
Generator Location State:	NY
Generator Location Zip:	10009
Generator Mail Street Number:	Not reported
Generator Mail Street 1:	116 SKYLINE DRIVE
Generator Mail Street 2:	Not reported
Generator Mail City:	SOUTH PLAINFIELD
Generator Mail Zip:	07080
Generator Mail State:	NJ
Generator Contact Company Name:	Not reported
Designated Facility EPA ID:	NJD991291105
Designated Facility Name:	Clean Earth Of North Jersey
Designated Facility Mail Street Number:	105
Designated Facility Mail Street 1:	Not reported
Designated Facility Mail Street 2:	JACOBUS AVE
Designated Facility Mail City:	KEARNY
Designated Facility Mail Zip:	07032
Designated Facility Mail State:	NJ
Designated Facility Location Street Number:	105
Designated Facility Location Street 1:	JACOBUS AVE
Designated Facility Location Street 2:	Not reported
Designated Facility Location City:	KEARNY
Designated Facility Location Zip:	07032
Designated Facility Location State:	NJ
Designated Facility Contact Company Name:	Not reported
Manifest Residue Indicator:	N
Rejection Indicator:	N

Transporter:

Manifest Tracking Number:	017179766FLE
Transporter Line Number:	1
Transporter EPA ID:	MAD039322250
Transporter Name:	Clean Harbors Environmental Services Inc

Waste Line:

Manifest Tracking Number:	017179766FLE
Waste Line Number:	1
U.S. DOT Hazardous Indicator:	Y
U.S. DOT ID Number:	NA3082
U.S. DOT Description:	Na3082, Hazardous Waste, Liquid N.O.S., 9, Pg Iii, Rq (Lead)
Non-Hazardous Waste Description:	Not reported
Number of Containers:	1
Container Type Code:	TT

CON EDISON - GAS MAIN NONE (Continued) **1014397114**

Container Type Description:	Cargo tanks (tank trucks)
Waste Quantity:	500
Quantity Unit of Measure Code:	P
Quantity Unit of Measure Description:	Pounds
Waste Quantity, in Tons:	0.25
Acute Waste Quantity, in Tons:	0
Non-Acute Waste Quantity, in Tons:	0.25
Waste Quantity, in Kilograms:	226.7575
Acute Waste Quantity, in Kilograms:	0
Non-Acute Waste Quantity, in Kilorgrams:	226.7575
Management Method Code:	H110
Management Method Description:	STABILIZATION
Waste Residue Indicator:	N
Quantity Discrepancy Indicator:	N
Waste Type Discrepancy Indicator:	N
Waste Density:	Not reported
Waste Density Unit of Measure Code:	Not reported
Waste Density Unit of Measure Description:	Not reported
Form Code:	Not reported
Form Code Description:	Not reported
Source Code:	Not reported
Source Code Description:	Not reported
Waste Minimization Code:	Not reported
Waste Minimization Code Description:	Not reported
Consent Number:	Not reported
EPA Waste Indicator:	Y
Federal Waste Codes:	D008
Quantity Haz Kg:	226.7575
Quantity Haz Tons:	0.25
Quantity Non Haz Kg:	0
Quantity Non Haz Tons:	0
State Waste Codes:	NY-T

A64 **CON EDISION - MH37925** **RCRA NonGen / NLR** **1007208589**
NNW **EAST 4TH STREET AND LAFAYETTE** **NY MANIFEST** **NYP004093316**
< 1/8 **NEW YORK, NY 10003**
0.026 mi.
139 ft. **Site 64 of 69 in cluster A**

Relative: **Higher**

Actual: **42 ft.**

RCRA Listings:

Date Form Received by Agency:	20020602
Handler Name:	Con Edision - Mh37925
Handler Address:	East 4th Street And Lafayette
Handler City,State,Zip:	NEW YORK, NY 10003
EPA ID:	NYP004093316
Contact Name:	ANTHONY DRUMMINGS
Contact Address:	IRVING PLACE
Contact City,State,Zip:	NEW YORK, NY 10003
Contact Telephone:	212-460-3770
Contact Fax:	Not reported
Contact Email:	Not reported
Contact Title:	Not reported
EPA Region:	02
Land Type:	Not reported
Federal Waste Generator Description:	Not a generator, verified
Non-Notifier:	Not reported
Biennial Report Cycle:	Not reported
Accessibility:	Not reported

CON EDISION - MH37925 (Continued) **1007208589**

Active Site Indicator:		Not reported
State District Owner:		Ny
State District:		NYSDEC R2
Mailing Address:		IRVING PLACE
Mailing City,State,Zip:		NEW YORK, NY 10003
Owner Name:	Not reported	
Owner Type:		Not reported
Operator Name:	Not reported	
Operator Type:		Not reported
Short-Term Generator Activity:		No
Importer Activity:		No
Mixed Waste Generator:		No
Transporter Activity:		No
Transfer Facility Activity:		No
Recycler Activity with Storage:		No
Small Quantity On-Site Burner Exemption:		No
Smelting Melting and Refining Furnace Exemption:		No
Underground Injection Control:		No
Off-Site Waste Receipt:		No
Universal Waste Indicator:		No
Universal Waste Destination Facility:		No
Federal Universal Waste:		No
Active Site State-Reg Handler:		---
Federal Facility Indicator:		Not reported
Hazardous Secondary Material Indicator:		N
Sub-Part K Indicator:		Not reported
2018 GPRA Permit Baseline:		Not on the Baseline
2018 GPRA Renewals Baseline:		Not on the Baseline
202 GPRA Corrective Action Baseline:		No
Subject to Corrective Action Universe:		No
Non-TSDFs Where RCRA CA has Been Imposed Universe:		No
Corrective Action Priority Ranking:		No NCAPS ranking
Environmental Control Indicator:		No
Institutional Control Indicator:		No
Human Exposure Controls Indicator:		N/A
Groundwater Controls Indicator:		N/A
Significant Non-Complier Universe:		No
Unaddressed Significant Non-Complier Universe:		No
Addressed Significant Non-Complier Universe:		No
Significant Non-Complier With a Compliance Schedule Universe:		No
Financial Assurance Required:		Not reported
Handler Date of Last Change:		20150414
Recognized Trader-Importer:		No
Recognized Trader-Exporter:		No
Importer of Spent Lead Acid Batteries:		No
Exporter of Spent Lead Acid Batteries:		No
Recycler Activity Without Storage:		No
Manifest Broker:		No
Sub-Part P Indicator:		No

Biennial: List of Years

Year:	2001

Click Here for Biennial Reporting System Data:

Historic Generators:

CON EDISION - MH37925 (Continued) **1007208589**

Receive Date: 20020601
Handler Name: CON EDISION - MH37925
Federal Waste Generator Description: Not a generator, verified
State District Owner: Ny
Large Quantity Handler of Universal Waste: No
Recognized Trader Importer: No
Recognized Trader Exporter: No
Spent Lead Acid Battery Importer: No
Spent Lead Acid Battery Exporter: No
Current Record: No
Non Storage Recycler Activity: Not reported
Electronic Manifest Broker: Not reported

Receive Date: 20020602
Handler Name: CON EDISION - MH37925
Federal Waste Generator Description: Not a generator, verified
State District Owner: Ny
Large Quantity Handler of Universal Waste: No
Recognized Trader Importer: No
Recognized Trader Exporter: No
Spent Lead Acid Battery Importer: No
Spent Lead Acid Battery Exporter: No
Current Record: Yes
Non Storage Recycler Activity: Not reported
Electronic Manifest Broker: Not reported

Receive Date: 20020531
Handler Name: CON EDISION - MH37925
Federal Waste Generator Description: Large Quantity Generator
State District Owner: Ny
Large Quantity Handler of Universal Waste: No
Recognized Trader Importer: No
Recognized Trader Exporter: No
Spent Lead Acid Battery Importer: No
Spent Lead Acid Battery Exporter: No
Current Record: No
Non Storage Recycler Activity: Not reported
Electronic Manifest Broker: Not reported

List of NAICS Codes and Descriptions:
NAICS Code: 221122
NAICS Description: Electric Power Distribution

Facility Has Received Notices of Violations:
Violations: No Violations Found

Evaluation Action Summary:
Evaluations: No Evaluations Found

NY MANIFEST:
EPA ID: NYP004093316
Country: USA
Name: Con Edision - Mh37925
Address: EAST 4TH STREET AND LAFAYETTE

CON EDISION - MH37925 (Continued) **1007208589**

Address 2:	Not reported
City,State,Zip:	NEW YORK, NY 10003
Zip 4:	Not reported
Location Address 1:	EAST 4TH STREET AND LAFAYETTE
Location Address 2:	Not reported
Location City,State,Zip:	NEW YORK, NY 10003
Location Zip 4:	Not reported
Facility Status:	Not reported
Total Tanks:	Not reported
Code:	BP

Mailing:

Mailing Name:	Con Edision - Mh37925
Mailing Contact:	Not reported
Mailing Address 1:	Not reported
Mailing Address 2:	Not reported
Mailing City,State,Zip:	Not reported
Mailing Zip 4:	Not reported
Mailing Country:	Not reported
Mailing Phone:	Not reported

A65 **CON EDISON SERVICE BOX: 35866** **RCRA NonGen / NLR** **1016970932**
SSE **47 GREAT JONES ST** **NY MANIFEST** **NYP004446639**
< 1/8 **NEW YORK, NY 10012**
0.028 mi.
146 ft. **Site 65 of 69 in cluster A**

Relative:
Higher

Actual:
42 ft.

RCRA Listings:

Date Form Received by Agency:		20140320
Handler Name:		Con Edison Service Box: 35866
Handler Address:		Great Jones St
Handler City,State,Zip:		NEW YORK, NY 10012
EPA ID:		NYP004446639
Contact Name:		THOMAS TEELING
Contact Address:		Not reported
Contact City,State,Zip:		Not reported
Contact Telephone:		212-460-3770
Contact Fax:		Not reported
Contact Email:		Not reported
Contact Title:		SENIOR SCIENTIST
EPA Region:		02
Land Type:		Private
Federal Waste Generator Description:		Not a generator, verified
Non-Notifier:		Not reported
Biennial Report Cycle:		Not reported
Accessibility:		Not reported
Active Site Indicator:		Not reported
State District Owner:		Ny
State District:		NYSDEC R2
Mailing Address:		IRVING PL, 15TH FL NE
Mailing City,State,Zip:		NEW YORK, NY 10003
Owner Name:	Not reported	
Owner Type:		Not reported
Operator Name:	Not reported	
Operator Type:		Not reported
Short-Term Generator Activity:		No
Importer Activity:		No

CON EDISON SERVICE BOX: 35866 (Continued) **1016970932**

Mixed Waste Generator:	No
Transporter Activity:	No
Transfer Facility Activity:	No
Recycler Activity with Storage:	No
Small Quantity On-Site Burner Exemption:	No
Smelting Melting and Refining Furnace Exemption:	No
Underground Injection Control:	No
Off-Site Waste Receipt:	No
Universal Waste Indicator:	No
Universal Waste Destination Facility:	No
Federal Universal Waste:	No
Active Site State-Reg Handler:	---
Federal Facility Indicator:	Not reported
Hazardous Secondary Material Indicator:	N
Sub-Part K Indicator:	Not reported
2018 GPRA Permit Baseline:	Not on the Baseline
2018 GPRA Renewals Baseline:	Not on the Baseline
202 GPRA Corrective Action Baseline:	No
Subject to Corrective Action Universe:	No
Non-TSDFs Where RCRA CA has Been Imposed Universe:	No
Corrective Action Priority Ranking:	No NCAPS ranking
Environmental Control Indicator:	No
Institutional Control Indicator:	No
Human Exposure Controls Indicator:	N/A
Groundwater Controls Indicator:	N/A
Significant Non-Complier Universe:	No
Unaddressed Significant Non-Complier Universe:	No
Addressed Significant Non-Complier Universe:	No
Significant Non-Complier With a Compliance Schedule Universe:	No
Financial Assurance Required:	Not reported
Handler Date of Last Change:	20141014
Recognized Trader-Importer:	No
Recognized Trader-Exporter:	No
Importer of Spent Lead Acid Batteries:	No
Exporter of Spent Lead Acid Batteries:	No
Recycler Activity Without Storage:	No
Manifest Broker:	No
Sub-Part P Indicator:	No

Historic Generators:

Receive Date:	20140220
Handler Name: CON EDISON SERVICE BOX:	35866
Federal Waste Generator Description:	Very Small Quantity Generator (formerly Conditionally-Exempt Small Quantity Generator
State District Owner:	Ny
Large Quantity Handler of Universal Waste:	No
Recognized Trader Importer:	No
Recognized Trader Exporter:	No
Spent Lead Acid Battery Importer:	No
Spent Lead Acid Battery Exporter:	No
Current Record:	No
Non Storage Recycler Activity:	Not reported
Electronic Manifest Broker:	Not reported

Receive Date:	20140320
Handler Name: CON EDISON SERVICE BOX:	35866

CON EDISON SERVICE BOX: 35866 (Continued) **1016970932**

Federal Waste Generator Description:	Not a generator, verified
State District Owner:	Ny
Large Quantity Handler of Universal Waste:	No
Recognized Trader Importer:	No
Recognized Trader Exporter:	No
Spent Lead Acid Battery Importer:	No
Spent Lead Acid Battery Exporter:	No
Current Record:	Yes
Non Storage Recycler Activity:	Not reported
Electronic Manifest Broker:	Not reported

List of NAICS Codes and Descriptions:

NAICS Codes:	No NAICS Codes Found

Facility Has Received Notices of Violations:

Violations:	No Violations Found

Evaluation Action Summary:

Evaluations:	No Evaluations Found

NY MANIFEST:

EPA ID:	NYP004446639
Country:	USA
Name:	Con Edison
Address:	47 GREAT JONES ST
Address 2:	Not reported
City,State,Zip:	NEW YORK, NY 10012
Zip 4:	Not reported
Location Address 1:	47 GREAT JONES ST.
Location Address 2:	Not reported
Location City,State,Zip:	NEW YORK, NY 10012
Location Zip 4:	Not reported
Facility Status:	Not reported
Total Tanks:	Not reported
Code:	BP

Mailing:

Mailing Name:	Con Edison
Mailing Contact:	Con Edison
Mailing Address 1:	4 IRVING PLACE
Mailing Address 2:	15TH FL
Mailing City,State,Zip:	NEW YORK, NY 10003
Mailing Zip 4:	Not reported
Mailing Country:	USA
Mailing Phone:	Not reported

Manifest Data:

Document ID:	Not reported
Manifest Status:	Not reported
Trans1 State ID:	NJD003812047
Year:	2018
Trans2 State ID:	Not reported
Generator Ship Date:	02/20/2014
Trans1 Recv Date:	02/20/2014

CON EDISON SERVICE BOX: 35866 (Continued) **1016970932**

Trans2 Recv Date:	Not reported
TSD Site Recv Date:	02/24/2014
Part A Recv Date:	Not reported
Part B Recv Date:	Not reported
Generator EPA ID:	NYP004446639
Trans1 EPA ID:	Not reported
Trans2 EPA ID:	Not reported
TSDF ID 1:	NJD991291105
TSDF ID 2:	Not reported
Manifest Tracking Number:	002330258GBF
Import Indicator:	N
Export Indicator:	N
Discr Quantity Indicator:	N
Discr Type Indicator:	N
Discr Residue Indicator:	N
Discr Partial Reject Indicator:	N
Discr Full Reject Indicator:	N
Manifest Ref Number:	Not reported
Alt Facility RCRA ID:	Not reported
Alt Facility Sign Date:	Not reported
MGMT Method Type Code:	H110
Waste Code a:	Lead
Waste Code b:	Not reported
Waste Code c:	Not reported
Waste Code e:	Not reported
Waste Code f:	Not reported
Waste Code g:	Not reported
Waste Code 1:	Not reported
Waste Code 2:	Not reported
Waste Code 3:	Not reported
Waste Code 4:	Not reported
Waste Code 5:	Not reported
Waste Code 6:	Not reported
Quantity:	3000
Units:	Pounds
Number of Containers:	1
Container Type:	Cargo tanks (tank trucks)
Handling Method:	Treat
Specific Gravity:	1

B66 **CON EDISON - SERVICE BOX 35855** **NY Spills** **S110307210**
WNW **6 GREAT JONES ST** **NY MANIFEST** **N/A**
< 1/8 **NEW YORK, NY 10012**
0.029 mi.
151 ft. **Site 1 of 46 in cluster B**

Relative: SPILLS:
Lower

Name:	217199; 6 GREAT JONES ST
Address:	6 GREAT JONES ST
City,State,Zip:	NEW YORK, NY
Spill Number/Closed Date:	0914270 / 2009-07-28
Facility ID:	0914270
Facility Type:	ER
DER Facility ID:	387019
Site ID:	433005
DEC Region:	2
Spill Cause:	Unknown

Actual:
41 ft.

CON EDISON - SERVICE BOX 35855 (Continued) **S110307210**

Spill Class:	D4
SWIS:	3101
Spill Date:	2009-06-17
Investigator:	DMPOKRZY
Referred To:	Not reported
Reported to Dept:	2009-03-30
CID:	Not reported
Water Affected:	Not reported
Spill Source:	Commercial/Industrial
Spill Notifier:	Responsible Party
Cleanup Ceased:	Not reported
Cleanup Meets Std:	Not reported
Last Inspection:	Not reported
Recommended Penalty:	Not reported
UST Trust:	Not reported
Remediation Phase:	0
Date Entered In Computer:	2010-04-16
Spill Record Last Update:	2010-04-16
Spiller Name:	ERT DESK
Spiller Company:	CON EDISON
Spiller Address:	5030 BROADWAY
Spiller Company:	001
Contact Name:	ERT DESK
Latitude:	Not reported
Longitude:	Not reported
DEC Memo:	Not reported
Remarks:	Not reported

All Materials:

Site ID:	433005
Operable Unit ID:	1183916
Operable Unit:	01
Material ID:	2178143
Material Code:	0066A
Material Name:	unknown petroleum
Case No.:	Not reported
Material FA:	Petroleum
Quantity:	.00
Units:	G
Recovered:	Not reported
Resource Affected:	Utility
Oxygenate:	Not reported

NY MANIFEST:

EPA ID:	NYP005232277
Country:	USA
Name:	Con Edison - Service Box 35855
Address:	6 GREAT JONES ST
Address 2:	Not reported
City,State,Zip:	NEW YORK, NY 10012
Zip 4:	Not reported
Location Address 1:	6 GREAT JONES ST
Location Address 2:	Not reported
Location City,State,Zip:	NEW YORK, NY 10012
Location Zip 4:	Not reported
Facility Status:	Not reported

CON EDISON - SERVICE BOX 35855 (Continued) **S110307210**

Total Tanks: Not reported
Code: BP

Mailing:
Mailing Name: Con Edison - Service Box 35855
Mailing Contact: Annamarie Moylan
Mailing Address 1: 4 IRVING PLACE 15TH FL NE
Mailing Address 2: Not reported
Mailing City,State,Zip: NEW YORK, NY 10003
Mailing Zip 4: Not reported
Mailing Country: USA
Mailing Phone: 2124602278

C67 **NY E DESIGNATION** **S128902138**
East **358 BOWERY** **NY NYC LAND USE** **N/A**
< 1/8 **MANHATTAN, NY 10012**
0.029 mi.
154 ft. **Site 1 of 28 in cluster C**

Relative:
Higher

Actual:
42 ft.

E DESIGNATION:
Name: LOT 37,TAXBLOCK 531
Address: 358 BOWERY
City,State,Zip: MANHATTAN, NY
Tax Lot(s): 37
Tax Block: 531
Borough Code: Not reported
E-No: E-619
Effective Date: Not reported
Satisfaction Date: Not reported
Ceqr Number: 21DCP059M
Ulurp Number: N210423ZRM; C210422ZMM
Zoning Map No: Not reported

Description: Hazardous Materials* Phase I and Phase II Testing Protocol;Window Wall Attenuation & Alternate Ventilation
Lot Remediation Date: Not reported

NYC LAND USE:
Name: Not reported
Address: 358 BOWERY
City,State,Zip: MANHATTAN, NY 10012
Latitude: 40.7270704
Longitude: -73.9919796
Type Of Ownership Code: Not reported
Owner Name: 4TH ST REALTY HOLDING CORP
Borough: MN
Tax Block: 531
Tax Lot: 37
Community District: 102
Census Tract 2020: 1005502
Census Block 2020: 10055021000
Census Tract 2010: 55.02
Census Block 2010: 1000
School District: 02
City Council District: 2
Fire Company: L009
Police Precinct: 9

(Continued) **S128902138**

Health Center District:	15
Health Area:	5700
Sanitation District Boro:	1
Sanitation District Number:	02
Sanitation Subsection:	2A
Zoning District 1:	M1-6/R10: Mixed Manufacturing & Residential Districts
Zoning District 2:	M1-5/R7X: Mixed Manufacturing & Residential Districts
Zoning District 3:	Not reported
Zoning District 4:	Not reported
Commercial Overlay 1:	Not reported
Commercial Overlay 2:	Not reported
Special Purpose District 1:	SNX
Special Purpose District 2:	Not reported
Special Purpose District 3:	Not reported
Limited Height District:	Not reported
Spill Boundary Indicator:	Y
Building Class:	O4: Office Buildings - Office Only Or Office With Comm 20 Stories Or More
Land Use Category:	Commercial & Office Buildings
Number Of Easements:	0
Lot Area:	8705
Total Building Floor Area:	105571
Commercial Floor Area:	105571
Residential Floor Area:	0
Office Floor Area:	98201
Retail Floor Area:	7370
Garage Floor Area:	0
Storage Floor Area:	0
Factory Floor Area:	0
Other Floor Area:	0
Total Building Floor Area Source Code:	2
Number Of Buildings:	1
Number Of Floors:	21.0000000
Residential Units:	0
Total Units:	2
Lot Frontage:	81.5000000
Lot Depth:	101.1700000
Building Frontage:	0.0000000
Building Depth:	0.0000000
Extension Code:	Not reported
Proximity Code:	0
Irregular Lot Code:	Y
Lot Type:	3
Basement Type/Grade:	5
Assessed Land Value:	736650.00000
Assessed Total Value:	736650.00000
Exempt Total Value:	0.00000
Year Built:	2023
Year Altered 1:	1994
Year Altered 2:	0
Historic District Name:	Not reported
Landmark Status:	Not reported
Built Floor Area Ratio:	12.13000000000
Maximum Allowable Residential Far:	10.00000000000
Maximum Allowable Commercial Far:	10.00000000000
Maximum Allowable Community Facility Far:	10.00000000000
Boro Code:	1

(Continued) **S128902138**

Borough, Tax Block and Lot:	1005310037.00000000
Condominium Number:	Not reported
Census Tract 2:	005502
X Coordinate:	986473
Y Coordinate:	204168
Zoning Map #:	12c
Zoning Map Code:	Not reported
Sanborn Map #:	103 010
Tax Map #:	10207
E-designation Number:	E-619
Apportionment BBL:	Not reported
Apportionment Date:	Not reported
Pluto DTM Base Map Indicator:	1
2007 Flood Insurance Rate Map Indicator:	Not reported
2015 Preliminary Flood Insurance Rate Map Indicator:	Not reported
Version Number:	24v3.1
Changed By DCP:	Not reported

C68 **LOT 31,TAXBLOCK 530** **NY E DESIGNATION** **S128902087**
SSE **53 GREAT JONES STREET** **NY NYC LAND USE** **N/A**
< 1/8 **MANHATTAN, NY 10012**
0.031 mi.
166 ft. **Site 2 of 28 in cluster C**

Relative:
Higher

Actual:
42 ft.

E DESIGNATION:

Name:	LOT 31,TAXBLOCK 530
Address:	53 GREAT JONES STREET
City,State,Zip:	MANHATTAN, NY 10012
Tax Lot(s):	31
Tax Block:	530
Borough Code:	MN
E-No:	E-619
Effective Date:	Not reported
Satisfaction Date:	Not reported
Ceqr Number:	21DCP059M
Ulurp Number:	N210423ZRM; C210422ZMM
Zoning Map No:	Not reported
Description:	Air Quality - HVAC natural gas with low Nox only;Exhaust stack location limitations;Hazardous Materials* Phase I and Phase II Testing Protocol;Window Wall Attenuation & Alternate Ventilation
Lot Remediation Date:	Not reported

NYC LAND USE:

Name:	Not reported
Address:	53 GREAT JONES STREET
City,State,Zip:	MANHATTAN, NY 10012
Latitude:	40.7264638
Longitude:	-73.9925461
Type Of Ownership Code:	Not reported
Owner Name:	53 GREAT JONES STREET LLC
Borough:	MN
Tax Block:	530
Tax Lot:	31
Community District:	102
Census Tract 2020:	1005502
Census Block 2020:	10055021002

LOT 31,TAXBLOCK 530 (Continued) **S128902087**

Census Tract 2010:	55.02
Census Block 2010:	1001
School District:	02
City Council District:	2
Fire Company:	L009
Police Precinct:	9
Health Center District:	15
Health Area:	5700
Sanitation District Boro:	1
Sanitation District Number:	02
Sanitation Subsection:	2A
Zoning District 1:	M1-5/R7X: Mixed Manufacturing & Residential Districts
Zoning District 2:	Not reported
Zoning District 3:	Not reported
Zoning District 4:	Not reported
Commercial Overlay 1:	Not reported
Commercial Overlay 2:	Not reported
Special Purpose District 1:	SNX
Special Purpose District 2:	Not reported
Special Purpose District 3:	Not reported
Limited Height District:	Not reported
Spill Boundary Indicator:	N
Building Class:	K1: Store Buildings (Taxpayers Included) - One Story Retail Building
Land Use Category:	Commercial & Office Buildings
Number Of Easements:	0
Lot Area:	2700
Total Building Floor Area:	3700
Commercial Floor Area:	3700
Residential Floor Area:	0
Office Floor Area:	0
Retail Floor Area:	3700
Garage Floor Area:	0
Storage Floor Area:	0
Factory Floor Area:	0
Other Floor Area:	0
Total Building Floor Area Source Code:	2
Number Of Buildings:	1
Number Of Floors:	1.0000000
Residential Units:	0
Total Units:	1
Lot Frontage:	27.0000000
Lot Depth:	100.0000000
Building Frontage:	27.0000000
Building Depth:	100.0000000
Extension Code:	E
Proximity Code:	3
Irregular Lot Code:	N
Lot Type:	5
Basement Type/Grade:	2
Assessed Land Value:	180000.00000
Assessed Total Value:	1202850.00000
Exempt Total Value:	0.00000
Year Built:	1920
Year Altered 1:	2007
Year Altered 2:	2010
Historic District Name:	NoHo Historic District Extension
Landmark Status:	Not reported

LOT 31,TAXBLOCK 530 (Continued) **S128902087**

Built Floor Area Ratio:	1.37000000000
Maximum Allowable Residential Far:	5.00000000000
Maximum Allowable Commercial Far:	5.00000000000
Maximum Allowable Community Facility Far:	5.00000000000
Boro Code:	1
Borough, Tax Block and Lot:	1005300031.00000000
Condominium Number:	Not reported
Census Tract 2:	005502
X Coordinate:	986316
Y Coordinate:	203947
Zoning Map #:	12c
Zoning Map Code:	Not reported
Sanborn Map #:	103 010
Tax Map #:	10207
E-designation Number:	E-619
Apportionment BBL:	Not reported
Apportionment Date:	Not reported
Pluto DTM Base Map Indicator:	1
2007 Flood Insurance Rate Map Indicator:	Not reported
2015 Preliminary Flood Insurance Rate Map Indicator:	Not reported
Version Number:	24v3.1
Changed By DCP:	Not reported

C69 **39 EAST 4TH ST.** **UST FINDER** **1028600088**
ENE **39 EAST 4TH STREET** **N/A**
< 1/8 **NEW YORK, NY 10003**
0.032 mi.
169 ft. **Site 3 of 28 in cluster C**

Relative: **Higher**
Actual: **42 ft.**

UST FINDER:

Object ID:	298435
Facility ID:	NY813
Name:	39 EAST 4TH ST.
Address:	39 EAST 4TH STREET
City,State,Zip:	NEW YORK, NY 10003
Address Match Type:	Not reported
Open USTs:	0
Closed USTs:	2
TOS USTs:	0
Population 1500ft:	23126
Private Wells 1500ft:	0
Within 100yr Floodplain:	No
Land Use:	Developed, High Intensity
Within SPA:	No
SPA PWS Facility ID:	Not reported
SPA Water Type:	Not reported
SPA Facility Type:	Not reported
SPA HUC12:	Not reported
Within WHPA:	No
WHPA PWS Facility ID:	Not reported
WHPA Water Type:	Not reported
WHPA Facility Type:	Not reported
WHPA HUC12:	Not reported
Facility Status:	Closed UST(s)
Date of Last Inspection:	Not reported
EPA Region:	2
Tribe:	Not reported
Coordinate Source:	State

39 EAST 4TH ST. (Continued) **1028600088**

X Coord: -73.991811
Y Coord: 40.727564
Latitude: 40.727564
Longitude: -73.991811

UST FINDER:
Object ID: 1319498
Facility ID: NY813
Tank ID: NY1706
Tank Status: Closed
Installation Date: Not reported
Removal Date: Not reported
Tank Capacity: 4000
Substances: Not reported
Tank Wall Type: Not reported

Object ID: 1319499
Facility ID: NY813
Tank ID: NY107527
Tank Status: Closed
Installation Date: Not reported
Removal Date: Not reported
Tank Capacity: 4000
Substances: Not reported
Tank Wall Type: Not reported

C70 **39 EAST 4TH ST.** **NY UST** **U001831531**
ENE **39 EAST 4TH STREET** **N/A**
< 1/8 **NEW YORK, NY 10003**
0.032 mi.
169 ft. **Site 4 of 28 in cluster C**

Relative:
Higher

Actual:
42 ft.

UST:
Name: 39 EAST 4TH ST.
Address: 39 EAST 4TH STREET
City,State,Zip: NEW YORK, NY 10003
Id/Status: 2-055174 / Unregulated/Closed
Program Type: PBS
Region: STATE
DEC Region: 2
Expiration Date: N/A
UTM X: 585139.09685
UTM Y: 4509003.57824
Site Type: Other

Affiliation Records:
Site Id: 813
Affiliation Type: Facility Owner
Company Name: 10-12 COOPER SQUARE INC. % SOLIL MANAGEMENT
Contact Type: Not reported
Contact Name: Not reported
Address1: 640 5TH AVENUE, 3RD FLOOR
Address2: Not reported
City: NEW YORK
State: NY
Zip Code: 10019
Country Code: 001
Phone: (212) 265-2280

39 EAST 4TH ST. (Continued) **U001831531**

EMail:	Not reported
Fax Number:	Not reported
Modified By:	NRLOMBAR
Date Last Modified:	2008-01-24

Site Id:	813
Affiliation Type:	Mail Contact
Company Name:	SOLIL MANAGEMENT
Contact Type:	Not reported
Contact Name:	RONALD J. LICHTMAN, DIRECTOR OF OPERATIONS
Address1:	640 FIFTH AVENUE
Address2:	3RD FLOOR
City:	NEW YORK
State:	NY
Zip Code:	10019
Country Code:	001
Phone:	(212) 265-1577
EMail:	RLICHTMAN@SOLIL.COMJ
Fax Number:	Not reported
Modified By:	NRLOMBAR
Date Last Modified:	2008-01-24

Site Id:	813
Affiliation Type:	Facility Operator
Company Name:	39 EAST 4TH ST.
Contact Type:	Not reported
Contact Name:	GARY GREENE
Address1:	Not reported
Address2:	Not reported
City:	Not reported
State:	NN
Zip Code:	Not reported
Country Code:	001
Phone:	(212) 265-2280
EMail:	Not reported
Fax Number:	Not reported
Modified By:	NRLOMBAR
Date Last Modified:	2008-01-24

Site Id:	813
Affiliation Type:	Emergency Contact
Company Name:	10-12 COOPER SQUARE INC. % SOLIL MANAGEMENT
Contact Type:	Not reported
Contact Name:	GARY GREENE
Address1:	Not reported
Address2:	Not reported
City:	Not reported
State:	NN
Zip Code:	Not reported
Country Code:	999
Phone:	(212) 265-2280
EMail:	Not reported
Fax Number:	Not reported
Modified By:	NRLOMBAR
Date Last Modified:	2008-01-24

39 EAST 4TH ST. (Continued) **U001831531**

Tank Info:

Tank Number:	001
Tank ID:	1756
Tank Status:	Closed - Removed
Material Name:	Closed - Removed
Capacity Gallons:	4000
Install Date:	Not reported
Date Tank Closed:	Not reported
Registered:	True
Tank Location:	Underground
Tank Type:	Steel/carbon steel
Material Code:	0009
Common Name of Substance:	Gasoline
Tightness Test Method:	00
Date Test:	Not reported
Next Test Date:	Not reported
Pipe Model:	Not reported
Modified By:	MJGRIFFI
Last Modified:	05/09/2022

Equipment Records:

B00 - Tank External Protection - None
C00 - Pipe Location - No Piping
D02 - Pipe Type - Galvanized Steel
F00 - Pipe External Protection - None
A00 - Tank Internal Protection - None
H00 - Tank Leak Detection - None
I00 - Overfill - None
G00 - Tank Secondary Containment - None
J02 - Dispenser - Suction Dispenser

Tank Number:	002
Tank ID:	1757
Tank Status:	Closed - Removed
Material Name:	Closed - Removed
Capacity Gallons:	4000
Install Date:	Not reported
Date Tank Closed:	Not reported
Registered:	True
Tank Location:	Underground
Tank Type:	Steel/carbon steel
Material Code:	0008
Common Name of Substance:	Diesel
Tightness Test Method:	00
Date Test:	Not reported
Next Test Date:	Not reported
Pipe Model:	Not reported
Modified By:	MJGRIFFI
Last Modified:	05/09/2022

Equipment Records:

B00 - Tank External Protection - None
C00 - Pipe Location - No Piping
D02 - Pipe Type - Galvanized Steel

39 EAST 4TH ST. (Continued) **U001831531**

F00 - Pipe External Protection - None
A00 - Tank Internal Protection - None
H00 - Tank Leak Detection - None
I00 - Overfill - None
G00 - Tank Secondary Containment - None
J02 - Dispenser - Suction Dispenser

C71 **LOT 44,TAXBLOCK 531** **NY E DESIGNATION** **S128902201**
SE **54 GREAT JONES STREET** **NY NYC LAND USE** **N/A**
< 1/8 **MANHATTAN, NY**
0.032 mi.
170 ft. **Site 5 of 28 in cluster C**

Relative:
Higher

Actual:
42 ft.

E DESIGNATION:

Name:	LOT 44,TAXBLOCK 531
Address:	54 GREAT JONES STREET
City,State,Zip:	MANHATTAN, NY
Tax Lot(s):	44
Tax Block:	531
Borough Code:	Not reported
E-No:	E-619
Effective Date:	Not reported
Satisfaction Date:	Not reported
Ceqr Number:	21DCP059M
Ulurp Number:	N210423ZRM; C210422ZMM
Zoning Map No:	Not reported
Description:	Air Quality - HVAC fuel limited to natural gas;Hazardous Materials* Phase I and Phase II Testing Protocol;Window Wall Attenuation & Alternate Ventilation
Lot Remediation Date:	Not reported

NYC LAND USE:

Name:	Not reported
Address:	54 GREAT JONES STREET
City,State,Zip:	MANHATTAN, NY 10012
Latitude:	40.7267191
Longitude:	-73.9921817
Type Of Ownership Code:	Not reported
Owner Name:	54 GREAT JONES HOLDING LLC
Borough:	MN
Tax Block:	531
Tax Lot:	44
Community District:	102
Census Tract 2020:	1005502
Census Block 2020:	10055021001
Census Tract 2010:	55.02
Census Block 2010:	1000
School District:	02
City Council District:	2
Fire Company:	L009
Police Precinct:	9
Health Center District:	15
Health Area:	5700
Sanitation District Boro:	1
Sanitation District Number:	02
Sanitation Subsection:	2A

LOT 44,TAXBLOCK 531 (Continued) **S128902201**

Zoning District 1:	M1-6/R10: Mixed Manufacturing & Residential Districts
Zoning District 2:	Not reported
Zoning District 3:	Not reported
Zoning District 4:	Not reported
Commercial Overlay 1:	Not reported
Commercial Overlay 2:	Not reported
Special Purpose District 1:	SNX
Special Purpose District 2:	Not reported
Special Purpose District 3:	Not reported
Limited Height District:	Not reported
Spill Boundary Indicator:	N
Building Class:	S3: Residence - Multiple Use - Primarily Three Family With One Store Or Office
Land Use Category:	Mixed Residential & Commercial Buildings
Number Of Easements:	0
Lot Area:	863
Total Building Floor Area:	3176
Commercial Floor Area:	929
Residential Floor Area:	2247
Office Floor Area:	0
Retail Floor Area:	929
Garage Floor Area:	0
Storage Floor Area:	0
Factory Floor Area:	0
Other Floor Area:	0
Total Building Floor Area Source Code:	2
Number Of Buildings:	1
Number Of Floors:	4.0000000
Residential Units:	3
Total Units:	4
Lot Frontage:	34.5000000
Lot Depth:	25.0000000
Building Frontage:	35.0000000
Building Depth:	25.0000000
Extension Code:	N
Proximity Code:	3
Irregular Lot Code:	N
Lot Type:	5
Basement Type/Grade:	5
Assessed Land Value:	452250.00000
Assessed Total Value:	1545300.00000
Exempt Total Value:	0.00000
Year Built:	1851
Year Altered 1:	1966
Year Altered 2:	0
Historic District Name:	NoHo Historic District Extension
Landmark Status:	Not reported
Built Floor Area Ratio:	3.68000000000
Maximum Allowable Residential Far:	10.00000000000
Maximum Allowable Commercial Far:	10.00000000000
Maximum Allowable Community Facility Far:	10.00000000000
Boro Code:	1
Borough, Tax Block and Lot:	1005310044.00000000
Condominium Number:	Not reported
Census Tract 2:	005502
X Coordinate:	986417
Y Coordinate:	204040

LOT 44,TAXBLOCK 531 (Continued) **S128902201**

Zoning Map #:	12c
Zoning Map Code:	Not reported
Sanborn Map #:	103 010
Tax Map #:	10207
E-designation Number:	E-619
Apportionment BBL:	Not reported
Apportionment Date:	Not reported
Pluto DTM Base Map Indicator:	1
2007 Flood Insurance Rate Map Indicator:	Not reported
2015 Preliminary Flood Insurance Rate Map Indicator:	Not reported
Version Number:	24v3.1
Changed By DCP:	t

A72 **LOT 72,TAXBLOCK 544** **NY E DESIGNATION S128902357**
NE **27 EAST 4 STREET** **NY NYC LAND USE N/A**
< 1/8 **MANHATTAN, NY**
0.033 mi.
172 ft. **Site 66 of 69 in cluster A**

Relative:
Higher

Actual:
42 ft.

E DESIGNATION:

Name:	LOT 72,TAXBLOCK 544
Address:	27 EAST 4 STREET
City,State,Zip:	MANHATTAN, NY
Tax Lot(s):	72
Tax Block:	544
Borough Code:	Not reported
E-No:	E-619
Effective Date:	Not reported
Satisfaction Date:	Not reported
Ceqr Number:	21DCP059M
Ulurp Number:	N210423ZRM; C210422ZMM
Zoning Map No:	Not reported
Description:	Hazardous Materials* Phase I and Phase II Testing Protocol;Window Wall Attenuation & Alternate Ventilation
Lot Remediation Date:	Not reported

NYC LAND USE:

Name:	Not reported
Address:	27 EAST 4 STREET
City,State,Zip:	MANHATTAN, NY 10003
Latitude:	40.7277785
Longitude:	-73.9923511
Type Of Ownership Code:	Not reported
Owner Name:	KALODOP II PARK CORP
Borough:	MN
Tax Block:	544
Tax Lot:	72
Community District:	102
Census Tract 2020:	1005700
Census Block 2020:	10057002008
Census Tract 2010:	57
Census Block 2010:	2004
School District:	02
City Council District:	2
Fire Company:	E033
Police Precinct:	9

LOT 72,TAXBLOCK 544 (Continued) **S128902357**

Health Center District:	15
Health Area:	5700
Sanitation District Boro:	1
Sanitation District Number:	02
Sanitation Subsection:	2A
Zoning District 1:	M1-5/R7X: Mixed Manufacturing & Residential Districts
Zoning District 2:	Not reported
Zoning District 3:	Not reported
Zoning District 4:	Not reported
Commercial Overlay 1:	Not reported
Commercial Overlay 2:	Not reported
Special Purpose District 1:	SNX
Special Purpose District 2:	Not reported
Special Purpose District 3:	Not reported
Limited Height District:	Not reported
Spill Boundary Indicator:	N
Building Class:	G1: Garages And Gasoline Stations - All Parking Garages
Land Use Category:	Parking Facilities
Number Of Easements:	0
Lot Area:	3456
Total Building Floor Area:	3600
Commercial Floor Area:	3600
Residential Floor Area:	0
Office Floor Area:	0
Retail Floor Area:	0
Garage Floor Area:	3600
Storage Floor Area:	0
Factory Floor Area:	0
Other Floor Area:	0
Total Building Floor Area Source Code:	2
Number Of Buildings:	1
Number Of Floors:	1.0000000
Residential Units:	0
Total Units:	1
Lot Frontage:	26.6700000
Lot Depth:	128.8300000
Building Frontage:	26.6700000
Building Depth:	128.8300000
Extension Code:	N
Proximity Code:	0
Irregular Lot Code:	Y
Lot Type:	5
Basement Type/Grade:	0
Assessed Land Value:	180000.00000
Assessed Total Value:	465750.00000
Exempt Total Value:	0.00000
Year Built:	1946
Year Altered 1:	0
Year Altered 2:	0
Historic District Name:	NoHo Historic District Extension
Landmark Status:	Not reported
Built Floor Area Ratio:	1.04000000000
Maximum Allowable Residential Far:	5.00000000000
Maximum Allowable Commercial Far:	5.00000000000
Maximum Allowable Community Facility Far:	5.00000000000
Boro Code:	1
Borough, Tax Block and Lot:	1005440072.00000000

LOT 72,TAXBLOCK 544 (Continued) **S128902357**

Condominium Number:	Not reported
Census Tract 2:	0057
X Coordinate:	986370
Y Coordinate:	204426
Zoning Map #:	12c
Zoning Map Code:	Not reported
Sanborn Map #:	103 024
Tax Map #:	10207
E-designation Number:	E-619
Apportionment BBL:	Not reported
Apportionment Date:	Not reported
Pluto DTM Base Map Indicator:	1
2007 Flood Insurance Rate Map Indicator:	Not reported
2015 Preliminary Flood Insurance Rate Map Indicator:	Not reported
Version Number:	24v3.1
Changed By DCP:	t

A73 **KALODOP PARK CORP** **UST FINDER** **1028574545**
NE **27 EAST 4TH STREET** **N/A**
< 1/8 **NEW YORK, NY 10003**
0.033 mi.
172 ft. **Site 67 of 69 in cluster A**

Relative: **Higher**
Actual: **42 ft.**

UST FINDER:

Object ID:	298446
Facility ID:	NY30982
Name:	KALODOP PARK CORP
Address:	27 EAST 4TH STREET
City,State,Zip:	NEW YORK, NY 10003
Address Match Type:	Not reported
Open USTs:	0
Closed USTs:	3
TOS USTs:	0
Population 1500ft:	21571
Private Wells 1500ft:	0
Within 100yr Floodplain:	No
Land Use:	Developed, High Intensity
Within SPA:	No
SPA PWS Facility ID:	Not reported
SPA Water Type:	Not reported
SPA Facility Type:	Not reported
SPA HUC12:	Not reported
Within WHPA:	No
WHPA PWS Facility ID:	Not reported
WHPA Water Type:	Not reported
WHPA Facility Type:	Not reported
WHPA HUC12:	Not reported
Facility Status:	Closed UST(s)
Date of Last Inspection:	Not reported
EPA Region:	2
Tribe:	Not reported
Coordinate Source:	State
X Coord:	-73.9928179999999
Y Coord:	40.727759
Latitude:	40.727759
Longitude:	-73.992818

UST FINDER:

KALODOP PARK CORP (Continued) **1028574545**

Object ID:	1227095
Facility ID:	NY30982
Tank ID:	NY33952
Tank Status:	Closed
Installation Date:	Not reported
Removal Date:	Not reported
Tank Capacity:	550
Substances:	Not reported
Tank Wall Type:	Not reported

Object ID:	1227096
Facility ID:	NY30982
Tank ID:	NY37785
Tank Status:	Closed
Installation Date:	Not reported
Removal Date:	Not reported
Tank Capacity:	550
Substances:	Not reported
Tank Wall Type:	Not reported

Object ID:	1227097
Facility ID:	NY30982
Tank ID:	NY37786
Tank Status:	Closed
Installation Date:	Not reported
Removal Date:	Not reported
Tank Capacity:	550
Substances:	Not reported
Tank Wall Type:	Not reported

A74 **KALODOP PARK CORP** **NY UST** **U004047312**
NE **27 EAST 4TH STREET** **N/A**
< 1/8 **NEW YORK, NY 10003**
0.033 mi.
172 ft. **Site 68 of 69 in cluster A**

Relative:
Higher

Actual:
42 ft.

UST:

Name:	KALODOP PARK CORP
Address:	27 EAST 4TH STREET
City,State,Zip:	NEW YORK, NY 10003
Id/Status:	2-609136 / Unregulated/Closed
Program Type:	PBS
Region:	STATE
DEC Region:	2
Expiration Date:	N/A
UTM X:	585053.77791
UTM Y:	4509024.23164
Site Type:	Other

Affiliation Records:

Site Id:	30982
Affiliation Type:	Facility Owner
Company Name:	40 PARK IT MANAGEMENT
Contact Type:	Not reported
Contact Name:	Not reported
Address1:	250 W 26TH ST
Address2:	Not reported

KALODOP PARK CORP (Continued) **U004047312**

City:	NEW YORK
State:	NY
Zip Code:	10001
Country Code:	001
Phone:	(212) 929-9404
EMail:	Not reported
Fax Number:	Not reported
Modified By:	TRANSLAT
Date Last Modified:	2004-03-04

Site Id:	30982
Affiliation Type:	Mail Contact
Company Name:	PARK IT MANAGEMENT
Contact Type:	Not reported
Contact Name:	GARY SPINDLER
Address1:	250 WEST 26TH STREET
Address2:	Not reported
City:	NEW YORK
State:	NY
Zip Code:	10001
Country Code:	001
Phone:	(212) 929-9404
EMail:	Not reported
Fax Number:	Not reported
Modified By:	TRANSLAT
Date Last Modified:	2004-03-04

Site Id:	30982
Affiliation Type:	Facility Operator
Company Name:	KALODOP PARK CORP
Contact Type:	Not reported
Contact Name:	MIKE IBRAHIM
Address1:	Not reported
Address2:	Not reported
City:	Not reported
State:	NN
Zip Code:	Not reported
Country Code:	001
Phone:	(212) 254-1263
EMail:	Not reported
Fax Number:	Not reported
Modified By:	TRANSLAT
Date Last Modified:	2004-03-04

Site Id:	30982
Affiliation Type:	Emergency Contact
Company Name:	40 PARK IT MANAGEMENT
Contact Type:	Not reported
Contact Name:	GARY SPINDLER
Address1:	Not reported
Address2:	Not reported
City:	Not reported
State:	NN
Zip Code:	Not reported
Country Code:	001
Phone:	(212) 929-9404
EMail:	Not reported

KALODOP PARK CORP (Continued) **U004047312**

Fax Number: Not reported
Modified By: TRANSLAT
Date Last Modified: 2004-03-04

Tank Info:

Tank Number: 001
Tank ID: 66536
Tank Status: Closed - In Place
Material Name: Closed - In Place
Capacity Gallons: 550
Install Date: Not reported
Date Tank Closed: 12/01/2002
Registered: True
Tank Location: Underground
Tank Type: Steel/carbon steel
Material Code: 0009
Common Name of Substance: Gasoline

Tightness Test Method: NN
Date Test: Not reported
Next Test Date: Not reported
Pipe Model: Not reported
Modified By: MJGRIFFI
Last Modified: 05/09/2022

Equipment Records:

A00 - Tank Internal Protection - None
D01 - Pipe Type - Steel/Carbon Steel/Iron
H00 - Tank Leak Detection - None
I00 - Overfill - None
C02 - Pipe Location - Underground/On-ground
G00 - Tank Secondary Containment - None
B00 - Tank External Protection - None
F00 - Pipe External Protection - None
J00 - Dispenser - None

Tank Number: 002
Tank ID: 66537
Tank Status: Closed - In Place
Material Name: Closed - In Place
Capacity Gallons: 550
Install Date: Not reported
Date Tank Closed: 12/01/2002
Registered: True
Tank Location: Underground
Tank Type: Steel/carbon steel
Material Code: 0009
Common Name of Substance: Gasoline

Tightness Test Method: NN
Date Test: Not reported
Next Test Date: Not reported
Pipe Model: Not reported
Modified By: MJGRIFFI
Last Modified: 05/09/2022

KALODOP PARK CORP (Continued) **U004047312**

Equipment Records:

C02 - Pipe Location - Underground/On-ground
G00 - Tank Secondary Containment - None
A00 - Tank Internal Protection - None
D01 - Pipe Type - Steel/Carbon Steel/Iron
H00 - Tank Leak Detection - None
I00 - Overfill - None
B00 - Tank External Protection - None
F00 - Pipe External Protection - None
J00 - Dispenser - None

Tank Number:	003
Tank ID:	66538
Tank Status:	Closed - In Place
Material Name:	Closed - In Place
Capacity Gallons:	550
Install Date:	Not reported
Date Tank Closed:	12/01/2002
Registered:	True
Tank Location:	Underground
Tank Type:	Steel/carbon steel
Material Code:	0009
Common Name of Substance:	Gasoline
Tightness Test Method:	NN
Date Test:	Not reported
Next Test Date:	Not reported
Pipe Model:	Not reported
Modified By:	MJGRIFFI
Last Modified:	05/09/2022

Equipment Records:

C02 - Pipe Location - Underground/On-ground
G00 - Tank Secondary Containment - None
A00 - Tank Internal Protection - None
D01 - Pipe Type - Steel/Carbon Steel/Iron
H00 - Tank Leak Detection - None
I00 - Overfill - None
B00 - Tank External Protection - None
F00 - Pipe External Protection - None
J00 - Dispenser - None

A75 **MERCHANTS HOUSE** **RCRA-VSQG** **1010328556**
NE **29 E 4TH ST** **NY MANIFEST** **NYR000143768**
< 1/8 **NEW YORK, NY 10003**
0.033 mi.
175 ft. **Site 69 of 69 in cluster A**

Relative:
Higher

Actual:
42 ft.

RCRA Listings:

Date Form Received by Agency:	20070103
Handler Name:	Merchants House
Handler Address:	E 4th St
Handler City,State,Zip:	NEW YORK, NY 10003
EPA ID:	NYR000143768
Contact Name:	BOGDAN SZCZUREK
Contact Address:	BRIDGEWATER ST
Contact City,State,Zip:	BROOKLYN, NY 11222

MERCHANTS HOUSE (Continued) **1010328556**

Contact Telephone:		718-599-3718
Contact Fax:		Not reported
Contact Email:		RMCBOB@EARTHLINK.NET
Contact Title:		Not reported
EPA Region:		02
Land Type:		Municipal
Federal Waste Generator Description:		Conditionally Exempt Small Quantity Generator
Non-Notifier:		Not reported
Biennial Report Cycle:		Not reported
Accessibility:		Not reported
Active Site Indicator:		Handler Activities
State District Owner:		Ny
State District:		NYSDEC R2
Mailing Address:		BRIDGEWATER ST
Mailing City,State,Zip:		BROOKLYN, NY 11222
Owner Name:	Not reported	
Owner Type:		Not reported
Operator Name:	Not reported	
Operator Type:		Not reported
Short-Term Generator Activity:		No
Importer Activity:		No
Mixed Waste Generator:		No
Transporter Activity:		No
Transfer Facility Activity:		No
Recycler Activity with Storage:		No
Small Quantity On-Site Burner Exemption:		No
Smelting Melting and Refining Furnace Exemption:		No
Underground Injection Control:		No
Off-Site Waste Receipt:		No
Universal Waste Indicator:		No
Universal Waste Destination Facility:		No
Federal Universal Waste:		No
Active Site State-Reg Handler:		---
Federal Facility Indicator:		Not reported
Hazardous Secondary Material Indicator:		N
Sub-Part K Indicator:		Not reported
2018 GPRA Permit Baseline:		Not on the Baseline
2018 GPRA Renewals Baseline:		Not on the Baseline
202 GPRA Corrective Action Baseline:		No
Subject to Corrective Action Universe:		No
Non-TSDFs Where RCRA CA has Been Imposed Universe:		No
Corrective Action Priority Ranking:		No NCAPS ranking
Environmental Control Indicator:		No
Institutional Control Indicator:		No
Human Exposure Controls Indicator:		N/A
Groundwater Controls Indicator:		N/A
Significant Non-Complier Universe:		No
Unaddressed Significant Non-Complier Universe:		No
Addressed Significant Non-Complier Universe:		No
Significant Non-Complier With a Compliance Schedule Universe:		No
Financial Assurance Required:		Not reported
Handler Date of Last Change:		20150414
Recognized Trader-Importer:		No
Recognized Trader-Exporter:		No
Importer of Spent Lead Acid Batteries:		No
Exporter of Spent Lead Acid Batteries:		No
Recycler Activity Without Storage:		No

MERCHANTS HOUSE (Continued) **1010328556**

Manifest Broker: No
Sub-Part P Indicator: No

Hazardous Waste Summary:
Waste Code: D008
Waste Description: Lead

Handler - Owner Operator:
Owner/Operator Indicator: Operator
Owner/Operator Name: REGIONAL MANAGEMENT & CONSULTING INC
Legal Status: Private
Date Became Current: 20061228
Date Ended Current: Not reported
Owner/Operator Address: Not reported
Owner/Operator City,State,Zip: Not reported
Owner/Operator Telephone: Not reported
Owner/Operator Telephone Ext: Not reported
Owner/Operator Fax: Not reported
Owner/Operator Email: Not reported

Owner/Operator Indicator: Owner
Owner/Operator Name: NYC DEPT OF PARKS & RECREATION
Legal Status: Municipal
Date Became Current: 20061228
Date Ended Current: Not reported
Owner/Operator Address: OLMSTED CENTER CORONA PARK
Owner/Operator City,State,Zip: FLUSHING, NY 11368
Owner/Operator Telephone: Not reported
Owner/Operator Telephone Ext: Not reported
Owner/Operator Fax: Not reported
Owner/Operator Email: Not reported

Historic Generators:
Receive Date: 20070103
Handler Name: MERCHANTS HOUSE
Federal Waste Generator Description: Very Small Quantity Generator (formerly Conditionally-Exempt Small Quantity Generator
State District Owner: Ny
Large Quantity Handler of Universal Waste: No
Recognized Trader Importer: No
Recognized Trader Exporter: No
Spent Lead Acid Battery Importer: No
Spent Lead Acid Battery Exporter: No
Current Record: No
Non Storage Recycler Activity: Not reported
Electronic Manifest Broker: Not reported

Receive Date: 20070103
Handler Name: MERCHANTS HOUSE
Federal Waste Generator Description: Very Small Quantity Generator (formerly Conditionally-Exempt Small Quantity Generator
State District Owner: Ny
Large Quantity Handler of Universal Waste: No
Recognized Trader Importer: No
Recognized Trader Exporter: No

MERCHANTS HOUSE (Continued) **1010328556**

Spent Lead Acid Battery Importer: No
Spent Lead Acid Battery Exporter: No
Current Record: Yes
Non Storage Recycler Activity: Not reported
Electronic Manifest Broker: Not reported

Receive Date: 20070104
Handler Name: MERCHANTS HOUSE
Federal Waste Generator Description: Very Small Quantity Generator (formerly Conditionally-Exempt Small Quantity Generator
State District Owner: Ny
Large Quantity Handler of Universal Waste: No
Recognized Trader Importer: No
Recognized Trader Exporter: No
Spent Lead Acid Battery Importer: No
Spent Lead Acid Battery Exporter: No
Current Record: No
Non Storage Recycler Activity: Not reported
Electronic Manifest Broker: Not reported

List of NAICS Codes and Descriptions:
NAICS Code: 23599
NAICS Description: All Other Special Trade Contractors

Facility Has Received Notices of Violations:
Violations: No Violations Found

Evaluation Action Summary:
Evaluations: No Evaluations Found

NY MANIFEST:
EPA ID: NYR000143768
Country: USA
Name: Merchants House
Address: 29 E 4TH ST
Address 2: Not reported
City,State,Zip: NEW YORK, NY 10003
Zip 4: Not reported
Location Address 1: 29 E 4TH ST
Location Address 2: Not reported
Location City,State,Zip: NEW YORK, NY 10003
Location Zip 4: Not reported
Facility Status: Not reported
Total Tanks: Not reported
Code: BP

Mailing:
Mailing Name: Merchants House
Mailing Contact: Merchants House
Mailing Address 1: 29 E 4TH ST
Mailing Address 2: Not reported
Mailing City,State,Zip: NEW YORK, NY 10003
Mailing Zip 4: Not reported
Mailing Country: USA
Mailing Phone: 7187606761

MERCHANTS HOUSE (Continued) **1010328556**

Manifest Data:

Document ID:	Not reported
Manifest Status:	Not reported
Trans1 State ID:	NYR000081570
Year:	2018
Trans2 State ID:	NYD049178296
Generator Ship Date:	01/24/2007
Trans1 Recv Date:	01/24/2007
Trans2 Recv Date:	02/16/2007
TSD Site Recv Date:	02/27/2007
Part A Recv Date:	Not reported
Part B Recv Date:	Not reported
Generator EPA ID:	NYR000143768
Trans1 EPA ID:	Not reported
Trans2 EPA ID:	Not reported
TSDF ID 1:	CDX480000000
TSDF ID 2:	Not reported
Manifest Tracking Number:	000078452JJK
Import Indicator:	N
Export Indicator:	Y
Discr Quantity Indicator:	N
Discr Type Indicator:	N
Discr Residue Indicator:	N
Discr Partial Reject Indicator:	N
Discr Full Reject Indicator:	N
Manifest Ref Number:	Not reported
Alt Facility RCRA ID:	Not reported
Alt Facility Sign Date:	Not reported
MGMT Method Type Code:	H141
Waste Code a:	Lead
Waste Code b:	Not reported
Waste Code c:	Not reported
Waste Code e:	Not reported
Waste Code f:	Not reported
Waste Code g:	Not reported
Waste Code 1:	Not reported
Waste Code 2:	Not reported
Waste Code 3:	Not reported
Waste Code 4:	Not reported
Waste Code 5:	Not reported
Waste Code 6:	Not reported
Quantity:	440
Units:	Pounds
Number of Containers:	1
Container Type:	Metal drums, barrels, kegs
Handling Method:	Landfill
Specific Gravity:	1

C76 **LOT 67,TAXBLOCK 544** **NY E DESIGNATION** **S129173901**
ENE **37 EAST 4 STREET** **N/A**
< 1/8 **MANHATTAN, NY 10003**
0.034 mi.
181 ft. **Site 6 of 28 in cluster C**

Relative:
Higher

Actual:
42 ft.

E DESIGNATION:

Name:	LOT 67,TAXBLOCK 544
Address:	37 EAST 4 STREET
City,State,Zip:	MANHATTAN, NY 10003
Tax Lot(s):	67
Tax Block:	544
Borough Code:	MN
E-No:	R-121
Effective Date:	Not reported
Satisfaction Date:	Not reported
Ceqr Number:	07DCP049M
Ulurp Number:	060525 ZSM
Zoning Map No:	Not reported
Description:	Not reported
Lot Remediation Date:	Not reported

C77 **LOT 67,TAXBLOCK 544** **NY RES DECL** **S116290996**
ENE **37 EAST 4 STREET** **NY NYC LAND USE** **N/A**
< 1/8 **MANHATTAN, NY 10003**
0.034 mi.
181 ft. **Site 7 of 28 in cluster C**

Relative:
Higher

Actual:
42 ft.

ENV RES DECL:

Name:	LOT 67,TAXBLOCK 544
Address:	37 EAST 4 STREET
City,State,Zip:	MANHATTAN, NY 10003
Borough:	MN
Tax Block:	544
Tax Lot:	67
Reference Number:	R-121
Date Recorded:	6/25/2007
Satisfaction Date:	Not reported
CEQR Number:	07DCP049M
Application Number:	060525ZSM
Recording Reference Number:	2007000325395
Type:	Hazmat
Lot Remediation Date:	Not reported

NYC LAND USE:

Name:	Not reported
Address:	37 EAST 4 STREET
City,State,Zip:	MANHATTAN, NY 10003
Latitude:	40.7275370
Longitude:	-73.9920192
Type Of Ownership Code:	Not reported
Owner Name:	10-12 COOPER SQUARE INC
Borough:	MN
Tax Block:	544
Tax Lot:	67
Community District:	102
Census Tract 2020:	1005700

LOT 67,TAXBLOCK 544 (Continued) **S116290996**

Census Block 2020:	10057002008
Census Tract 2010:	57
Census Block 2010:	2004
School District:	02
City Council District:	2
Fire Company:	E033
Police Precinct:	9
Health Center District:	15
Health Area:	5700
Sanitation District Boro:	1
Sanitation District Number:	02
Sanitation Subsection:	2A
Zoning District 1:	M1-5/R7X: Mixed Manufacturing & Residential Districts
Zoning District 2:	M1-6/R10: Mixed Manufacturing & Residential Districts
Zoning District 3:	Not reported
Zoning District 4:	Not reported
Commercial Overlay 1:	Not reported
Commercial Overlay 2:	Not reported
Special Purpose District 1:	SNX
Special Purpose District 2:	Not reported
Special Purpose District 3:	Not reported
Limited Height District:	Not reported
Spill Boundary Indicator:	Y
Building Class:	C1: Walk Up Apartments - Over Six Families Without Stores
Land Use Category:	Multi-Family Walk-Up Buildings
Number Of Easements:	0
Lot Area:	2132
Total Building Floor Area:	9620
Commercial Floor Area:	0
Residential Floor Area:	9620
Office Floor Area:	0
Retail Floor Area:	0
Garage Floor Area:	0
Storage Floor Area:	0
Factory Floor Area:	0
Other Floor Area:	0
Total Building Floor Area Source Code:	2
Number Of Buildings:	1
Number Of Floors:	4.0000000
Residential Units:	10
Total Units:	10
Lot Frontage:	25.7500000
Lot Depth:	82.0800000
Building Frontage:	26.0000000
Building Depth:	74.0000000
Extension Code:	E
Proximity Code:	2
Irregular Lot Code:	Y
Lot Type:	5
Basement Type/Grade:	0
Assessed Land Value:	441900.00000
Assessed Total Value:	3036330.00000
Exempt Total Value:	0.00000
Year Built:	1845
Year Altered 1:	2006
Year Altered 2:	2009
Historic District Name:	Individual Landmark

LOT 67,TAXBLOCK 544 (Continued) **S116290996**

Landmark Status:	INDIVIDUAL LANDMARK
Built Floor Area Ratio:	4.51000000000
Maximum Allowable Residential Far:	5.00000000000
Maximum Allowable Commercial Far:	5.00000000000
Maximum Allowable Community Facility Far:	5.00000000000
Boro Code:	1
Borough, Tax Block and Lot:	1005440067.00000000
Condominium Number:	Not reported
Census Tract 2:	0057
X Coordinate:	986462
Y Coordinate:	204338
Zoning Map #:	12c
Zoning Map Code:	Not reported
Sanborn Map #:	103 024
Tax Map #:	10207
E-designation Number:	R-121
Apportionment BBL:	Not reported
Apportionment Date:	Not reported
Pluto DTM Base Map Indicator:	1
2007 Flood Insurance Rate Map Indicator:	Not reported
2015 Preliminary Flood Insurance Rate Map Indicator:	Not reported
Version Number:	24v3.1
Changed By DCP:	t

B78 **SOIL** **NY Spills** **S121985156**
West **7 GREAT JONES STREET** **NY NYC LAND USE** **N/A**
< 1/8 **MANHATTAN, NY**
0.034 mi.
182 ft. **Site 2 of 46 in cluster B**

Relative: **Lower**

Actual: **41 ft.**

SPILLS:

Name:	SOIL
Address:	7 GREAT JONES STREET
City,State,Zip:	MANHATTAN, NY
Spill Number/Closed Date:	1800645 / 2018-12-03
Facility ID:	1800645
Facility Type:	ER
DER Facility ID:	522462
Site ID:	569158
DEC Region:	2
Spill Cause:	Equipment Failure
Spill Class:	D4
SWIS:	3101
Spill Date:	2018-04-18
Investigator:	RMPIPER
Referred To:	Not reported
Reported to Dept:	2018-04-18
CID:	Not reported
Water Affected:	Not reported
Spill Source:	Commercial/Industrial
Spill Notifier:	Other
Cleanup Ceased:	Not reported
Cleanup Meets Std:	False
Last Inspection:	Not reported
Recommended Penalty:	False
UST Trust:	False
Remediation Phase:	0
Date Entered In Computer:	2018-04-18

SOIL (Continued) **S121985156**

Spill Record Last Update:	2018-12-03
Spiller Name:	SOLMAN
Spiller Company:	UNKNOWN
Spiller Address:	7 GREY JONES STREET
Spiller Company:	999
Contact Name:	SOLMAN
Latitude:	Not reported
Longitude:	Not reported
DEC Memo:	4/18/2018 - Feng - Duty Desk. Spoke to DEP Solman. DEP was notified and responded to the reported spill. A contractor works for the NYC DDC is installing/replacing a pipe in front of 7 Great Jones Street to the end of the block. During excavation, contaminated soil was encountered. This is the 2nd time the DDC contractor encountered soil contamination during the pipe installation/replacement. They suspected the source of the contamination is from the building at 7 Great Jones Street. Solman saw the soil is contaminated. The contractor said they are not planning or are not trained to do the sampling. The will cover temporarily with metal sheeting before they permanently backfill. Solman did take some pictures and will send them over. Solman 347-415-5969 Management for 7 Grey Jones Street Carole Ferrara Associates 212-475-8811 DDC contact person Jean 646-508-1450 Talked to Ryan Piper. The DDC contractor need to dispose the generated contaminated soil properly. Spill is assigned to him. 6/25/18 Austin Con Ed also came across contaminated soil, on 4/18/18, while doing excavation work in front of this address (see spill # 1710777, closed and referenced to this spill event) See document files of that Con Ed spill for further information end DEC Piper received closure documentation from Aarco Env. Based on work to date, this spill is closed. See report in DEC Docs.
Remarks:	unknown leaking tank clean up is pending

All Materials:

Site ID:	569158
Operable Unit ID:	1317022
Operable Unit:	01
Material ID:	2324822
Material Code:	0064A
Material Name:	unknown material
Case No.:	Not reported
Material FA:	Other
Quantity:	Not reported
Units:	Not reported
Recovered:	Not reported
Resource Affected:	Soil
Oxygenate:	Not reported

NYC LAND USE:

Name:	Not reported

SOIL (Continued) **S121985156**

Address:	7 GREAT JONES STREET
City,State,Zip:	MANHATTAN, NY 10012
Latitude:	40.7272571
Longitude:	-73.9941407
Type Of Ownership Code:	Not reported
Owner Name:	7 GREAT JONES CORP
Borough:	MN
Tax Block:	530
Tax Lot:	11
Community District:	102
Census Tract 2020:	1005502
Census Block 2020:	10055022001
Census Tract 2010:	55.02
Census Block 2010:	2002
School District:	02
City Council District:	2
Fire Company:	L009
Police Precinct:	9
Health Center District:	15
Health Area:	5700
Sanitation District Boro:	1
Sanitation District Number:	02
Sanitation Subsection:	2A
Zoning District 1:	M1-5/R7X: Mixed Manufacturing & Residential Districts
Zoning District 2:	Not reported
Zoning District 3:	Not reported
Zoning District 4:	Not reported
Commercial Overlay 1:	Not reported
Commercial Overlay 2:	Not reported
Special Purpose District 1:	SNX
Special Purpose District 2:	Not reported
Special Purpose District 3:	Not reported
Limited Height District:	Not reported
Spill Boundary Indicator:	N
Building Class:	C6: Walk Up Apartments - Cooperative
Land Use Category:	Multi-Family Walk-Up Buildings
Number Of Easements:	0
Lot Area:	2500
Total Building Floor Area:	18170
Commercial Floor Area:	2175
Residential Floor Area:	15995
Office Floor Area:	0
Retail Floor Area:	2175
Garage Floor Area:	0
Storage Floor Area:	0
Factory Floor Area:	0
Other Floor Area:	0
Total Building Floor Area Source Code:	2
Number Of Buildings:	1
Number Of Floors:	8.0000000
Residential Units:	7
Total Units:	8
Lot Frontage:	25.0000000
Lot Depth:	100.0000000
Building Frontage:	25.0000000
Building Depth:	100.0000000
Extension Code:	N

SOIL (Continued) **S121985156**

Proximity Code:	3
Irregular Lot Code:	N
Lot Type:	5
Basement Type/Grade:	2
Assessed Land Value:	366300.00000
Assessed Total Value:	5381550.00000
Exempt Total Value:	6450.00000
Year Built:	1898
Year Altered 1:	2009
Year Altered 2:	0
Historic District Name:	NoHo Historic District
Landmark Status:	Not reported
Built Floor Area Ratio:	7.27000000000
Maximum Allowable Residential Far:	5.00000000000
Maximum Allowable Commercial Far:	5.00000000000
Maximum Allowable Community Facility Far:	5.00000000000
Boro Code:	1
Borough, Tax Block and Lot:	1005300011.00000000
Condominium Number:	Not reported
Census Tract 2:	005502
X Coordinate:	985874
Y Coordinate:	204236
Zoning Map #:	12c
Zoning Map Code:	Not reported
Sanborn Map #:	103 009
Tax Map #:	10207
E-designation Number:	Not reported
Apportionment BBL:	Not reported
Apportionment Date:	Not reported
Pluto DTM Base Map Indicator:	1
2007 Flood Insurance Rate Map Indicator:	Not reported
2015 Preliminary Flood Insurance Rate Map Indicator:	Not reported
Version Number:	24v3.1
Changed By DCP:	t

B79 **CON ED** **NY Spills** **S121983532**
West **7 GREAT JONES ST** **N/A**
< 1/8 **MANHATTAN, NY**
0.034 mi.
182 ft. **Site 3 of 46 in cluster B**

Relative: SPILLS:
Lower

Name:	CON ED
Address:	7 GREAT JONES ST
City,State,Zip:	MANHATTAN, NY
Spill Number/Closed Date:	1710777 / 2018-06-25
Facility ID:	1710777
Facility Type:	ER
DER Facility ID:	520697
Site ID:	567322
DEC Region:	2
Spill Cause:	Unknown
Spill Class:	C4
SWIS:	3101
Spill Date:	2018-03-01
Investigator:	RWAUSTIN
Referred To:	Not reported
Reported to Dept:	2018-03-01

Actual:
41 ft.

CON ED (Continued) **S121983532**

CID:	Not reported
Water Affected:	Not reported
Spill Source:	Commercial/Industrial
Spill Notifier:	Other
Cleanup Ceased:	Not reported
Cleanup Meets Std:	False
Last Inspection:	Not reported
Recommended Penalty:	False
UST Trust:	False
Remediation Phase:	0
Date Entered In Computer:	2018-03-01
Spill Record Last Update:	2018-06-25
Spiller Name:	ERT
Spiller Company:	UNKNOWN
Spiller Address:	7 GREAT JONES ST
Spiller Company:	999
Contact Name:	ERT
Latitude:	Not reported
Longitude:	Not reported
DEC Memo:	emis_264637 6/25/18 Austin Con Ed encountered oil contaminated soil (lab came back with similar to a light fuel oil) while excavating in front of 7 Great Jones St. in Manhattan - Con Ed contained and cleaned up the contaminated soil they encountered (4 yards total, to clean margins) - Con Ed indicated that contamination may have come from a leaking fuel fill line IFO address See spill # 1800645, which documents a DDC finding of contaminated soil IFO same address, plus document files for further information Spill closed, due to Con Ed ending their activities there and the source apparently being a third party - Spill referenced to #1810645, which is open at the time of this spill closeout end
Remarks:	discovered during excavation. Securing site until environmental contractor can access

All Materials:

Site ID:	567322
Operable Unit ID:	1315229
Operable Unit:	01
Material ID:	2322929
Material Code:	0001A
Material Name:	#2 fuel oil
Case No.:	Not reported
Material FA:	Petroleum
Quantity:	Not reported
Units:	Not reported
Recovered:	Not reported
Resource Affected:	Soil
Oxygenate:	Not reported

C80 **CON EDISON** **E MANIFEST** **1031625792**
ESE **356 BOWERY** **N/A**
< 1/8 **NEW YORK, NY 10012**
0.035 mi.
183 ft. **Site 8 of 28 in cluster C**

Relative:
Higher

Actual:
42 ft.

E MANIFEST:

Manifest Tracking Number:	017179646FLE
Last Updated Date:	20220506
Shipped Date:	20220426
Received Date:	20220427
Manifest Status:	Signed
Submission Type:	DataImage5Copy
Origin Type:	Service
Generator EPA ID:	NYR000114579
Generator Name:	Con Edison
Generator Location Street Number:	Not reported
Generator Location Street 1:	356 BOWERY
Generator Location Street 2:	Not reported
Generator Location City:	NEW YORK
Generator Location State:	NY
Generator Location Zip:	10012
Generator Mail Street Number:	Not reported
Generator Mail Street 1:	116 SKYLINE DRIVE
Generator Mail Street 2:	Not reported
Generator Mail City:	SOUTH PLAINFIELD
Generator Mail Zip:	07080
Generator Mail State:	NJ
Generator Contact Company Name:	Not reported
Designated Facility EPA ID:	NJD991291105
Designated Facility Name:	Clean Earth Of North Jersey
Designated Facility Mail Street Number:	105
Designated Facility Mail Street 1:	Not reported
Designated Facility Mail Street 2:	JACOBUS AVE
Designated Facility Mail City:	KEARNY
Designated Facility Mail Zip:	07032
Designated Facility Mail State:	NJ
Designated Facility Location Street Number:	105
Designated Facility Location Street 1:	JACOBUS AVE
Designated Facility Location Street 2:	Not reported
Designated Facility Location City:	KEARNY
Designated Facility Location Zip:	07032
Designated Facility Location State:	NJ
Designated Facility Contact Company Name:	Not reported
Manifest Residue Indicator:	N
Rejection Indicator:	N

Transporter:

Manifest Tracking Number:	017179646FLE
Transporter Line Number:	1
Transporter EPA ID:	MAD039322250
Transporter Name:	Clean Harbors Environmental Services Inc

Waste Line:

Manifest Tracking Number:	017179646FLE
Waste Line Number:	1
U.S. DOT Hazardous Indicator:	Y
U.S. DOT ID Number:	NA3082

CON EDISON (Continued) **1031625792**

U.S. DOT Description:	Na3082, Hazardous Waste, Liquid N.O.S., 9, Pg Iii, Rq (Lead)
Non-Hazardous Waste Description:	Not reported
Number of Containers:	1
Container Type Code:	TT
Container Type Description:	Cargo tanks (tank trucks)
Waste Quantity:	300
Quantity Unit of Measure Code:	P
Quantity Unit of Measure Description:	Pounds
Waste Quantity, in Tons:	0.15
Acute Waste Quantity, in Tons:	0
Non-Acute Waste Quantity, in Tons:	0.15
Waste Quantity, in Kilograms:	136.0545
Acute Waste Quantity, in Kilograms:	0
Non-Acute Waste Quantity, in Kilorgrams:	136.0545
Management Method Code:	H110
Management Method Description:	STABILIZATION
Waste Residue Indicator:	N
Quantity Discrepancy Indicator:	N
Waste Type Discrepancy Indicator:	N
Waste Density:	Not reported
Waste Density Unit of Measure Code:	Not reported
Waste Density Unit of Measure Description:	Not reported
Form Code:	Not reported
Form Code Description:	Not reported
Source Code:	Not reported
Source Code Description:	Not reported
Waste Minimization Code:	Not reported
Waste Minimization Code Description:	Not reported
Consent Number:	Not reported
EPA Waste Indicator:	Y
Federal Waste Codes:	D008
Quantity Haz Kg:	136.0545
Quantity Haz Tons:	0.15
Quantity Non Haz Kg:	0
Quantity Non Haz Tons:	0
State Waste Codes:	NY-T

C81 **LOT 41,TAXBLOCK 531** **NY E DESIGNATION** **S128902178**
ESE **352 BOWERY** **NY NYC LAND USE** **N/A**
< 1/8 **MANHATTAN, NY**
0.037 mi.
197 ft. **Site 9 of 28 in cluster C**

Relative:
Higher

Actual:
42 ft.

E DESIGNATION:

Name:	LOT 41,TAXBLOCK 531
Address:	352 BOWERY
City,State,Zip:	MANHATTAN, NY
Tax Lot(s):	41
Tax Block:	531
Borough Code:	Not reported
E-No:	E-619
Effective Date:	Not reported
Satisfaction Date:	Not reported
Ceqr Number:	21DCP059M
Ulurp Number:	N210423ZRM; C210422ZMM
Zoning Map No:	Not reported
Description:	Air Quality - HVAC fuel limited to natural gas;Hazardous Materials*

LOT 41,TAXBLOCK 531 (Continued) **S128902178**

Phase I and Phase II Testing Protocol;Window Wall Attenuation & Alternate Ventilation
Lot Remediation Date: Not reported

NYC LAND USE:

Name:	Not reported
Address:	352 BOWERY
City,State,Zip:	MANHATTAN, NY 10012
Latitude:	40.7268096
Longitude:	-73.9920085
Type Of Ownership Code:	Not reported
Owner Name:	THREE TO GET READY, LLC
Borough:	MN
Tax Block:	531
Tax Lot:	41
Community District:	102
Census Tract 2020:	1005502
Census Block 2020:	10055021001
Census Tract 2010:	55.02
Census Block 2010:	1000
School District:	02
City Council District:	2
Fire Company:	L009
Police Precinct:	9
Health Center District:	15
Health Area:	5700
Sanitation District Boro:	1
Sanitation District Number:	02
Sanitation Subsection:	2A
Zoning District 1:	M1-6/R10: Mixed Manufacturing & Residential Districts
Zoning District 2:	Not reported
Zoning District 3:	Not reported
Zoning District 4:	Not reported
Commercial Overlay 1:	Not reported
Commercial Overlay 2:	Not reported
Special Purpose District 1:	SNX
Special Purpose District 2:	Not reported
Special Purpose District 3:	Not reported
Limited Height District:	Not reported
Spill Boundary Indicator:	N
Building Class:	S2: Residence - Multiple Use - Primarily Two Family With One Store Or Office
Land Use Category:	Mixed Residential & Commercial Buildings
Number Of Easements:	0
Lot Area:	2016
Total Building Floor Area:	5275
Commercial Floor Area:	1758
Residential Floor Area:	3517
Office Floor Area:	0
Retail Floor Area:	1758
Garage Floor Area:	0
Storage Floor Area:	0
Factory Floor Area:	0
Other Floor Area:	0
Total Building Floor Area Source Code:	2
Number Of Buildings:	1
Number Of Floors:	3.0000000

LOT 41,TAXBLOCK 531 (Continued) **S128902178**

Residential Units:	2
Total Units:	3
Lot Frontage:	24.0800000
Lot Depth:	77.5000000
Building Frontage:	24.0800000
Building Depth:	77.0000000
Extension Code:	N
Proximity Code:	3
Irregular Lot Code:	Y
Lot Type:	5
Basement Type/Grade:	2
Assessed Land Value:	234600.00000
Assessed Total Value:	598560.00000
Exempt Total Value:	0.00000
Year Built:	1920
Year Altered 1:	0
Year Altered 2:	0
Historic District Name:	Not reported
Landmark Status:	Not reported
Built Floor Area Ratio:	2.62000000000
Maximum Allowable Residential Far:	10.00000000000
Maximum Allowable Commercial Far:	10.00000000000
Maximum Allowable Community Facility Far:	10.00000000000
Boro Code:	1
Borough, Tax Block and Lot:	1005310041.00000000
Condominium Number:	Not reported
Census Tract 2:	005502
X Coordinate:	986465
Y Coordinate:	204073
Zoning Map #:	12c
Zoning Map Code:	Not reported
Sanborn Map #:	103 010
Tax Map #:	10207
E-designation Number:	E-619
Apportionment BBL:	Not reported
Apportionment Date:	Not reported
Pluto DTM Base Map Indicator:	1
2007 Flood Insurance Rate Map Indicator:	Not reported
2015 Preliminary Flood Insurance Rate Map Indicator:	Not reported
Version Number:	24v3.1
Changed By DCP:	Not reported

C82 **INTERSECTION** **NY Spills** **S106471409**
ESE **BOWERY / 3RD ST** **N/A**
< 1/8 **MANHATTAN, NY**
0.038 mi.
200 ft. **Site 10 of 28 in cluster C**

Relative: SPILLS:
Lower

Name:	INTERSECTION
Address:	BOWERY / 3RD ST
City,State,Zip:	MANHATTAN, NY
Spill Number/Closed Date:	0404425 / 2004-08-25
Facility ID:	0404425
Facility Type:	ER
DER Facility ID:	216204
Site ID:	265321
DEC Region:	2

Actual:
41 ft.

INTERSECTION (Continued) **S106471409**

Spill Cause:	Equipment Failure
Spill Class:	C4
SWIS:	3101
Spill Date:	2004-07-24
Investigator:	MCTIBBE
Referred To:	Not reported
Reported to Dept:	2004-07-24
CID:	72
Water Affected:	Not reported
Spill Source:	Passenger Vehicle
Spill Notifier:	Responsible Party
Cleanup Ceased:	Not reported
Cleanup Meets Std:	False
Last Inspection:	Not reported
Recommended Penalty:	False
UST Trust:	False
Remediation Phase:	0
Date Entered In Computer:	2004-07-24
Spill Record Last Update:	2004-08-25
Spiller Name:	DOREEN BOATSWAIN
Spiller Company:	NYC TRANSIT BUS 1004
Spiller Address:	370 JAY ST RM 819
Spiller Company:	001
Contact Name:	DOREEN BOATSWAIN
Latitude:	Not reported
Longitude:	Not reported
DEC Memo:	Prior to Sept, 2004 data translation this spill Lead_DEC Field was TIBBE Spill from bus. Most of the product entered the sewer. DEP was not notified.
Remarks:	Ruptured hose caused unknown amount of antifreeze to spill onto roadway, from transit bus. Some antifreeze also spilled into sewer.

All Materials:

Site ID:	265321
Operable Unit ID:	887347
Operable Unit:	01
Material ID:	488422
Material Code:	0043A
Material Name:	antifreeze
Case No.:	Not reported
Material FA:	Other
Quantity:	.00
Units:	L
Recovered:	.00
Resource Affected:	Sewer
Oxygenate:	Not reported

D83 **CONSOLIDATED EDISON COMPANY OF NY INC** **E MANIFEST** **1031633172**
SSE **55 GREAT JONES ST** **N/A**
< 1/8 **NEW YORK, NY 10012**
0.038 mi.
201 ft. **Site 1 of 30 in cluster D**

Relative: **Higher**

Actual: **42 ft.**

E MANIFEST:

Manifest Tracking Number:	017883684FLE
Last Updated Date:	20221222
Shipped Date:	20221220

CONSOLIDATED EDISON COMPANY OF NY INC (Continued) **1031633172**

Received Date:	20221220
Manifest Status:	Signed
Submission Type:	DataImage5Copy
Origin Type:	Service
Generator EPA ID:	NYR000114579
Generator Name:	Consolidated Edison Company Of Ny Inc
Generator Location Street Number:	Not reported
Generator Location Street 1:	55 GREAT JONES ST
Generator Location Street 2:	Not reported
Generator Location City:	NEW YORK
Generator Location State:	NY
Generator Location Zip:	10012
Generator Mail Street Number:	Not reported
Generator Mail Street 1:	116 SKYLINE DRIVE
Generator Mail Street 2:	Not reported
Generator Mail City:	SOUTH PLAINFIELD
Generator Mail Zip:	07080
Generator Mail State:	NJ
Generator Contact Company Name:	Not reported
Designated Facility EPA ID:	NJD991291105
Designated Facility Name:	Clean Earth Of North Jersey
Designated Facility Mail Street Number:	105
Designated Facility Mail Street 1:	Not reported
Designated Facility Mail Street 2:	JACOBUS AVE
Designated Facility Mail City:	KEARNY
Designated Facility Mail Zip:	07032
Designated Facility Mail State:	NJ
Designated Facility Location Street Number:	105
Designated Facility Location Street 1:	JACOBUS AVE
Designated Facility Location Street 2:	Not reported
Designated Facility Location City:	KEARNY
Designated Facility Location Zip:	07032
Designated Facility Location State:	NJ
Designated Facility Contact Company Name:	Not reported
Manifest Residue Indicator:	N
Rejection Indicator:	N

Transporter:

Manifest Tracking Number:	017883684FLE
Transporter Line Number:	1
Transporter EPA ID:	MAD039322250
Transporter Name:	Clean Harbors Environmental Services Inc

Waste Line:

Manifest Tracking Number:	017883684FLE
Waste Line Number:	1
U.S. DOT Hazardous Indicator:	Y
U.S. DOT ID Number:	NA3082
U.S. DOT Description:	Na3082, Hazardous Waste, Liquid N.O.S., 9, Pg Iii, Rq
Non-Hazardous Waste Description:	Not reported
Number of Containers:	1
Container Type Code:	TT
Container Type Description:	Cargo tanks (tank trucks)
Waste Quantity:	400
Quantity Unit of Measure Code:	P
Quantity Unit of Measure Description:	Pounds

CONSOLIDATED EDISON COMPANY OF NY INC (Continued) **1031633172**

Waste Quantity, in Tons:	0.2
Acute Waste Quantity, in Tons:	0
Non-Acute Waste Quantity, in Tons:	0.2
Waste Quantity, in Kilograms:	181.406
Acute Waste Quantity, in Kilograms:	0
Non-Acute Waste Quantity, in Kilorgrams:	181.406
Management Method Code:	H110
Management Method Description:	STABILIZATION
Waste Residue Indicator:	N
Quantity Discrepancy Indicator:	Y
Waste Type Discrepancy Indicator:	N
Waste Density:	Not reported
Waste Density Unit of Measure Code:	Not reported
Waste Density Unit of Measure Description:	Not reported
Form Code:	Not reported
Form Code Description:	Not reported
Source Code:	Not reported
Source Code Description:	Not reported
Waste Minimization Code:	Not reported
Waste Minimization Code Description:	Not reported
Consent Number:	Not reported
EPA Waste Indicator:	Y
Federal Waste Codes:	D008
Quantity Haz Kg:	181.406
Quantity Haz Tons:	0.2
Quantity Non Haz Kg:	0
Quantity Non Haz Tons:	0
State Waste Codes:	NY-T

C84 **CON EDISON** **E MANIFEST** **1031626984**
SE **59 GREAT JONES ST** **N/A**
< 1/8 **NEW YORK, NY 10012**
0.038 mi.
201 ft. **Site 11 of 28 in cluster C**

Relative: **Higher**
Actual: **42 ft.**

E MANIFEST:

Manifest Tracking Number:	007158772GBF
Last Updated Date:	20220427
Shipped Date:	20220413
Received Date:	20220414
Manifest Status:	Signed
Submission Type:	DataImage5Copy
Origin Type:	Service
Generator EPA ID:	NYR000114579
Generator Name:	Con Edison
Generator Location Street Number:	Not reported
Generator Location Street 1:	59 GREAT JONES ST
Generator Location Street 2:	Not reported
Generator Location City:	NEW YORK
Generator Location State:	NY
Generator Location Zip:	10012
Generator Mail Street Number:	Not reported
Generator Mail Street 1:	36 BUTLER STREET
Generator Mail Street 2:	Not reported
Generator Mail City:	Elizabeth
Generator Mail Zip:	07206
Generator Mail State:	NJ
Generator Contact Company Name:	Not reported

CON EDISON (Continued) **1031626984**

Designated Facility EPA ID: NJD991291105
Designated Facility Name: Clean Earth Of North Jersey
Designated Facility Mail Street Number: 105
Designated Facility Mail Street 1: Not reported
Designated Facility Mail Street 2: JACOBUS AVE
Designated Facility Mail City: KEARNY
Designated Facility Mail Zip: 07032
Designated Facility Mail State: NJ
Designated Facility Location Street Number: 105
Designated Facility Location Street 1: JACOBUS AVE
Designated Facility Location Street 2: Not reported
Designated Facility Location City: KEARNY
Designated Facility Location Zip: 07032
Designated Facility Location State: NJ
Designated Facility Contact Company Name: Not reported
Manifest Residue Indicator: N
Rejection Indicator: N

Transporter:
Manifest Tracking Number: 007158772GBF
Transporter Line Number: 1
Transporter EPA ID: NJD003812047
Transporter Name: Acv Environmental Services Inc.

Waste Line:
Manifest Tracking Number: 007158772GBF
Waste Line Number: 1
U.S. DOT Hazardous Indicator: Y
U.S. DOT ID Number: NA3082
U.S. DOT Description: Na3082, Hazardous Waste, Liquid N.O.S., 9, Pg Iii, Rq (Lead)
Non-Hazardous Waste Description: Not reported
Number of Containers: 1
Container Type Code: TT
Container Type Description: Cargo tanks (tank trucks)
Waste Quantity: 1000
Quantity Unit of Measure Code: P
Quantity Unit of Measure Description: Pounds
Waste Quantity, in Tons: 0.5
Acute Waste Quantity, in Tons: 0
Non-Acute Waste Quantity, in Tons: 0.5
Waste Quantity, in Kilograms: 453.515
Acute Waste Quantity, in Kilograms: 0
Non-Acute Waste Quantity, in Kilorgrams: 453.515
Management Method Code: H110
Management Method Description: STABILIZATION
Waste Residue Indicator: N
Quantity Discrepancy Indicator: N
Waste Type Discrepancy Indicator: N
Waste Density: Not reported
Waste Density Unit of Measure Code: Not reported
Waste Density Unit of Measure Description: Not reported
Form Code: Not reported
Form Code Description: Not reported
Source Code: Not reported
Source Code Description: Not reported
Waste Minimization Code: Not reported

CON EDISON (Continued) **1031626984**

Waste Minimization Code Description:	Not reported
Consent Number:	Not reported
EPA Waste Indicator:	Y
Federal Waste Codes:	D008
Quantity Haz Kg:	453.515
Quantity Haz Tons:	0.5
Quantity Non Haz Kg:	0
Quantity Non Haz Tons:	0
State Waste Codes:	NY-T

B85 **CON EDISON - GAS MAIN 02468** **NY MANIFEST** **S123692350**
NW **4 GREAT JONES ST** **N/A**
< 1/8 **NEW YORK, NY 10012**
0.039 mi.
206 ft. **Site 4 of 46 in cluster B**

Relative:
Lower

Actual:
41 ft.

NY MANIFEST:

EPA ID:	NYP005192174
Country:	USA
Name:	Con Edison - Gas Main 02468
Address:	4 GREAT JONES ST
Address 2:	Not reported
City,State,Zip:	NEW YORK, NY 10012
Zip 4:	Not reported
Location Address 1:	4 GREAT JONES ST
Location Address 2:	Not reported
Location City,State,Zip:	NEW YORK, NY 10012
Location Zip 4:	Not reported
Facility Status:	Not reported
Total Tanks:	Not reported
Code:	BP

Mailing:

Mailing Name:	Con Edison - Gas Main 02468
Mailing Contact:	Annamarie Moylan
Mailing Address 1:	4 IRVING PLACE 15TH FL NE
Mailing Address 2:	Not reported
Mailing City,State,Zip:	NEW YORK, NY 10003
Mailing Zip 4:	Not reported
Mailing Country:	USA
Mailing Phone:	2124602278

C86 **LOT 42,TAXBLOCK 531** **NY E DESIGNATION** **S128902185**
SE **350 BOWERY** **NY NYC LAND USE** **N/A**
< 1/8 **MANHATTAN, NY**
0.039 mi.
206 ft. **Site 12 of 28 in cluster C**

Relative:
Higher

Actual:
42 ft.

E DESIGNATION:

Name:	LOT 42,TAXBLOCK 531
Address:	350 BOWERY
City,State,Zip:	MANHATTAN, NY
Tax Lot(s):	42
Tax Block:	531
Borough Code:	Not reported
E-No:	E-619

LOT 42,TAXBLOCK 531 (Continued) **S128902185**

Effective Date:	Not reported
Satisfaction Date:	Not reported
Ceqr Number:	21DCP059M
Ulurp Number:	N210423ZRM; C210422ZMM
Zoning Map No:	Not reported
Description:	Air Quality - HVAC fuel limited to natural gas;Hazardous Materials* Phase I and Phase II Testing Protocol;Window Wall Attenuation & Alternate Ventilation
Lot Remediation Date:	Not reported

NYC LAND USE:

Name:	Not reported
Address:	350 BOWERY
City,State,Zip:	MANHATTAN, NY 10012
Latitude:	40.7267383
Longitude:	-73.9920446
Type Of Ownership Code:	Not reported
Owner Name:	THREE TO GET READY, LLC
Borough:	MN
Tax Block:	531
Tax Lot:	42
Community District:	102
Census Tract 2020:	1005502
Census Block 2020:	10055021001
Census Tract 2010:	55.02
Census Block 2010:	1000
School District:	02
City Council District:	2
Fire Company:	L009
Police Precinct:	9
Health Center District:	15
Health Area:	5700
Sanitation District Boro:	1
Sanitation District Number:	02
Sanitation Subsection:	2A
Zoning District 1:	M1-6/R10: Mixed Manufacturing & Residential Districts
Zoning District 2:	Not reported
Zoning District 3:	Not reported
Zoning District 4:	Not reported
Commercial Overlay 1:	Not reported
Commercial Overlay 2:	Not reported
Special Purpose District 1:	SNX
Special Purpose District 2:	Not reported
Special Purpose District 3:	Not reported
Limited Height District:	Not reported
Spill Boundary Indicator:	N
Building Class:	S2: Residence - Multiple Use - Primarily Two Family With One Store Or Office
Land Use Category:	Mixed Residential & Commercial Buildings
Number Of Easements:	0
Lot Area:	1873
Total Building Floor Area:	6390
Commercial Floor Area:	1800
Residential Floor Area:	4590
Office Floor Area:	0
Retail Floor Area:	1800

LOT 42,TAXBLOCK 531 (Continued) **S128902185**

Garage Floor Area:	0
Storage Floor Area:	0
Factory Floor Area:	0
Other Floor Area:	0
Total Building Floor Area Source Code:	2
Number Of Buildings:	1
Number Of Floors:	3.0000000
Residential Units:	2
Total Units:	3
Lot Frontage:	24.5800000
Lot Depth:	91.9200000
Building Frontage:	24.5800000
Building Depth:	83.0000000
Extension Code:	N
Proximity Code:	3
Irregular Lot Code:	Y
Lot Type:	5
Basement Type/Grade:	2
Assessed Land Value:	283800.00000
Assessed Total Value:	716640.00000
Exempt Total Value:	0.00000
Year Built:	1920
Year Altered 1:	0
Year Altered 2:	0
Historic District Name:	Not reported
Landmark Status:	Not reported
Built Floor Area Ratio:	3.41000000000
Maximum Allowable Residential Far:	10.00000000000
Maximum Allowable Commercial Far:	10.00000000000
Maximum Allowable Community Facility Far:	10.00000000000
Boro Code:	1
Borough, Tax Block and Lot:	1005310042.00000000
Condominium Number:	Not reported
Census Tract 2:	005502
X Coordinate:	986455
Y Coordinate:	204047
Zoning Map #:	12c
Zoning Map Code:	Not reported
Sanborn Map #:	103 010
Tax Map #:	10207
E-designation Number:	E-619
Apportionment BBL:	Not reported
Apportionment Date:	Not reported
Pluto DTM Base Map Indicator:	1
2007 Flood Insurance Rate Map Indicator:	Not reported
2015 Preliminary Flood Insurance Rate Map Indicator:	Not reported
Version Number:	24v3.1
Changed By DCP:	Not reported

B87 **COMMERCIAL/RESIDENTIAL** **NY Spills** **S122877569**
West **5 GREAT JONES ST** **N/A**
< 1/8 **MANHATTAN, NY**
0.040 mi.
213 ft. **Site 5 of 46 in cluster B**

Relative: **Lower**

Actual: **41 ft.**

SPILLS:

Name:	COMMERCIAL/RESIDENTIAL
Address:	5 GREAT JONES ST
City,State,Zip:	MANHATTAN, NY
Spill Number/Closed Date:	1806545 / 2018-09-19
Facility ID:	1806545
Facility Type:	ER
DER Facility ID:	530135
Site ID:	577274
DEC Region:	2
Spill Cause:	Equipment Failure
Spill Class:	Not reported
SWIS:	3101
Spill Date:	2018-09-18
Investigator:	HRPATEL
Referred To:	Not reported
Reported to Dept:	2018-09-18
CID:	Not reported
Water Affected:	Not reported
Spill Source:	Commercial/Industrial
Spill Notifier:	Other
Cleanup Ceased:	Not reported
Cleanup Meets Std:	False
Last Inspection:	Not reported
Recommended Penalty:	Not reported
UST Trust:	False
Remediation Phase:	0
Date Entered In Computer:	2018-09-18
Spill Record Last Update:	2018-09-20
Spiller Name:	Not reported
Spiller Company:	UNKNOWN
Spiller Address:	7 GREAT JONES ST
Spiller Company:	999
Contact Name:	FAISAL ALDAFARI
Latitude:	Not reported
Longitude:	Not reported
DEC Memo:	09/18/18-Hiralkumar Patel. 8:39 PM:- spoke with Faisal at NYCDEP. he mentioned that they received an odor complaints this afternoon. DEP inspected the site and noted nuisance odors on street sidewalk and inside complainant's apartment, but no readings were noted on PID. DEP advised complainant to ventilate the place. Faisal mentioned that AARCO Env. is doing some work under sidewalk. 8:52 PM:- spoke with Paul Oliver (646-240-2048), who filed odor complaint with FDNY/NYC DEP. he mentioned about soil excavation activities under the sidewalk adjacent to neighboring building at 7 Great Jones St. sidewalk work started in morning, but he noticed petroleum odors in his 3rd floor apartment unit around 4 PM. he reported odors to FDNY/NYC DEP. both agencies responded and found no issues. Paul confirmed no more odors in his

COMMERCIAL/RESIDENTIAL (Continued) **S122877569**

apartment after ventilating the
place. 09/19/18-Hiralkumar Patel. 6:26 AM:- left message at AARCO Env.
6:38 AM:- received call from
Victoria (631-626-9086) from AARCO Env. she mentioned that they are
remediating petroleum
contaminated soil under the sidewalk along the leaking fill line at
building 7 Great Jones St, and
DEC Piper is the project manager. informed DEC Piper about odor
complaint. case closed. refer to
spill #: 1800645.

Remarks: Tank removed from ground resulted in soil abatement.
Chemical/Petroleum odor present. Clean up status uncertain.

All Materials:

Site ID:	577274
Operable Unit ID:	1325050
Operable Unit:	01
Material ID:	2333599
Material Code:	0066A
Material Name:	unknown petroleum
Case No.:	Not reported
Material FA:	Petroleum
Quantity:	Not reported
Units:	Not reported
Recovered:	Not reported
Resource Affected:	Soil
Oxygenate:	Not reported

C88 **OZY MANDIUS REALTY** **NY Spills** **S109373258**
SE **348 BOWERY ST** **N/A**
< 1/8 **MANHATTAN, NY**
0.041 mi.
216 ft. **Site 13 of 28 in cluster C**

Relative:
Higher

Actual:
42 ft.

SPILLS:

Name:	OZY MANDIUS REALTY
Address:	348 BOWERY ST
City,State,Zip:	MANHATTAN, NY
Spill Number/Closed Date:	0808740 / 2013-08-08
Facility ID:	0808740
Facility Type:	ER
DER Facility ID:	355410
Site ID:	406147
DEC Region:	2
Spill Cause:	Other
Spill Class:	C4
SWIS:	3101
Spill Date:	2008-11-03
Investigator:	RMPIPER
Referred To:	Not reported
Reported to Dept:	2008-11-03
CID:	Not reported
Water Affected:	Not reported
Spill Source:	Commercial/Industrial
Spill Notifier:	Other
Cleanup Ceased:	Not reported
Cleanup Meets Std:	False

OZY MANDIUS REALTY (Continued) **S109373258**

Last Inspection:	Not reported
Recommended Penalty:	False
UST Trust:	False
Remediation Phase:	0
Date Entered In Computer:	2008-11-03
Spill Record Last Update:	2013-08-08
Spiller Name:	Not reported
Spiller Company:	UNKNOWN
Spiller Address:	Not reported
Spiller Company:	999
Contact Name:	ROCKY WENSKUS
Latitude:	Not reported
Longitude:	Not reported
DEC Memo:	contact owner: Anthony Morano=- 212-645-9545 6 West 14th St. 2nd Floor, Ny, NY 10011 05-19-2010- DECPiper sent csl. DECPiperreceived and reviewed UST closure report. Based on work to date, this spill is closed. See edocs if warranted.
Remarks:	CALLER STATES THAT THEY WERE DOING SOIL BORING AND FOUND SOIL CONTAMINATION. CLEAN UP IS PENDING.

All Materials:

Site ID:	406147
Operable Unit ID:	1162754
Operable Unit:	01
Material ID:	2154034
Material Code:	0066A
Material Name:	unknown petroleum
Case No.:	Not reported
Material FA:	Petroleum
Quantity:	Not reported
Units:	G
Recovered:	Not reported
Resource Affected:	Soil
Oxygenate:	Not reported

C89 **LOT 43,TAXBLOCK 531** **NY E DESIGNATION** **S128902192**
SE **348 BOWERY** **NY NYC LAND USE** **N/A**
< 1/8 **MANHATTAN, NY**
0.041 mi.
216 ft. **Site 14 of 28 in cluster C**

Relative: **Higher**
Actual: **42 ft.**

E DESIGNATION:

Name:	LOT 43,TAXBLOCK 531
Address:	348 BOWERY
City,State,Zip:	MANHATTAN, NY
Tax Lot(s):	43
Tax Block:	531
Borough Code:	Not reported
E-No:	E-619
Effective Date:	Not reported
Satisfaction Date:	Not reported
Ceqr Number:	21DCP059M
Ulurp Number:	N210423ZRM; C210422ZMM
Zoning Map No:	Not reported
Description:	Air Quality - HVAC fuel limited to natural gas;Hazardous Materials*

LOT 43,TAXBLOCK 531 (Continued) **S128902192**

Phase I and Phase II Testing Protocol;Window Wall Attenuation & Alternate Ventilation
Lot Remediation Date: Not reported

NYC LAND USE:

Name:	Not reported
Address:	348 BOWERY
City,State,Zip:	MANHATTAN, NY 10012
Latitude:	40.7266422
Longitude:	-73.9920266
Type Of Ownership Code:	Not reported
Owner Name:	42424 REALTY INC.
Borough:	MN
Tax Block:	531
Tax Lot:	43
Community District:	102
Census Tract 2020:	1005502
Census Block 2020:	10055021001
Census Tract 2010:	55.02
Census Block 2010:	1000
School District:	02
City Council District:	2
Fire Company:	L009
Police Precinct:	9
Health Center District:	15
Health Area:	5700
Sanitation District Boro:	1
Sanitation District Number:	02
Sanitation Subsection:	2A
Zoning District 1:	M1-6/R10: Mixed Manufacturing & Residential Districts
Zoning District 2:	Not reported
Zoning District 3:	Not reported
Zoning District 4:	Not reported
Commercial Overlay 1:	Not reported
Commercial Overlay 2:	Not reported
Special Purpose District 1:	SNX
Special Purpose District 2:	Not reported
Special Purpose District 3:	Not reported
Limited Height District:	Not reported
Spill Boundary Indicator:	N
Building Class:	G9: Garages And Gasoline Stations - Miscellaneous Garage Or Gas Station
Land Use Category:	Transportation & Utility
Number Of Easements:	0
Lot Area:	1557
Total Building Floor Area:	1158
Commercial Floor Area:	1158
Residential Floor Area:	0
Office Floor Area:	0
Retail Floor Area:	425
Garage Floor Area:	733
Storage Floor Area:	0
Factory Floor Area:	0
Other Floor Area:	0
Total Building Floor Area Source Code:	2
Number Of Buildings:	1
Number Of Floors:	1.0000000

LOT 43,TAXBLOCK 531 (Continued) **S128902192**

Residential Units:	0
Total Units:	7
Lot Frontage:	26.2500000
Lot Depth:	65.5000000
Building Frontage:	25.0000000
Building Depth:	24.0000000
Extension Code:	N
Proximity Code:	3
Irregular Lot Code:	Y
Lot Type:	3
Basement Type/Grade:	0
Assessed Land Value:	324000.00000
Assessed Total Value:	693450.00000
Exempt Total Value:	0.00000
Year Built:	1954
Year Altered 1:	0
Year Altered 2:	0
Historic District Name:	Not reported
Landmark Status:	Not reported
Built Floor Area Ratio:	0.74000000000
Maximum Allowable Residential Far:	10.00000000000
Maximum Allowable Commercial Far:	10.00000000000
Maximum Allowable Community Facility Far:	10.00000000000
Boro Code:	1
Borough, Tax Block and Lot:	1005310043.00000000
Condominium Number:	Not reported
Census Tract 2:	005502
X Coordinate:	986460
Y Coordinate:	204012
Zoning Map #:	12c
Zoning Map Code:	Not reported
Sanborn Map #:	103 010
Tax Map #:	10207
E-designation Number:	E-619
Apportionment BBL:	Not reported
Apportionment Date:	Not reported
Pluto DTM Base Map Indicator:	1
2007 Flood Insurance Rate Map Indicator:	Not reported
2015 Preliminary Flood Insurance Rate Map Indicator:	Not reported
Version Number:	24v3.1
Changed By DCP:	Not reported

E90 **VICTOR TRANSMISSIONS** **EDR Hist Auto** **1021562260**
NNE **393 LAFAYETTE ST** **N/A**
< 1/8 **NEW YORK, NY 10003**
0.041 mi.
216 ft. **Site 1 of 15 in cluster E**

Relative: EDR Hist Auto
Higher

Actual:
42 ft.

Year:	Name:	Type:
2002	VICTOR TRANSMISSIONS	Automotive Transmission Repair Shops
2003	VICTOR TRANSMISSIONS	Automotive Transmission Repair Shops
2004	VICTOR TRANSMISSIONS	Automotive Transmission Repair Shops
2005	VICTOR TRANSMISSIONS	Automotive Transmission Repair Shops
2006	VICTOR TRANSMISSIONS	Automotive Transmission Repair Shops
2007	VICTOR TRANSMISSIONS	Automotive Transmission Repair Shops
2008	VICTOR TRANSMISSIONS	Automotive Transmission Repair Shops

F91 **20 BOND ST. CR. LAFAYETTE** **NY Spills** **S102146951**
SW **20 BOND ST.CR. LAFAYETTE** **N/A**
< 1/8 **MANHATTAN, NY**
0.041 mi.
217 ft. **Site 1 of 21 in cluster F**

Relative:
Higher

Actual:
42 ft.

SPILLS:

Name:	20 BOND ST. CR. LAFAYETTE
Address:	20 BOND ST.CR. LAFAYETTE
City,State,Zip:	MANHATTAN, NY
Spill Number/Closed Date:	9306682 / 1993-09-03
Facility ID:	9306682
Facility Type:	ER
DER Facility ID:	254265
Site ID:	315381
DEC Region:	2
Spill Cause:	Unknown
Spill Class:	B3
SWIS:	3101
Spill Date:	1993-08-31
Investigator:	SULLIVAN
Referred To:	Not reported
Reported to Dept:	1993-08-31
CID:	Not reported
Water Affected:	Not reported
Spill Source:	Unknown
Spill Notifier:	Affected Persons
Cleanup Ceased:	1993-09-03
Cleanup Meets Std:	True
Last Inspection:	Not reported
Recommended Penalty:	False
UST Trust:	False
Remediation Phase:	0
Date Entered In Computer:	1993-09-01
Spill Record Last Update:	1998-02-11
Spiller Name:	Not reported
Spiller Company:	SUSPECT GAS STA.
Spiller Address:	GREAT JONES & LAFAYETTE S
Spiller Company:	001
Contact Name:	Not reported
Latitude:	Not reported
Longitude:	Not reported
DEC Memo:	Not reported
Remarks:	ODOR ONGOING FOR ~2 DAYS REFERRED NOTIFIER TO CONTACT DEP COMPLAINT LINE AND DEPT OF PUBLIC HEALTH - NOTIFIER CALL BACK - CAOMPLAIN ABOUT GASOLINE ODOR IN BASEMENT, NOTIFIED NY FD & DEP.TOMASELLO RESP

All Materials:

Site ID:	315381
Operable Unit ID:	987935
Operable Unit:	01
Material ID:	396533
Material Code:	0009
Material Name:	gasoline
Case No.:	Not reported
Material FA:	Petroleum
Quantity:	.00
Units:	L
Recovered:	.00
Resource Affected:	Air

20 BOND ST. CR. LAFAYETTE (Continued) **S102146951**

Oxygenate: Not reported

F92 **20 BOND STREET** **NY Spills** **S102148127**
SW **20 BOND STREET** **NY NYC LAND USE** **N/A**
< 1/8 **MANHATTAN, NY**
0.041 mi.
217 ft. **Site 2 of 21 in cluster F**

Relative:
Higher

Actual:
42 ft.

SPILLS:

Name:	20 BOND STREET
Address:	20 BOND STREET
City,State,Zip:	MANHATTAN, NY
Spill Number/Closed Date:	9400898 / 1994-06-19
Facility ID:	9400898
Facility Type:	ER
DER Facility ID:	247516
Site ID:	306475
DEC Region:	2
Spill Cause:	Unknown
Spill Class:	B3
SWIS:	3101
Spill Date:	1994-04-19
Investigator:	TOMASELLO
Referred To:	Not reported
Reported to Dept:	1994-04-19
CID:	Not reported
Water Affected:	Not reported
Spill Source:	Commercial/Industrial
Spill Notifier:	Citizen
Cleanup Ceased:	Not reported
Cleanup Meets Std:	False
Last Inspection:	Not reported
Recommended Penalty:	False
UST Trust:	False
Remediation Phase:	0
Date Entered In Computer:	1994-05-02
Spill Record Last Update:	1998-02-25
Spiller Name:	Not reported
Spiller Company:	Not reported
Spiller Address:	Not reported
Spiller Company:	001
Contact Name:	Not reported
Latitude:	Not reported
Longitude:	Not reported
DEC Memo:	Not reported
Remarks:	GAS STA. BEHIND STUDIO- SEAPAGE OF FUMES COME IN THROUGH BASEMENT. CALL BACK WANTED MARK TIBBEY.

All Materials:

Site ID:	306475
Operable Unit ID:	994615
Operable Unit:	01
Material ID:	384670
Material Code:	0009
Material Name:	gasoline
Case No.:	Not reported
Material FA:	Petroleum

20 BOND STREET (Continued) **S102148127**

Quantity:	1.00
Units:	G
Recovered:	.00
Resource Affected:	Air
Oxygenate:	Not reported

NYC LAND USE:

Name:	Not reported
Address:	20 BOND STREET
City,State,Zip:	MANHATTAN, NY 10012
Latitude:	40.7267493
Longitude:	-73.9938052
Type Of Ownership Code:	Not reported
Owner Name:	20 BOND OWNERS CORP
Borough:	MN
Tax Block:	530
Tax Lot:	58
Community District:	102
Census Tract 2020:	1005502
Census Block 2020:	10055021002
Census Tract 2010:	55.02
Census Block 2010:	1001
School District:	02
City Council District:	2
Fire Company:	L009
Police Precinct:	9
Health Center District:	15
Health Area:	5700
Sanitation District Boro:	1
Sanitation District Number:	02
Sanitation Subsection:	2A
Zoning District 1:	M1-5/R7X: Mixed Manufacturing & Residential Districts
Zoning District 2:	Not reported
Zoning District 3:	Not reported
Zoning District 4:	Not reported
Commercial Overlay 1:	Not reported
Commercial Overlay 2:	Not reported
Special Purpose District 1:	SNX
Special Purpose District 2:	Not reported
Special Purpose District 3:	Not reported
Limited Height District:	Not reported
Spill Boundary Indicator:	N
Building Class:	D4: Elevator Apartments - Cooperatives (Other Than Condominiums)
Land Use Category:	Multi-Family Elevator Buildings
Number Of Easements:	0
Lot Area:	2587
Total Building Floor Area:	15979
Commercial Floor Area:	0
Residential Floor Area:	15979
Office Floor Area:	0
Retail Floor Area:	0
Garage Floor Area:	0
Storage Floor Area:	0
Factory Floor Area:	0
Other Floor Area:	0
Total Building Floor Area Source Code:	2

20 BOND STREET (Continued) **S102148127**

Number Of Buildings:	1
Number Of Floors:	7.0000000
Residential Units:	7
Total Units:	7
Lot Frontage:	25.6700000
Lot Depth:	100.0000000
Building Frontage:	26.0000000
Building Depth:	100.0000000
Extension Code:	N
Proximity Code:	2
Irregular Lot Code:	N
Lot Type:	3
Basement Type/Grade:	2
Assessed Land Value:	349200.00000
Assessed Total Value:	4912200.00000
Exempt Total Value:	0.00000
Year Built:	1895
Year Altered 1:	2009
Year Altered 2:	0
Historic District Name:	NoHo Historic District Extension
Landmark Status:	Not reported
Built Floor Area Ratio:	6.18000000000
Maximum Allowable Residential Far:	5.00000000000
Maximum Allowable Commercial Far:	5.00000000000
Maximum Allowable Community Facility Far:	5.00000000000
Boro Code:	1
Borough, Tax Block and Lot:	1005300058.00000000
Condominium Number:	Not reported
Census Tract 2:	005502
X Coordinate:	985967
Y Coordinate:	204051
Zoning Map #:	12c
Zoning Map Code:	Not reported
Sanborn Map #:	103 010
Tax Map #:	10207
E-designation Number:	Not reported
Apportionment BBL:	Not reported
Apportionment Date:	Not reported
Pluto DTM Base Map Indicator:	1
2007 Flood Insurance Rate Map Indicator:	Not reported
2015 Preliminary Flood Insurance Rate Map Indicator:	Not reported
Version Number:	24v3.1
Changed By DCP:	t

C93 **360 BOWERY** **NY NYC OER** **S132179955**
ESE **360 BOWERY** **N/A**
< 1/8 **MANHATTAN, NY**
0.042 mi.
223 ft. **Site 15 of 28 in cluster C**

Relative: **Lower**
Actual: **41 ft.**

NYC OER:

Name:	360 BOWERY
Address:	360 BOWERY
City,State,Zip:	MANHATTAN, NY
Latitude:	40.726829
Longitude:	-73.991651
OER Project Numbers:	22TMP1595M,22EH-N360M
BBL:	1005310037

360 BOWERY (Continued) **S132179955**

OER Program: E/RD (Review)
Class: Completed (C)
Phase: Completed

URL:
Postcode: 10012
Community Board: 2
Council District: 1
Census Tract: 5502
BIN: 1080074
NTA: West Village

C94
ESE
< 1/8
0.042 mi.
223 ft.

CRAFTSMAN SERVICE CENTER INC **EDR Hist Auto** **1021714908**
360 BOWERY **N/A**
NEW YORK, NY 10012

Site 16 of 28 in cluster C

Relative:
Lower

Actual:
41 ft.

EDR Hist Auto

Year:	Name:	Type:
1969	SUPERIOR GULF STATION	Gasoline Service Stations
1970	SUPERIOR GULF STATION	Gasoline Service Stations
1971	SUPERIOR GULF STATION	Gasoline Service Stations
1972	CRAFTSMAN SERVICE CENTER INC	Gasoline Service Stations
1973	CRAFTSMAN SERVICE CENTER INC	Gasoline Service Stations
1974	CRAFTSMAN SERVICE CENTER INC	Gasoline Service Stations
1975	CRAFTSMAN SERVICE CENTER INC	Gasoline Service Stations
1976	CRAFTSMAN SERVICE CENTER INC	Gasoline Service Stations
1977	CRAFTSMAN SERVICE CENTER INC	Gasoline Service Stations
1978	CRAFTSMAN SERVICE CENTER INC	Gasoline Service Stations
1979	CRAFTSMAN SERVICE CENTER INC	Gasoline Service Stations
1980	CRAFTSMAN SERVICE CENTER INC	Gasoline Service Stations
1982	CRAFTSMAN SERVICE CENTER INC	Gasoline Service Stations
1983	CRAFTSMAN SERVICE CENTER INC	Gasoline Service Stations
1985	CRAFTSMAN SERVICE CENTER INC	Gasoline Service Stations
1986	CRAFTSMAN SERVICE CENTER INC	Gasoline Service Stations
1987	CRAFTSMAN SERVICE CENTER INC	Gasoline Service Stations
1988	CRAFTSMAN SERVICE CENTER INC	Gasoline Service Stations

B95
WNW
< 1/8
0.042 mi.
224 ft.

CONSOLIDATED EDISON CO. OF NY, INC. **E MANIFEST** **1031630348**
2 GREAT JONES ST. **N/A**
NEW YORK, NY 10012

Site 6 of 46 in cluster B

Relative:
Lower

Actual:
41 ft.

E MANIFEST:
Manifest Tracking Number: 018837773FLE
Last Updated Date: 20230830
Shipped Date: 20230822
Received Date: 20230822
Manifest Status: Signed
Submission Type: DataImage5Copy
Origin Type: Service
Generator EPA ID: NYR000114579
Generator Name: Consolidated Edison Co. Of Ny, Inc.

CONSOLIDATED EDISON CO. OF NY, INC. (Continued) **1031630348**

Generator Location Street Number:	Not reported
Generator Location Street 1:	2 GREAT JONES ST.
Generator Location Street 2:	Not reported
Generator Location City:	NEW YORK
Generator Location State:	NY
Generator Location Zip:	10012
Generator Mail Street Number:	Not reported
Generator Mail Street 1:	116 Skyline Dr.
Generator Mail Street 2:	Not reported
Generator Mail City:	South Plainfield
Generator Mail Zip:	07080
Generator Mail State:	NJ
Generator Contact Company Name:	Not reported
Designated Facility EPA ID:	NJD991291105
Designated Facility Name:	Clean Earth Of North Jersey
Designated Facility Mail Street Number:	105
Designated Facility Mail Street 1:	Not reported
Designated Facility Mail Street 2:	JACOBUS AVE
Designated Facility Mail City:	KEARNY
Designated Facility Mail Zip:	07032
Designated Facility Mail State:	NJ
Designated Facility Location Street Number:	105
Designated Facility Location Street 1:	JACOBUS AVE
Designated Facility Location Street 2:	Not reported
Designated Facility Location City:	KEARNY
Designated Facility Location Zip:	07032
Designated Facility Location State:	NJ
Designated Facility Contact Company Name:	Not reported
Manifest Residue Indicator:	N
Rejection Indicator:	N

Transporter:

Manifest Tracking Number:	018837773FLE
Transporter Line Number:	1
Transporter EPA ID:	MAD039322250
Transporter Name:	Clean Harbors Environmental Services Inc

Waste Line:

Manifest Tracking Number:	018837773FLE
Waste Line Number:	1
U.S. DOT Hazardous Indicator:	Y
U.S. DOT ID Number:	NA3082
U.S. DOT Description:	Rq, Na3082, Hazardous Waste, Liquid N.O.S., (Lead), 8, Pg Iii, (D008)
Non-Hazardous Waste Description:	Not reported
Number of Containers:	1
Container Type Code:	TT
Container Type Description:	Cargo tanks (tank trucks)
Waste Quantity:	1200
Quantity Unit of Measure Code:	P
Quantity Unit of Measure Description:	Pounds
Waste Quantity, in Tons:	0.6
Acute Waste Quantity, in Tons:	0
Non-Acute Waste Quantity, in Tons:	0.6
Waste Quantity, in Kilograms:	544.218
Acute Waste Quantity, in Kilograms:	0
Non-Acute Waste Quantity, in Kilorgrams:	544.218

CONSOLIDATED EDISON CO. OF NY, INC. (Continued) **1031630348**

Management Method Code:	H110
Management Method Description:	STABILIZATION
Waste Residue Indicator:	N
Quantity Discrepancy Indicator:	N
Waste Type Discrepancy Indicator:	N
Waste Density:	Not reported
Waste Density Unit of Measure Code:	Not reported
Waste Density Unit of Measure Description:	Not reported
Form Code:	Not reported
Form Code Description:	Not reported
Source Code:	Not reported
Source Code Description:	Not reported
Waste Minimization Code:	Not reported
Waste Minimization Code Description:	Not reported
Consent Number:	Not reported
EPA Waste Indicator:	Y
Federal Waste Codes:	D008
Quantity Haz Kg:	544.218
Quantity Haz Tons:	0.6
Quantity Non Haz Kg:	Not reported
Quantity Non Haz Tons:	Not reported
State Waste Codes:	NY-T

B96 **SILK BUILDING CONDOMINIUM** **NY AST** **U004077678**
NW **14 E 4TH ST** **N/A**
< 1/8 **NEW YORK, NY 10012**
0.043 mi.
229 ft. **Site 7 of 46 in cluster B**

Relative: **Lower**
Actual: **41 ft.**

AST:

Name:	SILK BUILDING CONDOMINIUM
Address:	14 E 4TH ST
City,State,Zip:	NEW YORK, NY 10012
Region:	STATE
DEC Region:	2
Site Status:	Unregulated/Closed
Facility Id:	2-319465
Program Type:	PBS
UTM X:	584970.20704
UTM Y:	4509059.18672
Expiration Date:	N/A
Site Type:	Apartment Building/Office Building

Affiliation Records:

Site Id:	14777
Affiliation Type:	Facility Operator
Company Name:	SILK BUILDING CONDOMINIUM
Contact Type:	Not reported
Contact Name:	FELIX VOSQUEZ
Address1:	Not reported
Address2:	Not reported
City:	Not reported
State:	NN
Zip Code:	Not reported
Country Code:	001
Phone:	(212) 777-6035
EMail:	Not reported
Fax Number:	Not reported

SILK BUILDING CONDOMINIUM (Continued) **U004077678**

Modified By: TRANSLAT
Date Last Modified: 2004-03-04

Site Id: 14777
Affiliation Type: Mail Contact
Company Name: SILK BUILDING CONDOMINIUM
Contact Type: Not reported
Contact Name: AUBREY PHILLIBERT
Address1: C/O FIRSTSERVICE RESIDENTIAL
Address2: 622 THIRD AVENUE, 14TH FLOOR
City: NEW YORK
State: NY
Zip Code: 10017
Country Code: 001
Phone: (212) 634-8900
EMail: COMPLIANCE.NY@FSRESIDENTIAL.COM
Fax Number: Not reported
Modified By: ACDANIEL
Date Last Modified: 2023-04-24

Site Id: 14777
Affiliation Type: Emergency Contact
Company Name: SILK BUILDING CONDOMINIUM
Contact Type: Not reported
Contact Name: JUAN CARLOS RAMIREZ
Address1: Not reported
Address2: Not reported
City: Not reported
State: NN
Zip Code: Not reported
Country Code: 001
Phone: (212) 777-6035
EMail: Not reported
Fax Number: Not reported
Modified By: ACDANIEL
Date Last Modified: 2023-04-24

Site Id: 14777
Affiliation Type: Facility Owner
Company Name: SILK BUILDING CONDOMINIUM
Contact Type: DIRECTOR OF COMPLIANCE
Contact Name: STEPHANIE CARDELLO
Address1: 14 E 4TH ST.
Address2: Not reported
City: NEW YORK
State: NY
Zip Code: 10012
Country Code: 001
Phone: (212) 634-8400
EMail: COMPLIANCE.NY@FSRESIDENTIAL.COM
Fax Number: Not reported
Modified By: ACDANIEL
Date Last Modified: 2023-04-24

Tank Info:

Tank Number: 001

SILK BUILDING CONDOMINIUM (Continued) **U004077678**

Tank Id:	26141
Material Code:	0001
Common Name of Substance:	#2 Fuel Oil (On-Site Consumption)

Equipment Records:

I04 - Overfill - Product Level Gauge (A/G)
A00 - Tank Internal Protection - None
D01 - Pipe Type - Steel/Carbon Steel/Iron
G03 - Tank Secondary Containment - Vault (w/o access)
H00 - Tank Leak Detection - None
L09 - Piping Leak Detection - Exempt Suction Piping
B00 - Tank External Protection - None
C00 - Pipe Location - No Piping
F00 - Pipe External Protection - None
J02 - Dispenser - Suction Dispenser

Tank Location:	Aboveground in subterranean vault with access for inspections..... Tank in subterranean vault but accessible for inspection.
Tank Type:	Steel/Carbon Steel/Iron
Tank Status:	Closed - Removed
Pipe Model:	Not reported
Install Date:	Not reported
Capacity Gallons:	10000
Tightness Test Method:	-
Date Test:	Not reported
Next Test Date:	Not reported
Date Tank Closed:	01/25/2022
Register:	True
Modified By:	MXLAY
Last Modified:	04/24/2023
Material Name:	#2 fuel oil (on-site consumption)

B97 **3 GREAT JONES TENANTS CORP.** **NY AST** **A100175403**
West **3 GREAT JONES STREET** **N/A**
< 1/8 **NEW YORK, NY 10012**
0.045 mi.
236 ft. **Site 8 of 46 in cluster B**

Relative: **Lower**
Actual: **41 ft.**

AST:

Name:	3 GREAT JONES TENANTS CORP.
Address:	3 GREAT JONES STREET
City,State,Zip:	NEW YORK, NY 10012
Region:	STATE
DEC Region:	2
Site Status:	Active
Facility Id:	2-605096
Program Type:	PBS
UTM X:	584936.75488
UTM Y:	4508987.98674
Expiration Date:	02/01/2026
Site Type:	Apartment Building/Office Building

Affiliation Records:

Site Id:	26965
Affiliation Type:	Mail Contact
Company Name:	MACK EDGE MGMT, LLC
Contact Type:	Not reported
Contact Name:	SORAYA M.
Address1:	P.O. BOX 514

3 GREAT JONES TENANTS CORP. (Continued) **A100175403**

Address2:	Not reported
City:	NEW YORK
State:	NY
Zip Code:	10014
Country Code:	001
Phone:	(917) 445-5376
EMail:	MAIL@MACKEDGE.COM
Fax Number:	Not reported
Modified By:	JSMACRI
Date Last Modified:	2022-02-11

Site Id:	26965
Affiliation Type:	Facility Operator
Company Name:	3 GREAT JONES TENANTS CORP.
Contact Type:	Not reported
Contact Name:	ROBERT WILSON
Address1:	Not reported
Address2:	Not reported
City:	Not reported
State:	NN
Zip Code:	Not reported
Country Code:	001
Phone:	(212) 529-5688
EMail:	Not reported
Fax Number:	Not reported
Modified By:	TRANSLAT
Date Last Modified:	2004-03-04

Site Id:	26965
Affiliation Type:	Emergency Contact
Company Name:	3 GREAT JONES TENANTS CORP.
Contact Type:	Not reported
Contact Name:	SORAYA M.
Address1:	Not reported
Address2:	Not reported
City:	Not reported
State:	NN
Zip Code:	Not reported
Country Code:	001
Phone:	(917) 445-5376
EMail:	Not reported
Fax Number:	Not reported
Modified By:	JSMACRI
Date Last Modified:	2022-02-11

Site Id:	26965
Affiliation Type:	Facility Owner
Company Name:	3 GREAT JONES TENANTS CORP.
Contact Type:	AGENT
Contact Name:	SORAYA M.
Address1:	3 GREAT JONES STREET
Address2:	Not reported
City:	NEW YORK
State:	NY
Zip Code:	10012
Country Code:	001
Phone:	(917) 502-7490

3 GREAT JONES TENANTS CORP. (Continued) **A100175403**

EMail: Not reported
Fax Number: Not reported
Modified By: JSMACRI
Date Last Modified: 2022-02-11

Tank Info:

Tank Number: 001
Tank Id: 59428
Material Code: 0001
Common Name of Substance: #2 Fuel Oil (On-Site Consumption)

Equipment Records:

B00 - Tank External Protection - None
F00 - Pipe External Protection - None
I05 - Overfill - Vent Whistle
A00 - Tank Internal Protection - None
D01 - Pipe Type - Steel/Carbon Steel/Iron
E00 - Piping Secondary Containment - None
G99 - Tank Secondary Containment - Other
H00 - Tank Leak Detection - None
L09 - Piping Leak Detection - Exempt Suction Piping
J02 - Dispenser - Suction Dispenser
C01 - Pipe Location - Aboveground

Tank Location: Aboveground - contact with soil.... Tank bottom rests on soil, allowing no visual inspection.
Tank Type: Steel/Carbon Steel/Iron
Tank Status: In Service
Pipe Model: Not reported
Install Date: 09/01/1976
Capacity Gallons: 2000
Tightness Test Method: -
Date Test: Not reported
Next Test Date: Not reported
Date Tank Closed: Not reported
Register: True
Modified By: MJGRIFFI
Last Modified: 05/09/2022
Material Name: #2 fuel oil (on-site consumption)

D98 **FORMER PENSKE** **NY Spills** **S106382647**
SSW **40 BOND STREET** **NY NYC LAND USE** **N/A**
< 1/8 **MANHATTAN, NY**
0.045 mi.
236 ft. **Site 2 of 30 in cluster D**

Relative: **Higher**
Actual: **43 ft.**

SPILLS:
Name: FORMER PENSKE
Address: 40 BOND STREET
City,State,Zip: MANHATTAN, NY
Spill Number/Closed Date: 0330066 / 2008-09-18
Facility ID: 0330066
Facility Type: ER
DER Facility ID: 141051
Site ID: 167408
DEC Region: 2
Spill Cause: Unknown

FORMER PENSKE (Continued) **S106382647**

Spill Class:	D4
SWIS:	3101
Spill Date:	1994-06-28
Investigator:	skcarlso
Referred To:	NFA
Reported to Dept:	2004-02-11
CID:	Not reported
Water Affected:	Not reported
Spill Source:	Commercial/Industrial
Spill Notifier:	Other
Cleanup Ceased:	Not reported
Cleanup Meets Std:	False
Last Inspection:	Not reported
Recommended Penalty:	False
UST Trust:	False
Remediation Phase:	0
Date Entered In Computer:	2004-02-11
Spill Record Last Update:	2008-09-18
Spiller Name:	RICHARD SAUT
Spiller Company:	PENSKE
Spiller Address:	Not reported
Spiller Company:	001
Contact Name:	RICHARD SAUT
Latitude:	40.7263860
Longitude:	-73.9935090
DEC Memo:	Prior to Sept, 2004 data translation this spill Lead_DEC Field was ROMMEL 4/12/04-Vought-Spill transferred from Tibbe to Rommel as per ROmmel. 10/14/04 Reassigned from Rommel to Sun. 10/22/04 Joe Sun called Penske's Environmental Engineer (Richard Saut) today and asked if they have ever submitted the Tank Closure Assessment Report for the seven (7)550-gallon underground storage tanks removed in 1994. He will check their record and get back to me next Monday. 10/28/04 Sun sent a letter to Richard Saut of Penske (previous owner) and two current owners, Michael Bogin of 23 BOnd Strret, and Ira Drukier of 40 Bond Strret, requiring them to submit the following documents by December 19, 2004: 1)Complete delineation of soil and groundwater contamination, 2) Investigation summary report, including a detailed description of a vapor mitigation efforts used in the construction of the residence including the installation of vapor barriers and/or sub-foundation venting systems, 3)Remedial action plan and Operation and Monitoring Plan (OMMP) and Surrounding property sketch. 11/12/04 Sun sent a letter to both Richard Saut of Penske and Michael bogin of current owner's Attorney and informed them that the Department approved that groundwater samples are not required for the property located at 23 Bond Street, Manhattan, NY based on the following subsurface investigations: 1)Tank Excavation Assessment by Handex, dated 11/18/03, and 3)Environmental Review by Environmental Compliance Inc., dated 12/24/03. 1/4/05 File Update by Sun:

FORMER PENSKE (Continued) **S106382647**

Since the concentrations of BTEX and Base Neutrals of soil samples taken from 23 Bond Street are all below NYS Recommended Soil Cleanup Objectives for Gasoline Contaminated Soils (TAGM 4046), the spill is now only applied to 40 Bond Strret. 10/05/05-File Update by Sun: On 10/05/05, Sun sent a letter to Joel Landes of Langan, the consultant for the property owner informing him that the New York State Department of Environmental Conservation (the Department) has received the Revised Phase II Site Investigation Report dated September 2, 2005 for this site. The Department has reviewed the report and contamination has been delineated to the extent possible. The Department requested that a Remedial Action Plan be submitted by October 31 2005 for review and approval. (Sun) 10/18/2005: Project reassigned from Sun to Andersen. 10/09/2005: RAP reviewed and approved. Recommended additions included 1) DER-10 method of soil sampling 2) 3 months of indoor air sampling after construction of the building. (S.Andersen) 1/27/06: Received a phone message from Joel Landes on Langan stating that excavation and implementation of the RAP has begun. The Project Manager of the project is John Gavras, phone: 212-479-5406. 2/27/06: Received a phone call from John Gavres. Will send excavation report and electronic copy of RAP. His contact info is as follows: John M. Gavras, PG, CPG PROJECT MANAGER Direct: 212.479.5406 Cell: 917.968.6779 LANGAN ENGINEERING & ENVIRONMENTAL SERVICES Tel: 212.479.5400 Fax: 212.479.5444 21 Penn Plaza 360 West 31st Street, 8th Floor New York, NY 10001-27278 www.langan.com 6/1/06: Left a voice message for John Gavres to followup on status of excavation. 6/2/06: Received voice message from Jamie Barr (212-479-5449). Excavation is nearly completed. 16 endpoint samples were taken and a report is in preparation. The vapor barrier was installed. 8/9/06: Left a message with Jamie Barr to followup on status of remediation report. 8/10/06: Received phone call from Jamie Barr. Report is in preparation and will be submitted in one months time. 9/19/06: Left voice message with Jamie Barr to followup on status of excavation report. 9/21/06: Spoke to Jamie Barr. They are waiting for sources of clean topsoil. Report will be finalized with topsoil manifests when filling with topsoil is completed. 10/30/06: Left voice message with Jamie Barr to followup on the status of the remediation report. 11/13/06: Left voice message with Jamie Barr to followup on the status of the remediation report. 11/27/06: Spoke to Jamie Barr. They are still waiting for clean fill at the site. Report cannot be completed until fill is received. Construction delays are delaying project completion. They hope to have the project completed by the end of the year. 1/22/07: Spoke to Jamie

FORMER PENSKE (Continued) **S106382647**

Barr. Report preparation delayed
waiting for certain aspects of construction to be completed. 3/1/07: Left message for Jamie Barr to
followup on report preparation. 3/27/07: Left voice message for Jamie Barr to followup on report
preparation. 4/5/07: Left voice message for Jamie Barr to followup on overdue remedial action
report. 4/5/07: Spoke to Jamie Barr. Report expected in two weeks. 5/10/07: left message for jamie
barr to followup on RAR 5/21/07: spoke to jamie barr - report will be submitted next week, lead
exceedance? 6/12/07: Emailed Jamie Barr to followup on RAR. (jbarr@langan.com) Received email from
Jamie Barr, report will be submitted in 1.5 weeks. 7/30/07: Emailed Jamie Barr to followup on RAR
submission. 8/7/07: Received email from Jamie Barr, RAR is in preparation. 9/12/07: Emailed Jamie
Barr to followup on RAR submittal. 9/14/07: Received email from Jamie Barr. Report will be
submitted next week. 9/24/07: Received FER. 10/9/07: Mercury and sVOC remained after excavation and
redevelopment. An active SSDS was installed. Sent letter indicating a Site Management Plan is
required. Letter sent via email and hard copy. 10/10/07: Spoke to Jamie Barr. A site management
plan will be submitted. 4/9/08 - Carlson: Left voice message for Jamie Barr. The SMP is overdue.
4/24/08 - Carlson: Received phone message from Jamie Barr. 4/28/08 - Carlson: Left voice message
for jamie Barr. Need to schedule a phone conversation to discuss SMP. Spoke to Jamie Barr. An SMP
will be submitted. 7/23/08 - Carlson: Sent letter to Jamie Barr requiring submittal of SMP by
8/6/08. 7/28/08 - Carlson: Received phone message from John Gavras. He will be handling SMP.
7/29/08 - Carlson: Spoke to John Gavras. SMP submittal date extended to 8/13/08. 9/18/08 - Carlson:
Reviewed SMP. Annual reports will not be required for this site. NFA required. Issued letter
approving SMP and indicating NFA is required. A proposal must be submitted to the Department to
shutdown the SSDS at the site.

Remarks: SOIL CONTAMINATION DISCOVERED DURING TANK REMOVAL. NEEDS GROUNDWATER INVESTIGATION.

All Materials:

Site ID:	167408
Operable Unit ID:	880630
Operable Unit:	01
Material ID:	496571
Material Code:	0008
Material Name:	diesel
Case No.:	Not reported
Material FA:	Petroleum
Quantity:	.00
Units:	G
Recovered:	.00
Resource Affected:	Soil

FORMER PENSKE (Continued) **S106382647**

Oxygenate:	Not reported
Site ID:	167408
Operable Unit ID:	880630
Operable Unit:	01
Material ID:	496572
Material Code:	0009
Material Name:	gasoline
Case No.:	Not reported
Material FA:	Petroleum
Quantity:	.00
Units:	G
Recovered:	.00
Resource Affected:	Soil
Oxygenate:	Not reported

NYC LAND USE:

Name:	Not reported
Address:	40 BOND STREET
City,State,Zip:	MANHATTAN, NY 10012
Latitude:	40.7264309
Longitude:	-73.9931522
Type Of Ownership Code:	Not reported
Owner Name:	UNAVAILABLE OWNER
Borough:	MN
Tax Block:	530
Tax Lot:	7505
Community District:	102
Census Tract 2020:	1005502
Census Block 2020:	10055021002
Census Tract 2010:	55.02
Census Block 2010:	1001
School District:	02
City Council District:	2
Fire Company:	L009
Police Precinct:	9
Health Center District:	15
Health Area:	5700
Sanitation District Boro:	1
Sanitation District Number:	02
Sanitation Subsection:	2A
Zoning District 1:	M1-5/R7X: Mixed Manufacturing & Residential Districts
Zoning District 2:	Not reported
Zoning District 3:	Not reported
Zoning District 4:	Not reported
Commercial Overlay 1:	Not reported
Commercial Overlay 2:	Not reported
Special Purpose District 1:	SNX
Special Purpose District 2:	Not reported
Special Purpose District 3:	Not reported
Limited Height District:	Not reported
Spill Boundary Indicator:	N
Building Class:	R4: Condominiums - Residential Unit In Elevator Bldg
Land Use Category:	Multi-Family Elevator Buildings
Number Of Easements:	0
Lot Area:	14255

FORMER PENSKE (Continued) **S106382647**

Total Building Floor Area:	71134
Commercial Floor Area:	0
Residential Floor Area:	71134
Office Floor Area:	0
Retail Floor Area:	0
Garage Floor Area:	0
Storage Floor Area:	0
Factory Floor Area:	0
Other Floor Area:	0
Total Building Floor Area Source Code:	2
Number Of Buildings:	1
Number Of Floors:	11.0000000
Residential Units:	26
Total Units:	26
Lot Frontage:	136.1700000
Lot Depth:	100.0000000
Building Frontage:	136.0000000
Building Depth:	60.0000000
Extension Code:	Not reported
Proximity Code:	3
Irregular Lot Code:	Y
Lot Type:	0
Basement Type/Grade:	5
Assessed Land Value:	1485002.00000
Assessed Total Value:	11408852.00000
Exempt Total Value:	0.00000
Year Built:	2008
Year Altered 1:	0
Year Altered 2:	0
Historic District Name:	NoHo Historic District Extension
Landmark Status:	Not reported
Built Floor Area Ratio:	4.99000000000
Maximum Allowable Residential Far:	5.00000000000
Maximum Allowable Commercial Far:	5.00000000000
Maximum Allowable Community Facility Far:	5.00000000000
Boro Code:	1
Borough, Tax Block and Lot:	1005307505.00000000
Condominium Number:	1721
Census Tract 2:	005502
X Coordinate:	986148
Y Coordinate:	203935
Zoning Map #:	12c
Zoning Map Code:	Not reported
Sanborn Map #:	103 010
Tax Map #:	10207
E-designation Number:	Not reported
Apportionment BBL:	1005300048.00000000
Apportionment Date:	09/22/2007
Pluto DTM Base Map Indicator:	1
2007 Flood Insurance Rate Map Indicator:	Not reported
2015 Preliminary Flood Insurance Rate Map Indicator:	Not reported
Version Number:	24v3.1
Changed By DCP:	t

F99 **RESIDENTIAL BLDG** **NY Spills** **S102662863**
SW **24 BOND ST** **N/A**
< 1/8 **MANHATTAN, NY**
0.045 mi.
237 ft. **Site 3 of 21 in cluster F**

Relative: **Higher**

Actual: **42 ft.**

SPILLS:

Name:	RESIDENTIAL BLDG
Address:	24 BOND ST
City,State,Zip:	MANHATTAN, NY
Spill Number/Closed Date:	9613681 / 1997-02-21
Facility ID:	9613681
Facility Type:	ER
DER Facility ID:	114518
Site ID:	133060
DEC Region:	2
Spill Cause:	Unknown
Spill Class:	E5
SWIS:	3101
Spill Date:	1997-02-21
Investigator:	SMMARTIN
Referred To:	Not reported
Reported to Dept:	1997-02-21
CID:	252
Water Affected:	Not reported
Spill Source:	Institutional, Educational, Gov., Other
Spill Notifier:	Citizen
Cleanup Ceased:	Not reported
Cleanup Meets Std:	False
Last Inspection:	Not reported
Recommended Penalty:	False
UST Trust:	False
Remediation Phase:	0
Date Entered In Computer:	1997-02-21
Spill Record Last Update:	1997-02-24
Spiller Name:	UNKNOWN
Spiller Company:	UNKNOWN
Spiller Address:	UNKNOWN
Spiller Company:	999
Contact Name:	GEORGE WACHTEL
Latitude:	40.7259741
Longitude:	-73.9929251
DEC Memo:	Prior to Sept, 2004 data translation this spill Lead_DEC Field was MARTINKAT
Remarks:	CALLER DISCOVERED TWO BAGS OF WHAT APPEARS TO BE ASBESTOS LEFT ON SIDE WALK IFO RESIDENTAIL BLDG-CALLER MOVED THEM CLOSER TO BLDG-REQ CALL BACK FROM DEC REP**********

All Materials:

Site ID:	133060
Operable Unit ID:	1045095
Operable Unit:	01
Material ID:	338787
Material Code:	0026A
Material Name:	asbestos
Case No.:	01332214
Material FA:	Hazardous Material
Quantity:	.00
Units:	G
Recovered:	.00

RESIDENTIAL BLDG (Continued) **S102662863**

Resource Affected: Soil
Oxygenate: Not reported

C100 **NY E DESIGNATION** **S129173892**
ENE **2 COOPER SQUARE** **NY NYC LAND USE** **N/A**
< 1/8 **MANHATTAN, NY 10003**
0.045 mi.
239 ft. **Site 17 of 28 in cluster C**

Relative:
Lower

Actual:
41 ft.

E DESIGNATION:

Name:	LOT 65,TAXBLOCK 544
Address:	2 COOPER SQUARE
City,State,Zip:	MANHATTAN, NY
Tax Lot(s):	65
Tax Block:	544
Borough Code:	Not reported
E-No:	R-121
Effective Date:	Not reported
Satisfaction Date:	Not reported
Ceqr Number:	07DCP049M
Ulurp Number:	060525 ZSM
Zoning Map No:	Not reported
Description:	Not reported
Lot Remediation Date:	Not reported

NYC LAND USE:

Name:	Not reported
Address:	2 COOPER SQUARE
City,State,Zip:	MANHATTAN, NY 10003
Latitude:	40.7275095
Longitude:	-73.9917955
Type Of Ownership Code:	Not reported
Owner Name:	10-12 COOPER SQUARE INC
Borough:	MN
Tax Block:	544
Tax Lot:	65
Community District:	102
Census Tract 2020:	1005700
Census Block 2020:	10057002008
Census Tract 2010:	57
Census Block 2010:	2004
School District:	02
City Council District:	2
Fire Company:	E033
Police Precinct:	9
Health Center District:	15
Health Area:	5700
Sanitation District Boro:	1
Sanitation District Number:	02
Sanitation Subsection:	2A
Zoning District 1:	M1-6/R10: Mixed Manufacturing & Residential Districts
Zoning District 2:	Not reported
Zoning District 3:	Not reported
Zoning District 4:	Not reported
Commercial Overlay 1:	Not reported

(Continued) **S129173892**

Commercial Overlay 2:	Not reported
Special Purpose District 1:	SNX
Special Purpose District 2:	Not reported
Special Purpose District 3:	Not reported
Limited Height District:	Not reported
Spill Boundary Indicator:	N
Building Class:	D6: Elevator Apartments - Fireproof With Stores
Land Use Category:	Mixed Residential & Commercial Buildings
Number Of Easements:	0
Lot Area:	13542
Total Building Floor Area:	128300
Commercial Floor Area:	3300
Residential Floor Area:	125000
Office Floor Area:	0
Retail Floor Area:	3300
Garage Floor Area:	0
Storage Floor Area:	0
Factory Floor Area:	0
Other Floor Area:	0
Total Building Floor Area Source Code:	2
Number Of Buildings:	2
Number Of Floors:	16.0000000
Residential Units:	133
Total Units:	134
Lot Frontage:	71.0000000
Lot Depth:	90.0000000
Building Frontage:	0.0000000
Building Depth:	0.0000000
Extension Code:	N
Proximity Code:	1
Irregular Lot Code:	Y
Lot Type:	3
Basement Type/Grade:	0
Assessed Land Value:	1687500.00000
Assessed Total Value:	28953000.00000
Exempt Total Value:	0.00000
Year Built:	2009
Year Altered 1:	0
Year Altered 2:	0
Historic District Name:	Not reported
Landmark Status:	Not reported
Built Floor Area Ratio:	9.47000000000
Maximum Allowable Residential Far:	10.00000000000
Maximum Allowable Commercial Far:	10.00000000000
Maximum Allowable Community Facility Far:	10.00000000000
Boro Code:	1
Borough, Tax Block and Lot:	1005440065.00000000
Condominium Number:	Not reported
Census Tract 2:	0057
X Coordinate:	986524
Y Coordinate:	204328
Zoning Map #:	12c
Zoning Map Code:	Not reported
Sanborn Map #:	103 024
Tax Map #:	10207
E-designation Number:	R-121
Apportionment BBL:	1005440059.00000000

(Continued) **S129173892**

Apportionment Date:	04/07/2011
Pluto DTM Base Map Indicator:	1
2007 Flood Insurance Rate Map Indicator:	Not reported
2015 Preliminary Flood Insurance Rate Map Indicator:	Not reported
Version Number:	24v3.1
Changed By DCP:	Not reported

C101 **FORMER COOPER HOTEL** **NY UST** **U004122421**
ENE **2 COOPER SQUARE** **NY AST** **N/A**
< 1/8 **NEW YORK, NY 10018**
0.045 mi.
239 ft. **Site 18 of 28 in cluster C**

Relative:
Lower

Actual:
41 ft.

UST:

Name:	FORMER COOPER HOTEL
Address:	2 COOPER SQUARE
City,State,Zip:	NEW YORK, NY 10018
Id/Status:	2-610850 / Unregulated/Closed
Program Type:	PBS
Region:	STATE
DEC Region:	2
Expiration Date:	N/A
UTM X:	585151.63102
UTM Y:	4508982.92114
Site Type:	Other

Affiliation Records:

Site Id:	398400
Affiliation Type:	Facility Owner
Company Name:	TO BETTER DAYS, LLC
Contact Type:	AGENT
Contact Name:	Not reported
Address1:	155 AVENUE OF THE AMERICAS
Address2:	Not reported
City:	NEW YORK
State:	NY
Zip Code:	10013
Country Code:	001
Phone:	(212) 625-0500
EMail:	Not reported
Fax Number:	Not reported
Modified By:	NRLOMBAR
Date Last Modified:	2011-12-29

Site Id:	398400
Affiliation Type:	Mail Contact
Company Name:	TO BETTER DAYS, LLC
Contact Type:	Not reported
Contact Name:	DANIEL GABAY
Address1:	155 AVENUE OF THE AMERICAS
Address2:	3RD FLOOR
City:	NEW YORK
State:	NY
Zip Code:	10013
Country Code:	001
Phone:	(212) 620-0500 253
EMail:	Not reported
Fax Number:	Not reported

FORMER COOPER HOTEL (Continued) **U004122421**

Modified By:	NRLOMBAR
Date Last Modified:	2011-12-29
Site Id:	398400
Affiliation Type:	Facility Operator
Company Name:	FORMER COOPER HOTEL
Contact Type:	Not reported
Contact Name:	K&K CONSTRUCTION
Address1:	Not reported
Address2:	Not reported
City:	Not reported
State:	NN
Zip Code:	Not reported
Country Code:	001
Phone:	(999) 999-9999
EMail:	Not reported
Fax Number:	Not reported
Modified By:	dxliving
Date Last Modified:	2008-05-29
Site Id:	398400
Affiliation Type:	Emergency Contact
Company Name:	TO BETTER DAYS, LLC
Contact Type:	Not reported
Contact Name:	JEFF SILVERMAN
Address1:	Not reported
Address2:	Not reported
City:	Not reported
State:	NN
Zip Code:	Not reported
Country Code:	001
Phone:	(917) 399-3361
EMail:	Not reported
Fax Number:	Not reported
Modified By:	dxliving
Date Last Modified:	2008-05-29

Tank Info:

Tank Number:	2
Tank ID:	223316
Tank Status:	Closed - Removed
Material Name:	Closed - Removed
Capacity Gallons:	500
Install Date:	Not reported
Date Tank Closed:	06/02/2008
Registered:	True
Tank Location:	Underground
Tank Type:	Steel/carbon steel
Material Code:	0002
Common Name of Substance:	#4 Fuel Oil (On-Site Consumption)
Tightness Test Method:	NN
Date Test:	Not reported
Next Test Date:	Not reported
Pipe Model:	Not reported
Modified By:	MJGRIFFI

FORMER COOPER HOTEL (Continued) **U004122421**

Last Modified: 05/09/2022

Equipment Records:

J00 - Dispenser - None
F00 - Pipe External Protection - None
K00 - Spill Prevention - None
E00 - Piping Secondary Containment - None
H00 - Tank Leak Detection - None
I00 - Overfill - None
A00 - Tank Internal Protection - None
L00 - Piping Leak Detection - None
G00 - Tank Secondary Containment - None
D00 - Pipe Type - No Piping
B00 - Tank External Protection - None
C00 - Pipe Location - No Piping

Tank Number: 3
Tank ID: 228311
Tank Status: Closed - Removed
Material Name: Closed - Removed
Capacity Gallons: 500
Install Date: Not reported
Date Tank Closed: 06/02/2008
Registered: True
Tank Location: Underground
Tank Type: Steel/carbon steel
Material Code: 0009
Common Name of Substance: Gasoline

Tightness Test Method: NN
Date Test: Not reported
Next Test Date: Not reported
Pipe Model: Not reported
Modified By: MJGRIFFI
Last Modified: 05/09/2022

Equipment Records:

J00 - Dispenser - None
H00 - Tank Leak Detection - None
I00 - Overfill - None
K00 - Spill Prevention - None
A00 - Tank Internal Protection - None
E00 - Piping Secondary Containment - None
G00 - Tank Secondary Containment - None
L00 - Piping Leak Detection - None
D00 - Pipe Type - No Piping
B00 - Tank External Protection - None
C00 - Pipe Location - No Piping
F00 - Pipe External Protection - None

Tank Number: 4
Tank ID: 228312
Tank Status: Closed - Removed
Material Name: Closed - Removed
Capacity Gallons: 500
Install Date: Not reported

FORMER COOPER HOTEL (Continued) **U004122421**

Date Tank Closed:	06/02/2008
Registered:	True
Tank Location:	Underground
Tank Type:	Steel/carbon steel
Material Code:	0009
Common Name of Substance:	Gasoline
Tightness Test Method:	NN
Date Test:	Not reported
Next Test Date:	Not reported
Pipe Model:	Not reported
Modified By:	MJGRIFFI
Last Modified:	05/09/2022

Equipment Records:

J00 - Dispenser - None
H00 - Tank Leak Detection - None
I00 - Overfill - None
K00 - Spill Prevention - None
A00 - Tank Internal Protection - None
E00 - Piping Secondary Containment - None
G00 - Tank Secondary Containment - None
L00 - Piping Leak Detection - None
D00 - Pipe Type - No Piping
B00 - Tank External Protection - None
C00 - Pipe Location - No Piping
F00 - Pipe External Protection - None

AST:

Name:	FORMER COOPER HOTEL
Address:	2 COOPER SQUARE
City,State,Zip:	NEW YORK, NY 10018
Region:	STATE
DEC Region:	2
Site Status:	Unregulated/Closed
Facility Id:	2-610850
Program Type:	PBS
UTM X:	585151.63102
UTM Y:	4508982.92114
Expiration Date:	N/A
Site Type:	Other

Affiliation Records:

Site Id:	398400
Affiliation Type:	Facility Owner
Company Name:	TO BETTER DAYS, LLC
Contact Type:	AGENT
Contact Name:	Not reported
Address1:	155 AVENUE OF THE AMERICAS
Address2:	Not reported
City:	NEW YORK
State:	NY
Zip Code:	10013
Country Code:	001
Phone:	(212) 625-0500
EMail:	Not reported
Fax Number:	Not reported
Modified By:	NRLOMBAR

FORMER COOPER HOTEL (Continued) **U004122421**

Date Last Modified: 2011-12-29

Site Id: 398400
Affiliation Type: Mail Contact
Company Name: TO BETTER DAYS, LLC
Contact Type: Not reported
Contact Name: DANIEL GABAY
Address1: 155 AVENUE OF THE AMERICAS
Address2: 3RD FLOOR
City: NEW YORK
State: NY
Zip Code: 10013
Country Code: 001
Phone: (212) 620-0500 253
EMail: Not reported
Fax Number: Not reported
Modified By: NRLOMBAR
Date Last Modified: 2011-12-29

Site Id: 398400
Affiliation Type: Facility Operator
Company Name: FORMER COOPER HOTEL
Contact Type: Not reported
Contact Name: K&K CONSTRUCTION
Address1: Not reported
Address2: Not reported
City: Not reported
State: NN
Zip Code: Not reported
Country Code: 001
Phone: (999) 999-9999
EMail: Not reported
Fax Number: Not reported
Modified By: dxliving
Date Last Modified: 2008-05-29

Site Id: 398400
Affiliation Type: Emergency Contact
Company Name: TO BETTER DAYS, LLC
Contact Type: Not reported
Contact Name: JEFF SILVERMAN
Address1: Not reported
Address2: Not reported
City: Not reported
State: NN
Zip Code: Not reported
Country Code: 001
Phone: (917) 399-3361
EMail: Not reported
Fax Number: Not reported
Modified By: dxliving
Date Last Modified: 2008-05-29

Tank Info:

Tank Number: 1
Tank Id: 223314

FORMER COOPER HOTEL (Continued) **U004122421**

Material Code: 0001
Common Name of Substance: #2 Fuel Oil (On-Site Consumption)

Equipment Records:

J00 - Dispenser - None
K00 - Spill Prevention - None
E00 - Piping Secondary Containment - None
H00 - Tank Leak Detection - None
I00 - Overfill - None
A00 - Tank Internal Protection - None
L00 - Piping Leak Detection - None
G00 - Tank Secondary Containment - None
D00 - Pipe Type - No Piping
F00 - Pipe External Protection - None
B00 - Tank External Protection - None
C00 - Pipe Location - No Piping

Tank Location: Aboveground in subterranean vault with access for inspections.....
Tank in subterranean vault but accessible for inspection.
Tank Type: Steel/Carbon Steel/Iron
Tank Status: Closed - Removed
Pipe Model: Not reported
Install Date: Not reported
Capacity Gallons: 1000
Tightness Test Method: NN
Date Test: Not reported
Next Test Date: Not reported
Date Tank Closed: 06/02/2008
Register: True
Modified By: MJGRIFFI
Last Modified: 05/09/2022
Material Name: #2 fuel oil (on-site consumption)

C102 **FORMER COOPER HOTEL** **UST FINDER** **1028583682**
ENE **2 COOPER SQUARE** **N/A**
< 1/8 **NEW YORK, NY 10018**
0.045 mi.
239 ft. **Site 19 of 28 in cluster C**

Relative: UST FINDER:
Lower
Object ID: 298423
Actual: Facility ID: NY398400
41 ft. Name: FORMER COOPER HOTEL
Address: 2 COOPER SQUARE
City,State,Zip: NEW YORK, NY 10018
Address Match Type: Not reported
Open USTs: 0
Closed USTs: 3
TOS USTs: 0
Population 1500ft: 22961
Private Wells 1500ft: 0
Within 100yr Floodplain: No
Land Use: Developed, High Intensity
Within SPA: No
SPA PWS Facility ID: Not reported
SPA Water Type: Not reported
SPA Facility Type: Not reported
SPA HUC12: Not reported

FORMER COOPER HOTEL (Continued) **1028583682**

Within WHPA:	No
WHPA PWS Facility ID:	Not reported
WHPA Water Type:	Not reported
WHPA Facility Type:	Not reported
WHPA HUC12:	Not reported
Facility Status:	Closed UST(s)
Date of Last Inspection:	Not reported
EPA Region:	2
Tribe:	Not reported
Coordinate Source:	State
X Coord:	-73.991665
Y Coord:	40.727377
Latitude:	40.727377
Longitude:	-73.991665

UST FINDER:

Object ID:	1260940
Facility ID:	NY398400
Tank ID:	NY101168
Tank Status:	Closed
Installation Date:	Not reported
Removal Date:	Not reported
Tank Capacity:	500
Substances:	Not reported
Tank Wall Type:	Not reported

Object ID:	1260941
Facility ID:	NY398400
Tank ID:	NY105438
Tank Status:	Closed
Installation Date:	Not reported
Removal Date:	Not reported
Tank Capacity:	500
Substances:	Not reported
Tank Wall Type:	Not reported

Object ID:	1260942
Facility ID:	NY398400
Tank ID:	NY105439
Tank Status:	Closed
Installation Date:	Not reported
Removal Date:	Not reported
Tank Capacity:	500
Substances:	Not reported
Tank Wall Type:	Not reported

C103 **FORMER HOTEL** **NY Spills** **S109063115**
East **2 COOPER SQUARE** **N/A**
< 1/8 **MANHATTEN, NY**
0.046 mi.
244 ft. **Site 20 of 28 in cluster C**

Relative: SPILLS:
Lower

Name:	FORMER HOTEL
Address:	2 COOPER SQUARE
City,State,Zip:	MANHATTEN, NY
Spill Number/Closed Date:	0802061 / 2009-05-20

Actual:
41 ft.

FORMER HOTEL (Continued) **S109063115**

Facility ID:	0802061
Facility Type:	ER
DER Facility ID:	347507
Site ID:	398133
DEC Region:	2
Spill Cause:	Equipment Failure
Spill Class:	C4
SWIS:	3101
Spill Date:	2008-05-22
Investigator:	vszhune
Referred To:	Not reported
Reported to Dept:	2008-05-22
CID:	444
Water Affected:	Not reported
Spill Source:	Commercial/Industrial
Spill Notifier:	Other
Cleanup Ceased:	Not reported
Cleanup Meets Std:	False
Last Inspection:	Not reported
Recommended Penalty:	False
UST Trust:	Not reported
Remediation Phase:	0
Date Entered In Computer:	2008-05-22
Spill Record Last Update:	2011-12-08
Spiller Name:	JEFF SILVERMAN
Spiller Company:	FORMER HOTEL
Spiller Address:	2 COOPER SQUARE
Spiller Company:	001
Contact Name:	JEFF SILVERMAN
Latitude:	Not reported
Longitude:	Not reported
DEC Memo:	5/22/08 - Raphael Ketani. I spoke to Pete Lakotos of Terms Environmental (908) 464-0028. He said that the construction crew was digging and just uncovered the 1000 gal. tank. It used to contain heating oil. They did a tank test and it failed. The contaminated soil will be put on a plastic tarp and cover with plastic. A soil sample has been sent off for soil characterization. Once the analyticals come back, they will know where to send the soil and the soil will be removed from the site. They also found 3 more tanks. These tanks are encased in and filled with concrete. They will be pulled out and put on the side of the property for disposal. As far as he knows, they didn't leak. He will submit a PBS registration form to Albany DER. The site is owned by To Better Days, LLC, 155 Avenue of the Americas, NY, 10013. 5/27/08 - Raphael Ketani. I sent a CSL to the owners. 5/30/08 - Raphael Ketani. The CSL came back marked Insufficient Address. I called up Mr. Lakotos and asked him what the full address is. He stated that the owners were on the third floor. I changed the date, added 3rd Floor to the address, and resent the letter. 8/19/08 - Raphael Ketani. The case is being prepared for transfer due to a case realignment within the unit. The case manager

FORMER HOTEL (Continued) **S109063115**

needs to make followup calls to see what progress has been made in the investigation. The owner
owes DEC an investigation report, and a new PBS registration.
12/04/08-Zhune spoke to Pete from
Term Environmental Service He said tanks were pull out contaminated soil was removed, samples were
taken everything is done. The report will be send within two days.
12/04/08-Zhune spoke to Jeff
Silverman he said a 15 story rental building will be build in these site. 04/16/09- Terms
Environmental Service Inc. sent the July 19,2008 UST Closure and Remedial Action Report. From May
20, to June 4, 2008, respresentatives from Term were present at the subject site to everdee the (4)
UST removals. The three (3) abandoned 500 gallon gasoline UST's were observed to have no holes and
no evidence of discharge were noted. Four soil samples were collected (S1,S2,S3 and S4) from
sidewalls of the pad at depths 13 to 13.5 fbg. Three base samples (S5,S6,S7) were collected at a
depth of 13.5 to 14 fbg. The results of these samples revealed that VOC's are well below the
RSCO's. Although levels of SVOc's were detected slightly exceeding the RSCO's standard in samples
S1, S2, S4, S5(Benzo(a)antracene, Chrysene, Benzo(a)pyrene, Dibenzo(a,h) anthracene), samples
S3-S6(Benzo(a)pyrene) and sample S7(Benzo(a)pyrene, Chrysene). The one (1) 1000 galoon #2 heating
oil UST was observed to have holes in the sidewalls and the soil were noted to be stained and
odiferous. Six post excavation samples were collected in total. S1,S2,S3,S4 were collected from the
sidewalls of the excavation at a depth of 14.5-15 fbg. S5 and S6 were collected at the base of the
excavation beneath the invert former UST at depths 15- 15.5 fbg. The analytical test results
revealed that all post excavation soil samples were below the RSCO's Standard for VOC's and SVOC's.
Water was no ecountered during remedial activities to a depth of 25 ftbg. Engineering core samples
collected at the site reported groundwater to be at approximately 33 fbg. Spill Closed.
12/08/11-Vought-Received call from Daniel Gabay (PH: 917-403-4554) representing Atlantic
Development Group) developer and he is requesting a formal closure letter as soon as possible.

Remarks: TANK HAD HOLES AND CONTAMINATED SOPIL

All TTF:

Facility ID:	0802061
Spill Number:	0802061
Spill Tank Test:	2486168
Site ID:	398133
Tank Number:	Not reported
Tank Size:	1000
Material:	0001
EPA UST:	Not reported
UST:	True

FORMER HOTEL (Continued) **S109063115**

Cause:	03
Source:	01
Test Method:	00
Test Method 2:	Unknown
Leak Rate:	.00
Gross Fail:	Not reported
Modified By:	Watchdog
Last Modified Date:	Not reported

All Materials:

Site ID:	398133
Operable Unit ID:	1155036
Operable Unit:	01
Material ID:	2145881
Material Code:	0001A
Material Name:	#2 fuel oil
Case No.:	Not reported
Material FA:	Petroleum
Quantity:	.00
Units:	G
Recovered:	.00
Resource Affected:	Soil
Oxygenate:	Not reported

F104 **SPILL NUMBER 9801771** **NY Spills** **S104646932**
SW **22 BOND ST** **N/A**
< 1/8 **MANHATTAN, NY**
0.048 mi.
253 ft. **Site 4 of 21 in cluster F**

Relative: **Higher**

Actual: **42 ft.**

SPILLS:

Name:	SPILL NUMBER 9802317
Address:	22 BOND ST
City,State,Zip:	MANHATTAN, NY
Spill Number/Closed Date:	9802317 / 1998-05-21
Facility ID:	9802317
Facility Type:	ER
DER Facility ID:	230625
Site ID:	284400
DEC Region:	2
Spill Cause:	Unknown
Spill Class:	C4
SWIS:	3101
Spill Date:	1998-05-14
Investigator:	SMMARTIN
Referred To:	Not reported
Reported to Dept:	1998-05-21
CID:	322
Water Affected:	Not reported
Spill Source:	Unknown
Spill Notifier:	Other
Cleanup Ceased:	Not reported
Cleanup Meets Std:	False
Last Inspection:	Not reported
Recommended Penalty:	False
UST Trust:	False

SPILL NUMBER 9801771 (Continued) **S104646932**

Remediation Phase:	0
Date Entered In Computer:	1998-05-21
Spill Record Last Update:	1998-05-26
Spiller Name:	Not reported
Spiller Company:	UNK CONSTRUCTION COMPANY
Spiller Address:	AT 22 BOND ST
Spiller Company:	001
Contact Name:	KEITH CRANDELL
Latitude:	Not reported
Longitude:	Not reported
DEC Memo:	Prior to Sept, 2004 data translation this spill Lead_DEC Field was MARTINKAT CALL SANITATION CALL JULIO CB2
Remarks:	contstrction being done at site - spill of haudraulic oil and construction company put down sand but has not cleaned up sand unk what actually caused spill

All Materials:

Site ID:	284400
Operable Unit ID:	1062847
Operable Unit:	01
Material ID:	320649
Material Code:	0010
Material Name:	hydraulic oil
Case No.:	Not reported
Material FA:	Petroleum
Quantity:	.00
Units:	G
Recovered:	.00
Resource Affected:	Soil
Oxygenate:	Not reported

Name:	SPILL NUMBER 9801771
Address:	22 BOND ST
City,State,Zip:	MANHATTAN, NY
Spill Number/Closed Date:	9801771 / 1998-05-11
Facility ID:	9801771
Facility Type:	ER
DER Facility ID:	231289
Site ID:	285235
DEC Region:	2
Spill Cause:	Unknown
Spill Class:	Not reported
SWIS:	4101
Spill Date:	1998-05-11
Investigator:	SMMARTIN
Referred To:	Not reported
Reported to Dept:	1998-05-11
CID:	366
Water Affected:	Not reported
Spill Source:	Tank Truck
Spill Notifier:	Citizen
Cleanup Ceased:	Not reported
Cleanup Meets Std:	False
Last Inspection:	Not reported
Recommended Penalty:	False
UST Trust:	False

SPILL NUMBER 9801771 (Continued) **S104646932**

Remediation Phase:	0
Date Entered In Computer:	1998-05-11
Spill Record Last Update:	1998-05-13
Spiller Name:	Not reported
Spiller Company:	UNKNOWN
Spiller Address:	Not reported
Spiller Company:	999
Contact Name:	Not reported
Latitude:	Not reported
Longitude:	Not reported
DEC Memo:	Prior to Sept, 2004 data translation this spill Lead_DEC Field was MARTINKAT OIL CO. CALL MR. PROPPER : 5/11 12:35 PM 21-21 43RD AVENUE (TRUCK HAS NO COMPANY NAME OR PHONE # BUT LIC DOT PUT DAM OF SAND AROUND TRUCK - SANDING STREET CONSTRUCTION AT 22 BOND STREET OIL GOING DOWN STORM DAMN FAX TO ECS
Remarks:	NOTIFIER CALLING TO REPORT THAT AN UNKNOWN QUANTITY OF SOME TYPE OF OIL IS ON GROUND NEAR A TANK TRUCK.

All Materials:

Site ID:	285235
Operable Unit ID:	1059682
Operable Unit:	01
Material ID:	323689
Material Code:	0010
Material Name:	hydraulic oil
Case No.:	Not reported
Material FA:	Petroleum
Quantity:	.00
Units:	G
Recovered:	.00
Resource Affected:	Sewer
Oxygenate:	Not reported

Site ID:	285235
Operable Unit ID:	1059682
Operable Unit:	01
Material ID:	323690
Material Code:	0066A
Material Name:	unknown petroleum
Case No.:	Not reported
Material FA:	Petroleum
Quantity:	.00
Units:	G
Recovered:	.00
Resource Affected:	Sewer
Oxygenate:	Not reported

D105 **42 BOND ST** **NY AST** **A100350477**
South **42 BOND ST** **N/A**
< 1/8 **NEW YORK, NY 10012**
0.048 mi.
256 ft. **Site 3 of 30 in cluster D**

Relative:
Higher

Actual:
42 ft.

AST:

Name:	42 BOND ST
Address:	42 BOND ST
City,State,Zip:	NEW YORK, NY 10012
Region:	STATE
DEC Region:	2
Site Status:	Active
Facility Id:	2-611369
Program Type:	PBS
UTM X:	585044.23806
UTM Y:	4508850.01382
Expiration Date:	12/27/2026
Site Type:	Apartment Building/Office Building

Affiliation Records:

Site Id:	435823
Affiliation Type:	Facility Owner
Company Name:	JATO REALTY CORP
Contact Type:	AGENT
Contact Name:	FRED FRAGANO
Address1:	250 PARK AVE, SUITE 1901
Address2:	Not reported
City:	NEW YORK
State:	NY
Zip Code:	10177
Country Code:	001
Phone:	(212) 972-5900
EMail:	Not reported
Fax Number:	Not reported
Modified By:	DMPOKRZY
Date Last Modified:	2017-02-10

Site Id:	435823
Affiliation Type:	Mail Contact
Company Name:	R.A. COHEN AND ASSOCIATES
Contact Type:	Not reported
Contact Name:	FRED FRAGANO
Address1:	250 PARK AVE, SUITE 1901
Address2:	Not reported
City:	NEW YORK
State:	NY
Zip Code:	10177
Country Code:	001
Phone:	(212) 972-5900
EMail:	FRED@RACOHEN.COM
Fax Number:	Not reported
Modified By:	DMPOKRZY
Date Last Modified:	2017-02-10

Site Id:	435823
Affiliation Type:	Emergency Contact
Company Name:	???
Contact Type:	Not reported
Contact Name:	FRED FRAGANO

42 BOND ST (Continued) **A100350477**

Address1:	Not reported
Address2:	Not reported
City:	Not reported
State:	NN
Zip Code:	Not reported
Country Code:	001
Phone:	(212) 835-9526
EMail:	Not reported
Fax Number:	Not reported
Modified By:	MSBAPTIS
Date Last Modified:	2010-06-08

Site Id:	435823
Affiliation Type:	Facility Operator
Company Name:	42 BOND ST
Contact Type:	Not reported
Contact Name:	HARRY STEPHENSON
Address1:	Not reported
Address2:	Not reported
City:	Not reported
State:	NN
Zip Code:	Not reported
Country Code:	001
Phone:	(917) 940-0532
EMail:	Not reported
Fax Number:	Not reported
Modified By:	JSMACRI
Date Last Modified:	2021-09-15

Tank Info:

Tank Number:	001
Tank Id:	234803
Material Code:	0001
Common Name of Substance:	#2 Fuel Oil (On-Site Consumption)

Equipment Records:

	B05 - Tank External Protection - Jacketed
	F00 - Pipe External Protection - None
	G01 - Tank Secondary Containment - Diking (Aboveground)
	J02 - Dispenser - Suction Dispenser
	L00 - Piping Leak Detection - None
	A00 - Tank Internal Protection - None
	D01 - Pipe Type - Steel/Carbon Steel/Iron
	E00 - Piping Secondary Containment - None
	H00 - Tank Leak Detection - None
	I01 - Overfill - Float Vent Valve
	K01 - Spill Prevention - Catch Basin
	C01 - Pipe Location - Aboveground
Tank Location:	Aboveground - contact with soil.... Tank bottom rests on soil, allowing no visual inspection.
Tank Type:	Steel/Carbon Steel/Iron
Tank Status:	In Service
Pipe Model:	Not reported
Install Date:	01/01/1965
Capacity Gallons:	3000

42 BOND ST (Continued) **A100350477**

Tightness Test Method:	NN
Date Test:	Not reported
Next Test Date:	Not reported
Date Tank Closed:	Not reported
Register:	True
Modified By:	MJGRIFFI
Last Modified:	05/09/2022
Material Name:	#2 fuel oil (on-site consumption)

B106 **NEW YORK CITY OF HUMAN RESOURCES ADMIN** **RCRA NonGen / NLR** **1004758169**
WSW **350 LAFAYETTE ST** **FINDS** **NYD986984805**
< 1/8 **NEW YORK, NY 10012** **ECHO**
0.051 mi. **NY MANIFEST**
269 ft. **Site 9 of 46 in cluster B**

Relative: **Lower**

Actual: **41 ft.**

RCRA Listings:

Date Form Received by Agency:	20070101
Handler Name:	New York City Of Human Resources Admin
Handler Address:	Lafayette St
Handler City,State,Zip:	NEW YORK, NY 10012
EPA ID:	NYD986984805
Contact Name:	FELIX BENITEZ
Contact Address:	MAIN ST
Contact City,State,Zip:	BROOKLYN, NY 11201
Contact Telephone:	718-260-6510
Contact Fax:	Not reported
Contact Email:	Not reported
Contact Title:	Not reported
EPA Region:	02
Land Type:	Private
Federal Waste Generator Description:	Not a generator, verified
Non-Notifier:	Not reported
Biennial Report Cycle:	Not reported
Accessibility:	Not reported
Active Site Indicator:	Not reported
State District Owner:	Ny
State District:	NYSDEC R2
Mailing Address:	MAIN ST
Mailing City,State,Zip:	BROOKLYN, NY 11201
Owner Name:	Human Esources Admin City Of Ny
Owner Type:	Municipal
Operator Name:	Human Esources Admin City Of Ny
Operator Type:	Municipal
Short-Term Generator Activity:	No
Importer Activity:	No
Mixed Waste Generator:	No
Transporter Activity:	No
Transfer Facility Activity:	No
Recycler Activity with Storage:	No
Small Quantity On-Site Burner Exemption:	No
Smelting Melting and Refining Furnace Exemption:	No
Underground Injection Control:	No
Off-Site Waste Receipt:	No
Universal Waste Indicator:	No
Universal Waste Destination Facility:	No
Federal Universal Waste:	No
Active Site State-Reg Handler:	---
Federal Facility Indicator:	Not reported

NEW YORK CITY OF HUMAN RESOURCES ADMIN (Continued) **1004758169**

Hazardous Secondary Material Indicator:	N
Sub-Part K Indicator:	Not reported
2018 GPRA Permit Baseline:	Not on the Baseline
2018 GPRA Renewals Baseline:	Not on the Baseline
202 GPRA Corrective Action Baseline:	No
Subject to Corrective Action Universe:	No
Non-TSDFs Where RCRA CA has Been Imposed Universe:	No
Corrective Action Priority Ranking:	No NCAPS ranking
Environmental Control Indicator:	No
Institutional Control Indicator:	No
Human Exposure Controls Indicator:	N/A
Groundwater Controls Indicator:	N/A
Significant Non-Complier Universe:	No
Unaddressed Significant Non-Complier Universe:	No
Addressed Significant Non-Complier Universe:	No
Significant Non-Complier With a Compliance Schedule Universe:	No
Financial Assurance Required:	Not reported
Handler Date of Last Change:	20150414
Recognized Trader-Importer:	No
Recognized Trader-Exporter:	No
Importer of Spent Lead Acid Batteries:	No
Exporter of Spent Lead Acid Batteries:	No
Recycler Activity Without Storage:	No
Manifest Broker:	No
Sub-Part P Indicator:	No

Hazardous Waste Summary:

Waste Code:	F002
Waste Description:	The Following Spent Halogenated Solvents: Tetrachloroethylene, Methylene Chloride, Trichloroethylene, 1,1,1-Trichloroethane, Chlorobenzene, 1,1,2-Trichloro-1,2,2-Trifluoroethane, Ortho-Dichlorobenzene, Trichlorofluoromethane, And 1,1,2, Trichloroethane; All Spent Solvent Mixtures/Blends Containing, Before Use, A Total Of Ten Percent Or More (By Volume) Of One Or More Of The Above Halogenated Solvents Or Those Solvents Listed In F001, F004, And F005; And Still Bottoms From The Recovery Of These Spent Solvents And Spent Solvent Mixtures.

Handler - Owner Operator:

Owner/Operator Indicator:	Owner
Owner/Operator Name:	HUMAN ESOURCES ADMIN CITY OF NY
Legal Status:	Municipal
Date Became Current:	Not reported
Date Ended Current:	Not reported
Owner/Operator Address:	30 MAIN ST
Owner/Operator City,State,Zip:	BROOKLYN, NY 11201
Owner/Operator Telephone:	716-260-6510
Owner/Operator Telephone Ext:	Not reported
Owner/Operator Fax:	Not reported
Owner/Operator Email:	Not reported

Owner/Operator Indicator:	Owner
Owner/Operator Name:	HUMAN ESOURCES ADMIN CITY OF NY
Legal Status:	Municipal
Date Became Current:	Not reported

NEW YORK CITY OF HUMAN RESOURCES ADMIN (Continued) **1004758169**

Date Ended Current: Not reported
Owner/Operator Address: 30 MAIN ST
Owner/Operator City,State,Zip: BROOKLYN, NY 11201
Owner/Operator Telephone: 716-260-6510
Owner/Operator Telephone Ext: Not reported
Owner/Operator Fax: Not reported
Owner/Operator Email: Not reported

Owner/Operator Indicator: Operator
Owner/Operator Name: HUMAN ESOURCES ADMIN CITY OF NY
Legal Status: Municipal
Date Became Current: Not reported
Date Ended Current: Not reported
Owner/Operator Address: 30 MAIN ST
Owner/Operator City,State,Zip: BROOKLYN, NY 11201
Owner/Operator Telephone: 716-260-6510
Owner/Operator Telephone Ext: Not reported
Owner/Operator Fax: Not reported
Owner/Operator Email: Not reported

Historic Generators:
Receive Date: 20060101
Handler Name: NEW YORK CITY OF HUMAN RESOURCES ADMIN
Federal Waste Generator Description: Not a generator, verified
State District Owner: Ny
Large Quantity Handler of Universal Waste: No
Recognized Trader Importer: No
Recognized Trader Exporter: No
Spent Lead Acid Battery Importer: No
Spent Lead Acid Battery Exporter: No
Current Record: No
Non Storage Recycler Activity: Not reported
Electronic Manifest Broker: Not reported

Receive Date: 20070101
Handler Name: NEW YORK CITY OF HUMAN RESOURCES ADMIN
Federal Waste Generator Description: Not a generator, verified
State District Owner: Ny
Large Quantity Handler of Universal Waste: No
Recognized Trader Importer: No
Recognized Trader Exporter: No
Spent Lead Acid Battery Importer: No
Spent Lead Acid Battery Exporter: No
Current Record: Yes
Non Storage Recycler Activity: Not reported
Electronic Manifest Broker: Not reported

Receive Date: 19920107
Handler Name: NEW YORK CITY OF HUMAN RESOURCES ADMIN
Federal Waste Generator Description: Very Small Quantity Generator (formerly Conditionally-Exempt Small Quantity Generator
State District Owner: Ny
Large Quantity Handler of Universal Waste: No
Recognized Trader Importer: No
Recognized Trader Exporter: No
Spent Lead Acid Battery Importer: No
Spent Lead Acid Battery Exporter: No

NEW YORK CITY OF HUMAN RESOURCES ADMIN (Continued) **1004758169**

Current Record: No
Non Storage Recycler Activity: Not reported
Electronic Manifest Broker: Not reported

List of NAICS Codes and Descriptions:
NAICS Codes: No NAICS Codes Found

Facility Has Received Notices of Violations:
Violations: No Violations Found

Evaluation Action Summary:
Evaluations: No Evaluations Found

FINDS:
Registry ID: 110004481917

Click Here for FRS Facility Detail Report:

Environmental Interest/Information System:
The Resource Conservation and Recovery Act Information System (RCRAInfo) is EPA's comprehensive information system in support of the Resource Conservation and Recovery Act (RCRA) of 1976 and the Hazardous and Solid Waste Amendments (HSWA) of 1984. It tracks many types of information about generators, transporters, treaters, storers, and disposers of hazardous waste.

Click this hyperlink while viewing on your computer to access additional FINDS: detail in the EDR Site Report.

ECHO:
Envid: 1004758169
Registry ID: 110004481917

DFR URL:
Name: NEW YORK CITY OF HUMAN RESOURCES ADMIN
Address: 350 LAFAYETTE ST
City,State,Zip: NEW YORK, NY 10012

NY MANIFEST:
EPA ID: NYD986984805
Country: USA
Name: Human Resources Adm City Of New York
Address: 350 LAFAYETTE ST
Address 2: Not reported
City,State,Zip: NEW YORK, NY 10012
Zip 4: Not reported
Location Address 1: 350 LAFAYETTE ST
Location Address 2: Not reported
Location City,State,Zip: NEW YORK, NY
Location Zip 4: Not reported
Facility Status: Not reported
Total Tanks: Not reported
Code: BP

Mailing:

NEW YORK CITY OF HUMAN RESOURCES ADMIN (Continued) **1004758169**

Mailing Name: Human Resources Adm City Of New York
Mailing Contact: Bernice Johnson
Mailing Address 1: 30 MAIN ST
Mailing Address 2: Not reported
Mailing City,State,Zip: BROOKLYN, NY 11201
Mailing Zip 4: Not reported
Mailing Country: USA
Mailing Phone: 7182606510

Manifest Data:
Document ID: NJA1301721
Manifest Status: Not reported
Trans1 State ID: MK8837
Year: 1992
Trans2 State ID: NJDEPS727
Generator Ship Date: 03/05/1992
Trans1 Recv Date: 03/05/1992
Trans2 Recv Date: 03/05/1992
TSD Site Recv Date: 03/05/1992
Part A Recv Date: Not reported
Part B Recv Date: Not reported
Generator EPA ID: NYD986984805
Trans1 EPA ID: NYD006801245
Trans2 EPA ID: NJD986609949
TSDF ID 1: NJD991291105
TSDF ID 2: Not reported
Manifest Tracking Number: Not reported
Import Indicator: Not reported
Export Indicator: Not reported
Discr Quantity Indicator: Not reported
Discr Type Indicator: Not reported
Discr Residue Indicator: Not reported
Discr Partial Reject Indicator: Not reported
Discr Full Reject Indicator: Not reported
Manifest Ref Number: Not reported
Alt Facility RCRA ID: Not reported
Alt Facility Sign Date: Not reported
MGMT Method Type Code: Not reported
Waste Code 1: The Following Spent Nonhalogenated Solvents: Toluene, Methyl Ethyl Ketone, Carbon Disulfide, Isobutanol, Pyridine, Benzene, 2-Ethoxyethanol, And 2-Nitropropane; All Spent Solvent Mixtures/Blends Containing, Before Use, A Total Of Ten Percent Or More (By Volume) Of One Or More Of The Above Nonhalogenated Solvents Or Those Solvents Listed In F001, F002, Or F004; And Still Bottoms From The Recovery Of These Spent Solvents And Spent Solvent Mixtures.
Waste Code 2: Not reported
Waste Code 3: Not reported
Waste Code 4: Not reported
Waste Code 5: Not reported
Waste Code 6: Not reported
Quantity: 00055
Units: Gallons (liquids only)
Number of Containers: 001
Container Type: Metal drums, barrels, kegs
Handling Method: Burn
Specific Gravity: 01.00

B107 **11 BOND STREET** **NY AST** **A100462480**
WSW **350 LAFAYETTE STREET** **N/A**
< 1/8 **NEW YORK, NY 10012**
0.051 mi.
269 ft. **Site 10 of 46 in cluster B**

Relative:
Lower

Actual:
41 ft.

AST:

Name:	11 BOND STREET
Address:	350 LAFAYETTE STREET
City,State,Zip:	NEW YORK, NY 10012
Region:	STATE
DEC Region:	2
Site Status:	Unregulated/Closed
Facility Id:	2-601685
Program Type:	PBS
UTM X:	584920.01647
UTM Y:	4508882.16589
Expiration Date:	N/A
Site Type:	Apartment Building/Office Building

Affiliation Records:

Site Id:	23647
Affiliation Type:	Facility Operator
Company Name:	11 BOND STREET
Contact Type:	Not reported
Contact Name:	350 LAFAYETTE OWNER LP
Address1:	Not reported
Address2:	Not reported
City:	Not reported
State:	NN
Zip Code:	Not reported
Country Code:	001
Phone:	(917) 261-7856
EMail:	Not reported
Fax Number:	Not reported
Modified By:	DAFRANCI
Date Last Modified:	2018-07-12

Site Id:	23647
Affiliation Type:	Emergency Contact
Company Name:	350 LAFAYETTE OWNER LP
Contact Type:	Not reported
Contact Name:	JOSEPH MCFADDEN
Address1:	Not reported
Address2:	Not reported
City:	Not reported
State:	NN
Zip Code:	Not reported
Country Code:	999
Phone:	(212) 490-7117
EMail:	Not reported
Fax Number:	Not reported
Modified By:	DAFRANCI
Date Last Modified:	2018-07-12

Site Id:	23647
Affiliation Type:	Facility Owner
Company Name:	350 LAFAYETTE OWNER LP
Contact Type:	VP
Contact Name:	DANIEL JARAMILLO

11 BOND STREET (Continued) **A100462480**

Address1:	390 PARK AVE., 6TH FL.
Address2:	Not reported
City:	NEW YORK
State:	NY
Zip Code:	10022
Country Code:	001
Phone:	(212) 355-8401
EMail:	Not reported
Fax Number:	Not reported
Modified By:	DAFRANCI
Date Last Modified:	2018-07-12

Site Id:	23647
Affiliation Type:	Mail Contact
Company Name:	350 LAFAYETTE OWNER LP
Contact Type:	Not reported
Contact Name:	JOSEPH MCFADDEN
Address1:	350 MADISON AVENUE
Address2:	Not reported
City:	NEW YORK
State:	NY
Zip Code:	10017
Country Code:	001
Phone:	(212) 490-7117
EMail:	JMCFADDEN@RFR.COM
Fax Number:	Not reported
Modified By:	DAFRANCI
Date Last Modified:	2018-07-12

Tank Info:

Tank Number:	002
Tank Id:	275893

Equipment Records:

C02 - Pipe Location - Underground/On-ground
G00 - Tank Secondary Containment - None
H06 - Tank Leak Detection - Impervious Barrier/Concrete Pad (A/G)
J02 - Dispenser - Suction Dispenser
B00 - Tank External Protection - None
F00 - Pipe External Protection - None
A00 - Tank Internal Protection - None
D01 - Pipe Type - Steel/Carbon Steel/Iron
E00 - Piping Secondary Containment - None
I00 - Overfill - None
K00 - Spill Prevention - None
L09 - Piping Leak Detection - Exempt Suction Piping

Tank Location:	Aboveground - contact with impervious barrier... Tank bottom rests on impervious barrier, allowing visual indication of leaks.
Tank Type:	Steel/Carbon Steel/Iron
Tank Status:	Closed - Removed
Pipe Model:	Not reported
Install Date:	Not reported
Capacity Gallons:	300
Tightness Test Method:	-
Date Test:	Not reported
Next Test Date:	Not reported

11 BOND STREET (Continued) **A100462480**

Date Tank Closed:	04/30/2018
Register:	True
Modified By:	MJGRIFFI
Last Modified:	05/09/2022
Material Name:	Diesel (E-Gen)

B108 **11 BOND STREET** **UST FINDER** **1028572441**
WSW **350 LAFAYETTE STREET** **N/A**
< 1/8 **NEW YORK, NY 10012**
0.051 mi.
269 ft. **Site 11 of 46 in cluster B**

Relative: **Lower**
Actual: **41 ft.**

UST FINDER:

Object ID:	298365
Facility ID:	NY23647
Name:	11 BOND STREET
Address:	350 LAFAYETTE STREET
City,State,Zip:	NEW YORK, NY 10012
Address Match Type:	Not reported
Open USTs:	0
Closed USTs:	1
TOS USTs:	0
Population 1500ft:	18221
Private Wells 1500ft:	4
Within 100yr Floodplain:	No
Land Use:	Developed, High Intensity
Within SPA:	No
SPA PWS Facility ID:	Not reported
SPA Water Type:	Not reported
SPA Facility Type:	Not reported
SPA HUC12:	Not reported
Within WHPA:	No
WHPA PWS Facility ID:	Not reported
WHPA Water Type:	Not reported
WHPA Facility Type:	Not reported
WHPA HUC12:	Not reported
Facility Status:	Closed UST(s)
Date of Last Inspection:	Not reported
EPA Region:	2
Tribe:	Not reported
Coordinate Source:	State
X Coord:	-73.9944199999999
Y Coord:	40.726485
Latitude:	40.726485
Longitude:	-73.99442

UST FINDER:

Object ID:	1220967
Facility ID:	NY23647
Tank ID:	NY30349
Tank Status:	Closed
Installation Date:	1970/01/01 16:00:00+00
Removal Date:	Not reported
Tank Capacity:	2500
Substances:	Not reported
Tank Wall Type:	Not reported

B109 **350 LAFAYETTE ST/SHELTER** **NY LTANKS** **S102671811**
WSW **350 LAFAYETTE ST/SHELTER** **N/A**
< 1/8 **NYC, NY**
0.051 mi.
269 ft. **Site 12 of 46 in cluster B**

Relative: **Lower**

Actual: **41 ft.**

LTANKS:

Name:	350 LAFAYETTE ST/SHELTER
Address:	350 LAFAYETTE ST/SHELTER
City,State,Zip:	NYC, NY
Spill Number/Closed Date:	9110940 / 1992-01-22
Facility ID:	9110940
Site ID:	83567
Spill Date:	1992-01-21
Spill Cause:	Tank Overfill
Spill Source:	Institutional, Educational, Gov., Other
Spill Class:	Not reported
Cleanup Ceased:	1992-01-22
SWIS:	3101
Investigator:	KSTANG
Referred To:	Not reported
Reported to Dept:	1992-01-22
CID:	Not reported
Water Affected:	Not reported
Spill Notifier:	Responsible Party
Last Inspection:	Not reported
Recommended Penalty:	False
Meets Standard:	True
UST Involvement:	False
Remediation Phase:	0
Date Entered In Computer:	1992-02-06
Spill Record Last Update:	2004-09-30
Spiller Name:	Not reported
Spiller Company:	Not reported
Spiller Address:	Not reported
Spiller County:	001
Spiller Contact:	Not reported
Spiller Phone:	Not reported
Spiller Extention:	Not reported
DEC Region:	2
DER Facility ID:	76890
Latitude:	Not reported
Longitude:	Not reported
DEC Memo:	Prior to Sept, 2004 data translation this spill Lead_DEC Field was TANG
Remarks:	ABSORB - ALL APPLIED PICKED UP & DISPOSED.

All Materials:

Site ID:	83567
Operable Unit ID:	964740
Operable Unit:	01
Material ID:	416014
Material Code:	0001A
Material Name:	#2 fuel oil
Case No.:	Not reported
Material FA:	Petroleum
Quantity:	15.00
Units:	G
Recovered:	.00
Resource Affected:	Soil

350 LAFAYETTE ST/SHELTER (Continued) **S102671811**

Oxygenate: Not reported

B110 **11 BOND STREET** **NY UST** **U001736601**
WSW **350 LAFAYETTE STREET** **N/A**
< 1/8 **NEW YORK, NY 10012**
0.051 mi.
269 ft. **Site 13 of 46 in cluster B**

Relative:
Lower

Actual:
41 ft.

UST:
Name: 11 BOND STREET
Address: 350 LAFAYETTE STREET
City,State,Zip: NEW YORK, NY 10012
Id/Status: 2-601685 / Unregulated/Closed
Program Type: PBS
Region: STATE
DEC Region: 2
Expiration Date: N/A
UTM X: 584920.01647
UTM Y: 4508882.16589
Site Type: Apartment Building/Office Building

Affiliation Records:
Site Id: 23647
Affiliation Type: Facility Operator
Company Name: 11 BOND STREET
Contact Type: Not reported
Contact Name: 350 LAFAYETTE OWNER LP
Address1: Not reported
Address2: Not reported
City: Not reported
State: NN
Zip Code: Not reported
Country Code: 001
Phone: (917) 261-7856
EMail: Not reported
Fax Number: Not reported
Modified By: DAFRANCI
Date Last Modified: 2018-07-12

Site Id: 23647
Affiliation Type: Emergency Contact
Company Name: 350 LAFAYETTE OWNER LP
Contact Type: Not reported
Contact Name: JOSEPH MCFADDEN
Address1: Not reported
Address2: Not reported
City: Not reported
State: NN
Zip Code: Not reported
Country Code: 999
Phone: (212) 490-7117
EMail: Not reported
Fax Number: Not reported
Modified By: DAFRANCI
Date Last Modified: 2018-07-12

Site Id: 23647

11 BOND STREET (Continued) **U001736601**

Affiliation Type:	Facility Owner
Company Name:	350 LAFAYETTE OWNER LP
Contact Type:	VP
Contact Name:	DANIEL JARAMILLO
Address1:	390 PARK AVE., 6TH FL.
Address2:	Not reported
City:	NEW YORK
State:	NY
Zip Code:	10022
Country Code:	001
Phone:	(212) 355-8401
EMail:	Not reported
Fax Number:	Not reported
Modified By:	DAFRANCI
Date Last Modified:	2018-07-12

Site Id:	23647
Affiliation Type:	Mail Contact
Company Name:	350 LAFAYETTE OWNER LP
Contact Type:	Not reported
Contact Name:	JOSEPH MCFADDEN
Address1:	350 MADISON AVENUE
Address2:	Not reported
City:	NEW YORK
State:	NY
Zip Code:	10017
Country Code:	001
Phone:	(212) 490-7117
EMail:	JMCFADDEN@RFR.COM
Fax Number:	Not reported
Modified By:	DAFRANCI
Date Last Modified:	2018-07-12

Tank Info:

Tank Number:	001
Tank ID:	47473
Tank Status:	Closed - Removed
Material Name:	Closed - Removed
Capacity Gallons:	2500
Install Date:	01/01/1970
Date Tank Closed:	04/30/2018
Registered:	True
Tank Location:	Underground
Tank Type:	Steel/carbon steel
Material Code:	0001
Common Name of Substance:	#2 Fuel Oil (On-Site Consumption)

Tightness Test Method:	21
Date Test:	07/16/2014
Next Test Date:	Not reported
Pipe Model:	Not reported
Modified By:	MJGRIFFI
Last Modified:	05/09/2022

Equipment Records:

C02 - Pipe Location - Underground/On-ground

11 BOND STREET (Continued) **U001736601**

G01 - Tank Secondary Containment - Diking (Aboveground)
J02 - Dispenser - Suction Dispenser
A00 - Tank Internal Protection - None
D01 - Pipe Type - Steel/Carbon Steel/Iron
E00 - Piping Secondary Containment - None
G03 - Tank Secondary Containment - Vault (w/o access)
H00 - Tank Leak Detection - None
K00 - Spill Prevention - None
L09 - Piping Leak Detection - Exempt Suction Piping
B00 - Tank External Protection - None
F00 - Pipe External Protection - None
I04 - Overfill - Product Level Gauge (A/G)

B111 **10-12 BOND STREET PERTNERS, LLC** **NY UST** **U004077966**
WSW **10 BOND STREET** **N/A**
< 1/8 **NEW YORK, NY 10012**
0.053 mi.
279 ft. **Site 14 of 46 in cluster B**

Relative: **Lower**

Actual: **41 ft.**

UST:

Name:	10-12 BOND STREET PERTNERS, LLC
Address:	10 BOND STREET
City,State,Zip:	NEW YORK, NY 10012
Id/Status:	2-600062 / Unregulated/Closed
Program Type:	PBS
Region:	STATE
DEC Region:	2
Expiration Date:	N/A
UTM X:	584931.10960
UTM Y:	4508921.27985
Site Type:	Other

Affiliation Records:

Site Id:	22049
Affiliation Type:	Facility Owner
Company Name:	10-12 BOND STREET, LLC
Contact Type:	PRESIDENT
Contact Name:	BENJAMIN SOLEIMANI
Address1:	276 N. HENRY ST.
Address2:	Not reported
City:	BROOKLYN
State:	NY
Zip Code:	11222
Country Code:	001
Phone:	(718) 349-0555
EMail:	Not reported
Fax Number:	Not reported
Modified By:	NRLOMBAR
Date Last Modified:	2007-02-01

Site Id:	22049
Affiliation Type:	Mail Contact
Company Name:	176 N HENRY STREET LLC
Contact Type:	Not reported
Contact Name:	DIDAR SINGH
Address1:	276 NORTH HENRY STREET
Address2:	Not reported
City:	BROOKLYN

10-12 BOND STREET PERTNERS, LLC (Continued) **U004077966**

State: NY
Zip Code: 11222
Country Code: 001
Phone: (718) 349-0555
EMail: Not reported
Fax Number: Not reported
Modified By: NRLOMBAR
Date Last Modified: 2008-02-11

Site Id: 22049
Affiliation Type: Facility Operator
Company Name: 10-12 BOND STREET PERTNERS, LLC
Contact Type: Not reported
Contact Name: 10-12 BOND STREET PARTNERS LLC
Address1: Not reported
Address2: Not reported
City: Not reported
State: NN
Zip Code: Not reported
Country Code: 001
Phone: (212) 686-2500
EMail: Not reported
Fax Number: Not reported
Modified By: NRLOMBAR
Date Last Modified: 2007-02-01

Site Id: 22049
Affiliation Type: Emergency Contact
Company Name: 10-12 BOND STREET, LLC
Contact Type: Not reported
Contact Name: BENJAMIN SOLEIMANI
Address1: Not reported
Address2: Not reported
City: Not reported
State: NN
Zip Code: Not reported
Country Code: 999
Phone: (212) 686-2500
EMail: Not reported
Fax Number: Not reported
Modified By: NRLOMBAR
Date Last Modified: 2007-02-01

Tank Info:

Tank Number: 001
Tank ID: 41218
Tank Status: Closed - In Place
Material Name: Closed - In Place
Capacity Gallons: 2000
Install Date: 01/01/1991
Date Tank Closed: 10/03/2006
Registered: True
Tank Location: Underground
Tank Type: Steel/carbon steel
Material Code: 9999
Common Name of Substance: Other

10-12 BOND STREET PERTNERS, LLC (Continued) **U004077966**

Tightness Test Method: 21
Date Test: 08/17/2006
Next Test Date: Not reported
Pipe Model: Not reported
Modified By: MJGRIFFI
Last Modified: 05/09/2022

Equipment Records:

C02 - Pipe Location - Underground/On-ground
G00 - Tank Secondary Containment - None
J02 - Dispenser - Suction Dispenser
L00 - Piping Leak Detection - None
B00 - Tank External Protection - None
F00 - Pipe External Protection - None
A00 - Tank Internal Protection - None
D01 - Pipe Type - Steel/Carbon Steel/Iron
E00 - Piping Secondary Containment - None
H01 - Tank Leak Detection - Interstitial - Electronic Monitoring
I02 - Overfill - High Level Alarm
K00 - Spill Prevention - None

Tank Number: 002
Tank ID: 41219
Tank Status: Closed - In Place
Material Name: Closed - In Place
Capacity Gallons: 2000
Install Date: 01/01/1991
Date Tank Closed: 10/03/2006
Registered: True
Tank Location: Underground
Tank Type: Steel/carbon steel
Material Code: 9999
Common Name of Substance: Other

Tightness Test Method: 21
Date Test: 08/17/2006
Next Test Date: Not reported
Pipe Model: Not reported
Modified By: MJGRIFFI
Last Modified: 05/09/2022

Equipment Records:

C02 - Pipe Location - Underground/On-ground
G00 - Tank Secondary Containment - None
J02 - Dispenser - Suction Dispenser
L00 - Piping Leak Detection - None
B00 - Tank External Protection - None
F00 - Pipe External Protection - None
A00 - Tank Internal Protection - None
D01 - Pipe Type - Steel/Carbon Steel/Iron
E00 - Piping Secondary Containment - None
H01 - Tank Leak Detection - Interstitial - Electronic Monitoring
I02 - Overfill - High Level Alarm
K00 - Spill Prevention - None

Tank Number: 003

10-12 BOND STREET PERTNERS, LLC (Continued) **U004077966**

Tank ID:	41220
Tank Status:	Closed - In Place
Material Name:	Closed - In Place
Capacity Gallons:	2000
Install Date:	01/01/1991
Date Tank Closed:	10/03/2006
Registered:	True
Tank Location:	Underground
Tank Type:	Steel/carbon steel
Material Code:	9999
Common Name of Substance:	Other
Tightness Test Method:	21
Date Test:	08/17/2006
Next Test Date:	Not reported
Pipe Model:	Not reported
Modified By:	MJGRIFFI
Last Modified:	05/09/2022

Equipment Records:

C02 - Pipe Location - Underground/On-ground
G00 - Tank Secondary Containment - None
J02 - Dispenser - Suction Dispenser
L00 - Piping Leak Detection - None
B00 - Tank External Protection - None
F00 - Pipe External Protection - None
A00 - Tank Internal Protection - None
D01 - Pipe Type - Steel/Carbon Steel/Iron
E00 - Piping Secondary Containment - None
H01 - Tank Leak Detection - Interstitial - Electronic Monitoring
I02 - Overfill - High Level Alarm
K00 - Spill Prevention - None

B112 **10-12 BOND STREET PERTNERS, LLC** **UST FINDER** **1028571573**
WSW **10 BOND STREET** **N/A**
< 1/8 **NEW YORK, NY 10012**
0.053 mi.
279 ft. **Site 15 of 46 in cluster B**

Relative:
Lower

Actual:
41 ft.

UST FINDER:

Object ID:	298394
Facility ID:	NY22049
Name:	10-12 BOND STREET PERTNERS, LLC
Address:	10 BOND STREET
City,State,Zip:	NEW YORK, NY 10012
Address Match Type:	Not reported
Open USTs:	0
Closed USTs:	3
TOS USTs:	0
Population 1500ft:	18881
Private Wells 1500ft:	2
Within 100yr Floodplain:	No
Land Use:	Developed, High Intensity
Within SPA:	No
SPA PWS Facility ID:	Not reported
SPA Water Type:	Not reported
SPA Facility Type:	Not reported
SPA HUC12:	Not reported

10-12 BOND STREET PERTNERS, LLC (Continued) **1028571573**

Within WHPA:	No
WHPA PWS Facility ID:	Not reported
WHPA Water Type:	Not reported
WHPA Facility Type:	Not reported
WHPA HUC12:	Not reported
Facility Status:	Closed UST(s)
Date of Last Inspection:	Not reported
EPA Region:	2
Tribe:	Not reported
Coordinate Source:	State
X Coord:	-73.9940779999999
Y Coord:	40.7269640000001
Latitude:	40.726964
Longitude:	-73.994078

UST FINDER:

Object ID:	1217364
Facility ID:	NY22049
Tank ID:	NY27142
Tank Status:	Closed
Installation Date:	1991/01/01 15:59:59+00
Removal Date:	Not reported
Tank Capacity:	2000
Substances:	Not reported
Tank Wall Type:	Not reported

Object ID:	1217365
Facility ID:	NY22049
Tank ID:	NY25128
Tank Status:	Closed
Installation Date:	1991/01/01 15:59:59+00
Removal Date:	Not reported
Tank Capacity:	2000
Substances:	Not reported
Tank Wall Type:	Not reported

Object ID:	1217366
Facility ID:	NY22049
Tank ID:	NY25127
Tank Status:	Closed
Installation Date:	1991/01/01 15:59:59+00
Removal Date:	Not reported
Tank Capacity:	2000
Substances:	Not reported
Tank Wall Type:	Not reported

B113 **PANORAMIC AUTO SERVICE INC** **RCRA NonGen / NLR** **1000551837**
WSW **10 BOND ST** **NYD986942043**
< 1/8 **NEW YORK, NY 10012**
0.053 mi.
279 ft. **Site 16 of 46 in cluster B**

Relative:
Lower

Actual:
41 ft.

RCRA Listings:

Date Form Received by Agency:	20070101
Handler Name:	Panoramic Auto Service Inc
Handler Address:	Bond St
Handler City,State,Zip:	NEW YORK, NY 10012-2312

PANORAMIC AUTO SERVICE INC (Continued) **1000551837**

EPA ID:		NYD986942043
Contact Name:		Not reported
Contact Address:		BOND ST
Contact City,State,Zip:		NEW YORK, NY 10012
Contact Telephone:		Not reported
Contact Fax:		Not reported
Contact Email:		Not reported
Contact Title:		Not reported
EPA Region:		02
Land Type:		Not reported
Federal Waste Generator Description:		Not a generator, verified
Non-Notifier:		Not reported
Biennial Report Cycle:		Not reported
Accessibility:		Not reported
Active Site Indicator:		Not reported
State District Owner:		Ny
State District:		NYSDEC R2
Mailing Address:		BOND ST
Mailing City,State,Zip:		NEW YORK, NY 10012
Owner Name:	Isak Gutman	
Owner Type:		Private
Operator Name:	Isak Gutman	
Operator Type:		Private
Short-Term Generator Activity:		No
Importer Activity:		No
Mixed Waste Generator:		No
Transporter Activity:		No
Transfer Facility Activity:		No
Recycler Activity with Storage:		No
Small Quantity On-Site Burner Exemption:		No
Smelting Melting and Refining Furnace Exemption:		No
Underground Injection Control:		No
Off-Site Waste Receipt:		No
Universal Waste Indicator:		No
Universal Waste Destination Facility:		No
Federal Universal Waste:		No
Active Site State-Reg Handler:		---
Federal Facility Indicator:		Not reported
Hazardous Secondary Material Indicator:		N
Sub-Part K Indicator:		Not reported
2018 GPRA Permit Baseline:		Not on the Baseline
2018 GPRA Renewals Baseline:		Not on the Baseline
202 GPRA Corrective Action Baseline:		No
Subject to Corrective Action Universe:		No
Non-TSDFs Where RCRA CA has Been Imposed Universe:		No
Corrective Action Priority Ranking:		No NCAPS ranking
Environmental Control Indicator:		No
Institutional Control Indicator:		No
Human Exposure Controls Indicator:		N/A
Groundwater Controls Indicator:		N/A
Significant Non-Complier Universe:		No
Unaddressed Significant Non-Complier Universe:		No
Addressed Significant Non-Complier Universe:		No
Significant Non-Complier With a Compliance Schedule Universe:		No
Financial Assurance Required:		Not reported
Handler Date of Last Change:		20150414
Recognized Trader-Importer:		No

PANORAMIC AUTO SERVICE INC (Continued) **1000551837**

Recognized Trader-Exporter:	No
Importer of Spent Lead Acid Batteries:	No
Exporter of Spent Lead Acid Batteries:	No
Recycler Activity Without Storage:	No
Manifest Broker:	No
Sub-Part P Indicator:	No

Hazardous Waste Summary:

Waste Code:	D001
Waste Description:	Ignitable Waste

Handler - Owner Operator:

Owner/Operator Indicator:	Owner
Owner/Operator Name: ISAK GUTMAN	
Legal Status:	Private
Date Became Current:	Not reported
Date Ended Current:	Not reported
Owner/Operator Address:	NOT REQUIRED
Owner/Operator City,State,Zip:	NOT REQUIRED, WY 99999
Owner/Operator Telephone:	212-555-1212
Owner/Operator Telephone Ext:	Not reported
Owner/Operator Fax:	Not reported
Owner/Operator Email:	Not reported

Owner/Operator Indicator:	Operator
Owner/Operator Name: ISAK GUTMAN	
Legal Status:	Private
Date Became Current:	Not reported
Date Ended Current:	Not reported
Owner/Operator Address:	NOT REQUIRED
Owner/Operator City,State,Zip:	NOT REQUIRED, WY 99999
Owner/Operator Telephone:	212-555-1212
Owner/Operator Telephone Ext:	Not reported
Owner/Operator Fax:	Not reported
Owner/Operator Email:	Not reported

Owner/Operator Indicator:	Owner
Owner/Operator Name: ISAK GUTMAN	
Legal Status:	Private
Date Became Current:	Not reported
Date Ended Current:	Not reported
Owner/Operator Address:	NOT REQUIRED
Owner/Operator City,State,Zip:	NOT REQUIRED, WY 99999
Owner/Operator Telephone:	212-555-1212
Owner/Operator Telephone Ext:	Not reported
Owner/Operator Fax:	Not reported
Owner/Operator Email:	Not reported

Historic Generators:

Receive Date:	19990708
Handler Name: PANORAMIC AUTO SERVICE INC	
Federal Waste Generator Description:	Not a generator, verified
State District Owner:	Ny
Large Quantity Handler of Universal Waste:	No
Recognized Trader Importer:	No

PANORAMIC AUTO SERVICE INC (Continued) **1000551837**

Recognized Trader Exporter: No
Spent Lead Acid Battery Importer: No
Spent Lead Acid Battery Exporter: No
Current Record: No
Non Storage Recycler Activity: Not reported
Electronic Manifest Broker: Not reported

Receive Date: 20060101
Handler Name: PANORAMIC AUTO SERVICE INC
Federal Waste Generator Description: Not a generator, verified
State District Owner: Ny
Large Quantity Handler of Universal Waste: No
Recognized Trader Importer: No
Recognized Trader Exporter: No
Spent Lead Acid Battery Importer: No
Spent Lead Acid Battery Exporter: No
Current Record: No
Non Storage Recycler Activity: Not reported
Electronic Manifest Broker: Not reported

Receive Date: 20070101
Handler Name: PANORAMIC AUTO SERVICE INC
Federal Waste Generator Description: Not a generator, verified
State District Owner: Ny
Large Quantity Handler of Universal Waste: No
Recognized Trader Importer: No
Recognized Trader Exporter: No
Spent Lead Acid Battery Importer: No
Spent Lead Acid Battery Exporter: No
Current Record: Yes
Non Storage Recycler Activity: Not reported
Electronic Manifest Broker: Not reported

Receive Date: 19910225
Handler Name: PANORAMIC AUTO SERVICE INC
Federal Waste Generator Description: Large Quantity Generator
State District Owner: Ny
Large Quantity Handler of Universal Waste: No
Recognized Trader Importer: No
Recognized Trader Exporter: No
Spent Lead Acid Battery Importer: No
Spent Lead Acid Battery Exporter: No
Current Record: No
Non Storage Recycler Activity: Not reported
Electronic Manifest Broker: Not reported

List of NAICS Codes and Descriptions:
NAICS Codes: No NAICS Codes Found

Facility Has Received Notices of Violations:
Violations: No Violations Found

Evaluation Action Summary:
Evaluations: No Evaluations Found

B114 **PARKING GARAGE** **NY Spills** **S102961938**
WSW **10 BOND STREET** **NY MANIFEST** **N/A**
< 1/8 **NEW YORK, NY 10012**
0.053 mi.
279 ft. **Site 17 of 46 in cluster B**

Relative: **Lower**
Actual: **41 ft.**

SPILLS:

Name:	PARKING GARAGE
Address:	10 BOND STREET
City,State,Zip:	NEW YORK, NY 10012
Spill Number/Closed Date:	0608806 / 2008-04-15
Facility ID:	0608806
Facility Type:	ER
DER Facility ID:	326428
Site ID:	372842
DEC Region:	2
Spill Cause:	Other
Spill Class:	C4
SWIS:	3101
Spill Date:	2006-10-31
Investigator:	SFRAHMAN
Referred To:	Not reported
Reported to Dept:	2006-10-31
CID:	408
Water Affected:	Not reported
Spill Source:	Commercial/Industrial
Spill Notifier:	Other
Cleanup Ceased:	Not reported
Cleanup Meets Std:	False
Last Inspection:	Not reported
Recommended Penalty:	False
UST Trust:	False
Remediation Phase:	0
Date Entered In Computer:	2006-10-31
Spill Record Last Update:	2008-04-15
Spiller Name:	Not reported
Spiller Company:	UNKOWN.
Spiller Address:	Not reported
Spiller Company:	001
Contact Name:	RAY KAHN
Latitude:	Not reported
Longitude:	Not reported
DEC Memo:	12/05/06 Rahman- Tank closure report will be sent to DEC shortly. Report in edocs. 04/01/08 Former gas station.3 UST on site, tested in August 2006, all passed.Tanks/all lines connected with tanks were filled with concrete slurry.Soil borings performed around tank came back clean.Suspected dispenser island area(SB2,SB2A,SB2B) were investigated and level of contamination is below TAGM.Site will be developed for residential /commmercial purposes.ESPL will oversee environmental issues while site development.ESPL(Ray Kahn) has been advised to notify DEC if there is any contamination observed.3 MW onsite were dry while sampling.Spill closed.(sr)
Remarks:	HISTORICAL SPILL TIME OCCURED UNKOWN; TANK WAS TESTED AND PASSED BUT SOIL SURRAOUNDING IT TESTED SLIGHTLY ABOVE TAGM LEVELS; SOURCE ELIMINATED;

PARKING GARAGE (Continued) **S102961938**

All Materials:

Site ID:	372842
Operable Unit ID:	1130575
Operable Unit:	01
Material ID:	2120246
Material Code:	0008
Material Name:	diesel
Case No.:	Not reported
Material FA:	Petroleum
Quantity:	Not reported
Units:	G
Recovered:	.00
Resource Affected:	Soil
Oxygenate:	Not reported

Name:	GARY'S GARAGE
Address:	10 BOND STREET
City,State,Zip:	NEW YORK, NY
Spill Number/Closed Date:	9710410 / 1997-12-10
Facility ID:	9710410
Facility Type:	ER
DER Facility ID:	69771
Site ID:	74312
DEC Region:	2
Spill Cause:	Unknown
Spill Class:	C3
SWIS:	3101
Spill Date:	1997-12-10
Investigator:	TOMASELLO
Referred To:	Not reported
Reported to Dept:	1997-12-10
CID:	201
Water Affected:	Not reported
Spill Source:	Gasoline Station or other PBS Facility
Spill Notifier:	Affected Persons
Cleanup Ceased:	Not reported
Cleanup Meets Std:	False
Last Inspection:	Not reported
Recommended Penalty:	False
UST Trust:	False
Remediation Phase:	0
Date Entered In Computer:	1997-12-10
Spill Record Last Update:	2002-03-05
Spiller Name:	UNK
Spiller Company:	GARY'S GARAGE
Spiller Address:	10 BOND STREET
Spiller Company:	001
Contact Name:	CALLER
Latitude:	Not reported
Longitude:	Not reported
DEC Memo:	Not reported
Remarks:	CALLER ADVISED THAT THIS IS AN ONGOING PROBLEM

All Materials:

Site ID:	74312
Operable Unit ID:	1056791

PARKING GARAGE (Continued) **S102961938**

Operable Unit: 01
Material ID: 328707
Material Code: 0009
Material Name: gasoline
Case No.: Not reported
Material FA: Petroleum
Quantity: .00
Units: G
Recovered: .00
Resource Affected: Air
Oxygenate: Not reported

NY MANIFEST:
EPA ID: NYP004543518
Country: USA
Name: Con Edison
Address: 10 BOND ST
Address 2: Not reported
City,State,Zip: NEW YORK, NY 10012
Zip 4: Not reported
Location Address 1: 10 BOND ST
Location Address 2: SB 26601
Location City,State,Zip: NEW YORK, NY 10012
Location Zip 4: Not reported
Facility Status: Not reported
Total Tanks: Not reported
Code: BP

Mailing:
Mailing Name: Con Edison
Mailing Contact: Tom Teeling
Mailing Address 1: 4 IRVING PLACE 15TH FLOOR
Mailing Address 2: Not reported
Mailing City,State,Zip: NEW YORK, NY 10003
Mailing Zip 4: Not reported
Mailing Country: USA
Mailing Phone: Not reported

Manifest Data:
Document ID: Not reported
Manifest Status: Not reported
Trans1 State ID: NJ0000027193
Year: 2018
Trans2 State ID: Not reported
Generator Ship Date: 05/27/2014
Trans1 Recv Date: 05/27/2014
Trans2 Recv Date: Not reported
TSD Site Recv Date: 05/28/2014
Part A Recv Date: Not reported
Part B Recv Date: Not reported
Generator EPA ID: NYP004543518
Trans1 EPA ID: Not reported
Trans2 EPA ID: Not reported
TSDF ID 1: NJD002200046
TSDF ID 2: Not reported
Manifest Tracking Number: 013245830JJK

PARKING GARAGE (Continued) **S102961938**

Import Indicator:	N
Export Indicator:	N
Discr Quantity Indicator:	N
Discr Type Indicator:	N
Discr Residue Indicator:	N
Discr Partial Reject Indicator:	N
Discr Full Reject Indicator:	N
Manifest Ref Number:	Not reported
Alt Facility RCRA ID:	Not reported
Alt Facility Sign Date:	Not reported
MGMT Method Type Code:	H110
Waste Code a:	Lead
Waste Code b:	Not reported
Waste Code c:	Not reported
Waste Code e:	Not reported
Waste Code f:	Not reported
Waste Code g:	Not reported
Waste Code 1:	Not reported
Waste Code 2:	Not reported
Waste Code 3:	Not reported
Waste Code 4:	Not reported
Waste Code 5:	Not reported
Waste Code 6:	Not reported
Quantity:	500
Units:	Pounds
Number of Containers:	1
Container Type:	Cargo tanks (tank trucks)
Handling Method:	Treat
Specific Gravity:	1

B115 **CON EDISON SERVICE BOX: 26601** **RCRA NonGen / NLR** **1017776493**
WSW **10 BOND ST** **NYP004543518**
< 1/8 **NEW YORK, NY 10012**
0.053 mi.
279 ft. **Site 18 of 46 in cluster B**

Relative: **Lower**

Actual: **41 ft.**

RCRA Listings:

Date Form Received by Agency:	20140627
Handler Name:	Con Edison Service Box: 26601
Handler Address:	Bond St
Handler City,State,Zip:	NEW YORK, NY 10012
EPA ID:	NYP004543518
Contact Name:	THOMAS TEELING
Contact Address:	Not reported
Contact City,State,Zip:	Not reported
Contact Telephone:	212-460-3770
Contact Fax:	Not reported
Contact Email:	Not reported
Contact Title:	SENIOR SCIENTIST
EPA Region:	02
Land Type:	Private
Federal Waste Generator Description:	Not a generator, verified
Non-Notifier:	Not reported
Biennial Report Cycle:	Not reported
Accessibility:	Not reported
Active Site Indicator:	Not reported
State District Owner:	Ny

CON EDISON SERVICE BOX: 26601 (Continued) **1017776493**

State District:		NYSDEC R2
Mailing Address:		IRVING PL, 15TH FL NE
Mailing City,State,Zip:		NEW YORK, NY 10003
Owner Name:	Not reported	
Owner Type:		Not reported
Operator Name:	Not reported	
Operator Type:		Not reported
Short-Term Generator Activity:		No
Importer Activity:		No
Mixed Waste Generator:		No
Transporter Activity:		No
Transfer Facility Activity:		No
Recycler Activity with Storage:		No
Small Quantity On-Site Burner Exemption:		No
Smelting Melting and Refining Furnace Exemption:		No
Underground Injection Control:		No
Off-Site Waste Receipt:		No
Universal Waste Indicator:		No
Universal Waste Destination Facility:		No
Federal Universal Waste:		No
Active Site State-Reg Handler:		---
Federal Facility Indicator:		Not reported
Hazardous Secondary Material Indicator:		N
Sub-Part K Indicator:		Not reported
2018 GPRA Permit Baseline:		Not on the Baseline
2018 GPRA Renewals Baseline:		Not on the Baseline
202 GPRA Corrective Action Baseline:		No
Subject to Corrective Action Universe:		No
Non-TSDFs Where RCRA CA has Been Imposed Universe:		No
Corrective Action Priority Ranking:		No NCAPS ranking
Environmental Control Indicator:		No
Institutional Control Indicator:		No
Human Exposure Controls Indicator:		N/A
Groundwater Controls Indicator:		N/A
Significant Non-Complier Universe:		No
Unaddressed Significant Non-Complier Universe:		No
Addressed Significant Non-Complier Universe:		No
Significant Non-Complier With a Compliance Schedule Universe:		No
Financial Assurance Required:		Not reported
Handler Date of Last Change:		20150211
Recognized Trader-Importer:		No
Recognized Trader-Exporter:		No
Importer of Spent Lead Acid Batteries:		No
Exporter of Spent Lead Acid Batteries:		No
Recycler Activity Without Storage:		No
Manifest Broker:		No
Sub-Part P Indicator:		No

Historic Generators:

Receive Date:		20140527
Handler Name:	CON EDISON	
Federal Waste Generator Description:		Small Quantity Generator
State District Owner:		Ny
Large Quantity Handler of Universal Waste:		No
Recognized Trader Importer:		No
Recognized Trader Exporter:		No

CON EDISON SERVICE BOX: 26601 (Continued) **1017776493**

Spent Lead Acid Battery Importer: No
Spent Lead Acid Battery Exporter: No
Current Record: No
Non Storage Recycler Activity: Not reported
Electronic Manifest Broker: Not reported

Receive Date: 20140527
Handler Name: CON EDISON
Federal Waste Generator Description: Not a generator, verified
State District Owner: Ny
Large Quantity Handler of Universal Waste: No
Recognized Trader Importer: No
Recognized Trader Exporter: No
Spent Lead Acid Battery Importer: No
Spent Lead Acid Battery Exporter: No
Current Record: No
Non Storage Recycler Activity: Not reported
Electronic Manifest Broker: Not reported

Receive Date: 20140627
Handler Name: CON EDISON SERVICE BOX: 26601
Federal Waste Generator Description: Not a generator, verified
State District Owner: Ny
Large Quantity Handler of Universal Waste: No
Recognized Trader Importer: No
Recognized Trader Exporter: No
Spent Lead Acid Battery Importer: No
Spent Lead Acid Battery Exporter: No
Current Record: Yes
Non Storage Recycler Activity: Not reported
Electronic Manifest Broker: Not reported

List of NAICS Codes and Descriptions:
NAICS Codes: No NAICS Codes Found

Facility Has Received Notices of Violations:
Violations: No Violations Found

Evaluation Action Summary:
Evaluations: No Evaluations Found

B116 **PANORAMIC AUTO SERVICE STATION** **EDR Hist Auto** **1020897338**
WSW **10 BOND ST 12** **N/A**
< 1/8 **NEW YORK, NY 10012**
0.053 mi.
279 ft. **Site 19 of 46 in cluster B**

Relative: EDR Hist Auto
Lower

Actual: **41 ft.**

Year:	Name:	Type:
1971	HARRYS SERVICE STATION INC	Gasoline Service Stations
1972	HARRYS SERVICE STATION INC	Gasoline Service Stations
1973	HARRYS SERVICE STATION INC	Gasoline Service Stations
1974	HARRYS SERVICE STATION INC	Gasoline Service Stations
1975	HARRY AUTOMOTIVE REPAIR CORP	Gasoline Service Stations

PANORAMIC AUTO SERVICE STATION (Continued) **1020897338**

1976	HARRYS SERVICE STATION	Gasoline Service Stations
1977	HARRY AUTOMOTIVE REPAIR CORP	Gasoline Service Stations
1978	HARRY AUTOMOTIVE REPAIR CORP	Gasoline Service Stations
1979	HARRY AUTOMOTIVE REPAIR CORP	Gasoline Service Stations
1980	HARRY AUTOMOTIVE REPAIR CORP	Gasoline Service Stations
1982	HARRY AUTOMOTIVE REPAIR CORP	Gasoline Service Stations
1983	HARRY AUTOMOTIVE REPAIR CORP	Gasoline Service Stations
1983	AMSTERDAM MRCNTL OPRTNG CRP	Gasoline Service Stations
1985	S & P AUTOMOTIVE	Gasoline Service Stations
1985	AMSTERDAM MRCNTL OPRTNG	Gasoline Service Stations
1986	AMSTERDAM MERC OPERATING*	Gasoline Service Stations
1986	S & P AUTOMOTIVE ENTERPRISES	Gasoline Service Stations
1987	AMSTERDAM MERC OPERATING*	Gasoline Service Stations
1987	S & P AUTOMOTIVE ENTERPRISES	Gasoline Service Stations
1988	S & P AUTOMOTIVE ENTERPRISES	Gasoline Service Stations
1988	AMSTERDAM MERC OPERATING	Gasoline Service Stations
1989	AMSTERDAM MERC OPERATING	Gasoline Service Stations
1989	S & P AUTOMOTIVE ENTERPRISES	Gasoline Service Stations
1990	PANORAMIC AUTO SERVICE STATION	Gasoline Service Stations
1990	AMSTERDAM MERC OPERATING	Gasoline Service Stations
1991	PANORAMIC AUTO SERVICE STATION	Gasoline Service Stations
1991	AMSTERDAM MERC OPERATING	Gasoline Service Stations
1992	PANORAMIC AUTO SERVICE STATION	Gasoline Service Stations
1992	AMSTERDAM MERC OPERATING	Gasoline Service Stations
1993	AMSTERDAM MERC OPERATING	Gasoline Service Stations
1993	PANORAMIC AUTO SERVICE STATION	Gasoline Service Stations
1994	APOLLO TOWING INC	General Automotive Repair Shops
1994	AMSTERDAM MERCANTILE OPERATING	Gasoline Service Stations
1995	AMSTERDAM MERCANTILE OPERATING	Gasoline Service Stations
1996	PANORAMIC AUTO SERVICE STATION	Gasoline Service Stations
1996	AMSTERDAM MERCANTILE OPERATING	Gasoline Service Stations
1997	AMSTERDAM MERCANTILE OPERATING	Gasoline Service Stations
1997	PANORAMIC AUTO SERVICE STATION	Gasoline Service Stations
1998	PANORAMIC AUTO SERVICE STATION	Gasoline Service Stations
1998	AMSTERDAM MERCANTILE OPERATING	Gasoline Service Stations
1999	PANORAMIC AUTO SERVICE STATION	Gasoline Service Stations
1999	AMSTERDAM MERCANTILE OPERATING	Gasoline Service Stations
2000	PANORAMIC AUTO SERVICE STATION	Gasoline Service Stations
2001	ALLIANCE AUTOMOTIVE ENTPS	General Automotive Repair Shops
2001	PANORAMIC AUTO SERVICE STATION	Gasoline Service Stations
2002	PANORAMIC AUTO SERVICE STATION	Gasoline Service Stations
2002	ALLIANCE AUTOMOTIVE ENTPS	General Automotive Repair Shops
2003	ALLIANCE AUTOMOTIVE ENTPS	General Automotive Repair Shops

---

B117 **CON EDISON SERVICE BOX: 26601** **RCRA NonGen / NLR** **1016450049**
WSW **6 BOND ST** **NY MANIFEST** **NYP004290441**
< 1/8 **NEW YORK, NY 10012**
0.054 mi.
283 ft. **Site 20 of 46 in cluster B**

Relative: RCRA Listings:
Lower
Date Form Received by Agency: 20130401
Actual: Handler Name: Con Edison Service Box: 26601
41 ft. Handler Address: Bond St
Handler City,State,Zip: NEW YORK, NY 10012
EPA ID: NYP004290441
Contact Name: JUAN RODRIGUEZ
Contact Address: Not reported

CON EDISON SERVICE BOX: 26601 (Continued) **1016450049**

Contact City,State,Zip:		Not reported
Contact Telephone:		347-865-5931
Contact Fax:		Not reported
Contact Email:		Not reported
Contact Title:		OPERATING SUPERVISOR
EPA Region:		02
Land Type:		Private
Federal Waste Generator Description:		Not a generator, verified
Non-Notifier:		Not reported
Biennial Report Cycle:		Not reported
Accessibility:		Not reported
Active Site Indicator:		Not reported
State District Owner:		Ny
State District:		NYSDEC R2
Mailing Address:		Not reported
Mailing City,State,Zip:		NEW YORK, NY 10003
Owner Name:	Not reported	
Owner Type:		Not reported
Operator Name:	Not reported	
Operator Type:		Not reported
Short-Term Generator Activity:		No
Importer Activity:		No
Mixed Waste Generator:		No
Transporter Activity:		No
Transfer Facility Activity:		No
Recycler Activity with Storage:		No
Small Quantity On-Site Burner Exemption:		No
Smelting Melting and Refining Furnace Exemption:		No
Underground Injection Control:		No
Off-Site Waste Receipt:		No
Universal Waste Indicator:		No
Universal Waste Destination Facility:		No
Federal Universal Waste:		No
Active Site State-Reg Handler:		---
Federal Facility Indicator:		Not reported
Hazardous Secondary Material Indicator:		N
Sub-Part K Indicator:		Not reported
2018 GPRA Permit Baseline:		Not on the Baseline
2018 GPRA Renewals Baseline:		Not on the Baseline
202 GPRA Corrective Action Baseline:		No
Subject to Corrective Action Universe:		No
Non-TSDFs Where RCRA CA has Been Imposed Universe:		No
Corrective Action Priority Ranking:		No NCAPS ranking
Environmental Control Indicator:		No
Institutional Control Indicator:		No
Human Exposure Controls Indicator:		N/A
Groundwater Controls Indicator:		N/A
Significant Non-Complier Universe:		No
Unaddressed Significant Non-Complier Universe:		No
Addressed Significant Non-Complier Universe:		No
Significant Non-Complier With a Compliance Schedule Universe:		No
Financial Assurance Required:		Not reported
Handler Date of Last Change:		20130910
Recognized Trader-Importer:		No
Recognized Trader-Exporter:		No
Importer of Spent Lead Acid Batteries:		No
Exporter of Spent Lead Acid Batteries:		No

CON EDISON SERVICE BOX: 26601 (Continued) **1016450049**

Recycler Activity Without Storage: No
Manifest Broker: No
Sub-Part P Indicator: No

Historic Generators:
Receive Date: 20130301
Handler Name: CON EDISON SERVICE BOX: 26601
Federal Waste Generator Description: Very Small Quantity Generator (formerly Conditionally-Exempt Small Quantity Generator
State District Owner: Ny
Large Quantity Handler of Universal Waste: No
Recognized Trader Importer: No
Recognized Trader Exporter: No
Spent Lead Acid Battery Importer: No
Spent Lead Acid Battery Exporter: No
Current Record: No
Non Storage Recycler Activity: Not reported
Electronic Manifest Broker: Not reported

Receive Date: 20130401
Handler Name: CON EDISON SERVICE BOX: 26601
Federal Waste Generator Description: Not a generator, verified
State District Owner: Ny
Large Quantity Handler of Universal Waste: No
Recognized Trader Importer: No
Recognized Trader Exporter: No
Spent Lead Acid Battery Importer: No
Spent Lead Acid Battery Exporter: No
Current Record: Yes
Non Storage Recycler Activity: Not reported
Electronic Manifest Broker: Not reported

List of NAICS Codes and Descriptions:
NAICS Codes: No NAICS Codes Found

Facility Has Received Notices of Violations:
Violations: No Violations Found

Evaluation Action Summary:
Evaluations: No Evaluations Found

NY MANIFEST:
EPA ID: NYP004290441
Country: USA
Name: Con Edison
Address: 6 BOND ST
Address 2: Not reported
City,State,Zip: NEW YORK, NY 10012
Zip 4: Not reported
Location Address 1: 6 BOND ST
Location Address 2: SERV BOX 26601
Location City,State,Zip: NEW YORK, NY 10012
Location Zip 4: Not reported

CON EDISON SERVICE BOX: 26601 (Continued) **1016450049**

Facility Status: Not reported
Total Tanks: Not reported
Code: BP

Mailing:
Mailing Name: Con Edison
Mailing Contact: Tom Teeling
Mailing Address 1: 4 IRVING PLACE - 15TH FLOOR
Mailing Address 2: Not reported
Mailing City,State,Zip: NEW YORK, NY 10003
Mailing Zip 4: Not reported
Mailing Country: USA
Mailing Phone: 2124603770

Manifest Data:
Document ID: Not reported
Manifest Status: Not reported
Trans1 State ID: NJ0000027193
Year: 2018
Trans2 State ID: Not reported
Generator Ship Date: 03/01/2013
Trans1 Recv Date: 03/01/2013
Trans2 Recv Date: Not reported
TSD Site Recv Date: 03/04/2013
Part A Recv Date: Not reported
Part B Recv Date: Not reported
Generator EPA ID: NYP004290441
Trans1 EPA ID: Not reported
Trans2 EPA ID: Not reported
TSDF ID 1: NJD002200046
TSDF ID 2: Not reported
Manifest Tracking Number: 010707153JJK
Import Indicator: N
Export Indicator: N
Discr Quantity Indicator: N
Discr Type Indicator: N
Discr Residue Indicator: N
Discr Partial Reject Indicator: N
Discr Full Reject Indicator: N
Manifest Ref Number: Not reported
Alt Facility RCRA ID: Not reported
Alt Facility Sign Date: Not reported
MGMT Method Type Code: H110
Waste Code a: Lead
Waste Code b: Not reported
Waste Code c: Not reported
Waste Code e: Not reported
Waste Code f: Not reported
Waste Code g: Not reported
Waste Code 1: Not reported
Waste Code 2: Not reported
Waste Code 3: Not reported
Waste Code 4: Not reported
Waste Code 5: Not reported
Waste Code 6: Not reported
Quantity: 500
Units: Pounds

CON EDISON SERVICE BOX: 26601 (Continued) **1016450049**

Number of Containers:	1
Container Type:	Cargo tanks (tank trucks)
Handling Method:	Treat
Specific Gravity:	1

D118 **50 BOND STREET** **NY AST** **A100382381**
SSE **50 BOND STREET** **N/A**
< 1/8 **NEW YORK, NY 10011**
0.054 mi.
284 ft. **Site 4 of 30 in cluster D**

Relative:
Higher

Actual:
42 ft.

AST:

Name:	50 BOND STREET
Address:	50 BOND STREET
City,State,Zip:	NEW YORK, NY 10011
Region:	STATE
DEC Region:	2
Site Status:	Unregulated/Closed
Facility Id:	2-607147
Program Type:	PBS
UTM X:	584972.05998
UTM Y:	4508873.41588
Expiration Date:	N/A
Site Type:	Storage Terminal/Petroleum Distributor

Tank Info:

Tank Number:	001
Tank Id:	62400
Tank Location:	Aboveground - contact with soil.... Tank bottom rests on soil, allowing no visual inspection.
Tank Type:	Steel/Carbon Steel/Iron
Tank Status:	Closed - Removed
Pipe Model:	Not reported
Install Date:	Not reported
Capacity Gallons:	1500
Tightness Test Method:	NN
Date Test:	Not reported
Next Test Date:	Not reported
Date Tank Closed:	07/01/2002
Register:	True
Modified By:	MJGRIFFI
Last Modified:	05/09/2022
Material Name:	Not reported

D119 **DAC BON LLC** **RCRA-LQG** **1010328315**
South **46-48 BOND ST** **NY MANIFEST** **NYR000142570**
< 1/8 **NEW YORK, NY 10012**
0.054 mi.
285 ft. **Site 5 of 30 in cluster D**

Relative:
Higher

Actual:
42 ft.

RCRA Listings:

Date Form Received by Agency:	20070101
Handler Name:	Dac Bon Llc
Handler Address:	Bond St
Handler City,State,Zip:	NEW YORK, NY 10012

DAC BON LLC (Continued) **1010328315**

EPA ID:		NYR000142570
Contact Name:		PAUL H CIMINELLO
Contact Address:		DAVIS AVE
Contact City,State,Zip:		POUGHKEEPSIE, NY 12603
Contact Telephone:		845-452-1658
Contact Fax:		Not reported
Contact Email:		MAIL@ECOSYSTEMSSTRATEGIES.COM
Contact Title:		Not reported
EPA Region:		02
Land Type:		Private
Federal Waste Generator Description:		Large Quantity Generator
Non-Notifier:		Not reported
Biennial Report Cycle:		Not reported
Accessibility:		Not reported
Active Site Indicator:		Handler Activities
State District Owner:		Ny
State District:		NYSDEC R2
Mailing Address:		DAVIS AVE
Mailing City,State,Zip:		POUGHKEEPSIE, NY 12603
Owner Name:	No Name Found	
Owner Type:		Private
Operator Name:	No Name Found	
Operator Type:		Private
Short-Term Generator Activity:		No
Importer Activity:		No
Mixed Waste Generator:		No
Transporter Activity:		No
Transfer Facility Activity:		No
Recycler Activity with Storage:		No
Small Quantity On-Site Burner Exemption:		No
Smelting Melting and Refining Furnace Exemption:		No
Underground Injection Control:		No
Off-Site Waste Receipt:		No
Universal Waste Indicator:		No
Universal Waste Destination Facility:		No
Federal Universal Waste:		No
Active Site State-Reg Handler:		---
Federal Facility Indicator:		Not reported
Hazardous Secondary Material Indicator:		N
Sub-Part K Indicator:		Not reported
2018 GPRA Permit Baseline:		Not on the Baseline
2018 GPRA Renewals Baseline:		Not on the Baseline
202 GPRA Corrective Action Baseline:		No
Subject to Corrective Action Universe:		No
Non-TSDFs Where RCRA CA has Been Imposed Universe:		No
Corrective Action Priority Ranking:		No NCAPS ranking
Environmental Control Indicator:		No
Institutional Control Indicator:		No
Human Exposure Controls Indicator:		N/A
Groundwater Controls Indicator:		N/A
Significant Non-Complier Universe:		No
Unaddressed Significant Non-Complier Universe:		No
Addressed Significant Non-Complier Universe:		No
Significant Non-Complier With a Compliance Schedule Universe:		No
Financial Assurance Required:		Not reported
Handler Date of Last Change:		20150414
Recognized Trader-Importer:		No

DAC BON LLC (Continued) **1010328315**

Recognized Trader-Exporter:	No
Importer of Spent Lead Acid Batteries:	No
Exporter of Spent Lead Acid Batteries:	No
Recycler Activity Without Storage:	No
Manifest Broker:	No
Sub-Part P Indicator:	No

Handler - Owner Operator:

Owner/Operator Indicator:	Owner
Owner/Operator Name: NO NAME FOUND	
Legal Status:	Private
Date Became Current:	20060316
Date Ended Current:	Not reported
Owner/Operator Address:	Not reported
Owner/Operator City,State,Zip:	Not reported
Owner/Operator Telephone:	Not reported
Owner/Operator Telephone Ext:	Not reported
Owner/Operator Fax:	Not reported
Owner/Operator Email:	Not reported

Owner/Operator Indicator:	Operator
Owner/Operator Name: DAC BON LLC	
Legal Status:	Private
Date Became Current:	20060316
Date Ended Current:	Not reported
Owner/Operator Address:	Not reported
Owner/Operator City,State,Zip:	Not reported
Owner/Operator Telephone:	Not reported
Owner/Operator Telephone Ext:	Not reported
Owner/Operator Fax:	Not reported
Owner/Operator Email:	Not reported

Owner/Operator Indicator:	Owner
Owner/Operator Name: DAC BON LLC	
Legal Status:	Private
Date Became Current:	20060316
Date Ended Current:	Not reported
Owner/Operator Address:	Not reported
Owner/Operator City,State,Zip:	Not reported
Owner/Operator Telephone:	Not reported
Owner/Operator Telephone Ext:	Not reported
Owner/Operator Fax:	Not reported
Owner/Operator Email:	Not reported

Owner/Operator Indicator:	Operator
Owner/Operator Name: NO NAME FOUND	
Legal Status:	Private
Date Became Current:	20060316
Date Ended Current:	Not reported
Owner/Operator Address:	Not reported
Owner/Operator City,State,Zip:	Not reported
Owner/Operator Telephone:	Not reported
Owner/Operator Telephone Ext:	Not reported
Owner/Operator Fax:	Not reported
Owner/Operator Email:	Not reported

DAC BON LLC (Continued) **1010328315**

Historic Generators:
Receive Date: 20061101
Handler Name: DAC BON LLC
Federal Waste Generator Description: Large Quantity Generator
State District Owner: Ny
Large Quantity Handler of Universal Waste: No
Recognized Trader Importer: No
Recognized Trader Exporter: No
Spent Lead Acid Battery Importer: No
Spent Lead Acid Battery Exporter: No
Current Record: No
Non Storage Recycler Activity: Not reported
Electronic Manifest Broker: Not reported

Receive Date: 20070101
Handler Name: DAC BON LLC
Federal Waste Generator Description: Large Quantity Generator
State District Owner: Ny
Large Quantity Handler of Universal Waste: No
Recognized Trader Importer: No
Recognized Trader Exporter: No
Spent Lead Acid Battery Importer: No
Spent Lead Acid Battery Exporter: No
Current Record: Yes
Non Storage Recycler Activity: Not reported
Electronic Manifest Broker: Not reported

Receive Date: 20061102
Handler Name: DAC BON LLC
Federal Waste Generator Description: Large Quantity Generator
State District Owner: Ny
Large Quantity Handler of Universal Waste: No
Recognized Trader Importer: No
Recognized Trader Exporter: No
Spent Lead Acid Battery Importer: No
Spent Lead Acid Battery Exporter: No
Current Record: No
Non Storage Recycler Activity: Not reported
Electronic Manifest Broker: Not reported

List of NAICS Codes and Descriptions:
NAICS Code: 23322
NAICS Description: Multifamily Housing Construction

Facility Has Received Notices of Violations:
Violations: No Violations Found

Evaluation Action Summary:
Evaluations: No Evaluations Found

NY MANIFEST:
EPA ID: NYR000142570
Country: USA
Name: Dac Bon Llc

DAC BON LLC (Continued) **1010328315**

Address:	46-48 BOND ST
Address 2:	Not reported
City,State,Zip:	NEW YORK, NY 10012
Zip 4:	Not reported
Location Address 1:	46-48 BOND STREET
Location Address 2:	Not reported
Location City,State,Zip:	NEW YORK, NY 10001
Location Zip 4:	Not reported
Facility Status:	Not reported
Total Tanks:	Not reported
Code:	BP

Mailing:

Mailing Name:	Dac Bon Llc
Mailing Contact:	Paul Ciminello
Mailing Address 1:	24 DAVIS AVENUE
Mailing Address 2:	Not reported
Mailing City,State,Zip:	POUGHKEEPSIE, NY 12603
Mailing Zip 4:	Not reported
Mailing Country:	USA
Mailing Phone:	8454521658

Manifest Data:

Document ID:	Not reported
Manifest Status:	Not reported
Trans1 State ID:	NJR000029967
Year:	2018
Trans2 State ID:	Not reported
Generator Ship Date:	12/15/2006
Trans1 Recv Date:	12/15/2006
Trans2 Recv Date:	Not reported
TSD Site Recv Date:	12/15/2006
Part A Recv Date:	Not reported
Part B Recv Date:	Not reported
Generator EPA ID:	NYR000142570
Trans1 EPA ID:	Not reported
Trans2 EPA ID:	Not reported
TSDF ID 1:	NJD991291105
TSDF ID 2:	Not reported
Manifest Tracking Number:	000470064JJK
Import Indicator:	N
Export Indicator:	N
Discr Quantity Indicator:	Y
Discr Type Indicator:	N
Discr Residue Indicator:	N
Discr Partial Reject Indicator:	N
Discr Full Reject Indicator:	N
Manifest Ref Number:	Not reported
Alt Facility RCRA ID:	Not reported
Alt Facility Sign Date:	Not reported
MGMT Method Type Code:	H111
Waste Code a:	Lead
Waste Code b:	Not reported
Waste Code c:	Not reported
Waste Code e:	Not reported
Waste Code f:	Not reported
Waste Code g:	Not reported

DAC BON LLC (Continued) **1010328315**

Waste Code 1:	Not reported
Waste Code 2:	Not reported
Waste Code 3:	Not reported
Waste Code 4:	Not reported
Waste Code 5:	Not reported
Waste Code 6:	Not reported
Quantity:	56320
Units:	Pounds
Number of Containers:	1
Container Type:	Dump truck
Handling Method:	Treat
Specific Gravity:	1
Document ID:	Not reported
Manifest Status:	Not reported
Trans1 State ID:	NJR000029967
Year:	2018
Trans2 State ID:	Not reported
Generator Ship Date:	12/15/2006
Trans1 Recv Date:	12/15/2006
Trans2 Recv Date:	Not reported
TSD Site Recv Date:	12/15/2006
Part A Recv Date:	Not reported
Part B Recv Date:	Not reported
Generator EPA ID:	NYR000142570
Trans1 EPA ID:	Not reported
Trans2 EPA ID:	Not reported
TSDF ID 1:	NJD991291105
TSDF ID 2:	Not reported
Manifest Tracking Number:	000470065JJK
Import Indicator:	N
Export Indicator:	N
Discr Quantity Indicator:	Y
Discr Type Indicator:	N
Discr Residue Indicator:	N
Discr Partial Reject Indicator:	N
Discr Full Reject Indicator:	N
Manifest Ref Number:	Not reported
Alt Facility RCRA ID:	Not reported
Alt Facility Sign Date:	Not reported
MGMT Method Type Code:	H111
Waste Code a:	Lead
Waste Code b:	Not reported
Waste Code c:	Not reported
Waste Code e:	Not reported
Waste Code f:	Not reported
Waste Code g:	Not reported
Waste Code 1:	Not reported
Waste Code 2:	Not reported
Waste Code 3:	Not reported
Waste Code 4:	Not reported
Waste Code 5:	Not reported
Waste Code 6:	Not reported
Quantity:	46380
Units:	Pounds
Number of Containers:	1
Container Type:	Dump truck

DAC BON LLC (Continued) **1010328315**

Handling Method: Treat
Specific Gravity: 1

Document ID: Not reported
Manifest Status: Not reported
Trans1 State ID: NJR000029967
Year: 2018
Trans2 State ID: Not reported
Generator Ship Date: 12/15/2006
Trans1 Recv Date: 12/15/2006
Trans2 Recv Date: Not reported
TSD Site Recv Date: 12/15/2006
Part A Recv Date: Not reported
Part B Recv Date: Not reported
Generator EPA ID: NYR000142570
Trans1 EPA ID: Not reported
Trans2 EPA ID: Not reported
TSDF ID 1: NJD991291105
TSDF ID 2: Not reported
Manifest Tracking Number: 000470066JJK
Import Indicator: N
Export Indicator: N
Discr Quantity Indicator: Y
Discr Type Indicator: N
Discr Residue Indicator: N
Discr Partial Reject Indicator: N
Discr Full Reject Indicator: N
Manifest Ref Number: Not reported
Alt Facility RCRA ID: Not reported
Alt Facility Sign Date: Not reported
MGMT Method Type Code: H111
Waste Code a: Lead
Waste Code b: Not reported
Waste Code c: Not reported
Waste Code e: Not reported
Waste Code f: Not reported
Waste Code g: Not reported
Waste Code 1: Not reported
Waste Code 2: Not reported
Waste Code 3: Not reported
Waste Code 4: Not reported
Waste Code 5: Not reported
Waste Code 6: Not reported
Quantity: 59420
Units: Pounds
Number of Containers: 1
Container Type: Dump truck
Handling Method: Treat
Specific Gravity: 1

Document ID: Not reported
Manifest Status: Not reported
Trans1 State ID: NJR000029967
Year: 2018
Trans2 State ID: Not reported
Generator Ship Date: 12/15/2006
Trans1 Recv Date: 12/15/2006

DAC BON LLC (Continued) **1010328315**

Trans2 Recv Date:	Not reported
TSD Site Recv Date:	12/15/2006
Part A Recv Date:	Not reported
Part B Recv Date:	Not reported
Generator EPA ID:	NYR000142570
Trans1 EPA ID:	Not reported
Trans2 EPA ID:	Not reported
TSDF ID 1:	NJD991291105
TSDF ID 2:	Not reported
Manifest Tracking Number:	000470067JJK
Import Indicator:	N
Export Indicator:	N
Discr Quantity Indicator:	N
Discr Type Indicator:	N
Discr Residue Indicator:	N
Discr Partial Reject Indicator:	N
Discr Full Reject Indicator:	N
Manifest Ref Number:	Not reported
Alt Facility RCRA ID:	Not reported
Alt Facility Sign Date:	Not reported
MGMT Method Type Code:	H111
Waste Code a:	Lead
Waste Code b:	Not reported
Waste Code c:	Not reported
Waste Code e:	Not reported
Waste Code f:	Not reported
Waste Code g:	Not reported
Waste Code 1:	Not reported
Waste Code 2:	Not reported
Waste Code 3:	Not reported
Waste Code 4:	Not reported
Waste Code 5:	Not reported
Waste Code 6:	Not reported
Quantity:	20
Units:	Cubic Yards
Number of Containers:	1
Container Type:	Dump truck
Handling Method:	Treat
Specific Gravity:	1
Document ID:	Not reported
Manifest Status:	Not reported
Trans1 State ID:	NJR000029967
Year:	2018
Trans2 State ID:	Not reported
Generator Ship Date:	12/18/2006
Trans1 Recv Date:	12/18/2006
Trans2 Recv Date:	Not reported
TSD Site Recv Date:	12/18/2006
Part A Recv Date:	Not reported
Part B Recv Date:	Not reported
Generator EPA ID:	NYR000142570
Trans1 EPA ID:	Not reported
Trans2 EPA ID:	Not reported
TSDF ID 1:	NJD991291105
TSDF ID 2:	Not reported
Manifest Tracking Number:	000470068JJK

DAC BON LLC (Continued) **1010328315**

Import Indicator:	N
Export Indicator:	N
Discr Quantity Indicator:	N
Discr Type Indicator:	N
Discr Residue Indicator:	N
Discr Partial Reject Indicator:	N
Discr Full Reject Indicator:	N
Manifest Ref Number:	Not reported
Alt Facility RCRA ID:	Not reported
Alt Facility Sign Date:	Not reported
MGMT Method Type Code:	H111
Waste Code a:	Lead
Waste Code b:	Not reported
Waste Code c:	Not reported
Waste Code e:	Not reported
Waste Code f:	Not reported
Waste Code g:	Not reported
Waste Code 1:	Not reported
Waste Code 2:	Not reported
Waste Code 3:	Not reported
Waste Code 4:	Not reported
Waste Code 5:	Not reported
Waste Code 6:	Not reported
Quantity:	20
Units:	Cubic Yards
Number of Containers:	1
Container Type:	Dump truck
Handling Method:	Treat
Specific Gravity:	1

Document ID:	Not reported
Manifest Status:	Not reported
Trans1 State ID:	NJR000029967
Year:	2018
Trans2 State ID:	Not reported
Generator Ship Date:	12/18/2006
Trans1 Recv Date:	12/18/2006
Trans2 Recv Date:	Not reported
TSD Site Recv Date:	12/18/2006
Part A Recv Date:	Not reported
Part B Recv Date:	Not reported
Generator EPA ID:	NYR000142570
Trans1 EPA ID:	Not reported
Trans2 EPA ID:	Not reported
TSDF ID 1:	NJD991291105
TSDF ID 2:	Not reported
Manifest Tracking Number:	000470069JJK
Import Indicator:	N
Export Indicator:	N
Discr Quantity Indicator:	N
Discr Type Indicator:	N
Discr Residue Indicator:	N
Discr Partial Reject Indicator:	N
Discr Full Reject Indicator:	N
Manifest Ref Number:	Not reported
Alt Facility RCRA ID:	Not reported
Alt Facility Sign Date:	Not reported

DAC BON LLC (Continued) **1010328315**

MGMT Method Type Code:	H111
Waste Code a:	Lead
Waste Code b:	Not reported
Waste Code c:	Not reported
Waste Code e:	Not reported
Waste Code f:	Not reported
Waste Code g:	Not reported
Waste Code 1:	Not reported
Waste Code 2:	Not reported
Waste Code 3:	Not reported
Waste Code 4:	Not reported
Waste Code 5:	Not reported
Waste Code 6:	Not reported
Quantity:	20
Units:	Cubic Yards
Number of Containers:	1
Container Type:	Dump truck
Handling Method:	Treat
Specific Gravity:	1
Document ID:	Not reported
Manifest Status:	Not reported
Trans1 State ID:	NJ0000363820
Year:	2018
Trans2 State ID:	Not reported
Generator Ship Date:	12/14/2006
Trans1 Recv Date:	12/14/2006
Trans2 Recv Date:	Not reported
TSD Site Recv Date:	12/14/2006
Part A Recv Date:	Not reported
Part B Recv Date:	Not reported
Generator EPA ID:	NYR000142570
Trans1 EPA ID:	Not reported
Trans2 EPA ID:	Not reported
TSDF ID 1:	NJD991291105
TSDF ID 2:	Not reported
Manifest Tracking Number:	000470058JJK
Import Indicator:	N
Export Indicator:	N
Discr Quantity Indicator:	N
Discr Type Indicator:	N
Discr Residue Indicator:	N
Discr Partial Reject Indicator:	N
Discr Full Reject Indicator:	N
Manifest Ref Number:	Not reported
Alt Facility RCRA ID:	Not reported
Alt Facility Sign Date:	Not reported
MGMT Method Type Code:	H111
Waste Code a:	Lead
Waste Code b:	Not reported
Waste Code c:	Not reported
Waste Code e:	Not reported
Waste Code f:	Not reported
Waste Code g:	Not reported
Waste Code 1:	Not reported
Waste Code 2:	Not reported
Waste Code 3:	Not reported

DAC BON LLC (Continued) **1010328315**

Waste Code 4:	Not reported
Waste Code 5:	Not reported
Waste Code 6:	Not reported
Quantity:	52140
Units:	Pounds
Number of Containers:	1
Container Type:	Dump truck
Handling Method:	Treat
Specific Gravity:	1
Document ID:	Not reported
Manifest Status:	Not reported
Trans1 State ID:	NJ0000363820
Year:	2018
Trans2 State ID:	Not reported
Generator Ship Date:	12/14/2006
Trans1 Recv Date:	12/14/2006
Trans2 Recv Date:	Not reported
TSD Site Recv Date:	12/14/2006
Part A Recv Date:	Not reported
Part B Recv Date:	Not reported
Generator EPA ID:	NYR000142570
Trans1 EPA ID:	Not reported
Trans2 EPA ID:	Not reported
TSDF ID 1:	NJD991291105
TSDF ID 2:	Not reported
Manifest Tracking Number:	000470059JJK
Import Indicator:	N
Export Indicator:	N
Discr Quantity Indicator:	Y
Discr Type Indicator:	N
Discr Residue Indicator:	N
Discr Partial Reject Indicator:	N
Discr Full Reject Indicator:	N
Manifest Ref Number:	Not reported
Alt Facility RCRA ID:	Not reported
Alt Facility Sign Date:	Not reported
MGMT Method Type Code:	H111
Waste Code a:	Lead
Waste Code b:	Not reported
Waste Code c:	Not reported
Waste Code e:	Not reported
Waste Code f:	Not reported
Waste Code g:	Not reported
Waste Code 1:	Not reported
Waste Code 2:	Not reported
Waste Code 3:	Not reported
Waste Code 4:	Not reported
Waste Code 5:	Not reported
Waste Code 6:	Not reported
Quantity:	44420
Units:	Pounds
Number of Containers:	1
Container Type:	Dump truck
Handling Method:	Treat
Specific Gravity:	1

DAC BON LLC (Continued) **1010328315**

Document ID:	Not reported
Manifest Status:	Not reported
Trans1 State ID:	NJ0000363820
Year:	2018
Trans2 State ID:	Not reported
Generator Ship Date:	12/14/2006
Trans1 Recv Date:	12/14/2006
Trans2 Recv Date:	Not reported
TSD Site Recv Date:	12/14/2006
Part A Recv Date:	Not reported
Part B Recv Date:	Not reported
Generator EPA ID:	NYR000142570
Trans1 EPA ID:	Not reported
Trans2 EPA ID:	Not reported
TSDF ID 1:	NJD991291105
TSDF ID 2:	Not reported
Manifest Tracking Number:	000470060JJK
Import Indicator:	N
Export Indicator:	N
Discr Quantity Indicator:	N
Discr Type Indicator:	N
Discr Residue Indicator:	N
Discr Partial Reject Indicator:	N
Discr Full Reject Indicator:	N
Manifest Ref Number:	Not reported
Alt Facility RCRA ID:	Not reported
Alt Facility Sign Date:	Not reported
MGMT Method Type Code:	H111
Waste Code a:	Lead
Waste Code b:	Not reported
Waste Code c:	Not reported
Waste Code e:	Not reported
Waste Code f:	Not reported
Waste Code g:	Not reported
Waste Code 1:	Not reported
Waste Code 2:	Not reported
Waste Code 3:	Not reported
Waste Code 4:	Not reported
Waste Code 5:	Not reported
Waste Code 6:	Not reported
Quantity:	53640
Units:	Pounds
Number of Containers:	1
Container Type:	Dump truck
Handling Method:	Treat
Specific Gravity:	1

Document ID:	Not reported
Manifest Status:	Not reported
Trans1 State ID:	NJ0000363820
Year:	2018
Trans2 State ID:	Not reported
Generator Ship Date:	12/14/2006
Trans1 Recv Date:	12/14/2006
Trans2 Recv Date:	Not reported
TSD Site Recv Date:	12/14/2006
Part A Recv Date:	Not reported

DAC BON LLC (Continued) **1010328315**

Part B Recv Date:	Not reported
Generator EPA ID:	NYR000142570
Trans1 EPA ID:	Not reported
Trans2 EPA ID:	Not reported
TSDF ID 1:	NJD991291105
TSDF ID 2:	Not reported
Manifest Tracking Number:	000470061JJK
Import Indicator:	N
Export Indicator:	N
Discr Quantity Indicator:	N
Discr Type Indicator:	N
Discr Residue Indicator:	N
Discr Partial Reject Indicator:	N
Discr Full Reject Indicator:	N
Manifest Ref Number:	Not reported
Alt Facility RCRA ID:	Not reported
Alt Facility Sign Date:	Not reported
MGMT Method Type Code:	H111
Waste Code a:	Lead
Waste Code b:	Not reported
Waste Code c:	Not reported
Waste Code e:	Not reported
Waste Code f:	Not reported
Waste Code g:	Not reported
Waste Code 1:	Not reported
Waste Code 2:	Not reported
Waste Code 3:	Not reported
Waste Code 4:	Not reported
Waste Code 5:	Not reported
Waste Code 6:	Not reported
Quantity:	64000
Units:	Pounds
Number of Containers:	1
Container Type:	Dump truck
Handling Method:	Treat
Specific Gravity:	1
Document ID:	Not reported
Manifest Status:	Not reported
Trans1 State ID:	NJ0000363820
Year:	2018
Trans2 State ID:	Not reported
Generator Ship Date:	12/14/2006
Trans1 Recv Date:	12/14/2006
Trans2 Recv Date:	Not reported
TSD Site Recv Date:	12/14/2006
Part A Recv Date:	Not reported
Part B Recv Date:	Not reported
Generator EPA ID:	NYR000142570
Trans1 EPA ID:	Not reported
Trans2 EPA ID:	Not reported
TSDF ID 1:	NJD991291105
TSDF ID 2:	Not reported
Manifest Tracking Number:	000470062JJK
Import Indicator:	N
Export Indicator:	N
Discr Quantity Indicator:	N

DAC BON LLC (Continued) **1010328315**

Discr Type Indicator:	N
Discr Residue Indicator:	N
Discr Partial Reject Indicator:	N
Discr Full Reject Indicator:	N
Manifest Ref Number:	Not reported
Alt Facility RCRA ID:	Not reported
Alt Facility Sign Date:	Not reported
MGMT Method Type Code:	H111
Waste Code a:	Lead
Waste Code b:	Not reported
Waste Code c:	Not reported
Waste Code e:	Not reported
Waste Code f:	Not reported
Waste Code g:	Not reported
Waste Code 1:	Not reported
Waste Code 2:	Not reported
Waste Code 3:	Not reported
Waste Code 4:	Not reported
Waste Code 5:	Not reported
Waste Code 6:	Not reported
Quantity:	59080
Units:	Pounds
Number of Containers:	1
Container Type:	Dump truck
Handling Method:	Treat
Specific Gravity:	1

Click this hyperlink while viewing on your computer to access
4 additional NY MANIFEST: record(s) in the EDR Site Report.

B120 **SNAPPER-BEAR STUDIOS** **NY Spills** **S104503742**
WSW **8 BOND ST** **N/A**
< 1/8 **MANHATTAN, NY**
0.055 mi.
288 ft. **Site 21 of 46 in cluster B**

Relative:
Lower

Actual:
41 ft.

SPILLS:

Name:	SNAPPER-BEAR STUDIOS
Address:	8 BOND ST
City,State,Zip:	MANHATTAN, NY
Spill Number/Closed Date:	9707585 / 1998-02-25
Facility ID:	9707585
Facility Type:	ER
DER Facility ID:	230570
Site ID:	284299
DEC Region:	2
Spill Cause:	Unknown
Spill Class:	A1
SWIS:	3101
Spill Date:	1997-09-25
Investigator:	KGHALE
Referred To:	Not reported
Reported to Dept:	1997-09-26
CID:	323
Water Affected:	Not reported
Spill Source:	Gasoline Station or other PBS Facility
Spill Notifier:	Affected Persons

SNAPPER-BEAR STUDIOS (Continued) **S104503742**

Cleanup Ceased:	Not reported
Cleanup Meets Std:	False
Last Inspection:	Not reported
Recommended Penalty:	False
UST Trust:	False
Remediation Phase:	0
Date Entered In Computer:	1997-09-26
Spill Record Last Update:	2002-03-05
Spiller Name:	Not reported
Spiller Company:	UNKNOWN
Spiller Address:	Not reported
Spiller Company:	999
Contact Name:	KENNETH GOLDING
Latitude:	Not reported
Longitude:	Not reported
DEC Memo:	Prior to Sept, 2004 data translation this spill Lead_DEC Field was HALE VAPORS ENTERED BUILDING THROUGH LEAKS IN SEWERMAIN. SEWERMAIN WAS SEALED AND VAPORS NO LONGER A PROBLEM. Tank test and subsurface investigation concluded that tanks were not the source of the problem. No subsurface contamination was found. It was concluded that the bay system on the station, that was closed by the DEC, was the vapor pathway into the sewer and subsequently into the building.
Remarks:	GAS FUMES ARE ENTERING INTO THE BASMENT OF THE CALLERS BUILDING. UNKNOWN HOW, POSS FROM GAS STATION NEXT DOOR.

All Materials:

Site ID:	284299
Operable Unit ID:	1050928
Operable Unit:	01
Material ID:	329600
Material Code:	0066A
Material Name:	unknown petroleum
Case No.:	Not reported
Material FA:	Petroleum
Quantity:	.00
Units:	G
Recovered:	.00
Resource Affected:	Air
Oxygenate:	Not reported

Name:	BASEMENT OF
Address:	8 BOND ST
City,State,Zip:	MANHATTAN, NY
Spill Number/Closed Date:	9707584 / 1997-09-26
Facility ID:	9707584
Facility Type:	ER
DER Facility ID:	127919
Site ID:	150434
DEC Region:	2
Spill Cause:	Unknown
Spill Class:	A1
SWIS:	2401
Spill Date:	1997-09-26
Investigator:	KGHALE

SNAPPER-BEAR STUDIOS (Continued) **S104503742**

Referred To:	Not reported
Reported to Dept:	1997-09-26
CID:	257
Water Affected:	Not reported
Spill Source:	Gasoline Station or other PBS Facility
Spill Notifier:	Affected Persons
Cleanup Ceased:	Not reported
Cleanup Meets Std:	False
Last Inspection:	Not reported
Recommended Penalty:	False
UST Trust:	False
Remediation Phase:	0
Date Entered In Computer:	1997-09-26
Spill Record Last Update:	2002-03-05
Spiller Name:	Not reported
Spiller Company:	UNKNOWN
Spiller Address:	Not reported
Spiller Company:	999
Contact Name:	KEN GOLDEN
Latitude:	40.7256992
Longitude:	-73.9923846
DEC Memo:	Prior to Sept, 2004 data translation this spill Lead_DEC Field was HALE refer to 97-07585 & SP 00284.
Remarks:	STRONG ODER OF GAS IN BASEMENT THINKS IT'S COMING FROM GAS STATION NEXTDOOR

All Materials:

Site ID:	150434
Operable Unit ID:	1050927
Operable Unit:	01
Material ID:	329599
Material Code:	0009
Material Name:	gasoline
Case No.:	Not reported
Material FA:	Petroleum
Quantity:	.00
Units:	G
Recovered:	.00
Resource Affected:	Air
Oxygenate:	Not reported

B121 **A&P SERVICE STATION** **UST FINDER** **1028569462**
WSW **8 BOND ST** **N/A**
< 1/8 **NEW YORK, NY 10012**
0.055 mi.
288 ft. **Site 22 of 46 in cluster B**

Relative: UST FINDER:
Lower

Object ID:	298396
Facility ID:	NY16985
Name:	A&P SERVICE STATION
Address:	8 BOND ST
City,State,Zip:	NEW YORK, NY 10012
Address Match Type:	Not reported
Open USTs:	0
Closed USTs:	5

Actual:
41 ft.

A&P SERVICE STATION (Continued) **1028569462**

TOS USTs:	0
Population 1500ft:	18820
Private Wells 1500ft:	3
Within 100yr Floodplain:	No
Land Use:	Developed, High Intensity
Within SPA:	No
SPA PWS Facility ID:	Not reported
SPA Water Type:	Not reported
SPA Facility Type:	Not reported
SPA HUC12:	Not reported
Within WHPA:	No
WHPA PWS Facility ID:	Not reported
WHPA Water Type:	Not reported
WHPA Facility Type:	Not reported
WHPA HUC12:	Not reported
Facility Status:	Closed UST(s)
Date of Last Inspection:	Not reported
EPA Region:	2
Tribe:	Not reported
Coordinate Source:	State
X Coord:	-73.994151
Y Coord:	40.727001
Latitude:	40.727001
Longitude:	-73.994151

UST FINDER:

Object ID:	1208401
Facility ID:	NY16985
Tank ID:	NY18115
Tank Status:	Closed
Installation Date:	1942/03/01 16:00:00+00
Removal Date:	Not reported
Tank Capacity:	550
Substances:	Not reported
Tank Wall Type:	Not reported
Object ID:	1208402
Facility ID:	NY16985
Tank ID:	NY18116
Tank Status:	Closed
Installation Date:	1942/03/01 16:00:00+00
Removal Date:	Not reported
Tank Capacity:	550
Substances:	Not reported
Tank Wall Type:	Not reported
Object ID:	1208403
Facility ID:	NY16985
Tank ID:	NY19039
Tank Status:	Closed
Installation Date:	1942/03/01 16:00:00+00
Removal Date:	Not reported
Tank Capacity:	550
Substances:	Not reported
Tank Wall Type:	Not reported
Object ID:	1208404
Facility ID:	NY16985

A&P SERVICE STATION (Continued) **1028569462**

Tank ID:	NY19786
Tank Status:	Closed
Installation Date:	1961/12/01 16:00:01+00
Removal Date:	Not reported
Tank Capacity:	550
Substances:	Not reported
Tank Wall Type:	Not reported

Object ID:	1208405
Facility ID:	NY16985
Tank ID:	NY110135
Tank Status:	Closed
Installation Date:	1961/12/01 16:00:01+00
Removal Date:	Not reported
Tank Capacity:	550
Substances:	Not reported
Tank Wall Type:	Not reported

B122 **A&P SERVICE STATION** **NY UST** **U001839563**
WSW **8 BOND ST** **N/A**
< 1/8 **NEW YORK, NY 10012**
0.055 mi.
288 ft. **Site 23 of 46 in cluster B**

Relative: **Lower**
Actual: **41 ft.**

UST:

Name:	A&P SERVICE STATION
Address:	8 BOND ST
City,State,Zip:	NEW YORK, NY 10012
Id/Status:	2-346950 / Inactive
Program Type:	PBS
Region:	STATE
DEC Region:	2
Expiration Date:	N/A
UTM X:	584942.19688
UTM Y:	4508938.81582
Site Type:	Unknown

Affiliation Records:

Site Id:	16985
Affiliation Type:	Facility Owner
Company Name:	POLMAR REALTY CORP
Contact Type:	Not reported
Contact Name:	Not reported
Address1:	35 WOODHAVEN DR
Address2:	Not reported
City:	NEW CITY
State:	NY
Zip Code:	10956
Country Code:	001
Phone:	(914) 634-6671
EMail:	Not reported
Fax Number:	Not reported
Modified By:	TRANSLAT
Date Last Modified:	2004-03-04

Site Id:	16985
Affiliation Type:	Mail Contact

A&P SERVICE STATION (Continued) **U001839563**

Company Name:	POLMAR REALTY CORP
Contact Type:	Not reported
Contact Name:	Not reported
Address1:	35 WOODHAVEN DR
Address2:	Not reported
City:	NEW CITY
State:	NY
Zip Code:	10956
Country Code:	001
Phone:	(914) 634-6671
EMail:	Not reported
Fax Number:	Not reported
Modified By:	TRANSLAT
Date Last Modified:	2004-03-04

Site Id:	16985
Affiliation Type:	Facility Operator
Company Name:	A&P SERVICE STATION
Contact Type:	Not reported
Contact Name:	A&P SERVICE STATION
Address1:	Not reported
Address2:	Not reported
City:	Not reported
State:	NN
Zip Code:	Not reported
Country Code:	001
Phone:	(212) 475-6420
EMail:	Not reported
Fax Number:	Not reported
Modified By:	TRANSLAT
Date Last Modified:	2004-03-04

Site Id:	16985
Affiliation Type:	Emergency Contact
Company Name:	POLMAR REALTY CORP
Contact Type:	Not reported
Contact Name:	ISAK GUTMAN
Address1:	Not reported
Address2:	Not reported
City:	Not reported
State:	NN
Zip Code:	Not reported
Country Code:	001
Phone:	(914) 634-6671
EMail:	Not reported
Fax Number:	Not reported
Modified By:	TRANSLAT
Date Last Modified:	2004-03-04

Tank Info:

Tank Number:	001
Tank ID:	32965
Tank Status:	Tank Converted to Non-Regulated Use
Material Name:	Tank Converted to Non-Regulated Use
Capacity Gallons:	550
Install Date:	03/01/1942

A&P SERVICE STATION (Continued) **U001839563**

Date Tank Closed: 10/01/1993
Registered: True
Tank Location: Underground
Tank Type: Steel/carbon steel
Material Code: 0009
Common Name of Substance: Gasoline

Tightness Test Method: NN
Date Test: Not reported
Next Test Date: Not reported
Pipe Model: Not reported
Modified By: MJGRIFFI
Last Modified: 05/09/2022

Equipment Records:

G00 - Tank Secondary Containment - None
J02 - Dispenser - Suction Dispenser
B00 - Tank External Protection - None
C00 - Pipe Location - No Piping
F00 - Pipe External Protection - None
H00 - Tank Leak Detection - None
I00 - Overfill - None
A00 - Tank Internal Protection - None
D01 - Pipe Type - Steel/Carbon Steel/Iron

Tank Number: 002
Tank ID: 32966
Tank Status: Tank Converted to Non-Regulated Use
Material Name: Tank Converted to Non-Regulated Use
Capacity Gallons: 550
Install Date: 03/01/1942
Date Tank Closed: 10/01/1993
Registered: True
Tank Location: Underground
Tank Type: Steel/carbon steel
Material Code: 0009
Common Name of Substance: Gasoline

Tightness Test Method: NN
Date Test: Not reported
Next Test Date: Not reported
Pipe Model: Not reported
Modified By: MJGRIFFI
Last Modified: 05/09/2022

Equipment Records:

J02 - Dispenser - Suction Dispenser
G00 - Tank Secondary Containment - None
B00 - Tank External Protection - None
C00 - Pipe Location - No Piping
F00 - Pipe External Protection - None
I00 - Overfill - None
D01 - Pipe Type - Steel/Carbon Steel/Iron
H00 - Tank Leak Detection - None
A00 - Tank Internal Protection - None

A&P SERVICE STATION (Continued) **U001839563**

Tank Number: 003
Tank ID: 32967
Tank Status: Tank Converted to Non-Regulated Use
Material Name: Tank Converted to Non-Regulated Use
Capacity Gallons: 550
Install Date: 12/01/1961
Date Tank Closed: 10/01/1993
Registered: True
Tank Location: Underground
Tank Type: Steel/carbon steel
Material Code: 0009
Common Name of Substance: Gasoline

Tightness Test Method: NN
Date Test: Not reported
Next Test Date: Not reported
Pipe Model: Not reported
Modified By: MJGRIFFI
Last Modified: 05/09/2022

Equipment Records:

G00 - Tank Secondary Containment - None
J02 - Dispenser - Suction Dispenser
B00 - Tank External Protection - None
C00 - Pipe Location - No Piping
F00 - Pipe External Protection - None
A00 - Tank Internal Protection - None
D01 - Pipe Type - Steel/Carbon Steel/Iron
H00 - Tank Leak Detection - None
I00 - Overfill - None

Tank Number: 004
Tank ID: 32968
Tank Status: Tank Converted to Non-Regulated Use
Material Name: Tank Converted to Non-Regulated Use
Capacity Gallons: 550
Install Date: 12/01/1961
Date Tank Closed: 10/01/1993
Registered: True
Tank Location: Underground
Tank Type: Steel/carbon steel
Material Code: 0009
Common Name of Substance: Gasoline

Tightness Test Method: NN
Date Test: Not reported
Next Test Date: Not reported
Pipe Model: Not reported
Modified By: MJGRIFFI
Last Modified: 05/09/2022

Equipment Records:

J02 - Dispenser - Suction Dispenser
G00 - Tank Secondary Containment - None
B00 - Tank External Protection - None
C00 - Pipe Location - No Piping
F00 - Pipe External Protection - None

A&P SERVICE STATION (Continued) **U001839563**

I00 - Overfill - None
D01 - Pipe Type - Steel/Carbon Steel/Iron
H00 - Tank Leak Detection - None
A00 - Tank Internal Protection - None

Tank Number:	005
Tank ID:	32969
Tank Status:	Tank Converted to Non-Regulated Use
Material Name:	Tank Converted to Non-Regulated Use
Capacity Gallons:	550
Install Date:	03/01/1942
Date Tank Closed:	10/01/1993
Registered:	True
Tank Location:	Underground
Tank Type:	Steel/carbon steel
Material Code:	9999
Common Name of Substance:	Other
Tightness Test Method:	NN
Date Test:	Not reported
Next Test Date:	Not reported
Pipe Model:	Not reported
Modified By:	MJGRIFFI
Last Modified:	05/09/2022

Equipment Records:

G00 - Tank Secondary Containment - None
F00 - Pipe External Protection - None
B00 - Tank External Protection - None
C00 - Pipe Location - No Piping
D01 - Pipe Type - Steel/Carbon Steel/Iron
H00 - Tank Leak Detection - None
I00 - Overfill - None
A00 - Tank Internal Protection - None

B123 **NY E DESIGNATION** **S116624675**
NW **688 BROADWAY** **NY NYC LAND USE** **N/A**
< 1/8 **MANHATTAN, NY 10012**
0.055 mi.
293 ft. **Site 24 of 46 in cluster B**

Relative: **Lower**
Actual: **41 ft.**

E DESIGNATION:

Name:	LOT 4,TAXBLOCK 531
Address:	688 BROADWAY
City,State,Zip:	MANHATTAN, NY
Tax Lot(s):	4
Tax Block:	531
Borough Code:	Not reported
E-No:	E-325
Effective Date:	Not reported
Satisfaction Date:	Not reported
Ceqr Number:	13DCP091M
Ulurp Number:	C140056ZSM; C140055ZSM
Zoning Map No:	Not reported
Description:	Air Quality - HVAC fuel limited to natural gas;Exhaust stack location limitations;Window Wall Attenuation & Alternate Ventilation

(Continued) **S116624675**

Lot Remediation Date: Not reported

NYC LAND USE:

Name:	Not reported
Address:	688 BROADWAY
City,State,Zip:	MANHATTAN, NY 10012
Latitude:	40.7279900
Longitude:	-73.9941118
Type Of Ownership Code:	Not reported
Owner Name:	UNAVAILABLE OWNER
Borough:	MN
Tax Block:	531
Tax Lot:	7505
Community District:	102
Census Tract 2020:	1005502
Census Block 2020:	10055022000
Census Tract 2010:	55.02
Census Block 2010:	2000
School District:	02
City Council District:	2
Fire Company:	L009
Police Precinct:	9
Health Center District:	15
Health Area:	5700
Sanitation District Boro:	1
Sanitation District Number:	02
Sanitation Subsection:	2A
Zoning District 1:	M1-5/R9A: Mixed Manufacturing & Residential Districts
Zoning District 2:	Not reported
Zoning District 3:	Not reported
Zoning District 4:	Not reported
Commercial Overlay 1:	Not reported
Commercial Overlay 2:	Not reported
Special Purpose District 1:	SNX
Special Purpose District 2:	Not reported
Special Purpose District 3:	Not reported
Limited Height District:	Not reported
Spill Boundary Indicator:	N
Building Class:	Rm: Condominiums -Mixed Residential & Commercial Building (Mixed Residential & Commercial)
Land Use Category:	Mixed Residential & Commercial Buildings
Number Of Easements:	0
Lot Area:	8997
Total Building Floor Area:	43811
Commercial Floor Area:	6931
Residential Floor Area:	36880
Office Floor Area:	0
Retail Floor Area:	6931
Garage Floor Area:	0
Storage Floor Area:	0
Factory Floor Area:	0
Other Floor Area:	0
Total Building Floor Area Source Code:	2
Number Of Buildings:	1
Number Of Floors:	12.0000000
Residential Units:	16
Total Units:	17

(Continued) **S116624675**

Lot Frontage:	54.5000000
Lot Depth:	150.0000000
Building Frontage:	54.5000000
Building Depth:	130.0000000
Extension Code:	Not reported
Proximity Code:	3
Irregular Lot Code:	Y
Lot Type:	5
Basement Type/Grade:	2
Assessed Land Value:	957602.00000
Assessed Total Value:	9322200.00000
Exempt Total Value:	0.00000
Year Built:	2016
Year Altered 1:	0
Year Altered 2:	0
Historic District Name:	NoHo Historic District
Landmark Status:	Not reported
Built Floor Area Ratio:	4.87000000000
Maximum Allowable Residential Far:	0.00000000000
Maximum Allowable Commercial Far:	5.00000000000
Maximum Allowable Community Facility Far:	6.50000000000
Boro Code:	1
Borough, Tax Block and Lot:	1005317505.00000000
Condominium Number:	2823
Census Tract 2:	005502
X Coordinate:	985882
Y Coordinate:	204503
Zoning Map #:	12c
Zoning Map Code:	Not reported
Sanborn Map #:	103 009
Tax Map #:	10207
E-designation Number:	Not reported
Apportionment BBL:	1005310004.00000000
Apportionment Date:	02/09/2018
Pluto DTM Base Map Indicator:	1
2007 Flood Insurance Rate Map Indicator:	Not reported
2015 Preliminary Flood Insurance Rate Map Indicator:	Not reported
Version Number:	24v3.1
Changed By DCP:	Not reported

B124 **DOWNTOWN RE HOLDINGS LLC** **PA MANIFEST** **S118889638**
NW **688 BROADWAY** **N/A**
< 1/8 **NEW YORK, NY 10012**
0.055 mi.
293 ft. **Site 25 of 46 in cluster B**

Relative: PA MANIFEST:
Lower

Actual: Name:	DOWNTOWN RE HOLDINGS LLC
41 ft. Address:	688 BROADWAY
City,State,Zip:	NEW YORK, NY 10012
Year:	2015
Manifest Number:	011811342JJK
Manifest Type:	T
Generator EPA ID:	NYR000217752
Generator Date:	08/12/2015
Mailing Address:	Not reported
Contact Name:	Not reported
Contact Phone:	646-442-4212

DOWNTOWN RE HOLDINGS LLC (Continued) **S118889638**

TSD EPA ID:	Not reported
TSD Date:	Not reported
TSD Facility Name:	Republic Environmental Systems (Pennsylvania) LLC
TSD Facility Address:	2869 Sandstone Dr
TSD Facility City:	Hatfield
TSD Facility State:	PA
Facility Telephone:	Not reported
Page Number:	1
Line Number:	1
Waste Number:	D008
Container Number:	1
Container Type:	DT
Waste Quantity:	22
Unit:	T
Handling Code:	Not reported
TSP EPA ID:	PAD085690592
Date TSP Sig:	Not reported

Year:	2015
Manifest Number:	011811343JJK
Manifest Type:	T
Generator EPA ID:	NYR000217752
Generator Date:	08/12/2015
Mailing Address:	Not reported
Contact Name:	Not reported
Contact Phone:	646-442-4212
TSD EPA ID:	Not reported
TSD Date:	Not reported
TSD Facility Name:	Republic Environmental Systems (Pennsylvania) LLC
TSD Facility Address:	2869 Sandstone Dr
TSD Facility City:	Hatfield
TSD Facility State:	PA
Facility Telephone:	Not reported
Page Number:	1
Line Number:	1
Waste Number:	D008
Container Number:	1
Container Type:	DT
Waste Quantity:	22
Unit:	T
Handling Code:	Not reported
TSP EPA ID:	PAD085690592
Date TSP Sig:	Not reported

Year:	2015
Manifest Number:	011811344JJK
Manifest Type:	T
Generator EPA ID:	NYR000217752
Generator Date:	08/12/2015
Mailing Address:	Not reported
Contact Name:	Not reported
Contact Phone:	646-442-4212
TSD EPA ID:	Not reported
TSD Date:	Not reported
TSD Facility Name:	Republic Environmental Systems (Pennsylvania) LLC
TSD Facility Address:	2869 Sandstone Dr
TSD Facility City:	Hatfield

DOWNTOWN RE HOLDINGS LLC (Continued) **S118889638**

TSD Facility State:	PA
Facility Telephone:	Not reported
Page Number:	1
Line Number:	1
Waste Number:	D008
Container Number:	1
Container Type:	DT
Waste Quantity:	22
Unit:	T
Handling Code:	Not reported
TSP EPA ID:	PAD085690592
Date TSP Sig:	Not reported
Year:	2015
Manifest Number:	013321410JJK
Manifest Type:	T
Generator EPA ID:	NYR000217752
Generator Date:	11/03/2015
Mailing Address:	Not reported
Contact Name:	Not reported
Contact Phone:	646-442-4212
TSD EPA ID:	Not reported
TSD Date:	Not reported
TSD Facility Name:	Republic Environmental Systems (Pennsylvania) LLC
TSD Facility Address:	2869 Sandstone Dr
TSD Facility City:	Hatfield
TSD Facility State:	PA
Facility Telephone:	Not reported
Page Number:	1
Line Number:	1
Waste Number:	D008
Container Number:	1
Container Type:	DT
Waste Quantity:	22
Unit:	T
Handling Code:	Not reported
TSP EPA ID:	PAD085690592
Date TSP Sig:	Not reported
Year:	2015
Manifest Number:	013321411JJK
Manifest Type:	T
Generator EPA ID:	NYR000217752
Generator Date:	11/03/2015
Mailing Address:	Not reported
Contact Name:	Not reported
Contact Phone:	646-442-4212
TSD EPA ID:	Not reported
TSD Date:	Not reported
TSD Facility Name:	Republic Environmental Systems (Pennsylvania) LLC
TSD Facility Address:	2869 Sandstone Dr
TSD Facility City:	Hatfield
TSD Facility State:	PA
Facility Telephone:	Not reported
Page Number:	1
Line Number:	1
Waste Number:	D008

DOWNTOWN RE HOLDINGS LLC (Continued) **S118889638**

Container Number:	1
Container Type:	DT
Waste Quantity:	22
Unit:	T
Handling Code:	Not reported
TSP EPA ID:	PAD085690592
Date TSP Sig:	Not reported
Year:	2015
Manifest Number:	013321412JJK
Manifest Type:	T
Generator EPA ID:	NYR000217752
Generator Date:	11/03/2015
Mailing Address:	Not reported
Contact Name:	Not reported
Contact Phone:	646-442-4212
TSD EPA ID:	Not reported
TSD Date:	Not reported
TSD Facility Name:	Republic Environmental Systems (Pennsylvania) LLC
TSD Facility Address:	2869 Sandstone Dr
TSD Facility City:	Hatfield
TSD Facility State:	PA
Facility Telephone:	Not reported
Page Number:	1
Line Number:	1
Waste Number:	D008
Container Number:	1
Container Type:	DT
Waste Quantity:	22
Unit:	T
Handling Code:	Not reported
TSP EPA ID:	PAD085690592
Date TSP Sig:	Not reported
Year:	2015
Manifest Number:	013321413JJK
Manifest Type:	T
Generator EPA ID:	NYR000217752
Generator Date:	11/05/2015
Mailing Address:	Not reported
Contact Name:	Not reported
Contact Phone:	646-442-4212
TSD EPA ID:	Not reported
TSD Date:	Not reported
TSD Facility Name:	Republic Environmental Systems (Pennsylvania) LLC
TSD Facility Address:	2869 Sandstone Dr
TSD Facility City:	Hatfield
TSD Facility State:	PA
Facility Telephone:	Not reported
Page Number:	1
Line Number:	1
Waste Number:	D008
Container Number:	1
Container Type:	DT
Waste Quantity:	22
Unit:	T
Handling Code:	Not reported

DOWNTOWN RE HOLDINGS LLC (Continued) **S118889638**

TSP EPA ID:	PAD085690592
Date TSP Sig:	Not reported
Year:	2015
Manifest Number:	013321414JJK
Manifest Type:	T
Generator EPA ID:	NYR000217752
Generator Date:	11/03/2015
Mailing Address:	Not reported
Contact Name:	Not reported
Contact Phone:	646-442-4212
TSD EPA ID:	Not reported
TSD Date:	Not reported
TSD Facility Name:	Republic Environmental Systems (Pennsylvania) LLC
TSD Facility Address:	2869 Sandstone Dr
TSD Facility City:	Hatfield
TSD Facility State:	PA
Facility Telephone:	Not reported
Page Number:	1
Line Number:	1
Waste Number:	D008
Container Number:	1
Container Type:	DT
Waste Quantity:	22
Unit:	T
Handling Code:	Not reported
TSP EPA ID:	PAD085690592
Date TSP Sig:	Not reported
Year:	2015
Manifest Number:	013321415JJK
Manifest Type:	T
Generator EPA ID:	NYR000217752
Generator Date:	11/03/2015
Mailing Address:	Not reported
Contact Name:	Not reported
Contact Phone:	646-442-4212
TSD EPA ID:	Not reported
TSD Date:	Not reported
TSD Facility Name:	Republic Environmental Systems (Pennsylvania) LLC
TSD Facility Address:	2869 Sandstone Dr
TSD Facility City:	Hatfield
TSD Facility State:	PA
Facility Telephone:	Not reported
Page Number:	1
Line Number:	1
Waste Number:	D008
Container Number:	1
Container Type:	DT
Waste Quantity:	22
Unit:	T
Handling Code:	Not reported
TSP EPA ID:	PAD085690592
Date TSP Sig:	Not reported
Year:	2015
Manifest Number:	013321416JJK

DOWNTOWN RE HOLDINGS LLC (Continued) **S118889638**

Manifest Type:	T
Generator EPA ID:	NYR000217752
Generator Date:	11/03/2015
Mailing Address:	Not reported
Contact Name:	Not reported
Contact Phone:	646-442-4212
TSD EPA ID:	Not reported
TSD Date:	Not reported
TSD Facility Name:	Republic Environmental Systems (Pennsylvania) LLC
TSD Facility Address:	2869 Sandstone Dr
TSD Facility City:	Hatfield
TSD Facility State:	PA
Facility Telephone:	Not reported
Page Number:	1
Line Number:	1
Waste Number:	D008
Container Number:	1
Container Type:	DT
Waste Quantity:	22
Unit:	T
Handling Code:	Not reported
TSP EPA ID:	PAD085690592
Date TSP Sig:	Not reported

Year:	2015
Manifest Number:	013321417JJK
Manifest Type:	T
Generator EPA ID:	NYR000217752
Generator Date:	11/03/2015
Mailing Address:	Not reported
Contact Name:	Not reported
Contact Phone:	646-442-4212
TSD EPA ID:	Not reported
TSD Date:	Not reported
TSD Facility Name:	Republic Environmental Systems (Pennsylvania) LLC
TSD Facility Address:	2869 Sandstone Dr
TSD Facility City:	Hatfield
TSD Facility State:	PA
Facility Telephone:	Not reported
Page Number:	1
Line Number:	1
Waste Number:	D008
Container Number:	1
Container Type:	DT
Waste Quantity:	22
Unit:	T
Handling Code:	Not reported
TSP EPA ID:	PAD085690592
Date TSP Sig:	Not reported

Click this hyperlink while viewing on your computer to access
11 additional PA MANIFEST: record(s) in the EDR Site Report.

B125 **688 BROADWAY** **NY VCP** **S129932601**
NW **688 BROADWAY** **NY NYC OER** **N/A**
< 1/8 **NEW YORK CITY, NY**
0.055 mi.
293 ft. **Site 26 of 46 in cluster B**

Relative: **Lower**
Actual: **41 ft.**

VCP NYC:

Project ID:	15TMP0370M,15EA-N370M,15CVCP104M
Name:	688 BROADWAY
Address:	688 BROADWAY
City,State,Zip:	NEW YORK CITY, NY
Borough:	Manhattan
BBL:	100,531,000,410,053,000,000,000,000,000
OER Program:	VCP (Enrolled), E/RD (No Cleanup)
Phase:	Completed
Latitude:	40.728073
Longitude:	-73.994527
Postcode:	10012
Community Board:	2
Council District:	1
Census Tract:	5502
BIN:	1090586
NTA:	West Village

NYC OER:

Name:	688 BROADWAY
Address:	688 BROADWAY
City,State,Zip:	MANHATTAN, NY
Latitude:	40.728073
Longitude:	-73.994527
OER Project Numbers:	15TMP0370M,15EA-N370M,15CVCP104M
BBL:	1.00531000410053E+29
OER Program:	VCP (Enrolled), E/RD (No Cleanup)
Class:	Completed (C)
Phase:	Completed

URL:

Postcode:	10012
Community Board:	2
Council District:	1
Census Tract:	5502
BIN:	1090586
NTA:	West Village

B126 **688 BROADWAY 1 GREAT JONES ALLEY** **RCRA-LQG** **1017780183**
NW **688 BROADWAY** **FINDS** **NYR000217752**
< 1/8 **NEW YORK, NY 10012** **ECHO**
0.055 mi.
293 ft. **Site 27 of 46 in cluster B**

Relative: **Lower**
Actual: **41 ft.**

RCRA Listings:

Date Form Received by Agency:	20160511
Handler Name:	688 Broadway 1 Great Jones Alley
Handler Address:	Broadway
Handler City,State,Zip:	NEW YORK, NY 10012
EPA ID:	NYR000217752
Contact Name:	JEREMY PLOFKER
Contact Address:	3RD AVE
Contact City,State,Zip:	MANHATTAN, NY 10022

688 BROADWAY 1 GREAT JONES ALLEY (Continued) **1017780183**

Contact Telephone:		646-747-2230
Contact Fax:		Not reported
Contact Email:		JPLOFKER@MADISONREALTYCAPITAL.COM
Contact Title:		PROJECT MANAGER
EPA Region:		02
Land Type:		Private
Federal Waste Generator Description:		Large Quantity Generator
Non-Notifier:		Not reported
Biennial Report Cycle:		2015
Accessibility:		Not reported
Active Site Indicator:		Handler Activities
State District Owner:		Ny
State District:		NYSDEC R2
Mailing Address:		3RD AVE
Mailing City,State,Zip:		NEW YORK, NY 10022
Owner Name:	Downtown Re Holdings	
Owner Type:		Private
Operator Name:	Downtown Re Holdings Llc	
Operator Type:		Private
Short-Term Generator Activity:		No
Importer Activity:		No
Mixed Waste Generator:		No
Transporter Activity:		No
Transfer Facility Activity:		No
Recycler Activity with Storage:		No
Small Quantity On-Site Burner Exemption:		No
Smelting Melting and Refining Furnace Exemption:		No
Underground Injection Control:		No
Off-Site Waste Receipt:		No
Universal Waste Indicator:		No
Universal Waste Destination Facility:		No
Federal Universal Waste:		No
Active Site State-Reg Handler:		---
Federal Facility Indicator:		Not reported
Hazardous Secondary Material Indicator:		N
Sub-Part K Indicator:		Not reported
2018 GPRA Permit Baseline:		Not on the Baseline
2018 GPRA Renewals Baseline:		Not on the Baseline
202 GPRA Corrective Action Baseline:		No
Subject to Corrective Action Universe:		No
Non-TSDFs Where RCRA CA has Been Imposed Universe:		No
Corrective Action Priority Ranking:		No NCAPS ranking
Environmental Control Indicator:		No
Institutional Control Indicator:		No
Human Exposure Controls Indicator:		N/A
Groundwater Controls Indicator:		N/A
Significant Non-Complier Universe:		No
Unaddressed Significant Non-Complier Universe:		No
Addressed Significant Non-Complier Universe:		No
Significant Non-Complier With a Compliance Schedule Universe:		No
Financial Assurance Required:		Not reported
Handler Date of Last Change:		20161107
Recognized Trader-Importer:		No
Recognized Trader-Exporter:		No
Importer of Spent Lead Acid Batteries:		No
Exporter of Spent Lead Acid Batteries:		No
Recycler Activity Without Storage:		No

688 BROADWAY 1 GREAT JONES ALLEY (Continued) **1017780183**

Manifest Broker: No
Sub-Part P Indicator: No

Biennial: List of Years
Year: 2015

Click Here for Biennial Reporting System Data:

Hazardous Waste Summary:
Waste Code: D008
Waste Description: Lead

Handler - Owner Operator:
Owner/Operator Indicator: Operator
Owner/Operator Name: DOWNTOWN RE HOLDINGS LLC
Legal Status: Private
Date Became Current: 20080110
Date Ended Current: Not reported
Owner/Operator Address: Not reported
Owner/Operator City,State,Zip: Not reported
Owner/Operator Telephone: Not reported
Owner/Operator Telephone Ext: Not reported
Owner/Operator Fax: Not reported
Owner/Operator Email: Not reported

Owner/Operator Indicator: Operator
Owner/Operator Name: DOWNTOWN RE HOLDINGS LLC
Legal Status: Private
Date Became Current: 20150504
Date Ended Current: Not reported
Owner/Operator Address: 825 3RD AVE
Owner/Operator City,State,Zip: NEW YORK, NY 10022
Owner/Operator Telephone: Not reported
Owner/Operator Telephone Ext: Not reported
Owner/Operator Fax: Not reported
Owner/Operator Email: Not reported

Owner/Operator Indicator: Owner
Owner/Operator Name: DOWNTOWN RE HOLDINGS LLC
Legal Status: Private
Date Became Current: 20080110
Date Ended Current: Not reported
Owner/Operator Address: 825 THIRD AVE 37TH FL
Owner/Operator City,State,Zip: NEW YORK, NY 10022
Owner/Operator Telephone: 646-472-1900
Owner/Operator Telephone Ext: Not reported
Owner/Operator Fax: Not reported
Owner/Operator Email: Not reported

Owner/Operator Indicator: Owner
Owner/Operator Name: DOWNTOWN RE HOLDINGS
Legal Status: Private
Date Became Current: 20080128
Date Ended Current: Not reported
Owner/Operator Address: 825 3RD AVE
Owner/Operator City,State,Zip: NEW YORK, NY 10022

688 BROADWAY 1 GREAT JONES ALLEY (Continued) **1017780183**

Owner/Operator Telephone: 676-747-2230
Owner/Operator Telephone Ext: Not reported
Owner/Operator Fax: Not reported
Owner/Operator Email: Not reported

Historic Generators:
Receive Date: 20160511
Handler Name: 688 BROADWAY 1 GREAT JONES ALLEY
Federal Waste Generator Description: Large Quantity Generator
State District Owner: Ny
Large Quantity Handler of Universal Waste: No
Recognized Trader Importer: No
Recognized Trader Exporter: No
Spent Lead Acid Battery Importer: No
Spent Lead Acid Battery Exporter: No
Current Record: Yes
Non Storage Recycler Activity: Not reported
Electronic Manifest Broker: Not reported

Receive Date: 20150303
Handler Name: DOWNTOWN RE HOLDINGS LLC
Federal Waste Generator Description: Large Quantity Generator
State District Owner: Ny
Large Quantity Handler of Universal Waste: No
Recognized Trader Importer: No
Recognized Trader Exporter: No
Spent Lead Acid Battery Importer: No
Spent Lead Acid Battery Exporter: No
Current Record: No
Non Storage Recycler Activity: Not reported
Electronic Manifest Broker: Not reported

List of NAICS Codes and Descriptions:
NAICS Code: 23611
NAICS Description: Residential Building Construction

NAICS Code: 236117
NAICS Description: New Housing Operative Builders

Facility Has Received Notices of Violations:
Violations: No Violations Found

Evaluation Action Summary:
Evaluations: No Evaluations Found

FINDS:
Registry ID: 110070306876

Click Here for FRS Facility Detail Report:

Environmental Interest/Information System:
The Department of Labor, Occupational Safety and Health Administration information system consists of inspection case detail for approximately 100,000 OSHA inspections conducted annually. The FRS

688 BROADWAY 1 GREAT JONES ALLEY (Continued) **1017780183**

dataset includes facilities that had inspections within the last 7 years within the mining, oil and gas, utilities, and manufacturing sectors.

Registry ID: 110063757215

Click Here for FRS Facility Detail Report:

Environmental Interest/Information System:
All generators and treatment, storage, and disposal (TSD) facilities who handle hazardous waste are required to report to the EPA Administrator at least once every two years. The data collected is used to create the National Biennial Resource Conservation and Recovery Act (RCRA) Hazardous Waste Report. This data is processed within the RCRA Information (RCRAInfo) database
The Resource Conservation and Recovery Act Information System (RCRAInfo) is EPA's comprehensive information system in support of the Resource Conservation and Recovery Act (RCRA) of 1976 and the Hazardous and Solid Waste Amendments (HSWA) of 1984. It tracks many types of information about generators, transporters, treaters, storers, and disposers of hazardous waste.

Click this hyperlink while viewing on your computer to access additional FINDS: detail in the EDR Site Report.

ECHO:

Envid:	1017780183
Registry ID:	110063757215

DFR URL:

Name:	688 BROADWAY 1 GREAT JONES ALLEY
Address:	688 BROADWAY
City,State,Zip:	NEW YORK, NY 10012

B127 **DOWNTOWN RE HOLDINGS LLC/MADISON REALITY CAPITAL** **NY MANIFEST** **S118260191**
NW **688 BROADWAY** **N/A**
< 1/8 **NEW YORK, NY 10012**
0.055 mi.
293 ft. **Site 28 of 46 in cluster B**

Relative:
Lower

Actual:
41 ft.

NY MANIFEST:

EPA ID:	NYR000217752
Country:	USA
Name:	Downtown Re Holdings Llc/Madison Reality Capital
Address:	688 BROADWAY
Address 2:	Not reported
City,State,Zip:	NEW YORK, NY 10012
Zip 4:	Not reported
Location Address 1:	688 BROADWAY
Location Address 2:	Not reported
Location City,State,Zip:	NEW YORK, NY 10012
Location Zip 4:	Not reported
Facility Status:	Not reported
Total Tanks:	Not reported
Code:	BP

Mailing:

Mailing Name:	Downtown Re Holdings Llc/Madison Reality Capital
Mailing Contact:	Madison Reality Capital
Mailing Address 1:	825 3RD AVE

DOWNTOWN RE HOLDINGS LLC/MADISON REALITY CAPITAL (Continued) **S118260191**

Mailing Address 2: Not reported
Mailing City,State,Zip: NEW YORK, NY 10012
Mailing Zip 4: Not reported
Mailing Country: USA
Mailing Phone: 6464721900

Manifest Data:
Document ID: Not reported
Manifest Status: Not reported
Trans1 State ID: PAD146714878
Year: 2018
Trans2 State ID: Not reported
Generator Ship Date: 11/03/2015
Trans1 Recv Date: 11/03/2015
Trans2 Recv Date: Not reported
TSD Site Recv Date: 11/03/2015
Part A Recv Date: Not reported
Part B Recv Date: Not reported
Generator EPA ID: NYR000217752
Trans1 EPA ID: Not reported
Trans2 EPA ID: Not reported
TSDF ID 1: PAD085690592
TSDF ID 2: Not reported
Manifest Tracking Number: 013321418JJK
Import Indicator: N
Export Indicator: N
Discr Quantity Indicator: Y
Discr Type Indicator: N
Discr Residue Indicator: N
Discr Partial Reject Indicator: N
Discr Full Reject Indicator: N
Manifest Ref Number: Not reported
Alt Facility RCRA ID: Not reported
Alt Facility Sign Date: Not reported
MGMT Method Type Code: H110
Waste Code a: Not reported
Waste Code b: Lead
Waste Code c: Not reported
Waste Code e: Not reported
Waste Code f: Not reported
Waste Code g: Not reported
Waste Code 1: Not reported
Waste Code 2: Not reported
Waste Code 3: Not reported
Waste Code 4: Not reported
Waste Code 5: Not reported
Waste Code 6: Not reported
Quantity: 59280
Units: Pounds
Number of Containers: 1
Container Type: Dump truck
Handling Method: Treat
Specific Gravity: 1

Document ID: Not reported
Manifest Status: Not reported
Trans1 State ID: PAD146714878

DOWNTOWN RE HOLDINGS LLC/MADISON REALITY CAPITAL (Continued) **S118260191**

Year:	2018
Trans2 State ID:	Not reported
Generator Ship Date:	11/03/2015
Trans1 Recv Date:	11/03/2015
Trans2 Recv Date:	Not reported
TSD Site Recv Date:	11/03/2015
Part A Recv Date:	Not reported
Part B Recv Date:	Not reported
Generator EPA ID:	NYR000217752
Trans1 EPA ID:	Not reported
Trans2 EPA ID:	Not reported
TSDF ID 1:	PAD085690592
TSDF ID 2:	Not reported
Manifest Tracking Number:	013321419JJK
Import Indicator:	N
Export Indicator:	N
Discr Quantity Indicator:	Y
Discr Type Indicator:	N
Discr Residue Indicator:	N
Discr Partial Reject Indicator:	N
Discr Full Reject Indicator:	N
Manifest Ref Number:	Not reported
Alt Facility RCRA ID:	Not reported
Alt Facility Sign Date:	Not reported
MGMT Method Type Code:	H110
Waste Code a:	Not reported
Waste Code b:	Lead
Waste Code c:	Not reported
Waste Code e:	Not reported
Waste Code f:	Not reported
Waste Code g:	Not reported
Waste Code 1:	Not reported
Waste Code 2:	Not reported
Waste Code 3:	Not reported
Waste Code 4:	Not reported
Waste Code 5:	Not reported
Waste Code 6:	Not reported
Quantity:	36920
Units:	Pounds
Number of Containers:	1
Container Type:	Dump truck
Handling Method:	Treat
Specific Gravity:	1

Document ID:	Not reported
Manifest Status:	Not reported
Trans1 State ID:	PAD146714878
Year:	2018
Trans2 State ID:	Not reported
Generator Ship Date:	11/16/2015
Trans1 Recv Date:	11/16/2015
Trans2 Recv Date:	Not reported
TSD Site Recv Date:	11/16/2015
Part A Recv Date:	Not reported
Part B Recv Date:	Not reported
Generator EPA ID:	NYR000217752
Trans1 EPA ID:	Not reported

DOWNTOWN RE HOLDINGS LLC/MADISON REALITY CAPITAL (Continued) **S118260191**

Trans2 EPA ID: Not reported
TSDF ID 1: PAD085690592
TSDF ID 2: Not reported
Manifest Tracking Number: 013321426JJK
Import Indicator: N
Export Indicator: N
Discr Quantity Indicator: Y
Discr Type Indicator: N
Discr Residue Indicator: N
Discr Partial Reject Indicator: N
Discr Full Reject Indicator: N
Manifest Ref Number: Not reported
Alt Facility RCRA ID: Not reported
Alt Facility Sign Date: Not reported
MGMT Method Type Code: H110
Waste Code a: Not reported
Waste Code b: Lead
Waste Code c: Not reported
Waste Code e: Not reported
Waste Code f: Not reported
Waste Code g: Not reported
Waste Code 1: Not reported
Waste Code 2: Not reported
Waste Code 3: Not reported
Waste Code 4: Not reported
Waste Code 5: Not reported
Waste Code 6: Not reported
Quantity: 43200
Units: Pounds
Number of Containers: 1
Container Type: Dump truck
Handling Method: Treat
Specific Gravity: 1

Document ID: Not reported
Manifest Status: Not reported
Trans1 State ID: PAD146714878
Year: 2018
Trans2 State ID: Not reported
Generator Ship Date: 11/16/2015
Trans1 Recv Date: 11/16/2015
Trans2 Recv Date: Not reported
TSD Site Recv Date: 11/16/2015
Part A Recv Date: Not reported
Part B Recv Date: Not reported
Generator EPA ID: NYR000217752
Trans1 EPA ID: Not reported
Trans2 EPA ID: Not reported
TSDF ID 1: PAD085690592
TSDF ID 2: Not reported
Manifest Tracking Number: 013321427JJK
Import Indicator: N
Export Indicator: N
Discr Quantity Indicator: Y
Discr Type Indicator: N
Discr Residue Indicator: N
Discr Partial Reject Indicator: N

DOWNTOWN RE HOLDINGS LLC/MADISON REALITY CAPITAL (Continued) **S118260191**

Discr Full Reject Indicator:	N
Manifest Ref Number:	Not reported
Alt Facility RCRA ID:	Not reported
Alt Facility Sign Date:	Not reported
MGMT Method Type Code:	H110
Waste Code a:	Not reported
Waste Code b:	Lead
Waste Code c:	Not reported
Waste Code e:	Not reported
Waste Code f:	Not reported
Waste Code g:	Not reported
Waste Code 1:	Not reported
Waste Code 2:	Not reported
Waste Code 3:	Not reported
Waste Code 4:	Not reported
Waste Code 5:	Not reported
Waste Code 6:	Not reported
Quantity:	43520
Units:	Pounds
Number of Containers:	1
Container Type:	Dump truck
Handling Method:	Treat
Specific Gravity:	1

Document ID:	Not reported
Manifest Status:	Not reported
Trans1 State ID:	PAD146714878
Year:	2018
Trans2 State ID:	Not reported
Generator Ship Date:	11/16/2015
Trans1 Recv Date:	11/16/2015
Trans2 Recv Date:	Not reported
TSD Site Recv Date:	11/16/2015
Part A Recv Date:	Not reported
Part B Recv Date:	Not reported
Generator EPA ID:	NYR000217752
Trans1 EPA ID:	Not reported
Trans2 EPA ID:	Not reported
TSDF ID 1:	PAD085690592
TSDF ID 2:	Not reported
Manifest Tracking Number:	013321428JJK
Import Indicator:	N
Export Indicator:	N
Discr Quantity Indicator:	Y
Discr Type Indicator:	N
Discr Residue Indicator:	N
Discr Partial Reject Indicator:	N
Discr Full Reject Indicator:	N
Manifest Ref Number:	Not reported
Alt Facility RCRA ID:	Not reported
Alt Facility Sign Date:	Not reported
MGMT Method Type Code:	H110
Waste Code a:	Not reported
Waste Code b:	Lead
Waste Code c:	Not reported
Waste Code e:	Not reported
Waste Code f:	Not reported

DOWNTOWN RE HOLDINGS LLC/MADISON REALITY CAPITAL (Continued) **S118260191**

Waste Code g:	Not reported
Waste Code 1:	Not reported
Waste Code 2:	Not reported
Waste Code 3:	Not reported
Waste Code 4:	Not reported
Waste Code 5:	Not reported
Waste Code 6:	Not reported
Quantity:	50860
Units:	Pounds
Number of Containers:	1
Container Type:	Dump truck
Handling Method:	Treat
Specific Gravity:	1
Document ID:	Not reported
Manifest Status:	Not reported
Trans1 State ID:	PAD146714878
Year:	2018
Trans2 State ID:	Not reported
Generator Ship Date:	11/03/2015
Trans1 Recv Date:	11/03/2015
Trans2 Recv Date:	Not reported
TSD Site Recv Date:	11/03/2015
Part A Recv Date:	Not reported
Part B Recv Date:	Not reported
Generator EPA ID:	NYR000217752
Trans1 EPA ID:	Not reported
Trans2 EPA ID:	Not reported
TSDF ID 1:	PAD085690592
TSDF ID 2:	Not reported
Manifest Tracking Number:	013321410JJK
Import Indicator:	N
Export Indicator:	N
Discr Quantity Indicator:	Y
Discr Type Indicator:	N
Discr Residue Indicator:	N
Discr Partial Reject Indicator:	N
Discr Full Reject Indicator:	N
Manifest Ref Number:	Not reported
Alt Facility RCRA ID:	Not reported
Alt Facility Sign Date:	Not reported
MGMT Method Type Code:	H110
Waste Code a:	Not reported
Waste Code b:	Lead
Waste Code c:	Not reported
Waste Code e:	Not reported
Waste Code f:	Not reported
Waste Code g:	Not reported
Waste Code 1:	Not reported
Waste Code 2:	Not reported
Waste Code 3:	Not reported
Waste Code 4:	Not reported
Waste Code 5:	Not reported
Waste Code 6:	Not reported
Quantity:	38620
Units:	Pounds
Number of Containers:	1

DOWNTOWN RE HOLDINGS LLC/MADISON REALITY CAPITAL (Continued) **S118260191**

Container Type: Dump truck
Handling Method: Treat
Specific Gravity: 1

Document ID: Not reported
Manifest Status: Not reported
Trans1 State ID: PAD146714878
Year: 2018
Trans2 State ID: Not reported
Generator Ship Date: 11/03/2015
Trans1 Recv Date: 11/03/2015
Trans2 Recv Date: Not reported
TSD Site Recv Date: 11/03/2015
Part A Recv Date: Not reported
Part B Recv Date: Not reported
Generator EPA ID: NYR000217752
Trans1 EPA ID: Not reported
Trans2 EPA ID: Not reported
TSDF ID 1: PAD085690592
TSDF ID 2: Not reported
Manifest Tracking Number: 013321411JJK
Import Indicator: N
Export Indicator: N
Discr Quantity Indicator: Y
Discr Type Indicator: N
Discr Residue Indicator: N
Discr Partial Reject Indicator: N
Discr Full Reject Indicator: N
Manifest Ref Number: Not reported
Alt Facility RCRA ID: Not reported
Alt Facility Sign Date: Not reported
MGMT Method Type Code: H110
Waste Code a: Not reported
Waste Code b: Lead
Waste Code c: Not reported
Waste Code e: Not reported
Waste Code f: Not reported
Waste Code g: Not reported
Waste Code 1: Not reported
Waste Code 2: Not reported
Waste Code 3: Not reported
Waste Code 4: Not reported
Waste Code 5: Not reported
Waste Code 6: Not reported
Quantity: 41800
Units: Pounds
Number of Containers: 1
Container Type: Dump truck
Handling Method: Treat
Specific Gravity: 1

Document ID: Not reported
Manifest Status: Not reported
Trans1 State ID: PAD146714878
Year: 2018
Trans2 State ID: Not reported
Generator Ship Date: 11/03/2015

DOWNTOWN RE HOLDINGS LLC/MADISON REALITY CAPITAL (Continued) **S118260191**

Trans1 Recv Date:	11/03/2015
Trans2 Recv Date:	Not reported
TSD Site Recv Date:	11/03/2015
Part A Recv Date:	Not reported
Part B Recv Date:	Not reported
Generator EPA ID:	NYR000217752
Trans1 EPA ID:	Not reported
Trans2 EPA ID:	Not reported
TSDF ID 1:	PAD085690592
TSDF ID 2:	Not reported
Manifest Tracking Number:	013321412JJK
Import Indicator:	N
Export Indicator:	N
Discr Quantity Indicator:	Y
Discr Type Indicator:	N
Discr Residue Indicator:	N
Discr Partial Reject Indicator:	N
Discr Full Reject Indicator:	N
Manifest Ref Number:	Not reported
Alt Facility RCRA ID:	Not reported
Alt Facility Sign Date:	Not reported
MGMT Method Type Code:	H110
Waste Code a:	Not reported
Waste Code b:	Lead
Waste Code c:	Not reported
Waste Code e:	Not reported
Waste Code f:	Not reported
Waste Code g:	Not reported
Waste Code 1:	Not reported
Waste Code 2:	Not reported
Waste Code 3:	Not reported
Waste Code 4:	Not reported
Waste Code 5:	Not reported
Waste Code 6:	Not reported
Quantity:	44500
Units:	Pounds
Number of Containers:	1
Container Type:	Dump truck
Handling Method:	Treat
Specific Gravity:	1
Document ID:	Not reported
Manifest Status:	Not reported
Trans1 State ID:	PAD146714878
Year:	2018
Trans2 State ID:	Not reported
Generator Ship Date:	11/03/2015
Trans1 Recv Date:	11/03/2015
Trans2 Recv Date:	Not reported
TSD Site Recv Date:	11/03/2015
Part A Recv Date:	Not reported
Part B Recv Date:	Not reported
Generator EPA ID:	NYR000217752
Trans1 EPA ID:	Not reported
Trans2 EPA ID:	Not reported
TSDF ID 1:	PAD085690592
TSDF ID 2:	Not reported

DOWNTOWN RE HOLDINGS LLC/MADISON REALITY CAPITAL (Continued) **S118260191**

Manifest Tracking Number:	013321414JJK
Import Indicator:	N
Export Indicator:	N
Discr Quantity Indicator:	Y
Discr Type Indicator:	N
Discr Residue Indicator:	N
Discr Partial Reject Indicator:	N
Discr Full Reject Indicator:	N
Manifest Ref Number:	Not reported
Alt Facility RCRA ID:	Not reported
Alt Facility Sign Date:	Not reported
MGMT Method Type Code:	H110
Waste Code a:	Not reported
Waste Code b:	Lead
Waste Code c:	Not reported
Waste Code e:	Not reported
Waste Code f:	Not reported
Waste Code g:	Not reported
Waste Code 1:	Not reported
Waste Code 2:	Not reported
Waste Code 3:	Not reported
Waste Code 4:	Not reported
Waste Code 5:	Not reported
Waste Code 6:	Not reported
Quantity:	50540
Units:	Pounds
Number of Containers:	1
Container Type:	Dump truck
Handling Method:	Treat
Specific Gravity:	1

Document ID:	Not reported
Manifest Status:	Not reported
Trans1 State ID:	PAD146714878
Year:	2018
Trans2 State ID:	Not reported
Generator Ship Date:	11/03/2015
Trans1 Recv Date:	11/03/2015
Trans2 Recv Date:	Not reported
TSD Site Recv Date:	11/03/2015
Part A Recv Date:	Not reported
Part B Recv Date:	Not reported
Generator EPA ID:	NYR000217752
Trans1 EPA ID:	Not reported
Trans2 EPA ID:	Not reported
TSDF ID 1:	PAD085690592
TSDF ID 2:	Not reported
Manifest Tracking Number:	013321415JJK
Import Indicator:	N
Export Indicator:	N
Discr Quantity Indicator:	Y
Discr Type Indicator:	N
Discr Residue Indicator:	N
Discr Partial Reject Indicator:	N
Discr Full Reject Indicator:	N
Manifest Ref Number:	Not reported
Alt Facility RCRA ID:	Not reported

DOWNTOWN RE HOLDINGS LLC/MADISON REALITY CAPITAL (Continued) **S118260191**

Alt Facility Sign Date:	Not reported
MGMT Method Type Code:	H110
Waste Code a:	Not reported
Waste Code b:	Lead
Waste Code c:	Not reported
Waste Code e:	Not reported
Waste Code f:	Not reported
Waste Code g:	Not reported
Waste Code 1:	Not reported
Waste Code 2:	Not reported
Waste Code 3:	Not reported
Waste Code 4:	Not reported
Waste Code 5:	Not reported
Waste Code 6:	Not reported
Quantity:	49300
Units:	Pounds
Number of Containers:	1
Container Type:	Dump truck
Handling Method:	Treat
Specific Gravity:	1

Document ID:	Not reported
Manifest Status:	Not reported
Trans1 State ID:	PAD146714878
Year:	2018
Trans2 State ID:	Not reported
Generator Ship Date:	11/03/2015
Trans1 Recv Date:	11/03/2015
Trans2 Recv Date:	Not reported
TSD Site Recv Date:	11/03/2015
Part A Recv Date:	Not reported
Part B Recv Date:	Not reported
Generator EPA ID:	NYR000217752
Trans1 EPA ID:	Not reported
Trans2 EPA ID:	Not reported
TSDF ID 1:	PAD085690592
TSDF ID 2:	Not reported
Manifest Tracking Number:	013321416JJK
Import Indicator:	N
Export Indicator:	N
Discr Quantity Indicator:	Y
Discr Type Indicator:	N
Discr Residue Indicator:	N
Discr Partial Reject Indicator:	N
Discr Full Reject Indicator:	N
Manifest Ref Number:	Not reported
Alt Facility RCRA ID:	Not reported
Alt Facility Sign Date:	Not reported
MGMT Method Type Code:	H110
Waste Code a:	Not reported
Waste Code b:	Lead
Waste Code c:	Not reported
Waste Code e:	Not reported
Waste Code f:	Not reported
Waste Code g:	Not reported
Waste Code 1:	Not reported
Waste Code 2:	Not reported

DOWNTOWN RE HOLDINGS LLC/MADISON REALITY CAPITAL (Continued) **S118260191**

Waste Code 3:	Not reported
Waste Code 4:	Not reported
Waste Code 5:	Not reported
Waste Code 6:	Not reported
Quantity:	39180
Units:	Pounds
Number of Containers:	1
Container Type:	Dump truck
Handling Method:	Treat
Specific Gravity:	1

Click this hyperlink while viewing on your computer to access
10 additional NY MANIFEST: record(s) in the EDR Site Report.

C128 **CONSOLIDATED EDISON INC - BOWERY & 4TH ST** **RCRA NonGen / NLR** **1007206808**
East **BOWERY & 4TH ST** **NY MANIFEST** **NYP004031068**
< 1/8 **NEW YORK, NY 10003**
0.056 mi.
294 ft. **Site 21 of 28 in cluster C**

Relative: **Lower**

Actual: **41 ft.**

RCRA Listings:

Date Form Received by Agency:	20010103
Handler Name:	Consolidated Edison Inc - Bowery & 4th St
Handler Address:	Bowery & 4th St
Handler City,State,Zip:	NEW YORK, NY 10003
EPA ID:	NYP004031068
Contact Name:	ANTHONY DRUMMINGS
Contact Address:	IRVING PL ROOM 300
Contact City,State,Zip:	NEW YORK, NY 10003
Contact Telephone:	212-460-3770
Contact Fax:	Not reported
Contact Email:	Not reported
Contact Title:	Not reported
EPA Region:	02
Land Type:	Not reported
Federal Waste Generator Description:	Not a generator, verified
Non-Notifier:	Not reported
Biennial Report Cycle:	Not reported
Accessibility:	Not reported
Active Site Indicator:	Not reported
State District Owner:	Ny
State District:	NYSDEC R2
Mailing Address:	IRVING PL ROOM 300
Mailing City,State,Zip:	NEW YORK, NY 10003
Owner Name:	Not reported
Owner Type:	Not reported
Operator Name:	Not reported
Operator Type:	Not reported
Short-Term Generator Activity:	No
Importer Activity:	No
Mixed Waste Generator:	No
Transporter Activity:	No
Transfer Facility Activity:	No
Recycler Activity with Storage:	No
Small Quantity On-Site Burner Exemption:	No
Smelting Melting and Refining Furnace Exemption:	No
Underground Injection Control:	No

CONSOLIDATED EDISON INC - BOWERY & 4TH ST (Continued) **1007206808**

Off-Site Waste Receipt:	No
Universal Waste Indicator:	No
Universal Waste Destination Facility:	No
Federal Universal Waste:	No
Active Site State-Reg Handler:	---
Federal Facility Indicator:	Not reported
Hazardous Secondary Material Indicator:	N
Sub-Part K Indicator:	Not reported
2018 GPRA Permit Baseline:	Not on the Baseline
2018 GPRA Renewals Baseline:	Not on the Baseline
202 GPRA Corrective Action Baseline:	No
Subject to Corrective Action Universe:	No
Non-TSDFs Where RCRA CA has Been Imposed Universe:	No
Corrective Action Priority Ranking:	No NCAPS ranking
Environmental Control Indicator:	No
Institutional Control Indicator:	No
Human Exposure Controls Indicator:	N/A
Groundwater Controls Indicator:	N/A
Significant Non-Complier Universe:	No
Unaddressed Significant Non-Complier Universe:	No
Addressed Significant Non-Complier Universe:	No
Significant Non-Complier With a Compliance Schedule Universe:	No
Financial Assurance Required:	Not reported
Handler Date of Last Change:	20220712
Recognized Trader-Importer:	No
Recognized Trader-Exporter:	No
Importer of Spent Lead Acid Batteries:	No
Exporter of Spent Lead Acid Batteries:	No
Recycler Activity Without Storage:	No
Manifest Broker:	No
Sub-Part P Indicator:	No

Historic Generators:

Receive Date:	20010102
Handler Name:	BOWERY AND 4TH STREET
Federal Waste Generator Description:	Not a generator, verified
State District Owner:	Ny
Large Quantity Handler of Universal Waste:	No
Recognized Trader Importer:	No
Recognized Trader Exporter:	No
Spent Lead Acid Battery Importer:	No
Spent Lead Acid Battery Exporter:	No
Current Record:	No
Non Storage Recycler Activity:	Not reported
Electronic Manifest Broker:	Not reported

Receive Date:	20010103
Handler Name:	CONSOLIDATED EDISON INC - BOWERY & 4TH ST
Federal Waste Generator Description:	Not a generator, verified
State District Owner:	Ny
Large Quantity Handler of Universal Waste:	No
Recognized Trader Importer:	Not reported
Recognized Trader Exporter:	Not reported
Spent Lead Acid Battery Importer:	Not reported
Spent Lead Acid Battery Exporter:	Not reported
Current Record:	Yes

CONSOLIDATED EDISON INC - BOWERY & 4TH ST (Continued) **1007206808**

Non Storage Recycler Activity: No
Electronic Manifest Broker: No

Receive Date: 20010101
Handler Name: BOWERY AND 4TH STREET
Federal Waste Generator Description: Large Quantity Generator
State District Owner: Ny
Large Quantity Handler of Universal Waste: No
Recognized Trader Importer: No
Recognized Trader Exporter: No
Spent Lead Acid Battery Importer: No
Spent Lead Acid Battery Exporter: No
Current Record: No
Non Storage Recycler Activity: Not reported
Electronic Manifest Broker: Not reported

List of NAICS Codes and Descriptions:
NAICS Code: 2211
NAICS Description: Electric Power Generation, Transmission And Distribution

NAICS Code: 22111
NAICS Description: Electric Power Generation

Facility Has Received Notices of Violations:
Violations: No Violations Found

Evaluation Action Summary:
Evaluations: No Evaluations Found

NY MANIFEST:
EPA ID: NYP004031068
Country: USA
Name: Consolidated Edison
Address: BOWERY AND 4TH STREET
Address 2: Not reported
City,State,Zip: NEW YORK CITY, NY 10003
Zip 4: Not reported
Location Address 1: BOWERY ST & E 4TH ST
Location Address 2: Not reported
Location City,State,Zip: NEW YORK, NY 10001
Location Zip 4: Not reported
Facility Status: Not reported
Total Tanks: Not reported
Code: BP

Mailing:
Mailing Name: Consolidated Edison
Mailing Contact: Franklin Murray
Mailing Address 1: 4 IRVING PLACE RM 828
Mailing Address 2: Not reported
Mailing City,State,Zip: NEW YORK, NY 10003
Mailing Zip 4: Not reported
Mailing Country: USA
Mailing Phone: 2124602808

CONSOLIDATED EDISON INC - BOWERY & 4TH ST (Continued) **1007206808**

Manifest Data:

Document ID:	NJA2868105
Manifest Status:	Not reported
Trans1 State ID:	S09041
Year:	1999
Trans2 State ID:	Not reported
Generator Ship Date:	02/23/1999
Trans1 Recv Date:	02/23/1999
Trans2 Recv Date:	Not reported
TSD Site Recv Date:	02/23/1999
Part A Recv Date:	Not reported
Part B Recv Date:	Not reported
Generator EPA ID:	NYP004031068
Trans1 EPA ID:	NJD982744260
Trans2 EPA ID:	Not reported
TSDF ID 1:	NJD002200046
TSDF ID 2:	Not reported
Manifest Tracking Number:	Not reported
Import Indicator:	Not reported
Export Indicator:	Not reported
Discr Quantity Indicator:	Not reported
Discr Type Indicator:	Not reported
Discr Residue Indicator:	Not reported
Discr Partial Reject Indicator:	Not reported
Discr Full Reject Indicator:	Not reported
Manifest Ref Number:	Not reported
Alt Facility RCRA ID:	Not reported
Alt Facility Sign Date:	Not reported
MGMT Method Type Code:	Not reported
Waste Code 1:	Benzene
Waste Code 2:	Not reported
Waste Code 3:	Not reported
Waste Code 4:	Not reported
Waste Code 5:	Not reported
Waste Code 6:	Not reported
Quantity:	00375
Units:	Gallons (liquids only)
Number of Containers:	001
Container Type:	Cargo tanks (tank trucks)
Handling Method:	Burn
Specific Gravity:	01.00

D129 **CON EDISON** **NY MANIFEST** **S118087921**
SSE **342 BOWERY** **N/A**
< 1/8 **NEW YORK, NY 10002**
0.056 mi.
296 ft. **Site 6 of 30 in cluster D**

Relative: NY MANIFEST:
Higher

Actual:
42 ft.

EPA ID:	NYP004754321
Country:	USA
Name:	Con Edison
Address:	342 BOWERY
Address 2:	Not reported
City,State,Zip:	NEW YORK, NY 10002
Zip 4:	Not reported

CON EDISON (Continued) **S118087921**

Location Address 1: 342 BOWERY
Location Address 2: SB 26839
Location City,State,Zip: NEW YORK, NY 10002
Location Zip 4: Not reported
Facility Status: Not reported
Total Tanks: Not reported
Code: BP

Mailing:
Mailing Name: Con Edison
Mailing Contact: Tom Teeling
Mailing Address 1: 4 IRVING PLACE - 15TH FLOOR
Mailing Address 2: Not reported
Mailing City,State,Zip: NEW YORK, NY 10003
Mailing Zip 4: Not reported
Mailing Country: USA
Mailing Phone: Not reported

Manifest Data:
Document ID: Not reported
Manifest Status: Not reported
Trans1 State ID: NJD003812047
Year: 2018
Trans2 State ID: Not reported
Generator Ship Date: 03/19/2015
Trans1 Recv Date: 03/19/2015
Trans2 Recv Date: Not reported
TSD Site Recv Date: 03/23/2015
Part A Recv Date: Not reported
Part B Recv Date: Not reported
Generator EPA ID: NYP004754321
Trans1 EPA ID: Not reported
Trans2 EPA ID: Not reported
TSDF ID 1: NJD991291105
TSDF ID 2: Not reported
Manifest Tracking Number: 002611103GBF
Import Indicator: N
Export Indicator: N
Discr Quantity Indicator: N
Discr Type Indicator: N
Discr Residue Indicator: N
Discr Partial Reject Indicator: N
Discr Full Reject Indicator: N
Manifest Ref Number: Not reported
Alt Facility RCRA ID: Not reported
Alt Facility Sign Date: Not reported
MGMT Method Type Code: H110
Waste Code a: Lead
Waste Code b: Not reported
Waste Code c: Not reported
Waste Code e: Not reported
Waste Code f: Not reported
Waste Code g: Not reported
Waste Code 1: Not reported
Waste Code 2: Not reported
Waste Code 3: Not reported
Waste Code 4: Not reported

CON EDISON (Continued) **S118087921**

Waste Code 5:	Not reported
Waste Code 6:	Not reported
Quantity:	500
Units:	Pounds
Number of Containers:	1
Container Type:	Cargo tanks (tank trucks)
Handling Method:	Treat
Specific Gravity:	1

D130 **CON EDISON** **NJ MANIFEST** **S120669280**
SSE **342 BOWERY** **N/A**
< 1/8 **NEW YORK, NY 10002**
0.056 mi.
296 ft. **Site 7 of 30 in cluster D**

Relative:
Higher

Actual:
42 ft.

NJ MANIFEST:

EPA ID:	NYP004754321
Name:	CON EDISON
Address:	342 BOWERY
City,State,Zip:	NEW YORK, NY 10002
County:	Not reported
Mailing Address:	IRVING PL, 15TH FL NE
Mailing City,State,Zip:	NEW YORK, NY 10003
Telephone:	Not reported
Emergency Telephone:	Not reported
Contact:	THOMAS TEELING
Comments:	Not reported
SIC Code:	Not reported
County:	NY061
Municipal:	Not reported
Previous EPAID:	Not reported
Generator Flag:	Not reported
Transporter Flag:	Not reported
TSDF Flag:	Not reported
Name Change:	Not reported
Date Change:	Not reported

Manifest Data:

EPA ID:	NYP004754321
Manifest Number:	002611103GBF
Date Shipped:	3/19/2015
TSDF EPA ID:	NJD991291105
Transporter EPA ID:	NJD003812047
Transporter 2 EPA ID:	Not reported
Transporter 3 EPA ID:	Not reported
Transporter 4 EPA ID:	Not reported
Transporter 5 EPA ID:	Not reported
Transporter 6 EPA ID:	Not reported
Transporter 7 EPA ID:	Not reported
Transporter 8 EPA ID:	Not reported
Transporter 9 EPA ID:	Not reported
Transporter 10 EPA ID:	Not reported
Date Trans1 Transported Waste:	Not reported
Date Trans2 Transported Waste:	Not reported
Date Trans3 Transported Waste:	Not reported
Date Trans4 Transported Waste:	Not reported
Date Trans5 Transported Waste:	Not reported

CON EDISON (Continued) **S120669280**

Date Trans6 Transported Waste:	Not reported
Date Trans7 Transported Waste:	Not reported
Date Trans8 Transported Waste:	Not reported
Date Trans9 Transported Waste:	Not reported
Date Trans10 Transported Waste:	Not reported
Date TSDF Received Waste:	Not reported
TSDF EPA Facility Name:	Not reported
QTY Units:	Not reported
Transporter SEQ ID:	Not reported
Transporter-1 Date:	Not reported
Waste SEQ ID:	Not reported
Waste Type Code 2:	Not reported
Waste Type Code 3:	Not reported
Waste Type Code 4:	Not reported
Waste Type Code 5:	Not reported
Waste Type Code 6:	Not reported
Date Accepted:	Not reported
Manifest Discrepancy Type:	Not reported
Data Entry Number:	Not reported
Was Load Rejected:	Not reported
Reason Load Was Rejected:	Not reported

D131 **CON EDISON** **RCRA NonGen / NLR** **1018280545**
SSE **342 BOWERY** **FINDS** **NYP004754321**
< 1/8 **NEW YORK, NY 10002** **ECHO**
0.056 mi.
296 ft. **Site 8 of 30 in cluster D**

Relative: **Higher**
Actual: **42 ft.**

RCRA Listings:

Date Form Received by Agency:	20150319
Handler Name:	Con Edison
Handler Address:	Bowery
Handler City,State,Zip:	NEW YORK, NY 10002
EPA ID:	NYP004754321
Contact Name:	THOMAS TEELING
Contact Address:	Not reported
Contact City,State,Zip:	Not reported
Contact Telephone:	212-460-3770
Contact Fax:	Not reported
Contact Email:	Not reported
Contact Title:	Not reported
EPA Region:	02
Land Type:	Private
Federal Waste Generator Description:	Not a generator, verified
Non-Notifier:	Not reported
Biennial Report Cycle:	Not reported
Accessibility:	Not reported
Active Site Indicator:	Not reported
State District Owner:	Ny
State District:	NYSDEC R2
Mailing Address:	IRVING PL, 15TH FL NE
Mailing City,State,Zip:	NEW YORK, NY 10003
Owner Name: Not reported	
Owner Type:	Not reported
Operator Name: Not reported	
Operator Type:	Not reported
Short-Term Generator Activity:	No

CON EDISON (Continued) **1018280545**

Importer Activity:	No
Mixed Waste Generator:	No
Transporter Activity:	No
Transfer Facility Activity:	No
Recycler Activity with Storage:	No
Small Quantity On-Site Burner Exemption:	No
Smelting Melting and Refining Furnace Exemption:	No
Underground Injection Control:	No
Off-Site Waste Receipt:	No
Universal Waste Indicator:	No
Universal Waste Destination Facility:	No
Federal Universal Waste:	No
Active Site State-Reg Handler:	---
Federal Facility Indicator:	Not reported
Hazardous Secondary Material Indicator:	N
Sub-Part K Indicator:	Not reported
2018 GPRA Permit Baseline:	Not on the Baseline
2018 GPRA Renewals Baseline:	Not on the Baseline
202 GPRA Corrective Action Baseline:	No
Subject to Corrective Action Universe:	No
Non-TSDFs Where RCRA CA has Been Imposed Universe:	No
Corrective Action Priority Ranking:	No NCAPS ranking
Environmental Control Indicator:	No
Institutional Control Indicator:	No
Human Exposure Controls Indicator:	N/A
Groundwater Controls Indicator:	N/A
Significant Non-Complier Universe:	No
Unaddressed Significant Non-Complier Universe:	No
Addressed Significant Non-Complier Universe:	No
Significant Non-Complier With a Compliance Schedule Universe:	No
Financial Assurance Required:	Not reported
Handler Date of Last Change:	20160502
Recognized Trader-Importer:	No
Recognized Trader-Exporter:	No
Importer of Spent Lead Acid Batteries:	No
Exporter of Spent Lead Acid Batteries:	No
Recycler Activity Without Storage:	No
Manifest Broker:	No
Sub-Part P Indicator:	No

Historic Generators:

Receive Date:	20150319
Handler Name: CON EDISON	
Federal Waste Generator Description:	Small Quantity Generator
State District Owner:	Ny
Large Quantity Handler of Universal Waste:	No
Recognized Trader Importer:	No
Recognized Trader Exporter:	No
Spent Lead Acid Battery Importer:	No
Spent Lead Acid Battery Exporter:	No
Current Record:	No
Non Storage Recycler Activity:	Not reported
Electronic Manifest Broker:	Not reported

Receive Date:	20150319
Handler Name: CON EDISON	

CON EDISON (Continued) **1018280545**

Federal Waste Generator Description:	Not a generator, verified
State District Owner:	Ny
Large Quantity Handler of Universal Waste:	No
Recognized Trader Importer:	No
Recognized Trader Exporter:	No
Spent Lead Acid Battery Importer:	No
Spent Lead Acid Battery Exporter:	No
Current Record:	Yes
Non Storage Recycler Activity:	Not reported
Electronic Manifest Broker:	Not reported

List of NAICS Codes and Descriptions:
NAICS Codes: No NAICS Codes Found

Facility Has Received Notices of Violations:
Violations: No Violations Found

Evaluation Action Summary:
Evaluations: No Evaluations Found

FINDS:
Registry ID: 110067708314

Click Here for FRS Facility Detail Report:

Environmental Interest/Information System:
The Resource Conservation and Recovery Act Information System (RCRAInfo) is EPA's comprehensive information system in support of the Resource Conservation and Recovery Act (RCRA) of 1976 and the Hazardous and Solid Waste Amendments (HSWA) of 1984. It tracks many types of information about generators, transporters, treaters, storers, and disposers of hazardous waste.

Click this hyperlink while viewing on your computer to access additional FINDS: detail in the EDR Site Report.

ECHO:

Envid:	1018280545
Registry ID:	110067708314

DFR URL:

Name:	CON EDISON
Address:	342 BOWERY
City,State,Zip:	NEW YORK, NY 10002

E132 **FISHER REALTY CORP** **NY AST** **U003393527**
NNE **401 LAFAYETTE ST** **N/A**
< 1/8 **NEW YORK, NY 10003**
0.057 mi.
300 ft. **Site 2 of 15 in cluster E**

Relative: **Higher**
Actual: **42 ft.**

AST:

Name:	FISHER REALTY CORP
Address:	401 LAFAYETTE ST
City,State,Zip:	NEW YORK, NY 10003
Region:	STATE

FISHER REALTY CORP (Continued) **U003393527**

DEC Region: 2
Site Status: Unregulated/Closed
Facility Id: 2-032522
Program Type: PBS
UTM X: 585062.47419
UTM Y: 4509065.52312
Expiration Date: N/A
Site Type: Other

Affiliation Records:

Site Id: 221
Affiliation Type: Mail Contact
Company Name: FISHER REALTY CORP
Contact Type: EXEC. VP
Contact Name: RICHARD J LEAL
Address1: 21 E 4TH STREET SUITE 617
Address2: Not reported
City: NEW YORK
State: NY
Zip Code: 10003
Country Code: 001
Phone: (973) 809-9426
EMail: RLEAL@ASTORWINDS.COM
Fax Number: Not reported
Modified By: BVCAMPBE
Date Last Modified: 2010-09-21

Site Id: 221
Affiliation Type: Facility Owner
Company Name: FISHER REALTY CORP
Contact Type: EXEC. VP
Contact Name: RICHARD J LEAL
Address1: 21 E 4TH STREET SUITE 617
Address2: Not reported
City: NEW YORK
State: NY
Zip Code: 10003
Country Code: 001
Phone: (973) 809-9426
EMail: RLEAL@ASTORWINDS.COM
Fax Number: Not reported
Modified By: BVCAMPBE
Date Last Modified: 2010-09-21

Site Id: 221
Affiliation Type: Facility Operator
Company Name: FISHER REALTY CORP
Contact Type: Not reported
Contact Name: MANUEL CAMBEIRO
Address1: Not reported
Address2: Not reported
City: Not reported
State: NN
Zip Code: Not reported
Country Code: 999
Phone: (917) 693-3606
EMail: Not reported
Fax Number: Not reported

FISHER REALTY CORP (Continued) **U003393527**

Modified By:	BVCAMPBE
Date Last Modified:	2010-09-21
Site Id:	221
Affiliation Type:	Emergency Contact
Company Name:	FISHER REALTY CORP
Contact Type:	Not reported
Contact Name:	MANUEL CAMBEIRO
Address1:	Not reported
Address2:	Not reported
City:	Not reported
State:	NN
Zip Code:	Not reported
Country Code:	999
Phone:	(917) 693-3606
EMail:	Not reported
Fax Number:	Not reported
Modified By:	BVCAMPBE
Date Last Modified:	2010-09-21

Tank Info:

Tank Number:	001
Tank Id:	30470
Material Code:	0003
Common Name of Substance:	#6 Fuel Oil (On-Site Consumption)

Equipment Records:

A00 - Tank Internal Protection - None
D01 - Pipe Type - Steel/Carbon Steel/Iron
E00 - Piping Secondary Containment - None
G03 - Tank Secondary Containment - Vault (w/o access)
H00 - Tank Leak Detection - None
K00 - Spill Prevention - None
L09 - Piping Leak Detection - Exempt Suction Piping
J02 - Dispenser - Suction Dispenser
B00 - Tank External Protection - None
C00 - Pipe Location - No Piping
F00 - Pipe External Protection - None
I04 - Overfill - Product Level Gauge (A/G)

Tank Location:	Aboveground - contact with impervious barrier... Tank bottom rests on impervious barrier, allowing visual indication of leaks.
Tank Type:	Steel/Carbon Steel/Iron
Tank Status:	Closed - Removed
Pipe Model:	Not reported
Install Date:	07/01/1960
Capacity Gallons:	6000
Tightness Test Method:	NN
Date Test:	Not reported
Next Test Date:	Not reported
Date Tank Closed:	03/25/2010
Register:	True
Modified By:	MJGRIFFI
Last Modified:	05/09/2022
Material Name:	#6 fuel oil (on-site consumption)

C133 **CONSOLIDATED EDISON COMPANY OF NY INC** **E MANIFEST** **1031633381**
SE **GREAT JONES & BOWERY** **N/A**
< 1/8 **NEW YORK, NY 10012**
0.057 mi.
300 ft. **Site 22 of 28 in cluster C**

Relative:
Lower

Actual:
41 ft.

E MANIFEST:

Manifest Tracking Number:	017186147FLE
Last Updated Date:	20220916
Shipped Date:	20220810
Received Date:	20220908
Manifest Status:	Signed
Submission Type:	DataImage5Copy
Origin Type:	Service
Generator EPA ID:	NYR000114579
Generator Name:	Consolidated Edison Company Of Ny Inc
Generator Location Street Number:	Not reported
Generator Location Street 1:	GREAT JONES & BOWERY
Generator Location Street 2:	Not reported
Generator Location City:	NEW YORK
Generator Location State:	NY
Generator Location Zip:	10012
Generator Mail Street Number:	Not reported
Generator Mail Street 1:	116 SKYLINE DRIVE
Generator Mail Street 2:	Not reported
Generator Mail City:	SOUTH PLAINFIELD
Generator Mail Zip:	07080
Generator Mail State:	NJ
Generator Contact Company Name:	Not reported
Designated Facility EPA ID:	NJD991291105
Designated Facility Name:	Clean Earth Of North Jersey
Designated Facility Mail Street Number:	105
Designated Facility Mail Street 1:	Not reported
Designated Facility Mail Street 2:	JACOBUS AVE
Designated Facility Mail City:	KEARNY
Designated Facility Mail Zip:	07032
Designated Facility Mail State:	NJ
Designated Facility Location Street Number:	105
Designated Facility Location Street 1:	JACOBUS AVE
Designated Facility Location Street 2:	Not reported
Designated Facility Location City:	KEARNY
Designated Facility Location Zip:	07032
Designated Facility Location State:	NJ
Designated Facility Contact Company Name:	Not reported
Manifest Residue Indicator:	N
Rejection Indicator:	N

Transporter:

Manifest Tracking Number:	017186147FLE
Transporter Line Number:	1
Transporter EPA ID:	MAD039322250
Transporter Name:	Clean Harbors Environmental Services Inc

Waste Line:

Manifest Tracking Number:	017186147FLE
Waste Line Number:	1
U.S. DOT Hazardous Indicator:	Y
U.S. DOT ID Number:	NA3082

CONSOLIDATED EDISON COMPANY OF NY INC (Continued) **1031633381**

U.S. DOT Description:	Na3082, Hazardous Waste, Liquid N.O.S., 9, Pg Iii, Rq
Non-Hazardous Waste Description:	Not reported
Number of Containers:	1
Container Type Code:	TT
Container Type Description:	Cargo tanks (tank trucks)
Waste Quantity:	1000
Quantity Unit of Measure Code:	P
Quantity Unit of Measure Description:	Pounds
Waste Quantity, in Tons:	0.5
Acute Waste Quantity, in Tons:	0
Non-Acute Waste Quantity, in Tons:	0.5
Waste Quantity, in Kilograms:	453.515
Acute Waste Quantity, in Kilograms:	0
Non-Acute Waste Quantity, in Kilorgrams:	453.515
Management Method Code:	H110
Management Method Description:	STABILIZATION
Waste Residue Indicator:	N
Quantity Discrepancy Indicator:	N
Waste Type Discrepancy Indicator:	N
Waste Density:	Not reported
Waste Density Unit of Measure Code:	Not reported
Waste Density Unit of Measure Description:	Not reported
Form Code:	Not reported
Form Code Description:	Not reported
Source Code:	Not reported
Source Code Description:	Not reported
Waste Minimization Code:	Not reported
Waste Minimization Code Description:	Not reported
Consent Number:	Not reported
EPA Waste Indicator:	Y
Federal Waste Codes:	D008
Quantity Haz Kg:	453.515
Quantity Haz Tons:	0.5
Quantity Non Haz Kg:	0
Quantity Non Haz Tons:	0
State Waste Codes:	NY-T

C134 **CONSOLIDATED EDISON COMPANY OF NY INC** **E MANIFEST** **1031633291**
SE **BOWERY AND GREAT JONES ST** **N/A**
< 1/8 **NEW YORK, NY 10012**
0.057 mi.
300 ft. **Site 23 of 28 in cluster C**

Relative: E MANIFEST:
Lower

Actual:
41 ft.

Manifest Tracking Number:	017883686FLE
Last Updated Date:	20221222
Shipped Date:	20221220
Received Date:	20221220
Manifest Status:	Signed
Submission Type:	DataImage5Copy
Origin Type:	Service
Generator EPA ID:	NYR000114579
Generator Name:	Consolidated Edison Company Of Ny Inc
Generator Location Street Number:	Not reported
Generator Location Street 1:	BOWERY AND GREAT JONES ST
Generator Location Street 2:	Not reported
Generator Location City:	NEW YORK
Generator Location State:	NY

CONSOLIDATED EDISON COMPANY OF NY INC (Continued) **1031633291**

Generator Location Zip:	10012
Generator Mail Street Number:	Not reported
Generator Mail Street 1:	116 SKYLINE DRIVE
Generator Mail Street 2:	Not reported
Generator Mail City:	SOUTH PLAINFIELD
Generator Mail Zip:	07080
Generator Mail State:	NJ
Generator Contact Company Name:	Not reported
Designated Facility EPA ID:	NJD991291105
Designated Facility Name:	Clean Earth Of North Jersey
Designated Facility Mail Street Number:	105
Designated Facility Mail Street 1:	Not reported
Designated Facility Mail Street 2:	JACOBUS AVE
Designated Facility Mail City:	KEARNY
Designated Facility Mail Zip:	07032
Designated Facility Mail State:	NJ
Designated Facility Location Street Number:	105
Designated Facility Location Street 1:	JACOBUS AVE
Designated Facility Location Street 2:	Not reported
Designated Facility Location City:	KEARNY
Designated Facility Location Zip:	07032
Designated Facility Location State:	NJ
Designated Facility Contact Company Name:	Not reported
Manifest Residue Indicator:	N
Rejection Indicator:	N

Transporter:

Manifest Tracking Number:	017883686FLE
Transporter Line Number:	1
Transporter EPA ID:	MAD039322250
Transporter Name:	Clean Harbors Environmental Services Inc

Waste Line:

Manifest Tracking Number:	017883686FLE
Waste Line Number:	1
U.S. DOT Hazardous Indicator:	Y
U.S. DOT ID Number:	NA3082
U.S. DOT Description:	Na3082, Hazardous Waste, Liquid N.O.S., 9, Pg Iii, Rq
Non-Hazardous Waste Description:	Not reported
Number of Containers:	1
Container Type Code:	TT
Container Type Description:	Cargo tanks (tank trucks)
Waste Quantity:	600
Quantity Unit of Measure Code:	P
Quantity Unit of Measure Description:	Pounds
Waste Quantity, in Tons:	0.3
Acute Waste Quantity, in Tons:	0
Non-Acute Waste Quantity, in Tons:	0.3
Waste Quantity, in Kilograms:	272.109
Acute Waste Quantity, in Kilograms:	0
Non-Acute Waste Quantity, in Kilorgrams:	272.109
Management Method Code:	H110
Management Method Description:	STABILIZATION
Waste Residue Indicator:	N
Quantity Discrepancy Indicator:	N
Waste Type Discrepancy Indicator:	N

CONSOLIDATED EDISON COMPANY OF NY INC (Continued) **1031633291**

Waste Density:	Not reported
Waste Density Unit of Measure Code:	Not reported
Waste Density Unit of Measure Description:	Not reported
Form Code:	Not reported
Form Code Description:	Not reported
Source Code:	Not reported
Source Code Description:	Not reported
Waste Minimization Code:	Not reported
Waste Minimization Code Description:	Not reported
Consent Number:	Not reported
EPA Waste Indicator:	Y
Federal Waste Codes:	D008
Quantity Haz Kg:	272.109
Quantity Haz Tons:	0.3
Quantity Non Haz Kg:	0
Quantity Non Haz Tons:	0
State Waste Codes:	NY-T

C135 **CON EDISON MANHOLE: 35868** **RCRA NonGen / NLR** **1016963008**
SE **GREAT JONES ST & BOWERY** **NY MANIFEST** **NYP004360459**
< 1/8 **NEW YORK, NY 10012**
0.057 mi.
300 ft. **Site 24 of 28 in cluster C**

Relative: **Lower**
Actual: **41 ft.**

RCRA Listings:

Date Form Received by Agency:	20131015
Handler Name:	Con Edison Manhole: 35868
Handler Address:	Great Jones St & Bowery
Handler City,State,Zip:	NEW YORK, NY 10012
EPA ID:	NYP004360459
Contact Name:	BENJAMIN BAMONTE
Contact Address:	Not reported
Contact City,State,Zip:	Not reported
Contact Telephone:	212-894-9549
Contact Fax:	Not reported
Contact Email:	Not reported
Contact Title:	OPERATING SUPERVISOR
EPA Region:	02
Land Type:	Private
Federal Waste Generator Description:	Not a generator, verified
Non-Notifier:	Not reported
Biennial Report Cycle:	Not reported
Accessibility:	Not reported
Active Site Indicator:	Not reported
State District Owner:	Ny
State District:	NYSDEC R2
Mailing Address:	IRVING PL, RM 828
Mailing City,State,Zip:	NEW YORK, NY 10003
Owner Name:	Not reported
Owner Type:	Not reported
Operator Name:	Not reported
Operator Type:	Not reported
Short-Term Generator Activity:	No
Importer Activity:	No
Mixed Waste Generator:	No
Transporter Activity:	No
Transfer Facility Activity:	No
Recycler Activity with Storage:	No

CON EDISON MANHOLE: 35868 (Continued) **1016963008**

Small Quantity On-Site Burner Exemption:	No
Smelting Melting and Refining Furnace Exemption:	No
Underground Injection Control:	No
Off-Site Waste Receipt:	No
Universal Waste Indicator:	No
Universal Waste Destination Facility:	No
Federal Universal Waste:	No
Active Site State-Reg Handler:	---
Federal Facility Indicator:	Not reported
Hazardous Secondary Material Indicator:	N
Sub-Part K Indicator:	Not reported
2018 GPRA Permit Baseline:	Not on the Baseline
2018 GPRA Renewals Baseline:	Not on the Baseline
202 GPRA Corrective Action Baseline:	No
Subject to Corrective Action Universe:	No
Non-TSDFs Where RCRA CA has Been Imposed Universe:	No
Corrective Action Priority Ranking:	No NCAPS ranking
Environmental Control Indicator:	No
Institutional Control Indicator:	No
Human Exposure Controls Indicator:	N/A
Groundwater Controls Indicator:	N/A
Significant Non-Complier Universe:	No
Unaddressed Significant Non-Complier Universe:	No
Addressed Significant Non-Complier Universe:	No
Significant Non-Complier With a Compliance Schedule Universe:	No
Financial Assurance Required:	Not reported
Handler Date of Last Change:	20140701
Recognized Trader-Importer:	No
Recognized Trader-Exporter:	No
Importer of Spent Lead Acid Batteries:	No
Exporter of Spent Lead Acid Batteries:	No
Recycler Activity Without Storage:	No
Manifest Broker:	No
Sub-Part P Indicator:	No

Historic Generators:

Receive Date:	20130915
Handler Name: CON EDISON MANHOLE: 35868	
Federal Waste Generator Description:	Very Small Quantity Generator (formerly Conditionally-Exempt Small Quantity Generator
State District Owner:	Ny
Large Quantity Handler of Universal Waste:	No
Recognized Trader Importer:	No
Recognized Trader Exporter:	No
Spent Lead Acid Battery Importer:	No
Spent Lead Acid Battery Exporter:	No
Current Record:	No
Non Storage Recycler Activity:	Not reported
Electronic Manifest Broker:	Not reported

Receive Date:	20131015
Handler Name: CON EDISON MANHOLE: 35868	
Federal Waste Generator Description:	Not a generator, verified
State District Owner:	Ny
Large Quantity Handler of Universal Waste:	No
Recognized Trader Importer:	No

CON EDISON MANHOLE: 35868 (Continued) **1016963008**

Recognized Trader Exporter:	No
Spent Lead Acid Battery Importer:	No
Spent Lead Acid Battery Exporter:	No
Current Record:	Yes
Non Storage Recycler Activity:	Not reported
Electronic Manifest Broker:	Not reported

List of NAICS Codes and Descriptions:
NAICS Codes: No NAICS Codes Found

Facility Has Received Notices of Violations:
Violations: No Violations Found

Evaluation Action Summary:
Evaluations: No Evaluations Found

NY MANIFEST:

EPA ID:	NYP004360459
Country:	USA
Name:	Con Edison
Address:	GREAT JONES ST & BOWERY
Address 2:	Not reported
City,State,Zip:	NEW YORK, NY 10012
Zip 4:	Not reported
Location Address 1:	SW COR GREAT JONES & BOWERY
Location Address 2:	MH 35868
Location City,State,Zip:	NEW YORK, NY 10012
Location Zip 4:	Not reported
Facility Status:	Not reported
Total Tanks:	Not reported
Code:	BP

Mailing:

Mailing Name:	Con Edison
Mailing Contact:	Con Edison
Mailing Address 1:	4 IRVING PL 15TH FL
Mailing Address 2:	Not reported
Mailing City,State,Zip:	NEW YORK, NY 10003
Mailing Zip 4:	Not reported
Mailing Country:	USA
Mailing Phone:	2124603770

Manifest Data:

Document ID:	Not reported
Manifest Status:	Not reported
Trans1 State ID:	NJD003812047
Year:	2018
Trans2 State ID:	Not reported
Generator Ship Date:	09/15/2013
Trans1 Recv Date:	09/15/2013
Trans2 Recv Date:	Not reported
TSD Site Recv Date:	09/17/2013
Part A Recv Date:	Not reported
Part B Recv Date:	Not reported

CON EDISON MANHOLE: 35868 (Continued) **1016963008**

Generator EPA ID:	NYP004360459
Trans1 EPA ID:	Not reported
Trans2 EPA ID:	Not reported
TSDF ID 1:	NJD991291105
TSDF ID 2:	Not reported
Manifest Tracking Number:	002221189GBF
Import Indicator:	N
Export Indicator:	N
Discr Quantity Indicator:	N
Discr Type Indicator:	N
Discr Residue Indicator:	N
Discr Partial Reject Indicator:	N
Discr Full Reject Indicator:	N
Manifest Ref Number:	Not reported
Alt Facility RCRA ID:	Not reported
Alt Facility Sign Date:	Not reported
MGMT Method Type Code:	H110
Waste Code a:	Lead
Waste Code b:	Not reported
Waste Code c:	Not reported
Waste Code e:	Not reported
Waste Code f:	Not reported
Waste Code g:	Not reported
Waste Code 1:	Not reported
Waste Code 2:	Not reported
Waste Code 3:	Not reported
Waste Code 4:	Not reported
Waste Code 5:	Not reported
Waste Code 6:	Not reported
Quantity:	1000
Units:	Pounds
Number of Containers:	1
Container Type:	Cargo tanks (tank trucks)
Handling Method:	Treat
Specific Gravity:	1

G136 **CON EDISON SERVICE BOX: 872** **RCRA NonGen / NLR** **1016969684**
NNW **11 E 4TH ST** **NY MANIFEST** **NYP004433637**
< 1/8 **NEW YORK, NY 10003**
0.057 mi.
303 ft. **Site 1 of 31 in cluster G**

Relative: **Lower**

Actual: **41 ft.**

RCRA Listings:

Date Form Received by Agency:	20140304
Handler Name:	Con Edison Service Box: 872
Handler Address:	E 4th St
Handler City,State,Zip:	NEW YORK, NY 10003
EPA ID:	NYP004433637
Contact Name:	THOMAS TEELING
Contact Address:	Not reported
Contact City,State,Zip:	Not reported
Contact Telephone:	212-460-3770
Contact Fax:	Not reported
Contact Email:	Not reported
Contact Title:	SENIOR SCIENTIST
EPA Region:	02
Land Type:	Private

CON EDISON SERVICE BOX: 872 (Continued) **1016969684**

Federal Waste Generator Description:		Not a generator, verified
Non-Notifier:		Not reported
Biennial Report Cycle:		Not reported
Accessibility:		Not reported
Active Site Indicator:		Not reported
State District Owner:		Ny
State District:		NYSDEC R2
Mailing Address:		IRVING PL, 15TH FL NE
Mailing City,State,Zip:		NEW YORK, NY 10003
Owner Name:	Not reported	
Owner Type:		Not reported
Operator Name:	Not reported	
Operator Type:		Not reported
Short-Term Generator Activity:		No
Importer Activity:		No
Mixed Waste Generator:		No
Transporter Activity:		No
Transfer Facility Activity:		No
Recycler Activity with Storage:		No
Small Quantity On-Site Burner Exemption:		No
Smelting Melting and Refining Furnace Exemption:		No
Underground Injection Control:		No
Off-Site Waste Receipt:		No
Universal Waste Indicator:		No
Universal Waste Destination Facility:		No
Federal Universal Waste:		No
Active Site State-Reg Handler:		---
Federal Facility Indicator:		Not reported
Hazardous Secondary Material Indicator:		N
Sub-Part K Indicator:		Not reported
2018 GPRA Permit Baseline:		Not on the Baseline
2018 GPRA Renewals Baseline:		Not on the Baseline
202 GPRA Corrective Action Baseline:		No
Subject to Corrective Action Universe:		No
Non-TSDFs Where RCRA CA has Been Imposed Universe:		No
Corrective Action Priority Ranking:		No NCAPS ranking
Environmental Control Indicator:		No
Institutional Control Indicator:		No
Human Exposure Controls Indicator:		N/A
Groundwater Controls Indicator:		N/A
Significant Non-Complier Universe:		No
Unaddressed Significant Non-Complier Universe:		No
Addressed Significant Non-Complier Universe:		No
Significant Non-Complier With a Compliance Schedule Universe:		No
Financial Assurance Required:		Not reported
Handler Date of Last Change:		20141014
Recognized Trader-Importer:		No
Recognized Trader-Exporter:		No
Importer of Spent Lead Acid Batteries:		No
Exporter of Spent Lead Acid Batteries:		No
Recycler Activity Without Storage:		No
Manifest Broker:		No
Sub-Part P Indicator:		No

Historic Generators:

Receive Date:	20140204

CON EDISON SERVICE BOX: 872 (Continued) **1016969684**

Handler Name: CON EDISON SERVICE BOX: 872
Federal Waste Generator Description: Very Small Quantity Generator (formerly Conditionally-Exempt Small Quantity Generator
State District Owner: Ny
Large Quantity Handler of Universal Waste: No
Recognized Trader Importer: No
Recognized Trader Exporter: No
Spent Lead Acid Battery Importer: No
Spent Lead Acid Battery Exporter: No
Current Record: No
Non Storage Recycler Activity: Not reported
Electronic Manifest Broker: Not reported

Receive Date: 20140304
Handler Name: CON EDISON SERVICE BOX: 872
Federal Waste Generator Description: Not a generator, verified
State District Owner: Ny
Large Quantity Handler of Universal Waste: No
Recognized Trader Importer: No
Recognized Trader Exporter: No
Spent Lead Acid Battery Importer: No
Spent Lead Acid Battery Exporter: No
Current Record: Yes
Non Storage Recycler Activity: Not reported
Electronic Manifest Broker: Not reported

List of NAICS Codes and Descriptions:
NAICS Codes: No NAICS Codes Found

Facility Has Received Notices of Violations:
Violations: No Violations Found

Evaluation Action Summary:
Evaluations: No Evaluations Found

NY MANIFEST:
EPA ID: NYP004433637
Country: USA
Name: Con Edison
Address: 11 E 4TH ST
Address 2: Not reported
City,State,Zip: NEW YORK, NY 10003
Zip 4: Not reported
Location Address 1: 114 E 4TH ST
Location Address 2: Not reported
Location City,State,Zip: NEW YORK, NY 10003
Location Zip 4: Not reported
Facility Status: Not reported
Total Tanks: Not reported
Code: BP

Mailing:
Mailing Name: Con Edison
Mailing Contact: Con Edison
Mailing Address 1: 4 IRVING PLACE

CON EDISON SERVICE BOX: 872 (Continued) **1016969684**

Mailing Address 2:	15TH FL
Mailing City,State,Zip:	NEW YORK, NY 10003
Mailing Zip 4:	Not reported
Mailing Country:	USA
Mailing Phone:	Not reported

Manifest Data:

Document ID:	Not reported
Manifest Status:	Not reported
Trans1 State ID:	NJD003812047
Year:	2018
Trans2 State ID:	Not reported
Generator Ship Date:	02/04/2014
Trans1 Recv Date:	02/04/2014
Trans2 Recv Date:	Not reported
TSD Site Recv Date:	02/04/2014
Part A Recv Date:	Not reported
Part B Recv Date:	Not reported
Generator EPA ID:	NYP004433637
Trans1 EPA ID:	Not reported
Trans2 EPA ID:	Not reported
TSDF ID 1:	NJD991291105
TSDF ID 2:	Not reported
Manifest Tracking Number:	002329885GBF
Import Indicator:	N
Export Indicator:	N
Discr Quantity Indicator:	N
Discr Type Indicator:	N
Discr Residue Indicator:	N
Discr Partial Reject Indicator:	N
Discr Full Reject Indicator:	N
Manifest Ref Number:	Not reported
Alt Facility RCRA ID:	Not reported
Alt Facility Sign Date:	Not reported
MGMT Method Type Code:	H110
Waste Code a:	Lead
Waste Code b:	Not reported
Waste Code c:	Not reported
Waste Code e:	Not reported
Waste Code f:	Not reported
Waste Code g:	Not reported
Waste Code 1:	Not reported
Waste Code 2:	Not reported
Waste Code 3:	Not reported
Waste Code 4:	Not reported
Waste Code 5:	Not reported
Waste Code 6:	Not reported
Quantity:	600
Units:	Pounds
Number of Containers:	1
Container Type:	Cargo tanks (tank trucks)
Handling Method:	Treat
Specific Gravity:	1

F137
SW
< 1/8
0.058 mi.
304 ft.

CON EDISON - MANHOLE M37917
LAFAYETTE ST & BOND ST
NEW YORK, NY 10012

Site 5 of 21 in cluster F

NY MANIFEST **S123692491**
N/A

Relative:
Higher

Actual:
42 ft.

NY MANIFEST:

EPA ID:	NYP005209455
Country:	USA
Name:	Con Edison - Manhole M37917
Address:	LAFAYETTE ST & BOND ST
Address 2:	Not reported
City,State,Zip:	NEW YORK, NY 10012
Zip 4:	Not reported
Location Address 1:	LAFAYETTE ST & BOND ST
Location Address 2:	Not reported
Location City,State,Zip:	NEW YORK, NY 10012
Location Zip 4:	Not reported
Facility Status:	Not reported
Total Tanks:	Not reported
Code:	BP

Mailing:

Mailing Name:	Con Edison - Manhole M37917
Mailing Contact:	Annamarie Moylan
Mailing Address 1:	4 IRVING PLACE 15TH FL NE
Mailing Address 2:	Not reported
Mailing City,State,Zip:	NEW YORK, NY 10003
Mailing Zip 4:	Not reported
Mailing Country:	USA
Mailing Phone:	2124602278

B138
NW
< 1/8
0.058 mi.
306 ft.

686 BROADWAY
MANHATTAN, NY 10012

Site 29 of 46 in cluster B

NY E DESIGNATION **S128902070**
NY NYC LAND USE **N/A**

Relative:
Lower

Actual:
40 ft.

E DESIGNATION:

Name:	LOT 3,TAXBLOCK 531
Address:	686 BROADWAY
City,State,Zip:	MANHATTAN, NY
Tax Lot(s):	3
Tax Block:	531
Borough Code:	Not reported
E-No:	E-619
Effective Date:	Not reported
Satisfaction Date:	Not reported
Ceqr Number:	21DCP059M
Ulurp Number:	N210423ZRM; C210422ZMM
Zoning Map No:	Not reported
Description:	Air Quality - HVAC fuel limited to natural gas;Hazardous Materials* Phase I and Phase II Testing Protocol;Window Wall Attenuation & Alternate Ventilation
Lot Remediation Date:	Not reported

NYC LAND USE:

Name:	Not reported

(Continued) **S128902070**

Address:	686 BROADWAY
City,State,Zip:	MANHATTAN, NY 10012
Latitude:	40.7279104
Longitude:	-73.9942453
Type Of Ownership Code:	Not reported
Owner Name:	686 BROADWAY REALTY LLC
Borough:	MN
Tax Block:	531
Tax Lot:	3
Community District:	102
Census Tract 2020:	1005502
Census Block 2020:	10055022000
Census Tract 2010:	55.02
Census Block 2010:	2000
School District:	02
City Council District:	2
Fire Company:	L009
Police Precinct:	9
Health Center District:	15
Health Area:	5700
Sanitation District Boro:	1
Sanitation District Number:	02
Sanitation Subsection:	2A
Zoning District 1:	M1-5/R9A: Mixed Manufacturing & Residential Districts
Zoning District 2:	Not reported
Zoning District 3:	Not reported
Zoning District 4:	Not reported
Commercial Overlay 1:	Not reported
Commercial Overlay 2:	Not reported
Special Purpose District 1:	SNX
Special Purpose District 2:	Not reported
Special Purpose District 3:	Not reported
Limited Height District:	Not reported
Spill Boundary Indicator:	N
Building Class:	K2: Store Buildings (Taxpayers Included) - Multi-Story Retail Building
Land Use Category:	Commercial & Office Buildings
Number Of Easements:	0
Lot Area:	5330
Total Building Floor Area:	15660
Commercial Floor Area:	15660
Residential Floor Area:	0
Office Floor Area:	0
Retail Floor Area:	10660
Garage Floor Area:	0
Storage Floor Area:	5000
Factory Floor Area:	0
Other Floor Area:	0
Total Building Floor Area Source Code:	2
Number Of Buildings:	1
Number Of Floors:	2.0000000
Residential Units:	0
Total Units:	1
Lot Frontage:	41.1700000
Lot Depth:	130.0000000
Building Frontage:	41.1600000
Building Depth:	130.0000000
Extension Code:	N

(Continued) **S128902070**

Proximity Code:	2
Irregular Lot Code:	N
Lot Type:	5
Basement Type/Grade:	2
Assessed Land Value:	774000.00000
Assessed Total Value:	3392550.00000
Exempt Total Value:	0.00000
Year Built:	1993
Year Altered 1:	1982
Year Altered 2:	0
Historic District Name:	NoHo Historic District
Landmark Status:	Not reported
Built Floor Area Ratio:	2.94000000000
Maximum Allowable Residential Far:	0.00000000000
Maximum Allowable Commercial Far:	5.00000000000
Maximum Allowable Community Facility Far:	6.50000000000
Boro Code:	1
Borough, Tax Block and Lot:	1005310003.00000000
Condominium Number:	Not reported
Census Tract 2:	005502
X Coordinate:	985845
Y Coordinate:	204474
Zoning Map #:	12c
Zoning Map Code:	Not reported
Sanborn Map #:	103 009
Tax Map #:	10207
E-designation Number:	E-619
Apportionment BBL:	Not reported
Apportionment Date:	Not reported
Pluto DTM Base Map Indicator:	1
2007 Flood Insurance Rate Map Indicator:	Not reported
2015 Preliminary Flood Insurance Rate Map Indicator:	Not reported
Version Number:	24v3.1
Changed By DCP:	t

C139 **MARTYS QUICKSTART INC** **EDR Hist Auto** **1020777740**
East **1 COOPER SQUARE** **N/A**
< 1/8 **NEW YORK, NY 10003**
0.059 mi.
309 ft. **Site 25 of 28 in cluster C**

Relative: EDR Hist Auto
Lower

Actual:
41 ft.

Year:	Name:	Type:
1973	MARTYS QUICKSTART	Gasoline Service Stations
1974	MARTYS QUICKSTART INC	Gasoline Service Stations
1975	MARTYS QUICKSTART INC	Gasoline Service Stations
1976	MARTYS QUICKSTART INC	Gasoline Service Stations
1977	MARTYS QUICKSTART INC	Gasoline Service Stations
1978	MARTYS QUICKSTART INC	Gasoline Service Stations

E140 **KALODOP PARK CORP.** **NY UST** **U000409109**
NNE **403 LAFAYETTE STREET** **N/A**
< 1/8 **NEW YORK, NY 10003**
0.059 mi.
314 ft. **Site 3 of 15 in cluster E**

Relative:
Higher

Actual:
42 ft.

UST:

Name:	KALODOP PARK CORP.
Address:	403 LAFAYETTE STREET
City,State,Zip:	NEW YORK, NY 10003
Id/Status:	2-350575 / Unregulated/Closed
Program Type:	PBS
Region:	STATE
DEC Region:	2
Expiration Date:	N/A
UTM X:	585120.94082
UTM Y:	4509135.70459
Site Type:	Other

Affiliation Records:

Site Id:	17303
Affiliation Type:	Facility Owner
Company Name:	KALODOP PARK CORP % PARK IT MGMT
Contact Type:	Not reported
Contact Name:	Not reported
Address1:	250 W. 26TH ST.
Address2:	Not reported
City:	NEW YORK
State:	NY
Zip Code:	10001
Country Code:	001
Phone:	(212) 929-9404
EMail:	Not reported
Fax Number:	Not reported
Modified By:	TRANSLAT
Date Last Modified:	2004-03-04

Site Id:	17303
Affiliation Type:	Mail Contact
Company Name:	KALODOP PARK CORP.
Contact Type:	Not reported
Contact Name:	Not reported
Address1:	PARK IT MANAGEMENT
Address2:	250 WEST 26TH STREET
City:	NEW YORK
State:	NY
Zip Code:	10001
Country Code:	001
Phone:	(212) 929-9404
EMail:	Not reported
Fax Number:	Not reported
Modified By:	TRANSLAT
Date Last Modified:	2004-03-04

Site Id:	17303
Affiliation Type:	Facility Operator
Company Name:	KALODOP PARK CORP.
Contact Type:	Not reported
Contact Name:	MIKE IBRAHIM
Address1:	Not reported

KALODOP PARK CORP. (Continued) **U000409109**

Address2:	Not reported
City:	Not reported
State:	NN
Zip Code:	Not reported
Country Code:	001
Phone:	(212) 254-1263
EMail:	Not reported
Fax Number:	Not reported
Modified By:	TRANSLAT
Date Last Modified:	2004-03-04

Site Id:	17303
Affiliation Type:	Emergency Contact
Company Name:	KALODOP PARK CORP % PARK IT MGMT
Contact Type:	Not reported
Contact Name:	GARY SPINDLER
Address1:	Not reported
Address2:	Not reported
City:	Not reported
State:	NN
Zip Code:	Not reported
Country Code:	001
Phone:	(212) 929-9404
EMail:	Not reported
Fax Number:	Not reported
Modified By:	TRANSLAT
Date Last Modified:	2004-03-04

Tank Info:

Tank Number:	001
Tank ID:	33904
Tank Status:	Closed - In Place
Material Name:	Closed - In Place
Capacity Gallons:	4000
Install Date:	10/01/1985
Date Tank Closed:	12/01/2002
Registered:	True
Tank Location:	Underground
Tank Type:	Steel/carbon steel
Material Code:	0009
Common Name of Substance:	Gasoline

Tightness Test Method:	NN
Date Test:	Not reported
Next Test Date:	Not reported
Pipe Model:	Not reported
Modified By:	MJGRIFFI
Last Modified:	05/09/2022

Equipment Records:

C02 - Pipe Location - Underground/On-ground
F02 - Pipe External Protection - Original Sacrificial Anode
G00 - Tank Secondary Containment - None
J02 - Dispenser - Suction Dispenser
A00 - Tank Internal Protection - None
H00 - Tank Leak Detection - None

KALODOP PARK CORP. (Continued) **U000409109**

B00 - Tank External Protection - None
D02 - Pipe Type - Galvanized Steel
I04 - Overfill - Product Level Gauge (A/G)

Tank Number: 002
Tank ID: 33905
Tank Status: Closed - In Place
Material Name: Closed - In Place
Capacity Gallons: 4000
Install Date: 10/01/1985
Date Tank Closed: 12/01/2002
Registered: True
Tank Location: Underground
Tank Type: Steel/carbon steel
Material Code: 0008
Common Name of Substance: Diesel

Tightness Test Method: NN
Date Test: Not reported
Next Test Date: Not reported
Pipe Model: Not reported
Modified By: MJGRIFFI
Last Modified: 05/09/2022

Equipment Records:

C02 - Pipe Location - Underground/On-ground
G00 - Tank Secondary Containment - None
J02 - Dispenser - Suction Dispenser
A00 - Tank Internal Protection - None
H00 - Tank Leak Detection - None
B00 - Tank External Protection - None
D02 - Pipe Type - Galvanized Steel
F00 - Pipe External Protection - None
I04 - Overfill - Product Level Gauge (A/G)

Tank Number: 03
Tank ID: 64712
Tank Status: Closed - In Place
Material Name: Closed - In Place
Capacity Gallons: 550
Install Date: Not reported
Date Tank Closed: 01/01/2003
Registered: True
Tank Location: Underground
Tank Type: Steel/carbon steel
Material Code: 0009
Common Name of Substance: Gasoline

Tightness Test Method: NN
Date Test: Not reported
Next Test Date: Not reported
Pipe Model: Not reported
Modified By: MJGRIFFI
Last Modified: 05/09/2022

Equipment Records:

KALODOP PARK CORP. (Continued) **U000409109**

C02 - Pipe Location - Underground/On-ground
G00 - Tank Secondary Containment - None
B00 - Tank External Protection - None
D02 - Pipe Type - Galvanized Steel
F00 - Pipe External Protection - None
A00 - Tank Internal Protection - None
H00 - Tank Leak Detection - None
I00 - Overfill - None
J00 - Dispenser - None

Tank Number: 04
Tank ID: 64713
Tank Status: Closed - In Place
Material Name: Closed - In Place
Capacity Gallons: 550
Install Date: Not reported
Date Tank Closed: 01/01/2003
Registered: True
Tank Location: Underground
Tank Type: Steel/carbon steel
Material Code: 0009
Common Name of Substance: Gasoline

Tightness Test Method: NN
Date Test: Not reported
Next Test Date: Not reported
Pipe Model: Not reported
Modified By: MJGRIFFI
Last Modified: 05/09/2022

Equipment Records:

C02 - Pipe Location - Underground/On-ground
G00 - Tank Secondary Containment - None
B00 - Tank External Protection - None
D02 - Pipe Type - Galvanized Steel
F00 - Pipe External Protection - None
A00 - Tank Internal Protection - None
H00 - Tank Leak Detection - None
I00 - Overfill - None
J00 - Dispenser - None

Tank Number: 05
Tank ID: 64714
Tank Status: Closed - In Place
Material Name: Closed - In Place
Capacity Gallons: 550
Install Date: Not reported
Date Tank Closed: 01/01/2003
Registered: True
Tank Location: Underground
Tank Type: Steel/carbon steel
Material Code: 0009
Common Name of Substance: Gasoline

Tightness Test Method: NN
Date Test: Not reported

KALODOP PARK CORP. (Continued) **U000409109**

Next Test Date: Not reported
Pipe Model: Not reported
Modified By: MJGRIFFI
Last Modified: 05/09/2022

Equipment Records:

C02 - Pipe Location - Underground/On-ground
G00 - Tank Secondary Containment - None
B00 - Tank External Protection - None
D02 - Pipe Type - Galvanized Steel
F00 - Pipe External Protection - None
A00 - Tank Internal Protection - None
H00 - Tank Leak Detection - None
I00 - Overfill - None
J00 - Dispenser - None

Tank Number: 06
Tank ID: 64715
Tank Status: Closed - In Place
Material Name: Closed - In Place
Capacity Gallons: 550
Install Date: Not reported
Date Tank Closed: 01/01/2003
Registered: True
Tank Location: Underground
Tank Type: Steel/carbon steel
Material Code: 0009
Common Name of Substance: Gasoline

Tightness Test Method: NN
Date Test: Not reported
Next Test Date: Not reported
Pipe Model: Not reported
Modified By: MJGRIFFI
Last Modified: 05/09/2022

Equipment Records:

C02 - Pipe Location - Underground/On-ground
G00 - Tank Secondary Containment - None
B00 - Tank External Protection - None
D02 - Pipe Type - Galvanized Steel
F00 - Pipe External Protection - None
A00 - Tank Internal Protection - None
H00 - Tank Leak Detection - None
I00 - Overfill - None
J00 - Dispenser - None

Tank Number: 07
Tank ID: 64716
Tank Status: Closed - In Place
Material Name: Closed - In Place
Capacity Gallons: 550
Install Date: Not reported
Date Tank Closed: 01/01/2003
Registered: True
Tank Location: Underground

KALODOP PARK CORP. (Continued) **U000409109**

Tank Type: Steel/carbon steel
Material Code: 0009
Common Name of Substance: Gasoline

Tightness Test Method: NN
Date Test: Not reported
Next Test Date: Not reported
Pipe Model: Not reported
Modified By: MJGRIFFI
Last Modified: 05/09/2022

Equipment Records:

C02 - Pipe Location - Underground/On-ground
G00 - Tank Secondary Containment - None
B00 - Tank External Protection - None
D02 - Pipe Type - Galvanized Steel
F00 - Pipe External Protection - None
A00 - Tank Internal Protection - None
H00 - Tank Leak Detection - None
I00 - Overfill - None
J00 - Dispenser - None

Tank Number: 08
Tank ID: 64717
Tank Status: Closed - In Place
Material Name: Closed - In Place
Capacity Gallons: 550
Install Date: Not reported
Date Tank Closed: 01/01/2003
Registered: True
Tank Location: Underground
Tank Type: Steel/carbon steel
Material Code: 0009
Common Name of Substance: Gasoline

Tightness Test Method: NN
Date Test: Not reported
Next Test Date: Not reported
Pipe Model: Not reported
Modified By: MJGRIFFI
Last Modified: 05/09/2022

Equipment Records:

C02 - Pipe Location - Underground/On-ground
G00 - Tank Secondary Containment - None
B00 - Tank External Protection - None
D02 - Pipe Type - Galvanized Steel
F00 - Pipe External Protection - None
A00 - Tank Internal Protection - None
H00 - Tank Leak Detection - None
I00 - Overfill - None
J00 - Dispenser - None

Tank Number: 09
Tank ID: 64718
Tank Status: Closed - In Place

KALODOP PARK CORP. (Continued) **U000409109**

Material Name: Closed - In Place
Capacity Gallons: 550
Install Date: Not reported
Date Tank Closed: 01/01/2003
Registered: True
Tank Location: Underground
Tank Type: Steel/carbon steel
Material Code: 0009
Common Name of Substance: Gasoline

Tightness Test Method: NN
Date Test: Not reported
Next Test Date: Not reported
Pipe Model: Not reported
Modified By: MJGRIFFI
Last Modified: 05/09/2022

Equipment Records:

C02 - Pipe Location - Underground/On-ground
G00 - Tank Secondary Containment - None
B00 - Tank External Protection - None
D02 - Pipe Type - Galvanized Steel
F00 - Pipe External Protection - None
A00 - Tank Internal Protection - None
H00 - Tank Leak Detection - None
I00 - Overfill - None
J00 - Dispenser - None

Tank Number: 10
Tank ID: 64719
Tank Status: Closed - In Place
Material Name: Closed - In Place
Capacity Gallons: 550
Install Date: Not reported
Date Tank Closed: 01/01/2003
Registered: True
Tank Location: Underground
Tank Type: Steel/carbon steel
Material Code: 0009
Common Name of Substance: Gasoline

Tightness Test Method: NN
Date Test: Not reported
Next Test Date: Not reported
Pipe Model: Not reported
Modified By: MJGRIFFI
Last Modified: 05/09/2022

Equipment Records:

C02 - Pipe Location - Underground/On-ground
G00 - Tank Secondary Containment - None
B00 - Tank External Protection - None
D02 - Pipe Type - Galvanized Steel
F00 - Pipe External Protection - None
A00 - Tank Internal Protection - None
H00 - Tank Leak Detection - None
I00 - Overfill - None

KALODOP PARK CORP. (Continued) **U000409109**

J00 - Dispenser - None

E141 **LOT 5,TAXBLOCK 544** **NY E DESIGNATION** **S128902240**
NNE **403 LAFAYETTE STREET** **NY NYC LAND USE** **N/A**
< 1/8 **MANHATTAN, NY 10003**
0.059 mi.
314 ft. **Site 4 of 15 in cluster E**

Relative:
Higher

Actual:
42 ft.

E DESIGNATION:

Name:	LOT 5,TAXBLOCK 544
Address:	403 LAFAYETTE STREET
City,State,Zip:	MANHATTAN, NY 10003
Tax Lot(s):	5
Tax Block:	544
Borough Code:	MN
E-No:	E-619
Effective Date:	Not reported
Satisfaction Date:	Not reported
Ceqr Number:	21DCP059M
Ulurp Number:	N210423ZRM; C210422ZMM
Zoning Map No:	Not reported
Description:	Hazardous Materials* Phase I and Phase II Testing Protocol;Window Wall Attenuation & Alternate Ventilation
Lot Remediation Date:	Not reported

NYC LAND USE:

Name:	Not reported
Address:	403 LAFAYETTE STREET
City,State,Zip:	MANHATTAN, NY 10003
Latitude:	40.7281354
Longitude:	-73.9923944
Type Of Ownership Code:	Not reported
Owner Name:	KALODOP II PARK CORP.
Borough:	MN
Tax Block:	544
Tax Lot:	5
Community District:	102
Census Tract 2020:	1005700
Census Block 2020:	10057002008
Census Tract 2010:	57
Census Block 2010:	2004
School District:	02
City Council District:	2
Fire Company:	E033
Police Precinct:	9
Health Center District:	15
Health Area:	5700
Sanitation District Boro:	1
Sanitation District Number:	02
Sanitation Subsection:	2A
Zoning District 1:	M1-5/R9A: Mixed Manufacturing & Residential Districts
Zoning District 2:	Not reported
Zoning District 3:	Not reported
Zoning District 4:	Not reported
Commercial Overlay 1:	Not reported
Commercial Overlay 2:	Not reported

LOT 5,TAXBLOCK 544 (Continued) **S128902240**

Special Purpose District 1:	SNX
Special Purpose District 2:	Not reported
Special Purpose District 3:	Not reported
Limited Height District:	Not reported
Spill Boundary Indicator:	N
Building Class:	G1: Garages And Gasoline Stations - All Parking Garages
Land Use Category:	Parking Facilities
Number Of Easements:	0
Lot Area:	11985
Total Building Floor Area:	33996
Commercial Floor Area:	33996
Residential Floor Area:	0
Office Floor Area:	0
Retail Floor Area:	0
Garage Floor Area:	33996
Storage Floor Area:	0
Factory Floor Area:	0
Other Floor Area:	0
Total Building Floor Area Source Code:	2
Number Of Buildings:	1
Number Of Floors:	3.0000000
Residential Units:	0
Total Units:	1
Lot Frontage:	80.7500000
Lot Depth:	150.0000000
Building Frontage:	80.7500000
Building Depth:	150.0000000
Extension Code:	N
Proximity Code:	3
Irregular Lot Code:	Y
Lot Type:	5
Basement Type/Grade:	0
Assessed Land Value:	571500.00000
Assessed Total Value:	3263400.00000
Exempt Total Value:	0.00000
Year Built:	1931
Year Altered 1:	0
Year Altered 2:	0
Historic District Name:	NoHo Historic District
Landmark Status:	Not reported
Built Floor Area Ratio:	2.84000000000
Maximum Allowable Residential Far:	0.00000000000
Maximum Allowable Commercial Far:	5.00000000000
Maximum Allowable Community Facility Far:	6.50000000000
Boro Code:	1
Borough, Tax Block and Lot:	1005440005.00000000
Condominium Number:	Not reported
Census Tract 2:	0057
X Coordinate:	986358
Y Coordinate:	204556
Zoning Map #:	12c
Zoning Map Code:	Not reported
Sanborn Map #:	103 024
Tax Map #:	10207
E-designation Number:	E-619
Apportionment BBL:	Not reported
Apportionment Date:	Not reported

LOT 5,TAXBLOCK 544 (Continued) **S128902240**

Pluto DTM Base Map Indicator:	1
2007 Flood Insurance Rate Map Indicator:	Not reported
2015 Preliminary Flood Insurance Rate Map Indicator:	Not reported
Version Number:	24v3.1
Changed By DCP:	Not reported

E142 **KALODOP PARK CORP.** **UST FINDER** **1028569667**
NNE **403 LAFAYETTE STREET** **N/A**
< 1/8 **NEW YORK, NY 10003**
0.059 mi.
314 ft. **Site 5 of 15 in cluster E**

Relative:
Higher

Actual:
42 ft.

UST FINDER:

Object ID:	298519
Facility ID:	NY17303
Name:	KALODOP PARK CORP.
Address:	403 LAFAYETTE STREET
City,State,Zip:	NEW YORK, NY 10003
Address Match Type:	Not reported
Open USTs:	0
Closed USTs:	10
TOS USTs:	0
Population 1500ft:	24406
Private Wells 1500ft:	0
Within 100yr Floodplain:	No
Land Use:	Developed, High Intensity
Within SPA:	No
SPA PWS Facility ID:	Not reported
SPA Water Type:	Not reported
SPA Facility Type:	Not reported
SPA HUC12:	Not reported
Within WHPA:	No
WHPA PWS Facility ID:	Not reported
WHPA Water Type:	Not reported
WHPA Facility Type:	Not reported
WHPA HUC12:	Not reported
Facility Status:	Closed UST(s)
Date of Last Inspection:	Not reported
EPA Region:	2
Tribe:	Not reported
Coordinate Source:	State
X Coord:	-73.9920079999999
Y Coord:	40.728756
Latitude:	40.728756
Longitude:	-73.992008

UST FINDER:

Object ID:	1209321
Facility ID:	NY17303
Tank ID:	NY22366
Tank Status:	Closed
Installation Date:	Not reported
Removal Date:	Not reported
Tank Capacity:	550
Substances:	Not reported
Tank Wall Type:	Not reported

Object ID:	1209322

KALODOP PARK CORP. (Continued) **1028569667**

Facility ID:	NY17303
Tank ID:	NY21546
Tank Status:	Closed
Installation Date:	Not reported
Removal Date:	Not reported
Tank Capacity:	550
Substances:	Not reported
Tank Wall Type:	Not reported

Object ID:	1209323
Facility ID:	NY17303
Tank ID:	NY21545
Tank Status:	Closed
Installation Date:	Not reported
Removal Date:	Not reported
Tank Capacity:	550
Substances:	Not reported
Tank Wall Type:	Not reported

Object ID:	1209324
Facility ID:	NY17303
Tank ID:	NY20489
Tank Status:	Closed
Installation Date:	Not reported
Removal Date:	Not reported
Tank Capacity:	550
Substances:	Not reported
Tank Wall Type:	Not reported

Object ID:	1209325
Facility ID:	NY17303
Tank ID:	NY20488
Tank Status:	Closed
Installation Date:	1985/10/01 16:00:00+00
Removal Date:	Not reported
Tank Capacity:	4000
Substances:	Not reported
Tank Wall Type:	Not reported

Object ID:	1209326
Facility ID:	NY17303
Tank ID:	NY20168
Tank Status:	Closed
Installation Date:	Not reported
Removal Date:	Not reported
Tank Capacity:	550
Substances:	Not reported
Tank Wall Type:	Not reported

Object ID:	1209327
Facility ID:	NY17303
Tank ID:	NY19716
Tank Status:	Closed
Installation Date:	Not reported
Removal Date:	Not reported
Tank Capacity:	550
Substances:	Not reported

KALODOP PARK CORP. (Continued) **1028569667**

Tank Wall Type:	Not reported
Object ID:	1209328
Facility ID:	NY17303
Tank ID:	NY19715
Tank Status:	Closed
Installation Date:	Not reported
Removal Date:	Not reported
Tank Capacity:	550
Substances:	Not reported
Tank Wall Type:	Not reported
Object ID:	1209329
Facility ID:	NY17303
Tank ID:	NY19714
Tank Status:	Closed
Installation Date:	1985/10/01 16:00:00+00
Removal Date:	Not reported
Tank Capacity:	4000
Substances:	Not reported
Tank Wall Type:	Not reported
Object ID:	1209330
Facility ID:	NY17303
Tank ID:	NY19683
Tank Status:	Closed
Installation Date:	Not reported
Removal Date:	Not reported
Tank Capacity:	550
Substances:	Not reported
Tank Wall Type:	Not reported

E143 **PARKING GARAGE** **NY Spills** **S106010294**
NNE **403 LAFAYETTE ST** **N/A**
< 1/8 **MANHATTAN, NY**
0.059 mi.
314 ft. **Site 6 of 15 in cluster E**

Relative: **Higher**

Actual: **42 ft.**

SPILLS:

Name:	PARKING GARAGE
Address:	403 LAFAYETTE ST
City,State,Zip:	MANHATTAN, NY
Spill Number/Closed Date:	0209806 / 2006-01-31
Facility ID:	0209806
Facility Type:	ER
DER Facility ID:	110906
Site ID:	128572
DEC Region:	2
Spill Cause:	Unknown
Spill Class:	B3
SWIS:	3101
Spill Date:	2002-12-26
Investigator:	SKCARLSO
Referred To:	NFA (1/31/06)
Reported to Dept:	2002-12-26
CID:	257
Water Affected:	Not reported

PARKING GARAGE (Continued) **S106010294**

Spill Source:	Commercial/Industrial
Spill Notifier:	Other
Cleanup Ceased:	2004-06-21
Cleanup Meets Std:	False
Last Inspection:	Not reported
Recommended Penalty:	False
UST Trust:	False
Remediation Phase:	0
Date Entered In Computer:	2002-12-26
Spill Record Last Update:	2006-09-18
Spiller Name:	Not reported
Spiller Company:	SAME
Spiller Address:	Not reported
Spiller Company:	999
Contact Name:	ROMEO SANTOS
Latitude:	40.7287538
Longitude:	-73.9924688
DEC Memo:	Prior to Sept, 2004 data translation this spill Lead_DEC Field was SUN 12/27/02 SPOKE WITH ROMEO SANTOS, THE PHASE 2 WITH A PROPOSED REMEDIAL ACTION PLAN WILL BE SENT TO THIS OFFICE WITHIN THE NEXT FEW WEEKS. DURING THE PHONE CONVERSATION WITH MR. SANTOS, I STATED THAT GROUNDWATER SAMPLES WILL BE REQUIRED IN ADDITION TO THE STANDARD CLEAN SOIL REQUIREMENTS. SEE PBS # 2-350575 1/23/2003 reviewed phase 2 , there was no remedial action plan, scaled site plan and lab results dated one day after report date original data not supplied, only transcribrd version. 6/18/03 TIPPLE'S RESPONSE TO SUBMITTAL1. Scaled Site Map -The Site Map must be a scaled plan indicating the location of all tanks and appurtenances. The tank locations, both horizontally and vertically (depth) are required. 2. Tank Registration- The Tanks must be Properly registered as per 6 NYCRR Registration of Petroleum Storage Facilities. Section1.5 of the June 13 submittal refers to the Extraction, transportation and disposal of tanks and related piping if tanks were removed please have this properly reflected on the PBS registration. The site plan indicates that there are 12 tanks total, one 4000gal.tank, and eleven 550gal. tanks, and one hydraulic lift located on this property, the registration indicates that there are 10 closed in place tanks, one 4000gal. gasoline, one 4000gal. diesel, eight 550 gal. gasoline tanks on this property. Please make sure all PBS records are updated and accurate for this facility. 3. Soil Samples -All samples will be analyzed for both VOC's and SVOC's due to the confusion concerning the product formerly contained in the tanks. The Department requires the analytical soil sample results from this tank excavation, the site plan/report must clearly identify the location of these endpoint results both horizontally and vertically, compare the excavation dimensions with the sample locations. Compare these levels to

PARKING GARAGE (Continued) **S106010294**

the NYSDEC Recommended Soil Cleanup Objective - TAGM Levels. 4. Groundwater Samples - As per our December 27, 2002 phone discussion, a minimum of one groundwater sample must be analyzed at this former refueling facility 12/03/03 DC env. Danny called//report arrived/no groundwater sample taken and elevated SVOC's in three seperate tank cluster locations. Awaiting recommendations for continued remedial strategies. 2/12/04 TRANSFERRED FROM TIPPLE TO ROMMEL. 03/15/04 Reassigned from Rommel to Sun. 05/04/04 Sun sent a Stipulation Agreement to Fred Spindler of ParK-It Management requiring complete delineation of the contamination, submittal of an Investigation Summary report followed by a submittal of a Remedial Action Plan. The Department also requires a PBS registration to be submitted immediately reflecting the former tanks and their subsequent decommissioning. The Department set a deadline of May 26, 2004 for signing of the Stipulation Agreement by the Respondent. 10/12/04 Sun sent a letter to Fred Spindler of Part-It Management requiring by 11/19/04 to submit the following: 1) collect one groundwater sample from each of four former tank fields, and groundwater flow direction must be established. All groundwater samples shall be analyzed via EPA 8260/8270. 2)one soil sample shall be taken for each remote fill location. The Department will evaluate the submitted information and determine if additional investigation is warranted. 1/11/06: Case reassigned to Andersen. Called consultant to ask if the excavation was completed on all sides of the tank, and to confirm that groundwater was not encountered during the excavation. He said he would review the file and call me back. 1/18/06: Called Romeo Santos (Consultant), spoke to secretary and she said he will call me back. 1/31/06: NFA issued.

Remarks: test results from a investigation - there is a old abandoned tank in the ground

All Materials:

Site ID:	128572
Operable Unit ID:	861042
Operable Unit:	01
Material ID:	513225
Material Code:	0009
Material Name:	gasoline
Case No.:	Not reported
Material FA:	Petroleum
Quantity:	.00
Units:	G
Recovered:	.00
Resource Affected:	Soil
Oxygenate:	Not reported

D144 **SUNOCO STATION** **NY Spills** **S103036631**
SSE **THE BOWERY AND SECOND ST** **N/A**
< 1/8 **MANHATTAN, NY**
0.060 mi.
315 ft. **Site 9 of 30 in cluster D**

Relative: **Higher**

Actual: **42 ft.**

SPILLS:

Name:	SUNOCO STATION
Address:	THE BOWERY AND SECOND ST
City,State,Zip:	MANHATTAN, NY
Spill Number/Closed Date:	9713749 / 1998-04-01
Facility ID:	9713749
Facility Type:	ER
DER Facility ID:	58231
Site ID:	59489
DEC Region:	2
Spill Cause:	Traffic Accident
Spill Class:	C4
SWIS:	3101
Spill Date:	1998-03-11
Investigator:	CAENGELH
Referred To:	Not reported
Reported to Dept:	1998-03-11
CID:	322
Water Affected:	Not reported
Spill Source:	Gasoline Station or other PBS Facility
Spill Notifier:	Citizen
Cleanup Ceased:	Not reported
Cleanup Meets Std:	False
Last Inspection:	Not reported
Recommended Penalty:	False
UST Trust:	False
Remediation Phase:	0
Date Entered In Computer:	1998-03-11
Spill Record Last Update:	1998-04-01
Spiller Name:	Not reported
Spiller Company:	MYSTIC OR COASTAL TRUCK
Spiller Address:	Not reported
Spiller Company:	001
Contact Name:	Not reported
Latitude:	Not reported
Longitude:	Not reported
DEC Memo:	Prior to Sept, 2004 data translation this spill Lead_DEC Field was ENGELHARDT 3/11/98 spoke to Ken Nochimson : says oil was still spilling when tanker left. Service center is named Absolute service center. got # from information - 212-674-2827. 326 Bowery St. Spoke to Mystic Transport driver Winston Loren who was still on scene. Said only couple if gallons. Washed with water. Notified NYDEP communications. Trevinio took report.
Remarks:	large tanker truck was making a delivery and hit a post which broke tank or nozzle on truck - causing spill

All Materials:

Site ID:	59489
Operable Unit ID:	1056612
Operable Unit:	01
Material ID:	324750
Material Code:	0009

SUNOCO STATION (Continued) **S103036631**

Material Name:	gasoline
Case No.:	Not reported
Material FA:	Petroleum
Quantity:	10.00
Units:	G
Recovered:	.00
Resource Affected:	Soil
Oxygenate:	Not reported

D145 **MANHOLE #26829** **NY Spills** **S107408249**
SSE **BOND ST, SWC BOWERY** **N/A**
< 1/8 **MANHATTAN, NY**
0.060 mi.
315 ft. **Site 10 of 30 in cluster D**

Relative:
Higher

Actual:
42 ft.

SPILLS:

Name:	MANHOLE #26829
Address:	BOND ST, SWC BOWERY
City,State,Zip:	MANHATTAN, NY
Spill Number/Closed Date:	0506036 / 2006-01-11
Facility ID:	0506036
Facility Type:	ER
DER Facility ID:	298435
Site ID:	351166
DEC Region:	2
Spill Cause:	Unknown
Spill Class:	C4
SWIS:	3101
Spill Date:	2005-08-16
Investigator:	GDBREEN
Referred To:	Not reported
Reported to Dept:	2005-08-16
CID:	444
Water Affected:	Not reported
Spill Source:	Unknown
Spill Notifier:	Responsible Party
Cleanup Ceased:	Not reported
Cleanup Meets Std:	False
Last Inspection:	Not reported
Recommended Penalty:	False
UST Trust:	False
Remediation Phase:	0
Date Entered In Computer:	2005-08-16
Spill Record Last Update:	2006-01-11
Spiller Name:	Not reported
Spiller Company:	UNKNOWN AT THIS TIME:
Spiller Address:	Not reported
Spiller Company:	001
Contact Name:	ERT DESK’
Latitude:	Not reported
Longitude:	Not reported
DEC Memo:	160526. 8-16-05 @ 12:10. E Manning # 03430 reports that while inspecting m26829 swc bond st & bowery, he discovered 5 gallons of unknown oil ontop of 30 gallons of water in the structure. There was or is no smoke or fire involved. No sewer or waterway affected. No injuries and weather had no

MANHOLE #26829 (Continued) **S107408249**

affect. No measuring device was used to determine the amount of the spill. Account # f3444 is being
used for this incident. Source and cause of spill are unknown. No private property affected. No oil
filled equipment in the structure. Conduit plate 14-j-3 indicates there is a sewer connection.
Environmental yellow tag # 46994 was applied. No visual water movement. No substantial cracks
observed. The structure has been d-faulted, the d-fault # is 01476. Samples and cleanup are pending
safe access. J Moran # 01182. CIG R Elliott # 81653 notified @ 13:16. J Moran # 01182.

Remarks: 3 GALLONS OF WATER: CONED # 160526

All Materials:

Site ID:	351166
Operable Unit ID:	1108696
Operable Unit:	01
Material ID:	2098637
Material Code:	0066A
Material Name:	unknown petroleum
Case No.:	Not reported
Material FA:	Petroleum
Quantity:	5.00
Units:	G
Recovered:	.00
Resource Affected:	Soil
Oxygenate:	Not reported

B146 **682 TENANT CORP** **NY AST** **U003396792**
WNW **682 BROADWAY** **N/A**
< 1/8 **NEW YORK, NY 10012**
0.060 mi.
315 ft. **Site 30 of 46 in cluster B**

Relative: **Lower**
Actual: **40 ft.**

AST:

Name:	682 TENANT CORP
Address:	682 BROADWAY
City,State,Zip:	NEW YORK, NY 10012
Region:	STATE
DEC Region:	2
Site Status:	Active
Facility Id:	2-602716
Program Type:	PBS
UTM X:	584894.18463
UTM Y:	4509011.72837
Expiration Date:	06/20/2026
Site Type:	Apartment Building/Office Building

Affiliation Records:

Site Id:	24672
Affiliation Type:	Mail Contact
Company Name:	C/O ANDREWS ORGANIZATION
Contact Type:	Not reported
Contact Name:	JUAN COHATE
Address1:	666 BROADWAY, 12TH FLOOR
Address2:	Not reported
City:	NEW YORK

682 TENANT CORP (Continued) **U003396792**

State: NY
Zip Code: 10012
Country Code: 001
Phone: (212) 529-5688
EMail: Not reported
Fax Number: Not reported
Modified By: JSMACRI
Date Last Modified: 2021-05-11

Site Id: 24672
Affiliation Type: Facility Operator
Company Name: 682 TENANT CORP.
Contact Type: Not reported
Contact Name: FRANK BURAU
Address1: Not reported
Address2: Not reported
City: Not reported
State: NN
Zip Code: Not reported
Country Code: 001
Phone: (212) 529-5688
EMail: Not reported
Fax Number: Not reported
Modified By: TRANSLAT
Date Last Modified: 2004-03-04

Site Id: 24672
Affiliation Type: Emergency Contact
Company Name: 682 TENANT CORP C/O ANDREWS ORG
Contact Type: Not reported
Contact Name: ANDREWS ORG
Address1: Not reported
Address2: Not reported
City: Not reported
State: NN
Zip Code: Not reported
Country Code: 999
Phone: (212) 529-5688
EMail: Not reported
Fax Number: Not reported
Modified By: MRBARROW
Date Last Modified: 2016-06-03

Site Id: 24672
Affiliation Type: Facility Owner
Company Name: 682 TENANT CORPORATION
Contact Type: MANAGING AGENT
Contact Name: STUART SMOLAR
Address1: 666 BROADWAY, 12TH FLOOR
Address2: Not reported
City: NEW YORK
State: NY
Zip Code: 10012
Country Code: 001
Phone: (212) 529-5688
EMail: Not reported
Fax Number: Not reported

682 TENANT CORP (Continued) **U003396792**

Modified By: JSMACRI
Date Last Modified: 2021-05-11

Tank Info:

Tank Number: 001
Tank Id: 51249
Material Code: 0001
Common Name of Substance: #2 Fuel Oil (On-Site Consumption)

Equipment Records:

J03 - Dispenser - Gravity
L00 - Piping Leak Detection - None
A00 - Tank Internal Protection - None
B01 - Tank External Protection - Painted/Asphalt Coating
D01 - Pipe Type - Steel/Carbon Steel/Iron
E00 - Piping Secondary Containment - None
G03 - Tank Secondary Containment - Vault (w/o access)
H00 - Tank Leak Detection - None
K00 - Spill Prevention - None
F00 - Pipe External Protection - None
I05 - Overfill - Vent Whistle
C01 - Pipe Location - Aboveground

Tank Location: Aboveground - contact with soil.... Tank bottom rests on soil, allowing no visual inspection.
Tank Type: Steel/Carbon Steel/Iron
Tank Status: In Service
Pipe Model: Not reported
Install Date: 12/19/1979
Capacity Gallons: 5000
Tightness Test Method: NN
Date Test: Not reported
Next Test Date: Not reported
Date Tank Closed: Not reported
Register: True
Modified By: MJGRIFFI
Last Modified: 05/09/2022
Material Name: #2 fuel oil (on-site consumption)

E147 **400 LAFAYETTE STREET** **NY UST** **U004374064**
North **400 LAFAYETTE STREET** **N/A**
< 1/8 **NEW YORK, NY 10003**
0.060 mi.
316 ft. **Site 7 of 15 in cluster E**

Relative: **Higher**
Actual: **42 ft.**

UST:
Name: 400 LAFAYETTE STREET
Address: 400 LAFAYETTE STREET
City,State,Zip: NEW YORK, NY 10003
Id/Status: 2-613433 / Unregulated/Closed
Program Type: PBS
Region: STATE
DEC Region: 2
Expiration Date: N/A
UTM X: 585026.95643
UTM Y: 4509068.50229
Site Type: Apartment Building/Office Building

400 LAFAYETTE STREET (Continued) **U004374064**

Affiliation Records:

Site Id:	649587
Affiliation Type:	Mail Contact
Company Name:	SAND ASSOCIATES, LP
Contact Type:	ASST. MANAGER
Contact Name:	MARISSA GORIS, ASST MANAGER
Address1:	400 LAFAYETTE STREET
Address2:	1ST FL
City:	NEW YORK
State:	NY
Zip Code:	10003
Country Code:	001
Phone:	(212) 228-0100
EMail:	INFO@SANDASSOC.COM
Fax Number:	Not reported
Modified By:	ACDANIEL
Date Last Modified:	2023-03-27

Site Id:	649587
Affiliation Type:	Facility Operator
Company Name:	400 LAFAYETTE STREET
Contact Type:	Not reported
Contact Name:	MARISSA GORIS
Address1:	Not reported
Address2:	Not reported
City:	Not reported
State:	NN
Zip Code:	Not reported
Country Code:	001
Phone:	Not reported
EMail:	Not reported
Fax Number:	Not reported
Modified By:	ACDANIEL
Date Last Modified:	2023-03-27

Site Id:	649587
Affiliation Type:	Emergency Contact
Company Name:	SAND ASSOCIATES, LP
Contact Type:	Not reported
Contact Name:	RICHARD FLASTER
Address1:	Not reported
Address2:	Not reported
City:	Not reported
State:	NN
Zip Code:	Not reported
Country Code:	001
Phone:	(646) 239-0800
EMail:	Not reported
Fax Number:	Not reported
Modified By:	ACDANIEL
Date Last Modified:	2023-03-27

Site Id:	649587
Affiliation Type:	Facility Owner
Company Name:	SAND ASSOCIATES, L.P.
Contact Type:	ADMIN. GENERAL PARTNER
Contact Name:	RICHARD FLASTER

400 LAFAYETTE STREET (Continued) **U004374064**

Address1:	400 LAFAYETTE STREET, 1ST FL
Address2:	Not reported
City:	NEW YORK
State:	NY
Zip Code:	10003
Country Code:	001
Phone:	(212) 228-0100
EMail:	INFO@SANDASSOC.COM
Fax Number:	Not reported
Modified By:	ACDANIEL
Date Last Modified:	2023-03-27

Tank Info:

Tank Number:	001
Tank ID:	298282
Tank Status:	Closed - Removed
Material Name:	Closed - Removed
Capacity Gallons:	5000
Install Date:	01/26/1995
Date Tank Closed:	03/03/2023
Registered:	True
Tank Location:	Underground
Tank Type:	Steel/carbon steel
Tightness Test Method:	-
Date Test:	Not reported
Next Test Date:	Not reported
Pipe Model:	Not reported
Modified By:	MXLAY
Last Modified:	04/27/2023

Equipment Records:

A00 - Tank Internal Protection - None
B01 - Tank External Protection - Painted/Asphalt Coating
D01 - Pipe Type - Steel/Carbon Steel/Iron
E00 - Piping Secondary Containment - None
F01 - Pipe External Protection - Painted/Asphalt Coating
K00 - Spill Prevention - None
C03 - Pipe Location - Aboveground/Underground Combination
L00 - Piping Leak Detection - None
G00 - Tank Secondary Containment - None
H08 - Tank Leak Detection - Weep holes in Vaults with no access for inspection
J05 - Dispenser - On Site Heating System (Supply/Return)
B05 - Tank External Protection - Jacketed
I04 - Overfill - Product Level Gauge (A/G)

D148 **CON EDISON** **RCRA NonGen / NLR** **1018280546**
SSE **340 BOWERY** **FINDS** **NYP004754339**
< 1/8 **NEW YORK, NY 10002** **ECHO**
0.060 mi.
318 ft. **Site 11 of 30 in cluster D**

Relative: **Higher**
Actual: **42 ft.**

RCRA Listings:

Date Form Received by Agency:	20150319
Handler Name:	Con Edison
Handler Address:	Bowery
Handler City,State,Zip:	NEW YORK, NY 10002

CON EDISON (Continued) **1018280546**

EPA ID:		NYP004754339
Contact Name:		THOMAS TEELING
Contact Address:		Not reported
Contact City,State,Zip:		Not reported
Contact Telephone:		212-460-3770
Contact Fax:		Not reported
Contact Email:		Not reported
Contact Title:		Not reported
EPA Region:		02
Land Type:		Private
Federal Waste Generator Description:		Not a generator, verified
Non-Notifier:		Not reported
Biennial Report Cycle:		Not reported
Accessibility:		Not reported
Active Site Indicator:		Not reported
State District Owner:		Ny
State District:		NYSDEC R2
Mailing Address:		IRVING PL, 15TH FL NE
Mailing City,State,Zip:		NEW YORK, NY 10003
Owner Name:	Not reported	
Owner Type:		Not reported
Operator Name:	Not reported	
Operator Type:		Not reported
Short-Term Generator Activity:		No
Importer Activity:		No
Mixed Waste Generator:		No
Transporter Activity:		No
Transfer Facility Activity:		No
Recycler Activity with Storage:		No
Small Quantity On-Site Burner Exemption:		No
Smelting Melting and Refining Furnace Exemption:		No
Underground Injection Control:		No
Off-Site Waste Receipt:		No
Universal Waste Indicator:		No
Universal Waste Destination Facility:		No
Federal Universal Waste:		No
Active Site State-Reg Handler:		---
Federal Facility Indicator:		Not reported
Hazardous Secondary Material Indicator:		N
Sub-Part K Indicator:		Not reported
2018 GPRA Permit Baseline:		Not on the Baseline
2018 GPRA Renewals Baseline:		Not on the Baseline
202 GPRA Corrective Action Baseline:		No
Subject to Corrective Action Universe:		No
Non-TSDFs Where RCRA CA has Been Imposed Universe:		No
Corrective Action Priority Ranking:		No NCAPS ranking
Environmental Control Indicator:		No
Institutional Control Indicator:		No
Human Exposure Controls Indicator:		N/A
Groundwater Controls Indicator:		N/A
Significant Non-Complier Universe:		No
Unaddressed Significant Non-Complier Universe:		No
Addressed Significant Non-Complier Universe:		No
Significant Non-Complier With a Compliance Schedule Universe:		No
Financial Assurance Required:		Not reported
Handler Date of Last Change:		20160502
Recognized Trader-Importer:		No

CON EDISON (Continued) **1018280546**

Recognized Trader-Exporter:	No
Importer of Spent Lead Acid Batteries:	No
Exporter of Spent Lead Acid Batteries:	No
Recycler Activity Without Storage:	No
Manifest Broker:	No
Sub-Part P Indicator:	No

Historic Generators:

Receive Date:	20150319
Handler Name: CON EDISON	
Federal Waste Generator Description:	Small Quantity Generator
State District Owner:	Ny
Large Quantity Handler of Universal Waste:	No
Recognized Trader Importer:	No
Recognized Trader Exporter:	No
Spent Lead Acid Battery Importer:	No
Spent Lead Acid Battery Exporter:	No
Current Record:	No
Non Storage Recycler Activity:	Not reported
Electronic Manifest Broker:	Not reported

Receive Date:	20150319
Handler Name: CON EDISON	
Federal Waste Generator Description:	Not a generator, verified
State District Owner:	Ny
Large Quantity Handler of Universal Waste:	No
Recognized Trader Importer:	No
Recognized Trader Exporter:	No
Spent Lead Acid Battery Importer:	No
Spent Lead Acid Battery Exporter:	No
Current Record:	Yes
Non Storage Recycler Activity:	Not reported
Electronic Manifest Broker:	Not reported

List of NAICS Codes and Descriptions:

NAICS Codes:	No NAICS Codes Found

Facility Has Received Notices of Violations:

Violations:	No Violations Found

Evaluation Action Summary:

Evaluations:	No Evaluations Found

FINDS:

Registry ID:	110067708323

Click Here for FRS Facility Detail Report:

Environmental Interest/Information System:

The Resource Conservation and Recovery Act Information System (RCRAInfo) is EPA's comprehensive information system in support of the Resource Conservation and Recovery Act (RCRA) of 1976 and the Hazardous and Solid Waste Amendments (HSWA) of 1984. It tracks many

CON EDISON (Continued) **1018280546**

types of information about generators, transporters, treaters, storers, and disposers of hazardous waste.

Click this hyperlink while viewing on your computer to access additional FINDS: detail in the EDR Site Report.

ECHO:

Envid:	1018280546
Registry ID:	110067708323

DFR URL:

Name:	CON EDISON
Address:	340 BOWERY
City,State,Zip:	NEW YORK, NY 10002

D149 **CON EDISON** **NY MANIFEST** **S118087922**
SSE **340 BOWERY** **N/A**
< 1/8 **NEW YORK, NY 10002**
0.060 mi.
318 ft. **Site 12 of 30 in cluster D**

Relative:
Higher

Actual:
42 ft.

NY MANIFEST:

EPA ID:	NYP004754339
Country:	USA
Name:	Con Edison
Address:	340 BOWERY
Address 2:	Not reported
City,State,Zip:	NEW YORK, NY 10002
Zip 4:	Not reported
Location Address 1:	340 BOWERY
Location Address 2:	SB 26838
Location City,State,Zip:	NEW YORK, NY 10002
Location Zip 4:	Not reported
Facility Status:	Not reported
Total Tanks:	Not reported
Code:	BP

Mailing:

Mailing Name:	Con Edison
Mailing Contact:	Tom Teeling
Mailing Address 1:	4 IRVING PLACE - 15TH FLOOR
Mailing Address 2:	Not reported
Mailing City,State,Zip:	NEW YORK, NY 10003
Mailing Zip 4:	Not reported
Mailing Country:	USA
Mailing Phone:	Not reported

Manifest Data:

Document ID:	Not reported
Manifest Status:	Not reported
Trans1 State ID:	NJD003812047
Year:	2018
Trans2 State ID:	Not reported
Generator Ship Date:	03/19/2015
Trans1 Recv Date:	03/19/2015
Trans2 Recv Date:	Not reported
TSD Site Recv Date:	03/23/2015
Part A Recv Date:	Not reported

CON EDISON (Continued) **S118087922**

Part B Recv Date:	Not reported
Generator EPA ID:	NYP004754339
Trans1 EPA ID:	Not reported
Trans2 EPA ID:	Not reported
TSDF ID 1:	NJD991291105
TSDF ID 2:	Not reported
Manifest Tracking Number:	002611460GBF
Import Indicator:	N
Export Indicator:	N
Discr Quantity Indicator:	N
Discr Type Indicator:	N
Discr Residue Indicator:	N
Discr Partial Reject Indicator:	N
Discr Full Reject Indicator:	N
Manifest Ref Number:	Not reported
Alt Facility RCRA ID:	Not reported
Alt Facility Sign Date:	Not reported
MGMT Method Type Code:	H110
Waste Code a:	Lead
Waste Code b:	Not reported
Waste Code c:	Not reported
Waste Code e:	Not reported
Waste Code f:	Not reported
Waste Code g:	Not reported
Waste Code 1:	Not reported
Waste Code 2:	Not reported
Waste Code 3:	Not reported
Waste Code 4:	Not reported
Waste Code 5:	Not reported
Waste Code 6:	Not reported
Quantity:	500
Units:	Pounds
Number of Containers:	1
Container Type:	Cargo tanks (tank trucks)
Handling Method:	Treat
Specific Gravity:	1

D150 **340 BOWERY** **NY Spills** **S102143041**
SSE **340 BOWERY** **N/A**
< 1/8 **NYC, NY**
0.060 mi.
318 ft. **Site 13 of 30 in cluster D**

Relative: SPILLS:
Higher

Actual:
42 ft.

Name:	340 BOWERY
Address:	340 BOWERY
City,State,Zip:	NYC, NY
Spill Number/Closed Date:	9203601 / 1992-06-26
Facility ID:	9203601
Facility Type:	ER
DER Facility ID:	140192
Site ID:	166376
DEC Region:	2
Spill Cause:	Human Error
Spill Class:	C3
SWIS:	3101
Spill Date:	1992-06-26

340 BOWERY (Continued) **S102143041**

Investigator:	KSTANG
Referred To:	Not reported
Reported to Dept:	1992-06-26
CID:	Not reported
Water Affected:	Not reported
Spill Source:	Commercial/Industrial
Spill Notifier:	Other
Cleanup Ceased:	1992-06-26
Cleanup Meets Std:	True
Last Inspection:	Not reported
Recommended Penalty:	False
UST Trust:	False
Remediation Phase:	0
Date Entered In Computer:	1992-06-30
Spill Record Last Update:	2004-09-30
Spiller Name:	Not reported
Spiller Company:	Not reported
Spiller Address:	Not reported
Spiller Company:	001
Contact Name:	Not reported
Latitude:	40.7261625
Longitude:	-73.9917974
DEC Memo:	Prior to Sept, 2004 data translation this spill Lead_DEC Field was TANG
Remarks:	SORBENT APPLIED & PICKED UP.

All Materials:

Site ID:	166376
Operable Unit ID:	970983
Operable Unit:	01
Material ID:	561860
Material Code:	0001A
Material Name:	#2 fuel oil
Case No.:	Not reported
Material FA:	Petroleum
Quantity:	3.00
Units:	G
Recovered:	.00
Resource Affected:	Soil
Oxygenate:	Not reported

D151 **CON EDISON** **NJ MANIFEST** **S120669281**
SSE **340 BOWERY** **N/A**
< 1/8 **NEW YORK, NY 10002**
0.060 mi.
318 ft. **Site 14 of 30 in cluster D**

Relative:
Higher

Actual:
42 ft.

NJ MANIFEST:

EPA ID:	NYP004754339
Name:	CON EDISON
Address:	340 BOWERY
City,State,Zip:	NEW YORK, NY 10002
County:	Not reported
Mailing Address:	IRVING PL, 15TH FL NE
Mailing City,State,Zip:	NEW YORK, NY 10003
Telephone:	Not reported
Emergency Telephone:	Not reported

CON EDISON (Continued) **S120669281**

Contact:	THOMAS TEELING
Comments:	Not reported
SIC Code:	Not reported
County:	NY061
Municipal:	Not reported
Previous EPAID:	Not reported
Generator Flag:	Not reported
Transporter Flag:	Not reported
TSDF Flag:	Not reported
Name Change:	Not reported
Date Change:	Not reported

Manifest Data:

EPA ID:	NYP004754339
Manifest Number:	002611460GBF
Date Shipped:	3/19/2015
TSDF EPA ID:	NJD991291105
Transporter EPA ID:	NJD003812047
Transporter 2 EPA ID:	Not reported
Transporter 3 EPA ID:	Not reported
Transporter 4 EPA ID:	Not reported
Transporter 5 EPA ID:	Not reported
Transporter 6 EPA ID:	Not reported
Transporter 7 EPA ID:	Not reported
Transporter 8 EPA ID:	Not reported
Transporter 9 EPA ID:	Not reported
Transporter 10 EPA ID:	Not reported
Date Trans1 Transported Waste:	Not reported
Date Trans2 Transported Waste:	Not reported
Date Trans3 Transported Waste:	Not reported
Date Trans4 Transported Waste:	Not reported
Date Trans5 Transported Waste:	Not reported
Date Trans6 Transported Waste:	Not reported
Date Trans7 Transported Waste:	Not reported
Date Trans8 Transported Waste:	Not reported
Date Trans9 Transported Waste:	Not reported
Date Trans10 Transported Waste:	Not reported
Date TSDF Received Waste:	Not reported
TSDF EPA Facility Name:	Not reported
QTY Units:	Not reported
Transporter SEQ ID:	Not reported
Transporter-1 Date:	Not reported
Waste SEQ ID:	Not reported
Waste Type Code 2:	Not reported
Waste Type Code 3:	Not reported
Waste Type Code 4:	Not reported
Waste Type Code 5:	Not reported
Waste Type Code 6:	Not reported
Date Accepted:	Not reported
Manifest Discrepancy Type:	Not reported
Data Entry Number:	Not reported
Was Load Rejected:	Not reported
Reason Load Was Rejected:	Not reported

D152 **RESIDENCE** **NY Spills** **S122877115**
SSE **338 BOWERY** **N/A**
< 1/8 **NEW YORK, NY**
0.060 mi.
319 ft. **Site 15 of 30 in cluster D**

Relative: **Higher**

Actual: **42 ft.**

SPILLS:

Name:	RESIDENCE
Address:	338 BOWERY
City,State,Zip:	NEW YORK, NY
Spill Number/Closed Date:	1806058 / 2018-10-10
Facility ID:	1806058
Facility Type:	ER
DER Facility ID:	529664
Site ID:	576771
DEC Region:	2
Spill Cause:	Equipment Failure
Spill Class:	C4
SWIS:	3101
Spill Date:	2018-09-05
Investigator:	PXLAKHAN
Referred To:	Not reported
Reported to Dept:	2018-09-05
CID:	Not reported
Water Affected:	Not reported
Spill Source:	Private Dwelling
Spill Notifier:	Other
Cleanup Ceased:	Not reported
Cleanup Meets Std:	False
Last Inspection:	Not reported
Recommended Penalty:	False
UST Trust:	False
Remediation Phase:	0
Date Entered In Computer:	2018-09-05
Spill Record Last Update:	2018-10-10
Spiller Name:	LAWRENCE ANDERSON
Spiller Company:	UNKNOWN
Spiller Address:	338 BOWERY
Spiller Company:	999
Contact Name:	LAWRENCE ANDERSON
Latitude:	Not reported
Longitude:	Not reported
DEC Memo:	09/05/18-Hiralkumar Patel. 2:56 PM:- spoke with Larry (516-710-6877). he went to test a 1,500 gal AST at the site, but the test result was inconclusive. the tank is wrapped in concrete. no oil was observed outside the concrete wrap. need to expose tank to conduct isolation test. approx. 1,100 gal oil was present in the tank. 09/06/18-Hiralkumar Patel. alternate address: none no PBS record found. other spill # 9203601 was reported on 06/26/1992 as 3 gal of #2 oil spilled. case closed. as per NYC DOB record, a permit application was approved on 10/18/2001 to change fuel grade from #4 to #2 oil. 1:56 PM:- left message for Mr. Matri. Metro Sixteen Hotel I LLC. **property owner** c/o The Renatus Group 271 Madison Ave, 18th Floor New York, NY 10016 Attn. Stephen Matri Ph. (646) 930-1084 email: smatri@renatusgroup.com 2:08 PM:- spoke with Ken Ross at Metro

RESIDENCE (Continued) **S122877115**

Env and asked him to submit
copy of tank test result. Ken mentioned that Metro Env. was retained by a potential buyer as such
he doesn't have building super's contact info. 2:27 PM:- sent TTF letter, including PBS
application, to Mr. Matri. asked Mr. Matri to immediately register the tank system and submit TTF
investigation/cleanup report by the end of 10/19/18. letter emailed to Mr. Matri and DEC Lakhani.
case assigned to DEC Lakhani. 09/17/18 - Lakhani Metro Environmental Services performed a system
tank test on one (1) 1500 gallon heating oil tank. Test results were inconclusive. Further
investigation will be done. All piping has to be disconnected from the tank so the tank can be
tested alone. The tank top will have to be exposed and all piping will be disconnected. 09/24/18 -
Lakhani ABC hired to complete work. Renatus Group Duvi is handling the case at the address: Duvi
Bruman Realty LLC 390 Berry Street, Suite #200 Brooklyn, NY 11249 Ph: 718-302-2171 Fax:
718-302-2175 10/09/18 - Lakhani It was determined that the cause of the tank test failure was due
to a faulty manhole cover. The manhole cover was bent. After making the necessary repairs to the
existing manhole cover, the tank and the system were retested and passed. 10/10/18 - Lakhani
Closure Report (ABC Tank, 10/09/18) - ABC disconnected the line running through the existing
manhole cover, opened and removed the existing manhole cover for access into the interior of the
1500 gallon UST. All product was pumped out and the interior was cleaned. No visible corrosion was
observed. A pressure test was performed on the isolated tank and lines. The lines were able to hold
the pressure. The tank did not hold the pressure due to a bend in the manhole cover. ABC removed
the existing manhole and made the necessary repairs to the cover. The cover was replaced and all
the lines were reconnected. A tightness test was performed on the tank and system. The test yielded
passing results. ABC did not collected soil samples since there was no visible signs of
oil-impacted soil on the site. Spill is closed.

Remarks: unknown if line or tank - tank is in concrete clean up pending further investigation

All Materials:

Site ID:	576771
Operable Unit ID:	1324557
Operable Unit:	01
Material ID:	2333016
Material Code:	0001A
Material Name:	#2 fuel oil
Case No.:	Not reported
Material FA:	Petroleum
Quantity:	Not reported
Units:	Not reported

RESIDENCE (Continued) **S122877115**

Recovered: Not reported
Resource Affected: Not reported
Oxygenate: Not reported

D153 **338 BOWERY** **NY UST** **U004315974**
SSE **338 BOWERY** **N/A**
< 1/8 **NEW YORK, NY 10012**
0.060 mi.
319 ft. **Site 16 of 30 in cluster D**

Relative:
Higher

Actual:
42 ft.

UST:
Name: 338 BOWERY
Address: 338 BOWERY
City,State,Zip: NEW YORK, NY 10012
Id/Status: 2-613096 / Unregistered
Program Type: PBS
Region: STATE
DEC Region: 2
Expiration Date: N/A
UTM X: Not reported
UTM Y: Not reported
Site Type: Other

Affiliation Records:
Site Id: 598519
Affiliation Type: Facility Owner
Company Name: METRO SIXTEEN HOTEL I LLC C/O RENATUS GROUP LLC
Contact Type: AUTHORIZED SIGNATORY
Contact Name: STEPHEN MARTIN
Address1: 200 RAILROAD AVE., SUITE 200
Address2: Not reported
City: GREENWICH
State: CT
Zip Code: 06840
Country Code: 001
Phone: (646) 930-1088
EMail: Not reported
Fax Number: Not reported
Modified By: ACDANIEL
Date Last Modified: 2019-11-19

Site Id: 598519
Affiliation Type: Mail Contact
Company Name: MILTON MONTALVO, JR.
Contact Type: Not reported
Contact Name: MILTON MONTALVO, JR.
Address1: 338 BOWERY
Address2: Not reported
City: NEW YORK
State: NY
Zip Code: 10012
Country Code: 001
Phone: (917) 482-2048
EMail: Not reported
Fax Number: Not reported
Modified By: ACDANIEL
Date Last Modified: 2019-11-19

338 BOWERY (Continued) **U004315974**

Site Id:	598519
Affiliation Type:	Facility Operator
Company Name:	338 BOWERY
Contact Type:	Not reported
Contact Name:	MILTON MONTALVO, JR.
Address1:	Not reported
Address2:	Not reported
City:	Not reported
State:	NN
Zip Code:	Not reported
Country Code:	001
Phone:	Not reported
EMail:	Not reported
Fax Number:	Not reported
Modified By:	ACDANIEL
Date Last Modified:	2019-11-19

Site Id:	598519
Affiliation Type:	Emergency Contact
Company Name:	METRO SIXTEEN HOTEL I LLC C/O RENATUS GROUP LLC
Contact Type:	Not reported
Contact Name:	MICHAH SALVESON
Address1:	Not reported
Address2:	Not reported
City:	Not reported
State:	NN
Zip Code:	Not reported
Country Code:	001
Phone:	(845) 300-6837
EMail:	Not reported
Fax Number:	Not reported
Modified By:	ACDANIEL
Date Last Modified:	2019-11-19

Tank Info:

Tank Number:	01
Tank ID:	283159
Tank Status:	In Service
Material Name:	In Service
Capacity Gallons:	1500
Install Date:	05/25/1948
Date Tank Closed:	Not reported
Registered:	True
Tank Location:	Underground
Tank Type:	Steel/carbon steel
Tightness Test Method:	-
Date Test:	Not reported
Next Test Date:	10/11/2016
Pipe Model:	Not reported
Modified By:	MJGRIFFI
Last Modified:	05/09/2022

Equipment Records:

B00 - Tank External Protection - None
F00 - Pipe External Protection - None
C03 - Pipe Location - Aboveground/Underground Combination

338 BOWERY (Continued) **U004315974**

G00 - Tank Secondary Containment - None
J05 - Dispenser - On Site Heating System (Supply/Return)
A00 - Tank Internal Protection - None
D01 - Pipe Type - Steel/Carbon Steel/Iron
E00 - Piping Secondary Containment - None
H00 - Tank Leak Detection - None
I00 - Overfill - None
K00 - Spill Prevention - None
L09 - Piping Leak Detection - Exempt Suction Piping

H154 **CONSOLIDATED EDISON** **E MANIFEST** **1031637102**
NE **16 COOPER SQUARE** **N/A**
< 1/8 **NEW YORK, NY 10003**
0.063 mi.
335 ft. **Site 1 of 23 in cluster H**

Relative: **Lower**
Actual: **41 ft.**

E MANIFEST:

Manifest Tracking Number:	015832022FLE
Last Updated Date:	20210914
Shipped Date:	20210903
Received Date:	20210907
Manifest Status:	Signed
Submission Type:	DataImage5Copy
Origin Type:	Service
Generator EPA ID:	NYR000114579
Generator Name:	Consolidated Edison
Generator Location Street Number:	Not reported
Generator Location Street 1:	16 COOPER SQUARE
Generator Location Street 2:	Not reported
Generator Location City:	NEW YORK
Generator Location State:	NY
Generator Location Zip:	10003
Generator Mail Street Number:	Not reported
Generator Mail Street 1:	116 SKYLINE DRIVE
Generator Mail Street 2:	Not reported
Generator Mail City:	SOUTH PLAINFIELD
Generator Mail Zip:	07080
Generator Mail State:	NJ
Generator Contact Company Name:	Not reported
Designated Facility EPA ID:	NJD991291105
Designated Facility Name:	Clean Earth Of North Jersey
Designated Facility Mail Street Number:	105
Designated Facility Mail Street 1:	Not reported
Designated Facility Mail Street 2:	JACOBUS AVE
Designated Facility Mail City:	KEARNY
Designated Facility Mail Zip:	07032
Designated Facility Mail State:	NJ
Designated Facility Location Street Number:	105
Designated Facility Location Street 1:	JACOBUS AVE
Designated Facility Location Street 2:	Not reported
Designated Facility Location City:	KEARNY
Designated Facility Location Zip:	07032
Designated Facility Location State:	NJ
Designated Facility Contact Company Name:	Not reported
Manifest Residue Indicator:	N
Rejection Indicator:	N

CONSOLIDATED EDISON (Continued) **1031637102**

Transporter:
- Manifest Tracking Number: 015832022FLE
- Transporter Line Number: 1
- Transporter EPA ID: MAD039322250
- Transporter Name: Clean Harbors Environmental Services Inc

Waste Line:
- Manifest Tracking Number: 015832022FLE
- Waste Line Number: 1
- U.S. DOT Hazardous Indicator: Y
- U.S. DOT ID Number: NA3082
- U.S. DOT Description: Rq, Na3082, Hazardous Waste, Liquid N.O.S.(Lead), 9, Pg Iii, (D008)
- Non-Hazardous Waste Description: Not reported
- Number of Containers: 1
- Container Type Code: TT
- Container Type Description: Cargo tanks (tank trucks)
- Waste Quantity: 1500
- Quantity Unit of Measure Code: P
- Quantity Unit of Measure Description: Pounds
- Waste Quantity, in Tons: 0.75
- Acute Waste Quantity, in Tons: 0
- Non-Acute Waste Quantity, in Tons: 0.75
- Waste Quantity, in Kilograms: 680.2725
- Acute Waste Quantity, in Kilograms: 0
- Non-Acute Waste Quantity, in Kilorgrams: 680.2725
- Management Method Code: H110
- Management Method Description: STABILIZATION
- Waste Residue Indicator: N
- Quantity Discrepancy Indicator: N
- Waste Type Discrepancy Indicator: N
- Waste Density: Not reported
- Waste Density Unit of Measure Code: Not reported
- Waste Density Unit of Measure Description: Not reported
- Form Code: Not reported
- Form Code Description: Not reported
- Source Code: Not reported
- Source Code Description: Not reported
- Waste Minimization Code: Not reported
- Waste Minimization Code Description: Not reported
- Consent Number: Not reported
- EPA Waste Indicator: Y
- Federal Waste Codes: D008
- Quantity Haz Kg: 680.2725
- Quantity Haz Tons: 0.75
- Quantity Non Haz Kg: 0
- Quantity Non Haz Tons: 0
- State Waste Codes: NY-T

H155 **SPILL NUMBER 0004644** **NY Spills** **S104787360**
NE **16-20 COOPER SQ** **N/A**
< 1/8 **MANHATTAN, NY**
0.063 mi.
335 ft. **Site 2 of 23 in cluster H**

Relative: **Lower**

Actual: **41 ft.**

SPILLS:

Name:	SPILL NUMBER 0004644
Address:	16-20 COOPER SQ
City,State,Zip:	MANHATTAN, NY
Spill Number/Closed Date:	0004644 / 2002-11-27
Facility ID:	0004644
Facility Type:	ER
DER Facility ID:	232434
Site ID:	286853
DEC Region:	2
Spill Cause:	Equipment Failure
Spill Class:	C4
SWIS:	3101
Spill Date:	2000-07-18
Investigator:	SMSANGES
Referred To:	Not reported
Reported to Dept:	2000-07-18
CID:	382
Water Affected:	Not reported
Spill Source:	Private Dwelling
Spill Notifier:	Other
Cleanup Ceased:	Not reported
Cleanup Meets Std:	False
Last Inspection:	Not reported
Recommended Penalty:	False
UST Trust:	False
Remediation Phase:	0
Date Entered In Computer:	2000-07-18
Spill Record Last Update:	2002-11-27
Spiller Name:	SERGIO
Spiller Company:	Not reported
Spiller Address:	20-30 COOPER SQ
Spiller Company:	001
Contact Name:	SERGIO
Latitude:	Not reported
Longitude:	Not reported
DEC Memo:	Prior to Sept, 2004 data translation this spill Lead_DEC Field was SANGESLAND/SACCACIO 9/5/2002 Transfer spill to Sangesland Sangesland spoke with Jeffery Doss of CEI (Certified Environment) at 212-717-7042. He asked what it would take to close this spill out. There was also some question on the address. Mr. Doss stated that one building is 16-20 Cooper Sq and the next building is 30 Cooper Sq. There does not appear to be a building listed as 20-30 Cooper Sq. Mr. Doss will look into the spill and address questions and will try to close out the case. 10/1/2002 Sangesland spoke with Michael Orlofsky (attorney for property manager). Mr. Orlofsky confirmed that the address of his client's building is 16-20 Cooper Sq and that it was this building which had the spill incident. Sangesland requested Mr. Orlofsky to have either Castle Oil

SPILL NUMBER 0004644 (Continued) **S104787360**

or the building's oil service company to prepare a letter which states the following: 1) Yes there was a spill at the site and it was traced back to a problem with XXXXXXXX line/pipe or valve. The problem was repaired and no longer leaks. All of the lines (street to tank and tank to boiler) were inspected and determined to be in good working condition. 2) This letter (with any back up info) should be forwarded to the DEC along with a request to close out the spill number. If such a letter comes to the DEC, the DEC will close out the spill and forward a copy of the closed spill report to the building owner or manager.
11/27/2002 - Sangesland received a letter from Michael Orlofsky requesting closure on the spill.
Attached to this letter was a statement from Jim Carey of Castle Oil (718-579-3400) that: 1) All of the oil lines associated with the tank, boiler (i.e. fill line, vent line, suction and return lines) are all in good working order. 2)The lines running from the fill port to the tank and from the tank to the burner are all visible. 3) There are no visible signs of contamination. Based on this letter from Castle, the spill has been closed out.

Remarks: OIL LINE FAILURE CAUSED SPILL ONTO FLOORING. CLEANED UP BY SUPER OF BUILDING.

All Materials:

Site ID:	286853
Operable Unit ID:	825772
Operable Unit:	01
Material ID:	549377
Material Code:	0001A
Material Name:	#2 fuel oil
Case No.:	Not reported
Material FA:	Petroleum
Quantity:	10.00
Units:	G
Recovered:	10.00
Resource Affected:	Soil
Oxygenate:	Not reported

E156 **CON EDISON** **NY MANIFEST** **S117066907**
North **402 LAFAYETTE ST** **N/A**
< 1/8 **NEW YORK, NY 10003**
0.064 mi.
337 ft. **Site 8 of 15 in cluster E**

Relative: **Higher**
Actual: **42 ft.**

NY MANIFEST:

EPA ID:	NYP004596144
Country:	USA
Name:	Con Edison
Address:	402 LAFAYETTE ST
Address 2:	SB37928
City,State,Zip:	NEW YORK, NY 10003
Zip 4:	Not reported
Location Address 1:	402 LAFAYETTE ST

CON EDISON (Continued) **S117066907**

Location Address 2: SB37928
Location City,State,Zip: NEW YORK, NY 10003
Location Zip 4: Not reported
Facility Status: Not reported
Total Tanks: Not reported
Code: BP

Mailing:
Mailing Name: Con Edison
Mailing Contact: Con Edison
Mailing Address 1: 4 IRVING PL
Mailing Address 2: 15TH FL
Mailing City,State,Zip: NEW YORK, NY 10003
Mailing Zip 4: Not reported
Mailing Country: USA
Mailing Phone: Not reported

Manifest Data:
Document ID: Not reported
Manifest Status: Not reported
Trans1 State ID: NJD003812047
Year: 2018
Trans2 State ID: Not reported
Generator Ship Date: 07/15/2014
Trans1 Recv Date: 07/15/2014
Trans2 Recv Date: Not reported
TSD Site Recv Date: 07/15/2014
Part A Recv Date: Not reported
Part B Recv Date: Not reported
Generator EPA ID: NYP004596144
Trans1 EPA ID: Not reported
Trans2 EPA ID: Not reported
TSDF ID 1: NJD991291105
TSDF ID 2: Not reported
Manifest Tracking Number: 002608363GBF
Import Indicator: N
Export Indicator: N
Discr Quantity Indicator: N
Discr Type Indicator: N
Discr Residue Indicator: N
Discr Partial Reject Indicator: N
Discr Full Reject Indicator: N
Manifest Ref Number: Not reported
Alt Facility RCRA ID: Not reported
Alt Facility Sign Date: Not reported
MGMT Method Type Code: H110
Waste Code a: Lead
Waste Code b: Not reported
Waste Code c: Not reported
Waste Code e: Not reported
Waste Code f: Not reported
Waste Code g: Not reported
Waste Code 1: Not reported
Waste Code 2: Not reported
Waste Code 3: Not reported
Waste Code 4: Not reported
Waste Code 5: Not reported

CON EDISON (Continued) **S117066907**

Waste Code 6:	Not reported
Quantity:	800
Units:	Pounds
Number of Containers:	1
Container Type:	Cargo tanks (tank trucks)
Handling Method:	Treat
Specific Gravity:	1

B157 **684 BROADWAY OWNERS CORP** **NY AST** **A100520589**
WNW **684 BROADWAY** **N/A**
< 1/8 **NEW YORK, NY 10012**
0.066 mi.
349 ft. **Site 31 of 46 in cluster B**

Relative:
Lower

Actual:
40 ft.

AST:

Name:	684 BROADWAY OWNERS CORP
Address:	684 BROADWAY
City,State,Zip:	NEW YORK, NY 10012
Region:	STATE
DEC Region:	2
Site Status:	Unregulated/Closed
Facility Id:	2-197025
Program Type:	PBS
UTM X:	584910.16596
UTM Y:	4509040.00429
Expiration Date:	N/A
Site Type:	Apartment Building/Office Building

Affiliation Records:

Site Id:	6457
Affiliation Type:	Facility Owner
Company Name:	684 BROADWAY OWNERS CORP
Contact Type:	Not reported
Contact Name:	Not reported
Address1:	C/O ANDREWS BLDG CORP/382 LAFAYETTE ST
Address2:	Not reported
City:	NEW YORK
State:	NY
Zip Code:	10003
Country Code:	001
Phone:	(212) 529-5688
EMail:	Not reported
Fax Number:	Not reported
Modified By:	TRANSLAT
Date Last Modified:	2004-03-04

Site Id:	6457
Affiliation Type:	Mail Contact
Company Name:	684 BROADWAY OWNERS CORP
Contact Type:	Not reported
Contact Name:	Not reported
Address1:	C/O ANDREWS BLDG CORP
Address2:	382 LAFAYETTE STREET
City:	NEW YORK
State:	NY
Zip Code:	10003
Country Code:	001

684 BROADWAY OWNERS CORP (Continued) **A100520589**

Phone:	(212) 777-2000
EMail:	Not reported
Fax Number:	Not reported
Modified By:	TRANSLAT
Date Last Modified:	2004-03-04

Site Id:	6457
Affiliation Type:	Facility Operator
Company Name:	684 BROADWAY OWNERS CORP
Contact Type:	Not reported
Contact Name:	684 BROADWAY OWNERS CORP
Address1:	Not reported
Address2:	Not reported
City:	Not reported
State:	NN
Zip Code:	Not reported
Country Code:	001
Phone:	(212) 529-5688
EMail:	Not reported
Fax Number:	Not reported
Modified By:	TRANSLAT
Date Last Modified:	2004-03-04

Site Id:	6457
Affiliation Type:	Emergency Contact
Company Name:	684 BROADWAY OWNERS CORP
Contact Type:	Not reported
Contact Name:	MARGARET GILMARTIN
Address1:	Not reported
Address2:	Not reported
City:	Not reported
State:	NN
Zip Code:	Not reported
Country Code:	001
Phone:	(212) 734-5750
EMail:	Not reported
Fax Number:	Not reported
Modified By:	TRANSLAT
Date Last Modified:	2004-03-04

Tank Info:

Tank Number:	001
Tank Id:	16849
Material Code:	0001
Common Name of Substance:	#2 Fuel Oil (On-Site Consumption)

Equipment Records:

B05 - Tank External Protection - Jacketed
F00 - Pipe External Protection - None
I05 - Overfill - Vent Whistle
A00 - Tank Internal Protection - None
D01 - Pipe Type - Steel/Carbon Steel/Iron
H00 - Tank Leak Detection - None
G00 - Tank Secondary Containment - None
C01 - Pipe Location - Aboveground

684 BROADWAY OWNERS CORP (Continued) **A100520589**

Tank Location:	Aboveground - contact with soil.... Tank bottom rests on soil, allowing no visual inspection.
Tank Type:	Steel/Carbon Steel/Iron
Tank Status:	Tank Converted to Non-Regulated Use
Pipe Model:	Not reported
Install Date:	Not reported
Capacity Gallons:	5000
Tightness Test Method:	NN
Date Test:	Not reported
Next Test Date:	Not reported
Date Tank Closed:	12/01/1996
Register:	True
Modified By:	MJGRIFFI
Last Modified:	05/09/2022
Material Name:	#2 fuel oil (on-site consumption)

B158 **VAULTED TANK** **NY Spills** **S122479899**
WNW **684 BROADWAY** **NY NYC LAND USE** **N/A**
< 1/8 **MANHATTAN, NY**
0.066 mi.
349 ft. **Site 32 of 46 in cluster B**

Relative: **Lower**
Actual: **40 ft.**

SPILLS:

Name:	VAULTED TANK
Address:	684 BROADWAY
City,State,Zip:	MANHATTAN, NY
Spill Number/Closed Date:	1803025 / 2020-09-08
Facility ID:	1803025
Facility Type:	ER
DER Facility ID:	524754
Site ID:	571643
DEC Region:	2
Spill Cause:	Equipment Failure
Spill Class:	C4
SWIS:	3101
Spill Date:	2018-06-18
Investigator:	vszhune
Referred To:	Not reported
Reported to Dept:	2018-06-18
CID:	Not reported
Water Affected:	Not reported
Spill Source:	Commercial/Industrial
Spill Notifier:	Other
Cleanup Ceased:	Not reported
Cleanup Meets Std:	False
Last Inspection:	Not reported
Recommended Penalty:	False
UST Trust:	False
Remediation Phase:	0
Date Entered In Computer:	2018-06-18
Spill Record Last Update:	2020-09-08
Spiller Name:	NEIL TOMASETTI
Spiller Company:	ED ZIMMERMANN
Spiller Address:	684 BROADWAY
Spiller Company:	999
Contact Name:	NEIL TOMASETTI
Latitude:	Not reported
Longitude:	Not reported

VAULTED TANK (Continued) **S122479899**

DEC Memo: DEC Zhune responded to site. 6/18/18-Zhune responded to this spill. Spoke to Frank Burau(super). Frank said the building is a 12 floors building with 21 apartments. The tank is a 5000-gallons aboveground #2 fuel oil tank, located in the subbasement. Eastmond was empty the tank. There are oil outside the tank and oil on the floor of the boiler room. The owner of one of the stores (Stereo)located at ground floor discovered the spill when walked to the storage room located in the basement. Eastmond is cleaning the spill. Frank Burau 917-686-3433 7/3/18-Zhune spoke to Frank. Frank said Eastmond is going to remove the tank the next week. They will install a same size new tank and they will clean the spill. Andrews Management Geoffrey Hull 212-529-5688 ghull@andrewsBC.com John HPD 646-983-0461 9/8/20-Donna from ABC Tank Repair & Lining, Inc emailed the report. the closure letter stated that ABC Tank Repair & Lining, Inc (ABC Tank)was contracted to assist the owner in obtaining a spill closure from the NYSDEC for the spill incident case at 684 Broadway. Cause of Spill Case Incident : Oil spill Cause by (1)5,000 gallon AST located in tank room. ---------- . 12/16/19-1/14/2020-ABC tank cleaned & removed (1)5,000-gallon AST from the basement tank room. A pbs application & all required documents were submitted to the NYSDEC and the tank status was updated to closed-removed. . March 2020 -ABC Tank cleaned the oil stain on the cement pad under the tank area with soap/powder. The cement pad was in good condition with no visible sign of cracks. ABC drilled (3)holes in cement pad to obtain soil samples in the tank room which were submitted to a certified laboratory for analysis. A copy of soil samples results & site map is attached for your review. . August 27,2020-ABC Tank Drilled (2) holes in the cement floor of the boiler room and obtain (2) soil samples from the boiler room floor. A copy of the soil sample results and site map is attached for your review. The analytical results for all samples indicated VOCs and SVOCs not detected or below the NYSDEC CP-51 standards. Spill Closed

Remarks: contained. drisol, truck en route to empty tank.

All Materials:

Site ID:	571643
Operable Unit ID:	1319463
Operable Unit:	01
Material ID:	2327468
Material Code:	0001A
Material Name:	#2 fuel oil
Case No.:	Not reported
Material FA:	Petroleum
Quantity:	15.00
Units:	G

VAULTED TANK (Continued) **S122479899**

Recovered: Not reported
Resource Affected: Not reported
Oxygenate: Not reported

NYC LAND USE:

Name:	Not reported
Address:	684 BROADWAY
City,State,Zip:	MANHATTAN, NY 10012
Latitude:	40.7277979
Longitude:	-73.9943175
Type Of Ownership Code:	Not reported
Owner Name:	684 OWNERS CORP
Borough:	MN
Tax Block:	531
Tax Lot:	1
Community District:	102
Census Tract 2020:	1005502
Census Block 2020:	10055022000
Census Tract 2010:	55.02
Census Block 2010:	2000
School District:	02
City Council District:	2
Fire Company:	L009
Police Precinct:	9
Health Center District:	15
Health Area:	5700
Sanitation District Boro:	1
Sanitation District Number:	02
Sanitation Subsection:	2A
Zoning District 1:	M1-5/R9A: Mixed Manufacturing & Residential Districts
Zoning District 2:	Not reported
Zoning District 3:	Not reported
Zoning District 4:	Not reported
Commercial Overlay 1:	Not reported
Commercial Overlay 2:	Not reported
Special Purpose District 1:	SNX
Special Purpose District 2:	Not reported
Special Purpose District 3:	Not reported
Limited Height District:	Not reported
Spill Boundary Indicator:	N
Building Class:	D0: Elevator Apartments - Co-Op Conversion From Loft/Warehouse
Land Use Category:	Multi-Family Elevator Buildings
Number Of Easements:	0
Lot Area:	5763
Total Building Floor Area:	59248
Commercial Floor Area:	4740
Residential Floor Area:	54508
Office Floor Area:	0
Retail Floor Area:	4740
Garage Floor Area:	0
Storage Floor Area:	0
Factory Floor Area:	0
Other Floor Area:	0
Total Building Floor Area Source Code:	2
Number Of Buildings:	1
Number Of Floors:	12.0000000

VAULTED TANK (Continued) **S122479899**

Residential Units:	22
Total Units:	24
Lot Frontage:	41.1700000
Lot Depth:	140.0000000
Building Frontage:	41.0000000
Building Depth:	120.0000000
Extension Code:	N
Proximity Code:	2
Irregular Lot Code:	N
Lot Type:	3
Basement Type/Grade:	2
Assessed Land Value:	344700.00000
Assessed Total Value:	6585750.00000
Exempt Total Value:	10320.00000
Year Built:	1905
Year Altered 1:	1979
Year Altered 2:	0
Historic District Name:	NoHo Historic District
Landmark Status:	Not reported
Built Floor Area Ratio:	10.28000000000
Maximum Allowable Residential Far:	0.00000000000
Maximum Allowable Commercial Far:	5.00000000000
Maximum Allowable Community Facility Far:	6.50000000000
Boro Code:	1
Borough, Tax Block and Lot:	1005310001.00000000
Condominium Number:	Not reported
Census Tract 2:	005502
X Coordinate:	985825
Y Coordinate:	204433
Zoning Map #:	12c
Zoning Map Code:	Not reported
Sanborn Map #:	103 009
Tax Map #:	10207
E-designation Number:	Not reported
Apportionment BBL:	Not reported
Apportionment Date:	Not reported
Pluto DTM Base Map Indicator:	1
2007 Flood Insurance Rate Map Indicator:	Not reported
2015 Preliminary Flood Insurance Rate Map Indicator:	Not reported
Version Number:	24v3.1
Changed By DCP:	Not reported

B159 **684 OWNERS CORPORATION** **NY AST** **A100521118**
WNW **684 BROADWAY** **N/A**
< 1/8 **NEW YORK, NY 10012**
0.066 mi.
349 ft. **Site 33 of 46 in cluster B**

Relative: AST:
Lower

Actual:
40 ft.

Name:	684 OWNERS CORPORATION
Address:	684 BROADWAY
City,State,Zip:	NEW YORK, NY 10012
Region:	STATE
DEC Region:	2
Site Status:	Unregulated/Closed
Facility Id:	2-602825
Program Type:	PBS
UTM X:	584910.16596

684 OWNERS CORPORATION (Continued) **A100521118**

UTM Y:	4509040.00429
Expiration Date:	N/A
Site Type:	Apartment Building/Office Building

Affiliation Records:

Site Id:	24780
Affiliation Type:	Facility Operator
Company Name:	684 OWNERS CORPORATION
Contact Type:	Not reported
Contact Name:	FRANK BURAU
Address1:	Not reported
Address2:	Not reported
City:	Not reported
State:	NN
Zip Code:	Not reported
Country Code:	001
Phone:	(212) 529-5688
EMail:	Not reported
Fax Number:	Not reported
Modified By:	MRBARROW
Date Last Modified:	2016-06-03

Site Id:	24780
Affiliation Type:	Emergency Contact
Company Name:	684 OWNERS CORPORATION C/O ANDREWS BUILDING CORP
Contact Type:	Not reported
Contact Name:	ANDREWS ORG.
Address1:	Not reported
Address2:	Not reported
City:	Not reported
State:	NN
Zip Code:	Not reported
Country Code:	999
Phone:	(212) 529-5688
EMail:	Not reported
Fax Number:	Not reported
Modified By:	MRBARROW
Date Last Modified:	2016-06-03

Site Id:	24780
Affiliation Type:	Facility Owner
Company Name:	684 OWNERS CORPORATION
Contact Type:	TREASURER
Contact Name:	FELIX RUO
Address1:	666 BROADWAY 12TH FLOOR
Address2:	Not reported
City:	NEW YORK
State:	NY
Zip Code:	10012
Country Code:	001
Phone:	(212) 529-5688
EMail:	Not reported
Fax Number:	Not reported
Modified By:	DAFRANCI
Date Last Modified:	2020-03-04

Site Id:	24780
Affiliation Type:	Mail Contact

684 OWNERS CORPORATION (Continued) **A100521118**

Company Name:	ANDREWS ORGANIZATION
Contact Type:	Not reported
Contact Name:	FELIX RUO
Address1:	666 BROADWAY
Address2:	12TH FLOOR
City:	NEW YORK
State:	NY
Zip Code:	10012
Country Code:	001
Phone:	(212) 529-5688
EMail:	Not reported
Fax Number:	Not reported
Modified By:	DAFRANCI
Date Last Modified:	2020-03-04

Tank Info:

Tank Number:	001
Tank Id:	51773
Material Code:	0001
Common Name of Substance:	#2 Fuel Oil (On-Site Consumption)

Equipment Records:

	A00 - Tank Internal Protection - None
	B01 - Tank External Protection - Painted/Asphalt Coating
	D01 - Pipe Type - Steel/Carbon Steel/Iron
	E00 - Piping Secondary Containment - None
	G03 - Tank Secondary Containment - Vault (w/o access)
	H00 - Tank Leak Detection - None
	K00 - Spill Prevention - None
	L09 - Piping Leak Detection - Exempt Suction Piping
	J02 - Dispenser - Suction Dispenser
	F00 - Pipe External Protection - None
	C01 - Pipe Location - Aboveground
	I04 - Overfill - Product Level Gauge (A/G)
Tank Location:	Aboveground - contact with soil.... Tank bottom rests on soil, allowing no visual inspection.
Tank Type:	Steel/Carbon Steel/Iron
Tank Status:	Closed - Removed
Pipe Model:	Not reported
Install Date:	04/23/1984
Capacity Gallons:	5000
Tightness Test Method:	-
Date Test:	Not reported
Next Test Date:	Not reported
Date Tank Closed:	01/10/2020
Register:	True
Modified By:	MJGRIFFI
Last Modified:	05/09/2022
Material Name:	#2 fuel oil (on-site consumption)

D160 **CON EDISON** **NY MANIFEST** **S130581366**
SSE **334 BOWERY** **N/A**
< 1/8 **NEW YORK, NY 10001**
0.066 mi.
350 ft. **Site 17 of 30 in cluster D**

Relative:
Higher

Actual:
42 ft.

NY MANIFEST:

EPA ID:	NYP005239627
Country:	USA
Name:	Con Edison
Address:	334 BOWERY
Address 2:	Not reported
City,State,Zip:	NEW YORK, NY 10001
Zip 4:	Not reported
Location Address 1:	334 BOWERY
Location Address 2:	Not reported
Location City,State,Zip:	NEW YORK, NY 10001
Location Zip 4:	Not reported
Facility Status:	Not reported
Total Tanks:	Not reported
Code:	BP

Mailing:

Mailing Name:	Con Edison
Mailing Contact:	Con Edison
Mailing Address 1:	280 11TH AVE
Mailing Address 2:	Not reported
Mailing City,State,Zip:	NEW YORK, NY 10001
Mailing Zip 4:	Not reported
Mailing Country:	USA
Mailing Phone:	Not reported

D161 **CON EDISON SERVICE BOX: 26837** **NJ MANIFEST** **S117986769**
SSE **334 BOWERY FRONT OF** **N/A**
< 1/8 **NEW YORK, NY 10012**
0.066 mi.
350 ft. **Site 18 of 30 in cluster D**

Relative:
Higher

Actual:
42 ft.

NJ MANIFEST:

EPA ID:	NYP004274395
Name:	CON EDISON SERVICE BOX: 26837
Address:	334 BOWERY FRONT OF
City,State,Zip:	NEW YORK, NY 10012
County:	Not reported
Mailing Address:	IRVING PL, RM 828
Mailing City,State,Zip:	NEW YORK, NY 10003
Telephone:	Not reported
Emergency Telephone:	Not reported
Contact:	BENJAMIN BAMONTE
Comments:	Not reported
SIC Code:	Not reported
County:	NY061
Municipal:	Not reported
Previous EPAID:	Not reported
Generator Flag:	Not reported
Transporter Flag:	Not reported
TSDF Flag:	Not reported
Name Change:	Not reported
Date Change:	Not reported

CON EDISON SERVICE BOX: 26837 (Continued) **S117986769**

Manifest Data:

EPA ID:	NYP004274395
Manifest Number:	010456416JJK
Date Shipped:	10/17/2012
TSDF EPA ID:	NJD002200046
Transporter EPA ID:	NJ0000027193
Transporter 2 EPA ID:	Not reported
Transporter 3 EPA ID:	Not reported
Transporter 4 EPA ID:	Not reported
Transporter 5 EPA ID:	Not reported
Transporter 6 EPA ID:	Not reported
Transporter 7 EPA ID:	Not reported
Transporter 8 EPA ID:	Not reported
Transporter 9 EPA ID:	Not reported
Transporter 10 EPA ID:	Not reported
Date Trans1 Transported Waste:	Not reported
Date Trans2 Transported Waste:	Not reported
Date Trans3 Transported Waste:	Not reported
Date Trans4 Transported Waste:	Not reported
Date Trans5 Transported Waste:	Not reported
Date Trans6 Transported Waste:	Not reported
Date Trans7 Transported Waste:	Not reported
Date Trans8 Transported Waste:	Not reported
Date Trans9 Transported Waste:	Not reported
Date Trans10 Transported Waste:	Not reported
Date TSDF Received Waste:	Not reported
TSDF EPA Facility Name:	Not reported
QTY Units:	Not reported
Transporter SEQ ID:	Not reported
Transporter-1 Date:	Not reported
Waste SEQ ID:	Not reported
Waste Type Code 2:	Not reported
Waste Type Code 3:	Not reported
Waste Type Code 4:	Not reported
Waste Type Code 5:	Not reported
Waste Type Code 6:	Not reported
Date Accepted:	Not reported
Manifest Discrepancy Type:	Not reported
Data Entry Number:	Not reported
Was Load Rejected:	Not reported
Reason Load Was Rejected:	Not reported

Waste:

Manifest Year:	Not reported
Waste Code:	D008
Hand Code:	Not reported
Quantity:	2,000.00
Unit:	Pounds

D162 **CON EDISON SERVICE BOX: 26836** **NJ MANIFEST** **S117986770**
SSE **334 BOWERY FRONT OF** **N/A**
< 1/8 **NEW YORK, NY 10012**
0.066 mi.
350 ft. **Site 19 of 30 in cluster D**

Relative:
Higher

Actual:
42 ft.

NJ MANIFEST:

EPA ID:	NYP004274403
Name:	CON EDISON SERVICE BOX: 26836
Address:	334 BOWERY FRONT OF
City,State,Zip:	NEW YORK, NY 10012
County:	Not reported
Mailing Address:	IRVING PL, RM 828
Mailing City,State,Zip:	NEW YORK, NY 10003
Telephone:	Not reported
Emergency Telephone:	Not reported
Contact:	BENJAMIN BAMONTE
Comments:	Not reported
SIC Code:	Not reported
County:	NY061
Municipal:	Not reported
Previous EPAID:	Not reported
Generator Flag:	Not reported
Transporter Flag:	Not reported
TSDF Flag:	Not reported
Name Change:	Not reported
Date Change:	Not reported

Manifest Data:

EPA ID:	NYP004274403
Manifest Number:	010456415JJK
Date Shipped:	10/17/2012
TSDF EPA ID:	NJD002200046
Transporter EPA ID:	NJ0000027193
Transporter 2 EPA ID:	Not reported
Transporter 3 EPA ID:	Not reported
Transporter 4 EPA ID:	Not reported
Transporter 5 EPA ID:	Not reported
Transporter 6 EPA ID:	Not reported
Transporter 7 EPA ID:	Not reported
Transporter 8 EPA ID:	Not reported
Transporter 9 EPA ID:	Not reported
Transporter 10 EPA ID:	Not reported
Date Trans1 Transported Waste:	Not reported
Date Trans2 Transported Waste:	Not reported
Date Trans3 Transported Waste:	Not reported
Date Trans4 Transported Waste:	Not reported
Date Trans5 Transported Waste:	Not reported
Date Trans6 Transported Waste:	Not reported
Date Trans7 Transported Waste:	Not reported
Date Trans8 Transported Waste:	Not reported
Date Trans9 Transported Waste:	Not reported
Date Trans10 Transported Waste:	Not reported
Date TSDF Received Waste:	Not reported
TSDF EPA Facility Name:	Not reported
QTY Units:	Not reported
Transporter SEQ ID:	Not reported
Transporter-1 Date:	Not reported
Waste SEQ ID:	Not reported
Waste Type Code 2:	Not reported

CON EDISON SERVICE BOX: 26836 (Continued) **S117986770**

Waste Type Code 3:	Not reported
Waste Type Code 4:	Not reported
Waste Type Code 5:	Not reported
Waste Type Code 6:	Not reported
Date Accepted:	Not reported
Manifest Discrepancy Type:	Not reported
Data Entry Number:	Not reported
Was Load Rejected:	Not reported
Reason Load Was Rejected:	Not reported

Waste:

Manifest Year:	Not reported
Waste Code:	D008
Hand Code:	Not reported
Quantity:	1,500.00
Unit:	Pounds

D163 **CON EDISON SERVICE BOX: 26837** **RCRA NonGen / NLR** **1016148815**
SSE **334 BOWERY FRONT OF** **NY MANIFEST** **NYP004274395**
< 1/8 **NEW YORK, NY 10012**
0.066 mi.
350 ft. **Site 20 of 30 in cluster D**

Relative: **Higher**
Actual: **42 ft.**

RCRA Listings:

Date Form Received by Agency:		20170728
Handler Name:		Con Edison Service Box: 26837
Handler Address:		Bowery Front Of
Handler City,State,Zip:		NEW YORK, NY 10012
EPA ID:		NYP004274395
Contact Name:		BENJAMIN BAMONTE
Contact Address:		Not reported
Contact City,State,Zip:		Not reported
Contact Telephone:		212-894-9549
Contact Fax:		Not reported
Contact Email:		Not reported
Contact Title:		OPERATING SUPERVISOR
EPA Region:		02
Land Type:		Private
Federal Waste Generator Description:		Not a generator, verified
Non-Notifier:		Not reported
Biennial Report Cycle:		Not reported
Accessibility:		Not reported
Active Site Indicator:		Not reported
State District Owner:		Ny
State District:		NYSDEC R2
Mailing Address:		IRVING PL, RM 828
Mailing City,State,Zip:		NEW YORK, NY 10003
Owner Name:	Not reported	
Owner Type:		Not reported
Operator Name:	Not reported	
Operator Type:		Not reported
Short-Term Generator Activity:		No
Importer Activity:		No
Mixed Waste Generator:		No
Transporter Activity:		No
Transfer Facility Activity:		No

CON EDISON SERVICE BOX: 26837 (Continued) **1016148815**

Recycler Activity with Storage:	No
Small Quantity On-Site Burner Exemption:	No
Smelting Melting and Refining Furnace Exemption:	No
Underground Injection Control:	No
Off-Site Waste Receipt:	No
Universal Waste Indicator:	No
Universal Waste Destination Facility:	No
Federal Universal Waste:	No
Active Site State-Reg Handler:	---
Federal Facility Indicator:	Not reported
Hazardous Secondary Material Indicator:	N
Sub-Part K Indicator:	Not reported
2018 GPRA Permit Baseline:	Not on the Baseline
2018 GPRA Renewals Baseline:	Not on the Baseline
202 GPRA Corrective Action Baseline:	No
Subject to Corrective Action Universe:	No
Non-TSDFs Where RCRA CA has Been Imposed Universe:	No
Corrective Action Priority Ranking:	No NCAPS ranking
Environmental Control Indicator:	No
Institutional Control Indicator:	No
Human Exposure Controls Indicator:	N/A
Groundwater Controls Indicator:	N/A
Significant Non-Complier Universe:	No
Unaddressed Significant Non-Complier Universe:	No
Addressed Significant Non-Complier Universe:	No
Significant Non-Complier With a Compliance Schedule Universe:	No
Financial Assurance Required:	Not reported
Handler Date of Last Change:	20171108
Recognized Trader-Importer:	No
Recognized Trader-Exporter:	No
Importer of Spent Lead Acid Batteries:	No
Exporter of Spent Lead Acid Batteries:	No
Recycler Activity Without Storage:	No
Manifest Broker:	No
Sub-Part P Indicator:	No

Historic Generators:

Receive Date:	20121017
Handler Name: CON EDISON SERVICE BOX:	26837
Federal Waste Generator Description:	Very Small Quantity Generator (formerly Conditionally-Exempt Small Quantity Generator
State District Owner:	Ny
Large Quantity Handler of Universal Waste:	No
Recognized Trader Importer:	No
Recognized Trader Exporter:	No
Spent Lead Acid Battery Importer:	No
Spent Lead Acid Battery Exporter:	No
Current Record:	No
Non Storage Recycler Activity:	Not reported
Electronic Manifest Broker:	Not reported

Receive Date:	20170728
Handler Name: CON EDISON SERVICE BOX:	26837
Federal Waste Generator Description:	Not a generator, verified
State District Owner:	Ny
Large Quantity Handler of Universal Waste:	No

CON EDISON SERVICE BOX: 26837 (Continued) **1016148815**

Recognized Trader Importer:	No
Recognized Trader Exporter:	No
Spent Lead Acid Battery Importer:	No
Spent Lead Acid Battery Exporter:	No
Current Record:	Yes
Non Storage Recycler Activity:	No
Electronic Manifest Broker:	No

List of NAICS Codes and Descriptions:

NAICS Codes:	No NAICS Codes Found

Facility Has Received Notices of Violations:

Violations:	No Violations Found

Evaluation Action Summary:

Evaluations:	No Evaluations Found

NY MANIFEST:

EPA ID:	NYP004274395
Country:	USA
Name:	Con Edison
Address:	334 BOWERY FRONT OF
Address 2:	Not reported
City,State,Zip:	NEW YORK, NY 10012
Zip 4:	Not reported
Location Address 1:	F/O 338 BOWERY
Location Address 2:	Not reported
Location City,State,Zip:	NEW YORK, NY 10012
Location Zip 4:	Not reported
Facility Status:	Not reported
Total Tanks:	Not reported
Code:	BP

Mailing:

Mailing Name:	Con Edison
Mailing Contact:	Tom Teeling
Mailing Address 1:	4 IRVING PLACE 15TH FLOOR
Mailing Address 2:	Not reported
Mailing City,State,Zip:	NEW YORK, NY 10003
Mailing Zip 4:	Not reported
Mailing Country:	USA
Mailing Phone:	2124603770

Manifest Data:

Document ID:	Not reported
Manifest Status:	Not reported
Trans1 State ID:	NJ0000027193
Year:	2018
Trans2 State ID:	Not reported
Generator Ship Date:	10/17/2012
Trans1 Recv Date:	10/17/2012
Trans2 Recv Date:	Not reported
TSD Site Recv Date:	10/19/2012
Part A Recv Date:	Not reported

CON EDISON SERVICE BOX: 26837 (Continued) **1016148815**

Part B Recv Date:	Not reported
Generator EPA ID:	NYP004274395
Trans1 EPA ID:	Not reported
Trans2 EPA ID:	Not reported
TSDF ID 1:	NJD002200046
TSDF ID 2:	Not reported
Manifest Tracking Number:	010456416JJK
Import Indicator:	N
Export Indicator:	N
Discr Quantity Indicator:	N
Discr Type Indicator:	N
Discr Residue Indicator:	N
Discr Partial Reject Indicator:	N
Discr Full Reject Indicator:	N
Manifest Ref Number:	Not reported
Alt Facility RCRA ID:	Not reported
Alt Facility Sign Date:	Not reported
MGMT Method Type Code:	H111
Waste Code a:	Lead
Waste Code b:	Not reported
Waste Code c:	Not reported
Waste Code e:	Not reported
Waste Code f:	Not reported
Waste Code g:	Not reported
Waste Code 1:	Not reported
Waste Code 2:	Not reported
Waste Code 3:	Not reported
Waste Code 4:	Not reported
Waste Code 5:	Not reported
Waste Code 6:	Not reported
Quantity:	2000
Units:	Pounds
Number of Containers:	1
Container Type:	Cargo tanks (tank trucks)
Handling Method:	Treat
Specific Gravity:	1

D164 **CON EDISON SERVICE BOX: 26836** **RCRA NonGen / NLR** **1016148816**
SSE **334 BOWERY FRONT OF** **FINDS** **NYP004274403**
< 1/8 **NEW YORK, NY 10012** **ECHO**
0.066 mi. **NY MANIFEST**
350 ft. **Site 21 of 30 in cluster D**

Relative: **Higher**
Actual: **42 ft.**

RCRA Listings:

Date Form Received by Agency:	20170728
Handler Name:	Con Edison Service Box: 26836
Handler Address:	Bowery Front Of
Handler City,State,Zip:	NEW YORK, NY 10012
EPA ID:	NYP004274403
Contact Name:	BENJAMIN BAMONTE
Contact Address:	Not reported
Contact City,State,Zip:	Not reported
Contact Telephone:	212-894-9549
Contact Fax:	Not reported
Contact Email:	Not reported
Contact Title:	OPERATING SUPERVISOR
EPA Region:	02

CON EDISON SERVICE BOX: 26836 (Continued) **1016148816**

Land Type:		Private
Federal Waste Generator Description:		Not a generator, verified
Non-Notifier:		Not reported
Biennial Report Cycle:		Not reported
Accessibility:		Not reported
Active Site Indicator:		Not reported
State District Owner:		Ny
State District:		NYSDEC R2
Mailing Address:		IRVING PL, RM 828
Mailing City,State,Zip:		NEW YORK, NY 10003
Owner Name:	Not reported	
Owner Type:		Not reported
Operator Name:	Not reported	
Operator Type:		Not reported
Short-Term Generator Activity:		No
Importer Activity:		No
Mixed Waste Generator:		No
Transporter Activity:		No
Transfer Facility Activity:		No
Recycler Activity with Storage:		No
Small Quantity On-Site Burner Exemption:		No
Smelting Melting and Refining Furnace Exemption:		No
Underground Injection Control:		No
Off-Site Waste Receipt:		No
Universal Waste Indicator:		No
Universal Waste Destination Facility:		No
Federal Universal Waste:		No
Active Site State-Reg Handler:		---
Federal Facility Indicator:		Not reported
Hazardous Secondary Material Indicator:		N
Sub-Part K Indicator:		Not reported
2018 GPRA Permit Baseline:		Not on the Baseline
2018 GPRA Renewals Baseline:		Not on the Baseline
202 GPRA Corrective Action Baseline:		No
Subject to Corrective Action Universe:		No
Non-TSDFs Where RCRA CA has Been Imposed Universe:		No
Corrective Action Priority Ranking:		No NCAPS ranking
Environmental Control Indicator:		No
Institutional Control Indicator:		No
Human Exposure Controls Indicator:		N/A
Groundwater Controls Indicator:		N/A
Significant Non-Complier Universe:		No
Unaddressed Significant Non-Complier Universe:		No
Addressed Significant Non-Complier Universe:		No
Significant Non-Complier With a Compliance Schedule Universe:		No
Financial Assurance Required:		Not reported
Handler Date of Last Change:		20171108
Recognized Trader-Importer:		No
Recognized Trader-Exporter:		No
Importer of Spent Lead Acid Batteries:		No
Exporter of Spent Lead Acid Batteries:		No
Recycler Activity Without Storage:		No
Manifest Broker:		No
Sub-Part P Indicator:		No

CON EDISON SERVICE BOX: 26836 (Continued) **1016148816**

Historic Generators:

Receive Date:		20121017
Handler Name:	CON EDISON SERVICE BOX:	26836
Federal Waste Generator Description:		Very Small Quantity Generator (formerly Conditionally-Exempt Small Quantity Generator
State District Owner:		Ny
Large Quantity Handler of Universal Waste:		No
Recognized Trader Importer:		No
Recognized Trader Exporter:		No
Spent Lead Acid Battery Importer:		No
Spent Lead Acid Battery Exporter:		No
Current Record:		No
Non Storage Recycler Activity:		Not reported
Electronic Manifest Broker:		Not reported

Receive Date:		20170728
Handler Name:	CON EDISON SERVICE BOX:	26836
Federal Waste Generator Description:		Not a generator, verified
State District Owner:		Ny
Large Quantity Handler of Universal Waste:		No
Recognized Trader Importer:		No
Recognized Trader Exporter:		No
Spent Lead Acid Battery Importer:		No
Spent Lead Acid Battery Exporter:		No
Current Record:		Yes
Non Storage Recycler Activity:		No
Electronic Manifest Broker:		No

List of NAICS Codes and Descriptions:

NAICS Codes:	No NAICS Codes Found

Facility Has Received Notices of Violations:

Violations:	No Violations Found

Evaluation Action Summary:

Evaluations:	No Evaluations Found

FINDS:

Registry ID:	110055421477

Click Here for FRS Facility Detail Report:

Environmental Interest/Information System:

The Resource Conservation and Recovery Act Information System (RCRAInfo) is EPA's comprehensive information system in support of the Resource Conservation and Recovery Act (RCRA) of 1976 and the Hazardous and Solid Waste Amendments (HSWA) of 1984. It tracks many types of information about generators, transporters, treaters, storers, and disposers of hazardous waste.

Click this hyperlink while viewing on your computer to access additional FINDS: detail in the EDR Site Report.

ECHO:

Envid:	1016148816

CON EDISON SERVICE BOX: 26836 (Continued) **1016148816**

Registry ID: 110055421477

DFR URL:
Name: CON EDISON SERVICE BOX: 26836
Address: 334 BOWERY FRONT OF
City,State,Zip: NEW YORK, NY 10012

NY MANIFEST:
EPA ID: NYP004274403
Country: USA
Name: Con Edison
Address: 334 BOWERY FRONT OF
Address 2: Not reported
City,State,Zip: NEW YORK, NY 10012
Zip 4: Not reported
Location Address 1: F/O 354 BOWERY
Location Address 2: Not reported
Location City,State,Zip: NEW YORK, NY 10012
Location Zip 4: Not reported
Facility Status: Not reported
Total Tanks: Not reported
Code: BP

Mailing:
Mailing Name: Con Edison
Mailing Contact: Tom Teeling
Mailing Address 1: 4 IRVING PLACE 15TH FLOOR
Mailing Address 2: Not reported
Mailing City,State,Zip: NEW YORK, NY 10003
Mailing Zip 4: Not reported
Mailing Country: USA
Mailing Phone: 2124603770

Manifest Data:
Document ID: Not reported
Manifest Status: Not reported
Trans1 State ID: NJ0000027193
Year: 2018
Trans2 State ID: Not reported
Generator Ship Date: 10/17/2012
Trans1 Recv Date: 10/17/2012
Trans2 Recv Date: Not reported
TSD Site Recv Date: 10/19/2012
Part A Recv Date: Not reported
Part B Recv Date: Not reported
Generator EPA ID: NYP004274403
Trans1 EPA ID: Not reported
Trans2 EPA ID: Not reported
TSDF ID 1: NJD002200046
TSDF ID 2: Not reported
Manifest Tracking Number: 010456415JJK
Import Indicator: N
Export Indicator: N
Discr Quantity Indicator: N
Discr Type Indicator: N
Discr Residue Indicator: N
Discr Partial Reject Indicator: N

CON EDISON SERVICE BOX: 26836 (Continued) **1016148816**

Discr Full Reject Indicator:	N
Manifest Ref Number:	Not reported
Alt Facility RCRA ID:	Not reported
Alt Facility Sign Date:	Not reported
MGMT Method Type Code:	H111
Waste Code a:	Lead
Waste Code b:	Not reported
Waste Code c:	Not reported
Waste Code e:	Not reported
Waste Code f:	Not reported
Waste Code g:	Not reported
Waste Code 1:	Not reported
Waste Code 2:	Not reported
Waste Code 3:	Not reported
Waste Code 4:	Not reported
Waste Code 5:	Not reported
Waste Code 6:	Not reported
Quantity:	1500
Units:	Pounds
Number of Containers:	1
Container Type:	Cargo tanks (tank trucks)
Handling Method:	Treat
Specific Gravity:	1

F165 **PENSKE TRUCK LEASING CO L P** **RCRA NonGen / NLR** **1000382745**
SW **23 BOND ST** **FINDS** **NYD981563455**
< 1/8 **NEW YORK, NY 10012** **ECHO**
0.066 mi. **NY MANIFEST**
351 ft. **Site 6 of 21 in cluster F**

Relative: **Higher**
Actual: **42 ft.**

RCRA Listings:

Date Form Received by Agency:	20070101
Handler Name:	Penske Truck Leasing Co L P
Handler Address:	Bond St
Handler City,State,Zip:	NEW YORK, NY 10012-2474
EPA ID:	NYD981563455
Contact Name:	Not reported
Contact Address:	W 26TH ST
Contact City,State,Zip:	NEW YORK, NY 10001-9998
Contact Telephone:	Not reported
Contact Fax:	Not reported
Contact Email:	Not reported
Contact Title:	Not reported
EPA Region:	02
Land Type:	Private
Federal Waste Generator Description:	Not a generator, verified
Non-Notifier:	Not reported
Biennial Report Cycle:	Not reported
Accessibility:	Not reported
Active Site Indicator:	Not reported
State District Owner:	Ny
State District:	NYSDEC R2
Mailing Address:	W 26TH ST
Mailing City,State,Zip:	NEW YORK, NY 10001-9998
Owner Name:	Penske Truck Leasing Co Lp
Owner Type:	Private
Operator Name:	Penske Truck Leasing Co Lp

PENSKE TRUCK LEASING CO L P (Continued) **1000382745**

Operator Type:	Private
Short-Term Generator Activity:	No
Importer Activity:	No
Mixed Waste Generator:	No
Transporter Activity:	No
Transfer Facility Activity:	No
Recycler Activity with Storage:	No
Small Quantity On-Site Burner Exemption:	No
Smelting Melting and Refining Furnace Exemption:	No
Underground Injection Control:	No
Off-Site Waste Receipt:	No
Universal Waste Indicator:	No
Universal Waste Destination Facility:	No
Federal Universal Waste:	No
Active Site State-Reg Handler:	---
Federal Facility Indicator:	Not reported
Hazardous Secondary Material Indicator:	N
Sub-Part K Indicator:	Not reported
2018 GPRA Permit Baseline:	Not on the Baseline
2018 GPRA Renewals Baseline:	Not on the Baseline
202 GPRA Corrective Action Baseline:	No
Subject to Corrective Action Universe:	No
Non-TSDFs Where RCRA CA has Been Imposed Universe:	No
Corrective Action Priority Ranking:	No NCAPS ranking
Environmental Control Indicator:	No
Institutional Control Indicator:	No
Human Exposure Controls Indicator:	N/A
Groundwater Controls Indicator:	N/A
Significant Non-Complier Universe:	No
Unaddressed Significant Non-Complier Universe:	No
Addressed Significant Non-Complier Universe:	No
Significant Non-Complier With a Compliance Schedule Universe:	No
Financial Assurance Required:	Not reported
Handler Date of Last Change:	20150414
Recognized Trader-Importer:	No
Recognized Trader-Exporter:	No
Importer of Spent Lead Acid Batteries:	No
Exporter of Spent Lead Acid Batteries:	No
Recycler Activity Without Storage:	No
Manifest Broker:	No
Sub-Part P Indicator:	No

Hazardous Waste Summary:

Waste Code:	D001
Waste Description:	Ignitable Waste
Waste Code:	D008
Waste Description:	Lead
Waste Code:	F002
Waste Description:	The Following Spent Halogenated Solvents: Tetrachloroethylene, Methylene Chloride, Trichloroethylene, 1,1,1-Trichloroethane, Chlorobenzene, 1,1,2-Trichloro-1,2,2-Trifluoroethane, Ortho-Dichlorobenzene, Trichlorofluoromethane, And 1,1,2, Trichloroethane; All Spent Solvent Mixtures/Blends Containing, Before Use, A Total Of Ten Percent Or More (By Volume) Of One Or More Of The

PENSKE TRUCK LEASING CO L P (Continued) **1000382745**

Above Halogenated Solvents Or Those Solvents Listed In F001, F004, And F005; And Still Bottoms From The Recovery Of These Spent Solvents And Spent Solvent Mixtures.

Waste Code: F004
Waste Description: The Following Spent Nonhalogenated Solvents: Cresols, Cresylic Acid, And Nitrobenzene; And The Still Bottoms From The Recovery Of These Solvents; All Spent Solvent Mixtures/Blends Containing, Before Use, A Total Of Ten Percent Or More (By Volume) Of One Or More Of The Above Nonhalogenated Solvents Or Those Solvents Listed In F001, F002, And F005; And Still Bottoms From The Recovery Of These Spent Solvents And Spent Solvent Mixtures.

Waste Code: NONE
Waste Description: Not Defined

Handler - Owner Operator:
Owner/Operator Indicator: Owner
Owner/Operator Name: PENSKE TRUCK LEASING CO LP
Legal Status: Private
Date Became Current: Not reported
Date Ended Current: Not reported
Owner/Operator Address: RTE 10 GREEN HILLS PO BOX 563
Owner/Operator City,State,Zip: READING, PA 19603-0563
Owner/Operator Telephone: 215-775-6380
Owner/Operator Telephone Ext: Not reported
Owner/Operator Fax: Not reported
Owner/Operator Email: Not reported

Owner/Operator Indicator: Operator
Owner/Operator Name: PENSKE TRUCK LEASING CO LP
Legal Status: Private
Date Became Current: Not reported
Date Ended Current: Not reported
Owner/Operator Address: RTE 10 GREEN HILLS PO BOX 563
Owner/Operator City,State,Zip: READING, PA 19603-0563
Owner/Operator Telephone: 215-775-6380
Owner/Operator Telephone Ext: Not reported
Owner/Operator Fax: Not reported
Owner/Operator Email: Not reported

Owner/Operator Indicator: Owner
Owner/Operator Name: PENSKE TRUCK LEASING CO LP
Legal Status: Private
Date Became Current: Not reported
Date Ended Current: Not reported
Owner/Operator Address: RTE 10 GREEN HILLS PO BOX 563
Owner/Operator City,State,Zip: READING, PA 19603-0563
Owner/Operator Telephone: 215-775-6380
Owner/Operator Telephone Ext: Not reported
Owner/Operator Fax: Not reported
Owner/Operator Email: Not reported

Historic Generators:
Receive Date: 19950227
Handler Name: PENSKE TRUCK LEASING CO L P

PENSKE TRUCK LEASING CO L P (Continued) **1000382745**

Federal Waste Generator Description: Not a generator, verified
State District Owner: Ny
Large Quantity Handler of Universal Waste: No
Recognized Trader Importer: No
Recognized Trader Exporter: No
Spent Lead Acid Battery Importer: No
Spent Lead Acid Battery Exporter: No
Current Record: No
Non Storage Recycler Activity: Not reported
Electronic Manifest Broker: Not reported

Receive Date: 20060101
Handler Name: PENSKE TRUCK LEASING CO L P
Federal Waste Generator Description: Not a generator, verified
State District Owner: Ny
Large Quantity Handler of Universal Waste: No
Recognized Trader Importer: No
Recognized Trader Exporter: No
Spent Lead Acid Battery Importer: No
Spent Lead Acid Battery Exporter: No
Current Record: No
Non Storage Recycler Activity: Not reported
Electronic Manifest Broker: Not reported

Receive Date: 20070101
Handler Name: PENSKE TRUCK LEASING CO L P
Federal Waste Generator Description: Not a generator, verified
State District Owner: Ny
Large Quantity Handler of Universal Waste: No
Recognized Trader Importer: No
Recognized Trader Exporter: No
Spent Lead Acid Battery Importer: No
Spent Lead Acid Battery Exporter: No
Current Record: Yes
Non Storage Recycler Activity: Not reported
Electronic Manifest Broker: Not reported

Receive Date: 19910815
Handler Name: PENSKE TRUCK LEASING CO L P
Federal Waste Generator Description: Very Small Quantity Generator (formerly Conditionally-Exempt Small Quantity Generator
State District Owner: Ny
Large Quantity Handler of Universal Waste: No
Recognized Trader Importer: No
Recognized Trader Exporter: No
Spent Lead Acid Battery Importer: No
Spent Lead Acid Battery Exporter: No
Current Record: No
Non Storage Recycler Activity: Not reported
Electronic Manifest Broker: Not reported

List of NAICS Codes and Descriptions:
NAICS Codes: No NAICS Codes Found

Facility Has Received Notices of Violations:
Violations: No Violations Found

PENSKE TRUCK LEASING CO L P (Continued) **1000382745**

Evaluation Action Summary:
Evaluations: No Evaluations Found

FINDS:
Registry ID: 110004409916

Click Here for FRS Facility Detail Report:

Environmental Interest/Information System:
The Resource Conservation and Recovery Act Information System (RCRAInfo) is EPA's comprehensive information system in support of the Resource Conservation and Recovery Act (RCRA) of 1976 and the Hazardous and Solid Waste Amendments (HSWA) of 1984. It tracks many types of information about generators, transporters, treaters, storers, and disposers of hazardous waste.

Click this hyperlink while viewing on your computer to access additional FINDS: detail in the EDR Site Report.

ECHO:
Envid: 1000382745
Registry ID: 110004409916

DFR URL:
Name: PENSKE TRUCK LEASING CO L P
Address: 23 BOND ST
City,State,Zip: NEW YORK, NY 10012

NY MANIFEST:
EPA ID: NYD981563455
Country: USA
Name: Penske Truck Leasing Co
Address: 23 BOND ST
Address 2: Not reported
City,State,Zip: NEW YORK, NY 10012-2474
Zip 4: Not reported
Location Address 1: 23 BOND STREET ST
Location Address 2: Not reported
Location City,State,Zip: NEW YORK, NY 10012
Location Zip 4: Not reported
Facility Status: Not reported
Total Tanks: Not reported
Code: BP

Mailing:
Mailing Name: Penske Truck Leasing Co
Mailing Contact: James Svaasand
Mailing Address 1: 536 WEST 26TH ST
Mailing Address 2: Not reported
Mailing City,State,Zip: NEW YORK, NY 10001
Mailing Zip 4: Not reported
Mailing Country: USA
Mailing Phone: 2127419837

Manifest Data:
Document ID: NJA1825471

PENSKE TRUCK LEASING CO L P (Continued) **1000382745**

Manifest Status:	Not reported
Trans1 State ID:	NJDEPS869
Year:	1994
Trans2 State ID:	Not reported
Generator Ship Date:	03/11/1994
Trans1 Recv Date:	03/11/1994
Trans2 Recv Date:	Not reported
TSD Site Recv Date:	03/11/1994
Part A Recv Date:	Not reported
Part B Recv Date:	Not reported
Generator EPA ID:	NYD981563455
Trans1 EPA ID:	ILD984908202
Trans2 EPA ID:	Not reported
TSDF ID 1:	NJD000768093
TSDF ID 2:	Not reported
Manifest Tracking Number:	Not reported
Import Indicator:	Not reported
Export Indicator:	Not reported
Discr Quantity Indicator:	Not reported
Discr Type Indicator:	Not reported
Discr Residue Indicator:	Not reported
Discr Partial Reject Indicator:	Not reported
Discr Full Reject Indicator:	Not reported
Manifest Ref Number:	Not reported
Alt Facility RCRA ID:	Not reported
Alt Facility Sign Date:	Not reported
MGMT Method Type Code:	Not reported
Waste Code 1:	Ignitable Waste
Waste Code 2:	Not reported
Waste Code 3:	Not reported
Waste Code 4:	Not reported
Waste Code 5:	Not reported
Waste Code 6:	Not reported
Quantity:	00016
Units:	Gallons (liquids only)
Number of Containers:	001
Container Type:	Metal drums, barrels, kegs
Handling Method:	Recycle
Specific Gravity:	01.00

Document ID:	NJA0711194
Manifest Status:	Not reported
Trans1 State ID:	000000000
Year:	1990
Trans2 State ID:	Not reported
Generator Ship Date:	01/18/1990
Trans1 Recv Date:	01/18/1990
Trans2 Recv Date:	Not reported
TSD Site Recv Date:	01/18/1990
Part A Recv Date:	Not reported
Part B Recv Date:	Not reported
Generator EPA ID:	NYD981563455
Trans1 EPA ID:	ILD051060408
Trans2 EPA ID:	Not reported
TSDF ID 1:	NJD000768093
TSDF ID 2:	Not reported
Manifest Tracking Number:	Not reported

PENSKE TRUCK LEASING CO L P (Continued) **1000382745**

Import Indicator:	Not reported
Export Indicator:	Not reported
Discr Quantity Indicator:	Not reported
Discr Type Indicator:	Not reported
Discr Residue Indicator:	Not reported
Discr Partial Reject Indicator:	Not reported
Discr Full Reject Indicator:	Not reported
Manifest Ref Number:	Not reported
Alt Facility RCRA ID:	Not reported
Alt Facility Sign Date:	Not reported
MGMT Method Type Code:	Not reported
Waste Code 1:	Ignitable Waste
Waste Code 2:	Not reported
Waste Code 3:	Not reported
Waste Code 4:	Not reported
Waste Code 5:	Not reported
Waste Code 6:	Not reported
Quantity:	00045
Units:	Pounds
Number of Containers:	001
Container Type:	Metal drums, barrels, kegs
Handling Method:	Burn
Specific Gravity:	01.00

Document ID:	NJA0732280
Manifest Status:	Not reported
Trans1 State ID:	000000000
Year:	1990
Trans2 State ID:	Not reported
Generator Ship Date:	02/01/1990
Trans1 Recv Date:	02/01/1990
Trans2 Recv Date:	Not reported
TSD Site Recv Date:	02/01/1990
Part A Recv Date:	Not reported
Part B Recv Date:	Not reported
Generator EPA ID:	NYD981563455
Trans1 EPA ID:	ILD051060408
Trans2 EPA ID:	Not reported
TSDF ID 1:	NJD000768093
TSDF ID 2:	Not reported
Manifest Tracking Number:	Not reported
Import Indicator:	Not reported
Export Indicator:	Not reported
Discr Quantity Indicator:	Not reported
Discr Type Indicator:	Not reported
Discr Residue Indicator:	Not reported
Discr Partial Reject Indicator:	Not reported
Discr Full Reject Indicator:	Not reported
Manifest Ref Number:	Not reported
Alt Facility RCRA ID:	Not reported
Alt Facility Sign Date:	Not reported
MGMT Method Type Code:	Not reported
Waste Code 1:	Ignitable Waste
Waste Code 2:	Not reported
Waste Code 3:	Not reported
Waste Code 4:	Not reported
Waste Code 5:	Not reported

PENSKE TRUCK LEASING CO L P (Continued) **1000382745**

Waste Code 6:	Not reported
Quantity:	00045
Units:	Pounds
Number of Containers:	001
Container Type:	Metal drums, barrels, kegs
Handling Method:	Recycle
Specific Gravity:	01.00
Document ID:	NJA0728255
Manifest Status:	Not reported
Trans1 State ID:	000000000
Year:	1990
Trans2 State ID:	Not reported
Generator Ship Date:	01/04/1990
Trans1 Recv Date:	01/04/1990
Trans2 Recv Date:	Not reported
TSD Site Recv Date:	01/04/1990
Part A Recv Date:	Not reported
Part B Recv Date:	Not reported
Generator EPA ID:	NYD981563455
Trans1 EPA ID:	ILD051060408
Trans2 EPA ID:	Not reported
TSDF ID 1:	NJD000768093
TSDF ID 2:	Not reported
Manifest Tracking Number:	Not reported
Import Indicator:	Not reported
Export Indicator:	Not reported
Discr Quantity Indicator:	Not reported
Discr Type Indicator:	Not reported
Discr Residue Indicator:	Not reported
Discr Partial Reject Indicator:	Not reported
Discr Full Reject Indicator:	Not reported
Manifest Ref Number:	Not reported
Alt Facility RCRA ID:	Not reported
Alt Facility Sign Date:	Not reported
MGMT Method Type Code:	Not reported
Waste Code 1:	Ignitable Waste
Waste Code 2:	Not reported
Waste Code 3:	Not reported
Waste Code 4:	Not reported
Waste Code 5:	Not reported
Waste Code 6:	Not reported
Quantity:	00045
Units:	Pounds
Number of Containers:	001
Container Type:	Fiberboard or plastic drums, barrels, kegs
Handling Method:	Recycle
Specific Gravity:	01.00
Document ID:	NJA0702650
Manifest Status:	Not reported
Trans1 State ID:	000000000
Year:	1990
Trans2 State ID:	Not reported
Generator Ship Date:	05/03/1990
Trans1 Recv Date:	05/03/1990
Trans2 Recv Date:	Not reported

PENSKE TRUCK LEASING CO L P (Continued) **1000382745**

TSD Site Recv Date:	05/03/1990
Part A Recv Date:	Not reported
Part B Recv Date:	Not reported
Generator EPA ID:	NYD981563455
Trans1 EPA ID:	ILD051060408
Trans2 EPA ID:	Not reported
TSDF ID 1:	NJD000768093
TSDF ID 2:	Not reported
Manifest Tracking Number:	Not reported
Import Indicator:	Not reported
Export Indicator:	Not reported
Discr Quantity Indicator:	Not reported
Discr Type Indicator:	Not reported
Discr Residue Indicator:	Not reported
Discr Partial Reject Indicator:	Not reported
Discr Full Reject Indicator:	Not reported
Manifest Ref Number:	Not reported
Alt Facility RCRA ID:	Not reported
Alt Facility Sign Date:	Not reported
MGMT Method Type Code:	Not reported
Waste Code 1:	Ignitable Waste
Waste Code 2:	Not reported
Waste Code 3:	Not reported
Waste Code 4:	Not reported
Waste Code 5:	Not reported
Waste Code 6:	Not reported
Quantity:	00045
Units:	Pounds
Number of Containers:	001
Container Type:	Metal drums, barrels, kegs
Handling Method:	Burn
Specific Gravity:	01.00

Document ID:	NJA0703293
Manifest Status:	Not reported
Trans1 State ID:	NJDEPS869
Year:	1990
Trans2 State ID:	Not reported
Generator Ship Date:	03/19/1990
Trans1 Recv Date:	03/19/1990
Trans2 Recv Date:	Not reported
TSD Site Recv Date:	03/19/1990
Part A Recv Date:	Not reported
Part B Recv Date:	Not reported
Generator EPA ID:	NYD981563455
Trans1 EPA ID:	ILD051060408
Trans2 EPA ID:	Not reported
TSDF ID 1:	NJD000768093
TSDF ID 2:	Not reported
Manifest Tracking Number:	Not reported
Import Indicator:	Not reported
Export Indicator:	Not reported
Discr Quantity Indicator:	Not reported
Discr Type Indicator:	Not reported
Discr Residue Indicator:	Not reported
Discr Partial Reject Indicator:	Not reported
Discr Full Reject Indicator:	Not reported

PENSKE TRUCK LEASING CO L P (Continued) **1000382745**

Manifest Ref Number:	Not reported
Alt Facility RCRA ID:	Not reported
Alt Facility Sign Date:	Not reported
MGMT Method Type Code:	Not reported
Waste Code 1:	Ignitable Waste
Waste Code 2:	Not reported
Waste Code 3:	Not reported
Waste Code 4:	Not reported
Waste Code 5:	Not reported
Waste Code 6:	Not reported
Quantity:	00045
Units:	Pounds
Number of Containers:	001
Container Type:	Metal drums, barrels, kegs
Handling Method:	Recycle
Specific Gravity:	01.00

Document ID:	NJA0701226
Manifest Status:	Not reported
Trans1 State ID:	000000000
Year:	1990
Trans2 State ID:	Not reported
Generator Ship Date:	03/02/1990
Trans1 Recv Date:	03/02/1990
Trans2 Recv Date:	Not reported
TSD Site Recv Date:	03/02/1990
Part A Recv Date:	Not reported
Part B Recv Date:	Not reported
Generator EPA ID:	NYD981563455
Trans1 EPA ID:	ILD051060408
Trans2 EPA ID:	Not reported
TSDF ID 1:	NJD000768093
TSDF ID 2:	Not reported
Manifest Tracking Number:	Not reported
Import Indicator:	Not reported
Export Indicator:	Not reported
Discr Quantity Indicator:	Not reported
Discr Type Indicator:	Not reported
Discr Residue Indicator:	Not reported
Discr Partial Reject Indicator:	Not reported
Discr Full Reject Indicator:	Not reported
Manifest Ref Number:	Not reported
Alt Facility RCRA ID:	Not reported
Alt Facility Sign Date:	Not reported
MGMT Method Type Code:	Not reported
Waste Code 1:	Ignitable Waste
Waste Code 2:	Not reported
Waste Code 3:	Not reported
Waste Code 4:	Not reported
Waste Code 5:	Not reported
Waste Code 6:	Not reported
Quantity:	00045
Units:	Pounds
Number of Containers:	001
Container Type:	Metal drums, barrels, kegs
Handling Method:	Burn
Specific Gravity:	01.00

PENSKE TRUCK LEASING CO L P (Continued) **1000382745**

Document ID:	NJA0942359
Manifest Status:	Not reported
Trans1 State ID:	NJDEPS869
Year:	1990
Trans2 State ID:	Not reported
Generator Ship Date:	12/13/1990
Trans1 Recv Date:	12/13/1990
Trans2 Recv Date:	Not reported
TSD Site Recv Date:	12/13/1990
Part A Recv Date:	Not reported
Part B Recv Date:	Not reported
Generator EPA ID:	NYD981563455
Trans1 EPA ID:	ILD051060408
Trans2 EPA ID:	Not reported
TSDF ID 1:	NJD000768093
TSDF ID 2:	Not reported
Manifest Tracking Number:	Not reported
Import Indicator:	Not reported
Export Indicator:	Not reported
Discr Quantity Indicator:	Not reported
Discr Type Indicator:	Not reported
Discr Residue Indicator:	Not reported
Discr Partial Reject Indicator:	Not reported
Discr Full Reject Indicator:	Not reported
Manifest Ref Number:	Not reported
Alt Facility RCRA ID:	Not reported
Alt Facility Sign Date:	Not reported
MGMT Method Type Code:	Not reported
Waste Code 1:	Ignitable Waste
Waste Code 2:	Not reported
Waste Code 3:	Not reported
Waste Code 4:	Not reported
Waste Code 5:	Not reported
Waste Code 6:	Not reported
Quantity:	00045
Units:	Pounds
Number of Containers:	001
Container Type:	Metal drums, barrels, kegs
Handling Method:	Recycle
Specific Gravity:	01.00

Document ID:	NJA0923916
Manifest Status:	Not reported
Trans1 State ID:	000000000
Year:	1990
Trans2 State ID:	Not reported
Generator Ship Date:	07/18/1990
Trans1 Recv Date:	07/18/1990
Trans2 Recv Date:	Not reported
TSD Site Recv Date:	07/18/1990
Part A Recv Date:	Not reported
Part B Recv Date:	Not reported
Generator EPA ID:	NYD981563455
Trans1 EPA ID:	ILD051060408
Trans2 EPA ID:	Not reported
TSDF ID 1:	NJD000768093
TSDF ID 2:	Not reported

PENSKE TRUCK LEASING CO L P (Continued) **1000382745**

Manifest Tracking Number:	Not reported
Import Indicator:	Not reported
Export Indicator:	Not reported
Discr Quantity Indicator:	Not reported
Discr Type Indicator:	Not reported
Discr Residue Indicator:	Not reported
Discr Partial Reject Indicator:	Not reported
Discr Full Reject Indicator:	Not reported
Manifest Ref Number:	Not reported
Alt Facility RCRA ID:	Not reported
Alt Facility Sign Date:	Not reported
MGMT Method Type Code:	Not reported
Waste Code 1:	Ignitable Waste
Waste Code 2:	Not reported
Waste Code 3:	Not reported
Waste Code 4:	Not reported
Waste Code 5:	Not reported
Waste Code 6:	Not reported
Quantity:	00045
Units:	Pounds
Number of Containers:	001
Container Type:	Metal drums, barrels, kegs
Handling Method:	Recycle
Specific Gravity:	01.00
Document ID:	NJA0714750
Manifest Status:	K - Completed after the designated time
Trans1 State ID:	NJDEPS869
Year:	1989
Trans2 State ID:	Not reported
Generator Ship Date:	891013
Trans1 Recv Date:	891013
Trans2 Recv Date:	Not reported
TSD Site Recv Date:	891013
Part A Recv Date:	891206
Part B Recv Date:	891027
Generator EPA ID:	NYD981563455
Trans1 EPA ID:	ILD051060408
Trans2 EPA ID:	Not reported
TSDF ID 1:	NJD000768093
TSDF ID 2:	Not reported
Manifest Tracking Number:	Not reported
Import Indicator:	Not reported
Export Indicator:	Not reported
Discr Quantity Indicator:	Not reported
Discr Type Indicator:	Not reported
Discr Residue Indicator:	Not reported
Discr Partial Reject Indicator:	Not reported
Discr Full Reject Indicator:	Not reported
Manifest Ref Number:	Not reported
Alt Facility RCRA ID:	Not reported
Alt Facility Sign Date:	Not reported
MGMT Method Type Code:	Not reported
Waste Code 1:	Ignitable Waste
Waste Code 2:	Not reported
Waste Code 3:	Not reported
Waste Code 4:	Not reported

PENSKE TRUCK LEASING CO L P (Continued) **1000382745**

Waste Code 5:	Not reported
Waste Code 6:	Not reported
Quantity:	00045
Units:	Pounds
Number of Containers:	001
Container Type:	Metal drums, barrels, kegs
Handling Method:	Recycle
Specific Gravity:	100

Document ID:	NJA0614524
Manifest Status:	K - Completed after the designated time
Trans1 State ID:	NJDEPS869
Year:	1989
Trans2 State ID:	Not reported
Generator Ship Date:	890407
Trans1 Recv Date:	890407
Trans2 Recv Date:	Not reported
TSD Site Recv Date:	890407
Part A Recv Date:	890522
Part B Recv Date:	890418
Generator EPA ID:	NYD981563455
Trans1 EPA ID:	ILD051060408
Trans2 EPA ID:	Not reported
TSDF ID 1:	NJD000768093
TSDF ID 2:	Not reported
Manifest Tracking Number:	Not reported
Import Indicator:	Not reported
Export Indicator:	Not reported
Discr Quantity Indicator:	Not reported
Discr Type Indicator:	Not reported
Discr Residue Indicator:	Not reported
Discr Partial Reject Indicator:	Not reported
Discr Full Reject Indicator:	Not reported
Manifest Ref Number:	Not reported
Alt Facility RCRA ID:	Not reported
Alt Facility Sign Date:	Not reported
MGMT Method Type Code:	Not reported
Waste Code 1:	Ignitable Waste
Waste Code 2:	Not reported
Waste Code 3:	Not reported
Waste Code 4:	Not reported
Waste Code 5:	Not reported
Waste Code 6:	Not reported
Quantity:	00045
Units:	Pounds
Number of Containers:	001
Container Type:	Metal drums, barrels, kegs
Handling Method:	Recycle
Specific Gravity:	100

Click this hyperlink while viewing on your computer to access
37 additional NY MANIFEST: record(s) in the EDR Site Report.

F166 **PENSKE TRUCK LEASING CO.,L.P.** **NY UST** **U003074580**
SW **23 BOND STREET** **NY AST** **N/A**
< 1/8 **NEW YORK, NY 10012**
0.066 mi.
351 ft. **Site 7 of 21 in cluster F**

Relative:
Higher

Actual:
42 ft.

UST:

Name:	PENSKE TRUCK LEASING CO.,L.P.
Address:	23 BOND STREET
City,State,Zip:	NEW YORK, NY 10012
Id/Status:	2-401269 / Unregulated/Closed
Program Type:	PBS
Region:	STATE
DEC Region:	2
Expiration Date:	N/A
UTM X:	584986.59986
UTM Y:	4508857.66715
Site Type:	Other

Affiliation Records:

Site Id:	19176
Affiliation Type:	Facility Owner
Company Name:	PENSKE TRUCK LEASING CO.,L.P.
Contact Type:	Not reported
Contact Name:	Not reported
Address1:	ROUTE 10, GREEN HILLS, PO BOX 563
Address2:	Not reported
City:	READING
State:	PA
Zip Code:	19603-0563
Country Code:	001
Phone:	(610) 775-6000
EMail:	Not reported
Fax Number:	Not reported
Modified By:	TRANSLAT
Date Last Modified:	2004-03-04

Site Id:	19176
Affiliation Type:	Mail Contact
Company Name:	PENSKE TRUCK LEASING CO.,L.P.
Contact Type:	Not reported
Contact Name:	ENVIRONMENTAL SERVICES
Address1:	RT 10,GREEN HILLS,PO BOX 563
Address2:	Not reported
City:	READING
State:	PA
Zip Code:	19603
Country Code:	001
Phone:	(215) 775-6000
EMail:	Not reported
Fax Number:	Not reported
Modified By:	TRANSLAT
Date Last Modified:	2004-03-04

Site Id:	19176
Affiliation Type:	Facility Operator
Company Name:	PENSKE TRUCK LEASING CO.,L.P.
Contact Type:	Not reported
Contact Name:	JOHN MAHER
Address1:	Not reported

PENSKE TRUCK LEASING CO.,L.P. (Continued) **U003074580**

Address2:	Not reported
City:	Not reported
State:	NN
Zip Code:	Not reported
Country Code:	001
Phone:	(212) 420-9622
EMail:	Not reported
Fax Number:	Not reported
Modified By:	TRANSLAT
Date Last Modified:	2004-03-04

Site Id:	19176
Affiliation Type:	Emergency Contact
Company Name:	PENSKE TRUCK LEASING CO.,L.P.
Contact Type:	Not reported
Contact Name:	MARC E. ALTHEN
Address1:	Not reported
Address2:	Not reported
City:	Not reported
State:	NN
Zip Code:	Not reported
Country Code:	001
Phone:	(610) 775-6000
EMail:	Not reported
Fax Number:	Not reported
Modified By:	TRANSLAT
Date Last Modified:	2004-03-04

Tank Info:

Tank Number:	001
Tank ID:	21779
Tank Status:	Closed - Removed
Material Name:	Closed - Removed
Capacity Gallons:	550
Install Date:	01/01/1983
Date Tank Closed:	06/01/1994
Registered:	True
Tank Location:	Underground
Tank Type:	Steel/carbon steel
Material Code:	0009
Common Name of Substance:	Gasoline

Tightness Test Method:	NN
Date Test:	Not reported
Next Test Date:	Not reported
Pipe Model:	Not reported
Modified By:	MJGRIFFI
Last Modified:	05/09/2022

Equipment Records:

J02 - Dispenser - Suction Dispenser
B00 - Tank External Protection - None
C00 - Pipe Location - No Piping
D02 - Pipe Type - Galvanized Steel
F00 - Pipe External Protection - None
A00 - Tank Internal Protection - None

PENSKE TRUCK LEASING CO.,L.P. (Continued) **U003074580**

G03 - Tank Secondary Containment - Vault (w/o access)
H00 - Tank Leak Detection - None
I00 - Overfill - None

Tank Number: 002
Tank ID: 21780
Tank Status: Closed - Removed
Material Name: Closed - Removed
Capacity Gallons: 550
Install Date: 01/01/1983
Date Tank Closed: 06/01/1994
Registered: True
Tank Location: Underground
Tank Type: Steel/carbon steel
Material Code: 0009
Common Name of Substance: Gasoline

Tightness Test Method: NN
Date Test: Not reported
Next Test Date: Not reported
Pipe Model: Not reported
Modified By: MJGRIFFI
Last Modified: 05/09/2022

Equipment Records:

J02 - Dispenser - Suction Dispenser
B00 - Tank External Protection - None
C00 - Pipe Location - No Piping
D02 - Pipe Type - Galvanized Steel
F00 - Pipe External Protection - None
A00 - Tank Internal Protection - None
G03 - Tank Secondary Containment - Vault (w/o access)
H00 - Tank Leak Detection - None
I00 - Overfill - None

Tank Number: 003
Tank ID: 21781
Tank Status: Closed - Removed
Material Name: Closed - Removed
Capacity Gallons: 550
Install Date: 12/01/1964
Date Tank Closed: 06/01/1994
Registered: True
Tank Location: Underground
Tank Type: Steel/carbon steel
Material Code: 0008
Common Name of Substance: Diesel

Tightness Test Method: NN
Date Test: Not reported
Next Test Date: Not reported
Pipe Model: Not reported
Modified By: MJGRIFFI
Last Modified: 05/09/2022

Equipment Records:

PENSKE TRUCK LEASING CO.,L.P. (Continued) **U003074580**

J02 - Dispenser - Suction Dispenser
B00 - Tank External Protection - None
C00 - Pipe Location - No Piping
D02 - Pipe Type - Galvanized Steel
F00 - Pipe External Protection - None
A00 - Tank Internal Protection - None
G03 - Tank Secondary Containment - Vault (w/o access)
H00 - Tank Leak Detection - None
I04 - Overfill - Product Level Gauge (A/G)

Tank Number:	004
Tank ID:	21782
Tank Status:	Closed - Removed
Material Name:	Closed - Removed
Capacity Gallons:	550
Install Date:	12/01/1964
Date Tank Closed:	06/01/1994
Registered:	True
Tank Location:	Underground
Tank Type:	Steel/carbon steel
Material Code:	0008
Common Name of Substance:	Diesel
Tightness Test Method:	NN
Date Test:	Not reported
Next Test Date:	Not reported
Pipe Model:	Not reported
Modified By:	MJGRIFFI
Last Modified:	05/09/2022

Equipment Records:

J02 - Dispenser - Suction Dispenser
B00 - Tank External Protection - None
C00 - Pipe Location - No Piping
D02 - Pipe Type - Galvanized Steel
F00 - Pipe External Protection - None
A00 - Tank Internal Protection - None
G03 - Tank Secondary Containment - Vault (w/o access)
H00 - Tank Leak Detection - None
I04 - Overfill - Product Level Gauge (A/G)

Tank Number:	005
Tank ID:	21783
Tank Status:	Closed - Removed
Material Name:	Closed - Removed
Capacity Gallons:	550
Install Date:	12/01/1964
Date Tank Closed:	06/01/1994
Registered:	True
Tank Location:	Underground
Tank Type:	Steel/carbon steel
Material Code:	0008
Common Name of Substance:	Diesel
Tightness Test Method:	NN
Date Test:	Not reported

PENSKE TRUCK LEASING CO.,L.P. (Continued) **U003074580**

Next Test Date: Not reported
Pipe Model: Not reported
Modified By: MJGRIFFI
Last Modified: 05/09/2022

Equipment Records:

J02 - Dispenser - Suction Dispenser
B00 - Tank External Protection - None
C00 - Pipe Location - No Piping
D02 - Pipe Type - Galvanized Steel
F00 - Pipe External Protection - None
A00 - Tank Internal Protection - None
G03 - Tank Secondary Containment - Vault (w/o access)
H00 - Tank Leak Detection - None
I04 - Overfill - Product Level Gauge (A/G)

AST:

Name: PENSKE TRUCK LEASING CO.,L.P.
Address: 23 BOND STREET
City,State,Zip: NEW YORK, NY 10012
Region: STATE
DEC Region: 2
Site Status: Unregulated/Closed
Facility Id: 2-401269
Program Type: PBS
UTM X: 584986.59986
UTM Y: 4508857.66715
Expiration Date: N/A
Site Type: Other

Affiliation Records:

Site Id: 19176
Affiliation Type: Facility Owner
Company Name: PENSKE TRUCK LEASING CO.,L.P.
Contact Type: Not reported
Contact Name: Not reported
Address1: ROUTE 10, GREEN HILLS, PO BOX 563
Address2: Not reported
City: READING
State: PA
Zip Code: 19603-0563
Country Code: 001
Phone: (610) 775-6000
EMail: Not reported
Fax Number: Not reported
Modified By: TRANSLAT
Date Last Modified: 2004-03-04

Site Id: 19176
Affiliation Type: Mail Contact
Company Name: PENSKE TRUCK LEASING CO.,L.P.
Contact Type: Not reported
Contact Name: ENVIRONMENTAL SERVICES
Address1: RT 10,GREEN HILLS,PO BOX 563
Address2: Not reported
City: READING
State: PA
Zip Code: 19603

PENSKE TRUCK LEASING CO.,L.P. (Continued) **U003074580**

Country Code:	001
Phone:	(215) 775-6000
EMail:	Not reported
Fax Number:	Not reported
Modified By:	TRANSLAT
Date Last Modified:	2004-03-04

Site Id:	19176
Affiliation Type:	Facility Operator
Company Name:	PENSKE TRUCK LEASING CO.,L.P.
Contact Type:	Not reported
Contact Name:	JOHN MAHER
Address1:	Not reported
Address2:	Not reported
City:	Not reported
State:	NN
Zip Code:	Not reported
Country Code:	001
Phone:	(212) 420-9622
EMail:	Not reported
Fax Number:	Not reported
Modified By:	TRANSLAT
Date Last Modified:	2004-03-04

Site Id:	19176
Affiliation Type:	Emergency Contact
Company Name:	PENSKE TRUCK LEASING CO.,L.P.
Contact Type:	Not reported
Contact Name:	MARC E. ALTHEN
Address1:	Not reported
Address2:	Not reported
City:	Not reported
State:	NN
Zip Code:	Not reported
Country Code:	001
Phone:	(610) 775-6000
EMail:	Not reported
Fax Number:	Not reported
Modified By:	TRANSLAT
Date Last Modified:	2004-03-04

Tank Info:

Tank Number:	00A
Tank Id:	21784
Material Code:	9999
Common Name of Substance:	Other

Equipment Records:

G00 - Tank Secondary Containment - None
J02 - Dispenser - Suction Dispenser
B00 - Tank External Protection - None
C00 - Pipe Location - No Piping
D02 - Pipe Type - Galvanized Steel
F00 - Pipe External Protection - None
A00 - Tank Internal Protection - None

PENSKE TRUCK LEASING CO.,L.P. (Continued) **U003074580**

	H00 - Tank Leak Detection - None
	I04 - Overfill - Product Level Gauge (A/G)
Tank Location:	Aboveground - contact with soil.... Tank bottom rests on soil, allowing no visual inspection.
Tank Type:	Steel/Carbon Steel/Iron
Tank Status:	Closed - Removed
Pipe Model:	Not reported
Install Date:	Not reported
Capacity Gallons:	550
Tightness Test Method:	NN
Date Test:	Not reported
Next Test Date:	Not reported
Date Tank Closed:	Not reported
Register:	True
Modified By:	MJGRIFFI
Last Modified:	05/09/2022
Material Name:	other

Tank Number:	00B
Tank Id:	21785
Material Code:	9999
Common Name of Substance:	Other

Equipment Records:

	G00 - Tank Secondary Containment - None
	J02 - Dispenser - Suction Dispenser
	B00 - Tank External Protection - None
	C00 - Pipe Location - No Piping
	D02 - Pipe Type - Galvanized Steel
	F00 - Pipe External Protection - None
	A00 - Tank Internal Protection - None
	H00 - Tank Leak Detection - None
	I04 - Overfill - Product Level Gauge (A/G)
Tank Location:	Aboveground - contact with soil.... Tank bottom rests on soil, allowing no visual inspection.
Tank Type:	Steel/Carbon Steel/Iron
Tank Status:	Closed - Removed
Pipe Model:	Not reported
Install Date:	Not reported
Capacity Gallons:	550
Tightness Test Method:	NN
Date Test:	Not reported
Next Test Date:	Not reported
Date Tank Closed:	Not reported
Register:	True
Modified By:	MJGRIFFI
Last Modified:	05/09/2022
Material Name:	other

F167 **CON EDISON SERVICE BOX: 26611** **RCRA NonGen / NLR** **1016148843**
SW **23 BOND ST FRONT OF** **NY MANIFEST** **NYP004274940**
< 1/8 **NEW YORK, NY 10012**
0.066 mi.
351 ft. **Site 8 of 21 in cluster F**

Relative: **Higher**
Actual: **42 ft.**

RCRA Listings:

Date Form Received by Agency:		20170728
Handler Name:		Con Edison Service Box: 26611
Handler Address:		Bond St Front Of
Handler City,State,Zip:		NEW YORK, NY 10012
EPA ID:		NYP004274940
Contact Name:		BENJAMIN BAMONTE
Contact Address:		Not reported
Contact City,State,Zip:		Not reported
Contact Telephone:		212-894-9549
Contact Fax:		Not reported
Contact Email:		Not reported
Contact Title:		OPERATING SUPERVISOR
EPA Region:		02
Land Type:		Private
Federal Waste Generator Description:		Not a generator, verified
Non-Notifier:		Not reported
Biennial Report Cycle:		Not reported
Accessibility:		Not reported
Active Site Indicator:		Not reported
State District Owner:		Ny
State District:		NYSDEC R2
Mailing Address:		IRVING PL, RM 828
Mailing City,State,Zip:		NEW YORK, NY 10003
Owner Name:	Not reported	
Owner Type:		Not reported
Operator Name:	Not reported	
Operator Type:		Not reported
Short-Term Generator Activity:		No
Importer Activity:		No
Mixed Waste Generator:		No
Transporter Activity:		No
Transfer Facility Activity:		No
Recycler Activity with Storage:		No
Small Quantity On-Site Burner Exemption:		No
Smelting Melting and Refining Furnace Exemption:		No
Underground Injection Control:		No
Off-Site Waste Receipt:		No
Universal Waste Indicator:		No
Universal Waste Destination Facility:		No
Federal Universal Waste:		No
Active Site State-Reg Handler:		---
Federal Facility Indicator:		Not reported
Hazardous Secondary Material Indicator:		N
Sub-Part K Indicator:		Not reported
2018 GPRA Permit Baseline:		Not on the Baseline
2018 GPRA Renewals Baseline:		Not on the Baseline
202 GPRA Corrective Action Baseline:		No
Subject to Corrective Action Universe:		No
Non-TSDFs Where RCRA CA has Been Imposed Universe:		No
Corrective Action Priority Ranking:		No NCAPS ranking
Environmental Control Indicator:		No
Institutional Control Indicator:		No

CON EDISON SERVICE BOX: 26611 (Continued) **1016148843**

Human Exposure Controls Indicator:	N/A
Groundwater Controls Indicator:	N/A
Significant Non-Complier Universe:	No
Unaddressed Significant Non-Complier Universe:	No
Addressed Significant Non-Complier Universe:	No
Significant Non-Complier With a Compliance Schedule Universe:	No
Financial Assurance Required:	Not reported
Handler Date of Last Change:	20171108
Recognized Trader-Importer:	No
Recognized Trader-Exporter:	No
Importer of Spent Lead Acid Batteries:	No
Exporter of Spent Lead Acid Batteries:	No
Recycler Activity Without Storage:	No
Manifest Broker:	No
Sub-Part P Indicator:	No

Historic Generators:

Receive Date:	20121019
Handler Name: CON EDISON SERVICE BOX:	26611
Federal Waste Generator Description:	Very Small Quantity Generator (formerly Conditionally-Exempt Small Quantity Generator
State District Owner:	Ny
Large Quantity Handler of Universal Waste:	No
Recognized Trader Importer:	No
Recognized Trader Exporter:	No
Spent Lead Acid Battery Importer:	No
Spent Lead Acid Battery Exporter:	No
Current Record:	No
Non Storage Recycler Activity:	Not reported
Electronic Manifest Broker:	Not reported

Receive Date:	20170728
Handler Name: CON EDISON SERVICE BOX:	26611
Federal Waste Generator Description:	Not a generator, verified
State District Owner:	Ny
Large Quantity Handler of Universal Waste:	No
Recognized Trader Importer:	No
Recognized Trader Exporter:	No
Spent Lead Acid Battery Importer:	No
Spent Lead Acid Battery Exporter:	No
Current Record:	Yes
Non Storage Recycler Activity:	No
Electronic Manifest Broker:	No

List of NAICS Codes and Descriptions:

NAICS Codes:	No NAICS Codes Found

Facility Has Received Notices of Violations:

Violations:	No Violations Found

Evaluation Action Summary:

Evaluations:	No Evaluations Found

CON EDISON SERVICE BOX: 26611 (Continued) **1016148843**

NY MANIFEST:

EPA ID:	NYP004274940
Country:	USA
Name:	Con Edison
Address:	23 BOND ST FRONT OF
Address 2:	Not reported
City,State,Zip:	NEW YORK, NY 10012
Zip 4:	Not reported
Location Address 1:	F/O 25 BOND ST
Location Address 2:	Not reported
Location City,State,Zip:	NEW YORK, NY 10012
Location Zip 4:	Not reported
Facility Status:	Not reported
Total Tanks:	Not reported
Code:	BP

Mailing:

Mailing Name:	Con Edison
Mailing Contact:	Tom Teeling
Mailing Address 1:	4 IRVING PLACE 15TH FLOOR
Mailing Address 2:	Not reported
Mailing City,State,Zip:	NEW YORK, NY 10003
Mailing Zip 4:	Not reported
Mailing Country:	USA
Mailing Phone:	2124603770

Manifest Data:

Document ID:	Not reported
Manifest Status:	Not reported
Trans1 State ID:	NJ0000027193
Year:	2018
Trans2 State ID:	Not reported
Generator Ship Date:	10/19/2012
Trans1 Recv Date:	10/19/2012
Trans2 Recv Date:	Not reported
TSD Site Recv Date:	10/19/2012
Part A Recv Date:	Not reported
Part B Recv Date:	Not reported
Generator EPA ID:	NYP004274940
Trans1 EPA ID:	Not reported
Trans2 EPA ID:	Not reported
TSDF ID 1:	NJD002200046
TSDF ID 2:	Not reported
Manifest Tracking Number:	010456407JJK
Import Indicator:	N
Export Indicator:	N
Discr Quantity Indicator:	N
Discr Type Indicator:	N
Discr Residue Indicator:	N
Discr Partial Reject Indicator:	N
Discr Full Reject Indicator:	N
Manifest Ref Number:	Not reported
Alt Facility RCRA ID:	Not reported
Alt Facility Sign Date:	Not reported
MGMT Method Type Code:	H111
Waste Code a:	Lead
Waste Code b:	Not reported

CON EDISON SERVICE BOX: 26611 (Continued) **1016148843**

Waste Code c:	Not reported
Waste Code e:	Not reported
Waste Code f:	Not reported
Waste Code g:	Not reported
Waste Code 1:	Not reported
Waste Code 2:	Not reported
Waste Code 3:	Not reported
Waste Code 4:	Not reported
Waste Code 5:	Not reported
Waste Code 6:	Not reported
Quantity:	500
Units:	Pounds
Number of Containers:	1
Container Type:	Cargo tanks (tank trucks)
Handling Method:	Treat
Specific Gravity:	1
Document ID:	Not reported
Manifest Status:	Not reported
Trans1 State ID:	NJ0000027193
Year:	2018
Trans2 State ID:	Not reported
Generator Ship Date:	10/22/2012
Trans1 Recv Date:	10/22/2012
Trans2 Recv Date:	Not reported
TSD Site Recv Date:	10/25/2012
Part A Recv Date:	Not reported
Part B Recv Date:	Not reported
Generator EPA ID:	NYP004274940
Trans1 EPA ID:	Not reported
Trans2 EPA ID:	Not reported
TSDF ID 1:	NJD002200046
TSDF ID 2:	Not reported
Manifest Tracking Number:	010456401JJK
Import Indicator:	N
Export Indicator:	N
Discr Quantity Indicator:	N
Discr Type Indicator:	N
Discr Residue Indicator:	N
Discr Partial Reject Indicator:	N
Discr Full Reject Indicator:	N
Manifest Ref Number:	Not reported
Alt Facility RCRA ID:	Not reported
Alt Facility Sign Date:	Not reported
MGMT Method Type Code:	H111
Waste Code a:	Lead
Waste Code b:	Not reported
Waste Code c:	Not reported
Waste Code e:	Not reported
Waste Code f:	Not reported
Waste Code g:	Not reported
Waste Code 1:	Not reported
Waste Code 2:	Not reported
Waste Code 3:	Not reported
Waste Code 4:	Not reported
Waste Code 5:	Not reported
Waste Code 6:	Not reported

CON EDISON SERVICE BOX: 26611 (Continued) **1016148843**

Quantity:	1500
Units:	Pounds
Number of Containers:	1
Container Type:	Cargo tanks (tank trucks)
Handling Method:	Treat
Specific Gravity:	1

F168 **CON EDISON SERVICE BOX: 26611** **NJ MANIFEST** **S117986795**
SW **23 BOND ST FRONT OF** **N/A**
< 1/8 **NEW YORK, NY 10012**
0.066 mi.
351 ft. **Site 9 of 21 in cluster F**

Relative:
Higher

Actual:
42 ft.

NJ MANIFEST:

EPA ID:	NYP004274940
Name:	CON EDISON SERVICE BOX: 26611
Address:	23 BOND ST FRONT OF
City,State,Zip:	NEW YORK, NY 10012
County:	Not reported
Mailing Address:	IRVING PL, RM 828
Mailing City,State,Zip:	NEW YORK, NY 10003
Telephone:	Not reported
Emergency Telephone:	Not reported
Contact:	BENJAMIN BAMONTE
Comments:	Not reported
SIC Code:	Not reported
County:	NY061
Municipal:	Not reported
Previous EPAID:	Not reported
Generator Flag:	Not reported
Transporter Flag:	Not reported
TSDF Flag:	Not reported
Name Change:	Not reported
Date Change:	Not reported

Manifest Data:

EPA ID:	NYP004274940
Manifest Number:	010456401JJK
Date Shipped:	10/22/2012
TSDF EPA ID:	NJD002200046
Transporter EPA ID:	NJ0000027193
Transporter 2 EPA ID:	Not reported
Transporter 3 EPA ID:	Not reported
Transporter 4 EPA ID:	Not reported
Transporter 5 EPA ID:	Not reported
Transporter 6 EPA ID:	Not reported
Transporter 7 EPA ID:	Not reported
Transporter 8 EPA ID:	Not reported
Transporter 9 EPA ID:	Not reported
Transporter 10 EPA ID:	Not reported
Date Trans1 Transported Waste:	Not reported
Date Trans2 Transported Waste:	Not reported
Date Trans3 Transported Waste:	Not reported
Date Trans4 Transported Waste:	Not reported
Date Trans5 Transported Waste:	Not reported
Date Trans6 Transported Waste:	Not reported
Date Trans7 Transported Waste:	Not reported

CON EDISON SERVICE BOX: 26611 (Continued) **S117986795**

Date Trans8 Transported Waste:	Not reported
Date Trans9 Transported Waste:	Not reported
Date Trans10 Transported Waste:	Not reported
Date TSDF Received Waste:	Not reported
TSDF EPA Facility Name:	Not reported
QTY Units:	Not reported
Transporter SEQ ID:	Not reported
Transporter-1 Date:	Not reported
Waste SEQ ID:	Not reported
Waste Type Code 2:	Not reported
Waste Type Code 3:	Not reported
Waste Type Code 4:	Not reported
Waste Type Code 5:	Not reported
Waste Type Code 6:	Not reported
Date Accepted:	Not reported
Manifest Discrepancy Type:	Not reported
Data Entry Number:	Not reported
Was Load Rejected:	Not reported
Reason Load Was Rejected:	Not reported

Waste:

Manifest Year:	Not reported
Waste Code:	D008
Hand Code:	Not reported
Quantity:	1,500.00
Unit:	Pounds

EPA ID:	NYP004274940
Manifest Number:	010456407JJK
Date Shipped:	10/19/2012
TSDF EPA ID:	NJD002200046
Transporter EPA ID:	NJ0000027193
Transporter 2 EPA ID:	Not reported
Transporter 3 EPA ID:	Not reported
Transporter 4 EPA ID:	Not reported
Transporter 5 EPA ID:	Not reported
Transporter 6 EPA ID:	Not reported
Transporter 7 EPA ID:	Not reported
Transporter 8 EPA ID:	Not reported
Transporter 9 EPA ID:	Not reported
Transporter 10 EPA ID:	Not reported
Date Trans1 Transported Waste:	Not reported
Date Trans2 Transported Waste:	Not reported
Date Trans3 Transported Waste:	Not reported
Date Trans4 Transported Waste:	Not reported
Date Trans5 Transported Waste:	Not reported
Date Trans6 Transported Waste:	Not reported
Date Trans7 Transported Waste:	Not reported
Date Trans8 Transported Waste:	Not reported
Date Trans9 Transported Waste:	Not reported
Date Trans10 Transported Waste:	Not reported
Date TSDF Received Waste:	Not reported
TSDF EPA Facility Name:	Not reported
QTY Units:	Not reported
Transporter SEQ ID:	Not reported
Transporter-1 Date:	Not reported
Waste SEQ ID:	Not reported

CON EDISON SERVICE BOX: 26611 (Continued) **S117986795**

Waste Type Code 2:	Not reported
Waste Type Code 3:	Not reported
Waste Type Code 4:	Not reported
Waste Type Code 5:	Not reported
Waste Type Code 6:	Not reported
Date Accepted:	Not reported
Manifest Discrepancy Type:	Not reported
Data Entry Number:	Not reported
Was Load Rejected:	Not reported
Reason Load Was Rejected:	Not reported

Waste:

Manifest Year:	Not reported
Waste Code:	D008
Hand Code:	Not reported
Quantity:	500.00
Unit:	Pounds

F169 **PENSKE TRUCK LEASING CO.,L.P.** **UST FINDER** **1028570332**
SW **23 BOND STREET** **N/A**
< 1/8 **NEW YORK, NY 10012**
0.066 mi.
351 ft. **Site 10 of 21 in cluster F**

Relative:
Higher

Actual:
42 ft.

UST FINDER:

Object ID:	298368
Facility ID:	NY19176
Name:	PENSKE TRUCK LEASING CO.,L.P.
Address:	23 BOND STREET
City,State,Zip:	NEW YORK, NY 10012
Address Match Type:	Not reported
Open USTs:	0
Closed USTs:	5
TOS USTs:	0
Population 1500ft:	19157
Private Wells 1500ft:	2
Within 100yr Floodplain:	No
Land Use:	Developed, High Intensity
Within SPA:	No
SPA PWS Facility ID:	Not reported
SPA Water Type:	Not reported
SPA Facility Type:	Not reported
SPA HUC12:	Not reported
Within WHPA:	No
WHPA PWS Facility ID:	Not reported
WHPA Water Type:	Not reported
WHPA Facility Type:	Not reported
WHPA HUC12:	Not reported
Facility Status:	Closed UST(s)
Date of Last Inspection:	Not reported
EPA Region:	2
Tribe:	Not reported
Coordinate Source:	State
X Coord:	-73.993603
Y Coord:	40.7265990000001
Latitude:	40.726599

PENSKE TRUCK LEASING CO.,L.P. (Continued) **1028570332**

Longitude: -73.993603

UST FINDER:

Object ID: 1211303
Facility ID: NY19176
Tank ID: NY20984
Tank Status: Closed
Installation Date: 1983/01/01 16:00:00+00
Removal Date: Not reported
Tank Capacity: 550
Substances: Not reported
Tank Wall Type: Not reported

Object ID: 1211304
Facility ID: NY19176
Tank ID: NY22650
Tank Status: Closed
Installation Date: 1983/01/01 16:00:00+00
Removal Date: Not reported
Tank Capacity: 550
Substances: Not reported
Tank Wall Type: Not reported

Object ID: 1211305
Facility ID: NY19176
Tank ID: NY22651
Tank Status: Closed
Installation Date: 1964/12/01 16:00:01+00
Removal Date: Not reported
Tank Capacity: 550
Substances: Not reported
Tank Wall Type: Not reported

Object ID: 1211306
Facility ID: NY19176
Tank ID: NY24060
Tank Status: Closed
Installation Date: 1964/12/01 16:00:01+00
Removal Date: Not reported
Tank Capacity: 550
Substances: Not reported
Tank Wall Type: Not reported

Object ID: 1211307
Facility ID: NY19176
Tank ID: NY24061
Tank Status: Closed
Installation Date: 1964/12/01 16:00:01+00
Removal Date: Not reported
Tank Capacity: 550
Substances: Not reported
Tank Wall Type: Not reported

C170 **HOMELESS SHELTER** **NY Spills** **S110488537**
ESE **I/F/O 8 EAST 3RD ST** **N/A**
< 1/8 **MANHATTAN, NY**
0.067 mi.
354 ft. **Site 26 of 28 in cluster C**

Relative: **Lower**

Actual: **41 ft.**

SPILLS:

Name:	HOMELESS SHELTER
Address:	I/F/O 8 EAST 3RD ST
City,State,Zip:	MANHATTAN, NY
Spill Number/Closed Date:	1002106 / 2010-05-26
Facility ID:	1002106
Facility Type:	ER
DER Facility ID:	390101
Site ID:	435205
DEC Region:	2
Spill Cause:	Equipment Failure
Spill Class:	C4
SWIS:	3101
Spill Date:	2010-05-24
Investigator:	SFRAHMAN
Referred To:	Not reported
Reported to Dept:	2010-05-24
CID:	Not reported
Water Affected:	Not reported
Spill Source:	Commercial/Industrial
Spill Notifier:	Other
Cleanup Ceased:	Not reported
Cleanup Meets Std:	False
Last Inspection:	Not reported
Recommended Penalty:	False
UST Trust:	False
Remediation Phase:	0
Date Entered In Computer:	2010-05-24
Spill Record Last Update:	2010-05-26
Spiller Name:	FIREFIGHTER HOURIGAN
Spiller Company:	HOMELESS SHELTER
Spiller Address:	I/F/O 8 EAST 3RD ST
Spiller Company:	999
Contact Name:	FIREFIGHTER HOURIGAN
Latitude:	Not reported
Longitude:	Not reported
DEC Memo:	PBS 2-601677 expired. spoke with FF Hurigan. FD recovered oil into two drums and left the drums at the scene.Spill was from the vent on sidewalk. No spill in the building.No soil was impacted.Spill occurred while transferring oil from one tank to other.No delivery was made. 05/26/10 Spoke with Stan, (718)688-8638. Dept of Homeless Services retained a contractor to remove the drums with oil.Mr. Stan confirmed me that there is no soil impact at the site,no odor in the building.Tank tightness testing was done recently.Disposal manifest will be sent to DEC. Case closed as there is no contamination left at the site.(sr)
Remarks:	Caller reporting a spill of 75 gallons of #2 fuel oil to street. Clean up in progress.

All Materials:

Site ID:	435205

HOMELESS SHELTER (Continued) **S110488537**

Operable Unit ID:	1185995
Operable Unit:	01
Material ID:	2180762
Material Code:	0001A
Material Name:	#2 fuel oil
Case No.:	Not reported
Material FA:	Petroleum
Quantity:	75.00
Units:	G
Recovered:	Not reported
Resource Affected:	Not reported
Oxygenate:	Not reported

B171 **CON EDISON SERVICE BOX: 28806** **RCRA NonGen / NLR** **1016974182**
NW **686-88 BROADWAY & GT JONES ST N OF** **NY MANIFEST** **NYP004479952**
< 1/8 **NEW YORK, NY 10012**
0.068 mi.
358 ft. **Site 34 of 46 in cluster B**

Relative: **Lower**
Actual: **40 ft.**

RCRA Listings:

Date Form Received by Agency:	20140426
Handler Name:	Con Edison Service Box: 28806
Handler Address:	Broadway & Gt Jones St N Of
Handler City,State,Zip:	NEW YORK, NY 10012
EPA ID:	NYP004479952
Contact Name:	THOMAS TEELING
Contact Address:	Not reported
Contact City,State,Zip:	Not reported
Contact Telephone:	212-460-3770
Contact Fax:	Not reported
Contact Email:	Not reported
Contact Title:	SENIOR SCIENTIST
EPA Region:	02
Land Type:	Private
Federal Waste Generator Description:	Not a generator, verified
Non-Notifier:	Not reported
Biennial Report Cycle:	Not reported
Accessibility:	Not reported
Active Site Indicator:	Not reported
State District Owner:	Ny
State District:	NYSDEC R2
Mailing Address:	IRVING PL, 15TH FL NE
Mailing City,State,Zip:	NEW YORK, NY 10003
Owner Name: Not reported	
Owner Type:	Not reported
Operator Name: Not reported	
Operator Type:	Not reported
Short-Term Generator Activity:	No
Importer Activity:	No
Mixed Waste Generator:	No
Transporter Activity:	No
Transfer Facility Activity:	No
Recycler Activity with Storage:	No
Small Quantity On-Site Burner Exemption:	No
Smelting Melting and Refining Furnace Exemption:	No
Underground Injection Control:	No
Off-Site Waste Receipt:	No

CON EDISON SERVICE BOX: 28806 (Continued) **1016974182**

Universal Waste Indicator:	No
Universal Waste Destination Facility:	No
Federal Universal Waste:	No
Active Site State-Reg Handler:	---
Federal Facility Indicator:	Not reported
Hazardous Secondary Material Indicator:	N
Sub-Part K Indicator:	Not reported
2018 GPRA Permit Baseline:	Not on the Baseline
2018 GPRA Renewals Baseline:	Not on the Baseline
202 GPRA Corrective Action Baseline:	No
Subject to Corrective Action Universe:	No
Non-TSDFs Where RCRA CA has Been Imposed Universe:	No
Corrective Action Priority Ranking:	No NCAPS ranking
Environmental Control Indicator:	No
Institutional Control Indicator:	No
Human Exposure Controls Indicator:	N/A
Groundwater Controls Indicator:	N/A
Significant Non-Complier Universe:	No
Unaddressed Significant Non-Complier Universe:	No
Addressed Significant Non-Complier Universe:	No
Significant Non-Complier With a Compliance Schedule Universe:	No
Financial Assurance Required:	Not reported
Handler Date of Last Change:	20141014
Recognized Trader-Importer:	No
Recognized Trader-Exporter:	No
Importer of Spent Lead Acid Batteries:	No
Exporter of Spent Lead Acid Batteries:	No
Recycler Activity Without Storage:	No
Manifest Broker:	No
Sub-Part P Indicator:	No

Historic Generators:

Receive Date:	20140326
Handler Name: CON EDISON SERVICE BOX:	28806
Federal Waste Generator Description:	Very Small Quantity Generator (formerly Conditionally-Exempt Small Quantity Generator
State District Owner:	Ny
Large Quantity Handler of Universal Waste:	No
Recognized Trader Importer:	No
Recognized Trader Exporter:	No
Spent Lead Acid Battery Importer:	No
Spent Lead Acid Battery Exporter:	No
Current Record:	No
Non Storage Recycler Activity:	Not reported
Electronic Manifest Broker:	Not reported

Receive Date:	20140426
Handler Name: CON EDISON SERVICE BOX:	28806
Federal Waste Generator Description:	Not a generator, verified
State District Owner:	Ny
Large Quantity Handler of Universal Waste:	No
Recognized Trader Importer:	No
Recognized Trader Exporter:	No
Spent Lead Acid Battery Importer:	No
Spent Lead Acid Battery Exporter:	No
Current Record:	Yes

CON EDISON SERVICE BOX: 28806 (Continued) **1016974182**

Non Storage Recycler Activity: Not reported
Electronic Manifest Broker: Not reported

List of NAICS Codes and Descriptions:
NAICS Codes: No NAICS Codes Found

Facility Has Received Notices of Violations:
Violations: No Violations Found

Evaluation Action Summary:
Evaluations: No Evaluations Found

NY MANIFEST:
EPA ID: NYP004479952
Country: USA
Name: Con Edison
Address: 686-88 BROADWAY & GT JONES ST
Address 2: Not reported
City,State,Zip: NEW YORK, NY 10012
Zip 4: Not reported
Location Address 1: 686-88 BROADWAY & JONES ST
Location Address 2: SB28806
Location City,State,Zip: NEW YORK, NY 10012
Location Zip 4: Not reported
Facility Status: Not reported
Total Tanks: Not reported
Code: BP

Mailing:
Mailing Name: Con Edison
Mailing Contact: Con Edison
Mailing Address 1: 4 IRVING ST
Mailing Address 2: 15TH ST
Mailing City,State,Zip: NEW YORK, NY 10003
Mailing Zip 4: Not reported
Mailing Country: USA
Mailing Phone: Not reported

Manifest Data:
Document ID: Not reported
Manifest Status: Not reported
Trans1 State ID: NJD003812047
Year: 2018
Trans2 State ID: Not reported
Generator Ship Date: 03/26/2014
Trans1 Recv Date: 03/26/2014
Trans2 Recv Date: Not reported
TSD Site Recv Date: 03/27/2014
Part A Recv Date: Not reported
Part B Recv Date: Not reported
Generator EPA ID: NYP004479952
Trans1 EPA ID: Not reported
Trans2 EPA ID: Not reported
TSDF ID 1: NJD991291105

CON EDISON SERVICE BOX: 28806 (Continued) **1016974182**

TSDF ID 2:	Not reported
Manifest Tracking Number:	002406087GBF
Import Indicator:	N
Export Indicator:	N
Discr Quantity Indicator:	N
Discr Type Indicator:	N
Discr Residue Indicator:	N
Discr Partial Reject Indicator:	N
Discr Full Reject Indicator:	N
Manifest Ref Number:	Not reported
Alt Facility RCRA ID:	Not reported
Alt Facility Sign Date:	Not reported
MGMT Method Type Code:	H110
Waste Code a:	Lead
Waste Code b:	Not reported
Waste Code c:	Not reported
Waste Code e:	Not reported
Waste Code f:	Not reported
Waste Code g:	Not reported
Waste Code 1:	Not reported
Waste Code 2:	Not reported
Waste Code 3:	Not reported
Waste Code 4:	Not reported
Waste Code 5:	Not reported
Waste Code 6:	Not reported
Quantity:	400
Units:	Pounds
Number of Containers:	1
Container Type:	Cargo tanks (tank trucks)
Handling Method:	Treat
Specific Gravity:	1

E172 **NEW YORK UNIVERSITY - 404 LAFAYETTE** **NY MANIFEST** **S130582396**
North **404 LAFAYETTE ST** **N/A**
< 1/8 **NEW YORK, NY 10003**
0.068 mi.
358 ft. **Site 9 of 15 in cluster E**

Relative:
Higher

Actual:
42 ft.

NY MANIFEST:

EPA ID:	NYR000242503
Country:	USA
Name:	New York University - 404 Lafayette
Address:	404 LAFAYETTE ST
Address 2:	Not reported
City,State,Zip:	NEW YORK, NY 10003
Zip 4:	Not reported
Location Address 1:	404 LAFAYETTE ST
Location Address 2:	Not reported
Location City,State,Zip:	NEW YORK, NY 10003
Location Zip 4:	Not reported
Facility Status:	Not reported
Total Tanks:	Not reported
Code:	BP

Mailing:

Mailing Name:	New York University - 404 Lafayette
Mailing Contact:	New York University

NEW YORK UNIVERSITY - 404 LAFAYETTE (Continued) **S130582396**

Mailing Address 1:	404 LAFAYETTE ST
Mailing Address 2:	Not reported
Mailing City,State,Zip:	NEW YORK, NY 10003
Mailing Zip 4:	Not reported
Mailing Country:	USA
Mailing Phone:	Not reported

E173 **NEW YORK UNIVERSITY - 404 LAFAYETTE** **RCRA-VSQG 1025887675**
North **404 LAFAYETTE ST** **E MANIFEST NYR000242503**
< 1/8 **NEW YORK, NY 10003**
0.068 mi.
358 ft. **Site 10 of 15 in cluster E**

Relative: **Higher**
Actual: **42 ft.**

RCRA Listings:

Date Form Received by Agency:		20230822
Handler Name:		New York University - 404 Lafayette
Handler Address:		Lafayette St
Handler City,State,Zip:		NEW YORK, NY 10003
EPA ID:		NYR000242503
Contact Name:		ERIN BROWER
Contact Address:		ASTOR PL 5TH FL EH&S
Contact City,State,Zip:		NEW YORK, NY 10003
Contact Telephone:		212-992-8276
Contact Fax:		Not reported
Contact Email:		ERIN.BROWER@NYU.EDU
Contact Title:		ASSISTANT DIRECTOR
EPA Region:		02
Land Type:		Private
Federal Waste Generator Description:		Conditionally Exempt Small Quantity Generator
Non-Notifier:		Not reported
Biennial Report Cycle:		Not reported
Accessibility:		Not reported
Active Site Indicator:		Handler Activities
State District Owner:		Ny
State District:		NYSDEC R2
Mailing Address:		ASTOR PL 7TH FL EHS
Mailing City,State,Zip:		NEW YORK, NY 10003
Owner Name:	New York University	
Owner Type:		Private
Operator Name:	New York University	
Operator Type:		Private
Short-Term Generator Activity:		No
Importer Activity:		No
Mixed Waste Generator:		No
Transporter Activity:		No
Transfer Facility Activity:		No
Recycler Activity with Storage:		No
Small Quantity On-Site Burner Exemption:		No
Smelting Melting and Refining Furnace Exemption:		No
Underground Injection Control:		No
Off-Site Waste Receipt:		No
Universal Waste Indicator:		No
Universal Waste Destination Facility:		No
Federal Universal Waste:		No
Active Site State-Reg Handler:		---
Federal Facility Indicator:		Not reported
Hazardous Secondary Material Indicator:		N

NEW YORK UNIVERSITY - 404 LAFAYETTE (Continued) **1025887675**

Sub-Part K Indicator:	Not reported
2018 GPRA Permit Baseline:	Not on the Baseline
2018 GPRA Renewals Baseline:	Not on the Baseline
202 GPRA Corrective Action Baseline:	No
Subject to Corrective Action Universe:	No
Non-TSDFs Where RCRA CA has Been Imposed Universe:	No
Corrective Action Priority Ranking:	No NCAPS ranking
Environmental Control Indicator:	No
Institutional Control Indicator:	No
Human Exposure Controls Indicator:	N/A
Groundwater Controls Indicator:	N/A
Significant Non-Complier Universe:	No
Unaddressed Significant Non-Complier Universe:	No
Addressed Significant Non-Complier Universe:	No
Significant Non-Complier With a Compliance Schedule Universe:	No
Financial Assurance Required:	Not reported
Handler Date of Last Change:	20230822
Recognized Trader-Importer:	No
Recognized Trader-Exporter:	No
Importer of Spent Lead Acid Batteries:	No
Exporter of Spent Lead Acid Batteries:	No
Recycler Activity Without Storage:	No
Manifest Broker:	No
Sub-Part P Indicator:	No

Biennial: List of Years
Year: 2019

Click Here for Biennial Reporting System Data:

Hazardous Waste Summary:
Waste Code: D002
Waste Description: Corrosive Waste

Waste Code: D008
Waste Description: Lead

Handler - Owner Operator:

Owner/Operator Indicator:	Operator
Owner/Operator Name: NEW YORK UNIVERSITY	
Legal Status:	Private
Date Became Current:	19500101
Date Ended Current:	Not reported
Owner/Operator Address:	70 WASHINGTON SQ NORTH
Owner/Operator City,State,Zip:	NEW YORK, NY 10003
Owner/Operator Telephone:	212-992-8276
Owner/Operator Telephone Ext:	Not reported
Owner/Operator Fax:	Not reported
Owner/Operator Email:	ERIN.BROWER@NYU.EDU

Owner/Operator Indicator:	Operator
Owner/Operator Name: NEW YORK UNIVERSITY	
Legal Status:	Private
Date Became Current:	19500101
Date Ended Current:	Not reported
Owner/Operator Address:	70 WASHINGTON SQ NORTH

NEW YORK UNIVERSITY - 404 LAFAYETTE (Continued) **1025887675**

Owner/Operator City,State,Zip:	NEW YORK, NY 10003
Owner/Operator Telephone:	212-992-8276
Owner/Operator Telephone Ext:	Not reported
Owner/Operator Fax:	Not reported
Owner/Operator Email:	ERIN.BROWER@NYU.EDU
Owner/Operator Indicator:	Owner
Owner/Operator Name: NEW YORK UNIVERSITY	
Legal Status:	Private
Date Became Current:	19500101
Date Ended Current:	Not reported
Owner/Operator Address:	70 WASHINGTON SQUARE SOUTH
Owner/Operator City,State,Zip:	NEW YORK, NY 10003
Owner/Operator Telephone:	Not reported
Owner/Operator Telephone Ext:	Not reported
Owner/Operator Fax:	Not reported
Owner/Operator Email:	Not reported
Owner/Operator Indicator:	Operator
Owner/Operator Name: NEW YORK UNIVERSITY	
Legal Status:	Private
Date Became Current:	19500101
Date Ended Current:	Not reported
Owner/Operator Address:	70 WASHINGTON SQUARE SOUTH
Owner/Operator City,State,Zip:	NEW YORK, NY 10003
Owner/Operator Telephone:	Not reported
Owner/Operator Telephone Ext:	Not reported
Owner/Operator Fax:	Not reported
Owner/Operator Email:	Not reported
Owner/Operator Indicator:	Owner
Owner/Operator Name: NEW YORK UNIVERSITY	
Legal Status:	Private
Date Became Current:	19500101
Date Ended Current:	Not reported
Owner/Operator Address:	70 WASHINGTON SQ NORTH
Owner/Operator City,State,Zip:	NEW YORK, NY 10003
Owner/Operator Telephone:	212-992-8276
Owner/Operator Telephone Ext:	Not reported
Owner/Operator Fax:	Not reported
Owner/Operator Email:	ERIN.BROWER@NYU.EDU
Owner/Operator Indicator:	Owner
Owner/Operator Name: NEW YORK UNIVERSITY	
Legal Status:	Private
Date Became Current:	19500101
Date Ended Current:	Not reported
Owner/Operator Address:	70 WASHINGTON SQ NORTH
Owner/Operator City,State,Zip:	NEW YORK, NY 10003
Owner/Operator Telephone:	212-992-8276
Owner/Operator Telephone Ext:	Not reported
Owner/Operator Fax:	Not reported
Owner/Operator Email:	ERIN.BROWER@NYU.EDU
Owner/Operator Indicator:	Owner
Owner/Operator Name: NEW YORK UNIVERSITY	
Legal Status:	Private

NEW YORK UNIVERSITY - 404 LAFAYETTE (Continued) **1025887675**

Date Became Current: 19500101
Date Ended Current: Not reported
Owner/Operator Address: 70 WASHINGTON SQUARE SOUTH
Owner/Operator City,State,Zip: NEW YORK, NY 10012
Owner/Operator Telephone: 212-992-8276
Owner/Operator Telephone Ext: Not reported
Owner/Operator Fax: Not reported
Owner/Operator Email: ERIN.BROWER@NYU.EDU

Owner/Operator Indicator: Operator
Owner/Operator Name: NEW YORK UNIVERSITY
Legal Status: Private
Date Became Current: 19500101
Date Ended Current: Not reported
Owner/Operator Address: 70 WASHINGTON SQARE SOUTH
Owner/Operator City,State,Zip: NEW YORK, NY 10012
Owner/Operator Telephone: 212-992-8276
Owner/Operator Telephone Ext: Not reported
Owner/Operator Fax: Not reported
Owner/Operator Email: ERIN.BROWER@NYU.EDU

Historic Generators:
Receive Date: 20200625
Handler Name: NEW YORK UNIVERSITY - 404 LAFAYETTE
Federal Waste Generator Description: Large Quantity Generator
State District Owner: Ny
Large Quantity Handler of Universal Waste: No
Recognized Trader Importer: No
Recognized Trader Exporter: No
Spent Lead Acid Battery Importer: No
Spent Lead Acid Battery Exporter: No
Current Record: No
Non Storage Recycler Activity: No
Electronic Manifest Broker: No

Receive Date: 20200406
Handler Name: NEW YORK UNIVERSITY - 404 LAFAYETTE
Federal Waste Generator Description: Not a generator, verified
State District Owner: Ny
Large Quantity Handler of Universal Waste: No
Recognized Trader Importer: No
Recognized Trader Exporter: No
Spent Lead Acid Battery Importer: No
Spent Lead Acid Battery Exporter: No
Current Record: No
Non Storage Recycler Activity: No
Electronic Manifest Broker: No

Receive Date: 20230822
Handler Name: NEW YORK UNIVERSITY - 404 LAFAYETTE
Federal Waste Generator Description: Very Small Quantity Generator (formerly Conditionally-Exempt Small Quantity Generator
State District Owner: Ny
Large Quantity Handler of Universal Waste: No
Recognized Trader Importer: No
Recognized Trader Exporter: No
Spent Lead Acid Battery Importer: No

NEW YORK UNIVERSITY - 404 LAFAYETTE (Continued) **1025887675**

Spent Lead Acid Battery Exporter: No
Current Record: Yes
Non Storage Recycler Activity: No
Electronic Manifest Broker: No

Receive Date: 20190814
Handler Name: NEW YORK UNIVERSITY - 404 LAFAYETTE
Federal Waste Generator Description: Small Quantity Generator
State District Owner: Ny
Large Quantity Handler of Universal Waste: No
Recognized Trader Importer: No
Recognized Trader Exporter: No
Spent Lead Acid Battery Importer: No
Spent Lead Acid Battery Exporter: No
Current Record: No
Non Storage Recycler Activity: No
Electronic Manifest Broker: No

List of NAICS Codes and Descriptions:
NAICS Code: 61131
NAICS Description: Colleges, Universities, And Professional Schools

NAICS Code: 611310
NAICS Description: Colleges, Universities, And Professional Schools

Has the Facility Received Notices of Violations:
Found Violation: No
Agency Which Determined Violation: Not reported
Violation Short Description: Not reported
Date Violation was Determined: Not reported
Actual Return to Compliance Date: Not reported
Return to Compliance Qualifier: Not reported
Violation Responsible Agency: Not reported
Scheduled Compliance Date: Not reported
Enforcement Identifier: Not reported
Date of Enforcement Action: Not reported
Enforcement Responsible Agency: Not reported
Enforcement Docket Number: Not reported
Enforcement Attorney: Not reported
Corrective Action Component: Not reported
Appeal Initiated Date: Not reported
Appeal Resolution Date: Not reported
Disposition Status Date: Not reported
Disposition Status: Not reported
Disposition Status Description: Not reported
Consent/Final Order Sequence Number: Not reported
Consent/Final Order Respondent Name: Not reported
Consent/Final Order Lead Agency: Not reported
Enforcement Type: Not reported
Enforcement Responsible Person: Not reported
Enforcement Responsible Sub-Organization: Not reported
SEP Sequence Number: Not reported
SEP Expenditure Amount: Not reported
SEP Scheduled Completion Date: Not reported
SEP Actual Date: Not reported
SEP Defaulted Date: Not reported

NEW YORK UNIVERSITY - 404 LAFAYETTE (Continued) **1025887675**

SEP Type:	Not reported
SEP Type Description:	Not reported
Proposed Amount:	Not reported
Final Monetary Amount:	Not reported
Paid Amount:	Not reported
Final Count:	Not reported
Final Amount:	Not reported

Evaluation Action Summary:

Evaluation Date:	20210429
Evaluation Responsible Agency:	State
Found Violation:	No
Evaluation Type Description:	COMPLIANCE EVALUATION INSPECTION
Evaluation Responsible Person Identifier:	NYSC
Evaluation Responsible Sub-Organization:	R2
Actual Return to Compliance Date:	Not reported
Scheduled Compliance Date:	Not reported
Date of Request:	Not reported
Date Response Received:	Not reported
Request Agency:	Not reported
Former Citation:	Not reported

E MANIFEST:

Manifest Tracking Number:	013319050FLE
Last Updated Date:	20191126
Shipped Date:	20191115
Received Date:	20191118
Manifest Status:	Signed
Submission Type:	DataImage5Copy
Origin Type:	Service
Generator EPA ID:	NYR000242503
Generator Name:	Nyu - 404 Lafayette
Generator Location Street Number:	Not reported
Generator Location Street 1:	404 LAFAYETTE
Generator Location Street 2:	Not reported
Generator Location City:	NEW YORK
Generator Location State:	NY
Generator Location Zip:	10003
Generator Mail Street Number:	Not reported
Generator Mail Street 1:	10 Astor Place - 6th fl Environmental Health & Saf
Generator Mail Street 2:	Not reported
Generator Mail City:	New York
Generator Mail Zip:	10003
Generator Mail State:	NY
Generator Contact Company Name:	Not reported
Designated Facility EPA ID:	NYD077444263
Designated Facility Name:	Triumvirate Environmental (Nyc), Llc
Designated Facility Mail Street Number:	Not reported
Designated Facility Mail Street 1:	Not reported
Designated Facility Mail Street 2:	42-14 19th Avenue
Designated Facility Mail City:	Astoria
Designated Facility Mail Zip:	11105
Designated Facility Mail State:	NY
Designated Facility Location Street Number:	Not reported
Designated Facility Location Street 1:	42-14 19th Avenue

NEW YORK UNIVERSITY - 404 LAFAYETTE (Continued) **1025887675**

Designated Facility Location Street 2:	Not reported
Designated Facility Location City:	Astoria
Designated Facility Location Zip:	11105
Designated Facility Location State:	NY
Designated Facility Contact Company Name:	Not reported
Manifest Residue Indicator:	N
Rejection Indicator:	N

Manifest Tracking Number:	013205659FLE
Last Updated Date:	20191030
Shipped Date:	20191018
Received Date:	20191021
Manifest Status:	Signed
Submission Type:	DataImage5Copy
Origin Type:	Service
Generator EPA ID:	NYR000242503
Generator Name:	Nyu - 404 Lafayette
Generator Location Street Number:	Not reported
Generator Location Street 1:	404 LAFAYETTE
Generator Location Street 2:	Not reported
Generator Location City:	NEW YORK
Generator Location State:	NY
Generator Location Zip:	10003
Generator Mail Street Number:	Not reported
Generator Mail Street 1:	10 Astor Place - 6th fl Environmental Health & Saf
Generator Mail Street 2:	Not reported
Generator Mail City:	New York
Generator Mail Zip:	10003
Generator Mail State:	NY
Generator Contact Company Name:	Not reported
Designated Facility EPA ID:	NYD077444263
Designated Facility Name:	Triumvirate Environmental (Nyc), Llc
Designated Facility Mail Street Number:	Not reported
Designated Facility Mail Street 1:	Not reported
Designated Facility Mail Street 2:	42-14 19th Avenue
Designated Facility Mail City:	Astoria
Designated Facility Mail Zip:	11105
Designated Facility Mail State:	NY
Designated Facility Location Street Number:	Not reported
Designated Facility Location Street 1:	42-14 19th Avenue
Designated Facility Location Street 2:	Not reported
Designated Facility Location City:	Astoria
Designated Facility Location Zip:	11105
Designated Facility Location State:	NY
Designated Facility Contact Company Name:	Not reported
Manifest Residue Indicator:	N
Rejection Indicator:	N

Manifest Tracking Number:	013200843FLE
Last Updated Date:	20191209
Shipped Date:	20191127
Received Date:	20191202
Manifest Status:	Signed
Submission Type:	DataImage5Copy
Origin Type:	Service
Generator EPA ID:	NYR000242503
Generator Name:	Nyu - 404 Lafayette

NEW YORK UNIVERSITY - 404 LAFAYETTE (Continued) **1025887675**

Generator Location Street Number:	Not reported
Generator Location Street 1:	404 LAFAYETTE
Generator Location Street 2:	Not reported
Generator Location City:	NEW YORK
Generator Location State:	NY
Generator Location Zip:	10003
Generator Mail Street Number:	Not reported
Generator Mail Street 1:	10 Astor Place - 6th fl Environmental Health & Saf
Generator Mail Street 2:	Not reported
Generator Mail City:	New York
Generator Mail Zip:	10003
Generator Mail State:	NY
Generator Contact Company Name:	Not reported
Designated Facility EPA ID:	NYD077444263
Designated Facility Name:	Triumvirate Environmental (Nyc), Llc
Designated Facility Mail Street Number:	Not reported
Designated Facility Mail Street 1:	Not reported
Designated Facility Mail Street 2:	42-14 19th Avenue
Designated Facility Mail City:	Astoria
Designated Facility Mail Zip:	11105
Designated Facility Mail State:	NY
Designated Facility Location Street Number:	Not reported
Designated Facility Location Street 1:	42-14 19th Avenue
Designated Facility Location Street 2:	Not reported
Designated Facility Location City:	Astoria
Designated Facility Location Zip:	11105
Designated Facility Location State:	NY
Designated Facility Contact Company Name:	Not reported
Manifest Residue Indicator:	N
Rejection Indicator:	N

Transporter:

Manifest Tracking Number:	013200843FLE
Transporter Line Number:	1
Transporter EPA ID:	MAC300016672
Transporter Name:	Triumvirate Environmental, Inc.

Waste Line:

Manifest Tracking Number:	013200843FLE
Waste Line Number:	1
U.S. DOT Hazardous Indicator:	Y
U.S. DOT ID Number:	UN3263
U.S. DOT Description:	Un3263, Waste Corrosive Solid, Basic, Organic, N.O.S. 8, Ii (Lead Paint Chips, Sodium Hydroxide) Rq:(D008)
Non-Hazardous Waste Description:	Not reported
Number of Containers:	6
Container Type Code:	DF
Container Type Description:	Fiberboard or plastic drums, barrels, kegs
Waste Quantity:	675
Quantity Unit of Measure Code:	P
Quantity Unit of Measure Description:	Pounds
Waste Quantity, in Tons:	0.3375
Acute Waste Quantity, in Tons:	0
Non-Acute Waste Quantity, in Tons:	0.3375
Waste Quantity, in Kilograms:	306.12265
Acute Waste Quantity, in Kilograms:	0

NEW YORK UNIVERSITY - 404 LAFAYETTE (Continued) **1025887675**

Non-Acute Waste Quantity, in Kilorgrams:	306.12265
Management Method Code:	H141
Management Method Description:	STORAGE, BULKING AND/OR TRANSFER OFF SITE
Waste Residue Indicator:	N
Quantity Discrepancy Indicator:	N
Waste Type Discrepancy Indicator:	N
Waste Density:	Not reported
Waste Density Unit of Measure Code:	Not reported
Waste Density Unit of Measure Description:	Not reported
Form Code:	Not reported
Form Code Description:	Not reported
Source Code:	Not reported
Source Code Description:	Not reported
Waste Minimization Code:	Not reported
Waste Minimization Code Description:	Not reported
Consent Number:	Not reported
EPA Waste Indicator:	Y
Federal Waste Codes:	D008
Quantity Haz Kg:	306.12265
Quantity Haz Tons:	0.3375
Quantity Non Haz Kg:	0
Quantity Non Haz Tons:	0
State Waste Codes:	NY-T

E174 **404 LAFAYETTE STREET** **NY AST** **U003395285**
North **404 LAFAYETTE STREET** **N/A**
< 1/8 **NEW YORK, NY 10003**
0.068 mi.
358 ft. **Site 11 of 15 in cluster E**

Relative:
Higher

Actual:
42 ft.

AST:

Name:	404 LAFAYETTE STREET
Address:	404 LAFAYETTE STREET
City,State,Zip:	NEW YORK, NY 10003
Region:	STATE
DEC Region:	2
Site Status:	Active
Facility Id:	2-481904
Program Type:	PBS
UTM X:	584970.14946
UTM Y:	4509132.15610
Expiration Date:	06/01/2026
Site Type:	School

Affiliation Records:

Site Id:	21570
Affiliation Type:	Facility Operator
Company Name:	404 LAFAYETTE STREET
Contact Type:	Not reported
Contact Name:	MATT MCENTEGGART
Address1:	Not reported
Address2:	Not reported
City:	Not reported
State:	NN
Zip Code:	Not reported
Country Code:	001
Phone:	(212) 998-1001
EMail:	Not reported

404 LAFAYETTE STREET (Continued) **U003395285**

Fax Number:	Not reported
Modified By:	ACDANIEL
Date Last Modified:	2023-12-13
Site Id:	21570
Affiliation Type:	Mail Contact
Company Name:	NEW YORK UNIVERSITY
Contact Type:	ASST DIR., EHS FOR NYU
Contact Name:	ERIN BROWER
Address1:	10 ASTOR PLACE
Address2:	7TH FLOOR
City:	NEW YORK
State:	NY
Zip Code:	10003
Country Code:	001
Phone:	(212) 998-8276
EMail:	EB169@NYU.EDU
Fax Number:	Not reported
Modified By:	ACDANIEL
Date Last Modified:	2023-12-13
Site Id:	21570
Affiliation Type:	Emergency Contact
Company Name:	NEW YORK UNIVERSITY
Contact Type:	ASST DIR., EHS FOR NYU
Contact Name:	ERIN BROWER
Address1:	Not reported
Address2:	Not reported
City:	Not reported
State:	NN
Zip Code:	Not reported
Country Code:	999
Phone:	(646) 568-0523
EMail:	Not reported
Fax Number:	Not reported
Modified By:	ACDANIEL
Date Last Modified:	2023-12-21
Site Id:	21570
Affiliation Type:	Facility Owner
Company Name:	NEW YORK UNIVERSITY
Contact Type:	ASST DIR., EHS FOR NYU
Contact Name:	ERIN BROWER
Address1:	70 WASHINGTON SQUARE SOUTH
Address2:	Not reported
City:	NEW YORK
State:	NY
Zip Code:	10012
Country Code:	001
Phone:	(212) 998-1212
EMail:	EB169@NYU.EDU
Fax Number:	Not reported
Modified By:	ACDANIEL
Date Last Modified:	2023-12-14

Tank Info:

404 LAFAYETTE STREET (Continued) **U003395285**

Tank Number: 001
Tank Id: 39228
Material Code: 0001
Common Name of Substance: #2 Fuel Oil (On-Site Consumption)

Equipment Records:

A00 - Tank Internal Protection - None
D01 - Pipe Type - Steel/Carbon Steel/Iron
E00 - Piping Secondary Containment - None
G03 - Tank Secondary Containment - Vault (w/o access)
K00 - Spill Prevention - None
L99 - Piping Leak Detection - Other
B00 - Tank External Protection - None
F00 - Pipe External Protection - None
H08 - Tank Leak Detection - Weep holes in Vaults with no access for inspection
J02 - Dispenser - Suction Dispenser
C01 - Pipe Location - Aboveground
I04 - Overfill - Product Level Gauge (A/G)

Tank Location: Aboveground - contact with soil.... Tank bottom rests on soil, allowing no visual inspection.
Tank Type: Steel/Carbon Steel/Iron
Tank Status: Closed - Removed
Pipe Model: Not reported
Install Date: 09/15/1955
Capacity Gallons: 10000
Tightness Test Method: -
Date Test: Not reported
Next Test Date: Not reported
Date Tank Closed: 11/15/2018
Register: True
Modified By: JSMACRI
Last Modified: 06/27/2023
Material Name: #2 fuel oil (on-site consumption)

Tank Number: 002
Tank Id: 298755

Equipment Records:

E99 - Piping Secondary Containment - Other
F00 - Pipe External Protection - None
J01 - Dispenser - Pressurized Dispenser
A00 - Tank Internal Protection - None
B01 - Tank External Protection - Painted/Asphalt Coating
D01 - Pipe Type - Steel/Carbon Steel/Iron
I02 - Overfill - High Level Alarm
K00 - Spill Prevention - None
L99 - Piping Leak Detection - Other
G01 - Tank Secondary Containment - Diking (Aboveground)
H06 - Tank Leak Detection - Impervious Barrier/Concrete Pad (A/G)
C01 - Pipe Location - Aboveground
I04 - Overfill - Product Level Gauge (A/G)

Tank Location: Aboveground - on saddles, legs, racks, etc.... Tank bottom is elevated above grade or tank pad, allowing visual inspection.
Tank Type: Steel/Carbon Steel/Iron
Tank Status: In Service

404 LAFAYETTE STREET (Continued) **U003395285**

Pipe Model:	Not reported
Install Date:	06/01/2021
Capacity Gallons:	1000
Tightness Test Method:	-
Date Test:	Not reported
Next Test Date:	Not reported
Date Tank Closed:	Not reported
Register:	True
Modified By:	ACDANIEL
Last Modified:	12/21/2023
Material Name:	Diesel (E-Gen)
Tank Number:	003
Tank Id:	298756

Equipment Records:

G12 - Tank Secondary Containment - Double-Walled (AG only)
J02 - Dispenser - Suction Dispenser
E99 - Piping Secondary Containment - Other
F00 - Pipe External Protection - None
A00 - Tank Internal Protection - None
B01 - Tank External Protection - Painted/Asphalt Coating
D01 - Pipe Type - Steel/Carbon Steel/Iron
H01 - Tank Leak Detection - Interstitial - Electronic Monitoring
I00 - Overfill - None
K00 - Spill Prevention - None
L99 - Piping Leak Detection - Other
C01 - Pipe Location - Aboveground

Tank Location:	Aboveground - on saddles, legs, racks, etc.... Tank bottom is elevated above grade or tank pad, allowing visual inspection.
Tank Type:	Steel/Carbon Steel/Iron
Tank Status:	In Service
Pipe Model:	Not reported
Install Date:	06/01/2021
Capacity Gallons:	105
Tightness Test Method:	-
Date Test:	Not reported
Next Test Date:	Not reported
Date Tank Closed:	Not reported
Register:	True
Modified By:	ACDANIEL
Last Modified:	12/21/2023
Material Name:	Diesel (E-Gen)

D175 **CON EDISON SERVICE BOX: 26615** **RCRA NonGen / NLR 1016967422**
South **39 BOND ST** **NY MANIFEST NYP004410379**
< 1/8 **NEW YORK, NY 10012**
0.068 mi.
359 ft. **Site 22 of 30 in cluster D**

Relative:
Higher

Actual:
43 ft.

RCRA Listings:

Date Form Received by Agency:	20140123
Handler Name:	Con Edison Service Box: 26615
Handler Address:	Bond St
Handler City,State,Zip:	NEW YORK, NY 10012
EPA ID:	NYP004410379
Contact Name:	THOMAS TEELING

CON EDISON SERVICE BOX: 26615 (Continued) **1016967422**

Contact Address:		Not reported
Contact City,State,Zip:		Not reported
Contact Telephone:		212-460-3770
Contact Fax:		Not reported
Contact Email:		Not reported
Contact Title:		SENIOR SCIENTIST
EPA Region:		02
Land Type:		Private
Federal Waste Generator Description:		Not a generator, verified
Non-Notifier:		Not reported
Biennial Report Cycle:		Not reported
Accessibility:		Not reported
Active Site Indicator:		Not reported
State District Owner:		Ny
State District:		NYSDEC R2
Mailing Address:		IRVING PL, 15TH FL NE
Mailing City,State,Zip:		NEW YORK, NY 10003
Owner Name:	Not reported	
Owner Type:		Not reported
Operator Name:	Not reported	
Operator Type:		Not reported
Short-Term Generator Activity:		No
Importer Activity:		No
Mixed Waste Generator:		No
Transporter Activity:		No
Transfer Facility Activity:		No
Recycler Activity with Storage:		No
Small Quantity On-Site Burner Exemption:		No
Smelting Melting and Refining Furnace Exemption:		No
Underground Injection Control:		No
Off-Site Waste Receipt:		No
Universal Waste Indicator:		No
Universal Waste Destination Facility:		No
Federal Universal Waste:		No
Active Site State-Reg Handler:		---
Federal Facility Indicator:		Not reported
Hazardous Secondary Material Indicator:		N
Sub-Part K Indicator:		Not reported
2018 GPRA Permit Baseline:		Not on the Baseline
2018 GPRA Renewals Baseline:		Not on the Baseline
202 GPRA Corrective Action Baseline:		No
Subject to Corrective Action Universe:		No
Non-TSDFs Where RCRA CA has Been Imposed Universe:		No
Corrective Action Priority Ranking:		No NCAPS ranking
Environmental Control Indicator:		No
Institutional Control Indicator:		No
Human Exposure Controls Indicator:		N/A
Groundwater Controls Indicator:		N/A
Significant Non-Complier Universe:		No
Unaddressed Significant Non-Complier Universe:		No
Addressed Significant Non-Complier Universe:		No
Significant Non-Complier With a Compliance Schedule Universe:		No
Financial Assurance Required:		Not reported
Handler Date of Last Change:		20140701
Recognized Trader-Importer:		No
Recognized Trader-Exporter:		No
Importer of Spent Lead Acid Batteries:		No

CON EDISON SERVICE BOX: 26615 (Continued) **1016967422**

Exporter of Spent Lead Acid Batteries:	No
Recycler Activity Without Storage:	No
Manifest Broker:	No
Sub-Part P Indicator:	No

Historic Generators:

Receive Date:	20131223
Handler Name: CON EDISON SERVICE BOX:	26615
Federal Waste Generator Description:	Very Small Quantity Generator (formerly Conditionally-Exempt Small Quantity Generator
State District Owner:	Ny
Large Quantity Handler of Universal Waste:	No
Recognized Trader Importer:	No
Recognized Trader Exporter:	No
Spent Lead Acid Battery Importer:	No
Spent Lead Acid Battery Exporter:	No
Current Record:	No
Non Storage Recycler Activity:	Not reported
Electronic Manifest Broker:	Not reported

Receive Date:	20140123
Handler Name: CON EDISON SERVICE BOX:	26615
Federal Waste Generator Description:	Not a generator, verified
State District Owner:	Ny
Large Quantity Handler of Universal Waste:	No
Recognized Trader Importer:	No
Recognized Trader Exporter:	No
Spent Lead Acid Battery Importer:	No
Spent Lead Acid Battery Exporter:	No
Current Record:	Yes
Non Storage Recycler Activity:	Not reported
Electronic Manifest Broker:	Not reported

List of NAICS Codes and Descriptions:

NAICS Codes:	No NAICS Codes Found

Facility Has Received Notices of Violations:

Violations:	No Violations Found

Evaluation Action Summary:

Evaluations:	No Evaluations Found

NY MANIFEST:

EPA ID:	NYP004410379
Country:	USA
Name:	Con Edison
Address:	39 BOND ST
Address 2:	Not reported
City,State,Zip:	NEW YORK, NY 10012
Zip 4:	Not reported
Location Address 1:	F/O 39 BOND ST
Location Address 2:	SB26615
Location City,State,Zip:	NEW YORK, NY 10012

CON EDISON SERVICE BOX: 26615 (Continued) **1016967422**

Location Zip 4: Not reported
Facility Status: Not reported
Total Tanks: Not reported
Code: BP

Mailing:
Mailing Name: Con Edison
Mailing Contact: Con Edison
Mailing Address 1: 4 IRVING PLACE
Mailing Address 2: 15TH FL
Mailing City,State,Zip: NEW YORK, NY 10003
Mailing Zip 4: Not reported
Mailing Country: USA
Mailing Phone: Not reported

Manifest Data:
Document ID: Not reported
Manifest Status: Not reported
Trans1 State ID: NJD003812047
Year: 2018
Trans2 State ID: NJD003812047
Generator Ship Date: 12/23/2013
Trans1 Recv Date: 12/23/2013
Trans2 Recv Date: 12/30/2013
TSD Site Recv Date: 12/30/2013
Part A Recv Date: Not reported
Part B Recv Date: Not reported
Generator EPA ID: NYP004410379
Trans1 EPA ID: Not reported
Trans2 EPA ID: Not reported
TSDF ID 1: NJD991291105
TSDF ID 2: Not reported
Manifest Tracking Number: 002299878GBF
Import Indicator: N
Export Indicator: N
Discr Quantity Indicator: N
Discr Type Indicator: N
Discr Residue Indicator: N
Discr Partial Reject Indicator: N
Discr Full Reject Indicator: N
Manifest Ref Number: Not reported
Alt Facility RCRA ID: Not reported
Alt Facility Sign Date: Not reported
MGMT Method Type Code: H110
Waste Code a: Lead
Waste Code b: Not reported
Waste Code c: Not reported
Waste Code e: Not reported
Waste Code f: Not reported
Waste Code g: Not reported
Waste Code 1: Not reported
Waste Code 2: Not reported
Waste Code 3: Not reported
Waste Code 4: Not reported
Waste Code 5: Not reported
Waste Code 6: Not reported
Quantity: 200

CON EDISON SERVICE BOX: 26615 (Continued) **1016967422**

Units:	Pounds
Number of Containers:	1
Container Type:	Cargo tanks (tank trucks)
Handling Method:	Treat
Specific Gravity:	1

B176 **Z. BUILDING CORP.** **NY AST** **U004048827**
WNW **680 BROADWAY** **N/A**
< 1/8 **NEW YORK, NY 10012**
0.069 mi.
364 ft. **Site 35 of 46 in cluster B**

Relative:
Lower

Actual:
40 ft.

AST:

Name:	Z. BUILDING CORP.
Address:	680 BROADWAY
City,State,Zip:	NEW YORK, NY 10012
Region:	STATE
DEC Region:	2
Site Status:	Inactive
Facility Id:	2-251704
Program Type:	PBS
UTM X:	584889.47863
UTM Y:	4509003.21517
Expiration Date:	N/A
Site Type:	Apartment Building/Office Building

Affiliation Records:

Site Id:	10111
Affiliation Type:	Facility Owner
Company Name:	Z BUILDING CORP.
Contact Type:	Not reported
Contact Name:	Not reported
Address1:	680 BROADWAY
Address2:	Not reported
City:	NEW YORK CITY
State:	NY
Zip Code:	10012
Country Code:	001
Phone:	(212) 420-9500
EMail:	Not reported
Fax Number:	Not reported
Modified By:	TRANSLAT
Date Last Modified:	2004-03-04

Site Id:	10111
Affiliation Type:	Mail Contact
Company Name:	Z. BUILDING CORP.
Contact Type:	Not reported
Contact Name:	JERRY ABRAMOWITZ
Address1:	680 BROADWAY
Address2:	Not reported
City:	NEW YORK CITY
State:	NY
Zip Code:	10012
Country Code:	001
Phone:	(212) 420-9500
EMail:	Not reported

Z. BUILDING CORP. (Continued) **U004048827**

Fax Number:	Not reported
Modified By:	TRANSLAT
Date Last Modified:	2004-03-04

Site Id:	10111
Affiliation Type:	Facility Operator
Company Name:	Z. BUILDING CORP.
Contact Type:	Not reported
Contact Name:	MICHAEL COLLINS
Address1:	Not reported
Address2:	Not reported
City:	Not reported
State:	NN
Zip Code:	Not reported
Country Code:	001
Phone:	(212) 288-0077
EMail:	Not reported
Fax Number:	Not reported
Modified By:	TRANSLAT
Date Last Modified:	2004-03-04

Site Id:	10111
Affiliation Type:	Emergency Contact
Company Name:	Z BUILDING CORP.
Contact Type:	Not reported
Contact Name:	MICHAEL COLLINS
Address1:	Not reported
Address2:	Not reported
City:	Not reported
State:	NN
Zip Code:	Not reported
Country Code:	001
Phone:	(212) 535-4112
EMail:	Not reported
Fax Number:	Not reported
Modified By:	TRANSLAT
Date Last Modified:	2004-03-04

Tank Info:

Tank Number:	001
Tank Id:	11787
Material Code:	0001
Common Name of Substance:	#2 Fuel Oil (On-Site Consumption)

Equipment Records:

B00 - Tank External Protection - None
C00 - Pipe Location - No Piping
F00 - Pipe External Protection - None
A00 - Tank Internal Protection - None
D01 - Pipe Type - Steel/Carbon Steel/Iron
G03 - Tank Secondary Containment - Vault (w/o access)
H00 - Tank Leak Detection - None
J02 - Dispenser - Suction Dispenser
I04 - Overfill - Product Level Gauge (A/G)

Tank Location: Aboveground - contact with soil.... Tank bottom rests on soil,

Z. BUILDING CORP. (Continued) **U004048827**

allowing no visual inspection.
Tank Type: Steel/Carbon Steel/Iron
Tank Status: Tank Converted to Non-Regulated Use
Pipe Model: Not reported
Install Date: Not reported
Capacity Gallons: 2000
Tightness Test Method: NN
Date Test: Not reported
Next Test Date: Not reported
Date Tank Closed: 04/01/1998
Register: True
Modified By: MJGRIFFI
Last Modified: 05/09/2022
Material Name: #2 fuel oil (on-site consumption)

B177 **CONSOLIDATED EDISON** **NY MANIFEST** **S111158100**
WNW **F/O 680 BROADWAY** **N/A**
< 1/8 **NEW YORK, NY 10012**
0.069 mi.
364 ft. **Site 36 of 46 in cluster B**

Relative:
Lower

Actual:
40 ft.

NY MANIFEST:
EPA ID: NYP004237164
Country: USA
Name: Consolidated Edison
Address: F/O 680 BROADWAY
Address 2: Not reported
City,State,Zip: NEW YORK, NY 10012
Zip 4: Not reported
Location Address 1: F/O 680 BROADWAY
Location Address 2: Not reported
Location City,State,Zip: NEW YORK, NY 10012
Location Zip 4: Not reported
Facility Status: Not reported
Total Tanks: Not reported
Code: BP

Mailing:
Mailing Name: Consolidated Edison
Mailing Contact: Consolidated Edison
Mailing Address 1: 4 IRVING PLACE ROOM 828
Mailing Address 2: Not reported
Mailing City,State,Zip: NEW YORK, NY 10003
Mailing Zip 4: Not reported
Mailing Country: USA
Mailing Phone: 2124603770

Manifest Data:
Document ID: Not reported
Manifest Status: Not reported
Trans1 State ID: NJ0000027193
Year: 2018
Trans2 State ID: Not reported
Generator Ship Date: 06/17/2011
Trans1 Recv Date: 06/17/2011
Trans2 Recv Date: Not reported
TSD Site Recv Date: 06/20/2011
Part A Recv Date: Not reported

CONSOLIDATED EDISON (Continued) **S111158100**

Part B Recv Date:	Not reported
Generator EPA ID:	NYP004237164
Trans1 EPA ID:	Not reported
Trans2 EPA ID:	Not reported
TSDF ID 1:	NJD002200046
TSDF ID 2:	Not reported
Manifest Tracking Number:	007655053JJK
Import Indicator:	N
Export Indicator:	N
Discr Quantity Indicator:	N
Discr Type Indicator:	N
Discr Residue Indicator:	N
Discr Partial Reject Indicator:	N
Discr Full Reject Indicator:	N
Manifest Ref Number:	Not reported
Alt Facility RCRA ID:	Not reported
Alt Facility Sign Date:	Not reported
MGMT Method Type Code:	H111
Waste Code a:	Lead
Waste Code b:	Not reported
Waste Code c:	Not reported
Waste Code e:	Not reported
Waste Code f:	Not reported
Waste Code g:	Not reported
Waste Code 1:	Not reported
Waste Code 2:	Not reported
Waste Code 3:	Not reported
Waste Code 4:	Not reported
Waste Code 5:	Not reported
Waste Code 6:	Not reported
Quantity:	500
Units:	Pounds
Number of Containers:	1
Container Type:	Cargo tanks (tank trucks)
Handling Method:	Treat
Specific Gravity:	1

B178 **CON EDISON** **E MANIFEST** **1031627326**
WNW **680 BROADWAY AVENUE** **N/A**
< 1/8 **NEW YORK, NY 10012**
0.069 mi.
364 ft. **Site 37 of 46 in cluster B**

Relative: E MANIFEST:
Lower

Actual: Manifest Tracking Number:	015739535FLE
40 ft. Last Updated Date:	20210720
Shipped Date:	20210712
Received Date:	20210712
Manifest Status:	Signed
Submission Type:	DataImage5Copy
Origin Type:	Service
Generator EPA ID:	NYR000114579
Generator Name:	Con Edison
Generator Location Street Number:	Not reported
Generator Location Street 1:	680 BROADWAY AVENUE
Generator Location Street 2:	Not reported
Generator Location City:	NEW YORK

CON EDISON (Continued) **1031627326**

Generator Location State:	NY
Generator Location Zip:	10012
Generator Mail Street Number:	Not reported
Generator Mail Street 1:	116 SKYLINE DRIVE
Generator Mail Street 2:	Not reported
Generator Mail City:	SOUTH PLAINFIELD
Generator Mail Zip:	07080
Generator Mail State:	NJ
Generator Contact Company Name:	Not reported
Designated Facility EPA ID:	NJD991291105
Designated Facility Name:	Clean Earth Of North Jersey
Designated Facility Mail Street Number:	105
Designated Facility Mail Street 1:	Not reported
Designated Facility Mail Street 2:	JACOBUS AVE
Designated Facility Mail City:	KEARNY
Designated Facility Mail Zip:	07032
Designated Facility Mail State:	NJ
Designated Facility Location Street Number:	105
Designated Facility Location Street 1:	JACOBUS AVE
Designated Facility Location Street 2:	Not reported
Designated Facility Location City:	KEARNY
Designated Facility Location Zip:	07032
Designated Facility Location State:	NJ
Designated Facility Contact Company Name:	Not reported
Manifest Residue Indicator:	N
Rejection Indicator:	N

Transporter:

Manifest Tracking Number:	015739535FLE
Transporter Line Number:	1
Transporter EPA ID:	MAD039322250
Transporter Name:	Clean Harbors Environmental Services Inc

Waste Line:

Manifest Tracking Number:	015739535FLE
Waste Line Number:	1
U.S. DOT Hazardous Indicator:	Y
U.S. DOT ID Number:	NA3082
U.S. DOT Description:	1. Rq ,Na3082, Hazardous Waste , Liquid , Nos(Lead) , 9 , Pg Iii (D008)
Non-Hazardous Waste Description:	Not reported
Number of Containers:	1
Container Type Code:	TT
Container Type Description:	Cargo tanks (tank trucks)
Waste Quantity:	150
Quantity Unit of Measure Code:	P
Quantity Unit of Measure Description:	Pounds
Waste Quantity, in Tons:	0.075
Acute Waste Quantity, in Tons:	0
Non-Acute Waste Quantity, in Tons:	0.075
Waste Quantity, in Kilograms:	68.02725
Acute Waste Quantity, in Kilograms:	0
Non-Acute Waste Quantity, in Kilorgrams:	68.02725
Management Method Code:	H110
Management Method Description:	STABILIZATION
Waste Residue Indicator:	N

CON EDISON (Continued) **1031627326**

Quantity Discrepancy Indicator:	N
Waste Type Discrepancy Indicator:	N
Waste Density:	Not reported
Waste Density Unit of Measure Code:	Not reported
Waste Density Unit of Measure Description:	Not reported
Form Code:	Not reported
Form Code Description:	Not reported
Source Code:	Not reported
Source Code Description:	Not reported
Waste Minimization Code:	Not reported
Waste Minimization Code Description:	Not reported
Consent Number:	Not reported
EPA Waste Indicator:	Y
Federal Waste Codes:	D008
Quantity Haz Kg:	68.02725
Quantity Haz Tons:	0.075
Quantity Non Haz Kg:	0
Quantity Non Haz Tons:	0
State Waste Codes:	Not reported

B179 **CONSOLIDATED EDISON** **NY MANIFEST** **S111157529**
WNW **F/O 680 BROADWAY** **N/A**
< 1/8 **MANHATTEN, NY 10012**
0.069 mi.
364 ft. **Site 38 of 46 in cluster B**

Relative:
Lower

Actual:
40 ft.

NY MANIFEST:

EPA ID:	NYP000237164
Country:	USA
Name:	Consolidated Edison
Address:	F/O 680 BROADWAY
Address 2:	Not reported
City,State,Zip:	MANHATTEN, NY 10012
Zip 4:	Not reported
Location Address 1:	F/O 680 BROADWAY
Location Address 2:	Not reported
Location City,State,Zip:	MANHATTEN, NY 10012
Location Zip 4:	Not reported
Facility Status:	Not reported
Total Tanks:	Not reported
Code:	BP

Mailing:

Mailing Name:	Consolidated Edison
Mailing Contact:	Tom Teeling
Mailing Address 1:	4 IRVING PLACE RM 828
Mailing Address 2:	Not reported
Mailing City,State,Zip:	NEW YORK, NY 10003
Mailing Zip 4:	Not reported
Mailing Country:	USA
Mailing Phone:	2124603770

F180
SSW
< 1/8
0.070 mi.
368 ft.

CON EDISON - SERVICE BOX 26612
31 BOND ST
NEW YORK, NY 10001

Site 11 of 21 in cluster F

NY MANIFEST **S123692492**
N/A

Relative:
Higher

Actual:
43 ft.

NY MANIFEST:

EPA ID:	NYP005209505
Country:	USA
Name:	Con Edison - Service Box 26612
Address:	31 BOND ST
Address 2:	Not reported
City,State,Zip:	NEW YORK, NY 10001
Zip 4:	Not reported
Location Address 1:	31 BOND ST
Location Address 2:	Not reported
Location City,State,Zip:	NEW YORK, NY 10001
Location Zip 4:	Not reported
Facility Status:	Not reported
Total Tanks:	Not reported
Code:	BP

Mailing:

Mailing Name:	Con Edison - Service Box 26612
Mailing Contact:	Annamarie Moylan
Mailing Address 1:	4 IRVING PLACE 15TH FL NE
Mailing Address 2:	Not reported
Mailing City,State,Zip:	NEW YORK, NY 10003
Mailing Zip 4:	Not reported
Mailing Country:	USA
Mailing Phone:	2124602278

F181
SSW
< 1/8
0.070 mi.
368 ft.

KAMPO CULTURAL CENTER, INC
31 BOND STREET
NEW YORK, NY 10012

Site 12 of 21 in cluster F

NY AST **U003390143**
N/A

Relative:
Higher

Actual:
43 ft.

AST:

Name:	KAMPO CULTURAL CENTER, INC
Address:	31 BOND STREET
City,State,Zip:	NEW YORK, NY 10012
Region:	STATE
DEC Region:	2
Site Status:	Unregulated/Closed
Facility Id:	2-321427
Program Type:	PBS
UTM X:	584995.62745
UTM Y:	4508851.89014
Expiration Date:	N/A
Site Type:	Private Residence

Affiliation Records:

Site Id:	14936
Affiliation Type:	Mail Contact
Company Name:	KAMPO CUTURAL CENTER
Contact Type:	Not reported
Contact Name:	MICK OAKLEAF
Address1:	31 BOND STREET
Address2:	Not reported

KAMPO CULTURAL CENTER, INC (Continued) **U003390143**

City:	NEW YORK
State:	NY
Zip Code:	10012
Country Code:	001
Phone:	(212) 228-1058
EMail:	Not reported
Fax Number:	Not reported
Modified By:	MSBAPTIS
Date Last Modified:	2009-11-03

Site Id:	14936
Affiliation Type:	Facility Operator
Company Name:	KAMPO CULTURAL CENTER, INC
Contact Type:	Not reported
Contact Name:	MICK OAKLEAF
Address1:	Not reported
Address2:	Not reported
City:	Not reported
State:	NN
Zip Code:	Not reported
Country Code:	001
Phone:	(212) 228-1058
EMail:	Not reported
Fax Number:	Not reported
Modified By:	MSBAPTIS
Date Last Modified:	2009-11-03

Site Id:	14936
Affiliation Type:	Emergency Contact
Company Name:	HEIAN BUNKA CENTER
Contact Type:	Not reported
Contact Name:	CARMINE D'INTINO
Address1:	Not reported
Address2:	Not reported
City:	Not reported
State:	NN
Zip Code:	Not reported
Country Code:	999
Phone:	(646) 267-0579
EMail:	Not reported
Fax Number:	Not reported
Modified By:	MSBAPTIS
Date Last Modified:	2009-11-03

Site Id:	14936
Affiliation Type:	Facility Owner
Company Name:	HEIAN BUNKA CENTER
Contact Type:	MANAGER
Contact Name:	MICHEAL OAKLEAF
Address1:	31 BOND ST.
Address2:	Not reported
City:	NEW YORK
State:	NY
Zip Code:	10012
Country Code:	001
Phone:	(212) 228-1058
EMail:	Not reported

KAMPO CULTURAL CENTER, INC (Continued) **U003390143**

Fax Number:	Not reported
Modified By:	MSBAPTIS
Date Last Modified:	2009-11-03

Tank Info:

Tank Number:	001
Tank Id:	18432
Material Code:	0001
Common Name of Substance:	#2 Fuel Oil (On-Site Consumption)

Equipment Records:

A00 - Tank Internal Protection - None
B01 - Tank External Protection - Painted/Asphalt Coating
D01 - Pipe Type - Steel/Carbon Steel/Iron
E00 - Piping Secondary Containment - None
F01 - Pipe External Protection - Painted/Asphalt Coating
H00 - Tank Leak Detection - None
K01 - Spill Prevention - Catch Basin
C02 - Pipe Location - Underground/On-ground
L00 - Piping Leak Detection - None
G02 - Tank Secondary Containment - Vault (w/access)
I05 - Overfill - Vent Whistle
J00 - Dispenser - None

Tank Location:	Aboveground - contact with impervious barrier... Tank bottom rests on impervious barrier, allowing visual indication of leaks.
Tank Type:	Steel/Carbon Steel/Iron
Tank Status:	Closed - Removed
Pipe Model:	Not reported
Install Date:	01/01/1985
Capacity Gallons:	2000
Tightness Test Method:	-
Date Test:	Not reported
Next Test Date:	Not reported
Date Tank Closed:	11/22/2013
Register:	True
Modified By:	MJGRIFFI
Last Modified:	05/09/2022
Material Name:	#2 fuel oil (on-site consumption)

F182 **CON EDISON SERVICE BOX: 26609** **NJ MANIFEST** **S117986793**
SW **19 BOND ST FRONT OF** **N/A**
< 1/8 **NEW YORK, NY 10012**
0.070 mi.
368 ft. **Site 13 of 21 in cluster F**

Relative: **Higher**
Actual: **42 ft.**

NJ MANIFEST:

EPA ID:	NYP004274924
Name:	CON EDISON SERVICE BOX: 26609
Address:	19 BOND ST FRONT OF
City,State,Zip:	NEW YORK, NY 10012
County:	Not reported
Mailing Address:	IRVING PL, RM 828
Mailing City,State,Zip:	NEW YORK, NY 10003
Telephone:	Not reported
Emergency Telephone:	Not reported
Contact:	BENJAMIN BAMONTE

CON EDISON SERVICE BOX: 26609 (Continued) **S117986793**

Comments:	Not reported
SIC Code:	Not reported
County:	NY061
Municipal:	Not reported
Previous EPAID:	Not reported
Generator Flag:	Not reported
Transporter Flag:	Not reported
TSDF Flag:	Not reported
Name Change:	Not reported
Date Change:	Not reported

Manifest Data:

EPA ID:	NYP004274924
Manifest Number:	010456408JJK
Date Shipped:	10/19/2012
TSDF EPA ID:	NJD002200046
Transporter EPA ID:	NJ0000027193
Transporter 2 EPA ID:	Not reported
Transporter 3 EPA ID:	Not reported
Transporter 4 EPA ID:	Not reported
Transporter 5 EPA ID:	Not reported
Transporter 6 EPA ID:	Not reported
Transporter 7 EPA ID:	Not reported
Transporter 8 EPA ID:	Not reported
Transporter 9 EPA ID:	Not reported
Transporter 10 EPA ID:	Not reported
Date Trans1 Transported Waste:	Not reported
Date Trans2 Transported Waste:	Not reported
Date Trans3 Transported Waste:	Not reported
Date Trans4 Transported Waste:	Not reported
Date Trans5 Transported Waste:	Not reported
Date Trans6 Transported Waste:	Not reported
Date Trans7 Transported Waste:	Not reported
Date Trans8 Transported Waste:	Not reported
Date Trans9 Transported Waste:	Not reported
Date Trans10 Transported Waste:	Not reported
Date TSDF Received Waste:	Not reported
TSDF EPA Facility Name:	Not reported
QTY Units:	Not reported
Transporter SEQ ID:	Not reported
Transporter-1 Date:	Not reported
Waste SEQ ID:	Not reported
Waste Type Code 2:	Not reported
Waste Type Code 3:	Not reported
Waste Type Code 4:	Not reported
Waste Type Code 5:	Not reported
Waste Type Code 6:	Not reported
Date Accepted:	Not reported
Manifest Discrepancy Type:	Not reported
Data Entry Number:	Not reported
Was Load Rejected:	Not reported
Reason Load Was Rejected:	Not reported

Waste:

Manifest Year:	Not reported
Waste Code:	D008
Hand Code:	Not reported
Quantity:	1,000.00

CON EDISON SERVICE BOX: 26609 (Continued) **S117986793**

Unit: Pounds

F183 **CON EDISON SERVICE BOX: 26609** **RCRA NonGen / NLR** **1016148841**
SW **19 BOND ST & LAFAYETTE ST** **FINDS** **NYP004274924**
< 1/8 **NEW YORK, NY 10002** **ECHO**
0.070 mi. **NY MANIFEST**
368 ft. **Site 14 of 21 in cluster F**

Relative:
Higher

Actual:
42 ft.

RCRA Listings:

Date Form Received by Agency:		20170728
Handler Name:		Con Edison Service Box: 26609
Handler Address:		Bond St Front Of
Handler City,State,Zip:		NEW YORK, NY 10012
EPA ID:		NYP004274924
Contact Name:		BENJAMIN BAMONTE
Contact Address:		Not reported
Contact City,State,Zip:		Not reported
Contact Telephone:		212-894-9549
Contact Fax:		Not reported
Contact Email:		Not reported
Contact Title:		OPERATING SUPERVISOR
EPA Region:		02
Land Type:		Private
Federal Waste Generator Description:		Not a generator, verified
Non-Notifier:		Not reported
Biennial Report Cycle:		Not reported
Accessibility:		Not reported
Active Site Indicator:		Not reported
State District Owner:		Ny
State District:		NYSDEC R2
Mailing Address:		IRVING PL, RM 828
Mailing City,State,Zip:		NEW YORK, NY 10003
Owner Name:	Not reported	
Owner Type:		Not reported
Operator Name:	Not reported	
Operator Type:		Not reported
Short-Term Generator Activity:		No
Importer Activity:		No
Mixed Waste Generator:		No
Transporter Activity:		No
Transfer Facility Activity:		No
Recycler Activity with Storage:		No
Small Quantity On-Site Burner Exemption:		No
Smelting Melting and Refining Furnace Exemption:		No
Underground Injection Control:		No
Off-Site Waste Receipt:		No
Universal Waste Indicator:		No
Universal Waste Destination Facility:		No
Federal Universal Waste:		No
Active Site State-Reg Handler:		---
Federal Facility Indicator:		Not reported
Hazardous Secondary Material Indicator:		N
Sub-Part K Indicator:		Not reported
2018 GPRA Permit Baseline:		Not on the Baseline
2018 GPRA Renewals Baseline:		Not on the Baseline
202 GPRA Corrective Action Baseline:		No

CON EDISON SERVICE BOX: 26609 (Continued) **1016148841**

Subject to Corrective Action Universe:	No
Non-TSDFs Where RCRA CA has Been Imposed Universe:	No
Corrective Action Priority Ranking:	No NCAPS ranking
Environmental Control Indicator:	No
Institutional Control Indicator:	No
Human Exposure Controls Indicator:	N/A
Groundwater Controls Indicator:	N/A
Significant Non-Complier Universe:	No
Unaddressed Significant Non-Complier Universe:	No
Addressed Significant Non-Complier Universe:	No
Significant Non-Complier With a Compliance Schedule Universe:	No
Financial Assurance Required:	Not reported
Handler Date of Last Change:	20171108
Recognized Trader-Importer:	No
Recognized Trader-Exporter:	No
Importer of Spent Lead Acid Batteries:	No
Exporter of Spent Lead Acid Batteries:	No
Recycler Activity Without Storage:	No
Manifest Broker:	No
Sub-Part P Indicator:	No

Historic Generators:

Receive Date:	20121019
Handler Name: CON EDISON SERVICE BOX:	26609
Federal Waste Generator Description:	Very Small Quantity Generator (formerly Conditionally-Exempt Small Quantity Generator
State District Owner:	Ny
Large Quantity Handler of Universal Waste:	No
Recognized Trader Importer:	No
Recognized Trader Exporter:	No
Spent Lead Acid Battery Importer:	No
Spent Lead Acid Battery Exporter:	No
Current Record:	No
Non Storage Recycler Activity:	Not reported
Electronic Manifest Broker:	Not reported

Receive Date:	20170728
Handler Name: CON EDISON SERVICE BOX:	26609
Federal Waste Generator Description:	Not a generator, verified
State District Owner:	Ny
Large Quantity Handler of Universal Waste:	No
Recognized Trader Importer:	No
Recognized Trader Exporter:	No
Spent Lead Acid Battery Importer:	No
Spent Lead Acid Battery Exporter:	No
Current Record:	Yes
Non Storage Recycler Activity:	No
Electronic Manifest Broker:	No

List of NAICS Codes and Descriptions:

NAICS Codes:	No NAICS Codes Found

Facility Has Received Notices of Violations:

Violations:	No Violations Found

CON EDISON SERVICE BOX: 26609 (Continued) **1016148841**

Evaluation Action Summary:
Evaluations: No Evaluations Found

FINDS:
Registry ID: 110055457081

Click Here for FRS Facility Detail Report:

Environmental Interest/Information System:
The Resource Conservation and Recovery Act Information System (RCRAInfo) is EPA's comprehensive information system in support of the Resource Conservation and Recovery Act (RCRA) of 1976 and the Hazardous and Solid Waste Amendments (HSWA) of 1984. It tracks many types of information about generators, transporters, treaters, storers, and disposers of hazardous waste.

Click this hyperlink while viewing on your computer to access additional FINDS: detail in the EDR Site Report.

ECHO:
Envid: 1016148841
Registry ID: 110055457081

DFR URL:
Name: CON EDISON SERVICE BOX: 26609
Address: 19 BOND ST & LAFAYETTE ST
City,State,Zip: NEW YORK, NY 10002

NY MANIFEST:
EPA ID: NYP004274924
Country: USA
Name: Con Edison
Address: 19 BOND ST FRONT OF
Address 2: Not reported
City,State,Zip: NEW YORK, NY 10012
Zip 4: Not reported
Location Address 1: F/O 19 BOND ST.
Location Address 2: Not reported
Location City,State,Zip: NEW YORK, NY 10012
Location Zip 4: Not reported
Facility Status: Not reported
Total Tanks: Not reported
Code: BP

Mailing:
Mailing Name: Con Edison
Mailing Contact: Tom Teeling
Mailing Address 1: 4 IRVING PLACE 15TH FLOOR
Mailing Address 2: Not reported
Mailing City,State,Zip: NEW YORK, NY 10003
Mailing Zip 4: Not reported
Mailing Country: USA
Mailing Phone: 2124603770

Manifest Data:
Document ID: Not reported

CON EDISON SERVICE BOX: 26609 (Continued) **1016148841**

Manifest Status:	Not reported
Trans1 State ID:	NJ0000027193
Year:	2018
Trans2 State ID:	Not reported
Generator Ship Date:	10/19/2012
Trans1 Recv Date:	10/19/2012
Trans2 Recv Date:	Not reported
TSD Site Recv Date:	10/19/2012
Part A Recv Date:	Not reported
Part B Recv Date:	Not reported
Generator EPA ID:	NYP004274924
Trans1 EPA ID:	Not reported
Trans2 EPA ID:	Not reported
TSDF ID 1:	NJD002200046
TSDF ID 2:	Not reported
Manifest Tracking Number:	010456408JJK
Import Indicator:	N
Export Indicator:	N
Discr Quantity Indicator:	N
Discr Type Indicator:	N
Discr Residue Indicator:	N
Discr Partial Reject Indicator:	N
Discr Full Reject Indicator:	N
Manifest Ref Number:	Not reported
Alt Facility RCRA ID:	Not reported
Alt Facility Sign Date:	Not reported
MGMT Method Type Code:	H111
Waste Code a:	Lead
Waste Code b:	Not reported
Waste Code c:	Not reported
Waste Code e:	Not reported
Waste Code f:	Not reported
Waste Code g:	Not reported
Waste Code 1:	Not reported
Waste Code 2:	Not reported
Waste Code 3:	Not reported
Waste Code 4:	Not reported
Waste Code 5:	Not reported
Waste Code 6:	Not reported
Quantity:	1000
Units:	Pounds
Number of Containers:	1
Container Type:	Cargo tanks (tank trucks)
Handling Method:	Treat
Specific Gravity:	1

D184 **43 BOND STREET - DOB JOB NO. NB-110009188** **NY NYC OER** **S132179981**
South **43 BOND STREET** **N/A**
< 1/8 **MANHATTAN, NY**
0.070 mi.
369 ft. **Site 23 of 30 in cluster D**

Relative: NYC OER:
Higher

Name:	43 BOND STREET - DOB JOB NO. NB-110009188
Address:	43 BOND STREET
City,State,Zip:	MANHATTAN, NY
Latitude:	40.726091

Actual:
42 ft.

43 BOND STREET - DOB JOB NO. NB-110009188 (Continued) **S132179981**

Longitude:	-73.993012
OER Project Numbers:	10TMP0120M,10RHAZ120M
BBL:	1005290030
OER Program:	E/RD (Review)
Class:	Completed (C)
Phase:	Completed
URL:	
Postcode:	10012
Community Board:	2
Council District:	1
Census Tract:	5502
BIN:	Not reported
NTA:	West Village

I185 **SPILL NUMBER 9908485** **NY Spills** **S104649802**
SSW **35 BOND ST** **N/A**
< 1/8 **MANHATTAN, NY**
0.070 mi.
369 ft. **Site 1 of 25 in cluster I**

Relative:
Higher

Actual:
43 ft.

SPILLS:

Name:	SPILL NUMBER 9908485
Address:	35 BOND ST
City,State,Zip:	MANHATTAN, NY
Spill Number/Closed Date:	9908485 / 1999-10-13
Facility ID:	9908485
Facility Type:	ER
DER Facility ID:	218738
Site ID:	268512
DEC Region:	2
Spill Cause:	Unknown
Spill Class:	C4
SWIS:	3101
Spill Date:	1999-10-13
Investigator:	JMKRIMGO
Referred To:	Not reported
Reported to Dept:	1999-10-13
CID:	382
Water Affected:	Not reported
Spill Source:	Unknown
Spill Notifier:	Local Agency
Cleanup Ceased:	Not reported
Cleanup Meets Std:	False
Last Inspection:	Not reported
Recommended Penalty:	False
UST Trust:	False
Remediation Phase:	0
Date Entered In Computer:	1999-10-13
Spill Record Last Update:	1999-10-13
Spiller Name:	Not reported
Spiller Company:	UNKNOWN
Spiller Address:	Not reported
Spiller Company:	999
Contact Name:	UNKNOWN
Latitude:	Not reported
Longitude:	Not reported
DEC Memo:	Prior to Sept, 2004 data translation this spill Lead_DEC Field was

SPILL NUMBER 9908485 (Continued) **S104649802**

KRIMGOLD
Remarks: FIRE DEPT ON SCENE STATED UNKNOWN ACIDIC MATERIAL FOUND ON GROUND. CLEAND-UP BY FIRE DEPT.

All Materials:
Site ID: 268512
Operable Unit ID: 1082764
Operable Unit: 01
Material ID: 297603
Material Code: 0064A
Material Name: unknown material
Case No.: Not reported
Material FA: Other
Quantity: 1.00
Units: G
Recovered: 1.00
Resource Affected: Soil
Oxygenate: Not reported

I186 **35 BOND STREET CORP.** **NY AST** **U004081817**
SSW **35 BOND ST** **N/A**
< 1/8 **NEW YORK, NY 10012**
0.070 mi.
369 ft. **Site 2 of 25 in cluster I**

Relative: Higher
Actual: 43 ft.

AST:
Name: 35 BOND STREET CORP.
Address: 35 BOND ST
City,State,Zip: NEW YORK, NY 10012
Region: STATE
DEC Region: 2
Site Status: Active
Facility Id: 2-329193
Program Type: PBS
UTM X: 585009.87237
UTM Y: 4508842.78024
Expiration Date: 02/03/2028
Site Type: Apartment Building/Office Building

Affiliation Records:
Site Id: 15451
Affiliation Type: Facility Owner
Company Name: 35 BOND STREET CORP.
Contact Type: VICE PRESIDENT
Contact Name: STUART SMOLAR
Address1: 35 BOND STREET
Address2: Not reported
City: NEW YORK
State: NY
Zip Code: 10012
Country Code: 001
Phone: (212) 529-5688
EMail: Not reported
Fax Number: Not reported
Modified By: JSMACRI
Date Last Modified: 2022-12-27

Site Id: 15451

35 BOND STREET CORP. (Continued) **U004081817**

Affiliation Type:	Mail Contact
Company Name:	ANDREWS ORGANIZATION
Contact Type:	Not reported
Contact Name:	STUART SMOLAR
Address1:	666 BROADWAY
Address2:	12TH FLOOR
City:	NEW YORK
State:	NY
Zip Code:	10012
Country Code:	001
Phone:	(212) 529-5688
EMail:	SSMOLAR@ANDREWSBC.COM
Fax Number:	Not reported
Modified By:	nFormUpd
Date Last Modified:	2024-02-14

Site Id:	15451
Affiliation Type:	Facility Operator
Company Name:	35 BOND STREET CORP.
Contact Type:	Not reported
Contact Name:	DENISE MARTIN
Address1:	Not reported
Address2:	Not reported
City:	Not reported
State:	NN
Zip Code:	Not reported
Country Code:	001
Phone:	(212) 529-5688
EMail:	Not reported
Fax Number:	Not reported
Modified By:	MFLEONAR
Date Last Modified:	2018-02-13

Site Id:	15451
Affiliation Type:	Emergency Contact
Company Name:	35 BOND STREET CORP.
Contact Type:	Not reported
Contact Name:	ANDREWS ORG.
Address1:	Not reported
Address2:	Not reported
City:	Not reported
State:	NN
Zip Code:	Not reported
Country Code:	999
Phone:	(212) 529-5688
EMail:	Not reported
Fax Number:	Not reported
Modified By:	MFLEONAR
Date Last Modified:	2018-02-13

Tank Info:

Tank Number:	001
Tank Id:	25703
Material Code:	0001
Common Name of Substance:	#2 Fuel Oil (On-Site Consumption)

35 BOND STREET CORP. (Continued) **U004081817**

Equipment Records:

	A00 - Tank Internal Protection - None
	B01 - Tank External Protection - Painted/Asphalt Coating
	D01 - Pipe Type - Steel/Carbon Steel/Iron
	E00 - Piping Secondary Containment - None
	G03 - Tank Secondary Containment - Vault (w/o access)
	K00 - Spill Prevention - None
	L09 - Piping Leak Detection - Exempt Suction Piping
	H06 - Tank Leak Detection - Impervious Barrier/Concrete Pad (A/G)
	J02 - Dispenser - Suction Dispenser
	F00 - Pipe External Protection - None
	C01 - Pipe Location - Aboveground
	I04 - Overfill - Product Level Gauge (A/G)
Tank Location:	Aboveground in subterranean vault with access for inspections.....
	Tank in subterranean vault but accessible for inspection.
Tank Type:	Steel/Carbon Steel/Iron
Tank Status:	In Service
Pipe Model:	Not reported
Install Date:	05/25/1994
Capacity Gallons:	3000
Tightness Test Method:	-
Date Test:	Not reported
Next Test Date:	Not reported
Date Tank Closed:	Not reported
Register:	True
Modified By:	MJGRIFFI
Last Modified:	05/09/2022
Material Name:	#2 fuel oil (on-site consumption)

C187 **CON EDISON SERVICE BOX: 30950** **RCRA NonGen / NLR** **1017771533**
ENE **11 COOPER SQ FRONT OF** **NYP004484739**
< 1/8 **NEW YORK, NY 10003**
0.070 mi.
370 ft. **Site 27 of 28 in cluster C**

Relative: **Lower**
Actual: **41 ft.**

RCRA Listings:

Date Form Received by Agency:	20140430
Handler Name:	Con Edison Service Box: 30950
Handler Address:	Cooper Sq Front Of
Handler City,State,Zip:	NEW YORK, NY 10003
EPA ID:	NYP004484739
Contact Name:	THOMAS TEELING
Contact Address:	Not reported
Contact City,State,Zip:	Not reported
Contact Telephone:	212-460-3770
Contact Fax:	Not reported
Contact Email:	Not reported
Contact Title:	SENIOR SCIENTIST
EPA Region:	02
Land Type:	Private
Federal Waste Generator Description:	Not a generator, verified
Non-Notifier:	Not reported
Biennial Report Cycle:	Not reported
Accessibility:	Not reported
Active Site Indicator:	Not reported
State District Owner:	Ny
State District:	NYSDEC R2

CON EDISON SERVICE BOX: 30950 (Continued) **1017771533**

Mailing Address:		IRVING PL, 15TH FL NE
Mailing City,State,Zip:		NEW YORK, NY 10003
Owner Name:	Not reported	
Owner Type:		Not reported
Operator Name:	Not reported	
Operator Type:		Not reported
Short-Term Generator Activity:		No
Importer Activity:		No
Mixed Waste Generator:		No
Transporter Activity:		No
Transfer Facility Activity:		No
Recycler Activity with Storage:		No
Small Quantity On-Site Burner Exemption:		No
Smelting Melting and Refining Furnace Exemption:		No
Underground Injection Control:		No
Off-Site Waste Receipt:		No
Universal Waste Indicator:		No
Universal Waste Destination Facility:		No
Federal Universal Waste:		No
Active Site State-Reg Handler:		---
Federal Facility Indicator:		Not reported
Hazardous Secondary Material Indicator:		N
Sub-Part K Indicator:		Not reported
2018 GPRA Permit Baseline:		Not on the Baseline
2018 GPRA Renewals Baseline:		Not on the Baseline
202 GPRA Corrective Action Baseline:		No
Subject to Corrective Action Universe:		No
Non-TSDFs Where RCRA CA has Been Imposed Universe:		No
Corrective Action Priority Ranking:		No NCAPS ranking
Environmental Control Indicator:		No
Institutional Control Indicator:		No
Human Exposure Controls Indicator:		N/A
Groundwater Controls Indicator:		N/A
Significant Non-Complier Universe:		No
Unaddressed Significant Non-Complier Universe:		No
Addressed Significant Non-Complier Universe:		No
Significant Non-Complier With a Compliance Schedule Universe:		No
Financial Assurance Required:		Not reported
Handler Date of Last Change:		20150211
Recognized Trader-Importer:		No
Recognized Trader-Exporter:		No
Importer of Spent Lead Acid Batteries:		No
Exporter of Spent Lead Acid Batteries:		No
Recycler Activity Without Storage:		No
Manifest Broker:		No
Sub-Part P Indicator:		No

Historic Generators:

Receive Date:		20140331
Handler Name:	CON EDISON	
Federal Waste Generator Description:		Small Quantity Generator
State District Owner:		Ny
Large Quantity Handler of Universal Waste:		No
Recognized Trader Importer:		No
Recognized Trader Exporter:		No
Spent Lead Acid Battery Importer:		No

CON EDISON SERVICE BOX: 30950 (Continued) **1017771533**

Spent Lead Acid Battery Exporter: No
Current Record: No
Non Storage Recycler Activity: Not reported
Electronic Manifest Broker: Not reported

Receive Date: 20140331
Handler Name: CON EDISON
Federal Waste Generator Description: Not a generator, verified
State District Owner: Ny
Large Quantity Handler of Universal Waste: No
Recognized Trader Importer: No
Recognized Trader Exporter: No
Spent Lead Acid Battery Importer: No
Spent Lead Acid Battery Exporter: No
Current Record: No
Non Storage Recycler Activity: Not reported
Electronic Manifest Broker: Not reported

Receive Date: 20140430
Handler Name: CON EDISON SERVICE BOX: 30950
Federal Waste Generator Description: Not a generator, verified
State District Owner: Ny
Large Quantity Handler of Universal Waste: No
Recognized Trader Importer: No
Recognized Trader Exporter: No
Spent Lead Acid Battery Importer: No
Spent Lead Acid Battery Exporter: No
Current Record: Yes
Non Storage Recycler Activity: Not reported
Electronic Manifest Broker: Not reported

List of NAICS Codes and Descriptions:
NAICS Codes: No NAICS Codes Found

Facility Has Received Notices of Violations:
Violations: No Violations Found

Evaluation Action Summary:
Evaluations: No Evaluations Found

C188 **CON EDISON** **NY MANIFEST** **S116550208**
ENE **11 COOPER SQ FRONT OF** **N/A**
< 1/8 **NEW YORK, NY 10003**
0.070 mi.
370 ft. **Site 28 of 28 in cluster C**

Relative: NY MANIFEST:
Lower
Actual: EPA ID: NYP004484739
41 ft. Country: USA
Name: Con Edison
Address: 11 COOPER SQ FRONT OF
Address 2: Not reported
City,State,Zip: NEW YORK, NY 10003
Zip 4: Not reported
Location Address 1: F/O 11 COOPER SQ

CON EDISON (Continued) **S116550208**

Location Address 2: SB30950
Location City,State,Zip: NEW YORK, NY 10003
Location Zip 4: Not reported
Facility Status: Not reported
Total Tanks: Not reported
Code: BP

Mailing:
Mailing Name: Con Edison
Mailing Contact: Con Edison
Mailing Address 1: 4 IRVING PL
Mailing Address 2: 15TH FL
Mailing City,State,Zip: NEW YORK, NY 10003
Mailing Zip 4: Not reported
Mailing Country: USA
Mailing Phone: Not reported

Manifest Data:
Document ID: Not reported
Manifest Status: Not reported
Trans1 State ID: NJD003812047
Year: 2018
Trans2 State ID: Not reported
Generator Ship Date: 03/31/2014
Trans1 Recv Date: 03/31/2014
Trans2 Recv Date: Not reported
TSD Site Recv Date: 04/04/2014
Part A Recv Date: Not reported
Part B Recv Date: Not reported
Generator EPA ID: NYP004484739
Trans1 EPA ID: Not reported
Trans2 EPA ID: Not reported
TSDF ID 1: NJD991291105
TSDF ID 2: Not reported
Manifest Tracking Number: 002406213GBF
Import Indicator: N
Export Indicator: N
Discr Quantity Indicator: N
Discr Type Indicator: N
Discr Residue Indicator: N
Discr Partial Reject Indicator: N
Discr Full Reject Indicator: N
Manifest Ref Number: Not reported
Alt Facility RCRA ID: Not reported
Alt Facility Sign Date: Not reported
MGMT Method Type Code: H110
Waste Code a: Lead
Waste Code b: Not reported
Waste Code c: Not reported
Waste Code e: Not reported
Waste Code f: Not reported
Waste Code g: Not reported
Waste Code 1: Not reported
Waste Code 2: Not reported
Waste Code 3: Not reported
Waste Code 4: Not reported
Waste Code 5: Not reported

CON EDISON (Continued) **S116550208**

Waste Code 6:	Not reported
Quantity:	1000
Units:	Pounds
Number of Containers:	1
Container Type:	Cargo tanks (tank trucks)
Handling Method:	Treat
Specific Gravity:	1

B189 **CONSOLIDATED EDISON CO OF NY INC.** **E MANIFEST** **1031630155**
West **676 BROADWAY** **N/A**
< 1/8 **NEW YORK, NY 10012**
0.073 mi.
385 ft. **Site 39 of 46 in cluster B**

Relative: **Lower**

Actual: **40 ft.**

E MANIFEST:

Manifest Tracking Number:	018395467FLE
Last Updated Date:	20230428
Shipped Date:	20230420
Received Date:	20230420
Manifest Status:	Signed
Submission Type:	DataImage5Copy
Origin Type:	Service
Generator EPA ID:	NYR000114579
Generator Name:	Consolidated Edison Co Of Ny Inc.
Generator Location Street Number:	Not reported
Generator Location Street 1:	676 BROADWAY
Generator Location Street 2:	Not reported
Generator Location City:	NEW YORK
Generator Location State:	NY
Generator Location Zip:	10012
Generator Mail Street Number:	Not reported
Generator Mail Street 1:	116 SKYLINE DRIVE
Generator Mail Street 2:	Not reported
Generator Mail City:	SOUTH PLAINFIELD
Generator Mail Zip:	07080
Generator Mail State:	NJ
Generator Contact Company Name:	Not reported
Designated Facility EPA ID:	NJD991291105
Designated Facility Name:	Clean Earth Of North Jersey
Designated Facility Mail Street Number:	105
Designated Facility Mail Street 1:	Not reported
Designated Facility Mail Street 2:	JACOBUS AVE
Designated Facility Mail City:	KEARNY
Designated Facility Mail Zip:	07032
Designated Facility Mail State:	NJ
Designated Facility Location Street Number:	105
Designated Facility Location Street 1:	JACOBUS AVE
Designated Facility Location Street 2:	Not reported
Designated Facility Location City:	KEARNY
Designated Facility Location Zip:	07032
Designated Facility Location State:	NJ
Designated Facility Contact Company Name:	Not reported
Manifest Residue Indicator:	N
Rejection Indicator:	N

Transporter:

CONSOLIDATED EDISON CO OF NY INC. (Continued) **1031630155**

Manifest Tracking Number: 018395467FLE
Transporter Line Number: 1
Transporter EPA ID: MAD039322250
Transporter Name: Clean Harbors Environmental Services Inc

Waste Line:
Manifest Tracking Number: 018395467FLE
Waste Line Number: 1
U.S. DOT Hazardous Indicator: Y
U.S. DOT ID Number: NA3082
U.S. DOT Description: Na3082, Hazardous Waste, Liquid N.O.S., 9, Pg Iii, Rq
Non-Hazardous Waste Description: Not reported
Number of Containers: 1
Container Type Code: TT
Container Type Description: Cargo tanks (tank trucks)
Waste Quantity: 1800
Quantity Unit of Measure Code: P
Quantity Unit of Measure Description: Pounds
Waste Quantity, in Tons: 0.9
Acute Waste Quantity, in Tons: 0
Non-Acute Waste Quantity, in Tons: 0.9
Waste Quantity, in Kilograms: 816.327
Acute Waste Quantity, in Kilograms: 0
Non-Acute Waste Quantity, in Kilorgrams: 816.327
Management Method Code: H110
Management Method Description: STABILIZATION
Waste Residue Indicator: N
Quantity Discrepancy Indicator: N
Waste Type Discrepancy Indicator: N
Waste Density: Not reported
Waste Density Unit of Measure Code: Not reported
Waste Density Unit of Measure Description: Not reported
Form Code: Not reported
Form Code Description: Not reported
Source Code: Not reported
Source Code Description: Not reported
Waste Minimization Code: Not reported
Waste Minimization Code Description: Not reported
Consent Number: Not reported
EPA Waste Indicator: Y
Federal Waste Codes: D008
Quantity Haz Kg: 816.327
Quantity Haz Tons: 0.9
Quantity Non Haz Kg: Not reported
Quantity Non Haz Tons: Not reported
State Waste Codes: NY-T

B190 **CONSOLIDATED EDISON** **NY MANIFEST** **S111158099**
West **F/O 676 BROADWAY** **N/A**
< 1/8 **NEW YORK, NY 10012**
0.073 mi.
385 ft. **Site 40 of 46 in cluster B**

Relative: NY MANIFEST:
Lower
EPA ID: NYP004237156
Actual: Country: USA
40 ft. Name: Consolidated Edison

CONSOLIDATED EDISON (Continued) **S111158099**

Address: F/O 676 BROADWAY
Address 2: Not reported
City,State,Zip: NEW YORK, NY 10012
Zip 4: Not reported
Location Address 1: F/O 676 BROADWAY
Location Address 2: Not reported
Location City,State,Zip: NEW YORK, NY 10012
Location Zip 4: Not reported
Facility Status: Not reported
Total Tanks: Not reported
Code: BP

Mailing:
Mailing Name: Consolidated Edison
Mailing Contact: Consolidated Edison
Mailing Address 1: 4 IRVING PLACE ROOM 828
Mailing Address 2: Not reported
Mailing City,State,Zip: NEW YORK, NY 10003
Mailing Zip 4: Not reported
Mailing Country: USA
Mailing Phone: 2124603770

Manifest Data:
Document ID: Not reported
Manifest Status: Not reported
Trans1 State ID: NJ0000027193
Year: 2018
Trans2 State ID: Not reported
Generator Ship Date: 06/17/2011
Trans1 Recv Date: 06/17/2011
Trans2 Recv Date: Not reported
TSD Site Recv Date: 06/20/2011
Part A Recv Date: Not reported
Part B Recv Date: Not reported
Generator EPA ID: NYP004237156
Trans1 EPA ID: Not reported
Trans2 EPA ID: Not reported
TSDF ID 1: NJD002200046
TSDF ID 2: Not reported
Manifest Tracking Number: 007655052JJK
Import Indicator: N
Export Indicator: N
Discr Quantity Indicator: N
Discr Type Indicator: N
Discr Residue Indicator: N
Discr Partial Reject Indicator: N
Discr Full Reject Indicator: N
Manifest Ref Number: Not reported
Alt Facility RCRA ID: Not reported
Alt Facility Sign Date: Not reported
MGMT Method Type Code: H111
Waste Code a: Lead
Waste Code b: Not reported
Waste Code c: Not reported
Waste Code e: Not reported
Waste Code f: Not reported
Waste Code g: Not reported

CONSOLIDATED EDISON (Continued) **S111158099**

Waste Code 1:	Not reported
Waste Code 2:	Not reported
Waste Code 3:	Not reported
Waste Code 4:	Not reported
Waste Code 5:	Not reported
Waste Code 6:	Not reported
Quantity:	300
Units:	Pounds
Number of Containers:	1
Container Type:	Cargo tanks (tank trucks)
Handling Method:	Treat
Specific Gravity:	1

B191 **JORDAN REALTY LLC** **NY AST** **U003387012**
West **676 BROADWAY** **N/A**
< 1/8 **NEW YORK, NY 10012**
0.073 mi.
385 ft. **Site 41 of 46 in cluster B**

Relative: **Lower**
Actual: **40 ft.**

AST:

Name:	JORDAN REALTY LLC
Address:	676 BROADWAY
City,State,Zip:	NEW YORK, NY 10012
Region:	STATE
DEC Region:	2
Site Status:	Active
Facility Id:	2-236411
Program Type:	PBS
UTM X:	584879.74218
UTM Y:	4508988.96610
Expiration Date:	10/12/2026
Site Type:	Apartment Building/Office Building

Affiliation Records:

Site Id:	8758
Affiliation Type:	Facility Owner
Company Name:	JORDAN REALTY LLC
Contact Type:	PRESIDENT
Contact Name:	AARON SIRULNICK
Address1:	3333 NEW HYDE PARK RD
Address2:	Not reported
City:	NEW HYDE PARK
State:	NY
Zip Code:	11042
Country Code:	001
Phone:	(516) 374-7000
EMail:	Not reported
Fax Number:	Not reported
Modified By:	JSMACRI
Date Last Modified:	2021-10-05

Site Id:	8758
Affiliation Type:	Mail Contact
Company Name:	DITMAS MGMT CORP
Contact Type:	Not reported
Contact Name:	AARON T SIRULNICK
Address1:	3333 NEW HYDE PARK RD

JORDAN REALTY LLC (Continued) **U003387012**

Address2:	Not reported
City:	NEW HYDE PARK
State:	NY
Zip Code:	11042
Country Code:	001
Phone:	(516) 374-7000
EMail:	INFO@DITMASMGMT.COM
Fax Number:	Not reported
Modified By:	JSMACRI
Date Last Modified:	2021-10-05

Site Id:	8758
Affiliation Type:	Facility Operator
Company Name:	JORDAN REALTY LLC
Contact Type:	Not reported
Contact Name:	LUIS DELACRUZ
Address1:	Not reported
Address2:	Not reported
City:	Not reported
State:	NN
Zip Code:	Not reported
Country Code:	001
Phone:	(718) 641-2133
EMail:	Not reported
Fax Number:	Not reported
Modified By:	BVCAMPBE
Date Last Modified:	2011-08-12

Site Id:	8758
Affiliation Type:	Emergency Contact
Company Name:	JORDAN REALTY LLC
Contact Type:	Not reported
Contact Name:	LUIS DELACRUZ
Address1:	Not reported
Address2:	Not reported
City:	Not reported
State:	NN
Zip Code:	Not reported
Country Code:	999
Phone:	(917) 562-1216
EMail:	Not reported
Fax Number:	Not reported
Modified By:	BVCAMPBE
Date Last Modified:	2011-08-12

Tank Info:

Tank Number:	001
Tank Id:	11113
Material Code:	0001
Common Name of Substance:	#2 Fuel Oil (On-Site Consumption)

Equipment Records:

A01 - Tank Internal Protection - Epoxy Liner
D01 - Pipe Type - Steel/Carbon Steel/Iron
E00 - Piping Secondary Containment - None

JORDAN REALTY LLC (Continued) **U003387012**

H00 - Tank Leak Detection - None
K00 - Spill Prevention - None
B00 - Tank External Protection - None
F00 - Pipe External Protection - None
G02 - Tank Secondary Containment - Vault (w/access)
I05 - Overfill - Vent Whistle
C03 - Pipe Location - Aboveground/Underground Combination
L00 - Piping Leak Detection - None
J03 - Dispenser - Gravity
I04 - Overfill - Product Level Gauge (A/G)

Tank Location:	Aboveground - on saddles, legs, racks, etc.... Tank bottom is elevated above grade or tank pad, allowing visual inspection.
Tank Type:	Steel/Carbon Steel/Iron
Tank Status:	In Service
Pipe Model:	Not reported
Install Date:	01/01/1970
Capacity Gallons:	1500
Tightness Test Method:	NN
Date Test:	Not reported
Next Test Date:	Not reported
Date Tank Closed:	Not reported
Register:	True
Modified By:	MJGRIFFI
Last Modified:	05/09/2022
Material Name:	#2 fuel oil (on-site consumption)

B192 **CONSOLIDATED EDISON - MH 27248** **NY MANIFEST** **S111157528**
West **F/O 676 BROADWAY** **N/A**
< 1/8 **MANHATTEN, NY 10012**
0.073 mi.
385 ft. **Site 42 of 46 in cluster B**

Relative: **Lower**
Actual: **40 ft.**

NY MANIFEST:

EPA ID:	NYP000237156
Country:	USA
Name:	Consolidated Edison - Mh 27248
Address:	F/O 676 BROADWAY
Address 2:	Not reported
City,State,Zip:	MANHATTEN, NY 10012
Zip 4:	Not reported
Location Address 1:	F/O 676 BROADWAY
Location Address 2:	Not reported
Location City,State,Zip:	MANHATTEN, NY 10012
Location Zip 4:	Not reported
Facility Status:	Not reported
Total Tanks:	Not reported
Code:	BP

Mailing:

Mailing Name:	Consolidated Edison - Mh 27248
Mailing Contact:	Tom Teeling
Mailing Address 1:	4 IRVING PLACE RM 828
Mailing Address 2:	Not reported
Mailing City,State,Zip:	NEW YORK, NY 10003
Mailing Zip 4:	Not reported
Mailing Country:	USA
Mailing Phone:	2124603770

F193 **VAULT 9133** **NY Spills** **S113818685**
WSW **3 BOND ST** **N/A**
< 1/8 **MANHATTAN, NY**
0.073 mi.
386 ft. **Site 15 of 21 in cluster F**

Relative: **Lower**

Actual: **41 ft.**

SPILLS:

Name:	VAULT 9133
Address:	3 BOND ST
City,State,Zip:	MANHATTAN, NY
Spill Number/Closed Date:	1303593 / 2013-08-15
Facility ID:	1303593
Facility Type:	ER
DER Facility ID:	439269
Site ID:	484086
DEC Region:	2
Spill Cause:	Equipment Failure
Spill Class:	C4
SWIS:	3101
Spill Date:	2013-07-04
Investigator:	RWAUSTIN
Referred To:	Not reported
Reported to Dept:	2013-07-04
CID:	Not reported
Water Affected:	Not reported
Spill Source:	Transformer
Spill Notifier:	Responsible Party
Cleanup Ceased:	Not reported
Cleanup Meets Std:	False
Last Inspection:	Not reported
Recommended Penalty:	False
UST Trust:	False
Remediation Phase:	0
Date Entered In Computer:	2013-07-04
Spill Record Last Update:	2013-08-15
Spiller Name:	ERT
Spiller Company:	CONEDISON
Spiller Address:	4 IRVING PL
Spiller Company:	999
Contact Name:	ERT
Latitude:	Not reported
Longitude:	Not reported
DEC Memo:	8/15/13 - Austin - 25 gals atop 100 gals of water in transformer vault, leaked from porous transformer unit - Con Ed contained and cleaned up the spill, and removed the transformer - See eDocs files for further information - Spill closed - end
Remarks:	25gal of oil on top of 100gal of water contained to the vault. Clean up is pending sample analysis.

All Materials:

Site ID:	484086
Operable Unit ID:	1233773
Operable Unit:	01
Material ID:	2232703
Material Code:	0020A
Material Name:	transformer oil
Case No.:	Not reported
Material FA:	Petroleum
Quantity:	25.00

VAULT 9133 (Continued) **S113818685**

Units: G
Recovered: Not reported
Resource Affected: Not reported
Oxygenate: Not reported

E194 **409 LAFAYETTE ST ASSOCIATES** **NY AST** **U004045525**
NNE **409 LAFAYETTE ST** **N/A**
< 1/8 **NEW YORK, NY 10003**
0.074 mi.
393 ft. **Site 12 of 15 in cluster E**

Relative:
Lower

Actual:
41 ft.

AST:
Name: 409 LAFAYETTE ST ASSOCIATES
Address: 409 LAFAYETTE ST
City,State,Zip: NEW YORK, NY 10003
Region: STATE
DEC Region: 2
Site Status: Unregulated/Closed
Facility Id: 2-335657
Program Type: PBS
UTM X: 585079.21273
UTM Y: 4509106.67128
Expiration Date: N/A
Site Type: Other

Affiliation Records:
Site Id: 16016
Affiliation Type: Facility Owner
Company Name: 409 LAFAYETTE ST ASSOCIATES
Contact Type: Not reported
Contact Name: Not reported
Address1: 30 WEST 26TH STREET
Address2: Not reported
City: NEW YORK
State: NY
Zip Code: 10010
Country Code: 001
Phone: (212) 308-2154
EMail: Not reported
Fax Number: Not reported
Modified By: TRANSLAT
Date Last Modified: 2004-03-04

Site Id: 16016
Affiliation Type: Mail Contact
Company Name: 409 LAFAYETTE ST ASSOCIATES
Contact Type: Not reported
Contact Name: MERINGOFF PROPERTIES
Address1: 30 WEST 26TH STREET
Address2: Not reported
City: NEW YORK
State: NY
Zip Code: 10010
Country Code: 001
Phone: (212) 645-7575
EMail: Not reported
Fax Number: Not reported

409 LAFAYETTE ST ASSOCIATES (Continued) **U004045525**

Modified By:	TRANSLAT
Date Last Modified:	2004-03-04

Site Id:	16016
Affiliation Type:	Facility Operator
Company Name:	409 LAFAYETTE ST ASSOCIATES
Contact Type:	Not reported
Contact Name:	MERIN GOFF PROP.
Address1:	Not reported
Address2:	Not reported
City:	Not reported
State:	NN
Zip Code:	Not reported
Country Code:	001
Phone:	(212) 505-0377
EMail:	Not reported
Fax Number:	Not reported
Modified By:	TRANSLAT
Date Last Modified:	2004-03-04

Site Id:	16016
Affiliation Type:	Emergency Contact
Company Name:	409 LAFAYETTE ST ASSOCIATES
Contact Type:	Not reported
Contact Name:	NICK STEFANOV
Address1:	Not reported
Address2:	Not reported
City:	Not reported
State:	NN
Zip Code:	Not reported
Country Code:	001
Phone:	(212) 645-7575
EMail:	Not reported
Fax Number:	Not reported
Modified By:	TRANSLAT
Date Last Modified:	2004-03-04

Tank Info:

Tank Number:	001
Tank Id:	20995
Material Code:	0001
Common Name of Substance:	#2 Fuel Oil (On-Site Consumption)

Equipment Records:

	B00 - Tank External Protection - None
	C00 - Pipe Location - No Piping
	F00 - Pipe External Protection - None
	A00 - Tank Internal Protection - None
	D01 - Pipe Type - Steel/Carbon Steel/Iron
	H00 - Tank Leak Detection - None
	G00 - Tank Secondary Containment - None
	J02 - Dispenser - Suction Dispenser
	I04 - Overfill - Product Level Gauge (A/G)
Tank Location:	Aboveground - on saddles, legs, racks, etc.... Tank bottom is elevated above grade or tank pad, allowing visual inspection.

409 LAFAYETTE ST ASSOCIATES (Continued) **U004045525**

Tank Type:	Steel/Carbon Steel/Iron
Tank Status:	Closed - Removed
Pipe Model:	Not reported
Install Date:	Not reported
Capacity Gallons:	5000
Tightness Test Method:	NN
Date Test:	Not reported
Next Test Date:	Not reported
Date Tank Closed:	08/01/1995
Register:	True
Modified By:	MJGRIFFI
Last Modified:	05/09/2022
Material Name:	#2 fuel oil (on-site consumption)

H195 **NY UNIV** **NY AST** **S107781589**
ENE **20 COOPER SQ** **NY Spills** **N/A**
< 1/8 **NEW YORK, NY**
0.075 mi.
396 ft. **Site 3 of 23 in cluster H**

Relative: **Lower**

Actual: **41 ft.**

AST:

Name:	NEW YORK UNIVERSITY
Address:	20 COOPER SQUARE
City,State,Zip:	NEW YORK, NY 10003
Region:	STATE
DEC Region:	2
Site Status:	Unregulated/Closed
Facility Id:	2-234664
Program Type:	PBS
UTM X:	585162.40288
UTM Y:	4509038.19347
Expiration Date:	N/A
Site Type:	School

Affiliation Records:

Site Id:	8604
Affiliation Type:	Facility Operator
Company Name:	20 COOPER SQ
Contact Type:	Not reported
Contact Name:	SHARONDA SIERRA
Address1:	Not reported
Address2:	Not reported
City:	Not reported
State:	NN
Zip Code:	Not reported
Country Code:	001
Phone:	(212) 998-4688
EMail:	Not reported
Fax Number:	Not reported
Modified By:	JSMACRI
Date Last Modified:	2019-09-23

Site Id:	8604
Affiliation Type:	Facility Owner
Company Name:	NEW YORK UNIVERSITY
Contact Type:	ASST. DIRECTOR, ENVIRONMENTAL HEALTH & SAFETY
Contact Name:	ERIN BROWER
Address1:	70 WASHINGTON SQUARE SOUTH

NY UNIV (Continued) **S107781589**

Address2:	Not reported
City:	NEW YORK
State:	NY
Zip Code:	10012
Country Code:	001
Phone:	(212) 998-1212
EMail:	Not reported
Fax Number:	Not reported
Modified By:	DAFRANCI
Date Last Modified:	2022-08-19

Site Id:	8604
Affiliation Type:	Emergency Contact
Company Name:	NEW YORK UNIVERSITY
Contact Type:	Not reported
Contact Name:	ERIN BROWER
Address1:	Not reported
Address2:	Not reported
City:	Not reported
State:	NN
Zip Code:	Not reported
Country Code:	999
Phone:	(646) 568-0523
EMail:	Not reported
Fax Number:	Not reported
Modified By:	DAFRANCI
Date Last Modified:	2022-08-19

Site Id:	8604
Affiliation Type:	Mail Contact
Company Name:	NEW YORK UNIVERSITY
Contact Type:	Not reported
Contact Name:	ERIN BROWER
Address1:	10 ASTOR PLACE
Address2:	7TH FLOOR
City:	NEW YORK
State:	NY
Zip Code:	10003
Country Code:	001
Phone:	(212) 998-1450
EMail:	ED169@NYU.EDU
Fax Number:	Not reported
Modified By:	DAFRANCI
Date Last Modified:	2022-08-19

Tank Info:

Tank Number:	001
Tank Id:	12594
Material Code:	0001
Common Name of Substance:	#2 Fuel Oil (On-Site Consumption)

Equipment Records:

C01 - Pipe Location - Aboveground
I04 - Overfill - Product Level Gauge (A/G)
H06 - Tank Leak Detection - Impervious Barrier/Concrete Pad (A/G)

NY UNIV (Continued) **S107781589**

J02 - Dispenser - Suction Dispenser
A00 - Tank Internal Protection - None
D01 - Pipe Type - Steel/Carbon Steel/Iron
E00 - Piping Secondary Containment - None
L09 - Piping Leak Detection - Exempt Suction Piping
K00 - Spill Prevention - None
B00 - Tank External Protection - None
F00 - Pipe External Protection - None
G02 - Tank Secondary Containment - Vault (w/access)
I05 - Overfill - Vent Whistle

Tank Location: Aboveground - on saddles, legs, racks, etc.... Tank bottom is elevated above grade or tank pad, allowing visual inspection.
Tank Type: Steel/Carbon Steel/Iron
Tank Status: Closed - Removed
Pipe Model: Not reported
Install Date: 01/01/1964
Capacity Gallons: 8000
Tightness Test Method: 21
Date Test: 04/30/2018
Next Test Date: Not reported
Date Tank Closed: 07/08/2021
Register: True
Modified By: DAFRANCI
Last Modified: 08/19/2022
Material Name: #2 fuel oil (on-site consumption)

Tank Number: 002
Tank Id: 57168
Material Code: 0001
Common Name of Substance: #2 Fuel Oil (On-Site Consumption)

Equipment Records:

I04 - Overfill - Product Level Gauge (A/G)
C01 - Pipe Location - Aboveground
G00 - Tank Secondary Containment - None
J02 - Dispenser - Suction Dispenser
H00 - Tank Leak Detection - None
L09 - Piping Leak Detection - Exempt Suction Piping
A00 - Tank Internal Protection - None
D01 - Pipe Type - Steel/Carbon Steel/Iron
I05 - Overfill - Vent Whistle
B00 - Tank External Protection - None
F00 - Pipe External Protection - None

Tank Location: Aboveground - contact with impervious barrier... Tank bottom rests on impervious barrier, allowing visual indication of leaks.
Tank Type: Steel/Carbon Steel/Iron
Tank Status: Closed - Removed
Pipe Model: Not reported
Install Date: Not reported
Capacity Gallons: 2000
Tightness Test Method: NN
Date Test: Not reported
Next Test Date: Not reported
Date Tank Closed: 08/25/2006
Register: True
Modified By: MJGRIFFI

NY UNIV (Continued) **S107781589**

Last Modified: 05/09/2022
Material Name: #2 fuel oil (on-site consumption)

SPILLS:
Name: NY UNIV
Address: 20 COOPER SQ
City,State,Zip: NEW YORK, NY
Spill Number/Closed Date: 1205385 / 2013-07-03
Facility ID: 1205385
Facility Type: ER
DER Facility ID: 422618
Site ID: 468321
DEC Region: 2
Spill Cause: Equipment Failure
Spill Class: C4
SWIS: 3101
Spill Date: 2012-08-28
Investigator: TJDEMEO
Referred To: Not reported
Reported to Dept: 2012-08-28
CID: Not reported
Water Affected: Not reported
Spill Source: Institutional, Educational, Gov., Other
Spill Notifier: Responsible Party
Cleanup Ceased: Not reported
Cleanup Meets Std: False
Last Inspection: Not reported
Recommended Penalty: False
UST Trust: False
Remediation Phase: 0
Date Entered In Computer: 2012-08-28
Spill Record Last Update: 2013-07-03
Spiller Name: CELESTE RUFER
Spiller Company: NY UNIV
Spiller Address: 20 COOPER SQ
Spiller Company: 999
Contact Name: CELESTE RUFER
Latitude: Not reported
Longitude: Not reported
DEC Memo: Contact: CELESTE RUFER Safety Mgr @ NYU-212-998-1086 celeste.rufer@nyu.edu Hess is the delivery company. Under sidewalk fill line running into the sidewall of the basement. Break in the fill line spilling oil down the basement wall. Ms Rufer had the fill line cemented closed. Triumverite Environmental (Dan Ambrico 516-315-3877) is doing the quick cleanup . She will install a new fill line right away, and then put up for bid a sidewalk dig out of the old fill line to find out how much contamination there is in the soil under the sidewalk. 9/14/12 TJD CSL - line failure letter mailed and emailed to: New York University 740 Broadway 6th Floor New York, NY 10003 Attention: Celeste Rufer celeste.rufer@nyu.edu 7/2/13 TJD File review. Spill was due to a failed fill pipe associated with 8K AST which recently underwent a conversion from #6 to #2 FO. Spill discharge was

NY UNIV (Continued) **S107781589**

following initial fill following cleaning of tank - estimated 50
gallons of fuel was reported
discharged onto concrete basement floor. Closure report indicates that
following cleaning of tank
in preperation for coversion the curb fill pipe was tested and passed
- leak was from area of fill
pipe which penetrated building foundation - no information rearding
the tester was provided.
Triumvirate Environmental was retained for cleanup - granular
absorbents were utilized for cleanup
of conrete basement floor - a total of 5,700 lbs of contaminated
absorbents & oil soaked debris
were recovered, transported and properly disposed of during the
remedial process. NYU consultant
Langan Engineering retained the services of Nova Environmental
Services to perform a GPR survey
prior to a geoprobe investigation by Aquifer Drilling and Testing of
soils beneath the sidewalk in
vicinity of reported failure of underground single wall fill pipe - a
total of (4) soil samples
were collected for laboratory analysis. All target analytes are within
acceptable concentrations.
East Coast Mechanical Corp. was then retained to replace the failed
fill pipe with new piping in
secondary containment - followed by a reported passing test of new
piping. A reference to this work
is contained on an invoice but no tightness test report was provided.
Ilkay Cam-Spanos of Langan
Engineering was contacted via telephone today and was directed to
provide copies of tightness test
reports for (2) testing events which were referenced in Langan closure
report. Awaiting requested
documentation. 7/3/13 TJD Langan Engineering has provided requested
documentation. No further
action is required.

Remarks: lost from fill port during fill, unk cause or amount greater than
five gallons

All Materials:

Site ID:	468321
Operable Unit ID:	1218247
Operable Unit:	01
Material ID:	2216626
Material Code:	0001A
Material Name:	#2 fuel oil
Case No.:	Not reported
Material FA:	Petroleum
Quantity:	Not reported
Units:	G
Recovered:	Not reported
Resource Affected:	Soil
Oxygenate:	Not reported

H196 **SPILL NUMBER 0204004** **NY Spills** **S106005653**
ENE **20 COOPER SQUARE** **N/A**
< 1/8 **MANHATTAN, NY**
0.075 mi.
396 ft. **Site 4 of 23 in cluster H**

Relative: **Lower**

Actual: **41 ft.**

SPILLS:

Name:	SPILL NUMBER 0204004
Address:	20 COOPER SQUARE
City,State,Zip:	MANHATTAN, NY
Spill Number/Closed Date:	0204004 / 2003-05-16
Facility ID:	0204004
Facility Type:	ER
DER Facility ID:	202362
Site ID:	246396
DEC Region:	2
Spill Cause:	Equipment Failure
Spill Class:	C4
SWIS:	3101
Spill Date:	2002-07-16
Investigator:	TJDEMEO
Referred To:	Not reported
Reported to Dept:	2002-07-17
CID:	207
Water Affected:	Not reported
Spill Source:	Commercial/Industrial
Spill Notifier:	Other
Cleanup Ceased:	Not reported
Cleanup Meets Std:	False
Last Inspection:	Not reported
Recommended Penalty:	False
UST Trust:	False
Remediation Phase:	0
Date Entered In Computer:	2002-07-17
Spill Record Last Update:	2004-03-22
Spiller Name:	ALAN STARKMAN
Spiller Company:	Not reported
Spiller Address:	20 COOPER SQ
Spiller Company:	001
Contact Name:	ALAN STARKMAN
Latitude:	Not reported
Longitude:	Not reported
DEC Memo:	Prior to Sept, 2004 data translation this spill Lead_DEC Field was DEMEO 5/16/03 TJD Spill summary and disposal manifest in file. No further action required.
Remarks:	problem with oil tank in a vault further investigation to follow

All Materials:

Site ID:	246396
Operable Unit ID:	855268
Operable Unit:	01
Material ID:	518264
Material Code:	0001A
Material Name:	#2 fuel oil
Case No.:	Not reported
Material FA:	Petroleum
Quantity:	20.00
Units:	G
Recovered:	.00
Resource Affected:	Soil

SPILL NUMBER 0204004 (Continued) **S106005653**

Oxygenate: Not reported

D197 **CONSOLIDATED EDISON OF NY** **NY MANIFEST** **S112140838**
South **F/O 47 BOND ST** **N/A**
< 1/8 **NEW YORK, NY 10012**
0.076 mi.
400 ft. **Site 24 of 30 in cluster D**

Relative:
Higher

Actual:
42 ft.

NY MANIFEST:

EPA ID:	NYP004256319
Country:	USA
Name:	Consolidated Edison Of Ny
Address:	F/O 47 BOND ST
Address 2:	Not reported
City,State,Zip:	NEW YORK, NY 10012
Zip 4:	Not reported
Location Address 1:	F/O 47 BOND ST
Location Address 2:	Not reported
Location City,State,Zip:	NEW YORK, NY 10012
Location Zip 4:	Not reported
Facility Status:	Not reported
Total Tanks:	Not reported
Code:	BP

Mailing:

Mailing Name:	Consolidated Edison Of Ny
Mailing Contact:	Tom Teeling
Mailing Address 1:	4 IRVING PLACE FLOOR 15
Mailing Address 2:	Not reported
Mailing City,State,Zip:	NEW YORK, NY 10003
Mailing Zip 4:	Not reported
Mailing Country:	USA
Mailing Phone:	2124603770

Manifest Data:

Document ID:	Not reported
Manifest Status:	Not reported
Trans1 State ID:	NJ0000027193
Year:	2018
Trans2 State ID:	Not reported
Generator Ship Date:	06/28/2012
Trans1 Recv Date:	06/28/2012
Trans2 Recv Date:	Not reported
TSD Site Recv Date:	06/29/2012
Part A Recv Date:	Not reported
Part B Recv Date:	Not reported
Generator EPA ID:	NYP004256319
Trans1 EPA ID:	Not reported
Trans2 EPA ID:	Not reported
TSDF ID 1:	NJD002200046
TSDF ID 2:	Not reported
Manifest Tracking Number:	009203429JJK
Import Indicator:	N
Export Indicator:	N
Discr Quantity Indicator:	N
Discr Type Indicator:	N
Discr Residue Indicator:	N

CONSOLIDATED EDISON OF NY (Continued) **S112140838**

Discr Partial Reject Indicator:	N
Discr Full Reject Indicator:	N
Manifest Ref Number:	Not reported
Alt Facility RCRA ID:	Not reported
Alt Facility Sign Date:	Not reported
MGMT Method Type Code:	H111
Waste Code a:	Lead
Waste Code b:	Not reported
Waste Code c:	Not reported
Waste Code e:	Not reported
Waste Code f:	Not reported
Waste Code g:	Not reported
Waste Code 1:	Not reported
Waste Code 2:	Not reported
Waste Code 3:	Not reported
Waste Code 4:	Not reported
Waste Code 5:	Not reported
Waste Code 6:	Not reported
Quantity:	500
Units:	Pounds
Number of Containers:	1
Container Type:	Cargo tanks (tank trucks)
Handling Method:	Treat
Specific Gravity:	1

F198 **CONSOLIDATED EDISON** **NY MANIFEST** **S109825485**
SW **346 LAFFAYETTE ST** **N/A**
< 1/8 **NEW YORK, NY**
0.077 mi.
407 ft. **Site 16 of 21 in cluster F**

Relative: **Lower**
Actual: **41 ft.**

NY MANIFEST:

EPA ID:	NYP004175022
Country:	USA
Name:	Consolidated Edison
Address:	346 LAFFAYETTE ST
Address 2:	Not reported
City,State,Zip:	NEW YORK, NY
Zip 4:	Not reported
Location Address 1:	346 LAFFAYETTE ST
Location Address 2:	Not reported
Location City,State,Zip:	NEW YORK, NY
Location Zip 4:	Not reported
Facility Status:	Not reported
Total Tanks:	Not reported
Code:	BP

Mailing:

Mailing Name:	Consolidated Edison
Mailing Contact:	Franklyn Murray
Mailing Address 1:	4 IRVING PL RM 828
Mailing Address 2:	Not reported
Mailing City,State,Zip:	NEW YORK, NY 10003
Mailing Zip 4:	Not reported
Mailing Country:	USA
Mailing Phone:	2124602808

CONSOLIDATED EDISON (Continued) **S109825485**

Manifest Data:

Document ID:	Not reported
Manifest Status:	Not reported
Trans1 State ID:	NJ0000027193
Year:	2018
Trans2 State ID:	Not reported
Generator Ship Date:	06/23/2009
Trans1 Recv Date:	06/23/2009
Trans2 Recv Date:	Not reported
TSD Site Recv Date:	06/23/2009
Part A Recv Date:	Not reported
Part B Recv Date:	Not reported
Generator EPA ID:	NYP004175022
Trans1 EPA ID:	Not reported
Trans2 EPA ID:	Not reported
TSDF ID 1:	NJD002200046
TSDF ID 2:	Not reported
Manifest Tracking Number:	000961192GBF
Import Indicator:	N
Export Indicator:	N
Discr Quantity Indicator:	N
Discr Type Indicator:	N
Discr Residue Indicator:	N
Discr Partial Reject Indicator:	N
Discr Full Reject Indicator:	N
Manifest Ref Number:	Not reported
Alt Facility RCRA ID:	Not reported
Alt Facility Sign Date:	Not reported
MGMT Method Type Code:	H111
Waste Code a:	Lead
Waste Code b:	Not reported
Waste Code c:	Not reported
Waste Code e:	Not reported
Waste Code f:	Not reported
Waste Code g:	Not reported
Waste Code 1:	Not reported
Waste Code 2:	Not reported
Waste Code 3:	Not reported
Waste Code 4:	Not reported
Waste Code 5:	Not reported
Waste Code 6:	Not reported
Quantity:	2000
Units:	Pounds
Number of Containers:	1
Container Type:	Cargo tanks (tank trucks)
Handling Method:	Treat
Specific Gravity:	1

H199 **CON EDISON EXCAVATION EXCAVATION** **NJ MANIFEST** **S120665880**
ENE **COOPER SQ & E 5TH ST** **N/A**
< 1/8 **NEW YORK, NY 10003**
0.078 mi.
410 ft. **Site 5 of 23 in cluster H**

Relative: **Lower**

Actual: **41 ft.**

NJ MANIFEST:

EPA ID:	NYP004235941
Name:	CON EDISON EXCAVATION EXCAVATION
Address:	COOPER SQ & E 5TH ST
City,State,Zip:	NEW YORK, NY 10003
County:	Not reported
Mailing Address:	IRVING PLAZA RM 828
Mailing City,State,Zip:	NEW YORK, NY 10003
Telephone:	Not reported
Emergency Telephone:	Not reported
Contact:	LOUIS CLARK
Comments:	Not reported
SIC Code:	Not reported
County:	NY061
Municipal:	Not reported
Previous EPAID:	Not reported
Generator Flag:	Not reported
Transporter Flag:	Not reported
TSDF Flag:	Not reported
Name Change:	Not reported
Date Change:	Not reported

Manifest Data:

EPA ID:	NYP004235941
Manifest Number:	007655078JJK
Date Shipped:	6/9/2011
TSDF EPA ID:	NJD002200046
Transporter EPA ID:	NJD063147797
Transporter 2 EPA ID:	Not reported
Transporter 3 EPA ID:	Not reported
Transporter 4 EPA ID:	Not reported
Transporter 5 EPA ID:	Not reported
Transporter 6 EPA ID:	Not reported
Transporter 7 EPA ID:	Not reported
Transporter 8 EPA ID:	Not reported
Transporter 9 EPA ID:	Not reported
Transporter 10 EPA ID:	Not reported
Date Trans1 Transported Waste:	Not reported
Date Trans2 Transported Waste:	Not reported
Date Trans3 Transported Waste:	Not reported
Date Trans4 Transported Waste:	Not reported
Date Trans5 Transported Waste:	Not reported
Date Trans6 Transported Waste:	Not reported
Date Trans7 Transported Waste:	Not reported
Date Trans8 Transported Waste:	Not reported
Date Trans9 Transported Waste:	Not reported
Date Trans10 Transported Waste:	Not reported
Date TSDF Received Waste:	Not reported
TSDF EPA Facility Name:	Not reported
QTY Units:	Not reported
Transporter SEQ ID:	Not reported
Transporter-1 Date:	Not reported
Waste SEQ ID:	Not reported
Waste Type Code 2:	Not reported

CON EDISON EXCAVATION EXCAVATION (Continued) **S120665880**

Waste Type Code 3:	Not reported
Waste Type Code 4:	Not reported
Waste Type Code 5:	Not reported
Waste Type Code 6:	Not reported
Date Accepted:	Not reported
Manifest Discrepancy Type:	Not reported
Data Entry Number:	Not reported
Was Load Rejected:	Not reported
Reason Load Was Rejected:	Not reported

Waste:

Manifest Year:	Not reported
Waste Code:	D008
Hand Code:	H141
Quantity:	2,273.00
Unit:	kilograms

Manifest Year:	Not reported
Waste Code:	D008
Hand Code:	H141
Quantity:	2,273.00
Unit:	kilograms

Manifest Year:	Not reported
Waste Code:	D008
Hand Code:	H141
Quantity:	2,273.00
Unit:	kilograms

EPA ID:	NYP004235941
Manifest Number:	007655076JJK
Date Shipped:	6/8/2011
TSDF EPA ID:	NJD002200046
Transporter EPA ID:	NJD063147797
Transporter 2 EPA ID:	Not reported
Transporter 3 EPA ID:	Not reported
Transporter 4 EPA ID:	Not reported
Transporter 5 EPA ID:	Not reported
Transporter 6 EPA ID:	Not reported
Transporter 7 EPA ID:	Not reported
Transporter 8 EPA ID:	Not reported
Transporter 9 EPA ID:	Not reported
Transporter 10 EPA ID:	Not reported
Date Trans1 Transported Waste:	Not reported
Date Trans2 Transported Waste:	Not reported
Date Trans3 Transported Waste:	Not reported
Date Trans4 Transported Waste:	Not reported
Date Trans5 Transported Waste:	Not reported
Date Trans6 Transported Waste:	Not reported
Date Trans7 Transported Waste:	Not reported
Date Trans8 Transported Waste:	Not reported
Date Trans9 Transported Waste:	Not reported
Date Trans10 Transported Waste:	Not reported
Date TSDF Received Waste:	Not reported
TSDF EPA Facility Name:	Not reported
QTY Units:	Not reported
Transporter SEQ ID:	Not reported

CON EDISON EXCAVATION EXCAVATION (Continued) **S120665880**

Transporter-1 Date:	Not reported
Waste SEQ ID:	Not reported
Waste Type Code 2:	Not reported
Waste Type Code 3:	Not reported
Waste Type Code 4:	Not reported
Waste Type Code 5:	Not reported
Waste Type Code 6:	Not reported
Date Accepted:	Not reported
Manifest Discrepancy Type:	Not reported
Data Entry Number:	Not reported
Was Load Rejected:	Not reported
Reason Load Was Rejected:	Not reported

Waste:

Manifest Year:	Not reported
Waste Code:	D008
Hand Code:	H141
Quantity:	1,364.00
Unit:	kilograms

Manifest Year:	Not reported
Waste Code:	D008
Hand Code:	H141
Quantity:	1,364.00
Unit:	kilograms

Manifest Year:	Not reported
Waste Code:	D008
Hand Code:	H141
Quantity:	1,364.00
Unit:	kilograms

EPA ID:	NYP004235941
Manifest Number:	007655132JJK
Date Shipped:	6/21/2011
TSDF EPA ID:	NJD002200046
Transporter EPA ID:	NJ0000027193
Transporter 2 EPA ID:	Not reported
Transporter 3 EPA ID:	Not reported
Transporter 4 EPA ID:	Not reported
Transporter 5 EPA ID:	Not reported
Transporter 6 EPA ID:	Not reported
Transporter 7 EPA ID:	Not reported
Transporter 8 EPA ID:	Not reported
Transporter 9 EPA ID:	Not reported
Transporter 10 EPA ID:	Not reported
Date Trans1 Transported Waste:	Not reported
Date Trans2 Transported Waste:	Not reported
Date Trans3 Transported Waste:	Not reported
Date Trans4 Transported Waste:	Not reported
Date Trans5 Transported Waste:	Not reported
Date Trans6 Transported Waste:	Not reported
Date Trans7 Transported Waste:	Not reported
Date Trans8 Transported Waste:	Not reported
Date Trans9 Transported Waste:	Not reported
Date Trans10 Transported Waste:	Not reported
Date TSDF Received Waste:	Not reported

CON EDISON EXCAVATION EXCAVATION (Continued) **S120665880**

TSDF EPA Facility Name:	Not reported
QTY Units:	Not reported
Transporter SEQ ID:	Not reported
Transporter-1 Date:	Not reported
Waste SEQ ID:	Not reported
Waste Type Code 2:	Not reported
Waste Type Code 3:	Not reported
Waste Type Code 4:	Not reported
Waste Type Code 5:	Not reported
Waste Type Code 6:	Not reported
Date Accepted:	Not reported
Manifest Discrepancy Type:	Not reported
Data Entry Number:	Not reported
Was Load Rejected:	Not reported
Reason Load Was Rejected:	Not reported

Waste:

Manifest Year:	Not reported
Waste Code:	D018
Hand Code:	H141
Quantity:	1,927.00
Unit:	kilograms

EPA ID:	NYP004235941
Manifest Number:	007655077JJK
Date Shipped:	6/8/2011
TSDF EPA ID:	NJD002200046
Transporter EPA ID:	NJD063147797
Transporter 2 EPA ID:	Not reported
Transporter 3 EPA ID:	Not reported
Transporter 4 EPA ID:	Not reported
Transporter 5 EPA ID:	Not reported
Transporter 6 EPA ID:	Not reported
Transporter 7 EPA ID:	Not reported
Transporter 8 EPA ID:	Not reported
Transporter 9 EPA ID:	Not reported
Transporter 10 EPA ID:	Not reported
Date Trans1 Transported Waste:	Not reported
Date Trans2 Transported Waste:	Not reported
Date Trans3 Transported Waste:	Not reported
Date Trans4 Transported Waste:	Not reported
Date Trans5 Transported Waste:	Not reported
Date Trans6 Transported Waste:	Not reported
Date Trans7 Transported Waste:	Not reported
Date Trans8 Transported Waste:	Not reported
Date Trans9 Transported Waste:	Not reported
Date Trans10 Transported Waste:	Not reported
Date TSDF Received Waste:	Not reported
TSDF EPA Facility Name:	Not reported
QTY Units:	Not reported
Transporter SEQ ID:	Not reported
Transporter-1 Date:	Not reported
Waste SEQ ID:	Not reported
Waste Type Code 2:	Not reported
Waste Type Code 3:	Not reported
Waste Type Code 4:	Not reported
Waste Type Code 5:	Not reported

CON EDISON EXCAVATION EXCAVATION (Continued) **S120665880**

Waste Type Code 6:	Not reported
Date Accepted:	Not reported
Manifest Discrepancy Type:	Not reported
Data Entry Number:	Not reported
Was Load Rejected:	Not reported
Reason Load Was Rejected:	Not reported

Waste:

Manifest Year:	Not reported
Waste Code:	D008
Hand Code:	H141
Quantity:	909.00
Unit:	kilograms
Manifest Year:	Not reported
Waste Code:	D008
Hand Code:	H141
Quantity:	909.00
Unit:	kilograms

H200 **CON EDISON EXCAVATION EXCAVATION** **RCRA NonGen / NLR** **1014919428**
ENE **COOPER SQ & E 5TH ST** **NY MANIFEST** **NYP004235941**
< 1/8 **NEW YORK, NY 10003**
0.078 mi.
410 ft. **Site 6 of 23 in cluster H**

Relative: **Lower**
Actual: **41 ft.**

RCRA Listings:

Date Form Received by Agency:		20110622
Handler Name:		Con Edison Excavation Excavation
Handler Address:		Cooper Sq & E 5th St
Handler City,State,Zip:		NEW YORK, NY 10003
EPA ID:		NYP004235941
Contact Name:		LOUIS CLARK
Contact Address:		Not reported
Contact City,State,Zip:		Not reported
Contact Telephone:		347-539-6192
Contact Fax:		Not reported
Contact Email:		Not reported
Contact Title:		SR SPECIALIST
EPA Region:		02
Land Type:		Private
Federal Waste Generator Description:		Not a generator, verified
Non-Notifier:		Not reported
Biennial Report Cycle:		Not reported
Accessibility:		Not reported
Active Site Indicator:		Not reported
State District Owner:		Ny
State District:		NYSDEC R2
Mailing Address:		IRVING PLAZA RM 828
Mailing City,State,Zip:		NEW YORK, NY 10003
Owner Name:	Not reported	
Owner Type:		Not reported
Operator Name:	Not reported	
Operator Type:		Not reported
Short-Term Generator Activity:		No
Importer Activity:		No

CON EDISON EXCAVATION EXCAVATION (Continued) **1014919428**

Mixed Waste Generator:	No
Transporter Activity:	No
Transfer Facility Activity:	No
Recycler Activity with Storage:	No
Small Quantity On-Site Burner Exemption:	No
Smelting Melting and Refining Furnace Exemption:	No
Underground Injection Control:	No
Off-Site Waste Receipt:	No
Universal Waste Indicator:	No
Universal Waste Destination Facility:	No
Federal Universal Waste:	No
Active Site State-Reg Handler:	---
Federal Facility Indicator:	Not reported
Hazardous Secondary Material Indicator:	N
Sub-Part K Indicator:	Not reported
2018 GPRA Permit Baseline:	Not on the Baseline
2018 GPRA Renewals Baseline:	Not on the Baseline
202 GPRA Corrective Action Baseline:	No
Subject to Corrective Action Universe:	No
Non-TSDFs Where RCRA CA has Been Imposed Universe:	No
Corrective Action Priority Ranking:	No NCAPS ranking
Environmental Control Indicator:	No
Institutional Control Indicator:	No
Human Exposure Controls Indicator:	N/A
Groundwater Controls Indicator:	N/A
Significant Non-Complier Universe:	No
Unaddressed Significant Non-Complier Universe:	No
Addressed Significant Non-Complier Universe:	No
Significant Non-Complier With a Compliance Schedule Universe:	No
Financial Assurance Required:	Not reported
Handler Date of Last Change:	20111026
Recognized Trader-Importer:	No
Recognized Trader-Exporter:	No
Importer of Spent Lead Acid Batteries:	No
Exporter of Spent Lead Acid Batteries:	No
Recycler Activity Without Storage:	No
Manifest Broker:	No
Sub-Part P Indicator:	No

Biennial: List of Years
Year: 2011

Click Here for Biennial Reporting System Data:

Hazardous Waste Summary:

Waste Code:	D008
Waste Description:	Lead
Waste Code:	D018
Waste Description:	Benzene
Waste Code:	D024
Waste Description:	M-Cresol
Waste Code:	D025
Waste Description:	P-Cresol

CON EDISON EXCAVATION EXCAVATION (Continued) **1014919428**

Handler - Owner Operator:
Owner/Operator Indicator: Owner
Owner/Operator Name: CONSOLIDATED EDISON COMPANY OF NY, INC.
Legal Status: Private
Date Became Current: 20110523
Date Ended Current: Not reported
Owner/Operator Address: 4 IRVING PLACE, 15TH FL
Owner/Operator City,State,Zip: NEW YORK, NY 10003
Owner/Operator Telephone: Not reported
Owner/Operator Telephone Ext: Not reported
Owner/Operator Fax: Not reported
Owner/Operator Email: Not reported

Owner/Operator Indicator: Operator
Owner/Operator Name: CONSOLIDATED EDISON COMPANY OF NY, INC.
Legal Status: Private
Date Became Current: 20110523
Date Ended Current: Not reported
Owner/Operator Address: 4 IRVING PLACE, 15TH FL
Owner/Operator City,State,Zip: NEW YORK, NY 10003
Owner/Operator Telephone: Not reported
Owner/Operator Telephone Ext: Not reported
Owner/Operator Fax: Not reported
Owner/Operator Email: Not reported

Historic Generators:
Receive Date: 20120306
Handler Name: CON EDISON - EXCAVATION EXCAVATION
Federal Waste Generator Description: Large Quantity Generator
State District Owner: Ny
Large Quantity Handler of Universal Waste: No
Recognized Trader Importer: No
Recognized Trader Exporter: No
Spent Lead Acid Battery Importer: No
Spent Lead Acid Battery Exporter: No
Current Record: No
Non Storage Recycler Activity: Not reported
Electronic Manifest Broker: Not reported

Receive Date: 20110523
Handler Name: CON EDISON EXCAVATION EXCAVATION
Federal Waste Generator Description: Very Small Quantity Generator (formerly Conditionally-Exempt Small Quantity Generator
State District Owner: Ny
Large Quantity Handler of Universal Waste: No
Recognized Trader Importer: No
Recognized Trader Exporter: No
Spent Lead Acid Battery Importer: No
Spent Lead Acid Battery Exporter: No
Current Record: No
Non Storage Recycler Activity: Not reported
Electronic Manifest Broker: Not reported

Receive Date: 20110622
Handler Name: CON EDISON EXCAVATION EXCAVATION
Federal Waste Generator Description: Not a generator, verified

CON EDISON EXCAVATION EXCAVATION (Continued) **1014919428**

State District Owner: Ny
Large Quantity Handler of Universal Waste: No
Recognized Trader Importer: No
Recognized Trader Exporter: No
Spent Lead Acid Battery Importer: No
Spent Lead Acid Battery Exporter: No
Current Record: Yes
Non Storage Recycler Activity: Not reported
Electronic Manifest Broker: Not reported

List of NAICS Codes and Descriptions:
NAICS Code: 221122
NAICS Description: Electric Power Distribution

Facility Has Received Notices of Violations:
Violations: No Violations Found

Evaluation Action Summary:
Evaluations: No Evaluations Found

NY MANIFEST:
EPA ID: NYP004235941
Country: USA
Name: Coned
Address: COOPER SQ & E 5TH ST
Address 2: Not reported
City,State,Zip: NEW YORK, NY 10003
Zip 4: Not reported
Location Address 1: COOPER SQUARE AND EAST 5TH ST
Location Address 2: Not reported
Location City,State,Zip: NEW YORK, NY 10003
Location Zip 4: Not reported
Facility Status: Not reported
Total Tanks: Not reported
Code: BP

Mailing:
Mailing Name: Coned
Mailing Contact: Consolidated Edison
Mailing Address 1: 4 IRVING PLACE ROOM 828
Mailing Address 2: Not reported
Mailing City,State,Zip: NEW YORK, NY 10003
Mailing Zip 4: Not reported
Mailing Country: USA
Mailing Phone: 2124603770

Manifest Data:
Document ID: Not reported
Manifest Status: Not reported
Trans1 State ID: NJ0000027193
Year: 2018
Trans2 State ID: Not reported
Generator Ship Date: 06/21/2011
Trans1 Recv Date: 06/21/2011

CON EDISON EXCAVATION EXCAVATION (Continued) **1014919428**

Trans2 Recv Date:	Not reported
TSD Site Recv Date:	06/23/2011
Part A Recv Date:	Not reported
Part B Recv Date:	Not reported
Generator EPA ID:	NYP004235941
Trans1 EPA ID:	Not reported
Trans2 EPA ID:	Not reported
TSDF ID 1:	NJD002200046
TSDF ID 2:	Not reported
Manifest Tracking Number:	007655132JJK
Import Indicator:	N
Export Indicator:	N
Discr Quantity Indicator:	N
Discr Type Indicator:	N
Discr Residue Indicator:	N
Discr Partial Reject Indicator:	N
Discr Full Reject Indicator:	N
Manifest Ref Number:	Not reported
Alt Facility RCRA ID:	Not reported
Alt Facility Sign Date:	Not reported
MGMT Method Type Code:	H141
Waste Code a:	B007
Waste Code b:	Benzene
Waste Code c:	Cresol
Waste Code e:	Not reported
Waste Code f:	Not reported
Waste Code g:	Not reported
Waste Code 1:	Not reported
Waste Code 2:	Not reported
Waste Code 3:	Not reported
Waste Code 4:	Not reported
Waste Code 5:	Not reported
Waste Code 6:	Not reported
Quantity:	4500
Units:	Kilograms
Number of Containers:	1
Container Type:	Metal boxes, cartons, cases (including roll-offs)
Handling Method:	Landfill
Specific Gravity:	1
Document ID:	Not reported
Manifest Status:	Not reported
Trans1 State ID:	NJD063147797
Year:	2018
Trans2 State ID:	Not reported
Generator Ship Date:	06/09/2011
Trans1 Recv Date:	06/09/2011
Trans2 Recv Date:	Not reported
TSD Site Recv Date:	06/17/2011
Part A Recv Date:	Not reported
Part B Recv Date:	Not reported
Generator EPA ID:	NYP004235941
Trans1 EPA ID:	Not reported
Trans2 EPA ID:	Not reported
TSDF ID 1:	NJD002200046
TSDF ID 2:	Not reported
Manifest Tracking Number:	007655078JJK

CON EDISON EXCAVATION EXCAVATION (Continued) **1014919428**

Import Indicator:	N
Export Indicator:	N
Discr Quantity Indicator:	Y
Discr Type Indicator:	Y
Discr Residue Indicator:	N
Discr Partial Reject Indicator:	N
Discr Full Reject Indicator:	N
Manifest Ref Number:	Not reported
Alt Facility RCRA ID:	Not reported
Alt Facility Sign Date:	Not reported
MGMT Method Type Code:	H141
Waste Code a:	Reactive Waste
Waste Code b:	Benzene
Waste Code c:	B007
Waste Code e:	Not reported
Waste Code f:	Not reported
Waste Code g:	Not reported
Waste Code 1:	Not reported
Waste Code 2:	Not reported
Waste Code 3:	Not reported
Waste Code 4:	Not reported
Waste Code 5:	Not reported
Waste Code 6:	Not reported
Quantity:	2273
Units:	Kilograms
Number of Containers:	1
Container Type:	Metal boxes, cartons, cases (including roll-offs)
Handling Method:	Treat
Specific Gravity:	1
Document ID:	Not reported
Manifest Status:	Not reported
Trans1 State ID:	NJD063147797
Year:	2018
Trans2 State ID:	Not reported
Generator Ship Date:	06/08/2011
Trans1 Recv Date:	06/08/2011
Trans2 Recv Date:	Not reported
TSD Site Recv Date:	06/17/2011
Part A Recv Date:	Not reported
Part B Recv Date:	Not reported
Generator EPA ID:	NYP004235941
Trans1 EPA ID:	Not reported
Trans2 EPA ID:	Not reported
TSDF ID 1:	NJD002200046
TSDF ID 2:	Not reported
Manifest Tracking Number:	007655076JJK
Import Indicator:	N
Export Indicator:	N
Discr Quantity Indicator:	Y
Discr Type Indicator:	Y
Discr Residue Indicator:	N
Discr Partial Reject Indicator:	N
Discr Full Reject Indicator:	N
Manifest Ref Number:	Not reported
Alt Facility RCRA ID:	Not reported
Alt Facility Sign Date:	Not reported

CON EDISON EXCAVATION EXCAVATION (Continued) **1014919428**

MGMT Method Type Code:	H141
Waste Code a:	Lead
Waste Code b:	Benzene
Waste Code c:	B007
Waste Code e:	Not reported
Waste Code f:	Not reported
Waste Code g:	Not reported
Waste Code 1:	Not reported
Waste Code 2:	Not reported
Waste Code 3:	Not reported
Waste Code 4:	Not reported
Waste Code 5:	Not reported
Waste Code 6:	Not reported
Quantity:	1364
Units:	Pounds
Number of Containers:	1
Container Type:	Metal boxes, cartons, cases (including roll-offs)
Handling Method:	Treat
Specific Gravity:	1

Document ID:	Not reported
Manifest Status:	Not reported
Trans1 State ID:	NJD063147797
Year:	2018
Trans2 State ID:	Not reported
Generator Ship Date:	06/08/2011
Trans1 Recv Date:	06/08/2011
Trans2 Recv Date:	Not reported
TSD Site Recv Date:	06/17/2011
Part A Recv Date:	Not reported
Part B Recv Date:	Not reported
Generator EPA ID:	NYP004235941
Trans1 EPA ID:	Not reported
Trans2 EPA ID:	Not reported
TSDF ID 1:	NJD002200046
TSDF ID 2:	Not reported
Manifest Tracking Number:	007655077JJK
Import Indicator:	N
Export Indicator:	N
Discr Quantity Indicator:	Y
Discr Type Indicator:	Y
Discr Residue Indicator:	N
Discr Partial Reject Indicator:	N
Discr Full Reject Indicator:	N
Manifest Ref Number:	Not reported
Alt Facility RCRA ID:	Not reported
Alt Facility Sign Date:	Not reported
MGMT Method Type Code:	H141
Waste Code a:	Reactive Waste
Waste Code b:	Benzene
Waste Code c:	B007
Waste Code e:	Not reported
Waste Code f:	Not reported
Waste Code g:	Not reported
Waste Code 1:	Not reported
Waste Code 2:	Not reported
Waste Code 3:	Not reported

CON EDISON EXCAVATION EXCAVATION (Continued) **1014919428**

Waste Code 4:	Not reported
Waste Code 5:	Not reported
Waste Code 6:	Not reported
Quantity:	909
Units:	Kilograms
Number of Containers:	1
Container Type:	Metal boxes, cartons, cases (including roll-offs)
Handling Method:	Treat
Specific Gravity:	1

H201 **CON EDISON GAS MAIN GAS~MAIN** **RCRA NonGen / NLR** **1014957452**
ENE **COOPER SQ & E 5TH ST** **NJ MANIFEST** **NYP004237834**
< 1/8 **NEW YORK, NY 10003** **NY MANIFEST**
0.078 mi.
410 ft. **Site 7 of 23 in cluster H**

Relative: **Lower**
Actual: **41 ft.**

RCRA Listings:

Date Form Received by Agency:		20110730
Handler Name:		Con Edison Gas Main Gas~Main
Handler Address:		Cooper Sq & E 5th St
Handler City,State,Zip:		NEW YORK, NY 10003
EPA ID:		NYP004237834
Contact Name:		LOUIS CLARK
Contact Address:		Not reported
Contact City,State,Zip:		Not reported
Contact Telephone:		212-460-2757
Contact Fax:		Not reported
Contact Email:		Not reported
Contact Title:		SR SPECIALIST
EPA Region:		02
Land Type:		Private
Federal Waste Generator Description:		Not a generator, verified
Non-Notifier:		Not reported
Biennial Report Cycle:		Not reported
Accessibility:		Not reported
Active Site Indicator:		Not reported
State District Owner:		Ny
State District:		NYSDEC R2
Mailing Address:		4 IRVING PL," 15TH NE
Mailing City,State,Zip:		NEW YORK, NY 10003
Owner Name:	Not reported	
Owner Type:		Not reported
Operator Name:	Not reported	
Operator Type:		Not reported
Short-Term Generator Activity:		No
Importer Activity:		No
Mixed Waste Generator:		No
Transporter Activity:		No
Transfer Facility Activity:		No
Recycler Activity with Storage:		No
Small Quantity On-Site Burner Exemption:		No
Smelting Melting and Refining Furnace Exemption:		No
Underground Injection Control:		No
Off-Site Waste Receipt:		No
Universal Waste Indicator:		No
Universal Waste Destination Facility:		No
Federal Universal Waste:		No

CON EDISON GAS MAIN GAS~MAIN (Continued) **1014957452**

Active Site State-Reg Handler:	---
Federal Facility Indicator:	Not reported
Hazardous Secondary Material Indicator:	N
Sub-Part K Indicator:	Not reported
2018 GPRA Permit Baseline:	Not on the Baseline
2018 GPRA Renewals Baseline:	Not on the Baseline
202 GPRA Corrective Action Baseline:	No
Subject to Corrective Action Universe:	No
Non-TSDFs Where RCRA CA has Been Imposed Universe:	No
Corrective Action Priority Ranking:	No NCAPS ranking
Environmental Control Indicator:	No
Institutional Control Indicator:	No
Human Exposure Controls Indicator:	N/A
Groundwater Controls Indicator:	N/A
Significant Non-Complier Universe:	No
Unaddressed Significant Non-Complier Universe:	No
Addressed Significant Non-Complier Universe:	No
Significant Non-Complier With a Compliance Schedule Universe:	No
Financial Assurance Required:	Not reported
Handler Date of Last Change:	20120911
Recognized Trader-Importer:	No
Recognized Trader-Exporter:	No
Importer of Spent Lead Acid Batteries:	No
Exporter of Spent Lead Acid Batteries:	No
Recycler Activity Without Storage:	No
Manifest Broker:	No
Sub-Part P Indicator:	No

Biennial: List of Years

Year:	2011

Click Here for Biennial Reporting System Data:

Hazardous Waste Summary:

Waste Code:	D008
Waste Description:	Lead
Waste Code:	D018
Waste Description:	Benzene
Waste Code:	D024
Waste Description:	M-Cresol
Waste Code:	D025
Waste Description:	P-Cresol

Handler - Owner Operator:

Owner/Operator Indicator:	Owner
Owner/Operator Name: CON EDISON CO OF NY INC	
Legal Status:	Private
Date Became Current:	20110630
Date Ended Current:	Not reported
Owner/Operator Address:	4 IRVING PL 15TH FL
Owner/Operator City,State,Zip:	NEW YORK, NY 10003
Owner/Operator Telephone:	Not reported
Owner/Operator Telephone Ext:	Not reported

CON EDISON GAS MAIN GAS~MAIN (Continued) **1014957452**

Owner/Operator Fax: Not reported
Owner/Operator Email: Not reported

Owner/Operator Indicator: Operator
Owner/Operator Name: CON EDISON CO OF NY INC
Legal Status: Private
Date Became Current: 20110630
Date Ended Current: Not reported
Owner/Operator Address: 4 IRVING PL15TH FL
Owner/Operator City,State,Zip: NEW YORK, NY 10003
Owner/Operator Telephone: Not reported
Owner/Operator Telephone Ext: Not reported
Owner/Operator Fax: Not reported
Owner/Operator Email: Not reported

Historic Generators:
Receive Date: 20120306
Handler Name: CON EDISON - GAS MAIN GAS MAIN
Federal Waste Generator Description: Large Quantity Generator
State District Owner: Ny
Large Quantity Handler of Universal Waste: No
Recognized Trader Importer: No
Recognized Trader Exporter: No
Spent Lead Acid Battery Importer: No
Spent Lead Acid Battery Exporter: No
Current Record: No
Non Storage Recycler Activity: Not reported
Electronic Manifest Broker: Not reported

Receive Date: 20110630
Handler Name: CON EDISON GAS MAIN GAS~MAIN
Federal Waste Generator Description: Very Small Quantity Generator (formerly Conditionally-Exempt Small Quantity Generator
State District Owner: Ny
Large Quantity Handler of Universal Waste: No
Recognized Trader Importer: No
Recognized Trader Exporter: No
Spent Lead Acid Battery Importer: No
Spent Lead Acid Battery Exporter: No
Current Record: No
Non Storage Recycler Activity: Not reported
Electronic Manifest Broker: Not reported

Receive Date: 20110730
Handler Name: CON EDISON GAS MAIN GAS~MAIN
Federal Waste Generator Description: Not a generator, verified
State District Owner: Ny
Large Quantity Handler of Universal Waste: No
Recognized Trader Importer: No
Recognized Trader Exporter: No
Spent Lead Acid Battery Importer: No
Spent Lead Acid Battery Exporter: No
Current Record: Yes
Non Storage Recycler Activity: Not reported
Electronic Manifest Broker: Not reported

CON EDISON GAS MAIN GAS~MAIN (Continued) **1014957452**

List of NAICS Codes and Descriptions:
NAICS Code: 221122
NAICS Description: Electric Power Distribution

Facility Has Received Notices of Violations:
Violations: No Violations Found

Evaluation Action Summary:
Evaluations: No Evaluations Found

NJ MANIFEST:

EPA ID:	NYP004237834
Name:	CON EDISON GAS MAIN GAS~MAIN
Address:	COOPER SQ & E 5TH ST
City,State,Zip:	NEW YORK, NY 10003
County:	Not reported
Mailing Address:	4 IRVING PL," 15TH NE
Mailing City,State,Zip:	NEW YORK, NY 10003
Telephone:	Not reported
Emergency Telephone:	Not reported
Contact:	LOUIS CLARK
Comments:	Not reported
SIC Code:	Not reported
County:	NY061
Municipal:	Not reported
Previous EPAID:	Not reported
Generator Flag:	Not reported
Transporter Flag:	Not reported
TSDF Flag:	Not reported
Name Change:	Not reported
Date Change:	Not reported

Manifest Data:

EPA ID:	NYP004237834
Manifest Number:	007655164JJK
Date Shipped:	7/6/2011
TSDF EPA ID:	NJD002200046
Transporter EPA ID:	NJ0000027193
Transporter 2 EPA ID:	Not reported
Transporter 3 EPA ID:	Not reported
Transporter 4 EPA ID:	Not reported
Transporter 5 EPA ID:	Not reported
Transporter 6 EPA ID:	Not reported
Transporter 7 EPA ID:	Not reported
Transporter 8 EPA ID:	Not reported
Transporter 9 EPA ID:	Not reported
Transporter 10 EPA ID:	Not reported
Date Trans1 Transported Waste:	Not reported
Date Trans2 Transported Waste:	Not reported
Date Trans3 Transported Waste:	Not reported
Date Trans4 Transported Waste:	Not reported
Date Trans5 Transported Waste:	Not reported
Date Trans6 Transported Waste:	Not reported
Date Trans7 Transported Waste:	Not reported
Date Trans8 Transported Waste:	Not reported

CON EDISON GAS MAIN GAS~MAIN (Continued) **1014957452**

Date Trans9 Transported Waste:	Not reported
Date Trans10 Transported Waste:	Not reported
Date TSDF Received Waste:	Not reported
TSDF EPA Facility Name:	Not reported
QTY Units:	Not reported
Transporter SEQ ID:	Not reported
Transporter-1 Date:	Not reported
Waste SEQ ID:	Not reported
Waste Type Code 2:	Not reported
Waste Type Code 3:	Not reported
Waste Type Code 4:	Not reported
Waste Type Code 5:	Not reported
Waste Type Code 6:	Not reported
Date Accepted:	Not reported
Manifest Discrepancy Type:	Not reported
Data Entry Number:	Not reported
Was Load Rejected:	Not reported
Reason Load Was Rejected:	Not reported

Waste:

Manifest Year:	Not reported
Waste Code:	D008
Hand Code:	H141
Quantity:	4,000.00
Unit:	kilograms

EPA ID:	NYP004237834
Manifest Number:	007655158JJK
Date Shipped:	6/30/2011
TSDF EPA ID:	NJD063147797
Transporter EPA ID:	NJ0000027193
Transporter 2 EPA ID:	Not reported
Transporter 3 EPA ID:	Not reported
Transporter 4 EPA ID:	Not reported
Transporter 5 EPA ID:	Not reported
Transporter 6 EPA ID:	Not reported
Transporter 7 EPA ID:	Not reported
Transporter 8 EPA ID:	Not reported
Transporter 9 EPA ID:	Not reported
Transporter 10 EPA ID:	Not reported
Date Trans1 Transported Waste:	Not reported
Date Trans2 Transported Waste:	Not reported
Date Trans3 Transported Waste:	Not reported
Date Trans4 Transported Waste:	Not reported
Date Trans5 Transported Waste:	Not reported
Date Trans6 Transported Waste:	Not reported
Date Trans7 Transported Waste:	Not reported
Date Trans8 Transported Waste:	Not reported
Date Trans9 Transported Waste:	Not reported
Date Trans10 Transported Waste:	Not reported
Date TSDF Received Waste:	Not reported
TSDF EPA Facility Name:	Not reported
QTY Units:	Not reported
Transporter SEQ ID:	Not reported
Transporter-1 Date:	Not reported
Waste SEQ ID:	Not reported
Waste Type Code 2:	Not reported

CON EDISON GAS MAIN GAS~MAIN (Continued) **1014957452**

Waste Type Code 3:	Not reported
Waste Type Code 4:	Not reported
Waste Type Code 5:	Not reported
Waste Type Code 6:	Not reported
Date Accepted:	Not reported
Manifest Discrepancy Type:	Not reported
Data Entry Number:	Not reported
Was Load Rejected:	Not reported
Reason Load Was Rejected:	Not reported

Waste:

Manifest Year:	Not reported
Waste Code:	D008
Hand Code:	H141
Quantity:	4,000.00
Unit:	kilograms

EPA ID:	NYP004237834
Manifest Number:	007655331JJK
Date Shipped:	7/20/2011
TSDF EPA ID:	NJD002200046
Transporter EPA ID:	NJ0000027193
Transporter 2 EPA ID:	Not reported
Transporter 3 EPA ID:	Not reported
Transporter 4 EPA ID:	Not reported
Transporter 5 EPA ID:	Not reported
Transporter 6 EPA ID:	Not reported
Transporter 7 EPA ID:	Not reported
Transporter 8 EPA ID:	Not reported
Transporter 9 EPA ID:	Not reported
Transporter 10 EPA ID:	Not reported
Date Trans1 Transported Waste:	Not reported
Date Trans2 Transported Waste:	Not reported
Date Trans3 Transported Waste:	Not reported
Date Trans4 Transported Waste:	Not reported
Date Trans5 Transported Waste:	Not reported
Date Trans6 Transported Waste:	Not reported
Date Trans7 Transported Waste:	Not reported
Date Trans8 Transported Waste:	Not reported
Date Trans9 Transported Waste:	Not reported
Date Trans10 Transported Waste:	Not reported
Date TSDF Received Waste:	Not reported
TSDF EPA Facility Name:	Not reported
QTY Units:	Not reported
Transporter SEQ ID:	Not reported
Transporter-1 Date:	Not reported
Waste SEQ ID:	Not reported
Waste Type Code 2:	Not reported
Waste Type Code 3:	Not reported
Waste Type Code 4:	Not reported
Waste Type Code 5:	Not reported
Waste Type Code 6:	Not reported
Date Accepted:	Not reported
Manifest Discrepancy Type:	Not reported
Data Entry Number:	Not reported
Was Load Rejected:	Not reported
Reason Load Was Rejected:	Not reported

CON EDISON GAS MAIN GAS~MAIN (Continued) **1014957452**

Waste:

Manifest Year:	Not reported
Waste Code:	D018
Hand Code:	H141
Quantity:	696.00
Unit:	kilograms

NY MANIFEST:

EPA ID:	NYP004237834
Country:	USA
Name:	Consolidated Edison
Address:	COOPER SQ & E 5TH ST
Address 2:	Not reported
City,State,Zip:	NEW YORK, NY 10003
Zip 4:	Not reported
Location Address 1:	COOPER SQUARE AND
Location Address 2:	EAST 5TH STREET
Location City,State,Zip:	NEW YORK, NY 10003
Location Zip 4:	Not reported
Facility Status:	Not reported
Total Tanks:	Not reported
Code:	BP

Mailing:

Mailing Name:	Consolidated Edison
Mailing Contact:	Dennis Huacon
Mailing Address 1:	4 IRVING PLACE RM 828
Mailing Address 2:	Not reported
Mailing City,State,Zip:	NEW YORK, NY 10003
Mailing Zip 4:	Not reported
Mailing Country:	USA
Mailing Phone:	2124602757

Manifest Data:

Document ID:	Not reported
Manifest Status:	Not reported
Trans1 State ID:	NJ0000027193
Year:	2018
Trans2 State ID:	Not reported
Generator Ship Date:	06/30/2011
Trans1 Recv Date:	06/30/2011
Trans2 Recv Date:	Not reported
TSD Site Recv Date:	07/19/2011
Part A Recv Date:	Not reported
Part B Recv Date:	Not reported
Generator EPA ID:	NYP004237834
Trans1 EPA ID:	Not reported
Trans2 EPA ID:	Not reported
TSDF ID 1:	NJD002200046
TSDF ID 2:	Not reported
Manifest Tracking Number:	007655158JJK
Import Indicator:	N
Export Indicator:	N
Discr Quantity Indicator:	N

CON EDISON GAS MAIN GAS~MAIN (Continued) **1014957452**

Discr Type Indicator:	N
Discr Residue Indicator:	N
Discr Partial Reject Indicator:	N
Discr Full Reject Indicator:	N
Manifest Ref Number:	Not reported
Alt Facility RCRA ID:	Not reported
Alt Facility Sign Date:	Not reported
MGMT Method Type Code:	H141
Waste Code a:	Lead
Waste Code b:	Benzene
Waste Code c:	B007
Waste Code e:	Not reported
Waste Code f:	Not reported
Waste Code g:	Not reported
Waste Code 1:	Not reported
Waste Code 2:	Not reported
Waste Code 3:	Not reported
Waste Code 4:	Not reported
Waste Code 5:	Not reported
Waste Code 6:	Not reported
Quantity:	4000
Units:	Kilograms
Number of Containers:	1
Container Type:	Metal boxes, cartons, cases (including roll-offs)
Handling Method:	Treat
Specific Gravity:	1
Document ID:	Not reported
Manifest Status:	Not reported
Trans1 State ID:	NJ0000027193
Year:	2018
Trans2 State ID:	Not reported
Generator Ship Date:	07/06/2011
Trans1 Recv Date:	07/06/2011
Trans2 Recv Date:	Not reported
TSD Site Recv Date:	07/19/2011
Part A Recv Date:	Not reported
Part B Recv Date:	Not reported
Generator EPA ID:	NYP004237834
Trans1 EPA ID:	Not reported
Trans2 EPA ID:	Not reported
TSDF ID 1:	NJD002200046
TSDF ID 2:	Not reported
Manifest Tracking Number:	007655164JJK
Import Indicator:	N
Export Indicator:	N
Discr Quantity Indicator:	N
Discr Type Indicator:	N
Discr Residue Indicator:	N
Discr Partial Reject Indicator:	N
Discr Full Reject Indicator:	N
Manifest Ref Number:	Not reported
Alt Facility RCRA ID:	Not reported
Alt Facility Sign Date:	Not reported
MGMT Method Type Code:	H141
Waste Code a:	Lead
Waste Code b:	Benzene

CON EDISON GAS MAIN GAS~MAIN (Continued) **1014957452**

Waste Code c:	B007
Waste Code e:	Not reported
Waste Code f:	Not reported
Waste Code g:	Not reported
Waste Code 1:	Not reported
Waste Code 2:	Not reported
Waste Code 3:	Not reported
Waste Code 4:	Not reported
Waste Code 5:	Not reported
Waste Code 6:	Not reported
Quantity:	4000
Units:	Kilograms
Number of Containers:	1
Container Type:	Metal boxes, cartons, cases (including roll-offs)
Handling Method:	Treat
Specific Gravity:	1
Document ID:	Not reported
Manifest Status:	Not reported
Trans1 State ID:	NJ0000027193
Year:	2018
Trans2 State ID:	Not reported
Generator Ship Date:	07/20/2011
Trans1 Recv Date:	07/20/2011
Trans2 Recv Date:	Not reported
TSD Site Recv Date:	07/29/2011
Part A Recv Date:	Not reported
Part B Recv Date:	Not reported
Generator EPA ID:	NYP004237834
Trans1 EPA ID:	Not reported
Trans2 EPA ID:	Not reported
TSDF ID 1:	NJD002200046
TSDF ID 2:	Not reported
Manifest Tracking Number:	007655331JJK
Import Indicator:	N
Export Indicator:	N
Discr Quantity Indicator:	N
Discr Type Indicator:	N
Discr Residue Indicator:	N
Discr Partial Reject Indicator:	N
Discr Full Reject Indicator:	N
Manifest Ref Number:	Not reported
Alt Facility RCRA ID:	Not reported
Alt Facility Sign Date:	Not reported
MGMT Method Type Code:	H141
Waste Code a:	Benzene
Waste Code b:	Cresol
Waste Code c:	B007
Waste Code e:	Not reported
Waste Code f:	Not reported
Waste Code g:	Not reported
Waste Code 1:	Not reported
Waste Code 2:	Not reported
Waste Code 3:	Not reported
Waste Code 4:	Not reported
Waste Code 5:	Not reported
Waste Code 6:	Not reported

CON EDISON GAS MAIN GAS~MAIN (Continued) **1014957452**

Quantity:	1534.4
Units:	Pounds
Number of Containers:	1
Container Type:	Metal boxes, cartons, cases (including roll-offs)
Handling Method:	Landfill
Specific Gravity:	1

F202 **BLICK ART SUPPLIES** **E MANIFEST** **1031500353**
WSW **1-5 BOND ST.** **N/A**
< 1/8 **NEW YORK, NY 10012**
0.078 mi.
410 ft. **Site 17 of 21 in cluster F**

Relative: **Lower**
Actual: **41 ft.**

E MANIFEST:

Manifest Tracking Number:	022873141JJK
Last Updated Date:	20220705
Shipped Date:	20220404
Received Date:	20220510
Manifest Status:	Corrected
Submission Type:	DataImage5Copy
Origin Type:	Web
Generator EPA ID:	Not reported
Generator Name:	Blick Art Supplies
Generator Location Street Number:	1-5
Generator Location Street 1:	1-5 BOND ST.
Generator Location Street 2:	Not reported
Generator Location City:	NEW YORK
Generator Location State:	NY
Generator Location Zip:	10012
Generator Mail Street Number:	1-5
Generator Mail Street 1:	BOND ST.
Generator Mail Street 2:	Not reported
Generator Mail City:	New York
Generator Mail Zip:	10012
Generator Mail State:	NY
Generator Contact Company Name:	Not reported
Designated Facility EPA ID:	OHD083377010
Designated Facility Name:	Environmental Enterprises Inc
Designated Facility Mail Street Number:	Not reported
Designated Facility Mail Street 1:	Not reported
Designated Facility Mail Street 2:	10163 CINCINNATI DAYTON RD
Designated Facility Mail City:	CINCINNATI
Designated Facility Mail Zip:	45241
Designated Facility Mail State:	OH
Designated Facility Location Street Number:	Not reported
Designated Facility Location Street 1:	4650 SPRING GROVE AVE
Designated Facility Location Street 2:	Not reported
Designated Facility Location City:	CINCINNATI
Designated Facility Location Zip:	45232
Designated Facility Location State:	OH
Designated Facility Contact Company Name:	Not reported
Manifest Residue Indicator:	N
Rejection Indicator:	N

Transporter:

Manifest Tracking Number:	022873141JJK

BLICK ART SUPPLIES (Continued) **1031500353**

Transporter Line Number: 1
Transporter EPA ID: NJD054126164
Transporter Name: Freehold Cartage, Inc.

Manifest Tracking Number: 022873141JJK
Transporter Line Number: 2
Transporter EPA ID: OH0000000539
Transporter Name: Midwest Environmental Transport

Waste Line:
Manifest Tracking Number: 022873141JJK
Waste Line Number: 1
U.S. DOT Hazardous Indicator: Y
U.S. DOT ID Number: UN3295
U.S. DOT Description: Un3295, Waste Hydrocarbons, Liquid, N.O.S., 3, Pgii
Non-Hazardous Waste Description: Not reported
Number of Containers: 1
Container Type Code: DF
Container Type Description: Fiberboard or plastic drums, barrels, kegs
Waste Quantity: 10
Quantity Unit of Measure Code: P
Quantity Unit of Measure Description: Pounds
Waste Quantity, in Tons: 0.005
Acute Waste Quantity, in Tons: 0
Non-Acute Waste Quantity, in Tons: 0.005
Waste Quantity, in Kilograms: 4.53515
Acute Waste Quantity, in Kilograms: 0
Non-Acute Waste Quantity, in Kilorgrams: 4.53515
Management Method Code: H141
Management Method Description: STORAGE, BULKING AND/OR TRANSFER OFF SITE
Waste Residue Indicator: N
Quantity Discrepancy Indicator: N
Waste Type Discrepancy Indicator: N
Waste Density: Not reported
Waste Density Unit of Measure Code: Not reported
Waste Density Unit of Measure Description: Not reported
Form Code: Not reported
Form Code Description: Not reported
Source Code: Not reported
Source Code Description: Not reported
Waste Minimization Code: Not reported
Waste Minimization Code Description: Not reported
Consent Number: Not reported
EPA Waste Indicator: Y
Federal Waste Codes: D001
Quantity Haz Kg: 4.53515
Quantity Haz Tons: 0.005
Quantity Non Haz Kg: 0
Quantity Non Haz Tons: 0
State Waste Codes: Not reported

Manifest Tracking Number: 022873141JJK
Waste Line Number: 2
U.S. DOT Hazardous Indicator: Y
U.S. DOT ID Number: UN1950
U.S. DOT Description: Un1950, Waste Aerosols, 2.1
Non-Hazardous Waste Description: Not reported

BLICK ART SUPPLIES (Continued) **1031500353**

Number of Containers:	3
Container Type Code:	DF
Container Type Description:	Fiberboard or plastic drums, barrels, kegs
Waste Quantity:	40
Quantity Unit of Measure Code:	P
Quantity Unit of Measure Description:	Pounds
Waste Quantity, in Tons:	0.02
Acute Waste Quantity, in Tons:	0
Non-Acute Waste Quantity, in Tons:	0.02
Waste Quantity, in Kilograms:	18.1406
Acute Waste Quantity, in Kilograms:	0
Non-Acute Waste Quantity, in Kilorgrams:	18.1406
Management Method Code:	H050
Management Method Description:	ENERGY RECOVERY
Waste Residue Indicator:	N
Quantity Discrepancy Indicator:	N
Waste Type Discrepancy Indicator:	N
Waste Density:	Not reported
Waste Density Unit of Measure Code:	Not reported
Waste Density Unit of Measure Description:	Not reported
Form Code:	Not reported
Form Code Description:	Not reported
Source Code:	Not reported
Source Code Description:	Not reported
Waste Minimization Code:	Not reported
Waste Minimization Code Description:	Not reported
Consent Number:	Not reported
EPA Waste Indicator:	Y
Federal Waste Codes:	D001
Quantity Haz Kg:	18.1406
Quantity Haz Tons:	0.02
Quantity Non Haz Kg:	0
Quantity Non Haz Tons:	0
State Waste Codes:	Not reported

F203 **1 BOND STREET** **UST FINDER** **1028592040**
WSW **1 BOND ST** **N/A**
< 1/8 **NEW YORK, NY 10012**
0.078 mi.
410 ft. **Site 18 of 21 in cluster F**

Relative: UST FINDER:
Lower

Actual: Object ID:	298410
41 ft. Facility ID:	NY4839
Name:	1 BOND STREET
Address:	1 BOND ST
City,State,Zip:	NEW YORK, NY 10012
Address Match Type:	Not reported
Open USTs:	0
Closed USTs:	1
TOS USTs:	0
Population 1500ft:	18239
Private Wells 1500ft:	4
Within 100yr Floodplain:	No
Land Use:	Developed, High Intensity
Within SPA:	No
SPA PWS Facility ID:	Not reported
SPA Water Type:	Not reported

1 BOND STREET (Continued) **1028592040**

SPA Facility Type:	Not reported
SPA HUC12:	Not reported
Within WHPA:	No
WHPA PWS Facility ID:	Not reported
WHPA Water Type:	Not reported
WHPA Facility Type:	Not reported
WHPA HUC12:	Not reported
Facility Status:	Closed UST(s)
Date of Last Inspection:	Not reported
EPA Region:	2
Tribe:	Not reported
Coordinate Source:	State
X Coord:	-73.9948229999999
Y Coord:	40.7272150000001
Latitude:	40.727215
Longitude:	-73.994823

UST FINDER:

Object ID:	1289538
Facility ID:	NY4839
Tank ID:	NY3916
Tank Status:	Closed
Installation Date:	Not reported
Removal Date:	Not reported
Tank Capacity:	5000
Substances:	Not reported
Tank Wall Type:	Not reported

F204 **1 BOND STREET** **NY UST** **U000408217**
WSW **1 BOND ST** **N/A**
< 1/8 **NEW YORK, NY 10012**
0.078 mi.
410 ft. **Site 19 of 21 in cluster F**

Relative:
Lower

Actual:
41 ft.

UST:

Name:	1 BOND STREET
Address:	1 BOND ST
City,State,Zip:	NEW YORK, NY 10012
Id/Status:	2-153214 / Inactive
Program Type:	PBS
Region:	STATE
DEC Region:	2
Expiration Date:	N/A
UTM X:	584885.17320
UTM Y:	4508961.92076
Site Type:	Unknown

Affiliation Records:

Site Id:	4839
Affiliation Type:	Facility Owner
Company Name:	1-5 BOND CONDO ASSOC. C/O RIVER TO RIVER INTL
Contact Type:	Not reported
Contact Name:	Not reported
Address1:	86 EAST 10TH STREET
Address2:	Not reported
City:	NEW YORK
State:	NY
Zip Code:	10003

1 BOND STREET (Continued) **U000408217**

Country Code:	001
Phone:	(212) 995-5140
EMail:	Not reported
Fax Number:	Not reported
Modified By:	TRANSLAT
Date Last Modified:	2004-03-04

Site Id:	4839
Affiliation Type:	Mail Contact
Company Name:	1-5 BOND ST. CONDO ASSOC.
Contact Type:	Not reported
Contact Name:	GARY CANNATA
Address1:	C/O RIVER TO RIVER PROPERTIES INT'L
Address2:	86 EAST 10TH STREET
City:	NEW YORK
State:	NY
Zip Code:	10003
Country Code:	001
Phone:	(212) 995-5140
EMail:	Not reported
Fax Number:	Not reported
Modified By:	TRANSLAT
Date Last Modified:	2004-03-04

Site Id:	4839
Affiliation Type:	Facility Operator
Company Name:	1 BOND STREET
Contact Type:	Not reported
Contact Name:	JAMES TORRES
Address1:	Not reported
Address2:	Not reported
City:	Not reported
State:	NN
Zip Code:	Not reported
Country Code:	001
Phone:	(212) 995-5140
EMail:	Not reported
Fax Number:	Not reported
Modified By:	TRANSLAT
Date Last Modified:	2004-03-04

Site Id:	4839
Affiliation Type:	Emergency Contact
Company Name:	1-5 BOND CONDO ASSOC. C/O RIVER TO RIVER INTL
Contact Type:	Not reported
Contact Name:	JAMES TORRES
Address1:	Not reported
Address2:	Not reported
City:	Not reported
State:	NN
Zip Code:	Not reported
Country Code:	001
Phone:	(212) 995-5140
EMail:	Not reported
Fax Number:	Not reported
Modified By:	TRANSLAT
Date Last Modified:	2004-03-04

1 BOND STREET (Continued) **U000408217**

Tank Info:

Tank Number:	001
Tank ID:	30570
Tank Status:	Tank Converted to Non-Regulated Use
Material Name:	Tank Converted to Non-Regulated Use
Capacity Gallons:	5000
Install Date:	Not reported
Date Tank Closed:	10/01/1999
Registered:	True
Tank Location:	Underground
Tank Type:	Steel/carbon steel
Material Code:	0001
Common Name of Substance:	#2 Fuel Oil (On-Site Consumption)
Tightness Test Method:	NN
Date Test:	Not reported
Next Test Date:	Not reported
Pipe Model:	Not reported
Modified By:	MJGRIFFI
Last Modified:	05/09/2022

Equipment Records:

D01 - Pipe Type - Steel/Carbon Steel/Iron
G03 - Tank Secondary Containment - Vault (w/o access)
A00 - Tank Internal Protection - None
J02 - Dispenser - Suction Dispenser
B00 - Tank External Protection - None
C00 - Pipe Location - No Piping
F00 - Pipe External Protection - None
I04 - Overfill - Product Level Gauge (A/G)
H99 - Tank Leak Detection - Other

F205 **SPILL NUMBER 9813854** **NY Spills** **S104648584**
WSW **1 BOND ST APT #6C** **N/A**
< 1/8 **MANHATTAN, NY**
0.078 mi.
410 ft. **Site 20 of 21 in cluster F**

Relative: **Lower**

Actual: **41 ft.**

SPILLS:

Name:	SPILL NUMBER 9813854
Address:	1 BOND ST APT #6C
City,State,Zip:	MANHATTAN, NY
Spill Number/Closed Date:	9813854 / 2003-03-04
Facility ID:	9813854
Facility Type:	ER
DER Facility ID:	104667
Site ID:	120559
DEC Region:	2
Spill Cause:	Unknown
Spill Class:	C3
SWIS:	3101
Spill Date:	1999-02-15
Investigator:	TOMASELLO
Referred To:	Not reported
Reported to Dept:	1999-02-15
CID:	312
Water Affected:	Not reported

SPILL NUMBER 9813854 (Continued) **S104648584**

Spill Source:	Unknown
Spill Notifier:	Affected Persons
Cleanup Ceased:	Not reported
Cleanup Meets Std:	False
Last Inspection:	Not reported
Recommended Penalty:	False
UST Trust:	False
Remediation Phase:	0
Date Entered In Computer:	1999-02-15
Spill Record Last Update:	2003-03-04
Spiller Name:	Not reported
Spiller Company:	EVANSON STUDIOS
Spiller Address:	1 BOND ST 5TH FLOOR
Spiller Company:	001
Contact Name:	NICK TSANGARIS
Latitude:	40.7257059
Longitude:	-73.9921240
DEC Memo:	Not reported
Remarks:	FUMES COMING INTO CALLERS APARTMENT - 6 STORY BLDG - FDNY HAS BEEN THERE BEFORE FOR AN EXPLOSION - THE STUDIO DOES ANTIQUE RESTORATION AND/OR ASSEMBLY - VERY STRONG ODOR

All Materials:

Site ID:	120559
Operable Unit ID:	1071396
Operable Unit:	01
Material ID:	310562
Material Code:	0056A
Material Name:	paint thinners
Case No.:	Not reported
Material FA:	Other
Quantity:	.00
Units:	G
Recovered:	.00
Resource Affected:	Air
Oxygenate:	Not reported

Site ID:	120559
Operable Unit ID:	1071396
Operable Unit:	01
Material ID:	310563
Material Code:	0059A
Material Name:	solvents
Case No.:	Not reported
Material FA:	Other
Quantity:	.00
Units:	G
Recovered:	.00
Resource Affected:	Air
Oxygenate:	Not reported

H206 **CON EDISON SERVICE BOX: 972** **RCRA NonGen / NLR** **1017772609**
ENE **237 E 5TH ST & COOPER SQ E OF** **FINDS** **NYP004495693**
< 1/8 **NEW YORK, NY 10003**
0.078 mi.
410 ft. **Site 8 of 23 in cluster H**

Relative: **Lower**
Actual: **41 ft.**

RCRA Listings:

Date Form Received by Agency:		20140509
Handler Name:		Con Edison Service Box: 972
Handler Address:		E 5th St & Cooper Sq E Of
Handler City,State,Zip:		NEW YORK, NY 10003
EPA ID:		NYP004495693
Contact Name:		THOMAS TEELING
Contact Address:		Not reported
Contact City,State,Zip:		Not reported
Contact Telephone:		212-460-3770
Contact Fax:		Not reported
Contact Email:		Not reported
Contact Title:		SENIOR SCIENTIST
EPA Region:		02
Land Type:		Private
Federal Waste Generator Description:		Not a generator, verified
Non-Notifier:		Not reported
Biennial Report Cycle:		Not reported
Accessibility:		Not reported
Active Site Indicator:		Not reported
State District Owner:		Ny
State District:		NYSDEC R2
Mailing Address:		IRVING PL, 15TH FL NE
Mailing City,State,Zip:		NEW YORK, NY 10003
Owner Name:	Not reported	
Owner Type:		Not reported
Operator Name:	Not reported	
Operator Type:		Not reported
Short-Term Generator Activity:		No
Importer Activity:		No
Mixed Waste Generator:		No
Transporter Activity:		No
Transfer Facility Activity:		No
Recycler Activity with Storage:		No
Small Quantity On-Site Burner Exemption:		No
Smelting Melting and Refining Furnace Exemption:		No
Underground Injection Control:		No
Off-Site Waste Receipt:		No
Universal Waste Indicator:		No
Universal Waste Destination Facility:		No
Federal Universal Waste:		No
Active Site State-Reg Handler:		---
Federal Facility Indicator:		Not reported
Hazardous Secondary Material Indicator:		N
Sub-Part K Indicator:		Not reported
2018 GPRA Permit Baseline:		Not on the Baseline
2018 GPRA Renewals Baseline:		Not on the Baseline
202 GPRA Corrective Action Baseline:		No
Subject to Corrective Action Universe:		No
Non-TSDFs Where RCRA CA has Been Imposed Universe:		No
Corrective Action Priority Ranking:		No NCAPS ranking
Environmental Control Indicator:		No
Institutional Control Indicator:		No

CON EDISON SERVICE BOX: 972 (Continued) **1017772609**

Human Exposure Controls Indicator:	N/A
Groundwater Controls Indicator:	N/A
Significant Non-Complier Universe:	No
Unaddressed Significant Non-Complier Universe:	No
Addressed Significant Non-Complier Universe:	No
Significant Non-Complier With a Compliance Schedule Universe:	No
Financial Assurance Required:	Not reported
Handler Date of Last Change:	20150211
Recognized Trader-Importer:	No
Recognized Trader-Exporter:	No
Importer of Spent Lead Acid Batteries:	No
Exporter of Spent Lead Acid Batteries:	No
Recycler Activity Without Storage:	No
Manifest Broker:	No
Sub-Part P Indicator:	No

Historic Generators:

Receive Date:	20140409
Handler Name: CON EDISON	
Federal Waste Generator Description:	Small Quantity Generator
State District Owner:	Ny
Large Quantity Handler of Universal Waste:	No
Recognized Trader Importer:	No
Recognized Trader Exporter:	No
Spent Lead Acid Battery Importer:	No
Spent Lead Acid Battery Exporter:	No
Current Record:	No
Non Storage Recycler Activity:	Not reported
Electronic Manifest Broker:	Not reported

Receive Date:	20140409
Handler Name: CON EDISON	
Federal Waste Generator Description:	Not a generator, verified
State District Owner:	Ny
Large Quantity Handler of Universal Waste:	No
Recognized Trader Importer:	No
Recognized Trader Exporter:	No
Spent Lead Acid Battery Importer:	No
Spent Lead Acid Battery Exporter:	No
Current Record:	No
Non Storage Recycler Activity:	Not reported
Electronic Manifest Broker:	Not reported

Receive Date:	20140509
Handler Name: CON EDISON SERVICE BOX: 972	
Federal Waste Generator Description:	Not a generator, verified
State District Owner:	Ny
Large Quantity Handler of Universal Waste:	No
Recognized Trader Importer:	No
Recognized Trader Exporter:	No
Spent Lead Acid Battery Importer:	No
Spent Lead Acid Battery Exporter:	No
Current Record:	Yes
Non Storage Recycler Activity:	Not reported
Electronic Manifest Broker:	Not reported

CON EDISON SERVICE BOX: 972 (Continued) **1017772609**

List of NAICS Codes and Descriptions:
NAICS Codes: No NAICS Codes Found

Facility Has Received Notices of Violations:
Violations: No Violations Found

Evaluation Action Summary:
Evaluations: No Evaluations Found

FINDS:
Registry ID: 110063784178

Click Here for FRS Facility Detail Report:

Environmental Interest/Information System:
The Resource Conservation and Recovery Act Information System (RCRAInfo) is EPA's comprehensive information system in support of the Resource Conservation and Recovery Act (RCRA) of 1976 and the Hazardous and Solid Waste Amendments (HSWA) of 1984. It tracks many types of information about generators, transporters, treaters, storers, and disposers of hazardous waste.

Click this hyperlink while viewing on your computer to access additional FINDS: detail in the EDR Site Report.

J207 **BOND IMMOBILIEN LP** **NY AST** **A100293958**
West **670 BROADWAY** **N/A**
< 1/8 **MANHATTAN, NY 10012**
0.078 mi.
414 ft. **Site 1 of 15 in cluster J**

Relative:
Lower

Actual:
40 ft.

AST:
Name: BOND IMMOBILIEN LP
Address: 670 BROADWAY
City,State,Zip: MANHATTAN, NY 10012
Region: STATE
DEC Region: 2
Site Status: Unregulated/Closed
Facility Id: 2-608613
Program Type: PBS
UTM X: 584866.11443
UTM Y: 4508967.48760
Expiration Date: N/A
Site Type: Apartment Building/Office Building

Affiliation Records:
Site Id: 30465
Affiliation Type: Facility Owner
Company Name: BOND IMMOBILIEN LP C/O LPC, MARIA CREA
Contact Type: PROPERTY MANAGER
Contact Name: BARTON JOHNSON
Address1: 9300 ALMAR PLACE
Address2: Not reported
City: PITTSBURGH
State: PA
Zip Code: 15237
Country Code: 001

BOND IMMOBILIEN LP (Continued) **A100293958**

Phone:	(212) 593-9390
EMail:	MCREA@LPC.COM
Fax Number:	Not reported
Modified By:	ACDANIEL
Date Last Modified:	2024-08-05

Site Id:	30465
Affiliation Type:	Facility Operator
Company Name:	BOND IMMOBILIEN LP
Contact Type:	PROPERTY MANAGER
Contact Name:	BARTON JOHNSON
Address1:	Not reported
Address2:	Not reported
City:	Not reported
State:	NN
Zip Code:	Not reported
Country Code:	001
Phone:	(914) 294-0178
EMail:	Not reported
Fax Number:	Not reported
Modified By:	ACDANIEL
Date Last Modified:	2024-08-05

Site Id:	30465
Affiliation Type:	Emergency Contact
Company Name:	BOND IMMOBILIEN LP
Contact Type:	PROPERTY MANAGER
Contact Name:	BARTON JOHNSON
Address1:	Not reported
Address2:	Not reported
City:	Not reported
State:	NN
Zip Code:	Not reported
Country Code:	001
Phone:	(914) 294-0178
EMail:	Not reported
Fax Number:	Not reported
Modified By:	ACDANIEL
Date Last Modified:	2024-08-05

Site Id:	30465
Affiliation Type:	Mail Contact
Company Name:	LINCOLN PROPERTY
Contact Type:	PROPERTY MANAGER
Contact Name:	BARTON JOHNSON
Address1:	670 BROADWAY
Address2:	Not reported
City:	MANHATTAN
State:	NY
Zip Code:	10012
Country Code:	001
Phone:	(914) 294-0178
EMail:	MCREA@LPC.COM
Fax Number:	Not reported
Modified By:	ACDANIEL
Date Last Modified:	2024-08-05

BOND IMMOBILIEN LP (Continued) **A100293958**

Tank Info:

Tank Number:	001
Tank Id:	65384
Material Code:	0001
Common Name of Substance:	#2 Fuel Oil (On-Site Consumption)

Equipment Records:

A01 - Tank Internal Protection - Epoxy Liner
D01 - Pipe Type - Steel/Carbon Steel/Iron
E00 - Piping Secondary Containment - None
G03 - Tank Secondary Containment - Vault (w/o access)
H00 - Tank Leak Detection - None
K00 - Spill Prevention - None
L09 - Piping Leak Detection - Exempt Suction Piping
C02 - Pipe Location - Underground/On-ground
J02 - Dispenser - Suction Dispenser
B05 - Tank External Protection - Jacketed
F00 - Pipe External Protection - None
I05 - Overfill - Vent Whistle

Tank Location:	Aboveground - contact with soil.... Tank bottom rests on soil, allowing no visual inspection.
Tank Type:	Steel/Carbon Steel/Iron
Tank Status:	Closed - Removed
Pipe Model:	Not reported
Install Date:	09/30/1971
Capacity Gallons:	3000
Tightness Test Method:	-
Date Test:	Not reported
Next Test Date:	Not reported
Date Tank Closed:	08/31/2024
Register:	True
Modified By:	KXLIU
Last Modified:	09/26/2024
Material Name:	#2 fuel oil (on-site consumption)

E208 **CON EDISON** **E MANIFEST** **1031626127**
NNE **411 LAFAYETTE STR** **N/A**
< 1/8 **NEW YORK, NY 10003**
0.079 mi.
415 ft. **Site 13 of 15 in cluster E**

Relative:
Higher

Actual:
42 ft.

E MANIFEST:

Manifest Tracking Number:	006858477GBF
Last Updated Date:	20210819
Shipped Date:	20210812
Received Date:	20210812
Manifest Status:	Signed
Submission Type:	DataImage5Copy
Origin Type:	Service
Generator EPA ID:	NYR000114579
Generator Name:	Con Edison
Generator Location Street Number:	Not reported
Generator Location Street 1:	411 LAFAYETTE STR
Generator Location Street 2:	Not reported
Generator Location City:	NEW YORK
Generator Location State:	NY

CON EDISON (Continued) **1031626127**

Generator Location Zip:	10003
Generator Mail Street Number:	Not reported
Generator Mail Street 1:	36 BUTLER STREET
Generator Mail Street 2:	Not reported
Generator Mail City:	Elizabeth
Generator Mail Zip:	07206
Generator Mail State:	NJ
Generator Contact Company Name:	Not reported
Designated Facility EPA ID:	NJD991291105
Designated Facility Name:	Clean Earth Of North Jersey
Designated Facility Mail Street Number:	105
Designated Facility Mail Street 1:	Not reported
Designated Facility Mail Street 2:	JACOBUS AVE
Designated Facility Mail City:	KEARNY
Designated Facility Mail Zip:	07032
Designated Facility Mail State:	NJ
Designated Facility Location Street Number:	105
Designated Facility Location Street 1:	JACOBUS AVE
Designated Facility Location Street 2:	Not reported
Designated Facility Location City:	KEARNY
Designated Facility Location Zip:	07032
Designated Facility Location State:	NJ
Designated Facility Contact Company Name:	Not reported
Manifest Residue Indicator:	N
Rejection Indicator:	N

Transporter:

Manifest Tracking Number:	006858477GBF
Transporter Line Number:	1
Transporter EPA ID:	NJD003812047
Transporter Name:	Acv Environmental Services Inc.

Waste Line:

Manifest Tracking Number:	006858477GBF
Waste Line Number:	1
U.S. DOT Hazardous Indicator:	Y
U.S. DOT ID Number:	NA3082
U.S. DOT Description:	Na3082, Hazardous Waste, Liquid N.O.S., 9, Pg Iii, Rq (Lead)
Non-Hazardous Waste Description:	Not reported
Number of Containers:	1
Container Type Code:	TT
Container Type Description:	Cargo tanks (tank trucks)
Waste Quantity:	500
Quantity Unit of Measure Code:	P
Quantity Unit of Measure Description:	Pounds
Waste Quantity, in Tons:	0.25
Acute Waste Quantity, in Tons:	0
Non-Acute Waste Quantity, in Tons:	0.25
Waste Quantity, in Kilograms:	226.7575
Acute Waste Quantity, in Kilograms:	0
Non-Acute Waste Quantity, in Kilorgrams:	226.7575
Management Method Code:	H110
Management Method Description:	STABILIZATION
Waste Residue Indicator:	N
Quantity Discrepancy Indicator:	N
Waste Type Discrepancy Indicator:	N

CON EDISON (Continued) **1031626127**

Waste Density:	Not reported
Waste Density Unit of Measure Code:	Not reported
Waste Density Unit of Measure Description:	Not reported
Form Code:	Not reported
Form Code Description:	Not reported
Source Code:	Not reported
Source Code Description:	Not reported
Waste Minimization Code:	Not reported
Waste Minimization Code Description:	Not reported
Consent Number:	Not reported
EPA Waste Indicator:	Y
Federal Waste Codes:	D008
Quantity Haz Kg:	226.7575
Quantity Haz Tons:	0.25
Quantity Non Haz Kg:	0
Quantity Non Haz Tons:	0
State Waste Codes:	NY-T

B209 **VERIZON LOG 32884** **RCRA NonGen / NLR** **1014917865**
WNW **BROADWAY & GREAT JONES** **NY MANIFEST** **NYP000963322**
< 1/8 **NEW YORK, NY 10012**
0.079 mi.
416 ft. **Site 43 of 46 in cluster B**

Relative: **Lower**

Actual: **40 ft.**

RCRA Listings:

Date Form Received by Agency:		20080618
Handler Name:		Verizon Log 32884
Handler Address:		Broadway & Great Jones
Handler City,State,Zip:		NEW YORK, NY 10012
EPA ID:		NYP000963322
Contact Name:		JOHN QUATRALE
Contact Address:		HANSE AVE
Contact City,State,Zip:		FREEPORT, NY 11520
Contact Telephone:		516-292-8166
Contact Fax:		Not reported
Contact Email:		Not reported
Contact Title:		ENVIRONMENTAL SPECIALIST
EPA Region:		02
Land Type:		Not reported
Federal Waste Generator Description:		Not a generator, verified
Non-Notifier:		Not reported
Biennial Report Cycle:		Not reported
Accessibility:		Not reported
Active Site Indicator:		Not reported
State District Owner:		Ny
State District:		NYSDEC R2
Mailing Address:		HANSE AVE
Mailing City,State,Zip:		FREEPORT, NY 11520
Owner Name:	Not reported	
Owner Type:		Not reported
Operator Name:	Not reported	
Operator Type:		Not reported
Short-Term Generator Activity:		Yes
Importer Activity:		No
Mixed Waste Generator:		No
Transporter Activity:		No
Transfer Facility Activity:		No
Recycler Activity with Storage:		No

VERIZON LOG 32884 (Continued) **1014917865**

Small Quantity On-Site Burner Exemption:	No
Smelting Melting and Refining Furnace Exemption:	No
Underground Injection Control:	No
Off-Site Waste Receipt:	No
Universal Waste Indicator:	No
Universal Waste Destination Facility:	No
Federal Universal Waste:	No
Active Site State-Reg Handler:	---
Federal Facility Indicator:	Not reported
Hazardous Secondary Material Indicator:	N
Sub-Part K Indicator:	Not reported
2018 GPRA Permit Baseline:	Not on the Baseline
2018 GPRA Renewals Baseline:	Not on the Baseline
202 GPRA Corrective Action Baseline:	No
Subject to Corrective Action Universe:	No
Non-TSDFs Where RCRA CA has Been Imposed Universe:	No
Corrective Action Priority Ranking:	No NCAPS ranking
Environmental Control Indicator:	No
Institutional Control Indicator:	No
Human Exposure Controls Indicator:	N/A
Groundwater Controls Indicator:	N/A
Significant Non-Complier Universe:	No
Unaddressed Significant Non-Complier Universe:	No
Addressed Significant Non-Complier Universe:	No
Significant Non-Complier With a Compliance Schedule Universe:	No
Financial Assurance Required:	Not reported
Handler Date of Last Change:	20211103
Recognized Trader-Importer:	No
Recognized Trader-Exporter:	No
Importer of Spent Lead Acid Batteries:	No
Exporter of Spent Lead Acid Batteries:	No
Recycler Activity Without Storage:	No
Manifest Broker:	No
Sub-Part P Indicator:	No

Historic Generators:

Receive Date:	20080618
Handler Name: VERIZON LOG 32884	
Federal Waste Generator Description:	Not a generator, verified
State District Owner:	Ny
Large Quantity Handler of Universal Waste:	No
Recognized Trader Importer:	Not reported
Recognized Trader Exporter:	Not reported
Spent Lead Acid Battery Importer:	Not reported
Spent Lead Acid Battery Exporter:	Not reported
Current Record:	Yes
Non Storage Recycler Activity:	No
Electronic Manifest Broker:	No

List of NAICS Codes and Descriptions:

NAICS Codes:	No NAICS Codes Found

Facility Has Received Notices of Violations:

Violations:	No Violations Found

VERIZON LOG 32884 (Continued) **1014917865**

Evaluation Action Summary:
Evaluations: No Evaluations Found

NY MANIFEST:

EPA ID:	NYP000963322
Country:	USA
Name:	Verizon New York Inc. Manhole
Address:	BROADWAY & GREAT JONES
Address 2:	Not reported
City,State,Zip:	NEW YORK, NY 10012
Zip 4:	Not reported
Location Address 1:	BROADWAY
Location Address 2:	Not reported
Location City,State,Zip:	NEW YORK, NY 10016
Location Zip 4:	Not reported
Facility Status:	Not reported
Total Tanks:	Not reported
Code:	BP

Mailing:

Mailing Name:	Verizon New York Inc. Manhole
Mailing Contact:	John Quatrale
Mailing Address 1:	199 FULTON AVE ROOM 409
Mailing Address 2:	Not reported
Mailing City,State,Zip:	HEMPSTEAD, NY 11550
Mailing Zip 4:	Not reported
Mailing Country:	USA
Mailing Phone:	5162928166

B210 **219641; GREAT JONES ST AND BROADWAY** **NY Spills** **S110307595**
WNW **GREAT JONES ST AND BROADWAY** **N/A**
< 1/8 **NEW YORK, NY**
0.079 mi.
416 ft. **Site 44 of 46 in cluster B**

Relative:
Lower

Actual:
40 ft.

SPILLS:

Name:	219641; GREAT JONES ST AND BROADWAY
Address:	GREAT JONES ST AND BROADWAY
City,State,Zip:	NEW YORK, NY
Spill Number/Closed Date:	0914664 / 2009-12-31
Facility ID:	0914664
Facility Type:	ER
DER Facility ID:	386598
Site ID:	433766
DEC Region:	2
Spill Cause:	Unknown
Spill Class:	D4
SWIS:	3101
Spill Date:	2009-12-18
Investigator:	DMPOKRZY
Referred To:	Not reported
Reported to Dept:	2009-12-31
CID:	Not reported
Water Affected:	Not reported
Spill Source:	Commercial/Industrial

219641; GREAT JONES ST AND BROADWAY (Continued) **S110307595**

Spill Notifier:	Responsible Party
Cleanup Ceased:	Not reported
Cleanup Meets Std:	Not reported
Last Inspection:	Not reported
Recommended Penalty:	Not reported
UST Trust:	Not reported
Remediation Phase:	0
Date Entered In Computer:	2010-04-27
Spill Record Last Update:	2010-04-27
Spiller Name:	ERT DESK
Spiller Company:	CON EDISON
Spiller Address:	5030 BROADWAY
Spiller Company:	001
Contact Name:	ERT DESK
Latitude:	Not reported
Longitude:	Not reported
DEC Memo:	Not reported
Remarks:	Not reported

All Materials:

Site ID:	433766
Operable Unit ID:	1184615
Operable Unit:	01
Material ID:	2178889
Material Code:	0541A
Material Name:	dielectric fluid
Case No.:	Not reported
Material FA:	Petroleum
Quantity:	2.00
Units:	G
Recovered:	Not reported
Resource Affected:	Utility
Oxygenate:	Not reported

B211 **CON EDISON - SERVICE BOX 35856** **RCRA-LQG** **1014396492**
WNW **GREAT JONES ST AND BROADWAY** **NY MANIFEST** **NYP004188025**
< 1/8 **NEW YORK, NY 10012** **NJ MANIFEST**
0.079 mi.
416 ft. **Site 45 of 46 in cluster B**

Relative: **Lower**
Actual: **40 ft.**

RCRA Listings:

Date Form Received by Agency:	20100323
Handler Name:	Con Edison - Service Box 35856
Handler Address:	Great Jones St And Broadway
Handler City,State,Zip:	NEW YORK, NY 10012
EPA ID:	NYP004188025
Contact Name:	FRANKLYN MURRAY
Contact Address:	Not reported
Contact City,State,Zip:	Not reported
Contact Telephone:	212-460-2808
Contact Fax:	Not reported
Contact Email:	MURRAYFR@CONED.COM
Contact Title:	Not reported
EPA Region:	02
Land Type:	Private
Federal Waste Generator Description:	Large Quantity Generator
Non-Notifier:	Not reported

CON EDISON - SERVICE BOX 35856 (Continued) **1014396492**

Biennial Report Cycle:		2009
Accessibility:		Not reported
Active Site Indicator:		Handler Activities
State District Owner:		Not reported
State District:		Not reported
Mailing Address:		4 IRVING PLACE
Mailing City,State,Zip:		NEW YORK, NY 10003
Owner Name:	Consolidated Edison Company Of Ny, Inc.	
Owner Type:		Private
Operator Name:	Consolidated Edison Company Of Ny, Inc.	
Operator Type:		Private
Short-Term Generator Activity:		No
Importer Activity:		No
Mixed Waste Generator:		No
Transporter Activity:		No
Transfer Facility Activity:		No
Recycler Activity with Storage:		No
Small Quantity On-Site Burner Exemption:		No
Smelting Melting and Refining Furnace Exemption:		No
Underground Injection Control:		No
Off-Site Waste Receipt:		No
Universal Waste Indicator:		No
Universal Waste Destination Facility:		No
Federal Universal Waste:		No
Active Site State-Reg Handler:		---
Federal Facility Indicator:		Not reported
Hazardous Secondary Material Indicator:		N
Sub-Part K Indicator:		Not reported
2018 GPRA Permit Baseline:		Not on the Baseline
2018 GPRA Renewals Baseline:		Not on the Baseline
202 GPRA Corrective Action Baseline:		No
Subject to Corrective Action Universe:		No
Non-TSDFs Where RCRA CA has Been Imposed Universe:		No
Corrective Action Priority Ranking:		No NCAPS ranking
Environmental Control Indicator:		No
Institutional Control Indicator:		No
Human Exposure Controls Indicator:		N/A
Groundwater Controls Indicator:		N/A
Significant Non-Complier Universe:		No
Unaddressed Significant Non-Complier Universe:		No
Addressed Significant Non-Complier Universe:		No
Significant Non-Complier With a Compliance Schedule Universe:		No
Financial Assurance Required:		Not reported
Handler Date of Last Change:		20150414
Recognized Trader-Importer:		No
Recognized Trader-Exporter:		No
Importer of Spent Lead Acid Batteries:		No
Exporter of Spent Lead Acid Batteries:		No
Recycler Activity Without Storage:		No
Manifest Broker:		No
Sub-Part P Indicator:		No

Biennial: List of Years

Year:	2009

Click Here for Biennial Reporting System Data:

CON EDISON - SERVICE BOX 35856 (Continued) **1014396492**

Hazardous Waste Summary:
Waste Code: D008
Waste Description: Lead

Handler - Owner Operator:
Owner/Operator Indicator: Owner
Owner/Operator Name: CONSOLIDATED EDISON COMPANY OF NY, INC.
Legal Status: Private
Date Became Current: 20090728
Date Ended Current: Not reported
Owner/Operator Address: 4 IRVING PLACE
Owner/Operator City,State,Zip: NEW YORK, NY 10003
Owner/Operator Telephone: Not reported
Owner/Operator Telephone Ext: Not reported
Owner/Operator Fax: Not reported
Owner/Operator Email: Not reported

Owner/Operator Indicator: Operator
Owner/Operator Name: CONSOLIDATED EDISON COMPANY OF NY, INC.
Legal Status: Private
Date Became Current: 20090728
Date Ended Current: Not reported
Owner/Operator Address: 4 IRVING PLACE
Owner/Operator City,State,Zip: NEW YORK, NY 10003
Owner/Operator Telephone: Not reported
Owner/Operator Telephone Ext: Not reported
Owner/Operator Fax: Not reported
Owner/Operator Email: Not reported

Historic Generators:
Receive Date: 20100323
Handler Name: CON EDISON - SERVICE BOX 35856
Federal Waste Generator Description: Large Quantity Generator
State District Owner: Not reported
Large Quantity Handler of Universal Waste: No
Recognized Trader Importer: No
Recognized Trader Exporter: No
Spent Lead Acid Battery Importer: No
Spent Lead Acid Battery Exporter: No
Current Record: Yes
Non Storage Recycler Activity: Not reported
Electronic Manifest Broker: Not reported

List of NAICS Codes and Descriptions:
NAICS Code: 221122
NAICS Description: Electric Power Distribution

Facility Has Received Notices of Violations:
Violations: No Violations Found

Evaluation Action Summary:
Evaluations: No Evaluations Found

CON EDISON - SERVICE BOX 35856 (Continued) **1014396492**

NY MANIFEST:

EPA ID:	NYP004188025
Country:	USA
Name:	Consolidated Edison
Address:	GREAT JONES ST AND BROADWAY
Address 2:	Not reported
City,State,Zip:	NEW YORK, NY 10012
Zip 4:	Not reported
Location Address 1:	GREAT JONES ST AND BROADWAY
Location Address 2:	Not reported
Location City,State,Zip:	NEW YORK, NY 10012
Location Zip 4:	Not reported
Facility Status:	Not reported
Total Tanks:	Not reported
Code:	BP

Mailing:

Mailing Name:	Consolidated Edison
Mailing Contact:	Consolidated Edison
Mailing Address 1:	4 IRVING PLACE RM 828
Mailing Address 2:	Not reported
Mailing City,State,Zip:	NEW YORK, NY 10003
Mailing Zip 4:	Not reported
Mailing Country:	USA
Mailing Phone:	2124602808

Manifest Data:

Document ID:	Not reported
Manifest Status:	Not reported
Trans1 State ID:	NJ0000027193
Year:	2018
Trans2 State ID:	Not reported
Generator Ship Date:	07/28/2009
Trans1 Recv Date:	07/28/2009
Trans2 Recv Date:	Not reported
TSD Site Recv Date:	07/28/2009
Part A Recv Date:	Not reported
Part B Recv Date:	Not reported
Generator EPA ID:	NYP004188025
Trans1 EPA ID:	Not reported
Trans2 EPA ID:	Not reported
TSDF ID 1:	NJD002200046
TSDF ID 2:	Not reported
Manifest Tracking Number:	003532219JJK
Import Indicator:	N
Export Indicator:	N
Discr Quantity Indicator:	N
Discr Type Indicator:	N
Discr Residue Indicator:	N
Discr Partial Reject Indicator:	N
Discr Full Reject Indicator:	N
Manifest Ref Number:	Not reported
Alt Facility RCRA ID:	Not reported
Alt Facility Sign Date:	Not reported
MGMT Method Type Code:	H111
Waste Code a:	Lead
Waste Code b:	Not reported

CON EDISON - SERVICE BOX 35856 (Continued) **1014396492**

Waste Code c:	Not reported
Waste Code e:	Not reported
Waste Code f:	Not reported
Waste Code g:	Not reported
Waste Code 1:	Not reported
Waste Code 2:	Not reported
Waste Code 3:	Not reported
Waste Code 4:	Not reported
Waste Code 5:	Not reported
Waste Code 6:	Not reported
Quantity:	3000
Units:	Pounds
Number of Containers:	1
Container Type:	Cargo tanks (tank trucks)
Handling Method:	Treat
Specific Gravity:	1

NJ MANIFEST:

EPA ID:	NYP004188025
Name:	CON EDISON - SERVICE BOX 35856
Address:	GREAT JONES ST AND BROADWAY
City,State,Zip:	NEW YORK, NY 10012
County:	Not reported
Mailing Address:	4 IRVING PLACE
Mailing City,State,Zip:	NEW YORK, NY 10003
Telephone:	Not reported
Emergency Telephone:	Not reported
Contact:	FRANKLYN MURRAY
Comments:	Not reported
SIC Code:	Not reported
County:	NY061
Municipal:	Not reported
Previous EPAID:	Not reported
Generator Flag:	Not reported
Transporter Flag:	Not reported
TSDF Flag:	Not reported
Name Change:	Not reported
Date Change:	Not reported

Manifest Data:

EPA ID:	NYP004188025
Manifest Number:	003532219JJK
Date Shipped:	07/28/2009
TSDF EPA ID:	NJD002200046
Transporter EPA ID:	NJ0000027193
Transporter 2 EPA ID:	Not reported
Transporter 3 EPA ID:	Not reported
Transporter 4 EPA ID:	Not reported
Transporter 5 EPA ID:	Not reported
Transporter 6 EPA ID:	Not reported
Transporter 7 EPA ID:	Not reported
Transporter 8 EPA ID:	Not reported
Transporter 9 EPA ID:	Not reported
Transporter 10 EPA ID:	Not reported
Date Trans1 Transported Waste:	07/28/2009
Date Trans2 Transported Waste:	Not reported

CON EDISON - SERVICE BOX 35856 (Continued) **1014396492**

Date Trans3 Transported Waste:	Not reported
Date Trans4 Transported Waste:	Not reported
Date Trans5 Transported Waste:	Not reported
Date Trans6 Transported Waste:	Not reported
Date Trans7 Transported Waste:	Not reported
Date Trans8 Transported Waste:	Not reported
Date Trans9 Transported Waste:	Not reported
Date Trans10 Transported Waste:	Not reported
Date TSDF Received Waste:	07/28/2009
TSDF EPA Facility Name:	Not reported
QTY Units:	Not reported
Transporter SEQ ID:	Not reported
Transporter-1 Date:	Not reported
Waste SEQ ID:	Not reported
Waste Type Code 2:	Not reported
Waste Type Code 3:	Not reported
Waste Type Code 4:	Not reported
Waste Type Code 5:	Not reported
Waste Type Code 6:	Not reported
Date Accepted:	Not reported
Manifest Discrepancy Type:	Not reported
Data Entry Number:	Not reported
Was Load Rejected:	N
Reason Load Was Rejected:	Not reported

Waste:

Manifest Year:	Not reported
Waste Code:	D008
Hand Code:	H111
Quantity:	3000
Unit:	P

B212 **214191; GREAT JONES ST AND BROADWAY** **NY Spills** **S110306652**
WNW **GREAT JONES ST AND BROADWAY** **N/A**
< 1/8 **NEW YORK, NY**
0.079 mi.
416 ft. **Site 46 of 46 in cluster B**

Relative:
Lower

Actual:
40 ft.

SPILLS:

Name:	214191; GREAT JONES ST AND BROADWAY
Address:	GREAT JONES ST AND BROADWAY
City,State,Zip:	NEW YORK, NY
Spill Number/Closed Date:	0814546 / 2008-10-28
Facility ID:	0814546
Facility Type:	ER
DER Facility ID:	386598
Site ID:	432692
DEC Region:	2
Spill Cause:	Unknown
Spill Class:	D4
SWIS:	3101
Spill Date:	2008-10-18
Investigator:	DMPOKRZY
Referred To:	Not reported
Reported to Dept:	2008-12-31
CID:	Not reported

214191; GREAT JONES ST AND BROADWAY (Continued) **S110306652**

Water Affected:	Not reported
Spill Source:	Commercial/Industrial
Spill Notifier:	Responsible Party
Cleanup Ceased:	Not reported
Cleanup Meets Std:	Not reported
Last Inspection:	Not reported
Recommended Penalty:	Not reported
UST Trust:	Not reported
Remediation Phase:	0
Date Entered In Computer:	2010-04-16
Spill Record Last Update:	2010-04-16
Spiller Name:	ERT DESK
Spiller Company:	CON EDISON
Spiller Address:	5030 BROADWAY
Spiller Company:	001
Contact Name:	ERT DESK
Latitude:	Not reported
Longitude:	Not reported
DEC Memo:	Not reported
Remarks:	Not reported

All Materials:

Site ID:	432692
Operable Unit ID:	1183753
Operable Unit:	01
Material ID:	2177941
Material Code:	0541A
Material Name:	dielectric fluid
Case No.:	Not reported
Material FA:	Petroleum
Quantity:	2.00
Units:	G
Recovered:	Not reported
Resource Affected:	Utility
Oxygenate:	Not reported

D213 **DOWNTOWN AUTOMOTIVE INC** **UST FINDER RELEASE** **1029065243**
SSE **326 BOWERY ST** **N/A**
< 1/8 **NEW YORK, NY 0**
0.079 mi.
419 ft. **Site 25 of 30 in cluster D**

Relative:
Higher

Actual:
42 ft.

UST FINDER RELEASE:

Object ID:	256270
Facility ID:	NY207718
Lust ID:	NY9706763
Name:	DOWNTOWN AUTOMOTIVE INC
Address:	326 BOWERY ST
City,State,Zip:	NEW YORK, NY 0
Address Match Type:	Not reported
Reported Date:	1997/09/06 15:59:59+00
Status:	No Further Action
Substance:	Not reported
Population within 1500ft:	20250
Domestic Wells within 1500ft:	0
Land Use:	Developed, High Intensity
Within SPA:	No

DOWNTOWN AUTOMOTIVE INC (Continued) **1029065243**

SPA PWS Facility ID:	Not reported
SPA Water Type:	Not reported
SPA Facility Type:	Not reported
SPA HUC12:	Not reported
Within WHPA:	No
WHPA PWS Facility ID:	Not reported
WHPA Water Type:	Not reported
WHPA Facility Type:	Not reported
WHPA HUC12:	Not reported
Within 100yr Floodplain:	No
Tribe:	Not reported
EPA Region:	2
NFA Letter 1:	Not reported
NFA Letter 2:	Not reported
NFA Letter 3:	Not reported
NFA Letter 4:	Not reported
Closed With Residual Contaminate:	Not reported
Coordinate Source:	State
X Coord:	-73.99197
Y Coord:	40.7256800000001
Latitude:	40.7256799999999
Longitude:	-73.9919699999999

D214 **SERVICE STATION** **RCRA NonGen / NLR** **1000432500**
SSE **326 BOWERY AVE** **FINDS** **NYD085735017**
< 1/8 **NEW YORK, NY 10012** **ECHO**
0.079 mi.
419 ft. **Site 26 of 30 in cluster D**

Relative: **Higher**
Actual: **42 ft.**

RCRA Listings:

Date Form Received by Agency:	20070101
Handler Name:	Service Station
Handler Address:	Bowery Ave
Handler City,State,Zip:	NEW YORK, NY 10012-2407
EPA ID:	NYD085735017
Contact Name:	Not reported
Contact Address:	BOWERY AVE
Contact City,State,Zip:	NEW YORK, NY 10012
Contact Telephone:	Not reported
Contact Fax:	Not reported
Contact Email:	Not reported
Contact Title:	Not reported
EPA Region:	02
Land Type:	Not reported
Federal Waste Generator Description:	Not a generator, verified
Non-Notifier:	Not reported
Biennial Report Cycle:	Not reported
Accessibility:	Not reported
Active Site Indicator:	Not reported
State District Owner:	Ny
State District:	NYSDEC R2
Mailing Address:	BOWERY AVE
Mailing City,State,Zip:	NEW YORK, NY 10012
Owner Name:	Bowery Service Station Inc
Owner Type:	Private
Operator Name:	Bowery Service Station Inc
Operator Type:	Private
Short-Term Generator Activity:	No

SERVICE STATION (Continued) **1000432500**

Importer Activity:	No
Mixed Waste Generator:	No
Transporter Activity:	No
Transfer Facility Activity:	No
Recycler Activity with Storage:	No
Small Quantity On-Site Burner Exemption:	No
Smelting Melting and Refining Furnace Exemption:	No
Underground Injection Control:	No
Off-Site Waste Receipt:	No
Universal Waste Indicator:	No
Universal Waste Destination Facility:	No
Federal Universal Waste:	No
Active Site State-Reg Handler:	---
Federal Facility Indicator:	Not reported
Hazardous Secondary Material Indicator:	N
Sub-Part K Indicator:	Not reported
2018 GPRA Permit Baseline:	Not on the Baseline
2018 GPRA Renewals Baseline:	Not on the Baseline
202 GPRA Corrective Action Baseline:	No
Subject to Corrective Action Universe:	No
Non-TSDFs Where RCRA CA has Been Imposed Universe:	No
Corrective Action Priority Ranking:	No NCAPS ranking
Environmental Control Indicator:	No
Institutional Control Indicator:	No
Human Exposure Controls Indicator:	N/A
Groundwater Controls Indicator:	N/A
Significant Non-Complier Universe:	No
Unaddressed Significant Non-Complier Universe:	No
Addressed Significant Non-Complier Universe:	No
Significant Non-Complier With a Compliance Schedule Universe:	No
Financial Assurance Required:	Not reported
Handler Date of Last Change:	20150414
Recognized Trader-Importer:	No
Recognized Trader-Exporter:	No
Importer of Spent Lead Acid Batteries:	No
Exporter of Spent Lead Acid Batteries:	No
Recycler Activity Without Storage:	No
Manifest Broker:	No
Sub-Part P Indicator:	No

Hazardous Waste Summary:

Waste Code:	D000
Waste Description:	Not Defined
Waste Code:	D001
Waste Description:	Ignitable Waste

Handler - Owner Operator:

Owner/Operator Indicator:	Owner
Owner/Operator Name:	BOWERY SERVICE STATION INC
Legal Status:	Private
Date Became Current:	Not reported
Date Ended Current:	Not reported
Owner/Operator Address:	NOT REQUIRED
Owner/Operator City,State,Zip:	NOT REQUIRED, WY 99999

SERVICE STATION (Continued) **1000432500**

Owner/Operator Telephone: 212-555-1212
Owner/Operator Telephone Ext: Not reported
Owner/Operator Fax: Not reported
Owner/Operator Email: Not reported

Owner/Operator Indicator: Operator
Owner/Operator Name: BOWERY SERVICE STATION INC
Legal Status: Private
Date Became Current: Not reported
Date Ended Current: Not reported
Owner/Operator Address: NOT REQUIRED
Owner/Operator City,State,Zip: NOT REQUIRED, WY 99999
Owner/Operator Telephone: 212-555-1212
Owner/Operator Telephone Ext: Not reported
Owner/Operator Fax: Not reported
Owner/Operator Email: Not reported

Owner/Operator Indicator: Owner
Owner/Operator Name: BOWERY SERVICE STATION INC
Legal Status: Private
Date Became Current: Not reported
Date Ended Current: Not reported
Owner/Operator Address: NOT REQUIRED
Owner/Operator City,State,Zip: NOT REQUIRED, WY 99999
Owner/Operator Telephone: 212-555-1212
Owner/Operator Telephone Ext: Not reported
Owner/Operator Fax: Not reported
Owner/Operator Email: Not reported

Historic Generators:
Receive Date: 19990708
Handler Name: SERVICE STATION
Federal Waste Generator Description: Not a generator, verified
State District Owner: Ny
Large Quantity Handler of Universal Waste: No
Recognized Trader Importer: No
Recognized Trader Exporter: No
Spent Lead Acid Battery Importer: No
Spent Lead Acid Battery Exporter: No
Current Record: No
Non Storage Recycler Activity: Not reported
Electronic Manifest Broker: Not reported

Receive Date: 20060101
Handler Name: SERVICE STATION
Federal Waste Generator Description: Not a generator, verified
State District Owner: Ny
Large Quantity Handler of Universal Waste: No
Recognized Trader Importer: No
Recognized Trader Exporter: No
Spent Lead Acid Battery Importer: No
Spent Lead Acid Battery Exporter: No
Current Record: No
Non Storage Recycler Activity: Not reported
Electronic Manifest Broker: Not reported

Receive Date: 20070101

SERVICE STATION (Continued) **1000432500**

Handler Name: SERVICE STATION
Federal Waste Generator Description: Not a generator, verified
State District Owner: Ny
Large Quantity Handler of Universal Waste: No
Recognized Trader Importer: No
Recognized Trader Exporter: No
Spent Lead Acid Battery Importer: No
Spent Lead Acid Battery Exporter: No
Current Record: Yes
Non Storage Recycler Activity: Not reported
Electronic Manifest Broker: Not reported

Receive Date: 19800818
Handler Name: SERVICE STATION
Federal Waste Generator Description: Large Quantity Generator
State District Owner: Ny
Large Quantity Handler of Universal Waste: No
Recognized Trader Importer: No
Recognized Trader Exporter: No
Spent Lead Acid Battery Importer: No
Spent Lead Acid Battery Exporter: No
Current Record: No
Non Storage Recycler Activity: Not reported
Electronic Manifest Broker: Not reported

List of NAICS Codes and Descriptions:
NAICS Codes: No NAICS Codes Found

Facility Has Received Notices of Violations:
Violations: No Violations Found

Evaluation Action Summary:
Evaluations: No Evaluations Found

FINDS:
Registry ID: 110004372884

Click Here for FRS Facility Detail Report:

Environmental Interest/Information System:
The Resource Conservation and Recovery Act Information System (RCRAInfo) is EPA's comprehensive information system in support of the Resource Conservation and Recovery Act (RCRA) of 1976 and the Hazardous and Solid Waste Amendments (HSWA) of 1984. It tracks many types of information about generators, transporters, treaters, storers, and disposers of hazardous waste.
Registry ID: 110019803257

Click Here for FRS Facility Detail Report:

Environmental Interest/Information System:
The New York Department of Environmental Conservation Facility Information System (FIS) database houses all information about facilities that are regulated or of environmental interest to the state of New York.

SERVICE STATION (Continued) **1000432500**

Click this hyperlink while viewing on your computer to access additional FINDS: detail in the EDR Site Report.

ECHO:
Envid: 1000432500
Registry ID: 110004372884

DFR URL:
Name: SERVICE STATION
Address: 326 BOWERY AVE
City,State,Zip: NEW YORK, NY 10012

D215 **DOWNTOWN AUTOMOTIVE, INC.** **UST FINDER** **1028571148**
SSE **326 BOWERY** **N/A**
< 1/8 **NEW YORK, NY 10012**
0.079 mi.
419 ft. **Site 27 of 30 in cluster D**

Relative:
Higher

Actual:
42 ft.

UST FINDER:
Object ID: 298310
Facility ID: NY21141
Name: DOWNTOWN AUTOMOTIVE, INC.
Address: 326 BOWERY
City,State,Zip: NEW YORK, NY 10012
Address Match Type: Not reported
Open USTs: 0
Closed USTs: 14
TOS USTs: 0
Population 1500ft: 20008
Private Wells 1500ft: 0
Within 100yr Floodplain: No
Land Use: Developed, High Intensity
Within SPA: No
SPA PWS Facility ID: Not reported
SPA Water Type: Not reported
SPA Facility Type: Not reported
SPA HUC12: Not reported
Within WHPA: No
WHPA PWS Facility ID: Not reported
WHPA Water Type: Not reported
WHPA Facility Type: Not reported
WHPA HUC12: Not reported
Facility Status: Closed UST(s)
Date of Last Inspection: Not reported
EPA Region: 2
Tribe: Not reported
Coordinate Source: State
X Coord: -73.99234
Y Coord: 40.7255660000001
Latitude: 40.725566
Longitude: -73.99234

UST FINDER:
Object ID: 1214943
Facility ID: NY21141
Tank ID: NY24349
Tank Status: Closed
Installation Date: 1975/04/01 16:00:00+00

DOWNTOWN AUTOMOTIVE, INC. (Continued) **1028571148**

Removal Date: Not reported
Tank Capacity: 550
Substances: Not reported
Tank Wall Type: Not reported

Object ID: 1214944
Facility ID: NY21141
Tank ID: NY25393
Tank Status: Closed
Installation Date: 1975/04/01 16:00:00+00
Removal Date: Not reported
Tank Capacity: 550
Substances: Not reported
Tank Wall Type: Not reported

Object ID: 1214945
Facility ID: NY21141
Tank ID: NY25394
Tank Status: Closed
Installation Date: 1975/04/01 16:00:00+00
Removal Date: Not reported
Tank Capacity: 550
Substances: Not reported
Tank Wall Type: Not reported

Object ID: 1214946
Facility ID: NY21141
Tank ID: NY28267
Tank Status: Closed
Installation Date: 1975/04/01 16:00:00+00
Removal Date: Not reported
Tank Capacity: 550
Substances: Not reported
Tank Wall Type: Not reported

Object ID: 1214947
Facility ID: NY21141
Tank ID: NY28268
Tank Status: Closed
Installation Date: 1975/04/01 16:00:00+00
Removal Date: Not reported
Tank Capacity: 550
Substances: Not reported
Tank Wall Type: Not reported

Object ID: 1214948
Facility ID: NY21141
Tank ID: NY28269
Tank Status: Closed
Installation Date: 1975/04/01 16:00:00+00
Removal Date: Not reported
Tank Capacity: 550
Substances: Not reported
Tank Wall Type: Not reported

Object ID: 1214949
Facility ID: NY21141

DOWNTOWN AUTOMOTIVE, INC. (Continued) **1028571148**

Tank ID: NY28270
Tank Status: Closed
Installation Date: 1975/04/01 16:00:00+00
Removal Date: Not reported
Tank Capacity: 550
Substances: Not reported
Tank Wall Type: Not reported

Object ID: 1214950
Facility ID: NY21141
Tank ID: NY110920
Tank Status: Closed
Installation Date: 1975/04/01 16:00:00+00
Removal Date: Not reported
Tank Capacity: 550
Substances: Not reported
Tank Wall Type: Not reported

Object ID: 1214951
Facility ID: NY21141
Tank ID: NY110921
Tank Status: Closed
Installation Date: 1975/04/01 16:00:00+00
Removal Date: Not reported
Tank Capacity: 550
Substances: Not reported
Tank Wall Type: Not reported

Object ID: 1214952
Facility ID: NY21141
Tank ID: NY110922
Tank Status: Closed
Installation Date: 1975/04/01 16:00:00+00
Removal Date: Not reported
Tank Capacity: 550
Substances: Not reported
Tank Wall Type: Not reported

Object ID: 1214953
Facility ID: NY21141
Tank ID: NY110923
Tank Status: Closed
Installation Date: 1997/09/01 15:59:59+00
Removal Date: Not reported
Tank Capacity: 4000
Substances: Not reported
Tank Wall Type: Not reported

Object ID: 1214954
Facility ID: NY21141
Tank ID: NY110924
Tank Status: Closed
Installation Date: 1997/09/01 15:59:59+00
Removal Date: Not reported
Tank Capacity: 4000
Substances: Not reported
Tank Wall Type: Not reported

DOWNTOWN AUTOMOTIVE, INC. (Continued) **1028571148**

Object ID:	1214955
Facility ID:	NY21141
Tank ID:	NY110925
Tank Status:	Closed
Installation Date:	1997/09/01 15:59:59+00
Removal Date:	Not reported
Tank Capacity:	4000
Substances:	Not reported
Tank Wall Type:	Not reported

Object ID:	1214956
Facility ID:	NY21141
Tank ID:	NY23553
Tank Status:	Closed
Installation Date:	1979/07/01 16:00:00+00
Removal Date:	Not reported
Tank Capacity:	4000
Substances:	Not reported
Tank Wall Type:	Not reported

D216 **DOWNTOWN AUTOMOTIVE, INC.** **NY UST** **U001840828**
SSE **326 BOWERY** **NY Spills** **N/A**
< 1/8 **NEW YORK, NY 10012**
0.079 mi.
419 ft. **Site 28 of 30 in cluster D**

Relative:
Higher

Actual:
42 ft.

UST:

Name:	DOWNTOWN AUTOMOTIVE, INC.
Address:	326 BOWERY
City,State,Zip:	NEW YORK, NY 10012
Id/Status:	2-477052 / Unregulated/Closed
Program Type:	PBS
Region:	STATE
DEC Region:	2
Expiration Date:	N/A
UTM X:	585096.93094
UTM Y:	4508781.22084
Site Type:	Retail Gasoline Sales

Affiliation Records:

Site Id:	21141
Affiliation Type:	Facility Owner
Company Name:	JERRY RADAKOV
Contact Type:	Not reported
Contact Name:	JERRY RADAKOV
Address1:	326 BOWERY
Address2:	Not reported
City:	NEW YORK
State:	NY
Zip Code:	10012
Country Code:	001
Phone:	(917) 348-2613
EMail:	Not reported
Fax Number:	Not reported
Modified By:	NRLOMBAR
Date Last Modified:	2004-10-20

DOWNTOWN AUTOMOTIVE, INC. (Continued) **U001840828**

Site Id:	21141
Affiliation Type:	Mail Contact
Company Name:	DOWNTOWN AUTOMOTIVE, INC.
Contact Type:	Not reported
Contact Name:	JERRY RADAKOV
Address1:	326 BOWERY
Address2:	Not reported
City:	NEW YORK
State:	NY
Zip Code:	10012
Country Code:	001
Phone:	(917) 348-2613
EMail:	Not reported
Fax Number:	Not reported
Modified By:	NRLOMBAR
Date Last Modified:	2004-10-20

Site Id:	21141
Affiliation Type:	Facility Operator
Company Name:	DOWNTOWN AUTOMOTIVE, INC.
Contact Type:	Not reported
Contact Name:	JERRY RADAKOV
Address1:	Not reported
Address2:	Not reported
City:	Not reported
State:	NN
Zip Code:	Not reported
Country Code:	001
Phone:	(212) 674-2827
EMail:	Not reported
Fax Number:	Not reported
Modified By:	NRLOMBAR
Date Last Modified:	2004-10-20

Site Id:	21141
Affiliation Type:	Emergency Contact
Company Name:	JERRY RADAKOV
Contact Type:	Not reported
Contact Name:	JERRY RUDAKOV
Address1:	Not reported
Address2:	Not reported
City:	Not reported
State:	NN
Zip Code:	Not reported
Country Code:	999
Phone:	(917) 348-2613
EMail:	Not reported
Fax Number:	Not reported
Modified By:	NRLOMBAR
Date Last Modified:	2004-10-20

Tank Info:

Tank Number:	001
Tank ID:	38155
Tank Status:	Closed - In Place
Material Name:	Closed - In Place

DOWNTOWN AUTOMOTIVE, INC. (Continued) **U001840828**

Capacity Gallons:	4000
Install Date:	07/01/1979
Date Tank Closed:	09/01/1997
Registered:	True
Tank Location:	Underground
Tank Type:	Steel/carbon steel
Material Code:	0009
Common Name of Substance:	Gasoline
Tightness Test Method:	NN
Date Test:	Not reported
Next Test Date:	Not reported
Pipe Model:	Not reported
Modified By:	MJGRIFFI
Last Modified:	05/09/2022

Equipment Records:

G00 - Tank Secondary Containment - None
J02 - Dispenser - Suction Dispenser
D02 - Pipe Type - Galvanized Steel
F00 - Pipe External Protection - None
B00 - Tank External Protection - None
C00 - Pipe Location - No Piping
H00 - Tank Leak Detection - None
I00 - Overfill - None
A00 - Tank Internal Protection - None

Tank Number:	002
Tank ID:	38156
Tank Status:	Closed - Removed
Material Name:	Closed - Removed
Capacity Gallons:	550
Install Date:	04/01/1975
Date Tank Closed:	09/01/1997
Registered:	True
Tank Location:	Underground
Tank Type:	Steel/carbon steel
Material Code:	0009
Common Name of Substance:	Gasoline
Tightness Test Method:	NN
Date Test:	Not reported
Next Test Date:	Not reported
Pipe Model:	Not reported
Modified By:	MJGRIFFI
Last Modified:	05/09/2022

Equipment Records:

J02 - Dispenser - Suction Dispenser
G00 - Tank Secondary Containment - None
B00 - Tank External Protection - None
C00 - Pipe Location - No Piping
D02 - Pipe Type - Galvanized Steel
F00 - Pipe External Protection - None
H00 - Tank Leak Detection - None
I00 - Overfill - None
A00 - Tank Internal Protection - None

DOWNTOWN AUTOMOTIVE, INC. (Continued) **U001840828**

Tank Number: 003
Tank ID: 38157
Tank Status: Closed - Removed
Material Name: Closed - Removed
Capacity Gallons: 550
Install Date: 04/01/1975
Date Tank Closed: 09/01/1997
Registered: True
Tank Location: Underground
Tank Type: Steel/carbon steel
Material Code: 0009
Common Name of Substance: Gasoline

Tightness Test Method: NN
Date Test: Not reported
Next Test Date: Not reported
Pipe Model: Not reported
Modified By: MJGRIFFI
Last Modified: 05/09/2022

Equipment Records:

J02 - Dispenser - Suction Dispenser
G00 - Tank Secondary Containment - None
B00 - Tank External Protection - None
C00 - Pipe Location - No Piping
D02 - Pipe Type - Galvanized Steel
F00 - Pipe External Protection - None
H00 - Tank Leak Detection - None
I00 - Overfill - None
A00 - Tank Internal Protection - None

Tank Number: 004
Tank ID: 38158
Tank Status: Closed - Removed
Material Name: Closed - Removed
Capacity Gallons: 550
Install Date: 04/01/1975
Date Tank Closed: 09/01/1997
Registered: True
Tank Location: Underground
Tank Type: Steel/carbon steel
Material Code: 0009
Common Name of Substance: Gasoline

Tightness Test Method: NN
Date Test: Not reported
Next Test Date: Not reported
Pipe Model: Not reported
Modified By: MJGRIFFI
Last Modified: 05/09/2022

Equipment Records:

G00 - Tank Secondary Containment - None
J02 - Dispenser - Suction Dispenser
D02 - Pipe Type - Galvanized Steel
F00 - Pipe External Protection - None
B00 - Tank External Protection - None

DOWNTOWN AUTOMOTIVE, INC. (Continued) **U001840828**

C00 - Pipe Location - No Piping
H00 - Tank Leak Detection - None
I00 - Overfill - None
A00 - Tank Internal Protection - None

Tank Number: 005
Tank ID: 38159
Tank Status: Closed - Removed
Material Name: Closed - Removed
Capacity Gallons: 550
Install Date: 04/01/1975
Date Tank Closed: 09/01/1997
Registered: True
Tank Location: Underground
Tank Type: Steel/carbon steel
Material Code: 0009
Common Name of Substance: Gasoline

Tightness Test Method: NN
Date Test: Not reported
Next Test Date: Not reported
Pipe Model: Not reported
Modified By: MJGRIFFI
Last Modified: 05/09/2022

Equipment Records:

J02 - Dispenser - Suction Dispenser
G00 - Tank Secondary Containment - None
B00 - Tank External Protection - None
C00 - Pipe Location - No Piping
D02 - Pipe Type - Galvanized Steel
F00 - Pipe External Protection - None
H00 - Tank Leak Detection - None
I00 - Overfill - None
A00 - Tank Internal Protection - None

Tank Number: 006
Tank ID: 38160
Tank Status: Closed - Removed
Material Name: Closed - Removed
Capacity Gallons: 550
Install Date: 04/01/1975
Date Tank Closed: 09/01/1997
Registered: True
Tank Location: Underground
Tank Type: Steel/carbon steel
Material Code: 0009
Common Name of Substance: Gasoline

Tightness Test Method: NN
Date Test: Not reported
Next Test Date: Not reported
Pipe Model: Not reported
Modified By: MJGRIFFI
Last Modified: 05/09/2022

DOWNTOWN AUTOMOTIVE, INC. (Continued) **U001840828**

Equipment Records:

G00 - Tank Secondary Containment - None
J02 - Dispenser - Suction Dispenser
D02 - Pipe Type - Galvanized Steel
F00 - Pipe External Protection - None
B00 - Tank External Protection - None
C00 - Pipe Location - No Piping
H00 - Tank Leak Detection - None
I00 - Overfill - None
A00 - Tank Internal Protection - None

Tank Number: 007
Tank ID: 38161
Tank Status: Closed - Removed
Material Name: Closed - Removed
Capacity Gallons: 550
Install Date: 04/01/1975
Date Tank Closed: 09/01/1997
Registered: True
Tank Location: Underground
Tank Type: Steel/carbon steel
Material Code: 0009
Common Name of Substance: Gasoline

Tightness Test Method: NN
Date Test: Not reported
Next Test Date: Not reported
Pipe Model: Not reported
Modified By: MJGRIFFI
Last Modified: 05/09/2022

Equipment Records:

J02 - Dispenser - Suction Dispenser
G00 - Tank Secondary Containment - None
B00 - Tank External Protection - None
C00 - Pipe Location - No Piping
D02 - Pipe Type - Galvanized Steel
F00 - Pipe External Protection - None
H00 - Tank Leak Detection - None
I00 - Overfill - None
A00 - Tank Internal Protection - None

Tank Number: 008
Tank ID: 38162
Tank Status: Closed - Removed
Material Name: Closed - Removed
Capacity Gallons: 550
Install Date: 04/01/1975
Date Tank Closed: 09/01/1997
Registered: True
Tank Location: Underground
Tank Type: Steel/carbon steel
Material Code: 0008
Common Name of Substance: Diesel

DOWNTOWN AUTOMOTIVE, INC. (Continued) **U001840828**

Tightness Test Method: NN
Date Test: Not reported
Next Test Date: Not reported
Pipe Model: Not reported
Modified By: MJGRIFFI
Last Modified: 05/09/2022

Equipment Records:

G00 - Tank Secondary Containment - None
J02 - Dispenser - Suction Dispenser
D02 - Pipe Type - Galvanized Steel
F00 - Pipe External Protection - None
B00 - Tank External Protection - None
C00 - Pipe Location - No Piping
H00 - Tank Leak Detection - None
I00 - Overfill - None
A00 - Tank Internal Protection - None

Tank Number: 009
Tank ID: 38163
Tank Status: Closed - Removed
Material Name: Closed - Removed
Capacity Gallons: 550
Install Date: 04/01/1975
Date Tank Closed: 09/01/1997
Registered: True
Tank Location: Underground
Tank Type: Steel/carbon steel
Material Code: 0008
Common Name of Substance: Diesel

Tightness Test Method: NN
Date Test: Not reported
Next Test Date: Not reported
Pipe Model: Not reported
Modified By: MJGRIFFI
Last Modified: 05/09/2022

Equipment Records:

J02 - Dispenser - Suction Dispenser
G00 - Tank Secondary Containment - None
B00 - Tank External Protection - None
C00 - Pipe Location - No Piping
D02 - Pipe Type - Galvanized Steel
F00 - Pipe External Protection - None
H00 - Tank Leak Detection - None
I00 - Overfill - None
A00 - Tank Internal Protection - None

Tank Number: 010
Tank ID: 38164
Tank Status: Closed - Removed
Material Name: Closed - Removed
Capacity Gallons: 550
Install Date: 04/01/1975
Date Tank Closed: 09/01/1997

DOWNTOWN AUTOMOTIVE, INC. (Continued) **U001840828**

Registered: True
Tank Location: Underground
Tank Type: Steel/carbon steel
Material Code: 0008
Common Name of Substance: Diesel

Tightness Test Method: NN
Date Test: Not reported
Next Test Date: Not reported
Pipe Model: Not reported
Modified By: MJGRIFFI
Last Modified: 05/09/2022

Equipment Records:

G00 - Tank Secondary Containment - None
J02 - Dispenser - Suction Dispenser
D02 - Pipe Type - Galvanized Steel
F00 - Pipe External Protection - None
B00 - Tank External Protection - None
C00 - Pipe Location - No Piping
H00 - Tank Leak Detection - None
I00 - Overfill - None
A00 - Tank Internal Protection - None

Tank Number: 011
Tank ID: 38165
Tank Status: Closed - Removed
Material Name: Closed - Removed
Capacity Gallons: 550
Install Date: 04/01/1975
Date Tank Closed: 09/01/1997
Registered: True
Tank Location: Underground
Tank Type: Steel/carbon steel
Material Code: 0008
Common Name of Substance: Diesel

Tightness Test Method: NN
Date Test: Not reported
Next Test Date: Not reported
Pipe Model: Not reported
Modified By: MJGRIFFI
Last Modified: 05/09/2022

Equipment Records:

G00 - Tank Secondary Containment - None
J02 - Dispenser - Suction Dispenser
D02 - Pipe Type - Galvanized Steel
F00 - Pipe External Protection - None
B00 - Tank External Protection - None
C00 - Pipe Location - No Piping
H00 - Tank Leak Detection - None
I00 - Overfill - None
A00 - Tank Internal Protection - None

Tank Number: 012

DOWNTOWN AUTOMOTIVE, INC. (Continued) **U001840828**

Tank ID:	53007
Tank Status:	Closed - Removed
Material Name:	Closed - Removed
Capacity Gallons:	4000
Install Date:	09/01/1997
Date Tank Closed:	03/01/2002
Registered:	True
Tank Location:	Underground
Tank Type:	Equivalent technology
Material Code:	0009
Common Name of Substance:	Gasoline
Tightness Test Method:	NN
Date Test:	Not reported
Next Test Date:	Not reported
Pipe Model:	Not reported
Modified By:	MJGRIFFI
Last Modified:	05/09/2022

Equipment Records:

C02 - Pipe Location - Underground/On-ground
J01 - Dispenser - Pressurized Dispenser
F00 - Pipe External Protection - None
G04 - Tank Secondary Containment - Double-Walled (Underground)
I02 - Overfill - High Level Alarm
K01 - Spill Prevention - Catch Basin
D06 - Pipe Type - Fiberglass Reinforced Plastic (FRP)
H01 - Tank Leak Detection - Interstitial - Electronic Monitoring
A00 - Tank Internal Protection - None
B04 - Tank External Protection - Fiberglass
H05 - Tank Leak Detection - In-Tank System (ATG)

Tank Number:	013
Tank ID:	53008
Tank Status:	Closed - Removed
Material Name:	Closed - Removed
Capacity Gallons:	4000
Install Date:	09/01/1997
Date Tank Closed:	03/01/2002
Registered:	True
Tank Location:	Underground
Tank Type:	Equivalent technology
Material Code:	0009
Common Name of Substance:	Gasoline
Tightness Test Method:	NN
Date Test:	Not reported
Next Test Date:	Not reported
Pipe Model:	Not reported
Modified By:	MJGRIFFI
Last Modified:	05/09/2022

Equipment Records:

C02 - Pipe Location - Underground/On-ground
F00 - Pipe External Protection - None
G04 - Tank Secondary Containment - Double-Walled (Underground)
J01 - Dispenser - Pressurized Dispenser

DOWNTOWN AUTOMOTIVE, INC. (Continued) **U001840828**

A00 - Tank Internal Protection - None
B04 - Tank External Protection - Fiberglass
D06 - Pipe Type - Fiberglass Reinforced Plastic (FRP)
H01 - Tank Leak Detection - Interstitial - Electronic Monitoring
I02 - Overfill - High Level Alarm
K01 - Spill Prevention - Catch Basin
H05 - Tank Leak Detection - In-Tank System (ATG)

Tank Number:	014
Tank ID:	53009
Tank Status:	Closed - Removed
Material Name:	Closed - Removed
Capacity Gallons:	4000
Install Date:	09/01/1997
Date Tank Closed:	03/01/2002
Registered:	True
Tank Location:	Underground
Tank Type:	Equivalent technology
Material Code:	0008
Common Name of Substance:	Diesel
Tightness Test Method:	NN
Date Test:	Not reported
Next Test Date:	Not reported
Pipe Model:	Not reported
Modified By:	MJGRIFFI
Last Modified:	05/09/2022

Equipment Records:

C02 - Pipe Location - Underground/On-ground
J01 - Dispenser - Pressurized Dispenser
F00 - Pipe External Protection - None
G04 - Tank Secondary Containment - Double-Walled (Underground)
I02 - Overfill - High Level Alarm
K01 - Spill Prevention - Catch Basin
B04 - Tank External Protection - Fiberglass
D06 - Pipe Type - Fiberglass Reinforced Plastic (FRP)
H01 - Tank Leak Detection - Interstitial - Electronic Monitoring
A00 - Tank Internal Protection - None
H05 - Tank Leak Detection - In-Tank System (ATG)

SPILLS:

Name:	DOWNTOWN AUTOMOTIVE INC
Address:	326 BOWERY ST
City,State,Zip:	NEW YORK, NY
Spill Number/Closed Date:	9706763 / 2017-01-18
Facility ID:	9706763
Facility Type:	ER
DER Facility ID:	207718
Site ID:	253569
DEC Region:	2
Spill Cause:	Equipment Failure
Spill Class:	C3
SWIS:	3101
Spill Date:	1997-09-06
Investigator:	RMPIPER

DOWNTOWN AUTOMOTIVE, INC. (Continued) **U001840828**

Referred To:	Not reported
Reported to Dept:	1997-09-06
CID:	369
Water Affected:	Not reported
Spill Source:	Gasoline Station or other PBS Facility
Spill Notifier:	Other
Cleanup Ceased:	Not reported
Cleanup Meets Std:	False
Last Inspection:	Not reported
Recommended Penalty:	False
UST Trust:	True
Remediation Phase:	0
Date Entered In Computer:	1997-09-06
Spill Record Last Update:	2017-01-18
Spiller Name:	GARY
Spiller Company:	DOWNTOWN AUTOMOTIVE INC
Spiller Address:	326 BOWERY ST
Spiller Company:	001
Contact Name:	GARY
Latitude:	Not reported
Longitude:	Not reported
DEC Memo:	Prior to Sept, 2004 data translation this spill Lead_DEC Field was ROMMEL 11/26/97 mmm:GOT CALL FROM STEVE, WHO'S FATHER WAS THE OWNER OF THE PROPERTY 12 YEARS AGO, AND WANTED TO KNOW IF DEC GOT ANY KIND OF SITE ASSESSMENT REPORT. CALLED YELLOWSTONE AND LEFT MESSAGE. 4/12/04-Vought-Spill transferred from Mulqueen to Rommel as per Rommel. 1/18/2006 - Haggerty - Unable to reach Todd McIndoo from Yellowstone Industries. I believe his contact # (516-485-0000) is outdated. I also emailed him with no response Todd McIndoo . Keep open-site visit. 7/1/2008 Sangesland spoke to an attorney who represents one of the new owners in the new building that was built at the site. She will investigate what permitting was done with the city to build the building. The site was a gas station, now it is a 6 floor building with commercial condo units on the ground floor and condo apartment units above it. 7-30-2008- DECPiper Spoke to Don Middleton, consultant for bank. 631-321-4300. I Let him know we have no info on spill. He will look into it and report back. 9/22/2008 Sangesland spoke to Marie Precko(?) who is working for the owner trying to close out all open issues on the new building. Since it was once a gas station and the initial comments said there was soil/groundwater contamination, Sangesland said she would probably need: 1- Drawings/photos which show the area was dug out down to bedrock for construction. 2- Since the building is a corner unit (Bond St & Bowery) Sangesland suggested that soil borings (geoprobe) be taken on the sidewalk of each side of the building. 2/22/2010 - Sangesland spoke to Andy Robinson works for William Vitacco Assoc building expiditer for the building. Trying to clean up open

DOWNTOWN AUTOMOTIVE, INC. (Continued) **U001840828**

violation. 212-791-4578 ext 206 8/16/11 - Austin - Received call from Allen Green (646-599-5869),
an expeditor who wanted to know how to get this spill report closed. I explained the basic
preliminary findings of the spill report, and the subsequent history showing many inquiries about
how to close this spill, with no submissions or additional info provided to the DEC on what has
actually been done since 1997. I referred Mr. Green to the current DEC project manager for this
spill (Ryan Piper) for more details on how to proceed. - end 1/18/17- DEC Piper received and
reviewed Subsurface investigation report. Based on results of soil, groundwater and soil vapor/
indoor air sampling, no further action is warranted. This spill is closed. Report in DEC Docs.

Remarks: TANK REMOVAL REVEALED CONTAMINATED SOIL AND POSSIBLE GROUNDWATER CONTAMINATION AT AN AUTOMOTIVE STATION-ABOUT 250 YARDS OF SOIL AT THE COMPLETON

All Materials:

Site ID:	253569
Operable Unit ID:	1050132
Operable Unit:	01
Material ID:	332345
Material Code:	0009
Material Name:	gasoline
Case No.:	Not reported
Material FA:	Petroleum
Quantity:	.00
Units:	G
Recovered:	.00
Resource Affected:	Groundwater
Oxygenate:	Not reported

Site ID:	253569
Operable Unit ID:	1050132
Operable Unit:	01
Material ID:	332344
Material Code:	0008
Material Name:	diesel
Case No.:	Not reported
Material FA:	Petroleum
Quantity:	.00
Units:	G
Recovered:	.00
Resource Affected:	Groundwater
Oxygenate:	Not reported

D217 **SPOT SERVICE STATION INC** **EDR Hist Auto** **1021850394**
SSE **326 BOWERY** **N/A**
< 1/8 **NEW YORK, NY 10012**
0.079 mi.
419 ft. **Site 29 of 30 in cluster D**

Relative: EDR Hist Auto
Higher

Actual:
42 ft.

Year:	Name:	Type:
1973	SPOT SERVICE STATION INC	Gasoline Service Stations
1974	SPOT SERVICE STATION INC	Gasoline Service Stations
1975	SPOT SERVICE STATION INC	Gasoline Service Stations
1976	SPOT SERVICE STATION INC	Gasoline Service Stations
1979	SPOT SERVICE STATION INC	Gasoline Service Stations
1980	SPOT SERVICE STATION INC	Gasoline Service Stations
1982	SPOT SERVICE STATION INC	Gasoline Service Stations
1983	SPOT SERVICE STATION INC	Gasoline Service Stations
1985	SPOT SERVICE STATION INC	Gasoline Service Stations
1986	SPOT SERVICE STATION INC	Gasoline Service Stations
1987	SPOT SERVICE STATION INC	Gasoline Service Stations
1987	BOWERY SERVICE STATION INC	Not reported
1988	SPOT SERVICE STATION INC	Gasoline Service Stations
1988	BOWERY SERVICE STATION INC	Not reported
1989	SPOT SERVICE STATION INC	Gasoline Service Stations
1990	SPOT SERVICE STATION INC	Gasoline Service Stations
1991	SPOT SERVICE STATION INC	Gasoline Service Stations
1991	ABSOLUTE AUTO SERVICE	Gasoline Service Stations
1992	SPOT SERVICE STATION INC	Gasoline Service Stations
1992	ABSOLUTE AUTO SERVICE	Gasoline Service Stations
1993	SPOT SERVICE STATION INC	Gasoline Service Stations
1994	SPOT SERVICE STATION INC	Gasoline Service Stations
1995	SPOT SERVICE STATION INC	Gasoline Service Stations
1996	DOWNTOWN AUTOMOTIVE INC	General Automotive Repair Shops
1996	SPOT SERVICE STATION INC	Gasoline Service Stations
1997	DOWNTOWN AUTOMOTIVE INC	General Automotive Repair Shops
1997	SPOT SERVICE STATION INC	Gasoline Service Stations
1998	DOWNTOWN AUTOMOTIVE INC	General Automotive Repair Shops
1999	DOWNTOWN AUTOMOTIVE INC	General Automotive Repair Shops
2000	DOWNTOWN AUTOMOTIVE INC	General Automotive Repair Shops
2001	DOWNTOWN AUTOMOTIVE INC	General Automotive Repair Shops
2002	DOWNTOWN AUTOMOTIVE INC	General Automotive Repair Shops
2003	DOWNTOWN AUTOMOTIVE INC	General Automotive Repair Shops
2004	DOWNTOWN AUTOMOTIVE INC	General Automotive Repair Shops

H218 **30 COOPER SQ.** **NY AST** **A100521271**
NE **30 COOPER SQUARE** **N/A**
< 1/8 **NEW YORK, NY 10003**
0.080 mi.
420 ft. **Site 9 of 23 in cluster H**

Relative: AST:
Lower

Actual:
41 ft.

Name:	30 COOPER SQ.
Address:	30 COOPER SQUARE
City,State,Zip:	NEW YORK, NY 10003
Region:	STATE
DEC Region:	2
Site Status:	Active
Facility Id:	2-607037
Program Type:	PBS
UTM X:	585167.76834

30 COOPER SQ. (Continued) **A100521271**

UTM Y: 4509061.40017
Expiration Date: 10/01/2026
Site Type: Apartment Building/Office Building

Affiliation Records:

Site Id: 28892
Affiliation Type: Emergency Contact
Company Name: 30 COOPER SQUARE PARTNERSHIP C/O TRI-STAR EQUITIES
Contact Type: Not reported
Contact Name: ROD FELDMAN
Address1: Not reported
Address2: Not reported
City: Not reported
State: NN
Zip Code: Not reported
Country Code: 999
Phone: (212) 751-4800
EMail: Not reported
Fax Number: Not reported
Modified By: ACDANIEL
Date Last Modified: 2021-09-09

Site Id: 28892
Affiliation Type: Facility Operator
Company Name: 30 COOPER SQUARE PARTNERSHIP C/O TRI-STAR EQUITIES
Contact Type: Not reported
Contact Name: EUGENE TABONE
Address1: Not reported
Address2: Not reported
City: Not reported
State: NN
Zip Code: Not reported
Country Code: 001
Phone: (917) 837-2860
EMail: Not reported
Fax Number: Not reported
Modified By: ACDANIEL
Date Last Modified: 2021-09-09

Site Id: 28892
Affiliation Type: Facility Owner
Company Name: 30 COOPER SQUARE PARTNERSHIP
Contact Type: AGENT
Contact Name: ROD FELDMAN
Address1: C/O TRI-STAR EQUITIES
Address2: 155 EAST 26TH STREET
City: NEW YORK
State: NY
Zip Code: 10010
Country Code: 001
Phone: (212) 751-4800
EMail: RFELDMAN@TRISTAREQ.COM
Fax Number: Not reported
Modified By: ACDANIEL
Date Last Modified: 2021-09-09

Site Id: 28892
Affiliation Type: Mail Contact

30 COOPER SQ. (Continued) **A100521271**

Company Name:	TRISTAR EQUITIES
Contact Type:	AGENT
Contact Name:	ROD FELDMAN
Address1:	155 EAST 26TH STREET
Address2:	Not reported
City:	NEW YORK
State:	NY
Zip Code:	10010
Country Code:	001
Phone:	(212) 751-4800
EMail:	RFELDMAN@TRISTAREQ.COM
Fax Number:	Not reported
Modified By:	ACDANIEL
Date Last Modified:	2021-09-09

Tank Info:

Tank Number:	002
Tank Id:	227632
Material Code:	0001
Common Name of Substance:	#2 Fuel Oil (On-Site Consumption)

Equipment Records:

	I04 - Overfill - Product Level Gauge (A/G)
	C01 - Pipe Location - Aboveground
	J02 - Dispenser - Suction Dispenser
	L00 - Piping Leak Detection - None
	G01 - Tank Secondary Containment - Diking (Aboveground)
	I05 - Overfill - Vent Whistle
	F00 - Pipe External Protection - None
	H00 - Tank Leak Detection - None
	K00 - Spill Prevention - None
	B01 - Tank External Protection - Painted/Asphalt Coating
	D01 - Pipe Type - Steel/Carbon Steel/Iron
	E00 - Piping Secondary Containment - None
	A00 - Tank Internal Protection - None
Tank Location:	Aboveground - on saddles, legs, racks, etc.... Tank bottom is elevated above grade or tank pad, allowing visual inspection.
Tank Type:	Steel/Carbon Steel/Iron
Tank Status:	In Service
Pipe Model:	Not reported
Install Date:	01/01/2009
Capacity Gallons:	3000
Tightness Test Method:	NN
Date Test:	Not reported
Next Test Date:	Not reported
Date Tank Closed:	Not reported
Register:	True
Modified By:	MJGRIFFI
Last Modified:	05/09/2022
Material Name:	#2 fuel oil (on-site consumption)

H219 **30 COOPER SQ.** **UST FINDER** **1028574050**
NE **30 COOPER SQUARE** **N/A**
< 1/8 **NEW YORK, NY 10003**
0.080 mi.
420 ft. **Site 10 of 23 in cluster H**

Relative: **Lower**

Actual: **41 ft.**

UST FINDER:

Object ID:	298515
Facility ID:	NY28892
Name:	30 COOPER SQ.
Address:	30 COOPER SQUARE
City,State,Zip:	NEW YORK, NY 10003
Address Match Type:	Not reported
Open USTs:	0
Closed USTs:	1
TOS USTs:	0
Population 1500ft:	26428
Private Wells 1500ft:	0
Within 100yr Floodplain:	No
Land Use:	Developed, High Intensity
Within SPA:	No
SPA PWS Facility ID:	Not reported
SPA Water Type:	Not reported
SPA Facility Type:	Not reported
SPA HUC12:	Not reported
Within WHPA:	No
WHPA PWS Facility ID:	Not reported
WHPA Water Type:	Not reported
WHPA Facility Type:	Not reported
WHPA HUC12:	Not reported
Facility Status:	Closed UST(s)
Date of Last Inspection:	Not reported
EPA Region:	2
Tribe:	Not reported
Coordinate Source:	State
X Coord:	-73.9905909999999
Y Coord:	40.72871
Latitude:	40.72871
Longitude:	-73.990591

UST FINDER:

Object ID:	1225965
Facility ID:	NY28892
Tank ID:	NY33033
Tank Status:	Closed
Installation Date:	1975/01/09 16:00:00+00
Removal Date:	Not reported
Tank Capacity:	3000
Substances:	Not reported
Tank Wall Type:	Not reported

H220 **CON EDISON SERVICE BOX: 30951** **RCRA NonGen / NLR** **1017771534**
ENE **15 COOPER SQ FRONT OF** **NYP004484747**
< 1/8 **NEW YORK, NY 10003**
0.080 mi.
420 ft. **Site 11 of 23 in cluster H**

Relative: **Lower**
Actual: **41 ft.**

RCRA Listings:

Date Form Received by Agency:		20140430
Handler Name:		Con Edison Service Box: 30951
Handler Address:		Cooper Sq Front Of
Handler City,State,Zip:		NEW YORK, NY 10003
EPA ID:		NYP004484747
Contact Name:		THOMAS TEELING
Contact Address:		Not reported
Contact City,State,Zip:		Not reported
Contact Telephone:		212-460-3770
Contact Fax:		Not reported
Contact Email:		Not reported
Contact Title:		SENIOR SCIENTIST
EPA Region:		02
Land Type:		Private
Federal Waste Generator Description:		Not a generator, verified
Non-Notifier:		Not reported
Biennial Report Cycle:		Not reported
Accessibility:		Not reported
Active Site Indicator:		Not reported
State District Owner:		Ny
State District:		NYSDEC R2
Mailing Address:		IRVING PL, 15TH FL NE
Mailing City,State,Zip:		NEW YORK, NY 10003
Owner Name:	Not reported	
Owner Type:		Not reported
Operator Name:	Not reported	
Operator Type:		Not reported
Short-Term Generator Activity:		No
Importer Activity:		No
Mixed Waste Generator:		No
Transporter Activity:		No
Transfer Facility Activity:		No
Recycler Activity with Storage:		No
Small Quantity On-Site Burner Exemption:		No
Smelting Melting and Refining Furnace Exemption:		No
Underground Injection Control:		No
Off-Site Waste Receipt:		No
Universal Waste Indicator:		No
Universal Waste Destination Facility:		No
Federal Universal Waste:		No
Active Site State-Reg Handler:		---
Federal Facility Indicator:		Not reported
Hazardous Secondary Material Indicator:		N
Sub-Part K Indicator:		Not reported
2018 GPRA Permit Baseline:		Not on the Baseline
2018 GPRA Renewals Baseline:		Not on the Baseline
202 GPRA Corrective Action Baseline:		No
Subject to Corrective Action Universe:		No
Non-TSDFs Where RCRA CA has Been Imposed Universe:		No
Corrective Action Priority Ranking:		No NCAPS ranking
Environmental Control Indicator:		No
Institutional Control Indicator:		No

CON EDISON SERVICE BOX: 30951 (Continued) **1017771534**

Human Exposure Controls Indicator:	N/A
Groundwater Controls Indicator:	N/A
Significant Non-Complier Universe:	No
Unaddressed Significant Non-Complier Universe:	No
Addressed Significant Non-Complier Universe:	No
Significant Non-Complier With a Compliance Schedule Universe:	No
Financial Assurance Required:	Not reported
Handler Date of Last Change:	20150211
Recognized Trader-Importer:	No
Recognized Trader-Exporter:	No
Importer of Spent Lead Acid Batteries:	No
Exporter of Spent Lead Acid Batteries:	No
Recycler Activity Without Storage:	No
Manifest Broker:	No
Sub-Part P Indicator:	No

Historic Generators:

Receive Date:	20140331
Handler Name: CON EDISON	
Federal Waste Generator Description:	Small Quantity Generator
State District Owner:	Ny
Large Quantity Handler of Universal Waste:	No
Recognized Trader Importer:	No
Recognized Trader Exporter:	No
Spent Lead Acid Battery Importer:	No
Spent Lead Acid Battery Exporter:	No
Current Record:	No
Non Storage Recycler Activity:	Not reported
Electronic Manifest Broker:	Not reported

Receive Date:	20140331
Handler Name: CON EDISON	
Federal Waste Generator Description:	Not a generator, verified
State District Owner:	Ny
Large Quantity Handler of Universal Waste:	No
Recognized Trader Importer:	No
Recognized Trader Exporter:	No
Spent Lead Acid Battery Importer:	No
Spent Lead Acid Battery Exporter:	No
Current Record:	No
Non Storage Recycler Activity:	Not reported
Electronic Manifest Broker:	Not reported

Receive Date:	20140430
Handler Name: CON EDISON SERVICE BOX:	30951
Federal Waste Generator Description:	Not a generator, verified
State District Owner:	Ny
Large Quantity Handler of Universal Waste:	No
Recognized Trader Importer:	No
Recognized Trader Exporter:	No
Spent Lead Acid Battery Importer:	No
Spent Lead Acid Battery Exporter:	No
Current Record:	Yes
Non Storage Recycler Activity:	Not reported
Electronic Manifest Broker:	Not reported

CON EDISON SERVICE BOX: 30951 (Continued) **1017771534**

List of NAICS Codes and Descriptions:
NAICS Codes: No NAICS Codes Found

Facility Has Received Notices of Violations:
Violations: No Violations Found

Evaluation Action Summary:
Evaluations: No Evaluations Found

H221 **CON EDISON** **NY MANIFEST** **S116550209**
ENE **15 COOPER SQ FRONT OF** **N/A**
< 1/8 **NEW YORK, NY 10003**
0.080 mi.
420 ft. **Site 12 of 23 in cluster H**

Relative:
Lower

Actual:
41 ft.

NY MANIFEST:

EPA ID:	NYP004484747
Country:	USA
Name:	Con Edison
Address:	15 COOPER SQ FRONT OF
Address 2:	Not reported
City,State,Zip:	NEW YORK, NY 10003
Zip 4:	Not reported
Location Address 1:	F/O 15 COOPER SQ
Location Address 2:	SB30951
Location City,State,Zip:	NEW YORK, NY 10001
Location Zip 4:	Not reported
Facility Status:	Not reported
Total Tanks:	Not reported
Code:	BP

Mailing:

Mailing Name:	Con Edison
Mailing Contact:	Con Edison
Mailing Address 1:	4 IRVING PL
Mailing Address 2:	15TH FL
Mailing City,State,Zip:	NEW YORK, NY 10003
Mailing Zip 4:	Not reported
Mailing Country:	USA
Mailing Phone:	Not reported

Manifest Data:

Document ID:	Not reported
Manifest Status:	Not reported
Trans1 State ID:	NJD003812047
Year:	2018
Trans2 State ID:	Not reported
Generator Ship Date:	03/31/2014
Trans1 Recv Date:	03/31/2014
Trans2 Recv Date:	Not reported
TSD Site Recv Date:	04/04/2014
Part A Recv Date:	Not reported
Part B Recv Date:	Not reported
Generator EPA ID:	NYP004484747
Trans1 EPA ID:	Not reported

CON EDISON (Continued) **S116550209**

Trans2 EPA ID:	Not reported
TSDF ID 1:	NJD991291105
TSDF ID 2:	Not reported
Manifest Tracking Number:	002406244GBF
Import Indicator:	N
Export Indicator:	N
Discr Quantity Indicator:	N
Discr Type Indicator:	N
Discr Residue Indicator:	N
Discr Partial Reject Indicator:	N
Discr Full Reject Indicator:	N
Manifest Ref Number:	Not reported
Alt Facility RCRA ID:	Not reported
Alt Facility Sign Date:	Not reported
MGMT Method Type Code:	H110
Waste Code a:	Lead
Waste Code b:	Not reported
Waste Code c:	Not reported
Waste Code e:	Not reported
Waste Code f:	Not reported
Waste Code g:	Not reported
Waste Code 1:	Not reported
Waste Code 2:	Not reported
Waste Code 3:	Not reported
Waste Code 4:	Not reported
Waste Code 5:	Not reported
Waste Code 6:	Not reported
Quantity:	600
Units:	Pounds
Number of Containers:	1
Container Type:	Cargo tanks (tank trucks)
Handling Method:	Treat
Specific Gravity:	1

E222 **55 GALLON DRUM** **NY Spills** **S128911508**
North **410 LAFAYETTE ST** **N/A**
< 1/8 **MANHATTAN, NY**
0.080 mi.
423 ft. **Site 14 of 15 in cluster E**

Relative: SPILLS:
Lower

Name:	55 GALLON DRUM
Address:	410 LAFAYETTE ST
City,State,Zip:	MANHATTAN, NY
Spill Number/Closed Date:	2201661 / 2022-06-14
Facility ID:	2201661
Facility Type:	ER
DER Facility ID:	583418
Site ID:	636718
DEC Region:	2
Spill Cause:	Abandoned Drums
Spill Class:	Not reported
SWIS:	3101
Spill Date:	2022-05-23
Investigator:	HSSEKHON
Referred To:	Not reported
Reported to Dept:	2022-05-23

Actual:
41 ft.

55 GALLON DRUM (Continued) **S128911508**

CID:	Not reported
Water Affected:	Not reported
Spill Source:	Commercial/Industrial
Spill Notifier:	Local Agency
Cleanup Ceased:	Not reported
Cleanup Meets Std:	False
Last Inspection:	Not reported
Recommended Penalty:	False
UST Trust:	False
Remediation Phase:	0
Date Entered In Computer:	2022-05-23
Spill Record Last Update:	2022-06-14
Spiller Name:	Not reported
Spiller Company:	LAFAYETTE ST PARKING LLC
Spiller Address:	417 LASAYETTE
Spiller Company:	999
Contact Name:	ALEX TASTRO
Latitude:	Not reported
Longitude:	Not reported
DEC Memo:	5/23/22-Lin-According to DEP industrial waste, a 55 gallon drum of waste oil wrapped in black garbage bag leaks oil when it rains. The parking lot worker was informed to properly secure the drum. There is only staining on the ground right now. DEC Harmandeep will inspect site to ensure that they secure the drum. The address is corrected to 410 lafayette St, manhattan. 5/24/22 - Sekhon On 5/23(PM) - spoke with notifier to get contact info for RP. Site inspected (PM). Met parking attendant (from 403 layfette st). 410 layfette st parking lot inspected, one 55 gallon drum filled with oil observed in the SW corner of parking lot. Attendant Eugenio told that management hired environmental contractor to pick this drum on Friday. At time of inspection drum was not leaking but wrapped with black plastic. David -212-929-9404 (management office) Eugenio - Attendant (212 254 1263 _ landline at 403 layfette st) 6/10/22 - Sekhon On 6/9/22(PM) site inspected. Oil drum removed. NFA required. Case closed.
Remarks:	Clean up unknown. parking lot. Every time it rains the drum leaks oil. Not reported

All Materials:

Site ID:	636718
Operable Unit ID:	1383787
Operable Unit:	01
Material ID:	2398214
Material Code:	0022
Material Name:	waste oil/used oil
Case No.:	Not reported
Material FA:	Petroleum
Quantity:	3.00
Units:	G
Recovered:	Not reported
Resource Affected:	Soil
Oxygenate:	Not reported

E223 **LOT 48,TAXBLOCK 545** **NY E DESIGNATION** **S128902229**
North **410 LAFAYETTE STREET** **NY NYC LAND USE** **N/A**
< 1/8 **MANHATTAN, NY 10003**
0.080 mi.
423 ft. **Site 15 of 15 in cluster E**

Relative:
Lower

Actual:
41 ft.

E DESIGNATION:

Name:	LOT 48,TAXBLOCK 545
Address:	410 LAFAYETTE STREET
City,State,Zip:	MANHATTAN, NY 10003
Tax Lot(s):	48
Tax Block:	545
Borough Code:	MN
E-No:	E-619
Effective Date:	Not reported
Satisfaction Date:	Not reported
Ceqr Number:	21DCP059M
Ulurp Number:	N210423ZRM; C210422ZMM
Zoning Map No:	Not reported
Description:	Hazardous Materials* Phase I and Phase II Testing Protocol;Window Wall Attenuation & Alternate Ventilation
Lot Remediation Date:	Not reported

NYC LAND USE:

Name:	Not reported
Address:	410 LAFAYETTE STREET
City,State,Zip:	MANHATTAN, NY 10003
Latitude:	40.7286871
Longitude:	-73.9929500
Type Of Ownership Code:	Not reported
Owner Name:	410-414 LAFAYETTE ST.
Borough:	MN
Tax Block:	545
Tax Lot:	48
Community District:	102
Census Tract 2020:	1005700
Census Block 2020:	10057002003
Census Tract 2010:	57
Census Block 2010:	2003
School District:	02
City Council District:	2
Fire Company:	E033
Police Precinct:	9
Health Center District:	15
Health Area:	5700
Sanitation District Boro:	1
Sanitation District Number:	02
Sanitation Subsection:	2A
Zoning District 1:	M1-5/R9A: Mixed Manufacturing & Residential Districts
Zoning District 2:	Not reported
Zoning District 3:	Not reported
Zoning District 4:	Not reported
Commercial Overlay 1:	Not reported
Commercial Overlay 2:	Not reported
Special Purpose District 1:	SNX
Special Purpose District 2:	Not reported
Special Purpose District 3:	Not reported
Limited Height District:	Not reported

LOT 48,TAXBLOCK 545 (Continued) **S128902229**

Spill Boundary Indicator:	N
Building Class:	G6: Garages And Gasoline Stations - Licensed Parking Lot
Land Use Category:	Parking Facilities
Number Of Easements:	0
Lot Area:	8020
Total Building Floor Area:	1
Commercial Floor Area:	1
Residential Floor Area:	0
Office Floor Area:	0
Retail Floor Area:	0
Garage Floor Area:	0
Storage Floor Area:	0
Factory Floor Area:	0
Other Floor Area:	1
Total Building Floor Area Source Code:	2
Number Of Buildings:	1
Number Of Floors:	Not reported
Residential Units:	0
Total Units:	0
Lot Frontage:	58.3300000
Lot Depth:	137.5000000
Building Frontage:	0.0000000
Building Depth:	0.0000000
Extension Code:	N
Proximity Code:	0
Irregular Lot Code:	N
Lot Type:	5
Basement Type/Grade:	0
Assessed Land Value:	1592100.00000
Assessed Total Value:	1592100.00000
Exempt Total Value:	0.00000
Year Built:	0
Year Altered 1:	0
Year Altered 2:	0
Historic District Name:	Not reported
Landmark Status:	Not reported
Built Floor Area Ratio:	0.00000000000
Maximum Allowable Residential Far:	0.00000000000
Maximum Allowable Commercial Far:	5.00000000000
Maximum Allowable Community Facility Far:	6.50000000000
Boro Code:	1
Borough, Tax Block and Lot:	1005450048.00000000
Condominium Number:	Not reported
Census Tract 2:	0057
X Coordinate:	986204
Y Coordinate:	204757
Zoning Map #:	12c
Zoning Map Code:	Not reported
Sanborn Map #:	103 024
Tax Map #:	10207
E-designation Number:	E-619
Apportionment BBL:	Not reported
Apportionment Date:	Not reported
Pluto DTM Base Map Indicator:	1
2007 Flood Insurance Rate Map Indicator:	Not reported
2015 Preliminary Flood Insurance Rate Map Indicator:	Not reported
Version Number:	24v3.1

LOT 48,TAXBLOCK 545 (Continued) **S128902229**

Changed By DCP: Not reported

J224 **TM 3691** **NY Spills** **S106468946**
WNW **1 WEST 3RD STREET** **N/A**
< 1/8 **MANHATTAN, NY**
0.080 mi.
424 ft. **Site 2 of 15 in cluster J**

Relative: **Lower**

Actual: **40 ft.**

SPILLS:

Name:	TM 3691
Address:	1 WEST 3RD STREET
City,State,Zip:	MANHATTAN, NY
Spill Number/Closed Date:	0401482 / 2004-08-20
Facility ID:	0401482
Facility Type:	ER
DER Facility ID:	88562
Site ID:	99690
DEC Region:	2
Spill Cause:	Equipment Failure
Spill Class:	C4
SWIS:	3101
Spill Date:	2004-05-12
Investigator:	JHOCONNE
Referred To:	Not reported
Reported to Dept:	2004-05-12
CID:	444
Water Affected:	Not reported
Spill Source:	Institutional, Educational, Gov., Other
Spill Notifier:	Responsible Party
Cleanup Ceased:	Not reported
Cleanup Meets Std:	False
Last Inspection:	Not reported
Recommended Penalty:	False
UST Trust:	False
Remediation Phase:	0
Date Entered In Computer:	2004-05-12
Spill Record Last Update:	2004-08-20
Spiller Name:	ERT DESK
Spiller Company:	Con Ed
Spiller Address:	Not reported
Spiller Company:	001
Contact Name:	ERT DESK
Latitude:	40.7279004
Longitude:	-73.9948144
DEC Memo:	Prior to Sept, 2004 data translation this spill Lead_DEC Field was O'CONNELL e2mis no. 153337: cable gang was in process of lifting up a transformer and discover 20 gal of unknown oil in tm 3691. Substance: transformer oil. Source of spill: transformer; cause of spill: unknown Lab Sequence Number: 04-03629-001: PCBs < 1 ppm (from floor) Lab Sequence Number: 04-03629-002: Flash Point, PMCC > 140 deg F Lab Sequence Number: 04-03629-003: PCBs < 1 ppm (from transformer) Lab Sequence Number: 04-03630-001: Analysis indicates the presence of a substance similar to a dielectric fluid. Update May 14, 2004 O.S Cable Dept. E.Hulser reports clean up complete @ 15:35 on

TM 3691 (Continued) **S106468946**

May 14,2004. He reports that tanker removed 25 gallons of oil only no water, from unit and vault.
Flush truck removed asphalt and soil, and was power washed twice with flush truck using Bio-Gen.
Old unit removed, and new one installed.

Remarks: NO SEWERS, WATERWAYS, FIRE OR SMOKE: PENDING CLEAN UP:

All Materials:

Site ID:	99690
Operable Unit ID:	885444
Operable Unit:	01
Material ID:	492691
Material Code:	0066A
Material Name:	unknown petroleum
Case No.:	Not reported
Material FA:	Petroleum
Quantity:	20.00
Units:	G
Recovered:	.00
Resource Affected:	Soil
Oxygenate:	Not reported

G225 **CON ED COMPANY OF NY** **E MANIFEST** **1031609461**
NNW **700 BROADWAY** **N/A**
< 1/8 **NEW YORK, NY 10003**
0.082 mi.
432 ft. **Site 2 of 31 in cluster G**

Relative: **Lower**

Actual: **40 ft.**

E MANIFEST:

Manifest Tracking Number:	006856163GBF
Last Updated Date:	20210607
Shipped Date:	20210527
Received Date:	20210528
Manifest Status:	Signed
Submission Type:	DataImage5Copy
Origin Type:	Service
Generator EPA ID:	NYR000114579
Generator Name:	Con Ed Company Of Ny
Generator Location Street Number:	Not reported
Generator Location Street 1:	700 BROADWAY
Generator Location Street 2:	Not reported
Generator Location City:	NEW YORK
Generator Location State:	NY
Generator Location Zip:	10003
Generator Mail Street Number:	Not reported
Generator Mail Street 1:	36 Butler St
Generator Mail Street 2:	Not reported
Generator Mail City:	Elizabeth
Generator Mail Zip:	07206
Generator Mail State:	NJ
Generator Contact Company Name:	Not reported
Designated Facility EPA ID:	NJD991291105
Designated Facility Name:	Clean Earth Of North Jersey
Designated Facility Mail Street Number:	105
Designated Facility Mail Street 1:	Not reported
Designated Facility Mail Street 2:	JACOBUS AVE
Designated Facility Mail City:	KEARNY

CON ED COMPANY OF NY (Continued) **1031609461**

Designated Facility Mail Zip:	07032
Designated Facility Mail State:	NJ
Designated Facility Location Street Number:	105
Designated Facility Location Street 1:	JACOBUS AVE
Designated Facility Location Street 2:	Not reported
Designated Facility Location City:	KEARNY
Designated Facility Location Zip:	07032
Designated Facility Location State:	NJ
Designated Facility Contact Company Name:	Not reported
Manifest Residue Indicator:	N
Rejection Indicator:	N

Transporter:

Manifest Tracking Number:	006856163GBF
Transporter Line Number:	1
Transporter EPA ID:	NJD003812047
Transporter Name:	Acv Environmental Services Inc.

Waste Line:

Manifest Tracking Number:	006856163GBF
Waste Line Number:	1
U.S. DOT Hazardous Indicator:	Y
U.S. DOT ID Number:	NA3082
U.S. DOT Description:	Na3082, Hazardous Waste, Liquid N.O.S., 9, Pg Iii, Rq (Lead)
Non-Hazardous Waste Description:	Not reported
Number of Containers:	1
Container Type Code:	TT
Container Type Description:	Cargo tanks (tank trucks)
Waste Quantity:	1000
Quantity Unit of Measure Code:	P
Quantity Unit of Measure Description:	Pounds
Waste Quantity, in Tons:	0.5
Acute Waste Quantity, in Tons:	0
Non-Acute Waste Quantity, in Tons:	0.5
Waste Quantity, in Kilograms:	453.515
Acute Waste Quantity, in Kilograms:	0
Non-Acute Waste Quantity, in Kilorgrams:	453.515
Management Method Code:	H110
Management Method Description:	STABILIZATION
Waste Residue Indicator:	N
Quantity Discrepancy Indicator:	N
Waste Type Discrepancy Indicator:	N
Waste Density:	Not reported
Waste Density Unit of Measure Code:	Not reported
Waste Density Unit of Measure Description:	Not reported
Form Code:	Not reported
Form Code Description:	Not reported
Source Code:	Not reported
Source Code Description:	Not reported
Waste Minimization Code:	Not reported
Waste Minimization Code Description:	Not reported
Consent Number:	Not reported
EPA Waste Indicator:	Y
Federal Waste Codes:	D008
Quantity Haz Kg:	453.515
Quantity Haz Tons:	0.5

CON ED COMPANY OF NY (Continued) **1031609461**

Quantity Non Haz Kg: 0
Quantity Non Haz Tons: 0
State Waste Codes: NY-T

G226 **NATIONAL AUDUBON SOCIETY** **NY UST** **U001841017**
NNW **700 BROADWAY** **N/A**
< 1/8 **NEW YORK, NY 10003**
0.082 mi.
432 ft. **Site 3 of 31 in cluster G**

Relative:
Lower

Actual:
40 ft.

UST:
Name: NATIONAL AUDUBON SOCIETY
Address: 700 BROADWAY
City,State,Zip: NEW YORK, NY 10003
Id/Status: 2-481254 / Unregulated/Closed
Program Type: PBS
Region: STATE
DEC Region: 2
Expiration Date: N/A
UTM X: 584971.35105
UTM Y: 4509136.54186
Site Type: Unknown

Affiliation Records:
Site Id: 21510
Affiliation Type: Facility Owner
Company Name: NATIONAL AUDUBON SOCIETY
Contact Type: Not reported
Contact Name: Not reported
Address1: 700 BROADWAY
Address2: Not reported
City: NEW YORK
State: NY
Zip Code: 10003
Country Code: 001
Phone: Not reported
EMail: Not reported
Fax Number: Not reported
Modified By: TRANSLAT
Date Last Modified: 2004-03-04

Site Id: 21510
Affiliation Type: Mail Contact
Company Name: NATIONAL AUDUBON SOCIETY
Contact Type: Not reported
Contact Name: Not reported
Address1: 700 BROADWAY
Address2: Not reported
City: NEW YORK
State: NY
Zip Code: 10003
Country Code: 001
Phone: Not reported
EMail: Not reported
Fax Number: Not reported
Modified By: TRANSLAT
Date Last Modified: 2004-03-04

NATIONAL AUDUBON SOCIETY (Continued) **U001841017**

Site Id:	21510
Affiliation Type:	Facility Operator
Company Name:	NATIONAL AUDUBON SOCIETY
Contact Type:	Not reported
Contact Name:	NATIONAL AUDUBON SOCIETY
Address1:	Not reported
Address2:	Not reported
City:	Not reported
State:	NN
Zip Code:	Not reported
Country Code:	001
Phone:	Not reported
EMail:	Not reported
Fax Number:	Not reported
Modified By:	TRANSLAT
Date Last Modified:	2004-03-04

Site Id:	21510
Affiliation Type:	Emergency Contact
Company Name:	NATIONAL AUDUBON SOCIETY
Contact Type:	Not reported
Contact Name:	NATIONAL AUDUBON SOCIETY
Address1:	Not reported
Address2:	Not reported
City:	Not reported
State:	NN
Zip Code:	Not reported
Country Code:	001
Phone:	Not reported
EMail:	Not reported
Fax Number:	Not reported
Modified By:	TRANSLAT
Date Last Modified:	2004-03-04

Tank Info:

Tank Number:	001
Tank ID:	41122
Tank Status:	Closed Prior to Micro Conversion, 03/91
Material Name:	Closed Prior to Micro Conversion, 03/91
Capacity Gallons:	6000
Install Date:	Not reported
Date Tank Closed:	Not reported
Registered:	True
Tank Location:	Underground
Tank Type:	Steel/carbon steel
Material Code:	0001
Common Name of Substance:	#2 Fuel Oil (On-Site Consumption)

Tightness Test Method:	NN
Date Test:	Not reported
Next Test Date:	Not reported
Pipe Model:	Not reported
Modified By:	MJGRIFFI
Last Modified:	05/09/2022

Equipment Records:

NATIONAL AUDUBON SOCIETY (Continued) **U001841017**

D02 - Pipe Type - Galvanized Steel
F00 - Pipe External Protection - None
B00 - Tank External Protection - None
C00 - Pipe Location - No Piping
G99 - Tank Secondary Containment - Other
H00 - Tank Leak Detection - None
A01 - Tank Internal Protection - Epoxy Liner
J02 - Dispenser - Suction Dispenser
I04 - Overfill - Product Level Gauge (A/G)

Tank Number:	002
Tank ID:	41123
Tank Status:	Closed Prior to Micro Conversion, 03/91
Material Name:	Closed Prior to Micro Conversion, 03/91
Capacity Gallons:	250
Install Date:	Not reported
Date Tank Closed:	Not reported
Registered:	True
Tank Location:	Underground
Tank Type:	Steel/carbon steel
Material Code:	0001
Common Name of Substance:	#2 Fuel Oil (On-Site Consumption)
Tightness Test Method:	NN
Date Test:	Not reported
Next Test Date:	Not reported
Pipe Model:	Not reported
Modified By:	MJGRIFFI
Last Modified:	05/09/2022

Equipment Records:

B00 - Tank External Protection - None
C00 - Pipe Location - No Piping
D02 - Pipe Type - Galvanized Steel
F00 - Pipe External Protection - None
A01 - Tank Internal Protection - Epoxy Liner
G99 - Tank Secondary Containment - Other
H00 - Tank Leak Detection - None
J02 - Dispenser - Suction Dispenser
I04 - Overfill - Product Level Gauge (A/G)

G227 **NATIONAL AUDUBON SOCIETY** **UST FINDER** **1028571346**
NNW **700 BROADWAY** **N/A**
< 1/8 **NEW YORK, NY 10003**
0.082 mi.
432 ft. **Site 4 of 31 in cluster G**

Relative:
Lower

Actual:
40 ft.

UST FINDER:

Object ID:	298522
Facility ID:	NY21510
Name:	NATIONAL AUDUBON SOCIETY
Address:	700 BROADWAY
City,State,Zip:	NEW YORK, NY 10003
Address Match Type:	Not reported
Open USTs:	0
Closed USTs:	2
TOS USTs:	0

NATIONAL AUDUBON SOCIETY (Continued) **1028571346**

Population 1500ft:	21030
Private Wells 1500ft:	1
Within 100yr Floodplain:	No
Land Use:	Developed, High Intensity
Within SPA:	No
SPA PWS Facility ID:	Not reported
SPA Water Type:	Not reported
SPA Facility Type:	Not reported
SPA HUC12:	Not reported
Within WHPA:	No
WHPA PWS Facility ID:	Not reported
WHPA Water Type:	Not reported
WHPA Facility Type:	Not reported
WHPA HUC12:	Not reported
Facility Status:	Closed UST(s)
Date of Last Inspection:	Not reported
EPA Region:	2
Tribe:	Not reported
Coordinate Source:	State
X Coord:	-73.993779
Y Coord:	40.728779
Latitude:	40.728779
Longitude:	-73.993779

UST FINDER:

Object ID:	1216051
Facility ID:	NY21510
Tank ID:	NY26305
Tank Status:	Closed
Installation Date:	Not reported
Removal Date:	Not reported
Tank Capacity:	6000
Substances:	Not reported
Tank Wall Type:	Not reported

Object ID:	1216052
Facility ID:	NY21510
Tank ID:	NY28139
Tank Status:	Closed
Installation Date:	Not reported
Removal Date:	Not reported
Tank Capacity:	250
Substances:	Not reported
Tank Wall Type:	Not reported

G228 **700 BROADWAY/MANHATTAN** **NY Spills** **S102141591**
NNW **700 BROADWAY** **N/A**
< 1/8 **NEW YORK CITY, NY**
0.082 mi.
432 ft. **Site 5 of 31 in cluster G**

Relative: **Lower**
Actual: **40 ft.**

SPILLS:

Name:	700 BROADWAY/MANHATTAN
Address:	700 BROADWAY
City,State,Zip:	NEW YORK CITY, NY
Spill Number/Closed Date:	9003151 / 1998-02-04
Facility ID:	9003151

700 BROADWAY/MANHATTAN (Continued) **S102141591**

Facility Type:	ER
DER Facility ID:	235358
Site ID:	290665
DEC Region:	2
Spill Cause:	Unknown
Spill Class:	B3
SWIS:	3101
Spill Date:	1990-05-30
Investigator:	KSTANG
Referred To:	Not reported
Reported to Dept:	1990-06-19
CID:	Not reported
Water Affected:	Not reported
Spill Source:	Unknown
Spill Notifier:	Citizen
Cleanup Ceased:	Not reported
Cleanup Meets Std:	False
Last Inspection:	Not reported
Recommended Penalty:	False
UST Trust:	False
Remediation Phase:	0
Date Entered In Computer:	1990-06-27
Spill Record Last Update:	1998-02-10
Spiller Name:	Not reported
Spiller Company:	Not reported
Spiller Address:	Not reported
Spiller Company:	001
Contact Name:	Not reported
Latitude:	Not reported
Longitude:	Not reported
DEC Memo:	Prior to Sept, 2004 data translation this spill Lead_DEC Field was TANG
Remarks:	NATIONAL SURFACE CLEANING TO CLEAN AS SOON AS POSSIBLE, ASBESTOS IN THE BASEMENT TOO.

All Materials:

Site ID:	290665
Operable Unit ID:	941036
Operable Unit:	01
Material ID:	437862
Material Code:	0003A
Material Name:	#6 fuel oil
Case No.:	Not reported
Material FA:	Petroleum
Quantity:	-1.00
Units:	L
Recovered:	.00
Resource Affected:	Soil
Oxygenate:	Not reported

G229 **CON EDISON - SERVICE BOX 28802** **NY MANIFEST** **S120957981**
NW **691 BROADWAY** **N/A**
< 1/8 **NEW YORK, NY 10012**
0.082 mi.
434 ft. **Site 6 of 31 in cluster G**

Relative:
Lower

Actual:
40 ft.

NY MANIFEST:

EPA ID:	NYP004900153
Country:	USA
Name:	Con Edison - Service Box 28802
Address:	691 BROADWAY
Address 2:	Not reported
City,State,Zip:	NEW YORK, NY 10012
Zip 4:	Not reported
Location Address 1:	691 BROADWAY
Location Address 2:	Not reported
Location City,State,Zip:	NEW YORK, NY 10012
Location Zip 4:	Not reported
Facility Status:	Not reported
Total Tanks:	Not reported
Code:	BP

Mailing:

Mailing Name:	Con Edison - Service Box 28802
Mailing Contact:	Con Edison
Mailing Address 1:	4 IRVING PL 15TH FL NE
Mailing Address 2:	Not reported
Mailing City,State,Zip:	NEW YORK, NY 10003
Mailing Zip 4:	Not reported
Mailing Country:	USA
Mailing Phone:	Not reported

G230 **704 BROADWAY** **NY LTANKS** **S104781897**
NNW **704 BROADWAY** **N/A**
< 1/8 **NY, NY 10003**
0.083 mi.
436 ft. **Site 7 of 31 in cluster G**

Relative:
Lower

Actual:
40 ft.

LTANKS:

Name:	704 BROADWAY
Address:	704 BROADWAY
City,State,Zip:	NY, NY 10003
Spill Number/Closed Date:	0004513 / 2013-11-29
Facility ID:	0004513
Site ID:	218411
Spill Date:	2000-07-13
Spill Cause:	Tank Test Failure
Spill Source:	Commercial/Industrial
Spill Class:	B3
Cleanup Ceased:	Not reported
SWIS:	3101
Investigator:	VXBREVDO
Referred To:	Not reported
Reported to Dept:	2000-07-14
CID:	396
Water Affected:	Not reported
Spill Notifier:	Tank Tester
Last Inspection:	Not reported
Recommended Penalty:	False

704 BROADWAY (Continued) **S104781897**

Meets Standard:	False
UST Involvement:	False
Remediation Phase:	0
Date Entered In Computer:	2000-07-14
Spill Record Last Update:	2013-11-29
Spiller Name:	Not reported
Spiller Company:	SAME
Spiller Address:	Not reported
Spiller County:	999
Spiller Contact:	KTR ENVIRONMENTAL
Spiller Phone:	(212) 906-9410
Spiller Extention:	Not reported
DEC Region:	2
DER Facility ID:	10498
Latitude:	Not reported
Longitude:	Not reported
DEC Memo:	06/08/10 - LZ Sent a TTF leter (eDocs) to Mr. Malcolm Simmons 704 Broadway Condominium 704 Broadway Avenue New York, NY 10003 Prior to Sept, 2004 data translation this spill Lead_DEC Field was KRIMGOLD 01/26/04 transferredf rom rommel to Austin 02/17/04: Reassigned from AUSTIN to KRIMGOLD. 10/23/06: Reassigned from S. LASDIN (Central Office) to Y. KRIMGOLD. 07/16/13 - Spill Case is transferred from Leszek Zielinski (PBS Unit) to V. Brevdo (Section B) as per DER Region 2 decision - Tank Test Failure Spill Case. VB 11/29/2013 - V. Brevdo No information, data, documents which would confirm tank test failure are available to the Department. No tank test results report from the alleged failed test are available. This is unconfirmed TTF spill case. Furthermore, PBS file 2-256277 for this address does not contain any documents which would confirm tank test failure in 1999, 2000, 2001 or 2002. To that effect, no any documents are in PBS file which would indicate any TTF at any time. The Department determined that there are no sufficient grounds / cause to pursue / enforce this unconfirmed case against site owner. PBS file shows valid PBS certificate dated 01/29/2013 expiring on 09/19/2017. Spill Case is closed effective 11/29/2013. VB
Remarks:	Not reported

All Materials:

Site ID:	218411
Operable Unit ID:	825709
Operable Unit:	01
Material ID:	566140
Material Code:	0001A
Material Name:	#2 fuel oil
Case No.:	Not reported
Material FA:	Petroleum
Quantity:	.00
Units:	G
Recovered:	.00
Resource Affected:	Soil
Oxygenate:	Not reported

G231 **704 BROADWAY CONDOMINIUM** **NY AST** **A100343909**
NNW **704 BROADWAY** **N/A**
< 1/8 **NEW YORK, NY 10003**
0.083 mi.
436 ft. **Site 8 of 31 in cluster G**

Relative:
Lower

Actual:
40 ft.

AST:

Name:	704 BROADWAY CONDOMINIUM
Address:	704 BROADWAY
City,State,Zip:	NEW YORK, NY 10003
Region:	STATE
DEC Region:	2
Site Status:	Active
Facility Id:	2-256277
Program Type:	PBS
UTM X:	584964.18325
UTM Y:	4509122.61006
Expiration Date:	09/19/2027
Site Type:	Apartment Building/Office Building

Affiliation Records:

Site Id:	10513
Affiliation Type:	Facility Owner
Company Name:	704 BROADWAY CONDOMINIUM
Contact Type:	PROPERTY MANAGER
Contact Name:	PEKOE TEVES
Address1:	C/O T. GEORGE REALTY INC.
Address2:	99 MADISON AVE, 5TH FLOOR
City:	NEW YORK
State:	NY
Zip Code:	10012
Country Code:	001
Phone:	(212) 254-3521
EMail:	Not reported
Fax Number:	Not reported
Modified By:	JSMACRI
Date Last Modified:	2022-08-31

Site Id:	10513
Affiliation Type:	Facility Operator
Company Name:	TRACY TRAMELE
Contact Type:	Not reported
Contact Name:	TRACY TRAMELE
Address1:	50 W 17TH ST
Address2:	ARGO REAL ESTATE
City:	NEW YORK
State:	NY
Zip Code:	10011
Country Code:	001
Phone:	(646) 377-1385
EMail:	COMPLIANCE@ARGO.COM
Fax Number:	Not reported
Modified By:	nFormUpd
Date Last Modified:	2023-01-23

Site Id:	10513
Affiliation Type:	Mail Contact
Company Name:	ARGO REAL ESTATE
Contact Type:	DIRECTOR OF COMPLIANCE
Contact Name:	JESSICA TUSING

704 BROADWAY CONDOMINIUM (Continued) **A100343909**

Address1:	50 W 17TH ST
Address2:	FL 7
City:	NEW YORK
State:	NY
Zip Code:	10011
Country Code:	001
Phone:	(212) 896-8671
EMail:	COMPLIANCE@ARGO.COM
Fax Number:	Not reported
Modified By:	nFormUpd
Date Last Modified:	2023-01-23

Site Id:	10513
Affiliation Type:	Emergency Contact
Company Name:	Tracy Tramble
Contact Type:	Not reported
Contact Name:	Tracy Tramble
Address1:	Not reported
Address2:	Not reported
City:	Not reported
State:	NY
Zip Code:	Not reported
Country Code:	001
Phone:	(646) 377-1385
EMail:	Not reported
Fax Number:	Not reported
Modified By:	nFormUpd
Date Last Modified:	2023-01-23

Tank Info:

Tank Number:	001
Tank Id:	13166
Material Code:	0001
Common Name of Substance:	#2 Fuel Oil (On-Site Consumption)

Equipment Records:

G00 - Tank Secondary Containment - None
J03 - Dispenser - Gravity
L00 - Piping Leak Detection - None
F00 - Pipe External Protection - None
I05 - Overfill - Vent Whistle
A00 - Tank Internal Protection - None
B01 - Tank External Protection - Painted/Asphalt Coating
D01 - Pipe Type - Steel/Carbon Steel/Iron
E00 - Piping Secondary Containment - None
H00 - Tank Leak Detection - None
K00 - Spill Prevention - None
C01 - Pipe Location - Aboveground
I04 - Overfill - Product Level Gauge (A/G)

Tank Location:	Aboveground - contact with soil.... Tank bottom rests on soil, allowing no visual inspection.
Tank Type:	Steel/Carbon Steel/Iron
Tank Status:	In Service
Pipe Model:	Not reported
Install Date:	08/25/1997

704 BROADWAY CONDOMINIUM (Continued) **A100343909**

Capacity Gallons:	4000
Tightness Test Method:	-
Date Test:	Not reported
Next Test Date:	Not reported
Date Tank Closed:	Not reported
Register:	True
Modified By:	nFormUpd
Last Modified:	01/23/2023
Material Name:	#2 fuel oil (on-site consumption)

H232 **COOPERS SQUARE HOTEL GROU** **NY Spills** **S108129276**
ENE **27 COOPERS SQUARE** **N/A**
< 1/8 **MANHATTAN, NY**
0.083 mi.
436 ft. **Site 13 of 23 in cluster H**

Relative: **Lower**

Actual: **41 ft.**

SPILLS:

Name:	COOPERS SQUARE HOTEL GROU
Address:	27 COOPERS SQUARE
City,State,Zip:	MANHATTAN, NY
Spill Number/Closed Date:	0604726 / 2006-12-12
Facility ID:	0604726
Facility Type:	ER
DER Facility ID:	317730
Site ID:	367757
DEC Region:	2
Spill Cause:	Other
Spill Class:	C4
SWIS:	3101
Spill Date:	2006-07-26
Investigator:	JBVOUGHT
Referred To:	Not reported
Reported to Dept:	2006-07-26
CID:	409
Water Affected:	Not reported
Spill Source:	Institutional, Educational, Gov., Other
Spill Notifier:	Local Agency
Cleanup Ceased:	Not reported
Cleanup Meets Std:	False
Last Inspection:	Not reported
Recommended Penalty:	False
UST Trust:	False
Remediation Phase:	0
Date Entered In Computer:	2006-07-26
Spill Record Last Update:	2006-12-12
Spiller Name:	MATTHEW MOSS
Spiller Company:	COOPERS SQUARE HOTEL GROU
Spiller Address:	27 COOPERS SQUARE
Spiller Company:	001
Contact Name:	MATTHEW MOSS
Latitude:	Not reported
Longitude:	Not reported
DEC Memo:	need to send CSL. 08/3/06-Zhune sent CSL to the owner Matthew Moss at: Peck Moss Hotel Group 250 Lafayette Street, Suite 38 New York, NY 10012 11/20/06-Vought-Review of Environmental Investigation and Remediation at 27 Cooper Square (Environmental Building Solutions, LLC. Mike Borello

COOPERS SQUARE HOTEL GROU (Continued) **S108129276**

646-290-5925). The site currently consists of a four (4) residential building surrounded on the
north, south and east sides by an open excavation that is associated with the construction of
future Cooper Square Hotel. Site formerly occupied by metal works, auto parts store, canal street
towing and tire store. Previous soil investigation by Eldon Environmental Management Corporation,
dated January 1990, for the propety located at 25 Cooper Square, a former gasoline service station
. As per investigation there were six (550-gallon) gasoline USTs and one 275-gallon waste oil tank.
Site investigation performed in July 2006 including the collection of two soil samples at depths of
3' and 6' below the basement floor joists. No groundwater was encountered during investigation.
Soil analyticals show 1200ppb benzo(a)anthracene, 8200ppb benzo(a)pyrene, 11000ppb
benzo(b)fluoranthene and 3900ppb benzo(k)fluoranthene, 12000ppb chrysene all from below floor
center sample. no upgradient samples were collected for comparison purposed as the area surrounding
the contamination has been excavated approximately 30 feet below ground surface for the Cooper
Square Hotel foundation. All contaminated soil that exceeds TAGM 4046 will be excavated and
disposed of... . If excavation reaches the water table before soil contamination guidance values
are met, a groundwater investigation will be conducted . Excavation of site performed from
8/06-10/06. ...approximately 250 cubics yards of contaminated soil and construction debris was
removed from the basement of the subject property . Four endpoint sidewall samples were collected
for analysis. Soil analyticals show relatively low concentrations of PAHs compared to above soil
investigation (highest concentration is 2950 benzo(a)anthracene, no VOCs. No additional soil was
removed due to construction constraints. ... a finished four inch concrete slab is to be poured to
further finish the basement . Report recommends no further action. DEC requires: 1)PBS registration
2)installation of vapor barrier due to SVOC exceedences under 27 Cooper Square.
11/20/06-Vought-Called Borello for above requirements and material was excavated from under
existing foundation of 27 Cooper Square. Gasoline tanks were formerly located in outdoor garden
portion on site plan. 27 Cooper had former auto repair operations on ground floor and residential
above. Outdoor garden is planned not to be excavated. No signs of pipes or dispenser island (are
covered by dirt). Samples collected were actually bottom as sidewalls of were composed of brick and
final excavation depth of hotel is 25-30' below grade. Hotel will not be located on top of former
gasoline UST location or contamination documented to be under 27

COOPERS SQUARE HOTEL GROU (Continued) **S108129276**

Cooper Square(which is to remain
in place). NYCDOB surveying 27 Cooper on a daily basis. Vought to send letter with above
requirements to: Peck Moss Hotel Group 250 Lafayette Street, Suite 38 New York, NY 10012 Attm:
Mathew Moss Vought received copy of Environmental Investigation Report dated January 1990 prepared
by Eldon Environmental Management. A total of six (550-gallon) gasoline USTs and one 275-gallon
waste oil UST which are located 6 to 8 feet below the surface . Work included installation of five
soil borings. The location of the borings was determined by the general vicinity of the six known
550 gallon gasoline tanks and the 250 gallon waste oil tank . PID survey showed no positive
readings. Borings ranged in depth from approximately 17 to 27 feet, where groundwater had not yet
been encountered . Site underlain by fill material which includes asphalt, ash, pebbles, concrete,
slag and wood . Soil analyticals showed no TAGM 4046 Required Soil Cleanup Objective exceedences.
Report concludes that it appears that there are no significant environmental concerns present at
the subject site . 12/12/06-Vought-Received fax from Environmental Building Solutions
(Borello)dated 12/6/06. Additionally the PBS Application was submitted to Nick Lombardo earlier
this week . Attached is letter from Sciame Construction Company (Michael Gordon 212-232-2200) that
soil bariier will be installed as per DEC and DOH requirements. Spill closed by Vought. Sent NFA as
per letter request.

Remarks: HEAVY METALS AND SEMI VOLITALS. THIS WAS HISTORIC MATERIAL IN THE BASEMENT. CLEAN UP IS IN PROCESS.

All Materials:

Site ID:	367757
Operable Unit ID:	1125661
Operable Unit:	01
Material ID:	2115186
Material Code:	0064A
Material Name:	unknown material
Case No.:	Not reported
Material FA:	Other
Quantity:	Not reported
Units:	G
Recovered:	.00
Resource Affected:	Soil
Oxygenate:	Not reported

G233 **CON EDISON GAS DRIP GAS~MAIN** **RCRA NonGen / NLR** **1015746923**
NW **E 4TH ST & BROADWAY** **NY MANIFEST** **NYP004249221**
< 1/8 **NEW YORK, NY 10003**
0.083 mi.
438 ft. **Site 9 of 31 in cluster G**

Relative: **Lower**

Actual: **40 ft.**

RCRA Listings:

Date Form Received by Agency:		20120405
Handler Name:		Con Edison Gas Drip Gas~Main
Handler Address:		E 4th St & Broadway
Handler City,State,Zip:		NEW YORK, NY 10003
EPA ID:		NYP004249221
Contact Name:		LOUIS CLARK
Contact Address:		Not reported
Contact City,State,Zip:		Not reported
Contact Telephone:		347-539-6192
Contact Fax:		Not reported
Contact Email:		Not reported
Contact Title:		SR SPECIALIST
EPA Region:		02
Land Type:		Private
Federal Waste Generator Description:		Not a generator, verified
Non-Notifier:		Not reported
Biennial Report Cycle:		Not reported
Accessibility:		Not reported
Active Site Indicator:		Not reported
State District Owner:		Ny
State District:		NYSDEC R2
Mailing Address:		4 IRVING PL, RM 828
Mailing City,State,Zip:		NEW YORK, NY 10003
Owner Name:	Not reported	
Owner Type:		Not reported
Operator Name:	Not reported	
Operator Type:		Not reported
Short-Term Generator Activity:		No
Importer Activity:		No
Mixed Waste Generator:		No
Transporter Activity:		No
Transfer Facility Activity:		No
Recycler Activity with Storage:		No
Small Quantity On-Site Burner Exemption:		No
Smelting Melting and Refining Furnace Exemption:		No
Underground Injection Control:		No
Off-Site Waste Receipt:		No
Universal Waste Indicator:		No
Universal Waste Destination Facility:		No
Federal Universal Waste:		No
Active Site State-Reg Handler:		---
Federal Facility Indicator:		Not reported
Hazardous Secondary Material Indicator:		N
Sub-Part K Indicator:		Not reported
2018 GPRA Permit Baseline:		Not on the Baseline
2018 GPRA Renewals Baseline:		Not on the Baseline
202 GPRA Corrective Action Baseline:		No
Subject to Corrective Action Universe:		No
Non-TSDFs Where RCRA CA has Been Imposed Universe:		No
Corrective Action Priority Ranking:		No NCAPS ranking
Environmental Control Indicator:		No
Institutional Control Indicator:		No

CON EDISON GAS DRIP GAS~MAIN (Continued) **1015746923**

Human Exposure Controls Indicator:	N/A
Groundwater Controls Indicator:	N/A
Significant Non-Complier Universe:	No
Unaddressed Significant Non-Complier Universe:	No
Addressed Significant Non-Complier Universe:	No
Significant Non-Complier With a Compliance Schedule Universe:	No
Financial Assurance Required:	Not reported
Handler Date of Last Change:	20120712
Recognized Trader-Importer:	No
Recognized Trader-Exporter:	No
Importer of Spent Lead Acid Batteries:	No
Exporter of Spent Lead Acid Batteries:	No
Recycler Activity Without Storage:	No
Manifest Broker:	No
Sub-Part P Indicator:	No

Historic Generators:

Receive Date:	20120306
Handler Name:	CON EDISON GAS DRIP GAS~MAIN
Federal Waste Generator Description:	Very Small Quantity Generator (formerly Conditionally-Exempt Small Quantity Generator
State District Owner:	Ny
Large Quantity Handler of Universal Waste:	No
Recognized Trader Importer:	No
Recognized Trader Exporter:	No
Spent Lead Acid Battery Importer:	No
Spent Lead Acid Battery Exporter:	No
Current Record:	No
Non Storage Recycler Activity:	Not reported
Electronic Manifest Broker:	Not reported

Receive Date:	20120405
Handler Name:	CON EDISON GAS DRIP GAS~MAIN
Federal Waste Generator Description:	Not a generator, verified
State District Owner:	Ny
Large Quantity Handler of Universal Waste:	No
Recognized Trader Importer:	No
Recognized Trader Exporter:	No
Spent Lead Acid Battery Importer:	No
Spent Lead Acid Battery Exporter:	No
Current Record:	Yes
Non Storage Recycler Activity:	Not reported
Electronic Manifest Broker:	Not reported

List of NAICS Codes and Descriptions:

NAICS Codes:	No NAICS Codes Found

Facility Has Received Notices of Violations:

Violations:	No Violations Found

Evaluation Action Summary:

Evaluations:	No Evaluations Found

CON EDISON GAS DRIP GAS~MAIN (Continued) **1015746923**

NY MANIFEST:

EPA ID:	NYP004249221
Country:	USA
Name:	Consolidated Edison
Address:	E 4TH ST & BROADWAY
Address 2:	Not reported
City,State,Zip:	NEW YORK, NY 10003
Zip 4:	Not reported
Location Address 1:	W 4TH STREET & BROADWAY
Location Address 2:	Not reported
Location City,State,Zip:	NEW YORK, NY
Location Zip 4:	Not reported
Facility Status:	Not reported
Total Tanks:	Not reported
Code:	BP

Mailing:

Mailing Name:	Consolidated Edison
Mailing Contact:	Consolidated Edison
Mailing Address 1:	4 IRVING PLACE 15TH FL
Mailing Address 2:	Not reported
Mailing City,State,Zip:	NEW YORK, NY 10003
Mailing Zip 4:	Not reported
Mailing Country:	USA
Mailing Phone:	2124603770

Manifest Data:

Document ID:	Not reported
Manifest Status:	Not reported
Trans1 State ID:	NJD003812047
Year:	2018
Trans2 State ID:	Not reported
Generator Ship Date:	03/07/2012
Trans1 Recv Date:	03/07/2012
Trans2 Recv Date:	Not reported
TSD Site Recv Date:	03/07/2012
Part A Recv Date:	Not reported
Part B Recv Date:	Not reported
Generator EPA ID:	NYP004249221
Trans1 EPA ID:	Not reported
Trans2 EPA ID:	Not reported
TSDF ID 1:	NJD991291105
TSDF ID 2:	Not reported
Manifest Tracking Number:	001128566GBF
Import Indicator:	N
Export Indicator:	N
Discr Quantity Indicator:	Y
Discr Type Indicator:	N
Discr Residue Indicator:	N
Discr Partial Reject Indicator:	N
Discr Full Reject Indicator:	N
Manifest Ref Number:	Not reported
Alt Facility RCRA ID:	Not reported
Alt Facility Sign Date:	Not reported
MGMT Method Type Code:	H141
Waste Code a:	Benzene
Waste Code b:	Not reported

CON EDISON GAS DRIP GAS~MAIN (Continued) **1015746923**

Waste Code c:	Not reported
Waste Code e:	Not reported
Waste Code f:	Not reported
Waste Code g:	Not reported
Waste Code 1:	Not reported
Waste Code 2:	Not reported
Waste Code 3:	Not reported
Waste Code 4:	Not reported
Waste Code 5:	Not reported
Waste Code 6:	Not reported
Quantity:	100
Units:	Gallons (liquids only)
Number of Containers:	1
Container Type:	Cargo tanks (tank trucks)
Handling Method:	Treat
Specific Gravity:	1
Document ID:	Not reported
Manifest Status:	Not reported
Trans1 State ID:	NYD006912359
Year:	2018
Trans2 State ID:	Not reported
Generator Ship Date:	03/08/2012
Trans1 Recv Date:	03/08/2012
Trans2 Recv Date:	Not reported
TSD Site Recv Date:	03/09/2012
Part A Recv Date:	Not reported
Part B Recv Date:	Not reported
Generator EPA ID:	NYP004249221
Trans1 EPA ID:	Not reported
Trans2 EPA ID:	Not reported
TSDF ID 1:	NYD980593636
TSDF ID 2:	Not reported
Manifest Tracking Number:	003207240FLE
Import Indicator:	N
Export Indicator:	N
Discr Quantity Indicator:	N
Discr Type Indicator:	N
Discr Residue Indicator:	N
Discr Partial Reject Indicator:	N
Discr Full Reject Indicator:	N
Manifest Ref Number:	Not reported
Alt Facility RCRA ID:	Not reported
Alt Facility Sign Date:	Not reported
MGMT Method Type Code:	H141
Waste Code a:	Benzene
Waste Code b:	Not reported
Waste Code c:	Not reported
Waste Code e:	Not reported
Waste Code f:	Not reported
Waste Code g:	Not reported
Waste Code 1:	Not reported
Waste Code 2:	Not reported
Waste Code 3:	Not reported
Waste Code 4:	Not reported
Waste Code 5:	Not reported
Waste Code 6:	Not reported

CON EDISON GAS DRIP GAS~MAIN (Continued) **1015746923**

Quantity:	40
Units:	Pounds
Number of Containers:	1
Container Type:	Metal drums, barrels, kegs
Handling Method:	Landfill
Specific Gravity:	1
Document ID:	Not reported
Manifest Status:	Not reported
Trans1 State ID:	NYD006912359
Year:	2018
Trans2 State ID:	Not reported
Generator Ship Date:	03/08/2012
Trans1 Recv Date:	03/08/2012
Trans2 Recv Date:	Not reported
TSD Site Recv Date:	03/09/2012
Part A Recv Date:	Not reported
Part B Recv Date:	Not reported
Generator EPA ID:	NYP004249221
Trans1 EPA ID:	Not reported
Trans2 EPA ID:	Not reported
TSDF ID 1:	NYD980593636
TSDF ID 2:	Not reported
Manifest Tracking Number:	003207240FLE
Import Indicator:	N
Export Indicator:	N
Discr Quantity Indicator:	N
Discr Type Indicator:	N
Discr Residue Indicator:	N
Discr Partial Reject Indicator:	N
Discr Full Reject Indicator:	N
Manifest Ref Number:	Not reported
Alt Facility RCRA ID:	Not reported
Alt Facility Sign Date:	Not reported
MGMT Method Type Code:	H141
Waste Code a:	Benzene
Waste Code b:	Not reported
Waste Code c:	Not reported
Waste Code e:	Not reported
Waste Code f:	Not reported
Waste Code g:	Not reported
Waste Code 1:	Not reported
Waste Code 2:	Not reported
Waste Code 3:	Not reported
Waste Code 4:	Not reported
Waste Code 5:	Not reported
Waste Code 6:	Not reported
Quantity:	2
Units:	Gallons (liquids only)
Number of Containers:	1
Container Type:	Metal drums, barrels, kegs
Handling Method:	Burn
Specific Gravity:	1

G234 **CON EDISON GAS DRIP GAS~MAIN** **NJ MANIFEST** **S117985195**
NW **E 4TH ST & BROADWAY** **N/A**
< 1/8 **NEW YORK, NY 10003**
0.083 mi.
438 ft. **Site 10 of 31 in cluster G**

Relative:
Lower

Actual:
40 ft.

NJ MANIFEST:

EPA ID:	NYP004249221
Name:	CON EDISON GAS DRIP GAS~MAIN
Address:	E 4TH ST & BROADWAY
City,State,Zip:	NEW YORK, NY 10003
County:	Not reported
Mailing Address:	4 IRVING PL, RM 828
Mailing City,State,Zip:	NEW YORK, NY 10003
Telephone:	Not reported
Emergency Telephone:	Not reported
Contact:	LOUIS CLARK
Comments:	Not reported
SIC Code:	Not reported
County:	NY061
Municipal:	Not reported
Previous EPAID:	Not reported
Generator Flag:	Not reported
Transporter Flag:	Not reported
TSDF Flag:	Not reported
Name Change:	Not reported
Date Change:	Not reported

Manifest Data:

EPA ID:	NYP004249221
Manifest Number:	001128566GBF
Date Shipped:	3/7/2012
TSDF EPA ID:	NJD991291105
Transporter EPA ID:	NJD003812047
Transporter 2 EPA ID:	Not reported
Transporter 3 EPA ID:	Not reported
Transporter 4 EPA ID:	Not reported
Transporter 5 EPA ID:	Not reported
Transporter 6 EPA ID:	Not reported
Transporter 7 EPA ID:	Not reported
Transporter 8 EPA ID:	Not reported
Transporter 9 EPA ID:	Not reported
Transporter 10 EPA ID:	Not reported
Date Trans1 Transported Waste:	Not reported
Date Trans2 Transported Waste:	Not reported
Date Trans3 Transported Waste:	Not reported
Date Trans4 Transported Waste:	Not reported
Date Trans5 Transported Waste:	Not reported
Date Trans6 Transported Waste:	Not reported
Date Trans7 Transported Waste:	Not reported
Date Trans8 Transported Waste:	Not reported
Date Trans9 Transported Waste:	Not reported
Date Trans10 Transported Waste:	Not reported
Date TSDF Received Waste:	Not reported
TSDF EPA Facility Name:	Not reported
QTY Units:	Not reported
Transporter SEQ ID:	Not reported
Transporter-1 Date:	Not reported
Waste SEQ ID:	Not reported
Waste Type Code 2:	Not reported

CON EDISON GAS DRIP GAS~MAIN (Continued) **S117985195**

Waste Type Code 3:	Not reported
Waste Type Code 4:	Not reported
Waste Type Code 5:	Not reported
Waste Type Code 6:	Not reported
Date Accepted:	Not reported
Manifest Discrepancy Type:	Not reported
Data Entry Number:	Not reported
Was Load Rejected:	Not reported
Reason Load Was Rejected:	Not reported

Waste:

Manifest Year:	Not reported
Waste Code:	D018
Hand Code:	Not reported
Quantity:	100.00
Unit:	gallons

G235 **CON EDISON** **NY MANIFEST** **S130581702**
NW **BROADWAY & E 4TH ST** **N/A**
< 1/8 **NEW YORK, NY 10012**
0.083 mi.
438 ft. **Site 11 of 31 in cluster G**

Relative:
Lower

Actual:
40 ft.

NY MANIFEST:

EPA ID:	NYP005247543
Country:	USA
Name:	Con Edison
Address:	BROADWAY & E 4TH ST
Address 2:	Not reported
City,State,Zip:	NEW YORK, NY 10012
Zip 4:	Not reported
Location Address 1:	BROADWAY & E 4TH ST
Location Address 2:	Not reported
Location City,State,Zip:	NEW YORK, NY 10012
Location Zip 4:	Not reported
Facility Status:	Not reported
Total Tanks:	Not reported
Code:	BP

Mailing:

Mailing Name:	Con Edison
Mailing Contact:	Con Edison
Mailing Address 1:	4 IRVING PL 15TH FL NE
Mailing Address 2:	Not reported
Mailing City,State,Zip:	NEW YORK, NY 10003
Mailing Zip 4:	Not reported
Mailing Country:	USA
Mailing Phone:	Not reported

G236 **CONSOLIDATED EDISON COMPANY OF NY** **E MANIFEST** **1031634691**
NW **4 TH ST & BROADWAY** **N/A**
< 1/8 **NEW YORK, NY 10003**
0.083 mi.
438 ft. **Site 12 of 31 in cluster G**

Relative:
Lower

Actual:
40 ft.

E MANIFEST:

Manifest Tracking Number:	006748727GBF
Last Updated Date:	20210429
Shipped Date:	20210414
Received Date:	20210414
Manifest Status:	Signed
Submission Type:	DataImage5Copy
Origin Type:	Service
Generator EPA ID:	NYR000114579
Generator Name:	Consolidated Edison Company Of Ny
Generator Location Street Number:	Not reported
Generator Location Street 1:	4 TH ST & BROADWAY
Generator Location Street 2:	Not reported
Generator Location City:	NEW YORK
Generator Location State:	NY
Generator Location Zip:	10003
Generator Mail Street Number:	Not reported
Generator Mail Street 1:	36 BUTLER STREET
Generator Mail Street 2:	Not reported
Generator Mail City:	ELIZABETH
Generator Mail Zip:	07206
Generator Mail State:	NJ
Generator Contact Company Name:	Not reported
Designated Facility EPA ID:	NJD991291105
Designated Facility Name:	Not reported
Designated Facility Mail Street Number:	105
Designated Facility Mail Street 1:	Not reported
Designated Facility Mail Street 2:	JACOBUS AVE
Designated Facility Mail City:	KEARNY
Designated Facility Mail Zip:	07032
Designated Facility Mail State:	NJ
Designated Facility Location Street Number:	105
Designated Facility Location Street 1:	JACOBUS AVE
Designated Facility Location Street 2:	Not reported
Designated Facility Location City:	KEARNY
Designated Facility Location Zip:	07032
Designated Facility Location State:	NJ
Designated Facility Contact Company Name:	Clean Earth Of North Jersey
Manifest Residue Indicator:	N
Rejection Indicator:	N

Transporter:

Manifest Tracking Number:	006748727GBF
Transporter Line Number:	1
Transporter EPA ID:	NJD003812047
Transporter Name:	Acv Environmental Services Inc.

Waste Line:

Manifest Tracking Number:	006748727GBF
Waste Line Number:	1
U.S. DOT Hazardous Indicator:	Y
U.S. DOT ID Number:	NA3082

CONSOLIDATED EDISON COMPANY OF NY (Continued) **1031634691**

U.S. DOT Description:	Rq, Na3082, Hazardous Waste, Liquid N.O.S., (Lead) 9, Pg Iii
Non-Hazardous Waste Description:	Not reported
Number of Containers:	1
Container Type Code:	TT
Container Type Description:	Cargo tanks (tank trucks)
Waste Quantity:	1000
Quantity Unit of Measure Code:	P
Quantity Unit of Measure Description:	Pounds
Waste Quantity, in Tons:	0.5
Acute Waste Quantity, in Tons:	0
Non-Acute Waste Quantity, in Tons:	0.5
Waste Quantity, in Kilograms:	453.515
Acute Waste Quantity, in Kilograms:	0
Non-Acute Waste Quantity, in Kilorgrams:	453.515
Management Method Code:	H110
Management Method Description:	STABILIZATION
Waste Residue Indicator:	N
Quantity Discrepancy Indicator:	N
Waste Type Discrepancy Indicator:	N
Waste Density:	Not reported
Waste Density Unit of Measure Code:	Not reported
Waste Density Unit of Measure Description:	Not reported
Form Code:	Not reported
Form Code Description:	Not reported
Source Code:	Not reported
Source Code Description:	Not reported
Waste Minimization Code:	Not reported
Waste Minimization Code Description:	Not reported
Consent Number:	Not reported
EPA Waste Indicator:	Y
Federal Waste Codes:	D008
Quantity Haz Kg:	453.515
Quantity Haz Tons:	0.5
Quantity Non Haz Kg:	0
Quantity Non Haz Tons:	0
State Waste Codes:	NY-T

G237 **CON EDISON GAS MAIN GAS~MAIN** **RCRA NonGen / NLR** **1014918706**
NW **W 4TH ST & BROADWAY** **NJ MANIFEST** **NYP004223251**
< 1/8 **NEW YORK, NY 10012** **NY MANIFEST**
0.083 mi.
438 ft. **Site 13 of 31 in cluster G**

Relative: **Lower**
Actual: **40 ft.**

RCRA Listings:

Date Form Received by Agency:	20110204
Handler Name:	Con Edison Gas Main Gas~Main
Handler Address:	W 4th St & Broadway
Handler City,State,Zip:	NEW YORK, NY 10012
EPA ID:	NYP004223251
Contact Name:	LOUIS CLARK
Contact Address:	Not reported
Contact City,State,Zip:	Not reported
Contact Telephone:	347-539-6192
Contact Fax:	Not reported
Contact Email:	Not reported
Contact Title:	SR SPECIALIST
EPA Region:	02
Land Type:	Private

CON EDISON GAS MAIN GAS~MAIN (Continued) **1014918706**

Federal Waste Generator Description:		Not a generator, verified
Non-Notifier:		Not reported
Biennial Report Cycle:		Not reported
Accessibility:		Not reported
Active Site Indicator:		Not reported
State District Owner:		Ny
State District:		NYSDEC R2
Mailing Address:		IRVING PL RM 828
Mailing City,State,Zip:		NEW YORK, NY 10003
Owner Name:	Not reported	
Owner Type:		Not reported
Operator Name:	Not reported	
Operator Type:		Not reported
Short-Term Generator Activity:		No
Importer Activity:		No
Mixed Waste Generator:		No
Transporter Activity:		No
Transfer Facility Activity:		No
Recycler Activity with Storage:		No
Small Quantity On-Site Burner Exemption:		No
Smelting Melting and Refining Furnace Exemption:		No
Underground Injection Control:		No
Off-Site Waste Receipt:		No
Universal Waste Indicator:		No
Universal Waste Destination Facility:		No
Federal Universal Waste:		No
Active Site State-Reg Handler:		---
Federal Facility Indicator:		Not reported
Hazardous Secondary Material Indicator:		N
Sub-Part K Indicator:		Not reported
2018 GPRA Permit Baseline:		Not on the Baseline
2018 GPRA Renewals Baseline:		Not on the Baseline
202 GPRA Corrective Action Baseline:		No
Subject to Corrective Action Universe:		No
Non-TSDFs Where RCRA CA has Been Imposed Universe:		No
Corrective Action Priority Ranking:		No NCAPS ranking
Environmental Control Indicator:		No
Institutional Control Indicator:		No
Human Exposure Controls Indicator:		N/A
Groundwater Controls Indicator:		N/A
Significant Non-Complier Universe:		No
Unaddressed Significant Non-Complier Universe:		No
Addressed Significant Non-Complier Universe:		No
Significant Non-Complier With a Compliance Schedule Universe:		No
Financial Assurance Required:		Not reported
Handler Date of Last Change:		20110701
Recognized Trader-Importer:		No
Recognized Trader-Exporter:		No
Importer of Spent Lead Acid Batteries:		No
Exporter of Spent Lead Acid Batteries:		No
Recycler Activity Without Storage:		No
Manifest Broker:		No
Sub-Part P Indicator:		No

Historic Generators:

Receive Date:	20110105

CON EDISON GAS MAIN GAS~MAIN (Continued) **1014918706**

Handler Name: CON EDISON GAS MAIN GAS~MAIN
Federal Waste Generator Description: Very Small Quantity Generator (formerly Conditionally-Exempt Small Quantity Generator
State District Owner: Ny
Large Quantity Handler of Universal Waste: No
Recognized Trader Importer: No
Recognized Trader Exporter: No
Spent Lead Acid Battery Importer: No
Spent Lead Acid Battery Exporter: No
Current Record: No
Non Storage Recycler Activity: Not reported
Electronic Manifest Broker: Not reported

Receive Date: 20110204
Handler Name: CON EDISON GAS MAIN GAS~MAIN
Federal Waste Generator Description: Not a generator, verified
State District Owner: Ny
Large Quantity Handler of Universal Waste: No
Recognized Trader Importer: No
Recognized Trader Exporter: No
Spent Lead Acid Battery Importer: No
Spent Lead Acid Battery Exporter: No
Current Record: Yes
Non Storage Recycler Activity: Not reported
Electronic Manifest Broker: Not reported

List of NAICS Codes and Descriptions:
NAICS Codes: No NAICS Codes Found

Facility Has Received Notices of Violations:
Violations: No Violations Found

Evaluation Action Summary:
Evaluations: No Evaluations Found

NJ MANIFEST:
EPA ID: NYP004223251
Name: CON EDISON GAS MAIN GAS~MAIN
Address: W 4TH ST & BROADWAY
City,State,Zip: NEW YORK, NY 10012
County: Not reported
Mailing Address: IRVING PL RM 828
Mailing City,State,Zip: NEW YORK, NY 10003
Telephone: Not reported
Emergency Telephone: Not reported
Contact: LOUIS CLARK
Comments: Not reported
SIC Code: Not reported
County: NY061
Municipal: Not reported
Previous EPAID: Not reported
Generator Flag: Not reported
Transporter Flag: Not reported
TSDF Flag: Not reported

CON EDISON GAS MAIN GAS~MAIN (Continued) **1014918706**

Name Change:	Not reported
Date Change:	Not reported

Manifest Data:

EPA ID:	NYP004223251
Manifest Number:	007655875JJK
Date Shipped:	1/6/2011
TSDF EPA ID:	NJD002200046
Transporter EPA ID:	NJ0000027193
Transporter 2 EPA ID:	Not reported
Transporter 3 EPA ID:	Not reported
Transporter 4 EPA ID:	Not reported
Transporter 5 EPA ID:	Not reported
Transporter 6 EPA ID:	Not reported
Transporter 7 EPA ID:	Not reported
Transporter 8 EPA ID:	Not reported
Transporter 9 EPA ID:	Not reported
Transporter 10 EPA ID:	Not reported
Date Trans1 Transported Waste:	Not reported
Date Trans2 Transported Waste:	Not reported
Date Trans3 Transported Waste:	Not reported
Date Trans4 Transported Waste:	Not reported
Date Trans5 Transported Waste:	Not reported
Date Trans6 Transported Waste:	Not reported
Date Trans7 Transported Waste:	Not reported
Date Trans8 Transported Waste:	Not reported
Date Trans9 Transported Waste:	Not reported
Date Trans10 Transported Waste:	Not reported
Date TSDF Received Waste:	Not reported
TSDF EPA Facility Name:	Not reported
QTY Units:	Not reported
Transporter SEQ ID:	Not reported
Transporter-1 Date:	Not reported
Waste SEQ ID:	Not reported
Waste Type Code 2:	Not reported
Waste Type Code 3:	Not reported
Waste Type Code 4:	Not reported
Waste Type Code 5:	Not reported
Waste Type Code 6:	Not reported
Date Accepted:	Not reported
Manifest Discrepancy Type:	Not reported
Data Entry Number:	Not reported
Was Load Rejected:	Not reported
Reason Load Was Rejected:	Not reported

Waste:

Manifest Year:	Not reported
Waste Code:	D018
Hand Code:	H141
Quantity:	882.00
Unit:	kilograms

Manifest Year:	Not reported
Waste Code:	D018
Hand Code:	H141
Quantity:	882.00
Unit:	kilograms

CON EDISON GAS MAIN GAS~MAIN (Continued) **1014918706**

NY MANIFEST:

EPA ID:	NYP004223251
Country:	USA
Name:	Consolidated Edison
Address:	W 4TH ST & BROADWAY
Address 2:	Not reported
City,State,Zip:	NEW YORK, NY 10012
Zip 4:	Not reported
Location Address 1:	WEST 4TH STREET & BROADWAY
Location Address 2:	Not reported
Location City,State,Zip:	NEW YORK, NY
Location Zip 4:	Not reported
Facility Status:	Not reported
Total Tanks:	Not reported
Code:	BP

Mailing:

Mailing Name:	Consolidated Edison
Mailing Contact:	Consolidated Edison
Mailing Address 1:	4 IRVING PLACE RM 828
Mailing Address 2:	Not reported
Mailing City,State,Zip:	NEW YORK, NY 10003
Mailing Zip 4:	Not reported
Mailing Country:	USA
Mailing Phone:	Not reported

Manifest Data:

Document ID:	Not reported
Manifest Status:	Not reported
Trans1 State ID:	NJ0000027193
Year:	2018
Trans2 State ID:	Not reported
Generator Ship Date:	01/06/2011
Trans1 Recv Date:	01/06/2011
Trans2 Recv Date:	Not reported
TSD Site Recv Date:	01/12/2011
Part A Recv Date:	Not reported
Part B Recv Date:	Not reported
Generator EPA ID:	NYP004223251
Trans1 EPA ID:	Not reported
Trans2 EPA ID:	Not reported
TSDF ID 1:	NJD002200046
TSDF ID 2:	Not reported
Manifest Tracking Number:	007655875JJK
Import Indicator:	N
Export Indicator:	N
Discr Quantity Indicator:	Y
Discr Type Indicator:	N
Discr Residue Indicator:	N
Discr Partial Reject Indicator:	N
Discr Full Reject Indicator:	N
Manifest Ref Number:	Not reported
Alt Facility RCRA ID:	Not reported
Alt Facility Sign Date:	Not reported
MGMT Method Type Code:	H141
Waste Code a:	B007
Waste Code b:	Benzene

CON EDISON GAS MAIN GAS~MAIN (Continued) **1014918706**

Waste Code c: Cresol
Waste Code e: Not reported
Waste Code f: Not reported
Waste Code g: Not reported
Waste Code 1: Not reported
Waste Code 2: Not reported
Waste Code 3: Not reported
Waste Code 4: Not reported
Waste Code 5: Not reported
Waste Code 6: Not reported
Quantity: 882
Units: Kilograms
Number of Containers: 1
Container Type: Metal boxes, cartons, cases (including roll-offs)
Handling Method: Landfill
Specific Gravity: 1

EPA ID: NYP004235586
Country: USA
Name: Consolidated Edison
Address: W 4TH ST & BROADWAY
Address 2: Not reported
City,State,Zip: NEW YORK, NY 10012
Zip 4: Not reported
Location Address 1: WEST 4TH STREET AND BROADWAY
Location Address 2: Not reported
Location City,State,Zip: NEW YORK, NY 10012
Location Zip 4: Not reported
Facility Status: Not reported
Total Tanks: Not reported
Code: BP

Mailing:
Mailing Name: Consolidated Edison
Mailing Contact: Tom Teeling
Mailing Address 1: 4 IRVING PLACE RM 828
Mailing Address 2: Not reported
Mailing City,State,Zip: NEW YORK, NY 10003
Mailing Zip 4: Not reported
Mailing Country: USA
Mailing Phone: 2124603770

Manifest Data:
Document ID: Not reported
Manifest Status: Not reported
Trans1 State ID: NJ0000027193
Year: 2018
Trans2 State ID: Not reported
Generator Ship Date: 05/17/2011
Trans1 Recv Date: 05/17/2011
Trans2 Recv Date: Not reported
TSD Site Recv Date: 05/26/2011
Part A Recv Date: Not reported
Part B Recv Date: Not reported
Generator EPA ID: NYP004235586
Trans1 EPA ID: Not reported

CON EDISON GAS MAIN GAS~MAIN (Continued) **1014918706**

Trans2 EPA ID:	Not reported
TSDF ID 1:	NJD002200046
TSDF ID 2:	Not reported
Manifest Tracking Number:	007019364JJK
Import Indicator:	N
Export Indicator:	N
Discr Quantity Indicator:	Y
Discr Type Indicator:	N
Discr Residue Indicator:	N
Discr Partial Reject Indicator:	N
Discr Full Reject Indicator:	N
Manifest Ref Number:	Not reported
Alt Facility RCRA ID:	Not reported
Alt Facility Sign Date:	Not reported
MGMT Method Type Code:	H141
Waste Code a:	Not reported
Waste Code b:	B007
Waste Code c:	Benzene
Waste Code e:	Cresol
Waste Code f:	Not reported
Waste Code g:	Not reported
Waste Code 1:	Not reported
Waste Code 2:	Not reported
Waste Code 3:	Not reported
Waste Code 4:	Not reported
Waste Code 5:	Not reported
Waste Code 6:	Not reported
Quantity:	2823
Units:	Kilograms
Number of Containers:	1
Container Type:	Metal boxes, cartons, cases (including roll-offs)
Handling Method:	Treat
Specific Gravity:	1

G238 **CON EDISON - TRANSFORMER MANHOLE TM2576** **NY MANIFEST** **S120958220**
NW **E 4TH ST & BROADWAY** **N/A**
< 1/8 **NEW YORK, NY 10003**
0.083 mi.
438 ft. **Site 14 of 31 in cluster G**

Relative: NY MANIFEST:
Lower

EPA ID:	NYP004922876
Country:	USA
Name:	Con Edison - Transformer Manhole Tm2576
Address:	E 4TH ST & BROADWAY
Address 2:	Not reported
City,State,Zip:	NEW YORK, NY 10003
Zip 4:	Not reported
Location Address 1:	E 4TH ST & BROADWAY
Location Address 2:	Not reported
Location City,State,Zip:	NEW YORK, NY 10003
Location Zip 4:	Not reported
Facility Status:	Not reported
Total Tanks:	Not reported
Code:	BP

Actual:
40 ft.

Mailing:

CON EDISON - TRANSFORMER MANHOLE TM2576 (Continued) **S120958220**

Mailing Name:	Con Edison - Transformer Manhole Tm2576
Mailing Contact:	Con Edison
Mailing Address 1:	4 IRVING PL 15TH FL NE
Mailing Address 2:	Not reported
Mailing City,State,Zip:	NEW YORK, NY 10003
Mailing Zip 4:	Not reported
Mailing Country:	USA
Mailing Phone:	Not reported

G239 **CON EDISON GAS MAIN TRENCH** **RCRA NonGen / NLR** **1014919395**
NW **W 4TH ST & BROADWAY** **NJ MANIFEST** **NYP004235586**
< 1/8 **NEW YORK, NY 10012**
0.083 mi.
438 ft. **Site 15 of 31 in cluster G**

Relative: **Lower**

Actual: **40 ft.**

RCRA Listings:

Date Form Received by Agency:	20110615
Handler Name:	Con Edison Gas Main Trench
Handler Address:	W 4th St & Broadway
Handler City,State,Zip:	NEW YORK, NY 10012
EPA ID:	NYP004235586
Contact Name:	LOUIS CLARK
Contact Address:	Not reported
Contact City,State,Zip:	Not reported
Contact Telephone:	347-539-6192
Contact Fax:	Not reported
Contact Email:	Not reported
Contact Title:	SR SPECIALIST
EPA Region:	02
Land Type:	Private
Federal Waste Generator Description:	Not a generator, verified
Non-Notifier:	Not reported
Biennial Report Cycle:	Not reported
Accessibility:	Not reported
Active Site Indicator:	Not reported
State District Owner:	Ny
State District:	NYSDEC R2
Mailing Address:	IRVING PLAZA RM 828
Mailing City,State,Zip:	NEW YORK, NY 10003
Owner Name: Not reported	
Owner Type:	Not reported
Operator Name: Not reported	
Operator Type:	Not reported
Short-Term Generator Activity:	No
Importer Activity:	No
Mixed Waste Generator:	No
Transporter Activity:	No
Transfer Facility Activity:	No
Recycler Activity with Storage:	No
Small Quantity On-Site Burner Exemption:	No
Smelting Melting and Refining Furnace Exemption:	No
Underground Injection Control:	No
Off-Site Waste Receipt:	No
Universal Waste Indicator:	No
Universal Waste Destination Facility:	No
Federal Universal Waste:	No
Active Site State-Reg Handler:	---

CON EDISON GAS MAIN TRENCH (Continued) **1014919395**

Federal Facility Indicator:	Not reported
Hazardous Secondary Material Indicator:	N
Sub-Part K Indicator:	Not reported
2018 GPRA Permit Baseline:	Not on the Baseline
2018 GPRA Renewals Baseline:	Not on the Baseline
202 GPRA Corrective Action Baseline:	No
Subject to Corrective Action Universe:	No
Non-TSDFs Where RCRA CA has Been Imposed Universe:	No
Corrective Action Priority Ranking:	No NCAPS ranking
Environmental Control Indicator:	No
Institutional Control Indicator:	No
Human Exposure Controls Indicator:	N/A
Groundwater Controls Indicator:	N/A
Significant Non-Complier Universe:	No
Unaddressed Significant Non-Complier Universe:	No
Addressed Significant Non-Complier Universe:	No
Significant Non-Complier With a Compliance Schedule Universe:	No
Financial Assurance Required:	Not reported
Handler Date of Last Change:	20111026
Recognized Trader-Importer:	No
Recognized Trader-Exporter:	No
Importer of Spent Lead Acid Batteries:	No
Exporter of Spent Lead Acid Batteries:	No
Recycler Activity Without Storage:	No
Manifest Broker:	No
Sub-Part P Indicator:	No

Biennial: List of Years
Year: 2011

Click Here for Biennial Reporting System Data:

Hazardous Waste Summary:
Waste Code: D018
Waste Description: Benzene

Waste Code: D024
Waste Description: M-Cresol

Waste Code: D025
Waste Description: P-Cresol

Handler - Owner Operator:
Owner/Operator Indicator: Owner
Owner/Operator Name: CONSOLIDATED EDISON COMPANY OF NY, INC.
Legal Status: Private
Date Became Current: 20110516
Date Ended Current: Not reported
Owner/Operator Address: 4 IRVING PLACE, 15TH FL
Owner/Operator City,State,Zip: NEW YORK, NY 10003
Owner/Operator Telephone: Not reported
Owner/Operator Telephone Ext: Not reported
Owner/Operator Fax: Not reported
Owner/Operator Email: Not reported

Owner/Operator Indicator: Operator

CON EDISON GAS MAIN TRENCH (Continued) **1014919395**

Owner/Operator Name: CONSOLIDATED EDISON COMPANY OF NY, INC.
Legal Status: Private
Date Became Current: 20110516
Date Ended Current: Not reported
Owner/Operator Address: 4 IRVING PLACE, 15TH FL
Owner/Operator City,State,Zip: NEW YORK, NY 10003
Owner/Operator Telephone: Not reported
Owner/Operator Telephone Ext: Not reported
Owner/Operator Fax: Not reported
Owner/Operator Email: Not reported

Historic Generators:
Receive Date: 20120306
Handler Name: CON EDISON - GAS MAIN TRENCH
Federal Waste Generator Description: Large Quantity Generator
State District Owner: Ny
Large Quantity Handler of Universal Waste: No
Recognized Trader Importer: No
Recognized Trader Exporter: No
Spent Lead Acid Battery Importer: No
Spent Lead Acid Battery Exporter: No
Current Record: No
Non Storage Recycler Activity: Not reported
Electronic Manifest Broker: Not reported

Receive Date: 20110516
Handler Name: CON EDISON GAS MAIN TRENCH
Federal Waste Generator Description: Very Small Quantity Generator (formerly Conditionally-Exempt Small Quantity Generator
State District Owner: Ny
Large Quantity Handler of Universal Waste: No
Recognized Trader Importer: No
Recognized Trader Exporter: No
Spent Lead Acid Battery Importer: No
Spent Lead Acid Battery Exporter: No
Current Record: No
Non Storage Recycler Activity: Not reported
Electronic Manifest Broker: Not reported

Receive Date: 20110615
Handler Name: CON EDISON GAS MAIN TRENCH
Federal Waste Generator Description: Not a generator, verified
State District Owner: Ny
Large Quantity Handler of Universal Waste: No
Recognized Trader Importer: No
Recognized Trader Exporter: No
Spent Lead Acid Battery Importer: No
Spent Lead Acid Battery Exporter: No
Current Record: Yes
Non Storage Recycler Activity: Not reported
Electronic Manifest Broker: Not reported

List of NAICS Codes and Descriptions:
NAICS Code: 221122
NAICS Description: Electric Power Distribution

CON EDISON GAS MAIN TRENCH (Continued) **1014919395**

Facility Has Received Notices of Violations:
Violations: No Violations Found

Evaluation Action Summary:
Evaluations: No Evaluations Found

NJ MANIFEST:

EPA ID:	NYP004235586
Name:	CON EDISON GAS MAIN TRENCH
Address:	W 4TH ST & BROADWAY
City,State,Zip:	NEW YORK, NY 10012
County:	Not reported
Mailing Address:	IRVING PLAZA RM 828
Mailing City,State,Zip:	NEW YORK, NY 10003
Telephone:	Not reported
Emergency Telephone:	Not reported
Contact:	LOUIS CLARK
Comments:	Not reported
SIC Code:	Not reported
County:	NY061
Municipal:	Not reported
Previous EPAID:	Not reported
Generator Flag:	Not reported
Transporter Flag:	Not reported
TSDF Flag:	Not reported
Name Change:	Not reported
Date Change:	Not reported

Manifest Data:

EPA ID:	NYP004235586
Manifest Number:	007019364JJK
Date Shipped:	5/17/2011
TSDF EPA ID:	NJD002200046
Transporter EPA ID:	NJ0000027193
Transporter 2 EPA ID:	Not reported
Transporter 3 EPA ID:	Not reported
Transporter 4 EPA ID:	Not reported
Transporter 5 EPA ID:	Not reported
Transporter 6 EPA ID:	Not reported
Transporter 7 EPA ID:	Not reported
Transporter 8 EPA ID:	Not reported
Transporter 9 EPA ID:	Not reported
Transporter 10 EPA ID:	Not reported
Date Trans1 Transported Waste:	Not reported
Date Trans2 Transported Waste:	Not reported
Date Trans3 Transported Waste:	Not reported
Date Trans4 Transported Waste:	Not reported
Date Trans5 Transported Waste:	Not reported
Date Trans6 Transported Waste:	Not reported
Date Trans7 Transported Waste:	Not reported
Date Trans8 Transported Waste:	Not reported
Date Trans9 Transported Waste:	Not reported
Date Trans10 Transported Waste:	Not reported
Date TSDF Received Waste:	Not reported
TSDF EPA Facility Name:	Not reported

CON EDISON GAS MAIN TRENCH (Continued) **1014919395**

QTY Units:	Not reported
Transporter SEQ ID:	Not reported
Transporter-1 Date:	Not reported
Waste SEQ ID:	Not reported
Waste Type Code 2:	Not reported
Waste Type Code 3:	Not reported
Waste Type Code 4:	Not reported
Waste Type Code 5:	Not reported
Waste Type Code 6:	Not reported
Date Accepted:	Not reported
Manifest Discrepancy Type:	Not reported
Data Entry Number:	Not reported
Was Load Rejected:	Not reported
Reason Load Was Rejected:	Not reported

Waste:

Manifest Year:	Not reported
Waste Code:	D018
Hand Code:	H141
Quantity:	2,823.00
Unit:	kilograms

G240 **CON EDISON** **RCRA NonGen / NLR** **1014398455**
NW **BROADWAY & E. 14TH ST** **E MANIFEST** **NYP004208084**
< 1/8 **NEW YORK, NY 10003** **NY MANIFEST**
0.083 mi.
438 ft. **Site 16 of 31 in cluster G**

Relative: **Lower**

Actual: **40 ft.**

RCRA Listings:

Date Form Received by Agency:	20230524
Handler Name:	Con Edison
Handler Address:	Broadway & E 4th St
Handler City,State,Zip:	NEW YORK, NY 10012
EPA ID:	NYP005247543
Contact Name:	THOMAS TEELING
Contact Address:	IRVING PL, 15TH FL NE
Contact City,State,Zip:	NEW YORK, NY 10003
Contact Telephone:	212-460-3770
Contact Fax:	Not reported
Contact Email:	Not reported
Contact Title:	SENIOR SCIENTIST
EPA Region:	02
Land Type:	Not reported
Federal Waste Generator Description:	Not a generator, verified
Non-Notifier:	Not reported
Biennial Report Cycle:	Not reported
Accessibility:	Not reported
Active Site Indicator:	Not reported
State District Owner:	Ny
State District:	NYSDEC R2
Mailing Address:	IRVING PL, 15TH FL NE
Mailing City,State,Zip:	NEW YORK, NY 10003
Owner Name: Not reported	
Owner Type:	Not reported
Operator Name: Not reported	
Operator Type:	Not reported

CON EDISON (Continued) **1014398455**

Short-Term Generator Activity:	No
Importer Activity:	No
Mixed Waste Generator:	No
Transporter Activity:	No
Transfer Facility Activity:	No
Recycler Activity with Storage:	No
Small Quantity On-Site Burner Exemption:	No
Smelting Melting and Refining Furnace Exemption:	No
Underground Injection Control:	No
Off-Site Waste Receipt:	No
Universal Waste Indicator:	No
Universal Waste Destination Facility:	No
Federal Universal Waste:	No
Active Site State-Reg Handler:	---
Federal Facility Indicator:	Not reported
Hazardous Secondary Material Indicator:	N
Sub-Part K Indicator:	Not reported
2018 GPRA Permit Baseline:	Not on the Baseline
2018 GPRA Renewals Baseline:	Not on the Baseline
202 GPRA Corrective Action Baseline:	No
Subject to Corrective Action Universe:	No
Non-TSDFs Where RCRA CA has Been Imposed Universe:	No
Corrective Action Priority Ranking:	No NCAPS ranking
Environmental Control Indicator:	No
Institutional Control Indicator:	No
Human Exposure Controls Indicator:	N/A
Groundwater Controls Indicator:	N/A
Significant Non-Complier Universe:	No
Unaddressed Significant Non-Complier Universe:	No
Addressed Significant Non-Complier Universe:	No
Significant Non-Complier With a Compliance Schedule Universe:	No
Financial Assurance Required:	Not reported
Handler Date of Last Change:	20230524
Recognized Trader-Importer:	No
Recognized Trader-Exporter:	No
Importer of Spent Lead Acid Batteries:	No
Exporter of Spent Lead Acid Batteries:	No
Recycler Activity Without Storage:	No
Manifest Broker:	No
Sub-Part P Indicator:	No

Historic Generators:

Receive Date:	20230524
Handler Name: CON EDISON	
Federal Waste Generator Description:	Not a generator, verified
State District Owner:	Ny
Large Quantity Handler of Universal Waste:	No
Recognized Trader Importer:	No
Recognized Trader Exporter:	No
Spent Lead Acid Battery Importer:	No
Spent Lead Acid Battery Exporter:	No
Current Record:	Yes
Non Storage Recycler Activity:	No
Electronic Manifest Broker:	No

Receive Date:	20211015

CON EDISON (Continued) **1014398455**

Handler Name: CON EDISON
Federal Waste Generator Description: Large Quantity Generator
State District Owner: Ny
Large Quantity Handler of Universal Waste: No
Recognized Trader Importer: No
Recognized Trader Exporter: No
Spent Lead Acid Battery Importer: No
Spent Lead Acid Battery Exporter: No
Current Record: No
Non Storage Recycler Activity: No
Electronic Manifest Broker: No

List of NAICS Codes and Descriptions:
NAICS Codes: No NAICS Codes Found

Facility Has Received Notices of Violations:
Violations: No Violations Found

Evaluation Action Summary:
Evaluations: No Evaluations Found

E MANIFEST:
Manifest Tracking Number: 016272346FLE
Last Updated Date: 20221208
Shipped Date: 20211016
Received Date: 20211018
Manifest Status: Corrected
Submission Type: DataImage5Copy
Origin Type: Service
Generator EPA ID: NYP005247543
Generator Name: Con Edison
Generator Location Street Number: Not reported
Generator Location Street 1: BROADWAY & E 4TH ST
Generator Location Street 2: Not reported
Generator Location City: NEW YORK
Generator Location State: NY
Generator Location Zip: 10012
Generator Mail Street Number: 4
Generator Mail Street 1: IRVING PL, 15TH FL NE
Generator Mail Street 2: Not reported
Generator Mail City: NEW YORK
Generator Mail Zip: 10003
Generator Mail State: NY
Generator Contact Company Name: Not reported
Designated Facility EPA ID: MDD980555189
Designated Facility Name: Clean Harbors Of Baltimore Inc
Designated Facility Mail Street Number: Not reported
Designated Facility Mail Street 1: Not reported
Designated Facility Mail Street 2: 1910 Russell Street
Designated Facility Mail City: Baltimore
Designated Facility Mail Zip: 21230
Designated Facility Mail State: MD
Designated Facility Location Street Number: Not reported
Designated Facility Location Street 1: 1910 Russell Street

CON EDISON (Continued) **1014398455**

Designated Facility Location Street 2:	Not reported
Designated Facility Location City:	Baltimore
Designated Facility Location Zip:	21230
Designated Facility Location State:	MD
Designated Facility Contact Company Name:	Not reported
Manifest Residue Indicator:	N
Rejection Indicator:	N
Manifest Tracking Number:	015832320FLE
Last Updated Date:	20210831
Shipped Date:	20210819
Received Date:	20210820
Manifest Status:	Signed
Submission Type:	DataImage5Copy
Origin Type:	Service
Generator EPA ID:	NYR000114579
Generator Name:	Con Edison
Generator Location Street Number:	Not reported
Generator Location Street 1:	BROADWAY & E. 17TH STR
Generator Location Street 2:	Not reported
Generator Location City:	NEW YORK
Generator Location State:	NY
Generator Location Zip:	10009
Generator Mail Street Number:	Not reported
Generator Mail Street 1:	116 SKYLINE DRIVE
Generator Mail Street 2:	Not reported
Generator Mail City:	SOUTH PLAINFIELD
Generator Mail Zip:	07080
Generator Mail State:	NJ
Generator Contact Company Name:	Not reported
Designated Facility EPA ID:	NJD991291105
Designated Facility Name:	Clean Earth Of North Jersey
Designated Facility Mail Street Number:	105
Designated Facility Mail Street 1:	Not reported
Designated Facility Mail Street 2:	JACOBUS AVE
Designated Facility Mail City:	KEARNY
Designated Facility Mail Zip:	07032
Designated Facility Mail State:	NJ
Designated Facility Location Street Number:	105
Designated Facility Location Street 1:	JACOBUS AVE
Designated Facility Location Street 2:	Not reported
Designated Facility Location City:	KEARNY
Designated Facility Location Zip:	07032
Designated Facility Location State:	NJ
Designated Facility Contact Company Name:	Not reported
Manifest Residue Indicator:	N
Rejection Indicator:	N
Manifest Tracking Number:	016955164FLE
Last Updated Date:	20220708
Shipped Date:	20220628
Received Date:	20220628
Manifest Status:	Signed
Submission Type:	DataImage5Copy
Origin Type:	Service
Generator EPA ID:	NYR000114579
Generator Name:	Con Edison

CON EDISON (Continued) **1014398455**

Generator Location Street Number:	Not reported
Generator Location Street 1:	BROADWAY & E 21ST STR
Generator Location Street 2:	Not reported
Generator Location City:	NEW YORK
Generator Location State:	NY
Generator Location Zip:	10010
Generator Mail Street Number:	Not reported
Generator Mail Street 1:	116 SKYLINE DRIVE
Generator Mail Street 2:	Not reported
Generator Mail City:	SOUTH PLAINFIELD
Generator Mail Zip:	07080
Generator Mail State:	NJ
Generator Contact Company Name:	Not reported
Designated Facility EPA ID:	NJD991291105
Designated Facility Name:	Clean Earth Of North Jersey
Designated Facility Mail Street Number:	105
Designated Facility Mail Street 1:	Not reported
Designated Facility Mail Street 2:	JACOBUS AVE
Designated Facility Mail City:	KEARNY
Designated Facility Mail Zip:	07032
Designated Facility Mail State:	NJ
Designated Facility Location Street Number:	105
Designated Facility Location Street 1:	JACOBUS AVE
Designated Facility Location Street 2:	Not reported
Designated Facility Location City:	KEARNY
Designated Facility Location Zip:	07032
Designated Facility Location State:	NJ
Designated Facility Contact Company Name:	Not reported
Manifest Residue Indicator:	N
Rejection Indicator:	N

Manifest Tracking Number:	015153431FLE
Last Updated Date:	20210513
Shipped Date:	20210430
Received Date:	20210430
Manifest Status:	Signed
Submission Type:	DataImage5Copy
Origin Type:	Service
Generator EPA ID:	NYR000114579
Generator Name:	Con Edison
Generator Location Street Number:	Not reported
Generator Location Street 1:	BROADWAY & E. 14TH ST
Generator Location Street 2:	Not reported
Generator Location City:	NEW YORK
Generator Location State:	NY
Generator Location Zip:	10003
Generator Mail Street Number:	Not reported
Generator Mail Street 1:	116 SKYLINE DRIVE
Generator Mail Street 2:	Not reported
Generator Mail City:	SOUTH PLAINFIELD
Generator Mail Zip:	07080
Generator Mail State:	NJ
Generator Contact Company Name:	Not reported
Designated Facility EPA ID:	NJD991291105
Designated Facility Name:	Clean Earth Of North Jersey
Designated Facility Mail Street Number:	105
Designated Facility Mail Street 1:	Not reported

CON EDISON (Continued) **1014398455**

Designated Facility Mail Street 2:	JACOBUS AVE
Designated Facility Mail City:	KEARNY
Designated Facility Mail Zip:	07032
Designated Facility Mail State:	NJ
Designated Facility Location Street Number:	105
Designated Facility Location Street 1:	JACOBUS AVE
Designated Facility Location Street 2:	Not reported
Designated Facility Location City:	KEARNY
Designated Facility Location Zip:	07032
Designated Facility Location State:	NJ
Designated Facility Contact Company Name:	Not reported
Manifest Residue Indicator:	N
Rejection Indicator:	N

Transporter:

Manifest Tracking Number:	015153431FLE
Transporter Line Number:	1
Transporter EPA ID:	MAD039322250
Transporter Name:	Clean Harbors Environmental Services Inc

Waste Line:

Manifest Tracking Number:	015153431FLE
Waste Line Number:	1
U.S. DOT Hazardous Indicator:	Y
U.S. DOT ID Number:	NA3082
U.S. DOT Description:	Na3082, Hazardous Waste, Liquid N.O.S., 9, Pg Iii, Rq
Non-Hazardous Waste Description:	Not reported
Number of Containers:	1
Container Type Code:	TT
Container Type Description:	Cargo tanks (tank trucks)
Waste Quantity:	400
Quantity Unit of Measure Code:	P
Quantity Unit of Measure Description:	Pounds
Waste Quantity, in Tons:	0.2
Acute Waste Quantity, in Tons:	0
Non-Acute Waste Quantity, in Tons:	0.2
Waste Quantity, in Kilograms:	181.406
Acute Waste Quantity, in Kilograms:	0
Non-Acute Waste Quantity, in Kilorgrams:	181.406
Management Method Code:	H110
Management Method Description:	STABILIZATION
Waste Residue Indicator:	N
Quantity Discrepancy Indicator:	N
Waste Type Discrepancy Indicator:	N
Waste Density:	Not reported
Waste Density Unit of Measure Code:	Not reported
Waste Density Unit of Measure Description:	Not reported
Form Code:	Not reported
Form Code Description:	Not reported
Source Code:	Not reported
Source Code Description:	Not reported
Waste Minimization Code:	Not reported
Waste Minimization Code Description:	Not reported
Consent Number:	Not reported
EPA Waste Indicator:	Y
Federal Waste Codes:	D008

CON EDISON (Continued) **1014398455**

Quantity Haz Kg:	181.406
Quantity Haz Tons:	0.2
Quantity Non Haz Kg:	0
Quantity Non Haz Tons:	0
State Waste Codes:	NY-T

NY MANIFEST:

EPA ID:	NYP004208084
Country:	USA
Name:	Consolidated Edison
Address:	BROADWAY & E 4TH ST
Address 2:	Not reported
City,State,Zip:	NEW YORK, NY 10029
Zip 4:	Not reported
Location Address 1:	BROADWAY & EAST 4th STREET
Location Address 2:	Not reported
Location City,State,Zip:	NEW YORK, NY 10002
Location Zip 4:	Not reported
Facility Status:	Not reported
Total Tanks:	Not reported
Code:	BP

Mailing:

Mailing Name:	Consolidated Edison
Mailing Contact:	Tom Teeling
Mailing Address 1:	4 IRVING PLACE RM 828
Mailing Address 2:	Not reported
Mailing City,State,Zip:	NEW YORK, NY 10003
Mailing Zip 4:	Not reported
Mailing Country:	USA
Mailing Phone:	2124603770

Manifest Data:

Document ID:	Not reported
Manifest Status:	Not reported
Trans1 State ID:	NYD006982359
Year:	2018
Trans2 State ID:	Not reported
Generator Ship Date:	06/07/2010
Trans1 Recv Date:	06/07/2010
Trans2 Recv Date:	Not reported
TSD Site Recv Date:	06/08/2010
Part A Recv Date:	Not reported
Part B Recv Date:	Not reported
Generator EPA ID:	NYP004208084
Trans1 EPA ID:	Not reported
Trans2 EPA ID:	Not reported
TSDF ID 1:	NYD980593636
TSDF ID 2:	Not reported
Manifest Tracking Number:	001433253FLE
Import Indicator:	N
Export Indicator:	N
Discr Quantity Indicator:	N
Discr Type Indicator:	Y
Discr Residue Indicator:	N
Discr Partial Reject Indicator:	N
Discr Full Reject Indicator:	N

CON EDISON (Continued) **1014398455**

Manifest Ref Number: Not reported
Alt Facility RCRA ID: Not reported
Alt Facility Sign Date: Not reported
MGMT Method Type Code: H135
Waste Code a: Benzene
Waste Code b: Not reported
Waste Code c: Not reported
Waste Code e: Not reported
Waste Code f: Not reported
Waste Code g: Not reported
Waste Code 1: Not reported
Waste Code 2: Not reported
Waste Code 3: Not reported
Waste Code 4: Not reported
Waste Code 5: Not reported
Waste Code 6: Not reported
Quantity: 40
Units: Gallons (liquids only)
Number of Containers: 1
Container Type: Metal drums, barrels, kegs
Handling Method: Treat
Specific Gravity: 1

Document ID: Not reported
Manifest Status: Not reported
Trans1 State ID: NYD006982359
Year: 2018
Trans2 State ID: Not reported
Generator Ship Date: 06/07/2010
Trans1 Recv Date: 06/07/2010
Trans2 Recv Date: Not reported
TSD Site Recv Date: 06/08/2010
Part A Recv Date: Not reported
Part B Recv Date: Not reported
Generator EPA ID: NYP004208084
Trans1 EPA ID: Not reported
Trans2 EPA ID: Not reported
TSDF ID 1: NYD980593636
TSDF ID 2: Not reported
Manifest Tracking Number: 001433253FLE
Import Indicator: N
Export Indicator: N
Discr Quantity Indicator: N
Discr Type Indicator: Y
Discr Residue Indicator: N
Discr Partial Reject Indicator: N
Discr Full Reject Indicator: N
Manifest Ref Number: Not reported
Alt Facility RCRA ID: Not reported
Alt Facility Sign Date: Not reported
MGMT Method Type Code: H141
Waste Code a: Benzene
Waste Code b: Not reported
Waste Code c: Not reported
Waste Code e: Not reported
Waste Code f: Not reported
Waste Code g: Not reported

CON EDISON (Continued) **1014398455**

Waste Code 1:	Not reported
Waste Code 2:	Not reported
Waste Code 3:	Not reported
Waste Code 4:	Not reported
Waste Code 5:	Not reported
Waste Code 6:	Not reported
Quantity:	50
Units:	Pounds
Number of Containers:	1
Container Type:	Metal drums, barrels, kegs
Handling Method:	Landfill
Specific Gravity:	1

G241 **214224; E 4 ST AND BROADWAY** **NY Spills** **S110306654**
NW **E 4 ST AND BROADWAY** **N/A**
< 1/8 **NEW YORK, NY**
0.083 mi.
438 ft. **Site 17 of 31 in cluster G**

Relative: **Lower**
Actual: **40 ft.**

SPILLS:

Name:	214224; E 4 ST AND BROADWAY
Address:	E 4 ST AND BROADWAY
City,State,Zip:	NEW YORK, NY
Spill Number/Closed Date:	0814548 / 2008-10-26
Facility ID:	0814548
Facility Type:	ER
DER Facility ID:	386526
Site ID:	432696
DEC Region:	2
Spill Cause:	Equipment Failure
Spill Class:	D4
SWIS:	3101
Spill Date:	2008-10-21
Investigator:	DMPOKRZY
Referred To:	Not reported
Reported to Dept:	2008-12-31
CID:	Not reported
Water Affected:	Not reported
Spill Source:	Commercial/Industrial
Spill Notifier:	Responsible Party
Cleanup Ceased:	Not reported
Cleanup Meets Std:	Not reported
Last Inspection:	Not reported
Recommended Penalty:	Not reported
UST Trust:	Not reported
Remediation Phase:	0
Date Entered In Computer:	2010-04-16
Spill Record Last Update:	2010-04-16
Spiller Name:	ERT DESK
Spiller Company:	CON EDISON
Spiller Address:	5030 BROADWAY
Spiller Company:	001
Contact Name:	ERT DESK
Latitude:	Not reported
Longitude:	Not reported
DEC Memo:	Not reported
Remarks:	Not reported

214224; E 4 ST AND BROADWAY (Continued) **S110306654**

All Materials:

Site ID:	432696
Operable Unit ID:	1183757
Operable Unit:	01
Material ID:	2177945
Material Code:	0541A
Material Name:	dielectric fluid
Case No.:	Not reported
Material FA:	Petroleum
Quantity:	.00
Units:	G
Recovered:	Not reported
Resource Affected:	Utility
Oxygenate:	Not reported

G242 **4TH ST & B'WAY/NAT'L AUDU** **NY Spills** **S102141346**
NW **4TH ST & BROADWAY** **N/A**
< 1/8 **NYC, NY**
0.083 mi.
438 ft. **Site 18 of 31 in cluster G**

Relative: **Lower**

Actual: **40 ft.**

SPILLS:

Name:	4TH ST & B'WAY/NAT'L AUDU
Address:	4TH ST & BROADWAY
City,State,Zip:	NYC, NY
Spill Number/Closed Date:	9107147 / 1996-10-23
Facility ID:	9107147
Facility Type:	ER
DER Facility ID:	164187
Site ID:	197267
DEC Region:	2
Spill Cause:	Unknown
Spill Class:	C3
SWIS:	3101
Spill Date:	1991-09-18
Investigator:	MCTIBBE
Referred To:	Not reported
Reported to Dept:	1991-10-03
CID:	Not reported
Water Affected:	Not reported
Spill Source:	Commercial/Industrial
Spill Notifier:	Other
Cleanup Ceased:	Not reported
Cleanup Meets Std:	False
Last Inspection:	Not reported
Recommended Penalty:	False
UST Trust:	False
Remediation Phase:	0
Date Entered In Computer:	1991-10-07
Spill Record Last Update:	1996-11-20
Spiller Name:	Not reported
Spiller Company:	Not reported
Spiller Address:	Not reported
Spiller Company:	001
Contact Name:	Not reported
Latitude:	Not reported

4TH ST & B'WAY/NAT'L AUDU (Continued) **S102141346**

Longitude:	Not reported
DEC Memo:	Prior to Sept, 2004 data translation this spill Lead_DEC Field was TIBBE
Remarks:	Not reported

All Materials:

Site ID:	197267
Operable Unit ID:	957482
Operable Unit:	01
Material ID:	419373
Material Code:	0066A
Material Name:	unknown petroleum
Case No.:	Not reported
Material FA:	Petroleum
Quantity:	-1.00
Units:	G
Recovered:	.00
Resource Affected:	Soil
Oxygenate:	Not reported

F243 **SERVICE BOX 37911** **NY Spills** **S105058851**
WSW **BLEECKER ST/LAFAYETTE ST** **N/A**
< 1/8 **MANHATTAN, NY**
0.084 mi.
441 ft. **Site 21 of 21 in cluster F**

Relative:
Lower

Actual:
41 ft.

SPILLS:

Name:	SERVICE BOX 37911
Address:	BLEECKER ST/LAFAYETTE ST
City,State,Zip:	MANHATTAN, NY
Spill Number/Closed Date:	0103876 / 2003-07-28
Facility ID:	0103876
Facility Type:	ER
DER Facility ID:	75001
Site ID:	81004
DEC Region:	2
Spill Cause:	Unknown
Spill Class:	C4
SWIS:	3101
Spill Date:	2001-07-11
Investigator:	KMFOLEY
Referred To:	Not reported
Reported to Dept:	2001-07-11
CID:	365
Water Affected:	Not reported
Spill Source:	Unknown
Spill Notifier:	Affected Persons
Cleanup Ceased:	Not reported
Cleanup Meets Std:	False
Last Inspection:	Not reported
Recommended Penalty:	False
UST Trust:	False
Remediation Phase:	0
Date Entered In Computer:	2001-07-11
Spill Record Last Update:	2003-07-28
Spiller Name:	Not reported
Spiller Company:	UNKNOWN

SERVICE BOX 37911 (Continued) **S105058851**

Spiller Address: Not reported
Spiller Company: 001
Contact Name: Not reported
Latitude: Not reported
Longitude: Not reported
DEC Memo: Prior to Sept, 2004 data translation this spill Lead_DEC Field was FOLEY Con Ed e2mis #138160: 7/11/01 19:30 hrs. Sean Henihan #16850, Splicer Underground North, reported at 18:46 hrs. that he found at 18:40 hrs. approx. 15 gallons of green fluid and approx. 15 gallons of water in service box SB37911 located at the north west corner of Bleeker Street & Lafayette Street. The green fluid is possibly anti-freeze or the green dye that the water dept. uses to test for leaks in their pipes. Considering the amount of green fluid found (15 gallons) it is possibly the green dye used by the NY City Water Dept. He was at this location at the request of the Manhattan Environmental Desk and the ERT, Sean Mahoney. Stanley Baldwin of the DEP was at this location earlier in the day and reported to the ERT that a green substance was coming from a Con Edison structure. ERT, Sean Mahoney called the Manh. Environ. Desk at 14:45 hrs. and reported that Mr. Baldwin of the DEP is claiming that the green substance or fluid is coming from a Con Edison manhole. The ERT and Mr. Baldwin agreed that the fluid was either anti-freeze or the green dye used by the Water Dept. and was non-hazardous. The Environ. Desk called Mike Donahue & Dennis Romano of the Underground South to veify if there were any crews working in this area. They both stated that there were no crews working or assigned to this location. Sean Henihan reported that there was a trench approx. 2 feet north of this service biox which had a pipe running through it. The trench is approx. 12 inches deep x 4 feet long x 2 feet wide. The trench contained approx. 7 gallons mixture of the green fluid and water. It appears that the green fluid from the trench migrated into our service box. UPDATE 7/12/2001 @ 01:50 HRS Lab results for Lab Sequence 01-07266-001 Aroclor 1242 < 1.0 ppm 1.0 Aroclor 1254 < 1.0 ppm 1.0 Aroclor 1248 < 1.0 ppm 1.0 Aroclor 1260 < 1.0 ppm 1.0 UPDATE: 8/09/01 Jimmy Rodriguez, Underground South Supervisor, reported at 11:13 hrs. on 7/13/01 that the cleanup of this manhole has been completed. He reported that 20 gallons of fluid was removed on 7/12/01 and 10 gallons of fluid was removed on 7/13/01 for a total of 30 gallons. One drum of PPE (solid waste) was generated. The crew pumped the structure, washed it with one gallon of citrus cleaner and flushed the service box with the Vactor truck. The cleanup was completed at 11:00 hrs. 8/9/01 14:12 Received lab results lab sequence # 01-07267-001 Insufficient amount of sample extracted to perform

SERVICE BOX 37911 (Continued) **S105058851**

oil identification. Ethylene Glycol < 10.2 ppm PROPYLENE GLYCOL 6.60 PPM

Remarks: 15 gallons of a grn material & 5 gallons of water - they tested material & they will clean up late tonight or tomorrow - ref #138160

All Materials:

Site ID:	81004
Operable Unit ID:	840494
Operable Unit:	01
Material ID:	535952
Material Code:	0064A
Material Name:	unknown material
Case No.:	Not reported
Material FA:	Other
Quantity:	15.00
Units:	G
Recovered:	.00
Resource Affected:	Soil
Oxygenate:	Not reported

D244
South
< 1/8
0.084 mi.
443 ft.

53 BOND STREET
MANHATTAN, NY 10012

Site 30 of 30 in cluster D

NY E DESIGNATION **S128902117**
NY NYC LAND USE **N/A**

Relative: Higher

Actual: 42 ft.

E DESIGNATION:

Name:	LOT 35,TAXBLOCK 529
Address:	53 BOND STREET
City,State,Zip:	MANHATTAN, NY
Tax Lot(s):	35
Tax Block:	529
Borough Code:	Not reported
E-No:	E-619
Effective Date:	Not reported
Satisfaction Date:	Not reported
Ceqr Number:	21DCP059M
Ulurp Number:	N210423ZRM; C210422ZMM
Zoning Map No:	Not reported
Description:	Hazardous Materials* Phase I and Phase II Testing Protocol;Window Wall Attenuation & Alternate Ventilation
Lot Remediation Date:	Not reported

NYC LAND USE:

Name:	Not reported
Address:	53 BOND STREET
City,State,Zip:	MANHATTAN, NY 10012
Latitude:	40.7257200
Longitude:	-73.9927158
Type Of Ownership Code:	Not reported
Owner Name:	LO, NIN HOP
Borough:	MN
Tax Block:	529
Tax Lot:	35
Community District:	102
Census Tract 2020:	1005502

(Continued) **S128902117**

Census Block 2020:	10055021003
Census Tract 2010:	55.02
Census Block 2010:	1002
School District:	02
City Council District:	2
Fire Company:	L009
Police Precinct:	9
Health Center District:	15
Health Area:	5700
Sanitation District Boro:	1
Sanitation District Number:	02
Sanitation Subsection:	2A
Zoning District 1:	M1-5/R7X: Mixed Manufacturing & Residential Districts
Zoning District 2:	Not reported
Zoning District 3:	Not reported
Zoning District 4:	Not reported
Commercial Overlay 1:	Not reported
Commercial Overlay 2:	Not reported
Special Purpose District 1:	SNX
Special Purpose District 2:	Not reported
Special Purpose District 3:	Not reported
Limited Height District:	Not reported
Spill Boundary Indicator:	N
Building Class:	K2: Store Buildings (Taxpayers Included) - Multi-Story Retail Building
Land Use Category:	Commercial & Office Buildings
Number Of Easements:	0
Lot Area:	2885
Total Building Floor Area:	5764
Commercial Floor Area:	5764
Residential Floor Area:	0
Office Floor Area:	2882
Retail Floor Area:	2882
Garage Floor Area:	0
Storage Floor Area:	0
Factory Floor Area:	0
Other Floor Area:	0
Total Building Floor Area Source Code:	2
Number Of Buildings:	1
Number Of Floors:	2.0000000
Residential Units:	0
Total Units:	4
Lot Frontage:	44.0000000
Lot Depth:	69.9200000
Building Frontage:	44.0000000
Building Depth:	69.0000000
Extension Code:	N
Proximity Code:	3
Irregular Lot Code:	Y
Lot Type:	5
Basement Type/Grade:	0
Assessed Land Value:	135000.00000
Assessed Total Value:	1165500.00000
Exempt Total Value:	0.00000
Year Built:	1950
Year Altered 1:	0
Year Altered 2:	0
Historic District Name:	Not reported

(Continued) **S128902117**

Landmark Status:	Not reported
Built Floor Area Ratio:	2.00000000000
Maximum Allowable Residential Far:	5.00000000000
Maximum Allowable Commercial Far:	5.00000000000
Maximum Allowable Community Facility Far:	5.00000000000
Boro Code:	1
Borough, Tax Block and Lot:	1005290035.00000000
Condominium Number:	Not reported
Census Tract 2:	005502
X Coordinate:	986269
Y Coordinate:	203676
Zoning Map #:	12c
Zoning Map Code:	Not reported
Sanborn Map #:	103 010
Tax Map #:	10207
E-designation Number:	E-619
Apportionment BBL:	Not reported
Apportionment Date:	Not reported
Pluto DTM Base Map Indicator:	1
2007 Flood Insurance Rate Map Indicator:	Not reported
2015 Preliminary Flood Insurance Rate Map Indicator:	Not reported
Version Number:	24v3.1
Changed By DCP:	Not reported

K245 **54 EAST 4TH STREET** **NY UST** **U004438957**
ESE **54 EAST 4TH STREET** **N/A**
< 1/8 **NEW YORK, NY 10003**
0.087 mi.
460 ft. **Site 1 of 25 in cluster K**

Relative: **Lower**

Actual: **40 ft.**

UST:

Name:	54 EAST 4TH STREET
Address:	54 EAST 4TH STREET
City,State,Zip:	NEW YORK, NY 10003
Id/Status:	2-160776 / Active
Program Type:	PBS
Region:	STATE
DEC Region:	2
Expiration Date:	12/05/2028
UTM X:	585212.46180
UTM Y:	4508912.53986
Site Type:	Apartment Building/Office Building

Affiliation Records:

Site Id:	5506
Affiliation Type:	Facility Operator
Company Name:	54 EAST 4 ST
Contact Type:	Not reported
Contact Name:	LENIN ENAMORADO
Address1:	Not reported
Address2:	Not reported
City:	Not reported
State:	NN
Zip Code:	Not reported
Country Code:	001
Phone:	(718) 343-1336
EMail:	Not reported
Fax Number:	Not reported

54 EAST 4TH STREET (Continued) **U004438957**

Modified By:	CGFREEDM
Date Last Modified:	2016-06-16
Site Id:	5506
Affiliation Type:	Emergency Contact
Company Name:	EAST MANHATTAN HOLDINGS LLC
Contact Type:	Not reported
Contact Name:	THOMAS J. CARACCIO
Address1:	Not reported
Address2:	Not reported
City:	Not reported
State:	NN
Zip Code:	Not reported
Country Code:	999
Phone:	(718) 343-1337
EMail:	Not reported
Fax Number:	Not reported
Modified By:	CGFREEDM
Date Last Modified:	2016-06-16
Site Id:	5506
Affiliation Type:	Mail Contact
Company Name:	EAST MANHATTAN HOLDINGS LLC
Contact Type:	Not reported
Contact Name:	HARRY KUCHARCZYK
Address1:	PO BOX 3557
Address2:	Not reported
City:	NEW HYDE PARK
State:	NY
Zip Code:	11040
Country Code:	001
Phone:	(718) 343-1337
EMail:	HARRY@VIKMGT.COM
Fax Number:	Not reported
Modified By:	JSMACRI
Date Last Modified:	2023-11-14
Site Id:	5506
Affiliation Type:	Facility Owner
Company Name:	EAST MANHATTAN HOLDINGS LLC
Contact Type:	PARTNER
Contact Name:	HARRY KUCHARCZYK
Address1:	253-11 80TH AVENUE
Address2:	Not reported
City:	GLEN OAKS
State:	NY
Zip Code:	11004
Country Code:	001
Phone:	(718) 343-1336
EMail:	Not reported
Fax Number:	Not reported
Modified By:	JSMACRI
Date Last Modified:	2023-11-14

Tank Info:

Tank Number:	001

54 EAST 4TH STREET (Continued) **U004438957**

Tank ID:	19707
Tank Status:	In Service
Material Name:	In Service
Capacity Gallons:	2500
Install Date:	03/01/1953
Date Tank Closed:	Not reported
Registered:	True
Tank Location:	Underground
Tank Type:	Fiberglass reinforced plastic [FRP]
Material Code:	0001
Common Name of Substance:	#2 Fuel Oil (On-Site Consumption)
Tightness Test Method:	-
Date Test:	Not reported
Next Test Date:	Not reported
Pipe Model:	Not reported
Modified By:	JSMACRI
Last Modified:	11/14/2023

Equipment Records:

A00 - Tank Internal Protection - None
D01 - Pipe Type - Steel/Carbon Steel/Iron
E00 - Piping Secondary Containment - None
F01 - Pipe External Protection - Painted/Asphalt Coating
G03 - Tank Secondary Containment - Vault (w/o access)
K00 - Spill Prevention - None
L09 - Piping Leak Detection - Exempt Suction Piping
H08 - Tank Leak Detection - Weep holes in Vaults with no access for inspection
J02 - Dispenser - Suction Dispenser
B05 - Tank External Protection - Jacketed
I05 - Overfill - Vent Whistle
C01 - Pipe Location - Aboveground
H05 - Tank Leak Detection - In-Tank System (ATG)
I04 - Overfill - Product Level Gauge (A/G)

L246 **CON EDISON SERVICE BOX: 26620** **RCRA NonGen / NLR** **1016148887**
SSE **59 BOND ST & LAFAYETTE ST** **FINDS** **NYP004275384**
< 1/8 **NEW YORK, NY 10002** **ECHO**
0.089 mi. **NY MANIFEST**
470 ft. **Site 1 of 28 in cluster L**

Relative: Higher
Actual: 42 ft.

RCRA Listings:

Date Form Received by Agency:	20170728
Handler Name:	Con Edison Service Box: 26620
Handler Address:	Bond St Front Of
Handler City,State,Zip:	NEW YORK, NY 10012
EPA ID:	NYP004275384
Contact Name:	BENJAMIN BAMONTE
Contact Address:	Not reported
Contact City,State,Zip:	Not reported
Contact Telephone:	212-894-9549
Contact Fax:	Not reported
Contact Email:	Not reported
Contact Title:	OPERATING SUPERVISOR
EPA Region:	02
Land Type:	Private
Federal Waste Generator Description:	Not a generator, verified

CON EDISON SERVICE BOX: 26620 (Continued) **1016148887**

Non-Notifier:		Not reported
Biennial Report Cycle:		Not reported
Accessibility:		Not reported
Active Site Indicator:		Not reported
State District Owner:		Ny
State District:		NYSDEC R2
Mailing Address:		IRVING PL, RM 828
Mailing City,State,Zip:		NEW YORK, NY 10003
Owner Name:	Not reported	
Owner Type:		Not reported
Operator Name:	Not reported	
Operator Type:		Not reported
Short-Term Generator Activity:		No
Importer Activity:		No
Mixed Waste Generator:		No
Transporter Activity:		No
Transfer Facility Activity:		No
Recycler Activity with Storage:		No
Small Quantity On-Site Burner Exemption:		No
Smelting Melting and Refining Furnace Exemption:		No
Underground Injection Control:		No
Off-Site Waste Receipt:		No
Universal Waste Indicator:		No
Universal Waste Destination Facility:		No
Federal Universal Waste:		No
Active Site State-Reg Handler:		---
Federal Facility Indicator:		Not reported
Hazardous Secondary Material Indicator:		N
Sub-Part K Indicator:		Not reported
2018 GPRA Permit Baseline:		Not on the Baseline
2018 GPRA Renewals Baseline:		Not on the Baseline
202 GPRA Corrective Action Baseline:		No
Subject to Corrective Action Universe:		No
Non-TSDFs Where RCRA CA has Been Imposed Universe:		No
Corrective Action Priority Ranking:		No NCAPS ranking
Environmental Control Indicator:		No
Institutional Control Indicator:		No
Human Exposure Controls Indicator:		N/A
Groundwater Controls Indicator:		N/A
Significant Non-Complier Universe:		No
Unaddressed Significant Non-Complier Universe:		No
Addressed Significant Non-Complier Universe:		No
Significant Non-Complier With a Compliance Schedule Universe:		No
Financial Assurance Required:		Not reported
Handler Date of Last Change:		20171109
Recognized Trader-Importer:		No
Recognized Trader-Exporter:		No
Importer of Spent Lead Acid Batteries:		No
Exporter of Spent Lead Acid Batteries:		No
Recycler Activity Without Storage:		No
Manifest Broker:		No
Sub-Part P Indicator:		No

Historic Generators:

Receive Date:	20121022
Handler Name:	CON EDISON SERVICE BOX: 26620

CON EDISON SERVICE BOX: 26620 (Continued) **1016148887**

Federal Waste Generator Description:	Very Small Quantity Generator (formerly Conditionally-Exempt Small Quantity Generator
State District Owner:	Ny
Large Quantity Handler of Universal Waste:	No
Recognized Trader Importer:	No
Recognized Trader Exporter:	No
Spent Lead Acid Battery Importer:	No
Spent Lead Acid Battery Exporter:	No
Current Record:	No
Non Storage Recycler Activity:	Not reported
Electronic Manifest Broker:	Not reported

Receive Date:	20170728
Handler Name: CON EDISON SERVICE BOX:	26620
Federal Waste Generator Description:	Not a generator, verified
State District Owner:	Ny
Large Quantity Handler of Universal Waste:	No
Recognized Trader Importer:	No
Recognized Trader Exporter:	No
Spent Lead Acid Battery Importer:	No
Spent Lead Acid Battery Exporter:	No
Current Record:	Yes
Non Storage Recycler Activity:	No
Electronic Manifest Broker:	No

List of NAICS Codes and Descriptions:
NAICS Codes: No NAICS Codes Found

Facility Has Received Notices of Violations:
Violations: No Violations Found

Evaluation Action Summary:
Evaluations: No Evaluations Found

FINDS:
Registry ID: 110055458115

Click Here for FRS Facility Detail Report:

Environmental Interest/Information System:
The Resource Conservation and Recovery Act Information System (RCRAInfo) is EPA's comprehensive information system in support of the Resource Conservation and Recovery Act (RCRA) of 1976 and the Hazardous and Solid Waste Amendments (HSWA) of 1984. It tracks many types of information about generators, transporters, treaters, storers, and disposers of hazardous waste.

Click this hyperlink while viewing on your computer to access additional FINDS: detail in the EDR Site Report.

ECHO:
Envid: 1016148887
Registry ID: 110055458115

CON EDISON SERVICE BOX: 26620 (Continued) **1016148887**

DFR URL:
Name: CON EDISON SERVICE BOX: 26620
Address: 59 BOND ST & LAFAYETTE ST
City,State,Zip: NEW YORK, NY 10002

NY MANIFEST:
EPA ID: NYP004275384
Country: USA
Name: Con Edison
Address: 59 BOND ST FRONT OF
Address 2: Not reported
City,State,Zip: NEW YORK, NY 10012
Zip 4: Not reported
Location Address 1: FO 59 BOND ST
Location Address 2: SERV BOX 26620
Location City,State,Zip: NEW YORK, NY 10012
Location Zip 4: Not reported
Facility Status: Not reported
Total Tanks: Not reported
Code: BP

Mailing:
Mailing Name: Con Edison
Mailing Contact: Con Edison
Mailing Address 1: 4 IRVING PL 15TH FL
Mailing Address 2: Not reported
Mailing City,State,Zip: NEW YORK, NY 10003
Mailing Zip 4: Not reported
Mailing Country: USA
Mailing Phone: 2124603770

Manifest Data:
Document ID: Not reported
Manifest Status: Not reported
Trans1 State ID: NJ0000027193
Year: 2018
Trans2 State ID: Not reported
Generator Ship Date: 10/22/2012
Trans1 Recv Date: 10/22/2012
Trans2 Recv Date: Not reported
TSD Site Recv Date: 10/25/2012
Part A Recv Date: Not reported
Part B Recv Date: Not reported
Generator EPA ID: NYP004275384
Trans1 EPA ID: Not reported
Trans2 EPA ID: Not reported
TSDF ID 1: NJD002200046
TSDF ID 2: Not reported
Manifest Tracking Number: 010456402JJK
Import Indicator: N
Export Indicator: N
Discr Quantity Indicator: N
Discr Type Indicator: N
Discr Residue Indicator: N
Discr Partial Reject Indicator: N
Discr Full Reject Indicator: N

CON EDISON SERVICE BOX: 26620 (Continued) **1016148887**

Manifest Ref Number:	Not reported
Alt Facility RCRA ID:	Not reported
Alt Facility Sign Date:	Not reported
MGMT Method Type Code:	H111
Waste Code a:	Lead
Waste Code b:	Not reported
Waste Code c:	Not reported
Waste Code e:	Not reported
Waste Code f:	Not reported
Waste Code g:	Not reported
Waste Code 1:	Not reported
Waste Code 2:	Not reported
Waste Code 3:	Not reported
Waste Code 4:	Not reported
Waste Code 5:	Not reported
Waste Code 6:	Not reported
Quantity:	2000
Units:	Pounds
Number of Containers:	1
Container Type:	Cargo tanks (tank trucks)
Handling Method:	Treat
Specific Gravity:	1

L247 **CON EDISON SERVICE BOX: 26620** **NJ MANIFEST** **S117986834**
SSE **59 BOND ST FRONT OF** **N/A**
< 1/8 **NEW YORK, NY 10012**
0.089 mi.
470 ft. **Site 2 of 28 in cluster L**

Relative:
Higher

Actual:
42 ft.

NJ MANIFEST:

EPA ID:	NYP004275384
Name:	CON EDISON SERVICE BOX: 26620
Address:	59 BOND ST FRONT OF
City,State,Zip:	NEW YORK, NY 10012
County:	Not reported
Mailing Address:	IRVING PL, RM 828
Mailing City,State,Zip:	NEW YORK, NY 10003
Telephone:	Not reported
Emergency Telephone:	Not reported
Contact:	BENJAMIN BAMONTE
Comments:	Not reported
SIC Code:	Not reported
County:	NY061
Municipal:	Not reported
Previous EPAID:	Not reported
Generator Flag:	Not reported
Transporter Flag:	Not reported
TSDF Flag:	Not reported
Name Change:	Not reported
Date Change:	Not reported

Manifest Data:

EPA ID:	NYP004275384
Manifest Number:	010456402JJK
Date Shipped:	10/22/2012
TSDF EPA ID:	NJD002200046
Transporter EPA ID:	NJ0000027193

CON EDISON SERVICE BOX: 26620 (Continued) **S117986834**

Transporter 2 EPA ID:	Not reported
Transporter 3 EPA ID:	Not reported
Transporter 4 EPA ID:	Not reported
Transporter 5 EPA ID:	Not reported
Transporter 6 EPA ID:	Not reported
Transporter 7 EPA ID:	Not reported
Transporter 8 EPA ID:	Not reported
Transporter 9 EPA ID:	Not reported
Transporter 10 EPA ID:	Not reported
Date Trans1 Transported Waste:	Not reported
Date Trans2 Transported Waste:	Not reported
Date Trans3 Transported Waste:	Not reported
Date Trans4 Transported Waste:	Not reported
Date Trans5 Transported Waste:	Not reported
Date Trans6 Transported Waste:	Not reported
Date Trans7 Transported Waste:	Not reported
Date Trans8 Transported Waste:	Not reported
Date Trans9 Transported Waste:	Not reported
Date Trans10 Transported Waste:	Not reported
Date TSDF Received Waste:	Not reported
TSDF EPA Facility Name:	Not reported
QTY Units:	Not reported
Transporter SEQ ID:	Not reported
Transporter-1 Date:	Not reported
Waste SEQ ID:	Not reported
Waste Type Code 2:	Not reported
Waste Type Code 3:	Not reported
Waste Type Code 4:	Not reported
Waste Type Code 5:	Not reported
Waste Type Code 6:	Not reported
Date Accepted:	Not reported
Manifest Discrepancy Type:	Not reported
Data Entry Number:	Not reported
Was Load Rejected:	Not reported
Reason Load Was Rejected:	Not reported

Waste:

Manifest Year:	Not reported
Waste Code:	D008
Hand Code:	Not reported
Quantity:	2,000.00
Unit:	Pounds

G248 **APARTMENT** **NY LTANKS** **S106737919**
NW **2-4 ST NICHOLAS PLACE** **N/A**
< 1/8 **NEW YORK, NY**
0.089 mi.
472 ft. **Site 19 of 31 in cluster G**

Relative: **Lower**

Actual: **39 ft.**

LTANKS:

Name:	APARTMENT
Address:	2-4 ST NICHOLAS PLACE
City,State,Zip:	NEW YORK, NY
Spill Number/Closed Date:	0411548 / 2008-01-11
Facility ID:	0411548
Site ID:	336772

APARTMENT (Continued) **S106737919**

Spill Date:	2005-01-27
Spill Cause:	Tank Test Failure
Spill Source:	Private Dwelling
Spill Class:	C4
Cleanup Ceased:	Not reported
SWIS:	3101
Investigator:	JMKRIMGO
Referred To:	Not reported
Reported to Dept:	2005-01-27
CID:	444
Water Affected:	Not reported
Spill Notifier:	Tank Tester
Last Inspection:	Not reported
Recommended Penalty:	False
Meets Standard:	True
UST Involvement:	False
Remediation Phase:	0
Date Entered In Computer:	2005-01-28
Spill Record Last Update:	2008-01-11
Spiller Name:	MARLIN JOSEPH
Spiller Company:	APARTMENT
Spiller Address:	2-4 ST NICHOLOAS PLACE
Spiller County:	001
Spiller Contact:	MARLIN JOSEPH
Spiller Phone:	(646) 772-7949
Spiller Extention:	Not reported
DEC Region:	2
DER Facility ID:	272111
Latitude:	Not reported
Longitude:	Not reported
DEC Memo:	01/11/08. J.Krimgold reviewed a letter report submitted by PTC and dated 01/01/08. According to the report the release from this tank system most probably did not occur. A hole was found in the vent line. The line was replaced and no contaminated soil was found during excavation. NFA
Remarks:	RECOMMEND: REPAIR AND RETEST

All TTF:

Facility ID:	0411548
Spill Number:	0411548
Spill Tank Test:	1548535
Site ID:	336772
Tank Number:	1
Tank Size:	4000
Material:	0001
EPA UST:	Not reported
UST:	Not reported
Cause:	Not reported
Source:	Not reported
Test Method:	03
Test Method 2:	Horner EZ Check I or II
Leak Rate:	.00
Gross Fail:	Not reported
Modified By:	Watchdog
Last Modified Date:	Not reported

All Materials:

APARTMENT (Continued) **S106737919**

Site ID:	336772
Operable Unit ID:	1098773
Operable Unit:	01
Material ID:	578952
Material Code:	0001A
Material Name:	#2 fuel oil
Case No.:	Not reported
Material FA:	Petroleum
Quantity:	Not reported
Units:	G
Recovered:	.00
Resource Affected:	Soil
Oxygenate:	Not reported

G249 **CON EDISON SERVICE BOX: 40673** **RCRA NonGen / NLR** **1016966715**
NW **2-4 ST MARKS** **NY MANIFEST** **NYP004395604**
< 1/8 **NEW YORK, NY 10009**
0.089 mi.
472 ft. **Site 20 of 31 in cluster G**

Relative: **Lower**

Actual: **39 ft.**

RCRA Listings:

Date Form Received by Agency:	20131221
Handler Name:	Con Edison Service Box: 40673
Handler Address:	St Marks
Handler City,State,Zip:	NEW YORK, NY 10009
EPA ID:	NYP004395604
Contact Name:	THOMAS TEELING
Contact Address:	Not reported
Contact City,State,Zip:	Not reported
Contact Telephone:	212-460-3770
Contact Fax:	Not reported
Contact Email:	Not reported
Contact Title:	SENIOR SCIENTIST
EPA Region:	02
Land Type:	Private
Federal Waste Generator Description:	Not a generator, verified
Non-Notifier:	Not reported
Biennial Report Cycle:	Not reported
Accessibility:	Not reported
Active Site Indicator:	Not reported
State District Owner:	Ny
State District:	NYSDEC R2
Mailing Address:	IRVING PL, 15TH FL NE
Mailing City,State,Zip:	NEW YORK, NY 10003
Owner Name: Not reported	
Owner Type:	Not reported
Operator Name: Not reported	
Operator Type:	Not reported
Short-Term Generator Activity:	No
Importer Activity:	No
Mixed Waste Generator:	No
Transporter Activity:	No
Transfer Facility Activity:	No
Recycler Activity with Storage:	No
Small Quantity On-Site Burner Exemption:	No
Smelting Melting and Refining Furnace Exemption:	No
Underground Injection Control:	No

CON EDISON SERVICE BOX: 40673 (Continued) **1016966715**

Off-Site Waste Receipt:	No
Universal Waste Indicator:	No
Universal Waste Destination Facility:	No
Federal Universal Waste:	No
Active Site State-Reg Handler:	---
Federal Facility Indicator:	Not reported
Hazardous Secondary Material Indicator:	N
Sub-Part K Indicator:	Not reported
2018 GPRA Permit Baseline:	Not on the Baseline
2018 GPRA Renewals Baseline:	Not on the Baseline
202 GPRA Corrective Action Baseline:	No
Subject to Corrective Action Universe:	No
Non-TSDFs Where RCRA CA has Been Imposed Universe:	No
Corrective Action Priority Ranking:	No NCAPS ranking
Environmental Control Indicator:	No
Institutional Control Indicator:	No
Human Exposure Controls Indicator:	N/A
Groundwater Controls Indicator:	N/A
Significant Non-Complier Universe:	No
Unaddressed Significant Non-Complier Universe:	No
Addressed Significant Non-Complier Universe:	No
Significant Non-Complier With a Compliance Schedule Universe:	No
Financial Assurance Required:	Not reported
Handler Date of Last Change:	20140701
Recognized Trader-Importer:	No
Recognized Trader-Exporter:	No
Importer of Spent Lead Acid Batteries:	No
Exporter of Spent Lead Acid Batteries:	No
Recycler Activity Without Storage:	No
Manifest Broker:	No
Sub-Part P Indicator:	No

Historic Generators:

Receive Date:	20131121
Handler Name: CON EDISON SERVICE BOX:	40673
Federal Waste Generator Description:	Very Small Quantity Generator (formerly Conditionally-Exempt Small Quantity Generator
State District Owner:	Ny
Large Quantity Handler of Universal Waste:	No
Recognized Trader Importer:	No
Recognized Trader Exporter:	No
Spent Lead Acid Battery Importer:	No
Spent Lead Acid Battery Exporter:	No
Current Record:	No
Non Storage Recycler Activity:	Not reported
Electronic Manifest Broker:	Not reported

Receive Date:	20131221
Handler Name: CON EDISON SERVICE BOX:	40673
Federal Waste Generator Description:	Not a generator, verified
State District Owner:	Ny
Large Quantity Handler of Universal Waste:	No
Recognized Trader Importer:	No
Recognized Trader Exporter:	No
Spent Lead Acid Battery Importer:	No
Spent Lead Acid Battery Exporter:	No

CON EDISON SERVICE BOX: 40673 (Continued) **1016966715**

Current Record: Yes
Non Storage Recycler Activity: Not reported
Electronic Manifest Broker: Not reported

List of NAICS Codes and Descriptions:
NAICS Codes: No NAICS Codes Found

Facility Has Received Notices of Violations:
Violations: No Violations Found

Evaluation Action Summary:
Evaluations: No Evaluations Found

NY MANIFEST:
EPA ID: NYP004395604
Country: USA
Name: Con Edison
Address: 2-4 ST MARKS
Address 2: Not reported
City,State,Zip: NEW YORK, NY 10009
Zip 4: Not reported
Location Address 1: 2-4 ST MARKS PL
Location Address 2: SB40673
Location City,State,Zip: NEW YORK, NY 10009
Location Zip 4: Not reported
Facility Status: Not reported
Total Tanks: Not reported
Code: BP

Mailing:
Mailing Name: Con Edison
Mailing Contact: Con Edison
Mailing Address 1: 4 IRVING PLACE
Mailing Address 2: 15TH FL
Mailing City,State,Zip: NEW YORK, NY 10003
Mailing Zip 4: Not reported
Mailing Country: USA
Mailing Phone: Not reported

Manifest Data:
Document ID: Not reported
Manifest Status: Not reported
Trans1 State ID: NJD003812047
Year: 2018
Trans2 State ID: NJD003812047
Generator Ship Date: 11/21/2013
Trans1 Recv Date: 11/21/2013
Trans2 Recv Date: 11/25/2013
TSD Site Recv Date: 11/25/2013
Part A Recv Date: Not reported
Part B Recv Date: Not reported
Generator EPA ID: NYP004395604
Trans1 EPA ID: Not reported
Trans2 EPA ID: Not reported

CON EDISON SERVICE BOX: 40673 (Continued) **1016966715**

TSDF ID 1:	NJD991291105
TSDF ID 2:	Not reported
Manifest Tracking Number:	002237611GBF
Import Indicator:	N
Export Indicator:	N
Discr Quantity Indicator:	N
Discr Type Indicator:	N
Discr Residue Indicator:	N
Discr Partial Reject Indicator:	N
Discr Full Reject Indicator:	N
Manifest Ref Number:	Not reported
Alt Facility RCRA ID:	Not reported
Alt Facility Sign Date:	Not reported
MGMT Method Type Code:	H110
Waste Code a:	Lead
Waste Code b:	Not reported
Waste Code c:	Not reported
Waste Code e:	Not reported
Waste Code f:	Not reported
Waste Code g:	Not reported
Waste Code 1:	Not reported
Waste Code 2:	Not reported
Waste Code 3:	Not reported
Waste Code 4:	Not reported
Waste Code 5:	Not reported
Waste Code 6:	Not reported
Quantity:	1500
Units:	Pounds
Number of Containers:	1
Container Type:	Cargo tanks (tank trucks)
Handling Method:	Treat
Specific Gravity:	1

K250 **COOPER SQ MHA** **NY AST** **A100320218**
East **59 -61 EAST 4TH ST. 3RD FLOOR** **N/A**
< 1/8 **NEW YORK, NY 10003**
0.091 mi.
478 ft. **Site 2 of 25 in cluster K**

Relative: **Lower**
Actual: **40 ft.**

AST:

Name:	COOPER SQ MHA
Address:	59 -61 EAST 4TH ST. 3RD FLOOR
City,State,Zip:	NEW YORK, NY 10003
Region:	STATE
DEC Region:	2
Site Status:	Unregulated/Closed
Facility Id:	2-470511
Program Type:	PBS
UTM X:	585221.17628
UTM Y:	4508865.52532
Expiration Date:	N/A
Site Type:	Apartment Building/Office Building

Affiliation Records:

Site Id:	20606
Affiliation Type:	Facility Operator
Company Name:	COOPER SQ MHA

COOPER SQ MHA (Continued) **A100320218**

Contact Type:	Not reported
Contact Name:	COOPER SQ MHA
Address1:	Not reported
Address2:	Not reported
City:	Not reported
State:	NN
Zip Code:	Not reported
Country Code:	001
Phone:	(212) 477-5340
EMail:	Not reported
Fax Number:	Not reported
Modified By:	kakyer
Date Last Modified:	2008-04-29

Site Id:	20606
Affiliation Type:	Mail Contact
Company Name:	COOPER SQ MUTUAL HOUSING ASSOC.
Contact Type:	Not reported
Contact Name:	Not reported
Address1:	59-61 EAST 4TH ST 3RD FLOOR
Address2:	Not reported
City:	NEW YORK
State:	NY
Zip Code:	10003
Country Code:	001
Phone:	(212) 477-5340
EMail:	Not reported
Fax Number:	Not reported
Modified By:	kakyer
Date Last Modified:	2008-04-29

Site Id:	20606
Affiliation Type:	Facility Owner
Company Name:	COPPER SQ MHA
Contact Type:	MAINTENCE SUPT
Contact Name:	JOHN J. ISAZA
Address1:	59-61 EAST 4TH ST 3RD FLOOR
Address2:	Not reported
City:	NEW YORK
State:	NY
Zip Code:	10003
Country Code:	001
Phone:	(212) 477-5340
EMail:	Not reported
Fax Number:	Not reported
Modified By:	kakyer
Date Last Modified:	2008-04-29

Site Id:	20606
Affiliation Type:	Emergency Contact
Company Name:	COPPER SQ MHA
Contact Type:	Not reported
Contact Name:	FAUSTO ESPINAL
Address1:	Not reported
Address2:	Not reported
City:	Not reported
State:	NN

COOPER SQ MHA (Continued) **A100320218**

Zip Code:	Not reported
Country Code:	999
Phone:	(212) 396-8927
EMail:	Not reported
Fax Number:	Not reported
Modified By:	kakyer
Date Last Modified:	2008-04-29

Tank Info:

Tank Number:	001
Tank Id:	37317
Material Code:	0001
Common Name of Substance:	#2 Fuel Oil (On-Site Consumption)

Equipment Records:

J02 - Dispenser - Suction Dispenser
A00 - Tank Internal Protection - None
D01 - Pipe Type - Steel/Carbon Steel/Iron
G03 - Tank Secondary Containment - Vault (w/o access)
H00 - Tank Leak Detection - None
L09 - Piping Leak Detection - Exempt Suction Piping
B00 - Tank External Protection - None
C00 - Pipe Location - No Piping
F00 - Pipe External Protection - None
I04 - Overfill - Product Level Gauge (A/G)

Tank Location:	Aboveground - contact with soil.... Tank bottom rests on soil, allowing no visual inspection.
Tank Type:	Steel/Carbon Steel/Iron
Tank Status:	Closed - Removed
Pipe Model:	Not reported
Install Date:	01/01/1997
Capacity Gallons:	1500
Tightness Test Method:	NN
Date Test:	Not reported
Next Test Date:	Not reported
Date Tank Closed:	Not reported
Register:	True
Modified By:	MJGRIFFI
Last Modified:	05/09/2022
Material Name:	#2 fuel oil (on-site consumption)

K251 **59 EAST 4 STREET** **NY AST** **A100433643**
East **59 EAST 4TH STREET** **N/A**
< 1/8 **NEW YORK, NY 10003**
0.091 mi.
478 ft. **Site 3 of 25 in cluster K**

Relative: **Lower**
Actual: **40 ft.**

AST:

Name:	59 EAST 4 STREET
Address:	59 EAST 4TH STREET
City,State,Zip:	NEW YORK, NY 10003
Region:	STATE
DEC Region:	2
Site Status:	Active
Facility Id:	2-606886
Program Type:	PBS

59 EAST 4 STREET (Continued) **A100433643**

UTM X:	585215.77000
UTM Y:	4508933.13783
Expiration Date:	10/06/2025
Site Type:	Apartment Building/Office Building

Affiliation Records:

Site Id:	28741
Affiliation Type:	Facility Owner
Company Name:	ARC ON 4TH STREET, INC.
Contact Type:	BOARD TREASURER/BLDG MANAGER
Contact Name:	DAVID POWELL
Address1:	59 EAST 4TH STREET, #4E
Address2:	Not reported
City:	NEW YORK
State:	NY
Zip Code:	10003
Country Code:	001
Phone:	(212) 477-5340
EMail:	JPOWELL@CSMHA.ORG
Fax Number:	Not reported
Modified By:	JSMACRI
Date Last Modified:	2020-09-30

Site Id:	28741
Affiliation Type:	Mail Contact
Company Name:	COOPER SQUARE MHA
Contact Type:	Not reported
Contact Name:	JOHN ISAZA, DAVID POWELL
Address1:	59 EAST 4TH STREET
Address2:	#4E
City:	NEW YORK
State:	NY
Zip Code:	10003
Country Code:	001
Phone:	(212) 477-5340
EMail:	DPOWELL@SMHA.ORG
Fax Number:	Not reported
Modified By:	JSMACRI
Date Last Modified:	2020-09-30

Site Id:	28741
Affiliation Type:	Emergency Contact
Company Name:	ARC ON 4TH STREET, INC.
Contact Type:	Not reported
Contact Name:	N/A
Address1:	Not reported
Address2:	Not reported
City:	Not reported
State:	NN
Zip Code:	Not reported
Country Code:	999
Phone:	n/a
EMail:	Not reported
Fax Number:	Not reported
Modified By:	JSMACRI
Date Last Modified:	2020-09-30

Site Id: 28741

59 EAST 4 STREET (Continued) **A100433643**

Affiliation Type:	Facility Operator
Company Name:	59 EAST 4 STREET
Contact Type:	Not reported
Contact Name:	JOHN ISAZA
Address1:	Not reported
Address2:	Not reported
City:	Not reported
State:	NN
Zip Code:	Not reported
Country Code:	001
Phone:	(212) 477-5340
EMail:	Not reported
Fax Number:	Not reported
Modified By:	MRBARROW
Date Last Modified:	2017-08-14

Tank Info:

Tank Number:	01
Tank Id:	61994
Material Code:	0001
Common Name of Substance:	#2 Fuel Oil (On-Site Consumption)

Equipment Records:

	F00 - Pipe External Protection - None
	G02 - Tank Secondary Containment - Vault (w/access)
	I05 - Overfill - Vent Whistle
	J02 - Dispenser - Suction Dispenser
	K99 - Spill Prevention - Other
	A00 - Tank Internal Protection - None
	B01 - Tank External Protection - Painted/Asphalt Coating
	D01 - Pipe Type - Steel/Carbon Steel/Iron
	H00 - Tank Leak Detection - None
	L09 - Piping Leak Detection - Exempt Suction Piping
	C01 - Pipe Location - Aboveground
Tank Location:	Aboveground - contact with impervious barrier... Tank bottom rests on impervious barrier, allowing visual indication of leaks.
Tank Type:	Steel/Carbon Steel/Iron
Tank Status:	In Service
Pipe Model:	Not reported
Install Date:	01/01/1965
Capacity Gallons:	2000
Tightness Test Method:	21
Date Test:	Not reported
Next Test Date:	Not reported
Date Tank Closed:	Not reported
Register:	True
Modified By:	MJGRIFFI
Last Modified:	05/09/2022
Material Name:	#2 fuel oil (on-site consumption)

H252 **CON EDISION** **NY MANIFEST** **S117066498**
ENE **27 COOPER SQ** **N/A**
< 1/8 **NEW YORK, NY 10003**
0.091 mi.
481 ft. **Site 14 of 23 in cluster H**

Relative:
Lower

Actual:
40 ft.

NY MANIFEST:

EPA ID:	NYP004591533
Country:	USA
Name:	Con Edision
Address:	27 COOPER SQ
Address 2:	SB30956
City,State,Zip:	NEW YORK, NY 10003
Zip 4:	Not reported
Location Address 1:	27 COOPER SQ
Location Address 2:	SB30956
Location City,State,Zip:	NEW YORK, NY 10003
Location Zip 4:	Not reported
Facility Status:	Not reported
Total Tanks:	Not reported
Code:	BP

Mailing:

Mailing Name:	Con Edision
Mailing Contact:	Con Edison
Mailing Address 1:	4 IRVING PL
Mailing Address 2:	15TH FL
Mailing City,State,Zip:	NEW YORK, NY 10003
Mailing Zip 4:	Not reported
Mailing Country:	USA
Mailing Phone:	Not reported

Manifest Data:

Document ID:	Not reported
Manifest Status:	Not reported
Trans1 State ID:	NJD003812047
Year:	2018
Trans2 State ID:	Not reported
Generator Ship Date:	07/10/2014
Trans1 Recv Date:	07/10/2014
Trans2 Recv Date:	Not reported
TSD Site Recv Date:	07/11/2014
Part A Recv Date:	Not reported
Part B Recv Date:	Not reported
Generator EPA ID:	NYP004591533
Trans1 EPA ID:	Not reported
Trans2 EPA ID:	Not reported
TSDF ID 1:	NJD991291105
TSDF ID 2:	Not reported
Manifest Tracking Number:	002423973GBF
Import Indicator:	N
Export Indicator:	N
Discr Quantity Indicator:	N
Discr Type Indicator:	N
Discr Residue Indicator:	N
Discr Partial Reject Indicator:	N
Discr Full Reject Indicator:	N
Manifest Ref Number:	Not reported
Alt Facility RCRA ID:	Not reported

CON EDISION (Continued) **S117066498**

Alt Facility Sign Date:	Not reported
MGMT Method Type Code:	H110
Waste Code a:	Lead
Waste Code b:	Not reported
Waste Code c:	Not reported
Waste Code e:	Not reported
Waste Code f:	Not reported
Waste Code g:	Not reported
Waste Code 1:	Not reported
Waste Code 2:	Not reported
Waste Code 3:	Not reported
Waste Code 4:	Not reported
Waste Code 5:	Not reported
Waste Code 6:	Not reported
Quantity:	500
Units:	Pounds
Number of Containers:	1
Container Type:	Cargo tanks (tank trucks)
Handling Method:	Treat
Specific Gravity:	1

I253 **17-19 BLEECKER STREET, LLC.** **NY AST** **A100147122**
South **17-19 BLEECKER STREET** **N/A**
< 1/8 **NEW YORK, NY 10012**
0.091 mi.
482 ft. **Site 3 of 25 in cluster I**

Relative:
Higher

Actual:
43 ft.

AST:

Name:	17-19 BLEECKER STREET, LLC.
Address:	17-19 BLEECKER STREET
City,State,Zip:	NEW YORK, NY 10012
Region:	STATE
DEC Region:	2
Site Status:	Unregulated/Closed
Facility Id:	2-604129
Program Type:	PBS
UTM X:	585029.81311
UTM Y:	4508777.33381
Expiration Date:	N/A
Site Type:	Apartment Building/Office Building

Affiliation Records:

Site Id:	26012
Affiliation Type:	Facility Operator
Company Name:	17-19 BLEECKER STREET, LLC.
Contact Type:	Not reported
Contact Name:	NA
Address1:	Not reported
Address2:	Not reported
City:	Not reported
State:	NN
Zip Code:	Not reported
Country Code:	001
Phone:	(646) 786-8000
EMail:	Not reported
Fax Number:	Not reported
Modified By:	MRBARROW

17-19 BLEECKER STREET, LLC. (Continued) **A100147122**

Date Last Modified: 2018-07-25

Site Id: 26012
Affiliation Type: Emergency Contact
Company Name: CDN REALTY LLC
Contact Type: Not reported
Contact Name: TONI SINAJ
Address1: Not reported
Address2: Not reported
City: Not reported
State: NN
Zip Code: Not reported
Country Code: 999
Phone: (646) 747-3390
EMail: Not reported
Fax Number: Not reported
Modified By: MRBARROW
Date Last Modified: 2018-07-25

Site Id: 26012
Affiliation Type: Mail Contact
Company Name: SILVERSTONE PROPERTY GROUP
Contact Type: Not reported
Contact Name: ROSEMARY CARELA
Address1: 825 THIRD AVE
Address2: 36TH FLR
City: NEW YORK
State: NY
Zip Code: 10022
Country Code: 001
Phone: (646) 786-8000
EMail: RCARELA@SILVERSTONEPG.COM
Fax Number: Not reported
Modified By: MRBARROW
Date Last Modified: 2018-07-25

Site Id: 26012
Affiliation Type: Facility Owner
Company Name: CDN REALTY LLC
Contact Type: SR. FACILITIES MANAGER
Contact Name: MIKE RADONCIC
Address1: 825 THIRD AVE. 37TH FLOOR
Address2: Not reported
City: NY
State: NY
Zip Code: 10022
Country Code: 001
Phone: (646) 786-8000
EMail: Not reported
Fax Number: Not reported
Modified By: MRBARROW
Date Last Modified: 2018-07-25

Tank Info:

Tank Number: 001
Tank Id: 56768

17-19 BLEECKER STREET, LLC. (Continued) **A100147122**

Material Code:	0001
Common Name of Substance:	#2 Fuel Oil (On-Site Consumption)

Equipment Records:

I04 - Overfill - Product Level Gauge (A/G)
C03 - Pipe Location - Aboveground/Underground Combination
J02 - Dispenser - Suction Dispenser
A00 - Tank Internal Protection - None
D01 - Pipe Type - Steel/Carbon Steel/Iron
E00 - Piping Secondary Containment - None
G03 - Tank Secondary Containment - Vault (w/o access)
H00 - Tank Leak Detection - None
K00 - Spill Prevention - None
L09 - Piping Leak Detection - Exempt Suction Piping
B00 - Tank External Protection - None
F00 - Pipe External Protection - None

Tank Location:	Aboveground - on saddles, legs, racks, etc.... Tank bottom is elevated above grade or tank pad, allowing visual inspection.
Tank Type:	Steel/Carbon Steel/Iron
Tank Status:	Closed - Removed
Pipe Model:	Not reported
Install Date:	Not reported
Capacity Gallons:	2000
Tightness Test Method:	-
Date Test:	Not reported
Next Test Date:	Not reported
Date Tank Closed:	05/03/2018
Register:	True
Modified By:	MJGRIFFI
Last Modified:	05/09/2022
Material Name:	#2 fuel oil (on-site consumption)

I254 **SPILL NUMBER 0211638** **NY Spills** **S106124860**
South **17-19 BLEECKER ST** **N/A**
< 1/8 **MANHATTAN, NY**
0.091 mi.
482 ft. **Site 4 of 25 in cluster I**

Relative:
Higher

Actual:
43 ft.

SPILLS:

Name:	SPILL NUMBER 0211638
Address:	17-19 BLEECKER ST
City,State,Zip:	MANHATTAN, NY
Spill Number/Closed Date:	0211638 / 2003-11-13
Facility ID:	0211638
Facility Type:	ER
DER Facility ID:	203031
Site ID:	247263
DEC Region:	2
Spill Cause:	Unknown
Spill Class:	C3
SWIS:	3101
Spill Date:	2003-01-15
Investigator:	JBVOUGHT
Referred To:	Not reported
Reported to Dept:	2003-02-24
CID:	205
Water Affected:	Not reported

SPILL NUMBER 0211638 (Continued) **S106124860**

Spill Source:	Unknown
Spill Notifier:	Affected Persons
Cleanup Ceased:	Not reported
Cleanup Meets Std:	False
Last Inspection:	Not reported
Recommended Penalty:	False
UST Trust:	False
Remediation Phase:	0
Date Entered In Computer:	2003-02-24
Spill Record Last Update:	2003-11-13
Spiller Name:	Not reported
Spiller Company:	UNKNOWN
Spiller Address:	Not reported
Spiller Company:	001
Contact Name:	CALLER
Latitude:	Not reported
Longitude:	Not reported
DEC Memo:	Prior to Sept, 2004 data translation this spill Lead_DEC Field was VOUGHT 2/25/2003-Vought-Spoke with Fred Caputo (Bayside Fuel 718-333-8880) and fill goes under sidewalk and into building. Spill caused by leaking fill line. Line was replaced and sidewalk was backfilled. Last delivery made on 2/3/2003. 4/11/2003-Vought-Received message from Tony (212-226-6500) that Miller performed work. Vought called Tony and Miller removed approximnately 10 cubic yards of soil were removed and fill line broke releasing fuel into vault. NYSDEC requires Site Plan, photos, disposal manifest, work invoice. Vought will notify Tony if endpoint samples are necessary once report with above requirements is received. 5/21/2003-Vought-Recieved the following from Tony Poulter: authorization for contractor (miller Environmental) to proceed, Miller invoice (for disposal of ten yards of soil), daily job report and disposal manifest. Vought called Tony and told him that NYSDEC requires endpoint sampling from below depth of excavation and analyticals. 11/13/2003-Vought-Two soil cores performed by Miller on 5/29/03 from under former tank location. Soil analyzed for 8021/8270 analyses and show no TAGM 4046 Soil Cleanup Objectives exceedances. Spill closed by Vought.
Remarks:	CALLER LIVES IN APT HOUSE. SPILL NOT COMPLETELY CLEANED UP.

All Materials:

Site ID:	247263
Operable Unit ID:	862712
Operable Unit:	01
Material ID:	511423
Material Code:	0001A
Material Name:	#2 fuel oil
Case No.:	Not reported
Material FA:	Petroleum
Quantity:	.00
Units:	G
Recovered:	.00
Resource Affected:	Soil

SPILL NUMBER 0211638 (Continued) **S106124860**

Oxygenate: Not reported

J255 **CONSOLIDATED EDISON INC - V6421** **RCRA NonGen / NLR** **1007206920**
WNW **3 W 3RD ST** **NY MANIFEST** **NYP004033858**
< 1/8 **NEW YORK, NY 10012**
0.092 mi.
485 ft. **Site 3 of 15 in cluster J**

Relative: **Lower**

Actual: **39 ft.**

RCRA Listings:

Date Form Received by Agency:		20010103
Handler Name:		Consolidated Edison Inc - V6421
Handler Address:		W 3rd St
Handler City,State,Zip:		NEW YORK, NY 10012
EPA ID:		NYP004033858
Contact Name:		ANTHONY DRUMMINGS
Contact Address:		IRVING PL RM 300
Contact City,State,Zip:		NEW YORK, NY 10003
Contact Telephone:		212-460-3770
Contact Fax:		Not reported
Contact Email:		Not reported
Contact Title:		Not reported
EPA Region:		02
Land Type:		Not reported
Federal Waste Generator Description:		Not a generator, verified
Non-Notifier:		Not reported
Biennial Report Cycle:		Not reported
Accessibility:		Not reported
Active Site Indicator:		Not reported
State District Owner:		Ny
State District:		NYSDEC R2
Mailing Address:		IRVING PL RM 300
Mailing City,State,Zip:		NEW YORK, NY 10003
Owner Name:	Not reported	
Owner Type:		Not reported
Operator Name:	Not reported	
Operator Type:		Not reported
Short-Term Generator Activity:		No
Importer Activity:		No
Mixed Waste Generator:		No
Transporter Activity:		No
Transfer Facility Activity:		No
Recycler Activity with Storage:		No
Small Quantity On-Site Burner Exemption:		No
Smelting Melting and Refining Furnace Exemption:		No
Underground Injection Control:		No
Off-Site Waste Receipt:		No
Universal Waste Indicator:		No
Universal Waste Destination Facility:		No
Federal Universal Waste:		No
Active Site State-Reg Handler:		---
Federal Facility Indicator:		Not reported
Hazardous Secondary Material Indicator:		N
Sub-Part K Indicator:		Not reported
2018 GPRA Permit Baseline:		Not on the Baseline
2018 GPRA Renewals Baseline:		Not on the Baseline
202 GPRA Corrective Action Baseline:		No
Subject to Corrective Action Universe:		No

CONSOLIDATED EDISON INC - V6421 (Continued) **1007206920**

Non-TSDFs Where RCRA CA has Been Imposed Universe:	No
Corrective Action Priority Ranking:	No NCAPS ranking
Environmental Control Indicator:	No
Institutional Control Indicator:	No
Human Exposure Controls Indicator:	N/A
Groundwater Controls Indicator:	N/A
Significant Non-Complier Universe:	No
Unaddressed Significant Non-Complier Universe:	No
Addressed Significant Non-Complier Universe:	No
Significant Non-Complier With a Compliance Schedule Universe:	No
Financial Assurance Required:	Not reported
Handler Date of Last Change:	20220803
Recognized Trader-Importer:	No
Recognized Trader-Exporter:	No
Importer of Spent Lead Acid Batteries:	No
Exporter of Spent Lead Acid Batteries:	No
Recycler Activity Without Storage:	No
Manifest Broker:	No
Sub-Part P Indicator:	No

Historic Generators:

Receive Date:	20010102
Handler Name: V6421	
Federal Waste Generator Description:	Not a generator, verified
State District Owner:	Ny
Large Quantity Handler of Universal Waste:	No
Recognized Trader Importer:	No
Recognized Trader Exporter:	No
Spent Lead Acid Battery Importer:	No
Spent Lead Acid Battery Exporter:	No
Current Record:	No
Non Storage Recycler Activity:	Not reported
Electronic Manifest Broker:	Not reported

Receive Date:	20010103
Handler Name: CONSOLIDATED EDISON INC - V6421	
Federal Waste Generator Description:	Not a generator, verified
State District Owner:	Ny
Large Quantity Handler of Universal Waste:	No
Recognized Trader Importer:	Not reported
Recognized Trader Exporter:	Not reported
Spent Lead Acid Battery Importer:	Not reported
Spent Lead Acid Battery Exporter:	Not reported
Current Record:	Yes
Non Storage Recycler Activity:	No
Electronic Manifest Broker:	No

Receive Date:	20010101
Handler Name: V6421	
Federal Waste Generator Description:	Large Quantity Generator
State District Owner:	Ny
Large Quantity Handler of Universal Waste:	No
Recognized Trader Importer:	No
Recognized Trader Exporter:	No
Spent Lead Acid Battery Importer:	No
Spent Lead Acid Battery Exporter:	No

CONSOLIDATED EDISON INC - V6421 (Continued) **1007206920**

Current Record: No
Non Storage Recycler Activity: Not reported
Electronic Manifest Broker: Not reported

List of NAICS Codes and Descriptions:
NAICS Code: 2211
NAICS Description: Electric Power Generation, Transmission And Distribution

NAICS Code: 22111
NAICS Description: Electric Power Generation

Facility Has Received Notices of Violations:
Violations: No Violations Found

Evaluation Action Summary:
Evaluations: No Evaluations Found

NY MANIFEST:
EPA ID: NYP004033858
Country: USA
Name: Consolidated Edison
Address: 3 W. 3RD STREET
Address 2: Not reported
City,State,Zip: NEW YORK CITY, NY 10012
Zip 4: Not reported
Location Address 1: V6421-39 W 3RD ST
Location Address 2: Not reported
Location City,State,Zip: NEW YORK, NY
Location Zip 4: Not reported
Facility Status: Not reported
Total Tanks: Not reported
Code: BP

Mailing:
Mailing Name: Consolidated Edison
Mailing Contact: Franklin Murray
Mailing Address 1: 4 IRVING PLACE RM 828
Mailing Address 2: Not reported
Mailing City,State,Zip: NEW YORK, NY 10003
Mailing Zip 4: Not reported
Mailing Country: USA
Mailing Phone: 2124602808

Manifest Data:
Document ID: NYE0244394
Manifest Status: Not reported
Trans1 State ID: GX3213
Year: 1999
Trans2 State ID: Not reported
Generator Ship Date: 04/05/1999
Trans1 Recv Date: 04/05/1999
Trans2 Recv Date: Not reported
TSD Site Recv Date: 04/05/1999
Part A Recv Date: Not reported

CONSOLIDATED EDISON INC - V6421 (Continued) **1007206920**

Part B Recv Date:	Not reported
Generator EPA ID:	NYP004033858
Trans1 EPA ID:	NYD006982359
Trans2 EPA ID:	Not reported
TSDF ID 1:	NYD980593636
TSDF ID 2:	Not reported
Manifest Tracking Number:	Not reported
Import Indicator:	Not reported
Export Indicator:	Not reported
Discr Quantity Indicator:	Not reported
Discr Type Indicator:	Not reported
Discr Residue Indicator:	Not reported
Discr Partial Reject Indicator:	Not reported
Discr Full Reject Indicator:	Not reported
Manifest Ref Number:	Not reported
Alt Facility RCRA ID:	Not reported
Alt Facility Sign Date:	Not reported
MGMT Method Type Code:	Not reported
Waste Code 1:	B002
Waste Code 2:	Not reported
Waste Code 3:	Not reported
Waste Code 4:	Not reported
Waste Code 5:	Not reported
Waste Code 6:	Not reported
Quantity:	02071
Units:	Kilograms
Number of Containers:	001
Container Type:	Cargo tanks (tank trucks)
Handling Method:	Treat
Specific Gravity:	01.00

G256 **DUANE READE** **E MANIFEST** **1027820312**
NW **4 W. 4TH ST.** **N/A**
< 1/8 **NEW YORK, NY 10012**
0.092 mi.
486 ft. **Site 21 of 31 in cluster G**

Relative: **Lower**
Actual: **39 ft.**

E MANIFEST:

Manifest Tracking Number:	010717420FLE
Last Updated Date:	20181109
Shipped Date:	20180806
Received Date:	20180817
Manifest Status:	Signed
Submission Type:	DataImage5Copy
Origin Type:	Service
Generator EPA ID:	CESQG
Generator Name:	Duane Reade
Generator Location Street Number:	Not reported
Generator Location Street 1:	4 W. 4TH ST.
Generator Location Street 2:	Not reported
Generator Location City:	NEW YORK
Generator Location State:	NY
Generator Location Zip:	10012-1168
Generator Mail Street Number:	Not reported
Generator Mail Street 1:	302 Wilmot Road MS #3305
Generator Mail Street 2:	Not reported
Generator Mail City:	Deerfield

DUANE READE (Continued) **1027820312**

Generator Mail Zip:	60015
Generator Mail State:	IL
Generator Contact Company Name:	Not reported
Designated Facility EPA ID:	INR000110197
Designated Facility Name:	Stericycle Incorporated
Designated Facility Mail Street Number:	Not reported
Designated Facility Mail Street 1:	Not reported
Designated Facility Mail Street 2:	2670 Executive Drive Suite A
Designated Facility Mail City:	Indianapolis
Designated Facility Mail Zip:	46241
Designated Facility Mail State:	IN
Designated Facility Location Street Number:	Not reported
Designated Facility Location Street 1:	2670 Executive Drive Suite A
Designated Facility Location Street 2:	Not reported
Designated Facility Location City:	Indianapolis
Designated Facility Location Zip:	46241
Designated Facility Location State:	IN
Designated Facility Contact Company Name:	Not reported
Manifest Residue Indicator:	N
Rejection Indicator:	N

Manifest Tracking Number:	010717421FLE
Last Updated Date:	20180823
Shipped Date:	20180806
Received Date:	20180815
Manifest Status:	Signed
Submission Type:	DataImage5Copy
Origin Type:	Service
Generator EPA ID:	CESQG
Generator Name:	Duane Reade
Generator Location Street Number:	Not reported
Generator Location Street 1:	4 W. 4TH ST.
Generator Location Street 2:	Not reported
Generator Location City:	NEW YORK
Generator Location State:	NY
Generator Location Zip:	10012-1168
Generator Mail Street Number:	Not reported
Generator Mail Street 1:	302 Wilmot Road MS #3305
Generator Mail Street 2:	Not reported
Generator Mail City:	Deerfield
Generator Mail Zip:	60015
Generator Mail State:	IL
Generator Contact Company Name:	Not reported
Designated Facility EPA ID:	RID040098352
Designated Facility Name:	Northland Environmental, Llc
Designated Facility Mail Street Number:	Not reported
Designated Facility Mail Street 1:	Not reported
Designated Facility Mail Street 2:	275 Allens Avenue
Designated Facility Mail City:	Providence
Designated Facility Mail Zip:	02905
Designated Facility Mail State:	RI
Designated Facility Location Street Number:	Not reported
Designated Facility Location Street 1:	275 Allens Avenue
Designated Facility Location Street 2:	Not reported
Designated Facility Location City:	Providence
Designated Facility Location Zip:	02905
Designated Facility Location State:	RI

DUANE READE (Continued) **1027820312**

Designated Facility Contact Company Name:	Not reported
Manifest Residue Indicator:	N
Rejection Indicator:	N
Manifest Tracking Number:	013347415FLE
Last Updated Date:	20191231
Shipped Date:	20191003
Received Date:	20191017
Manifest Status:	Signed
Submission Type:	DataImage5Copy
Origin Type:	Service
Generator EPA ID:	CESQG
Generator Name:	Duane Reade
Generator Location Street Number:	Not reported
Generator Location Street 1:	4 W. 4TH ST.
Generator Location Street 2:	Not reported
Generator Location City:	NEW YORK
Generator Location State:	NY
Generator Location Zip:	10012-1168
Generator Mail Street Number:	Not reported
Generator Mail Street 1:	4 W. 4th St.
Generator Mail Street 2:	Not reported
Generator Mail City:	New York
Generator Mail Zip:	10012-1168
Generator Mail State:	NY
Generator Contact Company Name:	Not reported
Designated Facility EPA ID:	INR000110197
Designated Facility Name:	Stericycle Environmental Solutions, Inc. Indianapolis
Designated Facility Mail Street Number:	Not reported
Designated Facility Mail Street 1:	Not reported
Designated Facility Mail Street 2:	2770 Fortune Circle East
Designated Facility Mail City:	Indianapolis
Designated Facility Mail Zip:	46241
Designated Facility Mail State:	IN
Designated Facility Location Street Number:	Not reported
Designated Facility Location Street 1:	2770 Fortune Circle East
Designated Facility Location Street 2:	Not reported
Designated Facility Location City:	Indianapolis
Designated Facility Location Zip:	46241
Designated Facility Location State:	IN
Designated Facility Contact Company Name:	Not reported
Manifest Residue Indicator:	N
Rejection Indicator:	N
Manifest Tracking Number:	013347416FLE
Last Updated Date:	20200115
Shipped Date:	20191003
Received Date:	20191017
Manifest Status:	Signed
Submission Type:	DataImage5Copy
Origin Type:	Service
Generator EPA ID:	CESQG
Generator Name:	Duane Reade
Generator Location Street Number:	Not reported
Generator Location Street 1:	4 W. 4TH ST.
Generator Location Street 2:	Not reported
Generator Location City:	NEW YORK

DUANE READE (Continued) **1027820312**

Generator Location State:	NY
Generator Location Zip:	10012-1168
Generator Mail Street Number:	Not reported
Generator Mail Street 1:	4 W. 4th St.
Generator Mail Street 2:	Not reported
Generator Mail City:	New York
Generator Mail Zip:	10012-1168
Generator Mail State:	NY
Generator Contact Company Name:	Not reported
Designated Facility EPA ID:	RID040098352
Designated Facility Name:	Northland Environmental, Llc
Designated Facility Mail Street Number:	Not reported
Designated Facility Mail Street 1:	Not reported
Designated Facility Mail Street 2:	275 Allens Avenue
Designated Facility Mail City:	Providence
Designated Facility Mail Zip:	02905
Designated Facility Mail State:	RI
Designated Facility Location Street Number:	Not reported
Designated Facility Location Street 1:	275 Allens Avenue
Designated Facility Location Street 2:	Not reported
Designated Facility Location City:	Providence
Designated Facility Location Zip:	02905
Designated Facility Location State:	RI
Designated Facility Contact Company Name:	Not reported
Manifest Residue Indicator:	N
Rejection Indicator:	N

Manifest Tracking Number:	200911874CLE
Last Updated Date:	20241211
Shipped Date:	20240825
Received Date:	20241007
Manifest Status:	Signed
Submission Type:	DataImage5Copy
Origin Type:	Service
Generator EPA ID:	CESQG
Generator Name:	Duane Reade
Generator Location Street Number:	Not reported
Generator Location Street 1:	4 W. 4TH ST.
Generator Location Street 2:	Not reported
Generator Location City:	NEW YORK
Generator Location State:	NY
Generator Location Zip:	10012
Generator Mail Street Number:	Not reported
Generator Mail Street 1:	5390 TRIANGLE PKWY STE 175
Generator Mail Street 2:	Not reported
Generator Mail City:	NORCROSS
Generator Mail Zip:	30092
Generator Mail State:	GA
Generator Contact Company Name:	Not reported
Designated Facility EPA ID:	PAD085690592
Designated Facility Name:	Republic Env Sys (Pa) Llc
Designated Facility Mail Street Number:	Not reported
Designated Facility Mail Street 1:	Not reported
Designated Facility Mail Street 2:	2869 SANDSTONE DRIVE
Designated Facility Mail City:	HATFIELD
Designated Facility Mail Zip:	19440
Designated Facility Mail State:	PA

DUANE READE (Continued) **1027820312**

Designated Facility Location Street Number:	Not reported
Designated Facility Location Street 1:	2869 SANDSTONE DRIVE
Designated Facility Location Street 2:	Not reported
Designated Facility Location City:	HATFIELD
Designated Facility Location Zip:	19440
Designated Facility Location State:	PA
Designated Facility Contact Company Name:	Not reported
Manifest Residue Indicator:	N
Rejection Indicator:	N
Manifest Tracking Number:	010857479FLE
Last Updated Date:	20181116
Shipped Date:	20181105
Received Date:	20181112
Manifest Status:	Signed
Submission Type:	DataImage5Copy
Origin Type:	Service
Generator EPA ID:	CESQG
Generator Name:	Duane Reade
Generator Location Street Number:	Not reported
Generator Location Street 1:	4 W. 4TH ST.
Generator Location Street 2:	Not reported
Generator Location City:	NEW YORK
Generator Location State:	NY
Generator Location Zip:	10012-1168
Generator Mail Street Number:	Not reported
Generator Mail Street 1:	302 Wilmot Road MS #3305
Generator Mail Street 2:	Not reported
Generator Mail City:	Deerfield
Generator Mail Zip:	60015
Generator Mail State:	IL
Generator Contact Company Name:	Not reported
Designated Facility EPA ID:	RID040098352
Designated Facility Name:	Northland Environmental, Llc
Designated Facility Mail Street Number:	Not reported
Designated Facility Mail Street 1:	Not reported
Designated Facility Mail Street 2:	275 Allens Avenue
Designated Facility Mail City:	Providence
Designated Facility Mail Zip:	02905
Designated Facility Mail State:	RI
Designated Facility Location Street Number:	Not reported
Designated Facility Location Street 1:	275 Allens Avenue
Designated Facility Location Street 2:	Not reported
Designated Facility Location City:	Providence
Designated Facility Location Zip:	02905
Designated Facility Location State:	RI
Designated Facility Contact Company Name:	Not reported
Manifest Residue Indicator:	N
Rejection Indicator:	N
Manifest Tracking Number:	200435446CLE
Last Updated Date:	20230501
Shipped Date:	20230414
Received Date:	20230424
Manifest Status:	Signed
Submission Type:	DataImage5Copy
Origin Type:	Service

DUANE READE (Continued) **1027820312**

Generator EPA ID:	CESQG
Generator Name:	Duane Reade
Generator Location Street Number:	Not reported
Generator Location Street 1:	4 W. 4TH ST.
Generator Location Street 2:	Not reported
Generator Location City:	NEW YORK
Generator Location State:	NY
Generator Location Zip:	10012
Generator Mail Street Number:	Not reported
Generator Mail Street 1:	5250 Triangle Pkwy Ste 200
Generator Mail Street 2:	Not reported
Generator Mail City:	Peachtree Corners
Generator Mail Zip:	30092
Generator Mail State:	GA
Generator Contact Company Name:	Not reported
Designated Facility EPA ID:	RID040098352
Designated Facility Name:	Northland Environmental, Llc
Designated Facility Mail Street Number:	Not reported
Designated Facility Mail Street 1:	Not reported
Designated Facility Mail Street 2:	275 Allens Avenue
Designated Facility Mail City:	Providence
Designated Facility Mail Zip:	02905
Designated Facility Mail State:	RI
Designated Facility Location Street Number:	Not reported
Designated Facility Location Street 1:	275 Allens Avenue
Designated Facility Location Street 2:	Not reported
Designated Facility Location City:	Providence
Designated Facility Location Zip:	02905
Designated Facility Location State:	RI
Designated Facility Contact Company Name:	Not reported
Manifest Residue Indicator:	N
Rejection Indicator:	N

Manifest Tracking Number:	200154113CLE
Last Updated Date:	20220719
Shipped Date:	20220513
Received Date:	20220531
Manifest Status:	Signed
Submission Type:	DataImage5Copy
Origin Type:	Service
Generator EPA ID:	CESQG
Generator Name:	Duane Reade
Generator Location Street Number:	Not reported
Generator Location Street 1:	4 W. 4TH ST.
Generator Location Street 2:	Not reported
Generator Location City:	NEW YORK
Generator Location State:	NY
Generator Location Zip:	10012
Generator Mail Street Number:	Not reported
Generator Mail Street 1:	4 W. 4th St
Generator Mail Street 2:	Not reported
Generator Mail City:	Peachtree Corners
Generator Mail Zip:	30092
Generator Mail State:	GA
Generator Contact Company Name:	Not reported
Designated Facility EPA ID:	RID040098352
Designated Facility Name:	Northland Environmental, Llc

DUANE READE (Continued) **1027820312**

Designated Facility Mail Street Number:	Not reported
Designated Facility Mail Street 1:	Not reported
Designated Facility Mail Street 2:	275 Allens Avenue
Designated Facility Mail City:	Providence
Designated Facility Mail Zip:	02905
Designated Facility Mail State:	RI
Designated Facility Location Street Number:	Not reported
Designated Facility Location Street 1:	275 Allens Avenue
Designated Facility Location Street 2:	Not reported
Designated Facility Location City:	Providence
Designated Facility Location Zip:	02905
Designated Facility Location State:	RI
Designated Facility Contact Company Name:	Not reported
Manifest Residue Indicator:	N
Rejection Indicator:	N

Manifest Tracking Number:	200587214CLE
Last Updated Date:	20231030
Shipped Date:	20230928
Received Date:	20231010
Manifest Status:	Signed
Submission Type:	DataImage5Copy
Origin Type:	Service
Generator EPA ID:	CESQG
Generator Name:	Duane Reade
Generator Location Street Number:	Not reported
Generator Location Street 1:	4 W. 4TH ST.
Generator Location Street 2:	Not reported
Generator Location City:	NEW YORK
Generator Location State:	NY
Generator Location Zip:	10012
Generator Mail Street Number:	Not reported
Generator Mail Street 1:	5250 Triangle Pkwy Ste 200
Generator Mail Street 2:	Not reported
Generator Mail City:	Peachtree Corners
Generator Mail Zip:	30092
Generator Mail State:	GA
Generator Contact Company Name:	Not reported
Designated Facility EPA ID:	RID040098352
Designated Facility Name:	Northland Environmental, Llc
Designated Facility Mail Street Number:	275
Designated Facility Mail Street 1:	Not reported
Designated Facility Mail Street 2:	Allens Avenue
Designated Facility Mail City:	Providence
Designated Facility Mail Zip:	02905
Designated Facility Mail State:	RI
Designated Facility Location Street Number:	275
Designated Facility Location Street 1:	Allens Avenue
Designated Facility Location Street 2:	Not reported
Designated Facility Location City:	Providence
Designated Facility Location Zip:	02905
Designated Facility Location State:	RI
Designated Facility Contact Company Name:	Not reported
Manifest Residue Indicator:	N
Rejection Indicator:	N

Manifest Tracking Number:	015579790FLE

DUANE READE (Continued) **1027820312**

Last Updated Date:	20210329
Shipped Date:	20210310
Received Date:	20210322
Manifest Status:	Signed
Submission Type:	DataImage5Copy
Origin Type:	Service
Generator EPA ID:	CESQG
Generator Name:	Duane Reade
Generator Location Street Number:	Not reported
Generator Location Street 1:	4 W. 4TH ST.
Generator Location Street 2:	Not reported
Generator Location City:	NEW YORK
Generator Location State:	NY
Generator Location Zip:	10012-1168
Generator Mail Street Number:	Not reported
Generator Mail Street 1:	104 Wilmot Rd, 5th Floor, MS #1450
Generator Mail Street 2:	Not reported
Generator Mail City:	Deerfield
Generator Mail Zip:	60015-4618
Generator Mail State:	IL
Generator Contact Company Name:	Not reported
Designated Facility EPA ID:	RID040098352
Designated Facility Name:	Northland Environmental, Llc
Designated Facility Mail Street Number:	Not reported
Designated Facility Mail Street 1:	Not reported
Designated Facility Mail Street 2:	275 Allens Avenue
Designated Facility Mail City:	Providence
Designated Facility Mail Zip:	02905
Designated Facility Mail State:	RI
Designated Facility Location Street Number:	Not reported
Designated Facility Location Street 1:	275 Allens Avenue
Designated Facility Location Street 2:	Not reported
Designated Facility Location City:	Providence
Designated Facility Location Zip:	02905
Designated Facility Location State:	RI
Designated Facility Contact Company Name:	Not reported
Manifest Residue Indicator:	N
Rejection Indicator:	N

Manifest Tracking Number:	200739567CLE
Last Updated Date:	20240330
Shipped Date:	20240312
Received Date:	20240322
Manifest Status:	Signed
Submission Type:	DataImage5Copy
Origin Type:	Service
Generator EPA ID:	CESQG
Generator Name:	Duane Reade
Generator Location Street Number:	Not reported
Generator Location Street 1:	4 W. 4TH ST.
Generator Location Street 2:	Not reported
Generator Location City:	NEW YORK
Generator Location State:	NY
Generator Location Zip:	10012
Generator Mail Street Number:	Not reported
Generator Mail Street 1:	5250 Triangle Pkwy Ste 200
Generator Mail Street 2:	Not reported

DUANE READE (Continued) **1027820312**

Generator Mail City:	Peachtree Corners
Generator Mail Zip:	30092
Generator Mail State:	GA
Generator Contact Company Name:	Not reported
Designated Facility EPA ID:	RID040098352
Designated Facility Name:	Northland Environmental, Llc
Designated Facility Mail Street Number:	275
Designated Facility Mail Street 1:	Not reported
Designated Facility Mail Street 2:	Allens Avenue
Designated Facility Mail City:	Providence
Designated Facility Mail Zip:	02905
Designated Facility Mail State:	RI
Designated Facility Location Street Number:	275
Designated Facility Location Street 1:	Allens Avenue
Designated Facility Location Street 2:	Not reported
Designated Facility Location City:	Providence
Designated Facility Location Zip:	02905
Designated Facility Location State:	RI
Designated Facility Contact Company Name:	Not reported
Manifest Residue Indicator:	N
Rejection Indicator:	N

Transporter:

Manifest Tracking Number:	012908384FLE
Transporter Line Number:	1
Transporter EPA ID:	PAD982661381
Transporter Name:	Republic Env Sys (Trans Group) Llc

Waste Line:

Manifest Tracking Number:	012908384FLE
Waste Line Number:	1
U.S. DOT Hazardous Indicator:	Y
U.S. DOT ID Number:	UN1950
U.S. DOT Description:	Un1950, Waste Aerosols, [Flammable, (Each Not Exceeding 1 L Capacity)] 2.1, Erg#126
Non-Hazardous Waste Description:	Not reported
Number of Containers:	1
Container Type Code:	CF
Container Type Description:	Fiber or plastic boxes, cartons, cases
Waste Quantity:	18
Quantity Unit of Measure Code:	P
Quantity Unit of Measure Description:	Pounds
Waste Quantity, in Tons:	0.009
Acute Waste Quantity, in Tons:	0
Non-Acute Waste Quantity, in Tons:	0.009
Waste Quantity, in Kilograms:	8.16327
Acute Waste Quantity, in Kilograms:	0
Non-Acute Waste Quantity, in Kilorgrams:	8.16327
Management Method Code:	H141
Management Method Description:	STORAGE, BULKING AND/OR TRANSFER OFF SITE
Waste Residue Indicator:	N
Quantity Discrepancy Indicator:	N
Waste Type Discrepancy Indicator:	N
Waste Density:	Not reported
Waste Density Unit of Measure Code:	Not reported
Waste Density Unit of Measure Description:	Not reported

DUANE READE (Continued) **1027820312**

Form Code:	Not reported
Form Code Description:	Not reported
Source Code:	Not reported
Source Code Description:	Not reported
Waste Minimization Code:	Not reported
Waste Minimization Code Description:	Not reported
Consent Number:	Not reported
EPA Waste Indicator:	Y
Federal Waste Codes:	D001
Quantity Haz Kg:	8.16327
Quantity Haz Tons:	0.009
Quantity Non Haz Kg:	0
Quantity Non Haz Tons:	0
State Waste Codes:	NY-B
Manifest Tracking Number:	012908384FLE
Waste Line Number:	2
U.S. DOT Hazardous Indicator:	Y
U.S. DOT ID Number:	UN2811
U.S. DOT Description:	Un2811, Waste Toxic Solids, Organic, N.O.S. (Chromium, Selenium), 6.1, Pg Ii, Erg#154
Non-Hazardous Waste Description:	Not reported
Number of Containers:	1
Container Type Code:	CF
Container Type Description:	Fiber or plastic boxes, cartons, cases
Waste Quantity:	13
Quantity Unit of Measure Code:	P
Quantity Unit of Measure Description:	Pounds
Waste Quantity, in Tons:	0.0065
Acute Waste Quantity, in Tons:	0
Non-Acute Waste Quantity, in Tons:	0.0065
Waste Quantity, in Kilograms:	5.895695
Acute Waste Quantity, in Kilograms:	0
Non-Acute Waste Quantity, in Kilorgrams:	5.895695
Management Method Code:	H141
Management Method Description:	STORAGE, BULKING AND/OR TRANSFER OFF SITE
Waste Residue Indicator:	N
Quantity Discrepancy Indicator:	N
Waste Type Discrepancy Indicator:	N
Waste Density:	Not reported
Waste Density Unit of Measure Code:	Not reported
Waste Density Unit of Measure Description:	Not reported
Form Code:	Not reported
Form Code Description:	Not reported
Source Code:	Not reported
Source Code Description:	Not reported
Waste Minimization Code:	Not reported
Waste Minimization Code Description:	Not reported
Consent Number:	Not reported
EPA Waste Indicator:	Y
Federal Waste Codes:	D007, D010
Quantity Haz Kg:	5.895695
Quantity Haz Tons:	0.0065
Quantity Non Haz Kg:	0
Quantity Non Haz Tons:	0
State Waste Codes:	NY-B

DUANE READE (Continued) **1027820312**

Manifest Tracking Number:	012908384FLE
Waste Line Number:	3
U.S. DOT Hazardous Indicator:	N
U.S. DOT ID Number:	Not reported
U.S. DOT Description:	Not reported
Non-Hazardous Waste Description:	Non-Hazardous, Non-Regulated Liquids & Solids
Number of Containers:	1
Container Type Code:	DM
Container Type Description:	Metal drums, barrels, kegs
Waste Quantity:	116
Quantity Unit of Measure Code:	P
Quantity Unit of Measure Description:	Pounds
Waste Quantity, in Tons:	0.058
Acute Waste Quantity, in Tons:	0
Non-Acute Waste Quantity, in Tons:	0.058
Waste Quantity, in Kilograms:	52.60774
Acute Waste Quantity, in Kilograms:	0
Non-Acute Waste Quantity, in Kilorgrams:	52.60774
Management Method Code:	H141
Management Method Description:	STORAGE, BULKING AND/OR TRANSFER OFF SITE
Waste Residue Indicator:	N
Quantity Discrepancy Indicator:	N
Waste Type Discrepancy Indicator:	N
Waste Density:	Not reported
Waste Density Unit of Measure Code:	Not reported
Waste Density Unit of Measure Description:	Not reported
Form Code:	Not reported
Form Code Description:	Not reported
Source Code:	Not reported
Source Code Description:	Not reported
Waste Minimization Code:	Not reported
Waste Minimization Code Description:	Not reported
Consent Number:	Not reported
EPA Waste Indicator:	N
Federal Waste Codes:	Not reported
Quantity Haz Kg:	0
Quantity Haz Tons:	0
Quantity Non Haz Kg:	52.60774
Quantity Non Haz Tons:	0.058
State Waste Codes:	RI-R015

Click this hyperlink while viewing on your computer to access
5 additional US EManifest: record(s) in the EDR Site Report.

K257 **56 EAST 4TH STREET** **NY AST** **A100178010**
ESE **56 EAST 4TH STREET** **N/A**
< 1/8 **NEW YORK, NY 10003**
0.092 mi.
488 ft. **Site 4 of 25 in cluster K**

Relative: AST:
Lower

Name:	56 EAST 4TH STREET
Address:	56 EAST 4TH STREET
City,State,Zip:	NEW YORK, NY 10003
Region:	STATE
DEC Region:	2
Site Status:	Active
Facility Id:	2-605709

Actual:
40 ft.

56 EAST 4TH STREET (Continued) **A100178010**

Program Type: PBS
UTM X: 585219.96690
UTM Y: 4508908.50754
Expiration Date: 04/18/2026
Site Type: Apartment Building/Office Building

Affiliation Records:

Site Id: 27576
Affiliation Type: Mail Contact
Company Name: COOPER SQUARE MUTUAL HOUSING ASSOCIATION
Contact Type: Not reported
Contact Name: DAVID POWELL
Address1: 59-61 EAST 4TH STREET
Address2: 3RD FLOOR
City: NEW YORK
State: NY
Zip Code: 10003
Country Code: 001
Phone: (212) 477-5340
EMail: DPOWELL@CSMHA.ORG
Fax Number: Not reported
Modified By: JSMACRI
Date Last Modified: 2021-04-27

Site Id: 27576
Affiliation Type: Facility Owner
Company Name: COOPER SQUARE MUTUAL HOUSING ASSOCIATION II HDFC
Contact Type: EXEC. DIR.
Contact Name: DAVID POWELL
Address1: 59-61 EAST 4TH STREET, 3RD FLOOR
Address2: Not reported
City: NEW YORK
State: NY
Zip Code: 10003
Country Code: 001
Phone: (212) 477-5340
EMail: DPOWELL@CSMHA.ORG
Fax Number: Not reported
Modified By: JSMACRI
Date Last Modified: 2021-04-27

Site Id: 27576
Affiliation Type: Emergency Contact
Company Name: COOPER SQUARE MUTUAL HOUSING ASSOCIATION
Contact Type: Not reported
Contact Name: DAVID POWELL
Address1: Not reported
Address2: Not reported
City: Not reported
State: NN
Zip Code: Not reported
Country Code: 001
Phone: (347) 683-2639
EMail: Not reported
Fax Number: Not reported
Modified By: JSMACRI
Date Last Modified: 2021-04-27

56 EAST 4TH STREET (Continued) **A100178010**

Site Id:	27576
Affiliation Type:	Facility Operator
Company Name:	56 EAST 4TH STREET
Contact Type:	Not reported
Contact Name:	EFRAIN CONCEPCION
Address1:	Not reported
Address2:	Not reported
City:	Not reported
State:	NN
Zip Code:	Not reported
Country Code:	001
Phone:	(212) 477-5340
EMail:	Not reported
Fax Number:	Not reported
Modified By:	TRANSLAT
Date Last Modified:	2004-03-04

Tank Info:

Tank Number:	003
Tank Id:	60264
Material Code:	0001
Common Name of Substance:	#2 Fuel Oil (On-Site Consumption)

Equipment Records:

	G01 - Tank Secondary Containment - Diking (Aboveground)
	J02 - Dispenser - Suction Dispenser
	B05 - Tank External Protection - Jacketed
	F00 - Pipe External Protection - None
	I05 - Overfill - Vent Whistle
	A00 - Tank Internal Protection - None
	D01 - Pipe Type - Steel/Carbon Steel/Iron
	H00 - Tank Leak Detection - None
	L09 - Piping Leak Detection - Exempt Suction Piping
	C01 - Pipe Location - Aboveground
Tank Location:	Aboveground - contact with soil.... Tank bottom rests on soil, allowing no visual inspection.
Tank Type:	Steel/Carbon Steel/Iron
Tank Status:	In Service
Pipe Model:	Not reported
Install Date:	06/06/1998
Capacity Gallons:	1500
Tightness Test Method:	NN
Date Test:	Not reported
Next Test Date:	Not reported
Date Tank Closed:	Not reported
Register:	True
Modified By:	MJGRIFFI
Last Modified:	05/09/2022
Material Name:	#2 fuel oil (on-site consumption)

H258 **CON EDISON** **NY MANIFEST** **S116550540**
NE **34 COOPER SQ FRONT OF** **N/A**
< 1/8 **NEW YORK, NY 10003**
0.092 mi.
488 ft. **Site 15 of 23 in cluster H**

Relative:
Lower

Actual:
41 ft.

NY MANIFEST:

EPA ID:	NYP004489316
Country:	USA
Name:	Con Edison
Address:	34 COOPER SQ FRONT OF
Address 2:	Not reported
City,State,Zip:	NEW YORK, NY 10003
Zip 4:	Not reported
Location Address 1:	F/O 34 COOPER SQUARE
Location Address 2:	SB 30936
Location City,State,Zip:	NEW YORK, NY 10014
Location Zip 4:	Not reported
Facility Status:	Not reported
Total Tanks:	Not reported
Code:	BP

Mailing:

Mailing Name:	Con Edison
Mailing Contact:	Tom Teeling
Mailing Address 1:	4 IRVING PLACE - 15TH FLOOR
Mailing Address 2:	Not reported
Mailing City,State,Zip:	NEW YORK, NY 10003
Mailing Zip 4:	Not reported
Mailing Country:	USA
Mailing Phone:	2124603770

Manifest Data:

Document ID:	Not reported
Manifest Status:	Not reported
Trans1 State ID:	NJD003812047
Year:	2018
Trans2 State ID:	Not reported
Generator Ship Date:	04/03/2014
Trans1 Recv Date:	04/03/2014
Trans2 Recv Date:	Not reported
TSD Site Recv Date:	04/08/2014
Part A Recv Date:	Not reported
Part B Recv Date:	Not reported
Generator EPA ID:	NYP004489316
Trans1 EPA ID:	Not reported
Trans2 EPA ID:	Not reported
TSDF ID 1:	NJD991291105
TSDF ID 2:	Not reported
Manifest Tracking Number:	002406280GBF
Import Indicator:	N
Export Indicator:	N
Discr Quantity Indicator:	N
Discr Type Indicator:	N
Discr Residue Indicator:	N
Discr Partial Reject Indicator:	N
Discr Full Reject Indicator:	N
Manifest Ref Number:	Not reported
Alt Facility RCRA ID:	Not reported

CON EDISON (Continued) **S116550540**

Alt Facility Sign Date:	Not reported
MGMT Method Type Code:	H110
Waste Code a:	Lead
Waste Code b:	Not reported
Waste Code c:	Not reported
Waste Code e:	Not reported
Waste Code f:	Not reported
Waste Code g:	Not reported
Waste Code 1:	Not reported
Waste Code 2:	Not reported
Waste Code 3:	Not reported
Waste Code 4:	Not reported
Waste Code 5:	Not reported
Waste Code 6:	Not reported
Quantity:	500
Units:	Pounds
Number of Containers:	1
Container Type:	Cargo tanks (tank trucks)
Handling Method:	Treat
Specific Gravity:	1

H259 **34 COOPER SQUARE** **NY AST** **A100292165**
NE **34 COOPER SQUARE** **N/A**
< 1/8 **NEW YORK, NY 10003**
0.092 mi.
488 ft. **Site 16 of 23 in cluster H**

Relative: **Lower**

Actual: **41 ft.**

AST:

Name:	34 COOPER SQUARE
Address:	34 COOPER SQUARE
City,State,Zip:	NEW YORK, NY 10003
Region:	STATE
DEC Region:	2
Site Status:	Unregulated/Closed
Facility Id:	2-608744
Program Type:	PBS
UTM X:	590669.99829
UTM Y:	4524632.90359
Expiration Date:	N/A
Site Type:	Other

Affiliation Records:

Site Id:	30595
Affiliation Type:	Emergency Contact
Company Name:	COOPER SQUARE ASS. LIMITED PARTNERSHIP
Contact Type:	Not reported
Contact Name:	BRIAN CHABRUNN
Address1:	Not reported
Address2:	Not reported
City:	Not reported
State:	NN
Zip Code:	Not reported
Country Code:	999
Phone:	(201) 272-5717
EMail:	Not reported
Fax Number:	Not reported
Modified By:	NRLOMBAR

34 COOPER SQUARE (Continued) **A100292165**

Date Last Modified: 2008-04-08

Site Id: 30595
Affiliation Type: Mail Contact
Company Name: HARTZ MOUNTAIN INDUSTRIES
Contact Type: Not reported
Contact Name: BRIAN CHABRUNN
Address1: 667 MADISON AVENUE
Address2: Not reported
City: NEW YORK
State: NY
Zip Code: 10021
Country Code: 001
Phone: (212) 308-3336
EMail: BRIAN.CHABRUNN@HARTZMOUNTAIN.COM
Fax Number: Not reported
Modified By: NRLOMBAR
Date Last Modified: 2008-04-08

Site Id: 30595
Affiliation Type: Facility Owner
Company Name: COOPER SQUARE ASS. LIMITED PARTNERSHIP
Contact Type: Not reported
Contact Name: Not reported
Address1: 667 MADISON AVENUE
Address2: Not reported
City: NEW YORK
State: NY
Zip Code: 10021
Country Code: 001
Phone: (212) 308-3336
EMail: Not reported
Fax Number: Not reported
Modified By: TRANSLAT
Date Last Modified: 2004-03-04

Site Id: 30595
Affiliation Type: Facility Operator
Company Name: 34 COOPER SQUARE
Contact Type: Not reported
Contact Name: JERRY SIMO
Address1: Not reported
Address2: Not reported
City: Not reported
State: NN
Zip Code: Not reported
Country Code: 001
Phone: (212) 995-5554
EMail: Not reported
Fax Number: Not reported
Modified By: TRANSLAT
Date Last Modified: 2004-03-04

Tank Info:

Tank Number: 001
Tank Id: 65591

34 COOPER SQUARE (Continued) **A100292165**

Material Code:	0001
Common Name of Substance:	#2 Fuel Oil (On-Site Consumption)

Equipment Records:

D01 - Pipe Type - Steel/Carbon Steel/Iron
G03 - Tank Secondary Containment - Vault (w/o access)
H00 - Tank Leak Detection - None
A00 - Tank Internal Protection - None
B01 - Tank External Protection - Painted/Asphalt Coating
F00 - Pipe External Protection - None
I05 - Overfill - Vent Whistle
C01 - Pipe Location - Aboveground

Tank Location:	Aboveground - contact with soil.... Tank bottom rests on soil, allowing no visual inspection.
Tank Type:	Steel/Carbon Steel/Iron
Tank Status:	Closed - Removed
Pipe Model:	Not reported
Install Date:	01/01/1990
Capacity Gallons:	4000
Tightness Test Method:	NN
Date Test:	Not reported
Next Test Date:	Not reported
Date Tank Closed:	04/20/2006
Register:	True
Modified By:	MJGRIFFI
Last Modified:	05/09/2022
Material Name:	#2 fuel oil (on-site consumption)

H260 **CON EDISON -** **E MANIFEST** **1031617704**
NE **34 COOPER SQUARE** **N/A**
< 1/8 **NEW YORK, NY 10003**
0.092 mi.
488 ft. **Site 17 of 23 in cluster H**

Relative: **Lower**

Actual: **41 ft.**

E MANIFEST:

Manifest Tracking Number:	006113022GBF
Last Updated Date:	20220401
Shipped Date:	20220312
Received Date:	20220318
Manifest Status:	Signed
Submission Type:	DataImage5Copy
Origin Type:	Service
Generator EPA ID:	NYR000114579
Generator Name:	Con Edison -
Generator Location Street Number:	Not reported
Generator Location Street 1:	34 COOPER SQUARE
Generator Location Street 2:	Not reported
Generator Location City:	NEW YORK
Generator Location State:	NY
Generator Location Zip:	10003
Generator Mail Street Number:	Not reported
Generator Mail Street 1:	1601 BRONXDALE AVE
Generator Mail Street 2:	Not reported
Generator Mail City:	BRONX
Generator Mail Zip:	10462
Generator Mail State:	NY
Generator Contact Company Name:	Not reported

CON EDISON - (Continued) **1031617704**

Designated Facility EPA ID: NJD991291105
Designated Facility Name: Not reported
Designated Facility Mail Street Number: 105
Designated Facility Mail Street 1: Not reported
Designated Facility Mail Street 2: JACOBUS AVE
Designated Facility Mail City: KEARNY
Designated Facility Mail Zip: 07032
Designated Facility Mail State: NJ
Designated Facility Location Street Number: 105
Designated Facility Location Street 1: JACOBUS AVE
Designated Facility Location Street 2: Not reported
Designated Facility Location City: KEARNY
Designated Facility Location Zip: 07032
Designated Facility Location State: NJ
Designated Facility Contact Company Name: Clean Earth Of North Jersey
Manifest Residue Indicator: N
Rejection Indicator: N

Transporter:
Manifest Tracking Number: 006113022GBF
Transporter Line Number: 1
Transporter EPA ID: NJD003812047
Transporter Name: Acv Environmental Services Inc.

Waste Line:
Manifest Tracking Number: 006113022GBF
Waste Line Number: 1
U.S. DOT Hazardous Indicator: Y
U.S. DOT ID Number: NA3082
U.S. DOT Description: Na3082, Hazardous Waste, Liquid N.O.S., 9, Pg Iii, Rq (Lead)
Non-Hazardous Waste Description: Not reported
Number of Containers: 1
Container Type Code: TT
Container Type Description: Cargo tanks (tank trucks)
Waste Quantity: 500
Quantity Unit of Measure Code: P
Quantity Unit of Measure Description: Pounds
Waste Quantity, in Tons: 0.25
Acute Waste Quantity, in Tons: 0
Non-Acute Waste Quantity, in Tons: 0.25
Waste Quantity, in Kilograms: 226.7575
Acute Waste Quantity, in Kilograms: 0
Non-Acute Waste Quantity, in Kilorgrams: 226.7575
Management Method Code: H110
Management Method Description: STABILIZATION
Waste Residue Indicator: N
Quantity Discrepancy Indicator: N
Waste Type Discrepancy Indicator: N
Waste Density: Not reported
Waste Density Unit of Measure Code: Not reported
Waste Density Unit of Measure Description: Not reported
Form Code: Not reported
Form Code Description: Not reported
Source Code: Not reported
Source Code Description: Not reported
Waste Minimization Code: Not reported

CON EDISON - (Continued) **1031617704**

Waste Minimization Code Description:	Not reported
Consent Number:	Not reported
EPA Waste Indicator:	Y
Federal Waste Codes:	D008
Quantity Haz Kg:	226.7575
Quantity Haz Tons:	0.25
Quantity Non Haz Kg:	0
Quantity Non Haz Tons:	0
State Waste Codes:	NY-T

H261 **CON EDISON SERVICE BOX: 30936** **RCRA NonGen / NLR** **1017771984**
NE **34 COOPER SQ FRONT OF** **FINDS** **NYP004489316**
< 1/8 **NEW YORK, NY 10003**
0.092 mi.
488 ft. **Site 18 of 23 in cluster H**

Relative: **Lower**

Actual: **41 ft.**

RCRA Listings:

Date Form Received by Agency:	20140503
Handler Name:	Con Edison Service Box: 30936
Handler Address:	Cooper Sq Front Of
Handler City,State,Zip:	NEW YORK, NY 10003
EPA ID:	NYP004489316
Contact Name:	THOMAS TEELING
Contact Address:	Not reported
Contact City,State,Zip:	Not reported
Contact Telephone:	212-460-3770
Contact Fax:	Not reported
Contact Email:	Not reported
Contact Title:	SENIOR SCIENTIST
EPA Region:	02
Land Type:	Private
Federal Waste Generator Description:	Not a generator, verified
Non-Notifier:	Not reported
Biennial Report Cycle:	Not reported
Accessibility:	Not reported
Active Site Indicator:	Not reported
State District Owner:	Ny
State District:	NYSDEC R2
Mailing Address:	IRVING PL, 15TH FL NE
Mailing City,State,Zip:	NEW YORK, NY 10003
Owner Name: Not reported	
Owner Type:	Not reported
Operator Name: Not reported	
Operator Type:	Not reported
Short-Term Generator Activity:	No
Importer Activity:	No
Mixed Waste Generator:	No
Transporter Activity:	No
Transfer Facility Activity:	No
Recycler Activity with Storage:	No
Small Quantity On-Site Burner Exemption:	No
Smelting Melting and Refining Furnace Exemption:	No
Underground Injection Control:	No
Off-Site Waste Receipt:	No
Universal Waste Indicator:	No
Universal Waste Destination Facility:	No
Federal Universal Waste:	No
Active Site State-Reg Handler:	---

CON EDISON SERVICE BOX: 30936 (Continued) **1017771984**

Federal Facility Indicator:	Not reported
Hazardous Secondary Material Indicator:	N
Sub-Part K Indicator:	Not reported
2018 GPRA Permit Baseline:	Not on the Baseline
2018 GPRA Renewals Baseline:	Not on the Baseline
202 GPRA Corrective Action Baseline:	No
Subject to Corrective Action Universe:	No
Non-TSDFs Where RCRA CA has Been Imposed Universe:	No
Corrective Action Priority Ranking:	No NCAPS ranking
Environmental Control Indicator:	No
Institutional Control Indicator:	No
Human Exposure Controls Indicator:	N/A
Groundwater Controls Indicator:	N/A
Significant Non-Complier Universe:	No
Unaddressed Significant Non-Complier Universe:	No
Addressed Significant Non-Complier Universe:	No
Significant Non-Complier With a Compliance Schedule Universe:	No
Financial Assurance Required:	Not reported
Handler Date of Last Change:	20150211
Recognized Trader-Importer:	No
Recognized Trader-Exporter:	No
Importer of Spent Lead Acid Batteries:	No
Exporter of Spent Lead Acid Batteries:	No
Recycler Activity Without Storage:	No
Manifest Broker:	No
Sub-Part P Indicator:	No

Historic Generators:

Receive Date:	20140403
Handler Name: CON EDISON	
Federal Waste Generator Description:	Small Quantity Generator
State District Owner:	Ny
Large Quantity Handler of Universal Waste:	No
Recognized Trader Importer:	No
Recognized Trader Exporter:	No
Spent Lead Acid Battery Importer:	No
Spent Lead Acid Battery Exporter:	No
Current Record:	No
Non Storage Recycler Activity:	Not reported
Electronic Manifest Broker:	Not reported

Receive Date:	20140403
Handler Name: CON EDISON	
Federal Waste Generator Description:	Not a generator, verified
State District Owner:	Ny
Large Quantity Handler of Universal Waste:	No
Recognized Trader Importer:	No
Recognized Trader Exporter:	No
Spent Lead Acid Battery Importer:	No
Spent Lead Acid Battery Exporter:	No
Current Record:	No
Non Storage Recycler Activity:	Not reported
Electronic Manifest Broker:	Not reported

Receive Date:	20140503
Handler Name: CON EDISON SERVICE BOX: 30936	

CON EDISON SERVICE BOX: 30936 (Continued) **1017771984**

Federal Waste Generator Description:	Not a generator, verified
State District Owner:	Ny
Large Quantity Handler of Universal Waste:	No
Recognized Trader Importer:	No
Recognized Trader Exporter:	No
Spent Lead Acid Battery Importer:	No
Spent Lead Acid Battery Exporter:	No
Current Record:	Yes
Non Storage Recycler Activity:	Not reported
Electronic Manifest Broker:	Not reported

List of NAICS Codes and Descriptions:
NAICS Codes: No NAICS Codes Found

Facility Has Received Notices of Violations:
Violations: No Violations Found

Evaluation Action Summary:
Evaluations: No Evaluations Found

FINDS:
Registry ID: 110063806010

Click Here for FRS Facility Detail Report:

Environmental Interest/Information System:
The Resource Conservation and Recovery Act Information System (RCRAInfo) is EPA's comprehensive information system in support of the Resource Conservation and Recovery Act (RCRA) of 1976 and the Hazardous and Solid Waste Amendments (HSWA) of 1984. It tracks many types of information about generators, transporters, treaters, storers, and disposers of hazardous waste.

Click this hyperlink while viewing on your computer to access additional FINDS: detail in the EDR Site Report.

K262 **WYOMING ARTS CONDOMINIUM** **NY AST** **A100300314**
ESE **5 EAST 3RD STREET** **N/A**
< 1/8 **NEW YORK, NY 10003**
0.093 mi.
491 ft. **Site 5 of 25 in cluster K**

Relative:
Lower

Actual:
40 ft.

AST:

Name:	WYOMING ARTS CONDOMINIUM
Address:	5 EAST 3RD STREET
City,State,Zip:	NEW YORK, NY 10003
Region:	STATE
DEC Region:	2
Site Status:	Active
Facility Id:	2-610364
Program Type:	PBS
UTM X:	585159.61358
UTM Y:	4508869.12820
Expiration Date:	06/26/2026
Site Type:	Apartment Building/Office Building

WYOMING ARTS CONDOMINIUM (Continued) **A100300314**

Affiliation Records:

Site Id:	371405
Affiliation Type:	Facility Operator
Company Name:	WYOMING ARTS, CONDOMINIUM
Contact Type:	Not reported
Contact Name:	NATAN NUCHI
Address1:	Not reported
Address2:	Not reported
City:	Not reported
State:	NN
Zip Code:	Not reported
Country Code:	001
Phone:	(646) 549-5134
EMail:	Not reported
Fax Number:	Not reported
Modified By:	JSMACRI
Date Last Modified:	2021-05-11

Site Id:	371405
Affiliation Type:	Emergency Contact
Company Name:	WYOMING ARTS CONDOMINIUM C/O ANDREWS ORG
Contact Type:	Not reported
Contact Name:	ANDREWS ORG
Address1:	Not reported
Address2:	Not reported
City:	Not reported
State:	NN
Zip Code:	Not reported
Country Code:	999
Phone:	(212) 529-5688
EMail:	Not reported
Fax Number:	Not reported
Modified By:	MRBARROW
Date Last Modified:	2016-06-03

Site Id:	371405
Affiliation Type:	Facility Owner
Company Name:	WYOMING ARTS CONDOMINIUM
Contact Type:	MANAGING AGENT
Contact Name:	STUART SMOLAR
Address1:	C/O ANDREWS ORG
Address2:	666 BROADWAY 12TH FLOOR
City:	NEW YORK
State:	NY
Zip Code:	10012
Country Code:	001
Phone:	(212) 529-5688
EMail:	Not reported
Fax Number:	Not reported
Modified By:	JSMACRI
Date Last Modified:	2021-05-11

Site Id:	371405
Affiliation Type:	Mail Contact
Company Name:	STUART SMOLAR
Contact Type:	Not reported
Contact Name:	NATAN NOCHI

WYOMING ARTS CONDOMINIUM (Continued) **A100300314**

Address1:	C/O ANDREWS ORG
Address2:	666 BROADWAY, 12TH FLOOR
City:	NEW YORK
State:	NY
Zip Code:	10012
Country Code:	001
Phone:	(212) 529-5688
EMail:	Not reported
Fax Number:	Not reported
Modified By:	JSMACRI
Date Last Modified:	2021-05-11

Tank Info:

Tank Number:	1
Tank Id:	213887
Material Code:	0001
Common Name of Substance:	#2 Fuel Oil (On-Site Consumption)

Equipment Records:

J02 - Dispenser - Suction Dispenser
L00 - Piping Leak Detection - None
B00 - Tank External Protection - None
F00 - Pipe External Protection - None
I05 - Overfill - Vent Whistle
A00 - Tank Internal Protection - None
D01 - Pipe Type - Steel/Carbon Steel/Iron
E00 - Piping Secondary Containment - None
G03 - Tank Secondary Containment - Vault (w/o access)
H00 - Tank Leak Detection - None
K00 - Spill Prevention - None
C01 - Pipe Location - Aboveground
I04 - Overfill - Product Level Gauge (A/G)

Tank Location:	Aboveground - contact with soil.... Tank bottom rests on soil, allowing no visual inspection.
Tank Type:	Steel/Carbon Steel/Iron
Tank Status:	In Service
Pipe Model:	Not reported
Install Date:	12/01/1982
Capacity Gallons:	2000
Tightness Test Method:	NN
Date Test:	Not reported
Next Test Date:	Not reported
Date Tank Closed:	Not reported
Register:	True
Modified By:	MJGRIFFI
Last Modified:	05/09/2022
Material Name:	#2 fuel oil (on-site consumption)

K263 **5 EAST THIRD STREET** **NY AST** **A100183440**
ESE **5 E THIRD STREET** **N/A**
< 1/8 **NEW YORK, NY 10003**
0.093 mi.
491 ft. **Site 6 of 25 in cluster K**

Relative:
Lower

Actual:
40 ft.

AST:

Name:	5 EAST THIRD STREET
Address:	5 E THIRD STREET
City,State,Zip:	NEW YORK, NY 10003
Region:	STATE
DEC Region:	2
Site Status:	Unregulated/Closed
Facility Id:	2-606868
Program Type:	PBS
UTM X:	585192.85208
UTM Y:	4508857.27595
Expiration Date:	N/A
Site Type:	Apartment Building/Office Building

Affiliation Records:

Site Id:	28723
Affiliation Type:	Facility Owner
Company Name:	NYC/HPD/DAMP
Contact Type:	100 GOLD ST # 7Z5
Contact Name:	WILLA H. PADGETT
Address1:	100 GOLD ST # 7Z5
Address2:	Not reported
City:	NEW YORK
State:	NY
Zip Code:	10038
Country Code:	001
Phone:	(212) 863-7301
EMail:	Not reported
Fax Number:	Not reported
Modified By:	KXTANG
Date Last Modified:	2006-07-11

Site Id:	28723
Affiliation Type:	Emergency Contact
Company Name:	Not reported
Contact Type:	Not reported
Contact Name:	213/215 MOTT ST. H.D.F.C.
Address1:	Not reported
Address2:	Not reported
City:	Not reported
State:	NN
Zip Code:	Not reported
Country Code:	999
Phone:	(646) 613-0908
EMail:	Not reported
Fax Number:	Not reported
Modified By:	NRLOMBAR
Date Last Modified:	2008-03-04

Site Id:	28723
Affiliation Type:	Facility Operator
Company Name:	5 EAST STREET
Contact Type:	Not reported
Contact Name:	ASST. COMM. DAMP

5 EAST THIRD STREET (Continued) **A100183440**

Address1:	Not reported
Address2:	Not reported
City:	Not reported
State:	NN
Zip Code:	Not reported
Country Code:	001
Phone:	(212) 863-7301
EMail:	Not reported
Fax Number:	Not reported
Modified By:	KXTANG
Date Last Modified:	2006-07-11

Site Id:	28723
Affiliation Type:	Mail Contact
Company Name:	NYC/HPD/DAMP
Contact Type:	Not reported
Contact Name:	ASST. COMMISSIONER/DAMP
Address1:	100 GOLD STREET # 7Z5
Address2:	Not reported
City:	NEW YORK
State:	NY
Zip Code:	10038
Country Code:	001
Phone:	(212) 863-7301
EMail:	Not reported
Fax Number:	Not reported
Modified By:	NRLOMBAR
Date Last Modified:	2009-03-03

Tank Info:

Tank Number:	001
Tank Id:	61966
Material Code:	0001
Common Name of Substance:	#2 Fuel Oil (On-Site Consumption)

Equipment Records:

J02 - Dispenser - Suction Dispenser
C03 - Pipe Location - Aboveground/Underground Combination
G00 - Tank Secondary Containment - None
I05 - Overfill - Vent Whistle
F00 - Pipe External Protection - None
H00 - Tank Leak Detection - None
L09 - Piping Leak Detection - Exempt Suction Piping
A00 - Tank Internal Protection - None
B01 - Tank External Protection - Painted/Asphalt Coating
D01 - Pipe Type - Steel/Carbon Steel/Iron

Tank Location:	Aboveground - contact with soil.... Tank bottom rests on soil, allowing no visual inspection.
Tank Type:	Steel/Carbon Steel/Iron
Tank Status:	Tank Converted to Non-Regulated Use
Pipe Model:	Not reported
Install Date:	Not reported
Capacity Gallons:	2000
Tightness Test Method:	NN
Date Test:	Not reported

5 EAST THIRD STREET (Continued) **A100183440**

Next Test Date:	Not reported
Date Tank Closed:	09/17/2015
Register:	True
Modified By:	MJGRIFFI
Last Modified:	05/09/2022
Material Name:	#2 fuel oil (on-site consumption)

I264 **CON EDISON SERVICE BOX: 26587** **NJ MANIFEST** **S117987134**
South **23 BLEECKER ST** **N/A**
< 1/8 **NEW YORK, NY 10012**
0.093 mi.
492 ft. **Site 5 of 25 in cluster I**

Relative:
Higher

Actual:
43 ft.

NJ MANIFEST:

EPA ID:	NYP004280129
Name:	CON EDISON SERVICE BOX: 26587
Address:	23 BLEECKER ST
City,State,Zip:	NEW YORK, NY 10012
County:	Not reported
Mailing Address:	IRVING PL, RM 828
Mailing City,State,Zip:	NEW YORK, NY 10003
Telephone:	Not reported
Emergency Telephone:	Not reported
Contact:	JUAN RODRIGUEZ
Comments:	Not reported
SIC Code:	Not reported
County:	NY061
Municipal:	Not reported
Previous EPAID:	Not reported
Generator Flag:	Not reported
Transporter Flag:	Not reported
TSDF Flag:	Not reported
Name Change:	Not reported
Date Change:	Not reported

Manifest Data:

EPA ID:	NYP004280129
Manifest Number:	010840348JJK
Date Shipped:	12/10/2012
TSDF EPA ID:	NJD002200046
Transporter EPA ID:	NJ0000027193
Transporter 2 EPA ID:	Not reported
Transporter 3 EPA ID:	Not reported
Transporter 4 EPA ID:	Not reported
Transporter 5 EPA ID:	Not reported
Transporter 6 EPA ID:	Not reported
Transporter 7 EPA ID:	Not reported
Transporter 8 EPA ID:	Not reported
Transporter 9 EPA ID:	Not reported
Transporter 10 EPA ID:	Not reported
Date Trans1 Transported Waste:	Not reported
Date Trans2 Transported Waste:	Not reported
Date Trans3 Transported Waste:	Not reported
Date Trans4 Transported Waste:	Not reported
Date Trans5 Transported Waste:	Not reported
Date Trans6 Transported Waste:	Not reported
Date Trans7 Transported Waste:	Not reported
Date Trans8 Transported Waste:	Not reported

CON EDISON SERVICE BOX: 26587 (Continued) **S117987134**

Date Trans9 Transported Waste:	Not reported
Date Trans10 Transported Waste:	Not reported
Date TSDF Received Waste:	Not reported
TSDF EPA Facility Name:	Not reported
QTY Units:	Not reported
Transporter SEQ ID:	Not reported
Transporter-1 Date:	Not reported
Waste SEQ ID:	Not reported
Waste Type Code 2:	Not reported
Waste Type Code 3:	Not reported
Waste Type Code 4:	Not reported
Waste Type Code 5:	Not reported
Waste Type Code 6:	Not reported
Date Accepted:	Not reported
Manifest Discrepancy Type:	Not reported
Data Entry Number:	Not reported
Was Load Rejected:	Not reported
Reason Load Was Rejected:	Not reported

Waste:

Manifest Year:	Not reported
Waste Code:	D008
Hand Code:	Not reported
Quantity:	500.00
Unit:	Pounds

I265 **CON EDISON SERVICE BOX: 26587** **RCRA NonGen / NLR** **1016149349**
South **23 BLEECKER ST** **FINDS** **NYP004280129**
< 1/8 **NEW YORK, NY 10012** **ECHO**
0.093 mi. **NY MANIFEST**
492 ft. **Site 6 of 25 in cluster I**

Relative: **Higher**
Actual: **43 ft.**

RCRA Listings:

Date Form Received by Agency:	20170728
Handler Name:	Con Edison Service Box: 26587
Handler Address:	Bleecker St
Handler City,State,Zip:	NEW YORK, NY 10012
EPA ID:	NYP004280129
Contact Name:	JUAN RODRIGUEZ
Contact Address:	Not reported
Contact City,State,Zip:	Not reported
Contact Telephone:	347-865-5931
Contact Fax:	Not reported
Contact Email:	Not reported
Contact Title:	OPERATING SUPERVISOR
EPA Region:	02
Land Type:	Private
Federal Waste Generator Description:	Not a generator, verified
Non-Notifier:	Not reported
Biennial Report Cycle:	Not reported
Accessibility:	Not reported
Active Site Indicator:	Not reported
State District Owner:	Ny
State District:	NYSDEC R2
Mailing Address:	IRVING PL, RM 828
Mailing City,State,Zip:	NEW YORK, NY 10003

CON EDISON SERVICE BOX: 26587 (Continued) **1016149349**

Owner Name:	Not reported	
Owner Type:		Not reported
Operator Name:	Not reported	
Operator Type:		Not reported
Short-Term Generator Activity:		No
Importer Activity:		No
Mixed Waste Generator:		No
Transporter Activity:		No
Transfer Facility Activity:		No
Recycler Activity with Storage:		No
Small Quantity On-Site Burner Exemption:		No
Smelting Melting and Refining Furnace Exemption:		No
Underground Injection Control:		No
Off-Site Waste Receipt:		No
Universal Waste Indicator:		No
Universal Waste Destination Facility:		No
Federal Universal Waste:		No
Active Site State-Reg Handler:		---
Federal Facility Indicator:		Not reported
Hazardous Secondary Material Indicator:		N
Sub-Part K Indicator:		Not reported
2018 GPRA Permit Baseline:		Not on the Baseline
2018 GPRA Renewals Baseline:		Not on the Baseline
202 GPRA Corrective Action Baseline:		No
Subject to Corrective Action Universe:		No
Non-TSDFs Where RCRA CA has Been Imposed Universe:		No
Corrective Action Priority Ranking:		No NCAPS ranking
Environmental Control Indicator:		No
Institutional Control Indicator:		No
Human Exposure Controls Indicator:		N/A
Groundwater Controls Indicator:		N/A
Significant Non-Complier Universe:		No
Unaddressed Significant Non-Complier Universe:		No
Addressed Significant Non-Complier Universe:		No
Significant Non-Complier With a Compliance Schedule Universe:		No
Financial Assurance Required:		Not reported
Handler Date of Last Change:		20171128
Recognized Trader-Importer:		No
Recognized Trader-Exporter:		No
Importer of Spent Lead Acid Batteries:		No
Exporter of Spent Lead Acid Batteries:		No
Recycler Activity Without Storage:		No
Manifest Broker:		No
Sub-Part P Indicator:		No

Historic Generators:

Receive Date:	20121210
Handler Name: CON EDISON SERVICE BOX:	26587
Federal Waste Generator Description:	Very Small Quantity Generator (formerly Conditionally-Exempt Small Quantity Generator
State District Owner:	Ny
Large Quantity Handler of Universal Waste:	No
Recognized Trader Importer:	No
Recognized Trader Exporter:	No
Spent Lead Acid Battery Importer:	No
Spent Lead Acid Battery Exporter:	No

CON EDISON SERVICE BOX: 26587 (Continued) **1016149349**

Current Record:	No
Non Storage Recycler Activity:	Not reported
Electronic Manifest Broker:	Not reported
Receive Date:	20170728
Handler Name: CON EDISON SERVICE BOX:	26587
Federal Waste Generator Description:	Not a generator, verified
State District Owner:	Ny
Large Quantity Handler of Universal Waste:	No
Recognized Trader Importer:	No
Recognized Trader Exporter:	No
Spent Lead Acid Battery Importer:	No
Spent Lead Acid Battery Exporter:	No
Current Record:	Yes
Non Storage Recycler Activity:	No
Electronic Manifest Broker:	No

List of NAICS Codes and Descriptions:
NAICS Codes: No NAICS Codes Found

Facility Has Received Notices of Violations:
Violations: No Violations Found

Evaluation Action Summary:
Evaluations: No Evaluations Found

FINDS:
Registry ID: 110055454066

Click Here for FRS Facility Detail Report:

Environmental Interest/Information System:
The Resource Conservation and Recovery Act Information System (RCRAInfo) is EPA's comprehensive information system in support of the Resource Conservation and Recovery Act (RCRA) of 1976 and the Hazardous and Solid Waste Amendments (HSWA) of 1984. It tracks many types of information about generators, transporters, treaters, storers, and disposers of hazardous waste.

Click this hyperlink while viewing on your computer to access additional FINDS: detail in the EDR Site Report.

ECHO:
Envid: 1016149349
Registry ID: 110055454066

DFR URL:
Name: CON EDISON SERVICE BOX: 26587
Address: 23 BLEECKER ST
City,State,Zip: NEW YORK, NY 10012

NY MANIFEST:
EPA ID: NYP004280129
Country: USA
Name: Con Edison

CON EDISON SERVICE BOX: 26587 (Continued) **1016149349**

Address: 23 BLEECKER ST
Address 2: Not reported
City,State,Zip: NEW YORK, NY 10012
Zip 4: Not reported
Location Address 1: 23 BLEECKER ST
Location Address 2: SERV BOX 26587
Location City,State,Zip: NEW YORK, NY 10012
Location Zip 4: Not reported
Facility Status: Not reported
Total Tanks: Not reported
Code: BP

Mailing:
Mailing Name: Con Edison
Mailing Contact: Con Edison
Mailing Address 1: 4 IRVING PL 15TH FL
Mailing Address 2: Not reported
Mailing City,State,Zip: NEW YORK, NY 10003
Mailing Zip 4: Not reported
Mailing Country: USA
Mailing Phone: 2124603770

Manifest Data:
Document ID: Not reported
Manifest Status: Not reported
Trans1 State ID: NJ0000027193
Year: 2018
Trans2 State ID: Not reported
Generator Ship Date: 12/10/2012
Trans1 Recv Date: 12/10/2012
Trans2 Recv Date: Not reported
TSD Site Recv Date: 12/11/2012
Part A Recv Date: Not reported
Part B Recv Date: Not reported
Generator EPA ID: NYP004280129
Trans1 EPA ID: Not reported
Trans2 EPA ID: Not reported
TSDF ID 1: NJD002200046
TSDF ID 2: Not reported
Manifest Tracking Number: 010840348JJK
Import Indicator: N
Export Indicator: N
Discr Quantity Indicator: N
Discr Type Indicator: N
Discr Residue Indicator: N
Discr Partial Reject Indicator: N
Discr Full Reject Indicator: N
Manifest Ref Number: Not reported
Alt Facility RCRA ID: Not reported
Alt Facility Sign Date: Not reported
MGMT Method Type Code: H111
Waste Code a: Lead
Waste Code b: Not reported
Waste Code c: Not reported
Waste Code e: Not reported
Waste Code f: Not reported
Waste Code g: Not reported

CON EDISON SERVICE BOX: 26587 (Continued) **1016149349**

Waste Code 1:	Not reported
Waste Code 2:	Not reported
Waste Code 3:	Not reported
Waste Code 4:	Not reported
Waste Code 5:	Not reported
Waste Code 6:	Not reported
Quantity:	500
Units:	Pounds
Number of Containers:	1
Container Type:	Cargo tanks (tank trucks)
Handling Method:	Treat
Specific Gravity:	1

I266 **CON EDISON MANHOLE: 59188** **RCRA NonGen / NLR** **1016974307**
SSW **33 BLEECKER ST FRONT OF** **NYP004481255**
< 1/8 **NEW YORK, NY 10012**
0.094 mi.
494 ft. **Site 7 of 25 in cluster I**

Relative: **Higher**
Actual: **43 ft.**

RCRA Listings:

Date Form Received by Agency:	20140427
Handler Name:	Con Edison Manhole: 59188
Handler Address:	Bleecker St Front Of
Handler City,State,Zip:	NEW YORK, NY 10012
EPA ID:	NYP004481255
Contact Name:	THOMAS TEELING
Contact Address:	Not reported
Contact City,State,Zip:	Not reported
Contact Telephone:	212-460-3770
Contact Fax:	Not reported
Contact Email:	Not reported
Contact Title:	SENIOR SCIENTIST
EPA Region:	02
Land Type:	Private
Federal Waste Generator Description:	Not a generator, verified
Non-Notifier:	Not reported
Biennial Report Cycle:	Not reported
Accessibility:	Not reported
Active Site Indicator:	Not reported
State District Owner:	Ny
State District:	NYSDEC R2
Mailing Address:	IRVG PL, 15TH FL NE
Mailing City,State,Zip:	NEW YORK, NY 10003
Owner Name:	Not reported
Owner Type:	Not reported
Operator Name:	Not reported
Operator Type:	Not reported
Short-Term Generator Activity:	No
Importer Activity:	No
Mixed Waste Generator:	No
Transporter Activity:	No
Transfer Facility Activity:	No
Recycler Activity with Storage:	No
Small Quantity On-Site Burner Exemption:	No
Smelting Melting and Refining Furnace Exemption:	No
Underground Injection Control:	No
Off-Site Waste Receipt:	No

CON EDISON MANHOLE: 59188 (Continued) **1016974307**

Universal Waste Indicator:	No
Universal Waste Destination Facility:	No
Federal Universal Waste:	No
Active Site State-Reg Handler:	---
Federal Facility Indicator:	Not reported
Hazardous Secondary Material Indicator:	N
Sub-Part K Indicator:	Not reported
2018 GPRA Permit Baseline:	Not on the Baseline
2018 GPRA Renewals Baseline:	Not on the Baseline
202 GPRA Corrective Action Baseline:	No
Subject to Corrective Action Universe:	No
Non-TSDFs Where RCRA CA has Been Imposed Universe:	No
Corrective Action Priority Ranking:	No NCAPS ranking
Environmental Control Indicator:	No
Institutional Control Indicator:	No
Human Exposure Controls Indicator:	N/A
Groundwater Controls Indicator:	N/A
Significant Non-Complier Universe:	No
Unaddressed Significant Non-Complier Universe:	No
Addressed Significant Non-Complier Universe:	No
Significant Non-Complier With a Compliance Schedule Universe:	No
Financial Assurance Required:	Not reported
Handler Date of Last Change:	20141014
Recognized Trader-Importer:	No
Recognized Trader-Exporter:	No
Importer of Spent Lead Acid Batteries:	No
Exporter of Spent Lead Acid Batteries:	No
Recycler Activity Without Storage:	No
Manifest Broker:	No
Sub-Part P Indicator:	No

Historic Generators:

Receive Date:	20140327
Handler Name:	CON EDISON MANHOLE: 59188
Federal Waste Generator Description:	Very Small Quantity Generator (formerly Conditionally-Exempt Small Quantity Generator
State District Owner:	Ny
Large Quantity Handler of Universal Waste:	No
Recognized Trader Importer:	No
Recognized Trader Exporter:	No
Spent Lead Acid Battery Importer:	No
Spent Lead Acid Battery Exporter:	No
Current Record:	No
Non Storage Recycler Activity:	Not reported
Electronic Manifest Broker:	Not reported

Receive Date:	20140427
Handler Name:	CON EDISON MANHOLE: 59188
Federal Waste Generator Description:	Not a generator, verified
State District Owner:	Ny
Large Quantity Handler of Universal Waste:	No
Recognized Trader Importer:	No
Recognized Trader Exporter:	No
Spent Lead Acid Battery Importer:	No
Spent Lead Acid Battery Exporter:	No
Current Record:	Yes

CON EDISON MANHOLE: 59188 (Continued) **1016974307**

Non Storage Recycler Activity: Not reported
Electronic Manifest Broker: Not reported

List of NAICS Codes and Descriptions:
NAICS Codes: No NAICS Codes Found

Facility Has Received Notices of Violations:
Violations: No Violations Found

Evaluation Action Summary:
Evaluations: No Evaluations Found

I267 **RESIDENTIAL** **NY Spills** **S123659908**
SSW **33 BLEECKER ST** **N/A**
< 1/8 **NEW YORK, NY**
0.094 mi.
494 ft. **Site 8 of 25 in cluster I**

Relative:
Higher

Actual:
43 ft.

SPILLS:

Name:	RESIDENTIAL
Address:	33 BLEECKER ST
City,State,Zip:	NEW YORK, NY
Spill Number/Closed Date:	1810190 / 2019-11-22
Facility ID:	1810190
Facility Type:	ER
DER Facility ID:	533648
Site ID:	581073
DEC Region:	2
Spill Cause:	Equipment Failure
Spill Class:	D3
SWIS:	3101
Spill Date:	2019-01-03
Investigator:	RMPIPER
Referred To:	Not reported
Reported to Dept:	2019-01-05
CID:	Not reported
Water Affected:	Not reported
Spill Source:	Private Dwelling
Spill Notifier:	Other
Cleanup Ceased:	Not reported
Cleanup Meets Std:	False
Last Inspection:	Not reported
Recommended Penalty:	False
UST Trust:	False
Remediation Phase:	0
Date Entered In Computer:	2019-01-05
Spill Record Last Update:	2019-11-22
Spiller Name:	Not reported
Spiller Company:	HOMEOWNER
Spiller Address:	Not reported
Spiller Company:	999
Contact Name:	ERIC SUTPEN
Latitude:	Not reported
Longitude:	Not reported
DEC Memo:	01/07/19 - Lakhani The 3000 gallon #4 fuel oil tank failed with a dry

RESIDENTIAL (Continued) **S123659908**

leak. Approved Oil Eric
Sutphin put the fill line out-of-service at the street level to
prevent any deliveries. Approved
installed a temp tank after burning off the remainder of the fuel in
the tank. The tank is intended
to be removed. A water intrusion test was performed on the tank and no
water was found entering
from beneath the tank. PBS #2-607052 Owner: 33 Bleecker Street Corp.
33 Bleecker Street New York,
NY 10012 Attn: Candice Kugel TTF letter sent to above address.
6/17/19- DECP iper spoke with
Candice. She is no longer managing property. See below. Misra-
212-242-7070 - Rohit- x 102 , Chuck
Arnold. Left message for Rohit and Chuck. 6/18/2019- DEC Piper spoke
with Chuck. Tank was recently
removed. Documentation will be provided shortly. 9/10/19- Dec Piper
received documentation of tank
removal. Based on documentation, I am requiring a subsurface
investigation. CSL sent to 33 Bleecker
Street Corp. 33 Bleecker Street New York, NY 10012 Attn: Candice Kugal
11/22/19- DEC Piper-
received and reviewed closure report. Based on work to date and
analytical provided, no further
action is granted. this spill is closed. see report in DEC Docs if
warranted.

Remarks: failed tank test, repairs pending

All Materials:

Site ID:	581073
Operable Unit ID:	1328780
Operable Unit:	01
Material ID:	2337806
Material Code:	9999
Material Name:	other - failure tank test
Case No.:	Not reported
Material FA:	Other
Quantity:	Not reported
Units:	Not reported
Recovered:	Not reported
Resource Affected:	Not reported
Oxygenate:	Not reported

I268 **33 BLEECKER STREET CORP.** **NY AST** **A100194100**
SSW **33 BLEECKER STREET** **N/A**
< 1/8 **NEW YORK, NY 10012**
0.094 mi.
494 ft. **Site 9 of 25 in cluster I**

Relative: AST:
Higher

Actual:
43 ft.

Name:	33 BLEECKER STREET CORP.
Address:	33 BLEECKER STREET
City,State,Zip:	NEW YORK, NY 10012-2432
Region:	STATE
DEC Region:	2
Site Status:	Unregulated/Closed
Facility Id:	2-607052
Program Type:	PBS

33 BLEECKER STREET CORP. (Continued) **A100194100**

UTM X: 584973.81150
UTM Y: 4508800.47340
Expiration Date: N/A
Site Type: Apartment Building/Office Building

Affiliation Records:

Site Id: 28907
Affiliation Type: Emergency Contact
Company Name: 33 BLEECKER STREET CORP.
Contact Type: Not reported
Contact Name: CHUCK ARNOLD
Address1: Not reported
Address2: Not reported
City: Not reported
State: NN
Zip Code: Not reported
Country Code: 999
Phone: (718) 755-2798
EMail: Not reported
Fax Number: Not reported
Modified By: DAFRANCI
Date Last Modified: 2020-02-26

Site Id: 28907
Affiliation Type: Facility Operator
Company Name: 33 BLEECKER STREET CORP.
Contact Type: Not reported
Contact Name: 33 BLEECKER STREET CORP.
Address1: Not reported
Address2: Not reported
City: Not reported
State: NN
Zip Code: Not reported
Country Code: 001
Phone: (212) 473-8800
EMail: Not reported
Fax Number: Not reported
Modified By: DAFRANCI
Date Last Modified: 2020-02-26

Site Id: 28907
Affiliation Type: Facility Owner
Company Name: 33 BLEECKER STREET CORP.
Contact Type: TREASURER
Contact Name: CANDICE KUGAL
Address1: 33 BLEECKER STREET
Address2: Not reported
City: NEW YORK
State: NY
Zip Code: 10012
Country Code: 001
Phone: (212) 473-8800
EMail: Not reported
Fax Number: Not reported
Modified By: msbaptis
Date Last Modified: 2006-10-11

Site Id: 28907

33 BLEECKER STREET CORP. (Continued) **A100194100**

Affiliation Type:	Mail Contact
Company Name:	33 BLEECKER STREET CORP.
Contact Type:	Not reported
Contact Name:	CANDICE KUGEL
Address1:	33 BLEECKER STREET
Address2:	Not reported
City:	NEW YORK
State:	NY
Zip Code:	10012
Country Code:	001
Phone:	(212) 473-8800
EMail:	CANDYK@BUZZZCO.COM
Fax Number:	Not reported
Modified By:	DMPOKRZY
Date Last Modified:	2016-11-07

Tank Info:

Tank Number:	01
Tank Id:	62234
Material Code:	0002
Common Name of Substance:	#4 Fuel Oil (On-Site Consumption)

Equipment Records:

	F00 - Pipe External Protection - None
	I05 - Overfill - Vent Whistle
	B99 - Tank External Protection - Other
	G00 - Tank Secondary Containment - None
	J02 - Dispenser - Suction Dispenser
	L00 - Piping Leak Detection - None
	A00 - Tank Internal Protection - None
	D01 - Pipe Type - Steel/Carbon Steel/Iron
	E00 - Piping Secondary Containment - None
	H00 - Tank Leak Detection - None
	K00 - Spill Prevention - None
	C01 - Pipe Location - Aboveground
	I04 - Overfill - Product Level Gauge (A/G)
Tank Location:	Partially buried tank (tank with 10% or more below ground).... Tank is less than 90% above grade, partially buried.
Tank Type:	Steel/Carbon Steel/Iron
Tank Status:	Closed - Removed
Pipe Model:	Not reported
Install Date:	01/01/1952
Capacity Gallons:	3000
Tightness Test Method:	-
Date Test:	Not reported
Next Test Date:	Not reported
Date Tank Closed:	05/28/2019
Register:	True
Modified By:	MJGRIFFI
Last Modified:	05/09/2022
Material Name:	#4 fuel oil (on-site consumption)

I269 **CON EDISON** **NY MANIFEST** **S117564664**
SSW **33 BLEECKER ST FRONT OF** **N/A**
< 1/8 **NEW YORK, NY 10012**
0.094 mi.
494 ft. **Site 10 of 25 in cluster I**

Relative:
Higher

Actual:
43 ft.

NY MANIFEST:

EPA ID:	NYP004481255
Country:	USA
Name:	Con Edison
Address:	33 BLEECKER ST FRONT OF
Address 2:	Not reported
City,State,Zip:	NEW YORK, NY 10012
Zip 4:	Not reported
Location Address 1:	BROADWAY 33 SSC BLEECKER ST
Location Address 2:	Not reported
Location City,State,Zip:	NEW YORK, NY 10012
Location Zip 4:	Not reported
Facility Status:	Not reported
Total Tanks:	Not reported
Code:	BP

Mailing:

Mailing Name:	Con Edison
Mailing Contact:	Con Edison
Mailing Address 1:	4 IRVING ST
Mailing Address 2:	15TH ST
Mailing City,State,Zip:	NEW YORK, NY 10003
Mailing Zip 4:	Not reported
Mailing Country:	USA
Mailing Phone:	Not reported

Manifest Data:

Document ID:	Not reported
Manifest Status:	Not reported
Trans1 State ID:	NJD003812047
Year:	2018
Trans2 State ID:	Not reported
Generator Ship Date:	03/27/2014
Trans1 Recv Date:	03/27/2014
Trans2 Recv Date:	Not reported
TSD Site Recv Date:	03/28/2014
Part A Recv Date:	Not reported
Part B Recv Date:	Not reported
Generator EPA ID:	NYP004481255
Trans1 EPA ID:	Not reported
Trans2 EPA ID:	Not reported
TSDF ID 1:	NJD991291105
TSDF ID 2:	Not reported
Manifest Tracking Number:	002406172GBF
Import Indicator:	N
Export Indicator:	N
Discr Quantity Indicator:	N
Discr Type Indicator:	N
Discr Residue Indicator:	N
Discr Partial Reject Indicator:	N
Discr Full Reject Indicator:	N
Manifest Ref Number:	Not reported
Alt Facility RCRA ID:	Not reported

CON EDISON (Continued) **S117564664**

Alt Facility Sign Date:	Not reported
MGMT Method Type Code:	H110
Waste Code a:	Lead
Waste Code b:	Not reported
Waste Code c:	Not reported
Waste Code e:	Not reported
Waste Code f:	Not reported
Waste Code g:	Not reported
Waste Code 1:	Not reported
Waste Code 2:	Not reported
Waste Code 3:	Not reported
Waste Code 4:	Not reported
Waste Code 5:	Not reported
Waste Code 6:	Not reported
Quantity:	2200
Units:	Pounds
Number of Containers:	1
Container Type:	Cargo tanks (tank trucks)
Handling Method:	Treat
Specific Gravity:	1

I270 **RESIDENTS** **NY Spills** **S105142425**
SSW **33 BLEECKER STREET** **N/A**
< 1/8 **NEW YORK CITY, NY**
0.094 mi.
494 ft. **Site 11 of 25 in cluster I**

Relative: **Higher**

Actual: **43 ft.**

SPILLS:

Name:	RESIDENTS
Address:	33 BLEECKER STREET
City,State,Zip:	NEW YORK CITY, NY
Spill Number/Closed Date:	0106638 / 2001-09-26
Facility ID:	0106638
Facility Type:	ER
DER Facility ID:	205044
Site ID:	250155
DEC Region:	2
Spill Cause:	Equipment Failure
Spill Class:	C4
SWIS:	3101
Spill Date:	2001-09-25
Investigator:	MXTIPPLE
Referred To:	Not reported
Reported to Dept:	2001-09-25
CID:	282
Water Affected:	Not reported
Spill Source:	Commercial/Industrial
Spill Notifier:	Responsible Party
Cleanup Ceased:	Not reported
Cleanup Meets Std:	True
Last Inspection:	Not reported
Recommended Penalty:	False
UST Trust:	False
Remediation Phase:	0
Date Entered In Computer:	2001-09-25
Spill Record Last Update:	2001-09-26
Spiller Name:	SAME

RESIDENTS (Continued) **S105142425**

Spiller Company:	MYSTIC CARRIERS
Spiller Address:	19-01 STEINWAY STREET
Spiller Company:	001
Contact Name:	PABLO RODRIGUEZ
Latitude:	Not reported
Longitude:	Not reported
DEC Memo:	Prior to Sept, 2004 data translation this spill Lead_DEC Field was TIPPLE 9/25 OIL COMPANY CLEANED, SPILL CONFINED TO SIDEWALK
Remarks:	FAULTY GAUGE CAUSED THE SPILL

All Materials:

Site ID:	250155
Operable Unit ID:	843697
Operable Unit:	01
Material ID:	531484
Material Code:	0002A
Material Name:	#4 fuel oil
Case No.:	Not reported
Material FA:	Petroleum
Quantity:	10.00
Units:	G
Recovered:	.00
Resource Affected:	Soil
Oxygenate:	Not reported

J271 **MANHOLE #31124** **NY Spills** **S103827171**
WSW **CROSBY ST/BLEECKER ST** **N/A**
< 1/8 **NEW YORK, NY**
0.094 mi.
497 ft. **Site 4 of 15 in cluster J**

Relative: **Lower**

Actual: **40 ft.**

SPILLS:

Name:	MANHOLE #31124
Address:	CROSBY ST/BLEECKER ST
City,State,Zip:	NEW YORK, NY
Spill Number/Closed Date:	9812624 / 2004-01-08
Facility ID:	9812624
Facility Type:	ER
DER Facility ID:	148915
Site ID:	177195
DEC Region:	2
Spill Cause:	Unknown
Spill Class:	C4
SWIS:	3101
Spill Date:	1999-01-13
Investigator:	CAENGELH
Referred To:	Not reported
Reported to Dept:	1999-01-13
CID:	297
Water Affected:	Not reported
Spill Source:	Commercial/Industrial
Spill Notifier:	Affected Persons
Cleanup Ceased:	Not reported
Cleanup Meets Std:	False
Last Inspection:	Not reported
Recommended Penalty:	False

MANHOLE #31124 (Continued) **S103827171**

UST Trust:	False
Remediation Phase:	0
Date Entered In Computer:	1999-01-13
Spill Record Last Update:	2004-02-06
Spiller Name:	UNKNOWN
Spiller Company:	UNKNOWN
Spiller Address:	Not reported
Spiller Company:	001
Contact Name:	MIKE CEASAR
Latitude:	Not reported
Longitude:	Not reported
DEC Memo:	Prior to Sept, 2004 data translation this spill Lead_DEC Field was ENGELHARDT e2mis no. 122403: APPROXIMATELY 50 GALLONS OF AN UNKNOWN LIQUID ON TOP OF APPROXIMATELY 50 GALLONS OF WATER.... LAB ANALYSIS 99-00352: PCB <1 PPM 1/13/99 clean up complete in MH #31124. Removed 950 gals. Oil/Water. Double washed & rinsed structure.
Remarks:	CONED EMPLOYEES FOUND UNKNOWN TYPE OIL FLOATING ON TOP OF APPROX 50 GALLONS OF WATER IN THE ABOVE MANHOLE / OIL SAMPLES TAKEN AND CLEAN UP WILL BEGIN AFTER SAMPLES RETURN / CONED SPILL #122403

All Materials:

Site ID:	177195
Operable Unit ID:	1073126
Operable Unit:	01
Material ID:	312901
Material Code:	0066A
Material Name:	unknown petroleum
Case No.:	Not reported
Material FA:	Petroleum
Quantity:	50.00
Units:	G
Recovered:	.00
Resource Affected:	Soil
Oxygenate:	Not reported

L272 **CON EDISON SERVICE BOX: 26844** **RCRA NonGen / NLR** **1016148840**
SE **331 BOWERY FRONT OF** **FINDS** **NYP004274916**
< 1/8 **NEW YORK, NY 10003** **ECHO**
0.094 mi. **NY MANIFEST**
498 ft. **Site 3 of 28 in cluster L**

Relative: **Lower**
Actual: **41 ft.**

RCRA Listings:

Date Form Received by Agency:	20170728
Handler Name:	Con Edison Service Box: 26844
Handler Address:	Bowery Front Of
Handler City,State,Zip:	NEW YORK, NY 10003
EPA ID:	NYP004274916
Contact Name:	BENJAMIN BAMONTE
Contact Address:	Not reported
Contact City,State,Zip:	Not reported
Contact Telephone:	212-894-9549
Contact Fax:	Not reported
Contact Email:	Not reported
Contact Title:	OPERATING SUPERVISOR
EPA Region:	02

CON EDISON SERVICE BOX: 26844 (Continued) **1016148840**

Land Type:		Private
Federal Waste Generator Description:		Not a generator, verified
Non-Notifier:		Not reported
Biennial Report Cycle:		Not reported
Accessibility:		Not reported
Active Site Indicator:		Not reported
State District Owner:		Ny
State District:		NYSDEC R2
Mailing Address:		IRVING PL, RM 828
Mailing City,State,Zip:		NEW YORK, NY 10003
Owner Name:	Not reported	
Owner Type:		Not reported
Operator Name:	Not reported	
Operator Type:		Not reported
Short-Term Generator Activity:		No
Importer Activity:		No
Mixed Waste Generator:		No
Transporter Activity:		No
Transfer Facility Activity:		No
Recycler Activity with Storage:		No
Small Quantity On-Site Burner Exemption:		No
Smelting Melting and Refining Furnace Exemption:		No
Underground Injection Control:		No
Off-Site Waste Receipt:		No
Universal Waste Indicator:		No
Universal Waste Destination Facility:		No
Federal Universal Waste:		No
Active Site State-Reg Handler:		---
Federal Facility Indicator:		Not reported
Hazardous Secondary Material Indicator:		N
Sub-Part K Indicator:		Not reported
2018 GPRA Permit Baseline:		Not on the Baseline
2018 GPRA Renewals Baseline:		Not on the Baseline
202 GPRA Corrective Action Baseline:		No
Subject to Corrective Action Universe:		No
Non-TSDFs Where RCRA CA has Been Imposed Universe:		No
Corrective Action Priority Ranking:		No NCAPS ranking
Environmental Control Indicator:		No
Institutional Control Indicator:		No
Human Exposure Controls Indicator:		N/A
Groundwater Controls Indicator:		N/A
Significant Non-Complier Universe:		No
Unaddressed Significant Non-Complier Universe:		No
Addressed Significant Non-Complier Universe:		No
Significant Non-Complier With a Compliance Schedule Universe:		No
Financial Assurance Required:		Not reported
Handler Date of Last Change:		20171108
Recognized Trader-Importer:		No
Recognized Trader-Exporter:		No
Importer of Spent Lead Acid Batteries:		No
Exporter of Spent Lead Acid Batteries:		No
Recycler Activity Without Storage:		No
Manifest Broker:		No
Sub-Part P Indicator:		No

CON EDISON SERVICE BOX: 26844 (Continued) **1016148840**

Historic Generators:

Receive Date:		20121019
Handler Name:	CON EDISON SERVICE BOX:	26844
Federal Waste Generator Description:		Very Small Quantity Generator (formerly Conditionally-Exempt Small Quantity Generator
State District Owner:		Ny
Large Quantity Handler of Universal Waste:		No
Recognized Trader Importer:		No
Recognized Trader Exporter:		No
Spent Lead Acid Battery Importer:		No
Spent Lead Acid Battery Exporter:		No
Current Record:		No
Non Storage Recycler Activity:		Not reported
Electronic Manifest Broker:		Not reported

Receive Date:		20170728
Handler Name:	CON EDISON SERVICE BOX:	26844
Federal Waste Generator Description:		Not a generator, verified
State District Owner:		Ny
Large Quantity Handler of Universal Waste:		No
Recognized Trader Importer:		No
Recognized Trader Exporter:		No
Spent Lead Acid Battery Importer:		No
Spent Lead Acid Battery Exporter:		No
Current Record:		Yes
Non Storage Recycler Activity:		No
Electronic Manifest Broker:		No

List of NAICS Codes and Descriptions:

NAICS Codes:	No NAICS Codes Found

Facility Has Received Notices of Violations:

Violations:	No Violations Found

Evaluation Action Summary:

Evaluations:	No Evaluations Found

FINDS:

Registry ID:	110055421565

Click Here for FRS Facility Detail Report:

Environmental Interest/Information System:

The Resource Conservation and Recovery Act Information System (RCRAInfo) is EPA's comprehensive information system in support of the Resource Conservation and Recovery Act (RCRA) of 1976 and the Hazardous and Solid Waste Amendments (HSWA) of 1984. It tracks many types of information about generators, transporters, treaters, storers, and disposers of hazardous waste.

Click this hyperlink while viewing on your computer to access additional FINDS: detail in the EDR Site Report.

ECHO:

Envid:	1016148840

CON EDISON SERVICE BOX: 26844 (Continued) **1016148840**

Registry ID: 110055421565

DFR URL:
Name: CON EDISON SERVICE BOX: 26844
Address: 331 BOWERY FRONT OF
City,State,Zip: NEW YORK, NY 10003

NY MANIFEST:
EPA ID: NYP004274916
Country: USA
Name: Con Edison
Address: 331 BOWERY FRONT OF
Address 2: Not reported
City,State,Zip: NEW YORK, NY 10003
Zip 4: Not reported
Location Address 1: F/O 33 BOWERY
Location Address 2: Not reported
Location City,State,Zip: NEW YORK, NY 10003
Location Zip 4: Not reported
Facility Status: Not reported
Total Tanks: Not reported
Code: BP

Mailing:
Mailing Name: Con Edison
Mailing Contact: Tom Teeling
Mailing Address 1: 4 IRVING PLACE 15TH FLOOR
Mailing Address 2: Not reported
Mailing City,State,Zip: NEW YORK, NY 10003
Mailing Zip 4: Not reported
Mailing Country: USA
Mailing Phone: 2124603770

Manifest Data:
Document ID: Not reported
Manifest Status: Not reported
Trans1 State ID: NJ0000027193
Year: 2018
Trans2 State ID: Not reported
Generator Ship Date: 10/19/2012
Trans1 Recv Date: 10/19/2012
Trans2 Recv Date: Not reported
TSD Site Recv Date: 10/19/2012
Part A Recv Date: Not reported
Part B Recv Date: Not reported
Generator EPA ID: NYP004274916
Trans1 EPA ID: Not reported
Trans2 EPA ID: Not reported
TSDF ID 1: NJD002200046
TSDF ID 2: Not reported
Manifest Tracking Number: 010456409JJK
Import Indicator: N
Export Indicator: N
Discr Quantity Indicator: N
Discr Type Indicator: N
Discr Residue Indicator: N
Discr Partial Reject Indicator: N

CON EDISON SERVICE BOX: 26844 (Continued) **1016148840**

Discr Full Reject Indicator:	N
Manifest Ref Number:	Not reported
Alt Facility RCRA ID:	Not reported
Alt Facility Sign Date:	Not reported
MGMT Method Type Code:	H111
Waste Code a:	Reactive Waste
Waste Code b:	Not reported
Waste Code c:	Not reported
Waste Code e:	Not reported
Waste Code f:	Not reported
Waste Code g:	Not reported
Waste Code 1:	Not reported
Waste Code 2:	Not reported
Waste Code 3:	Not reported
Waste Code 4:	Not reported
Waste Code 5:	Not reported
Waste Code 6:	Not reported
Quantity:	1000
Units:	Pounds
Number of Containers:	1
Container Type:	Cargo tanks (tank trucks)
Handling Method:	Treat
Specific Gravity:	1

L273 **CON EDISON SERVICE BOX: 26844** **NJ MANIFEST** **S117986792**
SE **331 BOWERY FRONT OF** **N/A**
< 1/8 **NEW YORK, NY 10003**
0.094 mi.
498 ft. **Site 4 of 28 in cluster L**

Relative: **Lower**

Actual: **41 ft.**

NJ MANIFEST:

EPA ID:	NYP004274916
Name:	CON EDISON SERVICE BOX: 26844
Address:	331 BOWERY FRONT OF
City,State,Zip:	NEW YORK, NY 10003
County:	Not reported
Mailing Address:	IRVING PL, RM 828
Mailing City,State,Zip:	NEW YORK, NY 10003
Telephone:	Not reported
Emergency Telephone:	Not reported
Contact:	BENJAMIN BAMONTE
Comments:	Not reported
SIC Code:	Not reported
County:	NY061
Municipal:	Not reported
Previous EPAID:	Not reported
Generator Flag:	Not reported
Transporter Flag:	Not reported
TSDF Flag:	Not reported
Name Change:	Not reported
Date Change:	Not reported

Manifest Data:

EPA ID:	NYP004274916
Manifest Number:	010456409JJK
Date Shipped:	10/19/2012
TSDF EPA ID:	NJD002200046

CON EDISON SERVICE BOX: 26844 (Continued) **S117986792**

Transporter EPA ID:	NJ0000027193
Transporter 2 EPA ID:	Not reported
Transporter 3 EPA ID:	Not reported
Transporter 4 EPA ID:	Not reported
Transporter 5 EPA ID:	Not reported
Transporter 6 EPA ID:	Not reported
Transporter 7 EPA ID:	Not reported
Transporter 8 EPA ID:	Not reported
Transporter 9 EPA ID:	Not reported
Transporter 10 EPA ID:	Not reported
Date Trans1 Transported Waste:	Not reported
Date Trans2 Transported Waste:	Not reported
Date Trans3 Transported Waste:	Not reported
Date Trans4 Transported Waste:	Not reported
Date Trans5 Transported Waste:	Not reported
Date Trans6 Transported Waste:	Not reported
Date Trans7 Transported Waste:	Not reported
Date Trans8 Transported Waste:	Not reported
Date Trans9 Transported Waste:	Not reported
Date Trans10 Transported Waste:	Not reported
Date TSDF Received Waste:	Not reported
TSDF EPA Facility Name:	Not reported
QTY Units:	Not reported
Transporter SEQ ID:	Not reported
Transporter-1 Date:	Not reported
Waste SEQ ID:	Not reported
Waste Type Code 2:	Not reported
Waste Type Code 3:	Not reported
Waste Type Code 4:	Not reported
Waste Type Code 5:	Not reported
Waste Type Code 6:	Not reported
Date Accepted:	Not reported
Manifest Discrepancy Type:	Not reported
Data Entry Number:	Not reported
Was Load Rejected:	Not reported
Reason Load Was Rejected:	Not reported

Waste:

Manifest Year:	Not reported
Waste Code:	D008
Hand Code:	Not reported
Quantity:	1,000.00
Unit:	Pounds

L274 **PROJECT RENEWAL** **E MANIFEST** **1027856544**
SE **333 BOWERY** **N/A**
< 1/8 **NEW YORK, NY 10003**
0.095 mi.
499 ft. **Site 5 of 28 in cluster L**

Relative: E MANIFEST:
Lower

Manifest Tracking Number:	200056417CLE
Last Updated Date:	20220208
Shipped Date:	20220114
Received Date:	20220204
Manifest Status:	Signed

Actual:
41 ft.

PROJECT RENEWAL (Continued) **1027856544**

Submission Type:	DataImage5Copy
Origin Type:	Service
Generator EPA ID:	CESQG
Generator Name:	Project Renewal
Generator Location Street Number:	Not reported
Generator Location Street 1:	333 BOWERY
Generator Location Street 2:	Not reported
Generator Location City:	NEW YORK
Generator Location State:	NY
Generator Location Zip:	10003
Generator Mail Street Number:	Not reported
Generator Mail Street 1:	333 Bowery
Generator Mail Street 2:	Not reported
Generator Mail City:	New York
Generator Mail Zip:	10003
Generator Mail State:	NY
Generator Contact Company Name:	Not reported
Designated Facility EPA ID:	PAD085690592
Designated Facility Name:	Republic Env Sys Inc
Designated Facility Mail Street Number:	Not reported
Designated Facility Mail Street 1:	Not reported
Designated Facility Mail Street 2:	2869 Sandstone Drive
Designated Facility Mail City:	Hatfield
Designated Facility Mail Zip:	19440
Designated Facility Mail State:	PA
Designated Facility Location Street Number:	Not reported
Designated Facility Location Street 1:	2869 Sandstone Drive
Designated Facility Location Street 2:	Not reported
Designated Facility Location City:	Hatfield
Designated Facility Location Zip:	19440
Designated Facility Location State:	PA
Designated Facility Contact Company Name:	Not reported
Manifest Residue Indicator:	N
Rejection Indicator:	N

Manifest Tracking Number:	010858285FLE
Last Updated Date:	20190115
Shipped Date:	20181210
Received Date:	20190104
Manifest Status:	Signed
Submission Type:	DataImage5Copy
Origin Type:	Service
Generator EPA ID:	CESQG
Generator Name:	Project Renewal
Generator Location Street Number:	Not reported
Generator Location Street 1:	333 BOWERY
Generator Location Street 2:	Not reported
Generator Location City:	NEW YORK
Generator Location State:	NY
Generator Location Zip:	10003
Generator Mail Street Number:	Not reported
Generator Mail Street 1:	6264 CROOKED CREEK RD
Generator Mail Street 2:	Not reported
Generator Mail City:	NORCROSS
Generator Mail Zip:	30092-3178
Generator Mail State:	GA
Generator Contact Company Name:	Not reported

PROJECT RENEWAL (Continued) **1027856544**

Designated Facility EPA ID:	RID040098352
Designated Facility Name:	Northland Environmental, Llc
Designated Facility Mail Street Number:	Not reported
Designated Facility Mail Street 1:	Not reported
Designated Facility Mail Street 2:	275 Allens Avenue
Designated Facility Mail City:	Providence
Designated Facility Mail Zip:	02905
Designated Facility Mail State:	RI
Designated Facility Location Street Number:	Not reported
Designated Facility Location Street 1:	275 Allens Avenue
Designated Facility Location Street 2:	Not reported
Designated Facility Location City:	Providence
Designated Facility Location Zip:	02905
Designated Facility Location State:	RI
Designated Facility Contact Company Name:	Not reported
Manifest Residue Indicator:	N
Rejection Indicator:	N

Manifest Tracking Number:	014415646FLE
Last Updated Date:	20200423
Shipped Date:	20200331
Received Date:	20200409
Manifest Status:	Signed
Submission Type:	DataImage5Copy
Origin Type:	Service
Generator EPA ID:	CESQG
Generator Name:	Project Renewal
Generator Location Street Number:	Not reported
Generator Location Street 1:	333 BOWERY
Generator Location Street 2:	Not reported
Generator Location City:	NEW YORK
Generator Location State:	NY
Generator Location Zip:	10003
Generator Mail Street Number:	Not reported
Generator Mail Street 1:	333 Bowery
Generator Mail Street 2:	Not reported
Generator Mail City:	New York
Generator Mail Zip:	10003
Generator Mail State:	NY
Generator Contact Company Name:	Not reported
Designated Facility EPA ID:	RID040098352
Designated Facility Name:	Northland Environmental, Llc
Designated Facility Mail Street Number:	Not reported
Designated Facility Mail Street 1:	Not reported
Designated Facility Mail Street 2:	275 Allens Avenue
Designated Facility Mail City:	Providence
Designated Facility Mail Zip:	02905
Designated Facility Mail State:	RI
Designated Facility Location Street Number:	Not reported
Designated Facility Location Street 1:	275 Allens Avenue
Designated Facility Location Street 2:	Not reported
Designated Facility Location City:	Providence
Designated Facility Location Zip:	02905
Designated Facility Location State:	RI
Designated Facility Contact Company Name:	Not reported
Manifest Residue Indicator:	N
Rejection Indicator:	N

PROJECT RENEWAL (Continued) **1027856544**

Manifest Tracking Number:	014426027FLE
Last Updated Date:	20200730
Shipped Date:	20200716
Received Date:	20200721
Manifest Status:	Signed
Submission Type:	DataImage5Copy
Origin Type:	Service
Generator EPA ID:	CESQG
Generator Name:	Project Renewal
Generator Location Street Number:	Not reported
Generator Location Street 1:	333 BOWERY
Generator Location Street 2:	Not reported
Generator Location City:	NEW YORK
Generator Location State:	NY
Generator Location Zip:	10003
Generator Mail Street Number:	Not reported
Generator Mail Street 1:	333 Bowery
Generator Mail Street 2:	Not reported
Generator Mail City:	New York
Generator Mail Zip:	10003
Generator Mail State:	NY
Generator Contact Company Name:	Not reported
Designated Facility EPA ID:	RID040098352
Designated Facility Name:	Northland Environmental, Llc
Designated Facility Mail Street Number:	Not reported
Designated Facility Mail Street 1:	Not reported
Designated Facility Mail Street 2:	275 Allens Avenue
Designated Facility Mail City:	Providence
Designated Facility Mail Zip:	02905
Designated Facility Mail State:	RI
Designated Facility Location Street Number:	Not reported
Designated Facility Location Street 1:	275 Allens Avenue
Designated Facility Location Street 2:	Not reported
Designated Facility Location City:	Providence
Designated Facility Location Zip:	02905
Designated Facility Location State:	RI
Designated Facility Contact Company Name:	Not reported
Manifest Residue Indicator:	N
Rejection Indicator:	N

Manifest Tracking Number:	015578853FLE
Last Updated Date:	20210115
Shipped Date:	20201231
Received Date:	20210107
Manifest Status:	Signed
Submission Type:	DataImage5Copy
Origin Type:	Service
Generator EPA ID:	CESQG
Generator Name:	Project Renewal
Generator Location Street Number:	Not reported
Generator Location Street 1:	333 BOWERY
Generator Location Street 2:	Not reported
Generator Location City:	NEW YORK
Generator Location State:	NY
Generator Location Zip:	10003
Generator Mail Street Number:	Not reported
Generator Mail Street 1:	333 Bowery

PROJECT RENEWAL (Continued) **1027856544**

Generator Mail Street 2:	Not reported
Generator Mail City:	New York
Generator Mail Zip:	10003
Generator Mail State:	NY
Generator Contact Company Name:	Not reported
Designated Facility EPA ID:	RID040098352
Designated Facility Name:	Northland Environmental, Llc
Designated Facility Mail Street Number:	Not reported
Designated Facility Mail Street 1:	Not reported
Designated Facility Mail Street 2:	275 Allens Avenue
Designated Facility Mail City:	Providence
Designated Facility Mail Zip:	02905
Designated Facility Mail State:	RI
Designated Facility Location Street Number:	Not reported
Designated Facility Location Street 1:	275 Allens Avenue
Designated Facility Location Street 2:	Not reported
Designated Facility Location City:	Providence
Designated Facility Location Zip:	02905
Designated Facility Location State:	RI
Designated Facility Contact Company Name:	Not reported
Manifest Residue Indicator:	N
Rejection Indicator:	N

Manifest Tracking Number:	200410783CLE
Last Updated Date:	20230330
Shipped Date:	20230317
Received Date:	20230327
Manifest Status:	Signed
Submission Type:	DataImage5Copy
Origin Type:	Service
Generator EPA ID:	CESQG
Generator Name:	Project Renewal Kenton
Generator Location Street Number:	Not reported
Generator Location Street 1:	333 BOWERY
Generator Location Street 2:	Not reported
Generator Location City:	NEW YORK
Generator Location State:	NY
Generator Location Zip:	10003-8908
Generator Mail Street Number:	Not reported
Generator Mail Street 1:	333 Bowery
Generator Mail Street 2:	Not reported
Generator Mail City:	New York
Generator Mail Zip:	10003-8908
Generator Mail State:	NY
Generator Contact Company Name:	Not reported
Designated Facility EPA ID:	RID040098352
Designated Facility Name:	Northland Environmental, Llc
Designated Facility Mail Street Number:	Not reported
Designated Facility Mail Street 1:	Not reported
Designated Facility Mail Street 2:	275 Allens Avenue
Designated Facility Mail City:	Providence
Designated Facility Mail Zip:	02905
Designated Facility Mail State:	RI
Designated Facility Location Street Number:	Not reported
Designated Facility Location Street 1:	275 Allens Avenue
Designated Facility Location Street 2:	Not reported
Designated Facility Location City:	Providence

PROJECT RENEWAL (Continued) **1027856544**

Designated Facility Location Zip:	02905
Designated Facility Location State:	RI
Designated Facility Contact Company Name:	Not reported
Manifest Residue Indicator:	N
Rejection Indicator:	N
Manifest Tracking Number:	013397838FLE
Last Updated Date:	20191001
Shipped Date:	20190911
Received Date:	20190924
Manifest Status:	Signed
Submission Type:	DataImage5Copy
Origin Type:	Service
Generator EPA ID:	CESQG
Generator Name:	Project Renewal
Generator Location Street Number:	Not reported
Generator Location Street 1:	333 BOWERY
Generator Location Street 2:	Not reported
Generator Location City:	NEW YORK
Generator Location State:	NY
Generator Location Zip:	10003
Generator Mail Street Number:	Not reported
Generator Mail Street 1:	333 Bowery
Generator Mail Street 2:	Not reported
Generator Mail City:	New York
Generator Mail Zip:	10003
Generator Mail State:	NY
Generator Contact Company Name:	Not reported
Designated Facility EPA ID:	RID040098352
Designated Facility Name:	Northland Environmental, Llc
Designated Facility Mail Street Number:	Not reported
Designated Facility Mail Street 1:	Not reported
Designated Facility Mail Street 2:	275 Allens Avenue
Designated Facility Mail City:	Providence
Designated Facility Mail Zip:	02905
Designated Facility Mail State:	RI
Designated Facility Location Street Number:	Not reported
Designated Facility Location Street 1:	275 Allens Avenue
Designated Facility Location Street 2:	Not reported
Designated Facility Location City:	Providence
Designated Facility Location Zip:	02905
Designated Facility Location State:	RI
Designated Facility Contact Company Name:	Not reported
Manifest Residue Indicator:	N
Rejection Indicator:	N
Manifest Tracking Number:	013397923FLE
Last Updated Date:	20200106
Shipped Date:	20191015
Received Date:	20191030
Manifest Status:	Signed
Submission Type:	DataImage5Copy
Origin Type:	Service
Generator EPA ID:	CESQG
Generator Name:	Project Renewal
Generator Location Street Number:	Not reported
Generator Location Street 1:	333 BOWERY

PROJECT RENEWAL (Continued) **1027856544**

Generator Location Street 2:	Not reported
Generator Location City:	NEW YORK
Generator Location State:	NY
Generator Location Zip:	10003
Generator Mail Street Number:	Not reported
Generator Mail Street 1:	333 Bowery
Generator Mail Street 2:	Not reported
Generator Mail City:	New York
Generator Mail Zip:	10003
Generator Mail State:	NY
Generator Contact Company Name:	Not reported
Designated Facility EPA ID:	PAD085690592
Designated Facility Name:	Republic Env Sys Inc
Designated Facility Mail Street Number:	Not reported
Designated Facility Mail Street 1:	Not reported
Designated Facility Mail Street 2:	2869 Sandstone Drive
Designated Facility Mail City:	Hatfield
Designated Facility Mail Zip:	19440
Designated Facility Mail State:	PA
Designated Facility Location Street Number:	Not reported
Designated Facility Location Street 1:	2869 Sandstone Drive
Designated Facility Location Street 2:	Not reported
Designated Facility Location City:	Hatfield
Designated Facility Location Zip:	19440
Designated Facility Location State:	PA
Designated Facility Contact Company Name:	Not reported
Manifest Residue Indicator:	N
Rejection Indicator:	N

Manifest Tracking Number:	015992115FLE
Last Updated Date:	20210604
Shipped Date:	20210518
Received Date:	20210527
Manifest Status:	Signed
Submission Type:	DataImage5Copy
Origin Type:	Service
Generator EPA ID:	CESQG
Generator Name:	Project Renewal
Generator Location Street Number:	Not reported
Generator Location Street 1:	333 BOWERY
Generator Location Street 2:	Not reported
Generator Location City:	NEW YORK
Generator Location State:	NY
Generator Location Zip:	10003
Generator Mail Street Number:	Not reported
Generator Mail Street 1:	333 Bowery
Generator Mail Street 2:	Not reported
Generator Mail City:	New York
Generator Mail Zip:	10003
Generator Mail State:	NY
Generator Contact Company Name:	Not reported
Designated Facility EPA ID:	RID040098352
Designated Facility Name:	Northland Environmental, Llc
Designated Facility Mail Street Number:	Not reported
Designated Facility Mail Street 1:	Not reported
Designated Facility Mail Street 2:	275 Allens Avenue
Designated Facility Mail City:	Providence

PROJECT RENEWAL (Continued) **1027856544**

Designated Facility Mail Zip:	02905
Designated Facility Mail State:	RI
Designated Facility Location Street Number:	Not reported
Designated Facility Location Street 1:	275 Allens Avenue
Designated Facility Location Street 2:	Not reported
Designated Facility Location City:	Providence
Designated Facility Location Zip:	02905
Designated Facility Location State:	RI
Designated Facility Contact Company Name:	Not reported
Manifest Residue Indicator:	N
Rejection Indicator:	N

Transporter:

Manifest Tracking Number:	015992115FLE
Transporter Line Number:	1
Transporter EPA ID:	PAD982661381
Transporter Name:	Republic Env Sys (Trans Group) Llc

Waste Line:

Manifest Tracking Number:	015992115FLE
Waste Line Number:	1
U.S. DOT Hazardous Indicator:	Y
U.S. DOT ID Number:	UN3248
U.S. DOT Description:	Un3248, Waste Medicine, Liquid, Flammable, Toxic, N.O.S. (Alcohol, Phenol), 3 (6.1), Pg Ii, (Ltd Qty), Erg#131
Non-Hazardous Waste Description:	Not reported
Number of Containers:	7
Container Type Code:	DF
Container Type Description:	Fiberboard or plastic drums, barrels, kegs
Waste Quantity:	336
Quantity Unit of Measure Code:	P
Quantity Unit of Measure Description:	Pounds
Waste Quantity, in Tons:	0.168
Acute Waste Quantity, in Tons:	0
Non-Acute Waste Quantity, in Tons:	0.168
Waste Quantity, in Kilograms:	152.38104
Acute Waste Quantity, in Kilograms:	0
Non-Acute Waste Quantity, in Kilorgrams:	152.38104
Management Method Code:	H141
Management Method Description:	STORAGE, BULKING AND/OR TRANSFER OFF SITE
Waste Residue Indicator:	N
Quantity Discrepancy Indicator:	N
Waste Type Discrepancy Indicator:	N
Waste Density:	Not reported
Waste Density Unit of Measure Code:	Not reported
Waste Density Unit of Measure Description:	Not reported
Form Code:	Not reported
Form Code Description:	Not reported
Source Code:	Not reported
Source Code Description:	Not reported
Waste Minimization Code:	Not reported
Waste Minimization Code Description:	Not reported
Consent Number:	Not reported
EPA Waste Indicator:	Y
Federal Waste Codes:	D001, D005, D007, D022, D024
Quantity Haz Kg:	152.38104

PROJECT RENEWAL (Continued) **1027856544**

Quantity Haz Tons:	0.168
Quantity Non Haz Kg:	0
Quantity Non Haz Tons:	0
State Waste Codes:	NY-B

L275 **PROJECT RENEWAL - KENTON** **E MANIFEST** **1027856543**
SE **333 BOWERY,** **N/A**
< 1/8 **NEW YORK, NY 10003**
0.095 mi.
499 ft. **Site 6 of 28 in cluster L**

Relative: **Lower**

Actual: **41 ft.**

E MANIFEST:

Manifest Tracking Number:	200318781CLE
Last Updated Date:	20230103
Shipped Date:	20221205
Received Date:	20221209
Manifest Status:	Signed
Submission Type:	DataImage5Copy
Origin Type:	Service
Generator EPA ID:	CESQG
Generator Name:	Project Renewal - Kenton
Generator Location Street Number:	Not reported
Generator Location Street 1:	333 BOWERY,
Generator Location Street 2:	Not reported
Generator Location City:	NEW YORK
Generator Location State:	NY
Generator Location Zip:	10003-8908
Generator Mail Street Number:	Not reported
Generator Mail Street 1:	333 Bowery,
Generator Mail Street 2:	Not reported
Generator Mail City:	New York
Generator Mail Zip:	10003-8908
Generator Mail State:	NY
Generator Contact Company Name:	Not reported
Designated Facility EPA ID:	RID040098352
Designated Facility Name:	Northland Environmental, Llc
Designated Facility Mail Street Number:	Not reported
Designated Facility Mail Street 1:	Not reported
Designated Facility Mail Street 2:	275 Allens Avenue
Designated Facility Mail City:	Providence
Designated Facility Mail Zip:	02905
Designated Facility Mail State:	RI
Designated Facility Location Street Number:	Not reported
Designated Facility Location Street 1:	275 Allens Avenue
Designated Facility Location Street 2:	Not reported
Designated Facility Location City:	Providence
Designated Facility Location Zip:	02905
Designated Facility Location State:	RI
Designated Facility Contact Company Name:	Not reported
Manifest Residue Indicator:	N
Rejection Indicator:	N

Transporter:

Manifest Tracking Number:	200318781CLE
Transporter Line Number:	1
Transporter EPA ID:	PAD982661381
Transporter Name:	Republic Environmental Systems

PROJECT RENEWAL - KENTON (Continued) **1027856543**

Waste Line:

Manifest Tracking Number:	200318781CLE
Waste Line Number:	1
U.S. DOT Hazardous Indicator:	Y
U.S. DOT ID Number:	UN3248
U.S. DOT Description:	Un3248, Waste Medicine, Liquid, Flammable, Toxic, N.O.S. (Alcohol, Phenol), 3 (6.1), Pg Ii, (Ltd Qty), Erg#131
Non-Hazardous Waste Description:	Not reported
Number of Containers:	9
Container Type Code:	DF
Container Type Description:	Fiberboard or plastic drums, barrels, kegs
Waste Quantity:	415
Quantity Unit of Measure Code:	P
Quantity Unit of Measure Description:	Pounds
Waste Quantity, in Tons:	0.2075
Acute Waste Quantity, in Tons:	0
Non-Acute Waste Quantity, in Tons:	0.2075
Waste Quantity, in Kilograms:	188.20872
Acute Waste Quantity, in Kilograms:	0
Non-Acute Waste Quantity, in Kilorgrams:	188.20872
Management Method Code:	H141
Management Method Description:	STORAGE, BULKING AND/OR TRANSFER OFF SITE
Waste Residue Indicator:	N
Quantity Discrepancy Indicator:	N
Waste Type Discrepancy Indicator:	N
Waste Density:	Not reported
Waste Density Unit of Measure Code:	Not reported
Waste Density Unit of Measure Description:	Not reported
Form Code:	Not reported
Form Code Description:	Not reported
Source Code:	Not reported
Source Code Description:	Not reported
Waste Minimization Code:	Not reported
Waste Minimization Code Description:	Not reported
Consent Number:	Not reported
EPA Waste Indicator:	Y
Federal Waste Codes:	D001, D005, D007, D022, D024
Quantity Haz Kg:	188.20872
Quantity Haz Tons:	0.2075
Quantity Non Haz Kg:	0
Quantity Non Haz Tons:	0
State Waste Codes:	NY-B

G276 **CON EDISON** **E MANIFEST** **1031627026**
NW **6 WEST 4TH ST** **N/A**
< 1/8 **MANHATTAN, NY 10009**
0.095 mi.
500 ft. **Site 22 of 31 in cluster G**

Relative: **Lower**

Actual: **39 ft.**

E MANIFEST:

Manifest Tracking Number:	016281707FLE
Last Updated Date:	20211222
Shipped Date:	20211215
Received Date:	20211215
Manifest Status:	Signed
Submission Type:	DataImage5Copy
Origin Type:	Service

CON EDISON (Continued) **1031627026**

Generator EPA ID:	NYR000114579
Generator Name:	Con Edison
Generator Location Street Number:	Not reported
Generator Location Street 1:	6 WEST 4TH ST
Generator Location Street 2:	Not reported
Generator Location City:	MANHATTAN
Generator Location State:	NY
Generator Location Zip:	10009
Generator Mail Street Number:	Not reported
Generator Mail Street 1:	116 Skyline Drive
Generator Mail Street 2:	Not reported
Generator Mail City:	South Plainfield
Generator Mail Zip:	10462
Generator Mail State:	NJ
Generator Contact Company Name:	Not reported
Designated Facility EPA ID:	NJD991291105
Designated Facility Name:	Clean Earth Of North Jersey
Designated Facility Mail Street Number:	105
Designated Facility Mail Street 1:	Not reported
Designated Facility Mail Street 2:	JACOBUS AVE
Designated Facility Mail City:	KEARNY
Designated Facility Mail Zip:	07032
Designated Facility Mail State:	NJ
Designated Facility Location Street Number:	105
Designated Facility Location Street 1:	JACOBUS AVE
Designated Facility Location Street 2:	Not reported
Designated Facility Location City:	KEARNY
Designated Facility Location Zip:	07032
Designated Facility Location State:	NJ
Designated Facility Contact Company Name:	Not reported
Manifest Residue Indicator:	N
Rejection Indicator:	N

Transporter:

Manifest Tracking Number:	016281707FLE
Transporter Line Number:	1
Transporter EPA ID:	MAD039322250
Transporter Name:	Clean Harbors Environmental Services Inc

Waste Line:

Manifest Tracking Number:	016281707FLE
Waste Line Number:	1
U.S. DOT Hazardous Indicator:	Y
U.S. DOT ID Number:	NA3082
U.S. DOT Description:	Na3082, Hazardous Waste, Liquid N.O.S., 9, Pg Iii, Rq
Non-Hazardous Waste Description:	Not reported
Number of Containers:	1
Container Type Code:	TT
Container Type Description:	Cargo tanks (tank trucks)
Waste Quantity:	400
Quantity Unit of Measure Code:	P
Quantity Unit of Measure Description:	Pounds
Waste Quantity, in Tons:	0.2
Acute Waste Quantity, in Tons:	0
Non-Acute Waste Quantity, in Tons:	0.2
Waste Quantity, in Kilograms:	181.406

CON EDISON (Continued) **1031627026**

Acute Waste Quantity, in Kilograms:	0
Non-Acute Waste Quantity, in Kilorgrams:	181.406
Management Method Code:	H110
Management Method Description:	STABILIZATION
Waste Residue Indicator:	N
Quantity Discrepancy Indicator:	N
Waste Type Discrepancy Indicator:	N
Waste Density:	Not reported
Waste Density Unit of Measure Code:	Not reported
Waste Density Unit of Measure Description:	Not reported
Form Code:	Not reported
Form Code Description:	Not reported
Source Code:	Not reported
Source Code Description:	Not reported
Waste Minimization Code:	Not reported
Waste Minimization Code Description:	Not reported
Consent Number:	Not reported
EPA Waste Indicator:	Y
Federal Waste Codes:	D008
Quantity Haz Kg:	181.406
Quantity Haz Tons:	0.2
Quantity Non Haz Kg:	0
Quantity Non Haz Tons:	0
State Waste Codes:	NY-T

G277 **WASHINGTON PLACE APT CORP** **NY AST** **A100296684**
NNW **716 BROADWAY** **N/A**
< 1/8 **NEW YORK, NY 10003**
0.095 mi.
501 ft. **Site 23 of 31 in cluster G**

Relative: **Lower**

Actual: **41 ft.**

AST:

Name:	WASHINGTON PLACE APT CORP
Address:	716 BROADWAY
City,State,Zip:	NEW YORK, NY 10003
Region:	STATE
DEC Region:	2
Site Status:	Active
Facility Id:	2-608819
Program Type:	PBS
UTM X:	584994.53959
UTM Y:	4509181.75789
Expiration Date:	04/10/2028
Site Type:	Apartment Building/Office Building

Affiliation Records:

Site Id:	30669
Affiliation Type:	Mail Contact
Company Name:	MACK EDGE MGMT LLC
Contact Type:	Not reported
Contact Name:	JAY PERILALL
Address1:	P.O. BOX 514
Address2:	Not reported
City:	NEW YORK
State:	NY
Zip Code:	10014
Country Code:	001
Phone:	(917) 445-5376

WASHINGTON PLACE APT CORP (Continued) **A100296684**

EMail: MAIL@MACKEDGE.COM
Fax Number: Not reported
Modified By: MFLEONAR
Date Last Modified: 2018-04-02

Site Id: 30669
Affiliation Type: Facility Operator
Company Name: WASHINGTON PLACE APT CORP
Contact Type: Not reported
Contact Name: GENE ZARGONE
Address1: Not reported
Address2: Not reported
City: Not reported
State: NN
Zip Code: Not reported
Country Code: 001
Phone: (212) 982-0055
EMail: Not reported
Fax Number: Not reported
Modified By: MFLEONAR
Date Last Modified: 2018-04-02

Site Id: 30669
Affiliation Type: Emergency Contact
Company Name: WASHINGTON PLACE APT CORP
Contact Type: Not reported
Contact Name: GENE ZARGONE
Address1: Not reported
Address2: Not reported
City: Not reported
State: NN
Zip Code: Not reported
Country Code: 999
Phone: (917) 587-1273
EMail: Not reported
Fax Number: Not reported
Modified By: MFLEONAR
Date Last Modified: 2018-04-02

Site Id: 30669
Affiliation Type: Facility Owner
Company Name: WASHINGTON PLACE APT CORP
Contact Type: MANAGING AGENT
Contact Name: SORAYA M'LALL
Address1: 716 BROADWAY
Address2: Not reported
City: NEW YORK
State: NY
Zip Code: 10003
Country Code: 001
Phone: (212) 254-2556
EMail: Not reported
Fax Number: Not reported
Modified By: MFLEONAR
Date Last Modified: 2018-04-02

WASHINGTON PLACE APT CORP (Continued) **A100296684**

Tank Info:

Tank Number:	001
Tank Id:	65681
Material Code:	0001
Common Name of Substance:	#2 Fuel Oil (On-Site Consumption)

Equipment Records:

C03 - Pipe Location - Aboveground/Underground Combination
J02 - Dispenser - Suction Dispenser
B00 - Tank External Protection - None
E02 - Piping Secondary Containment - Vault (with Access)
F00 - Pipe External Protection - None
G02 - Tank Secondary Containment - Vault (w/access)
I05 - Overfill - Vent Whistle
A00 - Tank Internal Protection - None
D01 - Pipe Type - Steel/Carbon Steel/Iron
G03 - Tank Secondary Containment - Vault (w/o access)
H00 - Tank Leak Detection - None
K00 - Spill Prevention - None
L09 - Piping Leak Detection - Exempt Suction Piping
I04 - Overfill - Product Level Gauge (A/G)

Tank Location:	Aboveground - contact with soil.... Tank bottom rests on soil, allowing no visual inspection.
Tank Type:	Steel/Carbon Steel/Iron
Tank Status:	In Service
Pipe Model:	Not reported
Install Date:	08/10/1979
Capacity Gallons:	2500
Tightness Test Method:	21
Date Test:	01/30/2018
Next Test Date:	Not reported
Date Tank Closed:	Not reported
Register:	True
Modified By:	MJGRIFFI
Last Modified:	05/09/2022
Material Name:	#2 fuel oil (on-site consumption)

M278 **CON EDISON MANHOLE: 59169** **RCRA NonGen / NLR** **1016969460**
SW **341 LAFAYETTE ST FRONT OF** **NY MANIFEST** **NYP004431268**
< 1/8 **NEW YORK, NY 10012**
0.095 mi.
502 ft. **Site 1 of 19 in cluster M**

Relative: **Higher**
Actual: **42 ft.**

RCRA Listings:

Date Form Received by Agency:	20140301
Handler Name:	Con Edison Manhole: 59169
Handler Address:	Lafayette St Front Of
Handler City,State,Zip:	NEW YORK, NY 10012
EPA ID:	NYP004431268
Contact Name:	THOMAS TEELING
Contact Address:	Not reported
Contact City,State,Zip:	Not reported
Contact Telephone:	212-460-3770
Contact Fax:	Not reported
Contact Email:	Not reported
Contact Title:	SENIOR SCIENTIST

CON EDISON MANHOLE: 59169 (Continued) **1016969460**

EPA Region:		02
Land Type:		Private
Federal Waste Generator Description:		Not a generator, verified
Non-Notifier:		Not reported
Biennial Report Cycle:		Not reported
Accessibility:		Not reported
Active Site Indicator:		Not reported
State District Owner:		Ny
State District:		NYSDEC R2
Mailing Address:		IRVING PL, 15TH FL NE
Mailing City,State,Zip:		NEW YORK, NY 10003
Owner Name:	Not reported	
Owner Type:		Not reported
Operator Name:	Not reported	
Operator Type:		Not reported
Short-Term Generator Activity:		No
Importer Activity:		No
Mixed Waste Generator:		No
Transporter Activity:		No
Transfer Facility Activity:		No
Recycler Activity with Storage:		No
Small Quantity On-Site Burner Exemption:		No
Smelting Melting and Refining Furnace Exemption:		No
Underground Injection Control:		No
Off-Site Waste Receipt:		No
Universal Waste Indicator:		No
Universal Waste Destination Facility:		No
Federal Universal Waste:		No
Active Site State-Reg Handler:		---
Federal Facility Indicator:		Not reported
Hazardous Secondary Material Indicator:		N
Sub-Part K Indicator:		Not reported
2018 GPRA Permit Baseline:		Not on the Baseline
2018 GPRA Renewals Baseline:		Not on the Baseline
202 GPRA Corrective Action Baseline:		No
Subject to Corrective Action Universe:		No
Non-TSDFs Where RCRA CA has Been Imposed Universe:		No
Corrective Action Priority Ranking:		No NCAPS ranking
Environmental Control Indicator:		No
Institutional Control Indicator:		No
Human Exposure Controls Indicator:		N/A
Groundwater Controls Indicator:		N/A
Significant Non-Complier Universe:		No
Unaddressed Significant Non-Complier Universe:		No
Addressed Significant Non-Complier Universe:		No
Significant Non-Complier With a Compliance Schedule Universe:		No
Financial Assurance Required:		Not reported
Handler Date of Last Change:		20141014
Recognized Trader-Importer:		No
Recognized Trader-Exporter:		No
Importer of Spent Lead Acid Batteries:		No
Exporter of Spent Lead Acid Batteries:		No
Recycler Activity Without Storage:		No
Manifest Broker:		No
Sub-Part P Indicator:		No

CON EDISON MANHOLE: 59169 (Continued) **1016969460**

Historic Generators:

Receive Date:	20140201
Handler Name: CON EDISON MANHOLE: 59169	
Federal Waste Generator Description:	Very Small Quantity Generator (formerly Conditionally-Exempt Small Quantity Generator
State District Owner:	Ny
Large Quantity Handler of Universal Waste:	No
Recognized Trader Importer:	No
Recognized Trader Exporter:	No
Spent Lead Acid Battery Importer:	No
Spent Lead Acid Battery Exporter:	No
Current Record:	No
Non Storage Recycler Activity:	Not reported
Electronic Manifest Broker:	Not reported

Receive Date:	20140301
Handler Name: CON EDISON MANHOLE: 59169	
Federal Waste Generator Description:	Not a generator, verified
State District Owner:	Ny
Large Quantity Handler of Universal Waste:	No
Recognized Trader Importer:	No
Recognized Trader Exporter:	No
Spent Lead Acid Battery Importer:	No
Spent Lead Acid Battery Exporter:	No
Current Record:	Yes
Non Storage Recycler Activity:	Not reported
Electronic Manifest Broker:	Not reported

List of NAICS Codes and Descriptions:

NAICS Codes:	No NAICS Codes Found

Facility Has Received Notices of Violations:

Violations:	No Violations Found

Evaluation Action Summary:

Evaluations:	No Evaluations Found

NY MANIFEST:

EPA ID:	NYP004431268
Country:	USA
Name:	Con Edison
Address:	341 LAFAYETTE ST FRONT OF
Address 2:	Not reported
City,State,Zip:	NEW YORK, NY 10012
Zip 4:	Not reported
Location Address 1:	341 LAFAYETTE ST
Location Address 2:	Not reported
Location City,State,Zip:	NEW YORK, NY 10012
Location Zip 4:	Not reported
Facility Status:	Not reported
Total Tanks:	Not reported
Code:	BP

Mailing:

CON EDISON MANHOLE: 59169 (Continued) **1016969460**

Mailing Name: Con Edison
Mailing Contact: Con Edison
Mailing Address 1: 4 IRVING PLACE
Mailing Address 2: 15TH FL
Mailing City,State,Zip: NEW YORK, NY 10003
Mailing Zip 4: Not reported
Mailing Country: USA
Mailing Phone: Not reported

Manifest Data:
Document ID: Not reported
Manifest Status: Not reported
Trans1 State ID: NJD003812047
Year: 2018
Trans2 State ID: Not reported
Generator Ship Date: 02/01/2014
Trans1 Recv Date: 02/01/2014
Trans2 Recv Date: Not reported
TSD Site Recv Date: 02/06/2014
Part A Recv Date: Not reported
Part B Recv Date: Not reported
Generator EPA ID: NYP004431268
Trans1 EPA ID: Not reported
Trans2 EPA ID: Not reported
TSDF ID 1: NJD991291105
TSDF ID 2: Not reported
Manifest Tracking Number: 002328736GBF
Import Indicator: N
Export Indicator: N
Discr Quantity Indicator: N
Discr Type Indicator: N
Discr Residue Indicator: N
Discr Partial Reject Indicator: N
Discr Full Reject Indicator: N
Manifest Ref Number: Not reported
Alt Facility RCRA ID: Not reported
Alt Facility Sign Date: Not reported
MGMT Method Type Code: H110
Waste Code a: Lead
Waste Code b: Not reported
Waste Code c: Not reported
Waste Code e: Not reported
Waste Code f: Not reported
Waste Code g: Not reported
Waste Code 1: Not reported
Waste Code 2: Not reported
Waste Code 3: Not reported
Waste Code 4: Not reported
Waste Code 5: Not reported
Waste Code 6: Not reported
Quantity: 1000
Units: Pounds
Number of Containers: 1
Container Type: Cargo tanks (tank trucks)
Handling Method: Treat
Specific Gravity: 1

J279 **CON EDISON** **E MANIFEST** **1031628144**
West **BOND STR & BROADWAY** **N/A**
< 1/8 **NEW YORK, NY 10009**
0.096 mi.
507 ft. **Site 5 of 15 in cluster J**

Relative: **Lower**

Actual: **39 ft.**

E MANIFEST:

Manifest Tracking Number:	015834983FLE
Last Updated Date:	20210907
Shipped Date:	20210825
Received Date:	20210825
Manifest Status:	Signed
Submission Type:	DataImage5Copy
Origin Type:	Service
Generator EPA ID:	NYR000114579
Generator Name:	Con Edison
Generator Location Street Number:	Not reported
Generator Location Street 1:	BOND STR & BROADWAY
Generator Location Street 2:	Not reported
Generator Location City:	NEW YORK
Generator Location State:	NY
Generator Location Zip:	10009
Generator Mail Street Number:	Not reported
Generator Mail Street 1:	116 SKYLINE DRIVE
Generator Mail Street 2:	Not reported
Generator Mail City:	SOUTH PLAINFIELD
Generator Mail Zip:	07080
Generator Mail State:	NJ
Generator Contact Company Name:	Not reported
Designated Facility EPA ID:	NJD991291105
Designated Facility Name:	Clean Earth Of North Jersey
Designated Facility Mail Street Number:	105
Designated Facility Mail Street 1:	Not reported
Designated Facility Mail Street 2:	JACOBUS AVE
Designated Facility Mail City:	KEARNY
Designated Facility Mail Zip:	07032
Designated Facility Mail State:	NJ
Designated Facility Location Street Number:	105
Designated Facility Location Street 1:	JACOBUS AVE
Designated Facility Location Street 2:	Not reported
Designated Facility Location City:	KEARNY
Designated Facility Location Zip:	07032
Designated Facility Location State:	NJ
Designated Facility Contact Company Name:	Not reported
Manifest Residue Indicator:	N
Rejection Indicator:	N

Transporter:

Manifest Tracking Number:	015834983FLE
Transporter Line Number:	1
Transporter EPA ID:	MAD039322250
Transporter Name:	Clean Harbors Environmental Services Inc

Waste Line:

Manifest Tracking Number:	015834983FLE
Waste Line Number:	1
U.S. DOT Hazardous Indicator:	Y
U.S. DOT ID Number:	NA3082

CON EDISON (Continued) **1031628144**

U.S. DOT Description:	Na3082, Hazardous Waste, Liquid N.O.S., 9, Pg Iii, Rq (Lead)
Non-Hazardous Waste Description:	Not reported
Number of Containers:	1
Container Type Code:	TT
Container Type Description:	Cargo tanks (tank trucks)
Waste Quantity:	100
Quantity Unit of Measure Code:	P
Quantity Unit of Measure Description:	Pounds
Waste Quantity, in Tons:	0.05
Acute Waste Quantity, in Tons:	0
Non-Acute Waste Quantity, in Tons:	0.05
Waste Quantity, in Kilograms:	45.3515
Acute Waste Quantity, in Kilograms:	0
Non-Acute Waste Quantity, in Kilorgrams:	45.3515
Management Method Code:	H110
Management Method Description:	STABILIZATION
Waste Residue Indicator:	N
Quantity Discrepancy Indicator:	N
Waste Type Discrepancy Indicator:	N
Waste Density:	Not reported
Waste Density Unit of Measure Code:	Not reported
Waste Density Unit of Measure Description:	Not reported
Form Code:	Not reported
Form Code Description:	Not reported
Source Code:	Not reported
Source Code Description:	Not reported
Waste Minimization Code:	Not reported
Waste Minimization Code Description:	Not reported
Consent Number:	Not reported
EPA Waste Indicator:	Y
Federal Waste Codes:	D008
Quantity Haz Kg:	45.3515
Quantity Haz Tons:	0.05
Quantity Non Haz Kg:	0
Quantity Non Haz Tons:	0
State Waste Codes:	NY-T

L280 **IN ROADWAY** **NY Spills** **S110243471**
SSE **BOND/BOWERY INTERSECTION** **N/A**
< 1/8 **MANHATTAN, NY**
0.096 mi.
509 ft. **Site 7 of 28 in cluster L**

Relative: **Higher**
Actual: **42 ft.**

SPILLS:

Name:	IN ROADWAY
Address:	BOND/BOWERY INTERSECTION
City,State,Zip:	MANHATTAN, NY
Spill Number/Closed Date:	0913422 / 2010-03-22
Facility ID:	0913422
Facility Type:	ER
DER Facility ID:	375245
Site ID:	426366
DEC Region:	2
Spill Cause:	Traffic Accident
Spill Class:	Not reported
SWIS:	3101
Spill Date:	2010-03-20
Investigator:	vszhune

IN ROADWAY (Continued) **S110243471**

Referred To:	Not reported
Reported to Dept:	2010-03-20
CID:	Not reported
Water Affected:	Not reported
Spill Source:	Passenger Vehicle
Spill Notifier:	Other
Cleanup Ceased:	Not reported
Cleanup Meets Std:	False
Last Inspection:	Not reported
Recommended Penalty:	False
UST Trust:	False
Remediation Phase:	0
Date Entered In Computer:	2010-03-20
Spill Record Last Update:	2010-04-01
Spiller Name:	Not reported
Spiller Company:	UNK
Spiller Address:	Not reported
Spiller Company:	999
Contact Name:	FIRE FIGHTER CHAMBERS
Latitude:	Not reported
Longitude:	Not reported
DEC Memo:	03/20/10-Zhune spoke to FF Chambers. He said approximatelly 5 gallons of gasoline on the road. Little went to the drain. DEP was notified. FF put speedy-dry on the the spill. Sanitation will clean it up. Spill Closed.
Remarks:	traffic accident spilling approx 5 gallons onto road, speedy dry applied. appprox 1 gallon went into sewer.

All Materials:

Site ID:	426366
Operable Unit ID:	1182048
Operable Unit:	01
Material ID:	2176194
Material Code:	0009
Material Name:	gasoline
Case No.:	Not reported
Material FA:	Petroleum
Quantity:	5.00
Units:	G
Recovered:	Not reported
Resource Affected:	Sewer
Oxygenate:	Not reported

I281 **CON EDISON M26820** **RCRA NonGen / NLR** **1025887473**
South **5 BLEEKER ST** **NYP005243050**
< 1/8 **NEW YORK, NY 10012**
0.097 mi.
510 ft. **Site 12 of 25 in cluster I**

Relative: **Higher**

Actual: **42 ft.**

RCRA Listings:

Date Form Received by Agency:	20220203
Handler Name:	Con Edison M26820
Handler Address:	Bleeker St
Handler City,State,Zip:	NEW YORK, NY 10012
EPA ID:	NYP005243050
Contact Name:	THOMAS TEELING

CON EDISON M26820 (Continued) **1025887473**

Contact Address:		4
Contact City,State,Zip:		NEW YORK, NY 10003
Contact Telephone:		212-460-3770
Contact Fax:		Not reported
Contact Email:		Not reported
Contact Title:		SENIOR SCIENTIST
EPA Region:		02
Land Type:		Not reported
Federal Waste Generator Description:		Not a generator, verified
Non-Notifier:		Not reported
Biennial Report Cycle:		Not reported
Accessibility:		Not reported
Active Site Indicator:		Not reported
State District Owner:		Ny
State District:		NYSDEC R2
Mailing Address:		4
Mailing City,State,Zip:		NEW YORK, NY 10003
Owner Name:	Not reported	
Owner Type:		Not reported
Operator Name:	Not reported	
Operator Type:		Not reported
Short-Term Generator Activity:		No
Importer Activity:		No
Mixed Waste Generator:		No
Transporter Activity:		No
Transfer Facility Activity:		No
Recycler Activity with Storage:		No
Small Quantity On-Site Burner Exemption:		No
Smelting Melting and Refining Furnace Exemption:		No
Underground Injection Control:		No
Off-Site Waste Receipt:		No
Universal Waste Indicator:		No
Universal Waste Destination Facility:		No
Federal Universal Waste:		No
Active Site State-Reg Handler:		---
Federal Facility Indicator:		Not reported
Hazardous Secondary Material Indicator:		N
Sub-Part K Indicator:		Not reported
2018 GPRA Permit Baseline:		Not on the Baseline
2018 GPRA Renewals Baseline:		Not on the Baseline
202 GPRA Corrective Action Baseline:		No
Subject to Corrective Action Universe:		No
Non-TSDFs Where RCRA CA has Been Imposed Universe:		No
Corrective Action Priority Ranking:		No NCAPS ranking
Environmental Control Indicator:		No
Institutional Control Indicator:		No
Human Exposure Controls Indicator:		N/A
Groundwater Controls Indicator:		N/A
Significant Non-Complier Universe:		No
Unaddressed Significant Non-Complier Universe:		No
Addressed Significant Non-Complier Universe:		No
Significant Non-Complier With a Compliance Schedule Universe:		No
Financial Assurance Required:		Not reported
Handler Date of Last Change:		20220203
Recognized Trader-Importer:		No
Recognized Trader-Exporter:		No
Importer of Spent Lead Acid Batteries:		No

CON EDISON M26820 (Continued) **1025887473**

Exporter of Spent Lead Acid Batteries: No
Recycler Activity Without Storage: No
Manifest Broker: No
Sub-Part P Indicator: No

Historic Generators:
Receive Date: 20220203
Handler Name: CON EDISON M26820
Federal Waste Generator Description: Not a generator, verified
State District Owner: Ny
Large Quantity Handler of Universal Waste: No
Recognized Trader Importer: No
Recognized Trader Exporter: No
Spent Lead Acid Battery Importer: No
Spent Lead Acid Battery Exporter: No
Current Record: Yes
Non Storage Recycler Activity: No
Electronic Manifest Broker: No

Receive Date: 20190402
Handler Name: CON EDISON DISCONNECT MANHOLE: M26820
Federal Waste Generator Description: Small Quantity Generator
State District Owner: Ny
Large Quantity Handler of Universal Waste: No
Recognized Trader Importer: No
Recognized Trader Exporter: No
Spent Lead Acid Battery Importer: No
Spent Lead Acid Battery Exporter: No
Current Record: No
Non Storage Recycler Activity: No
Electronic Manifest Broker: No

List of NAICS Codes and Descriptions:
NAICS Codes: No NAICS Codes Found

Facility Has Received Notices of Violations:
Violations: No Violations Found

Evaluation Action Summary:
Evaluations: No Evaluations Found

H282 **419 LAFAYETTE STREET** **NY AST** **U003397265**
NNE **419 LAFAYETTE STREET** **N/A**
< 1/8 **NEW YORK, NY 10003**
0.097 mi.
510 ft. **Site 19 of 23 in cluster H**

Relative: **Lower**
Actual: **41 ft.**

AST:
Name: 419 LAFAYETTE STREET
Address: 419 LAFAYETTE STREET
City,State,Zip: NEW YORK, NY 10003
Region: STATE
DEC Region: 2
Site Status: Active

419 LAFAYETTE STREET (Continued) **U003397265**

Facility Id: 2-603577
Program Type: PBS
UTM X: 585105.85098
UTM Y: 4509132.72371
Expiration Date: 07/28/2023
Site Type: Other

Affiliation Records:

Site Id: 25491
Affiliation Type: Mail Contact
Company Name: MICHAEL BAUM
Contact Type: Not reported
Contact Name: Not reported
Address1: 419 LAFAYETTE STREET
Address2: Not reported
City: NEW YORK
State: NY
Zip Code: 10003
Country Code: 001
Phone: (212) 989-3939
EMail: Not reported
Fax Number: Not reported
Modified By: TRANSLAT
Date Last Modified: 2004-03-04

Site Id: 25491
Affiliation Type: Facility Operator
Company Name: 419 LAFAYETTE STREET
Contact Type: Not reported
Contact Name: MICHAEL BAUM
Address1: Not reported
Address2: Not reported
City: Not reported
State: NN
Zip Code: Not reported
Country Code: 001
Phone: (917) 301-5669
EMail: Not reported
Fax Number: Not reported
Modified By: MSBAPTIS
Date Last Modified: 2008-11-17

Site Id: 25491
Affiliation Type: Emergency Contact
Company Name: MICHAEL BAUM
Contact Type: Not reported
Contact Name: MICHAEL BAUM
Address1: Not reported
Address2: Not reported
City: Not reported
State: NN
Zip Code: Not reported
Country Code: 999
Phone: (917) 301-5669
EMail: Not reported
Fax Number: Not reported
Modified By: MSBAPTIS
Date Last Modified: 2008-11-17

419 LAFAYETTE STREET (Continued) **U003397265**

Site Id:	25491
Affiliation Type:	Facility Owner
Company Name:	MICHAEL BAUM
Contact Type:	OWNER
Contact Name:	MICHAEL BAUM
Address1:	419 LAFAYETTE STREET
Address2:	Not reported
City:	NEW YORK
State:	NY
Zip Code:	10003
Country Code:	001
Phone:	(917) 301-5669
EMail:	Not reported
Fax Number:	Not reported
Modified By:	DMPOKRZY
Date Last Modified:	2018-06-11

Tank Info:

Tank Number:	001
Tank Id:	54857
Material Code:	0001
Common Name of Substance:	#2 Fuel Oil (On-Site Consumption)

Equipment Records:

	I04 - Overfill - Product Level Gauge (A/G)
	A00 - Tank Internal Protection - None
	D01 - Pipe Type - Steel/Carbon Steel/Iron
	E00 - Piping Secondary Containment - None
	L09 - Piping Leak Detection - Exempt Suction Piping
	G03 - Tank Secondary Containment - Vault (w/o access)
	H00 - Tank Leak Detection - None
	B00 - Tank External Protection - None
	F00 - Pipe External Protection - None
	C03 - Pipe Location - Aboveground/Underground Combination
	J02 - Dispenser - Suction Dispenser
	K99 - Spill Prevention - Other
	I05 - Overfill - Vent Whistle
Tank Location:	Aboveground - contact with soil.... Tank bottom rests on soil, allowing no visual inspection.
Tank Type:	Steel/Carbon Steel/Iron
Tank Status:	In Service
Pipe Model:	Not reported
Install Date:	09/01/1980
Capacity Gallons:	3000
Tightness Test Method:	NN
Date Test:	Not reported
Next Test Date:	Not reported
Date Tank Closed:	Not reported
Register:	True
Modified By:	MJGRIFFI
Last Modified:	05/09/2022
Material Name:	#2 fuel oil (on-site consumption)

L283 **335 BOWERY OPERATING CORP** **NY UST** **U001839290**
SSE **335 BOWERY** **N/A**
< 1/8 **NEW YORK, NY 10003**
0.097 mi.
511 ft. **Site 8 of 28 in cluster L**

Relative:
Lower

Actual:
41 ft.

UST:

Name:	BOWERY & EAST 3RD CORP.
Address:	335 BOWERY
City,State,Zip:	NEW YORK, NY 10003
Id/Status:	2-601588 / Unregulated/Closed
Program Type:	PBS
Region:	STATE
DEC Region:	2
Expiration Date:	N/A
UTM X:	585170.46003
UTM Y:	4508839.40811
Site Type:	Retail Gasoline Sales

Affiliation Records:

Site Id:	23550
Affiliation Type:	Facility Owner
Company Name:	JOHN RUCHA
Contact Type:	Not reported
Contact Name:	Not reported
Address1:	335 BOWERY ST.
Address2:	Not reported
City:	NEW YORK CITY
State:	NY
Zip Code:	10003
Country Code:	001
Phone:	(212) 533-9173
EMail:	Not reported
Fax Number:	Not reported
Modified By:	TRANSLAT
Date Last Modified:	2004-03-04

Site Id:	23550
Affiliation Type:	Mail Contact
Company Name:	JOHN RUCHA
Contact Type:	Not reported
Contact Name:	Not reported
Address1:	BOWERY & EAST 3RD CORP.
Address2:	335 BOWERY
City:	NEW YORK
State:	NY
Zip Code:	10003
Country Code:	001
Phone:	(212) 533-9173
EMail:	Not reported
Fax Number:	Not reported
Modified By:	TRANSLAT
Date Last Modified:	2004-03-04

Site Id:	23550
Affiliation Type:	Facility Operator
Company Name:	BOWERY & EAST 3RD CORP.
Contact Type:	Not reported
Contact Name:	JUAN MUNOZ
Address1:	Not reported

335 BOWERY OPERATING CORP (Continued) **U001839290**

Address2:	Not reported
City:	Not reported
State:	NN
Zip Code:	Not reported
Country Code:	001
Phone:	(212) 533-9173
EMail:	Not reported
Fax Number:	Not reported
Modified By:	TRANSLAT
Date Last Modified:	2004-03-04

Site Id:	23550
Affiliation Type:	Emergency Contact
Company Name:	JOHN RUCHA
Contact Type:	Not reported
Contact Name:	JOHN RUCHA
Address1:	Not reported
Address2:	Not reported
City:	Not reported
State:	NN
Zip Code:	Not reported
Country Code:	001
Phone:	(212) 533-9173
EMail:	Not reported
Fax Number:	Not reported
Modified By:	TRANSLAT
Date Last Modified:	2004-03-04

Tank Info:

Tank Number:	001
Tank ID:	47050
Tank Status:	Closed - Removed
Material Name:	Closed - Removed
Capacity Gallons:	4000
Install Date:	09/01/1993
Date Tank Closed:	Not reported
Registered:	True
Tank Location:	Underground
Tank Type:	Equivalent technology
Material Code:	0009
Common Name of Substance:	Gasoline

Tightness Test Method:	21
Date Test:	04/24/2002
Next Test Date:	Not reported
Pipe Model:	Not reported
Modified By:	MJGRIFFI
Last Modified:	05/09/2022

Equipment Records:

B05 - Tank External Protection - Jacketed
G04 - Tank Secondary Containment - Double-Walled (Underground)
J01 - Dispenser - Pressurized Dispenser
B04 - Tank External Protection - Fiberglass
D06 - Pipe Type - Fiberglass Reinforced Plastic (FRP)
H01 - Tank Leak Detection - Interstitial - Electronic Monitoring

335 BOWERY OPERATING CORP (Continued) **U001839290**

I02 - Overfill - High Level Alarm
K01 - Spill Prevention - Catch Basin
C02 - Pipe Location - Underground/On-ground
F04 - Pipe External Protection - Fiberglass
A03 - Tank Internal Protection - Fiberglass Liner (FRP)
F05 - Pipe External Protection - Jacketed
H05 - Tank Leak Detection - In-Tank System (ATG)

Tank Number:	001
Tank ID:	31576
Tank Status:	Closed - In Place
Material Name:	Closed - In Place
Capacity Gallons:	4000
Install Date:	12/01/1973
Date Tank Closed:	01/01/1994
Registered:	True
Tank Location:	Underground
Tank Type:	Steel/carbon steel
Material Code:	0009
Common Name of Substance:	Gasoline
Tightness Test Method:	NN
Date Test:	Not reported
Next Test Date:	Not reported
Pipe Model:	Not reported
Modified By:	MJGRIFFI
Last Modified:	05/09/2022

Equipment Records:

J02 - Dispenser - Suction Dispenser
G00 - Tank Secondary Containment - None
H99 - Tank Leak Detection - Other
B00 - Tank External Protection - None
C00 - Pipe Location - No Piping
D02 - Pipe Type - Galvanized Steel
F00 - Pipe External Protection - None
I00 - Overfill - None
A00 - Tank Internal Protection - None

Tank Number:	002
Tank ID:	31577
Tank Status:	Closed - In Place
Material Name:	Closed - In Place
Capacity Gallons:	4000
Install Date:	12/01/1973
Date Tank Closed:	01/01/1994
Registered:	True
Tank Location:	Underground
Tank Type:	Steel/carbon steel
Material Code:	0009
Common Name of Substance:	Gasoline
Tightness Test Method:	NN
Date Test:	Not reported
Next Test Date:	Not reported
Pipe Model:	Not reported

335 BOWERY OPERATING CORP (Continued) **U001839290**

Modified By: MJGRIFFI
Last Modified: 05/09/2022

Equipment Records:

G00 - Tank Secondary Containment - None
J02 - Dispenser - Suction Dispenser
C02 - Pipe Location - Underground/On-ground
H99 - Tank Leak Detection - Other
F00 - Pipe External Protection - None
B00 - Tank External Protection - None
D02 - Pipe Type - Galvanized Steel
I00 - Overfill - None
A00 - Tank Internal Protection - None

Tank Number: 002
Tank ID: 47051
Tank Status: Closed - Removed
Material Name: Closed - Removed
Capacity Gallons: 4000
Install Date: 09/01/1993
Date Tank Closed: Not reported
Registered: True
Tank Location: Underground
Tank Type: Equivalent technology
Material Code: 0009
Common Name of Substance: Gasoline

Tightness Test Method: 21
Date Test: 04/24/2002
Next Test Date: Not reported
Pipe Model: Not reported
Modified By: MJGRIFFI
Last Modified: 05/09/2022

Equipment Records:

B05 - Tank External Protection - Jacketed
G04 - Tank Secondary Containment - Double-Walled (Underground)
J01 - Dispenser - Pressurized Dispenser
B04 - Tank External Protection - Fiberglass
D06 - Pipe Type - Fiberglass Reinforced Plastic (FRP)
H01 - Tank Leak Detection - Interstitial - Electronic Monitoring
I02 - Overfill - High Level Alarm
K01 - Spill Prevention - Catch Basin
C02 - Pipe Location - Underground/On-ground
F04 - Pipe External Protection - Fiberglass
A03 - Tank Internal Protection - Fiberglass Liner (FRP)
F05 - Pipe External Protection - Jacketed
H05 - Tank Leak Detection - In-Tank System (ATG)

Tank Number: 003
Tank ID: 47052
Tank Status: Closed - Removed
Material Name: Closed - Removed
Capacity Gallons: 2000
Install Date: 09/01/1993
Date Tank Closed: Not reported

335 BOWERY OPERATING CORP (Continued) **U001839290**

Registered: True
Tank Location: Underground
Tank Type: Equivalent technology
Material Code: 0008
Common Name of Substance: Diesel

Tightness Test Method: 21
Date Test: 04/24/2002
Next Test Date: Not reported
Pipe Model: Not reported
Modified By: MJGRIFFI
Last Modified: 05/09/2022

Equipment Records:

B05 - Tank External Protection - Jacketed
G04 - Tank Secondary Containment - Double-Walled (Underground)
J01 - Dispenser - Pressurized Dispenser
B04 - Tank External Protection - Fiberglass
D06 - Pipe Type - Fiberglass Reinforced Plastic (FRP)
H01 - Tank Leak Detection - Interstitial - Electronic Monitoring
I02 - Overfill - High Level Alarm
K01 - Spill Prevention - Catch Basin
C02 - Pipe Location - Underground/On-ground
F04 - Pipe External Protection - Fiberglass
A03 - Tank Internal Protection - Fiberglass Liner (FRP)
F05 - Pipe External Protection - Jacketed
H05 - Tank Leak Detection - In-Tank System (ATG)

Tank Number: 003
Tank ID: 31578
Tank Status: Closed - In Place
Material Name: Closed - In Place
Capacity Gallons: 4000
Install Date: 12/01/1973
Date Tank Closed: 01/01/1994
Registered: True
Tank Location: Underground
Tank Type: Steel/carbon steel
Material Code: 0009
Common Name of Substance: Gasoline

Tightness Test Method: NN
Date Test: Not reported
Next Test Date: Not reported
Pipe Model: Not reported
Modified By: MJGRIFFI
Last Modified: 05/09/2022

Equipment Records:

J02 - Dispenser - Suction Dispenser
C02 - Pipe Location - Underground/On-ground
G00 - Tank Secondary Containment - None
H99 - Tank Leak Detection - Other
B00 - Tank External Protection - None
D02 - Pipe Type - Galvanized Steel
F00 - Pipe External Protection - None
I00 - Overfill - None

335 BOWERY OPERATING CORP (Continued) **U001839290**

A00 - Tank Internal Protection - None

Tank Number: 004
Tank ID: 31579
Tank Status: Closed - In Place
Material Name: Closed - In Place
Capacity Gallons: 4000
Install Date: 12/01/1973
Date Tank Closed: 01/01/1994
Registered: True
Tank Location: Underground
Tank Type: Steel/carbon steel
Material Code: 0009
Common Name of Substance: Gasoline

Tightness Test Method: NN
Date Test: Not reported
Next Test Date: Not reported
Pipe Model: Not reported
Modified By: MJGRIFFI
Last Modified: 05/09/2022

Equipment Records:

J02 - Dispenser - Suction Dispenser
C02 - Pipe Location - Underground/On-ground
G00 - Tank Secondary Containment - None
H99 - Tank Leak Detection - Other
I00 - Overfill - None
A00 - Tank Internal Protection - None
B00 - Tank External Protection - None
D02 - Pipe Type - Galvanized Steel
F00 - Pipe External Protection - None

Tank Number: 005
Tank ID: 31580
Tank Status: Closed - In Place
Material Name: Closed - In Place
Capacity Gallons: 2000
Install Date: 12/01/1973
Date Tank Closed: 01/01/1994
Registered: True
Tank Location: Underground
Tank Type: Steel/carbon steel
Material Code: 0009
Common Name of Substance: Gasoline

Tightness Test Method: NN
Date Test: Not reported
Next Test Date: Not reported
Pipe Model: Not reported
Modified By: MJGRIFFI
Last Modified: 05/09/2022

Equipment Records:

J02 - Dispenser - Suction Dispenser
C02 - Pipe Location - Underground/On-ground

335 BOWERY OPERATING CORP (Continued) **U001839290**

G00 - Tank Secondary Containment - None
H99 - Tank Leak Detection - Other
I00 - Overfill - None
A00 - Tank Internal Protection - None
B00 - Tank External Protection - None
D02 - Pipe Type - Galvanized Steel
F00 - Pipe External Protection - None

Tank Number:	006
Tank ID:	31581
Tank Status:	Closed - In Place
Material Name:	Closed - In Place
Capacity Gallons:	2000
Install Date:	12/01/1973
Date Tank Closed:	01/01/1994
Registered:	True
Tank Location:	Underground
Tank Type:	Steel/carbon steel
Material Code:	0008
Common Name of Substance:	Diesel
Tightness Test Method:	NN
Date Test:	Not reported
Next Test Date:	Not reported
Pipe Model:	Not reported
Modified By:	MJGRIFFI
Last Modified:	05/09/2022

Equipment Records:

G00 - Tank Secondary Containment - None
J02 - Dispenser - Suction Dispenser
C02 - Pipe Location - Underground/On-ground
H99 - Tank Leak Detection - Other
I00 - Overfill - None
A00 - Tank Internal Protection - None
D02 - Pipe Type - Galvanized Steel
F00 - Pipe External Protection - None
B00 - Tank External Protection - None

Tank Number:	007
Tank ID:	31582
Tank Status:	In Service
Material Name:	In Service
Capacity Gallons:	550
Install Date:	12/01/1973
Date Tank Closed:	Not reported
Registered:	True
Tank Location:	Underground
Tank Type:	Steel/carbon steel
Material Code:	0000
Common Name of Substance:	Empty
Tightness Test Method:	NN
Date Test:	Not reported
Next Test Date:	Not reported
Pipe Model:	Not reported

335 BOWERY OPERATING CORP (Continued) **U001839290**

Modified By: MJGRIFFI
Last Modified: 05/09/2022

Equipment Records:

D00 - Pipe Type - No Piping
G00 - Tank Secondary Containment - None
H99 - Tank Leak Detection - Other
I00 - Overfill - None
A00 - Tank Internal Protection - None
F00 - Pipe External Protection - None
B00 - Tank External Protection - None
C00 - Pipe Location - No Piping

Tank Number: 1
Tank ID: 64591
Tank Status: Closed - Removed
Material Name: Closed - Removed
Capacity Gallons: 4000
Install Date: 12/01/1973
Date Tank Closed: 02/01/1994
Registered: True
Tank Location: Underground
Tank Type: Steel/carbon steel
Material Code: 0000
Common Name of Substance: Empty

Tightness Test Method: NN
Date Test: Not reported
Next Test Date: Not reported
Pipe Model: Not reported
Modified By: MJGRIFFI
Last Modified: 05/09/2022

Equipment Records:

B00 - Tank External Protection - None
D02 - Pipe Type - Galvanized Steel
F00 - Pipe External Protection - None
A00 - Tank Internal Protection - None
H00 - Tank Leak Detection - None
I00 - Overfill - None
C02 - Pipe Location - Underground/On-ground
G00 - Tank Secondary Containment - None

Tank Number: 2
Tank ID: 64592
Tank Status: Closed - Removed
Material Name: Closed - Removed
Capacity Gallons: 4000
Install Date: 12/01/1973
Date Tank Closed: 02/01/1994
Registered: True
Tank Location: Underground
Tank Type: Steel/carbon steel
Material Code: 0000
Common Name of Substance: Empty

335 BOWERY OPERATING CORP (Continued) **U001839290**

Tightness Test Method: NN
Date Test: Not reported
Next Test Date: Not reported
Pipe Model: Not reported
Modified By: MJGRIFFI
Last Modified: 05/09/2022

Equipment Records:

B00 - Tank External Protection - None
D02 - Pipe Type - Galvanized Steel
F00 - Pipe External Protection - None
A00 - Tank Internal Protection - None
H00 - Tank Leak Detection - None
I00 - Overfill - None
C02 - Pipe Location - Underground/On-ground
G00 - Tank Secondary Containment - None

Tank Number: 3
Tank ID: 64593
Tank Status: Closed - Removed
Material Name: Closed - Removed
Capacity Gallons: 4000
Install Date: 12/01/1973
Date Tank Closed: 02/01/1994
Registered: True
Tank Location: Underground
Tank Type: Steel/carbon steel
Material Code: 0000
Common Name of Substance: Empty

Tightness Test Method: NN
Date Test: Not reported
Next Test Date: Not reported
Pipe Model: Not reported
Modified By: MJGRIFFI
Last Modified: 05/09/2022

Equipment Records:

B00 - Tank External Protection - None
D02 - Pipe Type - Galvanized Steel
F00 - Pipe External Protection - None
A00 - Tank Internal Protection - None
H00 - Tank Leak Detection - None
I00 - Overfill - None
C02 - Pipe Location - Underground/On-ground
G00 - Tank Secondary Containment - None

Tank Number: 4
Tank ID: 64594
Tank Status: Closed - Removed
Material Name: Closed - Removed
Capacity Gallons: 4000
Install Date: 12/01/1973
Date Tank Closed: 02/01/1994
Registered: True
Tank Location: Underground

335 BOWERY OPERATING CORP (Continued) **U001839290**

Tank Type: Steel/carbon steel
Material Code: 0000
Common Name of Substance: Empty

Tightness Test Method: NN
Date Test: Not reported
Next Test Date: Not reported
Pipe Model: Not reported
Modified By: MJGRIFFI
Last Modified: 05/09/2022

Equipment Records:

B00 - Tank External Protection - None
D02 - Pipe Type - Galvanized Steel
F00 - Pipe External Protection - None
C02 - Pipe Location - Underground/On-ground
G00 - Tank Secondary Containment - None
A00 - Tank Internal Protection - None
H00 - Tank Leak Detection - None
I00 - Overfill - None

Tank Number: 5
Tank ID: 64595
Tank Status: Closed - Removed
Material Name: Closed - Removed
Capacity Gallons: 2000
Install Date: 12/01/1973
Date Tank Closed: 02/01/1994
Registered: True
Tank Location: Underground
Tank Type: Steel/carbon steel
Material Code: 0000
Common Name of Substance: Empty

Tightness Test Method: NN
Date Test: Not reported
Next Test Date: Not reported
Pipe Model: Not reported
Modified By: MJGRIFFI
Last Modified: 05/09/2022

Equipment Records:

B00 - Tank External Protection - None
D02 - Pipe Type - Galvanized Steel
F00 - Pipe External Protection - None
A00 - Tank Internal Protection - None
H00 - Tank Leak Detection - None
C02 - Pipe Location - Underground/On-ground
G00 - Tank Secondary Containment - None
I00 - Overfill - None

Tank Number: 6
Tank ID: 64596
Tank Status: Closed - Removed
Material Name: Closed - Removed
Capacity Gallons: 2000

335 BOWERY OPERATING CORP (Continued) **U001839290**

Install Date:	12/01/1973
Date Tank Closed:	Not reported
Registered:	True
Tank Location:	Underground
Tank Type:	Steel/carbon steel
Material Code:	0000
Common Name of Substance:	Empty
Tightness Test Method:	NN
Date Test:	Not reported
Next Test Date:	Not reported
Pipe Model:	Not reported
Modified By:	MJGRIFFI
Last Modified:	05/09/2022

Equipment Records:

B00 - Tank External Protection - None
D02 - Pipe Type - Galvanized Steel
F00 - Pipe External Protection - None
C02 - Pipe Location - Underground/On-ground
G00 - Tank Secondary Containment - None
A00 - Tank Internal Protection - None
H00 - Tank Leak Detection - None
I00 - Overfill - None

Tank Number:	7
Tank ID:	64597
Tank Status:	Closed - Removed
Material Name:	Closed - Removed
Capacity Gallons:	550
Install Date:	12/01/1973
Date Tank Closed:	Not reported
Registered:	True
Tank Location:	Underground
Tank Type:	Steel/carbon steel
Material Code:	9999
Common Name of Substance:	Other
Tightness Test Method:	NN
Date Test:	Not reported
Next Test Date:	Not reported
Pipe Model:	Not reported
Modified By:	MJGRIFFI
Last Modified:	05/09/2022

Equipment Records:

C02 - Pipe Location - Underground/On-ground
A00 - Tank Internal Protection - None
H00 - Tank Leak Detection - None
I00 - Overfill - None
B00 - Tank External Protection - None
D02 - Pipe Type - Galvanized Steel
F00 - Pipe External Protection - None
G00 - Tank Secondary Containment - None

Affiliation Records:

Site Id: 16426

335 BOWERY OPERATING CORP (Continued) **U001839290**

Affiliation Type:	Mail Contact
Company Name:	MERIT OIL OF NEW YORK INC
Contact Type:	Not reported
Contact Name:	JACK ISRAEL
Address1:	551 W LANCASTER AVE
Address2:	Not reported
City:	HAVERFORD
State:	PA
Zip Code:	19041
Country Code:	001
Phone:	(215) 527-7900
EMail:	Not reported
Fax Number:	Not reported
Modified By:	TRANSLAT
Date Last Modified:	2004-03-04

Site Id:	16426
Affiliation Type:	Facility Operator
Company Name:	335 BOWERY OPERATING CORP
Contact Type:	Not reported
Contact Name:	335 BOWERY OPERATING CORP
Address1:	Not reported
Address2:	Not reported
City:	Not reported
State:	NN
Zip Code:	Not reported
Country Code:	001
Phone:	(212) 254-7790
EMail:	Not reported
Fax Number:	Not reported
Modified By:	TRANSLAT
Date Last Modified:	2004-03-04

Site Id:	16426
Affiliation Type:	Emergency Contact
Company Name:	MERIT OIL OF NEW YORK INC
Contact Type:	Not reported
Contact Name:	G STEININGER-DIVISION MGR
Address1:	Not reported
Address2:	Not reported
City:	Not reported
State:	NN
Zip Code:	Not reported
Country Code:	001
Phone:	(516) 731-4100
EMail:	Not reported
Fax Number:	Not reported
Modified By:	TRANSLAT
Date Last Modified:	2004-03-04

Site Id:	16426
Affiliation Type:	Facility Owner
Company Name:	MERIT OIL OF NEW YORK INC
Contact Type:	Not reported
Contact Name:	Not reported
Address1:	551 W LANCASTER AVE
Address2:	Not reported

335 BOWERY OPERATING CORP (Continued) **U001839290**

City:	HAVERFORD
State:	PA
Zip Code:	19041
Country Code:	001
Phone:	(610) 527-7900
EMail:	Not reported
Fax Number:	Not reported
Modified By:	TRANSLAT
Date Last Modified:	2004-03-04

Tank Info:

Tank Number:	001
Tank ID:	47050
Tank Status:	Closed - Removed
Material Name:	Closed - Removed
Capacity Gallons:	4000
Install Date:	09/01/1993
Date Tank Closed:	Not reported
Registered:	True
Tank Location:	Underground
Tank Type:	Equivalent technology
Material Code:	0009
Common Name of Substance:	Gasoline
Tightness Test Method:	21
Date Test:	04/24/2002
Next Test Date:	Not reported
Pipe Model:	Not reported
Modified By:	MJGRIFFI
Last Modified:	05/09/2022

Equipment Records:

B05 - Tank External Protection - Jacketed
G04 - Tank Secondary Containment - Double-Walled (Underground)
J01 - Dispenser - Pressurized Dispenser
B04 - Tank External Protection - Fiberglass
D06 - Pipe Type - Fiberglass Reinforced Plastic (FRP)
H01 - Tank Leak Detection - Interstitial - Electronic Monitoring
I02 - Overfill - High Level Alarm
K01 - Spill Prevention - Catch Basin
C02 - Pipe Location - Underground/On-ground
F04 - Pipe External Protection - Fiberglass
A03 - Tank Internal Protection - Fiberglass Liner (FRP)
F05 - Pipe External Protection - Jacketed
H05 - Tank Leak Detection - In-Tank System (ATG)

Tank Number:	001
Tank ID:	31576
Tank Status:	Closed - In Place
Material Name:	Closed - In Place
Capacity Gallons:	4000
Install Date:	12/01/1973
Date Tank Closed:	01/01/1994
Registered:	True
Tank Location:	Underground

335 BOWERY OPERATING CORP (Continued) **U001839290**

Tank Type: Steel/carbon steel
Material Code: 0009
Common Name of Substance: Gasoline

Tightness Test Method: NN
Date Test: Not reported
Next Test Date: Not reported
Pipe Model: Not reported
Modified By: MJGRIFFI
Last Modified: 05/09/2022

Equipment Records:

J02 - Dispenser - Suction Dispenser
G00 - Tank Secondary Containment - None
H99 - Tank Leak Detection - Other
B00 - Tank External Protection - None
C00 - Pipe Location - No Piping
D02 - Pipe Type - Galvanized Steel
F00 - Pipe External Protection - None
I00 - Overfill - None
A00 - Tank Internal Protection - None

Tank Number: 002
Tank ID: 31577
Tank Status: Closed - In Place
Material Name: Closed - In Place
Capacity Gallons: 4000
Install Date: 12/01/1973
Date Tank Closed: 01/01/1994
Registered: True
Tank Location: Underground
Tank Type: Steel/carbon steel
Material Code: 0009
Common Name of Substance: Gasoline

Tightness Test Method: NN
Date Test: Not reported
Next Test Date: Not reported
Pipe Model: Not reported
Modified By: MJGRIFFI
Last Modified: 05/09/2022

Equipment Records:

G00 - Tank Secondary Containment - None
J02 - Dispenser - Suction Dispenser
C02 - Pipe Location - Underground/On-ground
H99 - Tank Leak Detection - Other
F00 - Pipe External Protection - None
B00 - Tank External Protection - None
D02 - Pipe Type - Galvanized Steel
I00 - Overfill - None
A00 - Tank Internal Protection - None

Tank Number: 002
Tank ID: 47051
Tank Status: Closed - Removed

335 BOWERY OPERATING CORP (Continued) **U001839290**

Material Name: Closed - Removed
Capacity Gallons: 4000
Install Date: 09/01/1993
Date Tank Closed: Not reported
Registered: True
Tank Location: Underground
Tank Type: Equivalent technology
Material Code: 0009
Common Name of Substance: Gasoline

Tightness Test Method: 21
Date Test: 04/24/2002
Next Test Date: Not reported
Pipe Model: Not reported
Modified By: MJGRIFFI
Last Modified: 05/09/2022

Equipment Records:

B05 - Tank External Protection - Jacketed
G04 - Tank Secondary Containment - Double-Walled (Underground)
J01 - Dispenser - Pressurized Dispenser
B04 - Tank External Protection - Fiberglass
D06 - Pipe Type - Fiberglass Reinforced Plastic (FRP)
H01 - Tank Leak Detection - Interstitial - Electronic Monitoring
I02 - Overfill - High Level Alarm
K01 - Spill Prevention - Catch Basin
C02 - Pipe Location - Underground/On-ground
F04 - Pipe External Protection - Fiberglass
A03 - Tank Internal Protection - Fiberglass Liner (FRP)
F05 - Pipe External Protection - Jacketed
H05 - Tank Leak Detection - In-Tank System (ATG)

Tank Number: 003
Tank ID: 47052
Tank Status: Closed - Removed
Material Name: Closed - Removed
Capacity Gallons: 2000
Install Date: 09/01/1993
Date Tank Closed: Not reported
Registered: True
Tank Location: Underground
Tank Type: Equivalent technology
Material Code: 0008
Common Name of Substance: Diesel

Tightness Test Method: 21
Date Test: 04/24/2002
Next Test Date: Not reported
Pipe Model: Not reported
Modified By: MJGRIFFI
Last Modified: 05/09/2022

Equipment Records:

B05 - Tank External Protection - Jacketed
G04 - Tank Secondary Containment - Double-Walled (Underground)
J01 - Dispenser - Pressurized Dispenser
B04 - Tank External Protection - Fiberglass

335 BOWERY OPERATING CORP (Continued) **U001839290**

D06 - Pipe Type - Fiberglass Reinforced Plastic (FRP)
H01 - Tank Leak Detection - Interstitial - Electronic Monitoring
I02 - Overfill - High Level Alarm
K01 - Spill Prevention - Catch Basin
C02 - Pipe Location - Underground/On-ground
F04 - Pipe External Protection - Fiberglass
A03 - Tank Internal Protection - Fiberglass Liner (FRP)
F05 - Pipe External Protection - Jacketed
H05 - Tank Leak Detection - In-Tank System (ATG)

Tank Number: 003
Tank ID: 31578
Tank Status: Closed - In Place
Material Name: Closed - In Place
Capacity Gallons: 4000
Install Date: 12/01/1973
Date Tank Closed: 01/01/1994
Registered: True
Tank Location: Underground
Tank Type: Steel/carbon steel
Material Code: 0009
Common Name of Substance: Gasoline

Tightness Test Method: NN
Date Test: Not reported
Next Test Date: Not reported
Pipe Model: Not reported
Modified By: MJGRIFFI
Last Modified: 05/09/2022

Equipment Records:

J02 - Dispenser - Suction Dispenser
C02 - Pipe Location - Underground/On-ground
G00 - Tank Secondary Containment - None
H99 - Tank Leak Detection - Other
B00 - Tank External Protection - None
D02 - Pipe Type - Galvanized Steel
F00 - Pipe External Protection - None
I00 - Overfill - None
A00 - Tank Internal Protection - None

Tank Number: 004
Tank ID: 31579
Tank Status: Closed - In Place
Material Name: Closed - In Place
Capacity Gallons: 4000
Install Date: 12/01/1973
Date Tank Closed: 01/01/1994
Registered: True
Tank Location: Underground
Tank Type: Steel/carbon steel
Material Code: 0009
Common Name of Substance: Gasoline

Tightness Test Method: NN
Date Test: Not reported

335 BOWERY OPERATING CORP (Continued) **U001839290**

Next Test Date: Not reported
Pipe Model: Not reported
Modified By: MJGRIFFI
Last Modified: 05/09/2022

Equipment Records:

J02 - Dispenser - Suction Dispenser
C02 - Pipe Location - Underground/On-ground
G00 - Tank Secondary Containment - None
H99 - Tank Leak Detection - Other
I00 - Overfill - None
A00 - Tank Internal Protection - None
B00 - Tank External Protection - None
D02 - Pipe Type - Galvanized Steel
F00 - Pipe External Protection - None

Tank Number: 005
Tank ID: 31580
Tank Status: Closed - In Place
Material Name: Closed - In Place
Capacity Gallons: 2000
Install Date: 12/01/1973
Date Tank Closed: 01/01/1994
Registered: True
Tank Location: Underground
Tank Type: Steel/carbon steel
Material Code: 0009
Common Name of Substance: Gasoline

Tightness Test Method: NN
Date Test: Not reported
Next Test Date: Not reported
Pipe Model: Not reported
Modified By: MJGRIFFI
Last Modified: 05/09/2022

Equipment Records:

J02 - Dispenser - Suction Dispenser
C02 - Pipe Location - Underground/On-ground
G00 - Tank Secondary Containment - None
H99 - Tank Leak Detection - Other
I00 - Overfill - None
A00 - Tank Internal Protection - None
B00 - Tank External Protection - None
D02 - Pipe Type - Galvanized Steel
F00 - Pipe External Protection - None

Tank Number: 006
Tank ID: 31581
Tank Status: Closed - In Place
Material Name: Closed - In Place
Capacity Gallons: 2000
Install Date: 12/01/1973
Date Tank Closed: 01/01/1994
Registered: True
Tank Location: Underground

335 BOWERY OPERATING CORP (Continued) **U001839290**

Tank Type: Steel/carbon steel
Material Code: 0008
Common Name of Substance: Diesel

Tightness Test Method: NN
Date Test: Not reported
Next Test Date: Not reported
Pipe Model: Not reported
Modified By: MJGRIFFI
Last Modified: 05/09/2022

Equipment Records:

G00 - Tank Secondary Containment - None
J02 - Dispenser - Suction Dispenser
C02 - Pipe Location - Underground/On-ground
H99 - Tank Leak Detection - Other
I00 - Overfill - None
A00 - Tank Internal Protection - None
D02 - Pipe Type - Galvanized Steel
F00 - Pipe External Protection - None
B00 - Tank External Protection - None

Tank Number: 007
Tank ID: 31582
Tank Status: In Service
Material Name: In Service
Capacity Gallons: 550
Install Date: 12/01/1973
Date Tank Closed: Not reported
Registered: True
Tank Location: Underground
Tank Type: Steel/carbon steel
Material Code: 0000
Common Name of Substance: Empty

Tightness Test Method: NN
Date Test: Not reported
Next Test Date: Not reported
Pipe Model: Not reported
Modified By: MJGRIFFI
Last Modified: 05/09/2022

Equipment Records:

D00 - Pipe Type - No Piping
G00 - Tank Secondary Containment - None
H99 - Tank Leak Detection - Other
I00 - Overfill - None
A00 - Tank Internal Protection - None
F00 - Pipe External Protection - None
B00 - Tank External Protection - None
C00 - Pipe Location - No Piping

Tank Number: 1
Tank ID: 64591
Tank Status: Closed - Removed
Material Name: Closed - Removed

335 BOWERY OPERATING CORP (Continued) **U001839290**

Capacity Gallons:	4000
Install Date:	12/01/1973
Date Tank Closed:	02/01/1994
Registered:	True
Tank Location:	Underground
Tank Type:	Steel/carbon steel
Material Code:	0000
Common Name of Substance:	Empty
Tightness Test Method:	NN
Date Test:	Not reported
Next Test Date:	Not reported
Pipe Model:	Not reported
Modified By:	MJGRIFFI
Last Modified:	05/09/2022

Equipment Records:

B00 - Tank External Protection - None
D02 - Pipe Type - Galvanized Steel
F00 - Pipe External Protection - None
A00 - Tank Internal Protection - None
H00 - Tank Leak Detection - None
I00 - Overfill - None
C02 - Pipe Location - Underground/On-ground
G00 - Tank Secondary Containment - None

Tank Number:	2
Tank ID:	64592
Tank Status:	Closed - Removed
Material Name:	Closed - Removed
Capacity Gallons:	4000
Install Date:	12/01/1973
Date Tank Closed:	02/01/1994
Registered:	True
Tank Location:	Underground
Tank Type:	Steel/carbon steel
Material Code:	0000
Common Name of Substance:	Empty
Tightness Test Method:	NN
Date Test:	Not reported
Next Test Date:	Not reported
Pipe Model:	Not reported
Modified By:	MJGRIFFI
Last Modified:	05/09/2022

Equipment Records:

B00 - Tank External Protection - None
D02 - Pipe Type - Galvanized Steel
F00 - Pipe External Protection - None
A00 - Tank Internal Protection - None
H00 - Tank Leak Detection - None
I00 - Overfill - None
C02 - Pipe Location - Underground/On-ground
G00 - Tank Secondary Containment - None

335 BOWERY OPERATING CORP (Continued) **U001839290**

Tank Number: 3
Tank ID: 64593
Tank Status: Closed - Removed
Material Name: Closed - Removed
Capacity Gallons: 4000
Install Date: 12/01/1973
Date Tank Closed: 02/01/1994
Registered: True
Tank Location: Underground
Tank Type: Steel/carbon steel
Material Code: 0000
Common Name of Substance: Empty

Tightness Test Method: NN
Date Test: Not reported
Next Test Date: Not reported
Pipe Model: Not reported
Modified By: MJGRIFFI
Last Modified: 05/09/2022

Equipment Records:

B00 - Tank External Protection - None
D02 - Pipe Type - Galvanized Steel
F00 - Pipe External Protection - None
A00 - Tank Internal Protection - None
H00 - Tank Leak Detection - None
I00 - Overfill - None
C02 - Pipe Location - Underground/On-ground
G00 - Tank Secondary Containment - None

Tank Number: 4
Tank ID: 64594
Tank Status: Closed - Removed
Material Name: Closed - Removed
Capacity Gallons: 4000
Install Date: 12/01/1973
Date Tank Closed: 02/01/1994
Registered: True
Tank Location: Underground
Tank Type: Steel/carbon steel
Material Code: 0000
Common Name of Substance: Empty

Tightness Test Method: NN
Date Test: Not reported
Next Test Date: Not reported
Pipe Model: Not reported
Modified By: MJGRIFFI
Last Modified: 05/09/2022

Equipment Records:

B00 - Tank External Protection - None
D02 - Pipe Type - Galvanized Steel
F00 - Pipe External Protection - None
C02 - Pipe Location - Underground/On-ground
G00 - Tank Secondary Containment - None
A00 - Tank Internal Protection - None

335 BOWERY OPERATING CORP (Continued) **U001839290**

H00 - Tank Leak Detection - None
I00 - Overfill - None

Tank Number:	5
Tank ID:	64595
Tank Status:	Closed - Removed
Material Name:	Closed - Removed
Capacity Gallons:	2000
Install Date:	12/01/1973
Date Tank Closed:	02/01/1994
Registered:	True
Tank Location:	Underground
Tank Type:	Steel/carbon steel
Material Code:	0000
Common Name of Substance:	Empty
Tightness Test Method:	NN
Date Test:	Not reported
Next Test Date:	Not reported
Pipe Model:	Not reported
Modified By:	MJGRIFFI
Last Modified:	05/09/2022

Equipment Records:

B00 - Tank External Protection - None
D02 - Pipe Type - Galvanized Steel
F00 - Pipe External Protection - None
A00 - Tank Internal Protection - None
H00 - Tank Leak Detection - None
C02 - Pipe Location - Underground/On-ground
G00 - Tank Secondary Containment - None
I00 - Overfill - None

Tank Number:	6
Tank ID:	64596
Tank Status:	Closed - Removed
Material Name:	Closed - Removed
Capacity Gallons:	2000
Install Date:	12/01/1973
Date Tank Closed:	Not reported
Registered:	True
Tank Location:	Underground
Tank Type:	Steel/carbon steel
Material Code:	0000
Common Name of Substance:	Empty
Tightness Test Method:	NN
Date Test:	Not reported
Next Test Date:	Not reported
Pipe Model:	Not reported
Modified By:	MJGRIFFI
Last Modified:	05/09/2022

Equipment Records:

B00 - Tank External Protection - None
D02 - Pipe Type - Galvanized Steel

335 BOWERY OPERATING CORP (Continued) **U001839290**

F00 - Pipe External Protection - None
C02 - Pipe Location - Underground/On-ground
G00 - Tank Secondary Containment - None
A00 - Tank Internal Protection - None
H00 - Tank Leak Detection - None
I00 - Overfill - None

Tank Number:	7
Tank ID:	64597
Tank Status:	Closed - Removed
Material Name:	Closed - Removed
Capacity Gallons:	550
Install Date:	12/01/1973
Date Tank Closed:	Not reported
Registered:	True
Tank Location:	Underground
Tank Type:	Steel/carbon steel
Material Code:	9999
Common Name of Substance:	Other
Tightness Test Method:	NN
Date Test:	Not reported
Next Test Date:	Not reported
Pipe Model:	Not reported
Modified By:	MJGRIFFI
Last Modified:	05/09/2022

Equipment Records:

C02 - Pipe Location - Underground/On-ground
A00 - Tank Internal Protection - None
H00 - Tank Leak Detection - None
I00 - Overfill - None
B00 - Tank External Protection - None
D02 - Pipe Type - Galvanized Steel
F00 - Pipe External Protection - None
G00 - Tank Secondary Containment - None

L284 **BOWERY & EAST 3RD CORP.** **UST FINDER** **1028572394**
SSE **335 BOWERY** **N/A**
< 1/8 **NEW YORK, NY 10003**
0.097 mi.
511 ft. **Site 9 of 28 in cluster L**

Relative: **Lower**
Actual: **41 ft.**

UST FINDER:

Object ID:	298333
Facility ID:	NY23550
Name:	BOWERY & EAST 3RD CORP.
Address:	335 BOWERY
City,State,Zip:	NEW YORK, NY 10003
Address Match Type:	Not reported
Open USTs:	0
Closed USTs:	10
TOS USTs:	0
Population 1500ft:	20682
Private Wells 1500ft:	0
Within 100yr Floodplain:	No
Land Use:	Developed, High Intensity

BOWERY & EAST 3RD CORP. (Continued) **1028572394**

Within SPA:	No
SPA PWS Facility ID:	Not reported
SPA Water Type:	Not reported
SPA Facility Type:	Not reported
SPA HUC12:	Not reported
Within WHPA:	No
WHPA PWS Facility ID:	Not reported
WHPA Water Type:	Not reported
WHPA Facility Type:	Not reported
WHPA HUC12:	Not reported
Facility Status:	Closed UST(s)
Date of Last Inspection:	Not reported
EPA Region:	2
Tribe:	Not reported
Coordinate Source:	State
X Coord:	-73.991462
Y Coord:	40.7260820000001
Latitude:	40.726082
Longitude:	-73.991462

UST FINDER:

Object ID:	1220817
Facility ID:	NY23550
Tank ID:	NY27344
Tank Status:	Closed
Installation Date:	1993/09/01 15:59:59+00
Removal Date:	Not reported
Tank Capacity:	2000
Substances:	Not reported
Tank Wall Type:	Not reported

Object ID:	1220818
Facility ID:	NY23550
Tank ID:	NY27345
Tank Status:	Closed
Installation Date:	1973/12/01 16:00:00+00
Removal Date:	Not reported
Tank Capacity:	2000
Substances:	Not reported
Tank Wall Type:	Not reported

Object ID:	1220819
Facility ID:	NY23550
Tank ID:	NY29375
Tank Status:	Closed
Installation Date:	1973/12/01 16:00:00+00
Removal Date:	Not reported
Tank Capacity:	2000
Substances:	Not reported
Tank Wall Type:	Not reported

Object ID:	1220820
Facility ID:	NY23550
Tank ID:	NY29495
Tank Status:	Closed
Installation Date:	1993/09/01 15:59:59+00
Removal Date:	Not reported
Tank Capacity:	4000

BOWERY & EAST 3RD CORP. (Continued) **1028572394**

Substances: Not reported
Tank Wall Type: Not reported

Object ID: 1220952
Facility ID: NY23550
Tank ID: NY111609
Tank Status: Closed
Installation Date: 1973/12/01 16:00:00+00
Removal Date: Not reported
Tank Capacity: 4000
Substances: Not reported
Tank Wall Type: Not reported

Object ID: 1220953
Facility ID: NY23550
Tank ID: NY111608
Tank Status: Closed
Installation Date: 1973/12/01 16:00:00+00
Removal Date: Not reported
Tank Capacity: 4000
Substances: Not reported
Tank Wall Type: Not reported

Object ID: 1220954
Facility ID: NY23550
Tank ID: NY32397
Tank Status: Closed
Installation Date: 1973/12/01 16:00:00+00
Removal Date: Not reported
Tank Capacity: 550
Substances: Not reported
Tank Wall Type: Not reported

Object ID: 1220955
Facility ID: NY23550
Tank ID: NY32396
Tank Status: Closed
Installation Date: 1973/12/01 16:00:00+00
Removal Date: Not reported
Tank Capacity: 4000
Substances: Not reported
Tank Wall Type: Not reported

Object ID: 1220956
Facility ID: NY23550
Tank ID: NY32395
Tank Status: Closed
Installation Date: 1973/12/01 16:00:00+00
Removal Date: Not reported
Tank Capacity: 4000
Substances: Not reported
Tank Wall Type: Not reported

Object ID: 1220957
Facility ID: NY23550
Tank ID: NY30207
Tank Status: Closed

BOWERY & EAST 3RD CORP. (Continued) **1028572394**

Installation Date:	1993/09/01 15:59:59+00
Removal Date:	Not reported
Tank Capacity:	4000
Substances:	Not reported
Tank Wall Type:	Not reported

L285 **CON EDISON** **NY MANIFEST** **S117066082**
SSE **335 BOWERY** **N/A**
< 1/8 **NEW YORK, NY 10003**
0.097 mi.
511 ft. **Site 10 of 28 in cluster L**

Relative:
Lower

Actual:
41 ft.

NY MANIFEST:

EPA ID:	NYP004586996
Country:	USA
Name:	Con Edison
Address:	335 BOWERY
Address 2:	SB 26846
City,State,Zip:	NEW YORK, NY 10003
Zip 4:	Not reported
Location Address 1:	335 BOWERY
Location Address 2:	SB 26846
Location City,State,Zip:	NEW YORK, NY 10003
Location Zip 4:	Not reported
Facility Status:	Not reported
Total Tanks:	Not reported
Code:	BP

Mailing:

Mailing Name:	Con Edison
Mailing Contact:	Tom Teeling
Mailing Address 1:	4 IRVING PLACE 15TH FLOOR
Mailing Address 2:	Not reported
Mailing City,State,Zip:	NEW YORK, NY 10003
Mailing Zip 4:	Not reported
Mailing Country:	USA
Mailing Phone:	Not reported

Manifest Data:

Document ID:	Not reported
Manifest Status:	Not reported
Trans1 State ID:	NJD003812047
Year:	2018
Trans2 State ID:	Not reported
Generator Ship Date:	07/07/2014
Trans1 Recv Date:	07/07/2014
Trans2 Recv Date:	Not reported
TSD Site Recv Date:	07/08/2014
Part A Recv Date:	Not reported
Part B Recv Date:	Not reported
Generator EPA ID:	NYP004586996
Trans1 EPA ID:	Not reported
Trans2 EPA ID:	Not reported
TSDF ID 1:	NJD991291105
TSDF ID 2:	Not reported
Manifest Tracking Number:	002423814GBF
Import Indicator:	N

CON EDISON (Continued) **S117066082**

Export Indicator:	N
Discr Quantity Indicator:	N
Discr Type Indicator:	N
Discr Residue Indicator:	N
Discr Partial Reject Indicator:	N
Discr Full Reject Indicator:	N
Manifest Ref Number:	Not reported
Alt Facility RCRA ID:	Not reported
Alt Facility Sign Date:	Not reported
MGMT Method Type Code:	H110
Waste Code a:	Lead
Waste Code b:	Not reported
Waste Code c:	Not reported
Waste Code e:	Not reported
Waste Code f:	Not reported
Waste Code g:	Not reported
Waste Code 1:	Not reported
Waste Code 2:	Not reported
Waste Code 3:	Not reported
Waste Code 4:	Not reported
Waste Code 5:	Not reported
Waste Code 6:	Not reported
Quantity:	500
Units:	Pounds
Number of Containers:	1
Container Type:	Cargo tanks (tank trucks)
Handling Method:	Treat
Specific Gravity:	1

L286 **335 BOWERY OPERATING CORP** **UST FINDER** **1028569250**
SSE **335 BOWERY** **N/A**
< 1/8 **NEW YORK, NY 10003**
0.097 mi.
511 ft. **Site 11 of 28 in cluster L**

Relative: **Lower**
Actual: **41 ft.**

UST FINDER:

Object ID:	298332
Facility ID:	NY16426
Name:	335 BOWERY OPERATING CORP
Address:	335 BOWERY
City,State,Zip:	NEW YORK, NY 10003
Address Match Type:	Not reported
Open USTs:	1
Closed USTs:	6
TOS USTs:	0
Population 1500ft:	20682
Private Wells 1500ft:	0
Within 100yr Floodplain:	No
Land Use:	Developed, High Intensity
Within SPA:	No
SPA PWS Facility ID:	Not reported
SPA Water Type:	Not reported
SPA Facility Type:	Not reported
SPA HUC12:	Not reported
Within WHPA:	No
WHPA PWS Facility ID:	Not reported
WHPA Water Type:	Not reported

335 BOWERY OPERATING CORP (Continued) **1028569250**

WHPA Facility Type:	Not reported
WHPA HUC12:	Not reported
Facility Status:	Open UST(s)
Date of Last Inspection:	Not reported
EPA Region:	2
Tribe:	Not reported
Coordinate Source:	State
X Coord:	-73.991462
Y Coord:	40.7260820000001
Latitude:	40.726082
Longitude:	-73.991462

UST FINDER:

Object ID:	1207676
Facility ID:	NY16426
Tank ID:	NY18496
Tank Status:	Closed
Installation Date:	1973/12/01 16:00:00+00
Removal Date:	Not reported
Tank Capacity:	4000
Substances:	Not reported
Tank Wall Type:	Not reported

Object ID:	1207677
Facility ID:	NY16426
Tank ID:	NY18497
Tank Status:	Closed
Installation Date:	1973/12/01 16:00:00+00
Removal Date:	Not reported
Tank Capacity:	4000
Substances:	Not reported
Tank Wall Type:	Not reported

Object ID:	1207678
Facility ID:	NY16426
Tank ID:	NY18498
Tank Status:	Closed
Installation Date:	1973/12/01 16:00:00+00
Removal Date:	Not reported
Tank Capacity:	2000
Substances:	Not reported
Tank Wall Type:	Not reported

Object ID:	1207679
Facility ID:	NY16426
Tank ID:	NY19060
Tank Status:	Closed
Installation Date:	1973/12/01 16:00:00+00
Removal Date:	Not reported
Tank Capacity:	4000
Substances:	Not reported
Tank Wall Type:	Not reported

Object ID:	1207680
Facility ID:	NY16426
Tank ID:	NY19061
Tank Status:	Closed
Installation Date:	1973/12/01 16:00:00+00

335 BOWERY OPERATING CORP (Continued) **1028569250**

Removal Date:	Not reported
Tank Capacity:	4000
Substances:	Not reported
Tank Wall Type:	Not reported
Object ID:	1207681
Facility ID:	NY16426
Tank ID:	NY19062
Tank Status:	Open
Installation Date:	1973/12/01 16:00:00+00
Removal Date:	Not reported
Tank Capacity:	550
Substances:	Not reported
Tank Wall Type:	Not reported
Object ID:	1207682
Facility ID:	NY16426
Tank ID:	NY21106
Tank Status:	Closed
Installation Date:	1973/12/01 16:00:00+00
Removal Date:	Not reported
Tank Capacity:	2000
Substances:	Not reported
Tank Wall Type:	Not reported

L287 **335 BOWERY OPERATING CORP** **EDR Hist Auto** **1021877782**
SSE **335 BOWERY** **N/A**
< 1/8 **NEW YORK, NY 10003**
0.097 mi.
511 ft. **Site 12 of 28 in cluster L**

Relative: EDR Hist Auto
Lower

Actual:
41 ft.

Year:	Name:	Type:
1994	335 BOWERY OPERATING CORP	Gasoline Service Stations
1995	335 BOWERY OPERATING CORP	Gasoline Service Stations
1996	335 BOWERY OPERATING CORP	Gasoline Service Stations
1997	335 BOWERY OPERATING CORP	Gasoline Service Stations

H288 **CON EDISON SERVICE BOX: 30936** **NJ MANIFEST** **S117986896**
NE **36 COOPER SQ FRONT OF** **N/A**
< 1/8 **NEW YORK, NY 10003**
0.097 mi.
513 ft. **Site 20 of 23 in cluster H**

Relative: NJ MANIFEST:
Lower

Actual:
41 ft.

EPA ID:	NYP004276044
Name:	CON EDISON SERVICE BOX: 30936
Address:	36 COOPER SQ FRONT OF
City,State,Zip:	NEW YORK, NY 10003
County:	Not reported
Mailing Address:	IRVING PL, RM 828
Mailing City,State,Zip:	NEW YORK, NY 10003
Telephone:	Not reported
Emergency Telephone:	Not reported

CON EDISON SERVICE BOX: 30936 (Continued) **S117986896**

Contact:	BENJAMIN BAMONTE
Comments:	Not reported
SIC Code:	Not reported
County:	NY061
Municipal:	Not reported
Previous EPAID:	Not reported
Generator Flag:	Not reported
Transporter Flag:	Not reported
TSDF Flag:	Not reported
Name Change:	Not reported
Date Change:	Not reported

Manifest Data:

EPA ID:	NYP004276044
Manifest Number:	010456425JJK
Date Shipped:	10/24/2012
TSDF EPA ID:	NJD002200046
Transporter EPA ID:	NJ0000027193
Transporter 2 EPA ID:	Not reported
Transporter 3 EPA ID:	Not reported
Transporter 4 EPA ID:	Not reported
Transporter 5 EPA ID:	Not reported
Transporter 6 EPA ID:	Not reported
Transporter 7 EPA ID:	Not reported
Transporter 8 EPA ID:	Not reported
Transporter 9 EPA ID:	Not reported
Transporter 10 EPA ID:	Not reported
Date Trans1 Transported Waste:	Not reported
Date Trans2 Transported Waste:	Not reported
Date Trans3 Transported Waste:	Not reported
Date Trans4 Transported Waste:	Not reported
Date Trans5 Transported Waste:	Not reported
Date Trans6 Transported Waste:	Not reported
Date Trans7 Transported Waste:	Not reported
Date Trans8 Transported Waste:	Not reported
Date Trans9 Transported Waste:	Not reported
Date Trans10 Transported Waste:	Not reported
Date TSDF Received Waste:	Not reported
TSDF EPA Facility Name:	Not reported
QTY Units:	Not reported
Transporter SEQ ID:	Not reported
Transporter-1 Date:	Not reported
Waste SEQ ID:	Not reported
Waste Type Code 2:	Not reported
Waste Type Code 3:	Not reported
Waste Type Code 4:	Not reported
Waste Type Code 5:	Not reported
Waste Type Code 6:	Not reported
Date Accepted:	Not reported
Manifest Discrepancy Type:	Not reported
Data Entry Number:	Not reported
Was Load Rejected:	Not reported
Reason Load Was Rejected:	Not reported

Waste:

Manifest Year:	Not reported
Waste Code:	D008
Hand Code:	Not reported

CON EDISON SERVICE BOX: 30936 (Continued) **S117986896**

Quantity:	2,500.00
Unit:	Pounds

H289 **CON EDISON** **RCRA NonGen / NLR** **1016148952**
NE **36 COOPER SQ** **FINDS** **NYP004276044**
< 1/8 **NEW YORK, NY 10003** **ECHO**
0.097 mi. **E MANIFEST**
513 ft. **Site 21 of 23 in cluster H** **NY MANIFEST**

Relative: **Lower**
Actual: **41 ft.**

RCRA Listings:

Date Form Received by Agency:		20170728
Handler Name:		Con Edison Service Box: 30936
Handler Address:		Cooper Sq Front Of
Handler City,State,Zip:		NEW YORK, NY 10003
EPA ID:		NYP004276044
Contact Name:		BENJAMIN BAMONTE
Contact Address:		Not reported
Contact City,State,Zip:		Not reported
Contact Telephone:		212-894-9549
Contact Fax:		Not reported
Contact Email:		Not reported
Contact Title:		OPERATING SUPERVISOR
EPA Region:		02
Land Type:		Private
Federal Waste Generator Description:		Not a generator, verified
Non-Notifier:		Not reported
Biennial Report Cycle:		Not reported
Accessibility:		Not reported
Active Site Indicator:		Not reported
State District Owner:		Ny
State District:		NYSDEC R2
Mailing Address:		IRVING PL, RM 828
Mailing City,State,Zip:		NEW YORK, NY 10003
Owner Name:	Not reported	
Owner Type:		Not reported
Operator Name:	Not reported	
Operator Type:		Not reported
Short-Term Generator Activity:		No
Importer Activity:		No
Mixed Waste Generator:		No
Transporter Activity:		No
Transfer Facility Activity:		No
Recycler Activity with Storage:		No
Small Quantity On-Site Burner Exemption:		No
Smelting Melting and Refining Furnace Exemption:		No
Underground Injection Control:		No
Off-Site Waste Receipt:		No
Universal Waste Indicator:		No
Universal Waste Destination Facility:		No
Federal Universal Waste:		No
Active Site State-Reg Handler:		---
Federal Facility Indicator:		Not reported
Hazardous Secondary Material Indicator:		N
Sub-Part K Indicator:		Not reported
2018 GPRA Permit Baseline:		Not on the Baseline
2018 GPRA Renewals Baseline:		Not on the Baseline

CON EDISON (Continued) **1016148952**

202 GPRA Corrective Action Baseline:	No
Subject to Corrective Action Universe:	No
Non-TSDFs Where RCRA CA has Been Imposed Universe:	No
Corrective Action Priority Ranking:	No NCAPS ranking
Environmental Control Indicator:	No
Institutional Control Indicator:	No
Human Exposure Controls Indicator:	N/A
Groundwater Controls Indicator:	N/A
Significant Non-Complier Universe:	No
Unaddressed Significant Non-Complier Universe:	No
Addressed Significant Non-Complier Universe:	No
Significant Non-Complier With a Compliance Schedule Universe:	No
Financial Assurance Required:	Not reported
Handler Date of Last Change:	20171113
Recognized Trader-Importer:	No
Recognized Trader-Exporter:	No
Importer of Spent Lead Acid Batteries:	No
Exporter of Spent Lead Acid Batteries:	No
Recycler Activity Without Storage:	No
Manifest Broker:	No
Sub-Part P Indicator:	No

Historic Generators:

Receive Date:	20121024
Handler Name: CON EDISON SERVICE BOX:	30936
Federal Waste Generator Description:	Very Small Quantity Generator (formerly Conditionally-Exempt Small Quantity Generator
State District Owner:	Ny
Large Quantity Handler of Universal Waste:	No
Recognized Trader Importer:	No
Recognized Trader Exporter:	No
Spent Lead Acid Battery Importer:	No
Spent Lead Acid Battery Exporter:	No
Current Record:	No
Non Storage Recycler Activity:	Not reported
Electronic Manifest Broker:	Not reported

Receive Date:	20170728
Handler Name: CON EDISON SERVICE BOX:	30936
Federal Waste Generator Description:	Not a generator, verified
State District Owner:	Ny
Large Quantity Handler of Universal Waste:	No
Recognized Trader Importer:	No
Recognized Trader Exporter:	No
Spent Lead Acid Battery Importer:	No
Spent Lead Acid Battery Exporter:	No
Current Record:	Yes
Non Storage Recycler Activity:	No
Electronic Manifest Broker:	No

List of NAICS Codes and Descriptions:

NAICS Codes:	No NAICS Codes Found

Facility Has Received Notices of Violations:

Violations:	No Violations Found

CON EDISON (Continued) **1016148952**

Evaluation Action Summary:
Evaluations: No Evaluations Found

FINDS:
Registry ID: 110055460291

Click Here for FRS Facility Detail Report:

Environmental Interest/Information System:
The Resource Conservation and Recovery Act Information System (RCRAInfo) is EPA's comprehensive information system in support of the Resource Conservation and Recovery Act (RCRA) of 1976 and the Hazardous and Solid Waste Amendments (HSWA) of 1984. It tracks many types of information about generators, transporters, treaters, storers, and disposers of hazardous waste.

Click this hyperlink while viewing on your computer to access additional FINDS: detail in the EDR Site Report.

ECHO:
Envid: 1016148952
Registry ID: 110055460291

DFR URL:
Name: CON EDISON SERVICE BOX: 30936
Address: 36 COOPER SQ FRONT OF
City,State,Zip: NEW YORK, NY 10003

E MANIFEST:

Manifest Tracking Number:	016272096FLE
Last Updated Date:	20211019
Shipped Date:	20211008
Received Date:	20211008
Manifest Status:	Signed
Submission Type:	DataImage5Copy
Origin Type:	Service
Generator EPA ID:	NYR000114579
Generator Name:	Con Edison
Generator Location Street Number:	Not reported
Generator Location Street 1:	36 COOPER SQ
Generator Location Street 2:	Not reported
Generator Location City:	NEW YORK
Generator Location State:	NY
Generator Location Zip:	10003
Generator Mail Street Number:	Not reported
Generator Mail Street 1:	116 SKYLINE DRIVE
Generator Mail Street 2:	Not reported
Generator Mail City:	SOUTH PLAINFIELD
Generator Mail Zip:	07080
Generator Mail State:	NJ
Generator Contact Company Name:	Not reported
Designated Facility EPA ID:	NJD991291105
Designated Facility Name:	Clean Earth Of North Jersey
Designated Facility Mail Street Number:	105
Designated Facility Mail Street 1:	Not reported
Designated Facility Mail Street 2:	JACOBUS AVE

CON EDISON (Continued) **1016148952**

Designated Facility Mail City:	KEARNY
Designated Facility Mail Zip:	07032
Designated Facility Mail State:	NJ
Designated Facility Location Street Number:	105
Designated Facility Location Street 1:	JACOBUS AVE
Designated Facility Location Street 2:	Not reported
Designated Facility Location City:	KEARNY
Designated Facility Location Zip:	07032
Designated Facility Location State:	NJ
Designated Facility Contact Company Name:	Not reported
Manifest Residue Indicator:	N
Rejection Indicator:	N

Transporter:

Manifest Tracking Number:	016272096FLE
Transporter Line Number:	1
Transporter EPA ID:	MAD039322250
Transporter Name:	Clean Harbors Environmental Services Inc

Waste Line:

Manifest Tracking Number:	016272096FLE
Waste Line Number:	1
U.S. DOT Hazardous Indicator:	Y
U.S. DOT ID Number:	NA3082
U.S. DOT Description:	Na3082, Hazardous Waste, Liquid N.O.S., 9, Pg Iii, Rq (Lead)
Non-Hazardous Waste Description:	Not reported
Number of Containers:	1
Container Type Code:	TT
Container Type Description:	Cargo tanks (tank trucks)
Waste Quantity:	1200
Quantity Unit of Measure Code:	P
Quantity Unit of Measure Description:	Pounds
Waste Quantity, in Tons:	0.6
Acute Waste Quantity, in Tons:	0
Non-Acute Waste Quantity, in Tons:	0.6
Waste Quantity, in Kilograms:	544.218
Acute Waste Quantity, in Kilograms:	0
Non-Acute Waste Quantity, in Kilorgrams:	544.218
Management Method Code:	H110
Management Method Description:	STABILIZATION
Waste Residue Indicator:	N
Quantity Discrepancy Indicator:	N
Waste Type Discrepancy Indicator:	N
Waste Density:	Not reported
Waste Density Unit of Measure Code:	Not reported
Waste Density Unit of Measure Description:	Not reported
Form Code:	Not reported
Form Code Description:	Not reported
Source Code:	Not reported
Source Code Description:	Not reported
Waste Minimization Code:	Not reported
Waste Minimization Code Description:	Not reported
Consent Number:	Not reported
EPA Waste Indicator:	Y
Federal Waste Codes:	D008
Quantity Haz Kg:	544.218

CON EDISON (Continued) **1016148952**

Quantity Haz Tons:	0.6
Quantity Non Haz Kg:	0
Quantity Non Haz Tons:	0
State Waste Codes:	NY-T

NY MANIFEST:

EPA ID:	NYP004276044
Country:	USA
Name:	Con Edison
Address:	36 COOPER SQ FRONT OF
Address 2:	Not reported
City,State,Zip:	NEW YORK, NY 10003
Zip 4:	Not reported
Location Address 1:	F/O 36 COOPER SQ.
Location Address 2:	Not reported
Location City,State,Zip:	NEW YORK, NY 10003
Location Zip 4:	Not reported
Facility Status:	Not reported
Total Tanks:	Not reported
Code:	BP

Mailing:

Mailing Name:	Con Edison
Mailing Contact:	Con Edison
Mailing Address 1:	4 IRVING PL 15TH FL
Mailing Address 2:	Not reported
Mailing City,State,Zip:	NEW YORK, NY 10003
Mailing Zip 4:	Not reported
Mailing Country:	USA
Mailing Phone:	2124603770

Manifest Data:

Document ID:	Not reported
Manifest Status:	Not reported
Trans1 State ID:	NJ0000027193
Year:	2018
Trans2 State ID:	Not reported
Generator Ship Date:	10/24/2012
Trans1 Recv Date:	10/24/2012
Trans2 Recv Date:	Not reported
TSD Site Recv Date:	10/25/2012
Part A Recv Date:	Not reported
Part B Recv Date:	Not reported
Generator EPA ID:	NYP004276044
Trans1 EPA ID:	Not reported
Trans2 EPA ID:	Not reported
TSDF ID 1:	NJD002200046
TSDF ID 2:	Not reported
Manifest Tracking Number:	010456425JJK
Import Indicator:	N
Export Indicator:	N
Discr Quantity Indicator:	N
Discr Type Indicator:	N
Discr Residue Indicator:	N
Discr Partial Reject Indicator:	N
Discr Full Reject Indicator:	N
Manifest Ref Number:	Not reported

CON EDISON (Continued) **1016148952**

Alt Facility RCRA ID:	Not reported
Alt Facility Sign Date:	Not reported
MGMT Method Type Code:	H111
Waste Code a:	Lead
Waste Code b:	Not reported
Waste Code c:	Not reported
Waste Code e:	Not reported
Waste Code f:	Not reported
Waste Code g:	Not reported
Waste Code 1:	Not reported
Waste Code 2:	Not reported
Waste Code 3:	Not reported
Waste Code 4:	Not reported
Waste Code 5:	Not reported
Waste Code 6:	Not reported
Quantity:	2500
Units:	Pounds
Number of Containers:	1
Container Type:	Cargo tanks (tank trucks)
Handling Method:	Treat
Specific Gravity:	1

G290 **VERSAKLEEN DRY CLEANING CORP** **EDR Hist Cleaner** **1018718604**
NW **8 W 4TH ST** **N/A**
< 1/8 **NEW YORK, NY 10012**
0.097 mi.
513 ft. **Site 24 of 31 in cluster G**

Relative: EDR Hist Cleaner
Lower

Actual: **39 ft.**

Year:	Name:	Type:
1982	VERSAKLEEN DRY CLEANING CORP	Drycleaning Plants, Except Rugs
1983	VERSAKLEEN DRY CLEANING CORP	Drycleaning Plants, Except Rugs
1985	VERSAKLEEN DRY CLEANING CORP	Drycleaning Plants, Except Rugs
1986	VERSAKLEEN DRY CLEANING CORP	Drycleaning Plants, Except Rugs
1987	VERSAKLEEN DRY CLEANING CORP	Drycleaning Plants, Except Rugs
1988	VERSAKLEEN DRY CLEANING CORP	Drycleaning Plants, Except Rugs
1989	KLEEN VERA CLEANERS	Drycleaning Plants, Except Rugs, NEC
1989	VERSAKLEEN DRY CLEANING CORP	Drycleaning Plants, Except Rugs
1990	KLEEN VERA CLEANERS	Drycleaning Plants, Except Rugs, NEC
1990	VERSAKLEEN DRY CLEANING CORP	Drycleaning Plants, Except Rugs
1991	VERSAKLEEN DRY CLEANING CORP	Drycleaning Plants, Except Rugs
1991	KLEEN VERA CLEANERS	Drycleaning Plants, Except Rugs, NEC
1992	VERSAKLEEN DRY CLEANING CORP	Drycleaning Plants, Except Rugs
1993	VERSAKLEEN DRY CLEANING CORP	Drycleaning Plants, Except Rugs
1994	VERSAKLEEN DRY CLEANING CORP	Drycleaning Plants, Except Rugs
1995	VERSAKLEEN DRY CLEANING CORP	Drycleaning Plants, Except Rugs
1996	VERSAKLEEN DRY CLEANING CORP	Drycleaning Plants, Except Rugs
1997	VERSAKLEEN DRY CLEANING CORP	Drycleaning Plants, Except Rugs
1998	VERSAKLEEN DRY CLEANING CORP	Drycleaning Plants, Except Rugs
1999	VERSAKLEEN DRY CLEANING CORP	Drycleaning Plants, Except Rugs
2000	VERSAKLEEN DRY CLEANING CORP	Drycleaning Plants, Except Rugs
2001	VERSAKLEEN DRY CLEANING CORP	Drycleaning Plants, Except Rugs
2002	VERSAKLEEN DRY CLEANING CORP	Drycleaning Plants, Except Rugs
2003	VERSAKLEEN DRY CLEANING CORP	Drycleaning Plants, Except Rugs
2004	VERSAKLEEN DRY CLEANING CORP	Drycleaning Plants, Except Rugs
2005	VERSAKLEEN DRY CLEANING CORP	Drycleaning Plants, Except Rugs

VERSAKLEEN DRY CLEANING CORP (Continued) **1018718604**

2006	VERSAKLEEN DRY CLEANING CORP	Drycleaning Plants, Except Rugs
2007	VERSAKLEEN DRY CLEANING CORP	Drycleaning Plants, Except Rugs
2008	VERSAKLEEN DRY CLEANING CORP	Drycleaning Plants, Except Rugs
2009	VERSAKLEEN DRY CLEANING CORP	Drycleaning Plants, Except Rugs
2010	VERSAKLEEN DRY CLEANING CORP	Drycleaning Plants, Except Rugs
2011	VERSAKLEEN DRY CLEANING CORP	Drycleaning Plants, Except Rugs
2012	VERSAKLEEN DRY CLEANING CORP	Drycleaning Plants, Except Rugs

---

L291 **GAS STATION** **NY Spills** **S104881349**
SSE **BOND ST / BOWERY** **N/A**
< 1/8 **NEW YORK, NY**
0.098 mi.
516 ft. **Site 13 of 28 in cluster L**

Relative: **Higher**
Actual: **42 ft.**

SPILLS:

Name:	GAS STATION
Address:	BOND ST / BOWERY
City,State,Zip:	NEW YORK, NY
Spill Number/Closed Date:	0030033 / 2000-12-22
Facility ID:	0030033
Facility Type:	ER
DER Facility ID:	240460
Site ID:	297178
DEC Region:	2
Spill Cause:	Other
Spill Class:	C3
SWIS:	3101
Spill Date:	2000-12-21
Investigator:	SMMARTIN
Referred To:	Not reported
Reported to Dept:	2000-12-22
CID:	Not reported
Water Affected:	Not reported
Spill Source:	Gasoline Station or other PBS Facility
Spill Notifier:	DEC
Cleanup Ceased:	Not reported
Cleanup Meets Std:	False
Last Inspection:	Not reported
Recommended Penalty:	False
UST Trust:	False
Remediation Phase:	0
Date Entered In Computer:	2000-12-22
Spill Record Last Update:	2000-12-22
Spiller Name:	Not reported
Spiller Company:	GAS STATION CUSTOMER
Spiller Address:	Not reported
Spiller Company:	001
Contact Name:	Not reported
Latitude:	Not reported
Longitude:	Not reported
DEC Memo:	Prior to Sept, 2004 data translation this spill Lead_DEC Field was MARTINKAT
Remarks:	FIRE DEPT ON SCENE. SPEEDIDRI APPLIED AND SWEPT UP.

All Materials:

Site ID:	297178
Operable Unit ID:	836600
Operable Unit:	01

GAS STATION (Continued) **S104881349**

Material ID:	540926
Material Code:	0009
Material Name:	gasoline
Case No.:	Not reported
Material FA:	Petroleum
Quantity:	2.00
Units:	G
Recovered:	.00
Resource Affected:	Soil
Oxygenate:	Not reported

K292 **CITY OF N.Y. DEPT OF H.P.D.** **NY AST** **U003395915**
ESE **7 EAST 3RD STREET** **N/A**
< 1/8 **NEW YORK, NY 10003**
0.098 mi.
517 ft. **Site 7 of 25 in cluster K**

Relative:
Lower

Actual:
40 ft.

AST:

Name:	CITY OF N.Y. DEPT OF H.P.D.
Address:	7 EAST 3RD STREET
City,State,Zip:	NEW YORK, NY 10003
Region:	STATE
DEC Region:	2
Site Status:	Active
Facility Id:	2-601040
Program Type:	PBS
UTM X:	585199.42658
UTM Y:	4508854.55614
Expiration Date:	05/13/2024
Site Type:	Apartment Building/Office Building

Affiliation Records:

Site Id:	23010
Affiliation Type:	Facility Owner
Company Name:	7 EAST 3 STREET H.D.F.C
Contact Type:	MANAGER
Contact Name:	STEVEN LEVINE
Address1:	7 EAST 3RD STREET
Address2:	Not reported
City:	NEW YORK
State:	NY
Zip Code:	10003
Country Code:	001
Phone:	(212) 335-2723
EMail:	Not reported
Fax Number:	Not reported
Modified By:	JSMACRI
Date Last Modified:	2019-05-09

Site Id:	23010
Affiliation Type:	Facility Operator
Company Name:	CITY OF N.Y. DEPT OF H.P.D.
Contact Type:	Not reported
Contact Name:	MARK LEVINE
Address1:	Not reported
Address2:	Not reported
City:	Not reported

CITY OF N.Y. DEPT OF H.P.D. (Continued) **U003395915**

State: NN
Zip Code: Not reported
Country Code: 001
Phone: (516) 333-7730
EMail: Not reported
Fax Number: Not reported
Modified By: KXLIU
Date Last Modified: 2021-10-08

Site Id: 23010
Affiliation Type: Mail Contact
Company Name: EBMG, LLC
Contact Type: Not reported
Contact Name: MARK LEVINE
Address1: 369 WILLIS AVENUE
Address2: Not reported
City: MINEOLA
State: NY
Zip Code: 11501
Country Code: 001
Phone: (212) 335-2723
EMail: MBLEVINE@EBMG.COM
Fax Number: Not reported
Modified By: KXLIU
Date Last Modified: 2021-10-08

Site Id: 23010
Affiliation Type: Emergency Contact
Company Name: 7 EAST 3 STREET H.D.F.C
Contact Type: Not reported
Contact Name: MARK LEVINE
Address1: Not reported
Address2: Not reported
City: Not reported
State: NN
Zip Code: Not reported
Country Code: 999
Phone: (516) 333-7730
EMail: Not reported
Fax Number: Not reported
Modified By: KXLIU
Date Last Modified: 2021-10-08

Tank Info:

Tank Number: 1
Tank Id: 44739
Material Code: 0001
Common Name of Substance: #2 Fuel Oil (On-Site Consumption)

Equipment Records:

I05 - Overfill - Vent Whistle
C03 - Pipe Location - Aboveground/Underground Combination
J02 - Dispenser - Suction Dispenser
A00 - Tank Internal Protection - None
B01 - Tank External Protection - Painted/Asphalt Coating

CITY OF N.Y. DEPT OF H.P.D. (Continued) **U003395915**

D01 - Pipe Type - Steel/Carbon Steel/Iron
F01 - Pipe External Protection - Painted/Asphalt Coating
G03 - Tank Secondary Containment - Vault (w/o access)
H00 - Tank Leak Detection - None
L09 - Piping Leak Detection - Exempt Suction Piping

Tank Location:	Aboveground - contact with soil.... Tank bottom rests on soil, allowing no visual inspection.
Tank Type:	Steel/Carbon Steel/Iron
Tank Status:	In Service
Pipe Model:	Not reported
Install Date:	01/07/1999
Capacity Gallons:	1500
Tightness Test Method:	NN
Date Test:	Not reported
Next Test Date:	Not reported
Date Tank Closed:	Not reported
Register:	True
Modified By:	MJGRIFFI
Last Modified:	05/09/2022
Material Name:	#2 fuel oil (on-site consumption)

K293 **NYC FIRE TRAINING ACADEMY** **PFAS ECHO FIRE TRAIN** **1027319789**
SE **N/A**
< 1/8 **NEW YORK, NY**
0.099 mi.
523 ft. **Site 8 of 25 in cluster K**

Relative:
Lower

Actual:
40 ft.

PFAS ECHO:

Name:	NYC FIRE TRAINING ACADEMY
Address:	Not reported
City,State,Zip:	NEW YORK, NY
Latitude:	40.726127
Longitude:	-73.991165
Count:	1
County:	NEW YORK
Status:	Unknown
Region:	02
Industry:	Fire Training

ECHO Facility Report:

Facility Percent Minority:	41.145
Facility Derived Tribes:	-
Facility Population:	49198.66
EJSCREEN Flag US:	Y

EJSCREEN Report:

EPA Programs:	-
Federal Facility:	No
Federal Agency:	-
Facility FIPS Code:	36081
Facility Indian Country Flag:	N
Facility Collection Method:	ADDRESS MATCHING-HOUSE NUMBER
Facility Derived HUC:	02030101
Facility Derived WBD:	020301010405
Facility Derived CD113:	12
Facility Derived CB2010:	360610038003001
Facility Major Flag:	-
Facility Active Flag:	-

NYC FIRE TRAINING ACADEMY (Continued) **1027319789**

Facility Inspection Count:	0
Facility Date Last Inspection:	-
Facility Days Last Inspection:	-
Facility Informal Count:	0
Facility Date Last Informal Action:	-
Facility Formal Action Count:	0
Facility Date Last Formal Action:	-
Facility Total Penalties:	0
Facility Penalty Count:	-
Facility Date Last Penalty:	-
Facility Last Penalty AMT:	-
Facility QTRS With NC:	0
Facility Programs With SNC:	0
Facility Compliance Status:	No Violation Identified
Facility SNC Flag:	N
AIR Flag:	N
NPDES Flag:	N
SDWIS Flag:	N
RCRA Flag:	Y
TRI Flag:	N
GHG Flag:	N
AIR IDS:	-
CAA Permit Types:	-
CAA NAICS:	-
CAA SICS:	-
NPDES IDS:	-
CWA Permit Types:	-
CWA NAICS:	-
CWA SICS:	-
RCRA IDS:	NYR000106609
RCRA Permit Types:	Other
RCRA NAICS:	-
SDWA IDS:	-
SDWA System Types:	-
SDWA Compliance Status:	-
SDWA SNC Flag:	N
TRI IDS:	-
TRI Releases Transfers:	-
TRI On Site Releases:	-
TRI Off Site Transfers:	-
TRI Reporter:	-
Facility IMP Water Flag:	-

G294 **CON EDISON** **NJ MANIFEST** **S120673596**
NW **699 BROADWAY** **N/A**
< 1/8 **NEW YORK, NY 10003**
0.099 mi.
523 ft. **Site 25 of 31 in cluster G**

Relative: **Lower**
Actual: **39 ft.**

NJ MANIFEST:

EPA ID:	NYP004803516
Name:	CON EDISON
Address:	699 BROADWAY
City,State,Zip:	NEW YORK, NY 10003
County:	Not reported
Mailing Address:	IRVING PL 15TH FL NE
Mailing City,State,Zip:	NEW YORK, NY 10003
Telephone:	Not reported

CON EDISON (Continued) **S120673596**

Emergency Telephone:	Not reported
Contact:	THOMAS TEELING
Comments:	Not reported
SIC Code:	Not reported
County:	NY061
Municipal:	Not reported
Previous EPAID:	Not reported
Generator Flag:	Not reported
Transporter Flag:	Not reported
TSDF Flag:	Not reported
Name Change:	Not reported
Date Change:	Not reported

Manifest Data:

EPA ID:	NYP004803516
Manifest Number:	002614591GBF
Date Shipped:	7/7/2015
TSDF EPA ID:	NJD991291105
Transporter EPA ID:	NJD003812047
Transporter 2 EPA ID:	Not reported
Transporter 3 EPA ID:	Not reported
Transporter 4 EPA ID:	Not reported
Transporter 5 EPA ID:	Not reported
Transporter 6 EPA ID:	Not reported
Transporter 7 EPA ID:	Not reported
Transporter 8 EPA ID:	Not reported
Transporter 9 EPA ID:	Not reported
Transporter 10 EPA ID:	Not reported
Date Trans1 Transported Waste:	Not reported
Date Trans2 Transported Waste:	Not reported
Date Trans3 Transported Waste:	Not reported
Date Trans4 Transported Waste:	Not reported
Date Trans5 Transported Waste:	Not reported
Date Trans6 Transported Waste:	Not reported
Date Trans7 Transported Waste:	Not reported
Date Trans8 Transported Waste:	Not reported
Date Trans9 Transported Waste:	Not reported
Date Trans10 Transported Waste:	Not reported
Date TSDF Received Waste:	Not reported
TSDF EPA Facility Name:	Not reported
QTY Units:	Not reported
Transporter SEQ ID:	Not reported
Transporter-1 Date:	Not reported
Waste SEQ ID:	Not reported
Waste Type Code 2:	Not reported
Waste Type Code 3:	Not reported
Waste Type Code 4:	Not reported
Waste Type Code 5:	Not reported
Waste Type Code 6:	Not reported
Date Accepted:	Not reported
Manifest Discrepancy Type:	Not reported
Data Entry Number:	Not reported
Was Load Rejected:	Not reported
Reason Load Was Rejected:	Not reported

G295 **CON EDISON** **NY MANIFEST** **S118257598**
NW **699 BROADWAY** **N/A**
< 1/8 **NEW YORK, NY 10003**
0.099 mi.
523 ft. **Site 26 of 31 in cluster G**

Relative:
Lower

Actual:
39 ft.

NY MANIFEST:

EPA ID:	NYP004803516
Country:	USA
Name:	Con Edison
Address:	699 BROADWAY
Address 2:	Not reported
City,State,Zip:	NEW YORK, NY 10003
Zip 4:	Not reported
Location Address 1:	699 BROADWAY
Location Address 2:	SB 28809
Location City,State,Zip:	NEW YORK, NY 10003
Location Zip 4:	Not reported
Facility Status:	Not reported
Total Tanks:	Not reported
Code:	BP

Mailing:

Mailing Name:	Con Edison
Mailing Contact:	Dennis Huacon
Mailing Address 1:	4 IRVING PL 15TH FL
Mailing Address 2:	Not reported
Mailing City,State,Zip:	NEW YORK, NY 10003
Mailing Zip 4:	Not reported
Mailing Country:	USA
Mailing Phone:	2124603770

Manifest Data:

Document ID:	Not reported
Manifest Status:	Not reported
Trans1 State ID:	NJD003812047
Year:	2018
Trans2 State ID:	Not reported
Generator Ship Date:	07/07/2015
Trans1 Recv Date:	07/07/2015
Trans2 Recv Date:	Not reported
TSD Site Recv Date:	07/08/2015
Part A Recv Date:	Not reported
Part B Recv Date:	Not reported
Generator EPA ID:	NYP004803516
Trans1 EPA ID:	Not reported
Trans2 EPA ID:	Not reported
TSDF ID 1:	NJD991291105
TSDF ID 2:	Not reported
Manifest Tracking Number:	002614591GBF
Import Indicator:	N
Export Indicator:	N
Discr Quantity Indicator:	N
Discr Type Indicator:	N
Discr Residue Indicator:	N
Discr Partial Reject Indicator:	N
Discr Full Reject Indicator:	N
Manifest Ref Number:	Not reported
Alt Facility RCRA ID:	Not reported

CON EDISON (Continued) **S118257598**

Alt Facility Sign Date:	Not reported
MGMT Method Type Code:	H110
Waste Code a:	Lead
Waste Code b:	Not reported
Waste Code c:	Not reported
Waste Code e:	Not reported
Waste Code f:	Not reported
Waste Code g:	Not reported
Waste Code 1:	Not reported
Waste Code 2:	Not reported
Waste Code 3:	Not reported
Waste Code 4:	Not reported
Waste Code 5:	Not reported
Waste Code 6:	Not reported
Quantity:	1000
Units:	Pounds
Number of Containers:	1
Container Type:	Cargo tanks (tank trucks)
Handling Method:	Treat
Specific Gravity:	1

G296 **CON EDISON** **RCRA NonGen / NLR** **1019904907**
NW **699 BROADWAY** **NYP004803516**
< 1/8 **NEW YORK, NY 10003**
0.099 mi.
523 ft. **Site 27 of 31 in cluster G**

Relative: **Lower**
Actual: **39 ft.**

RCRA Listings:

Date Form Received by Agency:	20150707
Handler Name:	Con Edison
Handler Address:	Broadway
Handler City,State,Zip:	NEW YORK, NY 10003
EPA ID:	NYP004803516
Contact Name:	THOMAS TEELING
Contact Address:	Not reported
Contact City,State,Zip:	Not reported
Contact Telephone:	212-460-3770
Contact Fax:	Not reported
Contact Email:	Not reported
Contact Title:	Not reported
EPA Region:	02
Land Type:	Private
Federal Waste Generator Description:	Not a generator, verified
Non-Notifier:	Not reported
Biennial Report Cycle:	Not reported
Accessibility:	Not reported
Active Site Indicator:	Not reported
State District Owner:	Ny
State District:	NYSDEC R2
Mailing Address:	IRVING PL 15TH FL NE
Mailing City,State,Zip:	NEW YORK, NY 10003
Owner Name:	Not reported
Owner Type:	Not reported
Operator Name:	Not reported
Operator Type:	Not reported
Short-Term Generator Activity:	No
Importer Activity:	No

CON EDISON (Continued) **1019904907**

Mixed Waste Generator:	No
Transporter Activity:	No
Transfer Facility Activity:	No
Recycler Activity with Storage:	No
Small Quantity On-Site Burner Exemption:	No
Smelting Melting and Refining Furnace Exemption:	No
Underground Injection Control:	No
Off-Site Waste Receipt:	No
Universal Waste Indicator:	No
Universal Waste Destination Facility:	No
Federal Universal Waste:	No
Active Site State-Reg Handler:	---
Federal Facility Indicator:	Not reported
Hazardous Secondary Material Indicator:	N
Sub-Part K Indicator:	Not reported
2018 GPRA Permit Baseline:	Not on the Baseline
2018 GPRA Renewals Baseline:	Not on the Baseline
202 GPRA Corrective Action Baseline:	No
Subject to Corrective Action Universe:	No
Non-TSDFs Where RCRA CA has Been Imposed Universe:	No
Corrective Action Priority Ranking:	No NCAPS ranking
Environmental Control Indicator:	No
Institutional Control Indicator:	No
Human Exposure Controls Indicator:	N/A
Groundwater Controls Indicator:	N/A
Significant Non-Complier Universe:	No
Unaddressed Significant Non-Complier Universe:	No
Addressed Significant Non-Complier Universe:	No
Significant Non-Complier With a Compliance Schedule Universe:	No
Financial Assurance Required:	Not reported
Handler Date of Last Change:	20160909
Recognized Trader-Importer:	No
Recognized Trader-Exporter:	No
Importer of Spent Lead Acid Batteries:	No
Exporter of Spent Lead Acid Batteries:	No
Recycler Activity Without Storage:	No
Manifest Broker:	No
Sub-Part P Indicator:	No

Historic Generators:

Receive Date:	20150707
Handler Name: CON EDISON	
Federal Waste Generator Description:	Small Quantity Generator
State District Owner:	Ny
Large Quantity Handler of Universal Waste:	No
Recognized Trader Importer:	No
Recognized Trader Exporter:	No
Spent Lead Acid Battery Importer:	No
Spent Lead Acid Battery Exporter:	No
Current Record:	No
Non Storage Recycler Activity:	Not reported
Electronic Manifest Broker:	Not reported

Receive Date:	20150707
Handler Name: CON EDISON	
Federal Waste Generator Description:	Not a generator, verified

CON EDISON (Continued) **1019904907**

State District Owner:	Ny
Large Quantity Handler of Universal Waste:	No
Recognized Trader Importer:	No
Recognized Trader Exporter:	No
Spent Lead Acid Battery Importer:	No
Spent Lead Acid Battery Exporter:	No
Current Record:	Yes
Non Storage Recycler Activity:	Not reported
Electronic Manifest Broker:	Not reported

List of NAICS Codes and Descriptions:
NAICS Codes: No NAICS Codes Found

Facility Has Received Notices of Violations:
Violations: No Violations Found

Evaluation Action Summary:
Evaluations: No Evaluations Found

N297 **718 APT INC** **NY AST** **U003389452**
North **718 BROADWAY** **N/A**
< 1/8 **NEW YORK, NY 10003**
0.101 mi.
532 ft. **Site 1 of 22 in cluster N**

Relative: **Lower**
Actual: **41 ft.**

AST:

Name:	718 APT INC
Address:	718 BROADWAY
City,State,Zip:	NEW YORK, NY 10003
Region:	STATE
DEC Region:	2
Site Status:	Active
Facility Id:	2-318833
Program Type:	PBS
UTM X:	584992.15464
UTM Y:	4509167.88783
Expiration Date:	08/28/2027
Site Type:	Apartment Building/Office Building

Affiliation Records:

Site Id:	14721
Affiliation Type:	Mail Contact
Company Name:	ABC REALTY
Contact Type:	Not reported
Contact Name:	SETH WEINSTEIN
Address1:	152 WEST 57TH STREET
Address2:	Not reported
City:	NEW YORK
State:	NY
Zip Code:	10019
Country Code:	001
Phone:	(212) 307-0500
EMail:	SETH@ABCMGMT.NET
Fax Number:	Not reported
Modified By:	JSMACRI
Date Last Modified:	2022-06-08

718 APT INC (Continued) **U003389452**

Site Id:	14721
Affiliation Type:	Facility Operator
Company Name:	718 APT INC
Contact Type:	Not reported
Contact Name:	GERARDO CASTRO
Address1:	Not reported
Address2:	Not reported
City:	Not reported
State:	NN
Zip Code:	Not reported
Country Code:	001
Phone:	(212) 307-0500
EMail:	Not reported
Fax Number:	Not reported
Modified By:	MFLEONAR
Date Last Modified:	2017-09-19

Site Id:	14721
Affiliation Type:	Emergency Contact
Company Name:	718 APT INC.
Contact Type:	Not reported
Contact Name:	ABC REALTY
Address1:	Not reported
Address2:	Not reported
City:	Not reported
State:	NN
Zip Code:	Not reported
Country Code:	999
Phone:	(212) 307-0500
EMail:	Not reported
Fax Number:	Not reported
Modified By:	MFLEONAR
Date Last Modified:	2017-09-19

Site Id:	14721
Affiliation Type:	Facility Owner
Company Name:	718 APT INC.
Contact Type:	MANAGING AGENT
Contact Name:	SETH WEINSTEIN
Address1:	152 WEST 57TH STREET, 12TH FL
Address2:	Not reported
City:	NEW YORK
State:	NY
Zip Code:	10019
Country Code:	001
Phone:	(212) 307-0500
EMail:	Not reported
Fax Number:	Not reported
Modified By:	JSMACRI
Date Last Modified:	2022-06-08

Tank Info:

Tank Number:	001
Tank Id:	16734
Material Code:	0001
Common Name of Substance:	#2 Fuel Oil (On-Site Consumption)

718 APT INC (Continued) **U003389452**

Equipment Records:

J02 - Dispenser - Suction Dispenser
B00 - Tank External Protection - None
C00 - Pipe Location - No Piping
F00 - Pipe External Protection - None
A00 - Tank Internal Protection - None
D01 - Pipe Type - Steel/Carbon Steel/Iron
E00 - Piping Secondary Containment - None
G03 - Tank Secondary Containment - Vault (w/o access)
H00 - Tank Leak Detection - None
K00 - Spill Prevention - None
L09 - Piping Leak Detection - Exempt Suction Piping
I04 - Overfill - Product Level Gauge (A/G)

Tank Location:	Aboveground - contact with soil.... Tank bottom rests on soil, allowing no visual inspection.
Tank Type:	Steel/Carbon Steel/Iron
Tank Status:	In Service
Pipe Model:	Not reported
Install Date:	03/21/1980
Capacity Gallons:	5500
Tightness Test Method:	-
Date Test:	Not reported
Next Test Date:	Not reported
Date Tank Closed:	Not reported
Register:	True
Modified By:	JSMACRI
Last Modified:	06/08/2022
Material Name:	#2 fuel oil (on-site consumption)

N298 **CON EDISON** **E MANIFEST** **1031627431**
North **718 BROADWAY** **N/A**
< 1/8 **NEW YORK, NY 10003**
0.101 mi.
532 ft. **Site 2 of 22 in cluster N**

Relative: **Lower**
Actual: **41 ft.**

E MANIFEST:

Manifest Tracking Number:	006654613GBF
Last Updated Date:	20211130
Shipped Date:	20211117
Received Date:	20211119
Manifest Status:	Signed
Submission Type:	DataImage5Copy
Origin Type:	Service
Generator EPA ID:	NYR000114579
Generator Name:	Con Edison
Generator Location Street Number:	Not reported
Generator Location Street 1:	718 BROADWAY
Generator Location Street 2:	Not reported
Generator Location City:	NEW YORK
Generator Location State:	NY
Generator Location Zip:	10003
Generator Mail Street Number:	Not reported
Generator Mail Street 1:	36 BUTLER STREET
Generator Mail Street 2:	Not reported
Generator Mail City:	Elizabeth
Generator Mail Zip:	07206
Generator Mail State:	NY

CON EDISON (Continued) **1031627431**

Generator Contact Company Name: Not reported
Designated Facility EPA ID: NJD991291105
Designated Facility Name: Not reported
Designated Facility Mail Street Number: 105
Designated Facility Mail Street 1: Not reported
Designated Facility Mail Street 2: JACOBUS AVE
Designated Facility Mail City: KEARNY
Designated Facility Mail Zip: 07032
Designated Facility Mail State: NJ
Designated Facility Location Street Number: 105
Designated Facility Location Street 1: JACOBUS AVE
Designated Facility Location Street 2: Not reported
Designated Facility Location City: KEARNY
Designated Facility Location Zip: 07032
Designated Facility Location State: NJ
Designated Facility Contact Company Name: Clean Earth Of North Jersey
Manifest Residue Indicator: N
Rejection Indicator: N

Transporter:
Manifest Tracking Number: 006654613GBF
Transporter Line Number: 1
Transporter EPA ID: NJD003812047
Transporter Name: Acv Environmental Services Inc.

Waste Line:
Manifest Tracking Number: 006654613GBF
Waste Line Number: 1
U.S. DOT Hazardous Indicator: Y
U.S. DOT ID Number: NA3082
U.S. DOT Description: Na3082, Hazardous Waste, Liquid N.O.S., 9, Pg Iii, Rq (Lead)
Non-Hazardous Waste Description: Not reported
Number of Containers: 1
Container Type Code: TT
Container Type Description: Cargo tanks (tank trucks)
Waste Quantity: 6000
Quantity Unit of Measure Code: P
Quantity Unit of Measure Description: Pounds
Waste Quantity, in Tons: 3
Acute Waste Quantity, in Tons: 0
Non-Acute Waste Quantity, in Tons: 3
Waste Quantity, in Kilograms: 2721.09
Acute Waste Quantity, in Kilograms: 0
Non-Acute Waste Quantity, in Kilorgrams: 2721.09
Management Method Code: H110
Management Method Description: STABILIZATION
Waste Residue Indicator: N
Quantity Discrepancy Indicator: N
Waste Type Discrepancy Indicator: N
Waste Density: Not reported
Waste Density Unit of Measure Code: Not reported
Waste Density Unit of Measure Description: Not reported
Form Code: Not reported
Form Code Description: Not reported
Source Code: Not reported
Source Code Description: Not reported

CON EDISON (Continued) **1031627431**

Waste Minimization Code:	Not reported
Waste Minimization Code Description:	Not reported
Consent Number:	Not reported
EPA Waste Indicator:	Y
Federal Waste Codes:	D008
Quantity Haz Kg:	2721.09
Quantity Haz Tons:	3
Quantity Non Haz Kg:	0
Quantity Non Haz Tons:	0
State Waste Codes:	NY-T

H299 **CON EDISON SERVICE BOX: 30937** **RCRA NonGen / NLR** **1017772002**
NE **40 COOPER SQ FRONT OF** **FINDS** **NYP004489498**
< 1/8 **NEW YORK, NY 10003**
0.101 mi.
533 ft. **Site 22 of 23 in cluster H**

Relative: **Lower**
Actual: **41 ft.**

RCRA Listings:

Date Form Received by Agency:		20140504
Handler Name:		Con Edison Service Box: 30937
Handler Address:		Cooper Sq Front Of
Handler City,State,Zip:		NEW YORK, NY 10003
EPA ID:		NYP004489498
Contact Name:		THOMAS TEELING
Contact Address:		Not reported
Contact City,State,Zip:		Not reported
Contact Telephone:		212-460-3770
Contact Fax:		Not reported
Contact Email:		Not reported
Contact Title:		SENIOR SCIENTIST
EPA Region:		02
Land Type:		Private
Federal Waste Generator Description:		Not a generator, verified
Non-Notifier:		Not reported
Biennial Report Cycle:		Not reported
Accessibility:		Not reported
Active Site Indicator:		Not reported
State District Owner:		Ny
State District:		NYSDEC R2
Mailing Address:		IRVING PL, 15TH FL NE
Mailing City,State,Zip:		NEW YORK, NY 10003
Owner Name:	Not reported	
Owner Type:		Not reported
Operator Name:	Not reported	
Operator Type:		Not reported
Short-Term Generator Activity:		No
Importer Activity:		No
Mixed Waste Generator:		No
Transporter Activity:		No
Transfer Facility Activity:		No
Recycler Activity with Storage:		No
Small Quantity On-Site Burner Exemption:		No
Smelting Melting and Refining Furnace Exemption:		No
Underground Injection Control:		No
Off-Site Waste Receipt:		No
Universal Waste Indicator:		No
Universal Waste Destination Facility:		No
Federal Universal Waste:		No

CON EDISON SERVICE BOX: 30937 (Continued) **1017772002**

Active Site State-Reg Handler:	---
Federal Facility Indicator:	Not reported
Hazardous Secondary Material Indicator:	N
Sub-Part K Indicator:	Not reported
2018 GPRA Permit Baseline:	Not on the Baseline
2018 GPRA Renewals Baseline:	Not on the Baseline
202 GPRA Corrective Action Baseline:	No
Subject to Corrective Action Universe:	No
Non-TSDFs Where RCRA CA has Been Imposed Universe:	No
Corrective Action Priority Ranking:	No NCAPS ranking
Environmental Control Indicator:	No
Institutional Control Indicator:	No
Human Exposure Controls Indicator:	N/A
Groundwater Controls Indicator:	N/A
Significant Non-Complier Universe:	No
Unaddressed Significant Non-Complier Universe:	No
Addressed Significant Non-Complier Universe:	No
Significant Non-Complier With a Compliance Schedule Universe:	No
Financial Assurance Required:	Not reported
Handler Date of Last Change:	20150211
Recognized Trader-Importer:	No
Recognized Trader-Exporter:	No
Importer of Spent Lead Acid Batteries:	No
Exporter of Spent Lead Acid Batteries:	No
Recycler Activity Without Storage:	No
Manifest Broker:	No
Sub-Part P Indicator:	No

Historic Generators:

Receive Date:	20140404
Handler Name: CON EDISON	
Federal Waste Generator Description:	Small Quantity Generator
State District Owner:	Ny
Large Quantity Handler of Universal Waste:	No
Recognized Trader Importer:	No
Recognized Trader Exporter:	No
Spent Lead Acid Battery Importer:	No
Spent Lead Acid Battery Exporter:	No
Current Record:	No
Non Storage Recycler Activity:	Not reported
Electronic Manifest Broker:	Not reported

Receive Date:	20140404
Handler Name: CON EDISON	
Federal Waste Generator Description:	Not a generator, verified
State District Owner:	Ny
Large Quantity Handler of Universal Waste:	No
Recognized Trader Importer:	No
Recognized Trader Exporter:	No
Spent Lead Acid Battery Importer:	No
Spent Lead Acid Battery Exporter:	No
Current Record:	No
Non Storage Recycler Activity:	Not reported
Electronic Manifest Broker:	Not reported

Receive Date:	20140504

CON EDISON SERVICE BOX: 30937 (Continued) **1017772002**

Handler Name: CON EDISON SERVICE BOX: 30937
Federal Waste Generator Description: Not a generator, verified
State District Owner: Ny
Large Quantity Handler of Universal Waste: No
Recognized Trader Importer: No
Recognized Trader Exporter: No
Spent Lead Acid Battery Importer: No
Spent Lead Acid Battery Exporter: No
Current Record: Yes
Non Storage Recycler Activity: Not reported
Electronic Manifest Broker: Not reported

List of NAICS Codes and Descriptions:
NAICS Codes: No NAICS Codes Found

Facility Has Received Notices of Violations:
Violations: No Violations Found

Evaluation Action Summary:
Evaluations: No Evaluations Found

FINDS:
Registry ID: 110063806181

Click Here for FRS Facility Detail Report:

Environmental Interest/Information System:
The Resource Conservation and Recovery Act Information System (RCRAInfo) is EPA's comprehensive information system in support of the Resource Conservation and Recovery Act (RCRA) of 1976 and the Hazardous and Solid Waste Amendments (HSWA) of 1984. It tracks many types of information about generators, transporters, treaters, storers, and disposers of hazardous waste.

Click this hyperlink while viewing on your computer to access additional FINDS: detail in the EDR Site Report.

H300 **CON EDISON** **NY MANIFEST** **S116550560**
NE **40 COOPER SQ FRONT OF** **N/A**
< 1/8 **NEW YORK, NY 10003**
0.101 mi.
533 ft. **Site 23 of 23 in cluster H**

Relative:
Lower

Actual:
41 ft.

NY MANIFEST:
EPA ID: NYP004489498
Country: USA
Name: Con Edison
Address: 40 COOPER SQ FRONT OF
Address 2: Not reported
City,State,Zip: NEW YORK, NY 10003
Zip 4: Not reported
Location Address 1: F/O 40 COOPER SQUARE
Location Address 2: SB 30932
Location City,State,Zip: NEW YORK, NY 10014
Location Zip 4: Not reported
Facility Status: Not reported

CON EDISON (Continued) **S116550560**

Total Tanks: Not reported
Code: BP

Mailing:
Mailing Name: Con Edison
Mailing Contact: Tom Teeling
Mailing Address 1: 4 IRVING PLACE - 15TH FLOOR
Mailing Address 2: Not reported
Mailing City,State,Zip: NEW YORK, NY 10003
Mailing Zip 4: Not reported
Mailing Country: USA
Mailing Phone: 2124603770

Manifest Data:
Document ID: Not reported
Manifest Status: Not reported
Trans1 State ID: NJD003812047
Year: 2018
Trans2 State ID: Not reported
Generator Ship Date: 04/03/2014
Trans1 Recv Date: 04/03/2014
Trans2 Recv Date: Not reported
TSD Site Recv Date: 04/08/2014
Part A Recv Date: Not reported
Part B Recv Date: Not reported
Generator EPA ID: NYP004489498
Trans1 EPA ID: Not reported
Trans2 EPA ID: Not reported
TSDF ID 1: NJD991291105
TSDF ID 2: Not reported
Manifest Tracking Number: 002406278GBF
Import Indicator: N
Export Indicator: N
Discr Quantity Indicator: N
Discr Type Indicator: N
Discr Residue Indicator: N
Discr Partial Reject Indicator: N
Discr Full Reject Indicator: N
Manifest Ref Number: Not reported
Alt Facility RCRA ID: Not reported
Alt Facility Sign Date: Not reported
MGMT Method Type Code: H110
Waste Code a: Lead
Waste Code b: Not reported
Waste Code c: Not reported
Waste Code e: Not reported
Waste Code f: Not reported
Waste Code g: Not reported
Waste Code 1: Not reported
Waste Code 2: Not reported
Waste Code 3: Not reported
Waste Code 4: Not reported
Waste Code 5: Not reported
Waste Code 6: Not reported
Quantity: 500
Units: Pounds
Number of Containers: 1

CON EDISON (Continued) **S116550560**

Container Type:	Cargo tanks (tank trucks)
Handling Method:	Treat
Specific Gravity:	1

I301 **49 BLEECKER ST** **NY AST** **U001832561**
SW **49 BLEECKER STREET** **N/A**
< 1/8 **NEW YORK, NY 10012**
0.101 mi.
533 ft. **Site 13 of 25 in cluster I**

Relative:
Higher

Actual:
42 ft.

AST:

Name:	49 BLEECKER ST
Address:	49 BLEECKER STREET
City,State,Zip:	NEW YORK, NY 10012
Region:	STATE
DEC Region:	2
Site Status:	Active
Facility Id:	2-108278
Program Type:	PBS
UTM X:	584936.17063
UTM Y:	4508813.62390
Expiration Date:	04/23/2028
Site Type:	Apartment Building/Office Building

Affiliation Records:

Site Id:	3189
Affiliation Type:	Emergency Contact
Company Name:	ROGERS INVESTMENTS NV LP
Contact Type:	Not reported
Contact Name:	LIVINGSTON MANAGEMENT
Address1:	Not reported
Address2:	Not reported
City:	Not reported
State:	NN
Zip Code:	Not reported
Country Code:	999
Phone:	(646) 214-0333
EMail:	Not reported
Fax Number:	Not reported
Modified By:	DMPOKRZY
Date Last Modified:	2017-08-18

Site Id:	3189
Affiliation Type:	Facility Operator
Company Name:	49 BLEECKER ST
Contact Type:	Not reported
Contact Name:	MANI MONILAL
Address1:	Not reported
Address2:	Not reported
City:	Not reported
State:	NN
Zip Code:	Not reported
Country Code:	001
Phone:	(212) 529-9579
EMail:	Not reported
Fax Number:	Not reported
Modified By:	DMPOKRZY

49 BLEECKER ST (Continued) **U001832561**

Date Last Modified: 2017-08-18

Site Id: 3189
Affiliation Type: Mail Contact
Company Name: C/O LIVINGSTON MANAGEMENT SERVICES LLC
Contact Type: Not reported
Contact Name: PATRICK SULLIVAN
Address1: 225 WEST 35TH ST, 14TH FLOOR
Address2: Not reported
City: NEW YORK
State: NY
Zip Code: 10001
Country Code: 001
Phone: (646) 214-0364
EMail: AUSTEN@LIVINGNY.COM
Fax Number: Not reported
Modified By: JSMACRI
Date Last Modified: 2023-03-27

Site Id: 3189
Affiliation Type: Facility Owner
Company Name: ROGERS INVESTMENTS NY, LLC
Contact Type: COMPLIANCE MANAGER
Contact Name: PATRICK SULLIVAN
Address1: 225 WEST 35TH ST, 14TH FL
Address2: Not reported
City: NEW YORK
State: NY
Zip Code: 10001
Country Code: 001
Phone: (646) 214-0364
EMail: AUSTEN@LIVINGNY.COM
Fax Number: Not reported
Modified By: JSMACRI
Date Last Modified: 2023-03-27

Tank Info:

Tank Number: 001
Tank Id: 4793
Material Code: 0002
Common Name of Substance: #4 Fuel Oil (On-Site Consumption)

Equipment Records:

J02 - Dispenser - Suction Dispenser
B00 - Tank External Protection - None
F00 - Pipe External Protection - None
G02 - Tank Secondary Containment - Vault (w/access)
A00 - Tank Internal Protection - None
D01 - Pipe Type - Steel/Carbon Steel/Iron
E00 - Piping Secondary Containment - None
H00 - Tank Leak Detection - None
K00 - Spill Prevention - None
L09 - Piping Leak Detection - Exempt Suction Piping
C01 - Pipe Location - Aboveground
I04 - Overfill - Product Level Gauge (A/G)

49 BLEECKER ST (Continued) **U001832561**

Tank Location:	Aboveground - contact with soil.... Tank bottom rests on soil, allowing no visual inspection.
Tank Type:	Steel/Carbon Steel/Iron
Tank Status:	In Service
Pipe Model:	Not reported
Install Date:	07/15/1960
Capacity Gallons:	5000
Tightness Test Method:	21
Date Test:	04/15/2002
Next Test Date:	Not reported
Date Tank Closed:	Not reported
Register:	True
Modified By:	ACDANIEL
Last Modified:	03/24/2023
Material Name:	#4 fuel oil (on-site consumption)

O302 **COOPER 25 ASSOCIATES, LLC** **NY UST** **U004067721**
ENE **25 COOPER SQUARE** **NY AST** **N/A**
< 1/8 **NEW YORK, NY 10012**
0.101 mi.
534 ft. **Site 1 of 19 in cluster O**

Relative:
Lower

Actual:
40 ft.

UST:

Name:	COOPER 25 ASSOCIATES, LLC
Address:	25 COOPER SQUARE
City,State,Zip:	NEW YORK, NY 10012
Id/Status:	2-610425 / Inactive
Program Type:	PBS
Region:	STATE
DEC Region:	2
Expiration Date:	N/A
UTM X:	590636.59524
UTM Y:	4524597.00754
Site Type:	Other

Affiliation Records:

Site Id:	374765
Affiliation Type:	Facility Owner
Company Name:	COOPER 25 ASSOCIATES, LLC
Contact Type:	PRINCITAL
Contact Name:	MATTHEW MOSS
Address1:	250 LAFAYETTE STREET, SUITE 3A
Address2:	Not reported
City:	NEW YORK
State:	NY
Zip Code:	10012
Country Code:	001
Phone:	(212) 253-9601
EMail:	Not reported
Fax Number:	Not reported
Modified By:	KXTANG
Date Last Modified:	2006-12-12

Site Id:	374765
Affiliation Type:	Mail Contact
Company Name:	THE PECK MOSS HOTEL GROUP
Contact Type:	Not reported
Contact Name:	MATTHEW MOSS

COOPER 25 ASSOCIATES, LLC (Continued) **U004067721**

Address1:	250 LAFAYETTE STREET, SUITE 3A
Address2:	Not reported
City:	NEW YORK
State:	NY
Zip Code:	10012
Country Code:	001
Phone:	(212) 253-9601
EMail:	MATTHEW@PECKMOSS.COM
Fax Number:	Not reported
Modified By:	KXTANG
Date Last Modified:	2006-12-12

Site Id:	374765
Affiliation Type:	Facility Operator
Company Name:	COOPER 25 ASSOCIATES, LLC
Contact Type:	Not reported
Contact Name:	MATTHEW MOSS
Address1:	Not reported
Address2:	Not reported
City:	Not reported
State:	NN
Zip Code:	Not reported
Country Code:	001
Phone:	(212) 253-9601
EMail:	Not reported
Fax Number:	Not reported
Modified By:	KXTANG
Date Last Modified:	2006-12-12

Site Id:	374765
Affiliation Type:	Emergency Contact
Company Name:	COOPER 25 ASSOCIATES, LLC
Contact Type:	Not reported
Contact Name:	MATTHEW MOSS
Address1:	Not reported
Address2:	Not reported
City:	Not reported
State:	NN
Zip Code:	Not reported
Country Code:	001
Phone:	(917) 692-5574
EMail:	Not reported
Fax Number:	Not reported
Modified By:	KXTANG
Date Last Modified:	2006-12-12

Tank Info:

Tank Number:	001
Tank ID:	214932
Tank Status:	Tank Converted to Non-Regulated Use
Material Name:	Tank Converted to Non-Regulated Use
Capacity Gallons:	550
Install Date:	08/01/1990
Date Tank Closed:	Not reported
Registered:	True
Tank Location:	Underground

COOPER 25 ASSOCIATES, LLC (Continued) **U004067721**

Tank Type: Steel/carbon steel
Material Code: 0009
Common Name of Substance: Gasoline

Tightness Test Method: NN
Date Test: Not reported
Next Test Date: Not reported
Pipe Model: Not reported
Modified By: MJGRIFFI
Last Modified: 05/09/2022

Tank Number: 002
Tank ID: 214934
Tank Status: Tank Converted to Non-Regulated Use
Material Name: Tank Converted to Non-Regulated Use
Capacity Gallons: 550
Install Date: 08/01/1990
Date Tank Closed: Not reported
Registered: True
Tank Location: Underground
Tank Type: Steel/carbon steel
Material Code: 0009
Common Name of Substance: Gasoline

Tightness Test Method: NN
Date Test: Not reported
Next Test Date: Not reported
Pipe Model: Not reported
Modified By: MJGRIFFI
Last Modified: 05/09/2022

Tank Number: 003
Tank ID: 214935
Tank Status: Tank Converted to Non-Regulated Use
Material Name: Tank Converted to Non-Regulated Use
Capacity Gallons: 550
Install Date: 08/01/1990
Date Tank Closed: Not reported
Registered: True
Tank Location: Underground
Tank Type: Steel/carbon steel
Material Code: 0009
Common Name of Substance: Gasoline

Tightness Test Method: NN
Date Test: Not reported
Next Test Date: Not reported
Pipe Model: Not reported
Modified By: MJGRIFFI
Last Modified: 05/09/2022

Tank Number: 004
Tank ID: 214937
Tank Status: Tank Converted to Non-Regulated Use

COOPER 25 ASSOCIATES, LLC (Continued) **U004067721**

Material Name:	Tank Converted to Non-Regulated Use
Capacity Gallons:	550
Install Date:	08/01/1990
Date Tank Closed:	Not reported
Registered:	True
Tank Location:	Underground
Tank Type:	Steel/carbon steel
Material Code:	0009
Common Name of Substance:	Gasoline
Tightness Test Method:	NN
Date Test:	Not reported
Next Test Date:	Not reported
Pipe Model:	Not reported
Modified By:	MJGRIFFI
Last Modified:	05/09/2022

Tank Number:	005
Tank ID:	214938
Tank Status:	Tank Converted to Non-Regulated Use
Material Name:	Tank Converted to Non-Regulated Use
Capacity Gallons:	550
Install Date:	08/01/1990
Date Tank Closed:	Not reported
Registered:	True
Tank Location:	Underground
Tank Type:	Steel/carbon steel
Material Code:	0009
Common Name of Substance:	Gasoline
Tightness Test Method:	NN
Date Test:	Not reported
Next Test Date:	Not reported
Pipe Model:	Not reported
Modified By:	MJGRIFFI
Last Modified:	05/09/2022

Tank Number:	006
Tank ID:	214940
Tank Status:	Tank Converted to Non-Regulated Use
Material Name:	Tank Converted to Non-Regulated Use
Capacity Gallons:	550
Install Date:	08/01/1990
Date Tank Closed:	Not reported
Registered:	True
Tank Location:	Underground
Tank Type:	Steel/carbon steel
Material Code:	0009
Common Name of Substance:	Gasoline
Tightness Test Method:	NN
Date Test:	Not reported
Next Test Date:	Not reported
Pipe Model:	Not reported
Modified By:	MJGRIFFI

COOPER 25 ASSOCIATES, LLC (Continued) **U004067721**

Last Modified: 05/09/2022

Tank Number: 007
Tank ID: 214941
Tank Status: Tank Converted to Non-Regulated Use
Material Name: Tank Converted to Non-Regulated Use
Capacity Gallons: 275
Install Date: 08/01/1990
Date Tank Closed: Not reported
Registered: True
Tank Location: Underground
Tank Type: Steel/carbon steel
Material Code: 0022
Common Name of Substance: Waste Oil/Used Oil

Tightness Test Method: NN
Date Test: Not reported
Next Test Date: Not reported
Pipe Model: Not reported
Modified By: MJGRIFFI
Last Modified: 05/09/2022

AST:
Name: 25 COOPER LLC
Address: 25 COOPER STREET
City,State,Zip: NEW YORK, NY 10034
Region: STATE
DEC Region: 2
Site Status: Active
Facility Id: 2-116653
Program Type: PBS
UTM X: 590636.46362
UTM Y: 4524597.88621
Expiration Date: 04/16/2025
Site Type: Apartment Building/Office Building

Affiliation Records:
Site Id: 3937
Affiliation Type: Mail Contact
Company Name: EDEL FAMILY MANAGEMENT
Contact Type: Not reported
Contact Name: TANYA GOLDMAN
Address1: 2207 CONEY ISLAND AVE
Address2: Not reported
City: BROOKLYN
State: NY
Zip Code: 11223
Country Code: 001
Phone: (718) 627-2980
EMail: TANYA@EFMNY.COM
Fax Number: Not reported
Modified By: JSMACRI
Date Last Modified: 2020-02-25

Site Id: 3937
Affiliation Type: Facility Owner

COOPER 25 ASSOCIATES, LLC (Continued) **U004067721**

Company Name:	25 COOPER LLC
Contact Type:	OWNER
Contact Name:	FLORENCE EDELSTEIN
Address1:	2207 CONEY ISLAND AVE
Address2:	Not reported
City:	BROOKLYN
State:	NY
Zip Code:	11223
Country Code:	001
Phone:	(718) 627-2980
EMail:	Not reported
Fax Number:	Not reported
Modified By:	JSMACRI
Date Last Modified:	2020-02-25

Site Id:	3937
Affiliation Type:	Facility Operator
Company Name:	25 COOPER ST
Contact Type:	Not reported
Contact Name:	ANTHONY CABRAL
Address1:	Not reported
Address2:	Not reported
City:	Not reported
State:	NN
Zip Code:	Not reported
Country Code:	001
Phone:	(646) 321-5928
EMail:	Not reported
Fax Number:	Not reported
Modified By:	JSMACRI
Date Last Modified:	2020-02-25

Site Id:	3937
Affiliation Type:	Emergency Contact
Company Name:	25 COOPER LLC
Contact Type:	Not reported
Contact Name:	GARY GREENE
Address1:	Not reported
Address2:	Not reported
City:	Not reported
State:	NN
Zip Code:	Not reported
Country Code:	999
Phone:	(917) 681-5857
EMail:	Not reported
Fax Number:	Not reported
Modified By:	NTFREEMA
Date Last Modified:	2015-03-19

Tank Info:

Tank Number:	001
Tank Id:	4154
Material Code:	0003
Common Name of Substance:	#6 Fuel Oil (On-Site Consumption)

COOPER 25 ASSOCIATES, LLC (Continued) **U004067721**

Equipment Records:

A00 - Tank Internal Protection - None
D01 - Pipe Type - Steel/Carbon Steel/Iron
E00 - Piping Secondary Containment - None
H00 - Tank Leak Detection - None
K00 - Spill Prevention - None
G00 - Tank Secondary Containment - None
J02 - Dispenser - Suction Dispenser
L00 - Piping Leak Detection - None
B00 - Tank External Protection - None
F00 - Pipe External Protection - None
C01 - Pipe Location - Aboveground
I04 - Overfill - Product Level Gauge (A/G)

Tank Location:	Aboveground - contact with impervious barrier... Tank bottom rests on impervious barrier, allowing visual indication of leaks.
Tank Type:	Steel/Carbon Steel/Iron
Tank Status:	In Service
Pipe Model:	Not reported
Install Date:	08/16/1968
Capacity Gallons:	5000
Tightness Test Method:	NN
Date Test:	Not reported
Next Test Date:	Not reported
Date Tank Closed:	Not reported
Register:	True
Modified By:	MJGRIFFI
Last Modified:	05/09/2022
Material Name:	#4 fuel oil (on-site consumption)

O303 **COOPER 25 ASSOCIATES, LLC** **UST FINDER** **1028581273**
ENE **25 COOPER SQUARE** **N/A**
< 1/8 **NEW YORK, NY 10012**
0.101 mi.
534 ft. **Site 2 of 19 in cluster O**

Relative: **Lower**
Actual: **40 ft.**

UST FINDER:

Object ID:	303749
Facility ID:	NY374765
Name:	COOPER 25 ASSOCIATES, LLC
Address:	25 COOPER SQUARE
City,State,Zip:	NEW YORK, NY 10012
Address Match Type:	Not reported
Open USTs:	7
Closed USTs:	0
TOS USTs:	0
Population 1500ft:	21494
Private Wells 1500ft:	8
Within 100yr Floodplain:	No
Land Use:	Developed, High Intensity
Within SPA:	No
SPA PWS Facility ID:	Not reported
SPA Water Type:	Not reported
SPA Facility Type:	Not reported
SPA HUC12:	Not reported
Within WHPA:	No
WHPA PWS Facility ID:	Not reported
WHPA Water Type:	Not reported

COOPER 25 ASSOCIATES, LLC (Continued) **1028581273**

WHPA Facility Type:	Not reported
WHPA HUC12:	Not reported
Facility Status:	Open UST(s)
Date of Last Inspection:	Not reported
EPA Region:	2
Tribe:	Not reported
Coordinate Source:	State
X Coord:	-73.924457
Y Coord:	40.8674270000001
Latitude:	40.867427
Longitude:	-73.924457

UST FINDER:

Object ID:	1252225
Facility ID:	NY374765
Tank ID:	NY122051
Tank Status:	Open
Installation Date:	1990/08/01 15:59:59+00
Removal Date:	Not reported
Tank Capacity:	275
Substances:	Not reported
Tank Wall Type:	Not reported

Object ID:	1252226
Facility ID:	NY374765
Tank ID:	NY102875
Tank Status:	Open
Installation Date:	1990/08/01 15:59:59+00
Removal Date:	Not reported
Tank Capacity:	550
Substances:	Not reported
Tank Wall Type:	Not reported

Object ID:	1252227
Facility ID:	NY374765
Tank ID:	NY102874
Tank Status:	Open
Installation Date:	1990/08/01 15:59:59+00
Removal Date:	Not reported
Tank Capacity:	550
Substances:	Not reported
Tank Wall Type:	Not reported

Object ID:	1252228
Facility ID:	NY374765
Tank ID:	NY102514
Tank Status:	Open
Installation Date:	1990/08/01 15:59:59+00
Removal Date:	Not reported
Tank Capacity:	550
Substances:	Not reported
Tank Wall Type:	Not reported

Object ID:	1252229
Facility ID:	NY374765
Tank ID:	NY102513
Tank Status:	Open
Installation Date:	1990/08/01 15:59:59+00

COOPER 25 ASSOCIATES, LLC (Continued) **1028581273**

Removal Date:	Not reported
Tank Capacity:	550
Substances:	Not reported
Tank Wall Type:	Not reported
Object ID:	1252230
Facility ID:	NY374765
Tank ID:	NY100432
Tank Status:	Open
Installation Date:	1990/08/01 15:59:59+00
Removal Date:	Not reported
Tank Capacity:	550
Substances:	Not reported
Tank Wall Type:	Not reported
Object ID:	1252231
Facility ID:	NY374765
Tank ID:	NY100388
Tank Status:	Open
Installation Date:	1990/08/01 15:59:59+00
Removal Date:	Not reported
Tank Capacity:	550
Substances:	Not reported
Tank Wall Type:	Not reported

L304 **CON EDISON SERVICE BOX: 26843** **NJ MANIFEST** **S117986789**
SSE **327 BOWERY FRONT OF** **N/A**
< 1/8 **NEW YORK, NY 10003**
0.101 mi.
534 ft. **Site 14 of 28 in cluster L**

Relative: **Lower**
Actual: **41 ft.**

NJ MANIFEST:

EPA ID:	NYP004274882
Name:	CON EDISON SERVICE BOX: 26843
Address:	327 BOWERY FRONT OF
City,State,Zip:	NEW YORK, NY 10003
County:	Not reported
Mailing Address:	IRVING PL, RM 828
Mailing City,State,Zip:	NEW YORK, NY 10003
Telephone:	Not reported
Emergency Telephone:	Not reported
Contact:	BENJAMIN BAMONTE
Comments:	Not reported
SIC Code:	Not reported
County:	NY061
Municipal:	Not reported
Previous EPAID:	Not reported
Generator Flag:	Not reported
Transporter Flag:	Not reported
TSDF Flag:	Not reported
Name Change:	Not reported
Date Change:	Not reported

Manifest Data:

EPA ID:	NYP004274882
Manifest Number:	010456410JJK
Date Shipped:	10/19/2012

CON EDISON SERVICE BOX: 26843 (Continued) **S117986789**

TSDF EPA ID:	NJD002200046
Transporter EPA ID:	NJ0000027193
Transporter 2 EPA ID:	Not reported
Transporter 3 EPA ID:	Not reported
Transporter 4 EPA ID:	Not reported
Transporter 5 EPA ID:	Not reported
Transporter 6 EPA ID:	Not reported
Transporter 7 EPA ID:	Not reported
Transporter 8 EPA ID:	Not reported
Transporter 9 EPA ID:	Not reported
Transporter 10 EPA ID:	Not reported
Date Trans1 Transported Waste:	Not reported
Date Trans2 Transported Waste:	Not reported
Date Trans3 Transported Waste:	Not reported
Date Trans4 Transported Waste:	Not reported
Date Trans5 Transported Waste:	Not reported
Date Trans6 Transported Waste:	Not reported
Date Trans7 Transported Waste:	Not reported
Date Trans8 Transported Waste:	Not reported
Date Trans9 Transported Waste:	Not reported
Date Trans10 Transported Waste:	Not reported
Date TSDF Received Waste:	Not reported
TSDF EPA Facility Name:	Not reported
QTY Units:	Not reported
Transporter SEQ ID:	Not reported
Transporter-1 Date:	Not reported
Waste SEQ ID:	Not reported
Waste Type Code 2:	Not reported
Waste Type Code 3:	Not reported
Waste Type Code 4:	Not reported
Waste Type Code 5:	Not reported
Waste Type Code 6:	Not reported
Date Accepted:	Not reported
Manifest Discrepancy Type:	Not reported
Data Entry Number:	Not reported
Was Load Rejected:	Not reported
Reason Load Was Rejected:	Not reported

Waste:

Manifest Year:	Not reported
Waste Code:	D008
Hand Code:	Not reported
Quantity:	2,000.00
Unit:	Pounds

L305 **CON EDISON SERVICE BOX: 26843** **RCRA NonGen / NLR** **1016148837**
SSE **327 BOWERY FRONT OF** **FINDS** **NYP004274882**
< 1/8 **NEW YORK, NY 10003** **ECHO**
0.101 mi. **NY MANIFEST**
534 ft. **Site 15 of 28 in cluster L**

Relative: **Lower**

Actual: **41 ft.**

RCRA Listings:

Date Form Received by Agency:	20170728
Handler Name:	Con Edison Service Box: 26843
Handler Address:	Bowery Front Of
Handler City,State,Zip:	NEW YORK, NY 10003

CON EDISON SERVICE BOX: 26843 (Continued) **1016148837**

EPA ID:		NYP004274882
Contact Name:		BENJAMIN BAMONTE
Contact Address:		Not reported
Contact City,State,Zip:		Not reported
Contact Telephone:		212-894-9549
Contact Fax:		Not reported
Contact Email:		Not reported
Contact Title:		OPERATING SUPERVISOR
EPA Region:		02
Land Type:		Private
Federal Waste Generator Description:		Not a generator, verified
Non-Notifier:		Not reported
Biennial Report Cycle:		Not reported
Accessibility:		Not reported
Active Site Indicator:		Not reported
State District Owner:		Ny
State District:		NYSDEC R2
Mailing Address:		IRVING PL, RM 828
Mailing City,State,Zip:		NEW YORK, NY 10003
Owner Name:	Not reported	
Owner Type:		Not reported
Operator Name:	Not reported	
Operator Type:		Not reported
Short-Term Generator Activity:		No
Importer Activity:		No
Mixed Waste Generator:		No
Transporter Activity:		No
Transfer Facility Activity:		No
Recycler Activity with Storage:		No
Small Quantity On-Site Burner Exemption:		No
Smelting Melting and Refining Furnace Exemption:		No
Underground Injection Control:		No
Off-Site Waste Receipt:		No
Universal Waste Indicator:		No
Universal Waste Destination Facility:		No
Federal Universal Waste:		No
Active Site State-Reg Handler:		---
Federal Facility Indicator:		Not reported
Hazardous Secondary Material Indicator:		N
Sub-Part K Indicator:		Not reported
2018 GPRA Permit Baseline:		Not on the Baseline
2018 GPRA Renewals Baseline:		Not on the Baseline
202 GPRA Corrective Action Baseline:		No
Subject to Corrective Action Universe:		No
Non-TSDFs Where RCRA CA has Been Imposed Universe:		No
Corrective Action Priority Ranking:		No NCAPS ranking
Environmental Control Indicator:		No
Institutional Control Indicator:		No
Human Exposure Controls Indicator:		N/A
Groundwater Controls Indicator:		N/A
Significant Non-Complier Universe:		No
Unaddressed Significant Non-Complier Universe:		No
Addressed Significant Non-Complier Universe:		No
Significant Non-Complier With a Compliance Schedule Universe:		No
Financial Assurance Required:		Not reported
Handler Date of Last Change:		20171108
Recognized Trader-Importer:		No

CON EDISON SERVICE BOX: 26843 (Continued) **1016148837**

Recognized Trader-Exporter:	No
Importer of Spent Lead Acid Batteries:	No
Exporter of Spent Lead Acid Batteries:	No
Recycler Activity Without Storage:	No
Manifest Broker:	No
Sub-Part P Indicator:	No

Historic Generators:

Receive Date:	20121019
Handler Name: CON EDISON SERVICE BOX:	26843
Federal Waste Generator Description:	Very Small Quantity Generator (formerly Conditionally-Exempt Small Quantity Generator
State District Owner:	Ny
Large Quantity Handler of Universal Waste:	No
Recognized Trader Importer:	No
Recognized Trader Exporter:	No
Spent Lead Acid Battery Importer:	No
Spent Lead Acid Battery Exporter:	No
Current Record:	No
Non Storage Recycler Activity:	Not reported
Electronic Manifest Broker:	Not reported

Receive Date:	20170728
Handler Name: CON EDISON SERVICE BOX:	26843
Federal Waste Generator Description:	Not a generator, verified
State District Owner:	Ny
Large Quantity Handler of Universal Waste:	No
Recognized Trader Importer:	No
Recognized Trader Exporter:	No
Spent Lead Acid Battery Importer:	No
Spent Lead Acid Battery Exporter:	No
Current Record:	Yes
Non Storage Recycler Activity:	No
Electronic Manifest Broker:	No

List of NAICS Codes and Descriptions:

NAICS Codes:	No NAICS Codes Found

Facility Has Received Notices of Violations:

Violations:	No Violations Found

Evaluation Action Summary:

Evaluations:	No Evaluations Found

FINDS:

Registry ID:	110055421556

Click Here for FRS Facility Detail Report:

Environmental Interest/Information System:
The Resource Conservation and Recovery Act Information System (RCRAInfo) is EPA's comprehensive information system in support of the Resource Conservation and Recovery Act (RCRA) of 1976 and the

CON EDISON SERVICE BOX: 26843 (Continued) **1016148837**

Hazardous and Solid Waste Amendments (HSWA) of 1984. It tracks many types of information about generators, transporters, treaters, storers, and disposers of hazardous waste.

Click this hyperlink while viewing on your computer to access additional FINDS: detail in the EDR Site Report.

ECHO:

Envid:	1016148837
Registry ID:	110055421556

DFR URL:

Name:	CON EDISON SERVICE BOX: 26843
Address:	327 BOWERY FRONT OF
City,State,Zip:	NEW YORK, NY 10003

NY MANIFEST:

EPA ID:	NYP004274882
Country:	USA
Name:	Con Edison
Address:	327 BOWERY FRONT OF
Address 2:	Not reported
City,State,Zip:	NEW YORK, NY 10003
Zip 4:	Not reported
Location Address 1:	F/O 327 BOWERY
Location Address 2:	Not reported
Location City,State,Zip:	NEW YORK, NY 10003
Location Zip 4:	Not reported
Facility Status:	Not reported
Total Tanks:	Not reported
Code:	BP

Mailing:

Mailing Name:	Con Edison
Mailing Contact:	Tom Teeling
Mailing Address 1:	4 IRVING PLACE 15TH FLOOR
Mailing Address 2:	Not reported
Mailing City,State,Zip:	NEW YORK, NY 10003
Mailing Zip 4:	Not reported
Mailing Country:	USA
Mailing Phone:	2124603770

Manifest Data:

Document ID:	Not reported
Manifest Status:	Not reported
Trans1 State ID:	NJ0000027193
Year:	2018
Trans2 State ID:	Not reported
Generator Ship Date:	10/19/2012
Trans1 Recv Date:	10/19/2012
Trans2 Recv Date:	Not reported
TSD Site Recv Date:	10/19/2012
Part A Recv Date:	Not reported
Part B Recv Date:	Not reported
Generator EPA ID:	NYP004274882
Trans1 EPA ID:	Not reported
Trans2 EPA ID:	Not reported

CON EDISON SERVICE BOX: 26843 (Continued) **1016148837**

TSDF ID 1:	NJD002200046
TSDF ID 2:	Not reported
Manifest Tracking Number:	010456410JJK
Import Indicator:	N
Export Indicator:	N
Discr Quantity Indicator:	N
Discr Type Indicator:	N
Discr Residue Indicator:	N
Discr Partial Reject Indicator:	N
Discr Full Reject Indicator:	N
Manifest Ref Number:	Not reported
Alt Facility RCRA ID:	Not reported
Alt Facility Sign Date:	Not reported
MGMT Method Type Code:	H111
Waste Code a:	Lead
Waste Code b:	Not reported
Waste Code c:	Not reported
Waste Code e:	Not reported
Waste Code f:	Not reported
Waste Code g:	Not reported
Waste Code 1:	Not reported
Waste Code 2:	Not reported
Waste Code 3:	Not reported
Waste Code 4:	Not reported
Waste Code 5:	Not reported
Waste Code 6:	Not reported
Quantity:	150
Units:	Pounds
Number of Containers:	1
Container Type:	Cargo tanks (tank trucks)
Handling Method:	Treat
Specific Gravity:	1

G306 **712-714 BROADWAY CORP.** **NY AST** **U004045738**
NNW **714 BROADWAY** **N/A**
< 1/8 **NEW YORK, NY 10012**
0.101 mi.
534 ft. **Site 28 of 31 in cluster G**

Relative: **Lower**

Actual: **40 ft.**

AST:

Name:	712-714 BROADWAY CORP.
Address:	714 BROADWAY
City,State,Zip:	NEW YORK, NY 10012
Region:	STATE
DEC Region:	2
Site Status:	Unregulated/Closed
Facility Id:	2-328200
Program Type:	PBS
UTM X:	585010.29782
UTM Y:	4509201.93458
Expiration Date:	N/A
Site Type:	Apartment Building/Office Building

Affiliation Records:

Site Id:	15361
Affiliation Type:	Facility Owner
Company Name:	712-714 BROADWAY CORP % ANDREWS BUILDING CORP.

712-714 BROADWAY CORP. (Continued) **U004045738**

Contact Type:	Not reported
Contact Name:	Not reported
Address1:	666 BROADWAY
Address2:	Not reported
City:	NEW YORK
State:	NY
Zip Code:	10012
Country Code:	001
Phone:	(212) 529-5688
EMail:	Not reported
Fax Number:	Not reported
Modified By:	TRANSLAT
Date Last Modified:	2004-03-04

Site Id:	15361
Affiliation Type:	Mail Contact
Company Name:	ANDREWS BUILDING CORP.
Contact Type:	Not reported
Contact Name:	STUART SMOLAR
Address1:	666 BROADWAY
Address2:	12TH FLOOR
City:	NEW YORK
State:	NY
Zip Code:	10012
Country Code:	001
Phone:	(212) 529-5688
EMail:	Not reported
Fax Number:	Not reported
Modified By:	DXLIVING
Date Last Modified:	2007-05-08

Site Id:	15361
Affiliation Type:	Facility Operator
Company Name:	712-714 BROADWAY CORP.
Contact Type:	Not reported
Contact Name:	712-714 BROADWAY CORP.
Address1:	Not reported
Address2:	Not reported
City:	Not reported
State:	NN
Zip Code:	Not reported
Country Code:	001
Phone:	(212) 260-1751
EMail:	Not reported
Fax Number:	Not reported
Modified By:	TRANSLAT
Date Last Modified:	2004-03-04

Site Id:	15361
Affiliation Type:	Emergency Contact
Company Name:	712-714 BROADWAY CORP % ANDREWS BUILDING CORP.
Contact Type:	Not reported
Contact Name:	STUART SMOLAR
Address1:	Not reported
Address2:	Not reported
City:	Not reported
State:	NN

712-714 BROADWAY CORP. (Continued) **U004045738**

Zip Code:	Not reported
Country Code:	001
Phone:	(212) 529-5688
EMail:	Not reported
Fax Number:	Not reported
Modified By:	TRANSLAT
Date Last Modified:	2004-03-04

Tank Info:

Tank Number:	001
Tank Id:	20628
Material Code:	0001
Common Name of Substance:	#2 Fuel Oil (On-Site Consumption)

Equipment Records:

D00 - Pipe Type - No Piping
J02 - Dispenser - Suction Dispenser
B00 - Tank External Protection - None
C00 - Pipe Location - No Piping
F00 - Pipe External Protection - None
A00 - Tank Internal Protection - None
G03 - Tank Secondary Containment - Vault (w/o access)
H00 - Tank Leak Detection - None
I04 - Overfill - Product Level Gauge (A/G)

Tank Location:	Aboveground - contact with soil.... Tank bottom rests on soil, allowing no visual inspection.
Tank Type:	Steel/Carbon Steel/Iron
Tank Status:	Closed - Removed
Pipe Model:	Not reported
Install Date:	Not reported
Capacity Gallons:	5000
Tightness Test Method:	NN
Date Test:	Not reported
Next Test Date:	Not reported
Date Tank Closed:	08/01/1993
Register:	True
Modified By:	MJGRIFFI
Last Modified:	05/09/2022
Material Name:	#2 fuel oil (on-site consumption)

G307 **PARKING GARAGE** **NY Spills** **S117268314**
NNW **714 BROADWAY** **N/A**
< 1/8 **MANHATTAN, NY**
0.101 mi.
534 ft. **Site 29 of 31 in cluster G**

Relative: **Lower**
Actual: **40 ft.**

SPILLS:

Name:	PARKING GARAGE
Address:	714 BROADWAY
City,State,Zip:	MANHATTAN, NY
Spill Number/Closed Date:	1403725 / 2014-07-08
Facility ID:	1403725
Facility Type:	ER
DER Facility ID:	452105
Site ID:	497092
DEC Region:	2

PARKING GARAGE (Continued) **S117268314**

Spill Cause:	Human Error
Spill Class:	D4
SWIS:	3101
Spill Date:	2014-07-08
Investigator:	RMPIPER
Referred To:	Not reported
Reported to Dept:	2014-07-08
CID:	Not reported
Water Affected:	Not reported
Spill Source:	Passenger Vehicle
Spill Notifier:	Other
Cleanup Ceased:	Not reported
Cleanup Meets Std:	False
Last Inspection:	Not reported
Recommended Penalty:	False
UST Trust:	False
Remediation Phase:	0
Date Entered In Computer:	2014-07-08
Spill Record Last Update:	2014-07-08
Spiller Name:	Not reported
Spiller Company:	ACTION CAR RENTAL CLIENT
Spiller Address:	Not reported
Spiller Company:	999
Contact Name:	ANDREW KELLY
Latitude:	Not reported
Longitude:	Not reported
DEC Memo:	DEC Piper spoke with DEP. Rental facility will be taking drum. Spill closed.
Remarks:	SAND WAS PUT DOWN FOR AN ABSORBENT AND FDNY PUMPED IT INTO A 25 GALLON TANK. SPILL WAS ACCIDENTAL WHEN CLIENT WAS TRYING TO RETURN RENTAL CAR. NO IMPACT TO THE SEWER SYSTEM

All Materials:

Site ID:	497092
Operable Unit ID:	1246564
Operable Unit:	01
Material ID:	2247736
Material Code:	0009
Material Name:	gasoline
Case No.:	Not reported
Material FA:	Petroleum
Quantity:	20.00
Units:	G
Recovered:	Not reported
Resource Affected:	Not reported
Oxygenate:	Not reported

K308 **SPILL NUMBER 9812634** **NY LTANKS S104648449**
SE **8 EAST 3RD ST** **NY Spills N/A**
< 1/8 **MANHATTAN, NY**
0.101 mi.
534 ft. **Site 9 of 25 in cluster K**

Relative: LTANKS:
Lower

Name:	SHELTER
Address:	8 EAST 3RD ST
City,State,Zip:	MANHATTAN, NY

Actual:
40 ft.

SPILL NUMBER 9812634 (Continued) **S104648449**

Spill Number/Closed Date:	2303422 / Not Reported
Facility ID:	2303422
Site ID:	655303
Spill Date:	2023-07-24
Spill Cause:	Tank Test Failure
Spill Source:	Institutional, Educational, Gov., Other
Spill Class:	Not reported
Cleanup Ceased:	Not reported
SWIS:	3101
Investigator:	RHLIN
Referred To:	Not reported
Reported to Dept:	2023-07-24
CID:	Not reported
Water Affected:	Not reported
Spill Notifier:	Other
Last Inspection:	Not reported
Recommended Penalty:	False
Meets Standard:	False
UST Involvement:	False
Remediation Phase:	1
Date Entered In Computer:	2023-07-24
Spill Record Last Update:	2023-07-27
Spiller Name:	TIM PERKINS
Spiller Company:	NYC DEPT OF HOMELESS SERVICES
Spiller Address:	8 EAST 3RD ST
Spiller County:	999
Spiller Contact:	TIM PERKINS
Spiller Phone:	(413) 455-7540
Spiller Extention:	Not reported
DEC Region:	2
DER Facility ID:	135823
Latitude:	Not reported
Longitude:	Not reported
DEC Memo:	7/27/23 - Ye - DDO - PBS #2-601677. Spoke with the caller on 7/24. The facility is owned by the NYC Department of Homeless Services (DHS). MES was performing an annual tank tightness test when the test failed. They noticed a hole on the vent pipe in the exterior and notified DHS of their findings. Requested the contact for the facility and asked which tank failed the test. They said that Tank 1 and 2 are connected by a single vent line, and attached a photo of the compromised vent line. Sent a TTF letter and assigned the spill to DEC Lin. NYS DEPT. OF HOMELESS SERVICES 101-07 FARRAGUT RD Brooklyn, NY 11236 ATTN: Frank Garofalo / Sterling D. Brown Frank Garofalo - Senior Stationary Engineer FACILITIES & LOGISTICS T: 718.688.8940 C: Fgarofalo@dhs.nyc.gov Sterling D. Brown - Associate Project Manager Pronouns: He, Him, His - Gender Pronouns Guidelines Facilities & Logistics - Contract tracking Unit T: 718-688-8511 Browns@dhs.nyc.gov
Remarks:	Two tanks failed. No release.

All Materials:

Site ID:	655303
Operable Unit ID:	1402225
Operable Unit:	01
Material ID:	2418893
Material Code:	0001A
Material Name:	#2 fuel oil
Case No.:	Not reported

SPILL NUMBER 9812634 (Continued) **S104648449**

Material FA:	Petroleum
Quantity:	Not reported
Units:	Not reported
Recovered:	Not reported
Resource Affected:	Not reported
Oxygenate:	Not reported

SPILLS:

Name:	DEPT. OF HOMELESS SERVICE
Address:	8 EAST 3RD STREET
City,State,Zip:	MANHATTAN, NY
Spill Number/Closed Date:	0601756 / 2006-05-23
Facility ID:	0601756
Facility Type:	ER
DER Facility ID:	314264
Site ID:	364059
DEC Region:	2
Spill Cause:	Equipment Failure
Spill Class:	C4
SWIS:	3101
Spill Date:	2006-05-17
Investigator:	SMSANGES
Referred To:	Not reported
Reported to Dept:	2006-05-17
CID:	444
Water Affected:	Not reported
Spill Source:	Institutional, Educational, Gov., Other
Spill Notifier:	Other
Cleanup Ceased:	Not reported
Cleanup Meets Std:	False
Last Inspection:	Not reported
Recommended Penalty:	Not reported
UST Trust:	Not reported
Remediation Phase:	0
Date Entered In Computer:	2006-05-17
Spill Record Last Update:	2006-05-23
Spiller Name:	ROBERT TORRES
Spiller Company:	DEPT. OF HOMELESS SERVICE
Spiller Address:	8 EAST 3RD STREET
Spiller Company:	001
Contact Name:	ROBERT TORRES
Latitude:	Not reported
Longitude:	Not reported
DEC Memo:	minor spill - gauge problem. Metro repaired the gauge & cleaned the spill from vent pipe.
Remarks:	VENT PIPE MALFUNCTION- IS CONTAINED AND BEING CLEANED UP AT THIS TIME

All Materials:

Site ID:	364059
Operable Unit ID:	1122111
Operable Unit:	01
Material ID:	2111596
Material Code:	0001A
Material Name:	#2 fuel oil
Case No.:	Not reported
Material FA:	Petroleum

SPILL NUMBER 9812634 (Continued) **S104648449**

Quantity:	10.00
Units:	G
Recovered:	.00
Resource Affected:	Soil
Oxygenate:	Not reported

Name:	SPILL NUMBER 9812634
Address:	8 EAST 3RD ST
City,State,Zip:	MANHATTAN, NY
Spill Number/Closed Date:	9812634 / 1999-01-14
Facility ID:	9812634
Facility Type:	ER
DER Facility ID:	135823
Site ID:	160868
DEC Region:	2
Spill Cause:	Unknown
Spill Class:	C3
SWIS:	3101
Spill Date:	1999-01-13
Investigator:	MCTIBBE
Referred To:	Not reported
Reported to Dept:	1999-01-13
CID:	382
Water Affected:	Not reported
Spill Source:	Unknown
Spill Notifier:	Citizen
Cleanup Ceased:	Not reported
Cleanup Meets Std:	False
Last Inspection:	Not reported
Recommended Penalty:	False
UST Trust:	False
Remediation Phase:	0
Date Entered In Computer:	1999-01-13
Spill Record Last Update:	2002-05-20
Spiller Name:	Not reported
Spiller Company:	Not reported
Spiller Address:	Not reported
Spiller Company:	001
Contact Name:	Not reported
Latitude:	40.7261774
Longitude:	-73.9914419
DEC Memo:	Prior to Sept, 2004 data translation this spill Lead_DEC Field was TIBBE BLDG MANAGER MISDIRECTED DRIVER TO FILL WRONG TANK. TANK OVERFILLED INTO GUTTER AND RAN DOWN STREET TO CATCH BASIN ON 2ND AND EAST 3RD. SUPERINTENDANT APPLIED SPEEDI DRI BUT OIL WAS IN CATCH BASIN. SUPERINTENDANT WAS INFORMED TO CLEAN OUT CATCH BASIN. DEP NOTIFIED OF SITUATION.
Remarks:	CALLER STATES THAT HE SAW A TRUCK DUMP THE OIL AND THEN DRIVE OFF. CALLER SAYS IT IS A LOT OF OIL.

All Materials:

Site ID:	160868
Operable Unit ID:	1073130
Operable Unit:	01
Material ID:	312910
Material Code:	0066A

SPILL NUMBER 9812634 (Continued) **S104648449**

Material Name:	unknown petroleum
Case No.:	Not reported
Material FA:	Petroleum
Quantity:	.00
Units:	G
Recovered:	.00
Resource Affected:	Soil
Oxygenate:	Not reported

K309 **MEN'S SHELTER** **NY AST** **U004079109**
SE **8 EAST 3RD STREET** **N/A**
< 1/8 **NEW YORK, NY 10003**
0.101 mi.
534 ft. **Site 10 of 25 in cluster K**

Relative:
Lower

Actual:
40 ft.

AST:

Name:	MEN'S SHELTER
Address:	8 EAST 3RD STREET
City,State,Zip:	NEW YORK, NY 10003
Region:	STATE
DEC Region:	2
Site Status:	Active
Facility Id:	2-601677
Program Type:	PBS
UTM X:	585213.76204
UTM Y:	4508823.65504
Expiration Date:	05/05/2029
Site Type:	Other

Affiliation Records:

Site Id:	23639
Affiliation Type:	Facility Owner
Company Name:	NYC DEPT. OF HOMELESS SERVICES
Contact Type:	ASSISTANT COMMISSIONER
Contact Name:	JAMES GREEN
Address1:	101-07 FARRAGUT RD
Address2:	Not reported
City:	BROOKLYN
State:	NY
Zip Code:	11236
Country Code:	001
Phone:	(718) 688-8942
EMail:	FGAROFALO@DHS.NYC.GOV
Fax Number:	Not reported
Modified By:	ACDANIEL
Date Last Modified:	2024-06-04

Site Id:	23639
Affiliation Type:	Mail Contact
Company Name:	NYS DEPT. OF HOMELESS SERVICES
Contact Type:	Not reported
Contact Name:	FRANK GAROFALO
Address1:	101-07 FARRAGUT RD
Address2:	Not reported
City:	BROOKLYN
State:	NY
Zip Code:	11236

MEN'S SHELTER (Continued) **U004079109**

Country Code:	001
Phone:	(516) 375-0580
EMail:	FGAROFALO@DHS.NYC.GOV
Fax Number:	Not reported
Modified By:	ACDANIEL
Date Last Modified:	2024-06-04

Site Id:	23639
Affiliation Type:	Facility Operator
Company Name:	MENS SHELTER
Contact Type:	Not reported
Contact Name:	FRANK GAROFALO
Address1:	Not reported
Address2:	Not reported
City:	Not reported
State:	NN
Zip Code:	Not reported
Country Code:	001
Phone:	(516) 375-0580
EMail:	Not reported
Fax Number:	Not reported
Modified By:	ACDANIEL
Date Last Modified:	2024-06-04

Site Id:	23639
Affiliation Type:	Emergency Contact
Company Name:	NYC DEPT. OF HOMELESS SERVICES
Contact Type:	Not reported
Contact Name:	FRANK GAROFALO
Address1:	Not reported
Address2:	Not reported
City:	Not reported
State:	NN
Zip Code:	Not reported
Country Code:	001
Phone:	(516) 375-0580
EMail:	Not reported
Fax Number:	Not reported
Modified By:	ACDANIEL
Date Last Modified:	2024-10-16

Tank Info:

Tank Number:	001
Tank Id:	47462
Material Code:	0001
Common Name of Substance:	#2 Fuel Oil (On-Site Consumption)

Equipment Records:

I05 - Overfill - Vent Whistle
B00 - Tank External Protection - None
F00 - Pipe External Protection - None
G03 - Tank Secondary Containment - Vault (w/o access)
H00 - Tank Leak Detection - None
K00 - Spill Prevention - None
L09 - Piping Leak Detection - Exempt Suction Piping

MEN'S SHELTER (Continued) **U004079109**

A00 - Tank Internal Protection - None
D01 - Pipe Type - Steel/Carbon Steel/Iron
E00 - Piping Secondary Containment - None
J05 - Dispenser - On Site Heating System (Supply/Return)
C03 - Pipe Location - Aboveground/Underground Combination

Tank Location: Aboveground - contact with impervious barrier... Tank bottom rests on impervious barrier, allowing visual indication of leaks.
Tank Type: Steel/Carbon Steel/Iron
Tank Status: In Service
Pipe Model: Not reported
Install Date: 12/01/1953
Capacity Gallons: 10000
Tightness Test Method: 21
Date Test: 08/30/2001
Next Test Date: Not reported
Date Tank Closed: Not reported
Register: True
Modified By: ACDANIEL
Last Modified: 06/04/2024
Material Name: #2 fuel oil (on-site consumption)

Tank Number: 002
Tank Id: 47463
Material Code: 0001
Common Name of Substance: #2 Fuel Oil (On-Site Consumption)

Equipment Records:

I05 - Overfill - Vent Whistle
B00 - Tank External Protection - None
F00 - Pipe External Protection - None
G03 - Tank Secondary Containment - Vault (w/o access)
H00 - Tank Leak Detection - None
K00 - Spill Prevention - None
L09 - Piping Leak Detection - Exempt Suction Piping
A00 - Tank Internal Protection - None
D01 - Pipe Type - Steel/Carbon Steel/Iron
E00 - Piping Secondary Containment - None
J05 - Dispenser - On Site Heating System (Supply/Return)
C03 - Pipe Location - Aboveground/Underground Combination

Tank Location: Aboveground - contact with impervious barrier... Tank bottom rests on impervious barrier, allowing visual indication of leaks.
Tank Type: Steel/Carbon Steel/Iron
Tank Status: In Service
Pipe Model: Not reported
Install Date: 12/01/1953
Capacity Gallons: 10000
Tightness Test Method: 21
Date Test: 08/30/2001
Next Test Date: Not reported
Date Tank Closed: Not reported
Register: True
Modified By: ACDANIEL
Last Modified: 06/04/2024
Material Name: #2 fuel oil (on-site consumption)

MEN'S SHELTER (Continued) **U004079109**

Tank Number: 003
Tank Id: 47464
Material Code: 0008
Common Name of Substance: Diesel

Equipment Records:
G02 - Tank Secondary Containment - Vault (w/access)
I05 - Overfill - Vent Whistle
A00 - Tank Internal Protection - None
B01 - Tank External Protection - Painted/Asphalt Coating
D01 - Pipe Type - Steel/Carbon Steel/Iron
E00 - Piping Secondary Containment - None
F01 - Pipe External Protection - Painted/Asphalt Coating
H00 - Tank Leak Detection - None
K00 - Spill Prevention - None
C03 - Pipe Location - Aboveground/Underground Combination
J05 - Dispenser - On Site Heating System (Supply/Return)
L00 - Piping Leak Detection - None

Tank Location: Aboveground - on saddles, legs, racks, etc.... Tank bottom is elevated above grade or tank pad, allowing visual inspection.
Tank Type: Steel/Carbon Steel/Iron
Tank Status: In Service
Pipe Model: Not reported
Install Date: 12/01/1980
Capacity Gallons: 275
Tightness Test Method: -
Date Test: Not reported
Next Test Date: Not reported
Date Tank Closed: Not reported
Register: True
Modified By: ACDANIEL
Last Modified: 06/04/2024
Material Name: Diesel (E-Gen)

M310 **LOT 69,TAXBLOCK 529** **NY E DESIGNATION** **S128902326**
SW **55 BLEECKER STREET** **NY NYC LAND USE** **N/A**
< 1/8 **MANHATTAN, NY 10012**
0.101 mi.
534 ft. **Site 2 of 19 in cluster M**

Relative: **Lower**
Actual: **41 ft.**

E DESIGNATION:
Name: LOT 69,TAXBLOCK 529
Address: 55 BLEECKER STREET
City,State,Zip: MANHATTAN, NY 10012
Tax Lot(s): 69
Tax Block: 529
Borough Code: MN
E-No: E-619
Effective Date: Not reported
Satisfaction Date: Not reported
Ceqr Number: 21DCP059M
Ulurp Number: N210423ZRM; C210422ZMM
Zoning Map No: Not reported

Description: Air Quality - HVAC natural gas with low Nox only;Exhaust stack location limitations;Hazardous Materials* Phase I and Phase II Testing Protocol;Window Wall Attenuation & Alternate Ventilation

LOT 69,TAXBLOCK 529 (Continued) **S128902326**

Lot Remediation Date: Not reported

NYC LAND USE:

Name:	Not reported
Address:	55 BLEECKER STREET
City,State,Zip:	MANHATTAN, NY 10012
Latitude:	40.7262306
Longitude:	-73.9947433
Type Of Ownership Code:	Not reported
Owner Name:	59 BLEECKER REALTY, LLC
Borough:	MN
Tax Block:	529
Tax Lot:	69
Community District:	102
Census Tract 2020:	1005502
Census Block 2020:	10055022003
Census Tract 2010:	55.02
Census Block 2010:	2004
School District:	02
City Council District:	2
Fire Company:	L009
Police Precinct:	9
Health Center District:	15
Health Area:	5700
Sanitation District Boro:	1
Sanitation District Number:	02
Sanitation Subsection:	2A
Zoning District 1:	M1-5/R9A: Mixed Manufacturing & Residential Districts
Zoning District 2:	Not reported
Zoning District 3:	Not reported
Zoning District 4:	Not reported
Commercial Overlay 1:	Not reported
Commercial Overlay 2:	Not reported
Special Purpose District 1:	SNX
Special Purpose District 2:	Not reported
Special Purpose District 3:	Not reported
Limited Height District:	Not reported
Spill Boundary Indicator:	N
Building Class:	K1: Store Buildings (Taxpayers Included) - One Story Retail Building
Land Use Category:	Commercial & Office Buildings
Number Of Easements:	0
Lot Area:	7838
Total Building Floor Area:	15250
Commercial Floor Area:	15250
Residential Floor Area:	0
Office Floor Area:	0
Retail Floor Area:	15250
Garage Floor Area:	0
Storage Floor Area:	0
Factory Floor Area:	0
Other Floor Area:	0
Total Building Floor Area Source Code:	2
Number Of Buildings:	1
Number Of Floors:	1.0000000
Residential Units:	0
Total Units:	7
Lot Frontage:	81.7500000

LOT 69,TAXBLOCK 529 (Continued) **S128902326**

Lot Depth:	100.2500000
Building Frontage:	80.0000000
Building Depth:	81.0000000
Extension Code:	N
Proximity Code:	3
Irregular Lot Code:	Y
Lot Type:	3
Basement Type/Grade:	0
Assessed Land Value:	386550.00000
Assessed Total Value:	4182750.00000
Exempt Total Value:	0.00000
Year Built:	1929
Year Altered 1:	0
Year Altered 2:	0
Historic District Name:	NoHo Historic District
Landmark Status:	Not reported
Built Floor Area Ratio:	1.95000000000
Maximum Allowable Residential Far:	0.00000000000
Maximum Allowable Commercial Far:	5.00000000000
Maximum Allowable Community Facility Far:	6.50000000000
Boro Code:	1
Borough, Tax Block and Lot:	1005290069.00000000
Condominium Number:	Not reported
Census Tract 2:	005502
X Coordinate:	985707
Y Coordinate:	203862
Zoning Map #:	12c
Zoning Map Code:	Not reported
Sanborn Map #:	103 009
Tax Map #:	10207
E-designation Number:	E-619
Apportionment BBL:	Not reported
Apportionment Date:	Not reported
Pluto DTM Base Map Indicator:	1
2007 Flood Insurance Rate Map Indicator:	Not reported
2015 Preliminary Flood Insurance Rate Map Indicator:	Not reported
Version Number:	24v3.1
Changed By DCP:	t

K311 **60 EAST 4TH STREET** **NY AST** **A100178012**
ESE **60 EAST 4TH STREET** **N/A**
< 1/8 **NEW YORK, NY 10003**
0.102 mi.
538 ft. **Site 11 of 25 in cluster K**

Relative: **Lower**
Actual: **40 ft.**

AST:

Name:	60 EAST 4TH STREET
Address:	60 EAST 4TH STREET
City,State,Zip:	NEW YORK, NY 10003
Region:	STATE
DEC Region:	2
Site Status:	Active
Facility Id:	2-605711
Program Type:	PBS
UTM X:	585233.57001
UTM Y:	4508901.18346
Expiration Date:	04/18/2026
Site Type:	Apartment Building/Office Building

60 EAST 4TH STREET (Continued) **A100178012**

Affiliation Records:

Site Id:	27578
Affiliation Type:	Emergency Contact
Company Name:	COOPER SQUARE MUTUAL HOUSING ASSOCIATION
Contact Type:	Not reported
Contact Name:	DAVID POWELL
Address1:	Not reported
Address2:	Not reported
City:	Not reported
State:	NN
Zip Code:	Not reported
Country Code:	001
Phone:	(347) 683-2639
EMail:	Not reported
Fax Number:	Not reported
Modified By:	JSMACRI
Date Last Modified:	2021-04-27

Site Id:	27578
Affiliation Type:	Facility Owner
Company Name:	COOPER SQUARE MUTUAL HOUSING ASSOCIATION II HDFC
Contact Type:	MANAGING AGENT
Contact Name:	DAVID POWELL
Address1:	59-61 EAST 4TH STREET, 4TH FL.
Address2:	Not reported
City:	NEW YORK
State:	NY
Zip Code:	10003
Country Code:	001
Phone:	(212) 477-5340
EMail:	DPOWELL@CSMHA.ORG
Fax Number:	Not reported
Modified By:	JSMACRI
Date Last Modified:	2021-04-27

Site Id:	27578
Affiliation Type:	Mail Contact
Company Name:	COOPER SQUARE MUTUAL HOUSING ASSOCIATION
Contact Type:	Not reported
Contact Name:	DAVID POWELL
Address1:	59-61 EAST 4TH STREET, 4TH FLOOR
Address2:	Not reported
City:	NEW YORK
State:	NY
Zip Code:	10003
Country Code:	001
Phone:	(212) 477-5340
EMail:	DPOWELL@CSMHA.ORG
Fax Number:	Not reported
Modified By:	JSMACRI
Date Last Modified:	2021-04-27

Site Id:	27578
Affiliation Type:	Facility Operator
Company Name:	60 EAST 4TH STREET
Contact Type:	Not reported
Contact Name:	EFRAIN CONCEPCION

60 EAST 4TH STREET (Continued) **A100178012**

Address1:	Not reported
Address2:	Not reported
City:	Not reported
State:	NN
Zip Code:	Not reported
Country Code:	001
Phone:	(212) 477-5340
EMail:	Not reported
Fax Number:	Not reported
Modified By:	TRANSLAT
Date Last Modified:	2004-03-04

Tank Info:

Tank Number:	004
Tank Id:	60266
Material Code:	0001
Common Name of Substance:	#2 Fuel Oil (On-Site Consumption)

Equipment Records:

	A00 - Tank Internal Protection - None
	D01 - Pipe Type - Steel/Carbon Steel/Iron
	H00 - Tank Leak Detection - None
	L09 - Piping Leak Detection - Exempt Suction Piping
	G01 - Tank Secondary Containment - Diking (Aboveground)
	J02 - Dispenser - Suction Dispenser
	B05 - Tank External Protection - Jacketed
	F00 - Pipe External Protection - None
	I05 - Overfill - Vent Whistle
	C01 - Pipe Location - Aboveground
Tank Location:	Aboveground - contact with soil.... Tank bottom rests on soil, allowing no visual inspection.
Tank Type:	Steel/Carbon Steel/Iron
Tank Status:	In Service
Pipe Model:	Not reported
Install Date:	12/08/1993
Capacity Gallons:	1500
Tightness Test Method:	NN
Date Test:	Not reported
Next Test Date:	Not reported
Date Tank Closed:	Not reported
Register:	True
Modified By:	MJGRIFFI
Last Modified:	05/09/2022
Material Name:	#2 fuel oil (on-site consumption)

J312 **ALCON ENGRAVERS INC** **RCRA NonGen / NLR** **1000336623**
West **656 BROADWAY** **FINDS** **NYD001507250**
< 1/8 **NEW YORK, NY 10012** **ECHO**
0.102 mi. **NY MANIFEST**
541 ft. **Site 6 of 15 in cluster J**

Relative: **Lower**
Actual: **39 ft.**

RCRA Listings:

Date Form Received by Agency:	20070101
Handler Name:	Alcon Engravers Inc
Handler Address:	Broadway
Handler City,State,Zip:	NEW YORK, NY 10012

ALCON ENGRAVERS INC (Continued) **1000336623**

EPA ID:		NYD001507250
Contact Name:		ALCON SAME
Contact Address:		BROADWAY
Contact City,State,Zip:		NEW YORK, NY 10012
Contact Telephone:		212-777-4040
Contact Fax:		Not reported
Contact Email:		Not reported
Contact Title:		Not reported
EPA Region:		02
Land Type:		Not reported
Federal Waste Generator Description:		Not a generator, verified
Non-Notifier:		Not reported
Biennial Report Cycle:		Not reported
Accessibility:		Not reported
Active Site Indicator:		Not reported
State District Owner:		Ny
State District:		NYSDEC R2
Mailing Address:		BROADWAY
Mailing City,State,Zip:		NEW YORK, NY 10012
Owner Name:	Frar Calascione Pres	
Owner Type:		Private
Operator Name:	Frar Calascione Pres	
Operator Type:		Private
Short-Term Generator Activity:		No
Importer Activity:		No
Mixed Waste Generator:		No
Transporter Activity:		No
Transfer Facility Activity:		No
Recycler Activity with Storage:		No
Small Quantity On-Site Burner Exemption:		No
Smelting Melting and Refining Furnace Exemption:		No
Underground Injection Control:		No
Off-Site Waste Receipt:		No
Universal Waste Indicator:		No
Universal Waste Destination Facility:		No
Federal Universal Waste:		No
Active Site State-Reg Handler:		---
Federal Facility Indicator:		Not reported
Hazardous Secondary Material Indicator:		N
Sub-Part K Indicator:		Not reported
2018 GPRA Permit Baseline:		Not on the Baseline
2018 GPRA Renewals Baseline:		Not on the Baseline
202 GPRA Corrective Action Baseline:		No
Subject to Corrective Action Universe:		No
Non-TSDFs Where RCRA CA has Been Imposed Universe:		No
Corrective Action Priority Ranking:		No NCAPS ranking
Environmental Control Indicator:		No
Institutional Control Indicator:		No
Human Exposure Controls Indicator:		N/A
Groundwater Controls Indicator:		N/A
Significant Non-Complier Universe:		No
Unaddressed Significant Non-Complier Universe:		No
Addressed Significant Non-Complier Universe:		No
Significant Non-Complier With a Compliance Schedule Universe:		No
Financial Assurance Required:		Not reported
Handler Date of Last Change:		20150414
Recognized Trader-Importer:		No

ALCON ENGRAVERS INC (Continued) **1000336623**

Recognized Trader-Exporter:	No
Importer of Spent Lead Acid Batteries:	No
Exporter of Spent Lead Acid Batteries:	No
Recycler Activity Without Storage:	No
Manifest Broker:	No
Sub-Part P Indicator:	No

Hazardous Waste Summary:

Waste Code:	D002
Waste Description:	Corrosive Waste

Handler - Owner Operator:

Owner/Operator Indicator:	Operator
Owner/Operator Name: FRAR CALASCIONE PRES	
Legal Status:	Private
Date Became Current:	Not reported
Date Ended Current:	Not reported
Owner/Operator Address:	NOT REQUIRED
Owner/Operator City,State,Zip:	NOT REQUIRED, WY 99999
Owner/Operator Telephone:	212-555-1212
Owner/Operator Telephone Ext:	Not reported
Owner/Operator Fax:	Not reported
Owner/Operator Email:	Not reported

Owner/Operator Indicator:	Owner
Owner/Operator Name: FRAR CALASCIONE PRES	
Legal Status:	Private
Date Became Current:	Not reported
Date Ended Current:	Not reported
Owner/Operator Address:	NOT REQUIRED
Owner/Operator City,State,Zip:	NOT REQUIRED, WY 99999
Owner/Operator Telephone:	212-555-1212
Owner/Operator Telephone Ext:	Not reported
Owner/Operator Fax:	Not reported
Owner/Operator Email:	Not reported

Owner/Operator Indicator:	Owner
Owner/Operator Name: FRAR CALASCIONE PRES	
Legal Status:	Private
Date Became Current:	Not reported
Date Ended Current:	Not reported
Owner/Operator Address:	NOT REQUIRED
Owner/Operator City,State,Zip:	NOT REQUIRED, WY 99999
Owner/Operator Telephone:	212-555-1212
Owner/Operator Telephone Ext:	Not reported
Owner/Operator Fax:	Not reported
Owner/Operator Email:	Not reported

Historic Generators:

Receive Date:	20060101
Handler Name: ALCON ENGRAVERS INC	
Federal Waste Generator Description:	Not a generator, verified
State District Owner:	Ny
Large Quantity Handler of Universal Waste:	No
Recognized Trader Importer:	No

ALCON ENGRAVERS INC (Continued) **1000336623**

Recognized Trader Exporter:	No
Spent Lead Acid Battery Importer:	No
Spent Lead Acid Battery Exporter:	No
Current Record:	No
Non Storage Recycler Activity:	Not reported
Electronic Manifest Broker:	Not reported

Receive Date:	20070101
Handler Name: ALCON ENGRAVERS INC	
Federal Waste Generator Description:	Not a generator, verified
State District Owner:	Ny
Large Quantity Handler of Universal Waste:	No
Recognized Trader Importer:	No
Recognized Trader Exporter:	No
Spent Lead Acid Battery Importer:	No
Spent Lead Acid Battery Exporter:	No
Current Record:	Yes
Non Storage Recycler Activity:	Not reported
Electronic Manifest Broker:	Not reported

Receive Date:	19801125
Handler Name: ALCON ENGRAVERS INC	
Federal Waste Generator Description:	Not reported
State District Owner:	Ny
Large Quantity Handler of Universal Waste:	No
Recognized Trader Importer:	No
Recognized Trader Exporter:	No
Spent Lead Acid Battery Importer:	No
Spent Lead Acid Battery Exporter:	No
Current Record:	No
Non Storage Recycler Activity:	Not reported
Electronic Manifest Broker:	Not reported

List of NAICS Codes and Descriptions:

NAICS Codes:	No NAICS Codes Found

Has the Facility Received Notices of Violations:

Found Violation:	Yes
Agency Which Determined Violation:	State
Violation Short Description:	Generators - General
Date Violation was Determined:	19860101
Actual Return to Compliance Date:	19860710
Return to Compliance Qualifier:	Observed
Violation Responsible Agency:	State
Scheduled Compliance Date:	Not reported
Enforcement Identifier:	002
Date of Enforcement Action:	19860630
Enforcement Responsible Agency:	State
Enforcement Docket Number:	Not reported
Enforcement Attorney:	Not reported
Corrective Action Component:	No
Appeal Initiated Date:	Not reported
Appeal Resolution Date:	Not reported
Disposition Status Date:	Not reported
Disposition Status:	Not reported
Disposition Status Description:	Not reported

ALCON ENGRAVERS INC (Continued) **1000336623**

Consent/Final Order Sequence Number:	Not reported
Consent/Final Order Respondent Name:	Not reported
Consent/Final Order Lead Agency:	Not reported
Enforcement Type:	INITIAL 3008(A) COMPLIANCE
Enforcement Responsible Person:	NYDEC
Enforcement Responsible Sub-Organization:	Not reported
SEP Sequence Number:	Not reported
SEP Expenditure Amount:	Not reported
SEP Scheduled Completion Date:	Not reported
SEP Actual Date:	Not reported
SEP Defaulted Date:	Not reported
SEP Type:	Not reported
SEP Type Description:	Not reported
Proposed Amount:	750
Final Monetary Amount:	Not reported
Paid Amount:	Not reported
Final Count:	Not reported
Final Amount:	Not reported

Found Violation:	Yes
Agency Which Determined Violation:	State
Violation Short Description:	Generators - General
Date Violation was Determined:	19860101
Actual Return to Compliance Date:	19860710
Return to Compliance Qualifier:	Observed
Violation Responsible Agency:	State
Scheduled Compliance Date:	19860710
Enforcement Identifier:	001
Date of Enforcement Action:	19860710
Enforcement Responsible Agency:	State
Enforcement Docket Number:	Not reported
Enforcement Attorney:	Not reported
Corrective Action Component:	No
Appeal Initiated Date:	Not reported
Appeal Resolution Date:	Not reported
Disposition Status Date:	Not reported
Disposition Status:	Not reported
Disposition Status Description:	Not reported
Consent/Final Order Sequence Number:	Not reported
Consent/Final Order Respondent Name:	Not reported
Consent/Final Order Lead Agency:	Not reported
Enforcement Type:	FINAL 3008(A) COMPLIANCE ORDER
Enforcement Responsible Person:	NYDEC
Enforcement Responsible Sub-Organization:	Not reported
SEP Sequence Number:	Not reported
SEP Expenditure Amount:	Not reported
SEP Scheduled Completion Date:	Not reported
SEP Actual Date:	Not reported
SEP Defaulted Date:	Not reported
SEP Type:	Not reported
SEP Type Description:	Not reported
Proposed Amount:	Not reported
Final Monetary Amount:	Not reported
Paid Amount:	Not reported
Final Count:	Not reported
Final Amount:	Not reported

ALCON ENGRAVERS INC (Continued) **1000336623**

Found Violation:	No
Agency Which Determined Violation:	Not reported
Violation Short Description:	Not reported
Date Violation was Determined:	Not reported
Actual Return to Compliance Date:	Not reported
Return to Compliance Qualifier:	Not reported
Violation Responsible Agency:	Not reported
Scheduled Compliance Date:	Not reported
Enforcement Identifier:	Not reported
Date of Enforcement Action:	Not reported
Enforcement Responsible Agency:	Not reported
Enforcement Docket Number:	Not reported
Enforcement Attorney:	Not reported
Corrective Action Component:	Not reported
Appeal Initiated Date:	Not reported
Appeal Resolution Date:	Not reported
Disposition Status Date:	Not reported
Disposition Status:	Not reported
Disposition Status Description:	Not reported
Consent/Final Order Sequence Number:	Not reported
Consent/Final Order Respondent Name:	Not reported
Consent/Final Order Lead Agency:	Not reported
Enforcement Type:	Not reported
Enforcement Responsible Person:	Not reported
Enforcement Responsible Sub-Organization:	Not reported
SEP Sequence Number:	Not reported
SEP Expenditure Amount:	Not reported
SEP Scheduled Completion Date:	Not reported
SEP Actual Date:	Not reported
SEP Defaulted Date:	Not reported
SEP Type:	Not reported
SEP Type Description:	Not reported
Proposed Amount:	Not reported
Final Monetary Amount:	Not reported
Paid Amount:	Not reported
Final Count:	Not reported
Final Amount:	Not reported

Evaluation Action Summary:

Evaluation Date:	19860101
Evaluation Responsible Agency:	State
Found Violation:	Yes
Evaluation Type Description:	NON-FINANCIAL RECORD REVIEW
Evaluation Responsible Person Identifier:	NYDEC
Evaluation Responsible Sub-Organization:	Not reported
Actual Return to Compliance Date:	19860710
Scheduled Compliance Date:	Not reported
Date of Request:	Not reported
Date Response Received:	Not reported
Request Agency:	Not reported
Former Citation:	Not reported

Evaluation Date:	19860101
Evaluation Responsible Agency:	State
Found Violation:	Yes
Evaluation Type Description:	NON-FINANCIAL RECORD REVIEW
Evaluation Responsible Person Identifier:	NYDEC

ALCON ENGRAVERS INC (Continued) **1000336623**

Evaluation Responsible Sub-Organization:	Not reported
Actual Return to Compliance Date:	19860710
Scheduled Compliance Date:	19860710
Date of Request:	Not reported
Date Response Received:	Not reported
Request Agency:	Not reported
Former Citation:	Not reported

Evaluation Date:	19910301
Evaluation Responsible Agency:	State
Found Violation:	No
Evaluation Type Description:	COMPLIANCE EVALUATION INSPECTION
Evaluation Responsible Person Identifier:	NYDEC
Evaluation Responsible Sub-Organization:	Not reported
Actual Return to Compliance Date:	Not reported
Scheduled Compliance Date:	Not reported
Date of Request:	Not reported
Date Response Received:	Not reported
Request Agency:	Not reported
Former Citation:	Not reported

FINDS:
Registry ID: 110004335069

Click Here for FRS Facility Detail Report:

Environmental Interest/Information System:
The Resource Conservation and Recovery Act Information System (RCRAInfo) is EPA's comprehensive information system in support of the Resource Conservation and Recovery Act (RCRA) of 1976 and the Hazardous and Solid Waste Amendments (HSWA) of 1984. It tracks many types of information about generators, transporters, treaters, storers, and disposers of hazardous waste.

Click this hyperlink while viewing on your computer to access additional FINDS: detail in the EDR Site Report.

ECHO:
Envid: 1000336623
Registry ID: 110004335069

DFR URL:
Name: ALCON ENGRAVERS INC
Address: 656 BROADWAY
City,State,Zip: NEW YORK, NY 10012

NY MANIFEST:
EPA ID: NYD001507250
Country: USA
Name: Alcon Engravers Inc
Address: 656 BROADWAY
Address 2: Not reported
City,State,Zip: NEW YORK, NY 10012
Zip 4: Not reported
Location Address 1: 656 BROADWAY
Location Address 2: Not reported

ALCON ENGRAVERS INC (Continued) **1000336623**

Location City,State,Zip: NEW YORK, NY 10012
Location Zip 4: Not reported
Facility Status: Not reported
Total Tanks: Not reported
Code: BP

Mailing:
Mailing Name: Alcon Engravers Inc
Mailing Contact: Alcon Engravers Inc
Mailing Address 1: 323 WEST 39TH STREET
Mailing Address 2: Not reported
Mailing City,State,Zip: NEW YORK, NY 10018
Mailing Zip 4: Not reported
Mailing Country: USA
Mailing Phone: 0000000000

Manifest Data:
Document ID: NYA3084682
Manifest Status: C - Completed copy
Trans1 State ID: NY8385-RW
Year: 1986
Trans2 State ID: Not reported
Generator Ship Date: 860815
Trans1 Recv Date: 860815
Trans2 Recv Date: Not reported
TSD Site Recv Date: 860818
Part A Recv Date: 860818
Part B Recv Date: 860822
Generator EPA ID: NYD001507250
Trans1 EPA ID: NYD082785429
Trans2 EPA ID: Not reported
TSDF ID 1: NYD082785429
TSDF ID 2: Not reported
Manifest Tracking Number: Not reported
Import Indicator: Not reported
Export Indicator: Not reported
Discr Quantity Indicator: Not reported
Discr Type Indicator: Not reported
Discr Residue Indicator: Not reported
Discr Partial Reject Indicator: Not reported
Discr Full Reject Indicator: Not reported
Manifest Ref Number: Not reported
Alt Facility RCRA ID: Not reported
Alt Facility Sign Date: Not reported
MGMT Method Type Code: Not reported
Waste Code 1: Corrosive Waste
Waste Code 2: Not reported
Waste Code 3: Not reported
Waste Code 4: Not reported
Waste Code 5: Not reported
Waste Code 6: Not reported
Quantity: 00220
Units: Gallons (liquids only)
Number of Containers: 004
Container Type: Fiberboard or plastic drums, barrels, kegs
Handling Method: Treat
Specific Gravity: 145

ALCON ENGRAVERS INC (Continued) **1000336623**

Document ID:	NJA0013588
Manifest Status:	K - Completed after the designated time
Trans1 State ID:	S7576CD/J
Year:	1985
Trans2 State ID:	Not reported
Generator Ship Date:	850311
Trans1 Recv Date:	850311
Trans2 Recv Date:	Not reported
TSD Site Recv Date:	850311
Part A Recv Date:	850405
Part B Recv Date:	850516
Generator EPA ID:	NYD001507250
Trans1 EPA ID:	NJD001318294
Trans2 EPA ID:	Not reported
TSDF ID 1:	NJD089216790
TSDF ID 2:	Not reported
Manifest Tracking Number:	Not reported
Import Indicator:	Not reported
Export Indicator:	Not reported
Discr Quantity Indicator:	Not reported
Discr Type Indicator:	Not reported
Discr Residue Indicator:	Not reported
Discr Partial Reject Indicator:	Not reported
Discr Full Reject Indicator:	Not reported
Manifest Ref Number:	Not reported
Alt Facility RCRA ID:	Not reported
Alt Facility Sign Date:	Not reported
MGMT Method Type Code:	Not reported
Waste Code 1:	Corrosive Waste
Waste Code 2:	Not reported
Waste Code 3:	Not reported
Waste Code 4:	Not reported
Waste Code 5:	Not reported
Waste Code 6:	Not reported
Quantity:	00055
Units:	Gallons (liquids only)
Number of Containers:	001
Container Type:	Fiberboard or plastic drums, barrels, kegs
Handling Method:	Treat
Specific Gravity:	100

Document ID:	NYO1649034
Manifest Status:	C - Completed copy
Trans1 State ID:	NYJA149
Year:	1984
Trans2 State ID:	S7576CE
Generator Ship Date:	840410
Trans1 Recv Date:	840410
Trans2 Recv Date:	840411
TSD Site Recv Date:	840413
Part A Recv Date:	840418
Part B Recv Date:	840420
Generator EPA ID:	NYD001507250
Trans1 EPA ID:	NJD001318294
Trans2 EPA ID:	Not reported
TSDF ID 1:	NJD089216790
TSDF ID 2:	Not reported

ALCON ENGRAVERS INC (Continued) **1000336623**

Manifest Tracking Number:	Not reported
Import Indicator:	Not reported
Export Indicator:	Not reported
Discr Quantity Indicator:	Not reported
Discr Type Indicator:	Not reported
Discr Residue Indicator:	Not reported
Discr Partial Reject Indicator:	Not reported
Discr Full Reject Indicator:	Not reported
Manifest Ref Number:	Not reported
Alt Facility RCRA ID:	Not reported
Alt Facility Sign Date:	Not reported
MGMT Method Type Code:	Not reported
Waste Code 1:	Corrosive Waste
Waste Code 2:	Not reported
Waste Code 3:	Not reported
Waste Code 4:	Not reported
Waste Code 5:	Not reported
Waste Code 6:	Not reported
Quantity:	00110
Units:	Gallons (liquids only)
Number of Containers:	002
Container Type:	Metal drums, barrels, kegs
Handling Method:	Treat
Specific Gravity:	100

Document ID:	NYO1649088
Manifest Status:	C - Completed copy
Trans1 State ID:	NYJA149
Year:	1984
Trans2 State ID:	S7576CE
Generator Ship Date:	840606
Trans1 Recv Date:	840606
Trans2 Recv Date:	840607
TSD Site Recv Date:	840611
Part A Recv Date:	840613
Part B Recv Date:	840619
Generator EPA ID:	NYD001507250
Trans1 EPA ID:	NJD001318294
Trans2 EPA ID:	Not reported
TSDF ID 1:	NJD089216790
TSDF ID 2:	Not reported
Manifest Tracking Number:	Not reported
Import Indicator:	Not reported
Export Indicator:	Not reported
Discr Quantity Indicator:	Not reported
Discr Type Indicator:	Not reported
Discr Residue Indicator:	Not reported
Discr Partial Reject Indicator:	Not reported
Discr Full Reject Indicator:	Not reported
Manifest Ref Number:	Not reported
Alt Facility RCRA ID:	Not reported
Alt Facility Sign Date:	Not reported
MGMT Method Type Code:	Not reported
Waste Code 1:	Corrosive Waste
Waste Code 2:	Not reported
Waste Code 3:	Not reported
Waste Code 4:	Not reported

ALCON ENGRAVERS INC (Continued) **1000336623**

Waste Code 5:	Not reported
Waste Code 6:	Not reported
Quantity:	00110
Units:	Gallons (liquids only)
Number of Containers:	002
Container Type:	Metal drums, barrels, kegs
Handling Method:	Treat
Specific Gravity:	100
Document ID:	NYO1649097
Manifest Status:	C - Completed copy
Trans1 State ID:	NYJA149
Year:	1984
Trans2 State ID:	S7576CE
Generator Ship Date:	840510
Trans1 Recv Date:	840510
Trans2 Recv Date:	840511
TSD Site Recv Date:	840511
Part A Recv Date:	840521
Part B Recv Date:	840521
Generator EPA ID:	NYD001507250
Trans1 EPA ID:	NJD001318294
Trans2 EPA ID:	Not reported
TSDF ID 1:	NJD089216790
TSDF ID 2:	Not reported
Manifest Tracking Number:	Not reported
Import Indicator:	Not reported
Export Indicator:	Not reported
Discr Quantity Indicator:	Not reported
Discr Type Indicator:	Not reported
Discr Residue Indicator:	Not reported
Discr Partial Reject Indicator:	Not reported
Discr Full Reject Indicator:	Not reported
Manifest Ref Number:	Not reported
Alt Facility RCRA ID:	Not reported
Alt Facility Sign Date:	Not reported
MGMT Method Type Code:	Not reported
Waste Code 1:	Corrosive Waste
Waste Code 2:	Not reported
Waste Code 3:	Not reported
Waste Code 4:	Not reported
Waste Code 5:	Not reported
Waste Code 6:	Not reported
Quantity:	00110
Units:	Gallons (liquids only)
Number of Containers:	002
Container Type:	Metal drums, barrels, kegs
Handling Method:	Treat
Specific Gravity:	100
Document ID:	NYO1648836
Manifest Status:	C - Completed copy
Trans1 State ID:	NYJA149
Year:	1984
Trans2 State ID:	S7576CN
Generator Ship Date:	840306
Trans1 Recv Date:	840306

ALCON ENGRAVERS INC (Continued) **1000336623**

Trans2 Recv Date:	840307
TSD Site Recv Date:	840309
Part A Recv Date:	840312
Part B Recv Date:	840320
Generator EPA ID:	NYD001507250
Trans1 EPA ID:	NJD001318294
Trans2 EPA ID:	Not reported
TSDF ID 1:	NJD089216790
TSDF ID 2:	Not reported
Manifest Tracking Number:	Not reported
Import Indicator:	Not reported
Export Indicator:	Not reported
Discr Quantity Indicator:	Not reported
Discr Type Indicator:	Not reported
Discr Residue Indicator:	Not reported
Discr Partial Reject Indicator:	Not reported
Discr Full Reject Indicator:	Not reported
Manifest Ref Number:	Not reported
Alt Facility RCRA ID:	Not reported
Alt Facility Sign Date:	Not reported
MGMT Method Type Code:	Not reported
Waste Code 1:	Corrosive Waste
Waste Code 2:	Not reported
Waste Code 3:	Not reported
Waste Code 4:	Not reported
Waste Code 5:	Not reported
Waste Code 6:	Not reported
Quantity:	00050
Units:	Gallons (liquids only)
Number of Containers:	001
Container Type:	Metal drums, barrels, kegs
Handling Method:	Treat
Specific Gravity:	100

Document ID:	NYO1648845
Manifest Status:	C - Completed copy
Trans1 State ID:	NYJA149
Year:	1984
Trans2 State ID:	Not reported
Generator Ship Date:	840207
Trans1 Recv Date:	840207
Trans2 Recv Date:	Not reported
TSD Site Recv Date:	840208
Part A Recv Date:	840222
Part B Recv Date:	840223
Generator EPA ID:	NYD001507250
Trans1 EPA ID:	NJD001318294
Trans2 EPA ID:	Not reported
TSDF ID 1:	NJD089216790
TSDF ID 2:	Not reported
Manifest Tracking Number:	Not reported
Import Indicator:	Not reported
Export Indicator:	Not reported
Discr Quantity Indicator:	Not reported
Discr Type Indicator:	Not reported
Discr Residue Indicator:	Not reported
Discr Partial Reject Indicator:	Not reported

ALCON ENGRAVERS INC (Continued) **1000336623**

Discr Full Reject Indicator:	Not reported
Manifest Ref Number:	Not reported
Alt Facility RCRA ID:	Not reported
Alt Facility Sign Date:	Not reported
MGMT Method Type Code:	Not reported
Waste Code 1:	Corrosive Waste
Waste Code 2:	Not reported
Waste Code 3:	Not reported
Waste Code 4:	Not reported
Waste Code 5:	Not reported
Waste Code 6:	Not reported
Quantity:	00110
Units:	Gallons (liquids only)
Number of Containers:	002
Container Type:	Metal drums, barrels, kegs
Handling Method:	Treat
Specific Gravity:	100

Document ID:	NYO1648917
Manifest Status:	C - Completed copy
Trans1 State ID:	NYJA149
Year:	1984
Trans2 State ID:	NJS7576
Generator Ship Date:	840801
Trans1 Recv Date:	840801
Trans2 Recv Date:	840801
TSD Site Recv Date:	840806
Part A Recv Date:	840809
Part B Recv Date:	840817
Generator EPA ID:	NYD001507250
Trans1 EPA ID:	NJD001318294
Trans2 EPA ID:	Not reported
TSDF ID 1:	NJD089216790
TSDF ID 2:	Not reported
Manifest Tracking Number:	Not reported
Import Indicator:	Not reported
Export Indicator:	Not reported
Discr Quantity Indicator:	Not reported
Discr Type Indicator:	Not reported
Discr Residue Indicator:	Not reported
Discr Partial Reject Indicator:	Not reported
Discr Full Reject Indicator:	Not reported
Manifest Ref Number:	Not reported
Alt Facility RCRA ID:	Not reported
Alt Facility Sign Date:	Not reported
MGMT Method Type Code:	Not reported
Waste Code 1:	Corrosive Waste
Waste Code 2:	Not reported
Waste Code 3:	Not reported
Waste Code 4:	Not reported
Waste Code 5:	Not reported
Waste Code 6:	Not reported
Quantity:	00110
Units:	Gallons (liquids only)
Number of Containers:	002
Container Type:	Metal drums, barrels, kegs
Handling Method:	Treat

ALCON ENGRAVERS INC (Continued) **1000336623**

Specific Gravity:	100
Document ID:	NJA0013584
Manifest Status:	K - Completed after the designated time
Trans1 State ID:	NJSWAS757
Year:	1984
Trans2 State ID:	Not reported
Generator Ship Date:	841120
Trans1 Recv Date:	841120
Trans2 Recv Date:	841128
TSD Site Recv Date:	841128
Part A Recv Date:	841218
Part B Recv Date:	841218
Generator EPA ID:	NYD001507250
Trans1 EPA ID:	NJD001318294
Trans2 EPA ID:	Not reported
TSDF ID 1:	NJD089216790
TSDF ID 2:	Not reported
Manifest Tracking Number:	Not reported
Import Indicator:	Not reported
Export Indicator:	Not reported
Discr Quantity Indicator:	Not reported
Discr Type Indicator:	Not reported
Discr Residue Indicator:	Not reported
Discr Partial Reject Indicator:	Not reported
Discr Full Reject Indicator:	Not reported
Manifest Ref Number:	Not reported
Alt Facility RCRA ID:	Not reported
Alt Facility Sign Date:	Not reported
MGMT Method Type Code:	Not reported
Waste Code 1:	Corrosive Waste
Waste Code 2:	Not reported
Waste Code 3:	Not reported
Waste Code 4:	Not reported
Waste Code 5:	Not reported
Waste Code 6:	Not reported
Quantity:	00053
Units:	Gallons (liquids only)
Number of Containers:	001
Container Type:	Fiberboard or plastic drums, barrels, kegs
Handling Method:	Treat
Specific Gravity:	100
Document ID:	NYO1648926
Manifest Status:	C - Completed copy
Trans1 State ID:	NYJA149
Year:	1982
Trans2 State ID:	Not reported
Generator Ship Date:	821108
Trans1 Recv Date:	821108
Trans2 Recv Date:	Not reported
TSD Site Recv Date:	821122
Part A Recv Date:	Not reported
Part B Recv Date:	Not reported
Generator EPA ID:	NYD001507250
Trans1 EPA ID:	NJD001318294
Trans2 EPA ID:	Not reported

ALCON ENGRAVERS INC (Continued) **1000336623**

TSDF ID 1:	RID040098352
TSDF ID 2:	Not reported
Manifest Tracking Number:	Not reported
Import Indicator:	Not reported
Export Indicator:	Not reported
Discr Quantity Indicator:	Not reported
Discr Type Indicator:	Not reported
Discr Residue Indicator:	Not reported
Discr Partial Reject Indicator:	Not reported
Discr Full Reject Indicator:	Not reported
Manifest Ref Number:	Not reported
Alt Facility RCRA ID:	Not reported
Alt Facility Sign Date:	Not reported
MGMT Method Type Code:	Not reported
Waste Code 1:	Corrosive Waste
Waste Code 2:	Not reported
Waste Code 3:	Not reported
Waste Code 4:	Not reported
Waste Code 5:	Not reported
Waste Code 6:	Not reported
Quantity:	00110
Units:	Gallons (liquids only)
Number of Containers:	002
Container Type:	Metal drums, barrels, kegs
Handling Method:	Not reported
Specific Gravity:	100

Document ID:	NYO1648962
Manifest Status:	C - Completed copy
Trans1 State ID:	NYJA149
Year:	1982
Trans2 State ID:	Not reported
Generator Ship Date:	821119
Trans1 Recv Date:	821119
Trans2 Recv Date:	Not reported
TSD Site Recv Date:	821006
Part A Recv Date:	Not reported
Part B Recv Date:	Not reported
Generator EPA ID:	NYD001507250
Trans1 EPA ID:	NJD001318294
Trans2 EPA ID:	Not reported
TSDF ID 1:	RID040098352
TSDF ID 2:	Not reported
Manifest Tracking Number:	Not reported
Import Indicator:	Not reported
Export Indicator:	Not reported
Discr Quantity Indicator:	Not reported
Discr Type Indicator:	Not reported
Discr Residue Indicator:	Not reported
Discr Partial Reject Indicator:	Not reported
Discr Full Reject Indicator:	Not reported
Manifest Ref Number:	Not reported
Alt Facility RCRA ID:	Not reported
Alt Facility Sign Date:	Not reported
MGMT Method Type Code:	Not reported
Waste Code 1:	Corrosive Waste
Waste Code 2:	Not reported

ALCON ENGRAVERS INC (Continued) **1000336623**

Waste Code 3:	Not reported
Waste Code 4:	Not reported
Waste Code 5:	Not reported
Waste Code 6:	Not reported
Quantity:	00110
Units:	Gallons (liquids only)
Number of Containers:	002
Container Type:	Metal drums, barrels, kegs
Handling Method:	Not reported
Specific Gravity:	100

Click this hyperlink while viewing on your computer to access
12 additional NY MANIFEST: record(s) in the EDR Site Report.

K313 **CONSOLIDATED EDISON** **NY MANIFEST** **S111157727**
ESE **OPP 9 EAST 3RD ST** **N/A**
< 1/8 **NEW YORK, NY 10003**
0.103 mi.
542 ft. **Site 12 of 25 in cluster K**

Relative:
Lower

Actual:
40 ft.

NY MANIFEST:

EPA ID:	NYP004230959
Country:	USA
Name:	Consolidated Edison
Address:	OPP 9 EAST 3RD ST
Address 2:	Not reported
City,State,Zip:	NEW YORK, NY 10003
Zip 4:	Not reported
Location Address 1:	OPP 9 EAST 3RD ST
Location Address 2:	Not reported
Location City,State,Zip:	NEW YORK, NY 10003
Location Zip 4:	Not reported
Facility Status:	Not reported
Total Tanks:	Not reported
Code:	BP

Mailing:

Mailing Name:	Consolidated Edison
Mailing Contact:	Tom Teeling
Mailing Address 1:	4 IRVING PLACE RM 828
Mailing Address 2:	Not reported
Mailing City,State,Zip:	NEW YORK, NY 10003
Mailing Zip 4:	Not reported
Mailing Country:	USA
Mailing Phone:	2124603770

Manifest Data:

Document ID:	Not reported
Manifest Status:	Not reported
Trans1 State ID:	NJ0000027193
Year:	2018
Trans2 State ID:	Not reported
Generator Ship Date:	03/15/2011
Trans1 Recv Date:	03/15/2011
Trans2 Recv Date:	Not reported
TSD Site Recv Date:	03/16/2011
Part A Recv Date:	Not reported

CONSOLIDATED EDISON (Continued) **S111157727**

Part B Recv Date:	Not reported
Generator EPA ID:	NYP004230959
Trans1 EPA ID:	Not reported
Trans2 EPA ID:	Not reported
TSDF ID 1:	NJD002200046
TSDF ID 2:	Not reported
Manifest Tracking Number:	007660092JJK
Import Indicator:	N
Export Indicator:	N
Discr Quantity Indicator:	N
Discr Type Indicator:	N
Discr Residue Indicator:	N
Discr Partial Reject Indicator:	N
Discr Full Reject Indicator:	N
Manifest Ref Number:	Not reported
Alt Facility RCRA ID:	Not reported
Alt Facility Sign Date:	Not reported
MGMT Method Type Code:	H111
Waste Code a:	Lead
Waste Code b:	Not reported
Waste Code c:	Not reported
Waste Code e:	Not reported
Waste Code f:	Not reported
Waste Code g:	Not reported
Waste Code 1:	Not reported
Waste Code 2:	Not reported
Waste Code 3:	Not reported
Waste Code 4:	Not reported
Waste Code 5:	Not reported
Waste Code 6:	Not reported
Quantity:	500
Units:	Pounds
Number of Containers:	1
Container Type:	Cargo tanks (tank trucks)
Handling Method:	Treat
Specific Gravity:	1

M314 **65 BLEECKER STREET** **NY AST** **U003383701**
WSW **65 BLEECKER STREET** **N/A**
< 1/8 **NEW YORK, NY 10012**
0.104 mi.
547 ft. **Site 3 of 19 in cluster M**

Relative: AST:
Lower

Actual:
41 ft.

Name:	65 BLEECKER STREET
Address:	65 BLEECKER STREET
City,State,Zip:	NEW YORK, NY 10012
Region:	STATE
DEC Region:	2
Site Status:	Active
Facility Id:	2-057614
Program Type:	PBS
UTM X:	584864.13936
UTM Y:	4508857.49449
Expiration Date:	01/14/2027
Site Type:	Other

65 BLEECKER STREET (Continued) **U003383701**

Affiliation Records:

Site Id:	1027
Affiliation Type:	Emergency Contact
Company Name:	KERWAY REALTY LLC
Contact Type:	Not reported
Contact Name:	LUCY ARCATI
Address1:	Not reported
Address2:	Not reported
City:	Not reported
State:	NN
Zip Code:	Not reported
Country Code:	999
Phone:	(212) 685-1514
EMail:	Not reported
Fax Number:	Not reported
Modified By:	nFormUpd
Date Last Modified:	2022-06-14

Site Id:	1027
Affiliation Type:	Facility Owner
Company Name:	KERWAY REALTY LLC
Contact Type:	AGENT
Contact Name:	LARRY ELEENBERG
Address1:	192 LEXINGTON AVE 6TH FLOOR
Address2:	Not reported
City:	NEW YORK
State:	NY
Zip Code:	10016
Country Code:	001
Phone:	(212) 685-1514
EMail:	Not reported
Fax Number:	Not reported
Modified By:	DMPOKRZY
Date Last Modified:	2017-02-13

Site Id:	1027
Affiliation Type:	Facility Operator
Company Name:	ERNEST MCFADEAN
Contact Type:	Not reported
Contact Name:	ERNEST MCFADEAN
Address1:	253 W 35TH ST
Address2:	Not reported
City:	NEW YORK
State:	NY
Zip Code:	10001
Country Code:	001
Phone:	(347) 513-6322
EMail:	LArcati@spi307.com
Fax Number:	Not reported
Modified By:	nFormUpd
Date Last Modified:	2022-06-14

Site Id:	1027
Affiliation Type:	Mail Contact
Company Name:	KERWAY REALTY LLC
Contact Type:	Property Manager
Contact Name:	LUCY ARCATI

65 BLEECKER STREET (Continued) **U003383701**

Address1:	192 LEXINGTON AVE # 6
Address2:	Not reported
City:	NEW YORK
State:	NY
Zip Code:	10016
Country Code:	001
Phone:	(212) 685-1514
EMail:	LARCATI@SPI307.COM
Fax Number:	Not reported
Modified By:	nFormUpd
Date Last Modified:	2022-06-14

Tank Info:

Tank Number:	001
Tank Id:	2059
Material Code:	0003
Common Name of Substance:	#6 Fuel Oil (On-Site Consumption)

Equipment Records:

	G00 - Tank Secondary Containment - None
	J02 - Dispenser - Suction Dispenser
	A00 - Tank Internal Protection - None
	D01 - Pipe Type - Steel/Carbon Steel/Iron
	E00 - Piping Secondary Containment - None
	H00 - Tank Leak Detection - None
	I01 - Overfill - Float Vent Valve
	K00 - Spill Prevention - None
	L09 - Piping Leak Detection - Exempt Suction Piping
	B00 - Tank External Protection - None
	F00 - Pipe External Protection - None
	C01 - Pipe Location - Aboveground
Tank Location:	Aboveground - contact with soil.... Tank bottom rests on soil, allowing no visual inspection.
Tank Type:	Steel/Carbon Steel/Iron
Tank Status:	In Service
Pipe Model:	Not reported
Install Date:	01/01/1900
Capacity Gallons:	7500
Tightness Test Method:	34
Date Test:	04/08/2022
Next Test Date:	Not reported
Date Tank Closed:	Not reported
Register:	True
Modified By:	MJGRIFFI
Last Modified:	05/09/2022
Material Name:	#4 fuel oil (on-site consumption)

M315 **CON EDISON** **RCRA NonGen / NLR** **1010327716**
WSW **65 BLEEKER STREET** **NY MANIFEST** **NYP004148326**
< 1/8 **NEW YORK, NY 10012**
0.104 mi.
547 ft. **Site 4 of 19 in cluster M**

Relative: **Lower**
Actual: **41 ft.**

RCRA Listings:

Date Form Received by Agency:		20070411
Handler Name:		Con Edison
Handler Address:		Bleeker Street
Handler City,State,Zip:		NEW YORK, NY 10012
EPA ID:		NYP004148326
Contact Name:		DANIEL PONTECORVO
Contact Address:		4 IRVING PL, RM 828
Contact City,State,Zip:		NEW YORK, NY 10003
Contact Telephone:		212-580-8383
Contact Fax:		Not reported
Contact Email:		Not reported
Contact Title:		Not reported
EPA Region:		02
Land Type:		Not reported
Federal Waste Generator Description:		Not a generator, verified
Non-Notifier:		Not reported
Biennial Report Cycle:		Not reported
Accessibility:		Not reported
Active Site Indicator:		Not reported
State District Owner:		Ny
State District:		NYSDEC R2
Mailing Address:		4 IRVING PL, RM 828
Mailing City,State,Zip:		NEW YORK, NY 10003
Owner Name:	Not reported	
Owner Type:		Not reported
Operator Name:	Not reported	
Operator Type:		Not reported
Short-Term Generator Activity:		No
Importer Activity:		No
Mixed Waste Generator:		No
Transporter Activity:		No
Transfer Facility Activity:		No
Recycler Activity with Storage:		No
Small Quantity On-Site Burner Exemption:		No
Smelting Melting and Refining Furnace Exemption:		No
Underground Injection Control:		No
Off-Site Waste Receipt:		No
Universal Waste Indicator:		No
Universal Waste Destination Facility:		No
Federal Universal Waste:		No
Active Site State-Reg Handler:		---
Federal Facility Indicator:		Not reported
Hazardous Secondary Material Indicator:		N
Sub-Part K Indicator:		Not reported
2018 GPRA Permit Baseline:		Not on the Baseline
2018 GPRA Renewals Baseline:		Not on the Baseline
202 GPRA Corrective Action Baseline:		No
Subject to Corrective Action Universe:		No
Non-TSDFs Where RCRA CA has Been Imposed Universe:		No
Corrective Action Priority Ranking:		No NCAPS ranking
Environmental Control Indicator:		No
Institutional Control Indicator:		No

CON EDISON (Continued) **1010327716**

Human Exposure Controls Indicator:	N/A
Groundwater Controls Indicator:	N/A
Significant Non-Complier Universe:	No
Unaddressed Significant Non-Complier Universe:	No
Addressed Significant Non-Complier Universe:	No
Significant Non-Complier With a Compliance Schedule Universe:	No
Financial Assurance Required:	Not reported
Handler Date of Last Change:	20150414
Recognized Trader-Importer:	No
Recognized Trader-Exporter:	No
Importer of Spent Lead Acid Batteries:	No
Exporter of Spent Lead Acid Batteries:	No
Recycler Activity Without Storage:	No
Manifest Broker:	No
Sub-Part P Indicator:	No

Historic Generators:

Receive Date:	20070409
Handler Name: CON EDISON	
Federal Waste Generator Description:	Not reported
State District Owner:	Not reported
Large Quantity Handler of Universal Waste:	No
Recognized Trader Importer:	No
Recognized Trader Exporter:	No
Spent Lead Acid Battery Importer:	No
Spent Lead Acid Battery Exporter:	No
Current Record:	No
Non Storage Recycler Activity:	Not reported
Electronic Manifest Broker:	Not reported

Receive Date:	20070410
Handler Name: CON EDISON	
Federal Waste Generator Description:	Not a generator, verified
State District Owner:	Not reported
Large Quantity Handler of Universal Waste:	No
Recognized Trader Importer:	No
Recognized Trader Exporter:	No
Spent Lead Acid Battery Importer:	No
Spent Lead Acid Battery Exporter:	No
Current Record:	No
Non Storage Recycler Activity:	Not reported
Electronic Manifest Broker:	Not reported

Receive Date:	20070411
Handler Name: CON EDISON	
Federal Waste Generator Description:	Not a generator, verified
State District Owner:	Ny
Large Quantity Handler of Universal Waste:	No
Recognized Trader Importer:	No
Recognized Trader Exporter:	No
Spent Lead Acid Battery Importer:	No
Spent Lead Acid Battery Exporter:	No
Current Record:	Yes
Non Storage Recycler Activity:	Not reported
Electronic Manifest Broker:	Not reported

CON EDISON (Continued) **1010327716**

List of NAICS Codes and Descriptions:
NAICS Codes: No NAICS Codes Found

Facility Has Received Notices of Violations:
Violations: No Violations Found

Evaluation Action Summary:
Evaluations: No Evaluations Found

NY MANIFEST:

EPA ID:	NYP004148326
Country:	USA
Name:	Consolidated Edison
Address:	65 BLEEKER STREET
Address 2:	Not reported
City,State,Zip:	NEW YORK, NY 10012
Zip 4:	Not reported
Location Address 1:	bleecker st & crosby st
Location Address 2:	Not reported
Location City,State,Zip:	manhattan, NY
Location Zip 4:	Not reported
Facility Status:	Not reported
Total Tanks:	Not reported
Code:	BP

Mailing:

Mailing Name:	Consolidated Edison
Mailing Contact:	Franklyn Murray
Mailing Address 1:	4 IRVING PL RM 828
Mailing Address 2:	Not reported
Mailing City,State,Zip:	NEW YORK, NY 10003
Mailing Zip 4:	Not reported
Mailing Country:	USA
Mailing Phone:	2124602808

Manifest Data:

Document ID:	Not reported
Manifest Status:	Not reported
Trans1 State ID:	NYD006982359
Year:	2018
Trans2 State ID:	Not reported
Generator Ship Date:	02/23/2007
Trans1 Recv Date:	02/23/2007
Trans2 Recv Date:	Not reported
TSD Site Recv Date:	02/26/2007
Part A Recv Date:	Not reported
Part B Recv Date:	Not reported
Generator EPA ID:	NYP004148326
Trans1 EPA ID:	Not reported
Trans2 EPA ID:	Not reported
TSDF ID 1:	NYD077444263
TSDF ID 2:	Not reported
Manifest Tracking Number:	001436409FLE
Import Indicator:	N

CON EDISON (Continued) **1010327716**

Export Indicator:	N
Discr Quantity Indicator:	N
Discr Type Indicator:	N
Discr Residue Indicator:	N
Discr Partial Reject Indicator:	N
Discr Full Reject Indicator:	N
Manifest Ref Number:	Not reported
Alt Facility RCRA ID:	Not reported
Alt Facility Sign Date:	Not reported
MGMT Method Type Code:	H141
Waste Code a:	Benzene
Waste Code b:	Not reported
Waste Code c:	Not reported
Waste Code e:	Not reported
Waste Code f:	Not reported
Waste Code g:	Not reported
Waste Code 1:	Not reported
Waste Code 2:	Not reported
Waste Code 3:	Not reported
Waste Code 4:	Not reported
Waste Code 5:	Not reported
Waste Code 6:	Not reported
Quantity:	50
Units:	Pounds
Number of Containers:	1
Container Type:	Metal drums, barrels, kegs
Handling Method:	Landfill
Specific Gravity:	1

Document ID:	Not reported
Manifest Status:	Not reported
Trans1 State ID:	NYD006982359
Year:	2018
Trans2 State ID:	Not reported
Generator Ship Date:	02/23/2007
Trans1 Recv Date:	02/23/2007
Trans2 Recv Date:	Not reported
TSD Site Recv Date:	02/26/2007
Part A Recv Date:	Not reported
Part B Recv Date:	Not reported
Generator EPA ID:	NYP004148326
Trans1 EPA ID:	Not reported
Trans2 EPA ID:	Not reported
TSDF ID 1:	NYD980593636
TSDF ID 2:	Not reported
Manifest Tracking Number:	001450484FLE
Import Indicator:	N
Export Indicator:	N
Discr Quantity Indicator:	N
Discr Type Indicator:	N
Discr Residue Indicator:	N
Discr Partial Reject Indicator:	N
Discr Full Reject Indicator:	N
Manifest Ref Number:	Not reported
Alt Facility RCRA ID:	Not reported
Alt Facility Sign Date:	Not reported
MGMT Method Type Code:	H141

CON EDISON (Continued) **1010327716**

Waste Code a:	Benzene
Waste Code b:	Not reported
Waste Code c:	Not reported
Waste Code e:	Not reported
Waste Code f:	Not reported
Waste Code g:	Not reported
Waste Code 1:	Not reported
Waste Code 2:	Not reported
Waste Code 3:	Not reported
Waste Code 4:	Not reported
Waste Code 5:	Not reported
Waste Code 6:	Not reported
Quantity:	80
Units:	Gallons (liquids only)
Number of Containers:	2
Container Type:	Metal drums, barrels, kegs
Handling Method:	Treat
Specific Gravity:	1
Document ID:	Not reported
Manifest Status:	Not reported
Trans1 State ID:	NYD006982359
Year:	2018
Trans2 State ID:	Not reported
Generator Ship Date:	02/26/2007
Trans1 Recv Date:	02/26/2007
Trans2 Recv Date:	Not reported
TSD Site Recv Date:	02/27/2007
Part A Recv Date:	Not reported
Part B Recv Date:	Not reported
Generator EPA ID:	NYP004148326
Trans1 EPA ID:	Not reported
Trans2 EPA ID:	Not reported
TSDF ID 1:	NYD077444263
TSDF ID 2:	Not reported
Manifest Tracking Number:	001450368FLE
Import Indicator:	N
Export Indicator:	N
Discr Quantity Indicator:	N
Discr Type Indicator:	N
Discr Residue Indicator:	N
Discr Partial Reject Indicator:	N
Discr Full Reject Indicator:	N
Manifest Ref Number:	Not reported
Alt Facility RCRA ID:	Not reported
Alt Facility Sign Date:	Not reported
MGMT Method Type Code:	H141
Waste Code a:	Benzene
Waste Code b:	Not reported
Waste Code c:	Not reported
Waste Code e:	Not reported
Waste Code f:	Not reported
Waste Code g:	Not reported
Waste Code 1:	Not reported
Waste Code 2:	Not reported
Waste Code 3:	Not reported
Waste Code 4:	Not reported

CON EDISON (Continued) **1010327716**

Waste Code 5:	Not reported
Waste Code 6:	Not reported
Quantity:	50
Units:	Pounds
Number of Containers:	1
Container Type:	Metal drums, barrels, kegs
Handling Method:	Landfill
Specific Gravity:	1
Document ID:	Not reported
Manifest Status:	Not reported
Trans1 State ID:	NYD006982359
Year:	2018
Trans2 State ID:	Not reported
Generator Ship Date:	02/26/2007
Trans1 Recv Date:	02/26/2007
Trans2 Recv Date:	Not reported
TSD Site Recv Date:	02/27/2007
Part A Recv Date:	Not reported
Part B Recv Date:	Not reported
Generator EPA ID:	NYP004148326
Trans1 EPA ID:	Not reported
Trans2 EPA ID:	Not reported
TSDF ID 1:	NYD980593636
TSDF ID 2:	Not reported
Manifest Tracking Number:	001450483FLE
Import Indicator:	N
Export Indicator:	N
Discr Quantity Indicator:	N
Discr Type Indicator:	N
Discr Residue Indicator:	N
Discr Partial Reject Indicator:	N
Discr Full Reject Indicator:	N
Manifest Ref Number:	Not reported
Alt Facility RCRA ID:	Not reported
Alt Facility Sign Date:	Not reported
MGMT Method Type Code:	H141
Waste Code a:	Benzene
Waste Code b:	Not reported
Waste Code c:	Not reported
Waste Code e:	Not reported
Waste Code f:	Not reported
Waste Code g:	Not reported
Waste Code 1:	Not reported
Waste Code 2:	Not reported
Waste Code 3:	Not reported
Waste Code 4:	Not reported
Waste Code 5:	Not reported
Waste Code 6:	Not reported
Quantity:	110
Units:	Gallons (liquids only)
Number of Containers:	3
Container Type:	Metal drums, barrels, kegs
Handling Method:	Treat
Specific Gravity:	1

I316 **CON EDISON GAS DRIP: GAS MAIN** **RCRA NonGen / NLR** **1016143959**
South **BLECKER ST & ELIZABETH ST** **NY MANIFEST** **NYP004267464**
< 1/8 **NEW YORK, NY 10012**
0.104 mi.
548 ft. **Site 14 of 25 in cluster I**

Relative: **Higher**

Actual: **43 ft.**

RCRA Listings:

Date Form Received by Agency:		20170728
Handler Name:		Con Edison Gas Drip: Gas Main
Handler Address:		Blecker St & Elizabeth St
Handler City,State,Zip:		NEW YORK, NY 10012
EPA ID:		NYP004267464
Contact Name:		LOUIS CLARK
Contact Address:		Not reported
Contact City,State,Zip:		Not reported
Contact Telephone:		347-539-6192
Contact Fax:		Not reported
Contact Email:		Not reported
Contact Title:		SR SPECIALIST
EPA Region:		02
Land Type:		Private
Federal Waste Generator Description:		Not a generator, verified
Non-Notifier:		Not reported
Biennial Report Cycle:		Not reported
Accessibility:		Not reported
Active Site Indicator:		Not reported
State District Owner:		Ny
State District:		NYSDEC R2
Mailing Address:		IRVING PL, RM 828
Mailing City,State,Zip:		NEW YORK, NY 10003
Owner Name:	Not reported	
Owner Type:		Not reported
Operator Name:	Not reported	
Operator Type:		Not reported
Short-Term Generator Activity:		No
Importer Activity:		No
Mixed Waste Generator:		No
Transporter Activity:		No
Transfer Facility Activity:		No
Recycler Activity with Storage:		No
Small Quantity On-Site Burner Exemption:		No
Smelting Melting and Refining Furnace Exemption:		No
Underground Injection Control:		No
Off-Site Waste Receipt:		No
Universal Waste Indicator:		No
Universal Waste Destination Facility:		No
Federal Universal Waste:		No
Active Site State-Reg Handler:		---
Federal Facility Indicator:		Not reported
Hazardous Secondary Material Indicator:		N
Sub-Part K Indicator:		Not reported
2018 GPRA Permit Baseline:		Not on the Baseline
2018 GPRA Renewals Baseline:		Not on the Baseline
202 GPRA Corrective Action Baseline:		No
Subject to Corrective Action Universe:		No
Non-TSDFs Where RCRA CA has Been Imposed Universe:		No
Corrective Action Priority Ranking:		No NCAPS ranking
Environmental Control Indicator:		No
Institutional Control Indicator:		No

CON EDISON GAS DRIP: GAS MAIN (Continued) **1016143959**

Human Exposure Controls Indicator:	N/A
Groundwater Controls Indicator:	N/A
Significant Non-Complier Universe:	No
Unaddressed Significant Non-Complier Universe:	No
Addressed Significant Non-Complier Universe:	No
Significant Non-Complier With a Compliance Schedule Universe:	No
Financial Assurance Required:	Not reported
Handler Date of Last Change:	20171012
Recognized Trader-Importer:	No
Recognized Trader-Exporter:	No
Importer of Spent Lead Acid Batteries:	No
Exporter of Spent Lead Acid Batteries:	No
Recycler Activity Without Storage:	No
Manifest Broker:	No
Sub-Part P Indicator:	No

Historic Generators:

Receive Date:	20120910
Handler Name:	CON EDISON GAS DRIP: GAS MAIN
Federal Waste Generator Description:	Very Small Quantity Generator (formerly Conditionally-Exempt Small Quantity Generator
State District Owner:	Ny
Large Quantity Handler of Universal Waste:	No
Recognized Trader Importer:	No
Recognized Trader Exporter:	No
Spent Lead Acid Battery Importer:	No
Spent Lead Acid Battery Exporter:	No
Current Record:	No
Non Storage Recycler Activity:	No
Electronic Manifest Broker:	No

Receive Date:	20170728
Handler Name:	CON EDISON GAS DRIP: GAS MAIN
Federal Waste Generator Description:	Not a generator, verified
State District Owner:	Ny
Large Quantity Handler of Universal Waste:	No
Recognized Trader Importer:	No
Recognized Trader Exporter:	No
Spent Lead Acid Battery Importer:	No
Spent Lead Acid Battery Exporter:	No
Current Record:	Yes
Non Storage Recycler Activity:	No
Electronic Manifest Broker:	No

List of NAICS Codes and Descriptions:

NAICS Codes:	No NAICS Codes Found

Facility Has Received Notices of Violations:

Violations:	No Violations Found

Evaluation Action Summary:

Evaluations:	No Evaluations Found

CON EDISON GAS DRIP: GAS MAIN (Continued) **1016143959**

NY MANIFEST:

EPA ID:	NYP004267464
Country:	USA
Name:	Con Edison
Address:	BLECKER ST & ELIZABETH ST
Address 2:	Not reported
City,State,Zip:	NEW YORK, NY 10012
Zip 4:	Not reported
Location Address 1:	ELIZABETH ST & BLEEKERS ST
Location Address 2:	Not reported
Location City,State,Zip:	NEW YORK, NY
Location Zip 4:	Not reported
Facility Status:	Not reported
Total Tanks:	Not reported
Code:	BP

Mailing:

Mailing Name:	Con Edison
Mailing Contact:	Con Edison-Manhole 58863
Mailing Address 1:	4 IRVING PL 15TH FLOOR
Mailing Address 2:	Not reported
Mailing City,State,Zip:	NEW YORK, NY 10003
Mailing Zip 4:	Not reported
Mailing Country:	USA
Mailing Phone:	2124603770

Manifest Data:

Document ID:	Not reported
Manifest Status:	Not reported
Trans1 State ID:	NJD003812047
Year:	2018
Trans2 State ID:	Not reported
Generator Ship Date:	09/10/2012
Trans1 Recv Date:	09/10/2012
Trans2 Recv Date:	Not reported
TSD Site Recv Date:	09/10/2012
Part A Recv Date:	Not reported
Part B Recv Date:	Not reported
Generator EPA ID:	NYP004267464
Trans1 EPA ID:	Not reported
Trans2 EPA ID:	Not reported
TSDF ID 1:	NJD991291105
TSDF ID 2:	Not reported
Manifest Tracking Number:	001674552GBF
Import Indicator:	N
Export Indicator:	N
Discr Quantity Indicator:	N
Discr Type Indicator:	N
Discr Residue Indicator:	N
Discr Partial Reject Indicator:	N
Discr Full Reject Indicator:	N
Manifest Ref Number:	Not reported
Alt Facility RCRA ID:	Not reported
Alt Facility Sign Date:	Not reported
MGMT Method Type Code:	H141
Waste Code a:	Benzene
Waste Code b:	Not reported

CON EDISON GAS DRIP: GAS MAIN (Continued) **1016143959**

Waste Code c:	Not reported
Waste Code e:	Not reported
Waste Code f:	Not reported
Waste Code g:	Not reported
Waste Code 1:	Not reported
Waste Code 2:	Not reported
Waste Code 3:	Not reported
Waste Code 4:	Not reported
Waste Code 5:	Not reported
Waste Code 6:	Not reported
Quantity:	120
Units:	Gallons (liquids only)
Number of Containers:	1
Container Type:	Cargo tanks (tank trucks)
Handling Method:	Treat
Specific Gravity:	1

I317 **CON EDISON GAS DRIP: GAS MAIN** **NJ MANIFEST** **S117986180**
South **BLECKER ST & ELIZABETH ST** **N/A**
< 1/8 **NEW YORK, NY 10012**
0.104 mi.
548 ft. **Site 15 of 25 in cluster I**

Relative: **Higher**

Actual: **43 ft.**

NJ MANIFEST:

EPA ID:	NYP004267464
Name:	CON EDISON GAS DRIP: GAS MAIN
Address:	BLECKER ST & ELIZABETH ST
City,State,Zip:	NEW YORK, NY 10012
County:	Not reported
Mailing Address:	IRVING PL, RM 828
Mailing City,State,Zip:	NEW YORK, NY 10003
Telephone:	Not reported
Emergency Telephone:	Not reported
Contact:	LOUIS CLARK
Comments:	Not reported
SIC Code:	Not reported
County:	NY061
Municipal:	Not reported
Previous EPAID:	Not reported
Generator Flag:	Not reported
Transporter Flag:	Not reported
TSDF Flag:	Not reported
Name Change:	Not reported
Date Change:	Not reported

Manifest Data:

EPA ID:	NYP004267464
Manifest Number:	001674552GBF
Date Shipped:	9/10/2012
TSDF EPA ID:	NJD991291105
Transporter EPA ID:	NJD003812047
Transporter 2 EPA ID:	Not reported
Transporter 3 EPA ID:	Not reported
Transporter 4 EPA ID:	Not reported
Transporter 5 EPA ID:	Not reported
Transporter 6 EPA ID:	Not reported
Transporter 7 EPA ID:	Not reported

CON EDISON GAS DRIP: GAS MAIN (Continued) **S117986180**

Transporter 8 EPA ID:	Not reported
Transporter 9 EPA ID:	Not reported
Transporter 10 EPA ID:	Not reported
Date Trans1 Transported Waste:	Not reported
Date Trans2 Transported Waste:	Not reported
Date Trans3 Transported Waste:	Not reported
Date Trans4 Transported Waste:	Not reported
Date Trans5 Transported Waste:	Not reported
Date Trans6 Transported Waste:	Not reported
Date Trans7 Transported Waste:	Not reported
Date Trans8 Transported Waste:	Not reported
Date Trans9 Transported Waste:	Not reported
Date Trans10 Transported Waste:	Not reported
Date TSDF Received Waste:	Not reported
TSDF EPA Facility Name:	Not reported
QTY Units:	Not reported
Transporter SEQ ID:	Not reported
Transporter-1 Date:	Not reported
Waste SEQ ID:	Not reported
Waste Type Code 2:	Not reported
Waste Type Code 3:	Not reported
Waste Type Code 4:	Not reported
Waste Type Code 5:	Not reported
Waste Type Code 6:	Not reported
Date Accepted:	Not reported
Manifest Discrepancy Type:	Not reported
Data Entry Number:	Not reported
Was Load Rejected:	Not reported
Reason Load Was Rejected:	Not reported

Waste:

Manifest Year:	Not reported
Waste Code:	D018
Hand Code:	Not reported
Quantity:	120.00
Unit:	gallons

I318 **CON EDISON SERVICE BOX: 33384** **RCRA NonGen / NLR** **1016974081**
South **BLEECKER ST & ELIZABETH ST** **NY MANIFEST** **NYP004478913**
< 1/8 **NEW YORK, NY 10002**
0.104 mi.
548 ft. **Site 16 of 25 in cluster I**

Relative:
Higher

Actual:
43 ft.

RCRA Listings:

Date Form Received by Agency:	20140426
Handler Name:	Con Edison Service Box: 33384
Handler Address:	Bleecker St & Elizabeth St
Handler City,State,Zip:	NEW YORK, NY 10002
EPA ID:	NYP004478913
Contact Name:	THOMAS TEELING
Contact Address:	Not reported
Contact City,State,Zip:	Not reported
Contact Telephone:	212-460-3770
Contact Fax:	Not reported
Contact Email:	Not reported
Contact Title:	SENIOR SCIENTIST

CON EDISON SERVICE BOX: 33384 (Continued) **1016974081**

EPA Region:		02
Land Type:		Private
Federal Waste Generator Description:		Not a generator, verified
Non-Notifier:		Not reported
Biennial Report Cycle:		Not reported
Accessibility:		Not reported
Active Site Indicator:		Not reported
State District Owner:		Ny
State District:		NYSDEC R2
Mailing Address:		IRVING PL, 15TH FL NE
Mailing City,State,Zip:		NEW YORK, NY 10003
Owner Name:	Not reported	
Owner Type:		Not reported
Operator Name:	Not reported	
Operator Type:		Not reported
Short-Term Generator Activity:		No
Importer Activity:		No
Mixed Waste Generator:		No
Transporter Activity:		No
Transfer Facility Activity:		No
Recycler Activity with Storage:		No
Small Quantity On-Site Burner Exemption:		No
Smelting Melting and Refining Furnace Exemption:		No
Underground Injection Control:		No
Off-Site Waste Receipt:		No
Universal Waste Indicator:		No
Universal Waste Destination Facility:		No
Federal Universal Waste:		No
Active Site State-Reg Handler:		---
Federal Facility Indicator:		Not reported
Hazardous Secondary Material Indicator:		N
Sub-Part K Indicator:		Not reported
2018 GPRA Permit Baseline:		Not on the Baseline
2018 GPRA Renewals Baseline:		Not on the Baseline
202 GPRA Corrective Action Baseline:		No
Subject to Corrective Action Universe:		No
Non-TSDFs Where RCRA CA has Been Imposed Universe:		No
Corrective Action Priority Ranking:		No NCAPS ranking
Environmental Control Indicator:		No
Institutional Control Indicator:		No
Human Exposure Controls Indicator:		N/A
Groundwater Controls Indicator:		N/A
Significant Non-Complier Universe:		No
Unaddressed Significant Non-Complier Universe:		No
Addressed Significant Non-Complier Universe:		No
Significant Non-Complier With a Compliance Schedule Universe:		No
Financial Assurance Required:		Not reported
Handler Date of Last Change:		20141014
Recognized Trader-Importer:		No
Recognized Trader-Exporter:		No
Importer of Spent Lead Acid Batteries:		No
Exporter of Spent Lead Acid Batteries:		No
Recycler Activity Without Storage:		No
Manifest Broker:		No
Sub-Part P Indicator:		No

CON EDISON SERVICE BOX: 33384 (Continued) **1016974081**

Historic Generators:

Receive Date:	20140326
Handler Name: CON EDISON SERVICE BOX:	33384
Federal Waste Generator Description:	Very Small Quantity Generator (formerly Conditionally-Exempt Small Quantity Generator
State District Owner:	Ny
Large Quantity Handler of Universal Waste:	No
Recognized Trader Importer:	No
Recognized Trader Exporter:	No
Spent Lead Acid Battery Importer:	No
Spent Lead Acid Battery Exporter:	No
Current Record:	No
Non Storage Recycler Activity:	Not reported
Electronic Manifest Broker:	Not reported

Receive Date:	20140426
Handler Name: CON EDISON SERVICE BOX:	33384
Federal Waste Generator Description:	Not a generator, verified
State District Owner:	Ny
Large Quantity Handler of Universal Waste:	No
Recognized Trader Importer:	No
Recognized Trader Exporter:	No
Spent Lead Acid Battery Importer:	No
Spent Lead Acid Battery Exporter:	No
Current Record:	Yes
Non Storage Recycler Activity:	Not reported
Electronic Manifest Broker:	Not reported

List of NAICS Codes and Descriptions:

NAICS Codes:	No NAICS Codes Found

Facility Has Received Notices of Violations:

Violations:	No Violations Found

Evaluation Action Summary:

Evaluations:	No Evaluations Found

NY MANIFEST:

EPA ID:	NYP004478913
Country:	USA
Name:	Con Edison
Address:	BLEECKER ST & ELIZABETH ST
Address 2:	SW COR
City,State,Zip:	NEW YORK, NY 10002
Zip 4:	Not reported
Location Address 1:	S/W/C BLEECKER & LAFAYETTE ST
Location Address 2:	SB33384
Location City,State,Zip:	NEW YORK, NY 10002
Location Zip 4:	Not reported
Facility Status:	Not reported
Total Tanks:	Not reported
Code:	BP

Mailing:

CON EDISON SERVICE BOX: 33384 (Continued) **1016974081**

Mailing Name:	Con Edison
Mailing Contact:	Con Edison
Mailing Address 1:	4 IRVING ST
Mailing Address 2:	15TH ST
Mailing City,State,Zip:	NEW YORK, NY 10003
Mailing Zip 4:	Not reported
Mailing Country:	USA
Mailing Phone:	Not reported

Manifest Data:

Document ID:	Not reported
Manifest Status:	Not reported
Trans1 State ID:	NJD003812047
Year:	2018
Trans2 State ID:	Not reported
Generator Ship Date:	03/26/2014
Trans1 Recv Date:	03/26/2014
Trans2 Recv Date:	Not reported
TSD Site Recv Date:	03/28/2014
Part A Recv Date:	Not reported
Part B Recv Date:	Not reported
Generator EPA ID:	NYP004478913
Trans1 EPA ID:	Not reported
Trans2 EPA ID:	Not reported
TSDF ID 1:	NJD991291105
TSDF ID 2:	Not reported
Manifest Tracking Number:	002359573GBF
Import Indicator:	N
Export Indicator:	N
Discr Quantity Indicator:	N
Discr Type Indicator:	N
Discr Residue Indicator:	N
Discr Partial Reject Indicator:	N
Discr Full Reject Indicator:	N
Manifest Ref Number:	Not reported
Alt Facility RCRA ID:	Not reported
Alt Facility Sign Date:	Not reported
MGMT Method Type Code:	H110
Waste Code a:	Lead
Waste Code b:	Not reported
Waste Code c:	Not reported
Waste Code e:	Not reported
Waste Code f:	Not reported
Waste Code g:	Not reported
Waste Code 1:	Not reported
Waste Code 2:	Not reported
Waste Code 3:	Not reported
Waste Code 4:	Not reported
Waste Code 5:	Not reported
Waste Code 6:	Not reported
Quantity:	100
Units:	Pounds
Number of Containers:	1
Container Type:	Cargo tanks (tank trucks)
Handling Method:	Treat
Specific Gravity:	1

G319 **CON EDISON -** **E MANIFEST** **1031617833**
NNW **709 BROADWAY** **N/A**
< 1/8 **MANHATTAN, NY 10003**
0.104 mi.
551 ft. **Site 30 of 31 in cluster G**

Relative:
Lower

Actual:
40 ft.

E MANIFEST:

Manifest Tracking Number:	006857970GBF
Last Updated Date:	20210813
Shipped Date:	20210728
Received Date:	20210804
Manifest Status:	Signed
Submission Type:	DataImage5Copy
Origin Type:	Service
Generator EPA ID:	NYR000114579
Generator Name:	Con Edison -
Generator Location Street Number:	Not reported
Generator Location Street 1:	709 BROADWAY
Generator Location Street 2:	Not reported
Generator Location City:	MANHATTAN
Generator Location State:	NY
Generator Location Zip:	10003
Generator Mail Street Number:	Not reported
Generator Mail Street 1:	36 BUTLER STREET
Generator Mail Street 2:	Not reported
Generator Mail City:	Elizabeth
Generator Mail Zip:	07206
Generator Mail State:	NJ
Generator Contact Company Name:	Not reported
Designated Facility EPA ID:	NJD991291105
Designated Facility Name:	Clean Earth Of North Jersey
Designated Facility Mail Street Number:	105
Designated Facility Mail Street 1:	Not reported
Designated Facility Mail Street 2:	JACOBUS AVE
Designated Facility Mail City:	KEARNY
Designated Facility Mail Zip:	07032
Designated Facility Mail State:	NJ
Designated Facility Location Street Number:	105
Designated Facility Location Street 1:	JACOBUS AVE
Designated Facility Location Street 2:	Not reported
Designated Facility Location City:	KEARNY
Designated Facility Location Zip:	07032
Designated Facility Location State:	NJ
Designated Facility Contact Company Name:	Not reported
Manifest Residue Indicator:	N
Rejection Indicator:	N

Transporter:

Manifest Tracking Number:	006857970GBF
Transporter Line Number:	1
Transporter EPA ID:	NJD003812047
Transporter Name:	Acv Environmental Services Inc.

Waste Line:

Manifest Tracking Number:	006857970GBF
Waste Line Number:	1
U.S. DOT Hazardous Indicator:	Y
U.S. DOT ID Number:	NA3082

CON EDISON - (Continued) **1031617833**

U.S. DOT Description:	Na3082, Hazardous Waste, Liquid N.O.S., 9, Pg Iii, Rq (Lead)
Non-Hazardous Waste Description:	Not reported
Number of Containers:	1
Container Type Code:	TT
Container Type Description:	Cargo tanks (tank trucks)
Waste Quantity:	800
Quantity Unit of Measure Code:	P
Quantity Unit of Measure Description:	Pounds
Waste Quantity, in Tons:	0.4
Acute Waste Quantity, in Tons:	0
Non-Acute Waste Quantity, in Tons:	0.4
Waste Quantity, in Kilograms:	362.812
Acute Waste Quantity, in Kilograms:	0
Non-Acute Waste Quantity, in Kilorgrams:	362.812
Management Method Code:	H110
Management Method Description:	STABILIZATION
Waste Residue Indicator:	N
Quantity Discrepancy Indicator:	N
Waste Type Discrepancy Indicator:	N
Waste Density:	Not reported
Waste Density Unit of Measure Code:	Not reported
Waste Density Unit of Measure Description:	Not reported
Form Code:	Not reported
Form Code Description:	Not reported
Source Code:	Not reported
Source Code Description:	Not reported
Waste Minimization Code:	Not reported
Waste Minimization Code Description:	Not reported
Consent Number:	Not reported
EPA Waste Indicator:	Y
Federal Waste Codes:	D008
Quantity Haz Kg:	362.812
Quantity Haz Tons:	0.4
Quantity Non Haz Kg:	0
Quantity Non Haz Tons:	0
State Waste Codes:	NY-T

M320 **59 BLEECKER STREET** **NY UST** **U004293498**
SW **59 BLEECKER STREET** **N/A**
< 1/8 **NEW YORK, NY 10012**
0.105 mi.
552 ft. **Site 5 of 19 in cluster M**

Relative: **Lower**

Actual: **41 ft.**

UST:

Name:	59 BLEECKER STREET
Address:	59 BLEECKER STREET
City,State,Zip:	NEW YORK, NY 10012
Id/Status:	2-612987 / Unregulated/Closed
Program Type:	PBS
Region:	STATE
DEC Region:	2
Expiration Date:	N/A
UTM X:	584887.21537
UTM Y:	4508835.56387
Site Type:	Other Wholesale/Retail Sales

Affiliation Records:

Site Id:	581156

59 BLEECKER STREET (Continued) **U004293498**

Affiliation Type:	Emergency Contact
Company Name:	59 BLEECKER REALTY LLC
Contact Type:	Not reported
Contact Name:	LUCY ARCATI
Address1:	Not reported
Address2:	Not reported
City:	Not reported
State:	NN
Zip Code:	Not reported
Country Code:	001
Phone:	(212) 685-1514
EMail:	Not reported
Fax Number:	Not reported
Modified By:	ACDANIEL
Date Last Modified:	2019-01-08

Site Id:	581156
Affiliation Type:	Facility Operator
Company Name:	59 BLEECKER STREET
Contact Type:	Not reported
Contact Name:	SHULSKY PROPERTIES, INC.
Address1:	Not reported
Address2:	Not reported
City:	Not reported
State:	NN
Zip Code:	Not reported
Country Code:	001
Phone:	(212) 685-1514
EMail:	Not reported
Fax Number:	Not reported
Modified By:	ACDANIEL
Date Last Modified:	2019-01-08

Site Id:	581156
Affiliation Type:	Mail Contact
Company Name:	SHULSKY PROPERTIES, INC.
Contact Type:	Not reported
Contact Name:	MS. LUCY ARCATI
Address1:	192 LEXINGTON AVENUE
Address2:	6TH FLOOR
City:	NEW YORK
State:	NY
Zip Code:	10016
Country Code:	001
Phone:	(212) 685-1514
EMail:	LARCATI@SPI307.COM
Fax Number:	Not reported
Modified By:	ACDANIEL
Date Last Modified:	2019-01-08

Site Id:	581156
Affiliation Type:	Facility Owner
Company Name:	59 BLEECKER REALTY LLC
Contact Type:	AGENT
Contact Name:	LARRY ELLENBERG
Address1:	192 LEXINGTON AVENUE, 6TH FLOOR
Address2:	Not reported

59 BLEECKER STREET (Continued) **U004293498**

City:	NEW YORK
State:	NY
Zip Code:	10016
Country Code:	001
Phone:	(212) 685-1514
EMail:	Not reported
Fax Number:	Not reported
Modified By:	ACDANIEL
Date Last Modified:	2019-01-08

Tank Info:

Tank Number:	01
Tank ID:	278748
Tank Status:	Closed - Removed
Material Name:	Closed - Removed
Capacity Gallons:	350
Install Date:	Not reported
Date Tank Closed:	03/20/2018
Registered:	True
Tank Location:	Underground
Tank Type:	Fiberglass reinforced plastic [FRP]
Tightness Test Method:	-
Date Test:	Not reported
Next Test Date:	Not reported
Pipe Model:	Not reported
Modified By:	MJGRIFFI
Last Modified:	05/09/2022

Equipment Records:

J00 - Dispenser - None
A00 - Tank Internal Protection - None
D01 - Pipe Type - Steel/Carbon Steel/Iron
E00 - Piping Secondary Containment - None
H00 - Tank Leak Detection - None
I00 - Overfill - None
K00 - Spill Prevention - None
B00 - Tank External Protection - None
F00 - Pipe External Protection - None
C02 - Pipe Location - Underground/On-ground
G00 - Tank Secondary Containment - None
L00 - Piping Leak Detection - None

Tank Number:	02
Tank ID:	278750
Tank Status:	Closed - Removed
Material Name:	Closed - Removed
Capacity Gallons:	550
Install Date:	Not reported
Date Tank Closed:	03/20/2018
Registered:	True
Tank Location:	Underground
Tank Type:	Fiberglass reinforced plastic [FRP]
Tightness Test Method:	-
Date Test:	Not reported
Next Test Date:	Not reported

59 BLEECKER STREET (Continued) **U004293498**

Pipe Model: Not reported
Modified By: MJGRIFFI
Last Modified: 05/09/2022

Equipment Records:

J00 - Dispenser - None
A00 - Tank Internal Protection - None
D01 - Pipe Type - Steel/Carbon Steel/Iron
E00 - Piping Secondary Containment - None
H00 - Tank Leak Detection - None
I00 - Overfill - None
K00 - Spill Prevention - None
B00 - Tank External Protection - None
F00 - Pipe External Protection - None
C02 - Pipe Location - Underground/On-ground
G00 - Tank Secondary Containment - None
L00 - Piping Leak Detection - None

Tank Number: 03
Tank ID: 278751
Tank Status: Closed - Removed
Material Name: Closed - Removed
Capacity Gallons: 550
Install Date: Not reported
Date Tank Closed: 03/20/2018
Registered: True
Tank Location: Underground
Tank Type: Fiberglass reinforced plastic [FRP]
Tightness Test Method: -
Date Test: Not reported
Next Test Date: Not reported
Pipe Model: Not reported
Modified By: MJGRIFFI
Last Modified: 05/09/2022

Equipment Records:

J00 - Dispenser - None
A00 - Tank Internal Protection - None
D01 - Pipe Type - Steel/Carbon Steel/Iron
E00 - Piping Secondary Containment - None
H00 - Tank Leak Detection - None
I00 - Overfill - None
K00 - Spill Prevention - None
B00 - Tank External Protection - None
F00 - Pipe External Protection - None
C02 - Pipe Location - Underground/On-ground
G00 - Tank Secondary Containment - None
L00 - Piping Leak Detection - None

Tank Number: 04
Tank ID: 278752
Tank Status: Closed - Removed
Material Name: Closed - Removed
Capacity Gallons: 550
Install Date: Not reported
Date Tank Closed: 03/20/2018

59 BLEECKER STREET (Continued) **U004293498**

Registered:	True
Tank Location:	Underground
Tank Type:	Fiberglass reinforced plastic [FRP]
Tightness Test Method:	-
Date Test:	Not reported
Next Test Date:	Not reported
Pipe Model:	Not reported
Modified By:	MJGRIFFI
Last Modified:	05/09/2022

Equipment Records:

J00 - Dispenser - None
A00 - Tank Internal Protection - None
D01 - Pipe Type - Steel/Carbon Steel/Iron
E00 - Piping Secondary Containment - None
H00 - Tank Leak Detection - None
I00 - Overfill - None
K00 - Spill Prevention - None
B00 - Tank External Protection - None
F00 - Pipe External Protection - None
C02 - Pipe Location - Underground/On-ground
G00 - Tank Secondary Containment - None
L00 - Piping Leak Detection - None

Tank Number:	05
Tank ID:	278753
Tank Status:	Closed - Removed
Material Name:	Closed - Removed
Capacity Gallons:	550
Install Date:	Not reported
Date Tank Closed:	03/20/2018
Registered:	True
Tank Location:	Underground
Tank Type:	Fiberglass reinforced plastic [FRP]
Tightness Test Method:	-
Date Test:	Not reported
Next Test Date:	Not reported
Pipe Model:	Not reported
Modified By:	MJGRIFFI
Last Modified:	05/09/2022

Equipment Records:

J00 - Dispenser - None
A00 - Tank Internal Protection - None
D01 - Pipe Type - Steel/Carbon Steel/Iron
E00 - Piping Secondary Containment - None
H00 - Tank Leak Detection - None
I00 - Overfill - None
K00 - Spill Prevention - None
B00 - Tank External Protection - None
F00 - Pipe External Protection - None
C02 - Pipe Location - Underground/On-ground
G00 - Tank Secondary Containment - None
L00 - Piping Leak Detection - None

Tank Number: 06

59 BLEECKER STREET (Continued) **U004293498**

Tank ID:	278754
Tank Status:	Closed - Removed
Material Name:	Closed - Removed
Capacity Gallons:	550
Install Date:	Not reported
Date Tank Closed:	03/20/2018
Registered:	True
Tank Location:	Underground
Tank Type:	Fiberglass reinforced plastic [FRP]
Tightness Test Method:	-
Date Test:	Not reported
Next Test Date:	Not reported
Pipe Model:	Not reported
Modified By:	MJGRIFFI
Last Modified:	05/09/2022

Equipment Records:

J00 - Dispenser - None
A00 - Tank Internal Protection - None
D01 - Pipe Type - Steel/Carbon Steel/Iron
E00 - Piping Secondary Containment - None
H00 - Tank Leak Detection - None
I00 - Overfill - None
K00 - Spill Prevention - None
B00 - Tank External Protection - None
F00 - Pipe External Protection - None
C02 - Pipe Location - Underground/On-ground
G00 - Tank Secondary Containment - None
L00 - Piping Leak Detection - None

Tank Number:	07
Tank ID:	278755
Tank Status:	Closed - Removed
Material Name:	Closed - Removed
Capacity Gallons:	550
Install Date:	Not reported
Date Tank Closed:	03/20/2018
Registered:	True
Tank Location:	Underground
Tank Type:	Fiberglass reinforced plastic [FRP]
Tightness Test Method:	-
Date Test:	Not reported
Next Test Date:	Not reported
Pipe Model:	Not reported
Modified By:	MJGRIFFI
Last Modified:	05/09/2022

Equipment Records:

J00 - Dispenser - None
A00 - Tank Internal Protection - None
D01 - Pipe Type - Steel/Carbon Steel/Iron
E00 - Piping Secondary Containment - None
H00 - Tank Leak Detection - None
I00 - Overfill - None
K00 - Spill Prevention - None
B00 - Tank External Protection - None
F00 - Pipe External Protection - None

59 BLEECKER STREET (Continued) **U004293498**

C02 - Pipe Location - Underground/On-ground
G00 - Tank Secondary Containment - None
L00 - Piping Leak Detection - None

Tank Number: 08
Tank ID: 278756
Tank Status: Closed - Removed
Material Name: Closed - Removed
Capacity Gallons: 550
Install Date: Not reported
Date Tank Closed: 03/20/2018
Registered: True
Tank Location: Underground
Tank Type: Fiberglass reinforced plastic [FRP]
Tightness Test Method: -
Date Test: Not reported
Next Test Date: Not reported
Pipe Model: Not reported
Modified By: MJGRIFFI
Last Modified: 05/09/2022

Equipment Records:

J00 - Dispenser - None
A00 - Tank Internal Protection - None
D01 - Pipe Type - Steel/Carbon Steel/Iron
E00 - Piping Secondary Containment - None
H00 - Tank Leak Detection - None
I00 - Overfill - None
K00 - Spill Prevention - None
B00 - Tank External Protection - None
F00 - Pipe External Protection - None
C02 - Pipe Location - Underground/On-ground
G00 - Tank Secondary Containment - None
L00 - Piping Leak Detection - None

Tank Number: 09
Tank ID: 278757
Tank Status: Closed - Removed
Material Name: Closed - Removed
Capacity Gallons: 550
Install Date: Not reported
Date Tank Closed: 03/20/2018
Registered: True
Tank Location: Underground
Tank Type: Fiberglass reinforced plastic [FRP]
Tightness Test Method: -
Date Test: Not reported
Next Test Date: Not reported
Pipe Model: Not reported
Modified By: MJGRIFFI
Last Modified: 05/09/2022

Equipment Records:

J00 - Dispenser - None
A00 - Tank Internal Protection - None
D01 - Pipe Type - Steel/Carbon Steel/Iron

59 BLEECKER STREET (Continued) **U004293498**

E00 - Piping Secondary Containment - None
H00 - Tank Leak Detection - None
I00 - Overfill - None
K00 - Spill Prevention - None
B00 - Tank External Protection - None
F00 - Pipe External Protection - None
C02 - Pipe Location - Underground/On-ground
G00 - Tank Secondary Containment - None
L00 - Piping Leak Detection - None

Tank Number:	10
Tank ID:	278758
Tank Status:	Closed - Removed
Material Name:	Closed - Removed
Capacity Gallons:	550
Install Date:	Not reported
Date Tank Closed:	03/20/2018
Registered:	True
Tank Location:	Underground
Tank Type:	Fiberglass reinforced plastic [FRP]
Tightness Test Method:	-
Date Test:	Not reported
Next Test Date:	Not reported
Pipe Model:	Not reported
Modified By:	MJGRIFFI
Last Modified:	05/09/2022

Equipment Records:

J00 - Dispenser - None
A00 - Tank Internal Protection - None
D01 - Pipe Type - Steel/Carbon Steel/Iron
E00 - Piping Secondary Containment - None
H00 - Tank Leak Detection - None
I00 - Overfill - None
K00 - Spill Prevention - None
B00 - Tank External Protection - None
F00 - Pipe External Protection - None
C02 - Pipe Location - Underground/On-ground
G00 - Tank Secondary Containment - None
L00 - Piping Leak Detection - None

Tank Number:	11
Tank ID:	278759
Tank Status:	Closed - Removed
Material Name:	Closed - Removed
Capacity Gallons:	550
Install Date:	Not reported
Date Tank Closed:	03/20/2018
Registered:	True
Tank Location:	Underground
Tank Type:	Fiberglass reinforced plastic [FRP]
Tightness Test Method:	-
Date Test:	Not reported
Next Test Date:	Not reported
Pipe Model:	Not reported
Modified By:	MJGRIFFI

59 BLEECKER STREET (Continued) **U004293498**

Last Modified: 05/09/2022

Equipment Records:

J00 - Dispenser - None
A00 - Tank Internal Protection - None
D01 - Pipe Type - Steel/Carbon Steel/Iron
E00 - Piping Secondary Containment - None
H00 - Tank Leak Detection - None
I00 - Overfill - None
K00 - Spill Prevention - None
B00 - Tank External Protection - None
F00 - Pipe External Protection - None
C02 - Pipe Location - Underground/On-ground
G00 - Tank Secondary Containment - None
L00 - Piping Leak Detection - None

Tank Number: 12
Tank ID: 278760
Tank Status: Closed - Removed
Material Name: Closed - Removed
Capacity Gallons: 550
Install Date: Not reported
Date Tank Closed: 03/20/2018
Registered: True
Tank Location: Underground
Tank Type: Fiberglass reinforced plastic [FRP]
Tightness Test Method: -
Date Test: Not reported
Next Test Date: Not reported
Pipe Model: Not reported
Modified By: MJGRIFFI
Last Modified: 05/09/2022

Equipment Records:

J00 - Dispenser - None
A00 - Tank Internal Protection - None
D01 - Pipe Type - Steel/Carbon Steel/Iron
E00 - Piping Secondary Containment - None
H00 - Tank Leak Detection - None
I00 - Overfill - None
K00 - Spill Prevention - None
B00 - Tank External Protection - None
F00 - Pipe External Protection - None
C02 - Pipe Location - Underground/On-ground
G00 - Tank Secondary Containment - None
L00 - Piping Leak Detection - None

Tank Number: 13
Tank ID: 278761
Tank Status: Closed - Removed
Material Name: Closed - Removed
Capacity Gallons: 550
Install Date: Not reported
Date Tank Closed: 03/20/2018
Registered: True
Tank Location: Underground

59 BLEECKER STREET (Continued) **U004293498**

Tank Type:	Fiberglass reinforced plastic [FRP]
Tightness Test Method:	-
Date Test:	Not reported
Next Test Date:	Not reported
Pipe Model:	Not reported
Modified By:	MJGRIFFI
Last Modified:	05/09/2022

Equipment Records:

J00 - Dispenser - None
A00 - Tank Internal Protection - None
D01 - Pipe Type - Steel/Carbon Steel/Iron
E00 - Piping Secondary Containment - None
H00 - Tank Leak Detection - None
I00 - Overfill - None
K00 - Spill Prevention - None
C02 - Pipe Location - Underground/On-ground
G00 - Tank Secondary Containment - None
L00 - Piping Leak Detection - None
B00 - Tank External Protection - None
F00 - Pipe External Protection - None

Tank Number:	14
Tank ID:	278762
Tank Status:	Closed - Removed
Material Name:	Closed - Removed
Capacity Gallons:	2000
Install Date:	Not reported
Date Tank Closed:	03/20/2018
Registered:	True
Tank Location:	Underground
Tank Type:	Fiberglass reinforced plastic [FRP]
Tightness Test Method:	-
Date Test:	Not reported
Next Test Date:	Not reported
Pipe Model:	Not reported
Modified By:	MJGRIFFI
Last Modified:	05/09/2022

Equipment Records:

J00 - Dispenser - None
A00 - Tank Internal Protection - None
D01 - Pipe Type - Steel/Carbon Steel/Iron
E00 - Piping Secondary Containment - None
H00 - Tank Leak Detection - None
I00 - Overfill - None
K00 - Spill Prevention - None
C02 - Pipe Location - Underground/On-ground
B00 - Tank External Protection - None
F00 - Pipe External Protection - None
G00 - Tank Secondary Containment - None
L00 - Piping Leak Detection - None

J321 **COMMERCCIAL** **NY Spills** **S131509045**
West **665 E BROADWAY 3RD FLR** **N/A**
< 1/8 **MANHATTAN, NY**
0.105 mi.
554 ft. **Site 7 of 15 in cluster J**

Relative:
Lower

Actual:
39 ft.

SPILLS:

Name:	COMMERCCIAL
Address:	665 E BROADWAY 3RD FLR
City,State,Zip:	MANHATTAN, NY
Spill Number/Closed Date:	2304999 / 2023-09-11
Facility ID:	2304999
Facility Type:	ER
DER Facility ID:	602532
Site ID:	656926
DEC Region:	2
Spill Cause:	Other
Spill Class:	Not reported
SWIS:	3101
Spill Date:	2023-09-09
Investigator:	RHLIN
Referred To:	Not reported
Reported to Dept:	2023-09-09
CID:	Not reported
Water Affected:	Not reported
Spill Source:	Commercial/Industrial
Spill Notifier:	Other
Cleanup Ceased:	Not reported
Cleanup Meets Std:	False
Last Inspection:	Not reported
Recommended Penalty:	False
UST Trust:	False
Remediation Phase:	0
Date Entered In Computer:	2023-09-09
Spill Record Last Update:	2023-09-11
Spiller Name:	FAY CHOW MERCHANTS
Spiller Company:	UNK
Spiller Address:	665 E BROADWAY 3RD FLR
Spiller Company:	999
Contact Name:	FAY CHOW MERCHANTS
Latitude:	Not reported
Longitude:	Not reported
DEC Memo:	9/11/23-Lin-Incident not within DEC spills unit's jurisdiction. Case closed.
Remarks:	caller reporting an unk type odor from a market that sells fish and meat.

All Materials:

Site ID:	656926
Operable Unit ID:	1403832
Operable Unit:	01
Material ID:	2420769
Material Code:	0064A
Material Name:	unknown material
Case No.:	Not reported
Material FA:	Other
Quantity:	Not reported
Units:	Not reported
Recovered:	Not reported
Resource Affected:	Not reported

COMMERCCIAL (Continued) **S131509045**

Oxygenate: Not reported

J322 **CON EDISON SERVICE BOX: 27242** **RCRA NonGen / NLR** **1016974304**
West **665-667 BROADWAY & BOND ST N OF** **NY MANIFEST** **NYP004481222**
< 1/8 **NEW YORK, NY 10012**
0.105 mi.
554 ft. **Site 8 of 15 in cluster J**

Relative: RCRA Listings:
Lower

Actual: Date Form Received by Agency: 20140427
39 ft. Handler Name: Con Edison Service Box: 27242
Handler Address: Broadway & Bond St N Of
Handler City,State,Zip: NEW YORK, NY 10012
EPA ID: NYP004481222
Contact Name: THOMAS TEELING
Contact Address: Not reported
Contact City,State,Zip: Not reported
Contact Telephone: 212-460-3770
Contact Fax: Not reported
Contact Email: Not reported
Contact Title: SENIOR SCIENTIST
EPA Region: 02
Land Type: Private
Federal Waste Generator Description: Not a generator, verified
Non-Notifier: Not reported
Biennial Report Cycle: Not reported
Accessibility: Not reported
Active Site Indicator: Not reported
State District Owner: Ny
State District: NYSDEC R2
Mailing Address: IRVING PL, 15TH FL NE
Mailing City,State,Zip: NEW YORK, NY 10003
Owner Name: Not reported
Owner Type: Not reported
Operator Name: Not reported
Operator Type: Not reported
Short-Term Generator Activity: No
Importer Activity: No
Mixed Waste Generator: No
Transporter Activity: No
Transfer Facility Activity: No
Recycler Activity with Storage: No
Small Quantity On-Site Burner Exemption: No
Smelting Melting and Refining Furnace Exemption: No
Underground Injection Control: No
Off-Site Waste Receipt: No
Universal Waste Indicator: No
Universal Waste Destination Facility: No
Federal Universal Waste: No
Active Site State-Reg Handler: ---
Federal Facility Indicator: Not reported
Hazardous Secondary Material Indicator: N
Sub-Part K Indicator: Not reported
2018 GPRA Permit Baseline: Not on the Baseline
2018 GPRA Renewals Baseline: Not on the Baseline
202 GPRA Corrective Action Baseline: No
Subject to Corrective Action Universe: No

CON EDISON SERVICE BOX: 27242 (Continued) **1016974304**

Non-TSDFs Where RCRA CA has Been Imposed Universe:	No
Corrective Action Priority Ranking:	No NCAPS ranking
Environmental Control Indicator:	No
Institutional Control Indicator:	No
Human Exposure Controls Indicator:	N/A
Groundwater Controls Indicator:	N/A
Significant Non-Complier Universe:	No
Unaddressed Significant Non-Complier Universe:	No
Addressed Significant Non-Complier Universe:	No
Significant Non-Complier With a Compliance Schedule Universe:	No
Financial Assurance Required:	Not reported
Handler Date of Last Change:	20141014
Recognized Trader-Importer:	No
Recognized Trader-Exporter:	No
Importer of Spent Lead Acid Batteries:	No
Exporter of Spent Lead Acid Batteries:	No
Recycler Activity Without Storage:	No
Manifest Broker:	No
Sub-Part P Indicator:	No

Historic Generators:

Receive Date:	20140327
Handler Name: CON EDISON SERVICE BOX:	27242
Federal Waste Generator Description:	Very Small Quantity Generator (formerly Conditionally-Exempt Small Quantity Generator
State District Owner:	Ny
Large Quantity Handler of Universal Waste:	No
Recognized Trader Importer:	No
Recognized Trader Exporter:	No
Spent Lead Acid Battery Importer:	No
Spent Lead Acid Battery Exporter:	No
Current Record:	No
Non Storage Recycler Activity:	Not reported
Electronic Manifest Broker:	Not reported

Receive Date:	20140427
Handler Name: CON EDISON SERVICE BOX:	27242
Federal Waste Generator Description:	Not a generator, verified
State District Owner:	Ny
Large Quantity Handler of Universal Waste:	No
Recognized Trader Importer:	No
Recognized Trader Exporter:	No
Spent Lead Acid Battery Importer:	No
Spent Lead Acid Battery Exporter:	No
Current Record:	Yes
Non Storage Recycler Activity:	Not reported
Electronic Manifest Broker:	Not reported

List of NAICS Codes and Descriptions:

NAICS Codes:	No NAICS Codes Found

Facility Has Received Notices of Violations:

Violations:	No Violations Found

CON EDISON SERVICE BOX: 27242 (Continued) **1016974304**

Evaluation Action Summary:
Evaluations: No Evaluations Found

NY MANIFEST:

EPA ID:	NYP004481222
Country:	USA
Name:	Con Edison
Address:	665-667 BROADWAY & BOND ST N O
Address 2:	Not reported
City,State,Zip:	NEW YORK, NY 10012
Zip 4:	Not reported
Location Address 1:	665-667 BROADWAY & BOND ST
Location Address 2:	SB27242
Location City,State,Zip:	NEW YORK, NY 10012
Location Zip 4:	Not reported
Facility Status:	Not reported
Total Tanks:	Not reported
Code:	BP

Mailing:

Mailing Name:	Con Edison
Mailing Contact:	Con Edison
Mailing Address 1:	4 IRVING ST
Mailing Address 2:	15TH ST
Mailing City,State,Zip:	NEW YORK, NY 10003
Mailing Zip 4:	Not reported
Mailing Country:	USA
Mailing Phone:	Not reported

Manifest Data:

Document ID:	Not reported
Manifest Status:	Not reported
Trans1 State ID:	NJD003812047
Year:	2018
Trans2 State ID:	Not reported
Generator Ship Date:	03/27/2014
Trans1 Recv Date:	03/27/2014
Trans2 Recv Date:	Not reported
TSD Site Recv Date:	03/28/2014
Part A Recv Date:	Not reported
Part B Recv Date:	Not reported
Generator EPA ID:	NYP004481222
Trans1 EPA ID:	Not reported
Trans2 EPA ID:	Not reported
TSDF ID 1:	NJD991291105
TSDF ID 2:	Not reported
Manifest Tracking Number:	002406175GBF
Import Indicator:	N
Export Indicator:	N
Discr Quantity Indicator:	N
Discr Type Indicator:	N
Discr Residue Indicator:	N
Discr Partial Reject Indicator:	N
Discr Full Reject Indicator:	N
Manifest Ref Number:	Not reported

CON EDISON SERVICE BOX: 27242 (Continued) **1016974304**

Alt Facility RCRA ID:	Not reported
Alt Facility Sign Date:	Not reported
MGMT Method Type Code:	H110
Waste Code a:	Lead
Waste Code b:	Not reported
Waste Code c:	Not reported
Waste Code e:	Not reported
Waste Code f:	Not reported
Waste Code g:	Not reported
Waste Code 1:	Not reported
Waste Code 2:	Not reported
Waste Code 3:	Not reported
Waste Code 4:	Not reported
Waste Code 5:	Not reported
Waste Code 6:	Not reported
Quantity:	800
Units:	Pounds
Number of Containers:	1
Container Type:	Cargo tanks (tank trucks)
Handling Method:	Treat
Specific Gravity:	1

G323 **CON EDISON** **E MANIFEST** **1031627408**
NNW **707 BROADWAY** **N/A**
< 1/8 **NEW YORK, NY 10009**
0.105 mi.
556 ft. **Site 31 of 31 in cluster G**

Relative: **Lower**
Actual: **39 ft.**

E MANIFEST:

Manifest Tracking Number:	015835247FLE
Last Updated Date:	20211019
Shipped Date:	20211009
Received Date:	20211011
Manifest Status:	Signed
Submission Type:	DataImage5Copy
Origin Type:	Service
Generator EPA ID:	NYR000114579
Generator Name:	Con Edison
Generator Location Street Number:	Not reported
Generator Location Street 1:	707 BROADWAY
Generator Location Street 2:	Not reported
Generator Location City:	NEW YORK
Generator Location State:	NY
Generator Location Zip:	10009
Generator Mail Street Number:	Not reported
Generator Mail Street 1:	116 Skyline Drive
Generator Mail Street 2:	Not reported
Generator Mail City:	South Plainfield
Generator Mail Zip:	10462
Generator Mail State:	NJ
Generator Contact Company Name:	Not reported
Designated Facility EPA ID:	NJD991291105
Designated Facility Name:	Clean Earth Of North Jersey
Designated Facility Mail Street Number:	105
Designated Facility Mail Street 1:	Not reported
Designated Facility Mail Street 2:	JACOBUS AVE
Designated Facility Mail City:	KEARNY

CON EDISON (Continued) **1031627408**

Designated Facility Mail Zip: 07032
Designated Facility Mail State: NJ
Designated Facility Location Street Number: 105
Designated Facility Location Street 1: JACOBUS AVE
Designated Facility Location Street 2: Not reported
Designated Facility Location City: KEARNY
Designated Facility Location Zip: 07032
Designated Facility Location State: NJ
Designated Facility Contact Company Name: Not reported
Manifest Residue Indicator: N
Rejection Indicator: N

Transporter:
Manifest Tracking Number: 015835247FLE
Transporter Line Number: 1
Transporter EPA ID: MAD039322250
Transporter Name: Clean Harbors Environmental Services Inc

Waste Line:
Manifest Tracking Number: 015835247FLE
Waste Line Number: 1
U.S. DOT Hazardous Indicator: Y
U.S. DOT ID Number: NA3082
U.S. DOT Description: Na3082, Hazardous Waste, Liquid N.O.S., 9, Pg Iii, Rq
Non-Hazardous Waste Description: Not reported
Number of Containers: 1
Container Type Code: TT
Container Type Description: Cargo tanks (tank trucks)
Waste Quantity: 3000
Quantity Unit of Measure Code: P
Quantity Unit of Measure Description: Pounds
Waste Quantity, in Tons: 1.5
Acute Waste Quantity, in Tons: 0
Non-Acute Waste Quantity, in Tons: 1.5
Waste Quantity, in Kilograms: 1360.545
Acute Waste Quantity, in Kilograms: 0
Non-Acute Waste Quantity, in Kilorgrams: 1360.545
Management Method Code: H110
Management Method Description: STABILIZATION
Waste Residue Indicator: N
Quantity Discrepancy Indicator: N
Waste Type Discrepancy Indicator: N
Waste Density: Not reported
Waste Density Unit of Measure Code: Not reported
Waste Density Unit of Measure Description: Not reported
Form Code: Not reported
Form Code Description: Not reported
Source Code: Not reported
Source Code Description: Not reported
Waste Minimization Code: Not reported
Waste Minimization Code Description: Not reported
Consent Number: Not reported
EPA Waste Indicator: Y
Federal Waste Codes: D008
Quantity Haz Kg: 1360.545
Quantity Haz Tons: 1.5

CON EDISON (Continued) **1031627408**

Quantity Non Haz Kg: 0
Quantity Non Haz Tons: 0
State Waste Codes: NY-T

L324 **CONSOLIDATED EDISON CO OF N.Y** **RCRA NonGen / NLR** **1026059506**
SSE **1 BLEEKER STREET @ BOWERY** **E MANIFEST** **NYP005244785**
< 1/8 **NEW YORK, NY 10012**
0.105 mi.
557 ft. **Site 16 of 28 in cluster L**

Relative: **Higher**
Actual: **42 ft.**

RCRA Listings:

Date Form Received by Agency:		20220316
Handler Name:		Con Edison
Handler Address:		Bleeker St & Broadway
Handler City,State,Zip:		NEW YORK, NY 10012
EPA ID:		NYP005244785
Contact Name:		THOMAS TEELING
Contact Address:		IRVING PL 15TH FL NE
Contact City,State,Zip:		NEW YORK, NY 10003
Contact Telephone:		212-460-3770
Contact Fax:		Not reported
Contact Email:		Not reported
Contact Title:		SENIOR SCIENTIST
EPA Region:		02
Land Type:		Not reported
Federal Waste Generator Description:		Not a generator, verified
Non-Notifier:		Not reported
Biennial Report Cycle:		Not reported
Accessibility:		Not reported
Active Site Indicator:		Not reported
State District Owner:		Ny
State District:		NYSDEC R2
Mailing Address:		IRVING PL 15TH FL NE
Mailing City,State,Zip:		NEW YORK, NY 10003
Owner Name:	Not reported	
Owner Type:		Not reported
Operator Name:	Not reported	
Operator Type:		Not reported
Short-Term Generator Activity:		No
Importer Activity:		No
Mixed Waste Generator:		No
Transporter Activity:		No
Transfer Facility Activity:		No
Recycler Activity with Storage:		No
Small Quantity On-Site Burner Exemption:		No
Smelting Melting and Refining Furnace Exemption:		No
Underground Injection Control:		No
Off-Site Waste Receipt:		No
Universal Waste Indicator:		No
Universal Waste Destination Facility:		No
Federal Universal Waste:		No
Active Site State-Reg Handler:		---
Federal Facility Indicator:		Not reported
Hazardous Secondary Material Indicator:		N
Sub-Part K Indicator:		Not reported
2018 GPRA Permit Baseline:		Not on the Baseline
2018 GPRA Renewals Baseline:		Not on the Baseline
202 GPRA Corrective Action Baseline:		No

CONSOLIDATED EDISON CO OF N.Y (Continued) **1026059506**

Subject to Corrective Action Universe:	No
Non-TSDFs Where RCRA CA has Been Imposed Universe:	No
Corrective Action Priority Ranking:	No NCAPS ranking
Environmental Control Indicator:	No
Institutional Control Indicator:	No
Human Exposure Controls Indicator:	N/A
Groundwater Controls Indicator:	N/A
Significant Non-Complier Universe:	No
Unaddressed Significant Non-Complier Universe:	No
Addressed Significant Non-Complier Universe:	No
Significant Non-Complier With a Compliance Schedule Universe:	No
Financial Assurance Required:	Not reported
Handler Date of Last Change:	20220316
Recognized Trader-Importer:	No
Recognized Trader-Exporter:	No
Importer of Spent Lead Acid Batteries:	No
Exporter of Spent Lead Acid Batteries:	No
Recycler Activity Without Storage:	No
Manifest Broker:	No
Sub-Part P Indicator:	No

Historic Generators:

Receive Date:	20220316
Handler Name: CON EDISON	
Federal Waste Generator Description:	Not a generator, verified
State District Owner:	Ny
Large Quantity Handler of Universal Waste:	No
Recognized Trader Importer:	No
Recognized Trader Exporter:	No
Spent Lead Acid Battery Importer:	No
Spent Lead Acid Battery Exporter:	No
Current Record:	Yes
Non Storage Recycler Activity:	No
Electronic Manifest Broker:	No

Receive Date:	20191122
Handler Name: CON EDISON	
Federal Waste Generator Description:	Small Quantity Generator
State District Owner:	Ny
Large Quantity Handler of Universal Waste:	No
Recognized Trader Importer:	No
Recognized Trader Exporter:	No
Spent Lead Acid Battery Importer:	No
Spent Lead Acid Battery Exporter:	No
Current Record:	No
Non Storage Recycler Activity:	No
Electronic Manifest Broker:	No

List of NAICS Codes and Descriptions:

NAICS Codes:	No NAICS Codes Found

Facility Has Received Notices of Violations:

Violations:	No Violations Found

CONSOLIDATED EDISON CO OF N.Y (Continued) **1026059506**

Evaluation Action Summary:
Evaluations: No Evaluations Found

E MANIFEST:

Manifest Tracking Number:	013205483FLE
Last Updated Date:	20200228
Shipped Date:	20191123
Received Date:	20191203
Manifest Status:	Signed
Submission Type:	DataImage5Copy
Origin Type:	Mail
Generator EPA ID:	NYP005244785
Generator Name:	Consolidated Edison Co Of N.Y
Generator Location Street Number:	1
Generator Location Street 1:	1 BLEEKER STREET @ BOWERY
Generator Location Street 2:	ATTN: TOM DENISCO
Generator Location City:	NEW YORK
Generator Location State:	NY
Generator Location Zip:	10012
Generator Mail Street Number:	1
Generator Mail Street 1:	BLEEKER STREET @ BOWERY
Generator Mail Street 2:	ATTN: TOM DENISCO
Generator Mail City:	New York
Generator Mail Zip:	10012
Generator Mail State:	NY
Generator Contact Company Name:	Not reported
Designated Facility EPA ID:	ALD983167891
Designated Facility Name:	Tci Of Alabama, Llc
Designated Facility Mail Street Number:	101
Designated Facility Mail Street 1:	Not reported
Designated Facility Mail Street 2:	PARKWAY EAST
Designated Facility Mail City:	PELL CITY
Designated Facility Mail Zip:	35125
Designated Facility Mail State:	AL
Designated Facility Location Street Number:	101
Designated Facility Location Street 1:	PARKWAY EAST
Designated Facility Location Street 2:	Not reported
Designated Facility Location City:	PELL CITY
Designated Facility Location Zip:	35125
Designated Facility Location State:	AL
Designated Facility Contact Company Name:	Not reported
Manifest Residue Indicator:	N
Rejection Indicator:	N

PCB Information:

Manifest Tracking Number:	013205483FLE
Waste Line Number:	1
Article or Container ID:	RT4220
Bulk Identity:	Not reported
Date of Removal:	20191123
Load Type:	ArticleInContainer
Load Type Description:	Article in Container
Waste Type:	CABLE
Weight:	673

CONSOLIDATED EDISON CO OF N.Y (Continued) **1026059506**

Transporter:
- Manifest Tracking Number: 013205483FLE
- Transporter Line Number: 1
- Transporter EPA ID: MAC300016672
- Transporter Name: Triumvirate Environmental Inc

Waste Line:
- Manifest Tracking Number: 013205483FLE
- Waste Line Number: 1
- U.S. DOT Hazardous Indicator: Y
- U.S. DOT ID Number: UN2315
- U.S. DOT Description: Un2315, Polychlorinated Biphenyls, Solid 9, Ii (>50ppm Pilc Cable)
- Non-Hazardous Waste Description: Not reported
- Number of Containers: 1
- Container Type Code: CM
- Container Type Description: Metal boxes, cartons, cases (including roll offs)
- Waste Quantity: 400
- Quantity Unit of Measure Code: K
- Quantity Unit of Measure Description: Kilograms
- Waste Quantity, in Tons: 0.44099975
- Acute Waste Quantity, in Tons: 0
- Non-Acute Waste Quantity, in Tons: 0.44099975
- Waste Quantity, in Kilograms: 400
- Acute Waste Quantity, in Kilograms: 0
- Non-Acute Waste Quantity, in Kilorgrams: 400
- Management Method Code: H010
- Management Method Description: METALS RECOVERY
- Waste Residue Indicator: N
- Quantity Discrepancy Indicator: Y
- Waste Type Discrepancy Indicator: N
- Waste Density: Not reported
- Waste Density Unit of Measure Code: Not reported
- Waste Density Unit of Measure Description: Not reported
- Form Code: Not reported
- Form Code Description: Not reported
- Source Code: Not reported
- Source Code Description: Not reported
- Waste Minimization Code: Not reported
- Waste Minimization Code Description: Not reported
- Consent Number: Not reported
- EPA Waste Indicator: Y
- Federal Waste Codes: Not reported
- Quantity Haz Kg: 400
- Quantity Haz Tons: 0.44099975
- Quantity Non Haz Kg: 0
- Quantity Non Haz Tons: 0
- State Waste Codes: NY-B007, NY-L

J325 **JOHNS DRY CLEANERS CORP** **EDR Hist Cleaner** **1020014678**
WSW **652 BROADWAY** **N/A**
< 1/8 **NEW YORK, NY 10012**
0.106 mi.
559 ft. **Site 9 of 15 in cluster J**

Relative: EDR Hist Cleaner
Lower

Actual: **39 ft.**

Year:	Name:	Type:
2006	JOHNS DRY CLEANERS CORP	Drycleaning Plants, Except Rugs, NEC
2007	JOHNS DRY CLEANERS CORP	Drycleaning Plants, Except Rugs, NEC
2008	JOHNS DRY CLEANERS CORP	Drycleaning Plants, Except Rugs, NEC
2009	JOHNS DRY CLEANERS CORP	Drycleaning Plants, Except Rugs, NEC
2010	JOHNS DRY CLEANERS CORP	Drycleaning Plants, Except Rugs, NEC

J326 **652 BROADWAY** **NY AST** **U003389176**
WSW **652 BROADWAY** **N/A**
< 1/8 **NEW YORK, NY 10012**
0.106 mi.
559 ft. **Site 10 of 15 in cluster J**

Relative: AST:
Lower

Actual: **39 ft.**

Name:	652 BROADWAY
Address:	652 BROADWAY
City,State,Zip:	NEW YORK, NY 10012
Region:	STATE
DEC Region:	2
Site Status:	Active
Facility Id:	2-294667
Program Type:	PBS
UTM X:	584835.54248
UTM Y:	4508919.74936
Expiration Date:	07/14/2022
Site Type:	Apartment Building/Office Building

Affiliation Records:

Site Id:	13493
Affiliation Type:	Mail Contact
Company Name:	652 BROADWAY OWNERS CORP
Contact Type:	Not reported
Contact Name:	GEORGE SOPASAKIS
Address1:	271 MADISON AVENUE
Address2:	SUITE 800
City:	NEW YORK
State:	NY
Zip Code:	10016
Country Code:	001
Phone:	(212) 661-1150
EMail:	GSOPASAKIS@CORENERSTONE-NY.COM
Fax Number:	Not reported
Modified By:	MFLEONAR
Date Last Modified:	2017-07-03

Site Id:	13493
Affiliation Type:	Facility Operator
Company Name:	652 BROADWAY
Contact Type:	Not reported
Contact Name:	ALEX KOSTYUKOV
Address1:	Not reported
Address2:	Not reported

652 BROADWAY (Continued) **U003389176**

City:	Not reported
State:	NN
Zip Code:	Not reported
Country Code:	001
Phone:	(212) 532-8320
EMail:	Not reported
Fax Number:	Not reported
Modified By:	MFLEONAR
Date Last Modified:	2017-07-03

Site Id:	13493
Affiliation Type:	Emergency Contact
Company Name:	652 BROADWAY CORP % CORNERSTONE MGMT SYSTEMS
Contact Type:	Not reported
Contact Name:	GEORGE SOPASAKIS
Address1:	Not reported
Address2:	Not reported
City:	Not reported
State:	NN
Zip Code:	Not reported
Country Code:	999
Phone:	(212) 661-1150
EMail:	Not reported
Fax Number:	Not reported
Modified By:	MFLEONAR
Date Last Modified:	2017-07-03

Site Id:	13493
Affiliation Type:	Facility Owner
Company Name:	652 BROADWAY CORP.
Contact Type:	AGENT
Contact Name:	ALLEN ABBANI
Address1:	271 MADISON AVE
Address2:	Not reported
City:	NEW YORK
State:	NY
Zip Code:	10016
Country Code:	001
Phone:	(212) 661-1150
EMail:	Not reported
Fax Number:	Not reported
Modified By:	ACDANIEL
Date Last Modified:	2024-05-03

Tank Info:

Tank Number:	001
Tank Id:	15377
Material Code:	0001
Common Name of Substance:	#2 Fuel Oil (On-Site Consumption)

Equipment Records:

J02 - Dispenser - Suction Dispenser
B00 - Tank External Protection - None
C00 - Pipe Location - No Piping
F00 - Pipe External Protection - None

652 BROADWAY (Continued) **U003389176**

A00 - Tank Internal Protection - None
D01 - Pipe Type - Steel/Carbon Steel/Iron
E00 - Piping Secondary Containment - None
G03 - Tank Secondary Containment - Vault (w/o access)
K00 - Spill Prevention - None
L09 - Piping Leak Detection - Exempt Suction Piping
H99 - Tank Leak Detection - Other
I04 - Overfill - Product Level Gauge (A/G)

Tank Location:	Aboveground - contact with soil.... Tank bottom rests on soil, allowing no visual inspection.
Tank Type:	Steel/Carbon Steel/Iron
Tank Status:	In Service
Pipe Model:	Not reported
Install Date:	01/01/1980
Capacity Gallons:	3000
Tightness Test Method:	-
Date Test:	Not reported
Next Test Date:	Not reported
Date Tank Closed:	Not reported
Register:	True
Modified By:	MJGRIFFI
Last Modified:	05/09/2022
Material Name:	#2 fuel oil (on-site consumption)

K327 **216 EAST 5TH ST** **NY AST** **U003383747**
East **216 EAST 5TH STREET** **N/A**
< 1/8 **NEW YORK, NY 10003**
0.106 mi.
560 ft. **Site 13 of 25 in cluster K**

Relative: **Lower**

Actual: **39 ft.**

AST:

Name:	216 EAST 5TH ST
Address:	216 EAST 5TH STREET
City,State,Zip:	NEW YORK, NY 10003
Region:	STATE
DEC Region:	2
Site Status:	Active
Facility Id:	2-061905
Program Type:	PBS
UTM X:	585256.41455
UTM Y:	4508976.60504
Expiration Date:	02/10/2025
Site Type:	Apartment Building/Office Building

Affiliation Records:

Site Id:	1129
Affiliation Type:	Facility Owner
Company Name:	216 E 5TH STREET MANAGEMENT LLC
Contact Type:	PROPERTY MANAGER
Contact Name:	DANIEL ATTARD
Address1:	155 EAST 26TH STREET
Address2:	Not reported
City:	NEW YORK
State:	NY
Zip Code:	10010
Country Code:	001
Phone:	(212) 751-4800
EMail:	Not reported

216 EAST 5TH ST (Continued) **U003383747**

Fax Number:	Not reported
Modified By:	MRBARROW
Date Last Modified:	2018-03-13
Site Id:	1129
Affiliation Type:	Mail Contact
Company Name:	TRI-STAR EQUITIES
Contact Type:	Not reported
Contact Name:	DANIEL ATTARD
Address1:	155 EAST 26TH STREET
Address2:	Not reported
City:	NEW YORK
State:	NY
Zip Code:	10010
Country Code:	001
Phone:	(646) 556-5447
EMail:	DATTARD@TRISTAREQ.COM
Fax Number:	Not reported
Modified By:	MRBARROW
Date Last Modified:	2018-03-13
Site Id:	1129
Affiliation Type:	Facility Operator
Company Name:	216 EAST 5TH ST
Contact Type:	Not reported
Contact Name:	ELIZABTH MAZEWSKI
Address1:	Not reported
Address2:	Not reported
City:	Not reported
State:	NN
Zip Code:	Not reported
Country Code:	001
Phone:	(718) 621-0609
EMail:	Not reported
Fax Number:	Not reported
Modified By:	BVCAMPBE
Date Last Modified:	2011-11-04
Site Id:	1129
Affiliation Type:	Emergency Contact
Company Name:	216 E 5TH STREET MANAGEMENT LLC
Contact Type:	Not reported
Contact Name:	ROD FELDMAN
Address1:	Not reported
Address2:	Not reported
City:	Not reported
State:	NN
Zip Code:	Not reported
Country Code:	999
Phone:	(917) 974-9663
EMail:	Not reported
Fax Number:	Not reported
Modified By:	MRBARROW
Date Last Modified:	2018-03-13

Tank Info:

216 EAST 5TH ST (Continued) **U003383747**

Tank Number: 001
Tank Id: 2165
Material Code: 0001
Common Name of Substance: #2 Fuel Oil (On-Site Consumption)

Equipment Records:

A00 - Tank Internal Protection - None
D01 - Pipe Type - Steel/Carbon Steel/Iron
E00 - Piping Secondary Containment - None
G03 - Tank Secondary Containment - Vault (w/o access)
H00 - Tank Leak Detection - None
K00 - Spill Prevention - None
L09 - Piping Leak Detection - Exempt Suction Piping
J02 - Dispenser - Suction Dispenser
B00 - Tank External Protection - None
C00 - Pipe Location - No Piping
F00 - Pipe External Protection - None
I04 - Overfill - Product Level Gauge (A/G)

Tank Location: Aboveground - contact with soil.... Tank bottom rests on soil, allowing no visual inspection.
Tank Type: Steel/Carbon Steel/Iron
Tank Status: In Service
Pipe Model: Not reported
Install Date: 06/26/2001
Capacity Gallons: 1500
Tightness Test Method: NN
Date Test: Not reported
Next Test Date: Not reported
Date Tank Closed: Not reported
Register: True
Modified By: MJGRIFFI
Last Modified: 05/09/2022
Material Name: #2 fuel oil (on-site consumption)

K328 **67 EAST 4TH STREET** **NY AST** **A100178013**
East **67 EAST 4TH STREET** **N/A**
< 1/8 **NEW YORK, NY 10003**
0.106 mi.
560 ft. **Site 14 of 25 in cluster K**

Relative: **Lower**
Actual: **39 ft.**

AST:
Name: 67 EAST 4TH STREET
Address: 67 EAST 4TH STREET
City,State,Zip: NEW YORK, NY 10003
Region: STATE
DEC Region: 2
Site Status: Active
Facility Id: 2-605712
Program Type: PBS
UTM X: 585242.82797
UTM Y: 4508918.93407
Expiration Date: 04/18/2026
Site Type: Apartment Building/Office Building

Affiliation Records:
Site Id: 27579
Affiliation Type: Facility Operator
Company Name: 67 EAST 4TH STREET

67 EAST 4TH STREET (Continued) **A100178013**

Contact Type:	Not reported
Contact Name:	EFRAIN CONCEPCION
Address1:	Not reported
Address2:	Not reported
City:	Not reported
State:	NN
Zip Code:	Not reported
Country Code:	001
Phone:	(212) 477-5340
EMail:	Not reported
Fax Number:	Not reported
Modified By:	TRANSLAT
Date Last Modified:	2004-03-04

Site Id:	27579
Affiliation Type:	Facility Owner
Company Name:	COOPER SQUARE MUTUAL HOUSING ASSOCIATION II HDFC
Contact Type:	EXEC. DIR.
Contact Name:	DAVID POWELL
Address1:	59-61 EAST 4TH STREET, 3RD FL.
Address2:	Not reported
City:	NEW YORK
State:	NY
Zip Code:	10003
Country Code:	001
Phone:	(212) 477-5340
EMail:	DPOWELL@CSMHA.ORG
Fax Number:	Not reported
Modified By:	JSMACRI
Date Last Modified:	2021-04-27

Site Id:	27579
Affiliation Type:	Emergency Contact
Company Name:	COOPER SQUARE MUTUAL HOUSING ASSOCIATION
Contact Type:	Not reported
Contact Name:	DAVID POWELL
Address1:	Not reported
Address2:	Not reported
City:	Not reported
State:	NN
Zip Code:	Not reported
Country Code:	001
Phone:	(347) 683-2639
EMail:	Not reported
Fax Number:	Not reported
Modified By:	JSMACRI
Date Last Modified:	2021-04-27

Site Id:	27579
Affiliation Type:	Mail Contact
Company Name:	COOPER SQUARE MUTUAL HOUSING ASSOCIATION
Contact Type:	Not reported
Contact Name:	DAVID POWELL
Address1:	59-61 EAST 4TH STREET
Address2:	3RD FLOOR
City:	NEW YORK
State:	NY

67 EAST 4TH STREET (Continued) **A100178013**

Zip Code:	10003
Country Code:	001
Phone:	(212) 477-5340
EMail:	DPOWELL@CSMHA.ORG
Fax Number:	Not reported
Modified By:	JSMACRI
Date Last Modified:	2021-04-27

Tank Info:

Tank Number:	005
Tank Id:	60267
Material Code:	0001
Common Name of Substance:	#2 Fuel Oil (On-Site Consumption)

Equipment Records:

F00 - Pipe External Protection - None
I05 - Overfill - Vent Whistle
G00 - Tank Secondary Containment - None
J02 - Dispenser - Suction Dispenser
A00 - Tank Internal Protection - None
B01 - Tank External Protection - Painted/Asphalt Coating
D01 - Pipe Type - Steel/Carbon Steel/Iron
L09 - Piping Leak Detection - Exempt Suction Piping
C01 - Pipe Location - Aboveground
H99 - Tank Leak Detection - Other

Tank Location:	Aboveground - contact with soil.... Tank bottom rests on soil, allowing no visual inspection.
Tank Type:	Steel/Carbon Steel/Iron
Tank Status:	In Service
Pipe Model:	Not reported
Install Date:	02/14/1996
Capacity Gallons:	2000
Tightness Test Method:	NN
Date Test:	Not reported
Next Test Date:	Not reported
Date Tank Closed:	Not reported
Register:	True
Modified By:	MJGRIFFI
Last Modified:	05/09/2022
Material Name:	#2 fuel oil (on-site consumption)

N329 **MEYER COMPLEX** **NY AST** **A100295039**
NNW **2-6 WASHINGTON PLACE** **N/A**
< 1/8 **NEW YORK, NY 10003**
0.106 mi.
562 ft. **Site 3 of 22 in cluster N**

Relative: **Lower**
Actual: **40 ft.**

AST:

Name:	MEYER COMPLEX
Address:	2-6 WASHINGTON PLACE
City,State,Zip:	NEW YORK, NY 10003
Region:	STATE
DEC Region:	2
Site Status:	Active
Facility Id:	2-607711
Program Type:	PBS

MEYER COMPLEX (Continued) **A100295039**

UTM X: 584798.23534
UTM Y: 4509265.10767
Expiration Date: 04/29/2027
Site Type: School

Affiliation Records:

Site Id: 29563
Affiliation Type: Emergency Contact
Company Name: NEW YORK UNIVERSITY
Contact Type: Not reported
Contact Name: ERIN BROWER
Address1: Not reported
Address2: Not reported
City: Not reported
State: NN
Zip Code: Not reported
Country Code: 999
Phone: (212) 992-8276
EMail: Not reported
Fax Number: Not reported
Modified By: JSMACRI
Date Last Modified: 2022-05-06

Site Id: 29563
Affiliation Type: Facility Operator
Company Name: MEYER COMPLEX
Contact Type: Not reported
Contact Name: DRITAN CHELI
Address1: Not reported
Address2: Not reported
City: Not reported
State: NN
Zip Code: Not reported
Country Code: 001
Phone: (212) 998-1001
EMail: Not reported
Fax Number: Not reported
Modified By: JSMACRI
Date Last Modified: 2022-05-06

Site Id: 29563
Affiliation Type: Facility Owner
Company Name: NEW YORK UNIVERSITY
Contact Type: ASST DIR., EHS FOR NYU
Contact Name: ERIN BROWER
Address1: 70 WASHINGTON SQUARE SOUTH
Address2: Not reported
City: NEW YORK
State: NY
Zip Code: 10012
Country Code: 001
Phone: (212) 998-1212
EMail: EB169@NYU.EDU
Fax Number: Not reported
Modified By: ACDANIEL
Date Last Modified: 2023-12-14

Site Id: 29563

MEYER COMPLEX (Continued) **A100295039**

Affiliation Type:	Mail Contact
Company Name:	NEW YORK UNIVERSITY
Contact Type:	Assistant Director, Environmental Health & Safety
Contact Name:	Erin Brower
Address1:	10 ASTOR PLACE
Address2:	7TH FLOOR
City:	NEW YORK
State:	NY
Zip Code:	10003
Country Code:	001
Phone:	(212) 992-8276
EMail:	eb169@nyu.edu
Fax Number:	Not reported
Modified By:	nFormUpd
Date Last Modified:	2024-07-03

Tank Info:

Tank Number:	001
Tank Id:	63406
Material Code:	0008
Common Name of Substance:	Diesel

Equipment Records:

	C01 - Pipe Location - Aboveground A00 - Tank Internal Protection - None D01 - Pipe Type - Steel/Carbon Steel/Iron E00 - Piping Secondary Containment - None H00 - Tank Leak Detection - None I00 - Overfill - None K00 - Spill Prevention - None B00 - Tank External Protection - None F00 - Pipe External Protection - None G12 - Tank Secondary Containment - Double-Walled (AG only) J02 - Dispenser - Suction Dispenser L00 - Piping Leak Detection - None
Tank Location:	Aboveground - on saddles, legs, racks, etc.... Tank bottom is elevated above grade or tank pad, allowing visual inspection.
Tank Type:	Steel/Carbon Steel/Iron
Tank Status:	In Service
Pipe Model:	Not reported
Install Date:	03/01/2002
Capacity Gallons:	1500
Tightness Test Method:	-
Date Test:	Not reported
Next Test Date:	Not reported
Date Tank Closed:	Not reported
Register:	True
Modified By:	MJGRIFFI
Last Modified:	05/09/2022
Material Name:	diesel

Tank Number:	002
Tank Id:	229028
Material Code:	0008

MEYER COMPLEX (Continued) **A100295039**

Common Name of Substance: Diesel

Equipment Records:

C01 - Pipe Location - Aboveground
K00 - Spill Prevention - None
D01 - Pipe Type - Steel/Carbon Steel/Iron
E00 - Piping Secondary Containment - None
H00 - Tank Leak Detection - None
I00 - Overfill - None
A00 - Tank Internal Protection - None
F00 - Pipe External Protection - None
B00 - Tank External Protection - None
J02 - Dispenser - Suction Dispenser
L00 - Piping Leak Detection - None
G00 - Tank Secondary Containment - None

Tank Location:	Aboveground - on saddles, legs, racks, etc.... Tank bottom is elevated above grade or tank pad, allowing visual inspection.
Tank Type:	Steel/Carbon Steel/Iron
Tank Status:	Closed - Removed
Pipe Model:	Not reported
Install Date:	03/01/2002
Capacity Gallons:	200
Tightness Test Method:	-
Date Test:	Not reported
Next Test Date:	Not reported
Date Tank Closed:	Not reported
Register:	True
Modified By:	JSMACRI
Last Modified:	05/12/2022
Material Name:	diesel

N330 **NYU MEYER BUILDING** **RCRA-SQG** **1004757909**
NNW **2-4 WASHINGTON PLACE** **FINDS** **NYD986963205**
< 1/8 **NEW YORK, NY 10003** **ECHO**
0.106 mi. **E MANIFEST**
562 ft. **Site 4 of 22 in cluster N** **NY MANIFEST**

Relative: **Lower**
Actual: **40 ft.**

RCRA Listings:

Date Form Received by Agency:	20220503
Handler Name:	New York University - Meyer Building
Handler Address:	Washington Pl
Handler City,State,Zip:	NEW YORK, NY 10003
EPA ID:	NYD986963205
Contact Name:	ERIN BROWER
Contact Address:	ASTOR PL 5TH FL EHS
Contact City,State,Zip:	NEW YORK, NY 10003
Contact Telephone:	212-998-1450
Contact Fax:	212-995-4932
Contact Email:	ERIN.BROWER@NYU.EDU
Contact Title:	ASSISTANT DIRECTOR
EPA Region:	02
Land Type:	Private
Federal Waste Generator Description:	Small Quantity Generator
Non-Notifier:	Not reported
Biennial Report Cycle:	Not reported
Accessibility:	Not reported
Active Site Indicator:	Handler Activities

NYU MEYER BUILDING (Continued) **1004757909**

State District Owner:		Ny
State District:		NYSDEC R2
Mailing Address:		ASTOR PL 7TH FL EHS
Mailing City,State,Zip:		NEW YORK, NY 10003
Owner Name:	New York University	
Owner Type:		Private
Operator Name:	New York University	
Operator Type:		Private
Short-Term Generator Activity:		No
Importer Activity:		No
Mixed Waste Generator:		No
Transporter Activity:		No
Transfer Facility Activity:		No
Recycler Activity with Storage:		No
Small Quantity On-Site Burner Exemption:		No
Smelting Melting and Refining Furnace Exemption:		No
Underground Injection Control:		No
Off-Site Waste Receipt:		No
Universal Waste Indicator:		No
Universal Waste Destination Facility:		No
Federal Universal Waste:		No
Active Site State-Reg Handler:		---
Federal Facility Indicator:		Not reported
Hazardous Secondary Material Indicator:		N
Sub-Part K Indicator:		Not reported
2018 GPRA Permit Baseline:		Not on the Baseline
2018 GPRA Renewals Baseline:		Not on the Baseline
202 GPRA Corrective Action Baseline:		No
Subject to Corrective Action Universe:		No
Non-TSDFs Where RCRA CA has Been Imposed Universe:		No
Corrective Action Priority Ranking:		No NCAPS ranking
Environmental Control Indicator:		No
Institutional Control Indicator:		No
Human Exposure Controls Indicator:		N/A
Groundwater Controls Indicator:		N/A
Significant Non-Complier Universe:		No
Unaddressed Significant Non-Complier Universe:		No
Addressed Significant Non-Complier Universe:		No
Significant Non-Complier With a Compliance Schedule Universe:		No
Financial Assurance Required:		Not reported
Handler Date of Last Change:		20220503
Recognized Trader-Importer:		No
Recognized Trader-Exporter:		No
Importer of Spent Lead Acid Batteries:		No
Exporter of Spent Lead Acid Batteries:		No
Recycler Activity Without Storage:		No
Manifest Broker:		No
Sub-Part P Indicator:		No

Hazardous Waste Summary:

Waste Code:	D001
Waste Description:	Ignitable Waste
Waste Code:	D002
Waste Description:	Corrosive Waste

NYU MEYER BUILDING (Continued) **1004757909**

Waste Code:	D003
Waste Description:	Reactive Waste
Waste Code:	D009
Waste Description:	Mercury
Waste Code:	D018
Waste Description:	Benzene
Waste Code:	D022
Waste Description:	Chloroform
Waste Code:	D035
Waste Description:	Methyl Ethyl Ketone
Waste Code:	F002
Waste Description:	The Following Spent Halogenated Solvents: Tetrachloroethylene, Methylene Chloride, Trichloroethylene, 1,1,1-Trichloroethane, Chlorobenzene, 1,1,2-Trichloro-1,2,2-Trifluoroethane, Ortho-Dichlorobenzene, Trichlorofluoromethane, And 1,1,2, Trichloroethane; All Spent Solvent Mixtures/Blends Containing, Before Use, A Total Of Ten Percent Or More (By Volume) Of One Or More Of The Above Halogenated Solvents Or Those Solvents Listed In F001, F004, And F005; And Still Bottoms From The Recovery Of These Spent Solvents And Spent Solvent Mixtures.
Waste Code:	F003
Waste Description:	The Following Spent Nonhalogenated Solvents: Xylene, Acetone, Ethyl Acetate, Ethyl Benzene, Ethyl Ether, Methyl Isobutyl Ketone, N-Butyl Alcohol, Cyclohexanone, And Methanol; All Spent Solvent Mixtures/Blends Containing, Before Use, Only The Above Spent Nonhalogenated Solvents; And All Spent Solvent Mixtures/Blends Containing, Before Use, One Or More Of The Above Nonhalogenated Solvents, And A Total Of Ten Percent Or More (By Volume) Of One Or More Of Those Solvents Listed In F001, F002, F004, And F005; And Still Bottoms From The Recovery Of These Spent Solvents And Spent Solvent Mixtures.
Waste Code:	F005
Waste Description:	The Following Spent Nonhalogenated Solvents: Toluene, Methyl Ethyl Ketone, Carbon Disulfide, Isobutanol, Pyridine, Benzene, 2-Ethoxyethanol, And 2-Nitropropane; All Spent Solvent Mixtures/Blends Containing, Before Use, A Total Of Ten Percent Or More (By Volume) Of One Or More Of The Above Nonhalogenated Solvents Or Those Solvents Listed In F001, F002, Or F004; And Still Bottoms From The Recovery Of These Spent Solvents And Spent Solvent Mixtures.
Waste Code:	U002
Waste Description:	2-Propanone (I) (Or) Acetone (I)
Waste Code:	U019
Waste Description:	Benzene (I,T)
Waste Code:	U031
Waste Description:	1-Butanol (I) (Or) N-Butyl Alcohol (I)
Waste Code:	U056

NYU MEYER BUILDING (Continued) **1004757909**

Waste Description: Benzene, Hexahydro- (I) (Or) Cyclohexane (I)

Waste Code: U112
Waste Description: Acetic Acid, Ethyl Ester (I) (Or) Ethyl Acetate (I)

Waste Code: U154
Waste Description: Methanol (I) (Or) Methyl Alcohol (I)

Waste Code: U159
Waste Description: 2-Butanone (I,T) (Or) Methyl Ethyl Ketone (Mek) (I,T)

Waste Code: U220
Waste Description: Benzene, Methyl- (Or) Toluene

Waste Code: U226
Waste Description: Ethane, 1,1,1-Trichloro- (Or) Methyl Chloroform

Waste Code: U239
Waste Description: Benzene, Dimethyl- (I,T) (Or) Xylene (I)

Waste Code: U359
Waste Description: Ethanol, 2-Ethoxy- (Or) Ethylene Glycol Monoethyl Ether

Waste Code: X001
Waste Description: Not Defined

Waste Code: X002
Waste Description: Not Defined

Waste Code: X003
Waste Description: Not Defined

Handler - Owner Operator:

Owner/Operator Indicator:	Owner
Owner/Operator Name: NY UNIVERSITY	
Legal Status:	Private
Date Became Current:	Not reported
Date Ended Current:	Not reported
Owner/Operator Address:	70 WASHINGTON SQ
Owner/Operator City,State,Zip:	NEW YORK, NY 10012
Owner/Operator Telephone:	212-998-1212
Owner/Operator Telephone Ext:	Not reported
Owner/Operator Fax:	Not reported
Owner/Operator Email:	Not reported

Owner/Operator Indicator:	Owner
Owner/Operator Name: NEW YORK UNIVERSITY	
Legal Status:	Private
Date Became Current:	19500101
Date Ended Current:	Not reported
Owner/Operator Address:	70 WASHINGTON SQUARE SOUTH
Owner/Operator City,State,Zip:	NEW YORK, NY 10012
Owner/Operator Telephone:	Not reported
Owner/Operator Telephone Ext:	Not reported
Owner/Operator Fax:	Not reported
Owner/Operator Email:	Not reported

NYU MEYER BUILDING (Continued) **1004757909**

Owner/Operator Indicator:	Operator
Owner/Operator Name: NY UNIVERSITY	
Legal Status:	Private
Date Became Current:	Not reported
Date Ended Current:	Not reported
Owner/Operator Address:	70 WASHINGTON SQ
Owner/Operator City,State,Zip:	NEW YORK, NY 10012
Owner/Operator Telephone:	212-998-1212
Owner/Operator Telephone Ext:	Not reported
Owner/Operator Fax:	Not reported
Owner/Operator Email:	Not reported

Owner/Operator Indicator:	Owner
Owner/Operator Name: NY UNIVERSITY	
Legal Status:	Private
Date Became Current:	Not reported
Date Ended Current:	Not reported
Owner/Operator Address:	70 WASHINGTON SQ
Owner/Operator City,State,Zip:	NEW YORK, NY 10012
Owner/Operator Telephone:	212-998-1212
Owner/Operator Telephone Ext:	Not reported
Owner/Operator Fax:	Not reported
Owner/Operator Email:	Not reported

Owner/Operator Indicator:	Operator
Owner/Operator Name: NEW YORK UNIVERSITY	
Legal Status:	Private
Date Became Current:	19500101
Date Ended Current:	Not reported
Owner/Operator Address:	Not reported
Owner/Operator City,State,Zip:	Not reported
Owner/Operator Telephone:	Not reported
Owner/Operator Telephone Ext:	Not reported
Owner/Operator Fax:	Not reported
Owner/Operator Email:	Not reported

Owner/Operator Indicator:	Owner
Owner/Operator Name: NEW YORK UNIVERSITY	
Legal Status:	Private
Date Became Current:	19500101
Date Ended Current:	Not reported
Owner/Operator Address:	70 WASHINGTON SQUARE SOUTH
Owner/Operator City,State,Zip:	NEW YORK, NY 10012
Owner/Operator Telephone:	Not reported
Owner/Operator Telephone Ext:	Not reported
Owner/Operator Fax:	Not reported
Owner/Operator Email:	Not reported

Owner/Operator Indicator:	Owner
Owner/Operator Name: NEW YORK UNIVERSITY	
Legal Status:	Private
Date Became Current:	19500101
Date Ended Current:	Not reported
Owner/Operator Address:	70 WASHINGTON SQUARE SOUTH
Owner/Operator City,State,Zip:	NEW YORK, NY 10012
Owner/Operator Telephone:	Not reported
Owner/Operator Telephone Ext:	Not reported

NYU MEYER BUILDING (Continued) **1004757909**

Owner/Operator Fax: Not reported
Owner/Operator Email: Not reported

Owner/Operator Indicator: Operator
Owner/Operator Name: NEW YORK UNIVERSITY
Legal Status: Private
Date Became Current: 19500101
Date Ended Current: Not reported
Owner/Operator Address: Not reported
Owner/Operator City,State,Zip: Not reported
Owner/Operator Telephone: Not reported
Owner/Operator Telephone Ext: Not reported
Owner/Operator Fax: Not reported
Owner/Operator Email: Not reported

Owner/Operator Indicator: Operator
Owner/Operator Name: NEW YORK UNIVERSITY
Legal Status: Private
Date Became Current: 19500101
Date Ended Current: Not reported
Owner/Operator Address: 70 WASHINGTON SQUARE SOUTH
Owner/Operator City,State,Zip: NEW YORK, NY 10012
Owner/Operator Telephone: Not reported
Owner/Operator Telephone Ext: Not reported
Owner/Operator Fax: Not reported
Owner/Operator Email: Not reported

Historic Generators:
Receive Date: 20060101
Handler Name: NY UNIV MEYER HALL OF PHYSICS
Federal Waste Generator Description: Small Quantity Generator
State District Owner: Ny
Large Quantity Handler of Universal Waste: No
Recognized Trader Importer: No
Recognized Trader Exporter: No
Spent Lead Acid Battery Importer: No
Spent Lead Acid Battery Exporter: No
Current Record: No
Non Storage Recycler Activity: Not reported
Electronic Manifest Broker: Not reported

Receive Date: 20070101
Handler Name: NY UNIV MEYER HALL OF PHYSICS
Federal Waste Generator Description: Small Quantity Generator
State District Owner: Ny
Large Quantity Handler of Universal Waste: No
Recognized Trader Importer: No
Recognized Trader Exporter: No
Spent Lead Acid Battery Importer: No
Spent Lead Acid Battery Exporter: No
Current Record: No
Non Storage Recycler Activity: Not reported
Electronic Manifest Broker: Not reported

Receive Date: 19910628
Handler Name: NY UNIV MEYER HALL OF PHYSICS
Federal Waste Generator Description: Very Small Quantity Generator (formerly Conditionally-Exempt Small

NYU MEYER BUILDING (Continued) **1004757909**

	Quantity Generator
State District Owner:	Ny
Large Quantity Handler of Universal Waste:	No
Recognized Trader Importer:	No
Recognized Trader Exporter:	No
Spent Lead Acid Battery Importer:	No
Spent Lead Acid Battery Exporter:	No
Current Record:	No
Non Storage Recycler Activity:	Not reported
Electronic Manifest Broker:	Not reported

Receive Date:	20091201
Handler Name:	NYU - MEYER BUILDING
Federal Waste Generator Description:	Small Quantity Generator
State District Owner:	Ny
Large Quantity Handler of Universal Waste:	No
Recognized Trader Importer:	No
Recognized Trader Exporter:	No
Spent Lead Acid Battery Importer:	No
Spent Lead Acid Battery Exporter:	No
Current Record:	No
Non Storage Recycler Activity:	Not reported
Electronic Manifest Broker:	Not reported

Receive Date:	20130729
Handler Name:	NEW YORK UNIVERSITY - MEYER BUILDING
Federal Waste Generator Description:	Small Quantity Generator
State District Owner:	Ny
Large Quantity Handler of Universal Waste:	No
Recognized Trader Importer:	No
Recognized Trader Exporter:	No
Spent Lead Acid Battery Importer:	No
Spent Lead Acid Battery Exporter:	No
Current Record:	No
Non Storage Recycler Activity:	Not reported
Electronic Manifest Broker:	Not reported

Receive Date:	20220503
Handler Name:	NEW YORK UNIVERSITY - MEYER BUILDING
Federal Waste Generator Description:	Small Quantity Generator
State District Owner:	Ny
Large Quantity Handler of Universal Waste:	No
Recognized Trader Importer:	No
Recognized Trader Exporter:	No
Spent Lead Acid Battery Importer:	No
Spent Lead Acid Battery Exporter:	No
Current Record:	Yes
Non Storage Recycler Activity:	No
Electronic Manifest Broker:	No

List of NAICS Codes and Descriptions:

NAICS Code:	61131
NAICS Description:	Colleges, Universities, And Professional Schools

Has the Facility Received Notices of Violations:

Found Violation:	Yes

NYU MEYER BUILDING (Continued) **1004757909**

Agency Which Determined Violation:	State
Violation Short Description:	Universal Waste - Small Quantity Handlers
Date Violation was Determined:	20190115
Actual Return to Compliance Date:	20190115
Return to Compliance Qualifier:	Observed
Violation Responsible Agency:	State
Scheduled Compliance Date:	Not reported
Enforcement Identifier:	001
Date of Enforcement Action:	20190125
Enforcement Responsible Agency:	State
Enforcement Docket Number:	Not reported
Enforcement Attorney:	Not reported
Corrective Action Component:	No
Appeal Initiated Date:	Not reported
Appeal Resolution Date:	Not reported
Disposition Status Date:	Not reported
Disposition Status:	Not reported
Disposition Status Description:	Not reported
Consent/Final Order Sequence Number:	Not reported
Consent/Final Order Respondent Name:	Not reported
Consent/Final Order Lead Agency:	Not reported
Enforcement Type:	WRITTEN INFORMAL
Enforcement Responsible Person:	NYCMK
Enforcement Responsible Sub-Organization:	R2
SEP Sequence Number:	Not reported
SEP Expenditure Amount:	Not reported
SEP Scheduled Completion Date:	Not reported
SEP Actual Date:	Not reported
SEP Defaulted Date:	Not reported
SEP Type:	Not reported
SEP Type Description:	Not reported
Proposed Amount:	Not reported
Final Monetary Amount:	Not reported
Paid Amount:	Not reported
Final Count:	Not reported
Final Amount:	Not reported

Found Violation:	Yes
Agency Which Determined Violation:	State
Violation Short Description:	Universal Waste - Small Quantity Handlers
Date Violation was Determined:	20190115
Actual Return to Compliance Date:	20190115
Return to Compliance Qualifier:	Observed
Violation Responsible Agency:	State
Scheduled Compliance Date:	Not reported
Enforcement Identifier:	001
Date of Enforcement Action:	20190125
Enforcement Responsible Agency:	State
Enforcement Docket Number:	Not reported
Enforcement Attorney:	Not reported
Corrective Action Component:	No
Appeal Initiated Date:	Not reported
Appeal Resolution Date:	Not reported
Disposition Status Date:	Not reported
Disposition Status:	Not reported
Disposition Status Description:	Not reported
Consent/Final Order Sequence Number:	Not reported

NYU MEYER BUILDING (Continued) **1004757909**

Consent/Final Order Respondent Name: Not reported
Consent/Final Order Lead Agency: Not reported
Enforcement Type: WRITTEN INFORMAL
Enforcement Responsible Person: NYCMK
Enforcement Responsible Sub-Organization: R2
SEP Sequence Number: Not reported
SEP Expenditure Amount: Not reported
SEP Scheduled Completion Date: Not reported
SEP Actual Date: Not reported
SEP Defaulted Date: Not reported
SEP Type: Not reported
SEP Type Description: Not reported
Proposed Amount: Not reported
Final Monetary Amount: Not reported
Paid Amount: Not reported
Final Count: Not reported
Final Amount: Not reported

Evaluation Action Summary:
Evaluation Date: 20190115
Evaluation Responsible Agency: State
Found Violation: Yes
Evaluation Type Description: COMPLIANCE EVALUATION INSPECTION
Evaluation Responsible Person Identifier: NYCMK
Evaluation Responsible Sub-Organization: R2
Actual Return to Compliance Date: 20190115
Scheduled Compliance Date: Not reported
Date of Request: Not reported
Date Response Received: Not reported
Request Agency: Not reported
Former Citation: Not reported

Evaluation Date: 20190115
Evaluation Responsible Agency: State
Found Violation: Yes
Evaluation Type Description: COMPLIANCE EVALUATION INSPECTION
Evaluation Responsible Person Identifier: NYCMK
Evaluation Responsible Sub-Organization: R2
Actual Return to Compliance Date: 20190115
Scheduled Compliance Date: Not reported
Date of Request: Not reported
Date Response Received: Not reported
Request Agency: Not reported
Former Citation: Not reported

FINDS:
Registry ID: 110004472810

Click Here for FRS Facility Detail Report:

Environmental Interest/Information System:
The Resource Conservation and Recovery Act Information System (RCRAInfo) is EPA's comprehensive information system in support of the Resource Conservation and Recovery Act (RCRA) of 1976 and the Hazardous and Solid Waste Amendments (HSWA) of 1984. It tracks many types of information about generators, transporters, treaters,

NYU MEYER BUILDING (Continued) **1004757909**

storers, and disposers of hazardous waste.

Click this hyperlink while viewing on your computer to access additional FINDS: detail in the EDR Site Report.

ECHO:

Envid:	1004757909
Registry ID:	110004472810
DFR URL:	
Name:	NEW YORK UNIVERSITY - MEYER BUILDING
Address:	2-4 WASHINGTON PL
City,State,Zip:	NEW YORK, NY 10003

E MANIFEST:

Manifest Tracking Number:	011104666FLE
Last Updated Date:	20190121
Shipped Date:	20181221
Received Date:	20190102
Manifest Status:	Signed
Submission Type:	DataImage5Copy
Origin Type:	Service
Generator EPA ID:	NYD986963205
Generator Name:	Nyu - Meyer Building
Generator Location Street Number:	Not reported
Generator Location Street 1:	2-4 WASHINGTON PLACE
Generator Location Street 2:	Not reported
Generator Location City:	NEW YORK
Generator Location State:	NY
Generator Location Zip:	10003
Generator Mail Street Number:	Not reported
Generator Mail Street 1:	10 Astor Place - 6th fl Environmental Health & Saf
Generator Mail Street 2:	Not reported
Generator Mail City:	New York
Generator Mail Zip:	10003
Generator Mail State:	NY
Generator Contact Company Name:	Not reported
Designated Facility EPA ID:	NYD077444263
Designated Facility Name:	Triumvirate Environmental (Nyc), Llc
Designated Facility Mail Street Number:	Not reported
Designated Facility Mail Street 1:	Not reported
Designated Facility Mail Street 2:	42-14 19th Avenue
Designated Facility Mail City:	Astoria
Designated Facility Mail Zip:	11105
Designated Facility Mail State:	NY
Designated Facility Location Street Number:	Not reported
Designated Facility Location Street 1:	42-14 19th Avenue
Designated Facility Location Street 2:	Not reported
Designated Facility Location City:	Astoria
Designated Facility Location Zip:	11105
Designated Facility Location State:	NY
Designated Facility Contact Company Name:	Not reported
Manifest Residue Indicator:	N
Rejection Indicator:	N
Manifest Tracking Number:	011104891FLE
Last Updated Date:	20201222

NYU MEYER BUILDING (Continued) **1004757909**

Shipped Date:	20201120
Received Date:	20201204
Manifest Status:	Signed
Submission Type:	DataImage5Copy
Origin Type:	Service
Generator EPA ID:	NYD986963205
Generator Name:	Nyu Meyer Building
Generator Location Street Number:	Not reported
Generator Location Street 1:	2-4 WASHINGTON PLACE
Generator Location Street 2:	NYU MEYER BUILDING
Generator Location City:	NEW YORK
Generator Location State:	NY
Generator Location Zip:	10003
Generator Mail Street Number:	Not reported
Generator Mail Street 1:	10 ASTOR PLACE - 6TH FLOOR
Generator Mail Street 2:	ENVIRONMENTAL HEATLH & SAFETY, 6TH FLOOR
Generator Mail City:	NEW YORK
Generator Mail Zip:	10003
Generator Mail State:	NY
Generator Contact Company Name:	Not reported
Designated Facility EPA ID:	OHD048415665
Designated Facility Name:	Ross Incineration Services Inc
Designated Facility Mail Street Number:	Not reported
Designated Facility Mail Street 1:	36790 GILES RD
Designated Facility Mail Street 2:	ROSS INCINERATION SERVICES, IN
Designated Facility Mail City:	GRAFTON
Designated Facility Mail Zip:	44044
Designated Facility Mail State:	OH
Designated Facility Location Street Number:	Not reported
Designated Facility Location Street 1:	36790 GILES RD
Designated Facility Location Street 2:	Not reported
Designated Facility Location City:	GRAFTON
Designated Facility Location Zip:	44044
Designated Facility Location State:	OH
Designated Facility Contact Company Name:	Not reported
Manifest Residue Indicator:	N
Rejection Indicator:	N

Manifest Tracking Number:	013318836FLE
Last Updated Date:	20200401
Shipped Date:	20200304
Received Date:	20200317
Manifest Status:	Signed
Submission Type:	DataImage5Copy
Origin Type:	Service
Generator EPA ID:	NYD986963205
Generator Name:	Nyu Meyer Building
Generator Location Street Number:	Not reported
Generator Location Street 1:	2-4 WASHINGTON PLACE
Generator Location Street 2:	NYU MEYER BUILDING
Generator Location City:	NEW YORK
Generator Location State:	NY
Generator Location Zip:	10003
Generator Mail Street Number:	Not reported
Generator Mail Street 1:	10 ASTOR PLACE - 6TH FLOOR
Generator Mail Street 2:	ENVIRONMENTAL HEATLH & SAFETY, 6TH FLOOR
Generator Mail City:	NEW YORK

NYU MEYER BUILDING (Continued) **1004757909**

Generator Mail Zip:	10003
Generator Mail State:	NY
Generator Contact Company Name:	Not reported
Designated Facility EPA ID:	OHD048415665
Designated Facility Name:	Ross Incineration Services Inc
Designated Facility Mail Street Number:	Not reported
Designated Facility Mail Street 1:	Not reported
Designated Facility Mail Street 2:	36790 GILES RD
Designated Facility Mail City:	GRAFTON
Designated Facility Mail Zip:	44044
Designated Facility Mail State:	OH
Designated Facility Location Street Number:	Not reported
Designated Facility Location Street 1:	36790 GILES RD
Designated Facility Location Street 2:	Not reported
Designated Facility Location City:	GRAFTON
Designated Facility Location Zip:	44044
Designated Facility Location State:	OH
Designated Facility Contact Company Name:	Not reported
Manifest Residue Indicator:	N
Rejection Indicator:	N

Manifest Tracking Number:	013321218FLE
Last Updated Date:	20200110
Shipped Date:	20191213
Received Date:	20191224
Manifest Status:	Signed
Submission Type:	DataImage5Copy
Origin Type:	Service
Generator EPA ID:	NYD986963205
Generator Name:	Nyu Meyer Building
Generator Location Street Number:	Not reported
Generator Location Street 1:	2-4 WASHINGTON PLACE
Generator Location Street 2:	NYU MEYER BUILDING
Generator Location City:	NEW YORK
Generator Location State:	NY
Generator Location Zip:	10003
Generator Mail Street Number:	Not reported
Generator Mail Street 1:	10 ASTOR PLACE - 6TH FLOOR
Generator Mail Street 2:	ENVIRONMENTAL HEATLH & SAFETY, 6TH FLOOR
Generator Mail City:	NEW YORK
Generator Mail Zip:	10003
Generator Mail State:	NY
Generator Contact Company Name:	Not reported
Designated Facility EPA ID:	OHD048415665
Designated Facility Name:	Ross Incineration Services Inc
Designated Facility Mail Street Number:	Not reported
Designated Facility Mail Street 1:	Not reported
Designated Facility Mail Street 2:	36790 GILES RD
Designated Facility Mail City:	GRAFTON
Designated Facility Mail Zip:	44044
Designated Facility Mail State:	OH
Designated Facility Location Street Number:	Not reported
Designated Facility Location Street 1:	36790 GILES RD
Designated Facility Location Street 2:	Not reported
Designated Facility Location City:	GRAFTON
Designated Facility Location Zip:	44044
Designated Facility Location State:	OH

NYU MEYER BUILDING (Continued) **1004757909**

Designated Facility Contact Company Name:	Not reported
Manifest Residue Indicator:	N
Rejection Indicator:	N
Manifest Tracking Number:	014083922FLE
Last Updated Date:	20220408
Shipped Date:	20220304
Received Date:	20220321
Manifest Status:	Signed
Submission Type:	DataImage5Copy
Origin Type:	Service
Generator EPA ID:	NYD986963205
Generator Name:	Nyu Meyer Building
Generator Location Street Number:	Not reported
Generator Location Street 1:	2-4 WASHINGTON PLACE
Generator Location Street 2:	NYU MEYER BUILDING
Generator Location City:	NEW YORK
Generator Location State:	NY
Generator Location Zip:	10003
Generator Mail Street Number:	Not reported
Generator Mail Street 1:	10 ASTOR PLACE - 6TH FLOOR
Generator Mail Street 2:	ENVIRONMENTAL HEATLH & SAFETY, 6TH FLOOR
Generator Mail City:	NEW YORK
Generator Mail Zip:	10003
Generator Mail State:	NY
Generator Contact Company Name:	Not reported
Designated Facility EPA ID:	OHD048415665
Designated Facility Name:	Ross Incineration Services Inc
Designated Facility Mail Street Number:	Not reported
Designated Facility Mail Street 1:	36790 GILES RD
Designated Facility Mail Street 2:	ROSS INCINERATION SERVICES, IN
Designated Facility Mail City:	GRAFTON
Designated Facility Mail Zip:	44044
Designated Facility Mail State:	OH
Designated Facility Location Street Number:	Not reported
Designated Facility Location Street 1:	36790 GILES RD
Designated Facility Location Street 2:	Not reported
Designated Facility Location City:	GRAFTON
Designated Facility Location Zip:	44044
Designated Facility Location State:	OH
Designated Facility Contact Company Name:	Not reported
Manifest Residue Indicator:	N
Rejection Indicator:	N
Manifest Tracking Number:	014083928FLE
Last Updated Date:	20211124
Shipped Date:	20211029
Received Date:	20211114
Manifest Status:	Signed
Submission Type:	DataImage5Copy
Origin Type:	Service
Generator EPA ID:	NYD986963205
Generator Name:	Nyu Meyer Building
Generator Location Street Number:	Not reported
Generator Location Street 1:	2-4 WASHINGTON PLACE
Generator Location Street 2:	NYU MEYER BUILDING
Generator Location City:	NEW YORK

NYU MEYER BUILDING (Continued) **1004757909**

Generator Location State:	NY
Generator Location Zip:	10003
Generator Mail Street Number:	Not reported
Generator Mail Street 1:	10 ASTOR PLACE - 6TH FLOOR
Generator Mail Street 2:	ENVIRONMENTAL HEATLH & SAFETY, 6TH FLOOR
Generator Mail City:	NEW YORK
Generator Mail Zip:	10003
Generator Mail State:	NY
Generator Contact Company Name:	Not reported
Designated Facility EPA ID:	OHD048415665
Designated Facility Name:	Ross Incineration Services Inc
Designated Facility Mail Street Number:	Not reported
Designated Facility Mail Street 1:	36790 GILES RD
Designated Facility Mail Street 2:	ROSS INCINERATION SERVICES, IN
Designated Facility Mail City:	GRAFTON
Designated Facility Mail Zip:	44044
Designated Facility Mail State:	OH
Designated Facility Location Street Number:	Not reported
Designated Facility Location Street 1:	36790 GILES RD
Designated Facility Location Street 2:	Not reported
Designated Facility Location City:	GRAFTON
Designated Facility Location Zip:	44044
Designated Facility Location State:	OH
Designated Facility Contact Company Name:	Not reported
Manifest Residue Indicator:	N
Rejection Indicator:	N

Manifest Tracking Number:	014083931FLE
Last Updated Date:	20210622
Shipped Date:	20210514
Received Date:	20210530
Manifest Status:	Signed
Submission Type:	DataImage5Copy
Origin Type:	Service
Generator EPA ID:	NYD986963205
Generator Name:	Nyu Meyer Building
Generator Location Street Number:	Not reported
Generator Location Street 1:	2-4 WASHINGTON PLACE
Generator Location Street 2:	NYU MEYER BUILDING
Generator Location City:	NEW YORK
Generator Location State:	NY
Generator Location Zip:	10003
Generator Mail Street Number:	Not reported
Generator Mail Street 1:	10 ASTOR PLACE - 6TH FLOOR
Generator Mail Street 2:	ENVIRONMENTAL HEATLH & SAFETY, 6TH FLOOR
Generator Mail City:	NEW YORK
Generator Mail Zip:	10003
Generator Mail State:	NY
Generator Contact Company Name:	Not reported
Designated Facility EPA ID:	OHD048415665
Designated Facility Name:	Ross Incineration Services Inc
Designated Facility Mail Street Number:	Not reported
Designated Facility Mail Street 1:	36790 GILES RD
Designated Facility Mail Street 2:	ROSS INCINERATION SERVICES, IN
Designated Facility Mail City:	GRAFTON
Designated Facility Mail Zip:	44044
Designated Facility Mail State:	OH

NYU MEYER BUILDING (Continued) **1004757909**

Designated Facility Location Street Number:	Not reported
Designated Facility Location Street 1:	36790 GILES RD
Designated Facility Location Street 2:	Not reported
Designated Facility Location City:	GRAFTON
Designated Facility Location Zip:	44044
Designated Facility Location State:	OH
Designated Facility Contact Company Name:	Not reported
Manifest Residue Indicator:	N
Rejection Indicator:	N

Manifest Tracking Number:	012163588FLE
Last Updated Date:	20190905
Shipped Date:	20190731
Received Date:	20190816
Manifest Status:	Signed
Submission Type:	DataImage5Copy
Origin Type:	Service
Generator EPA ID:	NYD986963205
Generator Name:	Nyu Meyer Building
Generator Location Street Number:	Not reported
Generator Location Street 1:	2-4 WASHINGTON PLACE
Generator Location Street 2:	MEYER BUILDING
Generator Location City:	NEW YORK
Generator Location State:	NY
Generator Location Zip:	10003
Generator Mail Street Number:	Not reported
Generator Mail Street 1:	10 ASTOR PLACE
Generator Mail Street 2:	ENVIRONMENTAL HEATLH & SAFETY, 6TH FLOOR
Generator Mail City:	NEW YORK
Generator Mail Zip:	10003
Generator Mail State:	NY
Generator Contact Company Name:	Not reported
Designated Facility EPA ID:	OHD048415665
Designated Facility Name:	Ross Incineration Services Inc
Designated Facility Mail Street Number:	Not reported
Designated Facility Mail Street 1:	Not reported
Designated Facility Mail Street 2:	36790 GILES RD
Designated Facility Mail City:	GRAFTON
Designated Facility Mail Zip:	44044
Designated Facility Mail State:	OH
Designated Facility Location Street Number:	Not reported
Designated Facility Location Street 1:	36790 GILES RD
Designated Facility Location Street 2:	Not reported
Designated Facility Location City:	GRAFTON
Designated Facility Location Zip:	44044
Designated Facility Location State:	OH
Designated Facility Contact Company Name:	Not reported
Manifest Residue Indicator:	N
Rejection Indicator:	N

Manifest Tracking Number:	012163857FLE
Last Updated Date:	20190827
Shipped Date:	20190717
Received Date:	20190802
Manifest Status:	Signed
Submission Type:	DataImage5Copy
Origin Type:	Service

NYU MEYER BUILDING (Continued) **1004757909**

Generator EPA ID:	NYD986963205
Generator Name:	Nyu Meyer Building
Generator Location Street Number:	Not reported
Generator Location Street 1:	2-4 WASHINGTON PLACE
Generator Location Street 2:	MEYER BUILDING
Generator Location City:	NEW YORK
Generator Location State:	NY
Generator Location Zip:	10003
Generator Mail Street Number:	Not reported
Generator Mail Street 1:	10 ASTOR PLACE
Generator Mail Street 2:	ENVIRONMENTAL HEATLH & SAFETY, 6TH FLOOR
Generator Mail City:	NEW YORK
Generator Mail Zip:	10003
Generator Mail State:	NY
Generator Contact Company Name:	Not reported
Designated Facility EPA ID:	OHD048415665
Designated Facility Name:	Ross Incineration Services Inc
Designated Facility Mail Street Number:	Not reported
Designated Facility Mail Street 1:	Not reported
Designated Facility Mail Street 2:	36790 GILES RD
Designated Facility Mail City:	GRAFTON
Designated Facility Mail Zip:	44044
Designated Facility Mail State:	OH
Designated Facility Location Street Number:	Not reported
Designated Facility Location Street 1:	36790 GILES RD
Designated Facility Location Street 2:	Not reported
Designated Facility Location City:	GRAFTON
Designated Facility Location Zip:	44044
Designated Facility Location State:	OH
Designated Facility Contact Company Name:	Not reported
Manifest Residue Indicator:	N
Rejection Indicator:	N

Manifest Tracking Number:	012163866FLE
Last Updated Date:	20211029
Shipped Date:	20210929
Received Date:	20211017
Manifest Status:	Signed
Submission Type:	DataImage5Copy
Origin Type:	Service
Generator EPA ID:	NYD986963205
Generator Name:	Nyu Meyer Building
Generator Location Street Number:	Not reported
Generator Location Street 1:	2-4 WASHINGTON PLACE
Generator Location Street 2:	NYU MEYER BUILDING
Generator Location City:	NEW YORK
Generator Location State:	NY
Generator Location Zip:	10003
Generator Mail Street Number:	Not reported
Generator Mail Street 1:	10 ASTOR PLACE - 6TH FLOOR
Generator Mail Street 2:	ENVIRONMENTAL HEATLH & SAFETY, 6TH FLOOR
Generator Mail City:	NEW YORK
Generator Mail Zip:	10003
Generator Mail State:	NY
Generator Contact Company Name:	Not reported
Designated Facility EPA ID:	OHD048415665
Designated Facility Name:	Ross Incineration Services Inc

NYU MEYER BUILDING (Continued) **1004757909**

Designated Facility Mail Street Number:	Not reported
Designated Facility Mail Street 1:	36790 GILES RD
Designated Facility Mail Street 2:	ROSS INCINERATION SERVICES, IN
Designated Facility Mail City:	GRAFTON
Designated Facility Mail Zip:	44044
Designated Facility Mail State:	OH
Designated Facility Location Street Number:	Not reported
Designated Facility Location Street 1:	36790 GILES RD
Designated Facility Location Street 2:	Not reported
Designated Facility Location City:	GRAFTON
Designated Facility Location Zip:	44044
Designated Facility Location State:	OH
Designated Facility Contact Company Name:	Not reported
Manifest Residue Indicator:	N
Rejection Indicator:	N

Manifest Tracking Number:	012167474FLE
Last Updated Date:	20181031
Shipped Date:	20181005
Received Date:	20181011
Manifest Status:	Signed
Submission Type:	DataImage5Copy
Origin Type:	Service
Generator EPA ID:	NYD986963205
Generator Name:	Nyu - Meyer Building
Generator Location Street Number:	Not reported
Generator Location Street 1:	2-4 WASHINGTON PLACE
Generator Location Street 2:	Not reported
Generator Location City:	NEW YORK
Generator Location State:	NY
Generator Location Zip:	10003
Generator Mail Street Number:	Not reported
Generator Mail Street 1:	10 Astor Place - 6th fl Environmental Health & Saf
Generator Mail Street 2:	Not reported
Generator Mail City:	New York
Generator Mail Zip:	10003
Generator Mail State:	NY
Generator Contact Company Name:	Not reported
Designated Facility EPA ID:	NYD077444263
Designated Facility Name:	Triumvirate Environmental (Nyc), Llc
Designated Facility Mail Street Number:	Not reported
Designated Facility Mail Street 1:	Not reported
Designated Facility Mail Street 2:	42-14 19th Avenue
Designated Facility Mail City:	Astoria
Designated Facility Mail Zip:	11105
Designated Facility Mail State:	NY
Designated Facility Location Street Number:	Not reported
Designated Facility Location Street 1:	42-14 19th Avenue
Designated Facility Location Street 2:	Not reported
Designated Facility Location City:	Astoria
Designated Facility Location Zip:	11105
Designated Facility Location State:	NY
Designated Facility Contact Company Name:	Not reported
Manifest Residue Indicator:	N
Rejection Indicator:	N

NYU MEYER BUILDING (Continued) **1004757909**

Transporter:

Manifest Tracking Number:	012167475FLE
Transporter Line Number:	1
Transporter EPA ID:	MAC300016672
Transporter Name:	Triumvirate Environmental Inc
Manifest Tracking Number:	012167475FLE
Transporter Line Number:	2
Transporter EPA ID:	NYD982792814
Transporter Name:	Franks Vacuum Truck Service Inc
Manifest Tracking Number:	012167475FLE
Transporter Line Number:	3
Transporter EPA ID:	ILD981957236
Transporter Name:	Set Environmental Inc

Waste Line:

Manifest Tracking Number:	012167475FLE
Waste Line Number:	1
U.S. DOT Hazardous Indicator:	Y
U.S. DOT ID Number:	UN1046
U.S. DOT Description:	Un1046, Helium, Compressed 2.2
Non-Hazardous Waste Description:	Not reported
Number of Containers:	3
Container Type Code:	CY
Container Type Description:	Cylinders
Waste Quantity:	29
Quantity Unit of Measure Code:	P
Quantity Unit of Measure Description:	Pounds
Waste Quantity, in Tons:	0.0145
Acute Waste Quantity, in Tons:	0
Non-Acute Waste Quantity, in Tons:	0.0145
Waste Quantity, in Kilograms:	13.151935
Acute Waste Quantity, in Kilograms:	0
Non-Acute Waste Quantity, in Kilorgrams:	13.151935
Management Method Code:	H129
Management Method Description:	OTHER TREATMENT
Waste Residue Indicator:	N
Quantity Discrepancy Indicator:	N
Waste Type Discrepancy Indicator:	N
Waste Density:	Not reported
Waste Density Unit of Measure Code:	Not reported
Waste Density Unit of Measure Description:	Not reported
Form Code:	Not reported
Form Code Description:	Not reported
Source Code:	Not reported
Source Code Description:	Not reported
Waste Minimization Code:	Not reported
Waste Minimization Code Description:	Not reported
Consent Number:	Not reported
EPA Waste Indicator:	N
Federal Waste Codes:	Not reported
Quantity Haz Kg:	0
Quantity Haz Tons:	0
Quantity Non Haz Kg:	13.151935
Quantity Non Haz Tons:	0.0145

NYU MEYER BUILDING (Continued) **1004757909**

State Waste Codes:	NY-B, TX-7011OUTS
Manifest Tracking Number:	012167475FLE
Waste Line Number:	2
U.S. DOT Hazardous Indicator:	Y
U.S. DOT ID Number:	UN1065
U.S. DOT Description:	Un1065, Neon, Compressed 2.2
Non-Hazardous Waste Description:	Not reported
Number of Containers:	1
Container Type Code:	CY
Container Type Description:	Cylinders
Waste Quantity:	8
Quantity Unit of Measure Code:	P
Quantity Unit of Measure Description:	Pounds
Waste Quantity, in Tons:	0.004
Acute Waste Quantity, in Tons:	0
Non-Acute Waste Quantity, in Tons:	0.004
Waste Quantity, in Kilograms:	3.6281202
Acute Waste Quantity, in Kilograms:	0
Non-Acute Waste Quantity, in Kilorgrams:	3.6281202
Management Method Code:	H129
Management Method Description:	OTHER TREATMENT
Waste Residue Indicator:	N
Quantity Discrepancy Indicator:	N
Waste Type Discrepancy Indicator:	N
Waste Density:	Not reported
Waste Density Unit of Measure Code:	Not reported
Waste Density Unit of Measure Description:	Not reported
Form Code:	Not reported
Form Code Description:	Not reported
Source Code:	Not reported
Source Code Description:	Not reported
Waste Minimization Code:	Not reported
Waste Minimization Code Description:	Not reported
Consent Number:	Not reported
EPA Waste Indicator:	N
Federal Waste Codes:	Not reported
Quantity Haz Kg:	0
Quantity Haz Tons:	0
Quantity Non Haz Kg:	3.6281202
Quantity Non Haz Tons:	0.004
State Waste Codes:	NY-B, TX-7011OUTS

Click this hyperlink while viewing on your computer to access
69 additional US EManifest: record(s) in the EDR Site Report.

NY MANIFEST:

EPA ID:	NYD986963205
Country:	USA
Name:	New York University - Meyer Bldg
Address:	2-4 WASHINGTON PL
Address 2:	Not reported
City,State,Zip:	NEW YORK, NY 10003
Zip 4:	Not reported
Location Address 1:	2 -4 WASHINGTON PLACE
Location Address 2:	Not reported
Location City,State,Zip:	NEW YORK, NY 10003

NYU MEYER BUILDING (Continued) **1004757909**

Location Zip 4: Not reported
Facility Status: Not reported
Total Tanks: Not reported
Code: BP

Mailing:
Mailing Name: New York University - Meyer Bldg
Mailing Contact: Stephanie Kung
Mailing Address 1: 740 BROADWAY - 6th FLOOR
Mailing Address 2: Not reported
Mailing City,State,Zip: NEW YORK, NY 10003
Mailing Zip 4: Not reported
Mailing Country: USA
Mailing Phone: 2129981439

Manifest Data:
Document ID: MDC0855144
Manifest Status: Not reported
Trans1 State ID: DC10364
Year: 2001
Trans2 State ID: HWH142084
Generator Ship Date: 03/21/2001
Trans1 Recv Date: 03/21/2001
Trans2 Recv Date: 03/23/2001
TSD Site Recv Date: 03/30/2001
Part A Recv Date: Not reported
Part B Recv Date: Not reported
Generator EPA ID: NYD986963205
Trans1 EPA ID: SCR000074591
Trans2 EPA ID: NJD071629976
TSDF ID 1: MDD980554653
TSDF ID 2: Not reported
Manifest Tracking Number: Not reported
Import Indicator: Not reported
Export Indicator: Not reported
Discr Quantity Indicator: Not reported
Discr Type Indicator: Not reported
Discr Residue Indicator: Not reported
Discr Partial Reject Indicator: Not reported
Discr Full Reject Indicator: Not reported
Manifest Ref Number: Not reported
Alt Facility RCRA ID: Not reported
Alt Facility Sign Date: Not reported
MGMT Method Type Code: Not reported
Waste Code 1: Sodium Cyanide (Or) Sodium Cyanide Na(Cn)
Waste Code 2: Not reported
Waste Code 3: Not reported
Waste Code 4: Not reported
Waste Code 5: Not reported
Waste Code 6: Not reported
Quantity: 00001
Units: Pounds
Number of Containers: 001
Container Type: Fiberboard or plastic drums, barrels, kegs
Handling Method: Burn
Specific Gravity: 01.00
Waste Code 7: The Following Spent Nonhalogenated Solvents: Xylene, Acetone, Ethyl

NYU MEYER BUILDING (Continued) **1004757909**

Acetate, Ethyl Benzene, Ethyl Ether, Methyl Isobutyl Ketone, N-Butyl Alcohol, Cyclohexanone, And Methanol; All Spent Solvent Mixtures/Blends Containing, Before Use, Only The Above Spent Nonhalogenated Solvents; And All Spent Solvent Mixtures/Blends Containing, Before Use, One Or More Of The Above Nonhalogenated Solvents, And A Total Of Ten Percent Or More (By Volume) Of One Or More Of Those Solvents Listed In F001, F002, F004, And F005; And Still Bottoms From The Recovery Of These Spent Solvents And Spent Solvent Mixtures.

Waste Code 8:	Not reported
Waste Code:	Not reported
Waste Code 10:	Not reported
Waste Code 11:	Not reported
Quantity:	00050
Units:	Pounds
Number of Containers:	001
Container Type:	Fiberboard or plastic drums, barrels, kegs
Handling Method:	Burn
Specific Gravity:	01.00
Waste Code 12:	Ignitable Waste
Waste Code 13:	Not reported
Waste Code 14:	Not reported
Waste Code 15:	Not reported
Waste Code 16:	Not reported
Quantity:	00005
Units:	Pounds
Number of Containers:	001
Container Type:	Fiberboard or plastic drums, barrels, kegs
Handling Method:	Burn
Specific Gravity:	01.00
Waste Code 17:	Arsenic
Waste Code 18:	Not reported
Waste Code 19:	Not reported
Waste Code 20:	Not reported
Waste Code 21:	Not reported
Quantity:	00035
Units:	Pounds
Number of Containers:	001
Container Type:	Fiberboard or plastic drums, barrels, kegs
Handling Method:	Burn
Specific Gravity:	01.00

Document ID:	NJA1255433
Manifest Status:	Not reported
Trans1 State ID:	NJDEPS632
Year:	1992
Trans2 State ID:	Not reported
Generator Ship Date:	03/10/1992
Trans1 Recv Date:	03/10/1992
Trans2 Recv Date:	Not reported
TSD Site Recv Date:	03/10/1992
Part A Recv Date:	Not reported
Part B Recv Date:	Not reported
Generator EPA ID:	NYD986963205
Trans1 EPA ID:	NJD991291584
Trans2 EPA ID:	Not reported
TSDF ID 1:	NJD980536593

NYU MEYER BUILDING (Continued) **1004757909**

TSDF ID 2:	Not reported
Manifest Tracking Number:	Not reported
Import Indicator:	Not reported
Export Indicator:	Not reported
Discr Quantity Indicator:	Not reported
Discr Type Indicator:	Not reported
Discr Residue Indicator:	Not reported
Discr Partial Reject Indicator:	Not reported
Discr Full Reject Indicator:	Not reported
Manifest Ref Number:	Not reported
Alt Facility RCRA ID:	Not reported
Alt Facility Sign Date:	Not reported
MGMT Method Type Code:	Not reported
Waste Code 1:	The Following Spent Nonhalogenated Solvents: Toluene, Methyl Ethyl Ketone, Carbon Disulfide, Isobutanol, Pyridine, Benzene, 2-Ethoxyethanol, And 2-Nitropropane; All Spent Solvent Mixtures/Blends Containing, Before Use, A Total Of Ten Percent Or More (By Volume) Of One Or More Of The Above Nonhalogenated Solvents Or Those Solvents Listed In F001, F002, Or F004; And Still Bottoms From The Recovery Of These Spent Solvents And Spent Solvent Mixtures.
Waste Code 2:	Not reported
Waste Code 3:	Not reported
Waste Code 4:	Not reported
Waste Code 5:	Not reported
Waste Code 6:	Not reported
Quantity:	00060
Units:	Pounds
Number of Containers:	001
Container Type:	Fiberboard or plastic drums, barrels, kegs
Handling Method:	Burn
Specific Gravity:	01.00
Waste Code 7:	The Following Spent Nonhalogenated Solvents: Toluene, Methyl Ethyl Ketone, Carbon Disulfide, Isobutanol, Pyridine, Benzene, 2-Ethoxyethanol, And 2-Nitropropane; All Spent Solvent Mixtures/Blends Containing, Before Use, A Total Of Ten Percent Or More (By Volume) Of One Or More Of The Above Nonhalogenated Solvents Or Those Solvents Listed In F001, F002, Or F004; And Still Bottoms From The Recovery Of These Spent Solvents And Spent Solvent Mixtures.
Waste Code 8:	Not reported
Waste Code:	Not reported
Waste Code 10:	Not reported
Waste Code 11:	Not reported
Quantity:	00060
Units:	Pounds
Number of Containers:	001
Container Type:	Fiberboard or plastic drums, barrels, kegs
Handling Method:	Burn
Specific Gravity:	01.00
Waste Code 12:	2-Propanone (I) (Or) Acetone (I)
Waste Code 13:	Not reported
Waste Code 14:	Not reported
Waste Code 15:	Not reported
Waste Code 16:	Not reported
Quantity:	00060
Units:	Pounds
Number of Containers:	001
Container Type:	Fiberboard or plastic drums, barrels, kegs

NYU MEYER BUILDING (Continued) **1004757909**

Handling Method:	Burn
Specific Gravity:	01.00
Waste Code 17:	Methanol (I) (Or) Methyl Alcohol (I)
Waste Code 18:	Not reported
Waste Code 19:	Not reported
Waste Code 20:	Not reported
Waste Code 21:	Not reported
Quantity:	00060
Units:	Pounds
Number of Containers:	001
Container Type:	Fiberboard or plastic drums, barrels, kegs
Handling Method:	Burn
Specific Gravity:	01.00

Document ID:	NJA1255433
Manifest Status:	Not reported
Trans1 State ID:	NJDEPS632
Year:	1992
Trans2 State ID:	Not reported
Generator Ship Date:	03/10/1992
Trans1 Recv Date:	03/10/1992
Trans2 Recv Date:	Not reported
TSD Site Recv Date:	03/10/1992
Part A Recv Date:	Not reported
Part B Recv Date:	Not reported
Generator EPA ID:	NYD986963205
Trans1 EPA ID:	NJD991291584
Trans2 EPA ID:	Not reported
TSDF ID 1:	NJD980536593
TSDF ID 2:	Not reported
Manifest Tracking Number:	Not reported
Import Indicator:	Not reported
Export Indicator:	Not reported
Discr Quantity Indicator:	Not reported
Discr Type Indicator:	Not reported
Discr Residue Indicator:	Not reported
Discr Partial Reject Indicator:	Not reported
Discr Full Reject Indicator:	Not reported
Manifest Ref Number:	Not reported
Alt Facility RCRA ID:	Not reported
Alt Facility Sign Date:	Not reported
MGMT Method Type Code:	Not reported
Waste Code 1:	Benzene, Dimethyl- (I,T) (Or) Xylene (I)
Waste Code 2:	Not reported
Waste Code 3:	Not reported
Waste Code 4:	Not reported
Waste Code 5:	Not reported
Waste Code 6:	Not reported
Quantity:	00060
Units:	Pounds
Number of Containers:	001
Container Type:	Fiberboard or plastic drums, barrels, kegs
Handling Method:	Burn
Specific Gravity:	01.00
Waste Code 7:	2-Propen-1-Ol (Or) Allyl Alcohol
Waste Code 8:	Not reported
Waste Code:	Not reported

NYU MEYER BUILDING (Continued) **1004757909**

Waste Code 10:	Not reported
Waste Code 11:	Not reported
Quantity:	00010
Units:	Pounds
Number of Containers:	001
Container Type:	Fiberboard or plastic drums, barrels, kegs
Handling Method:	Burn
Specific Gravity:	01.00
Waste Code 12:	Ignitable Waste
Waste Code 13:	Not reported
Waste Code 14:	Not reported
Waste Code 15:	Not reported
Waste Code 16:	Not reported
Quantity:	00010
Units:	Pounds
Number of Containers:	001
Container Type:	Fiberboard or plastic drums, barrels, kegs
Handling Method:	Burn
Specific Gravity:	01.00
Waste Code 17:	Ignitable Waste
Waste Code 18:	Not reported
Waste Code 19:	Not reported
Waste Code 20:	Not reported
Waste Code 21:	Not reported
Quantity:	00010
Units:	Pounds
Number of Containers:	001
Container Type:	Wooden boxes, cartons, cases
Handling Method:	Burn
Specific Gravity:	01.00

Document ID:	NJA1255433
Manifest Status:	Not reported
Trans1 State ID:	NJDEPS632
Year:	1992
Trans2 State ID:	Not reported
Generator Ship Date:	03/10/1992
Trans1 Recv Date:	03/10/1992
Trans2 Recv Date:	Not reported
TSD Site Recv Date:	03/10/1992
Part A Recv Date:	Not reported
Part B Recv Date:	Not reported
Generator EPA ID:	NYD986963205
Trans1 EPA ID:	NJD991291584
Trans2 EPA ID:	Not reported
TSDF ID 1:	NJD980536593
TSDF ID 2:	Not reported
Manifest Tracking Number:	Not reported
Import Indicator:	Not reported
Export Indicator:	Not reported
Discr Quantity Indicator:	Not reported
Discr Type Indicator:	Not reported
Discr Residue Indicator:	Not reported
Discr Partial Reject Indicator:	Not reported
Discr Full Reject Indicator:	Not reported
Manifest Ref Number:	Not reported
Alt Facility RCRA ID:	Not reported

NYU MEYER BUILDING (Continued) **1004757909**

Alt Facility Sign Date:	Not reported
MGMT Method Type Code:	Not reported
Waste Code 1:	Ignitable Waste
Waste Code 2:	Not reported
Waste Code 3:	Not reported
Waste Code 4:	Not reported
Waste Code 5:	Not reported
Waste Code 6:	Not reported
Quantity:	00010
Units:	Pounds
Number of Containers:	001
Container Type:	Fiberboard or plastic drums, barrels, kegs
Handling Method:	Burn
Specific Gravity:	01.00
Waste Code 7:	Ignitable Waste
Waste Code 8:	Not reported
Waste Code:	Not reported
Waste Code 10:	Not reported
Waste Code 11:	Not reported
Quantity:	00010
Units:	Pounds
Number of Containers:	001
Container Type:	Fiberboard or plastic drums, barrels, kegs
Handling Method:	Burn
Specific Gravity:	01.00
Waste Code 12:	Corrosive Waste
Waste Code 13:	Not reported
Waste Code 14:	Not reported
Waste Code 15:	Not reported
Waste Code 16:	Not reported
Quantity:	00060
Units:	Pounds
Number of Containers:	001
Container Type:	Fiberboard or plastic drums, barrels, kegs
Handling Method:	Burn
Specific Gravity:	01.00
Waste Code 17:	Corrosive Waste
Waste Code 18:	Not reported
Waste Code 19:	Not reported
Waste Code 20:	Not reported
Waste Code 21:	Not reported
Quantity:	00120
Units:	Pounds
Number of Containers:	002
Container Type:	Fiberboard or plastic drums, barrels, kegs
Handling Method:	Burn
Specific Gravity:	01.00

Document ID:	NJA1255433
Manifest Status:	Not reported
Trans1 State ID:	NJDEPS632
Year:	1992
Trans2 State ID:	Not reported
Generator Ship Date:	03/10/1992
Trans1 Recv Date:	03/10/1992
Trans2 Recv Date:	Not reported
TSD Site Recv Date:	03/10/1992

NYU MEYER BUILDING (Continued) **1004757909**

Part A Recv Date:	Not reported
Part B Recv Date:	Not reported
Generator EPA ID:	NYD986963205
Trans1 EPA ID:	NJD991291584
Trans2 EPA ID:	Not reported
TSDF ID 1:	NJD980536593
TSDF ID 2:	Not reported
Manifest Tracking Number:	Not reported
Import Indicator:	Not reported
Export Indicator:	Not reported
Discr Quantity Indicator:	Not reported
Discr Type Indicator:	Not reported
Discr Residue Indicator:	Not reported
Discr Partial Reject Indicator:	Not reported
Discr Full Reject Indicator:	Not reported
Manifest Ref Number:	Not reported
Alt Facility RCRA ID:	Not reported
Alt Facility Sign Date:	Not reported
MGMT Method Type Code:	Not reported
Waste Code 1:	Hydrofluoric Acid (C,T) (Or) Hydrogen Fluoride (C,T)
Waste Code 2:	Not reported
Waste Code 3:	Not reported
Waste Code 4:	Not reported
Waste Code 5:	Not reported
Waste Code 6:	Not reported
Quantity:	00010
Units:	Pounds
Number of Containers:	001
Container Type:	Fiberboard or plastic drums, barrels, kegs
Handling Method:	Burn
Specific Gravity:	01.00
Waste Code 7:	Barium
Waste Code 8:	Not reported
Waste Code:	Not reported
Waste Code 10:	Not reported
Waste Code 11:	Not reported
Quantity:	00010
Units:	Pounds
Number of Containers:	001
Container Type:	Fiberboard or plastic drums, barrels, kegs
Handling Method:	Burn
Specific Gravity:	01.00
Waste Code 12:	Ethene, Trichloro- (Or) Trichloroethylene
Waste Code 13:	Not reported
Waste Code 14:	Not reported
Waste Code 15:	Not reported
Waste Code 16:	Not reported
Quantity:	00060
Units:	Pounds
Number of Containers:	001
Container Type:	Fiberboard or plastic drums, barrels, kegs
Handling Method:	Burn
Specific Gravity:	01.00
Waste Code 17:	Chromium
Waste Code 18:	Not reported
Waste Code 19:	Not reported
Waste Code 20:	Not reported

NYU MEYER BUILDING (Continued) **1004757909**

Waste Code 21:	Not reported
Quantity:	00060
Units:	Pounds
Number of Containers:	001
Container Type:	Fiberboard or plastic drums, barrels, kegs
Handling Method:	Burn
Specific Gravity:	01.00
Document ID:	Not reported
Manifest Status:	Not reported
Trans1 State ID:	MAC300016672
Year:	2018
Trans2 State ID:	Not reported
Generator Ship Date:	03/25/2015
Trans1 Recv Date:	03/25/2015
Trans2 Recv Date:	Not reported
TSD Site Recv Date:	03/26/2015
Part A Recv Date:	Not reported
Part B Recv Date:	Not reported
Generator EPA ID:	NYD986963205
Trans1 EPA ID:	Not reported
Trans2 EPA ID:	Not reported
TSDF ID 1:	NYD077444263
TSDF ID 2:	Not reported
Manifest Tracking Number:	007885806FLE
Import Indicator:	N
Export Indicator:	N
Discr Quantity Indicator:	N
Discr Type Indicator:	N
Discr Residue Indicator:	N
Discr Partial Reject Indicator:	N
Discr Full Reject Indicator:	N
Manifest Ref Number:	Not reported
Alt Facility RCRA ID:	Not reported
Alt Facility Sign Date:	Not reported
MGMT Method Type Code:	H141
Waste Code a:	Lead
Waste Code b:	Not reported
Waste Code c:	Not reported
Waste Code e:	Not reported
Waste Code f:	Not reported
Waste Code g:	Not reported
Waste Code 1:	Not reported
Waste Code 2:	Not reported
Waste Code 3:	Not reported
Waste Code 4:	Not reported
Waste Code 5:	Not reported
Waste Code 6:	Not reported
Quantity:	520
Units:	Pounds
Number of Containers:	5
Container Type:	Metal drums, barrels, kegs
Handling Method:	Treat
Specific Gravity:	1
Document ID:	Not reported
Manifest Status:	Not reported

NYU MEYER BUILDING (Continued) **1004757909**

Trans1 State ID:	MAD985286988
Year:	2018
Trans2 State ID:	Not reported
Generator Ship Date:	05/13/2009
Trans1 Recv Date:	05/13/2009
Trans2 Recv Date:	Not reported
TSD Site Recv Date:	05/14/2009
Part A Recv Date:	Not reported
Part B Recv Date:	Not reported
Generator EPA ID:	NYD986963205
Trans1 EPA ID:	Not reported
Trans2 EPA ID:	Not reported
TSDF ID 1:	NYD077444263
TSDF ID 2:	Not reported
Manifest Tracking Number:	004724756JJK
Import Indicator:	N
Export Indicator:	N
Discr Quantity Indicator:	N
Discr Type Indicator:	N
Discr Residue Indicator:	N
Discr Partial Reject Indicator:	N
Discr Full Reject Indicator:	N
Manifest Ref Number:	Not reported
Alt Facility RCRA ID:	Not reported
Alt Facility Sign Date:	Not reported
MGMT Method Type Code:	H141
Waste Code a:	Ignitable Waste
Waste Code b:	Not reported
Waste Code c:	Not reported
Waste Code e:	Not reported
Waste Code f:	Not reported
Waste Code g:	Not reported
Waste Code 1:	Not reported
Waste Code 2:	Not reported
Waste Code 3:	Not reported
Waste Code 4:	Not reported
Waste Code 5:	Not reported
Waste Code 6:	Not reported
Quantity:	2
Units:	Pounds
Number of Containers:	1
Container Type:	Metal drums, barrels, kegs
Handling Method:	Recycle
Specific Gravity:	1

Document ID:	Not reported
Manifest Status:	Not reported
Trans1 State ID:	MAD985286988
Year:	2018
Trans2 State ID:	Not reported
Generator Ship Date:	05/13/2009
Trans1 Recv Date:	05/13/2009
Trans2 Recv Date:	Not reported
TSD Site Recv Date:	05/14/2009
Part A Recv Date:	Not reported
Part B Recv Date:	Not reported
Generator EPA ID:	NYD986963205

NYU MEYER BUILDING (Continued) **1004757909**

Trans1 EPA ID:	Not reported
Trans2 EPA ID:	Not reported
TSDF ID 1:	NYD077444263
TSDF ID 2:	Not reported
Manifest Tracking Number:	004724756JJK
Import Indicator:	N
Export Indicator:	N
Discr Quantity Indicator:	N
Discr Type Indicator:	N
Discr Residue Indicator:	N
Discr Partial Reject Indicator:	N
Discr Full Reject Indicator:	N
Manifest Ref Number:	Not reported
Alt Facility RCRA ID:	Not reported
Alt Facility Sign Date:	Not reported
MGMT Method Type Code:	H141
Waste Code a:	Mercury
Waste Code b:	Not reported
Waste Code c:	Not reported
Waste Code e:	Not reported
Waste Code f:	Not reported
Waste Code g:	Not reported
Waste Code 1:	Not reported
Waste Code 2:	Not reported
Waste Code 3:	Not reported
Waste Code 4:	Not reported
Waste Code 5:	Not reported
Waste Code 6:	Not reported
Quantity:	1
Units:	Pounds
Number of Containers:	1
Container Type:	Fiberboard or plastic drums, barrels, kegs
Handling Method:	Recycle
Specific Gravity:	1

Document ID:	Not reported
Manifest Status:	Not reported
Trans1 State ID:	MAD985286988
Year:	2018
Trans2 State ID:	Not reported
Generator Ship Date:	05/13/2009
Trans1 Recv Date:	05/13/2009
Trans2 Recv Date:	Not reported
TSD Site Recv Date:	05/14/2009
Part A Recv Date:	Not reported
Part B Recv Date:	Not reported
Generator EPA ID:	NYD986963205
Trans1 EPA ID:	Not reported
Trans2 EPA ID:	Not reported
TSDF ID 1:	NYD077444263
TSDF ID 2:	Not reported
Manifest Tracking Number:	004724756JJK
Import Indicator:	N
Export Indicator:	N
Discr Quantity Indicator:	N
Discr Type Indicator:	N
Discr Residue Indicator:	N

NYU MEYER BUILDING (Continued) **1004757909**

Discr Partial Reject Indicator:	N
Discr Full Reject Indicator:	N
Manifest Ref Number:	Not reported
Alt Facility RCRA ID:	Not reported
Alt Facility Sign Date:	Not reported
MGMT Method Type Code:	H141
Waste Code a:	Mercury
Waste Code b:	Not reported
Waste Code c:	Not reported
Waste Code e:	Not reported
Waste Code f:	Not reported
Waste Code g:	Not reported
Waste Code 1:	Not reported
Waste Code 2:	Not reported
Waste Code 3:	Not reported
Waste Code 4:	Not reported
Waste Code 5:	Not reported
Waste Code 6:	Not reported
Quantity:	6
Units:	Pounds
Number of Containers:	1
Container Type:	Fiberboard or plastic drums, barrels, kegs
Handling Method:	Recycle
Specific Gravity:	1

Document ID:	Not reported
Manifest Status:	Not reported
Trans1 State ID:	MAC300016672
Year:	2018
Trans2 State ID:	NYD982792814
Generator Ship Date:	05/01/2013
Trans1 Recv Date:	05/01/2013
Trans2 Recv Date:	05/08/2013
TSD Site Recv Date:	05/09/2013
Part A Recv Date:	Not reported
Part B Recv Date:	Not reported
Generator EPA ID:	NYD986963205
Trans1 EPA ID:	Not reported
Trans2 EPA ID:	Not reported
TSDF ID 1:	OHD048415665
TSDF ID 2:	Not reported
Manifest Tracking Number:	005730062FLE
Import Indicator:	N
Export Indicator:	N
Discr Quantity Indicator:	N
Discr Type Indicator:	N
Discr Residue Indicator:	N
Discr Partial Reject Indicator:	N
Discr Full Reject Indicator:	N
Manifest Ref Number:	Not reported
Alt Facility RCRA ID:	Not reported
Alt Facility Sign Date:	Not reported
MGMT Method Type Code:	H040
Waste Code a:	Ignitable Waste
Waste Code b:	The Following Spent Nonhalogenated Solvents: Xylene, Acetone, Ethyl Acetate, Ethyl Benzene, Ethyl Ether, Methyl Isobutyl Ketone, N-Butyl Alcohol, Cyclohexanone, And Methanol; All Spent Solvent

NYU MEYER BUILDING (Continued) **1004757909**

Mixtures/Blends Containing, Before Use, Only The Above Spent Nonhalogenated Solvents; And All Spent Solvent Mixtures/Blends Containing, Before Use, One Or More Of The Above Nonhalogenated Solvents, And A Total Of Ten Percent Or More (By Volume) Of One Or More Of Those Solvents Listed In F001, F002, F004, And F005; And Still Bottoms From The Recovery Of These Spent Solvents And Spent Solvent Mixtures.

Waste Code c:	Benzene, Dimethyl- (I,T) (Or) Xylene (I)
Waste Code e:	Not reported
Waste Code f:	Not reported
Waste Code g:	Not reported
Waste Code 1:	Not reported
Waste Code 2:	Not reported
Waste Code 3:	Not reported
Waste Code 4:	Not reported
Waste Code 5:	Not reported
Waste Code 6:	Not reported
Quantity:	14
Units:	Pounds
Number of Containers:	1
Container Type:	Fiberboard or plastic drums, barrels, kegs
Handling Method:	Burn
Specific Gravity:	1
Document ID:	Not reported
Manifest Status:	Not reported
Trans1 State ID:	MAC300016672
Year:	2018
Trans2 State ID:	NYD982792814
Generator Ship Date:	05/01/2013
Trans1 Recv Date:	05/01/2013
Trans2 Recv Date:	05/08/2013
TSD Site Recv Date:	05/09/2013
Part A Recv Date:	Not reported
Part B Recv Date:	Not reported
Generator EPA ID:	NYD986963205
Trans1 EPA ID:	Not reported
Trans2 EPA ID:	Not reported
TSDF ID 1:	OHD048415665
TSDF ID 2:	Not reported
Manifest Tracking Number:	005730062FLE
Import Indicator:	N
Export Indicator:	N
Discr Quantity Indicator:	N
Discr Type Indicator:	N
Discr Residue Indicator:	N
Discr Partial Reject Indicator:	N
Discr Full Reject Indicator:	N
Manifest Ref Number:	Not reported
Alt Facility RCRA ID:	Not reported
Alt Facility Sign Date:	Not reported
MGMT Method Type Code:	H040
Waste Code a:	Corrosive Waste
Waste Code b:	Not reported
Waste Code c:	Not reported
Waste Code e:	Not reported
Waste Code f:	Not reported

NYU MEYER BUILDING (Continued) **1004757909**

Waste Code g:	Not reported
Waste Code 1:	Not reported
Waste Code 2:	Not reported
Waste Code 3:	Not reported
Waste Code 4:	Not reported
Waste Code 5:	Not reported
Waste Code 6:	Not reported
Quantity:	1
Units:	Pounds
Number of Containers:	1
Container Type:	Fiberboard or plastic drums, barrels, kegs
Handling Method:	Burn
Specific Gravity:	1

Click this hyperlink while viewing on your computer to access
193 additional NY MANIFEST: record(s) in the EDR Site Report.

L331 **CON EDISON - SERVICE BOX 26827** **NY MANIFEST** **S123692689**
SSE **318 BOWERY** **N/A**
< 1/8 **NEW YORK, NY 10012**
0.107 mi.
563 ft. **Site 17 of 28 in cluster L**

Relative:
Higher

Actual:
42 ft.

NY MANIFEST:

EPA ID:	NYP005239601
Country:	USA
Name:	Con Edison - Service Box 26827
Address:	318 BOWERY
Address 2:	Not reported
City,State,Zip:	NEW YORK, NY 10012
Zip 4:	Not reported
Location Address 1:	318 BOWERY
Location Address 2:	Not reported
Location City,State,Zip:	NEW YORK, NY 10012
Location Zip 4:	Not reported
Facility Status:	Not reported
Total Tanks:	Not reported
Code:	BP

Mailing:

Mailing Name:	Con Edison - Service Box 26827
Mailing Contact:	Annamarie Moylan
Mailing Address 1:	4 IRVING PLACE 15TH FL NE
Mailing Address 2:	Not reported
Mailing City,State,Zip:	NEW YORK, NY 10003
Mailing Zip 4:	Not reported
Mailing Country:	USA
Mailing Phone:	2124602278

L332 **CONSOLIDATED EDISON COMPANY OF NEW YORK, INC** **E MANIFEST** **1031608321**
SSE **318 BOWERY ST** **N/A**
< 1/8 **NEW YORK, NY 10012**
0.107 mi.
563 ft. **Site 18 of 28 in cluster L**

Relative:
Higher

Actual:
42 ft.

E MANIFEST:

Manifest Tracking Number:	018993803JJK
Last Updated Date:	20201220
Shipped Date:	20180630
Received Date:	20180702
Manifest Status:	Corrected
Submission Type:	DataImage5Copy
Origin Type:	Web
Generator EPA ID:	NYP005239601
Generator Name:	Consolidated Edison Company Of New York, Inc
Generator Location Street Number:	318
Generator Location Street 1:	318 BOWERY ST
Generator Location Street 2:	Not reported
Generator Location City:	NEW YORK
Generator Location State:	NY
Generator Location Zip:	10012
Generator Mail Street Number:	Not reported
Generator Mail Street 1:	280 11th Ave.
Generator Mail Street 2:	Not reported
Generator Mail City:	New York
Generator Mail Zip:	10001
Generator Mail State:	NY
Generator Contact Company Name:	Not reported
Designated Facility EPA ID:	NJD991291105
Designated Facility Name:	Clean Earth Of North Jersey
Designated Facility Mail Street Number:	Not reported
Designated Facility Mail Street 1:	Not reported
Designated Facility Mail Street 2:	105 JACOBUS AVE
Designated Facility Mail City:	KEARNY
Designated Facility Mail Zip:	07032
Designated Facility Mail State:	NJ
Designated Facility Location Street Number:	Not reported
Designated Facility Location Street 1:	105 JACOBUS AVE
Designated Facility Location Street 2:	Not reported
Designated Facility Location City:	KEARNY
Designated Facility Location Zip:	07032
Designated Facility Location State:	NJ
Designated Facility Contact Company Name:	Not reported
Manifest Residue Indicator:	N
Rejection Indicator:	N

Transporter:

Manifest Tracking Number:	018993803JJK
Transporter Line Number:	1
Transporter EPA ID:	NJD003812047
Transporter Name:	Allstate Power Vac Inc

Waste Line:

Manifest Tracking Number:	018993803JJK
Waste Line Number:	1
U.S. DOT Hazardous Indicator:	Y
U.S. DOT ID Number:	NA3082

CONSOLIDATED EDISON COMPANY OF NEW YORK, INC (Continued) **1031608321**

U.S. DOT Description:	Rq, Na 3082, Hazardous Waste, Liquid, N.O.S (Lead) 9, Pg Iii D008
Non-Hazardous Waste Description:	Not reported
Number of Containers:	1
Container Type Code:	TT
Container Type Description:	Cargo tanks (tank trucks)
Waste Quantity:	3000
Quantity Unit of Measure Code:	P
Quantity Unit of Measure Description:	Pounds
Waste Quantity, in Tons:	1.5
Acute Waste Quantity, in Tons:	0
Non-Acute Waste Quantity, in Tons:	1.5
Waste Quantity, in Kilograms:	1360.545
Acute Waste Quantity, in Kilograms:	0
Non-Acute Waste Quantity, in Kilorgrams:	1360.545
Management Method Code:	H110
Management Method Description:	STABILIZATION
Waste Residue Indicator:	N
Quantity Discrepancy Indicator:	N
Waste Type Discrepancy Indicator:	N
Waste Density:	Not reported
Waste Density Unit of Measure Code:	Not reported
Waste Density Unit of Measure Description:	Not reported
Form Code:	Not reported
Form Code Description:	Not reported
Source Code:	Not reported
Source Code Description:	Not reported
Waste Minimization Code:	Not reported
Waste Minimization Code Description:	Not reported
Consent Number:	Not reported
EPA Waste Indicator:	Y
Federal Waste Codes:	D008
Quantity Haz Kg:	1360.545
Quantity Haz Tons:	1.5
Quantity Non Haz Kg:	0
Quantity Non Haz Tons:	0
State Waste Codes:	NY-T

O333 **207 EAST 5TH ST** **NY AST** **U004045174**
ENE **207 EAST 5TH ST** **N/A**
< 1/8 **NEW YORK, NY 10003**
0.108 mi.
568 ft. **Site 3 of 19 in cluster O**

Relative: **Lower**

Actual: **40 ft.**

AST:

Name:	207 EAST 5TH ST
Address:	207 EAST 5TH ST
City,State,Zip:	NEW YORK, NY 10003
Region:	STATE
DEC Region:	2
Site Status:	Unregulated/Closed
Facility Id:	2-155446
Program Type:	PBS
UTM X:	585236.47111
UTM Y:	4509026.56795
Expiration Date:	N/A
Site Type:	Unknown

Affiliation Records:

207 EAST 5TH ST (Continued) **U004045174**

Site Id:	5035
Affiliation Type:	Facility Owner
Company Name:	ARAMCO INTERNATIONAL TRADING C
Contact Type:	Not reported
Contact Name:	Not reported
Address1:	26 COURT ST
Address2:	Not reported
City:	NEW YORK
State:	NY
Zip Code:	11242
Country Code:	001
Phone:	(718) 858-8426
EMail:	Not reported
Fax Number:	Not reported
Modified By:	TRANSLAT
Date Last Modified:	2004-03-04

Site Id:	5035
Affiliation Type:	Mail Contact
Company Name:	ARAMCO INTERNATIONAL TRADING C
Contact Type:	Not reported
Contact Name:	Not reported
Address1:	26 COURT ST
Address2:	Not reported
City:	NEW YORK
State:	NY
Zip Code:	11242
Country Code:	001
Phone:	(718) 858-8426
EMail:	Not reported
Fax Number:	Not reported
Modified By:	TRANSLAT
Date Last Modified:	2004-03-04

Site Id:	5035
Affiliation Type:	Facility Operator
Company Name:	207 EAST 5TH ST
Contact Type:	Not reported
Contact Name:	MARK FLETCHER
Address1:	Not reported
Address2:	Not reported
City:	Not reported
State:	NN
Zip Code:	Not reported
Country Code:	001
Phone:	(212) 674-1719
EMail:	Not reported
Fax Number:	Not reported
Modified By:	TRANSLAT
Date Last Modified:	2004-03-04

Site Id:	5035
Affiliation Type:	Emergency Contact
Company Name:	ARAMCO INTERNATIONAL TRADING C
Contact Type:	Not reported
Contact Name:	BAYSIDE FUEL OIL CORP
Address1:	Not reported

207 EAST 5TH ST (Continued) **U004045174**

Address2:	Not reported
City:	Not reported
State:	NN
Zip Code:	Not reported
Country Code:	001
Phone:	(718) 946-4000
EMail:	Not reported
Fax Number:	Not reported
Modified By:	TRANSLAT
Date Last Modified:	2004-03-04

Tank Info:

Tank Number:	001
Tank Id:	8407
Material Code:	0001
Common Name of Substance:	#2 Fuel Oil (On-Site Consumption)

Equipment Records:

	I04 - Overfill - Product Level Gauge (A/G)
	B00 - Tank External Protection - None
	C00 - Pipe Location - No Piping
	F00 - Pipe External Protection - None
	A00 - Tank Internal Protection - None
	D01 - Pipe Type - Steel/Carbon Steel/Iron
	G03 - Tank Secondary Containment - Vault (w/o access)
	H00 - Tank Leak Detection - None
	J02 - Dispenser - Suction Dispenser
Tank Location:	Aboveground - contact with soil.... Tank bottom rests on soil, allowing no visual inspection.
Tank Type:	Steel/Carbon Steel/Iron
Tank Status:	Closed - Removed
Pipe Model:	Not reported
Install Date:	Not reported
Capacity Gallons:	1500
Tightness Test Method:	NN
Date Test:	Not reported
Next Test Date:	Not reported
Date Tank Closed:	04/01/1993
Register:	True
Modified By:	MJGRIFFI
Last Modified:	05/09/2022
Material Name:	#2 fuel oil (on-site consumption)

K334 **NYC BOARD OF EDUCATION DIVOF SCHOOL FACILITIES** **E MANIFEST** **1028032262**
SE **12 EAST 3RD STREET** **N/A**
< 1/8 **MANHATTAN, NY 11101**
0.110 mi.
580 ft. **Site 15 of 25 in cluster K**

Relative: **Lower**
Actual: **40 ft.**

E MANIFEST:

Manifest Tracking Number:	018136115FLE
Last Updated Date:	20230330
Shipped Date:	20230224
Received Date:	20230224
Manifest Status:	Signed
Submission Type:	DataImage5Copy

NYC BOARD OF EDUCATION DIVOF SCHOOL FACILITIES (Continued) **1028032262**

Origin Type:	Service
Generator EPA ID:	VSQG
Generator Name:	Nyc Board Of Education Divof School Facilities
Generator Location Street Number:	Not reported
Generator Location Street 1:	12 EAST 3RD STREET
Generator Location Street 2:	Not reported
Generator Location City:	MANHATTAN
Generator Location State:	NY
Generator Location Zip:	11101
Generator Mail Street Number:	Not reported
Generator Mail Street 1:	44-36 VERNON BLND 5TH FL
Generator Mail Street 2:	Not reported
Generator Mail City:	LONG ISLANG
Generator Mail Zip:	11101
Generator Mail State:	NY
Generator Contact Company Name:	Not reported
Designated Facility EPA ID:	NJD991291105
Designated Facility Name:	Clean Earth Of North Jersey
Designated Facility Mail Street Number:	105
Designated Facility Mail Street 1:	Not reported
Designated Facility Mail Street 2:	JACOBUS AVE
Designated Facility Mail City:	KEARNY
Designated Facility Mail Zip:	07032
Designated Facility Mail State:	NJ
Designated Facility Location Street Number:	105
Designated Facility Location Street 1:	JACOBUS AVE
Designated Facility Location Street 2:	Not reported
Designated Facility Location City:	KEARNY
Designated Facility Location Zip:	07032
Designated Facility Location State:	NJ
Designated Facility Contact Company Name:	Not reported
Manifest Residue Indicator:	N
Rejection Indicator:	N

Transporter:

Manifest Tracking Number:	018136115FLE
Transporter Line Number:	1
Transporter EPA ID:	NJR986628162
Transporter Name:	Iwt Transport, Inc.

Waste Line:

Manifest Tracking Number:	018136115FLE
Waste Line Number:	1
U.S. DOT Hazardous Indicator:	Y
U.S. DOT ID Number:	NA3077
U.S. DOT Description:	Rq, Na3077, Hazardous Waste, Solid N.O.S. (Contains Lead Compounds), 9, Pg Iii,
Non-Hazardous Waste Description:	Not reported
Number of Containers:	1
Container Type Code:	DF
Container Type Description:	Fiberboard or plastic drums, barrels, kegs
Waste Quantity:	20
Quantity Unit of Measure Code:	P
Quantity Unit of Measure Description:	Pounds
Waste Quantity, in Tons:	0.01
Acute Waste Quantity, in Tons:	0

NYC BOARD OF EDUCATION DIVOF SCHOOL FACILITIES (Continued) **1028032262**

Non-Acute Waste Quantity, in Tons:	0.01
Waste Quantity, in Kilograms:	9.0703
Acute Waste Quantity, in Kilograms:	0
Non-Acute Waste Quantity, in Kilorgrams:	9.0703
Management Method Code:	H110
Management Method Description:	STABILIZATION
Waste Residue Indicator:	N
Quantity Discrepancy Indicator:	Y
Waste Type Discrepancy Indicator:	N
Waste Density:	Not reported
Waste Density Unit of Measure Code:	Not reported
Waste Density Unit of Measure Description:	Not reported
Form Code:	Not reported
Form Code Description:	Not reported
Source Code:	Not reported
Source Code Description:	Not reported
Waste Minimization Code:	Not reported
Waste Minimization Code Description:	Not reported
Consent Number:	Not reported
EPA Waste Indicator:	Y
Federal Waste Codes:	D008
Quantity Haz Kg:	9.0703
Quantity Haz Tons:	0.01
Quantity Non Haz Kg:	Not reported
Quantity Non Haz Tons:	Not reported
State Waste Codes:	Not reported

K335 **CON EDISON** **E MANIFEST** **1031624572**
East **218 E. 5TH ST** **N/A**
< 1/8 **NEW YORK, NY 10009**
0.110 mi.
582 ft. **Site 16 of 25 in cluster K**

Relative: E MANIFEST:
Lower

Actual:
39 ft.

Manifest Tracking Number:	015832140FLE
Last Updated Date:	20210827
Shipped Date:	20210813
Received Date:	20210817
Manifest Status:	Signed
Submission Type:	DataImage5Copy
Origin Type:	Service
Generator EPA ID:	NYR000114579
Generator Name:	Con Edison
Generator Location Street Number:	Not reported
Generator Location Street 1:	218 E. 5TH ST
Generator Location Street 2:	Not reported
Generator Location City:	NEW YORK
Generator Location State:	NY
Generator Location Zip:	10009
Generator Mail Street Number:	Not reported
Generator Mail Street 1:	116 Skyline Drive
Generator Mail Street 2:	Not reported
Generator Mail City:	South Plainfield
Generator Mail Zip:	07080
Generator Mail State:	NJ
Generator Contact Company Name:	Not reported
Designated Facility EPA ID:	NJD991291105
Designated Facility Name:	Clean Earth Of North Jersey

CON EDISON (Continued) **1031624572**

Designated Facility Mail Street Number: 105
Designated Facility Mail Street 1: Not reported
Designated Facility Mail Street 2: JACOBUS AVE
Designated Facility Mail City: KEARNY
Designated Facility Mail Zip: 07032
Designated Facility Mail State: NJ
Designated Facility Location Street Number: 105
Designated Facility Location Street 1: JACOBUS AVE
Designated Facility Location Street 2: Not reported
Designated Facility Location City: KEARNY
Designated Facility Location Zip: 07032
Designated Facility Location State: NJ
Designated Facility Contact Company Name: Not reported
Manifest Residue Indicator: N
Rejection Indicator: N

Transporter:
Manifest Tracking Number: 015832140FLE
Transporter Line Number: 1
Transporter EPA ID: MAD039322250
Transporter Name: Clean Harbors Environmental Services Inc

Waste Line:
Manifest Tracking Number: 015832140FLE
Waste Line Number: 1
U.S. DOT Hazardous Indicator: Y
U.S. DOT ID Number: NA3082
U.S. DOT Description: Na3082, Hazardous Waste, Liquid N.O.S., 9, Pg Iii, Rq
Non-Hazardous Waste Description: Not reported
Number of Containers: 1
Container Type Code: TT
Container Type Description: Cargo tanks (tank trucks)
Waste Quantity: 500
Quantity Unit of Measure Code: P
Quantity Unit of Measure Description: Pounds
Waste Quantity, in Tons: 0.25
Acute Waste Quantity, in Tons: 0
Non-Acute Waste Quantity, in Tons: 0.25
Waste Quantity, in Kilograms: 226.7575
Acute Waste Quantity, in Kilograms: 0
Non-Acute Waste Quantity, in Kilorgrams: 226.7575
Management Method Code: H110
Management Method Description: STABILIZATION
Waste Residue Indicator: N
Quantity Discrepancy Indicator: N
Waste Type Discrepancy Indicator: N
Waste Density: Not reported
Waste Density Unit of Measure Code: Not reported
Waste Density Unit of Measure Description: Not reported
Form Code: Not reported
Form Code Description: Not reported
Source Code: Not reported
Source Code Description: Not reported
Waste Minimization Code: Not reported
Waste Minimization Code Description: Not reported
Consent Number: Not reported

CON EDISON (Continued) **1031624572**

EPA Waste Indicator:	Y
Federal Waste Codes:	D008
Quantity Haz Kg:	226.7575
Quantity Haz Tons:	0.25
Quantity Non Haz Kg:	0
Quantity Non Haz Tons:	0
State Waste Codes:	NY-T

K336 **218 EAST 5TH STREET** **NY AST** **U004079008**
East **218 EAST 5TH STREET** **N/A**
< 1/8 **NEW YORK, NY 10003**
0.110 mi.
582 ft. **Site 17 of 25 in cluster K**

Relative: **Lower**
Actual: **39 ft.**

AST:

Name:	218 EAST 5TH STREET
Address:	218 EAST 5TH STREET
City,State,Zip:	NEW YORK, NY 10003
Region:	STATE
DEC Region:	2
Site Status:	Active
Facility Id:	2-610200
Program Type:	PBS
UTM X:	585263.19558
UTM Y:	4508972.94302
Expiration Date:	07/10/2026
Site Type:	Apartment Building/Office Building

Affiliation Records:

Site Id:	363745
Affiliation Type:	Mail Contact
Company Name:	MAJOR RENOVATION MGMT
Contact Type:	Not reported
Contact Name:	WOJTEK REJMAN
Address1:	1133 86TH STREET
Address2:	APT. 2R
City:	BROOKLYN
State:	NY
Zip Code:	11228
Country Code:	001
Phone:	(917) 816-7542
EMail:	WOJTEK@MRMNYC.COM
Fax Number:	Not reported
Modified By:	ACDANIEL
Date Last Modified:	2022-10-14

Site Id:	363745
Affiliation Type:	Facility Operator
Company Name:	218 EAST 5TH STREET ASSOCIATES, LLC
Contact Type:	Not reported
Contact Name:	WOJTEK REJMAN
Address1:	Not reported
Address2:	Not reported
City:	Not reported
State:	NN
Zip Code:	Not reported
Country Code:	001
Phone:	(917) 796-5467

218 EAST 5TH STREET (Continued) **U004079008**

EMail:	Not reported
Fax Number:	Not reported
Modified By:	ACDANIEL
Date Last Modified:	2022-10-14

Site Id:	363745
Affiliation Type:	Emergency Contact
Company Name:	218 EAST 5TH STREET ASSOCIATES, LLC
Contact Type:	Not reported
Contact Name:	WOJTEK REJMAN
Address1:	Not reported
Address2:	Not reported
City:	Not reported
State:	NN
Zip Code:	Not reported
Country Code:	999
Phone:	(917) 816-7542
EMail:	Not reported
Fax Number:	Not reported
Modified By:	ACDANIEL
Date Last Modified:	2022-10-14

Site Id:	363745
Affiliation Type:	Facility Owner
Company Name:	218 EAST 5TH STREET ASSOCIATES, LLC
Contact Type:	MEMBER
Contact Name:	CHRISTOPHER LEAHY
Address1:	PO BOX 183 - 330 LAKESIDE RD
Address2:	Not reported
City:	HEWITT
State:	NJ
Zip Code:	07421
Country Code:	001
Phone:	(917) 796-5467
EMail:	218EAST5TH@MRMEQUITY.COM
Fax Number:	Not reported
Modified By:	ACDANIEL
Date Last Modified:	2022-10-14

Tank Info:

Tank Number:	001
Tank Id:	211588
Material Code:	0001
Common Name of Substance:	#2 Fuel Oil (On-Site Consumption)

Equipment Records:

B03 - Tank External Protection - Original Impressed Current
I03 - Overfill - Automatic Shut-Off
K00 - Spill Prevention - None
D02 - Pipe Type - Galvanized Steel
E04 - Piping Secondary Containment - Double walled UG
C02 - Pipe Location - Underground/On-ground
J03 - Dispenser - Gravity
L01 - Piping Leak Detection - Interstitial - Electronic Monitoring
A03 - Tank Internal Protection - Fiberglass Liner (FRP)

218 EAST 5TH STREET (Continued) **U004079008**

F05 - Pipe External Protection - Jacketed
G05 - Tank Secondary Containment - Synthetic Liner
H05 - Tank Leak Detection - In-Tank System (ATG)

Tank Location:	Aboveground in subterranean vault with access for inspections..... Tank in subterranean vault but accessible for inspection.
Tank Type:	Steel/Carbon Steel/Iron
Tank Status:	In Service
Pipe Model:	Not reported
Install Date:	01/01/1996
Capacity Gallons:	1500
Tightness Test Method:	21
Date Test:	03/07/2006
Next Test Date:	Not reported
Date Tank Closed:	Not reported
Register:	True
Modified By:	ACDANIEL
Last Modified:	10/14/2022
Material Name:	#2 fuel oil (on-site consumption)

L337 **CON EDISON SERVICE BOX 538** **RCRA NonGen / NLR** **1014917968**
SSE **8 E 2ND ST & BOWERY ST** **NJ MANIFEST** **NYP004215513**
< 1/8 **NEW YORK, NY 10003** **NY MANIFEST**
0.111 mi.
584 ft. **Site 19 of 28 in cluster L**

Relative: **Lower**
Actual: **41 ft.**

RCRA Listings:

Date Form Received by Agency:		20101013
Handler Name:		Con Edison Service Box 538
Handler Address:		E 2nd St & Bowery St
Handler City,State,Zip:		NEW YORK, NY 10003
EPA ID:		NYP004215513
Contact Name:		DANIELLE SIERRA
Contact Address:		Not reported
Contact City,State,Zip:		Not reported
Contact Telephone:		212-894-9472
Contact Fax:		Not reported
Contact Email:		Not reported
Contact Title:		OFFICE ASSISTANT L1-2
EPA Region:		02
Land Type:		Private
Federal Waste Generator Description:		Not a generator, verified
Non-Notifier:		Not reported
Biennial Report Cycle:		Not reported
Accessibility:		Not reported
Active Site Indicator:		Not reported
State District Owner:		Ny
State District:		NYSDEC R2
Mailing Address:		IRVING PL RM 828
Mailing City,State,Zip:		NEW YORK, NY 10003
Owner Name:	Not reported	
Owner Type:		Not reported
Operator Name:	Not reported	
Operator Type:		Not reported
Short-Term Generator Activity:		No
Importer Activity:		No
Mixed Waste Generator:		No
Transporter Activity:		No
Transfer Facility Activity:		No

CON EDISON SERVICE BOX 538 (Continued) **1014917968**

Recycler Activity with Storage:	No
Small Quantity On-Site Burner Exemption:	No
Smelting Melting and Refining Furnace Exemption:	No
Underground Injection Control:	No
Off-Site Waste Receipt:	No
Universal Waste Indicator:	No
Universal Waste Destination Facility:	No
Federal Universal Waste:	No
Active Site State-Reg Handler:	---
Federal Facility Indicator:	Not reported
Hazardous Secondary Material Indicator:	N
Sub-Part K Indicator:	Not reported
2018 GPRA Permit Baseline:	Not on the Baseline
2018 GPRA Renewals Baseline:	Not on the Baseline
202 GPRA Corrective Action Baseline:	No
Subject to Corrective Action Universe:	No
Non-TSDFs Where RCRA CA has Been Imposed Universe:	No
Corrective Action Priority Ranking:	No NCAPS ranking
Environmental Control Indicator:	No
Institutional Control Indicator:	No
Human Exposure Controls Indicator:	N/A
Groundwater Controls Indicator:	N/A
Significant Non-Complier Universe:	No
Unaddressed Significant Non-Complier Universe:	No
Addressed Significant Non-Complier Universe:	No
Significant Non-Complier With a Compliance Schedule Universe:	No
Financial Assurance Required:	Not reported
Handler Date of Last Change:	20110701
Recognized Trader-Importer:	No
Recognized Trader-Exporter:	No
Importer of Spent Lead Acid Batteries:	No
Exporter of Spent Lead Acid Batteries:	No
Recycler Activity Without Storage:	No
Manifest Broker:	No
Sub-Part P Indicator:	No

Historic Generators:

Receive Date:	20100913
Handler Name:	CON EDISON SERVICE BOX 538
Federal Waste Generator Description:	Very Small Quantity Generator (formerly Conditionally-Exempt Small Quantity Generator
State District Owner:	Ny
Large Quantity Handler of Universal Waste:	No
Recognized Trader Importer:	No
Recognized Trader Exporter:	No
Spent Lead Acid Battery Importer:	No
Spent Lead Acid Battery Exporter:	No
Current Record:	No
Non Storage Recycler Activity:	Not reported
Electronic Manifest Broker:	Not reported

Receive Date:	20101013
Handler Name:	CON EDISON SERVICE BOX 538
Federal Waste Generator Description:	Not a generator, verified
State District Owner:	Ny
Large Quantity Handler of Universal Waste:	No

CON EDISON SERVICE BOX 538 (Continued) **1014917968**

Recognized Trader Importer:	No
Recognized Trader Exporter:	No
Spent Lead Acid Battery Importer:	No
Spent Lead Acid Battery Exporter:	No
Current Record:	Yes
Non Storage Recycler Activity:	Not reported
Electronic Manifest Broker:	Not reported

List of NAICS Codes and Descriptions:
NAICS Codes: No NAICS Codes Found

Facility Has Received Notices of Violations:
Violations: No Violations Found

Evaluation Action Summary:
Evaluations: No Evaluations Found

NJ MANIFEST:

EPA ID:	NYP004215513
Name:	CON EDISON SERVICE BOX 538
Address:	8 E 2ND ST & BOWERY ST
City,State,Zip:	NEW YORK, NY 10003
County:	Not reported
Mailing Address:	IRVING PL RM 828
Mailing City,State,Zip:	NEW YORK, NY 10003
Telephone:	Not reported
Emergency Telephone:	Not reported
Contact:	DANIELLE SIERRA
Comments:	Not reported
SIC Code:	Not reported
County:	NY061
Municipal:	Not reported
Previous EPAID:	Not reported
Generator Flag:	Not reported
Transporter Flag:	Not reported
TSDF Flag:	Not reported
Name Change:	Not reported
Date Change:	Not reported

Manifest Data:

EPA ID:	NYP004215513
Manifest Number:	007020880JJK
Date Shipped:	09/13/2010
TSDF EPA ID:	NJD002200046
Transporter EPA ID:	NJ0000027193
Transporter 2 EPA ID:	Not reported
Transporter 3 EPA ID:	Not reported
Transporter 4 EPA ID:	Not reported
Transporter 5 EPA ID:	Not reported
Transporter 6 EPA ID:	Not reported
Transporter 7 EPA ID:	Not reported
Transporter 8 EPA ID:	Not reported
Transporter 9 EPA ID:	Not reported
Transporter 10 EPA ID:	Not reported
Date Trans1 Transported Waste:	09/13/2010

CON EDISON SERVICE BOX 538 (Continued) **1014917968**

Date Trans2 Transported Waste:	Not reported
Date Trans3 Transported Waste:	Not reported
Date Trans4 Transported Waste:	Not reported
Date Trans5 Transported Waste:	Not reported
Date Trans6 Transported Waste:	Not reported
Date Trans7 Transported Waste:	Not reported
Date Trans8 Transported Waste:	Not reported
Date Trans9 Transported Waste:	Not reported
Date Trans10 Transported Waste:	Not reported
Date TSDF Received Waste:	09/15/2010
TSDF EPA Facility Name:	Not reported
QTY Units:	Not reported
Transporter SEQ ID:	Not reported
Transporter-1 Date:	Not reported
Waste SEQ ID:	Not reported
Waste Type Code 2:	Not reported
Waste Type Code 3:	Not reported
Waste Type Code 4:	Not reported
Waste Type Code 5:	Not reported
Waste Type Code 6:	Not reported
Date Accepted:	Not reported
Manifest Discrepancy Type:	Not reported
Data Entry Number:	Not reported
Was Load Rejected:	N
Reason Load Was Rejected:	Not reported

Waste:

Manifest Year:	Not reported
Waste Code:	D008
Hand Code:	H111
Quantity:	50
Unit:	P

NY MANIFEST:

EPA ID:	NYP004215513
Country:	USA
Name:	Consolidated Edison
Address:	8 E 2ND ST & BOWERY ST
Address 2:	Not reported
City,State,Zip:	NEW YORK, NY 10003
Zip 4:	Not reported
Location Address 1:	F/O 8 EAST 2ND ST
Location Address 2:	Not reported
Location City,State,Zip:	MANHATTAN, NY 10003
Location Zip 4:	Not reported
Facility Status:	Not reported
Total Tanks:	Not reported
Code:	BP

Mailing:

Mailing Name:	Consolidated Edison
Mailing Contact:	Tom Teeling
Mailing Address 1:	4 IRVING PLACE RM 828
Mailing Address 2:	Not reported
Mailing City,State,Zip:	NEW YORK, NY 10003
Mailing Zip 4:	Not reported

CON EDISON SERVICE BOX 538 (Continued) **1014917968**

Mailing Country: USA
Mailing Phone: 2124603770

Manifest Data:
Document ID: Not reported
Manifest Status: Not reported
Trans1 State ID: NJ0000027193
Year: 2018
Trans2 State ID: Not reported
Generator Ship Date: 09/13/2010
Trans1 Recv Date: 09/13/2010
Trans2 Recv Date: Not reported
TSD Site Recv Date: 09/15/2010
Part A Recv Date: Not reported
Part B Recv Date: Not reported
Generator EPA ID: NYP004215513
Trans1 EPA ID: Not reported
Trans2 EPA ID: Not reported
TSDF ID 1: NJD002200046
TSDF ID 2: Not reported
Manifest Tracking Number: 007020880JJK
Import Indicator: N
Export Indicator: N
Discr Quantity Indicator: N
Discr Type Indicator: N
Discr Residue Indicator: N
Discr Partial Reject Indicator: N
Discr Full Reject Indicator: N
Manifest Ref Number: Not reported
Alt Facility RCRA ID: Not reported
Alt Facility Sign Date: Not reported
MGMT Method Type Code: H111
Waste Code a: Lead
Waste Code b: Not reported
Waste Code c: Not reported
Waste Code e: Not reported
Waste Code f: Not reported
Waste Code g: Not reported
Waste Code 1: Not reported
Waste Code 2: Not reported
Waste Code 3: Not reported
Waste Code 4: Not reported
Waste Code 5: Not reported
Waste Code 6: Not reported
Quantity: 50
Units: Pounds
Number of Containers: 1
Container Type: Cargo tanks (tank trucks)
Handling Method: Treat
Specific Gravity: 1

K338 **69 EAST 4TH STREET** **NY AST** **A100178011**
ESE **69 EAST 4TH STREET** **N/A**
< 1/8 **NEW YORK, NY 10003**
0.111 mi.
584 ft. **Site 18 of 25 in cluster K**

Relative:
Lower

Actual:
39 ft.

AST:

Name:	69 EAST 4TH STREET
Address:	69 EAST 4TH STREET
City,State,Zip:	NEW YORK, NY 10003
Region:	STATE
DEC Region:	2
Site Status:	Active
Facility Id:	2-605710
Program Type:	PBS
UTM X:	585249.61716
UTM Y:	4508915.27202
Expiration Date:	04/18/2026
Site Type:	Apartment Building/Office Building

Affiliation Records:

Site Id:	27577
Affiliation Type:	Facility Operator
Company Name:	69 EAST 4TH STREET
Contact Type:	Not reported
Contact Name:	EFRAIN CONCEPCION
Address1:	Not reported
Address2:	Not reported
City:	Not reported
State:	NN
Zip Code:	Not reported
Country Code:	001
Phone:	(212) 477-5340
EMail:	Not reported
Fax Number:	Not reported
Modified By:	TRANSLAT
Date Last Modified:	2004-03-04

Site Id:	27577
Affiliation Type:	Mail Contact
Company Name:	COOPER SQUARE MUTUAL HOUSING ASSOCIATION
Contact Type:	Not reported
Contact Name:	DAVID POWELL
Address1:	59-61 EAST 4TH STREET
Address2:	3RD FLOOR
City:	NEW YORK
State:	NY
Zip Code:	10003
Country Code:	001
Phone:	(212) 477-5340
EMail:	DPOWELL@CSMHA.ORG
Fax Number:	Not reported
Modified By:	JSMACRI
Date Last Modified:	2021-04-27

Site Id:	27577
Affiliation Type:	Emergency Contact
Company Name:	COOPER SQUARE MUTUAL HOUSING ASSOCIATION
Contact Type:	Not reported
Contact Name:	DAVID POWELL

69 EAST 4TH STREET (Continued) **A100178011**

Address1:	Not reported
Address2:	Not reported
City:	Not reported
State:	NN
Zip Code:	Not reported
Country Code:	001
Phone:	(347) 683-2639
EMail:	Not reported
Fax Number:	Not reported
Modified By:	JSMACRI
Date Last Modified:	2021-04-27

Site Id:	27577
Affiliation Type:	Facility Owner
Company Name:	COOPER SQUARE MUTUAL HOUSING ASSOCIATION II HDFC
Contact Type:	EXEC. DIR.
Contact Name:	DAVID POWELL
Address1:	59-61 EAST 4TH STREET, 3RD FL.
Address2:	Not reported
City:	NEW YORK
State:	NY
Zip Code:	10003
Country Code:	001
Phone:	(212) 477-5340
EMail:	DPOWELL@CSMHA.ORG
Fax Number:	Not reported
Modified By:	JSMACRI
Date Last Modified:	2021-04-27

Tank Info:

Tank Number:	006
Tank Id:	60265
Material Code:	0001
Common Name of Substance:	#2 Fuel Oil (On-Site Consumption)

Equipment Records:

	A99 - Tank Internal Protection - Other
	C01 - Pipe Location - Aboveground
	H99 - Tank Leak Detection - Other
	G01 - Tank Secondary Containment - Diking (Aboveground)
	J02 - Dispenser - Suction Dispenser
	B05 - Tank External Protection - Jacketed
	F00 - Pipe External Protection - None
	I05 - Overfill - Vent Whistle
	D01 - Pipe Type - Steel/Carbon Steel/Iron
	L09 - Piping Leak Detection - Exempt Suction Piping
Tank Location:	Aboveground - contact with soil.... Tank bottom rests on soil, allowing no visual inspection.
Tank Type:	Steel/Carbon Steel/Iron
Tank Status:	In Service
Pipe Model:	Not reported
Install Date:	01/24/1996
Capacity Gallons:	1500
Tightness Test Method:	NN
Date Test:	Not reported

69 EAST 4TH STREET (Continued) **A100178011**

Next Test Date:	Not reported
Date Tank Closed:	Not reported
Register:	True
Modified By:	MJGRIFFI
Last Modified:	05/09/2022
Material Name:	#2 fuel oil (on-site consumption)

K339 **LOT 18,TAXBLOCK 459** **NY E DESIGNATION** **S109527648**
ESE **64 EAST 4 STREET** **NY NYC LAND USE** **N/A**
< 1/8 **MANHATTAN, NY**
0.111 mi.
588 ft. **Site 19 of 25 in cluster K**

Relative: **Lower**
Actual: **40 ft.**

E DESIGNATION:

Name:	LOT 18,TAXBLOCK 459
Address:	64 EAST 4 STREET
City,State,Zip:	MANHATTAN, NY
Tax Lot(s):	18
Tax Block:	459
Borough Code:	Not reported
E-No:	E-216
Effective Date:	Not reported
Satisfaction Date:	Not reported
Ceqr Number:	07DCP078M
Ulurp Number:	C080397ZMM
Zoning Map No:	Not reported
Description:	Air Quality - #2 Fuel Oil or Natural Gas Heat and Hot Water
Lot Remediation Date:	Not reported

NYC LAND USE:

Name:	Not reported
Address:	64 EAST 4 STREET
City,State,Zip:	MANHATTAN, NY 10003
Latitude:	40.7264417
Longitude:	-73.9906375
Type Of Ownership Code:	X
Owner Name:	CHOICIRCIATI CULTURAL CENTER, INC.
Borough:	MN
Tax Block:	459
Tax Lot:	18
Community District:	103
Census Tract 2020:	1003800
Census Block 2020:	10038003001
Census Tract 2010:	38
Census Block 2010:	3001
School District:	01
City Council District:	2
Fire Company:	E028
Police Precinct:	9
Health Center District:	14
Health Area:	6500
Sanitation District Boro:	1
Sanitation District Number:	03
Sanitation Subsection:	3B
Zoning District 1:	R8B: Residential Districts
Zoning District 2:	Not reported

LOT 18,TAXBLOCK 459 (Continued) **S109527648**

Zoning District 3:	Not reported
Zoning District 4:	Not reported
Commercial Overlay 1:	Not reported
Commercial Overlay 2:	Not reported
Special Purpose District 1:	Not reported
Special Purpose District 2:	Not reported
Special Purpose District 3:	Not reported
Limited Height District:	Not reported
Spill Boundary Indicator:	N
Building Class:	J7: Theatres - Off-Broadway Type
Land Use Category:	Commercial & Office Buildings
Number Of Easements:	0
Lot Area:	2633
Total Building Floor Area:	7500
Commercial Floor Area:	7500
Residential Floor Area:	0
Office Floor Area:	0
Retail Floor Area:	0
Garage Floor Area:	0
Storage Floor Area:	0
Factory Floor Area:	0
Other Floor Area:	7500
Total Building Floor Area Source Code:	2
Number Of Buildings:	1
Number Of Floors:	4.0000000
Residential Units:	0
Total Units:	1
Lot Frontage:	25.0000000
Lot Depth:	105.3300000
Building Frontage:	25.0000000
Building Depth:	90.0000000
Extension Code:	N
Proximity Code:	0
Irregular Lot Code:	N
Lot Type:	5
Basement Type/Grade:	0
Assessed Land Value:	220500.00000
Assessed Total Value:	492300.00000
Exempt Total Value:	492300.00000
Year Built:	1833
Year Altered 1:	1996
Year Altered 2:	0
Historic District Name:	East Village / Lower East Side Historic District
Landmark Status:	Not reported
Built Floor Area Ratio:	2.85000000000
Maximum Allowable Residential Far:	4.00000000000
Maximum Allowable Commercial Far:	0.00000000000
Maximum Allowable Community Facility Far:	4.00000000000
Boro Code:	1
Borough, Tax Block and Lot:	1004590018.00000000
Condominium Number:	Not reported
Census Tract 2:	0038
X Coordinate:	986845
Y Coordinate:	203939
Zoning Map #:	12c
Zoning Map Code:	Not reported
Sanborn Map #:	102 009

LOT 18,TAXBLOCK 459 (Continued) **S109527648**

Tax Map #:	10205
E-designation Number:	E-216
Apportionment BBL:	1004590014.00000000
Apportionment Date:	01/03/1995
Pluto DTM Base Map Indicator:	1
2007 Flood Insurance Rate Map Indicator:	Not reported
2015 Preliminary Flood Insurance Rate Map Indicator:	Not reported
Version Number:	24v3.1
Changed By DCP:	t

P340 **CON EDISON** **NY MANIFEST** **S116550203**
WNW **6-2 W 3RD ST & MERCER ST E OF** **N/A**
< 1/8 **NEW YORK, NY 10012**
0.112 mi.
589 ft. **Site 1 of 19 in cluster P**

Relative:
Lower

Actual:
38 ft.

NY MANIFEST:

EPA ID:	NYP004484630
Country:	USA
Name:	Con Edison
Address:	6-2 W 3RD ST & MERCER ST E OF
Address 2:	Not reported
City,State,Zip:	NEW YORK, NY 10012
Zip 4:	Not reported
Location Address 1:	F/O 6 WEST 3 ST
Location Address 2:	SB659
Location City,State,Zip:	NEW YORK, NY 10012
Location Zip 4:	Not reported
Facility Status:	Not reported
Total Tanks:	Not reported
Code:	BP

Mailing:

Mailing Name:	Con Edison
Mailing Contact:	Con Edision
Mailing Address 1:	4 IRVING PL
Mailing Address 2:	15TH FL
Mailing City,State,Zip:	NEW YORK, NY 10003
Mailing Zip 4:	Not reported
Mailing Country:	USA
Mailing Phone:	Not reported

Manifest Data:

Document ID:	Not reported
Manifest Status:	Not reported
Trans1 State ID:	NJD003812047
Year:	2018
Trans2 State ID:	Not reported
Generator Ship Date:	03/31/2014
Trans1 Recv Date:	03/31/2014
Trans2 Recv Date:	Not reported
TSD Site Recv Date:	04/03/2014
Part A Recv Date:	Not reported
Part B Recv Date:	Not reported
Generator EPA ID:	NYP004484630
Trans1 EPA ID:	Not reported
Trans2 EPA ID:	Not reported
TSDF ID 1:	NJD991291105

CON EDISON (Continued) **S116550203**

TSDF ID 2:	Not reported
Manifest Tracking Number:	002406209GBF
Import Indicator:	N
Export Indicator:	N
Discr Quantity Indicator:	N
Discr Type Indicator:	N
Discr Residue Indicator:	N
Discr Partial Reject Indicator:	N
Discr Full Reject Indicator:	N
Manifest Ref Number:	Not reported
Alt Facility RCRA ID:	Not reported
Alt Facility Sign Date:	Not reported
MGMT Method Type Code:	H110
Waste Code a:	Lead
Waste Code b:	Not reported
Waste Code c:	Not reported
Waste Code e:	Not reported
Waste Code f:	Not reported
Waste Code g:	Not reported
Waste Code 1:	Not reported
Waste Code 2:	Not reported
Waste Code 3:	Not reported
Waste Code 4:	Not reported
Waste Code 5:	Not reported
Waste Code 6:	Not reported
Quantity:	500
Units:	Pounds
Number of Containers:	1
Container Type:	Cargo tanks (tank trucks)
Handling Method:	Treat
Specific Gravity:	1

M341 **BLEECKER & LAFAYETTE** **NY Spills** **S126221110**
SW **BLEECKER ST & LAFAYETTE ST** **N/A**
< 1/8 **NEW YORK, NY**
0.112 mi.
591 ft. **Site 6 of 19 in cluster M**

Relative: **Higher**

Actual: **42 ft.**

SPILLS:

Name:	BLEECKER & LAFAYETTE
Address:	BLEECKER ST & LAFAYETTE ST
City,State,Zip:	NEW YORK, NY
Spill Number/Closed Date:	1911545 / 2020-03-17
Facility ID:	1911545
Facility Type:	ER
DER Facility ID:	550794
Site ID:	602245
DEC Region:	2
Spill Cause:	Unknown
Spill Class:	C4
SWIS:	3101
Spill Date:	2020-03-17
Investigator:	EJKIM
Referred To:	Not reported
Reported to Dept:	2020-03-17
CID:	Not reported
Water Affected:	Not reported

BLEECKER & LAFAYETTE (Continued) **S126221110**

Spill Source:	Unknown
Spill Notifier:	Citizen
Cleanup Ceased:	Not reported
Cleanup Meets Std:	False
Last Inspection:	Not reported
Recommended Penalty:	False
UST Trust:	Not reported
Remediation Phase:	0
Date Entered In Computer:	2020-03-17
Spill Record Last Update:	2020-03-17
Spiller Name:	Not reported
Spiller Company:	UKNOWN
Spiller Address:	Not reported
Spiller Company:	999
Contact Name:	ANONYMOUS
Latitude:	Not reported
Longitude:	Not reported
DEC Memo:	3/17/20 - Kim - Desk Duty - Non-petroleum spill reported by citizen. Spill case was referred to NYC DEP ECC for follow up; NYC DEP Reference No. 186955184. Spill case closed.
Remarks:	Green liquid, suspected to be antifreeze, was spilled into the street. At the intersection of Bleecker St and Lafayette St.

All Materials:

Site ID:	602245
Operable Unit ID:	1349380
Operable Unit:	01
Material ID:	2360004
Material Code:	0043A
Material Name:	antifreeze
Case No.:	Not reported
Material FA:	Other
Quantity:	Not reported
Units:	Not reported
Recovered:	Not reported
Resource Affected:	Not reported
Oxygenate:	Not reported

M342 **MTA NYCT BLEECKER STREET STATION 6 LINE** **RCRA NonGen / NLR** **1001128033**
SW **BLEECKER & LAFAYETTE ST** **NJ MANIFEST** **NYR000037051**
< 1/8 **NEW YORK, NY 10012** **NY MANIFEST**
0.112 mi.
591 ft. **Site 7 of 19 in cluster M**

Relative: **Higher**
Actual: **42 ft.**

RCRA Listings:

Date Form Received by Agency:	20070101
Handler Name:	Mta Nyct Bleecker Street Station 6 Line
Handler Address:	Bleecker & Lafayette St
Handler City,State,Zip:	NEW YORK, NY 10012
EPA ID:	NYR000037051
Contact Name:	WILLIAM JEHLE
Contact Address:	BROADWAY 3RD FLOOR
Contact City,State,Zip:	NEW YORK, NY 10004
Contact Telephone:	646-252-3500
Contact Fax:	Not reported
Contact Email:	Not reported

MTA NYCT BLEECKER STREET STATION 6 LINE (Continued) **1001128033**

Contact Title:		Not reported
EPA Region:		02
Land Type:		Not reported
Federal Waste Generator Description:		Not a generator, verified
Non-Notifier:		Not reported
Biennial Report Cycle:		Not reported
Accessibility:		Not reported
Active Site Indicator:		Not reported
State District Owner:		Ny
State District:		NYSDEC R2
Mailing Address:		BROADWAY 3RD FLOOR
Mailing City,State,Zip:		NEW YORK, NY 10004
Owner Name:	Mta New York City Transit	
Owner Type:		Municipal
Operator Name:	Mta New York City Transit	
Operator Type:		Municipal
Short-Term Generator Activity:		No
Importer Activity:		No
Mixed Waste Generator:		No
Transporter Activity:		No
Transfer Facility Activity:		No
Recycler Activity with Storage:		No
Small Quantity On-Site Burner Exemption:		No
Smelting Melting and Refining Furnace Exemption:		No
Underground Injection Control:		No
Off-Site Waste Receipt:		No
Universal Waste Indicator:		No
Universal Waste Destination Facility:		No
Federal Universal Waste:		No
Active Site State-Reg Handler:		---
Federal Facility Indicator:		Not reported
Hazardous Secondary Material Indicator:		N
Sub-Part K Indicator:		Not reported
2018 GPRA Permit Baseline:		Not on the Baseline
2018 GPRA Renewals Baseline:		Not on the Baseline
202 GPRA Corrective Action Baseline:		No
Subject to Corrective Action Universe:		No
Non-TSDFs Where RCRA CA has Been Imposed Universe:		No
Corrective Action Priority Ranking:		No NCAPS ranking
Environmental Control Indicator:		No
Institutional Control Indicator:		No
Human Exposure Controls Indicator:		N/A
Groundwater Controls Indicator:		N/A
Significant Non-Complier Universe:		No
Unaddressed Significant Non-Complier Universe:		No
Addressed Significant Non-Complier Universe:		No
Significant Non-Complier With a Compliance Schedule Universe:		No
Financial Assurance Required:		Not reported
Handler Date of Last Change:		20150414
Recognized Trader-Importer:		No
Recognized Trader-Exporter:		No
Importer of Spent Lead Acid Batteries:		No
Exporter of Spent Lead Acid Batteries:		No
Recycler Activity Without Storage:		No
Manifest Broker:		No
Sub-Part P Indicator:		No

MTA NYCT BLEECKER STREET STATION 6 LINE (Continued) **1001128033**

Hazardous Waste Summary:
Waste Code: D000
Waste Description: Not Defined

Waste Code: D008
Waste Description: Lead

Handler - Owner Operator:
Owner/Operator Indicator: Owner
Owner/Operator Name: MTA NEW YORK CITY TRANSIT
Legal Status: Municipal
Date Became Current: Not reported
Date Ended Current: Not reported
Owner/Operator Address: 2 BROADWAY 3RD FLOOR
Owner/Operator City,State,Zip: NEW YORK, NY 10004
Owner/Operator Telephone: 646-252-3500
Owner/Operator Telephone Ext: Not reported
Owner/Operator Fax: Not reported
Owner/Operator Email: Not reported

Owner/Operator Indicator: Operator
Owner/Operator Name: MTA NEW YORK CITY TRANSIT
Legal Status: Municipal
Date Became Current: Not reported
Date Ended Current: Not reported
Owner/Operator Address: 2 BROADWAY 3RD FLOOR
Owner/Operator City,State,Zip: NEW YORK, NY 10004
Owner/Operator Telephone: 646-252-3500
Owner/Operator Telephone Ext: Not reported
Owner/Operator Fax: Not reported
Owner/Operator Email: Not reported

Owner/Operator Indicator: Owner
Owner/Operator Name: MTA NEW YORK CITY TRANSIT
Legal Status: Municipal
Date Became Current: Not reported
Date Ended Current: Not reported
Owner/Operator Address: 2 BROADWAY 3RD FLOOR
Owner/Operator City,State,Zip: NEW YORK, NY 10004
Owner/Operator Telephone: 646-252-3500
Owner/Operator Telephone Ext: Not reported
Owner/Operator Fax: Not reported
Owner/Operator Email: Not reported

Historic Generators:
Receive Date: 19990708
Handler Name: MTA NYCT BLEECKER STREET STATION 6 LINE
Federal Waste Generator Description: Not a generator, verified
State District Owner: Ny
Large Quantity Handler of Universal Waste: No
Recognized Trader Importer: No
Recognized Trader Exporter: No
Spent Lead Acid Battery Importer: No
Spent Lead Acid Battery Exporter: No
Current Record: No
Non Storage Recycler Activity: Not reported

MTA NYCT BLEECKER STREET STATION 6 LINE (Continued) **1001128033**

Electronic Manifest Broker: Not reported

Receive Date: 20060101
Handler Name: MTA NYCT BLEECKER STREET STATION 6 LINE
Federal Waste Generator Description: Not a generator, verified
State District Owner: Ny
Large Quantity Handler of Universal Waste: No
Recognized Trader Importer: No
Recognized Trader Exporter: No
Spent Lead Acid Battery Importer: No
Spent Lead Acid Battery Exporter: No
Current Record: No
Non Storage Recycler Activity: Not reported
Electronic Manifest Broker: Not reported

Receive Date: 20070101
Handler Name: MTA NYCT BLEECKER STREET STATION 6 LINE
Federal Waste Generator Description: Not a generator, verified
State District Owner: Ny
Large Quantity Handler of Universal Waste: No
Recognized Trader Importer: No
Recognized Trader Exporter: No
Spent Lead Acid Battery Importer: No
Spent Lead Acid Battery Exporter: No
Current Record: Yes
Non Storage Recycler Activity: Not reported
Electronic Manifest Broker: Not reported

Receive Date: 20000330
Handler Name: MTA NYCT BLEECKER STREET STATION 6 LINE
Federal Waste Generator Description: Small Quantity Generator
State District Owner: Ny
Large Quantity Handler of Universal Waste: No
Recognized Trader Importer: No
Recognized Trader Exporter: No
Spent Lead Acid Battery Importer: No
Spent Lead Acid Battery Exporter: No
Current Record: No
Non Storage Recycler Activity: Not reported
Electronic Manifest Broker: Not reported

List of NAICS Codes and Descriptions:
NAICS Codes: No NAICS Codes Found

Facility Has Received Notices of Violations:
Violations: No Violations Found

Evaluation Action Summary:
Evaluations: No Evaluations Found

NJ MANIFEST:
EPA ID: NYR000037051
Name: MTA NYCT BLEECKER STREET STATION 6 LINE
Address: BLEECKER & LAFAYETTE ST

MTA NYCT BLEECKER STREET STATION 6 LINE (Continued) **1001128033**

City,State,Zip:	NEW YORK, NY 10012
County:	Not reported
Mailing Address:	BROADWAY 3RD FLOOR
Mailing City,State,Zip:	NEW YORK, NY 10004
Telephone:	Not reported
Emergency Telephone:	Not reported
Contact:	Not reported
Comments:	Not reported
SIC Code:	Not reported
County:	NY061
Municipal:	Not reported
Previous EPAID:	Not reported
Generator Flag:	Not reported
Transporter Flag:	Not reported
TSDF Flag:	Not reported
Name Change:	Not reported
Date Change:	Not reported

Manifest Data:

EPA ID:	NYR000037051
Manifest Number:	000199559WAS
Date Shipped:	01/19/2010
TSDF EPA ID:	NJD991291105
Transporter EPA ID:	NYD046765574
Transporter 2 EPA ID:	Not reported
Transporter 3 EPA ID:	Not reported
Transporter 4 EPA ID:	Not reported
Transporter 5 EPA ID:	Not reported
Transporter 6 EPA ID:	Not reported
Transporter 7 EPA ID:	Not reported
Transporter 8 EPA ID:	Not reported
Transporter 9 EPA ID:	Not reported
Transporter 10 EPA ID:	Not reported
Date Trans1 Transported Waste:	01/19/2010
Date Trans2 Transported Waste:	Not reported
Date Trans3 Transported Waste:	Not reported
Date Trans4 Transported Waste:	Not reported
Date Trans5 Transported Waste:	Not reported
Date Trans6 Transported Waste:	Not reported
Date Trans7 Transported Waste:	Not reported
Date Trans8 Transported Waste:	Not reported
Date Trans9 Transported Waste:	Not reported
Date Trans10 Transported Waste:	Not reported
Date TSDF Received Waste:	01/19/2010
TSDF EPA Facility Name:	Not reported
QTY Units:	Not reported
Transporter SEQ ID:	Not reported
Transporter-1 Date:	Not reported
Waste SEQ ID:	Not reported
Waste Type Code 2:	Not reported
Waste Type Code 3:	Not reported
Waste Type Code 4:	Not reported
Waste Type Code 5:	Not reported
Waste Type Code 6:	Not reported
Date Accepted:	Not reported
Manifest Discrepancy Type:	Not reported
Data Entry Number:	Not reported
Was Load Rejected:	N

MTA NYCT BLEECKER STREET STATION 6 LINE (Continued) **1001128033**

Reason Load Was Rejected: Not reported

Waste:
Manifest Year: Not reported
Waste Code: D008
Hand Code: H111
Quantity: 200
Unit: P

EPA ID: NYR000037051
Manifest Number: 000198583WAS
Date Shipped: 08/11/2009
TSDF EPA ID: NJD991291105
Transporter EPA ID: NYD046765574
Transporter 2 EPA ID: Not reported
Transporter 3 EPA ID: Not reported
Transporter 4 EPA ID: Not reported
Transporter 5 EPA ID: Not reported
Transporter 6 EPA ID: Not reported
Transporter 7 EPA ID: Not reported
Transporter 8 EPA ID: Not reported
Transporter 9 EPA ID: Not reported
Transporter 10 EPA ID: Not reported
Date Trans1 Transported Waste: 08/11/2009
Date Trans2 Transported Waste: Not reported
Date Trans3 Transported Waste: Not reported
Date Trans4 Transported Waste: Not reported
Date Trans5 Transported Waste: Not reported
Date Trans6 Transported Waste: Not reported
Date Trans7 Transported Waste: Not reported
Date Trans8 Transported Waste: Not reported
Date Trans9 Transported Waste: Not reported
Date Trans10 Transported Waste: Not reported
Date TSDF Received Waste: 08/11/2009
TSDF EPA Facility Name: Not reported
QTY Units: Not reported
Transporter SEQ ID: Not reported
Transporter-1 Date: Not reported
Waste SEQ ID: Not reported
Waste Type Code 2: Not reported
Waste Type Code 3: Not reported
Waste Type Code 4: Not reported
Waste Type Code 5: Not reported
Waste Type Code 6: Not reported
Date Accepted: Not reported
Manifest Discrepancy Type: Not reported
Data Entry Number: Not reported
Was Load Rejected: N
Reason Load Was Rejected: Not reported

Waste:
Manifest Year: Not reported
Waste Code: D008
Hand Code: H111
Quantity: 400
Unit: P

MTA NYCT BLEECKER STREET STATION 6 LINE (Continued) **1001128033**

EPA ID:	NYR000037051
Manifest Number:	000199642WAS
Date Shipped:	04/06/2010
TSDF EPA ID:	NJD991291105
Transporter EPA ID:	NYD046765574
Transporter 2 EPA ID:	Not reported
Transporter 3 EPA ID:	Not reported
Transporter 4 EPA ID:	Not reported
Transporter 5 EPA ID:	Not reported
Transporter 6 EPA ID:	Not reported
Transporter 7 EPA ID:	Not reported
Transporter 8 EPA ID:	Not reported
Transporter 9 EPA ID:	Not reported
Transporter 10 EPA ID:	Not reported
Date Trans1 Transported Waste:	04/06/2010
Date Trans2 Transported Waste:	Not reported
Date Trans3 Transported Waste:	Not reported
Date Trans4 Transported Waste:	Not reported
Date Trans5 Transported Waste:	Not reported
Date Trans6 Transported Waste:	Not reported
Date Trans7 Transported Waste:	Not reported
Date Trans8 Transported Waste:	Not reported
Date Trans9 Transported Waste:	Not reported
Date Trans10 Transported Waste:	Not reported
Date TSDF Received Waste:	04/06/2010
TSDF EPA Facility Name:	Not reported
QTY Units:	Not reported
Transporter SEQ ID:	Not reported
Transporter-1 Date:	Not reported
Waste SEQ ID:	Not reported
Waste Type Code 2:	Not reported
Waste Type Code 3:	Not reported
Waste Type Code 4:	Not reported
Waste Type Code 5:	Not reported
Waste Type Code 6:	Not reported
Date Accepted:	Not reported
Manifest Discrepancy Type:	Not reported
Data Entry Number:	Not reported
Was Load Rejected:	N
Reason Load Was Rejected:	Not reported

Waste:

Manifest Year:	Not reported
Waste Code:	D008
Hand Code:	H111
Quantity:	600
Unit:	P

EPA ID:	NYR000037051
Manifest Number:	000457168WAS
Date Shipped:	1/6/2012
TSDF EPA ID:	NJD991291105
Transporter EPA ID:	NYD046765574
Transporter 2 EPA ID:	Not reported
Transporter 3 EPA ID:	Not reported
Transporter 4 EPA ID:	Not reported
Transporter 5 EPA ID:	Not reported

MTA NYCT BLEECKER STREET STATION 6 LINE (Continued) **1001128033**

Transporter 6 EPA ID:	Not reported
Transporter 7 EPA ID:	Not reported
Transporter 8 EPA ID:	Not reported
Transporter 9 EPA ID:	Not reported
Transporter 10 EPA ID:	Not reported
Date Trans1 Transported Waste:	Not reported
Date Trans2 Transported Waste:	Not reported
Date Trans3 Transported Waste:	Not reported
Date Trans4 Transported Waste:	Not reported
Date Trans5 Transported Waste:	Not reported
Date Trans6 Transported Waste:	Not reported
Date Trans7 Transported Waste:	Not reported
Date Trans8 Transported Waste:	Not reported
Date Trans9 Transported Waste:	Not reported
Date Trans10 Transported Waste:	Not reported
Date TSDF Received Waste:	Not reported
TSDF EPA Facility Name:	Not reported
QTY Units:	Not reported
Transporter SEQ ID:	Not reported
Transporter-1 Date:	Not reported
Waste SEQ ID:	Not reported
Waste Type Code 2:	Not reported
Waste Type Code 3:	Not reported
Waste Type Code 4:	Not reported
Waste Type Code 5:	Not reported
Waste Type Code 6:	Not reported
Date Accepted:	Not reported
Manifest Discrepancy Type:	Not reported
Data Entry Number:	Not reported
Was Load Rejected:	Not reported
Reason Load Was Rejected:	Not reported

Waste:

Manifest Year:	Not reported
Waste Code:	D008
Hand Code:	Not reported
Quantity:	800.00
Unit:	Pounds

EPA ID:	NYR000037051
Manifest Number:	000423389WAS
Date Shipped:	5/11/2011
TSDF EPA ID:	NJD991291105
Transporter EPA ID:	NYD046765574
Transporter 2 EPA ID:	Not reported
Transporter 3 EPA ID:	Not reported
Transporter 4 EPA ID:	Not reported
Transporter 5 EPA ID:	Not reported
Transporter 6 EPA ID:	Not reported
Transporter 7 EPA ID:	Not reported
Transporter 8 EPA ID:	Not reported
Transporter 9 EPA ID:	Not reported
Transporter 10 EPA ID:	Not reported
Date Trans1 Transported Waste:	Not reported
Date Trans2 Transported Waste:	Not reported
Date Trans3 Transported Waste:	Not reported
Date Trans4 Transported Waste:	Not reported

MTA NYCT BLEECKER STREET STATION 6 LINE (Continued) **1001128033**

Date Trans5 Transported Waste:	Not reported
Date Trans6 Transported Waste:	Not reported
Date Trans7 Transported Waste:	Not reported
Date Trans8 Transported Waste:	Not reported
Date Trans9 Transported Waste:	Not reported
Date Trans10 Transported Waste:	Not reported
Date TSDF Received Waste:	Not reported
TSDF EPA Facility Name:	Not reported
QTY Units:	Not reported
Transporter SEQ ID:	Not reported
Transporter-1 Date:	Not reported
Waste SEQ ID:	Not reported
Waste Type Code 2:	Not reported
Waste Type Code 3:	Not reported
Waste Type Code 4:	Not reported
Waste Type Code 5:	Not reported
Waste Type Code 6:	Not reported
Date Accepted:	Not reported
Manifest Discrepancy Type:	Not reported
Data Entry Number:	Not reported
Was Load Rejected:	Not reported
Reason Load Was Rejected:	Not reported

Waste:

Manifest Year:	Not reported
Waste Code:	D008
Hand Code:	H111
Quantity:	300.00
Unit:	Pounds

EPA ID:	NYR000037051
Manifest Number:	000457642WAS
Date Shipped:	8/8/2012
TSDF EPA ID:	NJD991291105
Transporter EPA ID:	NYD046765574
Transporter 2 EPA ID:	Not reported
Transporter 3 EPA ID:	Not reported
Transporter 4 EPA ID:	Not reported
Transporter 5 EPA ID:	Not reported
Transporter 6 EPA ID:	Not reported
Transporter 7 EPA ID:	Not reported
Transporter 8 EPA ID:	Not reported
Transporter 9 EPA ID:	Not reported
Transporter 10 EPA ID:	Not reported
Date Trans1 Transported Waste:	Not reported
Date Trans2 Transported Waste:	Not reported
Date Trans3 Transported Waste:	Not reported
Date Trans4 Transported Waste:	Not reported
Date Trans5 Transported Waste:	Not reported
Date Trans6 Transported Waste:	Not reported
Date Trans7 Transported Waste:	Not reported
Date Trans8 Transported Waste:	Not reported
Date Trans9 Transported Waste:	Not reported
Date Trans10 Transported Waste:	Not reported
Date TSDF Received Waste:	Not reported
TSDF EPA Facility Name:	Not reported
QTY Units:	Not reported

MTA NYCT BLEECKER STREET STATION 6 LINE (Continued) **1001128033**

Transporter SEQ ID:	Not reported
Transporter-1 Date:	Not reported
Waste SEQ ID:	Not reported
Waste Type Code 2:	Not reported
Waste Type Code 3:	Not reported
Waste Type Code 4:	Not reported
Waste Type Code 5:	Not reported
Waste Type Code 6:	Not reported
Date Accepted:	Not reported
Manifest Discrepancy Type:	Not reported
Data Entry Number:	Not reported
Was Load Rejected:	Not reported
Reason Load Was Rejected:	Not reported

Waste:

Manifest Year:	Not reported
Waste Code:	D008
Hand Code:	Not reported
Quantity:	2,510.00
Unit:	Pounds

EPA ID:	NYR000037051
Manifest Number:	000195162WAS
Date Shipped:	10/08/2009
TSDF EPA ID:	NJD991291105
Transporter EPA ID:	NYD046765574
Transporter 2 EPA ID:	Not reported
Transporter 3 EPA ID:	Not reported
Transporter 4 EPA ID:	Not reported
Transporter 5 EPA ID:	Not reported
Transporter 6 EPA ID:	Not reported
Transporter 7 EPA ID:	Not reported
Transporter 8 EPA ID:	Not reported
Transporter 9 EPA ID:	Not reported
Transporter 10 EPA ID:	Not reported
Date Trans1 Transported Waste:	10/08/2009
Date Trans2 Transported Waste:	Not reported
Date Trans3 Transported Waste:	Not reported
Date Trans4 Transported Waste:	Not reported
Date Trans5 Transported Waste:	Not reported
Date Trans6 Transported Waste:	Not reported
Date Trans7 Transported Waste:	Not reported
Date Trans8 Transported Waste:	Not reported
Date Trans9 Transported Waste:	Not reported
Date Trans10 Transported Waste:	Not reported
Date TSDF Received Waste:	10/08/2009
TSDF EPA Facility Name:	Not reported
QTY Units:	Not reported
Transporter SEQ ID:	Not reported
Transporter-1 Date:	Not reported
Waste SEQ ID:	Not reported
Waste Type Code 2:	Not reported
Waste Type Code 3:	Not reported
Waste Type Code 4:	Not reported
Waste Type Code 5:	Not reported
Waste Type Code 6:	Not reported
Date Accepted:	Not reported

MTA NYCT BLEECKER STREET STATION 6 LINE (Continued) **1001128033**

Manifest Discrepancy Type:	Not reported
Data Entry Number:	Not reported
Was Load Rejected:	N
Reason Load Was Rejected:	Not reported

Waste:

Manifest Year:	Not reported
Waste Code:	D008
Hand Code:	H111
Quantity:	2100
Unit:	P

EPA ID:	NYR000037051
Manifest Number:	000422435WAS
Date Shipped:	8/22/2011
TSDF EPA ID:	NJD991291105
Transporter EPA ID:	NYD046765574
Transporter 2 EPA ID:	Not reported
Transporter 3 EPA ID:	Not reported
Transporter 4 EPA ID:	Not reported
Transporter 5 EPA ID:	Not reported
Transporter 6 EPA ID:	Not reported
Transporter 7 EPA ID:	Not reported
Transporter 8 EPA ID:	Not reported
Transporter 9 EPA ID:	Not reported
Transporter 10 EPA ID:	Not reported
Date Trans1 Transported Waste:	Not reported
Date Trans2 Transported Waste:	Not reported
Date Trans3 Transported Waste:	Not reported
Date Trans4 Transported Waste:	Not reported
Date Trans5 Transported Waste:	Not reported
Date Trans6 Transported Waste:	Not reported
Date Trans7 Transported Waste:	Not reported
Date Trans8 Transported Waste:	Not reported
Date Trans9 Transported Waste:	Not reported
Date Trans10 Transported Waste:	Not reported
Date TSDF Received Waste:	Not reported
TSDF EPA Facility Name:	Not reported
QTY Units:	Not reported
Transporter SEQ ID:	Not reported
Transporter-1 Date:	Not reported
Waste SEQ ID:	Not reported
Waste Type Code 2:	Not reported
Waste Type Code 3:	Not reported
Waste Type Code 4:	Not reported
Waste Type Code 5:	Not reported
Waste Type Code 6:	Not reported
Date Accepted:	Not reported
Manifest Discrepancy Type:	Not reported
Data Entry Number:	Not reported
Was Load Rejected:	Not reported
Reason Load Was Rejected:	Not reported

Waste:

Manifest Year:	Not reported
Waste Code:	D008
Hand Code:	H111

MTA NYCT BLEECKER STREET STATION 6 LINE (Continued) **1001128033**

Quantity:	300.00
Unit:	Pounds
EPA ID:	NYR000037051
Manifest Number:	000198408WAS
Date Shipped:	06/03/2009
TSDF EPA ID:	NJD991291105
Transporter EPA ID:	NYD046765574
Transporter 2 EPA ID:	Not reported
Transporter 3 EPA ID:	Not reported
Transporter 4 EPA ID:	Not reported
Transporter 5 EPA ID:	Not reported
Transporter 6 EPA ID:	Not reported
Transporter 7 EPA ID:	Not reported
Transporter 8 EPA ID:	Not reported
Transporter 9 EPA ID:	Not reported
Transporter 10 EPA ID:	Not reported
Date Trans1 Transported Waste:	06/03/2009
Date Trans2 Transported Waste:	Not reported
Date Trans3 Transported Waste:	Not reported
Date Trans4 Transported Waste:	Not reported
Date Trans5 Transported Waste:	Not reported
Date Trans6 Transported Waste:	Not reported
Date Trans7 Transported Waste:	Not reported
Date Trans8 Transported Waste:	Not reported
Date Trans9 Transported Waste:	Not reported
Date Trans10 Transported Waste:	Not reported
Date TSDF Received Waste:	06/03/2009
TSDF EPA Facility Name:	Not reported
QTY Units:	Not reported
Transporter SEQ ID:	Not reported
Transporter-1 Date:	Not reported
Waste SEQ ID:	Not reported
Waste Type Code 2:	Not reported
Waste Type Code 3:	Not reported
Waste Type Code 4:	Not reported
Waste Type Code 5:	Not reported
Waste Type Code 6:	Not reported
Date Accepted:	Not reported
Manifest Discrepancy Type:	Not reported
Data Entry Number:	Not reported
Was Load Rejected:	N
Reason Load Was Rejected:	Not reported

Waste:

Manifest Year:	Not reported
Waste Code:	D008
Hand Code:	H111
Quantity:	200
Unit:	P
EPA ID:	NYR000037051
Manifest Number:	000201705WAS
Date Shipped:	10/08/2010
TSDF EPA ID:	NJD991291105
Transporter EPA ID:	NYD046765574

MTA NYCT BLEECKER STREET STATION 6 LINE (Continued) **1001128033**

Transporter 2 EPA ID:	Not reported
Transporter 3 EPA ID:	Not reported
Transporter 4 EPA ID:	Not reported
Transporter 5 EPA ID:	Not reported
Transporter 6 EPA ID:	Not reported
Transporter 7 EPA ID:	Not reported
Transporter 8 EPA ID:	Not reported
Transporter 9 EPA ID:	Not reported
Transporter 10 EPA ID:	Not reported
Date Trans1 Transported Waste:	10/08/2010
Date Trans2 Transported Waste:	Not reported
Date Trans3 Transported Waste:	Not reported
Date Trans4 Transported Waste:	Not reported
Date Trans5 Transported Waste:	Not reported
Date Trans6 Transported Waste:	Not reported
Date Trans7 Transported Waste:	Not reported
Date Trans8 Transported Waste:	Not reported
Date Trans9 Transported Waste:	Not reported
Date Trans10 Transported Waste:	Not reported
Date TSDF Received Waste:	10/08/2010
TSDF EPA Facility Name:	Not reported
QTY Units:	Not reported
Transporter SEQ ID:	Not reported
Transporter-1 Date:	Not reported
Waste SEQ ID:	Not reported
Waste Type Code 2:	Not reported
Waste Type Code 3:	Not reported
Waste Type Code 4:	Not reported
Waste Type Code 5:	Not reported
Waste Type Code 6:	Not reported
Date Accepted:	Not reported
Manifest Discrepancy Type:	Not reported
Data Entry Number:	Not reported
Was Load Rejected:	N
Reason Load Was Rejected:	Not reported

Waste:

Manifest Year:	Not reported
Waste Code:	D008
Hand Code:	H111
Quantity:	400
Unit:	P

EPA ID:	NYR000037051
Manifest Number:	000457870WAS
Date Shipped:	11/13/2012
TSDF EPA ID:	NJD991291105
Transporter EPA ID:	NJR986628162
Transporter 2 EPA ID:	Not reported
Transporter 3 EPA ID:	Not reported
Transporter 4 EPA ID:	Not reported
Transporter 5 EPA ID:	Not reported
Transporter 6 EPA ID:	Not reported
Transporter 7 EPA ID:	Not reported
Transporter 8 EPA ID:	Not reported
Transporter 9 EPA ID:	Not reported
Transporter 10 EPA ID:	Not reported

MTA NYCT BLEECKER STREET STATION 6 LINE (Continued) **1001128033**

Date Trans1 Transported Waste:	Not reported
Date Trans2 Transported Waste:	Not reported
Date Trans3 Transported Waste:	Not reported
Date Trans4 Transported Waste:	Not reported
Date Trans5 Transported Waste:	Not reported
Date Trans6 Transported Waste:	Not reported
Date Trans7 Transported Waste:	Not reported
Date Trans8 Transported Waste:	Not reported
Date Trans9 Transported Waste:	Not reported
Date Trans10 Transported Waste:	Not reported
Date TSDF Received Waste:	Not reported
TSDF EPA Facility Name:	Not reported
QTY Units:	Not reported
Transporter SEQ ID:	Not reported
Transporter-1 Date:	Not reported
Waste SEQ ID:	Not reported
Waste Type Code 2:	Not reported
Waste Type Code 3:	Not reported
Waste Type Code 4:	Not reported
Waste Type Code 5:	Not reported
Waste Type Code 6:	Not reported
Date Accepted:	Not reported
Manifest Discrepancy Type:	Not reported
Data Entry Number:	Not reported
Was Load Rejected:	Not reported
Reason Load Was Rejected:	Not reported

Waste:

Manifest Year:	Not reported
Waste Code:	D008
Hand Code:	Not reported
Quantity:	900.00
Unit:	Pounds

Click this hyperlink while viewing on your computer to access
3 additional NJ MANIFEST: record(s) in the EDR Site Report.

NY MANIFEST:

EPA ID:	NYR000037051
Country:	USA
Name:	Nycta -Bleeker St Sta
Address:	BLEECKER & LAFAYETTE ST
Address 2:	Not reported
City,State,Zip:	NEW YORK, NY 10012
Zip 4:	Not reported
Location Address 1:	BLEEKER ST & LAFAYETTE ST
Location Address 2:	Not reported
Location City,State,Zip:	NEW YORK, NY
Location Zip 4:	Not reported
Facility Status:	Not reported
Total Tanks:	Not reported
Code:	BP

Mailing:

Mailing Name:	Nycta -Bleeker St Sta
Mailing Contact:	N/S

MTA NYCT BLEECKER STREET STATION 6 LINE (Continued) **1001128033**

Mailing Address 1: 2 BROADWAY-3RD FL
Mailing Address 2: Not reported
Mailing City,State,Zip: NEW YORK, NY 10004
Mailing Zip 4: Not reported
Mailing Country: USA
Mailing Phone: 6462523500

Manifest Data:
Document ID: Not reported
Manifest Status: Not reported
Trans1 State ID: NYD046765574
Year: 2018
Trans2 State ID: Not reported
Generator Ship Date: 07/07/2010
Trans1 Recv Date: 07/07/2010
Trans2 Recv Date: Not reported
TSD Site Recv Date: 07/07/2010
Part A Recv Date: Not reported
Part B Recv Date: Not reported
Generator EPA ID: NYR000037051
Trans1 EPA ID: Not reported
Trans2 EPA ID: Not reported
TSDF ID 1: NJD991291105
TSDF ID 2: Not reported
Manifest Tracking Number: 000199359WAS
Import Indicator: N
Export Indicator: N
Discr Quantity Indicator: N
Discr Type Indicator: N
Discr Residue Indicator: N
Discr Partial Reject Indicator: N
Discr Full Reject Indicator: N
Manifest Ref Number: Not reported
Alt Facility RCRA ID: Not reported
Alt Facility Sign Date: Not reported
MGMT Method Type Code: H111
Waste Code a: Lead
Waste Code b: Not reported
Waste Code c: Not reported
Waste Code e: Not reported
Waste Code f: Not reported
Waste Code g: Not reported
Waste Code 1: Not reported
Waste Code 2: Not reported
Waste Code 3: Not reported
Waste Code 4: Not reported
Waste Code 5: Not reported
Waste Code 6: Not reported
Quantity: 400
Units: Pounds
Number of Containers: 4
Container Type: Metal drums, barrels, kegs
Handling Method: Treat
Specific Gravity: 1

Document ID: Not reported
Manifest Status: Not reported

MTA NYCT BLEECKER STREET STATION 6 LINE (Continued) **1001128033**

Trans1 State ID:	NYD046765574
Year:	2018
Trans2 State ID:	Not reported
Generator Ship Date:	08/22/2011
Trans1 Recv Date:	08/22/2011
Trans2 Recv Date:	Not reported
TSD Site Recv Date:	08/22/2011
Part A Recv Date:	Not reported
Part B Recv Date:	Not reported
Generator EPA ID:	NYR000037051
Trans1 EPA ID:	Not reported
Trans2 EPA ID:	Not reported
TSDF ID 1:	NJD991291105
TSDF ID 2:	Not reported
Manifest Tracking Number:	000422435WAS
Import Indicator:	N
Export Indicator:	N
Discr Quantity Indicator:	N
Discr Type Indicator:	N
Discr Residue Indicator:	N
Discr Partial Reject Indicator:	N
Discr Full Reject Indicator:	N
Manifest Ref Number:	Not reported
Alt Facility RCRA ID:	Not reported
Alt Facility Sign Date:	Not reported
MGMT Method Type Code:	H111
Waste Code a:	Lead
Waste Code b:	Not reported
Waste Code c:	Not reported
Waste Code e:	Not reported
Waste Code f:	Not reported
Waste Code g:	Not reported
Waste Code 1:	Not reported
Waste Code 2:	Not reported
Waste Code 3:	Not reported
Waste Code 4:	Not reported
Waste Code 5:	Not reported
Waste Code 6:	Not reported
Quantity:	300
Units:	Pounds
Number of Containers:	3
Container Type:	Metal drums, barrels, kegs
Handling Method:	Treat
Specific Gravity:	1

Document ID:	Not reported
Manifest Status:	Not reported
Trans1 State ID:	NYD046765574
Year:	2018
Trans2 State ID:	Not reported
Generator Ship Date:	04/09/2012
Trans1 Recv Date:	04/09/2012
Trans2 Recv Date:	Not reported
TSD Site Recv Date:	04/09/2012
Part A Recv Date:	Not reported
Part B Recv Date:	Not reported
Generator EPA ID:	NYR000037051

MTA NYCT BLEECKER STREET STATION 6 LINE (Continued) **1001128033**

Trans1 EPA ID:	Not reported
Trans2 EPA ID:	Not reported
TSDF ID 1:	NJD991291105
TSDF ID 2:	Not reported
Manifest Tracking Number:	000457321WAS
Import Indicator:	N
Export Indicator:	N
Discr Quantity Indicator:	N
Discr Type Indicator:	N
Discr Residue Indicator:	N
Discr Partial Reject Indicator:	N
Discr Full Reject Indicator:	N
Manifest Ref Number:	Not reported
Alt Facility RCRA ID:	Not reported
Alt Facility Sign Date:	Not reported
MGMT Method Type Code:	H111
Waste Code a:	Lead
Waste Code b:	Not reported
Waste Code c:	Not reported
Waste Code e:	Not reported
Waste Code f:	Not reported
Waste Code g:	Not reported
Waste Code 1:	Not reported
Waste Code 2:	Not reported
Waste Code 3:	Not reported
Waste Code 4:	Not reported
Waste Code 5:	Not reported
Waste Code 6:	Not reported
Quantity:	150
Units:	Pounds
Number of Containers:	3
Container Type:	Metal drums, barrels, kegs
Handling Method:	Treat
Specific Gravity:	1

Document ID:	Not reported
Manifest Status:	Not reported
Trans1 State ID:	NYD046765574
Year:	2018
Trans2 State ID:	Not reported
Generator Ship Date:	01/06/2012
Trans1 Recv Date:	01/06/2012
Trans2 Recv Date:	Not reported
TSD Site Recv Date:	01/06/2012
Part A Recv Date:	Not reported
Part B Recv Date:	Not reported
Generator EPA ID:	NYR000037051
Trans1 EPA ID:	Not reported
Trans2 EPA ID:	Not reported
TSDF ID 1:	NJD991291105
TSDF ID 2:	Not reported
Manifest Tracking Number:	000457168WAS
Import Indicator:	N
Export Indicator:	N
Discr Quantity Indicator:	N
Discr Type Indicator:	N
Discr Residue Indicator:	N

MTA NYCT BLEECKER STREET STATION 6 LINE (Continued) **1001128033**

Discr Partial Reject Indicator:	N
Discr Full Reject Indicator:	N
Manifest Ref Number:	Not reported
Alt Facility RCRA ID:	Not reported
Alt Facility Sign Date:	Not reported
MGMT Method Type Code:	H111
Waste Code a:	Lead
Waste Code b:	Not reported
Waste Code c:	Not reported
Waste Code e:	Not reported
Waste Code f:	Not reported
Waste Code g:	Not reported
Waste Code 1:	Not reported
Waste Code 2:	Not reported
Waste Code 3:	Not reported
Waste Code 4:	Not reported
Waste Code 5:	Not reported
Waste Code 6:	Not reported
Quantity:	800
Units:	Pounds
Number of Containers:	4
Container Type:	Metal drums, barrels, kegs
Handling Method:	Treat
Specific Gravity:	1
Document ID:	Not reported
Manifest Status:	Not reported
Trans1 State ID:	NYD046765574
Year:	2018
Trans2 State ID:	Not reported
Generator Ship Date:	08/08/2012
Trans1 Recv Date:	08/08/2012
Trans2 Recv Date:	Not reported
TSD Site Recv Date:	08/08/2012
Part A Recv Date:	Not reported
Part B Recv Date:	Not reported
Generator EPA ID:	NYR000037051
Trans1 EPA ID:	Not reported
Trans2 EPA ID:	Not reported
TSDF ID 1:	NJD991291105
TSDF ID 2:	Not reported
Manifest Tracking Number:	000457642WAS
Import Indicator:	N
Export Indicator:	N
Discr Quantity Indicator:	N
Discr Type Indicator:	N
Discr Residue Indicator:	N
Discr Partial Reject Indicator:	N
Discr Full Reject Indicator:	N
Manifest Ref Number:	Not reported
Alt Facility RCRA ID:	Not reported
Alt Facility Sign Date:	Not reported
MGMT Method Type Code:	H111
Waste Code a:	Lead
Waste Code b:	Not reported
Waste Code c:	Not reported
Waste Code e:	Not reported

MTA NYCT BLEECKER STREET STATION 6 LINE (Continued) **1001128033**

Waste Code f:	Not reported
Waste Code g:	Not reported
Waste Code 1:	Not reported
Waste Code 2:	Not reported
Waste Code 3:	Not reported
Waste Code 4:	Not reported
Waste Code 5:	Not reported
Waste Code 6:	Not reported
Quantity:	210
Units:	Pounds
Number of Containers:	3
Container Type:	Metal drums, barrels, kegs
Handling Method:	Treat
Specific Gravity:	1
Document ID:	Not reported
Manifest Status:	Not reported
Trans1 State ID:	NYD046765574
Year:	2018
Trans2 State ID:	Not reported
Generator Ship Date:	05/11/2011
Trans1 Recv Date:	05/11/2011
Trans2 Recv Date:	Not reported
TSD Site Recv Date:	05/11/2011
Part A Recv Date:	Not reported
Part B Recv Date:	Not reported
Generator EPA ID:	NYR000037051
Trans1 EPA ID:	Not reported
Trans2 EPA ID:	Not reported
TSDF ID 1:	NJD991291105
TSDF ID 2:	Not reported
Manifest Tracking Number:	000423389WAS
Import Indicator:	N
Export Indicator:	N
Discr Quantity Indicator:	N
Discr Type Indicator:	N
Discr Residue Indicator:	N
Discr Partial Reject Indicator:	N
Discr Full Reject Indicator:	N
Manifest Ref Number:	Not reported
Alt Facility RCRA ID:	Not reported
Alt Facility Sign Date:	Not reported
MGMT Method Type Code:	H111
Waste Code a:	Lead
Waste Code b:	Not reported
Waste Code c:	Not reported
Waste Code e:	Not reported
Waste Code f:	Not reported
Waste Code g:	Not reported
Waste Code 1:	Not reported
Waste Code 2:	Not reported
Waste Code 3:	Not reported
Waste Code 4:	Not reported
Waste Code 5:	Not reported
Waste Code 6:	Not reported
Quantity:	300
Units:	Pounds

MTA NYCT BLEECKER STREET STATION 6 LINE (Continued) **1001128033**

Number of Containers: 3
Container Type: Metal drums, barrels, kegs
Handling Method: Treat
Specific Gravity: 1

Document ID: Not reported
Manifest Status: Not reported
Trans1 State ID: NJR986628162
Year: 2018
Trans2 State ID: Not reported
Generator Ship Date: 11/13/2012
Trans1 Recv Date: 11/13/2012
Trans2 Recv Date: Not reported
TSD Site Recv Date: 11/16/2012
Part A Recv Date: Not reported
Part B Recv Date: Not reported
Generator EPA ID: NYR000037051
Trans1 EPA ID: Not reported
Trans2 EPA ID: Not reported
TSDF ID 1: NJD991291105
TSDF ID 2: Not reported
Manifest Tracking Number: 000457870WAS
Import Indicator: N
Export Indicator: N
Discr Quantity Indicator: N
Discr Type Indicator: N
Discr Residue Indicator: N
Discr Partial Reject Indicator: N
Discr Full Reject Indicator: N
Manifest Ref Number: Not reported
Alt Facility RCRA ID: Not reported
Alt Facility Sign Date: Not reported
MGMT Method Type Code: H111
Waste Code a: Lead
Waste Code b: Not reported
Waste Code c: Not reported
Waste Code e: Not reported
Waste Code f: Not reported
Waste Code g: Not reported
Waste Code 1: Not reported
Waste Code 2: Not reported
Waste Code 3: Not reported
Waste Code 4: Not reported
Waste Code 5: Not reported
Waste Code 6: Not reported
Quantity: 900
Units: Pounds
Number of Containers: 3
Container Type: Metal drums, barrels, kegs
Handling Method: Treat
Specific Gravity: 1

Document ID: Not reported
Manifest Status: Not reported
Trans1 State ID: NYD046765574
Year: 2018
Trans2 State ID: Not reported

MTA NYCT BLEECKER STREET STATION 6 LINE (Continued) **1001128033**

Generator Ship Date:	06/03/2009
Trans1 Recv Date:	06/03/2009
Trans2 Recv Date:	Not reported
TSD Site Recv Date:	06/03/2009
Part A Recv Date:	Not reported
Part B Recv Date:	Not reported
Generator EPA ID:	NYR000037051
Trans1 EPA ID:	Not reported
Trans2 EPA ID:	Not reported
TSDF ID 1:	NJD991291105
TSDF ID 2:	Not reported
Manifest Tracking Number:	000198408WAS
Import Indicator:	N
Export Indicator:	N
Discr Quantity Indicator:	N
Discr Type Indicator:	N
Discr Residue Indicator:	N
Discr Partial Reject Indicator:	N
Discr Full Reject Indicator:	N
Manifest Ref Number:	Not reported
Alt Facility RCRA ID:	Not reported
Alt Facility Sign Date:	Not reported
MGMT Method Type Code:	H111
Waste Code a:	Lead
Waste Code b:	Not reported
Waste Code c:	Not reported
Waste Code e:	Not reported
Waste Code f:	Not reported
Waste Code g:	Not reported
Waste Code 1:	Not reported
Waste Code 2:	Not reported
Waste Code 3:	Not reported
Waste Code 4:	Not reported
Waste Code 5:	Not reported
Waste Code 6:	Not reported
Quantity:	200
Units:	Pounds
Number of Containers:	2
Container Type:	Metal drums, barrels, kegs
Handling Method:	Treat
Specific Gravity:	1
Document ID:	Not reported
Manifest Status:	Not reported
Trans1 State ID:	NYD046765574
Year:	2018
Trans2 State ID:	Not reported
Generator Ship Date:	10/08/2009
Trans1 Recv Date:	10/08/2009
Trans2 Recv Date:	Not reported
TSD Site Recv Date:	10/08/2009
Part A Recv Date:	Not reported
Part B Recv Date:	Not reported
Generator EPA ID:	NYR000037051
Trans1 EPA ID:	Not reported
Trans2 EPA ID:	Not reported
TSDF ID 1:	NJD991291105

MTA NYCT BLEECKER STREET STATION 6 LINE (Continued) **1001128033**

TSDF ID 2: Not reported
Manifest Tracking Number: 000195162WAS
Import Indicator: N
Export Indicator: N
Discr Quantity Indicator: N
Discr Type Indicator: N
Discr Residue Indicator: N
Discr Partial Reject Indicator: N
Discr Full Reject Indicator: N
Manifest Ref Number: Not reported
Alt Facility RCRA ID: Not reported
Alt Facility Sign Date: Not reported
MGMT Method Type Code: H111
Waste Code a: Lead
Waste Code b: Not reported
Waste Code c: Not reported
Waste Code e: Not reported
Waste Code f: Not reported
Waste Code g: Not reported
Waste Code 1: Not reported
Waste Code 2: Not reported
Waste Code 3: Not reported
Waste Code 4: Not reported
Waste Code 5: Not reported
Waste Code 6: Not reported
Quantity: 2100
Units: Pounds
Number of Containers: 7
Container Type: Metal drums, barrels, kegs
Handling Method: Treat
Specific Gravity: 1

Document ID: NYG2569896
Manifest Status: Not reported
Trans1 State ID: NY68235AK
Year: 2000
Trans2 State ID: Not reported
Generator Ship Date: 06/09/2000
Trans1 Recv Date: 06/09/2000
Trans2 Recv Date: Not reported
TSD Site Recv Date: 06/12/2000
Part A Recv Date: Not reported
Part B Recv Date: Not reported
Generator EPA ID: NYR000037051
Trans1 EPA ID: NYD077444263
Trans2 EPA ID: Not reported
TSDF ID 1: NYD077444263
TSDF ID 2: Not reported
Manifest Tracking Number: Not reported
Import Indicator: Not reported
Export Indicator: Not reported
Discr Quantity Indicator: Not reported
Discr Type Indicator: Not reported
Discr Residue Indicator: Not reported
Discr Partial Reject Indicator: Not reported
Discr Full Reject Indicator: Not reported
Manifest Ref Number: Not reported

MTA NYCT BLEECKER STREET STATION 6 LINE (Continued) **1001128033**

Alt Facility RCRA ID:	Not reported
Alt Facility Sign Date:	Not reported
MGMT Method Type Code:	Not reported
Waste Code 1:	Lead
Waste Code 2:	Not reported
Waste Code 3:	Not reported
Waste Code 4:	Not reported
Waste Code 5:	Not reported
Waste Code 6:	Not reported
Quantity:	00700
Units:	Pounds
Number of Containers:	005
Container Type:	Metal drums, barrels, kegs
Handling Method:	Treat
Specific Gravity:	01.00

Document ID:	NYG2571372
Manifest Status:	Not reported
Trans1 State ID:	Not reported
Year:	2000
Trans2 State ID:	Not reported
Generator Ship Date:	07/20/2000
Trans1 Recv Date:	07/20/2000
Trans2 Recv Date:	Not reported
TSD Site Recv Date:	07/21/2000
Part A Recv Date:	Not reported
Part B Recv Date:	Not reported
Generator EPA ID:	NYR000037051
Trans1 EPA ID:	NYD077444263
Trans2 EPA ID:	Not reported
TSDF ID 1:	NYD077444263
TSDF ID 2:	Not reported
Manifest Tracking Number:	Not reported
Import Indicator:	Not reported
Export Indicator:	Not reported
Discr Quantity Indicator:	Not reported
Discr Type Indicator:	Not reported
Discr Residue Indicator:	Not reported
Discr Partial Reject Indicator:	Not reported
Discr Full Reject Indicator:	Not reported
Manifest Ref Number:	Not reported
Alt Facility RCRA ID:	Not reported
Alt Facility Sign Date:	Not reported
MGMT Method Type Code:	Not reported
Waste Code 1:	Lead
Waste Code 2:	Not reported
Waste Code 3:	Not reported
Waste Code 4:	Not reported
Waste Code 5:	Not reported
Waste Code 6:	Not reported
Quantity:	00075
Units:	Pounds
Number of Containers:	003
Container Type:	Metal drums, barrels, kegs
Handling Method:	Treat
Specific Gravity:	01.00

MTA NYCT BLEECKER STREET STATION 6 LINE (Continued) **1001128033**

Click this hyperlink while viewing on your computer to access
5 additional NY MANIFEST: record(s) in the EDR Site Report.

M343 **CON EDISON SERVICE BOX: 37911** **RCRA NonGen / NLR** **1016974082**
SW **BLEECKER ST & LAFAYETTE ST** **NY MANIFEST** **NYP004478921**
< 1/8 **NEW YORK, NY 10002**
0.112 mi.
591 ft. **Site 8 of 19 in cluster M**

Relative: **Higher**
Actual: **42 ft.**

RCRA Listings:

Date Form Received by Agency:		20140426
Handler Name:		Con Edison Service Box: 37911
Handler Address:		Bleecker St & Lafayette St
Handler City,State,Zip:		NEW YORK, NY 10002
EPA ID:		NYP004478921
Contact Name:		THOMAS TEELING
Contact Address:		Not reported
Contact City,State,Zip:		Not reported
Contact Telephone:		212-460-3770
Contact Fax:		Not reported
Contact Email:		Not reported
Contact Title:		SENIOR SCIENTIST
EPA Region:		02
Land Type:		Private
Federal Waste Generator Description:		Not a generator, verified
Non-Notifier:		Not reported
Biennial Report Cycle:		Not reported
Accessibility:		Not reported
Active Site Indicator:		Not reported
State District Owner:		Ny
State District:		NYSDEC R2
Mailing Address:		IRVING PL, 15TH FL NE
Mailing City,State,Zip:		NEW YORK, NY 10003
Owner Name:	Not reported	
Owner Type:		Not reported
Operator Name:	Not reported	
Operator Type:		Not reported
Short-Term Generator Activity:		No
Importer Activity:		No
Mixed Waste Generator:		No
Transporter Activity:		No
Transfer Facility Activity:		No
Recycler Activity with Storage:		No
Small Quantity On-Site Burner Exemption:		No
Smelting Melting and Refining Furnace Exemption:		No
Underground Injection Control:		No
Off-Site Waste Receipt:		No
Universal Waste Indicator:		No
Universal Waste Destination Facility:		No
Federal Universal Waste:		No
Active Site State-Reg Handler:		---
Federal Facility Indicator:		Not reported
Hazardous Secondary Material Indicator:		N
Sub-Part K Indicator:		Not reported
2018 GPRA Permit Baseline:		Not on the Baseline
2018 GPRA Renewals Baseline:		Not on the Baseline
202 GPRA Corrective Action Baseline:		No

CON EDISON SERVICE BOX: 37911 (Continued) **1016974082**

Subject to Corrective Action Universe:	No
Non-TSDFs Where RCRA CA has Been Imposed Universe:	No
Corrective Action Priority Ranking:	No NCAPS ranking
Environmental Control Indicator:	No
Institutional Control Indicator:	No
Human Exposure Controls Indicator:	N/A
Groundwater Controls Indicator:	N/A
Significant Non-Complier Universe:	No
Unaddressed Significant Non-Complier Universe:	No
Addressed Significant Non-Complier Universe:	No
Significant Non-Complier With a Compliance Schedule Universe:	No
Financial Assurance Required:	Not reported
Handler Date of Last Change:	20141014
Recognized Trader-Importer:	No
Recognized Trader-Exporter:	No
Importer of Spent Lead Acid Batteries:	No
Exporter of Spent Lead Acid Batteries:	No
Recycler Activity Without Storage:	No
Manifest Broker:	No
Sub-Part P Indicator:	No

Historic Generators:

Receive Date:	20140326
Handler Name: CON EDISON SERVICE BOX:	37911
Federal Waste Generator Description:	Very Small Quantity Generator (formerly Conditionally-Exempt Small Quantity Generator
State District Owner:	Ny
Large Quantity Handler of Universal Waste:	No
Recognized Trader Importer:	No
Recognized Trader Exporter:	No
Spent Lead Acid Battery Importer:	No
Spent Lead Acid Battery Exporter:	No
Current Record:	No
Non Storage Recycler Activity:	Not reported
Electronic Manifest Broker:	Not reported

Receive Date:	20140426
Handler Name: CON EDISON SERVICE BOX:	37911
Federal Waste Generator Description:	Not a generator, verified
State District Owner:	Ny
Large Quantity Handler of Universal Waste:	No
Recognized Trader Importer:	No
Recognized Trader Exporter:	No
Spent Lead Acid Battery Importer:	No
Spent Lead Acid Battery Exporter:	No
Current Record:	Yes
Non Storage Recycler Activity:	Not reported
Electronic Manifest Broker:	Not reported

List of NAICS Codes and Descriptions:

NAICS Codes:	No NAICS Codes Found

Facility Has Received Notices of Violations:

Violations:	No Violations Found

CON EDISON SERVICE BOX: 37911 (Continued) **1016974082**

Evaluation Action Summary:
Evaluations: No Evaluations Found

NY MANIFEST:

EPA ID:	NYP004478921
Country:	USA
Name:	Con Edison
Address:	BLEECKER ST & LAFAYETTE ST
Address 2:	NW COR
City,State,Zip:	NEW YORK, NY 10002
Zip 4:	Not reported
Location Address 1:	N/W/C BLEECKER & LAFAYETTE ST
Location Address 2:	SB37911
Location City,State,Zip:	NEW YORK, NY 10002
Location Zip 4:	Not reported
Facility Status:	Not reported
Total Tanks:	Not reported
Code:	BP

Mailing:

Mailing Name:	Con Edison
Mailing Contact:	Con Edison
Mailing Address 1:	4 IRVING ST
Mailing Address 2:	15TH ST
Mailing City,State,Zip:	NEW YORK, NY 10003
Mailing Zip 4:	Not reported
Mailing Country:	USA
Mailing Phone:	Not reported

Manifest Data:

Document ID:	Not reported
Manifest Status:	Not reported
Trans1 State ID:	NJD003812047
Year:	2018
Trans2 State ID:	Not reported
Generator Ship Date:	03/26/2014
Trans1 Recv Date:	03/26/2014
Trans2 Recv Date:	Not reported
TSD Site Recv Date:	03/28/2014
Part A Recv Date:	Not reported
Part B Recv Date:	Not reported
Generator EPA ID:	NYP004478921
Trans1 EPA ID:	Not reported
Trans2 EPA ID:	Not reported
TSDF ID 1:	NJD991291105
TSDF ID 2:	Not reported
Manifest Tracking Number:	002360870GBF
Import Indicator:	N
Export Indicator:	N
Discr Quantity Indicator:	N
Discr Type Indicator:	N
Discr Residue Indicator:	N
Discr Partial Reject Indicator:	N
Discr Full Reject Indicator:	N
Manifest Ref Number:	Not reported

CON EDISON SERVICE BOX: 37911 (Continued) **1016974082**

Alt Facility RCRA ID:	Not reported
Alt Facility Sign Date:	Not reported
MGMT Method Type Code:	H110
Waste Code a:	Lead
Waste Code b:	Not reported
Waste Code c:	Not reported
Waste Code e:	Not reported
Waste Code f:	Not reported
Waste Code g:	Not reported
Waste Code 1:	Not reported
Waste Code 2:	Not reported
Waste Code 3:	Not reported
Waste Code 4:	Not reported
Waste Code 5:	Not reported
Waste Code 6:	Not reported
Quantity:	800
Units:	Pounds
Number of Containers:	1
Container Type:	Cargo tanks (tank trucks)
Handling Method:	Treat
Specific Gravity:	1

Q344 **CON ED COMPANY OF NY** **E MANIFEST** **1031609543**
NE **OPP 46 COOPER SQUARE** **N/A**
< 1/8 **NEW YORK, NY 10003**
0.113 mi.
595 ft. **Site 1 of 15 in cluster Q**

Relative: **Lower**
Actual: **41 ft.**

E MANIFEST:

Manifest Tracking Number:	006855744GBF
Last Updated Date:	20210622
Shipped Date:	20210609
Received Date:	20210609
Manifest Status:	Signed
Submission Type:	DataImage5Copy
Origin Type:	Service
Generator EPA ID:	NYR000114579
Generator Name:	Con Ed Company Of Ny
Generator Location Street Number:	Not reported
Generator Location Street 1:	OPP 46 COOPER SQUARE
Generator Location Street 2:	Not reported
Generator Location City:	NEW YORK
Generator Location State:	NY
Generator Location Zip:	10003
Generator Mail Street Number:	Not reported
Generator Mail Street 1:	36 Butler St
Generator Mail Street 2:	Not reported
Generator Mail City:	Elizabeth
Generator Mail Zip:	07206
Generator Mail State:	NJ
Generator Contact Company Name:	Not reported
Designated Facility EPA ID:	NJD991291105
Designated Facility Name:	Clean Earth Of North Jersey
Designated Facility Mail Street Number:	105
Designated Facility Mail Street 1:	Not reported
Designated Facility Mail Street 2:	JACOBUS AVE
Designated Facility Mail City:	KEARNY

CON ED COMPANY OF NY (Continued) **1031609543**

Designated Facility Mail Zip: 07032
Designated Facility Mail State: NJ
Designated Facility Location Street Number: 105
Designated Facility Location Street 1: JACOBUS AVE
Designated Facility Location Street 2: Not reported
Designated Facility Location City: KEARNY
Designated Facility Location Zip: 07032
Designated Facility Location State: NJ
Designated Facility Contact Company Name: Not reported
Manifest Residue Indicator: N
Rejection Indicator: N

Transporter:
Manifest Tracking Number: 006855744GBF
Transporter Line Number: 1
Transporter EPA ID: NJD003812047
Transporter Name: Acv Environmental Services Inc.

Waste Line:
Manifest Tracking Number: 006855744GBF
Waste Line Number: 1
U.S. DOT Hazardous Indicator: Y
U.S. DOT ID Number: NA3082
U.S. DOT Description: Na3082, Hazardous Waste, Liquid N.O.S., 9, Pg Iii, Rq
Non-Hazardous Waste Description: Not reported
Number of Containers: 1
Container Type Code: TT
Container Type Description: Cargo tanks (tank trucks)
Waste Quantity: 1500
Quantity Unit of Measure Code: P
Quantity Unit of Measure Description: Pounds
Waste Quantity, in Tons: 0.75
Acute Waste Quantity, in Tons: 0
Non-Acute Waste Quantity, in Tons: 0.75
Waste Quantity, in Kilograms: 680.2725
Acute Waste Quantity, in Kilograms: 0
Non-Acute Waste Quantity, in Kilorgrams: 680.2725
Management Method Code: H110
Management Method Description: STABILIZATION
Waste Residue Indicator: N
Quantity Discrepancy Indicator: N
Waste Type Discrepancy Indicator: N
Waste Density: Not reported
Waste Density Unit of Measure Code: Not reported
Waste Density Unit of Measure Description: Not reported
Form Code: Not reported
Form Code Description: Not reported
Source Code: Not reported
Source Code Description: Not reported
Waste Minimization Code: Not reported
Waste Minimization Code Description: Not reported
Consent Number: Not reported
EPA Waste Indicator: Y
Federal Waste Codes: D008
Quantity Haz Kg: 680.2725
Quantity Haz Tons: 0.75

CON ED COMPANY OF NY (Continued) **1031609543**

Quantity Non Haz Kg: 0
Quantity Non Haz Tons: 0
State Waste Codes: NY-T

J345 **CON EDISON SERVICE BOX: 23711** **RCRA NonGen / NLR** **1017777495**
West **652-60 W 177TH ST & BROADWAY E OF** **NYP004553905**
< 1/8 **NEW YORK, NY 10033**
0.114 mi.
601 ft. **Site 11 of 15 in cluster J**

Relative: **Lower**
Actual: **39 ft.**

RCRA Listings:

Date Form Received by Agency:		20140704
Handler Name:		Con Edison Service Box: 23711
Handler Address:		W 177th St & Broadway E Of
Handler City,State,Zip:		NEW YORK, NY 10033
EPA ID:		NYP004553905
Contact Name:		THOMAS TEELING
Contact Address:		Not reported
Contact City,State,Zip:		Not reported
Contact Telephone:		212-460-3770
Contact Fax:		Not reported
Contact Email:		Not reported
Contact Title:		SENIOR SCIENTIST
EPA Region:		02
Land Type:		Private
Federal Waste Generator Description:		Not a generator, verified
Non-Notifier:		Not reported
Biennial Report Cycle:		Not reported
Accessibility:		Not reported
Active Site Indicator:		Not reported
State District Owner:		Ny
State District:		NYSDEC R2
Mailing Address:		IRVING PL, 15TH FL NE
Mailing City,State,Zip:		NEW YORK, NY 10003
Owner Name:	Not reported	
Owner Type:		Not reported
Operator Name:	Not reported	
Operator Type:		Not reported
Short-Term Generator Activity:		No
Importer Activity:		No
Mixed Waste Generator:		No
Transporter Activity:		No
Transfer Facility Activity:		No
Recycler Activity with Storage:		No
Small Quantity On-Site Burner Exemption:		No
Smelting Melting and Refining Furnace Exemption:		No
Underground Injection Control:		No
Off-Site Waste Receipt:		No
Universal Waste Indicator:		No
Universal Waste Destination Facility:		No
Federal Universal Waste:		No
Active Site State-Reg Handler:		---
Federal Facility Indicator:		Not reported
Hazardous Secondary Material Indicator:		N
Sub-Part K Indicator:		Not reported
2018 GPRA Permit Baseline:		Not on the Baseline
2018 GPRA Renewals Baseline:		Not on the Baseline
202 GPRA Corrective Action Baseline:		No

CON EDISON SERVICE BOX: 23711 (Continued) **1017777495**

Subject to Corrective Action Universe:	No
Non-TSDFs Where RCRA CA has Been Imposed Universe:	No
Corrective Action Priority Ranking:	No NCAPS ranking
Environmental Control Indicator:	No
Institutional Control Indicator:	No
Human Exposure Controls Indicator:	N/A
Groundwater Controls Indicator:	N/A
Significant Non-Complier Universe:	No
Unaddressed Significant Non-Complier Universe:	No
Addressed Significant Non-Complier Universe:	No
Significant Non-Complier With a Compliance Schedule Universe:	No
Financial Assurance Required:	Not reported
Handler Date of Last Change:	20150211
Recognized Trader-Importer:	No
Recognized Trader-Exporter:	No
Importer of Spent Lead Acid Batteries:	No
Exporter of Spent Lead Acid Batteries:	No
Recycler Activity Without Storage:	No
Manifest Broker:	No
Sub-Part P Indicator:	No

Historic Generators:

Receive Date:	20140604
Handler Name: CON EDISON	
Federal Waste Generator Description:	Small Quantity Generator
State District Owner:	Ny
Large Quantity Handler of Universal Waste:	No
Recognized Trader Importer:	No
Recognized Trader Exporter:	No
Spent Lead Acid Battery Importer:	No
Spent Lead Acid Battery Exporter:	No
Current Record:	No
Non Storage Recycler Activity:	Not reported
Electronic Manifest Broker:	Not reported

Receive Date:	20140604
Handler Name: CON EDISON	
Federal Waste Generator Description:	Not a generator, verified
State District Owner:	Ny
Large Quantity Handler of Universal Waste:	No
Recognized Trader Importer:	No
Recognized Trader Exporter:	No
Spent Lead Acid Battery Importer:	No
Spent Lead Acid Battery Exporter:	No
Current Record:	No
Non Storage Recycler Activity:	Not reported
Electronic Manifest Broker:	Not reported

Receive Date:	20140704
Handler Name: CON EDISON SERVICE BOX: 23711	
Federal Waste Generator Description:	Not a generator, verified
State District Owner:	Ny
Large Quantity Handler of Universal Waste:	No
Recognized Trader Importer:	No
Recognized Trader Exporter:	No
Spent Lead Acid Battery Importer:	No

CON EDISON SERVICE BOX: 23711 (Continued) **1017777495**

Spent Lead Acid Battery Exporter: No
Current Record: Yes
Non Storage Recycler Activity: Not reported
Electronic Manifest Broker: Not reported

List of NAICS Codes and Descriptions:
NAICS Codes: No NAICS Codes Found

Facility Has Received Notices of Violations:
Violations: No Violations Found

Evaluation Action Summary:
Evaluations: No Evaluations Found

O346 **211 EAST 5TH STREET** **NY AST** **U004191937**
ENE **211 EAST 5TH STREET** **N/A**
< 1/8 **NEW YORK, NY 10003**
0.114 mi.
604 ft. **Site 4 of 19 in cluster O**

Relative:
Lower

Actual:
39 ft.

AST:
Name: 211 EAST 5TH STREET
Address: 211 EAST 5TH STREET
City,State,Zip: NEW YORK, NY 10003
Region: STATE
DEC Region: 2
Site Status: Active
Facility Id: 2-374784
Program Type: PBS
UTM X: 585251.14786
UTM Y: 4509002.47812
Expiration Date: 10/02/2027
Site Type: Apartment Building/Office Building

Affiliation Records:
Site Id: 18867
Affiliation Type: Facility Operator
Company Name: 211 EAST 5TH STREET
Contact Type: Not reported
Contact Name: EVIE JUNIOR
Address1: Not reported
Address2: Not reported
City: Not reported
State: NN
Zip Code: Not reported
Country Code: 001
Phone: (347) 246-1180
EMail: Not reported
Fax Number: Not reported
Modified By: MFLEONAR
Date Last Modified: 2017-10-26

Site Id: 18867
Affiliation Type: Emergency Contact
Company Name: MARKSUE REALTY CORP
Contact Type: Not reported

211 EAST 5TH STREET (Continued) **U004191937**

Contact Name:	EVIE JUNIOR
Address1:	Not reported
Address2:	Not reported
City:	Not reported
State:	NN
Zip Code:	Not reported
Country Code:	999
Phone:	(347) 246-1180
EMail:	Not reported
Fax Number:	Not reported
Modified By:	MFLEONAR
Date Last Modified:	2017-10-26

Site Id:	18867
Affiliation Type:	Mail Contact
Company Name:	RUSSELL COOPER
Contact Type:	Not reported
Contact Name:	NOVUM PROPERTIES, INC.
Address1:	7 PENN PLAZA
Address2:	SUITE 601
City:	NEW YORK
State:	NY
Zip Code:	10001
Country Code:	001
Phone:	(212) 518-2693
EMail:	RUSSELL@NOVUMPROPERTIESINC.COM
Fax Number:	Not reported
Modified By:	JSMACRI
Date Last Modified:	2022-07-27

Site Id:	18867
Affiliation Type:	Facility Owner
Company Name:	MARKSUE REALTY CORP
Contact Type:	MANAGING AGENT
Contact Name:	RUSSELL COOPER
Address1:	7 PENN PLAZA, SUITE 601
Address2:	Not reported
City:	NEW YORK
State:	NY
Zip Code:	10001
Country Code:	001
Phone:	(212) 518-2693
EMail:	Not reported
Fax Number:	Not reported
Modified By:	JSMACRI
Date Last Modified:	2022-07-27

Tank Info:

Tank Number:	001
Tank Id:	21171
Material Code:	0001
Common Name of Substance:	#2 Fuel Oil (On-Site Consumption)

Equipment Records:

I04 - Overfill - Product Level Gauge (A/G)

211 EAST 5TH STREET (Continued) **U004191937**

B00 - Tank External Protection - None
C00 - Pipe Location - No Piping
A00 - Tank Internal Protection - None
E00 - Piping Secondary Containment - None
G03 - Tank Secondary Containment - Vault (w/o access)
H00 - Tank Leak Detection - None
K00 - Spill Prevention - None
L09 - Piping Leak Detection - Exempt Suction Piping
F00 - Pipe External Protection - None
D00 - Pipe Type - No Piping
J02 - Dispenser - Suction Dispenser

Tank Location:	Aboveground in subterranean vault with access for inspections..... Tank in subterranean vault but accessible for inspection.
Tank Type:	Steel/Carbon Steel/Iron
Tank Status:	In Service
Pipe Model:	Not reported
Install Date:	01/01/1910
Capacity Gallons:	2000
Tightness Test Method:	-
Date Test:	Not reported
Next Test Date:	Not reported
Date Tank Closed:	Not reported
Register:	True
Modified By:	JSMACRI
Last Modified:	07/27/2022
Material Name:	#2 fuel oil (on-site consumption)

N347 **LOT 14,TAXBLOCK 545** **NY E DESIGNATION** **S128901891**
North **724 BROADWAY** **NY NYC LAND USE** **N/A**
< 1/8 **MANHATTAN, NY 10003**
0.115 mi.
607 ft. **Site 5 of 22 in cluster N**

Relative: **Lower**
Actual: **40 ft.**

E DESIGNATION:

Name:	LOT 14,TAXBLOCK 545
Address:	724 BROADWAY
City,State,Zip:	MANHATTAN, NY 10003
Tax Lot(s):	14
Tax Block:	545
Borough Code:	MN
E-No:	E-619
Effective Date:	Not reported
Satisfaction Date:	Not reported
Ceqr Number:	21DCP059M
Ulurp Number:	N210423ZRM; C210422ZMM
Zoning Map No:	Not reported
Description:	Air Quality - HVAC fuel limited to natural gas;Exhaust stack location limitations;Hazardous Materials* Phase I and Phase II Testing Protocol;Window Wall Attenuation & Alternate Ventilation
Lot Remediation Date:	Not reported

NYC LAND USE:

Name:	Not reported
Address:	724 BROADWAY
City,State,Zip:	MANHATTAN, NY 10003
Latitude:	40.7290988

LOT 14,TAXBLOCK 545 (Continued) **S128901891**

Longitude:	-73.9932169
Type Of Ownership Code:	Not reported
Owner Name:	MCDONALDS USA LLC
Borough:	MN
Tax Block:	545
Tax Lot:	14
Community District:	102
Census Tract 2020:	1005700
Census Block 2020:	10057002004
Census Tract 2010:	57
Census Block 2010:	2003
School District:	02
City Council District:	2
Fire Company:	E033
Police Precinct:	9
Health Center District:	15
Health Area:	5700
Sanitation District Boro:	1
Sanitation District Number:	02
Sanitation Subsection:	2A
Zoning District 1:	M1-5/R9A: Mixed Manufacturing & Residential Districts
Zoning District 2:	Not reported
Zoning District 3:	Not reported
Zoning District 4:	Not reported
Commercial Overlay 1:	Not reported
Commercial Overlay 2:	Not reported
Special Purpose District 1:	SNX
Special Purpose District 2:	Not reported
Special Purpose District 3:	Not reported
Limited Height District:	Not reported
Spill Boundary Indicator:	N
Building Class:	K1: Store Buildings (Taxpayers Included) - One Story Retail Building
Land Use Category:	Commercial & Office Buildings
Number Of Easements:	0
Lot Area:	3648
Total Building Floor Area:	3538
Commercial Floor Area:	3538
Residential Floor Area:	0
Office Floor Area:	0
Retail Floor Area:	3538
Garage Floor Area:	0
Storage Floor Area:	0
Factory Floor Area:	0
Other Floor Area:	0
Total Building Floor Area Source Code:	2
Number Of Buildings:	1
Number Of Floors:	1.0000000
Residential Units:	0
Total Units:	1
Lot Frontage:	26.5000000
Lot Depth:	137.5000000
Building Frontage:	26.5000000
Building Depth:	137.0000000
Extension Code:	N
Proximity Code:	3
Irregular Lot Code:	N
Lot Type:	5

LOT 14,TAXBLOCK 545 (Continued) **S128901891**

Basement Type/Grade:	2
Assessed Land Value:	675000.00000
Assessed Total Value:	1120050.00000
Exempt Total Value:	0.00000
Year Built:	1987
Year Altered 1:	1988
Year Altered 2:	0
Historic District Name:	NoHo Historic District
Landmark Status:	Not reported
Built Floor Area Ratio:	0.97000000000
Maximum Allowable Residential Far:	0.00000000000
Maximum Allowable Commercial Far:	5.00000000000
Maximum Allowable Community Facility Far:	6.50000000000
Boro Code:	1
Borough, Tax Block and Lot:	1005450014.00000000
Condominium Number:	Not reported
Census Tract 2:	0057
X Coordinate:	986130
Y Coordinate:	204907
Zoning Map #:	12c
Zoning Map Code:	Not reported
Sanborn Map #:	103 024
Tax Map #:	10207
E-designation Number:	E-619
Apportionment BBL:	Not reported
Apportionment Date:	Not reported
Pluto DTM Base Map Indicator:	1
2007 Flood Insurance Rate Map Indicator:	Not reported
2015 Preliminary Flood Insurance Rate Map Indicator:	Not reported
Version Number:	24v3.1
Changed By DCP:	t

I348 **SHEEN CENTER** **UST FINDER** **1028592451**
South **18 BLEECKER STREET** **N/A**
< 1/8 **NEW YORK, NY 10012**
0.115 mi.
607 ft. **Site 17 of 25 in cluster I**

Relative: **Higher**
Actual: **43 ft.**

UST FINDER:

Object ID:	298293
Facility ID:	NY488091
Name:	SHEEN CENTER
Address:	18 BLEECKER STREET
City,State,Zip:	NEW YORK, NY 10012
Address Match Type:	Not reported
Open USTs:	0
Closed USTs:	1
TOS USTs:	0
Population 1500ft:	19313
Private Wells 1500ft:	1
Within 100yr Floodplain:	No
Land Use:	Developed, High Intensity
Within SPA:	No
SPA PWS Facility ID:	Not reported
SPA Water Type:	Not reported
SPA Facility Type:	Not reported
SPA HUC12:	Not reported
Within WHPA:	No

SHEEN CENTER (Continued) **1028592451**

WHPA PWS Facility ID:	Not reported
WHPA Water Type:	Not reported
WHPA Facility Type:	Not reported
WHPA HUC12:	Not reported
Facility Status:	Closed UST(s)
Date of Last Inspection:	Not reported
EPA Region:	2
Tribe:	Not reported
Coordinate Source:	State
X Coord:	-73.993099
Y Coord:	40.725404
Latitude:	40.725404
Longitude:	-73.993099

UST FINDER:

Object ID:	1291267
Facility ID:	NY488091
Tank ID:	NY106822
Tank Status:	Closed
Installation Date:	1986/02/12 16:00:00+00
Removal Date:	Not reported
Tank Capacity:	3500
Substances:	Not reported
Tank Wall Type:	Not reported

I349 **SHEEN CENTER** **NY UST** **U004199587**
South **18 BLEECKER STREET** **N/A**
< 1/8 **NEW YORK, NY 10012**
0.115 mi.
607 ft. **Site 18 of 25 in cluster I**

Relative:
Higher

Actual:
43 ft.

UST:

Name:	SHEEN CENTER
Address:	18 BLEECKER STREET
City,State,Zip:	NEW YORK, NY 10012
Id/Status:	2-612106 / Unregulated/Closed
Program Type:	PBS
Region:	STATE
DEC Region:	2
Expiration Date:	N/A
UTM X:	585021.10540
UTM Y:	4508764.66747
Site Type:	Religious Building (Church, Synagogue, Mosque, Temple, etc.)

Affiliation Records:

Site Id:	488091
Affiliation Type:	Emergency Contact
Company Name:	CHURCH OF OUR LADY OF LORETTO
Contact Type:	Not reported
Contact Name:	ROSEMARIE BRUNO
Address1:	Not reported
Address2:	Not reported
City:	Not reported
State:	NN
Zip Code:	Not reported
Country Code:	001
Phone:	(646) 794-3479
EMail:	Not reported

SHEEN CENTER (Continued) **U004199587**

Fax Number: Not reported
Modified By: MSBAPTIS
Date Last Modified: 2013-10-18

Site Id: 488091
Affiliation Type: Facility Operator
Company Name: SHEEN CENTER
Contact Type: Not reported
Contact Name: ROSEMARIE BRUNO
Address1: Not reported
Address2: Not reported
City: Not reported
State: NN
Zip Code: Not reported
Country Code: 001
Phone: (646) 794-3479
EMail: Not reported
Fax Number: Not reported
Modified By: MSBAPTIS
Date Last Modified: 2013-10-18

Site Id: 488091
Affiliation Type: Mail Contact
Company Name: PAL ENVIRONMENTAL SERVICES , INC
Contact Type: Not reported
Contact Name: MICHAEL BALDWIN
Address1: 11-02 QUEENS PLAZA SOUTH
Address2: Not reported
City: LONG ISLAND CITY
State: NY
Zip Code: 11101
Country Code: 001
Phone: (718) 349-0900
EMail: MBALDWIN@PALCORP.COM
Fax Number: Not reported
Modified By: NRLOMBAR
Date Last Modified: 2014-02-13

Site Id: 488091
Affiliation Type: Facility Owner
Company Name: CHURCH OF OUR LADY OF LORETTO
Contact Type: Not reported
Contact Name: Not reported
Address1: 1011 FIRST AVENUE
Address2: Not reported
City: NY
State: NY
Zip Code: 10022
Country Code: 001
Phone: (646) 794-3479
EMail: Not reported
Fax Number: Not reported
Modified By: NRLOMBAR
Date Last Modified: 2014-02-13

Tank Info:

SHEEN CENTER (Continued) **U004199587**

Tank Number:	001
Tank ID:	249968
Tank Status:	Closed - In Place
Material Name:	Closed - In Place
Capacity Gallons:	3500
Install Date:	02/12/1986
Date Tank Closed:	01/27/2014
Registered:	True
Tank Location:	Underground
Tank Type:	Steel/carbon steel
Tightness Test Method:	00
Date Test:	Not reported
Next Test Date:	Not reported
Pipe Model:	Not reported
Modified By:	MJGRIFFI
Last Modified:	05/09/2022

Equipment Records:

A00 - Tank Internal Protection - None
D01 - Pipe Type - Steel/Carbon Steel/Iron
E00 - Piping Secondary Containment - None
H00 - Tank Leak Detection - None
I00 - Overfill - None
K00 - Spill Prevention - None
C02 - Pipe Location - Underground/On-ground
G00 - Tank Secondary Containment - None
L00 - Piping Leak Detection - None
B00 - Tank External Protection - None
F00 - Pipe External Protection - None
J00 - Dispenser - None

P350 **CON EDISON SERVICE BOX: 657** **RCRA NonGen / NLR** **1016974222**
WNW **7-5 W 3RD ST & MERCER ST E OF** **NY MANIFEST** **NYP004480364**
< 1/8 **NEW YORK, NY 10012**
0.115 mi.
607 ft. **Site 2 of 19 in cluster P**

Relative: **Lower**

Actual: **38 ft.**

RCRA Listings:

Date Form Received by Agency:	20140427
Handler Name:	Con Edison Service Box: 657
Handler Address:	W 3rd St & Mercer St E Of
Handler City,State,Zip:	NEW YORK, NY 10012
EPA ID:	NYP004480364
Contact Name:	THOMAS TEELING
Contact Address:	Not reported
Contact City,State,Zip:	Not reported
Contact Telephone:	212-460-3770
Contact Fax:	Not reported
Contact Email:	Not reported
Contact Title:	SENIOR SCIENTIST
EPA Region:	02
Land Type:	Private
Federal Waste Generator Description:	Not a generator, verified
Non-Notifier:	Not reported
Biennial Report Cycle:	Not reported
Accessibility:	Not reported
Active Site Indicator:	Not reported
State District Owner:	Ny

CON EDISON SERVICE BOX: 657 (Continued) **1016974222**

State District:		NYSDEC R2
Mailing Address:		IRVING PL, 15TH FL NE
Mailing City,State,Zip:		NEW YORK, NY 10003
Owner Name:	Not reported	
Owner Type:		Not reported
Operator Name:	Not reported	
Operator Type:		Not reported
Short-Term Generator Activity:		No
Importer Activity:		No
Mixed Waste Generator:		No
Transporter Activity:		No
Transfer Facility Activity:		No
Recycler Activity with Storage:		No
Small Quantity On-Site Burner Exemption:		No
Smelting Melting and Refining Furnace Exemption:		No
Underground Injection Control:		No
Off-Site Waste Receipt:		No
Universal Waste Indicator:		No
Universal Waste Destination Facility:		No
Federal Universal Waste:		No
Active Site State-Reg Handler:		---
Federal Facility Indicator:		Not reported
Hazardous Secondary Material Indicator:		N
Sub-Part K Indicator:		Not reported
2018 GPRA Permit Baseline:		Not on the Baseline
2018 GPRA Renewals Baseline:		Not on the Baseline
202 GPRA Corrective Action Baseline:		No
Subject to Corrective Action Universe:		No
Non-TSDFs Where RCRA CA has Been Imposed Universe:		No
Corrective Action Priority Ranking:		No NCAPS ranking
Environmental Control Indicator:		No
Institutional Control Indicator:		No
Human Exposure Controls Indicator:		N/A
Groundwater Controls Indicator:		N/A
Significant Non-Complier Universe:		No
Unaddressed Significant Non-Complier Universe:		No
Addressed Significant Non-Complier Universe:		No
Significant Non-Complier With a Compliance Schedule Universe:		No
Financial Assurance Required:		Not reported
Handler Date of Last Change:		20141014
Recognized Trader-Importer:		No
Recognized Trader-Exporter:		No
Importer of Spent Lead Acid Batteries:		No
Exporter of Spent Lead Acid Batteries:		No
Recycler Activity Without Storage:		No
Manifest Broker:		No
Sub-Part P Indicator:		No

Historic Generators:

Receive Date:		20140327
Handler Name:	CON EDISON SERVICE BOX:	657
Federal Waste Generator Description:		Very Small Quantity Generator (formerly Conditionally-Exempt Small Quantity Generator
State District Owner:		Ny
Large Quantity Handler of Universal Waste:		No
Recognized Trader Importer:		No

CON EDISON SERVICE BOX: 657 (Continued) **1016974222**

Recognized Trader Exporter: No
Spent Lead Acid Battery Importer: No
Spent Lead Acid Battery Exporter: No
Current Record: No
Non Storage Recycler Activity: Not reported
Electronic Manifest Broker: Not reported

Receive Date: 20140427
Handler Name: CON EDISON SERVICE BOX: 657
Federal Waste Generator Description: Not a generator, verified
State District Owner: Ny
Large Quantity Handler of Universal Waste: No
Recognized Trader Importer: No
Recognized Trader Exporter: No
Spent Lead Acid Battery Importer: No
Spent Lead Acid Battery Exporter: No
Current Record: Yes
Non Storage Recycler Activity: Not reported
Electronic Manifest Broker: Not reported

List of NAICS Codes and Descriptions:
NAICS Codes: No NAICS Codes Found

Facility Has Received Notices of Violations:
Violations: No Violations Found

Evaluation Action Summary:
Evaluations: No Evaluations Found

NY MANIFEST:
EPA ID: NYP004480364
Country: USA
Name: Con Edison
Address: 7-5 W 3RD ST & MERCER ST E OF
Address 2: Not reported
City,State,Zip: NEW YORK, NY 10012
Zip 4: Not reported
Location Address 1: 5 MERCER & BUD ST
Location Address 2: SB657
Location City,State,Zip: NEW YORK, NY 10009
Location Zip 4: Not reported
Facility Status: Not reported
Total Tanks: Not reported
Code: BP

Mailing:
Mailing Name: Con Edison
Mailing Contact: Con Edison
Mailing Address 1: 4 IRVING ST
Mailing Address 2: 15TH ST
Mailing City,State,Zip: NEW YORK, NY 10003
Mailing Zip 4: Not reported
Mailing Country: USA
Mailing Phone: Not reported

CON EDISON SERVICE BOX: 657 (Continued) **1016974222**

Manifest Data:

Document ID:	Not reported
Manifest Status:	Not reported
Trans1 State ID:	NJD003812047
Year:	2018
Trans2 State ID:	NJD003812047
Generator Ship Date:	03/27/2014
Trans1 Recv Date:	03/27/2014
Trans2 Recv Date:	03/27/2014
TSD Site Recv Date:	03/28/2014
Part A Recv Date:	Not reported
Part B Recv Date:	Not reported
Generator EPA ID:	NYP004480364
Trans1 EPA ID:	Not reported
Trans2 EPA ID:	Not reported
TSDF ID 1:	NJD991291105
TSDF ID 2:	Not reported
Manifest Tracking Number:	002406135GBF
Import Indicator:	N
Export Indicator:	N
Discr Quantity Indicator:	N
Discr Type Indicator:	N
Discr Residue Indicator:	N
Discr Partial Reject Indicator:	N
Discr Full Reject Indicator:	N
Manifest Ref Number:	Not reported
Alt Facility RCRA ID:	Not reported
Alt Facility Sign Date:	Not reported
MGMT Method Type Code:	H110
Waste Code a:	Lead
Waste Code b:	Not reported
Waste Code c:	Not reported
Waste Code e:	Not reported
Waste Code f:	Not reported
Waste Code g:	Not reported
Waste Code 1:	Not reported
Waste Code 2:	Not reported
Waste Code 3:	Not reported
Waste Code 4:	Not reported
Waste Code 5:	Not reported
Waste Code 6:	Not reported
Quantity:	1000
Units:	Pounds
Number of Containers:	1
Container Type:	Cargo tanks (tank trucks)
Handling Method:	Treat
Specific Gravity:	1

R351 **648 BROADWAY** **NY AST** **A100294083**
WSW **648 BROADWAY** **N/A**
< 1/8 **NEW YORK, NY 10012**
0.115 mi.
608 ft. **Site 1 of 31 in cluster R**

Relative: **Lower**

Actual: **39 ft.**

AST:

Name:	648 BROADWAY
Address:	648 BROADWAY
City,State,Zip:	NEW YORK, NY 10012
Region:	STATE
DEC Region:	2
Site Status:	Active
Facility Id:	2-608614
Program Type:	PBS
UTM X:	584826.75361
UTM Y:	4508903.78443
Expiration Date:	03/18/2028
Site Type:	Other Wholesale/Retail Sales

Affiliation Records:

Site Id:	30466
Affiliation Type:	Mail Contact
Company Name:	TRI-HILL MANAGEMENT, LLC.
Contact Type:	Not reported
Contact Name:	SZYMON DZIKIEWICZ
Address1:	22 WEST 21ST STREET, 10TH FLOOR
Address2:	Not reported
City:	NEW YORK
State:	NY
Zip Code:	10010
Country Code:	001
Phone:	(646) 485-0910
EMail:	SDZIKIEWICZ@TRIHILL.COM
Fax Number:	Not reported
Modified By:	JSMACRI
Date Last Modified:	2023-06-14

Site Id:	30466
Affiliation Type:	Emergency Contact
Company Name:	FRANMAR INFANTS WEAR INC.
Contact Type:	Not reported
Contact Name:	SZYMON DZIKIEWICZ
Address1:	Not reported
Address2:	Not reported
City:	Not reported
State:	NN
Zip Code:	Not reported
Country Code:	999
Phone:	(646) 485-0910
EMail:	Not reported
Fax Number:	Not reported
Modified By:	JSMACRI
Date Last Modified:	2023-06-14

Site Id:	30466
Affiliation Type:	Facility Operator
Company Name:	648 BROADWAY
Contact Type:	Not reported
Contact Name:	MIKE

648 BROADWAY (Continued) **A100294083**

Address1:	Not reported
Address2:	Not reported
City:	Not reported
State:	NN
Zip Code:	Not reported
Country Code:	001
Phone:	(347) 200-3201
EMail:	Not reported
Fax Number:	Not reported
Modified By:	JSMACRI
Date Last Modified:	2023-06-14

Site Id:	30466
Affiliation Type:	Facility Owner
Company Name:	FRANMAR INFANTS WEAR INC.
Contact Type:	OWNERS REP
Contact Name:	SZYMON DZIKIEWICZ
Address1:	648 BROADWAY
Address2:	Not reported
City:	NEW YORK
State:	NY
Zip Code:	10012
Country Code:	001
Phone:	(646) 485-0910
EMail:	Not reported
Fax Number:	Not reported
Modified By:	JSMACRI
Date Last Modified:	2023-06-14

Tank Info:

Tank Number:	001
Tank Id:	65385
Material Code:	0001
Common Name of Substance:	#2 Fuel Oil (On-Site Consumption)

Equipment Records:

J03 - Dispenser - Gravity
A00 - Tank Internal Protection - None
D01 - Pipe Type - Steel/Carbon Steel/Iron
E00 - Piping Secondary Containment - None
H00 - Tank Leak Detection - None
K00 - Spill Prevention - None
L99 - Piping Leak Detection - Other
B00 - Tank External Protection - None
F00 - Pipe External Protection - None
G04 - Tank Secondary Containment - Double-Walled (Underground)
I05 - Overfill - Vent Whistle
C01 - Pipe Location - Aboveground

Tank Location:	Aboveground - contact with soil.... Tank bottom rests on soil, allowing no visual inspection.
Tank Type:	Steel/Carbon Steel/Iron
Tank Status:	In Service
Pipe Model:	Not reported
Install Date:	06/15/1978
Capacity Gallons:	4000

648 BROADWAY (Continued) **A100294083**

Tightness Test Method:	-
Date Test:	Not reported
Next Test Date:	Not reported
Date Tank Closed:	Not reported
Register:	True
Modified By:	JSMACRI
Last Modified:	06/14/2023
Material Name:	#2 fuel oil (on-site consumption)

R352 **APARTMENT** **NY LTANKS** **S103824394**
WSW **648 BROADWAY** **NY NYC LAND USE** **N/A**
< 1/8 **MANHATTAN, NY**
0.115 mi.
608 ft. **Site 2 of 31 in cluster R**

Relative: **Lower**
Actual: **39 ft.**

LTANKS:

Name:	APARTMENT
Address:	648 BROADWAY
City,State,Zip:	MANHATTAN, NY
Spill Number/Closed Date:	9813389 / 1999-02-10
Facility ID:	9813389
Site ID:	234503
Spill Date:	1999-02-02
Spill Cause:	Tank Overfill
Spill Source:	Private Dwelling
Spill Class:	C3
Cleanup Ceased:	Not reported
SWIS:	3101
Investigator:	CAENGELH
Referred To:	Not reported
Reported to Dept:	1999-02-02
CID:	297
Water Affected:	Not reported
Spill Notifier:	Responsible Party
Last Inspection:	Not reported
Recommended Penalty:	False
Meets Standard:	False
UST Involvement:	False
Remediation Phase:	0
Date Entered In Computer:	1999-02-02
Spill Record Last Update:	1999-02-10
Spiller Name:	CHARLES LAHEY
Spiller Company:	WEATHER FUEL
Spiller Address:	802 JAMAICA AV
Spiller County:	001
Spiller Contact:	CHARLES LAHEY
Spiller Phone:	(718) 647-1268
Spiller Extention:	Not reported
DEC Region:	2
DER Facility ID:	193170
Latitude:	Not reported
Longitude:	Not reported
DEC Memo:	Prior to Sept, 2004 data translation this spill Lead_DEC Field was ENGELHARDT Sewer and sidewalk and street cleaned by Petroleum Tank Cleaners as reported by Anthony of PTC. - 2/2/99, 1142
Remarks:	THE APARTMENT MANAGER REQUESTED 2500 GALLONS OF FUEL BUT THE TANK ONLY HELD 2475 GALLONS AND THE OVERFILL ALARM DID NOT WORK - FIRE DEPT DID RESPOND AND PLACED ABSORBANTS ON THE SPILL - A CLEAN UP CREW

APARTMENT (Continued) **S103824394**

WILL BE SENT TO THE SITE TO PICK UP THE ABSORBANTS

All Materials:

Site ID:	234503
Operable Unit ID:	1073837
Operable Unit:	01
Material ID:	310109
Material Code:	0001A
Material Name:	#2 fuel oil
Case No.:	Not reported
Material FA:	Petroleum
Quantity:	25.00
Units:	G
Recovered:	25.00
Resource Affected:	Soil
Oxygenate:	Not reported

NYC LAND USE:

Name:	Not reported
Address:	648 BROADWAY
City,State,Zip:	MANHATTAN, NY 10012
Latitude:	40.7265765
Longitude:	-73.9953134
Type Of Ownership Code:	Not reported
Owner Name:	FRANMAR INFANTS WEAR INC
Borough:	MN
Tax Block:	529
Tax Lot:	3
Community District:	102
Census Tract 2020:	1005502
Census Block 2020:	10055022003
Census Tract 2010:	55.02
Census Block 2010:	2004
School District:	02
City Council District:	2
Fire Company:	L009
Police Precinct:	9
Health Center District:	15
Health Area:	5700
Sanitation District Boro:	1
Sanitation District Number:	02
Sanitation Subsection:	2A
Zoning District 1:	M1-5/R9A: Mixed Manufacturing & Residential Districts
Zoning District 2:	Not reported
Zoning District 3:	Not reported
Zoning District 4:	Not reported
Commercial Overlay 1:	Not reported
Commercial Overlay 2:	Not reported
Special Purpose District 1:	SNX
Special Purpose District 2:	Not reported
Special Purpose District 3:	Not reported
Limited Height District:	Not reported
Spill Boundary Indicator:	N
Building Class:	O9: Office Buildings - Miscellaneous And Old Style Bank Bldgs
Land Use Category:	Commercial & Office Buildings
Number Of Easements:	0

APARTMENT (Continued) **S103824394**

Lot Area:	5292
Total Building Floor Area:	49310
Commercial Floor Area:	36985
Residential Floor Area:	12325
Office Floor Area:	32985
Retail Floor Area:	4000
Garage Floor Area:	0
Storage Floor Area:	0
Factory Floor Area:	0
Other Floor Area:	0
Total Building Floor Area Source Code:	2
Number Of Buildings:	1
Number Of Floors:	10.0000000
Residential Units:	1
Total Units:	56
Lot Frontage:	30.4200000
Lot Depth:	150.0000000
Building Frontage:	31.0000000
Building Depth:	150.0000000
Extension Code:	N
Proximity Code:	3
Irregular Lot Code:	Y
Lot Type:	5
Basement Type/Grade:	1
Assessed Land Value:	936000.00000
Assessed Total Value:	6247350.00000
Exempt Total Value:	0.00000
Year Built:	1892
Year Altered 1:	2009
Year Altered 2:	0
Historic District Name:	NoHo Historic District
Landmark Status:	Not reported
Built Floor Area Ratio:	9.32000000000
Maximum Allowable Residential Far:	0.00000000000
Maximum Allowable Commercial Far:	5.00000000000
Maximum Allowable Community Facility Far:	6.50000000000
Boro Code:	1
Borough, Tax Block and Lot:	1005290003.00000000
Condominium Number:	Not reported
Census Tract 2:	005502
X Coordinate:	985549
Y Coordinate:	203988
Zoning Map #:	12c
Zoning Map Code:	Not reported
Sanborn Map #:	103 009
Tax Map #:	10207
E-designation Number:	Not reported
Apportionment BBL:	Not reported
Apportionment Date:	Not reported
Pluto DTM Base Map Indicator:	1
2007 Flood Insurance Rate Map Indicator:	Not reported
2015 Preliminary Flood Insurance Rate Map Indicator:	Not reported
Version Number:	24v3.1
Changed By DCP:	t

R353
WSW
< 1/8
0.115 mi.
608 ft.

CONSOLIDATED EDISON
F/O 648 BROADWAY
MANHATTAN, NY 10012

Site 3 of 31 in cluster R

NY MANIFEST **S111158082**
N/A

Relative:
Lower

Actual:
39 ft.

NY MANIFEST:

EPA ID:	NYP004236941
Country:	USA
Name:	Consolidated Edison
Address:	F/O 648 BROADWAY
Address 2:	Not reported
City,State,Zip:	MANHATTAN, NY 10012
Zip 4:	Not reported
Location Address 1:	F/O 648 BROADWAY
Location Address 2:	Not reported
Location City,State,Zip:	MANHATTAN, NY 10012
Location Zip 4:	Not reported
Facility Status:	Not reported
Total Tanks:	Not reported
Code:	BP

Mailing:

Mailing Name:	Consolidated Edison
Mailing Contact:	Tom Teeling
Mailing Address 1:	4 IRVING PLACE RM 828
Mailing Address 2:	Not reported
Mailing City,State,Zip:	NEW YORK, NY 10003
Mailing Zip 4:	Not reported
Mailing Country:	USA
Mailing Phone:	2124603770

Manifest Data:

Document ID:	Not reported
Manifest Status:	Not reported
Trans1 State ID:	NJ0000027193
Year:	2018
Trans2 State ID:	Not reported
Generator Ship Date:	06/14/2011
Trans1 Recv Date:	06/14/2011
Trans2 Recv Date:	Not reported
TSD Site Recv Date:	06/15/2011
Part A Recv Date:	Not reported
Part B Recv Date:	Not reported
Generator EPA ID:	NYP004236941
Trans1 EPA ID:	Not reported
Trans2 EPA ID:	Not reported
TSDF ID 1:	NJD002200046
TSDF ID 2:	Not reported
Manifest Tracking Number:	007655069JJK
Import Indicator:	N
Export Indicator:	N
Discr Quantity Indicator:	N
Discr Type Indicator:	N
Discr Residue Indicator:	N
Discr Partial Reject Indicator:	N
Discr Full Reject Indicator:	N
Manifest Ref Number:	Not reported
Alt Facility RCRA ID:	Not reported

CONSOLIDATED EDISON (Continued) **S111158082**

Alt Facility Sign Date:	Not reported
MGMT Method Type Code:	H111
Waste Code a:	Lead
Waste Code b:	Not reported
Waste Code c:	Not reported
Waste Code e:	Not reported
Waste Code f:	Not reported
Waste Code g:	Not reported
Waste Code 1:	Not reported
Waste Code 2:	Not reported
Waste Code 3:	Not reported
Waste Code 4:	Not reported
Waste Code 5:	Not reported
Waste Code 6:	Not reported
Quantity:	500
Units:	Pounds
Number of Containers:	1
Container Type:	Cargo tanks (tank trucks)
Handling Method:	Treat
Specific Gravity:	1

K354 **LOT 51,TAXBLOCK 460** **NY E DESIGNATION** **S109528047**
ESE **71 EAST 4 STREET** **NY NYC LAND USE** **N/A**
< 1/8 **MANHATTAN, NY**
0.115 mi.
608 ft. **Site 20 of 25 in cluster K**

Relative: **Lower**
Actual: **39 ft.**

E DESIGNATION:

Name:	LOT 51,TAXBLOCK 460
Address:	71 EAST 4 STREET
City,State,Zip:	MANHATTAN, NY
Tax Lot(s):	51
Tax Block:	460
Borough Code:	Not reported
E-No:	E-216
Effective Date:	Not reported
Satisfaction Date:	Not reported
Ceqr Number:	07DCP078M
Ulurp Number:	C080397ZMM
Zoning Map No:	Not reported
Description:	Air Quality - #2 Fuel Oil or Natural Gas Heat and Hot Water;Exhaust stack location limitations
Lot Remediation Date:	Not reported

NYC LAND USE:

Name:	Not reported
Address:	71 EAST 4 STREET
City,State,Zip:	MANHATTAN, NY 10003
Latitude:	40.7268260
Longitude:	-73.9903561
Type Of Ownership Code:	X
Owner Name:	COOPER SQUARE MUTUALHOUSING ASSOCIATION II ETC.
Borough:	MN
Tax Block:	460
Tax Lot:	51

LOT 51,TAXBLOCK 460 (Continued) **S109528047**

Community District:	103
Census Tract 2020:	1003800
Census Block 2020:	10038003000
Census Tract 2010:	38
Census Block 2010:	3000
School District:	01
City Council District:	2
Fire Company:	E028
Police Precinct:	9
Health Center District:	14
Health Area:	6500
Sanitation District Boro:	1
Sanitation District Number:	03
Sanitation Subsection:	3B
Zoning District 1:	R8B: Residential Districts
Zoning District 2:	Not reported
Zoning District 3:	Not reported
Zoning District 4:	Not reported
Commercial Overlay 1:	Not reported
Commercial Overlay 2:	Not reported
Special Purpose District 1:	Not reported
Special Purpose District 2:	Not reported
Special Purpose District 3:	Not reported
Limited Height District:	Not reported
Spill Boundary Indicator:	N
Building Class:	C4: Walk Up Apartments - Old Law Tenements
Land Use Category:	Multi-Family Walk-Up Buildings
Number Of Easements:	0
Lot Area:	2500
Total Building Floor Area:	13200
Commercial Floor Area:	0
Residential Floor Area:	13200
Office Floor Area:	0
Retail Floor Area:	0
Garage Floor Area:	0
Storage Floor Area:	0
Factory Floor Area:	0
Other Floor Area:	0
Total Building Floor Area Source Code:	2
Number Of Buildings:	1
Number Of Floors:	6.0000000
Residential Units:	13
Total Units:	13
Lot Frontage:	25.0000000
Lot Depth:	100.0000000
Building Frontage:	25.0000000
Building Depth:	88.0000000
Extension Code:	N
Proximity Code:	0
Irregular Lot Code:	N
Lot Type:	5
Basement Type/Grade:	0
Assessed Land Value:	154350.00000
Assessed Total Value:	1445400.00000
Exempt Total Value:	1445400.00000
Year Built:	1899
Year Altered 1:	1993

LOT 51,TAXBLOCK 460 (Continued) **S109528047**

Year Altered 2:	0
Historic District Name:	East Village / Lower East Side Historic District
Landmark Status:	Not reported
Built Floor Area Ratio:	5.28000000000
Maximum Allowable Residential Far:	4.00000000000
Maximum Allowable Commercial Far:	0.00000000000
Maximum Allowable Community Facility Far:	4.00000000000
Boro Code:	1
Borough, Tax Block and Lot:	1004600051.00000000
Condominium Number:	Not reported
Census Tract 2:	0038
X Coordinate:	986923
Y Coordinate:	204079
Zoning Map #:	12c
Zoning Map Code:	Not reported
Sanborn Map #:	102 009
Tax Map #:	10205
E-designation Number:	E-216
Apportionment BBL:	1004600059.00000000
Apportionment Date:	01/03/1995
Pluto DTM Base Map Indicator:	1
2007 Flood Insurance Rate Map Indicator:	Not reported
2015 Preliminary Flood Insurance Rate Map Indicator:	Not reported
Version Number:	24v3.1
Changed By DCP:	t

I355 **CON EDISON - GAS DRIP** **NY MANIFEST** **S123692707**
SSW **26 BLEEKER ST** **N/A**
< 1/8 **NEW YORK, NY 10012**
0.115 mi.
609 ft. **Site 19 of 25 in cluster I**

Relative:
Higher

Actual:
43 ft.

NY MANIFEST:

EPA ID:	NYP005242177
Country:	USA
Name:	Con Edison - Gas Drip
Address:	26 BLEEKER ST
Address 2:	Not reported
City,State,Zip:	NEW YORK, NY 10012
Zip 4:	Not reported
Location Address 1:	26 BLEEKER ST
Location Address 2:	Not reported
Location City,State,Zip:	NEW YORK, NY 10012
Location Zip 4:	Not reported
Facility Status:	Not reported
Total Tanks:	Not reported
Code:	BP

Mailing:

Mailing Name:	Con Edison - Gas Drip
Mailing Contact:	Annamarie Moylan
Mailing Address 1:	4 IRVING PLACE 15TH FL NE
Mailing Address 2:	Not reported
Mailing City,State,Zip:	NEW YORK, NY 10003
Mailing Zip 4:	Not reported
Mailing Country:	USA
Mailing Phone:	2124602278

I356 **PLANNED PARENTHOOD OF NEW YORK CITY INC** **NY AST** **U004078646**
SSW **26 BLEECKER STREET** **N/A**
< 1/8 **NEW YORK, NY 10012**
0.115 mi.
609 ft. **Site 20 of 25 in cluster I**

Relative:
Higher

Actual:
43 ft.

AST:

Name:	PLANNED PARENTHOOD OF NEW YORK CITY INC
Address:	26 BLEECKER STREET
City,State,Zip:	NEW YORK, NY 10012
Region:	STATE
DEC Region:	2
Site Status:	Active
Facility Id:	2-608739
Program Type:	PBS
UTM X:	584982.44409
UTM Y:	4508776.50954
Expiration Date:	12/16/2023
Site Type:	Other

Affiliation Records:

Site Id:	30590
Affiliation Type:	Mail Contact
Company Name:	PLANNED PARENTHOOD OF NYC INC.
Contact Type:	Not reported
Contact Name:	FEDERICO A. MORROBEL
Address1:	26 BLEECKER STREET
Address2:	Not reported
City:	NEW YORK
State:	NY
Zip Code:	10012
Country Code:	001
Phone:	(212) 274-7207
EMail:	FEDERICO.MORROBEL@PPNYC.ORG
Fax Number:	Not reported
Modified By:	MFLEONAR
Date Last Modified:	2017-06-12

Site Id:	30590
Affiliation Type:	Facility Operator
Company Name:	PLANNED PARENTHOOD OF NEW YORK CITY INC
Contact Type:	Not reported
Contact Name:	SIRAIDA COLON (SUPER)
Address1:	Not reported
Address2:	Not reported
City:	Not reported
State:	NN
Zip Code:	Not reported
Country Code:	001
Phone:	(212) 274-7207
EMail:	Not reported
Fax Number:	Not reported
Modified By:	MFLEONAR
Date Last Modified:	2017-06-12

Site Id:	30590
Affiliation Type:	Emergency Contact
Company Name:	PLANNED PARENTHOOD OF NEW YORK CITY, INC.
Contact Type:	Not reported
Contact Name:	FEDERICO MORROBEL

PLANNED PARENTHOOD OF NEW YORK CITY INC (Continued) **U004078646**

Address1:	Not reported
Address2:	Not reported
City:	Not reported
State:	NN
Zip Code:	Not reported
Country Code:	999
Phone:	(212) 274-7207
EMail:	Not reported
Fax Number:	Not reported
Modified By:	MFLEONAR
Date Last Modified:	2017-06-12

Site Id:	30590
Affiliation Type:	Facility Owner
Company Name:	PLANNED PARENTHOOD OF NEW YORK CITY, INC.
Contact Type:	ASSOC.UP OF FACILITIES AND SECURITY
Contact Name:	FEDERICO A. MORROBEL
Address1:	26 BLEEKER STREET
Address2:	Not reported
City:	NEW YORK
State:	NY
Zip Code:	10012
Country Code:	001
Phone:	(212) 274-7230
EMail:	Not reported
Fax Number:	Not reported
Modified By:	JSMACRI
Date Last Modified:	2018-10-24

Tank Info:

Tank Number:	001
Tank Id:	65586
Material Code:	0001
Common Name of Substance:	#2 Fuel Oil (On-Site Consumption)

Equipment Records:

	C01 - Pipe Location - Aboveground
	I05 - Overfill - Vent Whistle
	F00 - Pipe External Protection - None
	B00 - Tank External Protection - None
	D01 - Pipe Type - Steel/Carbon Steel/Iron
	G03 - Tank Secondary Containment - Vault (w/o access)
	H00 - Tank Leak Detection - None
	I02 - Overfill - High Level Alarm
	A00 - Tank Internal Protection - None
Tank Location:	Aboveground in subterranean vault with access for inspections.....
	Tank in subterranean vault but accessible for inspection.
Tank Type:	Steel/Carbon Steel/Iron
Tank Status:	In Service
Pipe Model:	Not reported
Install Date:	10/01/1997
Capacity Gallons:	3000
Tightness Test Method:	-
Date Test:	Not reported
Next Test Date:	Not reported

PLANNED PARENTHOOD OF NEW YORK CITY INC (Continued) **U004078646**

Date Tank Closed:	Not reported
Register:	True
Modified By:	MJGRIFFI
Last Modified:	05/09/2022
Material Name:	#2 fuel oil (on-site consumption)

I357 **CON EDISON GAS DRIP:** **RCRA NonGen / NLR** **1025504708**
SSW **26 BLEEKER ST** **E MANIFEST** **NYP005242177**
< 1/8 **NEW YORK, NY 10012**
0.115 mi.
609 ft. **Site 21 of 25 in cluster I**

Relative: **Higher**
Actual: **43 ft.**

RCRA Listings:

Date Form Received by Agency:		20200413
Handler Name:		Con Edison Gas Drip:
Handler Address:		Bleeker St
Handler City,State,Zip:		NEW YORK, NY 10012
EPA ID:		NYP005242177
Contact Name:		Not reported
Contact Address:		Not reported
Contact City,State,Zip:		Not reported
Contact Telephone:		Not reported
Contact Fax:		Not reported
Contact Email:		Not reported
Contact Title:		Not reported
EPA Region:		02
Land Type:		Not reported
Federal Waste Generator Description:		Not a generator, verified
Non-Notifier:		Not reported
Biennial Report Cycle:		Not reported
Accessibility:		Not reported
Active Site Indicator:		Not reported
State District Owner:		Ny
State District:		NYSDEC R2
Mailing Address:		Not reported
Mailing City,State,Zip:		Not reported
Owner Name:	Not reported	
Owner Type:		Not reported
Operator Name:	Not reported	
Operator Type:		Not reported
Short-Term Generator Activity:		No
Importer Activity:		No
Mixed Waste Generator:		No
Transporter Activity:		No
Transfer Facility Activity:		No
Recycler Activity with Storage:		No
Small Quantity On-Site Burner Exemption:		No
Smelting Melting and Refining Furnace Exemption:		No
Underground Injection Control:		No
Off-Site Waste Receipt:		No
Universal Waste Indicator:		No
Universal Waste Destination Facility:		No
Federal Universal Waste:		No
Active Site State-Reg Handler:		---
Federal Facility Indicator:		Not reported
Hazardous Secondary Material Indicator:		N
Sub-Part K Indicator:		Not reported
2018 GPRA Permit Baseline:		Not on the Baseline

CON EDISON GAS DRIP: (Continued) **1025504708**

2018 GPRA Renewals Baseline:	Not on the Baseline
202 GPRA Corrective Action Baseline:	No
Subject to Corrective Action Universe:	No
Non-TSDFs Where RCRA CA has Been Imposed Universe:	No
Corrective Action Priority Ranking:	No NCAPS ranking
Environmental Control Indicator:	No
Institutional Control Indicator:	No
Human Exposure Controls Indicator:	N/A
Groundwater Controls Indicator:	N/A
Significant Non-Complier Universe:	No
Unaddressed Significant Non-Complier Universe:	No
Addressed Significant Non-Complier Universe:	No
Significant Non-Complier With a Compliance Schedule Universe:	No
Financial Assurance Required:	Not reported
Handler Date of Last Change:	20200413
Recognized Trader-Importer:	No
Recognized Trader-Exporter:	No
Importer of Spent Lead Acid Batteries:	No
Exporter of Spent Lead Acid Batteries:	No
Recycler Activity Without Storage:	No
Manifest Broker:	No
Sub-Part P Indicator:	No

Historic Generators:

Receive Date:	20181217
Handler Name: CON EDISON GAS DRIP:	
Federal Waste Generator Description:	Large Quantity Generator
State District Owner:	Ny
Large Quantity Handler of Universal Waste:	No
Recognized Trader Importer:	No
Recognized Trader Exporter:	No
Spent Lead Acid Battery Importer:	No
Spent Lead Acid Battery Exporter:	No
Current Record:	No
Non Storage Recycler Activity:	No
Electronic Manifest Broker:	No

Receive Date:	20200413
Handler Name: CON EDISON GAS DRIP:	
Federal Waste Generator Description:	Not a generator, verified
State District Owner:	Ny
Large Quantity Handler of Universal Waste:	No
Recognized Trader Importer:	No
Recognized Trader Exporter:	No
Spent Lead Acid Battery Importer:	No
Spent Lead Acid Battery Exporter:	No
Current Record:	Yes
Non Storage Recycler Activity:	No
Electronic Manifest Broker:	No

List of NAICS Codes and Descriptions:

NAICS Codes:	No NAICS Codes Found

Facility Has Received Notices of Violations:

Violations:	No Violations Found

CON EDISON GAS DRIP: (Continued) **1025504708**

Evaluation Action Summary:
Evaluations: No Evaluations Found

E MANIFEST:

Manifest Tracking Number:	019594254JJK
Last Updated Date:	20191031
Shipped Date:	20181217
Received Date:	20181219
Manifest Status:	Signed
Submission Type:	DataImage5Copy
Origin Type:	Service
Generator EPA ID:	NYP005242177
Generator Name:	Con Edison Gas Drip:
Generator Location Street Number:	Not reported
Generator Location Street 1:	26 BLEEKER ST
Generator Location Street 2:	Not reported
Generator Location City:	NEW YORK
Generator Location State:	NY
Generator Location Zip:	10012
Generator Mail Street Number:	Not reported
Generator Mail Street 1:	4 IRVING PL, 15TH FL NE
Generator Mail Street 2:	Not reported
Generator Mail City:	NEW YORK
Generator Mail Zip:	10003
Generator Mail State:	NY
Generator Contact Company Name:	Not reported
Designated Facility EPA ID:	NJD991291105
Designated Facility Name:	Clean Earth Of North Jersey
Designated Facility Mail Street Number:	Not reported
Designated Facility Mail Street 1:	Not reported
Designated Facility Mail Street 2:	105 JACOBUS AVE
Designated Facility Mail City:	KEARNY
Designated Facility Mail Zip:	07032
Designated Facility Mail State:	NJ
Designated Facility Location Street Number:	Not reported
Designated Facility Location Street 1:	105 JACOBUS AVE
Designated Facility Location Street 2:	Not reported
Designated Facility Location City:	KEARNY
Designated Facility Location Zip:	07032
Designated Facility Location State:	NJ
Designated Facility Contact Company Name:	Not reported
Manifest Residue Indicator:	N
Rejection Indicator:	N

Manifest Tracking Number:	019594255JJK
Last Updated Date:	20191105
Shipped Date:	20181217
Received Date:	20181220
Manifest Status:	Signed
Submission Type:	DataImage5Copy
Origin Type:	Service
Generator EPA ID:	NYP005242177
Generator Name:	Con Edison Gas Drip:
Generator Location Street Number:	Not reported
Generator Location Street 1:	26 BLEEKER ST

CON EDISON GAS DRIP: (Continued) **1025504708**

Generator Location Street 2:	Not reported
Generator Location City:	NEW YORK
Generator Location State:	NY
Generator Location Zip:	10012
Generator Mail Street Number:	Not reported
Generator Mail Street 1:	4 IRVING PL, 15TH FL NE
Generator Mail Street 2:	Not reported
Generator Mail City:	NEW YORK
Generator Mail Zip:	10003
Generator Mail State:	NY
Generator Contact Company Name:	Not reported
Designated Facility EPA ID:	NJD991291105
Designated Facility Name:	Clean Earth Of North Jersey
Designated Facility Mail Street Number:	Not reported
Designated Facility Mail Street 1:	Not reported
Designated Facility Mail Street 2:	105 JACOBUS AVE
Designated Facility Mail City:	KEARNY
Designated Facility Mail Zip:	07032
Designated Facility Mail State:	NJ
Designated Facility Location Street Number:	Not reported
Designated Facility Location Street 1:	105 JACOBUS AVE
Designated Facility Location Street 2:	Not reported
Designated Facility Location City:	KEARNY
Designated Facility Location Zip:	07032
Designated Facility Location State:	NJ
Designated Facility Contact Company Name:	Not reported
Manifest Residue Indicator:	N
Rejection Indicator:	Y

Manifest Tracking Number:	019594256JJK
Last Updated Date:	20200221
Shipped Date:	20181218
Received Date:	20181219
Manifest Status:	Signed
Submission Type:	DataImage5Copy
Origin Type:	Service
Generator EPA ID:	NYP005242177
Generator Name:	Con Edison Gas Drip:
Generator Location Street Number:	26
Generator Location Street 1:	26 BLEEKER ST
Generator Location Street 2:	Not reported
Generator Location City:	NEW YORK
Generator Location State:	NY
Generator Location Zip:	10012
Generator Mail Street Number:	4
Generator Mail Street 1:	IRVING PL, 15TH FL NE
Generator Mail Street 2:	Not reported
Generator Mail City:	NEW YORK
Generator Mail Zip:	10003
Generator Mail State:	NY
Generator Contact Company Name:	Not reported
Designated Facility EPA ID:	NJD991291105
Designated Facility Name:	Clean Earth Of North Jersey
Designated Facility Mail Street Number:	Not reported
Designated Facility Mail Street 1:	Not reported
Designated Facility Mail Street 2:	105 JACOBUS AVE
Designated Facility Mail City:	KEARNY

CON EDISON GAS DRIP: (Continued) **1025504708**

Designated Facility Mail Zip:	07032
Designated Facility Mail State:	NJ
Designated Facility Location Street Number:	Not reported
Designated Facility Location Street 1:	105 JACOBUS AVE
Designated Facility Location Street 2:	Not reported
Designated Facility Location City:	KEARNY
Designated Facility Location Zip:	07032
Designated Facility Location State:	NJ
Designated Facility Contact Company Name:	Not reported
Manifest Residue Indicator:	N
Rejection Indicator:	N

Manifest Tracking Number:	019594258JJK
Last Updated Date:	20191022
Shipped Date:	20181219
Received Date:	20181219
Manifest Status:	Signed
Submission Type:	DataImage5Copy
Origin Type:	Service
Generator EPA ID:	NYP005242177
Generator Name:	Con Edison Gas Drip:
Generator Location Street Number:	Not reported
Generator Location Street 1:	26 BLEEKER ST
Generator Location Street 2:	Not reported
Generator Location City:	NEW YORK
Generator Location State:	NY
Generator Location Zip:	10012
Generator Mail Street Number:	Not reported
Generator Mail Street 1:	4 IRVING PL, 15TH FL NE
Generator Mail Street 2:	Not reported
Generator Mail City:	NEW YORK
Generator Mail Zip:	10003
Generator Mail State:	NY
Generator Contact Company Name:	Not reported
Designated Facility EPA ID:	NJD991291105
Designated Facility Name:	Clean Earth Of North Jersey
Designated Facility Mail Street Number:	Not reported
Designated Facility Mail Street 1:	Not reported
Designated Facility Mail Street 2:	105 JACOBUS AVE
Designated Facility Mail City:	KEARNY
Designated Facility Mail Zip:	07032
Designated Facility Mail State:	NJ
Designated Facility Location Street Number:	Not reported
Designated Facility Location Street 1:	105 JACOBUS AVE
Designated Facility Location Street 2:	Not reported
Designated Facility Location City:	KEARNY
Designated Facility Location Zip:	07032
Designated Facility Location State:	NJ
Designated Facility Contact Company Name:	Not reported
Manifest Residue Indicator:	N
Rejection Indicator:	N

Transporter:

Manifest Tracking Number:	019594258JJK
Transporter Line Number:	1
Transporter EPA ID:	NJD003812047
Transporter Name:	Allstate Power Vac Inc

CON EDISON GAS DRIP: (Continued) **1025504708**

Waste Line:

Manifest Tracking Number:	019594258JJK
Waste Line Number:	1
U.S. DOT Hazardous Indicator:	Y
U.S. DOT ID Number:	NA3077
U.S. DOT Description:	Rq Na3077, Hazardous Waste Solid, N.O.S. 9,Pg Iii
Non-Hazardous Waste Description:	Not reported
Number of Containers:	1
Container Type Code:	CF
Container Type Description:	Fiber or plastic boxes, cartons, cases
Waste Quantity:	1
Quantity Unit of Measure Code:	Y
Quantity Unit of Measure Description:	Cubic Yards
Waste Quantity, in Tons:	0.84
Acute Waste Quantity, in Tons:	0
Non-Acute Waste Quantity, in Tons:	0.84
Waste Quantity, in Kilograms:	761.9052
Acute Waste Quantity, in Kilograms:	0
Non-Acute Waste Quantity, in Kilorgrams:	761.9052
Management Method Code:	H141
Management Method Description:	STORAGE, BULKING AND/OR TRANSFER OFF SITE
Waste Residue Indicator:	N
Quantity Discrepancy Indicator:	N
Waste Type Discrepancy Indicator:	N
Waste Density:	Not reported
Waste Density Unit of Measure Code:	Not reported
Waste Density Unit of Measure Description:	Not reported
Form Code:	Not reported
Form Code Description:	Not reported
Source Code:	Not reported
Source Code Description:	Not reported
Waste Minimization Code:	Not reported
Waste Minimization Code Description:	Not reported
Consent Number:	Not reported
EPA Waste Indicator:	Y
Federal Waste Codes:	D018
Quantity Haz Kg:	761.9052
Quantity Haz Tons:	0.84
Quantity Non Haz Kg:	0
Quantity Non Haz Tons:	0
State Waste Codes:	Not reported

M358 **CONSOLIDATED EDISON INC - MH31124** **RCRA NonGen / NLR** **1027473471**
SW **CROSBY ST & BLEECKER ST** **NYP004034856**
< 1/8 **NEW YORK, NY 10003**
0.116 mi.
610 ft. **Site 9 of 19 in cluster M**

Relative: **Lower**
Actual: **41 ft.**

RCRA Listings:

Date Form Received by Agency:	20010103
Handler Name:	Consolidated Edison Inc - Mh31124
Handler Address:	Crosby St & Bleecker St
Handler City,State,Zip:	NEW YORK, NY 10003
EPA ID:	NYP004034856
Contact Name:	ANTHONY DRUMMINGS
Contact Address:	IRVING PL ROOM 300
Contact City,State,Zip:	NEW YORK, NY 10003

CONSOLIDATED EDISON INC - MH31124 (Continued) **1027473471**

Contact Telephone:		212-460-3770
Contact Fax:		Not reported
Contact Email:		Not reported
Contact Title:		Not reported
EPA Region:		02
Land Type:		Not reported
Federal Waste Generator Description:		Not a generator, verified
Non-Notifier:		Not reported
Biennial Report Cycle:		Not reported
Accessibility:		Not reported
Active Site Indicator:		Not reported
State District Owner:		Ny
State District:		NYSDEC R2
Mailing Address:		IRVING PL ROOM 300
Mailing City,State,Zip:		NEW YORK, NY 10003
Owner Name:	Not reported	
Owner Type:		Not reported
Operator Name:	Not reported	
Operator Type:		Not reported
Short-Term Generator Activity:		No
Importer Activity:		No
Mixed Waste Generator:		No
Transporter Activity:		No
Transfer Facility Activity:		No
Recycler Activity with Storage:		No
Small Quantity On-Site Burner Exemption:		No
Smelting Melting and Refining Furnace Exemption:		No
Underground Injection Control:		No
Off-Site Waste Receipt:		No
Universal Waste Indicator:		No
Universal Waste Destination Facility:		No
Federal Universal Waste:		No
Active Site State-Reg Handler:		---
Federal Facility Indicator:		Not reported
Hazardous Secondary Material Indicator:		N
Sub-Part K Indicator:		Not reported
2018 GPRA Permit Baseline:		Not on the Baseline
2018 GPRA Renewals Baseline:		Not on the Baseline
202 GPRA Corrective Action Baseline:		No
Subject to Corrective Action Universe:		No
Non-TSDFs Where RCRA CA has Been Imposed Universe:		No
Corrective Action Priority Ranking:		No NCAPS ranking
Environmental Control Indicator:		No
Institutional Control Indicator:		No
Human Exposure Controls Indicator:		N/A
Groundwater Controls Indicator:		N/A
Significant Non-Complier Universe:		No
Unaddressed Significant Non-Complier Universe:		No
Addressed Significant Non-Complier Universe:		No
Significant Non-Complier With a Compliance Schedule Universe:		No
Financial Assurance Required:		Not reported
Handler Date of Last Change:		20221104
Recognized Trader-Importer:		No
Recognized Trader-Exporter:		No
Importer of Spent Lead Acid Batteries:		No
Exporter of Spent Lead Acid Batteries:		No
Recycler Activity Without Storage:		No

CONSOLIDATED EDISON INC - MH31124 (Continued) **1027473471**

Manifest Broker: No
Sub-Part P Indicator: No

Historic Generators:

Receive Date: 20010102
Handler Name: MH31124
Federal Waste Generator Description: Not a generator, verified
State District Owner: Ny
Large Quantity Handler of Universal Waste: No
Recognized Trader Importer: No
Recognized Trader Exporter: No
Spent Lead Acid Battery Importer: No
Spent Lead Acid Battery Exporter: No
Current Record: No
Non Storage Recycler Activity: Not reported
Electronic Manifest Broker: Not reported

Receive Date: 20010103
Handler Name: CONSOLIDATED EDISON INC - MH31124
Federal Waste Generator Description: Not a generator, verified
State District Owner: Ny
Large Quantity Handler of Universal Waste: No
Recognized Trader Importer: Not reported
Recognized Trader Exporter: Not reported
Spent Lead Acid Battery Importer: Not reported
Spent Lead Acid Battery Exporter: Not reported
Current Record: Yes
Non Storage Recycler Activity: No
Electronic Manifest Broker: No

Receive Date: 20010101
Handler Name: MH31124
Federal Waste Generator Description: Large Quantity Generator
State District Owner: Ny
Large Quantity Handler of Universal Waste: No
Recognized Trader Importer: No
Recognized Trader Exporter: No
Spent Lead Acid Battery Importer: No
Spent Lead Acid Battery Exporter: No
Current Record: No
Non Storage Recycler Activity: Not reported
Electronic Manifest Broker: Not reported

List of NAICS Codes and Descriptions:

NAICS Code: 2211
NAICS Description: Electric Power Generation, Transmission And Distribution

NAICS Code: 22111
NAICS Description: Electric Power Generation

Facility Has Received Notices of Violations:

Violations: No Violations Found

Evaluation Action Summary:

CONSOLIDATED EDISON INC - MH31124 (Continued) **1027473471**

Evaluations: No Evaluations Found

K359 **CONSOLIDATED EDISON** **NY MANIFEST** **1009238769**
ESE **V44150-66 E 4TH ST** **N/A**
< 1/8 **NEW YORK, NY 10001**
0.116 mi.
611 ft. **Site 21 of 25 in cluster K**

Relative:
Lower

Actual:
39 ft.

NY MANIFEST:

EPA ID:	NYP004052742
Country:	USA
Name:	Consolidated Edison
Address:	V44150-66 E 4TH ST
Address 2:	Not reported
City,State,Zip:	NEW YORK, NY 10001
Zip 4:	Not reported
Location Address 1:	V44150-66 E 4TH ST
Location Address 2:	Not reported
Location City,State,Zip:	NEW YORK, NY 10001
Location Zip 4:	Not reported
Facility Status:	Not reported
Total Tanks:	Not reported
Code:	BP

Mailing:

Mailing Name:	Consolidated Edison
Mailing Contact:	Franklin Murray
Mailing Address 1:	4 IRVING PLACE RM 828
Mailing Address 2:	Not reported
Mailing City,State,Zip:	NEW YORK, NY 10003
Mailing Zip 4:	Not reported
Mailing Country:	USA
Mailing Phone:	2124602808

Manifest Data:

Document ID:	NYE0669915
Manifest Status:	Not reported
Trans1 State ID:	GX3213
Year:	2000
Trans2 State ID:	Not reported
Generator Ship Date:	04/05/2000
Trans1 Recv Date:	04/05/2000
Trans2 Recv Date:	Not reported
TSD Site Recv Date:	04/05/2000
Part A Recv Date:	Not reported
Part B Recv Date:	Not reported
Generator EPA ID:	NYP004052742
Trans1 EPA ID:	NYD006982359
Trans2 EPA ID:	Not reported
TSDF ID 1:	NYD980593636
TSDF ID 2:	Not reported
Manifest Tracking Number:	Not reported
Import Indicator:	Not reported
Export Indicator:	Not reported
Discr Quantity Indicator:	Not reported
Discr Type Indicator:	Not reported
Discr Residue Indicator:	Not reported

CONSOLIDATED EDISON (Continued) **1009238769**

Discr Partial Reject Indicator:	Not reported
Discr Full Reject Indicator:	Not reported
Manifest Ref Number:	Not reported
Alt Facility RCRA ID:	Not reported
Alt Facility Sign Date:	Not reported
MGMT Method Type Code:	Not reported
Waste Code 1:	B002
Waste Code 2:	Not reported
Waste Code 3:	Not reported
Waste Code 4:	Not reported
Waste Code 5:	Not reported
Waste Code 6:	Not reported
Quantity:	00747
Units:	Kilograms
Number of Containers:	001
Container Type:	Cargo tanks (tank trucks)
Handling Method:	Treat
Specific Gravity:	01.00

I360 **36 BLEECKER ST** **UST FINDER** **1028573662**
SSW **36 BLEECKER STREET** **N/A**
< 1/8 **NEW YORK, NY 10012**
0.117 mi.
616 ft. **Site 22 of 25 in cluster I**

Relative: **Higher**
Actual: **43 ft.**

UST FINDER:

Object ID:	296523
Facility ID:	NY26709
Name:	36 BLEECKER ST
Address:	36 BLEECKER STREET
City,State,Zip:	NEW YORK, NY 10012
Address Match Type:	Not reported
Open USTs:	0
Closed USTs:	2
TOS USTs:	0
Population 1500ft:	15194
Private Wells 1500ft:	21
Within 100yr Floodplain:	No
Land Use:	Developed, High Intensity
Within SPA:	No
SPA PWS Facility ID:	Not reported
SPA Water Type:	Not reported
SPA Facility Type:	Not reported
SPA HUC12:	Not reported
Within WHPA:	No
WHPA PWS Facility ID:	Not reported
WHPA Water Type:	Not reported
WHPA Facility Type:	Not reported
WHPA HUC12:	Not reported
Facility Status:	Closed UST(s)
Date of Last Inspection:	Not reported
EPA Region:	2
Tribe:	Not reported
Coordinate Source:	State
X Coord:	-73.9224809999999
Y Coord:	40.6935750000001
Latitude:	40.693575

36 BLEECKER ST (Continued) **1028573662**

Longitude: -73.922481

UST FINDER:

Object ID: 1225182
Facility ID: NY26709
Tank ID: NY32997
Tank Status: Closed
Installation Date: 1949/06/24 16:00:01+00
Removal Date: Not reported
Tank Capacity: 550
Substances: Not reported
Tank Wall Type: Not reported

Object ID: 1225183
Facility ID: NY26709
Tank ID: NY34750
Tank Status: Closed
Installation Date: 1949/06/24 16:00:01+00
Removal Date: Not reported
Tank Capacity: 1500
Substances: Not reported
Tank Wall Type: Not reported

I361 **CON EDISON SERVICE BOX 26585** **RCRA NonGen / NLR** **1014918714**
SSW **36 BLEECKER ST & MULBERRY ST** **NY E DESIGNATION** **NYP004223335**
< 1/8 **NEW YORK, NY 10012** **NY MANIFEST**
0.117 mi. **NJ MANIFEST**
616 ft. **Site 23 of 25 in cluster I** **NY NYC LAND USE**
NY NYC OER

Relative:
Higher

Actual:
43 ft.

RCRA Listings:

Date Form Received by Agency: 20110205
Handler Name: Con Edison Service Box 26585
Handler Address: Bleecker St & Mulberry St
Handler City,State,Zip: NEW YORK, NY 10012
EPA ID: NYP004223335
Contact Name: DANIELLE SIERRA
Contact Address: Not reported
Contact City,State,Zip: Not reported
Contact Telephone: 212-894-9472
Contact Fax: Not reported
Contact Email: Not reported
Contact Title: OFFICE ASSISTANT L1-2
EPA Region: 02
Land Type: Private
Federal Waste Generator Description: Not a generator, verified
Non-Notifier: Not reported
Biennial Report Cycle: Not reported
Accessibility: Not reported
Active Site Indicator: Not reported
State District Owner: Ny
State District: NYSDEC R2
Mailing Address: IRVING PL RM 828
Mailing City,State,Zip: NEW YORK, NY 10003
Owner Name: Not reported
Owner Type: Not reported
Operator Name: Not reported

CON EDISON SERVICE BOX 26585 (Continued) **1014918714**

Operator Type:	Not reported
Short-Term Generator Activity:	No
Importer Activity:	No
Mixed Waste Generator:	No
Transporter Activity:	No
Transfer Facility Activity:	No
Recycler Activity with Storage:	No
Small Quantity On-Site Burner Exemption:	No
Smelting Melting and Refining Furnace Exemption:	No
Underground Injection Control:	No
Off-Site Waste Receipt:	No
Universal Waste Indicator:	No
Universal Waste Destination Facility:	No
Federal Universal Waste:	No
Active Site State-Reg Handler:	---
Federal Facility Indicator:	Not reported
Hazardous Secondary Material Indicator:	N
Sub-Part K Indicator:	Not reported
2018 GPRA Permit Baseline:	Not on the Baseline
2018 GPRA Renewals Baseline:	Not on the Baseline
202 GPRA Corrective Action Baseline:	No
Subject to Corrective Action Universe:	No
Non-TSDFs Where RCRA CA has Been Imposed Universe:	No
Corrective Action Priority Ranking:	No NCAPS ranking
Environmental Control Indicator:	No
Institutional Control Indicator:	No
Human Exposure Controls Indicator:	N/A
Groundwater Controls Indicator:	N/A
Significant Non-Complier Universe:	No
Unaddressed Significant Non-Complier Universe:	No
Addressed Significant Non-Complier Universe:	No
Significant Non-Complier With a Compliance Schedule Universe:	No
Financial Assurance Required:	Not reported
Handler Date of Last Change:	20110701
Recognized Trader-Importer:	No
Recognized Trader-Exporter:	No
Importer of Spent Lead Acid Batteries:	No
Exporter of Spent Lead Acid Batteries:	No
Recycler Activity Without Storage:	No
Manifest Broker:	No
Sub-Part P Indicator:	No

Historic Generators:

Receive Date:	20110106
Handler Name:	CON EDISON SERVICE BOX 26585
Federal Waste Generator Description:	Very Small Quantity Generator (formerly Conditionally-Exempt Small Quantity Generator
State District Owner:	Ny
Large Quantity Handler of Universal Waste:	No
Recognized Trader Importer:	No
Recognized Trader Exporter:	No
Spent Lead Acid Battery Importer:	No
Spent Lead Acid Battery Exporter:	No
Current Record:	No
Non Storage Recycler Activity:	Not reported
Electronic Manifest Broker:	Not reported

CON EDISON SERVICE BOX 26585 (Continued) **1014918714**

Receive Date:	20110205
Handler Name:	CON EDISON SERVICE BOX 26585
Federal Waste Generator Description:	Not a generator, verified
State District Owner:	Ny
Large Quantity Handler of Universal Waste:	No
Recognized Trader Importer:	No
Recognized Trader Exporter:	No
Spent Lead Acid Battery Importer:	No
Spent Lead Acid Battery Exporter:	No
Current Record:	Yes
Non Storage Recycler Activity:	Not reported
Electronic Manifest Broker:	Not reported

List of NAICS Codes and Descriptions:
NAICS Codes: No NAICS Codes Found

Facility Has Received Notices of Violations:
Violations: No Violations Found

Evaluation Action Summary:
Evaluations: No Evaluations Found

E DESIGNATION:

Name:	LOT 7505,TAXBLOCK 521
Address:	36 BLEECKER STREET
City,State,Zip:	MANHATTAN, NY 10012
Tax Lot(s):	7505
Tax Block:	521
Borough Code:	MN
E-No:	E-306
Effective Date:	Not reported
Satisfaction Date:	Not reported
Ceqr Number:	13DCP123M
Ulurp Number:	N130238ZAM
Zoning Map No:	Not reported
Description:	Air Quality - HVAC powered by electricity only;Hazardous Materials* Phase I and Phase II Testing Protocol;Window Wall Attenuation & Alternate Ventilation
Lot Remediation Date:	Not reported

NY MANIFEST:

EPA ID:	NYP004223335
Country:	USA
Name:	Consolidated Edison
Address:	36 BLEECKER ST & MULBERRY ST
Address 2:	Not reported
City,State,Zip:	NEW YORK, NY 10012
Zip 4:	Not reported
Location Address 1:	F/O 36 BLEEKER ST
Location Address 2:	Not reported
Location City,State,Zip:	MANHATTAN, NY 10012
Location Zip 4:	Not reported
Facility Status:	Not reported

CON EDISON SERVICE BOX 26585 (Continued) **1014918714**

Total Tanks: Not reported
Code: BP

Mailing:
Mailing Name: Consolidated Edison
Mailing Contact: Dennis Huacon
Mailing Address 1: 4 IRVING PLACE RM 828
Mailing Address 2: Not reported
Mailing City,State,Zip: NEW YORK, NY 10003
Mailing Zip 4: Not reported
Mailing Country: USA
Mailing Phone: 2124602757

Manifest Data:
Document ID: Not reported
Manifest Status: Not reported
Trans1 State ID: NJ0000027193
Year: 2018
Trans2 State ID: Not reported
Generator Ship Date: 01/06/2011
Trans1 Recv Date: 01/06/2011
Trans2 Recv Date: Not reported
TSD Site Recv Date: 01/07/2011
Part A Recv Date: Not reported
Part B Recv Date: Not reported
Generator EPA ID: NYP004223335
Trans1 EPA ID: Not reported
Trans2 EPA ID: Not reported
TSDF ID 1: NJD002200046
TSDF ID 2: Not reported
Manifest Tracking Number: 007655697JJK
Import Indicator: N
Export Indicator: N
Discr Quantity Indicator: N
Discr Type Indicator: N
Discr Residue Indicator: N
Discr Partial Reject Indicator: N
Discr Full Reject Indicator: N
Manifest Ref Number: Not reported
Alt Facility RCRA ID: Not reported
Alt Facility Sign Date: Not reported
MGMT Method Type Code: H111
Waste Code a: Lead
Waste Code b: Not reported
Waste Code c: Not reported
Waste Code e: Not reported
Waste Code f: Not reported
Waste Code g: Not reported
Waste Code 1: Not reported
Waste Code 2: Not reported
Waste Code 3: Not reported
Waste Code 4: Not reported
Waste Code 5: Not reported
Waste Code 6: Not reported
Quantity: 500
Units: Pounds
Number of Containers: 1

CON EDISON SERVICE BOX 26585 (Continued) **1014918714**

Container Type:	Cargo tanks (tank trucks)
Handling Method:	Treat
Specific Gravity:	1

NJ MANIFEST:

EPA ID:	NYP004223335
Name:	CON EDISON SERVICE BOX 26585
Address:	36 BLEECKER ST & MULBERRY ST
City,State,Zip:	NEW YORK, NY 10012
County:	Not reported
Mailing Address:	IRVING PL RM 828
Mailing City,State,Zip:	NEW YORK, NY 10003
Telephone:	Not reported
Emergency Telephone:	Not reported
Contact:	DANIELLE SIERRA
Comments:	Not reported
SIC Code:	Not reported
County:	NY061
Municipal:	Not reported
Previous EPAID:	Not reported
Generator Flag:	Not reported
Transporter Flag:	Not reported
TSDF Flag:	Not reported
Name Change:	Not reported
Date Change:	Not reported

Manifest Data:

EPA ID:	NYP004223335
Manifest Number:	007655697JJK
Date Shipped:	1/6/2011
TSDF EPA ID:	NJD002200046
Transporter EPA ID:	NJ0000027193
Transporter 2 EPA ID:	Not reported
Transporter 3 EPA ID:	Not reported
Transporter 4 EPA ID:	Not reported
Transporter 5 EPA ID:	Not reported
Transporter 6 EPA ID:	Not reported
Transporter 7 EPA ID:	Not reported
Transporter 8 EPA ID:	Not reported
Transporter 9 EPA ID:	Not reported
Transporter 10 EPA ID:	Not reported
Date Trans1 Transported Waste:	Not reported
Date Trans2 Transported Waste:	Not reported
Date Trans3 Transported Waste:	Not reported
Date Trans4 Transported Waste:	Not reported
Date Trans5 Transported Waste:	Not reported
Date Trans6 Transported Waste:	Not reported
Date Trans7 Transported Waste:	Not reported
Date Trans8 Transported Waste:	Not reported
Date Trans9 Transported Waste:	Not reported
Date Trans10 Transported Waste:	Not reported
Date TSDF Received Waste:	Not reported
TSDF EPA Facility Name:	Not reported
QTY Units:	Not reported
Transporter SEQ ID:	Not reported
Transporter-1 Date:	Not reported

CON EDISON SERVICE BOX 26585 (Continued) **1014918714**

Waste SEQ ID:	Not reported
Waste Type Code 2:	Not reported
Waste Type Code 3:	Not reported
Waste Type Code 4:	Not reported
Waste Type Code 5:	Not reported
Waste Type Code 6:	Not reported
Date Accepted:	Not reported
Manifest Discrepancy Type:	Not reported
Data Entry Number:	Not reported
Was Load Rejected:	Not reported
Reason Load Was Rejected:	Not reported

Waste:

Manifest Year:	Not reported
Waste Code:	D008
Hand Code:	H111
Quantity:	500.00
Unit:	Pounds

NYC LAND USE:

Name:	Not reported
Address:	36 BLEECKER STREET
City,State,Zip:	MANHATTAN, NY 10012
Latitude:	40.7254621
Longitude:	-73.9940904
Type Of Ownership Code:	Not reported
Owner Name:	UNAVAILABLE OWNER
Borough:	MN
Tax Block:	521
Tax Lot:	7505
Community District:	102
Census Tract 2020:	1005502
Census Block 2020:	10055022008
Census Tract 2010:	55.02
Census Block 2010:	2008
School District:	02
City Council District:	2
Fire Company:	L009
Police Precinct:	9
Health Center District:	15
Health Area:	5700
Sanitation District Boro:	1
Sanitation District Number:	02
Sanitation Subsection:	1G
Zoning District 1:	C6-2: Commercial Districts
Zoning District 2:	Not reported
Zoning District 3:	Not reported
Zoning District 4:	Not reported
Commercial Overlay 1:	Not reported
Commercial Overlay 2:	Not reported
Special Purpose District 1:	LI
Special Purpose District 2:	Not reported
Special Purpose District 3:	Not reported
Limited Height District:	Not reported
Spill Boundary Indicator:	N

CON EDISON SERVICE BOX 26585 (Continued) **1014918714**

Building Class:	R4: Condominiums - Residential Unit In Elevator Bldg
Land Use Category:	Multi-Family Elevator Buildings
Number Of Easements:	0
Lot Area:	10840
Total Building Floor Area:	58788
Commercial Floor Area:	0
Residential Floor Area:	58788
Office Floor Area:	0
Retail Floor Area:	0
Garage Floor Area:	0
Storage Floor Area:	0
Factory Floor Area:	0
Other Floor Area:	0
Total Building Floor Area Source Code:	2
Number Of Buildings:	1
Number Of Floors:	7.0000000
Residential Units:	19
Total Units:	19
Lot Frontage:	80.0000000
Lot Depth:	135.5000000
Building Frontage:	78.0000000
Building Depth:	132.0000000
Extension Code:	Not reported
Proximity Code:	0
Irregular Lot Code:	N
Lot Type:	0
Basement Type/Grade:	5
Assessed Land Value:	782999.00000
Assessed Total Value:	13649851.00000
Exempt Total Value:	0.00000
Year Built:	1920
Year Altered 1:	2012
Year Altered 2:	0
Historic District Name:	Not reported
Landmark Status:	Not reported
Built Floor Area Ratio:	5.42000000000
Maximum Allowable Residential Far:	6.02000000000
Maximum Allowable Commercial Far:	6.00000000000
Maximum Allowable Community Facility Far:	6.50000000000
Boro Code:	1
Borough, Tax Block and Lot:	1005217505.00000000
Condominium Number:	2588
Census Tract 2:	005502
X Coordinate:	985888
Y Coordinate:	203582
Zoning Map #:	12c
Zoning Map Code:	Not reported
Sanborn Map #:	100 000
Tax Map #:	10206
E-designation Number:	E-306
Apportionment BBL:	1005210011.00000000
Apportionment Date:	08/31/2015
Pluto DTM Base Map Indicator:	1
2007 Flood Insurance Rate Map Indicator:	Not reported
2015 Preliminary Flood Insurance Rate Map Indicator:	Not reported
Version Number:	24v3.1
Changed By DCP:	Not reported

CON EDISON SERVICE BOX 26585 (Continued) **1014918714**

NYC OER:

Name:	36 BLEECKER STREET
Address:	36 BLEECKER STREET
City,State,Zip:	MANHATTAN, NY
Latitude:	40.725701
Longitude:	-73.993979
OER Project Numbers:	13TMP0506M,13EHAN506M
BBL:	1.00521001110052E+19
OER Program:	E/RD (Review)
Class:	Active (A)
Phase:	Construction

URL:

Postcode:	10012
Community Board:	2
Council District:	1
Census Tract:	5502
BIN:	1008182
NTA:	West Village

I362 **36 BLEECKER ST** **NY AST** **U004046967**
SSW **36 BLEECKER STREET** **N/A**
< 1/8 **NEW YORK, NY 10012**
0.117 mi.
616 ft. **Site 24 of 25 in cluster I**

Relative:
Higher

Actual:
43 ft.

AST:

Name:	36 BLEECKER ST
Address:	36 BLEECKER STREET
City,State,Zip:	NEW YORK, NY 10012
Region:	STATE
DEC Region:	2
Site Status:	Unregulated/Closed
Facility Id:	2-604840
Program Type:	PBS
UTM X:	584955.05692
UTM Y:	4508786.38476
Expiration Date:	N/A
Site Type:	Other

Affiliation Records:

Site Id:	26709
Affiliation Type:	Facility Owner
Company Name:	36 BLEECKER OWNER LP
Contact Type:	ENVIRONMENTAL ENGINEER
Contact Name:	MATTHEW CARROLL
Address1:	505 PARK AVE, 17TH FL
Address2:	Not reported
City:	NEW YORK
State:	NY
Zip Code:	10022
Country Code:	001
Phone:	(212) 686-2400
EMail:	Not reported
Fax Number:	Not reported
Modified By:	IANEWSON
Date Last Modified:	2022-09-23

36 BLEECKER ST (Continued) **U004046967**

Site Id:	26709
Affiliation Type:	Emergency Contact
Company Name:	36 BLEECKER OWNER LP
Contact Type:	Not reported
Contact Name:	N/A
Address1:	Not reported
Address2:	Not reported
City:	Not reported
State:	NN
Zip Code:	Not reported
Country Code:	999
Phone:	N/A
EMail:	Not reported
Fax Number:	Not reported
Modified By:	MSBAPTIS
Date Last Modified:	2013-10-03

Site Id:	26709
Affiliation Type:	Mail Contact
Company Name:	36 BLEECKER OWNER LP
Contact Type:	Not reported
Contact Name:	ARMEN BOYAJIAN
Address1:	505 PARK AVENUE
Address2:	17TH FLOOR
City:	NEW YORK
State:	NY
Zip Code:	10022
Country Code:	001
Phone:	(212) 686-2400
EMail:	Not reported
Fax Number:	Not reported
Modified By:	CGFREEDM
Date Last Modified:	2014-11-20

Site Id:	26709
Affiliation Type:	Facility Operator
Company Name:	36 BLEECKER ST
Contact Type:	Not reported
Contact Name:	N/A
Address1:	Not reported
Address2:	Not reported
City:	Not reported
State:	NN
Zip Code:	Not reported
Country Code:	001
Phone:	N/A
EMail:	Not reported
Fax Number:	Not reported
Modified By:	CGFREEDM
Date Last Modified:	2014-11-20

Tank Info:

Tank Number:	GBS 001
Tank Id:	58992
Material Code:	2642
Common Name of Substance:	Used Oil (Heating, On-Site Consumption)

36 BLEECKER ST (Continued) **U004046967**

Equipment Records:

I00 - Overfill - None
K00 - Spill Prevention - None
D01 - Pipe Type - Steel/Carbon Steel/Iron
E00 - Piping Secondary Containment - None
G03 - Tank Secondary Containment - Vault (w/o access)
H00 - Tank Leak Detection - None
A00 - Tank Internal Protection - None
F00 - Pipe External Protection - None
B00 - Tank External Protection - None
J02 - Dispenser - Suction Dispenser
L00 - Piping Leak Detection - None
C01 - Pipe Location - Aboveground

Tank Location:	Aboveground - on saddles, legs, racks, etc.... Tank bottom is elevated above grade or tank pad, allowing visual inspection.
Tank Type:	Steel/Carbon Steel/Iron
Tank Status:	Closed - Removed
Pipe Model:	Not reported
Install Date:	Not reported
Capacity Gallons:	5000
Tightness Test Method:	NN
Date Test:	Not reported
Next Test Date:	Not reported
Date Tank Closed:	10/05/2001
Register:	True
Modified By:	MJGRIFFI
Last Modified:	05/09/2022
Material Name:	used oil (heating, on-site consumption)

I363 **36 BLEECKER ST** **NY UST** **U004199583**
SSW **36 BLEECKER STREET** **N/A**
< 1/8 **NEW YORK, NY 10012**
0.117 mi.
616 ft. **Site 25 of 25 in cluster I**

Relative:
Higher

Actual:
43 ft.

UST:

Name:	36 BLEECKER ST
Address:	36 BLEECKER STREET
City,State,Zip:	NEW YORK, NY 10012
Id/Status:	2-604840 / Unregulated/Closed
Program Type:	PBS
Region:	STATE
DEC Region:	2
Expiration Date:	N/A
UTM X:	584955.05692
UTM Y:	4508786.38476
Site Type:	Other

Affiliation Records:

Site Id:	26709
Affiliation Type:	Facility Owner
Company Name:	36 BLEECKER OWNER LP
Contact Type:	ENVIRONMENTAL ENGINEER
Contact Name:	MATTHEW CARROLL
Address1:	505 PARK AVE, 17TH FL
Address2:	Not reported
City:	NEW YORK
State:	NY

36 BLEECKER ST (Continued) **U004199583**

Zip Code:	10022
Country Code:	001
Phone:	(212) 686-2400
EMail:	Not reported
Fax Number:	Not reported
Modified By:	IANEWSON
Date Last Modified:	2022-09-23

Site Id:	26709
Affiliation Type:	Emergency Contact
Company Name:	36 BLEECKER OWNER LP
Contact Type:	Not reported
Contact Name:	N/A
Address1:	Not reported
Address2:	Not reported
City:	Not reported
State:	NN
Zip Code:	Not reported
Country Code:	999
Phone:	N/A
EMail:	Not reported
Fax Number:	Not reported
Modified By:	MSBAPTIS
Date Last Modified:	2013-10-03

Site Id:	26709
Affiliation Type:	Mail Contact
Company Name:	36 BLEECKER OWNER LP
Contact Type:	Not reported
Contact Name:	ARMEN BOYAJIAN
Address1:	505 PARK AVENUE
Address2:	17TH FLOOR
City:	NEW YORK
State:	NY
Zip Code:	10022
Country Code:	001
Phone:	(212) 686-2400
EMail:	Not reported
Fax Number:	Not reported
Modified By:	CGFREEDM
Date Last Modified:	2014-11-20

Site Id:	26709
Affiliation Type:	Facility Operator
Company Name:	36 BLEECKER ST
Contact Type:	Not reported
Contact Name:	N/A
Address1:	Not reported
Address2:	Not reported
City:	Not reported
State:	NN
Zip Code:	Not reported
Country Code:	001
Phone:	N/A
EMail:	Not reported
Fax Number:	Not reported
Modified By:	CGFREEDM

36 BLEECKER ST (Continued) **U004199583**

Date Last Modified: 2014-11-20

Tank Info:

Tank Number: UST001
Tank ID: 249834
Tank Status: Closed - Removed
Material Name: Closed - Removed
Capacity Gallons: 550
Install Date: 06/24/1949
Date Tank Closed: 11/26/2013
Registered: True
Tank Location: Underground
Tank Type: Steel/carbon steel
Tightness Test Method: NN
Date Test: Not reported
Next Test Date: Not reported
Pipe Model: Not reported
Modified By: MJGRIFFI
Last Modified: 05/09/2022

Equipment Records:

H00 - Tank Leak Detection - None
I00 - Overfill - None
K00 - Spill Prevention - None
D01 - Pipe Type - Steel/Carbon Steel/Iron
E00 - Piping Secondary Containment - None
A00 - Tank Internal Protection - None
B00 - Tank External Protection - None
F00 - Pipe External Protection - None
J02 - Dispenser - Suction Dispenser
L00 - Piping Leak Detection - None
C02 - Pipe Location - Underground/On-ground
G00 - Tank Secondary Containment - None

Tank Number: UST002
Tank ID: 249835
Tank Status: Closed - Removed
Material Name: Closed - Removed
Capacity Gallons: 1500
Install Date: 06/24/1949
Date Tank Closed: 12/26/2013
Registered: True
Tank Location: Underground
Tank Type: Steel/carbon steel
Tightness Test Method: NN
Date Test: Not reported
Next Test Date: Not reported
Pipe Model: Not reported
Modified By: MJGRIFFI
Last Modified: 05/09/2022

Equipment Records:

H00 - Tank Leak Detection - None
I00 - Overfill - None
K00 - Spill Prevention - None
D01 - Pipe Type - Steel/Carbon Steel/Iron

36 BLEECKER ST (Continued) **U004199583**

E00 - Piping Secondary Containment - None
A00 - Tank Internal Protection - None
B00 - Tank External Protection - None
F00 - Pipe External Protection - None
J02 - Dispenser - Suction Dispenser
L00 - Piping Leak Detection - None
C02 - Pipe Location - Underground/On-ground
G00 - Tank Secondary Containment - None

K364 **CON EDISON** **NY MANIFEST** **S117066093**
ESE **OPP 15 E 3RD ST** **N/A**
< 1/8 **NEW YORK, NY 10003**
0.117 mi.
618 ft. **Site 22 of 25 in cluster K**

Relative:
Lower

Actual:
40 ft.

NY MANIFEST:

EPA ID:	NYP004587143
Country:	USA
Name:	Con Edison
Address:	OPP 15 E 3RD ST
Address 2:	SB 667
City,State,Zip:	NEW YORK, NY 10003
Zip 4:	Not reported
Location Address 1:	OPP 15 E 3RD ST
Location Address 2:	SB 667
Location City,State,Zip:	NEW YORK, NY 10003
Location Zip 4:	Not reported
Facility Status:	Not reported
Total Tanks:	Not reported
Code:	BP

Mailing:

Mailing Name:	Con Edison
Mailing Contact:	Tom Teeling
Mailing Address 1:	4 IRVING PLACE 15TH FLOOR
Mailing Address 2:	Not reported
Mailing City,State,Zip:	NEW YORK, NY 10003
Mailing Zip 4:	Not reported
Mailing Country:	USA
Mailing Phone:	Not reported

Manifest Data:

Document ID:	Not reported
Manifest Status:	Not reported
Trans1 State ID:	NJD003812047
Year:	2018
Trans2 State ID:	Not reported
Generator Ship Date:	07/07/2014
Trans1 Recv Date:	07/07/2014
Trans2 Recv Date:	Not reported
TSD Site Recv Date:	07/08/2014
Part A Recv Date:	Not reported
Part B Recv Date:	Not reported
Generator EPA ID:	NYP004587143
Trans1 EPA ID:	Not reported
Trans2 EPA ID:	Not reported
TSDF ID 1:	NJD991291105
TSDF ID 2:	Not reported

CON EDISON (Continued) **S117066093**

Manifest Tracking Number:	002503399GBF
Import Indicator:	N
Export Indicator:	N
Discr Quantity Indicator:	N
Discr Type Indicator:	N
Discr Residue Indicator:	N
Discr Partial Reject Indicator:	N
Discr Full Reject Indicator:	N
Manifest Ref Number:	Not reported
Alt Facility RCRA ID:	Not reported
Alt Facility Sign Date:	Not reported
MGMT Method Type Code:	H110
Waste Code a:	Lead
Waste Code b:	Not reported
Waste Code c:	Not reported
Waste Code e:	Not reported
Waste Code f:	Not reported
Waste Code g:	Not reported
Waste Code 1:	Not reported
Waste Code 2:	Not reported
Waste Code 3:	Not reported
Waste Code 4:	Not reported
Waste Code 5:	Not reported
Waste Code 6:	Not reported
Quantity:	500
Units:	Pounds
Number of Containers:	1
Container Type:	Cargo tanks (tank trucks)
Handling Method:	Treat
Specific Gravity:	1

R365 **BLEECKER TOWER TENANTS CORP** **NY AST** **U004077488**
WSW **644 BROADWAY** **N/A**
< 1/8 **NEW YORK, NY 10012**
0.117 mi.
619 ft. **Site 4 of 31 in cluster R**

Relative: **Lower**
Actual: **40 ft.**

AST:

Name:	BLEECKER TOWER TENANTS CORP
Address:	644 BROADWAY
City,State,Zip:	NEW YORK, NY 10012
Region:	STATE
DEC Region:	2
Site Status:	Unregulated/Closed
Facility Id:	2-315397
Program Type:	PBS
UTM X:	584819.84099
UTM Y:	4508892.92997
Expiration Date:	N/A
Site Type:	Apartment Building/Office Building

Affiliation Records:

Site Id:	14415
Affiliation Type:	Facility Operator
Company Name:	STUART SMOLAR
Contact Type:	Not reported
Contact Name:	STUART SMOLAR

BLEECKER TOWER TENANTS CORP (Continued) **U004077488**

Address1:	NOT LISTED
Address2:	Not reported
City:	NOT LISTED
State:	NN
Zip Code:	NOT LISTED
Country Code:	001
Phone:	(212) 254-3823
EMail:	NOTLISTED@NOTLISTED.COM
Fax Number:	Not reported
Modified By:	nFormUpd
Date Last Modified:	2024-02-14

Site Id:	14415
Affiliation Type:	Mail Contact
Company Name:	ANDREWS ORGANIZATION
Contact Type:	Not reported
Contact Name:	STUART SMOLAR
Address1:	666 BROADWAY
Address2:	12TH FLOOR
City:	NEW YORK
State:	NY
Zip Code:	10012
Country Code:	001
Phone:	(212) 529-5688
EMail:	SSMOLAR@ANDREWSBC.COM
Fax Number:	Not reported
Modified By:	nFormUpd
Date Last Modified:	2024-02-14

Site Id:	14415
Affiliation Type:	Facility Owner
Company Name:	BLEECKER TOWER TENANTS CORP
Contact Type:	MANAGING AGENT
Contact Name:	STUART SMOLAR
Address1:	644 BROADWAY
Address2:	Not reported
City:	NEW YORK
State:	NY
Zip Code:	10003
Country Code:	001
Phone:	(212) 529-5688
EMail:	Not reported
Fax Number:	Not reported
Modified By:	JSMACRI
Date Last Modified:	2022-07-26

Site Id:	14415
Affiliation Type:	Emergency Contact
Company Name:	BLEECKER TOWER TENANTS CORP
Contact Type:	Not reported
Contact Name:	ANDREWS ORG
Address1:	Not reported
Address2:	Not reported
City:	Not reported
State:	NN
Zip Code:	Not reported
Country Code:	999

BLEECKER TOWER TENANTS CORP (Continued) **U004077488**

Phone:	(212) 529-5688
EMail:	Not reported
Fax Number:	Not reported
Modified By:	nFormUpd
Date Last Modified:	2024-02-14

Tank Info:

Tank Number:	001
Tank Id:	12863
Material Code:	0001
Common Name of Substance:	#2 Fuel Oil (On-Site Consumption)

Equipment Records:

A00 - Tank Internal Protection - None
D01 - Pipe Type - Steel/Carbon Steel/Iron
E00 - Piping Secondary Containment - None
G03 - Tank Secondary Containment - Vault (w/o access)
K00 - Spill Prevention - None
L09 - Piping Leak Detection - Exempt Suction Piping
C02 - Pipe Location - Underground/On-ground
J02 - Dispenser - Suction Dispenser
B00 - Tank External Protection - None
H04 - Tank Leak Detection - Groundwater Well
F05 - Pipe External Protection - Jacketed
I04 - Overfill - Product Level Gauge (A/G)

Tank Location:	Aboveground in subterranean vault with access for inspections..... Tank in subterranean vault but accessible for inspection.
Tank Type:	Steel/Carbon Steel/Iron
Tank Status:	Closed - Removed
Pipe Model:	Not reported
Install Date:	02/25/1969
Capacity Gallons:	5000
Tightness Test Method:	NN
Date Test:	Not reported
Next Test Date:	Not reported
Date Tank Closed:	12/19/2022
Register:	True
Modified By:	nFormUpd
Last Modified:	02/14/2024
Material Name:	#2 fuel oil (on-site consumption)

R366 **COMMERCIAL** **NY Spills** **S121464200**
WSW **644 BROADWAY** **N/A**
< 1/8 **NY, NY**
0.117 mi.
619 ft. **Site 5 of 31 in cluster R**

Relative: **Lower**
Actual: **40 ft.**

SPILLS:

Name:	COMMERCIAL
Address:	644 BROADWAY
City,State,Zip:	NY, NY
Spill Number/Closed Date:	1709872 / 2018-08-16
Facility ID:	1709872
Facility Type:	ER
DER Facility ID:	519780
Site ID:	566338

COMMERCIAL (Continued) **S121464200**

DEC Region:	2
Spill Cause:	Equipment Failure
Spill Class:	Not reported
SWIS:	3101
Spill Date:	2018-01-29
Investigator:	vszhune
Referred To:	Not reported
Reported to Dept:	2018-01-29
CID:	Not reported
Water Affected:	Not reported
Spill Source:	Commercial/Industrial
Spill Notifier:	Other
Cleanup Ceased:	Not reported
Cleanup Meets Std:	False
Last Inspection:	Not reported
Recommended Penalty:	False
UST Trust:	False
Remediation Phase:	0
Date Entered In Computer:	2018-01-29
Spill Record Last Update:	2018-08-16
Spiller Name:	Not reported
Spiller Company:	644 BROADWAY
Spiller Address:	Not reported
Spiller Company:	999
Contact Name:	JENNY
Latitude:	Not reported
Longitude:	Not reported
DEC Memo:	01/29/18 - Lakhani During Approved Oil's delivery, it was realized that there was a hole in the fill line. Approved Oil Eric Sutphen claims that the oil is contained to the sub-basement where a majority of the oil was absorbed by garbage and debris that is piled on the sub-basement floor. Approved Oil called Easco Neil Tomasetti (347-682-0730, ntomasetti@easco.com) to assist with the cleanup. 5000 gallon 32 fuel oil AST on the property. PBS #2-315397 Site Owner: Bleecker Tower Tenants Corp 644 Broadway New York, NY 10003 Assigned to DEC Zhune as daytime runner. 1/29/18- Veronica visited the site. The site is a residential building with 8 floors and 13 apartments located at 644 Broadway in Manhattan. The tank is a 5000-gallons AST # 2 fuel oil. As per the super Mr. Brewster they had a delivery of 3000 gallons of fuel oil # 2 today at 4 am. A tenant who resides in the 5 th floor complained oil odors in the main hallway at 12:00 am. The super called Approved oil. They came and discovered a big hole in the fill line and approximately 100 gallons of oil spilled on the floor of the basement. Easco is cleaning the spill in the basement. They installed 2 scrubbers in the main hallway. They will install a ventilation system in the basement tomorrow morning. I checked the hallways of all floors and noticed no oil odors in any of the hallways. There is oil odor in the main hallway 1/30/18-Lin-Recieved call from Dave Wilder

COMMERCIAL (Continued) **S121464200**

(Resident of impacted building. APT #5C). Phone number 917-364-1487. According to Mr. Wilder, he
still smell odor in his apartment. There are currently 2 senior citizen who resides in his
apartment. He mentioned that odor travels into his apartment when he have the windows open. He
request immediate clean up of the spill. Relayed message to case manager. 1/31/18-Zhune visited the
apartment of Mr. Wilder and noticed slight oil odors at the entrance of his apartment. The PID
reading was 2.4 PPM at the entrance. I inspected the rest of the apartment and found no odors. I
inspected the hallways of the building and the maximum PID reading was 4.6 ppm at 8th floor, 3.3
ppm at 7th floor, 3.3 ppm at 6th floor, 3.4 ppm at 5th floor, 4.0 ppm at 4th floor, 3.0 ppm at 3rd
floor, 2.9 ppm at second floor and 1.4 ppm at the first floor. There was no odors at the entrance
of the building. Calvin Brewster Building manager 914-671-8437
2/1/18-Neil email-As of yesterday we
removed 11.5 tons of debris. As we get to the bottom of the coal and dirt, some oil liquid comes
out which we control using an absorbent. Today we bagged another truck load of contaminated debris
for which I will be sending the dump truck to remove tomorrow. If you can, I need the correct spill
number. The one I have isn t correct 2/7/18-Neil email-Good Morning Veronica Attached are some
pictures that were taken 2/6/18 about 1pm. Picture 1755 shows debris piled on the left of the
walkway to the left of the oil tank room. The dirt under the lumber is clean and does not have to
be removed. Picture 1754 show a puddle of oil that is in the middle of the walkway that is to the
left of the oil tank room. The area is lower than the oil tank floor. Ahead of this puddle is a
very large mound of coal (picture 1753- under blue tarp). I estimate approximately 25 t0 30 ton.
The oil leak from the pipe was above this and the oil soaked through the coal to the coal dust
below. As we are removing the coal, the oil is released and it run down into the walkway creating a
puddle of oil in the same place it is now. We clean the puddle and then as we remove the coal, the
oil runs downhill and settles in the walkway in the same place because it’s a low spot. The
clean-up is going to be active for at least another two weeks because of the amount of debris and
also because its in a sub- basement. To date we have removed 33.5 tons of contaminated debris. We
bag materials for two days and the third day we load a dump truck for removal. We then return to
out warehouse and transfer the debris into a trailer used for shipping to a disposal site (Cycle
Chem, Elizabeth NJ) Please note that this is only a surface clean-up and we have not investigated
the sub-surface as of 2/28/18-Neil email-To date we have remove 50 ton

COMMERCIAL (Continued) **S121464200**

of contaminated coal and
dirt. This contaminated material came from the oil tank room and the rear room that is beneath the
area where to fill and vent run from the tank room to the outside. The oil when spilled leaked on
to the coal and drained to the bottom. It is my understanding through conversations with the
environment firm, PVE Engineering rep. Eric Traiger (646 602 4999) and that they are going to do
the sub surface investigation. 4/17/18- Erik Draijer from PVE-As discussed on the phone, we are
commencing with the field work for this subsurface investigation. We are completing the GPR survey
and utility clearance this Thursday the 19th of April. We will be completing up to ten borings next
Monday and Tuesday, the 23rd and 24th. We will be drilling around the tank and impacted area and
sampling from each boring. We will attempt to install up to three wells to sample groundwater
and/or identify free product. All of this work will be completed in the sub-basement. 6/5/18 -
Obligado - I reviewed the Subsurface Investigation Report prepared by PVE. The report summarizes
the prior clean up activities by EASCO. 2421 bags of contaminated material (equivalent to 120.65
barrels) was removed from the Site onto 5 dump trucks for disposal. 6 soil borings were advanced.
No VOCs or SVOCs were detected in soil samples above CP51. Purge water from MW1 had a sheen with
black staining indicative of traces of free product . Groundwater samples from MW1, MW2, MW3, and
MW5 were below TOGS groundwater standards. Groundwater results from MW4 had several compounds above
TOGS GW standards including xylenes 12 ug/L, napthtalene 30 ug/L, 28 ug/L 1,2,4 trimethylbenzene,
and 19 ug/L 1,3,5 trimethylbenzene. PVE recommends spill closure. Based on the report low levels of
VOCs were detected in only one well MW4 with a maximum concentration of 30ug/l of Naphthalene. 2421
bags of contaminated material (equivalent to 120.65 barrels) was removed from the Site onto 5 dump
trucks for disposal. This spill does not appear to be a threat to human health and the Environment.
This spill was remediated to the extent feasible. The report includes the waste manifest. Spill
closed.

Remarks: spill to inside concrete floor/clean up crew en route

All Materials:

Site ID: 566338
Operable Unit ID: 1314270
Operable Unit: 01
Material ID: 2321846
Material Code: 0001A
Material Name: #2 fuel oil
Case No.: Not reported
Material FA: Petroleum
Quantity: 100.00

COMMERCIAL (Continued) **S121464200**

Units: G
Recovered: Not reported
Resource Affected: Not reported
Oxygenate: Not reported

R367 **SPILL NUMBER 0209371** **NY Spills** **S106010002**
WSW **644 BROADWAY** **NY NYC LAND USE** **N/A**
< 1/8 **MANHATTAN, NY**
0.117 mi.
619 ft. **Site 6 of 31 in cluster R**

Relative: **Lower**

Actual: **40 ft.**

SPILLS:

Name:	SPILL NUMBER 0209371
Address:	644 BROADWAY
City,State,Zip:	MANHATTAN, NY
Spill Number/Closed Date:	0209371 / 2002-12-12
Facility ID:	0209371
Facility Type:	ER
DER Facility ID:	139892
Site ID:	165999
DEC Region:	2
Spill Cause:	Human Error
Spill Class:	C4
SWIS:	3101
Spill Date:	2002-12-12
Investigator:	JMROMMEL
Referred To:	Not reported
Reported to Dept:	2002-12-12
CID:	211
Water Affected:	Not reported
Spill Source:	Private Dwelling
Spill Notifier:	Responsible Party
Cleanup Ceased:	Not reported
Cleanup Meets Std:	False
Last Inspection:	Not reported
Recommended Penalty:	False
UST Trust:	False
Remediation Phase:	0
Date Entered In Computer:	2002-12-12
Spill Record Last Update:	2002-12-12
Spiller Name:	Not reported
Spiller Company:	PETROLEUM SERVICES
Spiller Address:	Not reported
Spiller Company:	001
Contact Name:	PHIL SILVERGLATE
Latitude:	40.7265480
Longitude:	-73.9957229
DEC Memo:	Prior to Sept, 2004 data translation this spill Lead_DEC Field was ROMMEL 12/12/02 Petroleum Services is the transporter. Phil Cell phone - 201-206-1185 Spoke to Phil from the site at 2:23. Oil delivered to the wrong address. No drains or soil impacted. No spill inside the basement. 2-3 gallons spilled on grating, underneath which has a concrete floor. It has been cleaned. They are currently pumping out the tank (6 oil delivered to a 2 oil tank.)
Remarks:	driver hooked up to wrong fill line - tri state enroute for clean up

SPILL NUMBER 0209371 (Continued) **S106010002**

All Materials:

Site ID:	165999
Operable Unit ID:	860741
Operable Unit:	01
Material ID:	516346
Material Code:	0003A
Material Name:	#6 fuel oil
Case No.:	Not reported
Material FA:	Petroleum
Quantity:	5.00
Units:	G
Recovered:	.00
Resource Affected:	Soil
Oxygenate:	Not reported

NYC LAND USE:

Name:	Not reported
Address:	644 BROADWAY
City,State,Zip:	MANHATTAN, NY 10012
Latitude:	40.7264804
Longitude:	-73.9954180
Type Of Ownership Code:	Not reported
Owner Name:	BLEEKER TOWER TENANTS CORP
Borough:	MN
Tax Block:	529
Tax Lot:	1
Community District:	102
Census Tract 2020:	1005502
Census Block 2020:	10055022003
Census Tract 2010:	55.02
Census Block 2010:	2004
School District:	02
City Council District:	2
Fire Company:	L009
Police Precinct:	9
Health Center District:	15
Health Area:	5700
Sanitation District Boro:	1
Sanitation District Number:	02
Sanitation Subsection:	2A
Zoning District 1:	M1-5/R9A: Mixed Manufacturing & Residential Districts
Zoning District 2:	Not reported
Zoning District 3:	Not reported
Zoning District 4:	Not reported
Commercial Overlay 1:	Not reported
Commercial Overlay 2:	Not reported
Special Purpose District 1:	SNX
Special Purpose District 2:	Not reported
Special Purpose District 3:	Not reported
Limited Height District:	Not reported
Spill Boundary Indicator:	N
Building Class:	D0: Elevator Apartments - Co-Op Conversion From Loft/Warehouse
Land Use Category:	Multi-Family Elevator Buildings
Number Of Easements:	0
Lot Area:	7257

SPILL NUMBER 0209371 (Continued) **S106010002**

Total Building Floor Area:	55065
Commercial Floor Area:	6883
Residential Floor Area:	48182
Office Floor Area:	0
Retail Floor Area:	6883
Garage Floor Area:	0
Storage Floor Area:	0
Factory Floor Area:	0
Other Floor Area:	0
Total Building Floor Area Source Code:	2
Number Of Buildings:	1
Number Of Floors:	8.0000000
Residential Units:	14
Total Units:	15
Lot Frontage:	53.2500000
Lot Depth:	150.0000000
Building Frontage:	42.0000000
Building Depth:	144.0000000
Extension Code:	N
Proximity Code:	3
Irregular Lot Code:	Y
Lot Type:	3
Basement Type/Grade:	2
Assessed Land Value:	495000.00000
Assessed Total Value:	6717150.00000
Exempt Total Value:	2150.00000
Year Built:	1891
Year Altered 1:	1980
Year Altered 2:	0
Historic District Name:	NoHo Historic District
Landmark Status:	Not reported
Built Floor Area Ratio:	7.59000000000
Maximum Allowable Residential Far:	0.00000000000
Maximum Allowable Commercial Far:	5.00000000000
Maximum Allowable Community Facility Far:	6.50000000000
Boro Code:	1
Borough, Tax Block and Lot:	1005290001.00000000
Condominium Number:	Not reported
Census Tract 2:	005502
X Coordinate:	985520
Y Coordinate:	203953
Zoning Map #:	12c
Zoning Map Code:	Not reported
Sanborn Map #:	103 009
Tax Map #:	10207
E-designation Number:	Not reported
Apportionment BBL:	Not reported
Apportionment Date:	Not reported
Pluto DTM Base Map Indicator:	1
2007 Flood Insurance Rate Map Indicator:	Not reported
2015 Preliminary Flood Insurance Rate Map Indicator:	Not reported
Version Number:	24v3.1
Changed By DCP:	t

M368 **CON EDISON - MANHOLE M26583** **NY MANIFEST** **S120959266**
SSW **40 BLEECKER ST** **N/A**
< 1/8 **NEW YORK, NY 10012**
0.118 mi.
621 ft. **Site 10 of 19 in cluster M**

Relative:
Higher

Actual:
43 ft.

NY MANIFEST:

EPA ID:	NYP005008129
Country:	USA
Name:	Con Edison - Manhole M26583
Address:	40 BLEECKER ST
Address 2:	Not reported
City,State,Zip:	NEW YORK, NY 10012
Zip 4:	Not reported
Location Address 1:	40 BLEECKER ST
Location Address 2:	Not reported
Location City,State,Zip:	NEW YORK, NY 10012
Location Zip 4:	Not reported
Facility Status:	Not reported
Total Tanks:	Not reported
Code:	BP

Mailing:

Mailing Name:	Con Edison - Manhole M26583
Mailing Contact:	Con Edison
Mailing Address 1:	4 IRVING PL 15TH FL NE
Mailing Address 2:	Not reported
Mailing City,State,Zip:	NEW YORK, NY 10003
Mailing Zip 4:	Not reported
Mailing Country:	USA
Mailing Phone:	Not reported

M369 **CON EDISON** **NY MANIFEST** **S117738106**
SSW **42 BLEECKER ST** **N/A**
< 1/8 **NEW YORK, NY 10012**
0.118 mi.
622 ft. **Site 11 of 19 in cluster M**

Relative:
Higher

Actual:
43 ft.

NY MANIFEST:

EPA ID:	NYP004704680
Country:	USA
Name:	Con Edison
Address:	42 BLEECKER ST
Address 2:	Not reported
City,State,Zip:	NEW YORK, NY 10012
Zip 4:	Not reported
Location Address 1:	42 BLEECKER ST
Location Address 2:	Not reported
Location City,State,Zip:	NEW YORK, NY 10012
Location Zip 4:	Not reported
Facility Status:	Not reported
Total Tanks:	Not reported
Code:	BP

Mailing:

Mailing Name:	Con Edison
Mailing Contact:	Con Edison
Mailing Address 1:	4 IRVING PL
Mailing Address 2:	15TH FL
Mailing City,State,Zip:	NEW YORK, NY 10003

CON EDISON (Continued) **S117738106**

Mailing Zip 4: Not reported
Mailing Country: USA
Mailing Phone: Not reported

Manifest Data:
Document ID: Not reported
Manifest Status: Not reported
Trans1 State ID: NJD003812047
Year: 2018
Trans2 State ID: NJD003812047
Generator Ship Date: 12/10/2014
Trans1 Recv Date: 12/10/2014
Trans2 Recv Date: 12/10/2014
TSD Site Recv Date: 12/10/2014
Part A Recv Date: Not reported
Part B Recv Date: Not reported
Generator EPA ID: NYP004704680
Trans1 EPA ID: Not reported
Trans2 EPA ID: Not reported
TSDF ID 1: NJD991291105
TSDF ID 2: Not reported
Manifest Tracking Number: 002610128GBF
Import Indicator: N
Export Indicator: N
Discr Quantity Indicator: N
Discr Type Indicator: N
Discr Residue Indicator: N
Discr Partial Reject Indicator: N
Discr Full Reject Indicator: N
Manifest Ref Number: Not reported
Alt Facility RCRA ID: Not reported
Alt Facility Sign Date: Not reported
MGMT Method Type Code: H110
Waste Code a: Lead
Waste Code b: Not reported
Waste Code c: Not reported
Waste Code e: Not reported
Waste Code f: Not reported
Waste Code g: Not reported
Waste Code 1: Not reported
Waste Code 2: Not reported
Waste Code 3: Not reported
Waste Code 4: Not reported
Waste Code 5: Not reported
Waste Code 6: Not reported
Quantity: 2500
Units: Pounds
Number of Containers: 1
Container Type: Cargo tanks (tank trucks)
Handling Method: Treat
Specific Gravity: 1

L370 **CON EDISON** **RCRA NonGen / NLR** **1025504774**
SSE **316 BOWERY ST** **E MANIFEST** **NYP005243506**
< 1/8 **NEW YORK, NY 10012**
0.118 mi.
622 ft. **Site 20 of 28 in cluster L**

Relative: **Higher**
Actual: **42 ft.**

RCRA Listings:

Date Form Received by Agency:		20220215
Handler Name:		Con Edison
Handler Address:		Bowery St
Handler City,State,Zip:		NEW YORK, NY 10012
EPA ID:		NYP005243506
Contact Name:		THOMAS TEELING
Contact Address:		IRVING PL 15TH FL NE
Contact City,State,Zip:		NEW YORK, NY 10003
Contact Telephone:		212-460-3770
Contact Fax:		Not reported
Contact Email:		Not reported
Contact Title:		SENIOR SCIENTIST
EPA Region:		02
Land Type:		Not reported
Federal Waste Generator Description:		Not a generator, verified
Non-Notifier:		Not reported
Biennial Report Cycle:		Not reported
Accessibility:		Not reported
Active Site Indicator:		Not reported
State District Owner:		Ny
State District:		NYSDEC R2
Mailing Address:		IRVING PL 15TH FL NE
Mailing City,State,Zip:		NEW YORK, NY 10003
Owner Name:	Not reported	
Owner Type:		Not reported
Operator Name:	Not reported	
Operator Type:		Not reported
Short-Term Generator Activity:		No
Importer Activity:		No
Mixed Waste Generator:		No
Transporter Activity:		No
Transfer Facility Activity:		No
Recycler Activity with Storage:		No
Small Quantity On-Site Burner Exemption:		No
Smelting Melting and Refining Furnace Exemption:		No
Underground Injection Control:		No
Off-Site Waste Receipt:		No
Universal Waste Indicator:		No
Universal Waste Destination Facility:		No
Federal Universal Waste:		No
Active Site State-Reg Handler:		---
Federal Facility Indicator:		Not reported
Hazardous Secondary Material Indicator:		N
Sub-Part K Indicator:		Not reported
2018 GPRA Permit Baseline:		Not on the Baseline
2018 GPRA Renewals Baseline:		Not on the Baseline
202 GPRA Corrective Action Baseline:		No
Subject to Corrective Action Universe:		No
Non-TSDFs Where RCRA CA has Been Imposed Universe:		No
Corrective Action Priority Ranking:		No NCAPS ranking
Environmental Control Indicator:		No
Institutional Control Indicator:		No

CON EDISON (Continued) **1025504774**

Human Exposure Controls Indicator:	N/A
Groundwater Controls Indicator:	N/A
Significant Non-Complier Universe:	No
Unaddressed Significant Non-Complier Universe:	No
Addressed Significant Non-Complier Universe:	No
Significant Non-Complier With a Compliance Schedule Universe:	No
Financial Assurance Required:	Not reported
Handler Date of Last Change:	20220215
Recognized Trader-Importer:	No
Recognized Trader-Exporter:	No
Importer of Spent Lead Acid Batteries:	No
Exporter of Spent Lead Acid Batteries:	No
Recycler Activity Without Storage:	No
Manifest Broker:	No
Sub-Part P Indicator:	No

Historic Generators:

Receive Date:	20220215
Handler Name: CON EDISON	
Federal Waste Generator Description:	Not a generator, verified
State District Owner:	Ny
Large Quantity Handler of Universal Waste:	No
Recognized Trader Importer:	No
Recognized Trader Exporter:	No
Spent Lead Acid Battery Importer:	No
Spent Lead Acid Battery Exporter:	No
Current Record:	Yes
Non Storage Recycler Activity:	No
Electronic Manifest Broker:	No

Receive Date:	20190528
Handler Name: CON EDISON	
Federal Waste Generator Description:	Very Small Quantity Generator (formerly Conditionally-Exempt Small Quantity Generator
State District Owner:	Ny
Large Quantity Handler of Universal Waste:	No
Recognized Trader Importer:	No
Recognized Trader Exporter:	No
Spent Lead Acid Battery Importer:	No
Spent Lead Acid Battery Exporter:	No
Current Record:	No
Non Storage Recycler Activity:	No
Electronic Manifest Broker:	No

List of NAICS Codes and Descriptions:

NAICS Codes:	No NAICS Codes Found

Facility Has Received Notices of Violations:

Violations:	No Violations Found

Evaluation Action Summary:

Evaluations:	No Evaluations Found

CON EDISON (Continued) **1025504774**

E MANIFEST:

Manifest Tracking Number:	013198634FLE
Last Updated Date:	20190829
Shipped Date:	20190528
Received Date:	20190717
Manifest Status:	Signed
Submission Type:	DataImage5Copy
Origin Type:	Web
Generator EPA ID:	NYP005243506
Generator Name:	Con Edison
Generator Location Street Number:	Not reported
Generator Location Street 1:	316 BOWERY ST
Generator Location Street 2:	Not reported
Generator Location City:	NEW YORK
Generator Location State:	NY
Generator Location Zip:	10012
Generator Mail Street Number:	Not reported
Generator Mail Street 1:	4 IRVING PL, 15TH FL NE
Generator Mail Street 2:	Not reported
Generator Mail City:	NEW YORK
Generator Mail Zip:	10003
Generator Mail State:	NY
Generator Contact Company Name:	Not reported
Designated Facility EPA ID:	NYR000211540
Designated Facility Name:	Tci Of Ny Llc
Designated Facility Mail Street Number:	Not reported
Designated Facility Mail Street 1:	Not reported
Designated Facility Mail Street 2:	PO BOX 936
Designated Facility Mail City:	COEYMANS
Designated Facility Mail Zip:	12045
Designated Facility Mail State:	NY
Designated Facility Location Street Number:	Not reported
Designated Facility Location Street 1:	99 COEYMANS INDUSTRIAL PARK LANE
Designated Facility Location Street 2:	Not reported
Designated Facility Location City:	COEYMANS
Designated Facility Location Zip:	12045
Designated Facility Location State:	NY
Designated Facility Contact Company Name:	Not reported
Manifest Residue Indicator:	N
Rejection Indicator:	N

Transporter:

Manifest Tracking Number:	013198634FLE
Transporter Line Number:	1
Transporter EPA ID:	MAC300016672
Transporter Name:	Triumvirate Environmental Inc

Waste Line:

Manifest Tracking Number:	013198634FLE
Waste Line Number:	1
U.S. DOT Hazardous Indicator:	N
U.S. DOT ID Number:	Not reported
U.S. DOT Description:	Not reported
Non-Hazardous Waste Description:	Non-Rcra, Non-Dot (Pilc Cables)
Number of Containers:	1
Container Type Code:	CM

CON EDISON (Continued) **1025504774**

Container Type Description:	Metal boxes, cartons, cases (including roll offs)
Waste Quantity:	3000
Quantity Unit of Measure Code:	P
Quantity Unit of Measure Description:	Pounds
Waste Quantity, in Tons:	1.5
Acute Waste Quantity, in Tons:	0
Non-Acute Waste Quantity, in Tons:	1.5
Waste Quantity, in Kilograms:	1360.545
Acute Waste Quantity, in Kilograms:	0
Non-Acute Waste Quantity, in Kilorgrams:	1360.545
Management Method Code:	Not reported
Management Method Description:	Not reported
Waste Residue Indicator:	N
Quantity Discrepancy Indicator:	Y
Waste Type Discrepancy Indicator:	N
Waste Density:	Not reported
Waste Density Unit of Measure Code:	Not reported
Waste Density Unit of Measure Description:	Not reported
Form Code:	Not reported
Form Code Description:	Not reported
Source Code:	Not reported
Source Code Description:	Not reported
Waste Minimization Code:	Not reported
Waste Minimization Code Description:	Not reported
Consent Number:	Not reported
EPA Waste Indicator:	N
Federal Waste Codes:	Not reported
Quantity Haz Kg:	0
Quantity Haz Tons:	0
Quantity Non Haz Kg:	1360.545
Quantity Non Haz Tons:	1.5
State Waste Codes:	NY-L

L371 **CON EDISON** **NY MANIFEST** **S130581521**
SSE **316 BOWERY ST** **N/A**
< 1/8 **NEW YORK, NY 10012**
0.118 mi.
622 ft. **Site 21 of 28 in cluster L**

Relative: **Higher**

Actual: **42 ft.**

NY MANIFEST:

EPA ID:	NYP005243506
Country:	USA
Name:	Con Edison
Address:	316 BOWERY ST
Address 2:	Not reported
City,State,Zip:	NEW YORK, NY 10012
Zip 4:	Not reported
Location Address 1:	316 BOWERY ST
Location Address 2:	Not reported
Location City,State,Zip:	NEW YORK, NY 10012
Location Zip 4:	Not reported
Facility Status:	Not reported
Total Tanks:	Not reported
Code:	BP

Mailing:

Mailing Name:	Con Edison
Mailing Contact:	Con Edison

CON EDISON (Continued) **S130581521**

Mailing Address 1:	4 IRVING PL 15TH FL NE
Mailing Address 2:	Not reported
Mailing City,State,Zip:	NEW YORK, NY 10003
Mailing Zip 4:	Not reported
Mailing Country:	USA
Mailing Phone:	Not reported

L372 **GOUVERNEUR & CO** **EDR Hist Cleaner** **1018473945**
South **10 BLEECKER ST APT 4A** **N/A**
< 1/8 **NEW YORK, NY 10012**
0.118 mi.
625 ft. **Site 22 of 28 in cluster L**

Relative: EDR Hist Cleaner
Higher

Actual: **43 ft.**

Year:	Name:	Type:
1992	GOUVERNEUR & CO	Laundry And Drycleaner Agents
1993	GOUVERNEUR & CO	Laundry And Drycleaner Agents
1994	GOUVERNEUR & CO	Laundry And Drycleaner Agents
1995	GOUVERNEUR & CO	Laundry And Drycleaner Agents
1996	GOUVERNEUR & CO	Laundry And Drycleaner Agents
1997	GOUVERNEUR & CO	Laundry And Drycleaner Agents
1998	GOUVERNEUR & CO	Laundry And Drycleaner Agents
1999	GOUVERNEUR & CO	Laundry And Drycleaner Agents
2000	GOUVERNEUR & CO	Laundry And Drycleaner Agents
2001	GOUVERNEUR & CO	Laundry And Drycleaner Agents
2002	GOUVERNEUR & CO	Laundry And Drycleaner Agents
2003	GOUVERNEUR & CO	Laundry And Drycleaner Agents
2004	GOUVERNEUR & CO	Laundry And Drycleaner Agents
2005	GOUVERNEUR & CO	Laundry And Drycleaner Agents
2006	GOUVERNEUR & CO	Laundry And Drycleaner Agents
2007	GOUVERNEUR & CO	Laundry And Drycleaner Agents
2008	GOUVERNEUR & CO	Laundry And Drycleaner Agents

K373 **66 68 E 4TH STREET ENTITY INC** **EDR Hist Auto** **1021207444**
ESE **66 E 4TH ST** **N/A**
< 1/8 **NEW YORK, NY 10003**
0.118 mi.
625 ft. **Site 23 of 25 in cluster K**

Relative: EDR Hist Auto
Lower

Actual: **39 ft.**

Year:	Name:	Type:
2005	66 68 E 4TH STREET ENTITY INC	Gasoline Service Stations, NEC
2006	66 68 E 4TH STREET ENTITY INC	Gasoline Service Stations, NEC
2007	66 68 E 4TH STREET ENTITY INC	Gasoline Service Stations, NEC
2008	66 68 E 4TH STREET ENTITY INC	Gasoline Service Stations, NEC
2010	66 68 E 4TH STREET ENTITY INC	Gasoline Service Stations, NEC
2011	66 68 E 4TH STREET ENTITY INC	Gasoline Service Stations, NEC
2012	66 68 E 4TH STREET ENTITY INC	Gasoline Service Stations, NEC
2013	66 68 E 4TH STREET ENTITY INC	Gasoline Service Stations, NEC
2014	66 68 E 4TH STREET ENTITY INC	Gasoline Service Stations, NEC

O374 **CON EDISON SERVICE BOX: 1076** **RCRA NonGen / NLR** **1016970688**
ENE **200-202 E 6TH ST & COOPER SQ E OF** **NY MANIFEST** **NYP004444089**
< 1/8 **NEW YORK, NY 10003**
0.119 mi.
626 ft. **Site 5 of 19 in cluster O**

Relative: **Lower**

Actual: **40 ft.**

RCRA Listings:

Date Form Received by Agency:		20140317
Handler Name:		Con Edison Service Box: 1076
Handler Address:		E 6th St & Cooper Sq E Of
Handler City,State,Zip:		NEW YORK, NY 10003
EPA ID:		NYP004444089
Contact Name:		THOMAS TEELING
Contact Address:		Not reported
Contact City,State,Zip:		Not reported
Contact Telephone:		212-460-3770
Contact Fax:		Not reported
Contact Email:		Not reported
Contact Title:		SENIOR SCIENTIST
EPA Region:		02
Land Type:		Private
Federal Waste Generator Description:		Not a generator, verified
Non-Notifier:		Not reported
Biennial Report Cycle:		Not reported
Accessibility:		Not reported
Active Site Indicator:		Not reported
State District Owner:		Ny
State District:		NYSDEC R2
Mailing Address:		IRVING PL, 15TH FL NE
Mailing City,State,Zip:		NEW YORK, NY 10003
Owner Name:	Not reported	
Owner Type:		Not reported
Operator Name:	Not reported	
Operator Type:		Not reported
Short-Term Generator Activity:		No
Importer Activity:		No
Mixed Waste Generator:		No
Transporter Activity:		No
Transfer Facility Activity:		No
Recycler Activity with Storage:		No
Small Quantity On-Site Burner Exemption:		No
Smelting Melting and Refining Furnace Exemption:		No
Underground Injection Control:		No
Off-Site Waste Receipt:		No
Universal Waste Indicator:		No
Universal Waste Destination Facility:		No
Federal Universal Waste:		No
Active Site State-Reg Handler:		---
Federal Facility Indicator:		Not reported
Hazardous Secondary Material Indicator:		N
Sub-Part K Indicator:		Not reported
2018 GPRA Permit Baseline:		Not on the Baseline
2018 GPRA Renewals Baseline:		Not on the Baseline
202 GPRA Corrective Action Baseline:		No
Subject to Corrective Action Universe:		No
Non-TSDFs Where RCRA CA has Been Imposed Universe:		No
Corrective Action Priority Ranking:		No NCAPS ranking
Environmental Control Indicator:		No
Institutional Control Indicator:		No

CON EDISON SERVICE BOX: 1076 (Continued) **1016970688**

Human Exposure Controls Indicator:	N/A
Groundwater Controls Indicator:	N/A
Significant Non-Complier Universe:	No
Unaddressed Significant Non-Complier Universe:	No
Addressed Significant Non-Complier Universe:	No
Significant Non-Complier With a Compliance Schedule Universe:	No
Financial Assurance Required:	Not reported
Handler Date of Last Change:	20141014
Recognized Trader-Importer:	No
Recognized Trader-Exporter:	No
Importer of Spent Lead Acid Batteries:	No
Exporter of Spent Lead Acid Batteries:	No
Recycler Activity Without Storage:	No
Manifest Broker:	No
Sub-Part P Indicator:	No

Historic Generators:

Receive Date:	20140217
Handler Name: CON EDISON SERVICE BOX:	1076
Federal Waste Generator Description:	Very Small Quantity Generator (formerly Conditionally-Exempt Small Quantity Generator
State District Owner:	Ny
Large Quantity Handler of Universal Waste:	No
Recognized Trader Importer:	No
Recognized Trader Exporter:	No
Spent Lead Acid Battery Importer:	No
Spent Lead Acid Battery Exporter:	No
Current Record:	No
Non Storage Recycler Activity:	Not reported
Electronic Manifest Broker:	Not reported

Receive Date:	20140317
Handler Name: CON EDISON SERVICE BOX:	1076
Federal Waste Generator Description:	Not a generator, verified
State District Owner:	Ny
Large Quantity Handler of Universal Waste:	No
Recognized Trader Importer:	No
Recognized Trader Exporter:	No
Spent Lead Acid Battery Importer:	No
Spent Lead Acid Battery Exporter:	No
Current Record:	Yes
Non Storage Recycler Activity:	Not reported
Electronic Manifest Broker:	Not reported

List of NAICS Codes and Descriptions:

NAICS Codes:	No NAICS Codes Found

Facility Has Received Notices of Violations:

Violations:	No Violations Found

Evaluation Action Summary:

Evaluations:	No Evaluations Found

CON EDISON SERVICE BOX: 1076 (Continued) **1016970688**

NY MANIFEST:

EPA ID:	NYP004444089
Country:	USA
Name:	Con Edison
Address:	200-202 E 6TH ST & COOPER SQ E
Address 2:	Not reported
City,State,Zip:	NEW YORK, NY 10003
Zip 4:	Not reported
Location Address 1:	200 E 6TH ST
Location Address 2:	SB1076
Location City,State,Zip:	NEW YORK, NY 10003
Location Zip 4:	Not reported
Facility Status:	Not reported
Total Tanks:	Not reported
Code:	BP

Mailing:

Mailing Name:	Con Edison
Mailing Contact:	Con Edison
Mailing Address 1:	4 IRVING ST
Mailing Address 2:	15TH FL
Mailing City,State,Zip:	NEW YORK, NY 10003
Mailing Zip 4:	Not reported
Mailing Country:	USA
Mailing Phone:	Not reported

Manifest Data:

Document ID:	Not reported
Manifest Status:	Not reported
Trans1 State ID:	NJD003812047
Year:	2018
Trans2 State ID:	Not reported
Generator Ship Date:	02/18/2014
Trans1 Recv Date:	02/18/2014
Trans2 Recv Date:	Not reported
TSD Site Recv Date:	02/26/2014
Part A Recv Date:	Not reported
Part B Recv Date:	Not reported
Generator EPA ID:	NYP004444089
Trans1 EPA ID:	Not reported
Trans2 EPA ID:	Not reported
TSDF ID 1:	NJD991291105
TSDF ID 2:	Not reported
Manifest Tracking Number:	002330080GBF
Import Indicator:	N
Export Indicator:	N
Discr Quantity Indicator:	N
Discr Type Indicator:	N
Discr Residue Indicator:	N
Discr Partial Reject Indicator:	N
Discr Full Reject Indicator:	N
Manifest Ref Number:	Not reported
Alt Facility RCRA ID:	Not reported
Alt Facility Sign Date:	Not reported
MGMT Method Type Code:	H110
Waste Code a:	Lead
Waste Code b:	Not reported

CON EDISON SERVICE BOX: 1076 (Continued) **1016970688**

Waste Code c:	Not reported
Waste Code e:	Not reported
Waste Code f:	Not reported
Waste Code g:	Not reported
Waste Code 1:	Not reported
Waste Code 2:	Not reported
Waste Code 3:	Not reported
Waste Code 4:	Not reported
Waste Code 5:	Not reported
Waste Code 6:	Not reported
Quantity:	400
Units:	Pounds
Number of Containers:	1
Container Type:	Cargo tanks (tank trucks)
Handling Method:	Treat
Specific Gravity:	1

M375 **CON EDISON** **RCRA NonGen / NLR** **1014398198**
SW **48 BLEEKER ST** **NY MANIFEST** **NYP004205498**
< 1/8 **NEW YORK, NY 10029**
0.119 mi.
629 ft. **Site 12 of 19 in cluster M**

Relative: **Higher**

Actual: **42 ft.**

RCRA Listings:

Date Form Received by Agency:	20200413
Handler Name:	Con Edison
Handler Address:	Bleeker St
Handler City,State,Zip:	NEW YORK, NY 10029
EPA ID:	NYP004205498
Contact Name:	Not reported
Contact Address:	Not reported
Contact City,State,Zip:	Not reported
Contact Telephone:	Not reported
Contact Fax:	Not reported
Contact Email:	Not reported
Contact Title:	Not reported
EPA Region:	02
Land Type:	Private
Federal Waste Generator Description:	Not a generator, verified
Non-Notifier:	Not reported
Biennial Report Cycle:	Not reported
Accessibility:	Not reported
Active Site Indicator:	Not reported
State District Owner:	Ny
State District:	NYSDEC R2
Mailing Address:	Not reported
Mailing City,State,Zip:	Not reported
Owner Name:	Not reported
Owner Type:	Not reported
Operator Name:	Not reported
Operator Type:	Not reported
Short-Term Generator Activity:	No
Importer Activity:	No
Mixed Waste Generator:	No
Transporter Activity:	No
Transfer Facility Activity:	No
Recycler Activity with Storage:	No

CON EDISON (Continued) **1014398198**

Small Quantity On-Site Burner Exemption:	No
Smelting Melting and Refining Furnace Exemption:	No
Underground Injection Control:	No
Off-Site Waste Receipt:	No
Universal Waste Indicator:	No
Universal Waste Destination Facility:	No
Federal Universal Waste:	No
Active Site State-Reg Handler:	---
Federal Facility Indicator:	Not reported
Hazardous Secondary Material Indicator:	N
Sub-Part K Indicator:	Not reported
2018 GPRA Permit Baseline:	Not on the Baseline
2018 GPRA Renewals Baseline:	Not on the Baseline
202 GPRA Corrective Action Baseline:	No
Subject to Corrective Action Universe:	No
Non-TSDFs Where RCRA CA has Been Imposed Universe:	No
Corrective Action Priority Ranking:	No NCAPS ranking
Environmental Control Indicator:	No
Institutional Control Indicator:	No
Human Exposure Controls Indicator:	N/A
Groundwater Controls Indicator:	N/A
Significant Non-Complier Universe:	No
Unaddressed Significant Non-Complier Universe:	No
Addressed Significant Non-Complier Universe:	No
Significant Non-Complier With a Compliance Schedule Universe:	No
Financial Assurance Required:	Not reported
Handler Date of Last Change:	20200413
Recognized Trader-Importer:	No
Recognized Trader-Exporter:	No
Importer of Spent Lead Acid Batteries:	No
Exporter of Spent Lead Acid Batteries:	No
Recycler Activity Without Storage:	No
Manifest Broker:	No
Sub-Part P Indicator:	No

Historic Generators:

Receive Date:	20100414
Handler Name: CON EDISON	
Federal Waste Generator Description:	Not a generator, verified
State District Owner:	Ny
Large Quantity Handler of Universal Waste:	No
Recognized Trader Importer:	No
Recognized Trader Exporter:	No
Spent Lead Acid Battery Importer:	No
Spent Lead Acid Battery Exporter:	No
Current Record:	No
Non Storage Recycler Activity:	Not reported
Electronic Manifest Broker:	Not reported

Receive Date:	20200413
Handler Name: CON EDISON	
Federal Waste Generator Description:	Not a generator, verified
State District Owner:	Ny
Large Quantity Handler of Universal Waste:	No
Recognized Trader Importer:	No
Recognized Trader Exporter:	No

CON EDISON (Continued) **1014398198**

Spent Lead Acid Battery Importer: No
Spent Lead Acid Battery Exporter: No
Current Record: Yes
Non Storage Recycler Activity: No
Electronic Manifest Broker: No

List of NAICS Codes and Descriptions:
NAICS Codes: No NAICS Codes Found

Facility Has Received Notices of Violations:
Violations: No Violations Found

Evaluation Action Summary:
Evaluations: No Evaluations Found

NY MANIFEST:
EPA ID: NYP004205498
Country: USA
Name: Consolidated Edison
Address: 48 BLEEKER ST
Address 2: Not reported
City,State,Zip: NEW YORK, NY 10029
Zip 4: Not reported
Location Address 1: 48 BLEEKER ST
Location Address 2: Not reported
Location City,State,Zip: NEW YORK, NY 10001
Location Zip 4: Not reported
Facility Status: Not reported
Total Tanks: Not reported
Code: BP

Mailing:
Mailing Name: Consolidated Edison
Mailing Contact: Tom Teeling
Mailing Address 1: 4 IRVING PLACE RM 828
Mailing Address 2: Not reported
Mailing City,State,Zip: NEW YORK, NY 10003
Mailing Zip 4: Not reported
Mailing Country: USA
Mailing Phone: 2124603770

Manifest Data:
Document ID: Not reported
Manifest Status: Not reported
Trans1 State ID: NYD006982359
Year: 2018
Trans2 State ID: Not reported
Generator Ship Date: 04/14/2010
Trans1 Recv Date: 04/14/2010
Trans2 Recv Date: Not reported
TSD Site Recv Date: 04/15/2010
Part A Recv Date: Not reported
Part B Recv Date: Not reported
Generator EPA ID: NYP004205498

CON EDISON (Continued) **1014398198**

Trans1 EPA ID:	Not reported
Trans2 EPA ID:	Not reported
TSDF ID 1:	NYD980593636
TSDF ID 2:	Not reported
Manifest Tracking Number:	001442195FLE
Import Indicator:	N
Export Indicator:	N
Discr Quantity Indicator:	N
Discr Type Indicator:	Y
Discr Residue Indicator:	N
Discr Partial Reject Indicator:	N
Discr Full Reject Indicator:	N
Manifest Ref Number:	Not reported
Alt Facility RCRA ID:	Not reported
Alt Facility Sign Date:	Not reported
MGMT Method Type Code:	H141
Waste Code a:	Benzene
Waste Code b:	Not reported
Waste Code c:	Not reported
Waste Code e:	Not reported
Waste Code f:	Not reported
Waste Code g:	Not reported
Waste Code 1:	Not reported
Waste Code 2:	Not reported
Waste Code 3:	Not reported
Waste Code 4:	Not reported
Waste Code 5:	Not reported
Waste Code 6:	Not reported
Quantity:	50
Units:	Pounds
Number of Containers:	1
Container Type:	Metal drums, barrels, kegs
Handling Method:	Landfill
Specific Gravity:	1

Document ID:	Not reported
Manifest Status:	Not reported
Trans1 State ID:	NYD006982359
Year:	2018
Trans2 State ID:	Not reported
Generator Ship Date:	04/14/2010
Trans1 Recv Date:	04/14/2010
Trans2 Recv Date:	Not reported
TSD Site Recv Date:	04/15/2010
Part A Recv Date:	Not reported
Part B Recv Date:	Not reported
Generator EPA ID:	NYP004205498
Trans1 EPA ID:	Not reported
Trans2 EPA ID:	Not reported
TSDF ID 1:	NYD980593636
TSDF ID 2:	Not reported
Manifest Tracking Number:	001442195FLE
Import Indicator:	N
Export Indicator:	N
Discr Quantity Indicator:	N
Discr Type Indicator:	Y
Discr Residue Indicator:	N

CON EDISON (Continued) **1014398198**

Discr Partial Reject Indicator:	N
Discr Full Reject Indicator:	N
Manifest Ref Number:	Not reported
Alt Facility RCRA ID:	Not reported
Alt Facility Sign Date:	Not reported
MGMT Method Type Code:	H141
Waste Code a:	Benzene
Waste Code b:	Not reported
Waste Code c:	Not reported
Waste Code e:	Not reported
Waste Code f:	Not reported
Waste Code g:	Not reported
Waste Code 1:	Not reported
Waste Code 2:	Not reported
Waste Code 3:	Not reported
Waste Code 4:	Not reported
Waste Code 5:	Not reported
Waste Code 6:	Not reported
Quantity:	100
Units:	Gallons (liquids only)
Number of Containers:	2
Container Type:	Metal drums, barrels, kegs
Handling Method:	Burn
Specific Gravity:	1

O376 **215 E. 5TH ST** **NY Spills** **S102673052**
East **215 E. 5TH ST** **N/A**
< 1/8 **MANHATTAN, NY**
0.119 mi.
630 ft. **Site 6 of 19 in cluster O**

Relative: **Lower**
Actual: **39 ft.**

SPILLS:

Name:	215 E. 5TH ST
Address:	215 E. 5TH ST
City,State,Zip:	MANHATTAN, NY
Spill Number/Closed Date:	9510011 / 1995-11-14
Facility ID:	9510011
Facility Type:	ER
DER Facility ID:	117899
Site ID:	137877
DEC Region:	2
Spill Cause:	Human Error
Spill Class:	D4
SWIS:	3101
Spill Date:	1995-11-11
Investigator:	MCTIBBE
Referred To:	Not reported
Reported to Dept:	1995-11-11
CID:	322
Water Affected:	Not reported
Spill Source:	Commercial/Industrial
Spill Notifier:	Citizen
Cleanup Ceased:	Not reported
Cleanup Meets Std:	False
Last Inspection:	Not reported
Recommended Penalty:	False
UST Trust:	False

215 E. 5TH ST (Continued) **S102673052**

Remediation Phase:	0
Date Entered In Computer:	1995-11-11
Spill Record Last Update:	1998-01-27
Spiller Name:	UNKNOWN
Spiller Company:	ACROSS FROM
Spiller Address:	215 E 5TH ST
Spiller Company:	001
Contact Name:	UNKNOWN
Latitude:	40.7276317
Longitude:	-73.9908634
DEC Memo:	Prior to Sept, 2004 data translation this spill Lead_DEC Field was TIBBE HANDLED BY DEP.
Remarks:	LARGE APT BUILDING REMOVING LAYERS OF LEAD PAINT - PAINT CHIPS ARE GOING INTO SEWER - REMOVAL BEEN GOING ON FOR WEEK

All Materials:

Site ID:	137877
Operable Unit ID:	1024335
Operable Unit:	01
Material ID:	360937
Material Code:	0055A
Material Name:	paint
Case No.:	Not reported
Material FA:	Other
Quantity:	.00
Units:	G
Recovered:	.00
Resource Affected:	Sewer
Oxygenate:	Not reported

J377 **CON EDISON SERVICE BOX: 27235** **RCRA NonGen / NLR** **1016968001**
West **657 BROADWAY** **NY MANIFEST** **NYP004416020**
< 1/8 **NEW YORK, NY 10012**
0.119 mi.
630 ft. **Site 12 of 15 in cluster J**

Relative: **Lower**
Actual: **39 ft.**

RCRA Listings:

Date Form Received by Agency:	20140210
Handler Name:	Con Edison Service Box: 27235
Handler Address:	Broadway
Handler City,State,Zip:	NEW YORK, NY 10012
EPA ID:	NYP004416020
Contact Name:	THOMAS TEELING
Contact Address:	Not reported
Contact City,State,Zip:	Not reported
Contact Telephone:	212-460-3770
Contact Fax:	Not reported
Contact Email:	Not reported
Contact Title:	SENIOR SCIENTIST
EPA Region:	02
Land Type:	Private
Federal Waste Generator Description:	Not a generator, verified
Non-Notifier:	Not reported
Biennial Report Cycle:	Not reported
Accessibility:	Not reported
Active Site Indicator:	Not reported
State District Owner:	Ny

CON EDISON SERVICE BOX: 27235 (Continued) **1016968001**

State District:		NYSDEC R2
Mailing Address:		IRVING PL, 15TH FL NE
Mailing City,State,Zip:		NEW YORK, NY 10003
Owner Name:	Not reported	
Owner Type:		Not reported
Operator Name:	Not reported	
Operator Type:		Not reported
Short-Term Generator Activity:		No
Importer Activity:		No
Mixed Waste Generator:		No
Transporter Activity:		No
Transfer Facility Activity:		No
Recycler Activity with Storage:		No
Small Quantity On-Site Burner Exemption:		No
Smelting Melting and Refining Furnace Exemption:		No
Underground Injection Control:		No
Off-Site Waste Receipt:		No
Universal Waste Indicator:		No
Universal Waste Destination Facility:		No
Federal Universal Waste:		No
Active Site State-Reg Handler:		---
Federal Facility Indicator:		Not reported
Hazardous Secondary Material Indicator:		N
Sub-Part K Indicator:		Not reported
2018 GPRA Permit Baseline:		Not on the Baseline
2018 GPRA Renewals Baseline:		Not on the Baseline
202 GPRA Corrective Action Baseline:		No
Subject to Corrective Action Universe:		No
Non-TSDFs Where RCRA CA has Been Imposed Universe:		No
Corrective Action Priority Ranking:		No NCAPS ranking
Environmental Control Indicator:		No
Institutional Control Indicator:		No
Human Exposure Controls Indicator:		N/A
Groundwater Controls Indicator:		N/A
Significant Non-Complier Universe:		No
Unaddressed Significant Non-Complier Universe:		No
Addressed Significant Non-Complier Universe:		No
Significant Non-Complier With a Compliance Schedule Universe:		No
Financial Assurance Required:		Not reported
Handler Date of Last Change:		20141014
Recognized Trader-Importer:		No
Recognized Trader-Exporter:		No
Importer of Spent Lead Acid Batteries:		No
Exporter of Spent Lead Acid Batteries:		No
Recycler Activity Without Storage:		No
Manifest Broker:		No
Sub-Part P Indicator:		No

Historic Generators:

Receive Date:		20140110
Handler Name:	CON EDISON SERVICE BOX:	27235
Federal Waste Generator Description:		Very Small Quantity Generator (formerly Conditionally-Exempt Small Quantity Generator
State District Owner:		Ny
Large Quantity Handler of Universal Waste:		No
Recognized Trader Importer:		No

CON EDISON SERVICE BOX: 27235 (Continued) **1016968001**

Recognized Trader Exporter:	No
Spent Lead Acid Battery Importer:	No
Spent Lead Acid Battery Exporter:	No
Current Record:	No
Non Storage Recycler Activity:	Not reported
Electronic Manifest Broker:	Not reported

Receive Date:	20140210
Handler Name: CON EDISON SERVICE BOX:	27235
Federal Waste Generator Description:	Not a generator, verified
State District Owner:	Ny
Large Quantity Handler of Universal Waste:	No
Recognized Trader Importer:	No
Recognized Trader Exporter:	No
Spent Lead Acid Battery Importer:	No
Spent Lead Acid Battery Exporter:	No
Current Record:	Yes
Non Storage Recycler Activity:	Not reported
Electronic Manifest Broker:	Not reported

List of NAICS Codes and Descriptions:

NAICS Codes:	No NAICS Codes Found

Facility Has Received Notices of Violations:

Violations:	No Violations Found

Evaluation Action Summary:

Evaluations:	No Evaluations Found

NY MANIFEST:

EPA ID:	NYP004416020
Country:	USA
Name:	Con Edison
Address:	657 BROADWAY
Address 2:	Not reported
City,State,Zip:	NEW YORK, NY 10012
Zip 4:	Not reported
Location Address 1:	6567 BROADWAY
Location Address 2:	Not reported
Location City,State,Zip:	NEW YORK, NY 10012
Location Zip 4:	Not reported
Facility Status:	Not reported
Total Tanks:	Not reported
Code:	BP

Mailing:

Mailing Name:	Con Edison
Mailing Contact:	Con Edison
Mailing Address 1:	4 IRVING PLACE
Mailing Address 2:	15TH FL
Mailing City,State,Zip:	NEW YORK, NY 10003
Mailing Zip 4:	Not reported
Mailing Country:	USA
Mailing Phone:	Not reported

CON EDISON SERVICE BOX: 27235 (Continued) **1016968001**

Manifest Data:

Document ID:	Not reported
Manifest Status:	Not reported
Trans1 State ID:	NJD003812047
Year:	2018
Trans2 State ID:	Not reported
Generator Ship Date:	01/10/2014
Trans1 Recv Date:	01/10/2014
Trans2 Recv Date:	Not reported
TSD Site Recv Date:	01/10/2014
Part A Recv Date:	Not reported
Part B Recv Date:	Not reported
Generator EPA ID:	NYP004416020
Trans1 EPA ID:	Not reported
Trans2 EPA ID:	Not reported
TSDF ID 1:	NJD991291105
TSDF ID 2:	Not reported
Manifest Tracking Number:	002328602GBF
Import Indicator:	N
Export Indicator:	N
Discr Quantity Indicator:	N
Discr Type Indicator:	N
Discr Residue Indicator:	N
Discr Partial Reject Indicator:	N
Discr Full Reject Indicator:	N
Manifest Ref Number:	Not reported
Alt Facility RCRA ID:	Not reported
Alt Facility Sign Date:	Not reported
MGMT Method Type Code:	H110
Waste Code a:	Lead
Waste Code b:	Not reported
Waste Code c:	Not reported
Waste Code e:	Not reported
Waste Code f:	Not reported
Waste Code g:	Not reported
Waste Code 1:	Not reported
Waste Code 2:	Not reported
Waste Code 3:	Not reported
Waste Code 4:	Not reported
Waste Code 5:	Not reported
Waste Code 6:	Not reported
Quantity:	300
Units:	Pounds
Number of Containers:	1
Container Type:	Cargo tanks (tank trucks)
Handling Method:	Treat
Specific Gravity:	1

J378 **CON EDISON SERVICE BOX: 27233** **RCRA NonGen / NLR** **1016972475**
West **657 BROADWAY** **NY MANIFEST** **NYP004462529**
< 1/8 **NEW YORK, NY 10012**
0.119 mi.
630 ft. **Site 13 of 15 in cluster J**

Relative: **Lower**

Actual: **39 ft.**

RCRA Listings:

Date Form Received by Agency:		20140410
Handler Name:		Con Edison Service Box: 27233
Handler Address:		Broadway
Handler City,State,Zip:		NEW YORK, NY 10012
EPA ID:		NYP004462529
Contact Name:		THOMAS TEELING
Contact Address:		Not reported
Contact City,State,Zip:		Not reported
Contact Telephone:		212-460-3770
Contact Fax:		Not reported
Contact Email:		Not reported
Contact Title:		SENIOR SCIENTIST
EPA Region:		02
Land Type:		Private
Federal Waste Generator Description:		Not a generator, verified
Non-Notifier:		Not reported
Biennial Report Cycle:		Not reported
Accessibility:		Not reported
Active Site Indicator:		Not reported
State District Owner:		Ny
State District:		NYSDEC R2
Mailing Address:		IRVING PL, 15TH FL NE
Mailing City,State,Zip:		NEW YORK, NY 10003
Owner Name:	Not reported	
Owner Type:		Not reported
Operator Name:	Not reported	
Operator Type:		Not reported
Short-Term Generator Activity:		No
Importer Activity:		No
Mixed Waste Generator:		No
Transporter Activity:		No
Transfer Facility Activity:		No
Recycler Activity with Storage:		No
Small Quantity On-Site Burner Exemption:		No
Smelting Melting and Refining Furnace Exemption:		No
Underground Injection Control:		No
Off-Site Waste Receipt:		No
Universal Waste Indicator:		No
Universal Waste Destination Facility:		No
Federal Universal Waste:		No
Active Site State-Reg Handler:		---
Federal Facility Indicator:		Not reported
Hazardous Secondary Material Indicator:		N
Sub-Part K Indicator:		Not reported
2018 GPRA Permit Baseline:		Not on the Baseline
2018 GPRA Renewals Baseline:		Not on the Baseline
202 GPRA Corrective Action Baseline:		No
Subject to Corrective Action Universe:		No
Non-TSDFs Where RCRA CA has Been Imposed Universe:		No
Corrective Action Priority Ranking:		No NCAPS ranking
Environmental Control Indicator:		No
Institutional Control Indicator:		No

CON EDISON SERVICE BOX: 27233 (Continued) **1016972475**

Human Exposure Controls Indicator:	N/A
Groundwater Controls Indicator:	N/A
Significant Non-Complier Universe:	No
Unaddressed Significant Non-Complier Universe:	No
Addressed Significant Non-Complier Universe:	No
Significant Non-Complier With a Compliance Schedule Universe:	No
Financial Assurance Required:	Not reported
Handler Date of Last Change:	20141014
Recognized Trader-Importer:	No
Recognized Trader-Exporter:	No
Importer of Spent Lead Acid Batteries:	No
Exporter of Spent Lead Acid Batteries:	No
Recycler Activity Without Storage:	No
Manifest Broker:	No
Sub-Part P Indicator:	No

Historic Generators:

Receive Date:	20140310
Handler Name: CON EDISON SERVICE BOX:	27233
Federal Waste Generator Description:	Very Small Quantity Generator (formerly Conditionally-Exempt Small Quantity Generator
State District Owner:	Ny
Large Quantity Handler of Universal Waste:	No
Recognized Trader Importer:	No
Recognized Trader Exporter:	No
Spent Lead Acid Battery Importer:	No
Spent Lead Acid Battery Exporter:	No
Current Record:	No
Non Storage Recycler Activity:	Not reported
Electronic Manifest Broker:	Not reported

Receive Date:	20140410
Handler Name: CON EDISON SERVICE BOX:	27233
Federal Waste Generator Description:	Not a generator, verified
State District Owner:	Ny
Large Quantity Handler of Universal Waste:	No
Recognized Trader Importer:	No
Recognized Trader Exporter:	No
Spent Lead Acid Battery Importer:	No
Spent Lead Acid Battery Exporter:	No
Current Record:	Yes
Non Storage Recycler Activity:	Not reported
Electronic Manifest Broker:	Not reported

List of NAICS Codes and Descriptions:

NAICS Codes:	No NAICS Codes Found

Facility Has Received Notices of Violations:

Violations:	No Violations Found

Evaluation Action Summary:

Evaluations:	No Evaluations Found

CON EDISON SERVICE BOX: 27233 (Continued) **1016972475**

NY MANIFEST:

EPA ID:	NYP004462529
Country:	USA
Name:	Con Edison
Address:	657 BROADWAY
Address 2:	Not reported
City,State,Zip:	NEW YORK, NY 10012
Zip 4:	Not reported
Location Address 1:	F/O 657 BROADWAY
Location Address 2:	SB27233
Location City,State,Zip:	NEW YORK, NY 10012
Location Zip 4:	Not reported
Facility Status:	Not reported
Total Tanks:	Not reported
Code:	BP

Mailing:

Mailing Name:	Con Edison
Mailing Contact:	Con Edision
Mailing Address 1:	4 IRVING PL
Mailing Address 2:	15TH FL
Mailing City,State,Zip:	NEW YORK, NY 10003
Mailing Zip 4:	Not reported
Mailing Country:	USA
Mailing Phone:	Not reported

Manifest Data:

Document ID:	Not reported
Manifest Status:	Not reported
Trans1 State ID:	NJD003812047
Year:	2018
Trans2 State ID:	Not reported
Generator Ship Date:	03/10/2014
Trans1 Recv Date:	03/10/2014
Trans2 Recv Date:	Not reported
TSD Site Recv Date:	03/11/2014
Part A Recv Date:	Not reported
Part B Recv Date:	Not reported
Generator EPA ID:	NYP004462529
Trans1 EPA ID:	Not reported
Trans2 EPA ID:	Not reported
TSDF ID 1:	NJD991291105
TSDF ID 2:	Not reported
Manifest Tracking Number:	002360797GBF
Import Indicator:	N
Export Indicator:	N
Discr Quantity Indicator:	N
Discr Type Indicator:	N
Discr Residue Indicator:	N
Discr Partial Reject Indicator:	N
Discr Full Reject Indicator:	N
Manifest Ref Number:	Not reported
Alt Facility RCRA ID:	Not reported
Alt Facility Sign Date:	Not reported
MGMT Method Type Code:	H110
Waste Code a:	Lead
Waste Code b:	Not reported

CON EDISON SERVICE BOX: 27233 (Continued) **1016972475**

Waste Code c:	Not reported
Waste Code e:	Not reported
Waste Code f:	Not reported
Waste Code g:	Not reported
Waste Code 1:	Not reported
Waste Code 2:	Not reported
Waste Code 3:	Not reported
Waste Code 4:	Not reported
Waste Code 5:	Not reported
Waste Code 6:	Not reported
Quantity:	100
Units:	Pounds
Number of Containers:	1
Container Type:	Cargo tanks (tank trucks)
Handling Method:	Treat
Specific Gravity:	1

J379 **BROADWAY CLEANERS INC** **EDR Hist Cleaner** **1019943763**
West **657 BROADWAY** **N/A**
< 1/8 **NEW YORK, NY 10012**
0.119 mi.
630 ft. **Site 14 of 15 in cluster J**

Relative: EDR Hist Cleaner
Lower

Actual: **39 ft.**

Year:	Name:	Type:
1991	BROADWAY CLEANERS INC	Drycleaning Plants, Except Rugs, NEC

L380 **321 BOWERY COURT LLC** **NY Spills** **S106699864**
SSE **321 BOWERY STREET** **N/A**
< 1/8 **NEW YORK, NY**
0.120 mi.
633 ft. **Site 23 of 28 in cluster L**

Relative: SPILLS:
Lower

Actual: **41 ft.**

Name:	321 BOWERY COURT LLC
Address:	321 BOWERY STREET
City,State,Zip:	NEW YORK, NY
Spill Number/Closed Date:	0107529 / 2002-08-30
Facility ID:	0107529
Facility Type:	ER
DER Facility ID:	178195
Site ID:	215077
DEC Region:	2
Spill Cause:	Other
Spill Class:	C3
SWIS:	3101
Spill Date:	2001-10-23
Investigator:	RMCROSSE
Referred To:	Not reported
Reported to Dept:	2001-10-23
CID:	204
Water Affected:	Not reported
Spill Source:	Gasoline Station or other PBS Facility
Spill Notifier:	Local Agency

321 BOWERY COURT LLC (Continued) **S106699864**

Cleanup Ceased:	Not reported
Cleanup Meets Std:	True
Last Inspection:	Not reported
Recommended Penalty:	False
UST Trust:	True
Remediation Phase:	0
Date Entered In Computer:	2001-10-23
Spill Record Last Update:	2002-08-30
Spiller Name:	GILL SCHULMAN
Spiller Company:	321 BOWERY COURT LLC
Spiller Address:	321 BOWERY STREET
Spiller Company:	001
Contact Name:	SHELLY SCIA SCIA
Latitude:	Not reported
Longitude:	Not reported
DEC Memo:	Prior to Sept, 2004 data translation this spill Lead_DEC Field was CROSSEN 10/23/01 ROBERT CROSSEN/FILE. TALKED WITH SHELLY SCIA, UST FOUND AT OLD STATION THEY DO NOT SEE ANY IMPACTS FROM JUST UNCOVERING. CROSSEN ADVISED TO CALL BACK IF ANY IMPACTS ARE FOUND, OTHER WISE REMOVE THE UST, SAMPLE, SAMPLE AND FILE REPORT. REMOVAL WILL TAKE PLACE THIS WEEK, REPORT DUE 11/30/01 8/30/02 - received tank closure report on 8/28/02 - reviewed report, and found to be satisfactory except for lack of info on historical tank closure - issued conditional NFA letter on 8/30/02, specifying that tanks needed to be registered/closed with PBS. No Further ACtion required, other than the PBS filing. - R. Austin
Remarks:	OLD GAS STATION - TANK FOUND AND MAY BE LEAKING

All Materials:

Site ID:	215077
Operable Unit ID:	845675
Operable Unit:	01
Material ID:	532345
Material Code:	0009
Material Name:	gasoline
Case No.:	Not reported
Material FA:	Petroleum
Quantity:	.00
Units:	G
Recovered:	.00
Resource Affected:	Soil
Oxygenate:	Not reported

L381 **321 BOWERY COURT LLC** **UST FINDER RELEASE** **1029062844**
SSE **321 BOWERY STREET** **N/A**
< 1/8 **NEW YORK, NY 0**
0.120 mi.
633 ft. **Site 24 of 28 in cluster L**

Relative: UST FINDER RELEASE:
Lower

Object ID:	256272
Facility ID:	NY178195
Lust ID:	NY107529

Actual:
41 ft.

321 BOWERY COURT LLC (Continued) **1029062844**

Name:	321 BOWERY COURT LLC
Address:	321 BOWERY STREET
City,State,Zip:	NEW YORK, NY 0
Address Match Type:	Not reported
Reported Date:	2001/10/23 15:59:59+00
Status:	No Further Action
Substance:	Not reported
Population within 1500ft:	20391
Domestic Wells within 1500ft:	0
Land Use:	Developed, High Intensity
Within SPA:	No
SPA PWS Facility ID:	Not reported
SPA Water Type:	Not reported
SPA Facility Type:	Not reported
SPA HUC12:	Not reported
Within WHPA:	No
WHPA PWS Facility ID:	Not reported
WHPA Water Type:	Not reported
WHPA Facility Type:	Not reported
WHPA HUC12:	Not reported
Within 100yr Floodplain:	No
Tribe:	Not reported
EPA Region:	2
NFA Letter 1:	Not reported
NFA Letter 2:	Not reported
NFA Letter 3:	Not reported
NFA Letter 4:	Not reported
Closed With Residual Contaminate:	Not reported
Coordinate Source:	State
X Coord:	-73.99195
Y Coord:	40.7255000000001
Latitude:	40.7254999999999
Longitude:	-73.99195

S382 **CON EDISON SERVICE BOX 37929** **NJ MANIFEST** **S117985269**
NNE **428 LAFAYETTE ST** **N/A**
< 1/8 **NEW YORK, NY 10001**
0.121 mi.
641 ft. **Site 1 of 17 in cluster S**

Relative: NJ MANIFEST:
Lower

EPA ID:	NYP004250148
Name:	CON EDISON SERVICE BOX 37929
Address:	428 LAFAYETTE ST
City,State,Zip:	NEW YORK, NY 10001
County:	Not reported
Mailing Address:	4 IRVING PL, RM 828
Mailing City,State,Zip:	NEW YORK, NY 10003
Telephone:	Not reported
Emergency Telephone:	Not reported
Contact:	BENJAMIN BAMONTE
Comments:	Not reported
SIC Code:	Not reported
County:	NY061
Municipal:	Not reported
Previous EPAID:	Not reported
Generator Flag:	Not reported
Transporter Flag:	Not reported

Actual:
40 ft.

CON EDISON SERVICE BOX 37929 (Continued) **S117985269**

TSDF Flag:	Not reported
Name Change:	Not reported
Date Change:	Not reported

Manifest Data:

EPA ID:	NYP004250148
Manifest Number:	009203842JJK
Date Shipped:	3/21/2012
TSDF EPA ID:	NJD002200046
Transporter EPA ID:	NJ0000027193
Transporter 2 EPA ID:	Not reported
Transporter 3 EPA ID:	Not reported
Transporter 4 EPA ID:	Not reported
Transporter 5 EPA ID:	Not reported
Transporter 6 EPA ID:	Not reported
Transporter 7 EPA ID:	Not reported
Transporter 8 EPA ID:	Not reported
Transporter 9 EPA ID:	Not reported
Transporter 10 EPA ID:	Not reported
Date Trans1 Transported Waste:	Not reported
Date Trans2 Transported Waste:	Not reported
Date Trans3 Transported Waste:	Not reported
Date Trans4 Transported Waste:	Not reported
Date Trans5 Transported Waste:	Not reported
Date Trans6 Transported Waste:	Not reported
Date Trans7 Transported Waste:	Not reported
Date Trans8 Transported Waste:	Not reported
Date Trans9 Transported Waste:	Not reported
Date Trans10 Transported Waste:	Not reported
Date TSDF Received Waste:	Not reported
TSDF EPA Facility Name:	Not reported
QTY Units:	Not reported
Transporter SEQ ID:	Not reported
Transporter-1 Date:	Not reported
Waste SEQ ID:	Not reported
Waste Type Code 2:	Not reported
Waste Type Code 3:	Not reported
Waste Type Code 4:	Not reported
Waste Type Code 5:	Not reported
Waste Type Code 6:	Not reported
Date Accepted:	Not reported
Manifest Discrepancy Type:	Not reported
Data Entry Number:	Not reported
Was Load Rejected:	Not reported
Reason Load Was Rejected:	Not reported

Waste:

Manifest Year:	Not reported
Waste Code:	D008
Hand Code:	Not reported
Quantity:	1,000.00
Unit:	Pounds

S383 **CON EDISON SERVICE BOX 37929** **RCRA NonGen / NLR** **1015747013**
NNE **428 LAFAYETTE ST** **NY MANIFEST** **NYP004250148**
< 1/8 **NEW YORK, NY 10001**
0.121 mi.
641 ft. **Site 2 of 17 in cluster S**

Relative: **Lower**
Actual: **40 ft.**

RCRA Listings:

Date Form Received by Agency:		20120420
Handler Name:		Con Edison Service Box 37929
Handler Address:		Lafayette St
Handler City,State,Zip:		NEW YORK, NY 10001
EPA ID:		NYP004250148
Contact Name:		BENJAMIN BAMONTE
Contact Address:		Not reported
Contact City,State,Zip:		Not reported
Contact Telephone:		212-894-9549
Contact Fax:		Not reported
Contact Email:		Not reported
Contact Title:		OPERATING SUPERVISOR
EPA Region:		02
Land Type:		Private
Federal Waste Generator Description:		Not a generator, verified
Non-Notifier:		Not reported
Biennial Report Cycle:		Not reported
Accessibility:		Not reported
Active Site Indicator:		Not reported
State District Owner:		Ny
State District:		NYSDEC R2
Mailing Address:		4 IRVING PL, RM 828
Mailing City,State,Zip:		NEW YORK, NY 10003
Owner Name:	Not reported	
Owner Type:		Not reported
Operator Name:	Not reported	
Operator Type:		Not reported
Short-Term Generator Activity:		No
Importer Activity:		No
Mixed Waste Generator:		No
Transporter Activity:		No
Transfer Facility Activity:		No
Recycler Activity with Storage:		No
Small Quantity On-Site Burner Exemption:		No
Smelting Melting and Refining Furnace Exemption:		No
Underground Injection Control:		No
Off-Site Waste Receipt:		No
Universal Waste Indicator:		No
Universal Waste Destination Facility:		No
Federal Universal Waste:		No
Active Site State-Reg Handler:		---
Federal Facility Indicator:		Not reported
Hazardous Secondary Material Indicator:		N
Sub-Part K Indicator:		Not reported
2018 GPRA Permit Baseline:		Not on the Baseline
2018 GPRA Renewals Baseline:		Not on the Baseline
202 GPRA Corrective Action Baseline:		No
Subject to Corrective Action Universe:		No
Non-TSDFs Where RCRA CA has Been Imposed Universe:		No
Corrective Action Priority Ranking:		No NCAPS ranking
Environmental Control Indicator:		No
Institutional Control Indicator:		No

CON EDISON SERVICE BOX 37929 (Continued) **1015747013**

Human Exposure Controls Indicator:	N/A
Groundwater Controls Indicator:	N/A
Significant Non-Complier Universe:	No
Unaddressed Significant Non-Complier Universe:	No
Addressed Significant Non-Complier Universe:	No
Significant Non-Complier With a Compliance Schedule Universe:	No
Financial Assurance Required:	Not reported
Handler Date of Last Change:	20120712
Recognized Trader-Importer:	No
Recognized Trader-Exporter:	No
Importer of Spent Lead Acid Batteries:	No
Exporter of Spent Lead Acid Batteries:	No
Recycler Activity Without Storage:	No
Manifest Broker:	No
Sub-Part P Indicator:	No

Historic Generators:

Receive Date:	20120321
Handler Name:	CON EDISON SERVICE BOX 37929
Federal Waste Generator Description:	Very Small Quantity Generator (formerly Conditionally-Exempt Small Quantity Generator
State District Owner:	Ny
Large Quantity Handler of Universal Waste:	No
Recognized Trader Importer:	No
Recognized Trader Exporter:	No
Spent Lead Acid Battery Importer:	No
Spent Lead Acid Battery Exporter:	No
Current Record:	No
Non Storage Recycler Activity:	Not reported
Electronic Manifest Broker:	Not reported

Receive Date:	20120420
Handler Name:	CON EDISON SERVICE BOX 37929
Federal Waste Generator Description:	Not a generator, verified
State District Owner:	Ny
Large Quantity Handler of Universal Waste:	No
Recognized Trader Importer:	No
Recognized Trader Exporter:	No
Spent Lead Acid Battery Importer:	No
Spent Lead Acid Battery Exporter:	No
Current Record:	Yes
Non Storage Recycler Activity:	Not reported
Electronic Manifest Broker:	Not reported

List of NAICS Codes and Descriptions:

NAICS Codes:	No NAICS Codes Found

Facility Has Received Notices of Violations:

Violations:	No Violations Found

Evaluation Action Summary:

Evaluations:	No Evaluations Found

CON EDISON SERVICE BOX 37929 (Continued) **1015747013**

NY MANIFEST:

EPA ID:	NYP004250148
Country:	USA
Name:	Consolidated Edison
Address:	428 LAFAYETTE ST
Address 2:	Not reported
City,State,Zip:	NEW YORK, NY 10001
Zip 4:	Not reported
Location Address 1:	F/O 428 LAFAYETTE ST.
Location Address 2:	Not reported
Location City,State,Zip:	NEW YORK, NY 10001
Location Zip 4:	Not reported
Facility Status:	Not reported
Total Tanks:	Not reported
Code:	BP

Mailing:

Mailing Name:	Consolidated Edison
Mailing Contact:	Tom Teeling
Mailing Address 1:	4 IRVING PLACE 15TH FLOOR
Mailing Address 2:	Not reported
Mailing City,State,Zip:	NEW YORK, NY 10003
Mailing Zip 4:	Not reported
Mailing Country:	USA
Mailing Phone:	2124603770

Manifest Data:

Document ID:	Not reported
Manifest Status:	Not reported
Trans1 State ID:	NJ0000027193
Year:	2018
Trans2 State ID:	Not reported
Generator Ship Date:	03/21/2012
Trans1 Recv Date:	03/21/2012
Trans2 Recv Date:	Not reported
TSD Site Recv Date:	03/21/2012
Part A Recv Date:	Not reported
Part B Recv Date:	Not reported
Generator EPA ID:	NYP004250148
Trans1 EPA ID:	Not reported
Trans2 EPA ID:	Not reported
TSDF ID 1:	NJD002200046
TSDF ID 2:	Not reported
Manifest Tracking Number:	009203842JJK
Import Indicator:	N
Export Indicator:	N
Discr Quantity Indicator:	N
Discr Type Indicator:	N
Discr Residue Indicator:	N
Discr Partial Reject Indicator:	N
Discr Full Reject Indicator:	N
Manifest Ref Number:	Not reported
Alt Facility RCRA ID:	Not reported
Alt Facility Sign Date:	Not reported
MGMT Method Type Code:	H111
Waste Code a:	Lead
Waste Code b:	Not reported

CON EDISON SERVICE BOX 37929 (Continued) **1015747013**

Waste Code c:	Not reported
Waste Code e:	Not reported
Waste Code f:	Not reported
Waste Code g:	Not reported
Waste Code 1:	Not reported
Waste Code 2:	Not reported
Waste Code 3:	Not reported
Waste Code 4:	Not reported
Waste Code 5:	Not reported
Waste Code 6:	Not reported
Quantity:	1000
Units:	Pounds
Number of Containers:	1
Container Type:	Cargo tanks (tank trucks)
Handling Method:	Treat
Specific Gravity:	1

S384 **428-430 LAFAYETTE STREET** **NY AST** **A100407909**
NNE **428-430 LAFAYETTE STREET** **N/A**
< 1/8 **NEW YORK, NY 10003**
0.121 mi.
641 ft. **Site 3 of 17 in cluster S**

Relative:
Lower

Actual:
40 ft.

AST:

Name:	428-430 LAFAYETTE STREET
Address:	428-430 LAFAYETTE STREET
City,State,Zip:	NEW YORK, NY 10003
Region:	STATE
DEC Region:	2
Site Status:	Active
Facility Id:	2-612347
Program Type:	PBS
UTM X:	585123.63841
UTM Y:	4509201.93727
Expiration Date:	11/09/2029
Site Type:	Apartment Building/Office Building

Affiliation Records:

Site Id:	503550
Affiliation Type:	Facility Owner
Company Name:	ROBINSON CALLEN, AS TRUSTEE
Contact Type:	MANAGING AGENT
Contact Name:	JOSHUA SALON
Address1:	5225 CALLINS AVE., APT. 1418
Address2:	Not reported
City:	MIAMI
State:	FL
Zip Code:	33140
Country Code:	001
Phone:	(212) 534-3131
EMail:	Not reported
Fax Number:	Not reported
Modified By:	CGFREEDM
Date Last Modified:	2015-01-08

Site Id:	503550
Affiliation Type:	Mail Contact

428-430 LAFAYETTE STREET (Continued) **A100407909**

Company Name:	SALON REALTY
Contact Type:	Not reported
Contact Name:	JOSHUA SALON
Address1:	316 EAST 89TH ST
Address2:	Not reported
City:	NEW YORK
State:	NY
Zip Code:	10128
Country Code:	001
Phone:	(212) 534-3131
EMail:	JOSHUA@SALONREALTY.COM
Fax Number:	Not reported
Modified By:	nFormUpd
Date Last Modified:	2024-08-29

Site Id:	503550
Affiliation Type:	Emergency Contact
Company Name:	ROBINSON CALLEN, AS TRUSTEE
Contact Type:	Not reported
Contact Name:	JOSHUA SALON
Address1:	Not reported
Address2:	Not reported
City:	Not reported
State:	NN
Zip Code:	Not reported
Country Code:	001
Phone:	(212) 534-3131
EMail:	Not reported
Fax Number:	Not reported
Modified By:	nFormUpd
Date Last Modified:	2024-08-29

Site Id:	503550
Affiliation Type:	Facility Operator
Company Name:	FERNANDO GALLARDO
Contact Type:	Not reported
Contact Name:	FERNANDO GALLARDO
Address1:	316 E 89TH ST
Address2:	Not reported
City:	NEW YORK
State:	NY
Zip Code:	10128
Country Code:	001
Phone:	(347) 634-6872
EMail:	JOSHUA@SALONREALTY.COM
Fax Number:	Not reported
Modified By:	nFormUpd
Date Last Modified:	2024-08-29

Tank Info:

Tank Number:	001
Tank Id:	254115

Equipment Records:

K00 - Spill Prevention - None
A00 - Tank Internal Protection - None

428-430 LAFAYETTE STREET (Continued) **A100407909**

B01 - Tank External Protection - Painted/Asphalt Coating
D01 - Pipe Type - Steel/Carbon Steel/Iron
E00 - Piping Secondary Containment - None
F01 - Pipe External Protection - Painted/Asphalt Coating
G00 - Tank Secondary Containment - None
H06 - Tank Leak Detection - Impervious Barrier/Concrete Pad (A/G)
J02 - Dispenser - Suction Dispenser
L00 - Piping Leak Detection - None
C03 - Pipe Location - Aboveground/Underground Combination
I04 - Overfill - Product Level Gauge (A/G)

Tank Location:	Aboveground - contact with impervious barrier... Tank bottom rests on impervious barrier, allowing visual indication of leaks.
Tank Type:	Steel/Carbon Steel/Iron
Tank Status:	In Service
Pipe Model:	Not reported
Install Date:	11/09/2009
Capacity Gallons:	3000
Tightness Test Method:	NN
Date Test:	Not reported
Next Test Date:	Not reported
Date Tank Closed:	Not reported
Register:	True
Modified By:	MJGRIFFI
Last Modified:	05/09/2022
Material Name:	#4 fuel oil (on-site consumption)

O385 **CON EDISON BENZENE AND PCB SPILL TO DIRT** **NY Spills** **S111064548**
ENE **COOPER SQ & EAST 6TH ST** **N/A**
< 1/8 **MANHATTAN, NY**
0.122 mi.
642 ft. **Site 7 of 19 in cluster O**

Relative: SPILLS:
Lower

Actual: Name:	CON EDISON BENZENE AND PCB SPILL TO DIRT
40 ft. Address:	COOPER SQ & EAST 6TH ST
City,State,Zip:	MANHATTAN, NY
Spill Number/Closed Date:	1102669 / 2011-08-09
Facility ID:	1102669
Facility Type:	ER
DER Facility ID:	404769
Site ID:	450189
DEC Region:	2
Spill Cause:	Equipment Failure
Spill Class:	C4
SWIS:	3101
Spill Date:	2011-06-08
Investigator:	RWAUSTIN
Referred To:	Not reported
Reported to Dept:	2011-06-08
CID:	Not reported
Water Affected:	Not reported
Spill Source:	Commercial/Industrial
Spill Notifier:	Responsible Party
Cleanup Ceased:	Not reported
Cleanup Meets Std:	False
Last Inspection:	Not reported
Recommended Penalty:	False
UST Trust:	False

CON EDISON BENZENE AND PCB SPILL TO DIRT (Continued) **S111064548**

Remediation Phase:	0
Date Entered In Computer:	2011-06-08
Spill Record Last Update:	2011-08-09
Spiller Name:	ERT
Spiller Company:	CON EDISON
Spiller Address:	COOPER SQ & EAST 6TH ST
Spiller Company:	999
Contact Name:	ERT
Latitude:	Not reported
Longitude:	Not reported
DEC Memo:	6/9/11-Vought-Primary off-hours spill responder. Spill assigned to DEC Feroze as part of minor Con Ed spill portfolio review and possible closure. Initial EMIS #226103 entered into Cross Reference Field, downloaded into E-docs and deleted from proxy. As per EMIS While removing an abandon gas main at the N/S Cooper SQ. 100' S/O E6 ST ConEd equipment leaked one ounce of liquid on dirt containing PCB and benzene according to past lab results. Spill was immediately cleaned and placed in a soil container. Contractor (Clean Ventures) will dispose of content of cleanup. 8/9/11 - Austin - 1 oz. gas main condensate spilled while abandoned line was being removed - Con Ed contained and cleaned up the spill - See eDocs for additional information - Spill closed - end
Remarks:	PCB spilled from transformer onto soil. Cleanup is complete.

All Materials:

Site ID:	450189
Operable Unit ID:	1200394
Operable Unit:	01
Material ID:	2196812
Material Code:	0854A
Material Name:	benzene
Case No.:	00071432
Material FA:	Hazardous Material
Quantity:	.01
Units:	G
Recovered:	.01
Resource Affected:	Soil
Oxygenate:	Not reported

T386 **LOT 23,TAXBLOCK 460** **NY E DESIGNATION S109527727**
East **224 EAST 5 STREET** **NY NYC LAND USE N/A**
< 1/8 **MANHATTAN, NY**
0.123 mi.
649 ft. **Site 1 of 18 in cluster T**

Relative: **Lower**

Actual: **39 ft.**

E DESIGNATION:

Name:	LOT 23,TAXBLOCK 460
Address:	224 EAST 5 STREET
City,State,Zip:	MANHATTAN, NY
Tax Lot(s):	23
Tax Block:	460
Borough Code:	Not reported
E-No:	E-216

LOT 23,TAXBLOCK 460 (Continued) **S109527727**

Effective Date:	Not reported
Satisfaction Date:	Not reported
Ceqr Number:	07DCP078M
Ulurp Number:	C080397ZMM
Zoning Map No:	Not reported
Description:	Air Quality - #2 Fuel Oil or Natural Gas Heat and Hot Water;Exhaust stack location limitations
Lot Remediation Date:	Not reported

NYC LAND USE:

Name:	Not reported
Address:	224 EAST 5 STREET
City,State,Zip:	MANHATTAN, NY 10003
Latitude:	40.7270620
Longitude:	-73.9901829
Type Of Ownership Code:	X
Owner Name:	AHRC NYC NEW PROJECTS, INC.
Borough:	MN
Tax Block:	460
Tax Lot:	23
Community District:	103
Census Tract 2020:	1003800
Census Block 2020:	10038003000
Census Tract 2010:	38
Census Block 2010:	3000
School District:	01
City Council District:	2
Fire Company:	E028
Police Precinct:	9
Health Center District:	14
Health Area:	6500
Sanitation District Boro:	1
Sanitation District Number:	03
Sanitation Subsection:	3B
Zoning District 1:	R8B: Residential Districts
Zoning District 2:	Not reported
Zoning District 3:	Not reported
Zoning District 4:	Not reported
Commercial Overlay 1:	Not reported
Commercial Overlay 2:	Not reported
Special Purpose District 1:	Not reported
Special Purpose District 2:	Not reported
Special Purpose District 3:	Not reported
Limited Height District:	Not reported
Spill Boundary Indicator:	N
Building Class:	M1: Churches, Synagogues, Etc - Church, Synagogue, Chapel
Land Use Category:	Public Facilities & Institutions
Number Of Easements:	0
Lot Area:	3824
Total Building Floor Area:	5956
Commercial Floor Area:	5956
Residential Floor Area:	0
Office Floor Area:	0
Retail Floor Area:	0
Garage Floor Area:	0
Storage Floor Area:	0

LOT 23,TAXBLOCK 460 (Continued) **S109527727**

Factory Floor Area:	0
Other Floor Area:	5956
Total Building Floor Area Source Code:	2
Number Of Buildings:	1
Number Of Floors:	4.0000000
Residential Units:	0
Total Units:	1
Lot Frontage:	41.4200000
Lot Depth:	92.3300000
Building Frontage:	41.4200000
Building Depth:	42.0000000
Extension Code:	E
Proximity Code:	0
Irregular Lot Code:	N
Lot Type:	5
Basement Type/Grade:	2
Assessed Land Value:	210600.00000
Assessed Total Value:	792450.00000
Exempt Total Value:	792450.00000
Year Built:	1845
Year Altered 1:	2000
Year Altered 2:	0
Historic District Name:	East Village / Lower East Side Historic District
Landmark Status:	Not reported
Built Floor Area Ratio:	1.56000000000
Maximum Allowable Residential Far:	4.00000000000
Maximum Allowable Commercial Far:	0.00000000000
Maximum Allowable Community Facility Far:	4.00000000000
Boro Code:	1
Borough, Tax Block and Lot:	1004600023.00000000
Condominium Number:	Not reported
Census Tract 2:	0038
X Coordinate:	986971
Y Coordinate:	204165
Zoning Map #:	12c
Zoning Map Code:	Not reported
Sanborn Map #:	102 009
Tax Map #:	10205
E-designation Number:	E-216
Apportionment BBL:	Not reported
Apportionment Date:	Not reported
Pluto DTM Base Map Indicator:	1
2007 Flood Insurance Rate Map Indicator:	Not reported
2015 Preliminary Flood Insurance Rate Map Indicator:	Not reported
Version Number:	24v3.1
Changed By DCP:	t

J387 **CON EDISON SERVICE BOX: 27234** **RCRA NonGen / NLR** **1016967999**
West **653 BROADWAY** **NY MANIFEST** **NYP004416004**
< 1/8 **NEW YORK, NY 10012**
0.123 mi.
650 ft. **Site 15 of 15 in cluster J**

Relative: RCRA Listings:
Lower

Date Form Received by Agency:	20140210
Handler Name:	Con Edison Service Box: 27234
Handler Address:	Broadway
Handler City,State,Zip:	NEW YORK, NY 10012

Actual:
38 ft.

CON EDISON SERVICE BOX: 27234 (Continued) **1016967999**

EPA ID:		NYP004416004
Contact Name:		THOMAS TEELING
Contact Address:		Not reported
Contact City,State,Zip:		Not reported
Contact Telephone:		212-460-3770
Contact Fax:		Not reported
Contact Email:		Not reported
Contact Title:		SENIOR SCIENTIST
EPA Region:		02
Land Type:		Private
Federal Waste Generator Description:		Not a generator, verified
Non-Notifier:		Not reported
Biennial Report Cycle:		Not reported
Accessibility:		Not reported
Active Site Indicator:		Not reported
State District Owner:		Ny
State District:		NYSDEC R2
Mailing Address:		IRVING PL, 15TH FL NE
Mailing City,State,Zip:		NEW YORK, NY 10003
Owner Name:	Not reported	
Owner Type:		Not reported
Operator Name:	Not reported	
Operator Type:		Not reported
Short-Term Generator Activity:		No
Importer Activity:		No
Mixed Waste Generator:		No
Transporter Activity:		No
Transfer Facility Activity:		No
Recycler Activity with Storage:		No
Small Quantity On-Site Burner Exemption:		No
Smelting Melting and Refining Furnace Exemption:		No
Underground Injection Control:		No
Off-Site Waste Receipt:		No
Universal Waste Indicator:		No
Universal Waste Destination Facility:		No
Federal Universal Waste:		No
Active Site State-Reg Handler:		---
Federal Facility Indicator:		Not reported
Hazardous Secondary Material Indicator:		N
Sub-Part K Indicator:		Not reported
2018 GPRA Permit Baseline:		Not on the Baseline
2018 GPRA Renewals Baseline:		Not on the Baseline
202 GPRA Corrective Action Baseline:		No
Subject to Corrective Action Universe:		No
Non-TSDFs Where RCRA CA has Been Imposed Universe:		No
Corrective Action Priority Ranking:		No NCAPS ranking
Environmental Control Indicator:		No
Institutional Control Indicator:		No
Human Exposure Controls Indicator:		N/A
Groundwater Controls Indicator:		N/A
Significant Non-Complier Universe:		No
Unaddressed Significant Non-Complier Universe:		No
Addressed Significant Non-Complier Universe:		No
Significant Non-Complier With a Compliance Schedule Universe:		No
Financial Assurance Required:		Not reported
Handler Date of Last Change:		20141014
Recognized Trader-Importer:		No

CON EDISON SERVICE BOX: 27234 (Continued) **1016967999**

Recognized Trader-Exporter:	No
Importer of Spent Lead Acid Batteries:	No
Exporter of Spent Lead Acid Batteries:	No
Recycler Activity Without Storage:	No
Manifest Broker:	No
Sub-Part P Indicator:	No

Historic Generators:

Receive Date:	20140110
Handler Name: CON EDISON SERVICE BOX:	27234
Federal Waste Generator Description:	Very Small Quantity Generator (formerly Conditionally-Exempt Small Quantity Generator
State District Owner:	Ny
Large Quantity Handler of Universal Waste:	No
Recognized Trader Importer:	No
Recognized Trader Exporter:	No
Spent Lead Acid Battery Importer:	No
Spent Lead Acid Battery Exporter:	No
Current Record:	No
Non Storage Recycler Activity:	Not reported
Electronic Manifest Broker:	Not reported

Receive Date:	20140210
Handler Name: CON EDISON SERVICE BOX:	27234
Federal Waste Generator Description:	Not a generator, verified
State District Owner:	Ny
Large Quantity Handler of Universal Waste:	No
Recognized Trader Importer:	No
Recognized Trader Exporter:	No
Spent Lead Acid Battery Importer:	No
Spent Lead Acid Battery Exporter:	No
Current Record:	Yes
Non Storage Recycler Activity:	Not reported
Electronic Manifest Broker:	Not reported

List of NAICS Codes and Descriptions:

NAICS Codes:	No NAICS Codes Found

Facility Has Received Notices of Violations:

Violations:	No Violations Found

Evaluation Action Summary:

Evaluations:	No Evaluations Found

NY MANIFEST:

EPA ID:	NYP004416004
Country:	USA
Name:	Con Edison
Address:	653 BROADWAY
Address 2:	Not reported
City,State,Zip:	NEW YORK, NY 10012
Zip 4:	Not reported
Location Address 1:	653 BROADWAY

CON EDISON SERVICE BOX: 27234 (Continued) **1016967999**

Location Address 2: SB27234
Location City,State,Zip: NEW YORK, NY 10012
Location Zip 4: Not reported
Facility Status: Not reported
Total Tanks: Not reported
Code: BP

Mailing:
Mailing Name: Con Edison
Mailing Contact: Con Edison
Mailing Address 1: 4 IRVING PLACE
Mailing Address 2: 15TH FL
Mailing City,State,Zip: NEW YORK, NY 10003
Mailing Zip 4: Not reported
Mailing Country: USA
Mailing Phone: Not reported

Manifest Data:
Document ID: Not reported
Manifest Status: Not reported
Trans1 State ID: NJD003812047
Year: 2018
Trans2 State ID: Not reported
Generator Ship Date: 01/10/2014
Trans1 Recv Date: 01/10/2014
Trans2 Recv Date: Not reported
TSD Site Recv Date: 01/10/2014
Part A Recv Date: Not reported
Part B Recv Date: Not reported
Generator EPA ID: NYP004416004
Trans1 EPA ID: Not reported
Trans2 EPA ID: Not reported
TSDF ID 1: NJD991291105
TSDF ID 2: Not reported
Manifest Tracking Number: 002328603GBF
Import Indicator: N
Export Indicator: N
Discr Quantity Indicator: N
Discr Type Indicator: N
Discr Residue Indicator: N
Discr Partial Reject Indicator: N
Discr Full Reject Indicator: N
Manifest Ref Number: Not reported
Alt Facility RCRA ID: Not reported
Alt Facility Sign Date: Not reported
MGMT Method Type Code: H110
Waste Code a: Lead
Waste Code b: Not reported
Waste Code c: Not reported
Waste Code e: Not reported
Waste Code f: Not reported
Waste Code g: Not reported
Waste Code 1: Not reported
Waste Code 2: Not reported
Waste Code 3: Not reported
Waste Code 4: Not reported
Waste Code 5: Not reported

CON EDISON SERVICE BOX: 27234 (Continued) **1016967999**

Waste Code 6:	Not reported
Quantity:	300
Units:	Pounds
Number of Containers:	1
Container Type:	Cargo tanks (tank trucks)
Handling Method:	Treat
Specific Gravity:	1

O388 **CON EDISON SERVICE BOX: 30964** **NJ MANIFEST** **S117986895**
ENE **41-55 COOPER SQ FRONT OF** **N/A**
< 1/8 **NEW YORK, NY 10003**
0.124 mi.
654 ft. **Site 8 of 19 in cluster O**

Relative:
Lower

Actual:
40 ft.

NJ MANIFEST:

EPA ID:	NYP004276036
Name:	CON EDISON SERVICE BOX: 30964
Address:	41-55 COOPER SQ FRONT OF
City,State,Zip:	NEW YORK, NY 10003
County:	Not reported
Mailing Address:	IRVING PL, RM 828
Mailing City,State,Zip:	NEW YORK, NY 10003
Telephone:	Not reported
Emergency Telephone:	Not reported
Contact:	BENJAMIN BAMONTE
Comments:	Not reported
SIC Code:	Not reported
County:	NY061
Municipal:	Not reported
Previous EPAID:	Not reported
Generator Flag:	Not reported
Transporter Flag:	Not reported
TSDF Flag:	Not reported
Name Change:	Not reported
Date Change:	Not reported

Manifest Data:

EPA ID:	NYP004276036
Manifest Number:	010456424JJK
Date Shipped:	10/24/2012
TSDF EPA ID:	NJD002200046
Transporter EPA ID:	NJ0000027193
Transporter 2 EPA ID:	Not reported
Transporter 3 EPA ID:	Not reported
Transporter 4 EPA ID:	Not reported
Transporter 5 EPA ID:	Not reported
Transporter 6 EPA ID:	Not reported
Transporter 7 EPA ID:	Not reported
Transporter 8 EPA ID:	Not reported
Transporter 9 EPA ID:	Not reported
Transporter 10 EPA ID:	Not reported
Date Trans1 Transported Waste:	Not reported
Date Trans2 Transported Waste:	Not reported
Date Trans3 Transported Waste:	Not reported
Date Trans4 Transported Waste:	Not reported
Date Trans5 Transported Waste:	Not reported
Date Trans6 Transported Waste:	Not reported

CON EDISON SERVICE BOX: 30964 (Continued) **S117986895**

Date Trans7 Transported Waste:	Not reported
Date Trans8 Transported Waste:	Not reported
Date Trans9 Transported Waste:	Not reported
Date Trans10 Transported Waste:	Not reported
Date TSDF Received Waste:	Not reported
TSDF EPA Facility Name:	Not reported
QTY Units:	Not reported
Transporter SEQ ID:	Not reported
Transporter-1 Date:	Not reported
Waste SEQ ID:	Not reported
Waste Type Code 2:	Not reported
Waste Type Code 3:	Not reported
Waste Type Code 4:	Not reported
Waste Type Code 5:	Not reported
Waste Type Code 6:	Not reported
Date Accepted:	Not reported
Manifest Discrepancy Type:	Not reported
Data Entry Number:	Not reported
Was Load Rejected:	Not reported
Reason Load Was Rejected:	Not reported

Waste:

Manifest Year:	Not reported
Waste Code:	D008
Hand Code:	Not reported
Quantity:	1,500.00
Unit:	Pounds

P389 **250 MERCER SQ OWNER CORP** **NY AST** **U003390463**
WNW **250 MERCER ST** **N/A**
< 1/8 **NEW YORK, NY 10012**
0.124 mi.
655 ft. **Site 3 of 19 in cluster P**

Relative:
Lower

Actual:
38 ft.

AST:

Name:	250 MERCER SQ OWNER CORP
Address:	250 MERCER ST
City,State,Zip:	NEW YORK, NY 10012
Region:	STATE
DEC Region:	2
Site Status:	Active
Facility Id:	2-146439
Program Type:	PBS
UTM X:	584843.24516
UTM Y:	4509091.81618
Expiration Date:	08/26/2027
Site Type:	Apartment Building/Office Building

Affiliation Records:

Site Id:	4247
Affiliation Type:	Mail Contact
Company Name:	DOULGAS ELLIMAN PROPERTY MGMT
Contact Type:	Not reported
Contact Name:	PATRICIA PETTWAY-BROWN
Address1:	675 THIRD AVENUE
Address2:	5TH FLOOR
City:	NEW YORK

250 MERCER SQ OWNER CORP (Continued) **U003390463**

State: NY
Zip Code: 10017
Country Code: 001
Phone: (212) 350-2846
EMail: PATRICIA.PETTWAY-BROWN@ELLIMANPM.COM
Fax Number: Not reported
Modified By: JSMACRI
Date Last Modified: 2022-08-02

Site Id: 4247
Affiliation Type: Emergency Contact
Company Name: MERCER SQUARE OWNERS CORP.
Contact Type: Not reported
Contact Name: MOISES RIVERA
Address1: Not reported
Address2: Not reported
City: Not reported
State: NN
Zip Code: Not reported
Country Code: 999
Phone: (212) 254-5856
EMail: Not reported
Fax Number: Not reported
Modified By: ACDANIEL
Date Last Modified: 2024-08-06

Site Id: 4247
Affiliation Type: Facility Operator
Company Name: MERCER SQUARE OWNERS CORP.
Contact Type: Not reported
Contact Name: MOISES RIVERA
Address1: Not reported
Address2: Not reported
City: Not reported
State: NN
Zip Code: Not reported
Country Code: 999
Phone: (212) 254-5856
EMail: Not reported
Fax Number: Not reported
Modified By: ACDANIEL
Date Last Modified: 2024-08-06

Site Id: 4247
Affiliation Type: Facility Owner
Company Name: MERCER SQUARE OWNERS CORP.
Contact Type: MANAGING REPRESENTATIVE
Contact Name: DAVID CHAN
Address1: 250 MERCER STREET
Address2: Not reported
City: NEW YORK
State: NY
Zip Code: 10012
Country Code: 001
Phone: (212) 473-6288
EMail: Not reported
Fax Number: Not reported

250 MERCER SQ OWNER CORP (Continued) **U003390463**

Modified By: DAFRANCI
Date Last Modified: 2024-10-04

Tank Info:

Tank Number: 001
Tank Id: 19197
Material Code: 0003
Common Name of Substance: #6 Fuel Oil (On-Site Consumption)

Equipment Records:
C02 - Pipe Location - Underground/On-ground
J02 - Dispenser - Suction Dispenser
A00 - Tank Internal Protection - None
D01 - Pipe Type - Steel/Carbon Steel/Iron
H00 - Tank Leak Detection - None
L09 - Piping Leak Detection - Exempt Suction Piping
B00 - Tank External Protection - None
F00 - Pipe External Protection - None
G02 - Tank Secondary Containment - Vault (w/access)
I05 - Overfill - Vent Whistle

Tank Location: Aboveground in subterranean vault with access for inspections.....
Tank in subterranean vault but accessible for inspection.
Tank Type: Steel/Carbon Steel/Iron
Tank Status: In Service
Pipe Model: Not reported
Install Date: 09/01/1979
Capacity Gallons: 10000
Tightness Test Method: 34
Date Test: 01/13/2023
Next Test Date: Not reported
Date Tank Closed: Not reported
Register: True
Modified By: ACDANIEL
Last Modified: 08/06/2024
Material Name: #2 fuel oil (on-site consumption)

Tank Number: 002
Tank Id: 19198
Material Code: 9999
Common Name of Substance: Other

Equipment Records:
A00 - Tank Internal Protection - None
D01 - Pipe Type - Steel/Carbon Steel/Iron
H00 - Tank Leak Detection - None
I00 - Overfill - None
G00 - Tank Secondary Containment - None
J02 - Dispenser - Suction Dispenser
B00 - Tank External Protection - None
C00 - Pipe Location - No Piping
F00 - Pipe External Protection - None

Tank Location: Aboveground - on saddles, legs, racks, etc.... Tank bottom is elevated above grade or tank pad, allowing visual inspection.
Tank Type: Steel/Carbon Steel/Iron

250 MERCER SQ OWNER CORP (Continued) **U003390463**

Tank Status:	Closed - Removed
Pipe Model:	Not reported
Install Date:	07/01/1948
Capacity Gallons:	5000
Tightness Test Method:	-
Date Test:	Not reported
Next Test Date:	Not reported
Date Tank Closed:	07/29/2024
Register:	True
Modified By:	DAFRANCI
Last Modified:	10/04/2024
Material Name:	other

P390 **CON EDISON** **NY MANIFEST** **S117066080**
WNW **250 MERCER ST** **N/A**
< 1/8 **NEW YORK, NY 10012**
0.124 mi.
655 ft. **Site 4 of 19 in cluster P**

Relative:
Lower

Actual:
38 ft.

NY MANIFEST:

EPA ID:	NYP004586988
Country:	USA
Name:	Con Edison
Address:	250 MERCER ST
Address 2:	Not reported
City,State,Zip:	NEW YORK, NY 10012
Zip 4:	Not reported
Location Address 1:	250 MERCER ST
Location Address 2:	Not reported
Location City,State,Zip:	NEW YORK, NY 10012
Location Zip 4:	Not reported
Facility Status:	Not reported
Total Tanks:	Not reported
Code:	BP

Mailing:

Mailing Name:	Con Edison
Mailing Contact:	Tom Teeling
Mailing Address 1:	4 IRVING PLACE 15TH FLOOR
Mailing Address 2:	Not reported
Mailing City,State,Zip:	NEW YORK, NY 10003
Mailing Zip 4:	Not reported
Mailing Country:	USA
Mailing Phone:	Not reported

Manifest Data:

Document ID:	Not reported
Manifest Status:	Not reported
Trans1 State ID:	NJD003812047
Year:	2018
Trans2 State ID:	Not reported
Generator Ship Date:	07/07/2014
Trans1 Recv Date:	07/07/2014
Trans2 Recv Date:	Not reported
TSD Site Recv Date:	07/08/2014
Part A Recv Date:	Not reported
Part B Recv Date:	Not reported
Generator EPA ID:	NYP004586988

CON EDISON (Continued) **S117066080**

Trans1 EPA ID:	Not reported
Trans2 EPA ID:	Not reported
TSDF ID 1:	NJD991291105
TSDF ID 2:	Not reported
Manifest Tracking Number:	002423813GBF
Import Indicator:	N
Export Indicator:	N
Discr Quantity Indicator:	N
Discr Type Indicator:	N
Discr Residue Indicator:	N
Discr Partial Reject Indicator:	N
Discr Full Reject Indicator:	N
Manifest Ref Number:	Not reported
Alt Facility RCRA ID:	Not reported
Alt Facility Sign Date:	Not reported
MGMT Method Type Code:	H110
Waste Code a:	Lead
Waste Code b:	Not reported
Waste Code c:	Not reported
Waste Code e:	Not reported
Waste Code f:	Not reported
Waste Code g:	Not reported
Waste Code 1:	Not reported
Waste Code 2:	Not reported
Waste Code 3:	Not reported
Waste Code 4:	Not reported
Waste Code 5:	Not reported
Waste Code 6:	Not reported
Quantity:	5000
Units:	Pounds
Number of Containers:	1
Container Type:	Cargo tanks (tank trucks)
Handling Method:	Treat
Specific Gravity:	1

P391 **CON EDISON - EXTERIOR ST STORAGE YARD** **E MANIFEST** **1031614311**
WNW **248 MERCER ST** **N/A**
< 1/8 **MANHATTAN, NY 10012**
0.124 mi.
657 ft. **Site 5 of 19 in cluster P**

Relative: E MANIFEST:
Lower

Actual:
38 ft.

Manifest Tracking Number:	006748536GBF
Last Updated Date:	20210420
Shipped Date:	20210409
Received Date:	20210409
Manifest Status:	Signed
Submission Type:	DataImage5Copy
Origin Type:	Service
Generator EPA ID:	NYR000114579
Generator Name:	Con Edison - Exterior St Storage Yard
Generator Location Street Number:	Not reported
Generator Location Street 1:	248 MERCER ST
Generator Location Street 2:	Not reported
Generator Location City:	MANHATTAN
Generator Location State:	NY
Generator Location Zip:	10012

CON EDISON - EXTERIOR ST STORAGE YARD (Continued) **1031614311**

Generator Mail Street Number:	Not reported
Generator Mail Street 1:	36 BUTLER STREET
Generator Mail Street 2:	Not reported
Generator Mail City:	ELIZABETH
Generator Mail Zip:	07206
Generator Mail State:	NJ
Generator Contact Company Name:	Not reported
Designated Facility EPA ID:	NJD991291105
Designated Facility Name:	Not reported
Designated Facility Mail Street Number:	105
Designated Facility Mail Street 1:	Not reported
Designated Facility Mail Street 2:	JACOBUS AVE
Designated Facility Mail City:	KEARNY
Designated Facility Mail Zip:	07032
Designated Facility Mail State:	NJ
Designated Facility Location Street Number:	105
Designated Facility Location Street 1:	JACOBUS AVE
Designated Facility Location Street 2:	Not reported
Designated Facility Location City:	KEARNY
Designated Facility Location Zip:	07032
Designated Facility Location State:	NJ
Designated Facility Contact Company Name:	Clean Earth Of North Jersey
Manifest Residue Indicator:	N
Rejection Indicator:	N

Transporter:

Manifest Tracking Number:	006748536GBF
Transporter Line Number:	1
Transporter EPA ID:	NJD003812047
Transporter Name:	Acv Environmental Services Inc.

Waste Line:

Manifest Tracking Number:	006748536GBF
Waste Line Number:	1
U.S. DOT Hazardous Indicator:	Y
U.S. DOT ID Number:	NA3082
U.S. DOT Description:	Rq, Na3082, Hazardous Waste, Liquid N.O.S. (Lead), 9, Pg Iii
Non-Hazardous Waste Description:	Not reported
Number of Containers:	1
Container Type Code:	TT
Container Type Description:	Cargo tanks (tank trucks)
Waste Quantity:	800
Quantity Unit of Measure Code:	P
Quantity Unit of Measure Description:	Pounds
Waste Quantity, in Tons:	0.4
Acute Waste Quantity, in Tons:	0
Non-Acute Waste Quantity, in Tons:	0.4
Waste Quantity, in Kilograms:	362.812
Acute Waste Quantity, in Kilograms:	0
Non-Acute Waste Quantity, in Kilorgrams:	362.812
Management Method Code:	H110
Management Method Description:	STABILIZATION
Waste Residue Indicator:	N
Quantity Discrepancy Indicator:	N
Waste Type Discrepancy Indicator:	N
Waste Density:	Not reported

CON EDISON - EXTERIOR ST STORAGE YARD (Continued) **1031614311**

Waste Density Unit of Measure Code:	Not reported
Waste Density Unit of Measure Description:	Not reported
Form Code:	Not reported
Form Code Description:	Not reported
Source Code:	Not reported
Source Code Description:	Not reported
Waste Minimization Code:	Not reported
Waste Minimization Code Description:	Not reported
Consent Number:	Not reported
EPA Waste Indicator:	Y
Federal Waste Codes:	D008
Quantity Haz Kg:	362.812
Quantity Haz Tons:	0.4
Quantity Non Haz Kg:	0
Quantity Non Haz Tons:	0
State Waste Codes:	NY-T

K392 **75 EAST 4TH STREET** **NY AST** **A100175221**
ESE **75 EAST 4TH STREET** **N/A**
< 1/8 **NYC, NY 10003**
0.124 mi.
657 ft. **Site 24 of 25 in cluster K**

Relative: **Lower**
Actual: **39 ft.**

AST:

Name:	75 EAST 4TH STREET
Address:	75 EAST 4TH STREET
City,State,Zip:	NYC, NY 10003
Region:	STATE
DEC Region:	2
Site Status:	Active
Facility Id:	2-601046
Program Type:	PBS
UTM X:	585270.07620
UTM Y:	4508904.34002
Expiration Date:	06/07/2025
Site Type:	Apartment Building/Office Building

Affiliation Records:

Site Id:	23016
Affiliation Type:	Emergency Contact
Company Name:	COOPER SQUARE MUTUAL HOUSING ASS II
Contact Type:	Not reported
Contact Name:	JOHN ISAZA
Address1:	Not reported
Address2:	Not reported
City:	Not reported
State:	NN
Zip Code:	Not reported
Country Code:	999
Phone:	(212) 671-0554
EMail:	Not reported
Fax Number:	Not reported
Modified By:	MRBARROW
Date Last Modified:	2018-02-21

Site Id:	23016
Affiliation Type:	Facility Owner
Company Name:	COOPER SQUARE MUTUAL HOUSING ASS II

75 EAST 4TH STREET (Continued) **A100175221**

Contact Type:	EXECUTIVE DIRECTOR
Contact Name:	DAVID POWELL
Address1:	59-61 E. 4TH STREET, 4TH FL.
Address2:	Not reported
City:	NEW YORK
State:	NY
Zip Code:	10003
Country Code:	001
Phone:	(212) 477-5340
EMail:	JPOWELL@CSMHA.ORG
Fax Number:	Not reported
Modified By:	JSMACRI
Date Last Modified:	2020-09-30

Site Id:	23016
Affiliation Type:	Mail Contact
Company Name:	COOPER SQUARE MUTUAL HOUSING ASS II
Contact Type:	EXECUTIVE DIRECTOR
Contact Name:	DAVID POWELL
Address1:	59-61 E. 4TH STREET, 4TH FL.
Address2:	Not reported
City:	NEW YORK
State:	NY
Zip Code:	10003
Country Code:	001
Phone:	(212) 477-5340
EMail:	JPOWELL@CSMHA.ORG
Fax Number:	Not reported
Modified By:	JSMACRI
Date Last Modified:	2020-09-30

Site Id:	23016
Affiliation Type:	Facility Operator
Company Name:	75 EAST 4TH STREET
Contact Type:	Not reported
Contact Name:	JOHN ISAZA
Address1:	Not reported
Address2:	Not reported
City:	Not reported
State:	NN
Zip Code:	Not reported
Country Code:	001
Phone:	(212) 477-5340
EMail:	Not reported
Fax Number:	Not reported
Modified By:	MRBARROW
Date Last Modified:	2018-02-21

Tank Info:

Tank Number:	007
Tank Id:	44744
Material Code:	0001
Common Name of Substance:	#2 Fuel Oil (On-Site Consumption)

Equipment Records:

75 EAST 4TH STREET (Continued) **A100175221**

F04 - Pipe External Protection - Fiberglass
G00 - Tank Secondary Containment - None
H06 - Tank Leak Detection - Impervious Barrier/Concrete Pad (A/G)
J02 - Dispenser - Suction Dispenser
K99 - Spill Prevention - Other
A00 - Tank Internal Protection - None
B01 - Tank External Protection - Painted/Asphalt Coating
D06 - Pipe Type - Fiberglass Reinforced Plastic (FRP)
E00 - Piping Secondary Containment - None
L09 - Piping Leak Detection - Exempt Suction Piping
I05 - Overfill - Vent Whistle
C01 - Pipe Location - Aboveground

Tank Location:	Aboveground - contact with impervious barrier... Tank bottom rests on impervious barrier, allowing visual indication of leaks.
Tank Type:	Steel Tank in Concrete
Tank Status:	In Service
Pipe Model:	C
Install Date:	12/01/2000
Capacity Gallons:	1500
Tightness Test Method:	NN
Date Test:	Not reported
Next Test Date:	Not reported
Date Tank Closed:	Not reported
Register:	True
Modified By:	MJGRIFFI
Last Modified:	05/09/2022
Material Name:	#2 fuel oil (on-site consumption)

M393 **THE NOHO STAR BUILDING** **NY AST** **U004048503**
SW **54 BLEECKER STREET (330 LAFAYETTE ST)** **N/A**
1/8-1/4 **NEW YORK, NY 10012**
0.125 mi.
662 ft. **Site 13 of 19 in cluster M**

Relative:
Higher

Actual:
42 ft.

AST:

Name:	THE NOHO STAR BUILDING
Address:	54 BLEECKER STREET (330 LAFAYETTE ST)
City,State,Zip:	NEW YORK, NY 10012
Region:	STATE
DEC Region:	2
Site Status:	Unregulated/Closed
Facility Id:	2-342319
Program Type:	PBS
UTM X:	584891.00000
UTM Y:	4508887.00000
Expiration Date:	N/A
Site Type:	Apartment Building/Office Building

Affiliation Records:

Site Id:	16606
Affiliation Type:	Facility Owner
Company Name:	THE NOHO STAR BUILDING CONDOMINUIM
Contact Type:	Not reported
Contact Name:	Not reported
Address1:	54 BLEECKER STREET
Address2:	Not reported
City:	NEW YORK
State:	NY

THE NOHO STAR BUILDING (Continued) **U004048503**

Zip Code:	10012
Country Code:	001
Phone:	(212) 925-4242
EMail:	Not reported
Fax Number:	Not reported
Modified By:	TRANSLAT
Date Last Modified:	2004-03-04

Site Id:	16606
Affiliation Type:	Mail Contact
Company Name:	THE NOHO STAR BUILDING CONDOMINUIM
Contact Type:	Not reported
Contact Name:	Not reported
Address1:	54 BLEECKER STREET
Address2:	Not reported
City:	NEW YORK
State:	NY
Zip Code:	10012
Country Code:	001
Phone:	(212) 925-4242
EMail:	Not reported
Fax Number:	Not reported
Modified By:	TRANSLAT
Date Last Modified:	2004-03-04

Site Id:	16606
Affiliation Type:	Facility Operator
Company Name:	THE NOHO STAR BUILDING
Contact Type:	Not reported
Contact Name:	STUYVESANT FUEL SERVICE CORP
Address1:	Not reported
Address2:	Not reported
City:	Not reported
State:	NN
Zip Code:	Not reported
Country Code:	001
Phone:	(212) 925-4242
EMail:	Not reported
Fax Number:	Not reported
Modified By:	TRANSLAT
Date Last Modified:	2004-03-04

Site Id:	16606
Affiliation Type:	Emergency Contact
Company Name:	THE NOHO STAR BUILDING CONDOMINUIM
Contact Type:	Not reported
Contact Name:	GEORGE SCHWARZ
Address1:	Not reported
Address2:	Not reported
City:	Not reported
State:	NN
Zip Code:	Not reported
Country Code:	001
Phone:	(212) 925-4242
EMail:	Not reported
Fax Number:	Not reported
Modified By:	TRANSLAT

THE NOHO STAR BUILDING (Continued) **U004048503**

Date Last Modified: 2004-03-04

Tank Info:

Tank Number: 001
Tank Id: 32043
Material Code: 0002
Common Name of Substance: #4 Fuel Oil (On-Site Consumption)

Equipment Records:

C01 - Pipe Location - Aboveground
I04 - Overfill - Product Level Gauge (A/G)
A00 - Tank Internal Protection - None
B01 - Tank External Protection - Painted/Asphalt Coating
D01 - Pipe Type - Steel/Carbon Steel/Iron
E00 - Piping Secondary Containment - None
H00 - Tank Leak Detection - None
K00 - Spill Prevention - None
F02 - Pipe External Protection - Original Sacrificial Anode
F06 - Pipe External Protection - Wrapped
G01 - Tank Secondary Containment - Diking (Aboveground)
J02 - Dispenser - Suction Dispenser

Tank Location: Aboveground - contact with impervious barrier... Tank bottom rests on impervious barrier, allowing visual indication of leaks.
Tank Type: Steel/Carbon Steel/Iron
Tank Status: Closed - Removed
Pipe Model: Not reported
Install Date: Not reported
Capacity Gallons: 5000
Tightness Test Method: NN
Date Test: Not reported
Next Test Date: Not reported
Date Tank Closed: 07/16/2004
Register: True
Modified By: MJGRIFFI
Last Modified: 05/09/2022
Material Name: #4 fuel oil (on-site consumption)

Q394 **CON EDISON V3178** **RCRA NonGen / NLR** **1007207506**
NNE **423 LAFAYETTE ST** **NY MANIFEST** **NYP004047338**
1/8-1/4 **NEW YORK, NY 10003**
0.125 mi.
662 ft. **Site 2 of 15 in cluster Q**

Relative: **Lower**
Actual: **41 ft.**

RCRA Listings:

Date Form Received by Agency: 20010103
Handler Name: Con Edison V3178
Handler Address: Lafayette St
Handler City,State,Zip: NEW YORK, NY 10003
EPA ID: NYP004047338
Contact Name: ANTHONY DRUMMINGS
Contact Address: IRVING PLACE RM 300
Contact City,State,Zip: NEW YORK, NY 10003
Contact Telephone: 212-460-3770
Contact Fax: Not reported
Contact Email: Not reported
Contact Title: Not reported

CON EDISON V3178 (Continued) **1007207506**

EPA Region:		02
Land Type:		Not reported
Federal Waste Generator Description:		Not a generator, verified
Non-Notifier:		Not reported
Biennial Report Cycle:		Not reported
Accessibility:		Not reported
Active Site Indicator:		Not reported
State District Owner:		Ny
State District:		NYSDEC R2
Mailing Address:		IRVING PLACE RM 300
Mailing City,State,Zip:		NEW YORK, NY 10003
Owner Name:	Not reported	
Owner Type:		Not reported
Operator Name:	Not reported	
Operator Type:		Not reported
Short-Term Generator Activity:		No
Importer Activity:		No
Mixed Waste Generator:		No
Transporter Activity:		No
Transfer Facility Activity:		No
Recycler Activity with Storage:		No
Small Quantity On-Site Burner Exemption:		No
Smelting Melting and Refining Furnace Exemption:		No
Underground Injection Control:		No
Off-Site Waste Receipt:		No
Universal Waste Indicator:		No
Universal Waste Destination Facility:		No
Federal Universal Waste:		No
Active Site State-Reg Handler:		---
Federal Facility Indicator:		Not reported
Hazardous Secondary Material Indicator:		N
Sub-Part K Indicator:		Not reported
2018 GPRA Permit Baseline:		Not on the Baseline
2018 GPRA Renewals Baseline:		Not on the Baseline
202 GPRA Corrective Action Baseline:		No
Subject to Corrective Action Universe:		No
Non-TSDFs Where RCRA CA has Been Imposed Universe:		No
Corrective Action Priority Ranking:		No NCAPS ranking
Environmental Control Indicator:		No
Institutional Control Indicator:		No
Human Exposure Controls Indicator:		N/A
Groundwater Controls Indicator:		N/A
Significant Non-Complier Universe:		No
Unaddressed Significant Non-Complier Universe:		No
Addressed Significant Non-Complier Universe:		No
Significant Non-Complier With a Compliance Schedule Universe:		No
Financial Assurance Required:		Not reported
Handler Date of Last Change:		20220502
Recognized Trader-Importer:		No
Recognized Trader-Exporter:		No
Importer of Spent Lead Acid Batteries:		No
Exporter of Spent Lead Acid Batteries:		No
Recycler Activity Without Storage:		No
Manifest Broker:		No
Sub-Part P Indicator:		No

CON EDISON V3178 (Continued) **1007207506**

Historic Generators:

Receive Date:		20010102
Handler Name:	V3178	
Federal Waste Generator Description:		Not a generator, verified
State District Owner:		Ny
Large Quantity Handler of Universal Waste:		No
Recognized Trader Importer:		No
Recognized Trader Exporter:		No
Spent Lead Acid Battery Importer:		No
Spent Lead Acid Battery Exporter:		No
Current Record:		No
Non Storage Recycler Activity:		Not reported
Electronic Manifest Broker:		Not reported

Receive Date:		20010103
Handler Name:	CON EDISON V3178	
Federal Waste Generator Description:		Not a generator, verified
State District Owner:		Ny
Large Quantity Handler of Universal Waste:		No
Recognized Trader Importer:		Not reported
Recognized Trader Exporter:		Not reported
Spent Lead Acid Battery Importer:		Not reported
Spent Lead Acid Battery Exporter:		Not reported
Current Record:		Yes
Non Storage Recycler Activity:		No
Electronic Manifest Broker:		No

Receive Date:		20010101
Handler Name:	V3178	
Federal Waste Generator Description:		Large Quantity Generator
State District Owner:		Ny
Large Quantity Handler of Universal Waste:		No
Recognized Trader Importer:		No
Recognized Trader Exporter:		No
Spent Lead Acid Battery Importer:		No
Spent Lead Acid Battery Exporter:		No
Current Record:		No
Non Storage Recycler Activity:		Not reported
Electronic Manifest Broker:		Not reported

List of NAICS Codes and Descriptions:

NAICS Code:	2211
NAICS Description:	Electric Power Generation, Transmission And Distribution

NAICS Code:	22111
NAICS Description:	Electric Power Generation

Facility Has Received Notices of Violations:

Violations:	No Violations Found

Evaluation Action Summary:

Evaluations:	No Evaluations Found

CON EDISON V3178 (Continued) **1007207506**

NY MANIFEST:

EPA ID:	NYP004047338
Country:	USA
Name:	Consolidated Edison
Address:	423 LAFAYETTE STREET
Address 2:	Not reported
City,State,Zip:	NEW YORK CITY, NY 10003
Zip 4:	Not reported
Location Address 1:	V3178-LAFAYETTE ST
Location Address 2:	Not reported
Location City,State,Zip:	NEW YORK, NY 10001
Location Zip 4:	Not reported
Facility Status:	Not reported
Total Tanks:	Not reported
Code:	BP

Mailing:

Mailing Name:	Consolidated Edison
Mailing Contact:	Franklin Murray
Mailing Address 1:	4 IRVING PLACE RM 828
Mailing Address 2:	Not reported
Mailing City,State,Zip:	NEW YORK, NY 10003
Mailing Zip 4:	Not reported
Mailing Country:	USA
Mailing Phone:	2124602808

Manifest Data:

Document ID:	NYE0439362
Manifest Status:	Not reported
Trans1 State ID:	GX3213
Year:	1999
Trans2 State ID:	Not reported
Generator Ship Date:	12/18/1999
Trans1 Recv Date:	12/18/1999
Trans2 Recv Date:	Not reported
TSD Site Recv Date:	12/18/1999
Part A Recv Date:	Not reported
Part B Recv Date:	Not reported
Generator EPA ID:	NYP004047338
Trans1 EPA ID:	NYD006982359
Trans2 EPA ID:	Not reported
TSDF ID 1:	NYD980593636
TSDF ID 2:	Not reported
Manifest Tracking Number:	Not reported
Import Indicator:	Not reported
Export Indicator:	Not reported
Discr Quantity Indicator:	Not reported
Discr Type Indicator:	Not reported
Discr Residue Indicator:	Not reported
Discr Partial Reject Indicator:	Not reported
Discr Full Reject Indicator:	Not reported
Manifest Ref Number:	Not reported
Alt Facility RCRA ID:	Not reported
Alt Facility Sign Date:	Not reported
MGMT Method Type Code:	Not reported
Waste Code 1:	B002
Waste Code 2:	Not reported

CON EDISON V3178 (Continued) **1007207506**

Waste Code 3:	Not reported
Waste Code 4:	Not reported
Waste Code 5:	Not reported
Waste Code 6:	Not reported
Quantity:	01421
Units:	Kilograms
Number of Containers:	001
Container Type:	Cargo tanks (tank trucks)
Handling Method:	Treat
Specific Gravity:	01.00

P395 **NEW YORK UNIVERSITY** **E MANIFEST** **1027888479**
WNW **240 MERCER ST** **N/A**
1/8-1/4 **NEW YORK, NY 10012**
0.126 mi.
667 ft. **Site 6 of 19 in cluster P**

Relative: **Lower**

Actual: **37 ft.**

E MANIFEST:

Manifest Tracking Number:	012168945FLE
Last Updated Date:	20190207
Shipped Date:	20190108
Received Date:	20190120
Manifest Status:	Signed
Submission Type:	DataImage5Copy
Origin Type:	Service
Generator EPA ID:	CESQGXXXXXXX
Generator Name:	New York University
Generator Location Street Number:	Not reported
Generator Location Street 1:	240 MERCER ST
Generator Location Street 2:	LAW STUDENT HOUSING
Generator Location City:	NEW YORK
Generator Location State:	NY
Generator Location Zip:	10012
Generator Mail Street Number:	Not reported
Generator Mail Street 1:	10 ASTOR PLACE
Generator Mail Street 2:	Not reported
Generator Mail City:	NEW YORK
Generator Mail Zip:	10003
Generator Mail State:	NY
Generator Contact Company Name:	Not reported
Designated Facility EPA ID:	OHD048415665
Designated Facility Name:	Ross Incineration Services Inc
Designated Facility Mail Street Number:	Not reported
Designated Facility Mail Street 1:	Not reported
Designated Facility Mail Street 2:	36790 GILES RD
Designated Facility Mail City:	GRAFTON
Designated Facility Mail Zip:	44044-9586
Designated Facility Mail State:	OH
Designated Facility Location Street Number:	Not reported
Designated Facility Location Street 1:	36790 GILES RD
Designated Facility Location Street 2:	Not reported
Designated Facility Location City:	GRAFTON
Designated Facility Location Zip:	44044
Designated Facility Location State:	OH
Designated Facility Contact Company Name:	Not reported
Manifest Residue Indicator:	N
Rejection Indicator:	N

NEW YORK UNIVERSITY (Continued) **1027888479**

Transporter:
Manifest Tracking Number: 012168945FLE
Transporter Line Number: 1
Transporter EPA ID: MAC300016672
Transporter Name: Triumvirate Environmental Inc

Manifest Tracking Number: 012168945FLE
Transporter Line Number: 2
Transporter EPA ID: OHD980614374
Transporter Name: Ross Transportation Services Inc

Waste Line:
Manifest Tracking Number: 012168945FLE
Waste Line Number: 1
U.S. DOT Hazardous Indicator: Y
U.S. DOT ID Number: UN1950
U.S. DOT Description: Un1950, Waste Aerosols, 2.1
Non-Hazardous Waste Description: Not reported
Number of Containers: 1
Container Type Code: DF
Container Type Description: Fiberboard or plastic drums, barrels, kegs
Waste Quantity: 37
Quantity Unit of Measure Code: P
Quantity Unit of Measure Description: Pounds
Waste Quantity, in Tons: 0.0185
Acute Waste Quantity, in Tons: 0
Non-Acute Waste Quantity, in Tons: 0.0185
Waste Quantity, in Kilograms: 16.780056
Acute Waste Quantity, in Kilograms: 0
Non-Acute Waste Quantity, in Kilorgrams: 16.780056
Management Method Code: H040
Management Method Description: INCINERATION
Waste Residue Indicator: N
Quantity Discrepancy Indicator: N
Waste Type Discrepancy Indicator: N
Waste Density: Not reported
Waste Density Unit of Measure Code: Not reported
Waste Density Unit of Measure Description: Not reported
Form Code: Not reported
Form Code Description: Not reported
Source Code: Not reported
Source Code Description: Not reported
Waste Minimization Code: Not reported
Waste Minimization Code Description: Not reported
Consent Number: Not reported
EPA Waste Indicator: Y
Federal Waste Codes: D001
Quantity Haz Kg: 16.780056
Quantity Haz Tons: 0.0185
Quantity Non Haz Kg: 0
Quantity Non Haz Tons: 0
State Waste Codes: NY-B

S396 **CON EDISON** **NY MANIFEST** **S118088293**
NNE **430 LAFAYETTE ST** **N/A**
1/8-1/4 **NEW YORK, NY 10012**
0.127 mi.
668 ft. **Site 4 of 17 in cluster S**

Relative:
Lower

Actual:
40 ft.

NY MANIFEST:

EPA ID:	NYP004758447
Country:	USA
Name:	Con Edison
Address:	430 LAFAYETTE ST
Address 2:	Not reported
City,State,Zip:	NEW YORK, NY 10012
Zip 4:	Not reported
Location Address 1:	430 LAFAYETTE ST
Location Address 2:	MH 37929
Location City,State,Zip:	MANHATTAN, NY 10012
Location Zip 4:	Not reported
Facility Status:	Not reported
Total Tanks:	Not reported
Code:	BP

Mailing:

Mailing Name:	Con Edison
Mailing Contact:	Dennis Huacon
Mailing Address 1:	4 IRVING PL 15TH FL
Mailing Address 2:	Not reported
Mailing City,State,Zip:	NEW YORK, NY 10003
Mailing Zip 4:	Not reported
Mailing Country:	USA
Mailing Phone:	2124603770

Manifest Data:

Document ID:	Not reported
Manifest Status:	Not reported
Trans1 State ID:	NJD003812047
Year:	2018
Trans2 State ID:	NJD003812047
Generator Ship Date:	03/26/2015
Trans1 Recv Date:	03/26/2015
Trans2 Recv Date:	03/31/2015
TSD Site Recv Date:	03/31/2015
Part A Recv Date:	Not reported
Part B Recv Date:	Not reported
Generator EPA ID:	NYP004758447
Trans1 EPA ID:	Not reported
Trans2 EPA ID:	Not reported
TSDF ID 1:	NJD991291105
TSDF ID 2:	Not reported
Manifest Tracking Number:	002611534GBF
Import Indicator:	N
Export Indicator:	N
Discr Quantity Indicator:	N
Discr Type Indicator:	N
Discr Residue Indicator:	N
Discr Partial Reject Indicator:	N
Discr Full Reject Indicator:	N
Manifest Ref Number:	Not reported
Alt Facility RCRA ID:	Not reported

CON EDISON (Continued) **S118088293**

Alt Facility Sign Date:	Not reported
MGMT Method Type Code:	H110
Waste Code a:	Lead
Waste Code b:	Not reported
Waste Code c:	Not reported
Waste Code e:	Not reported
Waste Code f:	Not reported
Waste Code g:	Not reported
Waste Code 1:	Not reported
Waste Code 2:	Not reported
Waste Code 3:	Not reported
Waste Code 4:	Not reported
Waste Code 5:	Not reported
Waste Code 6:	Not reported
Quantity:	1000
Units:	Pounds
Number of Containers:	1
Container Type:	Cargo tanks (tank trucks)
Handling Method:	Treat
Specific Gravity:	1

S397 **CON EDISON** **RCRA NonGen / NLR** **1018280931**
NNE **430 LAFAYETTE ST** **FINDS** **NYP004758447**
1/8-1/4 **NEW YORK, NY 10012** **ECHO**
0.127 mi.
668 ft. **Site 5 of 17 in cluster S**

Relative: **Lower**

Actual: **40 ft.**

RCRA Listings:

Date Form Received by Agency:	20150326
Handler Name:	Con Edison
Handler Address:	Lafayette St
Handler City,State,Zip:	NEW YORK, NY 10012
EPA ID:	NYP004758447
Contact Name:	THOMAS TEELING
Contact Address:	Not reported
Contact City,State,Zip:	Not reported
Contact Telephone:	212-460-3770
Contact Fax:	Not reported
Contact Email:	Not reported
Contact Title:	Not reported
EPA Region:	02
Land Type:	Private
Federal Waste Generator Description:	Not a generator, verified
Non-Notifier:	Not reported
Biennial Report Cycle:	Not reported
Accessibility:	Not reported
Active Site Indicator:	Not reported
State District Owner:	Ny
State District:	NYSDEC R2
Mailing Address:	IRVING PL, 15TH FL NE
Mailing City,State,Zip:	NEW YORK, NY 10003
Owner Name:	Not reported
Owner Type:	Not reported
Operator Name:	Not reported
Operator Type:	Not reported
Short-Term Generator Activity:	No
Importer Activity:	No

CON EDISON (Continued) **1018280931**

Mixed Waste Generator:	No
Transporter Activity:	No
Transfer Facility Activity:	No
Recycler Activity with Storage:	No
Small Quantity On-Site Burner Exemption:	No
Smelting Melting and Refining Furnace Exemption:	No
Underground Injection Control:	No
Off-Site Waste Receipt:	No
Universal Waste Indicator:	No
Universal Waste Destination Facility:	No
Federal Universal Waste:	No
Active Site State-Reg Handler:	---
Federal Facility Indicator:	Not reported
Hazardous Secondary Material Indicator:	N
Sub-Part K Indicator:	Not reported
2018 GPRA Permit Baseline:	Not on the Baseline
2018 GPRA Renewals Baseline:	Not on the Baseline
202 GPRA Corrective Action Baseline:	No
Subject to Corrective Action Universe:	No
Non-TSDFs Where RCRA CA has Been Imposed Universe:	No
Corrective Action Priority Ranking:	No NCAPS ranking
Environmental Control Indicator:	No
Institutional Control Indicator:	No
Human Exposure Controls Indicator:	N/A
Groundwater Controls Indicator:	N/A
Significant Non-Complier Universe:	No
Unaddressed Significant Non-Complier Universe:	No
Addressed Significant Non-Complier Universe:	No
Significant Non-Complier With a Compliance Schedule Universe:	No
Financial Assurance Required:	Not reported
Handler Date of Last Change:	20160502
Recognized Trader-Importer:	No
Recognized Trader-Exporter:	No
Importer of Spent Lead Acid Batteries:	No
Exporter of Spent Lead Acid Batteries:	No
Recycler Activity Without Storage:	No
Manifest Broker:	No
Sub-Part P Indicator:	No

Historic Generators:

Receive Date:	20150326
Handler Name: CON EDISON	
Federal Waste Generator Description:	Small Quantity Generator
State District Owner:	Ny
Large Quantity Handler of Universal Waste:	No
Recognized Trader Importer:	No
Recognized Trader Exporter:	No
Spent Lead Acid Battery Importer:	No
Spent Lead Acid Battery Exporter:	No
Current Record:	No
Non Storage Recycler Activity:	Not reported
Electronic Manifest Broker:	Not reported

Receive Date:	20150326
Handler Name: CON EDISON	
Federal Waste Generator Description:	Not a generator, verified

CON EDISON (Continued) **1018280931**

State District Owner:	Ny
Large Quantity Handler of Universal Waste:	No
Recognized Trader Importer:	No
Recognized Trader Exporter:	No
Spent Lead Acid Battery Importer:	No
Spent Lead Acid Battery Exporter:	No
Current Record:	Yes
Non Storage Recycler Activity:	Not reported
Electronic Manifest Broker:	Not reported

List of NAICS Codes and Descriptions:
NAICS Codes: No NAICS Codes Found

Facility Has Received Notices of Violations:
Violations: No Violations Found

Evaluation Action Summary:
Evaluations: No Evaluations Found

FINDS:
Registry ID: 110067684483

Click Here for FRS Facility Detail Report:

Environmental Interest/Information System:
The Resource Conservation and Recovery Act Information System (RCRAInfo) is EPA's comprehensive information system in support of the Resource Conservation and Recovery Act (RCRA) of 1976 and the Hazardous and Solid Waste Amendments (HSWA) of 1984. It tracks many types of information about generators, transporters, treaters, storers, and disposers of hazardous waste.

Click this hyperlink while viewing on your computer to access additional FINDS: detail in the EDR Site Report.

ECHO:

Envid:	1018280931
Registry ID:	110067684483

DFR URL:

Name:	CON EDISON
Address:	430 LAFAYETTE ST
City,State,Zip:	NEW YORK, NY 10012

S398 **CON EDISON** **NJ MANIFEST** **S120669642**
NNE **430 LAFAYETTE ST** **N/A**
1/8-1/4 **NEW YORK, NY 10012**
0.127 mi.
668 ft. **Site 6 of 17 in cluster S**

Relative:
Lower

Actual:
40 ft.

NJ MANIFEST:

EPA ID:	NYP004758447
Name:	CON EDISON
Address:	430 LAFAYETTE ST
City,State,Zip:	NEW YORK, NY 10012
County:	Not reported

CON EDISON (Continued) **S120669642**

Mailing Address:	IRVING PL, 15TH FL NE
Mailing City,State,Zip:	NEW YORK, NY 10003
Telephone:	Not reported
Emergency Telephone:	Not reported
Contact:	THOMAS TEELING
Comments:	Not reported
SIC Code:	Not reported
County:	NY061
Municipal:	Not reported
Previous EPAID:	Not reported
Generator Flag:	Not reported
Transporter Flag:	Not reported
TSDF Flag:	Not reported
Name Change:	Not reported
Date Change:	Not reported

Manifest Data:

EPA ID:	NYP004758447
Manifest Number:	002611534GBF
Date Shipped:	3/26/2015
TSDF EPA ID:	NJD991291105
Transporter EPA ID:	NJD003812047
Transporter 2 EPA ID:	Not reported
Transporter 3 EPA ID:	Not reported
Transporter 4 EPA ID:	Not reported
Transporter 5 EPA ID:	Not reported
Transporter 6 EPA ID:	Not reported
Transporter 7 EPA ID:	Not reported
Transporter 8 EPA ID:	Not reported
Transporter 9 EPA ID:	Not reported
Transporter 10 EPA ID:	Not reported
Date Trans1 Transported Waste:	Not reported
Date Trans2 Transported Waste:	Not reported
Date Trans3 Transported Waste:	Not reported
Date Trans4 Transported Waste:	Not reported
Date Trans5 Transported Waste:	Not reported
Date Trans6 Transported Waste:	Not reported
Date Trans7 Transported Waste:	Not reported
Date Trans8 Transported Waste:	Not reported
Date Trans9 Transported Waste:	Not reported
Date Trans10 Transported Waste:	Not reported
Date TSDF Received Waste:	Not reported
TSDF EPA Facility Name:	Not reported
QTY Units:	Not reported
Transporter SEQ ID:	Not reported
Transporter-1 Date:	Not reported
Waste SEQ ID:	Not reported
Waste Type Code 2:	Not reported
Waste Type Code 3:	Not reported
Waste Type Code 4:	Not reported
Waste Type Code 5:	Not reported
Waste Type Code 6:	Not reported
Date Accepted:	Not reported
Manifest Discrepancy Type:	Not reported
Data Entry Number:	Not reported
Was Load Rejected:	Not reported
Reason Load Was Rejected:	Not reported

N399 **NEW YORK UNIVERSITY - 726 BROADWAY** **RCRA-VSQG** **1023679105**
North **726 BROADWAY** **E MANIFEST** **NYR000230839**
1/8-1/4 **NEW YORK, NY 10003**
0.127 mi.
668 ft. **Site 6 of 22 in cluster N**

Relative: **Lower**

Actual: **40 ft.**

RCRA Listings:

Date Form Received by Agency:		20220502
Handler Name:		New York University - 726 Broadway
Handler Address:		Broadway
Handler City,State,Zip:		NEW YORK, NY 10003
EPA ID:		NYR000230839
Contact Name:		ERIN BROWER
Contact Address:		ASTOR PL 5TH FL EHS
Contact City,State,Zip:		NEW YORK, NY 10003
Contact Telephone:		212-998-1450
Contact Fax:		Not reported
Contact Email:		ERIN.BROWER@NYU.EDU
Contact Title:		SENIOR ENVIRONMENTAL SPECIALIST
EPA Region:		02
Land Type:		Private
Federal Waste Generator Description:		Conditionally Exempt Small Quantity Generator
Non-Notifier:		Not reported
Biennial Report Cycle:		Not reported
Accessibility:		Not reported
Active Site Indicator:		Handler Activities
State District Owner:		Ny
State District:		NYSDEC R2
Mailing Address:		ASTOR PL 7TH FL
Mailing City,State,Zip:		NEW YORK, NY 10003
Owner Name:	New York University	
Owner Type:		Private
Operator Name:	New York University	
Operator Type:		Private
Short-Term Generator Activity:		No
Importer Activity:		No
Mixed Waste Generator:		No
Transporter Activity:		No
Transfer Facility Activity:		No
Recycler Activity with Storage:		No
Small Quantity On-Site Burner Exemption:		No
Smelting Melting and Refining Furnace Exemption:		No
Underground Injection Control:		No
Off-Site Waste Receipt:		No
Universal Waste Indicator:		No
Universal Waste Destination Facility:		No
Federal Universal Waste:		No
Active Site State-Reg Handler:		---
Federal Facility Indicator:		Not reported
Hazardous Secondary Material Indicator:		N
Sub-Part K Indicator:		Not reported
2018 GPRA Permit Baseline:		Not on the Baseline
2018 GPRA Renewals Baseline:		Not on the Baseline
202 GPRA Corrective Action Baseline:		No
Subject to Corrective Action Universe:		No
Non-TSDFs Where RCRA CA has Been Imposed Universe:		No
Corrective Action Priority Ranking:		No NCAPS ranking
Environmental Control Indicator:		No
Institutional Control Indicator:		No

NEW YORK UNIVERSITY - 726 BROADWAY (Continued) **1023679105**

Human Exposure Controls Indicator:	N/A
Groundwater Controls Indicator:	N/A
Significant Non-Complier Universe:	No
Unaddressed Significant Non-Complier Universe:	No
Addressed Significant Non-Complier Universe:	No
Significant Non-Complier With a Compliance Schedule Universe:	No
Financial Assurance Required:	Not reported
Handler Date of Last Change:	20220502
Recognized Trader-Importer:	No
Recognized Trader-Exporter:	No
Importer of Spent Lead Acid Batteries:	No
Exporter of Spent Lead Acid Batteries:	No
Recycler Activity Without Storage:	No
Manifest Broker:	No
Sub-Part P Indicator:	No

Hazardous Waste Summary:

Waste Code:	D001
Waste Description:	Ignitable Waste
Waste Code:	D002
Waste Description:	Corrosive Waste
Waste Code:	D003
Waste Description:	Reactive Waste
Waste Code:	D004
Waste Description:	Arsenic
Waste Code:	D005
Waste Description:	Barium
Waste Code:	D006
Waste Description:	Cadmium
Waste Code:	D007
Waste Description:	Chromium
Waste Code:	D008
Waste Description:	Lead
Waste Code:	D010
Waste Description:	Selenium
Waste Code:	D011
Waste Description:	Silver

Handler - Owner Operator:

Owner/Operator Indicator:	Owner
Owner/Operator Name:	NEW YORK UNIVERSITY
Legal Status:	Private
Date Became Current:	19500101
Date Ended Current:	Not reported
Owner/Operator Address:	70 WASHINGTON SQ SOUTH
Owner/Operator City,State,Zip:	NEW YORK, NY 10003

NEW YORK UNIVERSITY - 726 BROADWAY (Continued) **1023679105**

Owner/Operator Telephone:	Not reported
Owner/Operator Telephone Ext:	Not reported
Owner/Operator Fax:	Not reported
Owner/Operator Email:	Not reported
Owner/Operator Indicator:	Operator
Owner/Operator Name: NEW YORK UNIVERSITY	
Legal Status:	Private
Date Became Current:	19500101
Date Ended Current:	Not reported
Owner/Operator Address:	70 WASHINGTON SQ SOUTH
Owner/Operator City,State,Zip:	NEW YORK, NY 10003
Owner/Operator Telephone:	Not reported
Owner/Operator Telephone Ext:	Not reported
Owner/Operator Fax:	Not reported
Owner/Operator Email:	Not reported
Owner/Operator Indicator:	Operator
Owner/Operator Name: NEW YORK UNIVERSITY	
Legal Status:	Private
Date Became Current:	19500101
Date Ended Current:	Not reported
Owner/Operator Address:	70 WASHINGTON SQ SOUTH
Owner/Operator City,State,Zip:	NEW YORK, NY 10003
Owner/Operator Telephone:	Not reported
Owner/Operator Telephone Ext:	Not reported
Owner/Operator Fax:	Not reported
Owner/Operator Email:	Not reported
Owner/Operator Indicator:	Owner
Owner/Operator Name: NEW YORK UNIVERSITY	
Legal Status:	Private
Date Became Current:	19500101
Date Ended Current:	Not reported
Owner/Operator Address:	70 WASHINGTON SQ SOUTH
Owner/Operator City,State,Zip:	NEW YORK, NY 10003
Owner/Operator Telephone:	Not reported
Owner/Operator Telephone Ext:	Not reported
Owner/Operator Fax:	Not reported
Owner/Operator Email:	Not reported
Owner/Operator Indicator:	Owner
Owner/Operator Name: NEW YORK UNIVERSITY	
Legal Status:	Private
Date Became Current:	19500101
Date Ended Current:	Not reported
Owner/Operator Address:	70 WASHINGTON SQ SOUTH
Owner/Operator City,State,Zip:	NEW YORK, NY 10003
Owner/Operator Telephone:	Not reported
Owner/Operator Telephone Ext:	Not reported
Owner/Operator Fax:	Not reported
Owner/Operator Email:	Not reported
Owner/Operator Indicator:	Operator
Owner/Operator Name: NEW YORK UNIVERSITY	
Legal Status:	Private
Date Became Current:	19500101

NEW YORK UNIVERSITY - 726 BROADWAY (Continued) **1023679105**

Date Ended Current: Not reported
Owner/Operator Address: 70 WASHINGTON SQ SOUTH
Owner/Operator City,State,Zip: NEW YORK, NY 10003
Owner/Operator Telephone: Not reported
Owner/Operator Telephone Ext: Not reported
Owner/Operator Fax: Not reported
Owner/Operator Email: Not reported

Historic Generators:

Receive Date: 20170307
Handler Name: NEW YORK UNIVERSITY - 726 BROADWAY
Federal Waste Generator Description: Very Small Quantity Generator (formerly Conditionally-Exempt Small Quantity Generator
State District Owner: Ny
Large Quantity Handler of Universal Waste: No
Recognized Trader Importer: No
Recognized Trader Exporter: No
Spent Lead Acid Battery Importer: No
Spent Lead Acid Battery Exporter: No
Current Record: No
Non Storage Recycler Activity: Not reported
Electronic Manifest Broker: Not reported

Receive Date: 20210802
Handler Name: NEW YORK UNIVERSITY - 726 BROADWAY
Federal Waste Generator Description: Very Small Quantity Generator (formerly Conditionally-Exempt Small Quantity Generator
State District Owner: Ny
Large Quantity Handler of Universal Waste: No
Recognized Trader Importer: No
Recognized Trader Exporter: No
Spent Lead Acid Battery Importer: No
Spent Lead Acid Battery Exporter: No
Current Record: No
Non Storage Recycler Activity: No
Electronic Manifest Broker: No

Receive Date: 20220502
Handler Name: NEW YORK UNIVERSITY - 726 BROADWAY
Federal Waste Generator Description: Very Small Quantity Generator (formerly Conditionally-Exempt Small Quantity Generator
State District Owner: Ny
Large Quantity Handler of Universal Waste: No
Recognized Trader Importer: No
Recognized Trader Exporter: No
Spent Lead Acid Battery Importer: No
Spent Lead Acid Battery Exporter: No
Current Record: Yes
Non Storage Recycler Activity: No
Electronic Manifest Broker: No

List of NAICS Codes and Descriptions:

NAICS Code: 611310
NAICS Description: Colleges, Universities, And Professional Schools

NEW YORK UNIVERSITY - 726 BROADWAY (Continued) **1023679105**

Facility Has Received Notices of Violations:
Violations: No Violations Found

Evaluation Action Summary:
Evaluations: No Evaluations Found

E MANIFEST:

Manifest Tracking Number:	013320937FLE
Last Updated Date:	20200214
Shipped Date:	20200115
Received Date:	20200129
Manifest Status:	Signed
Submission Type:	DataImage5Copy
Origin Type:	Service
Generator EPA ID:	NYR000230839
Generator Name:	New York University
Generator Location Street Number:	Not reported
Generator Location Street 1:	726 BROADWAY
Generator Location Street 2:	Not reported
Generator Location City:	NEW YORK
Generator Location State:	NY
Generator Location Zip:	10003
Generator Mail Street Number:	Not reported
Generator Mail Street 1:	10 ASTOR PLACE
Generator Mail Street 2:	6TH FLOOR ENVIRONMENTAL HEALTH & SAFETY
Generator Mail City:	NEW YORK
Generator Mail Zip:	10003
Generator Mail State:	NY
Generator Contact Company Name:	Not reported
Designated Facility EPA ID:	OHD048415665
Designated Facility Name:	Ross Incineration Services Inc
Designated Facility Mail Street Number:	Not reported
Designated Facility Mail Street 1:	Not reported
Designated Facility Mail Street 2:	36790 GILES RD
Designated Facility Mail City:	GRAFTON
Designated Facility Mail Zip:	44044
Designated Facility Mail State:	OH
Designated Facility Location Street Number:	Not reported
Designated Facility Location Street 1:	36790 GILES RD
Designated Facility Location Street 2:	Not reported
Designated Facility Location City:	GRAFTON
Designated Facility Location Zip:	44044
Designated Facility Location State:	OH
Designated Facility Contact Company Name:	Not reported
Manifest Residue Indicator:	N
Rejection Indicator:	N

Manifest Tracking Number:	013320937FLE
Last Updated Date:	20200214
Shipped Date:	20200115
Received Date:	20200129
Manifest Status:	Signed
Submission Type:	DataImage5Copy
Origin Type:	Service
Generator EPA ID:	NYR000230839

NEW YORK UNIVERSITY - 726 BROADWAY (Continued) **1023679105**

Generator Name:	New York University
Generator Location Street Number:	Not reported
Generator Location Street 1:	726 BROADWAY
Generator Location Street 2:	Not reported
Generator Location City:	NEW YORK
Generator Location State:	NY
Generator Location Zip:	10003
Generator Mail Street Number:	Not reported
Generator Mail Street 1:	10 ASTOR PLACE
Generator Mail Street 2:	6TH FLOOR ENVIRONMENTAL HEALTH & SAFETY
Generator Mail City:	NEW YORK
Generator Mail Zip:	10003
Generator Mail State:	NY
Generator Contact Company Name:	Not reported
Designated Facility EPA ID:	OHD048415665
Designated Facility Name:	Ross Incineration Services Inc
Designated Facility Mail Street Number:	Not reported
Designated Facility Mail Street 1:	Not reported
Designated Facility Mail Street 2:	36790 GILES RD
Designated Facility Mail City:	GRAFTON
Designated Facility Mail Zip:	44044
Designated Facility Mail State:	OH
Designated Facility Location Street Number:	Not reported
Designated Facility Location Street 1:	36790 GILES RD
Designated Facility Location Street 2:	Not reported
Designated Facility Location City:	GRAFTON
Designated Facility Location Zip:	44044
Designated Facility Location State:	OH
Designated Facility Contact Company Name:	Not reported
Manifest Residue Indicator:	N
Rejection Indicator:	N

Manifest Tracking Number:	013322208FLE
Last Updated Date:	20240305
Shipped Date:	20240221
Received Date:	20240222
Manifest Status:	Signed
Submission Type:	DataImage5Copy
Origin Type:	Service
Generator EPA ID:	NYR000230839
Generator Name:	Nyu - 726 Broadway
Generator Location Street Number:	726
Generator Location Street 1:	726 BROADWAY
Generator Location Street 2:	Not reported
Generator Location City:	NEW YORK
Generator Location State:	NY
Generator Location Zip:	10003
Generator Mail Street Number:	10
Generator Mail Street 1:	665 Broadway
Generator Mail Street 2:	Not reported
Generator Mail City:	New York
Generator Mail Zip:	10012
Generator Mail State:	NY
Generator Contact Company Name:	Not reported
Designated Facility EPA ID:	NYD077444263
Designated Facility Name:	Triumvirate Environmental (Nyc), Llc
Designated Facility Mail Street Number:	42-14

NEW YORK UNIVERSITY - 726 BROADWAY (Continued) **1023679105**

Designated Facility Mail Street 1:	Not reported
Designated Facility Mail Street 2:	19th Avenue
Designated Facility Mail City:	Astoria
Designated Facility Mail Zip:	11105
Designated Facility Mail State:	NY
Designated Facility Location Street Number:	42-14
Designated Facility Location Street 1:	19th Avenue
Designated Facility Location Street 2:	Not reported
Designated Facility Location City:	Astoria
Designated Facility Location Zip:	11105
Designated Facility Location State:	NY
Designated Facility Contact Company Name:	Not reported
Manifest Residue Indicator:	N
Rejection Indicator:	N

Manifest Tracking Number:	013195438FLE
Last Updated Date:	20190927
Shipped Date:	20190311
Received Date:	20190324
Manifest Status:	Signed
Submission Type:	DataImage5Copy
Origin Type:	Service
Generator EPA ID:	NYSCESQGXXXX
Generator Name:	New York University
Generator Location Street Number:	Not reported
Generator Location Street 1:	715 BROADWAY
Generator Location Street 2:	Not reported
Generator Location City:	NEW YORK
Generator Location State:	NY
Generator Location Zip:	10003
Generator Mail Street Number:	Not reported
Generator Mail Street 1:	10 ASTOR PLACE
Generator Mail Street 2:	6TH FLOOR ENVIRONMENTAL HEALTH & SAFETY
Generator Mail City:	NEW YORK
Generator Mail Zip:	10003
Generator Mail State:	NY
Generator Contact Company Name:	Not reported
Designated Facility EPA ID:	OHD048415665
Designated Facility Name:	Ross Incineration Services Inc
Designated Facility Mail Street Number:	Not reported
Designated Facility Mail Street 1:	Not reported
Designated Facility Mail Street 2:	36790 GILES RD
Designated Facility Mail City:	GRAFTON
Designated Facility Mail Zip:	44044
Designated Facility Mail State:	OH
Designated Facility Location Street Number:	Not reported
Designated Facility Location Street 1:	36790 GILES RD
Designated Facility Location Street 2:	Not reported
Designated Facility Location City:	GRAFTON
Designated Facility Location Zip:	44044
Designated Facility Location State:	OH
Designated Facility Contact Company Name:	Not reported
Manifest Residue Indicator:	N
Rejection Indicator:	N

Manifest Tracking Number:	012163858FLE
Last Updated Date:	20190827

NEW YORK UNIVERSITY - 726 BROADWAY (Continued) **1023679105**

Shipped Date:	20190717
Received Date:	20190802
Manifest Status:	Signed
Submission Type:	DataImage5Copy
Origin Type:	Service
Generator EPA ID:	NYSCESQGXXXX
Generator Name:	New York University
Generator Location Street Number:	Not reported
Generator Location Street 1:	726 BROADWAY
Generator Location Street 2:	Not reported
Generator Location City:	NEW YORK
Generator Location State:	NY
Generator Location Zip:	10003
Generator Mail Street Number:	Not reported
Generator Mail Street 1:	10 ASTOR PLACE
Generator Mail Street 2:	6TH FLOOR ENVIRONMENTAL HEALTH & SAFETY
Generator Mail City:	NEW YORK
Generator Mail Zip:	10003
Generator Mail State:	NY
Generator Contact Company Name:	Not reported
Designated Facility EPA ID:	OHD048415665
Designated Facility Name:	Ross Incineration Services Inc
Designated Facility Mail Street Number:	Not reported
Designated Facility Mail Street 1:	Not reported
Designated Facility Mail Street 2:	36790 GILES RD
Designated Facility Mail City:	GRAFTON
Designated Facility Mail Zip:	44044
Designated Facility Mail State:	OH
Designated Facility Location Street Number:	Not reported
Designated Facility Location Street 1:	36790 GILES RD
Designated Facility Location Street 2:	Not reported
Designated Facility Location City:	GRAFTON
Designated Facility Location Zip:	44044
Designated Facility Location State:	OH
Designated Facility Contact Company Name:	Not reported
Manifest Residue Indicator:	N
Rejection Indicator:	N

Manifest Tracking Number:	012163858FLE
Last Updated Date:	20190827
Shipped Date:	20190717
Received Date:	20190802
Manifest Status:	Signed
Submission Type:	DataImage5Copy
Origin Type:	Service
Generator EPA ID:	NYSCESQGXXXX
Generator Name:	New York University
Generator Location Street Number:	Not reported
Generator Location Street 1:	726 BROADWAY
Generator Location Street 2:	Not reported
Generator Location City:	NEW YORK
Generator Location State:	NY
Generator Location Zip:	10003
Generator Mail Street Number:	Not reported
Generator Mail Street 1:	10 ASTOR PLACE
Generator Mail Street 2:	6TH FLOOR ENVIRONMENTAL HEALTH & SAFETY
Generator Mail City:	NEW YORK

NEW YORK UNIVERSITY - 726 BROADWAY (Continued) **1023679105**

Generator Mail Zip:	10003
Generator Mail State:	NY
Generator Contact Company Name:	Not reported
Designated Facility EPA ID:	OHD048415665
Designated Facility Name:	Ross Incineration Services Inc
Designated Facility Mail Street Number:	Not reported
Designated Facility Mail Street 1:	Not reported
Designated Facility Mail Street 2:	36790 GILES RD
Designated Facility Mail City:	GRAFTON
Designated Facility Mail Zip:	44044
Designated Facility Mail State:	OH
Designated Facility Location Street Number:	Not reported
Designated Facility Location Street 1:	36790 GILES RD
Designated Facility Location Street 2:	Not reported
Designated Facility Location City:	GRAFTON
Designated Facility Location Zip:	44044
Designated Facility Location State:	OH
Designated Facility Contact Company Name:	Not reported
Manifest Residue Indicator:	N
Rejection Indicator:	N

Manifest Tracking Number:	012163859FLE
Last Updated Date:	20210813
Shipped Date:	20190717
Received Date:	20190725
Manifest Status:	Corrected
Submission Type:	DataImage5Copy
Origin Type:	Service
Generator EPA ID:	NYR000230839
Generator Name:	New York University - 726 Broadway
Generator Location Street Number:	726
Generator Location Street 1:	726 BROADWAY
Generator Location Street 2:	Not reported
Generator Location City:	NEW YORK
Generator Location State:	NY
Generator Location Zip:	10003
Generator Mail Street Number:	10
Generator Mail Street 1:	ASTOR PL - 6TH FL EHS
Generator Mail Street 2:	Not reported
Generator Mail City:	NEW YORK
Generator Mail Zip:	10003
Generator Mail State:	NY
Generator Contact Company Name:	Not reported
Designated Facility EPA ID:	OHD980613541
Designated Facility Name:	Heritage Thermal Services Inc
Designated Facility Mail Street Number:	Not reported
Designated Facility Mail Street 1:	Not reported
Designated Facility Mail Street 2:	1250 SAINT GEORGE ST
Designated Facility Mail City:	EAST LIVERPOOL
Designated Facility Mail Zip:	43920
Designated Facility Mail State:	OH
Designated Facility Location Street Number:	Not reported
Designated Facility Location Street 1:	1250 SAINT GEORGE ST
Designated Facility Location Street 2:	Not reported
Designated Facility Location City:	EAST LIVERPOOL
Designated Facility Location Zip:	43920
Designated Facility Location State:	OH

NEW YORK UNIVERSITY - 726 BROADWAY (Continued) **1023679105**

Designated Facility Contact Company Name:	Not reported
Manifest Residue Indicator:	N
Rejection Indicator:	N
Manifest Tracking Number:	012163861FLE
Last Updated Date:	20190903
Shipped Date:	20190724
Received Date:	20190809
Manifest Status:	Signed
Submission Type:	DataImage5Copy
Origin Type:	Service
Generator EPA ID:	NYSCESQGXXXX
Generator Name:	New York University
Generator Location Street Number:	Not reported
Generator Location Street 1:	726 BROADWAY
Generator Location Street 2:	Not reported
Generator Location City:	NEW YORK
Generator Location State:	NY
Generator Location Zip:	10003
Generator Mail Street Number:	Not reported
Generator Mail Street 1:	10 ASTOR PLACE
Generator Mail Street 2:	6TH FLOOR ENVIRONMENTAL HEALTH & SAFETY
Generator Mail City:	NEW YORK
Generator Mail Zip:	10003
Generator Mail State:	NY
Generator Contact Company Name:	Not reported
Designated Facility EPA ID:	OHD048415665
Designated Facility Name:	Ross Incineration Services Inc
Designated Facility Mail Street Number:	Not reported
Designated Facility Mail Street 1:	Not reported
Designated Facility Mail Street 2:	36790 GILES RD
Designated Facility Mail City:	GRAFTON
Designated Facility Mail Zip:	44044
Designated Facility Mail State:	OH
Designated Facility Location Street Number:	Not reported
Designated Facility Location Street 1:	36790 GILES RD
Designated Facility Location Street 2:	Not reported
Designated Facility Location City:	GRAFTON
Designated Facility Location Zip:	44044
Designated Facility Location State:	OH
Designated Facility Contact Company Name:	Not reported
Manifest Residue Indicator:	N
Rejection Indicator:	N
Manifest Tracking Number:	012163861FLE
Last Updated Date:	20190903
Shipped Date:	20190724
Received Date:	20190809
Manifest Status:	Signed
Submission Type:	DataImage5Copy
Origin Type:	Service
Generator EPA ID:	NYSCESQGXXXX
Generator Name:	New York University
Generator Location Street Number:	Not reported
Generator Location Street 1:	726 BROADWAY
Generator Location Street 2:	Not reported
Generator Location City:	NEW YORK

NEW YORK UNIVERSITY - 726 BROADWAY (Continued) **1023679105**

Generator Location State:	NY
Generator Location Zip:	10003
Generator Mail Street Number:	Not reported
Generator Mail Street 1:	10 ASTOR PLACE
Generator Mail Street 2:	6TH FLOOR ENVIRONMENTAL HEALTH & SAFETY
Generator Mail City:	NEW YORK
Generator Mail Zip:	10003
Generator Mail State:	NY
Generator Contact Company Name:	Not reported
Designated Facility EPA ID:	OHD048415665
Designated Facility Name:	Ross Incineration Services Inc
Designated Facility Mail Street Number:	Not reported
Designated Facility Mail Street 1:	Not reported
Designated Facility Mail Street 2:	36790 GILES RD
Designated Facility Mail City:	GRAFTON
Designated Facility Mail Zip:	44044
Designated Facility Mail State:	OH
Designated Facility Location Street Number:	Not reported
Designated Facility Location Street 1:	36790 GILES RD
Designated Facility Location Street 2:	Not reported
Designated Facility Location City:	GRAFTON
Designated Facility Location Zip:	44044
Designated Facility Location State:	OH
Designated Facility Contact Company Name:	Not reported
Manifest Residue Indicator:	N
Rejection Indicator:	N

Manifest Tracking Number:	012169110FLE
Last Updated Date:	20240312
Shipped Date:	20240228
Received Date:	20240229
Manifest Status:	Signed
Submission Type:	DataImage5Copy
Origin Type:	Service
Generator EPA ID:	NYR000230839
Generator Name:	Nyu - 726 Broadway
Generator Location Street Number:	726
Generator Location Street 1:	726 BROADWAY
Generator Location Street 2:	Not reported
Generator Location City:	NEW YORK
Generator Location State:	NY
Generator Location Zip:	10003
Generator Mail Street Number:	10
Generator Mail Street 1:	665 Broadway
Generator Mail Street 2:	Not reported
Generator Mail City:	New York
Generator Mail Zip:	10012
Generator Mail State:	NY
Generator Contact Company Name:	Not reported
Designated Facility EPA ID:	NYD077444263
Designated Facility Name:	Triumvirate Environmental (Nyc), Llc
Designated Facility Mail Street Number:	42-14
Designated Facility Mail Street 1:	Not reported
Designated Facility Mail Street 2:	19th Avenue
Designated Facility Mail City:	Astoria
Designated Facility Mail Zip:	11105
Designated Facility Mail State:	NY

NEW YORK UNIVERSITY - 726 BROADWAY (Continued) **1023679105**

Designated Facility Location Street Number:	42-14
Designated Facility Location Street 1:	19th Avenue
Designated Facility Location Street 2:	Not reported
Designated Facility Location City:	Astoria
Designated Facility Location Zip:	11105
Designated Facility Location State:	NY
Designated Facility Contact Company Name:	Not reported
Manifest Residue Indicator:	N
Rejection Indicator:	N

Manifest Tracking Number:	013322591FLE
Last Updated Date:	20240305
Shipped Date:	20240214
Received Date:	20240215
Manifest Status:	Signed
Submission Type:	DataImage5Copy
Origin Type:	Service
Generator EPA ID:	NYR000230839
Generator Name:	Nyu - 726 Broadway
Generator Location Street Number:	726
Generator Location Street 1:	726 BROADWAY
Generator Location Street 2:	Not reported
Generator Location City:	NEW YORK
Generator Location State:	NY
Generator Location Zip:	10003
Generator Mail Street Number:	10
Generator Mail Street 1:	665 Broadway
Generator Mail Street 2:	Not reported
Generator Mail City:	New York
Generator Mail Zip:	10012
Generator Mail State:	NY
Generator Contact Company Name:	Not reported
Designated Facility EPA ID:	NYD077444263
Designated Facility Name:	Triumvirate Environmental (Nyc), Llc
Designated Facility Mail Street Number:	42-14
Designated Facility Mail Street 1:	Not reported
Designated Facility Mail Street 2:	19th Avenue
Designated Facility Mail City:	Astoria
Designated Facility Mail Zip:	11105
Designated Facility Mail State:	NY
Designated Facility Location Street Number:	42-14
Designated Facility Location Street 1:	19th Avenue
Designated Facility Location Street 2:	Not reported
Designated Facility Location City:	Astoria
Designated Facility Location Zip:	11105
Designated Facility Location State:	NY
Designated Facility Contact Company Name:	Not reported
Manifest Residue Indicator:	N
Rejection Indicator:	N

Transporter:

Manifest Tracking Number:	013322638FLE
Transporter Line Number:	1
Transporter EPA ID:	MAC300016672
Transporter Name:	Triumvirate Environmental, Inc

Manifest Tracking Number:	013322638FLE

NEW YORK UNIVERSITY - 726 BROADWAY (Continued) **1023679105**

Transporter Line Number:	2
Transporter EPA ID:	OHD980614374
Transporter Name:	Ross Transportation Services, Inc.

Waste Line:

Manifest Tracking Number:	013322638FLE
Waste Line Number:	1
U.S. DOT Hazardous Indicator:	Y
U.S. DOT ID Number:	UN1993
U.S. DOT Description:	Un1993, Waste Flammable Liquids, N.O.S. 3, Ii
Non-Hazardous Waste Description:	Not reported
Number of Containers:	1
Container Type Code:	DF
Container Type Description:	Fiberboard or plastic drums, barrels, kegs
Waste Quantity:	24
Quantity Unit of Measure Code:	P
Quantity Unit of Measure Description:	Pounds
Waste Quantity, in Tons:	0.012
Acute Waste Quantity, in Tons:	0
Non-Acute Waste Quantity, in Tons:	0.012
Waste Quantity, in Kilograms:	10.88436
Acute Waste Quantity, in Kilograms:	0
Non-Acute Waste Quantity, in Kilorgrams:	10.88436
Management Method Code:	H040
Management Method Description:	INCINERATION
Waste Residue Indicator:	N
Quantity Discrepancy Indicator:	N
Waste Type Discrepancy Indicator:	N
Waste Density:	Not reported
Waste Density Unit of Measure Code:	Not reported
Waste Density Unit of Measure Description:	Not reported
Form Code:	Not reported
Form Code Description:	Not reported
Source Code:	Not reported
Source Code Description:	Not reported
Waste Minimization Code:	Not reported
Waste Minimization Code Description:	Not reported
Consent Number:	Not reported
EPA Waste Indicator:	Y
Federal Waste Codes:	D001
Quantity Haz Kg:	10.88436
Quantity Haz Tons:	0.012
Quantity Non Haz Kg:	0
Quantity Non Haz Tons:	0
State Waste Codes:	NY-B

Click this hyperlink while viewing on your computer to access
108 additional US EManifest: record(s) in the EDR Site Report.

N400 **726 BROADWAY** **NY AST** **U003387268**
North **726-730 BROADWAY** **N/A**
1/8-1/4 **NEW YORK, NY 10003**
0.127 mi.
668 ft. **Site 7 of 22 in cluster N**

Relative:
Lower

Actual:
40 ft.

AST:

Name:	726 BROADWAY
Address:	726-730 BROADWAY
City,State,Zip:	NEW YORK, NY 10003
Region:	STATE
DEC Region:	2
Site Status:	Active
Facility Id:	2-244384
Program Type:	PBS
UTM X:	585002.85850
UTM Y:	4509195.69194
Expiration Date:	04/08/2029
Site Type:	Apartment Building/Office Building

Affiliation Records:

Site Id:	9458
Affiliation Type:	Facility Owner
Company Name:	NEW YORK UNIVERSITY
Contact Type:	ASST. DIRECTOR
Contact Name:	STEPHANIE KUNG
Address1:	70 WASHINGTON SQUARE SOUTH
Address2:	Not reported
City:	NEW YORK
State:	NY
Zip Code:	10003
Country Code:	001
Phone:	(212) 998-1212
EMail:	Not reported
Fax Number:	Not reported
Modified By:	DAFRANCI
Date Last Modified:	2021-08-19

Site Id:	9458
Affiliation Type:	Emergency Contact
Company Name:	ERIN BROWER
Contact Type:	Not reported
Contact Name:	ERIN BROWER
Address1:	Not reported
Address2:	Not reported
City:	Not reported
State:	NY
Zip Code:	Not reported
Country Code:	001
Phone:	(646) 568-0523
EMail:	Not reported
Fax Number:	Not reported
Modified By:	nFormUpd
Date Last Modified:	2024-01-17

Site Id:	9458
Affiliation Type:	Mail Contact
Company Name:	NEW YORK UNIVERSITY
Contact Type:	Assistant Director, Environmental Health & Safety
Contact Name:	Erin Brower

726 BROADWAY (Continued) **U003387268**

Address1:	10 ASTOR PLACE
Address2:	7TH FLOOR
City:	NEW YORK
State:	NY
Zip Code:	10003
Country Code:	001
Phone:	(212) 992-8276
EMail:	eb169@nyu.edu
Fax Number:	Not reported
Modified By:	nFormUpd
Date Last Modified:	2024-07-03

Site Id:	9458
Affiliation Type:	Facility Operator
Company Name:	Gerard Savoy
Contact Type:	Not reported
Contact Name:	Gerard Savoy
Address1:	726 Broadway
Address2:	Not reported
City:	New York
State:	NY
Zip Code:	10003
Country Code:	001
Phone:	(212) 998-4684
EMail:	gjs6@nyu.edu
Fax Number:	Not reported
Modified By:	nFormUpd
Date Last Modified:	2024-04-02

Tank Info:

Tank Number:	001
Tank Id:	11546
Material Code:	0001
Common Name of Substance:	#2 Fuel Oil (On-Site Consumption)

Equipment Records:

H06 - Tank Leak Detection - Impervious Barrier/Concrete Pad (A/G)
J02 - Dispenser - Suction Dispenser
C01 - Pipe Location - Aboveground
A01 - Tank Internal Protection - Epoxy Liner
B01 - Tank External Protection - Painted/Asphalt Coating
D01 - Pipe Type - Steel/Carbon Steel/Iron
E00 - Piping Secondary Containment - None
F01 - Pipe External Protection - Painted/Asphalt Coating
G02 - Tank Secondary Containment - Vault (w/access)
I05 - Overfill - Vent Whistle
K00 - Spill Prevention - None
L09 - Piping Leak Detection - Exempt Suction Piping

Tank Location:	Aboveground - on saddles, legs, racks, etc.... Tank bottom is elevated above grade or tank pad, allowing visual inspection.
Tank Type:	Steel/Carbon Steel/Iron
Tank Status:	In Service
Pipe Model:	Not reported
Install Date:	11/01/1992
Capacity Gallons:	10000

726 BROADWAY (Continued) **U003387268**

Tightness Test Method:	NN
Date Test:	Not reported
Next Test Date:	Not reported
Date Tank Closed:	Not reported
Register:	True
Modified By:	MJGRIFFI
Last Modified:	05/09/2022
Material Name:	#2 fuel oil (on-site consumption)

Tank Number:	002
Tank Id:	264585

Equipment Records:

G12 - Tank Secondary Containment - Double-Walled (AG only)
L00 - Piping Leak Detection - None
H05 - Tank Leak Detection - In-Tank System (ATG)
J07 - Dispenser - Loading Rack/Transfer Pump
C01 - Pipe Location - Aboveground
F00 - Pipe External Protection - None
I02 - Overfill - High Level Alarm
K01 - Spill Prevention - Catch Basin
A00 - Tank Internal Protection - None
B01 - Tank External Protection - Painted/Asphalt Coating
D01 - Pipe Type - Steel/Carbon Steel/Iron
E00 - Piping Secondary Containment - None

Tank Location:	Aboveground - on saddles, legs, racks, etc.... Tank bottom is elevated above grade or tank pad, allowing visual inspection.
Tank Type:	Steel/Carbon Steel/Iron
Tank Status:	In Service
Pipe Model:	Not reported
Install Date:	06/01/2015
Capacity Gallons:	3500
Tightness Test Method:	-
Date Test:	Not reported
Next Test Date:	Not reported
Date Tank Closed:	Not reported
Register:	True
Modified By:	MJGRIFFI
Last Modified:	05/09/2022
Material Name:	#2 fuel oil (on-site consumption)

Tank Number:	003
Tank Id:	264586

Equipment Records:

G12 - Tank Secondary Containment - Double-Walled (AG only)
L01 - Piping Leak Detection - Interstitial - Electronic Monitoring
E12 - Piping Secondary Containment - Double-Walled (AG only)
H05 - Tank Leak Detection - In-Tank System (ATG)
J07 - Dispenser - Loading Rack/Transfer Pump
C01 - Pipe Location - Aboveground
F00 - Pipe External Protection - None
I03 - Overfill - Automatic Shut-Off
K00 - Spill Prevention - None
A00 - Tank Internal Protection - None
B01 - Tank External Protection - Painted/Asphalt Coating

726 BROADWAY (Continued) **U003387268**

	D01 - Pipe Type - Steel/Carbon Steel/Iron
Tank Location:	Aboveground - on saddles, legs, racks, etc.... Tank bottom is elevated above grade or tank pad, allowing visual inspection.
Tank Type:	Steel/Carbon Steel/Iron
Tank Status:	In Service
Pipe Model:	Not reported
Install Date:	06/01/2015
Capacity Gallons:	275
Tightness Test Method:	-
Date Test:	Not reported
Next Test Date:	Not reported
Date Tank Closed:	Not reported
Register:	True
Modified By:	MJGRIFFI
Last Modified:	05/09/2022
Material Name:	#2 fuel oil (on-site consumption)

N401 **NEW YORK UNIVERSITY - 726 BROADWAY** **NY MANIFEST** **S121133054**
North **726 BROADWAY** **N/A**
1/8-1/4 **NEW YORK, NY 10003**
0.127 mi.
668 ft. **Site 8 of 22 in cluster N**

Relative: **Lower**
Actual: **40 ft.**

NY MANIFEST:

EPA ID:	NYR000230839
Country:	USA
Name:	New York University - 726 Broadway
Address:	726 BROADWAY
Address 2:	Not reported
City,State,Zip:	NEW YORK, NY 10003
Zip 4:	Not reported
Location Address 1:	726 BROADWAY
Location Address 2:	Not reported
Location City,State,Zip:	NEW YORK, NY 10003
Location Zip 4:	Not reported
Facility Status:	Not reported
Total Tanks:	Not reported
Code:	BP

Mailing:

Mailing Name:	New York University - 726 Broadway
Mailing Contact:	New York University -
Mailing Address 1:	10 ASTOR PL 6TH FL ENVIRONMENTAL H&S
Mailing Address 2:	Not reported
Mailing City,State,Zip:	NEW YORK, NY 10003
Mailing Zip 4:	Not reported
Mailing Country:	USA
Mailing Phone:	2129928276

Manifest Data:

Document ID:	Not reported
Manifest Status:	Not reported
Trans1 State ID:	MAC300016672
Year:	2018
Trans2 State ID:	Not reported
Generator Ship Date:	08/23/2017
Trans1 Recv Date:	08/23/2017
Trans2 Recv Date:	Not reported

NEW YORK UNIVERSITY - 726 BROADWAY (Continued) **S121133054**

TSD Site Recv Date:	08/31/2017
Part A Recv Date:	Not reported
Part B Recv Date:	Not reported
Generator EPA ID:	NYR000230839
Trans1 EPA ID:	Not reported
Trans2 EPA ID:	Not reported
TSDF ID 1:	NYD077444263
TSDF ID 2:	Not reported
Manifest Tracking Number:	010426466FLE
Import Indicator:	N
Export Indicator:	N
Discr Quantity Indicator:	N
Discr Type Indicator:	N
Discr Residue Indicator:	N
Discr Partial Reject Indicator:	N
Discr Full Reject Indicator:	N
Manifest Ref Number:	Not reported
Alt Facility RCRA ID:	Not reported
Alt Facility Sign Date:	Not reported
MGMT Method Type Code:	H141
Waste Code a:	Mercury
Waste Code b:	Not reported
Waste Code c:	Not reported
Waste Code e:	Not reported
Waste Code f:	Not reported
Waste Code g:	Not reported
Waste Code 1:	Not reported
Waste Code 2:	Not reported
Waste Code 3:	Not reported
Waste Code 4:	Not reported
Waste Code 5:	Not reported
Waste Code 6:	Not reported
Quantity:	30
Units:	Pounds
Number of Containers:	1
Container Type:	Fiberboard or plastic drums, barrels, kegs
Handling Method:	Recycle
Specific Gravity:	1
Document ID:	Not reported
Manifest Status:	Not reported
Trans1 State ID:	MAC300016672
Year:	2018
Trans2 State ID:	Not reported
Generator Ship Date:	10/04/2017
Trans1 Recv Date:	10/04/2017
Trans2 Recv Date:	Not reported
TSD Site Recv Date:	10/09/2017
Part A Recv Date:	Not reported
Part B Recv Date:	Not reported
Generator EPA ID:	NYR000230839
Trans1 EPA ID:	Not reported
Trans2 EPA ID:	Not reported
TSDF ID 1:	NYD077444263
TSDF ID 2:	Not reported
Manifest Tracking Number:	011101980FLE
Import Indicator:	N

NEW YORK UNIVERSITY - 726 BROADWAY (Continued) **S121133054**

Export Indicator:	N
Discr Quantity Indicator:	N
Discr Type Indicator:	N
Discr Residue Indicator:	N
Discr Partial Reject Indicator:	N
Discr Full Reject Indicator:	N
Manifest Ref Number:	Not reported
Alt Facility RCRA ID:	Not reported
Alt Facility Sign Date:	Not reported
MGMT Method Type Code:	H141
Waste Code a:	Mercury
Waste Code b:	Not reported
Waste Code c:	Not reported
Waste Code e:	Not reported
Waste Code f:	Not reported
Waste Code g:	Not reported
Waste Code 1:	Not reported
Waste Code 2:	Not reported
Waste Code 3:	Not reported
Waste Code 4:	Not reported
Waste Code 5:	Not reported
Waste Code 6:	Not reported
Quantity:	105
Units:	Pounds
Number of Containers:	1
Container Type:	Metal drums, barrels, kegs
Handling Method:	Treat
Specific Gravity:	1

O402 **CON EDISON** **NY MANIFEST** **S118090270**
ENE **208 E 6TH ST & 2ND AVE** **N/A**
1/8-1/4 **NEW YORK, NY 10009**
0.127 mi.
671 ft. **Site 9 of 19 in cluster O**

Relative:
Lower

Actual:
39 ft.

NY MANIFEST:

EPA ID:	NYP004778890
Country:	USA
Name:	Con Edison
Address:	208 E 6TH ST & 2ND AVE
Address 2:	Not reported
City,State,Zip:	NEW YORK, NY 10009
Zip 4:	Not reported
Location Address 1:	208 E 6TH ST
Location Address 2:	SB 1083
Location City,State,Zip:	NEW YORK, NY
Location Zip 4:	Not reported
Facility Status:	Not reported
Total Tanks:	Not reported
Code:	BP

Mailing:

Mailing Name:	Con Edison
Mailing Contact:	Dennis Huacon
Mailing Address 1:	4 IRVING PL 15TH FL
Mailing Address 2:	Not reported
Mailing City,State,Zip:	NEW YORK, NY 10003

CON EDISON (Continued) **S118090270**

Mailing Zip 4: Not reported
Mailing Country: USA
Mailing Phone: 2124603770

Manifest Data:
Document ID: Not reported
Manifest Status: Not reported
Trans1 State ID: NJD003812047
Year: 2018
Trans2 State ID: NJD003812047
Generator Ship Date: 05/05/2015
Trans1 Recv Date: 05/05/2015
Trans2 Recv Date: 05/08/2015
TSD Site Recv Date: 05/08/2015
Part A Recv Date: Not reported
Part B Recv Date: Not reported
Generator EPA ID: NYP004778890
Trans1 EPA ID: Not reported
Trans2 EPA ID: Not reported
TSDF ID 1: NJD991291105
TSDF ID 2: Not reported
Manifest Tracking Number: 002612042GBF
Import Indicator: N
Export Indicator: N
Discr Quantity Indicator: N
Discr Type Indicator: N
Discr Residue Indicator: N
Discr Partial Reject Indicator: N
Discr Full Reject Indicator: N
Manifest Ref Number: Not reported
Alt Facility RCRA ID: Not reported
Alt Facility Sign Date: Not reported
MGMT Method Type Code: H110
Waste Code a: Lead
Waste Code b: Not reported
Waste Code c: Not reported
Waste Code e: Not reported
Waste Code f: Not reported
Waste Code g: Not reported
Waste Code 1: Not reported
Waste Code 2: Not reported
Waste Code 3: Not reported
Waste Code 4: Not reported
Waste Code 5: Not reported
Waste Code 6: Not reported
Quantity: 500
Units: Pounds
Number of Containers: 1
Container Type: Cargo tanks (tank trucks)
Handling Method: Treat
Specific Gravity: 1

O403 **CON EDISON SERVICE BOX: 1083** **RCRA NonGen / NLR** **1016970690**
ENE **208-10 E 6TH ST & HALL PL E OF** **NY MANIFEST** **NYP004444105**
1/8-1/4 **NEW YORK, NY 10003**
0.127 mi.
671 ft. **Site 10 of 19 in cluster O**

Relative: **Lower**

Actual: **39 ft.**

RCRA Listings:

Date Form Received by Agency:		20140317
Handler Name:		Con Edison Service Box: 1083
Handler Address:		E 6th St & Hall Pl E Of
Handler City,State,Zip:		NEW YORK, NY 10003
EPA ID:		NYP004444105
Contact Name:		THOMAS TEELING
Contact Address:		Not reported
Contact City,State,Zip:		Not reported
Contact Telephone:		212-460-3770
Contact Fax:		Not reported
Contact Email:		Not reported
Contact Title:		SENIOR SCIENTIST
EPA Region:		02
Land Type:		Private
Federal Waste Generator Description:		Not a generator, verified
Non-Notifier:		Not reported
Biennial Report Cycle:		Not reported
Accessibility:		Not reported
Active Site Indicator:		Not reported
State District Owner:		Ny
State District:		NYSDEC R2
Mailing Address:		IRVING PL, 15TH FL NE
Mailing City,State,Zip:		NEW YORK, NY 10003
Owner Name:	Not reported	
Owner Type:		Not reported
Operator Name:	Not reported	
Operator Type:		Not reported
Short-Term Generator Activity:		No
Importer Activity:		No
Mixed Waste Generator:		No
Transporter Activity:		No
Transfer Facility Activity:		No
Recycler Activity with Storage:		No
Small Quantity On-Site Burner Exemption:		No
Smelting Melting and Refining Furnace Exemption:		No
Underground Injection Control:		No
Off-Site Waste Receipt:		No
Universal Waste Indicator:		No
Universal Waste Destination Facility:		No
Federal Universal Waste:		No
Active Site State-Reg Handler:		---
Federal Facility Indicator:		Not reported
Hazardous Secondary Material Indicator:		N
Sub-Part K Indicator:		Not reported
2018 GPRA Permit Baseline:		Not on the Baseline
2018 GPRA Renewals Baseline:		Not on the Baseline
202 GPRA Corrective Action Baseline:		No
Subject to Corrective Action Universe:		No
Non-TSDFs Where RCRA CA has Been Imposed Universe:		No
Corrective Action Priority Ranking:		No NCAPS ranking
Environmental Control Indicator:		No
Institutional Control Indicator:		No

CON EDISON SERVICE BOX: 1083 (Continued) **1016970690**

Human Exposure Controls Indicator:	N/A
Groundwater Controls Indicator:	N/A
Significant Non-Complier Universe:	No
Unaddressed Significant Non-Complier Universe:	No
Addressed Significant Non-Complier Universe:	No
Significant Non-Complier With a Compliance Schedule Universe:	No
Financial Assurance Required:	Not reported
Handler Date of Last Change:	20141014
Recognized Trader-Importer:	No
Recognized Trader-Exporter:	No
Importer of Spent Lead Acid Batteries:	No
Exporter of Spent Lead Acid Batteries:	No
Recycler Activity Without Storage:	No
Manifest Broker:	No
Sub-Part P Indicator:	No

Historic Generators:

Receive Date:	20140217
Handler Name: CON EDISON SERVICE BOX:	1083
Federal Waste Generator Description:	Very Small Quantity Generator (formerly Conditionally-Exempt Small Quantity Generator
State District Owner:	Ny
Large Quantity Handler of Universal Waste:	No
Recognized Trader Importer:	No
Recognized Trader Exporter:	No
Spent Lead Acid Battery Importer:	No
Spent Lead Acid Battery Exporter:	No
Current Record:	No
Non Storage Recycler Activity:	Not reported
Electronic Manifest Broker:	Not reported

Receive Date:	20140317
Handler Name: CON EDISON SERVICE BOX:	1083
Federal Waste Generator Description:	Not a generator, verified
State District Owner:	Ny
Large Quantity Handler of Universal Waste:	No
Recognized Trader Importer:	No
Recognized Trader Exporter:	No
Spent Lead Acid Battery Importer:	No
Spent Lead Acid Battery Exporter:	No
Current Record:	Yes
Non Storage Recycler Activity:	Not reported
Electronic Manifest Broker:	Not reported

List of NAICS Codes and Descriptions:

NAICS Codes:	No NAICS Codes Found

Facility Has Received Notices of Violations:

Violations:	No Violations Found

Evaluation Action Summary:

Evaluations:	No Evaluations Found

CON EDISON SERVICE BOX: 1083 (Continued) **1016970690**

NY MANIFEST:

EPA ID:	NYP004444105
Country:	USA
Name:	Con Edison
Address:	208-10 E 6TH ST & HALL PL E OF
Address 2:	Not reported
City,State,Zip:	NEW YORK, NY 10003
Zip 4:	Not reported
Location Address 1:	208 E 6TH ST
Location Address 2:	SB1083
Location City,State,Zip:	NEW YORK, NY 10003
Location Zip 4:	Not reported
Facility Status:	Not reported
Total Tanks:	Not reported
Code:	BP

Mailing:

Mailing Name:	Con Edison
Mailing Contact:	Con Edison
Mailing Address 1:	4 IRVING ST
Mailing Address 2:	15TH FL
Mailing City,State,Zip:	NEW YORK, NY 10003
Mailing Zip 4:	Not reported
Mailing Country:	USA
Mailing Phone:	Not reported

Manifest Data:

Document ID:	Not reported
Manifest Status:	Not reported
Trans1 State ID:	NJD003812047
Year:	2018
Trans2 State ID:	Not reported
Generator Ship Date:	02/18/2014
Trans1 Recv Date:	02/18/2014
Trans2 Recv Date:	Not reported
TSD Site Recv Date:	02/26/2014
Part A Recv Date:	Not reported
Part B Recv Date:	Not reported
Generator EPA ID:	NYP004444105
Trans1 EPA ID:	Not reported
Trans2 EPA ID:	Not reported
TSDF ID 1:	NJD991291105
TSDF ID 2:	Not reported
Manifest Tracking Number:	002330369GBF
Import Indicator:	N
Export Indicator:	N
Discr Quantity Indicator:	N
Discr Type Indicator:	N
Discr Residue Indicator:	N
Discr Partial Reject Indicator:	N
Discr Full Reject Indicator:	N
Manifest Ref Number:	Not reported
Alt Facility RCRA ID:	Not reported
Alt Facility Sign Date:	Not reported
MGMT Method Type Code:	H110
Waste Code a:	Lead
Waste Code b:	Not reported

CON EDISON SERVICE BOX: 1083 (Continued) **1016970690**

Waste Code c:	Not reported
Waste Code e:	Not reported
Waste Code f:	Not reported
Waste Code g:	Not reported
Waste Code 1:	Not reported
Waste Code 2:	Not reported
Waste Code 3:	Not reported
Waste Code 4:	Not reported
Waste Code 5:	Not reported
Waste Code 6:	Not reported
Quantity:	300
Units:	Pounds
Number of Containers:	1
Container Type:	Cargo tanks (tank trucks)
Handling Method:	Treat
Specific Gravity:	1

O404 **CON EDISON SERVICE BOX: 1077** **RCRA NonGen / NLR** **1016970689**
ENE **204-206 E 6TH ST & COOPER SQ E OF** **NY MANIFEST** **NYP004444097**
1/8-1/4 **NEW YORK, NY 10003**
0.127 mi.
672 ft. **Site 11 of 19 in cluster O**

Relative: RCRA Listings:
Lower

Actual: Date Form Received by Agency: 20140317
40 ft. Handler Name: Con Edison Service Box: 1077
Handler Address: E 6th St & Cooper Sq E Of
Handler City,State,Zip: NEW YORK, NY 10003
EPA ID: NYP004444097
Contact Name: THOMAS TEELING
Contact Address: Not reported
Contact City,State,Zip: Not reported
Contact Telephone: 212-460-3770
Contact Fax: Not reported
Contact Email: Not reported
Contact Title: SENIOR SCIENTIST
EPA Region: 02
Land Type: Private
Federal Waste Generator Description: Not a generator, verified
Non-Notifier: Not reported
Biennial Report Cycle: Not reported
Accessibility: Not reported
Active Site Indicator: Not reported
State District Owner: Ny
State District: NYSDEC R2
Mailing Address: IRVING PL, 15TH FL NE
Mailing City,State,Zip: NEW YORK, NY 10003
Owner Name: Not reported
Owner Type: Not reported
Operator Name: Not reported
Operator Type: Not reported
Short-Term Generator Activity: No
Importer Activity: No
Mixed Waste Generator: No
Transporter Activity: No
Transfer Facility Activity: No
Recycler Activity with Storage: No

CON EDISON SERVICE BOX: 1077 (Continued) **1016970689**

Small Quantity On-Site Burner Exemption:	No
Smelting Melting and Refining Furnace Exemption:	No
Underground Injection Control:	No
Off-Site Waste Receipt:	No
Universal Waste Indicator:	No
Universal Waste Destination Facility:	No
Federal Universal Waste:	No
Active Site State-Reg Handler:	---
Federal Facility Indicator:	Not reported
Hazardous Secondary Material Indicator:	N
Sub-Part K Indicator:	Not reported
2018 GPRA Permit Baseline:	Not on the Baseline
2018 GPRA Renewals Baseline:	Not on the Baseline
202 GPRA Corrective Action Baseline:	No
Subject to Corrective Action Universe:	No
Non-TSDFs Where RCRA CA has Been Imposed Universe:	No
Corrective Action Priority Ranking:	No NCAPS ranking
Environmental Control Indicator:	No
Institutional Control Indicator:	No
Human Exposure Controls Indicator:	N/A
Groundwater Controls Indicator:	N/A
Significant Non-Complier Universe:	No
Unaddressed Significant Non-Complier Universe:	No
Addressed Significant Non-Complier Universe:	No
Significant Non-Complier With a Compliance Schedule Universe:	No
Financial Assurance Required:	Not reported
Handler Date of Last Change:	20141014
Recognized Trader-Importer:	No
Recognized Trader-Exporter:	No
Importer of Spent Lead Acid Batteries:	No
Exporter of Spent Lead Acid Batteries:	No
Recycler Activity Without Storage:	No
Manifest Broker:	No
Sub-Part P Indicator:	No

Historic Generators:

Receive Date:	20140217
Handler Name: CON EDISON SERVICE BOX:	1077
Federal Waste Generator Description:	Very Small Quantity Generator (formerly Conditionally-Exempt Small Quantity Generator
State District Owner:	Ny
Large Quantity Handler of Universal Waste:	No
Recognized Trader Importer:	No
Recognized Trader Exporter:	No
Spent Lead Acid Battery Importer:	No
Spent Lead Acid Battery Exporter:	No
Current Record:	No
Non Storage Recycler Activity:	Not reported
Electronic Manifest Broker:	Not reported

Receive Date:	20140317
Handler Name: CON EDISON SERVICE BOX:	1077
Federal Waste Generator Description:	Not a generator, verified
State District Owner:	Ny
Large Quantity Handler of Universal Waste:	No
Recognized Trader Importer:	No

CON EDISON SERVICE BOX: 1077 (Continued) **1016970689**

Recognized Trader Exporter: No
Spent Lead Acid Battery Importer: No
Spent Lead Acid Battery Exporter: No
Current Record: Yes
Non Storage Recycler Activity: Not reported
Electronic Manifest Broker: Not reported

List of NAICS Codes and Descriptions:
NAICS Codes: No NAICS Codes Found

Facility Has Received Notices of Violations:
Violations: No Violations Found

Evaluation Action Summary:
Evaluations: No Evaluations Found

NY MANIFEST:
EPA ID: NYP004444097
Country: USA
Name: Con Edison
Address: 204-206 E 6TH ST & COOPER SQ E
Address 2: Not reported
City,State,Zip: NEW YORK, NY 10003
Zip 4: Not reported
Location Address 1: 204 E 6TH ST
Location Address 2: SB1077
Location City,State,Zip: NEW YORK, NY 10003
Location Zip 4: Not reported
Facility Status: Not reported
Total Tanks: Not reported
Code: BP

Mailing:
Mailing Name: Con Edison
Mailing Contact: Con Edison
Mailing Address 1: 4 IRVING ST
Mailing Address 2: 15TH FL
Mailing City,State,Zip: NEW YORK, NY 10003
Mailing Zip 4: Not reported
Mailing Country: USA
Mailing Phone: Not reported

Manifest Data:
Document ID: Not reported
Manifest Status: Not reported
Trans1 State ID: NJD003812047
Year: 2018
Trans2 State ID: Not reported
Generator Ship Date: 02/18/2014
Trans1 Recv Date: 02/18/2014
Trans2 Recv Date: Not reported
TSD Site Recv Date: 02/26/2014
Part A Recv Date: Not reported
Part B Recv Date: Not reported

CON EDISON SERVICE BOX: 1077 (Continued) **1016970689**

Generator EPA ID:	NYP004444097
Trans1 EPA ID:	Not reported
Trans2 EPA ID:	Not reported
TSDF ID 1:	NJD991291105
TSDF ID 2:	Not reported
Manifest Tracking Number:	002330370GBF
Import Indicator:	N
Export Indicator:	N
Discr Quantity Indicator:	N
Discr Type Indicator:	N
Discr Residue Indicator:	N
Discr Partial Reject Indicator:	N
Discr Full Reject Indicator:	N
Manifest Ref Number:	Not reported
Alt Facility RCRA ID:	Not reported
Alt Facility Sign Date:	Not reported
MGMT Method Type Code:	H110
Waste Code a:	Lead
Waste Code b:	Not reported
Waste Code c:	Not reported
Waste Code e:	Not reported
Waste Code f:	Not reported
Waste Code g:	Not reported
Waste Code 1:	Not reported
Waste Code 2:	Not reported
Waste Code 3:	Not reported
Waste Code 4:	Not reported
Waste Code 5:	Not reported
Waste Code 6:	Not reported
Quantity:	500
Units:	Pounds
Number of Containers:	1
Container Type:	Cargo tanks (tank trucks)
Handling Method:	Treat
Specific Gravity:	1

U405 **NEW MOTT APARTMENT CORP.** **NY AST** **U003395750**
SSW **316 MOTT STREET** **N/A**
1/8-1/4 **NEW YORK, NY 10012**
0.128 mi.
674 ft. **Site 1 of 23 in cluster U**

Relative: AST:
Higher

Actual:
43 ft.

Name:	NEW MOTT APARTMENT CORP.
Address:	316 MOTT STREET
City,State,Zip:	NEW YORK, NY 10012
Region:	STATE
DEC Region:	2
Site Status:	Active
Facility Id:	2-600778
Program Type:	PBS
UTM X:	584972.29729
UTM Y:	4508748.15134
Expiration Date:	07/07/2027
Site Type:	Apartment Building/Office Building

Affiliation Records:

NEW MOTT APARTMENT CORP. (Continued) **U003395750**

Site Id:	22755
Affiliation Type:	Facility Owner
Company Name:	NEW MOTT APT CORP
Contact Type:	PROPERTY MANAGER
Contact Name:	DANIEL BONDARSKY
Address1:	316 MOTT STREET
Address2:	Not reported
City:	NEW YORK
State:	NY
Zip Code:	10012
Country Code:	001
Phone:	(718) 721-0700
EMail:	Not reported
Fax Number:	Not reported
Modified By:	JSMACRI
Date Last Modified:	2022-08-30

Site Id:	22755
Affiliation Type:	Mail Contact
Company Name:	ALL AREA REALTY SERVICES, INC.
Contact Type:	Not reported
Contact Name:	DANIEL BONDARKSY
Address1:	99 TULIP AVE
Address2:	SUITE #302
City:	FLORAL PARK
State:	NY
Zip Code:	11001
Country Code:	001
Phone:	(718) 721-0700
EMail:	ALERTS@AARSNY.COM
Fax Number:	Not reported
Modified By:	JSMACRI
Date Last Modified:	2022-08-30

Site Id:	22755
Affiliation Type:	Facility Operator
Company Name:	NEW MOTT APARTMENT CORP.
Contact Type:	Not reported
Contact Name:	CHRIS
Address1:	Not reported
Address2:	Not reported
City:	Not reported
State:	NN
Zip Code:	Not reported
Country Code:	001
Phone:	(212) 334-2168
EMail:	Not reported
Fax Number:	Not reported
Modified By:	JSMACRI
Date Last Modified:	2022-08-30

Site Id:	22755
Affiliation Type:	Emergency Contact
Company Name:	NEW MOTT APT CORP C/O DOWNTOWN PROPERTIES
Contact Type:	Not reported
Contact Name:	DANIEL BONDARKSY
Address1:	Not reported

NEW MOTT APARTMENT CORP. (Continued) **U003395750**

Address2:	Not reported
City:	Not reported
State:	NN
Zip Code:	Not reported
Country Code:	999
Phone:	(718) 721-0700
EMail:	Not reported
Fax Number:	Not reported
Modified By:	JSMACRI
Date Last Modified:	2022-08-30

Tank Info:

Tank Number:	0030816
Tank Id:	43714
Material Code:	0001
Common Name of Substance:	#2 Fuel Oil (On-Site Consumption)

Equipment Records:

	H00 - Tank Leak Detection - None
	L09 - Piping Leak Detection - Exempt Suction Piping
	A00 - Tank Internal Protection - None
	J02 - Dispenser - Suction Dispenser
	D00 - Pipe Type - No Piping
	G00 - Tank Secondary Containment - None
	I05 - Overfill - Vent Whistle
	B00 - Tank External Protection - None
	F00 - Pipe External Protection - None
	C01 - Pipe Location - Aboveground
Tank Location:	Aboveground - contact with soil.... Tank bottom rests on soil, allowing no visual inspection.
Tank Type:	Steel/Carbon Steel/Iron
Tank Status:	In Service
Pipe Model:	Not reported
Install Date:	03/01/1980
Capacity Gallons:	4000
Tightness Test Method:	NN
Date Test:	Not reported
Next Test Date:	Not reported
Date Tank Closed:	Not reported
Register:	True
Modified By:	JSMACRI
Last Modified:	08/30/2022
Material Name:	#2 fuel oil (on-site consumption)

U406 **CON EDISON** **NY MANIFEST** **S117740333**
SSW **316 MOTT ST & HOUSTON ST** **N/A**
1/8-1/4 **NEW YORK, NY 10013**
0.128 mi.
674 ft. **Site 2 of 23 in cluster U**

Relative: **Higher**

Actual: **43 ft.**

NY MANIFEST:

EPA ID:	NYP004734976
Country:	USA
Name:	Con Edison
Address:	316 MOTT ST & HOUSTON ST
Address 2:	Not reported

CON EDISON (Continued) **S117740333**

City,State,Zip: NEW YORK, NY 10013
Zip 4: Not reported
Location Address 1: 316 MOTT ST
Location Address 2: SB 41430
Location City,State,Zip: NEW YORK, NY 10012
Location Zip 4: Not reported
Facility Status: Not reported
Total Tanks: Not reported
Code: BP

Mailing:
Mailing Name: Con Edison
Mailing Contact: Tom Teeling
Mailing Address 1: 44-36 VERNON BLVD
Mailing Address 2: Not reported
Mailing City,State,Zip: NEW YORK, NY 10003
Mailing Zip 4: Not reported
Mailing Country: USA
Mailing Phone: Not reported

Manifest Data:
Document ID: Not reported
Manifest Status: Not reported
Trans1 State ID: NJ0000027193
Year: 2018
Trans2 State ID: Not reported
Generator Ship Date: 02/22/2015
Trans1 Recv Date: 02/22/2015
Trans2 Recv Date: Not reported
TSD Site Recv Date: 02/24/2015
Part A Recv Date: Not reported
Part B Recv Date: Not reported
Generator EPA ID: NYP004734976
Trans1 EPA ID: Not reported
Trans2 EPA ID: Not reported
TSDF ID 1: NJD002200046
TSDF ID 2: Not reported
Manifest Tracking Number: 014161571JJK
Import Indicator: N
Export Indicator: N
Discr Quantity Indicator: N
Discr Type Indicator: N
Discr Residue Indicator: N
Discr Partial Reject Indicator: N
Discr Full Reject Indicator: N
Manifest Ref Number: Not reported
Alt Facility RCRA ID: Not reported
Alt Facility Sign Date: Not reported
MGMT Method Type Code: H110
Waste Code a: Lead
Waste Code b: Not reported
Waste Code c: Not reported
Waste Code e: Not reported
Waste Code f: Not reported
Waste Code g: Not reported
Waste Code 1: Not reported
Waste Code 2: Not reported

CON EDISON (Continued) **S117740333**

Waste Code 3:	Not reported
Waste Code 4:	Not reported
Waste Code 5:	Not reported
Waste Code 6:	Not reported
Quantity:	1000
Units:	Pounds
Number of Containers:	1
Container Type:	Cargo tanks (tank trucks)
Handling Method:	Treat
Specific Gravity:	1

Q407 **CON EDISON MANHOLE 37937** **NJ MANIFEST** **S117984978**
NNE **425 LAFAYETTE ST** **N/A**
1/8-1/4 **NEW YORK, NY 10003**
0.128 mi.
674 ft. **Site 3 of 15 in cluster Q**

Relative: **Lower**

Actual: **41 ft.**

NJ MANIFEST:

EPA ID:	NYP004246361
Name:	CON EDISON MANHOLE 37937
Address:	425 LAFAYETTE ST
City,State,Zip:	NEW YORK, NY 10003
County:	Not reported
Mailing Address:	4 IRVING PL, RM 828
Mailing City,State,Zip:	NEW YORK, NY 10003
Telephone:	Not reported
Emergency Telephone:	Not reported
Contact:	JUAN RODRIGUEZ
Comments:	Not reported
SIC Code:	Not reported
County:	NY061
Municipal:	Not reported
Previous EPAID:	Not reported
Generator Flag:	Not reported
Transporter Flag:	Not reported
TSDF Flag:	Not reported
Name Change:	Not reported
Date Change:	Not reported

Manifest Data:

EPA ID:	NYP004246361
Manifest Number:	006903916JJK
Date Shipped:	1/13/2012
TSDF EPA ID:	NJD002200046
Transporter EPA ID:	NJ0000027193
Transporter 2 EPA ID:	Not reported
Transporter 3 EPA ID:	Not reported
Transporter 4 EPA ID:	Not reported
Transporter 5 EPA ID:	Not reported
Transporter 6 EPA ID:	Not reported
Transporter 7 EPA ID:	Not reported
Transporter 8 EPA ID:	Not reported
Transporter 9 EPA ID:	Not reported
Transporter 10 EPA ID:	Not reported
Date Trans1 Transported Waste:	Not reported
Date Trans2 Transported Waste:	Not reported
Date Trans3 Transported Waste:	Not reported

CON EDISON MANHOLE 37937 (Continued) **S117984978**

Date Trans4 Transported Waste:	Not reported
Date Trans5 Transported Waste:	Not reported
Date Trans6 Transported Waste:	Not reported
Date Trans7 Transported Waste:	Not reported
Date Trans8 Transported Waste:	Not reported
Date Trans9 Transported Waste:	Not reported
Date Trans10 Transported Waste:	Not reported
Date TSDF Received Waste:	Not reported
TSDF EPA Facility Name:	Not reported
QTY Units:	Not reported
Transporter SEQ ID:	Not reported
Transporter-1 Date:	Not reported
Waste SEQ ID:	Not reported
Waste Type Code 2:	Not reported
Waste Type Code 3:	Not reported
Waste Type Code 4:	Not reported
Waste Type Code 5:	Not reported
Waste Type Code 6:	Not reported
Date Accepted:	Not reported
Manifest Discrepancy Type:	Not reported
Data Entry Number:	Not reported
Was Load Rejected:	Not reported
Reason Load Was Rejected:	Not reported

Waste:

Manifest Year:	Not reported
Waste Code:	D008
Hand Code:	Not reported
Quantity:	1,000.00
Unit:	Pounds

Q408 **CON EDISON MANHOLE 37937** **RCRA NonGen / NLR** **1015746643**
NNE **425 LAFAYETTE ST** **NY MANIFEST** **NYP004246361**
1/8-1/4 **NEW YORK, NY 10003**
0.128 mi.
674 ft. **Site 4 of 15 in cluster Q**

Relative: **Lower**
Actual: **41 ft.**

RCRA Listings:

Date Form Received by Agency:	20120212
Handler Name:	Con Edison Manhole 37937
Handler Address:	Lafayette St
Handler City,State,Zip:	NEW YORK, NY 10003
EPA ID:	NYP004246361
Contact Name:	JUAN RODRIGUEZ
Contact Address:	Not reported
Contact City,State,Zip:	Not reported
Contact Telephone:	347-865-5931
Contact Fax:	Not reported
Contact Email:	Not reported
Contact Title:	OPERATING SUPERVISOR
EPA Region:	02
Land Type:	Private
Federal Waste Generator Description:	Not a generator, verified
Non-Notifier:	Not reported
Biennial Report Cycle:	Not reported
Accessibility:	Not reported

CON EDISON MANHOLE 37937 (Continued) **1015746643**

Active Site Indicator:		Not reported
State District Owner:		Ny
State District:		NYSDEC R2
Mailing Address:		4 IRVING PL, RM 828
Mailing City,State,Zip:		NEW YORK, NY 10003
Owner Name:	Not reported	
Owner Type:		Not reported
Operator Name:	Not reported	
Operator Type:		Not reported
Short-Term Generator Activity:		No
Importer Activity:		No
Mixed Waste Generator:		No
Transporter Activity:		No
Transfer Facility Activity:		No
Recycler Activity with Storage:		No
Small Quantity On-Site Burner Exemption:		No
Smelting Melting and Refining Furnace Exemption:		No
Underground Injection Control:		No
Off-Site Waste Receipt:		No
Universal Waste Indicator:		No
Universal Waste Destination Facility:		No
Federal Universal Waste:		No
Active Site State-Reg Handler:		---
Federal Facility Indicator:		Not reported
Hazardous Secondary Material Indicator:		N
Sub-Part K Indicator:		Not reported
2018 GPRA Permit Baseline:		Not on the Baseline
2018 GPRA Renewals Baseline:		Not on the Baseline
202 GPRA Corrective Action Baseline:		No
Subject to Corrective Action Universe:		No
Non-TSDFs Where RCRA CA has Been Imposed Universe:		No
Corrective Action Priority Ranking:		No NCAPS ranking
Environmental Control Indicator:		No
Institutional Control Indicator:		No
Human Exposure Controls Indicator:		N/A
Groundwater Controls Indicator:		N/A
Significant Non-Complier Universe:		No
Unaddressed Significant Non-Complier Universe:		No
Addressed Significant Non-Complier Universe:		No
Significant Non-Complier With a Compliance Schedule Universe:		No
Financial Assurance Required:		Not reported
Handler Date of Last Change:		20120712
Recognized Trader-Importer:		No
Recognized Trader-Exporter:		No
Importer of Spent Lead Acid Batteries:		No
Exporter of Spent Lead Acid Batteries:		No
Recycler Activity Without Storage:		No
Manifest Broker:		No
Sub-Part P Indicator:		No

Historic Generators:

Receive Date:	20120113
Handler Name:	CON EDISON MANHOLE 37937
Federal Waste Generator Description:	Very Small Quantity Generator (formerly Conditionally-Exempt Small Quantity Generator
State District Owner:	Ny

CON EDISON MANHOLE 37937 (Continued) **1015746643**

Large Quantity Handler of Universal Waste: No
Recognized Trader Importer: No
Recognized Trader Exporter: No
Spent Lead Acid Battery Importer: No
Spent Lead Acid Battery Exporter: No
Current Record: No
Non Storage Recycler Activity: Not reported
Electronic Manifest Broker: Not reported

Receive Date: 20120212
Handler Name: CON EDISON MANHOLE 37937
Federal Waste Generator Description: Not a generator, verified
State District Owner: Ny
Large Quantity Handler of Universal Waste: No
Recognized Trader Importer: No
Recognized Trader Exporter: No
Spent Lead Acid Battery Importer: No
Spent Lead Acid Battery Exporter: No
Current Record: Yes
Non Storage Recycler Activity: Not reported
Electronic Manifest Broker: Not reported

List of NAICS Codes and Descriptions:
NAICS Codes: No NAICS Codes Found

Facility Has Received Notices of Violations:
Violations: No Violations Found

Evaluation Action Summary:
Evaluations: No Evaluations Found

NY MANIFEST:
EPA ID: NYP004246361
Country: USA
Name: Coned
Address: 425 LAFAYETTE ST
Address 2: Not reported
City,State,Zip: NEW YORK, NY 10003
Zip 4: Not reported
Location Address 1: 425 LAFAYETTE ST
Location Address 2: Not reported
Location City,State,Zip: NEW YORK, NY
Location Zip 4: Not reported
Facility Status: Not reported
Total Tanks: Not reported
Code: BP

Mailing:
Mailing Name: Coned
Mailing Contact: Coned
Mailing Address 1: 4 IRVING PLACE
Mailing Address 2: 15TH FLOOR
Mailing City,State,Zip: NEW YORK, NY 10003
Mailing Zip 4: Not reported
Mailing Country: USA

CON EDISON MANHOLE 37937 (Continued) **1015746643**

Mailing Phone: Not reported

Manifest Data:
Document ID: Not reported
Manifest Status: Not reported
Trans1 State ID: NJ0000027193
Year: 2018
Trans2 State ID: Not reported
Generator Ship Date: 01/13/2012
Trans1 Recv Date: 01/13/2012
Trans2 Recv Date: Not reported
TSD Site Recv Date: 01/13/2012
Part A Recv Date: Not reported
Part B Recv Date: Not reported
Generator EPA ID: NYP004246361
Trans1 EPA ID: Not reported
Trans2 EPA ID: Not reported
TSDF ID 1: NJD002200046
TSDF ID 2: Not reported
Manifest Tracking Number: 006903916JJK
Import Indicator: N
Export Indicator: N
Discr Quantity Indicator: N
Discr Type Indicator: N
Discr Residue Indicator: N
Discr Partial Reject Indicator: N
Discr Full Reject Indicator: N
Manifest Ref Number: Not reported
Alt Facility RCRA ID: Not reported
Alt Facility Sign Date: Not reported
MGMT Method Type Code: H111
Waste Code a: Lead
Waste Code b: Not reported
Waste Code c: Not reported
Waste Code e: Not reported
Waste Code f: Not reported
Waste Code g: Not reported
Waste Code 1: Not reported
Waste Code 2: Not reported
Waste Code 3: Not reported
Waste Code 4: Not reported
Waste Code 5: Not reported
Waste Code 6: Not reported
Quantity: 1000
Units: Pounds
Number of Containers: 1
Container Type: Cargo tanks (tank trucks)
Handling Method: Treat
Specific Gravity: 1

Q409 **JOSEPH PAPP PUBLIC THEATRE** **UST FINDER** **1028572594**
NNE **425 LAFAYETTE STREET** **N/A**
1/8-1/4 **NEW YORK, NY 10003**
0.128 mi.
674 ft. **Site 5 of 15 in cluster Q**

Relative:
Lower

Actual:
41 ft.

UST FINDER:

Object ID:	298560
Facility ID:	NY23918
Name:	JOSEPH PAPP PUBLIC THEATRE
Address:	425 LAFAYETTE STREET
City,State,Zip:	NEW YORK, NY 10003
Address Match Type:	Not reported
Open USTs:	0
Closed USTs:	1
TOS USTs:	0
Population 1500ft:	25462
Private Wells 1500ft:	0
Within 100yr Floodplain:	No
Land Use:	Developed, High Intensity
Within SPA:	No
SPA PWS Facility ID:	Not reported
SPA Water Type:	Not reported
SPA Facility Type:	Not reported
SPA HUC12:	Not reported
Within WHPA:	No
WHPA PWS Facility ID:	Not reported
WHPA Water Type:	Not reported
WHPA Facility Type:	Not reported
WHPA HUC12:	Not reported
Facility Status:	Closed UST(s)
Date of Last Inspection:	Not reported
EPA Region:	2
Tribe:	Not reported
Coordinate Source:	State
X Coord:	-73.99153
Y Coord:	40.729316
Latitude:	40.729316
Longitude:	-73.99153

UST FINDER:

Object ID:	1221522
Facility ID:	NY23918
Tank ID:	NY29473
Tank Status:	Closed
Installation Date:	1981/12/01 16:00:00+00
Removal Date:	Not reported
Tank Capacity:	500
Substances:	Not reported
Tank Wall Type:	Not reported

Q410 **CON EDISON MANHOLE 37937** **FINDS** **1016012963**
NNE **425 LAFAYETTE ST** **ECHO** **N/A**
1/8-1/4 **NEW YORK, NY 10003** **E MANIFEST**
0.128 mi.
674 ft. **Site 6 of 15 in cluster Q**

Relative:
Lower

Actual:
41 ft.

FINDS:
Registry ID: 110045555706

Click Here for FRS Facility Detail Report:

Environmental Interest/Information System:
The Resource Conservation and Recovery Act Information System (RCRAInfo) is EPA's comprehensive information system in support of the Resource Conservation and Recovery Act (RCRA) of 1976 and the Hazardous and Solid Waste Amendments (HSWA) of 1984. It tracks many types of information about generators, transporters, treaters, storers, and disposers of hazardous waste.

Click this hyperlink while viewing on your computer to access additional FINDS: detail in the EDR Site Report.

ECHO:

Envid:	1016012963
Registry ID:	110045555706
DFR URL:	
Name:	CON EDISON MANHOLE 37937
Address:	425 LAFAYETTE ST
City,State,Zip:	NEW YORK, NY 10003

E MANIFEST:

Manifest Tracking Number:	012157709FLE
Last Updated Date:	20200115
Shipped Date:	20191120
Received Date:	20191126
Manifest Status:	Signed
Submission Type:	DataImage5Copy
Origin Type:	Service
Generator EPA ID:	CESQG
Generator Name:	The Public Theater
Generator Location Street Number:	Not reported
Generator Location Street 1:	425 LAFAYETTE ST
Generator Location Street 2:	Not reported
Generator Location City:	NEW YORK
Generator Location State:	NY
Generator Location Zip:	10003
Generator Mail Street Number:	Not reported
Generator Mail Street 1:	3010 Burns Ave
Generator Mail Street 2:	Not reported
Generator Mail City:	Wantagh
Generator Mail Zip:	11793
Generator Mail State:	NY
Generator Contact Company Name:	Not reported
Designated Facility EPA ID:	RID040098352
Designated Facility Name:	Northland Environmental, Llc
Designated Facility Mail Street Number:	Not reported
Designated Facility Mail Street 1:	Not reported
Designated Facility Mail Street 2:	275 Allens Avenue
Designated Facility Mail City:	Providence

CON EDISON MANHOLE 37937 (Continued) **1016012963**

Designated Facility Mail Zip:	02905
Designated Facility Mail State:	RI
Designated Facility Location Street Number:	Not reported
Designated Facility Location Street 1:	275 Allens Avenue
Designated Facility Location Street 2:	Not reported
Designated Facility Location City:	Providence
Designated Facility Location Zip:	02905
Designated Facility Location State:	RI
Designated Facility Contact Company Name:	Not reported
Manifest Residue Indicator:	N
Rejection Indicator:	N

Manifest Tracking Number:	012157709FLE
Last Updated Date:	20200115
Shipped Date:	20191120
Received Date:	20191126
Manifest Status:	Signed
Submission Type:	DataImage5Copy
Origin Type:	Service
Generator EPA ID:	CESQG
Generator Name:	The Public Theater
Generator Location Street Number:	Not reported
Generator Location Street 1:	425 LAFAYETTE ST
Generator Location Street 2:	Not reported
Generator Location City:	NEW YORK
Generator Location State:	NY
Generator Location Zip:	10003
Generator Mail Street Number:	Not reported
Generator Mail Street 1:	3010 Burns Ave
Generator Mail Street 2:	Not reported
Generator Mail City:	Wantagh
Generator Mail Zip:	11793
Generator Mail State:	NY
Generator Contact Company Name:	Not reported
Designated Facility EPA ID:	RID040098352
Designated Facility Name:	Northland Environmental, Llc
Designated Facility Mail Street Number:	Not reported
Designated Facility Mail Street 1:	Not reported
Designated Facility Mail Street 2:	275 Allens Avenue
Designated Facility Mail City:	Providence
Designated Facility Mail Zip:	02905
Designated Facility Mail State:	RI
Designated Facility Location Street Number:	Not reported
Designated Facility Location Street 1:	275 Allens Avenue
Designated Facility Location Street 2:	Not reported
Designated Facility Location City:	Providence
Designated Facility Location Zip:	02905
Designated Facility Location State:	RI
Designated Facility Contact Company Name:	Not reported
Manifest Residue Indicator:	N
Rejection Indicator:	N

Manifest Tracking Number:	011667204FLE
Last Updated Date:	20230208
Shipped Date:	20230120
Received Date:	20230131
Manifest Status:	Signed

CON EDISON MANHOLE 37937 (Continued) **1016012963**

Submission Type:	DataImage5Copy
Origin Type:	Service
Generator EPA ID:	NYSCESQG
Generator Name:	The Public Theater
Generator Location Street Number:	Not reported
Generator Location Street 1:	425 LAFAYETTE ST
Generator Location Street 2:	Not reported
Generator Location City:	NEW YORK
Generator Location State:	NY
Generator Location Zip:	10003-7087
Generator Mail Street Number:	Not reported
Generator Mail Street 1:	425 LAFAYETTE ST
Generator Mail Street 2:	Not reported
Generator Mail City:	NEW YORK
Generator Mail Zip:	10003-7087
Generator Mail State:	NY
Generator Contact Company Name:	Not reported
Designated Facility EPA ID:	NJD980536593
Designated Facility Name:	Veolia Es Technical Solutions
Designated Facility Mail Street Number:	1
Designated Facility Mail Street 1:	1 EDEN LANE
Designated Facility Mail Street 2:	L.L.C.
Designated Facility Mail City:	FLANDERS
Designated Facility Mail Zip:	07836
Designated Facility Mail State:	NJ
Designated Facility Location Street Number:	1
Designated Facility Location Street 1:	L.L.C.
Designated Facility Location Street 2:	1 EDEN LANE
Designated Facility Location City:	FLANDERS
Designated Facility Location Zip:	07836
Designated Facility Location State:	NJ
Designated Facility Contact Company Name:	Not reported
Manifest Residue Indicator:	N
Rejection Indicator:	N

Manifest Tracking Number:	011667204FLE
Last Updated Date:	20230208
Shipped Date:	20230120
Received Date:	20230131
Manifest Status:	Signed
Submission Type:	DataImage5Copy
Origin Type:	Service
Generator EPA ID:	NYSCESQG
Generator Name:	The Public Theater
Generator Location Street Number:	Not reported
Generator Location Street 1:	425 LAFAYETTE ST
Generator Location Street 2:	Not reported
Generator Location City:	NEW YORK
Generator Location State:	NY
Generator Location Zip:	10003-7087
Generator Mail Street Number:	Not reported
Generator Mail Street 1:	425 LAFAYETTE ST
Generator Mail Street 2:	Not reported
Generator Mail City:	NEW YORK
Generator Mail Zip:	10003-7087
Generator Mail State:	NY
Generator Contact Company Name:	Not reported

CON EDISON MANHOLE 37937 (Continued) **1016012963**

Designated Facility EPA ID:	NJD980536593
Designated Facility Name:	Veolia Es Technical Solutions
Designated Facility Mail Street Number:	1
Designated Facility Mail Street 1:	1 EDEN LANE
Designated Facility Mail Street 2:	L.L.C.
Designated Facility Mail City:	FLANDERS
Designated Facility Mail Zip:	07836
Designated Facility Mail State:	NJ
Designated Facility Location Street Number:	1
Designated Facility Location Street 1:	L.L.C.
Designated Facility Location Street 2:	1 EDEN LANE
Designated Facility Location City:	FLANDERS
Designated Facility Location Zip:	07836
Designated Facility Location State:	NJ
Designated Facility Contact Company Name:	Not reported
Manifest Residue Indicator:	N
Rejection Indicator:	N

Transporter:

Manifest Tracking Number:	011667204FLE
Transporter Line Number:	1
Transporter EPA ID:	NYD064748304
Transporter Name:	Action Trucking
Manifest Tracking Number:	011667204FLE
Transporter Line Number:	2
Transporter EPA ID:	NJD080631369
Transporter Name:	Veolia Es Technical Solutions

Waste Line:

Manifest Tracking Number:	011667204FLE
Waste Line Number:	1
U.S. DOT Hazardous Indicator:	Y
U.S. DOT ID Number:	UN1950
U.S. DOT Description:	Un1950, Waste Aerosols, Flammable,(Each Not Exceeding 1l Capacity), 2.1, Rq (D001), Limited Quantity
Non-Hazardous Waste Description:	Not reported
Number of Containers:	1
Container Type Code:	DF
Container Type Description:	Fiberboard or plastic drums, barrels, kegs
Waste Quantity:	2
Quantity Unit of Measure Code:	P
Quantity Unit of Measure Description:	Pounds
Waste Quantity, in Tons:	0.001
Acute Waste Quantity, in Tons:	0
Non-Acute Waste Quantity, in Tons:	0.001
Waste Quantity, in Kilograms:	0.90703005
Acute Waste Quantity, in Kilograms:	0
Non-Acute Waste Quantity, in Kilorgrams:	0.90703005
Management Method Code:	H141
Management Method Description:	STORAGE, BULKING AND/OR TRANSFER OFF SITE
Waste Residue Indicator:	N
Quantity Discrepancy Indicator:	N
Waste Type Discrepancy Indicator:	N
Waste Density:	Not reported
Waste Density Unit of Measure Code:	Not reported

CON EDISON MANHOLE 37937 (Continued) **1016012963**

Waste Density Unit of Measure Description:	Not reported
Form Code:	Not reported
Form Code Description:	Not reported
Source Code:	Not reported
Source Code Description:	Not reported
Waste Minimization Code:	Not reported
Waste Minimization Code Description:	Not reported
Consent Number:	Not reported
EPA Waste Indicator:	Y
Federal Waste Codes:	D001
Quantity Haz Kg:	0.90703005
Quantity Haz Tons:	0.001
Quantity Non Haz Kg:	0
Quantity Non Haz Tons:	0
State Waste Codes:	NY-B

Manifest Tracking Number:	011667204FLE
Waste Line Number:	2
U.S. DOT Hazardous Indicator:	Y
U.S. DOT ID Number:	UN1263
U.S. DOT Description:	Un1263, Waste Paint Related Material, 3, Ii
Non-Hazardous Waste Description:	Not reported
Number of Containers:	1
Container Type Code:	DM
Container Type Description:	Metal drums, barrels, kegs
Waste Quantity:	120
Quantity Unit of Measure Code:	P
Quantity Unit of Measure Description:	Pounds
Waste Quantity, in Tons:	0.06
Acute Waste Quantity, in Tons:	0
Non-Acute Waste Quantity, in Tons:	0.06
Waste Quantity, in Kilograms:	54.4218
Acute Waste Quantity, in Kilograms:	0
Non-Acute Waste Quantity, in Kilorgrams:	54.4218
Management Method Code:	H141
Management Method Description:	STORAGE, BULKING AND/OR TRANSFER OFF SITE
Waste Residue Indicator:	N
Quantity Discrepancy Indicator:	N
Waste Type Discrepancy Indicator:	N
Waste Density:	Not reported
Waste Density Unit of Measure Code:	Not reported
Waste Density Unit of Measure Description:	Not reported
Form Code:	Not reported
Form Code Description:	Not reported
Source Code:	Not reported
Source Code Description:	Not reported
Waste Minimization Code:	Not reported
Waste Minimization Code Description:	Not reported
Consent Number:	Not reported
EPA Waste Indicator:	Y
Federal Waste Codes:	D001, F003, F005
Quantity Haz Kg:	54.4218
Quantity Haz Tons:	0.06
Quantity Non Haz Kg:	0
Quantity Non Haz Tons:	0
State Waste Codes:	NY-B

CON EDISON MANHOLE 37937 (Continued) **1016012963**

Manifest Tracking Number:	011667204FLE
Waste Line Number:	3
U.S. DOT Hazardous Indicator:	Y
U.S. DOT ID Number:	UN1866
U.S. DOT Description:	Un1866, Waste Resin Solution, Flammable, 3, Ii
Non-Hazardous Waste Description:	Not reported
Number of Containers:	1
Container Type Code:	DF
Container Type Description:	Fiberboard or plastic drums, barrels, kegs
Waste Quantity:	35
Quantity Unit of Measure Code:	P
Quantity Unit of Measure Description:	Pounds
Waste Quantity, in Tons:	0.0175
Acute Waste Quantity, in Tons:	0
Non-Acute Waste Quantity, in Tons:	0.0175
Waste Quantity, in Kilograms:	15.873026
Acute Waste Quantity, in Kilograms:	0
Non-Acute Waste Quantity, in Kilorgrams:	15.873026
Management Method Code:	H141
Management Method Description:	STORAGE, BULKING AND/OR TRANSFER OFF SITE
Waste Residue Indicator:	N
Quantity Discrepancy Indicator:	N
Waste Type Discrepancy Indicator:	N
Waste Density:	Not reported
Waste Density Unit of Measure Code:	Not reported
Waste Density Unit of Measure Description:	Not reported
Form Code:	Not reported
Form Code Description:	Not reported
Source Code:	Not reported
Source Code Description:	Not reported
Waste Minimization Code:	Not reported
Waste Minimization Code Description:	Not reported
Consent Number:	Not reported
EPA Waste Indicator:	Y
Federal Waste Codes:	D001
Quantity Haz Kg:	15.873026
Quantity Haz Tons:	0.0175
Quantity Non Haz Kg:	0
Quantity Non Haz Tons:	0
State Waste Codes:	NY-B

Manifest Tracking Number:	011667204FLE
Waste Line Number:	4
U.S. DOT Hazardous Indicator:	Y
U.S. DOT ID Number:	UN1325
U.S. DOT Description:	Un1325, Flammable Solids, Organic, N.O.S., 4.1, Ii
Non-Hazardous Waste Description:	Not reported
Number of Containers:	1
Container Type Code:	DF
Container Type Description:	Fiberboard or plastic drums, barrels, kegs
Waste Quantity:	8
Quantity Unit of Measure Code:	P
Quantity Unit of Measure Description:	Pounds
Waste Quantity, in Tons:	0.004
Acute Waste Quantity, in Tons:	0
Non-Acute Waste Quantity, in Tons:	0.004
Waste Quantity, in Kilograms:	3.6281202

CON EDISON MANHOLE 37937 (Continued) **1016012963**

Acute Waste Quantity, in Kilograms:	0
Non-Acute Waste Quantity, in Kilorgrams:	3.6281202
Management Method Code:	H141
Management Method Description:	STORAGE, BULKING AND/OR TRANSFER OFF SITE
Waste Residue Indicator:	N
Quantity Discrepancy Indicator:	N
Waste Type Discrepancy Indicator:	N
Waste Density:	Not reported
Waste Density Unit of Measure Code:	Not reported
Waste Density Unit of Measure Description:	Not reported
Form Code:	Not reported
Form Code Description:	Not reported
Source Code:	Not reported
Source Code Description:	Not reported
Waste Minimization Code:	Not reported
Waste Minimization Code Description:	Not reported
Consent Number:	Not reported
EPA Waste Indicator:	Y
Federal Waste Codes:	D001
Quantity Haz Kg:	3.6281202
Quantity Haz Tons:	0.004
Quantity Non Haz Kg:	0
Quantity Non Haz Tons:	0
State Waste Codes:	NY-B
Manifest Tracking Number:	011667204FLE
Waste Line Number:	5
U.S. DOT Hazardous Indicator:	Y
U.S. DOT ID Number:	UN3105
U.S. DOT Description:	Un3105, Waste Organic Peroxide Type D, Liquid, (Methyl Ethyl Ketone Peroxide(S), <=40%), 5.2
Non-Hazardous Waste Description:	Not reported
Number of Containers:	1
Container Type Code:	CF
Container Type Description:	Fiber or plastic boxes, cartons, cases
Waste Quantity:	1
Quantity Unit of Measure Code:	P
Quantity Unit of Measure Description:	Pounds
Waste Quantity, in Tons:	0.0005
Acute Waste Quantity, in Tons:	0
Non-Acute Waste Quantity, in Tons:	0.0005
Waste Quantity, in Kilograms:	0.45351502
Acute Waste Quantity, in Kilograms:	0
Non-Acute Waste Quantity, in Kilorgrams:	0.45351502
Management Method Code:	H141
Management Method Description:	STORAGE, BULKING AND/OR TRANSFER OFF SITE
Waste Residue Indicator:	N
Quantity Discrepancy Indicator:	N
Waste Type Discrepancy Indicator:	N
Waste Density:	Not reported
Waste Density Unit of Measure Code:	Not reported
Waste Density Unit of Measure Description:	Not reported
Form Code:	Not reported
Form Code Description:	Not reported
Source Code:	Not reported
Source Code Description:	Not reported
Waste Minimization Code:	Not reported

CON EDISON MANHOLE 37937 (Continued) **1016012963**

Waste Minimization Code Description:	Not reported
Consent Number:	Not reported
EPA Waste Indicator:	Y
Federal Waste Codes:	D001, D035, U102, U159
Quantity Haz Kg:	0.45351502
Quantity Haz Tons:	0.0005
Quantity Non Haz Kg:	0
Quantity Non Haz Tons:	0
State Waste Codes:	NY-B
Manifest Tracking Number:	011667204FLE
Waste Line Number:	6
U.S. DOT Hazardous Indicator:	N
U.S. DOT ID Number:	Not reported
U.S. DOT Description:	Not reported
Non-Hazardous Waste Description:	Waste Non Rcra And Dot Non Regulated Liquid, (Silicone, Polyol Solution)
Number of Containers:	1
Container Type Code:	DF
Container Type Description:	Fiberboard or plastic drums, barrels, kegs
Waste Quantity:	45
Quantity Unit of Measure Code:	P
Quantity Unit of Measure Description:	Pounds
Waste Quantity, in Tons:	0.0225
Acute Waste Quantity, in Tons:	0
Non-Acute Waste Quantity, in Tons:	0.0225
Waste Quantity, in Kilograms:	20.408176
Acute Waste Quantity, in Kilograms:	0
Non-Acute Waste Quantity, in Kilorgrams:	20.408176
Management Method Code:	H141
Management Method Description:	STORAGE, BULKING AND/OR TRANSFER OFF SITE
Waste Residue Indicator:	N
Quantity Discrepancy Indicator:	N
Waste Type Discrepancy Indicator:	N
Waste Density:	Not reported
Waste Density Unit of Measure Code:	Not reported
Waste Density Unit of Measure Description:	Not reported
Form Code:	Not reported
Form Code Description:	Not reported
Source Code:	Not reported
Source Code Description:	Not reported
Waste Minimization Code:	Not reported
Waste Minimization Code Description:	Not reported
Consent Number:	Not reported
EPA Waste Indicator:	N
Federal Waste Codes:	Not reported
Quantity Haz Kg:	0
Quantity Haz Tons:	0
Quantity Non Haz Kg:	20.408176
Quantity Non Haz Tons:	0.0225
State Waste Codes:	NJ-ID27, NY-B
Manifest Tracking Number:	011667204FLE
Waste Line Number:	7
U.S. DOT Hazardous Indicator:	Y
U.S. DOT ID Number:	UN1993
U.S. DOT Description:	Un1993, Waste Flammable Liquids, N.O.S., (O-Xylene, Acetone), 3, Ii

CON EDISON MANHOLE 37937 (Continued) **1016012963**

Non-Hazardous Waste Description:	Not reported
Number of Containers:	1
Container Type Code:	DM
Container Type Description:	Metal drums, barrels, kegs
Waste Quantity:	35
Quantity Unit of Measure Code:	P
Quantity Unit of Measure Description:	Pounds
Waste Quantity, in Tons:	0.0175
Acute Waste Quantity, in Tons:	0
Non-Acute Waste Quantity, in Tons:	0.0175
Waste Quantity, in Kilograms:	15.873026
Acute Waste Quantity, in Kilograms:	0
Non-Acute Waste Quantity, in Kilorgrams:	15.873026
Management Method Code:	H141
Management Method Description:	STORAGE, BULKING AND/OR TRANSFER OFF SITE
Waste Residue Indicator:	N
Quantity Discrepancy Indicator:	N
Waste Type Discrepancy Indicator:	N
Waste Density:	Not reported
Waste Density Unit of Measure Code:	Not reported
Waste Density Unit of Measure Description:	Not reported
Form Code:	Not reported
Form Code Description:	Not reported
Source Code:	Not reported
Source Code Description:	Not reported
Waste Minimization Code:	Not reported
Waste Minimization Code Description:	Not reported
Consent Number:	Not reported
EPA Waste Indicator:	Y
Federal Waste Codes:	D001, F003
Quantity Haz Kg:	15.873026
Quantity Haz Tons:	0.0175
Quantity Non Haz Kg:	0
Quantity Non Haz Tons:	0
State Waste Codes:	NY-B

Q411 **JOSEPH PAPP PUBLIC THEATRE** **NY UST** **U004063268**
NNE **425 LAFAYETTE STREET** **NY AST** **N/A**
1/8-1/4 **NEW YORK, NY 10003**
0.128 mi.
674 ft. **Site 7 of 15 in cluster Q**

Relative: **Lower**

Actual: **41 ft.**

UST:

Name:	JOSEPH PAPP PUBLIC THEATRE
Address:	425 LAFAYETTE STREET
City,State,Zip:	NEW YORK, NY 10003
Id/Status:	2-601956 / Unregulated/Closed
Program Type:	PBS
Region:	STATE
DEC Region:	2
Expiration Date:	N/A
UTM X:	585139.94506
UTM Y:	4509186.97137
Site Type:	Municipality (Incl. Waste Water Treatment Plants, Utilities, Swimming Pools, etc.)

Affiliation Records:

Site Id:	23918
Affiliation Type:	Facility Operator

JOSEPH PAPP PUBLIC THEATRE (Continued) **U004063268**

Company Name:	JOSEPH PAPP PUBLIC THEATRE
Contact Type:	Not reported
Contact Name:	ISHMAEL FIGUEROA
Address1:	Not reported
Address2:	Not reported
City:	Not reported
State:	NN
Zip Code:	Not reported
Country Code:	001
Phone:	(212) 539-8618
EMail:	Not reported
Fax Number:	Not reported
Modified By:	KXTANG
Date Last Modified:	2005-11-10

Site Id:	23918
Affiliation Type:	Emergency Contact
Company Name:	DEPARTMENT OF CULTURAL AFFAIRS
Contact Type:	Not reported
Contact Name:	ISHMAEL FIGUEROA
Address1:	Not reported
Address2:	Not reported
City:	Not reported
State:	NN
Zip Code:	Not reported
Country Code:	999
Phone:	(917) 733-7009
EMail:	Not reported
Fax Number:	Not reported
Modified By:	MSBAPTIS
Date Last Modified:	2009-06-23

Site Id:	23918
Affiliation Type:	Facility Owner
Company Name:	DEPARTMENT OF CULTURAL AFFAIRS
Contact Type:	Not reported
Contact Name:	Not reported
Address1:	2 COLUMBUS CIRCLE
Address2:	Not reported
City:	NEW YORK
State:	NY
Zip Code:	10019
Country Code:	001
Phone:	(212) 841-4100
EMail:	Not reported
Fax Number:	Not reported
Modified By:	NRLOMBAR
Date Last Modified:	2015-01-05

Site Id:	23918
Affiliation Type:	Mail Contact
Company Name:	NEW YORK SHAKESPEARE FESTIVAL
Contact Type:	Not reported
Contact Name:	ISHMAEL FIGUEROA
Address1:	425 LAFAYETTE STREET
Address2:	Not reported
City:	NEW YORK

JOSEPH PAPP PUBLIC THEATRE (Continued) **U004063268**

State:	NY
Zip Code:	10003
Country Code:	001
Phone:	(212) 539-8618
EMail:	IZEE@PUBLICTHEATER.ORG
Fax Number:	Not reported
Modified By:	KXTANG
Date Last Modified:	2005-11-10

Tank Info:

Tank Number:	2
Tank ID:	48494
Tank Status:	Closed - In Place
Material Name:	Closed - In Place
Capacity Gallons:	500
Install Date:	12/01/1981
Date Tank Closed:	04/16/2009
Registered:	True
Tank Location:	Underground
Tank Type:	Steel/carbon steel
Material Code:	0008
Common Name of Substance:	Diesel
Tightness Test Method:	NN
Date Test:	Not reported
Next Test Date:	Not reported
Pipe Model:	Not reported
Modified By:	MJGRIFFI
Last Modified:	05/09/2022

Equipment Records:

A00 - Tank Internal Protection - None
B01 - Tank External Protection - Painted/Asphalt Coating
E00 - Piping Secondary Containment - None
F01 - Pipe External Protection - Painted/Asphalt Coating
I00 - Overfill - None
K00 - Spill Prevention - None
L09 - Piping Leak Detection - Exempt Suction Piping
C03 - Pipe Location - Aboveground/Underground Combination
D00 - Pipe Type - No Piping
G01 - Tank Secondary Containment - Diking (Aboveground)
J02 - Dispenser - Suction Dispenser
H99 - Tank Leak Detection - Other

AST:

Name:	JOSEPH PAPP PUBLIC THEATRE
Address:	425 LAFAYETTE STREET
City,State,Zip:	NEW YORK, NY 10003
Region:	STATE
DEC Region:	2
Site Status:	Unregulated/Closed
Facility Id:	2-601956
Program Type:	PBS
UTM X:	585139.94506
UTM Y:	4509186.97137
Expiration Date:	N/A

JOSEPH PAPP PUBLIC THEATRE (Continued) **U004063268**

Site Type: Municipality (Incl. Waste Water Treatment Plants, Utilities, Swimming Pools, etc.)

Affiliation Records:

Site Id: 23918
Affiliation Type: Facility Operator
Company Name: JOSEPH PAPP PUBLIC THEATRE
Contact Type: Not reported
Contact Name: ISHMAEL FIGUEROA
Address1: Not reported
Address2: Not reported
City: Not reported
State: NN
Zip Code: Not reported
Country Code: 001
Phone: (212) 539-8618
EMail: Not reported
Fax Number: Not reported
Modified By: KXTANG
Date Last Modified: 2005-11-10

Site Id: 23918
Affiliation Type: Emergency Contact
Company Name: DEPARTMENT OF CULTURAL AFFAIRS
Contact Type: Not reported
Contact Name: ISHMAEL FIGUEROA
Address1: Not reported
Address2: Not reported
City: Not reported
State: NN
Zip Code: Not reported
Country Code: 999
Phone: (917) 733-7009
EMail: Not reported
Fax Number: Not reported
Modified By: MSBAPTIS
Date Last Modified: 2009-06-23

Site Id: 23918
Affiliation Type: Facility Owner
Company Name: DEPARTMENT OF CULTURAL AFFAIRS
Contact Type: Not reported
Contact Name: Not reported
Address1: 2 COLUMBUS CIRCLE
Address2: Not reported
City: NEW YORK
State: NY
Zip Code: 10019
Country Code: 001
Phone: (212) 841-4100
EMail: Not reported
Fax Number: Not reported
Modified By: NRLOMBAR
Date Last Modified: 2015-01-05

Site Id: 23918
Affiliation Type: Mail Contact
Company Name: NEW YORK SHAKESPEARE FESTIVAL
Contact Type: Not reported

JOSEPH PAPP PUBLIC THEATRE (Continued) **U004063268**

Contact Name:	ISHMAEL FIGUEROA
Address1:	425 LAFAYETTE STREET
Address2:	Not reported
City:	NEW YORK
State:	NY
Zip Code:	10003
Country Code:	001
Phone:	(212) 539-8618
EMail:	IZEE@PUBLICTHEATER.ORG
Fax Number:	Not reported
Modified By:	KXTANG
Date Last Modified:	2005-11-10

Tank Info:

Tank Number:	1
Tank Id:	48493
Material Code:	0001
Common Name of Substance:	#2 Fuel Oil (On-Site Consumption)

Equipment Records:

	J02 - Dispenser - Suction Dispenser
	B00 - Tank External Protection - None
	F00 - Pipe External Protection - None
	G04 - Tank Secondary Containment - Double-Walled (Underground)
	I05 - Overfill - Vent Whistle
	A00 - Tank Internal Protection - None
	D01 - Pipe Type - Steel/Carbon Steel/Iron
	E00 - Piping Secondary Containment - None
	K01 - Spill Prevention - Catch Basin
	L09 - Piping Leak Detection - Exempt Suction Piping
	C01 - Pipe Location - Aboveground
	H99 - Tank Leak Detection - Other
Tank Location:	Aboveground in subterranean vault with access for inspections.....
	Tank in subterranean vault but accessible for inspection.
Tank Type:	Steel/Carbon Steel/Iron
Tank Status:	Closed - Removed
Pipe Model:	Not reported
Install Date:	09/21/1966
Capacity Gallons:	5000
Tightness Test Method:	NN
Date Test:	Not reported
Next Test Date:	Not reported
Date Tank Closed:	05/18/2012
Register:	True
Modified By:	MJGRIFFI
Last Modified:	05/09/2022
Material Name:	#2 fuel oil (on-site consumption)

Q412 **CONSOLIDATED EDISON - MH 37937** **NY MANIFEST** **U002034298**
NNE **425 LAFAYETTE ST** **N/A**
1/8-1/4 **NEW YORK, NY 10003**
0.128 mi.
674 ft. **Site 8 of 15 in cluster Q**

Relative:
Lower

Actual:
41 ft.

NY MANIFEST:

EPA ID:	NYP004250262
Country:	USA
Name:	Consolidated Edison - Mh 37937
Address:	425 LAFAYETTE ST
Address 2:	Not reported
City,State,Zip:	NEW YORK, NY 10003
Zip 4:	Not reported
Location Address 1:	425 LAFAYETTE ST
Location Address 2:	Not reported
Location City,State,Zip:	NEW YORK, NY 10003
Location Zip 4:	Not reported
Facility Status:	Not reported
Total Tanks:	Not reported
Code:	BP

Mailing:

Mailing Name:	Consolidated Edison - Mh 37937
Mailing Contact:	Tom Teeling
Mailing Address 1:	4 IRVING PLACE - 15TH FLOOR
Mailing Address 2:	Not reported
Mailing City,State,Zip:	NEW YORK, NY 10003
Mailing Zip 4:	Not reported
Mailing Country:	USA
Mailing Phone:	2124603770

Manifest Data:

Document ID:	Not reported
Manifest Status:	Not reported
Trans1 State ID:	NJ0000027193
Year:	2018
Trans2 State ID:	Not reported
Generator Ship Date:	03/22/2012
Trans1 Recv Date:	03/22/2012
Trans2 Recv Date:	Not reported
TSD Site Recv Date:	03/22/2012
Part A Recv Date:	Not reported
Part B Recv Date:	Not reported
Generator EPA ID:	NYP004250262
Trans1 EPA ID:	Not reported
Trans2 EPA ID:	Not reported
TSDF ID 1:	NJD002200046
TSDF ID 2:	Not reported
Manifest Tracking Number:	009204828JJK
Import Indicator:	N
Export Indicator:	N
Discr Quantity Indicator:	N
Discr Type Indicator:	N
Discr Residue Indicator:	N
Discr Partial Reject Indicator:	N
Discr Full Reject Indicator:	N
Manifest Ref Number:	Not reported
Alt Facility RCRA ID:	Not reported

CONSOLIDATED EDISON - MH 37937 (Continued) **U002034298**

Alt Facility Sign Date:	Not reported
MGMT Method Type Code:	H111
Waste Code a:	Lead
Waste Code b:	Not reported
Waste Code c:	Not reported
Waste Code e:	Not reported
Waste Code f:	Not reported
Waste Code g:	Not reported
Waste Code 1:	Not reported
Waste Code 2:	Not reported
Waste Code 3:	Not reported
Waste Code 4:	Not reported
Waste Code 5:	Not reported
Waste Code 6:	Not reported
Quantity:	8000
Units:	Pounds
Number of Containers:	1
Container Type:	Cargo tanks (tank trucks)
Handling Method:	Treat
Specific Gravity:	1

L413 **BREMEN HOUSE INC.** **NY AST** **A100194202**
South **312 BOWERY** **N/A**
1/8-1/4 **NEW YORK, NY 10003**
0.128 mi.
675 ft. **Site 25 of 28 in cluster L**

Relative:
Higher

Actual:
43 ft.

AST:

Name:	BREMEN HOUSE INC.
Address:	312 BOWERY
City,State,Zip:	NEW YORK, NY 10003
Region:	STATE
DEC Region:	2
Site Status:	Unregulated/Closed
Facility Id:	2-607171
Program Type:	PBS
UTM X:	585081.92892
UTM Y:	4508723.81275
Expiration Date:	N/A
Site Type:	Other

Affiliation Records:

Site Id:	29025
Affiliation Type:	Facility Owner
Company Name:	BREMEN HOUSE INC.
Contact Type:	VICE PRESIDENT
Contact Name:	BILLUR AKIPEK
Address1:	213 BOWERY
Address2:	Not reported
City:	NEW YORK
State:	NY
Zip Code:	10028
Country Code:	001
Phone:	(212) 860-0020
EMail:	Not reported
Fax Number:	Not reported
Modified By:	MRBARROW

BREMEN HOUSE INC. (Continued) **A100194202**

Date Last Modified: 2017-07-17

Site Id: 29025
Affiliation Type: Mail Contact
Company Name: BILLUR AKIPEK
Contact Type: Not reported
Contact Name: EDUARDO SANTOS
Address1: 220 EAST 86 ST
Address2: 4TH FLOOR
City: NEW YORK
State: NY
Zip Code: 10028
Country Code: 001
Phone: (212) 860-0020
EMail: BILLURAKIPEK@GMAIL.COM
Fax Number: Not reported
Modified By: MRBARROW
Date Last Modified: 2017-07-17

Site Id: 29025
Affiliation Type: Facility Operator
Company Name: BREMEN HOUSE INC.
Contact Type: Not reported
Contact Name: NA
Address1: Not reported
Address2: Not reported
City: Not reported
State: NN
Zip Code: Not reported
Country Code: 001
Phone: Not reported
EMail: Not reported
Fax Number: Not reported
Modified By: MRBARROW
Date Last Modified: 2017-07-17

Site Id: 29025
Affiliation Type: Emergency Contact
Company Name: BREMEN HOUSE INC.
Contact Type: Not reported
Contact Name: EDUARDO SANTOS
Address1: Not reported
Address2: Not reported
City: Not reported
State: NN
Zip Code: Not reported
Country Code: 999
Phone: (646) 436-3885
EMail: Not reported
Fax Number: Not reported
Modified By: MRBARROW
Date Last Modified: 2017-07-17

Tank Info:

Tank Number: 001
Tank Id: 62451

BREMEN HOUSE INC. (Continued) **A100194202**

Material Code:	0001
Common Name of Substance:	#2 Fuel Oil (On-Site Consumption)

Equipment Records:

B05 - Tank External Protection - Jacketed
F00 - Pipe External Protection - None
I05 - Overfill - Vent Whistle
A00 - Tank Internal Protection - None
D01 - Pipe Type - Steel/Carbon Steel/Iron
H00 - Tank Leak Detection - None
L09 - Piping Leak Detection - Exempt Suction Piping
C03 - Pipe Location - Aboveground/Underground Combination
G00 - Tank Secondary Containment - None
J02 - Dispenser - Suction Dispenser
I04 - Overfill - Product Level Gauge (A/G)

Tank Location:	Aboveground - contact with soil.... Tank bottom rests on soil, allowing no visual inspection.
Tank Type:	Steel/Carbon Steel/Iron
Tank Status:	Closed - In Place
Pipe Model:	Not reported
Install Date:	Not reported
Capacity Gallons:	1500
Tightness Test Method:	-
Date Test:	Not reported
Next Test Date:	Not reported
Date Tank Closed:	03/06/2008
Register:	True
Modified By:	MJGRIFFI
Last Modified:	05/09/2022
Material Name:	#2 fuel oil (on-site consumption)

P414 **CONSOLIDATED EDISON CO. OF NY, INC.** **E MANIFEST** **1031630406**
WNW **MERCER ST. & 3RD AVE.** **N/A**
1/8-1/4 **NEW YORK, NY 10012**
0.128 mi.
677 ft. **Site 7 of 19 in cluster P**

Relative: **Lower**
Actual: **37 ft.**

E MANIFEST:

Manifest Tracking Number:	018706287FLE
Last Updated Date:	20231002
Shipped Date:	20230920
Received Date:	20230920
Manifest Status:	Signed
Submission Type:	DataImage5Copy
Origin Type:	Service
Generator EPA ID:	NYR000114579
Generator Name:	Consolidated Edison Co. Of Ny, Inc.
Generator Location Street Number:	Not reported
Generator Location Street 1:	MERCER ST. & 3RD AVE.
Generator Location Street 2:	Not reported
Generator Location City:	NEW YORK
Generator Location State:	NY
Generator Location Zip:	10012
Generator Mail Street Number:	Not reported
Generator Mail Street 1:	116 Skyline Dr.
Generator Mail Street 2:	Not reported
Generator Mail City:	South Plainfield

CONSOLIDATED EDISON CO. OF NY, INC. (Continued) **1031630406**

Generator Mail Zip:	07080
Generator Mail State:	NJ
Generator Contact Company Name:	Not reported
Designated Facility EPA ID:	NJD991291105
Designated Facility Name:	Clean Earth Of North Jersey
Designated Facility Mail Street Number:	105
Designated Facility Mail Street 1:	Not reported
Designated Facility Mail Street 2:	JACOBUS AVE
Designated Facility Mail City:	KEARNY
Designated Facility Mail Zip:	07032
Designated Facility Mail State:	NJ
Designated Facility Location Street Number:	105
Designated Facility Location Street 1:	JACOBUS AVE
Designated Facility Location Street 2:	Not reported
Designated Facility Location City:	KEARNY
Designated Facility Location Zip:	07032
Designated Facility Location State:	NJ
Designated Facility Contact Company Name:	Not reported
Manifest Residue Indicator:	N
Rejection Indicator:	N

Transporter:

Manifest Tracking Number:	018706287FLE
Transporter Line Number:	1
Transporter EPA ID:	MAD039322250
Transporter Name:	Clean Harbors Environmental Services Inc

Waste Line:

Manifest Tracking Number:	018706287FLE
Waste Line Number:	1
U.S. DOT Hazardous Indicator:	Y
U.S. DOT ID Number:	NA3082
U.S. DOT Description:	Rq, Na3082, Hazardous Waste, Liquid N.O.S., (Lead), 9, Pg Iii, (D008)
Non-Hazardous Waste Description:	Not reported
Number of Containers:	1
Container Type Code:	TT
Container Type Description:	Cargo tanks (tank trucks)
Waste Quantity:	2500
Quantity Unit of Measure Code:	P
Quantity Unit of Measure Description:	Pounds
Waste Quantity, in Tons:	1.25
Acute Waste Quantity, in Tons:	0
Non-Acute Waste Quantity, in Tons:	1.25
Waste Quantity, in Kilograms:	1133.7876
Acute Waste Quantity, in Kilograms:	0
Non-Acute Waste Quantity, in Kilorgrams:	1133.7876
Management Method Code:	H110
Management Method Description:	STABILIZATION
Waste Residue Indicator:	N
Quantity Discrepancy Indicator:	N
Waste Type Discrepancy Indicator:	N
Waste Density:	Not reported
Waste Density Unit of Measure Code:	Not reported
Waste Density Unit of Measure Description:	Not reported
Form Code:	Not reported
Form Code Description:	Not reported

CONSOLIDATED EDISON CO. OF NY, INC. (Continued) **1031630406**

Source Code:	Not reported
Source Code Description:	Not reported
Waste Minimization Code:	Not reported
Waste Minimization Code Description:	Not reported
Consent Number:	Not reported
EPA Waste Indicator:	Y
Federal Waste Codes:	D008
Quantity Haz Kg:	1133.7876
Quantity Haz Tons:	1.25
Quantity Non Haz Kg:	Not reported
Quantity Non Haz Tons:	Not reported
State Waste Codes:	NY-T

P415 **CON EDISON - EXTERIOR ST STORAGE YARD** **E MANIFEST** **1031616476**
WNW **W 3RD ST & MERCER ST** **N/A**
1/8-1/4 **MANHATTAN, NY 10012**
0.128 mi.
677 ft. **Site 8 of 19 in cluster P**

Relative: **Lower**

Actual: **37 ft.**

E MANIFEST:

Manifest Tracking Number:	006748537GBF
Last Updated Date:	20210420
Shipped Date:	20210409
Received Date:	20210409
Manifest Status:	Signed
Submission Type:	DataImage5Copy
Origin Type:	Service
Generator EPA ID:	NYR000114579
Generator Name:	Con Edison - Exterior St Storage Yard
Generator Location Street Number:	Not reported
Generator Location Street 1:	W 3RD ST & MERCER ST
Generator Location Street 2:	Not reported
Generator Location City:	MANHATTAN
Generator Location State:	NY
Generator Location Zip:	10012
Generator Mail Street Number:	Not reported
Generator Mail Street 1:	36 Butler St
Generator Mail Street 2:	Not reported
Generator Mail City:	Elizabeth
Generator Mail Zip:	07206
Generator Mail State:	NJ
Generator Contact Company Name:	Not reported
Designated Facility EPA ID:	NJD991291105
Designated Facility Name:	Not reported
Designated Facility Mail Street Number:	105
Designated Facility Mail Street 1:	Not reported
Designated Facility Mail Street 2:	JACOBUS AVE
Designated Facility Mail City:	KEARNY
Designated Facility Mail Zip:	07032
Designated Facility Mail State:	NJ
Designated Facility Location Street Number:	105
Designated Facility Location Street 1:	JACOBUS AVE
Designated Facility Location Street 2:	Not reported
Designated Facility Location City:	KEARNY
Designated Facility Location Zip:	07032
Designated Facility Location State:	NJ
Designated Facility Contact Company Name:	Clean Earth Of North Jersey
Manifest Residue Indicator:	N

CON EDISON - EXTERIOR ST STORAGE YARD (Continued) **1031616476**

Rejection Indicator: N

Transporter:
Manifest Tracking Number: 006748537GBF
Transporter Line Number: 1
Transporter EPA ID: NJD003812047
Transporter Name: Acv Environmental Services Inc.

Waste Line:
Manifest Tracking Number: 006748537GBF
Waste Line Number: 1
U.S. DOT Hazardous Indicator: Y
U.S. DOT ID Number: NA3082
U.S. DOT Description: Na3082, Hazardous Waste, Liquid N.O.S., 9, Pg Iii, Rq (Lead)
Non-Hazardous Waste Description: Not reported
Number of Containers: 1
Container Type Code: TT
Container Type Description: Cargo tanks (tank trucks)
Waste Quantity: 800
Quantity Unit of Measure Code: P
Quantity Unit of Measure Description: Pounds
Waste Quantity, in Tons: 0.4
Acute Waste Quantity, in Tons: 0
Non-Acute Waste Quantity, in Tons: 0.4
Waste Quantity, in Kilograms: 362.812
Acute Waste Quantity, in Kilograms: 0
Non-Acute Waste Quantity, in Kilorgrams: 362.812
Management Method Code: H110
Management Method Description: STABILIZATION
Waste Residue Indicator: N
Quantity Discrepancy Indicator: N
Waste Type Discrepancy Indicator: N
Waste Density: Not reported
Waste Density Unit of Measure Code: Not reported
Waste Density Unit of Measure Description: Not reported
Form Code: Not reported
Form Code Description: Not reported
Source Code: Not reported
Source Code Description: Not reported
Waste Minimization Code: Not reported
Waste Minimization Code Description: Not reported
Consent Number: Not reported
EPA Waste Indicator: Y
Federal Waste Codes: D008
Quantity Haz Kg: 362.812
Quantity Haz Tons: 0.4
Quantity Non Haz Kg: 0
Quantity Non Haz Tons: 0
State Waste Codes: NY-T

T416
East
1/8-1/4
0.128 mi.
677 ft.

CON EDISON SERVICE BOX: 978
228 E 5TH ST FRONT OF
NEW YORK, NY 10003

Site 2 of 18 in cluster T

NJ MANIFEST | **S117986858** | **N/A**

Relative:
Lower

Actual:
39 ft.

NJ MANIFEST:

EPA ID:	NYP004275624
Name:	CON EDISON SERVICE BOX: 978
Address:	228 E 5TH ST FRONT OF
City,State,Zip:	NEW YORK, NY 10003
County:	Not reported
Mailing Address:	IRVING PL, RM 828
Mailing City,State,Zip:	NEW YORK, NY 10003
Telephone:	Not reported
Emergency Telephone:	Not reported
Contact:	RICARDO CARTY
Comments:	Not reported
SIC Code:	Not reported
County:	NY061
Municipal:	Not reported
Previous EPAID:	Not reported
Generator Flag:	Not reported
Transporter Flag:	Not reported
TSDF Flag:	Not reported
Name Change:	Not reported
Date Change:	Not reported

Manifest Data:

EPA ID:	NYP004275624
Manifest Number:	010456548JJK
Date Shipped:	10/23/2012
TSDF EPA ID:	NJD002200046
Transporter EPA ID:	NJ0000027193
Transporter 2 EPA ID:	Not reported
Transporter 3 EPA ID:	Not reported
Transporter 4 EPA ID:	Not reported
Transporter 5 EPA ID:	Not reported
Transporter 6 EPA ID:	Not reported
Transporter 7 EPA ID:	Not reported
Transporter 8 EPA ID:	Not reported
Transporter 9 EPA ID:	Not reported
Transporter 10 EPA ID:	Not reported
Date Trans1 Transported Waste:	Not reported
Date Trans2 Transported Waste:	Not reported
Date Trans3 Transported Waste:	Not reported
Date Trans4 Transported Waste:	Not reported
Date Trans5 Transported Waste:	Not reported
Date Trans6 Transported Waste:	Not reported
Date Trans7 Transported Waste:	Not reported
Date Trans8 Transported Waste:	Not reported
Date Trans9 Transported Waste:	Not reported
Date Trans10 Transported Waste:	Not reported
Date TSDF Received Waste:	Not reported
TSDF EPA Facility Name:	Not reported
QTY Units:	Not reported
Transporter SEQ ID:	Not reported
Transporter-1 Date:	Not reported
Waste SEQ ID:	Not reported
Waste Type Code 2:	Not reported

CON EDISON SERVICE BOX: 978 (Continued) **S117986858**

Waste Type Code 3:	Not reported
Waste Type Code 4:	Not reported
Waste Type Code 5:	Not reported
Waste Type Code 6:	Not reported
Date Accepted:	Not reported
Manifest Discrepancy Type:	Not reported
Data Entry Number:	Not reported
Was Load Rejected:	Not reported
Reason Load Was Rejected:	Not reported

Waste:

Manifest Year:	Not reported
Waste Code:	D008
Hand Code:	Not reported
Quantity:	100.00
Unit:	Pounds

T417 **CON EDISON SERVICE BOX: 978** **RCRA NonGen / NLR** **1016148911**
East **228 E 5TH ST FRONT OF** **FINDS** **NYP004275624**
1/8-1/4 **NEW YORK, NY 10003** **ECHO**
0.128 mi. **NY MANIFEST**
677 ft. **Site 3 of 18 in cluster T**

Relative: **Lower**
Actual: **39 ft.**

RCRA Listings:

Date Form Received by Agency:		20170728
Handler Name:		Con Edison Service Box: 978
Handler Address:		E 5th St Front Of
Handler City,State,Zip:		NEW YORK, NY 10003
EPA ID:		NYP004275624
Contact Name:		RICARDO CARTY
Contact Address:		Not reported
Contact City,State,Zip:		Not reported
Contact Telephone:		212-643-3044
Contact Fax:		Not reported
Contact Email:		Not reported
Contact Title:		OPERATING SUPERVISOR
EPA Region:		02
Land Type:		Private
Federal Waste Generator Description:		Not a generator, verified
Non-Notifier:		Not reported
Biennial Report Cycle:		Not reported
Accessibility:		Not reported
Active Site Indicator:		Not reported
State District Owner:		Ny
State District:		NYSDEC R2
Mailing Address:		IRVING PL, RM 828
Mailing City,State,Zip:		NEW YORK, NY 10003
Owner Name:	Not reported	
Owner Type:		Not reported
Operator Name:	Not reported	
Operator Type:		Not reported
Short-Term Generator Activity:		No
Importer Activity:		No
Mixed Waste Generator:		No
Transporter Activity:		No
Transfer Facility Activity:		No

CON EDISON SERVICE BOX: 978 (Continued) **1016148911**

Recycler Activity with Storage:	No
Small Quantity On-Site Burner Exemption:	No
Smelting Melting and Refining Furnace Exemption:	No
Underground Injection Control:	No
Off-Site Waste Receipt:	No
Universal Waste Indicator:	No
Universal Waste Destination Facility:	No
Federal Universal Waste:	No
Active Site State-Reg Handler:	---
Federal Facility Indicator:	Not reported
Hazardous Secondary Material Indicator:	N
Sub-Part K Indicator:	Not reported
2018 GPRA Permit Baseline:	Not on the Baseline
2018 GPRA Renewals Baseline:	Not on the Baseline
202 GPRA Corrective Action Baseline:	No
Subject to Corrective Action Universe:	No
Non-TSDFs Where RCRA CA has Been Imposed Universe:	No
Corrective Action Priority Ranking:	No NCAPS ranking
Environmental Control Indicator:	No
Institutional Control Indicator:	No
Human Exposure Controls Indicator:	N/A
Groundwater Controls Indicator:	N/A
Significant Non-Complier Universe:	No
Unaddressed Significant Non-Complier Universe:	No
Addressed Significant Non-Complier Universe:	No
Significant Non-Complier With a Compliance Schedule Universe:	No
Financial Assurance Required:	Not reported
Handler Date of Last Change:	20171113
Recognized Trader-Importer:	No
Recognized Trader-Exporter:	No
Importer of Spent Lead Acid Batteries:	No
Exporter of Spent Lead Acid Batteries:	No
Recycler Activity Without Storage:	No
Manifest Broker:	No
Sub-Part P Indicator:	No

Historic Generators:

Receive Date:	20121023
Handler Name: CON EDISON SERVICE BOX:	978
Federal Waste Generator Description:	Very Small Quantity Generator (formerly Conditionally-Exempt Small Quantity Generator
State District Owner:	Ny
Large Quantity Handler of Universal Waste:	No
Recognized Trader Importer:	No
Recognized Trader Exporter:	No
Spent Lead Acid Battery Importer:	No
Spent Lead Acid Battery Exporter:	No
Current Record:	No
Non Storage Recycler Activity:	Not reported
Electronic Manifest Broker:	Not reported

Receive Date:	20170728
Handler Name: CON EDISON SERVICE BOX:	978
Federal Waste Generator Description:	Not a generator, verified
State District Owner:	Ny
Large Quantity Handler of Universal Waste:	No

CON EDISON SERVICE BOX: 978 (Continued) **1016148911**

Recognized Trader Importer:	No
Recognized Trader Exporter:	No
Spent Lead Acid Battery Importer:	No
Spent Lead Acid Battery Exporter:	No
Current Record:	Yes
Non Storage Recycler Activity:	No
Electronic Manifest Broker:	No

List of NAICS Codes and Descriptions:
NAICS Codes: No NAICS Codes Found

Facility Has Received Notices of Violations:
Violations: No Violations Found

Evaluation Action Summary:
Evaluations: No Evaluations Found

FINDS:
Registry ID: 110055459169

Click Here for FRS Facility Detail Report:

Environmental Interest/Information System:
The Resource Conservation and Recovery Act Information System (RCRAInfo) is EPA's comprehensive information system in support of the Resource Conservation and Recovery Act (RCRA) of 1976 and the Hazardous and Solid Waste Amendments (HSWA) of 1984. It tracks many types of information about generators, transporters, treaters, storers, and disposers of hazardous waste.

Click this hyperlink while viewing on your computer to access additional FINDS: detail in the EDR Site Report.

ECHO:

Envid:	1016148911
Registry ID:	110055459169

DFR URL:

Name:	CON EDISON SERVICE BOX: 978
Address:	228 E 5TH ST FRONT OF
City,State,Zip:	NEW YORK, NY 10003

NY MANIFEST:

EPA ID:	NYP004275624
Country:	USA
Name:	Con Edison
Address:	228 E 5TH ST FRONT OF
Address 2:	Not reported
City,State,Zip:	NEW YORK, NY 10003
Zip 4:	Not reported
Location Address 1:	228 E 5TH ST
Location Address 2:	Not reported
Location City,State,Zip:	NEW YORK, NY 10003
Location Zip 4:	Not reported
Facility Status:	Not reported

CON EDISON SERVICE BOX: 978 (Continued) **1016148911**

Total Tanks: Not reported
Code: BP

Mailing:
Mailing Name: Con Edison
Mailing Contact: Con Edison
Mailing Address 1: 4 IRVING PL 15TH FLOOR
Mailing Address 2: Not reported
Mailing City,State,Zip: NEW YORK, NY 10003
Mailing Zip 4: Not reported
Mailing Country: USA
Mailing Phone: 2124603770

Manifest Data:
Document ID: Not reported
Manifest Status: Not reported
Trans1 State ID: NJ0000027193
Year: 2018
Trans2 State ID: Not reported
Generator Ship Date: 10/23/2012
Trans1 Recv Date: 10/23/2012
Trans2 Recv Date: Not reported
TSD Site Recv Date: 10/23/2012
Part A Recv Date: Not reported
Part B Recv Date: Not reported
Generator EPA ID: NYP004275624
Trans1 EPA ID: Not reported
Trans2 EPA ID: Not reported
TSDF ID 1: NJD002200046
TSDF ID 2: Not reported
Manifest Tracking Number: 010456548JJK
Import Indicator: N
Export Indicator: N
Discr Quantity Indicator: N
Discr Type Indicator: N
Discr Residue Indicator: N
Discr Partial Reject Indicator: N
Discr Full Reject Indicator: N
Manifest Ref Number: Not reported
Alt Facility RCRA ID: Not reported
Alt Facility Sign Date: Not reported
MGMT Method Type Code: H111
Waste Code a: Lead
Waste Code b: Not reported
Waste Code c: Not reported
Waste Code e: Not reported
Waste Code f: Not reported
Waste Code g: Not reported
Waste Code 1: Not reported
Waste Code 2: Not reported
Waste Code 3: Not reported
Waste Code 4: Not reported
Waste Code 5: Not reported
Waste Code 6: Not reported
Quantity: 100
Units: Pounds
Number of Containers: 1

CON EDISON SERVICE BOX: 978 (Continued) **1016148911**

Container Type: Cargo tanks (tank trucks)
Handling Method: Treat
Specific Gravity: 1

M418 **CONSOLIDATED EDISON** **NY MANIFEST** **S112140573**
SW **333 LAFAYETTE ST** **N/A**
1/8-1/4 **NEW YORK, NY 10002**
0.130 mi.
689 ft. **Site 14 of 19 in cluster M**

Relative:
Higher

Actual:
42 ft.

NY MANIFEST:
EPA ID: NYP004253449
Country: USA
Name: Consolidated Edison
Address: 333 LAFAYETTE ST
Address 2: Not reported
City,State,Zip: NEW YORK, NY 10002
Zip 4: Not reported
Location Address 1: 333 LAFAYETTE ST
Location Address 2: Not reported
Location City,State,Zip: NEW YORK, NY 10002
Location Zip 4: Not reported
Facility Status: Not reported
Total Tanks: Not reported
Code: BP

Mailing:
Mailing Name: Consolidated Edison
Mailing Contact: Consolidated Edison
Mailing Address 1: 4 IRVING PLACE 15TH FLOOR
Mailing Address 2: Not reported
Mailing City,State,Zip: NEW YORK, NY 10003
Mailing Zip 4: Not reported
Mailing Country: USA
Mailing Phone: 2124603770

Manifest Data:
Document ID: Not reported
Manifest Status: Not reported
Trans1 State ID: NJ0000027193
Year: 2018
Trans2 State ID: Not reported
Generator Ship Date: 05/17/2012
Trans1 Recv Date: 05/17/2012
Trans2 Recv Date: Not reported
TSD Site Recv Date: 05/18/2012
Part A Recv Date: Not reported
Part B Recv Date: Not reported
Generator EPA ID: NYP004253449
Trans1 EPA ID: Not reported
Trans2 EPA ID: Not reported
TSDF ID 1: NJD002200046
TSDF ID 2: Not reported
Manifest Tracking Number: 009202708JJK
Import Indicator: N
Export Indicator: N
Discr Quantity Indicator: N

CONSOLIDATED EDISON (Continued) **S112140573**

Discr Type Indicator:	N
Discr Residue Indicator:	N
Discr Partial Reject Indicator:	N
Discr Full Reject Indicator:	N
Manifest Ref Number:	Not reported
Alt Facility RCRA ID:	Not reported
Alt Facility Sign Date:	Not reported
MGMT Method Type Code:	H111
Waste Code a:	Lead
Waste Code b:	Not reported
Waste Code c:	Not reported
Waste Code e:	Not reported
Waste Code f:	Not reported
Waste Code g:	Not reported
Waste Code 1:	Not reported
Waste Code 2:	Not reported
Waste Code 3:	Not reported
Waste Code 4:	Not reported
Waste Code 5:	Not reported
Waste Code 6:	Not reported
Quantity:	500
Units:	Pounds
Number of Containers:	1
Container Type:	Cargo tanks (tank trucks)
Handling Method:	Treat
Specific Gravity:	1

Document ID:	Not reported
Manifest Status:	Not reported
Trans1 State ID:	NJ0000027193
Year:	2018
Trans2 State ID:	Not reported
Generator Ship Date:	05/24/2012
Trans1 Recv Date:	05/24/2012
Trans2 Recv Date:	Not reported
TSD Site Recv Date:	05/25/2012
Part A Recv Date:	Not reported
Part B Recv Date:	Not reported
Generator EPA ID:	NYP004253449
Trans1 EPA ID:	Not reported
Trans2 EPA ID:	Not reported
TSDF ID 1:	NJD002200046
TSDF ID 2:	Not reported
Manifest Tracking Number:	009202766JJK
Import Indicator:	N
Export Indicator:	N
Discr Quantity Indicator:	N
Discr Type Indicator:	N
Discr Residue Indicator:	N
Discr Partial Reject Indicator:	N
Discr Full Reject Indicator:	N
Manifest Ref Number:	Not reported
Alt Facility RCRA ID:	Not reported
Alt Facility Sign Date:	Not reported
MGMT Method Type Code:	H111
Waste Code a:	Lead
Waste Code b:	Not reported

CONSOLIDATED EDISON (Continued) **S112140573**

Waste Code c:	Not reported
Waste Code e:	Not reported
Waste Code f:	Not reported
Waste Code g:	Not reported
Waste Code 1:	Not reported
Waste Code 2:	Not reported
Waste Code 3:	Not reported
Waste Code 4:	Not reported
Waste Code 5:	Not reported
Waste Code 6:	Not reported
Quantity:	200
Units:	Pounds
Number of Containers:	1
Container Type:	Cargo tanks (tank trucks)
Handling Method:	Treat
Specific Gravity:	1
Document ID:	Not reported
Manifest Status:	Not reported
Trans1 State ID:	NJ0000027193
Year:	2018
Trans2 State ID:	Not reported
Generator Ship Date:	05/21/2012
Trans1 Recv Date:	05/21/2012
Trans2 Recv Date:	Not reported
TSD Site Recv Date:	05/23/2012
Part A Recv Date:	Not reported
Part B Recv Date:	Not reported
Generator EPA ID:	NYP004253449
Trans1 EPA ID:	Not reported
Trans2 EPA ID:	Not reported
TSDF ID 1:	NJD002200046
TSDF ID 2:	Not reported
Manifest Tracking Number:	009202763JJK
Import Indicator:	N
Export Indicator:	N
Discr Quantity Indicator:	N
Discr Type Indicator:	N
Discr Residue Indicator:	N
Discr Partial Reject Indicator:	N
Discr Full Reject Indicator:	N
Manifest Ref Number:	Not reported
Alt Facility RCRA ID:	Not reported
Alt Facility Sign Date:	Not reported
MGMT Method Type Code:	H111
Waste Code a:	Lead
Waste Code b:	Not reported
Waste Code c:	Not reported
Waste Code e:	Not reported
Waste Code f:	Not reported
Waste Code g:	Not reported
Waste Code 1:	Not reported
Waste Code 2:	Not reported
Waste Code 3:	Not reported
Waste Code 4:	Not reported
Waste Code 5:	Not reported
Waste Code 6:	Not reported

CONSOLIDATED EDISON (Continued) **S112140573**

Quantity:	250
Units:	Pounds
Number of Containers:	1
Container Type:	Cargo tanks (tank trucks)
Handling Method:	Treat
Specific Gravity:	1

M419 **CONSOLIDATED EDISON OF NY** **NY MANIFEST** **S112140797**
SSW **F/O 304 MULBERRY ST** **N/A**
1/8-1/4 **NEW YORK, NY 10012**
0.130 mi.
689 ft. **Site 15 of 19 in cluster M**

Relative:
Higher

Actual:
43 ft.

NY MANIFEST:

EPA ID:	NYP004255824
Country:	USA
Name:	Consolidated Edison Of Ny
Address:	F/O 304 MULBERRY ST
Address 2:	Not reported
City,State,Zip:	NEW YORK, NY 10012
Zip 4:	Not reported
Location Address 1:	F/O 304 MULBERRY ST
Location Address 2:	Not reported
Location City,State,Zip:	NEW YORK, NY 10012
Location Zip 4:	Not reported
Facility Status:	Not reported
Total Tanks:	Not reported
Code:	BP

Mailing:

Mailing Name:	Consolidated Edison Of Ny
Mailing Contact:	Tom Teeling
Mailing Address 1:	4 IRVING PLACE FLOOR 15
Mailing Address 2:	Not reported
Mailing City,State,Zip:	NEW YORK, NY 10003
Mailing Zip 4:	Not reported
Mailing Country:	USA
Mailing Phone:	2124603770

Manifest Data:

Document ID:	Not reported
Manifest Status:	Not reported
Trans1 State ID:	NJ0000027193
Year:	2018
Trans2 State ID:	Not reported
Generator Ship Date:	06/22/2012
Trans1 Recv Date:	06/22/2012
Trans2 Recv Date:	Not reported
TSD Site Recv Date:	06/23/2012
Part A Recv Date:	Not reported
Part B Recv Date:	Not reported
Generator EPA ID:	NYP004255824
Trans1 EPA ID:	Not reported
Trans2 EPA ID:	Not reported
TSDF ID 1:	NJD002200046
TSDF ID 2:	Not reported
Manifest Tracking Number:	009203460JJK

CONSOLIDATED EDISON OF NY (Continued) **S112140797**

Import Indicator:	N
Export Indicator:	N
Discr Quantity Indicator:	N
Discr Type Indicator:	N
Discr Residue Indicator:	N
Discr Partial Reject Indicator:	N
Discr Full Reject Indicator:	N
Manifest Ref Number:	Not reported
Alt Facility RCRA ID:	Not reported
Alt Facility Sign Date:	Not reported
MGMT Method Type Code:	H111
Waste Code a:	Lead
Waste Code b:	Not reported
Waste Code c:	Not reported
Waste Code e:	Not reported
Waste Code f:	Not reported
Waste Code g:	Not reported
Waste Code 1:	Not reported
Waste Code 2:	Not reported
Waste Code 3:	Not reported
Waste Code 4:	Not reported
Waste Code 5:	Not reported
Waste Code 6:	Not reported
Quantity:	500
Units:	Pounds
Number of Containers:	1
Container Type:	Cargo tanks (tank trucks)
Handling Method:	Treat
Specific Gravity:	1

M420 **304 MULBERRY STREET** **NY AST** **A100292061**
SSW **304 MULBERRY STREET** **N/A**
1/8-1/4 **NEW YORK, NY 10012**
0.130 mi.
689 ft. **Site 16 of 19 in cluster M**

Relative:
Higher

Actual:
43 ft.

AST:

Name:	304 MULBERRY STREET
Address:	304 MULBERRY STREET
City,State,Zip:	NEW YORK, NY 10012
Region:	STATE
DEC Region:	2
Site Status:	Unregulated/Closed
Facility Id:	2-607424
Program Type:	PBS
UTM X:	584893.25887
UTM Y:	4508725.74313
Expiration Date:	N/A
Site Type:	Apartment Building/Office Building

Affiliation Records:

Site Id:	29276
Affiliation Type:	Facility Operator
Company Name:	304 MULBERRY STREET
Contact Type:	Not reported
Contact Name:	N/A
Address1:	Not reported

304 MULBERRY STREET (Continued) **A100292061**

Address2:	Not reported
City:	Not reported
State:	NN
Zip Code:	Not reported
Country Code:	001
Phone:	(212) 460-8000
EMail:	Not reported
Fax Number:	Not reported
Modified By:	JAAVERSA
Date Last Modified:	2017-02-03

Site Id:	29276
Affiliation Type:	Emergency Contact
Company Name:	304 MULBERRY STREET OPERATING COMPANY LLC
Contact Type:	Not reported
Contact Name:	STEVEN KRAMER
Address1:	Not reported
Address2:	Not reported
City:	Not reported
State:	NN
Zip Code:	Not reported
Country Code:	999
Phone:	(212) 609-3712
EMail:	Not reported
Fax Number:	Not reported
Modified By:	JAAVERSA
Date Last Modified:	2017-02-03

Site Id:	29276
Affiliation Type:	Facility Owner
Company Name:	304 MULBERRY STREET OPERATING COMPANY LLC
Contact Type:	GENERAL MGR.
Contact Name:	DANIEL BLANCO
Address1:	80 BROAD ST., 2ND FLOOR
Address2:	Not reported
City:	NEW YORK
State:	NY
Zip Code:	10012
Country Code:	001
Phone:	(212) 609-3700
EMail:	Not reported
Fax Number:	Not reported
Modified By:	DAFRANCI
Date Last Modified:	2018-01-04

Site Id:	29276
Affiliation Type:	Mail Contact
Company Name:	304 MULBERRY STREET OPERATING COMPANY LLC
Contact Type:	Not reported
Contact Name:	GAYLE KENNEDY
Address1:	C/O BROAD STREET DEVELOPMENT, LLC
Address2:	80 BROAD ST., 2ND FLOOR
City:	NEW YORK
State:	NY
Zip Code:	10004
Country Code:	001
Phone:	(212) 460-8000

304 MULBERRY STREET (Continued) **A100292061**

EMail:	GAYLEK@BSDRE.COM
Fax Number:	Not reported
Modified By:	DAFRANCI
Date Last Modified:	2018-01-04

Tank Info:

Tank Number:	1
Tank Id:	62941
Material Code:	0001
Common Name of Substance:	#2 Fuel Oil (On-Site Consumption)

Equipment Records:

C01 - Pipe Location - Aboveground
A01 - Tank Internal Protection - Epoxy Liner
D01 - Pipe Type - Steel/Carbon Steel/Iron
H00 - Tank Leak Detection - None
K00 - Spill Prevention - None
L00 - Piping Leak Detection - None
B00 - Tank External Protection - None
E02 - Piping Secondary Containment - Vault (with Access)
F00 - Pipe External Protection - None
G02 - Tank Secondary Containment - Vault (w/access)
I05 - Overfill - Vent Whistle
J01 - Dispenser - Pressurized Dispenser

Tank Location:	Aboveground - on saddles, legs, racks, etc.... Tank bottom is elevated above grade or tank pad, allowing visual inspection.
Tank Type:	Steel/Carbon Steel/Iron
Tank Status:	Closed - Removed
Pipe Model:	Not reported
Install Date:	04/08/1989
Capacity Gallons:	6045
Tightness Test Method:	-
Date Test:	Not reported
Next Test Date:	Not reported
Date Tank Closed:	10/05/2017
Register:	True
Modified By:	MJGRIFFI
Last Modified:	05/09/2022
Material Name:	#2 fuel oil (on-site consumption)

R421 **CON EDISON SERVICE BOX 26578** **RCRA NonGen / NLR** **1014926574**
WSW **640 BROADWAY FRONT OF** **NJ MANIFEST** **NYP004243499**
1/8-1/4 **NEW YORK, NY 10012** **NY MANIFEST**
0.130 mi.
689 ft. **Site 7 of 31 in cluster R**

Relative: **Lower**
Actual: **40 ft.**

RCRA Listings:

Date Form Received by Agency:	20111121
Handler Name:	Con Edison Service Box 26578
Handler Address:	Broadway Front Of
Handler City,State,Zip:	NEW YORK, NY 10012
EPA ID:	NYP004243499
Contact Name:	BENJAMIN BAMONTE
Contact Address:	Not reported
Contact City,State,Zip:	Not reported
Contact Telephone:	212-894-9549

CON EDISON SERVICE BOX 26578 (Continued) **1014926574**

Contact Fax:		Not reported
Contact Email:		Not reported
Contact Title:		OPERATING SUPERVISOR
EPA Region:		02
Land Type:		Private
Federal Waste Generator Description:		Not a generator, verified
Non-Notifier:		Not reported
Biennial Report Cycle:		Not reported
Accessibility:		Not reported
Active Site Indicator:		Not reported
State District Owner:		Ny
State District:		NYSDEC R2
Mailing Address:		4 IRVING PL, RM 828
Mailing City,State,Zip:		NEW YORK, NY 10003
Owner Name:	Not reported	
Owner Type:		Not reported
Operator Name:	Not reported	
Operator Type:		Not reported
Short-Term Generator Activity:		No
Importer Activity:		No
Mixed Waste Generator:		No
Transporter Activity:		No
Transfer Facility Activity:		No
Recycler Activity with Storage:		No
Small Quantity On-Site Burner Exemption:		No
Smelting Melting and Refining Furnace Exemption:		No
Underground Injection Control:		No
Off-Site Waste Receipt:		No
Universal Waste Indicator:		No
Universal Waste Destination Facility:		No
Federal Universal Waste:		No
Active Site State-Reg Handler:		---
Federal Facility Indicator:		Not reported
Hazardous Secondary Material Indicator:		N
Sub-Part K Indicator:		Not reported
2018 GPRA Permit Baseline:		Not on the Baseline
2018 GPRA Renewals Baseline:		Not on the Baseline
202 GPRA Corrective Action Baseline:		No
Subject to Corrective Action Universe:		No
Non-TSDFs Where RCRA CA has Been Imposed Universe:		No
Corrective Action Priority Ranking:		No NCAPS ranking
Environmental Control Indicator:		No
Institutional Control Indicator:		No
Human Exposure Controls Indicator:		N/A
Groundwater Controls Indicator:		N/A
Significant Non-Complier Universe:		No
Unaddressed Significant Non-Complier Universe:		No
Addressed Significant Non-Complier Universe:		No
Significant Non-Complier With a Compliance Schedule Universe:		No
Financial Assurance Required:		Not reported
Handler Date of Last Change:		20120302
Recognized Trader-Importer:		No
Recognized Trader-Exporter:		No
Importer of Spent Lead Acid Batteries:		No
Exporter of Spent Lead Acid Batteries:		No
Recycler Activity Without Storage:		No
Manifest Broker:		No

CON EDISON SERVICE BOX 26578 (Continued) **1014926574**

Sub-Part P Indicator: No

Historic Generators:

Receive Date:	20111022
Handler Name:	CON EDISON SERVICE BOX 26578
Federal Waste Generator Description:	Very Small Quantity Generator (formerly Conditionally-Exempt Small Quantity Generator
State District Owner:	Ny
Large Quantity Handler of Universal Waste:	No
Recognized Trader Importer:	No
Recognized Trader Exporter:	No
Spent Lead Acid Battery Importer:	No
Spent Lead Acid Battery Exporter:	No
Current Record:	No
Non Storage Recycler Activity:	Not reported
Electronic Manifest Broker:	Not reported

Receive Date:	20111121
Handler Name:	CON EDISON SERVICE BOX 26578
Federal Waste Generator Description:	Not a generator, verified
State District Owner:	Ny
Large Quantity Handler of Universal Waste:	No
Recognized Trader Importer:	No
Recognized Trader Exporter:	No
Spent Lead Acid Battery Importer:	No
Spent Lead Acid Battery Exporter:	No
Current Record:	Yes
Non Storage Recycler Activity:	Not reported
Electronic Manifest Broker:	Not reported

List of NAICS Codes and Descriptions:

NAICS Codes:	No NAICS Codes Found

Facility Has Received Notices of Violations:

Violations:	No Violations Found

Evaluation Action Summary:

Evaluations:	No Evaluations Found

NJ MANIFEST:

EPA ID:	NYP004243499
Name:	CON EDISON SERVICE BOX 26578
Address:	640 BROADWAY FRONT OF
City,State,Zip:	NEW YORK, NY 10012
County:	Not reported
Mailing Address:	4 IRVING PL, RM 828
Mailing City,State,Zip:	NEW YORK, NY 10003
Telephone:	Not reported
Emergency Telephone:	Not reported
Contact:	BENJAMIN BAMONTE
Comments:	Not reported
SIC Code:	Not reported
County:	NY061

CON EDISON SERVICE BOX 26578 (Continued) **1014926574**

Municipal:	Not reported
Previous EPAID:	Not reported
Generator Flag:	Not reported
Transporter Flag:	Not reported
TSDF Flag:	Not reported
Name Change:	Not reported
Date Change:	Not reported

Manifest Data:

EPA ID:	NYP004243499
Manifest Number:	007655422JJK
Date Shipped:	10/22/2011
TSDF EPA ID:	NJD002200046
Transporter EPA ID:	NJ0000027193
Transporter 2 EPA ID:	Not reported
Transporter 3 EPA ID:	Not reported
Transporter 4 EPA ID:	Not reported
Transporter 5 EPA ID:	Not reported
Transporter 6 EPA ID:	Not reported
Transporter 7 EPA ID:	Not reported
Transporter 8 EPA ID:	Not reported
Transporter 9 EPA ID:	Not reported
Transporter 10 EPA ID:	Not reported
Date Trans1 Transported Waste:	Not reported
Date Trans2 Transported Waste:	Not reported
Date Trans3 Transported Waste:	Not reported
Date Trans4 Transported Waste:	Not reported
Date Trans5 Transported Waste:	Not reported
Date Trans6 Transported Waste:	Not reported
Date Trans7 Transported Waste:	Not reported
Date Trans8 Transported Waste:	Not reported
Date Trans9 Transported Waste:	Not reported
Date Trans10 Transported Waste:	Not reported
Date TSDF Received Waste:	Not reported
TSDF EPA Facility Name:	Not reported
QTY Units:	Not reported
Transporter SEQ ID:	Not reported
Transporter-1 Date:	Not reported
Waste SEQ ID:	Not reported
Waste Type Code 2:	Not reported
Waste Type Code 3:	Not reported
Waste Type Code 4:	Not reported
Waste Type Code 5:	Not reported
Waste Type Code 6:	Not reported
Date Accepted:	Not reported
Manifest Discrepancy Type:	Not reported
Data Entry Number:	Not reported
Was Load Rejected:	Not reported
Reason Load Was Rejected:	Not reported

Waste:

Manifest Year:	Not reported
Waste Code:	D008
Hand Code:	H111
Quantity:	250.00
Unit:	Pounds

CON EDISON SERVICE BOX 26578 (Continued) **1014926574**

NY MANIFEST:

EPA ID:	NYP004243499
Country:	USA
Name:	Consolidated Edison
Address:	640 BROADWAY FRONT OF
Address 2:	Not reported
City,State,Zip:	NEW YORK, NY 10012
Zip 4:	Not reported
Location Address 1:	F/O 690 BROADWAY
Location Address 2:	Not reported
Location City,State,Zip:	MANHATTAN, NY 10012
Location Zip 4:	Not reported
Facility Status:	Not reported
Total Tanks:	Not reported
Code:	BP

Mailing:

Mailing Name:	Consolidated Edison
Mailing Contact:	Consolidated Edison
Mailing Address 1:	4 IRVING PLACE ROOM 828
Mailing Address 2:	Not reported
Mailing City,State,Zip:	NEW YORK, NY 10003
Mailing Zip 4:	Not reported
Mailing Country:	USA
Mailing Phone:	2124603770

Manifest Data:

Document ID:	Not reported
Manifest Status:	Not reported
Trans1 State ID:	NJ0000027193
Year:	2018
Trans2 State ID:	Not reported
Generator Ship Date:	10/22/2011
Trans1 Recv Date:	10/22/2011
Trans2 Recv Date:	Not reported
TSD Site Recv Date:	10/24/2011
Part A Recv Date:	Not reported
Part B Recv Date:	Not reported
Generator EPA ID:	NYP004243499
Trans1 EPA ID:	Not reported
Trans2 EPA ID:	Not reported
TSDF ID 1:	NJD002200046
TSDF ID 2:	Not reported
Manifest Tracking Number:	007655422JJK
Import Indicator:	N
Export Indicator:	N
Discr Quantity Indicator:	N
Discr Type Indicator:	N
Discr Residue Indicator:	N
Discr Partial Reject Indicator:	N
Discr Full Reject Indicator:	N
Manifest Ref Number:	Not reported
Alt Facility RCRA ID:	Not reported
Alt Facility Sign Date:	Not reported
MGMT Method Type Code:	H111
Waste Code a:	Lead
Waste Code b:	Not reported

CON EDISON SERVICE BOX 26578 (Continued) **1014926574**

Waste Code c:	Not reported
Waste Code e:	Not reported
Waste Code f:	Not reported
Waste Code g:	Not reported
Waste Code 1:	Not reported
Waste Code 2:	Not reported
Waste Code 3:	Not reported
Waste Code 4:	Not reported
Waste Code 5:	Not reported
Waste Code 6:	Not reported
Quantity:	250
Units:	Pounds
Number of Containers:	1
Container Type:	Cargo tanks (tank trucks)
Handling Method:	Treat
Specific Gravity:	1

R422 **640 BROADWAY OWNERS SUBSIDIARY II LLC** **NY AST** **A100292626**
WSW **640 BROADWAY** **N/A**
1/8-1/4 **NEW YORK, NY 10012**
0.130 mi.
689 ft. **Site 8 of 31 in cluster R**

Relative: **Lower**

Actual: **40 ft.**

AST:

Name:	640 BROADWAY OWNERS SUBSIDIARY II LLC
Address:	640 BROADWAY
City,State,Zip:	NEW YORK, NY 10012
Region:	STATE
DEC Region:	2
Site Status:	Active
Facility Id:	2-609725
Program Type:	PBS
UTM X:	584803.43167
UTM Y:	4508868.12690
Expiration Date:	12/27/2026
Site Type:	Apartment Building/Office Building

Affiliation Records:

Site Id:	331907
Affiliation Type:	Facility Owner
Company Name:	640 BROADWAY OWNERS SUBSIDIARY II LLC
Contact Type:	SENIOR REGIONAL PROPERTY MANAGER
Contact Name:	TODD MCGAUGHEY, CSM
Address1:	640 BROADWAY
Address2:	Not reported
City:	NEW YORK
State:	NY
Zip Code:	10012
Country Code:	001
Phone:	(914) 643-7702
EMail:	Not reported
Fax Number:	Not reported
Modified By:	JSMACRI
Date Last Modified:	2023-05-17

Site Id:	331907
Affiliation Type:	Facility Operator

640 BROADWAY OWNERS SUBSIDIARY II LLC (Continued) **A100292626**

Company Name:	640 BROADWAY OWNERS SUBSIDIARY II LLC
Contact Type:	Not reported
Contact Name:	RICHARD MARTINEZ
Address1:	Not reported
Address2:	Not reported
City:	Not reported
State:	NN
Zip Code:	Not reported
Country Code:	001
Phone:	(646) 240-2463
EMail:	Not reported
Fax Number:	Not reported
Modified By:	JSMACRI
Date Last Modified:	2023-05-17

Site Id:	331907
Affiliation Type:	Mail Contact
Company Name:	640 BROADWAY OWNERS SUBSIDIARY II LLC
Contact Type:	Not reported
Contact Name:	TODD MCGAUGHEY, CSM
Address1:	411 THEODORE FREMD AVENUE
Address2:	SUITE 300
City:	RYE
State:	NY
Zip Code:	10012
Country Code:	001
Phone:	(914) 643-7702
EMail:	TMCGAUGHEY@ACADIAREALTY.COM
Fax Number:	Not reported
Modified By:	JSMACRI
Date Last Modified:	2023-05-17

Site Id:	331907
Affiliation Type:	Emergency Contact
Company Name:	640 BROADWAY OWNERS SUBSIDIARY II LLC
Contact Type:	Not reported
Contact Name:	RICHARD MARTINEZ
Address1:	Not reported
Address2:	Not reported
City:	Not reported
State:	NN
Zip Code:	Not reported
Country Code:	999
Phone:	(646) 730-5965
EMail:	Not reported
Fax Number:	Not reported
Modified By:	JSMACRI
Date Last Modified:	2023-05-17

Tank Info:

Tank Number:	001
Tank Id:	180328
Material Code:	0001
Common Name of Substance:	#2 Fuel Oil (On-Site Consumption)

640 BROADWAY OWNERS SUBSIDIARY II LLC (Continued) **A100292626**

Equipment Records:

A01 - Tank Internal Protection - Epoxy Liner
B01 - Tank External Protection - Painted/Asphalt Coating
D01 - Pipe Type - Steel/Carbon Steel/Iron
E00 - Piping Secondary Containment - None
G09 - Tank Secondary Containment - Modified Double-Walled (Aboveground)
H00 - Tank Leak Detection - None
K00 - Spill Prevention - None
F00 - Pipe External Protection - None
I05 - Overfill - Vent Whistle
C03 - Pipe Location - Aboveground/Underground Combination
J03 - Dispenser - Gravity
L00 - Piping Leak Detection - None

Tank Location:	Aboveground - on saddles, legs, racks, etc.... Tank bottom is elevated above grade or tank pad, allowing visual inspection.
Tank Type:	Steel/Carbon Steel/Iron
Tank Status:	In Service
Pipe Model:	Not reported
Install Date:	01/01/1900
Capacity Gallons:	3500
Tightness Test Method:	-
Date Test:	Not reported
Next Test Date:	Not reported
Date Tank Closed:	Not reported
Register:	True
Modified By:	JSMACRI
Last Modified:	05/17/2023
Material Name:	#2 fuel oil (on-site consumption)

L423 **317 BOWERY** **NY UST** **U004045398**
SSE **317 BOWERY** **N/A**
1/8-1/4 **NEW YORK, NY 10003**
0.130 mi.
689 ft. **Site 26 of 28 in cluster L**

Relative: **Lower**
Actual: **41 ft.**

UST:

Name:	317 BOWERY
Address:	317 BOWERY
City,State,Zip:	NEW YORK, NY 10003
Id/Status:	2-608681 / Active
Program Type:	PBS
Region:	STATE
DEC Region:	2
Expiration Date:	03/27/2018
UTM X:	585129.79825
UTM Y:	4508751.36884
Site Type:	Apartment Building/Office Building

Affiliation Records:

Site Id:	30533
Affiliation Type:	Mail Contact
Company Name:	BOWERY RESIDENTS COMMITTEE INC
Contact Type:	Not reported
Contact Name:	CLEMENT ARMOGAN
Address1:	127 WEST 25TH STREET 12TH FLOOR
Address2:	Not reported
City:	NEW YORK

317 BOWERY (Continued) **U004045398**

State: NY
Zip Code: 10001
Country Code: 001
Phone: (212) 803-5708
EMail: CARMOGAN@BRE.ORG
Fax Number: Not reported
Modified By: MSBAPTIS
Date Last Modified: 2013-12-05

Site Id: 30533
Affiliation Type: Facility Operator
Company Name: 317 BOWERY
Contact Type: Not reported
Contact Name: BOWERY RESIDENTS COMM, INC.
Address1: Not reported
Address2: Not reported
City: Not reported
State: NY
Zip Code: Not reported
Country Code: 001
Phone: (212) 533-5656
EMail: Not reported
Fax Number: Not reported
Modified By: ANAUSTIN
Date Last Modified: 2005-08-09

Site Id: 30533
Affiliation Type: Emergency Contact
Company Name: S.F. ASSOCIATES, L.P./ GF ASSOC LP
Contact Type: Not reported
Contact Name: CLEMENT ARMUGAN
Address1: Not reported
Address2: Not reported
City: Not reported
State: NN
Zip Code: Not reported
Country Code: 999
Phone: (718) 309-9924
EMail: Not reported
Fax Number: Not reported
Modified By: MSBAPTIS
Date Last Modified: 2013-12-05

Site Id: 30533
Affiliation Type: Facility Owner
Company Name: S.F. ASSOCIATES, L.P./ GF ASSOC LP
Contact Type: PRES
Contact Name: S.F. ASSOCIATES LP
Address1: 94 BOWERY
Address2: Not reported
City: NEW YORK
State: NY
Zip Code: 10013
Country Code: 001
Phone: (212) 481-1866
EMail: Not reported
Fax Number: Not reported

317 BOWERY (Continued) **U004045398**

Modified By: MSBAPTIS
Date Last Modified: 2013-12-05

Tank Info:

Tank Number: 001
Tank ID: 65517
Tank Status: In Service
Material Name: In Service
Capacity Gallons: 2500
Install Date: 01/01/1984
Date Tank Closed: Not reported
Registered: True
Tank Location: Underground
Tank Type: Steel/carbon steel
Material Code: 0001
Common Name of Substance: #2 Fuel Oil (On-Site Consumption)

Tightness Test Method: 21
Date Test: 10/21/2013
Next Test Date: 10/11/2016
Pipe Model: Not reported
Modified By: MJGRIFFI
Last Modified: 05/09/2022

Equipment Records:

C01 - Pipe Location - Aboveground
G01 - Tank Secondary Containment - Diking (Aboveground)
J02 - Dispenser - Suction Dispenser
A00 - Tank Internal Protection - None
D01 - Pipe Type - Steel/Carbon Steel/Iron
E00 - Piping Secondary Containment - None
H00 - Tank Leak Detection - None
I00 - Overfill - None
K00 - Spill Prevention - None
L09 - Piping Leak Detection - Exempt Suction Piping
B05 - Tank External Protection - Jacketed
F00 - Pipe External Protection - None

L424 **317 BOWERY** **UST FINDER** **1028574447**
SSE **317 BOWERY** **N/A**
1/8-1/4 **NEW YORK, NY 10003**
0.130 mi.
689 ft. **Site 27 of 28 in cluster L**

Relative: **Lower**
Actual: **41 ft.**

UST FINDER:
Object ID: 298284
Facility ID: NY30533
Name: 317 BOWERY
Address: 317 BOWERY
City,State,Zip: NEW YORK, NY 10003
Address Match Type: Not reported
Open USTs: 1
Closed USTs: 0
TOS USTs: 0
Population 1500ft: 20528
Private Wells 1500ft: 0
Within 100yr Floodplain: No

317 BOWERY (Continued) **1028574447**

Land Use:	Developed, High Intensity
Within SPA:	No
SPA PWS Facility ID:	Not reported
SPA Water Type:	Not reported
SPA Facility Type:	Not reported
SPA HUC12:	Not reported
Within WHPA:	No
WHPA PWS Facility ID:	Not reported
WHPA Water Type:	Not reported
WHPA Facility Type:	Not reported
WHPA HUC12:	Not reported
Facility Status:	Open UST(s)
Date of Last Inspection:	Not reported
EPA Region:	2
Tribe:	Not reported
Coordinate Source:	State
X Coord:	-73.991954
Y Coord:	40.725285
Latitude:	40.725285
Longitude:	-73.991954

UST FINDER:

Object ID:	1226915
Facility ID:	NY30533
Tank ID:	NY34594
Tank Status:	Open
Installation Date:	1984/01/01 16:00:00+00
Removal Date:	Not reported
Tank Capacity:	2500
Substances:	Not reported
Tank Wall Type:	Not reported

M425 **CON EDISON SERVICE BOX: 31119** **RCRA NonGen / NLR** **1016973441**
SW **166-168 CROSBY ST & HOUSTON ST N OF** **NY MANIFEST** **NYP004472445**
1/8-1/4 **NEW YORK, NY 10012**
0.131 mi.
690 ft. **Site 17 of 19 in cluster M**

Relative: **Lower**

Actual: **41 ft.**

RCRA Listings:

Date Form Received by Agency:	20140419
Handler Name:	Con Edison Service Box: 31119
Handler Address:	Crosby St & Houston St N Of
Handler City,State,Zip:	NEW YORK, NY 10012
EPA ID:	NYP004472445
Contact Name:	THOMAS TEELING
Contact Address:	Not reported
Contact City,State,Zip:	Not reported
Contact Telephone:	212-460-3770
Contact Fax:	Not reported
Contact Email:	Not reported
Contact Title:	SENIOR SCIENTIST
EPA Region:	02
Land Type:	Private
Federal Waste Generator Description:	Not a generator, verified
Non-Notifier:	Not reported
Biennial Report Cycle:	Not reported
Accessibility:	Not reported

CON EDISON SERVICE BOX: 31119 (Continued) **1016973441**

Active Site Indicator:		Not reported
State District Owner:		Ny
State District:		NYSDEC R2
Mailing Address:		IRVING PL, 15TH FL NE
Mailing City,State,Zip:		NEW YORK, NY 10003
Owner Name:	Not reported	
Owner Type:		Not reported
Operator Name:	Not reported	
Operator Type:		Not reported
Short-Term Generator Activity:		No
Importer Activity:		No
Mixed Waste Generator:		No
Transporter Activity:		No
Transfer Facility Activity:		No
Recycler Activity with Storage:		No
Small Quantity On-Site Burner Exemption:		No
Smelting Melting and Refining Furnace Exemption:		No
Underground Injection Control:		No
Off-Site Waste Receipt:		No
Universal Waste Indicator:		No
Universal Waste Destination Facility:		No
Federal Universal Waste:		No
Active Site State-Reg Handler:		---
Federal Facility Indicator:		Not reported
Hazardous Secondary Material Indicator:		N
Sub-Part K Indicator:		Not reported
2018 GPRA Permit Baseline:		Not on the Baseline
2018 GPRA Renewals Baseline:		Not on the Baseline
202 GPRA Corrective Action Baseline:		No
Subject to Corrective Action Universe:		No
Non-TSDFs Where RCRA CA has Been Imposed Universe:		No
Corrective Action Priority Ranking:		No NCAPS ranking
Environmental Control Indicator:		No
Institutional Control Indicator:		No
Human Exposure Controls Indicator:		N/A
Groundwater Controls Indicator:		N/A
Significant Non-Complier Universe:		No
Unaddressed Significant Non-Complier Universe:		No
Addressed Significant Non-Complier Universe:		No
Significant Non-Complier With a Compliance Schedule Universe:		No
Financial Assurance Required:		Not reported
Handler Date of Last Change:		20141014
Recognized Trader-Importer:		No
Recognized Trader-Exporter:		No
Importer of Spent Lead Acid Batteries:		No
Exporter of Spent Lead Acid Batteries:		No
Recycler Activity Without Storage:		No
Manifest Broker:		No
Sub-Part P Indicator:		No

Historic Generators:

Receive Date:	20140319
Handler Name:	CON EDISON SERVICE BOX: 31119
Federal Waste Generator Description:	Very Small Quantity Generator (formerly Conditionally-Exempt Small Quantity Generator
State District Owner:	Ny

CON EDISON SERVICE BOX: 31119 (Continued) **1016973441**

Large Quantity Handler of Universal Waste:	No
Recognized Trader Importer:	No
Recognized Trader Exporter:	No
Spent Lead Acid Battery Importer:	No
Spent Lead Acid Battery Exporter:	No
Current Record:	No
Non Storage Recycler Activity:	Not reported
Electronic Manifest Broker:	Not reported

Receive Date:	20140419
Handler Name: CON EDISON SERVICE BOX:	31119
Federal Waste Generator Description:	Not a generator, verified
State District Owner:	Ny
Large Quantity Handler of Universal Waste:	No
Recognized Trader Importer:	No
Recognized Trader Exporter:	No
Spent Lead Acid Battery Importer:	No
Spent Lead Acid Battery Exporter:	No
Current Record:	Yes
Non Storage Recycler Activity:	Not reported
Electronic Manifest Broker:	Not reported

List of NAICS Codes and Descriptions:

NAICS Codes:	No NAICS Codes Found

Facility Has Received Notices of Violations:

Violations:	No Violations Found

Evaluation Action Summary:

Evaluations:	No Evaluations Found

NY MANIFEST:

EPA ID:	NYP004472445
Country:	USA
Name:	Con Edison
Address:	166-168 CROSBY ST & HOUSTON ST
Address 2:	Not reported
City,State,Zip:	NEW YORK, NY 10012
Zip 4:	Not reported
Location Address 1:	166 CROSBY ST
Location Address 2:	SB31119
Location City,State,Zip:	NEW YORK, NY 10012
Location Zip 4:	Not reported
Facility Status:	Not reported
Total Tanks:	Not reported
Code:	BP

Mailing:

Mailing Name:	Con Edison
Mailing Contact:	Con Edison
Mailing Address 1:	4 IRVING ST
Mailing Address 2:	15TH ST
Mailing City,State,Zip:	NEW YORK, NY 10003
Mailing Zip 4:	Not reported
Mailing Country:	USA

CON EDISON SERVICE BOX: 31119 (Continued) **1016973441**

Mailing Phone: Not reported

Manifest Data:
Document ID: Not reported
Manifest Status: Not reported
Trans1 State ID: NJD003812047
Year: 2018
Trans2 State ID: Not reported
Generator Ship Date: 03/19/2014
Trans1 Recv Date: 03/19/2014
Trans2 Recv Date: Not reported
TSD Site Recv Date: 03/21/2014
Part A Recv Date: Not reported
Part B Recv Date: Not reported
Generator EPA ID: NYP004472445
Trans1 EPA ID: Not reported
Trans2 EPA ID: Not reported
TSDF ID 1: NJD991291105
TSDF ID 2: Not reported
Manifest Tracking Number: 002360627GBF
Import Indicator: N
Export Indicator: N
Discr Quantity Indicator: N
Discr Type Indicator: N
Discr Residue Indicator: N
Discr Partial Reject Indicator: N
Discr Full Reject Indicator: N
Manifest Ref Number: Not reported
Alt Facility RCRA ID: Not reported
Alt Facility Sign Date: Not reported
MGMT Method Type Code: H110
Waste Code a: Lead
Waste Code b: Not reported
Waste Code c: Not reported
Waste Code e: Not reported
Waste Code f: Not reported
Waste Code g: Not reported
Waste Code 1: Not reported
Waste Code 2: Not reported
Waste Code 3: Not reported
Waste Code 4: Not reported
Waste Code 5: Not reported
Waste Code 6: Not reported
Quantity: 500
Units: Pounds
Number of Containers: 1
Container Type: Cargo tanks (tank trucks)
Handling Method: Treat
Specific Gravity: 1

EPA ID: NYP004854630
Country: USA
Name: Con Ed
Address: 166 CROSBY ST
Address 2: SB 31119
City,State,Zip: NEW YORK, NY 10012

CON EDISON SERVICE BOX: 31119 (Continued) **1016973441**

Zip 4:	Not reported
Location Address 1:	166 CROSBY ST
Location Address 2:	SB 31119
Location City,State,Zip:	NEW YORK, NY 10012
Location Zip 4:	Not reported
Facility Status:	Not reported
Total Tanks:	Not reported
Code:	BP

Mailing:

Mailing Name:	Con Ed
Mailing Contact:	Tom Teeling
Mailing Address 1:	4 IRVING PLACE - 15TH FLOOR
Mailing Address 2:	Not reported
Mailing City,State,Zip:	NEW YORK, NY 10003
Mailing Zip 4:	Not reported
Mailing Country:	USA
Mailing Phone:	2124603770

Manifest Data:

Document ID:	Not reported
Manifest Status:	Not reported
Trans1 State ID:	NJ0000027193
Year:	2018
Trans2 State ID:	Not reported
Generator Ship Date:	10/16/2015
Trans1 Recv Date:	10/16/2015
Trans2 Recv Date:	Not reported
TSD Site Recv Date:	10/16/2015
Part A Recv Date:	Not reported
Part B Recv Date:	Not reported
Generator EPA ID:	NYP004854630
Trans1 EPA ID:	Not reported
Trans2 EPA ID:	Not reported
TSDF ID 1:	NJD002200046
TSDF ID 2:	Not reported
Manifest Tracking Number:	014085570JJK
Import Indicator:	N
Export Indicator:	N
Discr Quantity Indicator:	N
Discr Type Indicator:	N
Discr Residue Indicator:	N
Discr Partial Reject Indicator:	N
Discr Full Reject Indicator:	N
Manifest Ref Number:	Not reported
Alt Facility RCRA ID:	Not reported
Alt Facility Sign Date:	Not reported
MGMT Method Type Code:	H110
Waste Code a:	Lead
Waste Code b:	Not reported
Waste Code c:	Not reported
Waste Code e:	Not reported
Waste Code f:	Not reported
Waste Code g:	Not reported
Waste Code 1:	Not reported
Waste Code 2:	Not reported
Waste Code 3:	Not reported

CON EDISON SERVICE BOX: 31119 (Continued) **1016973441**

Waste Code 4:	Not reported
Waste Code 5:	Not reported
Waste Code 6:	Not reported
Quantity:	700
Units:	Pounds
Number of Containers:	1
Container Type:	Cargo tanks (tank trucks)
Handling Method:	Treat
Specific Gravity:	1

M426 **CON ED** **NY MANIFEST** **S118463627**
SW **164 CROSBY ST** **N/A**
1/8-1/4 **NEW YORK, NY 10012**
0.131 mi.
691 ft. **Site 18 of 19 in cluster M**

Relative: **Lower**
Actual: **41 ft.**

NY MANIFEST:

EPA ID:	NYP004854515
Country:	USA
Name:	Con Ed
Address:	164 CROSBY ST
Address 2:	SB 31118
City,State,Zip:	NEW YORK, NY 10012
Zip 4:	Not reported
Location Address 1:	164 CROSBY ST
Location Address 2:	SB 31118
Location City,State,Zip:	NEW YORK, NY 10012
Location Zip 4:	Not reported
Facility Status:	Not reported
Total Tanks:	Not reported
Code:	BP

Mailing:

Mailing Name:	Con Ed
Mailing Contact:	Tom Teeling
Mailing Address 1:	4 IRVING PLACE - 15TH FLOOR
Mailing Address 2:	Not reported
Mailing City,State,Zip:	NEW YORK, NY 10003
Mailing Zip 4:	Not reported
Mailing Country:	USA
Mailing Phone:	2124603770

Manifest Data:

Document ID:	Not reported
Manifest Status:	Not reported
Trans1 State ID:	NJ0000027193
Year:	2018
Trans2 State ID:	Not reported
Generator Ship Date:	10/16/2015
Trans1 Recv Date:	10/16/2015
Trans2 Recv Date:	Not reported
TSD Site Recv Date:	10/16/2015
Part A Recv Date:	Not reported
Part B Recv Date:	Not reported
Generator EPA ID:	NYP004854515
Trans1 EPA ID:	Not reported
Trans2 EPA ID:	Not reported

CON ED (Continued) **S118463627**

TSDF ID 1:	NJD002200046
TSDF ID 2:	Not reported
Manifest Tracking Number:	014085569JJK
Import Indicator:	N
Export Indicator:	N
Discr Quantity Indicator:	N
Discr Type Indicator:	N
Discr Residue Indicator:	N
Discr Partial Reject Indicator:	N
Discr Full Reject Indicator:	N
Manifest Ref Number:	Not reported
Alt Facility RCRA ID:	Not reported
Alt Facility Sign Date:	Not reported
MGMT Method Type Code:	H110
Waste Code a:	Lead
Waste Code b:	Not reported
Waste Code c:	Not reported
Waste Code e:	Not reported
Waste Code f:	Not reported
Waste Code g:	Not reported
Waste Code 1:	Not reported
Waste Code 2:	Not reported
Waste Code 3:	Not reported
Waste Code 4:	Not reported
Waste Code 5:	Not reported
Waste Code 6:	Not reported
Quantity:	1000
Units:	Pounds
Number of Containers:	1
Container Type:	Cargo tanks (tank trucks)
Handling Method:	Treat
Specific Gravity:	1

Q427 **50 COOPER SQUARE** **NY AST** **A100292457**
NE **50 COOPER SQUARE** **N/A**
1/8-1/4 **NEW YORK, NY 10003**
0.131 mi.
691 ft. **Site 9 of 15 in cluster Q**

Relative: **Lower**

Actual: **41 ft.**

AST:

Name:	50 COOPER SQUARE
Address:	50 COOPER SQUARE
City,State,Zip:	NEW YORK, NY 10003
Region:	STATE
DEC Region:	2
Site Status:	Active
Facility Id:	2-608743
Program Type:	PBS
UTM X:	585184.89355
UTM Y:	4509139.57037
Expiration Date:	04/01/2028
Site Type:	Apartment Building/Office Building

Affiliation Records:

Site Id:	30594
Affiliation Type:	Facility Operator
Company Name:	50 COOPER SQUARE

50 COOPER SQUARE (Continued) **A100292457**

Contact Type:	Not reported
Contact Name:	JERRY SIMO
Address1:	Not reported
Address2:	Not reported
City:	Not reported
State:	NN
Zip Code:	Not reported
Country Code:	001
Phone:	(212) 995-5554
EMail:	Not reported
Fax Number:	Not reported
Modified By:	MFLEONAR
Date Last Modified:	2018-03-12

Site Id:	30594
Affiliation Type:	Mail Contact
Company Name:	HARTZ MOUNTAIN INDUSTRIES
Contact Type:	Not reported
Contact Name:	NICHOLAS TURKOVIC
Address1:	667 MADISON AVENUE
Address2:	Not reported
City:	NEW YORK
State:	NY
Zip Code:	10065
Country Code:	001
Phone:	(212) 308-3336
EMail:	NICHOLAS.TURKOVIC@HARTZMOUNTAIN.COM
Fax Number:	Not reported
Modified By:	MFLEONAR
Date Last Modified:	2018-03-12

Site Id:	30594
Affiliation Type:	Emergency Contact
Company Name:	COOPER SQ. ASSOCIATES, L.P.
Contact Type:	Not reported
Contact Name:	BRIAN CHABRUNN
Address1:	Not reported
Address2:	Not reported
City:	Not reported
State:	NN
Zip Code:	Not reported
Country Code:	999
Phone:	(201) 272-5717
EMail:	Not reported
Fax Number:	Not reported
Modified By:	MFLEONAR
Date Last Modified:	2018-03-12

Site Id:	30594
Affiliation Type:	Facility Owner
Company Name:	COOPER SQUARE ASSOCIATES, L.P.
Contact Type:	VICE PRESIDENT / PROPERTY MANAGER
Contact Name:	NICHOLAS J. TURKOVIC
Address1:	400 PLAZA DRIVE
Address2:	Not reported
City:	SECAUCUS
State:	NJ

50 COOPER SQUARE (Continued) **A100292457**

Zip Code:	07094
Country Code:	001
Phone:	(201) 272-5717
EMail:	NICHOLAS.TURKOVIC@HARTZMOUNTAIN.COM
Fax Number:	Not reported
Modified By:	ACDANIEL
Date Last Modified:	2023-04-04

Tank Info:

Tank Number:	001
Tank Id:	65590
Material Code:	0001
Common Name of Substance:	#2 Fuel Oil (On-Site Consumption)

Equipment Records:

	C01 - Pipe Location - Aboveground
	I05 - Overfill - Vent Whistle
	F00 - Pipe External Protection - None
	B01 - Tank External Protection - Painted/Asphalt Coating
	D01 - Pipe Type - Steel/Carbon Steel/Iron
	G03 - Tank Secondary Containment - Vault (w/o access)
	H00 - Tank Leak Detection - None
	A00 - Tank Internal Protection - None
Tank Location:	Aboveground - contact with soil.... Tank bottom rests on soil, allowing no visual inspection.
Tank Type:	Steel/Carbon Steel/Iron
Tank Status:	In Service
Pipe Model:	Not reported
Install Date:	01/01/1990
Capacity Gallons:	4000
Tightness Test Method:	-
Date Test:	Not reported
Next Test Date:	Not reported
Date Tank Closed:	Not reported
Register:	True
Modified By:	ACDANIEL
Last Modified:	04/04/2023
Material Name:	#2 fuel oil (on-site consumption)

K428 **H21 EAST 3RD STREET** **NY AST** **A100178009**
ESE **21 EAST 3RD STREET** **N/A**
1/8-1/4 **NEW YORK, NY 10003**
0.131 mi.
692 ft. **Site 25 of 25 in cluster K**

Relative: **Lower**
Actual: **39 ft.**

AST:

Name:	H21 EAST 3RD STREET
Address:	21 EAST 3RD STREET
City,State,Zip:	NEW YORK, NY 10003
Region:	STATE
DEC Region:	2
Site Status:	Active
Facility Id:	2-605708
Program Type:	PBS
UTM X:	585246.67107
UTM Y:	4508829.82700

H21 EAST 3RD STREET (Continued) **A100178009**

Expiration Date:	04/18/2026
Site Type:	Apartment Building/Office Building

Affiliation Records:

Site Id:	27575
Affiliation Type:	Facility Operator
Company Name:	21 EAST 3RD STREET
Contact Type:	Not reported
Contact Name:	EFRAIN CONCEPCION
Address1:	Not reported
Address2:	Not reported
City:	Not reported
State:	NN
Zip Code:	Not reported
Country Code:	001
Phone:	(212) 477-5340
EMail:	Not reported
Fax Number:	Not reported
Modified By:	TRANSLAT
Date Last Modified:	2004-03-04

Site Id:	27575
Affiliation Type:	Emergency Contact
Company Name:	COOPER SQUARE MUTUAL HOUSING ASSOCIATION
Contact Type:	Not reported
Contact Name:	DAVID POWELL
Address1:	Not reported
Address2:	Not reported
City:	Not reported
State:	NN
Zip Code:	Not reported
Country Code:	001
Phone:	(347) 683-2639
EMail:	Not reported
Fax Number:	Not reported
Modified By:	JSMACRI
Date Last Modified:	2021-04-27

Site Id:	27575
Affiliation Type:	Facility Owner
Company Name:	COOPER SQUARE MUTUAL HOUSING ASSOCIATION II HDFC
Contact Type:	EXEC. DIR.
Contact Name:	DAVID POWELL
Address1:	59-61 EAST 4TH STREET, 3RD FL.
Address2:	Not reported
City:	NEW YORK
State:	NY
Zip Code:	10003
Country Code:	001
Phone:	(212) 477-5340
EMail:	DPOWELL@CSMHA.ORG
Fax Number:	Not reported
Modified By:	JSMACRI
Date Last Modified:	2021-04-27

Site Id:	27575
Affiliation Type:	Mail Contact
Company Name:	COOPER SQUARE MUTUAL HOUSING ASSOCIATION

H21 EAST 3RD STREET (Continued) **A100178009**

Contact Type:	Not reported
Contact Name:	DAVID POWELL
Address1:	59-61 EAST 4TH STREET
Address2:	3RD FLOOR
City:	NEW YORK
State:	NY
Zip Code:	10003
Country Code:	001
Phone:	(212) 477-5340
EMail:	DPOWELL@CSMHA.ORG
Fax Number:	Not reported
Modified By:	JSMACRI
Date Last Modified:	2021-04-27

Tank Info:

Tank Number:	001
Tank Id:	60263
Material Code:	0001
Common Name of Substance:	#2 Fuel Oil (On-Site Consumption)

Equipment Records:

	B05 - Tank External Protection - Jacketed
	F00 - Pipe External Protection - None
	I05 - Overfill - Vent Whistle
	A00 - Tank Internal Protection - None
	D01 - Pipe Type - Steel/Carbon Steel/Iron
	L09 - Piping Leak Detection - Exempt Suction Piping
	G01 - Tank Secondary Containment - Diking (Aboveground)
	J02 - Dispenser - Suction Dispenser
	C01 - Pipe Location - Aboveground
	H99 - Tank Leak Detection - Other
Tank Location:	Aboveground - on saddles, legs, racks, etc.... Tank bottom is elevated above grade or tank pad, allowing visual inspection.
Tank Type:	Steel/Carbon Steel/Iron
Tank Status:	In Service
Pipe Model:	Not reported
Install Date:	02/08/1995
Capacity Gallons:	2000
Tightness Test Method:	NN
Date Test:	Not reported
Next Test Date:	Not reported
Date Tank Closed:	Not reported
Register:	True
Modified By:	MJGRIFFI
Last Modified:	05/09/2022
Material Name:	#2 fuel oil (on-site consumption)

R429 **CON EDISON SERVICE BOX: 27233** **RCRA NonGen / NLR** **1016968002**
West **647 BROADWAY** **NY MANIFEST** **NYP004416038**
1/8-1/4 **NEW YORK, NY 10012**
0.131 mi.
692 ft. **Site 9 of 31 in cluster R**

Relative: **Lower**

Actual: **38 ft.**

RCRA Listings:

Date Form Received by Agency:		20140210
Handler Name:		Con Edison Service Box: 27233
Handler Address:		Broadway
Handler City,State,Zip:		NEW YORK, NY 10012
EPA ID:		NYP004416038
Contact Name:		THOMAS TEELING
Contact Address:		Not reported
Contact City,State,Zip:		Not reported
Contact Telephone:		212-460-3770
Contact Fax:		Not reported
Contact Email:		Not reported
Contact Title:		SENIOR SCIENTIST
EPA Region:		02
Land Type:		Private
Federal Waste Generator Description:		Not a generator, verified
Non-Notifier:		Not reported
Biennial Report Cycle:		Not reported
Accessibility:		Not reported
Active Site Indicator:		Not reported
State District Owner:		Ny
State District:		NYSDEC R2
Mailing Address:		IRVING PL, 15TH FL NE
Mailing City,State,Zip:		NEW YORK, NY 10003
Owner Name:	Not reported	
Owner Type:		Not reported
Operator Name:	Not reported	
Operator Type:		Not reported
Short-Term Generator Activity:		No
Importer Activity:		No
Mixed Waste Generator:		No
Transporter Activity:		No
Transfer Facility Activity:		No
Recycler Activity with Storage:		No
Small Quantity On-Site Burner Exemption:		No
Smelting Melting and Refining Furnace Exemption:		No
Underground Injection Control:		No
Off-Site Waste Receipt:		No
Universal Waste Indicator:		No
Universal Waste Destination Facility:		No
Federal Universal Waste:		No
Active Site State-Reg Handler:		---
Federal Facility Indicator:		Not reported
Hazardous Secondary Material Indicator:		N
Sub-Part K Indicator:		Not reported
2018 GPRA Permit Baseline:		Not on the Baseline
2018 GPRA Renewals Baseline:		Not on the Baseline
202 GPRA Corrective Action Baseline:		No
Subject to Corrective Action Universe:		No
Non-TSDFs Where RCRA CA has Been Imposed Universe:		No
Corrective Action Priority Ranking:		No NCAPS ranking
Environmental Control Indicator:		No
Institutional Control Indicator:		No

CON EDISON SERVICE BOX: 27233 (Continued) **1016968002**

Human Exposure Controls Indicator:	N/A
Groundwater Controls Indicator:	N/A
Significant Non-Complier Universe:	No
Unaddressed Significant Non-Complier Universe:	No
Addressed Significant Non-Complier Universe:	No
Significant Non-Complier With a Compliance Schedule Universe:	No
Financial Assurance Required:	Not reported
Handler Date of Last Change:	20141014
Recognized Trader-Importer:	No
Recognized Trader-Exporter:	No
Importer of Spent Lead Acid Batteries:	No
Exporter of Spent Lead Acid Batteries:	No
Recycler Activity Without Storage:	No
Manifest Broker:	No
Sub-Part P Indicator:	No

Historic Generators:

Receive Date:	20140110
Handler Name: CON EDISON SERVICE BOX:	27233
Federal Waste Generator Description:	Very Small Quantity Generator (formerly Conditionally-Exempt Small Quantity Generator
State District Owner:	Ny
Large Quantity Handler of Universal Waste:	No
Recognized Trader Importer:	No
Recognized Trader Exporter:	No
Spent Lead Acid Battery Importer:	No
Spent Lead Acid Battery Exporter:	No
Current Record:	No
Non Storage Recycler Activity:	Not reported
Electronic Manifest Broker:	Not reported

Receive Date:	20140210
Handler Name: CON EDISON SERVICE BOX:	27233
Federal Waste Generator Description:	Not a generator, verified
State District Owner:	Ny
Large Quantity Handler of Universal Waste:	No
Recognized Trader Importer:	No
Recognized Trader Exporter:	No
Spent Lead Acid Battery Importer:	No
Spent Lead Acid Battery Exporter:	No
Current Record:	Yes
Non Storage Recycler Activity:	Not reported
Electronic Manifest Broker:	Not reported

List of NAICS Codes and Descriptions:

NAICS Codes:	No NAICS Codes Found

Facility Has Received Notices of Violations:

Violations:	No Violations Found

Evaluation Action Summary:

Evaluations:	No Evaluations Found

CON EDISON SERVICE BOX: 27233 (Continued) **1016968002**

NY MANIFEST:

EPA ID:	NYP004416038
Country:	USA
Name:	Con Edison
Address:	647 BROADWAY
Address 2:	Not reported
City,State,Zip:	NEW YORK, NY 10012
Zip 4:	Not reported
Location Address 1:	647 BROADWAY
Location Address 2:	Not reported
Location City,State,Zip:	NEW YORK, NY 10012
Location Zip 4:	Not reported
Facility Status:	Not reported
Total Tanks:	Not reported
Code:	BP

Mailing:

Mailing Name:	Con Edison
Mailing Contact:	Con Edison
Mailing Address 1:	4 IRVING PLACE
Mailing Address 2:	15TH FL
Mailing City,State,Zip:	NEW YORK, NY 10003
Mailing Zip 4:	Not reported
Mailing Country:	USA
Mailing Phone:	Not reported

Manifest Data:

Document ID:	Not reported
Manifest Status:	Not reported
Trans1 State ID:	NJD003812047
Year:	2018
Trans2 State ID:	Not reported
Generator Ship Date:	01/10/2014
Trans1 Recv Date:	01/10/2014
Trans2 Recv Date:	Not reported
TSD Site Recv Date:	01/10/2014
Part A Recv Date:	Not reported
Part B Recv Date:	Not reported
Generator EPA ID:	NYP004416038
Trans1 EPA ID:	Not reported
Trans2 EPA ID:	Not reported
TSDF ID 1:	NJD991291105
TSDF ID 2:	Not reported
Manifest Tracking Number:	002328604GBF
Import Indicator:	N
Export Indicator:	N
Discr Quantity Indicator:	N
Discr Type Indicator:	N
Discr Residue Indicator:	N
Discr Partial Reject Indicator:	N
Discr Full Reject Indicator:	N
Manifest Ref Number:	Not reported
Alt Facility RCRA ID:	Not reported
Alt Facility Sign Date:	Not reported
MGMT Method Type Code:	H110
Waste Code a:	Lead
Waste Code b:	Not reported

CON EDISON SERVICE BOX: 27233 (Continued) **1016968002**

Waste Code c:	Not reported
Waste Code e:	Not reported
Waste Code f:	Not reported
Waste Code g:	Not reported
Waste Code 1:	Not reported
Waste Code 2:	Not reported
Waste Code 3:	Not reported
Waste Code 4:	Not reported
Waste Code 5:	Not reported
Waste Code 6:	Not reported
Quantity:	300
Units:	Pounds
Number of Containers:	1
Container Type:	Cargo tanks (tank trucks)
Handling Method:	Treat
Specific Gravity:	1

R430 **CON EDISON** **NY MANIFEST** **S116295025**
West **F/O 647 BROADWAY** **N/A**
1/8-1/4 **NEW YORK, NY 10012**
0.131 mi.
692 ft. **Site 10 of 31 in cluster R**

Relative: **Lower**

Actual: **38 ft.**

NY MANIFEST:

EPA ID:	NYP004462503
Country:	USA
Name:	Con Edison
Address:	F/O 647 BROADWAY
Address 2:	SB27235
City,State,Zip:	NEW YORK, NY 10012
Zip 4:	Not reported
Location Address 1:	F/O 647 BROADWAY
Location Address 2:	SB27235
Location City,State,Zip:	NEW YORK, NY 10012
Location Zip 4:	Not reported
Facility Status:	Not reported
Total Tanks:	Not reported
Code:	BP

Mailing:

Mailing Name:	Con Edison
Mailing Contact:	Con Edision
Mailing Address 1:	4 IRVING PL
Mailing Address 2:	15TH FL
Mailing City,State,Zip:	NEW YORK, NY 10003
Mailing Zip 4:	Not reported
Mailing Country:	USA
Mailing Phone:	Not reported

Manifest Data:

Document ID:	Not reported
Manifest Status:	Not reported
Trans1 State ID:	NJD003812047
Year:	2018
Trans2 State ID:	Not reported
Generator Ship Date:	03/10/2014
Trans1 Recv Date:	03/10/2014

CON EDISON (Continued) **S116295025**

Trans2 Recv Date:	Not reported
TSD Site Recv Date:	03/11/2014
Part A Recv Date:	Not reported
Part B Recv Date:	Not reported
Generator EPA ID:	NYP004462503
Trans1 EPA ID:	Not reported
Trans2 EPA ID:	Not reported
TSDF ID 1:	NJD991291105
TSDF ID 2:	Not reported
Manifest Tracking Number:	002360798GBF
Import Indicator:	N
Export Indicator:	N
Discr Quantity Indicator:	N
Discr Type Indicator:	N
Discr Residue Indicator:	N
Discr Partial Reject Indicator:	N
Discr Full Reject Indicator:	N
Manifest Ref Number:	Not reported
Alt Facility RCRA ID:	Not reported
Alt Facility Sign Date:	Not reported
MGMT Method Type Code:	H110
Waste Code a:	Lead
Waste Code b:	Not reported
Waste Code c:	Not reported
Waste Code e:	Not reported
Waste Code f:	Not reported
Waste Code g:	Not reported
Waste Code 1:	Not reported
Waste Code 2:	Not reported
Waste Code 3:	Not reported
Waste Code 4:	Not reported
Waste Code 5:	Not reported
Waste Code 6:	Not reported
Quantity:	100
Units:	Pounds
Number of Containers:	1
Container Type:	Cargo tanks (tank trucks)
Handling Method:	Treat
Specific Gravity:	1

Q431 **CON EDISON SERVICE BOX: 37938** **RCRA NonGen / NLR** **1016968962**
NNE **429 LAFAYETTE ST** **NY MANIFEST** **NYP004426011**
1/8-1/4 **NEW YORK, NY 10003**
0.131 mi.
694 ft. **Site 10 of 15 in cluster Q**

Relative: **Lower**
Actual: **40 ft.**

RCRA Listings:

Date Form Received by Agency:	20140226
Handler Name:	Con Edison Service Box: 37938
Handler Address:	Lafayette St
Handler City,State,Zip:	NEW YORK, NY 10003
EPA ID:	NYP004426011
Contact Name:	THOMAS TEELING
Contact Address:	Not reported
Contact City,State,Zip:	Not reported
Contact Telephone:	212-460-3770
Contact Fax:	Not reported

CON EDISON SERVICE BOX: 37938 (Continued) **1016968962**

Contact Email:		Not reported
Contact Title:		SENIOR SCIENTIST
EPA Region:		02
Land Type:		Private
Federal Waste Generator Description:		Not a generator, verified
Non-Notifier:		Not reported
Biennial Report Cycle:		Not reported
Accessibility:		Not reported
Active Site Indicator:		Not reported
State District Owner:		Ny
State District:		NYSDEC R2
Mailing Address:		IRVING PL, 15TH FL NE
Mailing City,State,Zip:		NEW YORK, NY 10003
Owner Name:	Not reported	
Owner Type:		Not reported
Operator Name:	Not reported	
Operator Type:		Not reported
Short-Term Generator Activity:		No
Importer Activity:		No
Mixed Waste Generator:		No
Transporter Activity:		No
Transfer Facility Activity:		No
Recycler Activity with Storage:		No
Small Quantity On-Site Burner Exemption:		No
Smelting Melting and Refining Furnace Exemption:		No
Underground Injection Control:		No
Off-Site Waste Receipt:		No
Universal Waste Indicator:		No
Universal Waste Destination Facility:		No
Federal Universal Waste:		No
Active Site State-Reg Handler:		---
Federal Facility Indicator:		Not reported
Hazardous Secondary Material Indicator:		N
Sub-Part K Indicator:		Not reported
2018 GPRA Permit Baseline:		Not on the Baseline
2018 GPRA Renewals Baseline:		Not on the Baseline
202 GPRA Corrective Action Baseline:		No
Subject to Corrective Action Universe:		No
Non-TSDFs Where RCRA CA has Been Imposed Universe:		No
Corrective Action Priority Ranking:		No NCAPS ranking
Environmental Control Indicator:		No
Institutional Control Indicator:		No
Human Exposure Controls Indicator:		N/A
Groundwater Controls Indicator:		N/A
Significant Non-Complier Universe:		No
Unaddressed Significant Non-Complier Universe:		No
Addressed Significant Non-Complier Universe:		No
Significant Non-Complier With a Compliance Schedule Universe:		No
Financial Assurance Required:		Not reported
Handler Date of Last Change:		20141014
Recognized Trader-Importer:		No
Recognized Trader-Exporter:		No
Importer of Spent Lead Acid Batteries:		No
Exporter of Spent Lead Acid Batteries:		No
Recycler Activity Without Storage:		No
Manifest Broker:		No
Sub-Part P Indicator:		No

CON EDISON SERVICE BOX: 37938 (Continued) **1016968962**

Historic Generators:

Receive Date:	20140126
Handler Name: CON EDISON SERVICE BOX:	37938
Federal Waste Generator Description:	Very Small Quantity Generator (formerly Conditionally-Exempt Small Quantity Generator
State District Owner:	Ny
Large Quantity Handler of Universal Waste:	No
Recognized Trader Importer:	No
Recognized Trader Exporter:	No
Spent Lead Acid Battery Importer:	No
Spent Lead Acid Battery Exporter:	No
Current Record:	No
Non Storage Recycler Activity:	Not reported
Electronic Manifest Broker:	Not reported

Receive Date:	20140226
Handler Name: CON EDISON SERVICE BOX:	37938
Federal Waste Generator Description:	Not a generator, verified
State District Owner:	Ny
Large Quantity Handler of Universal Waste:	No
Recognized Trader Importer:	No
Recognized Trader Exporter:	No
Spent Lead Acid Battery Importer:	No
Spent Lead Acid Battery Exporter:	No
Current Record:	Yes
Non Storage Recycler Activity:	Not reported
Electronic Manifest Broker:	Not reported

List of NAICS Codes and Descriptions:

NAICS Codes:	No NAICS Codes Found

Facility Has Received Notices of Violations:

Violations:	No Violations Found

Evaluation Action Summary:

Evaluations:	No Evaluations Found

NY MANIFEST:

EPA ID:	NYP004426011
Country:	USA
Name:	Con Edison
Address:	429 LAFAYETTE ST
Address 2:	Not reported
City,State,Zip:	NEW YORK, NY 10003
Zip 4:	Not reported
Location Address 1:	F/O 429 LAFAYETTE ST
Location Address 2:	Not reported
Location City,State,Zip:	NEW YORK, NY 10003
Location Zip 4:	Not reported
Facility Status:	Not reported
Total Tanks:	Not reported
Code:	BP

Mailing:

CON EDISON SERVICE BOX: 37938 (Continued) **1016968962**

Mailing Name:	Con Edison
Mailing Contact:	Con Edison
Mailing Address 1:	4 IRVING PLACE
Mailing Address 2:	15TH FL
Mailing City,State,Zip:	NEW YORK, NY 10003
Mailing Zip 4:	Not reported
Mailing Country:	USA
Mailing Phone:	Not reported

Manifest Data:

Document ID:	Not reported
Manifest Status:	Not reported
Trans1 State ID:	NJD003812047
Year:	2018
Trans2 State ID:	Not reported
Generator Ship Date:	01/26/2014
Trans1 Recv Date:	01/26/2014
Trans2 Recv Date:	Not reported
TSD Site Recv Date:	01/27/2014
Part A Recv Date:	Not reported
Part B Recv Date:	Not reported
Generator EPA ID:	NYP004426011
Trans1 EPA ID:	Not reported
Trans2 EPA ID:	Not reported
TSDF ID 1:	NJD991291105
TSDF ID 2:	Not reported
Manifest Tracking Number:	002328759GBF
Import Indicator:	N
Export Indicator:	N
Discr Quantity Indicator:	N
Discr Type Indicator:	N
Discr Residue Indicator:	N
Discr Partial Reject Indicator:	N
Discr Full Reject Indicator:	N
Manifest Ref Number:	Not reported
Alt Facility RCRA ID:	Not reported
Alt Facility Sign Date:	Not reported
MGMT Method Type Code:	H110
Waste Code a:	Lead
Waste Code b:	Not reported
Waste Code c:	Not reported
Waste Code e:	Not reported
Waste Code f:	Not reported
Waste Code g:	Not reported
Waste Code 1:	Not reported
Waste Code 2:	Not reported
Waste Code 3:	Not reported
Waste Code 4:	Not reported
Waste Code 5:	Not reported
Waste Code 6:	Not reported
Quantity:	100
Units:	Pounds
Number of Containers:	1
Container Type:	Cargo tanks (tank trucks)
Handling Method:	Treat
Specific Gravity:	1

P432 **NEW YORK UNIVERSITY - CO GEN** **RCRA-SQG** **1007112448**
WNW **251 MERCER ST** **NY Spills** **NYR000075762**
1/8-1/4 **NEW YORK, NY 10013** **E MANIFEST**
0.132 mi. **NY MANIFEST**
695 ft. **Site 9 of 19 in cluster P**

Relative: **Lower**
Actual: **37 ft.**

RCRA Listings:

Date Form Received by Agency:		20220503
Handler Name:		New York University - Co Gen
Handler Address:		Mercer St
Handler City,State,Zip:		NEW YORK, NY 10013
EPA ID:		NYR000075762
Contact Name:		ERIN BROWER
Contact Address:		ASTOR PL 5TH FL
Contact City,State,Zip:		NEW YORK, NY 10003
Contact Telephone:		212-998-1439
Contact Fax:		Not reported
Contact Email:		ERIN.BROWER@NYU.EDU
Contact Title:		ASSISTANT DIRECTOR
EPA Region:		02
Land Type:		Private
Federal Waste Generator Description:		Small Quantity Generator
Non-Notifier:		Not reported
Biennial Report Cycle:		Not reported
Accessibility:		Not reported
Active Site Indicator:		Handler Activities
State District Owner:		Ny
State District:		NYSDEC R2
Mailing Address:		ASTOR PL 7TH FL EHS
Mailing City,State,Zip:		NEW YORK, NY 10003
Owner Name:	New York University	
Owner Type:		Private
Operator Name:	New York University	
Operator Type:		Private
Short-Term Generator Activity:		No
Importer Activity:		No
Mixed Waste Generator:		No
Transporter Activity:		No
Transfer Facility Activity:		No
Recycler Activity with Storage:		No
Small Quantity On-Site Burner Exemption:		No
Smelting Melting and Refining Furnace Exemption:		No
Underground Injection Control:		No
Off-Site Waste Receipt:		No
Universal Waste Indicator:		No
Universal Waste Destination Facility:		No
Federal Universal Waste:		No
Active Site State-Reg Handler:		---
Federal Facility Indicator:		Not reported
Hazardous Secondary Material Indicator:		N
Sub-Part K Indicator:		Not reported
2018 GPRA Permit Baseline:		Not on the Baseline
2018 GPRA Renewals Baseline:		Not on the Baseline
202 GPRA Corrective Action Baseline:		No
Subject to Corrective Action Universe:		No
Non-TSDFs Where RCRA CA has Been Imposed Universe:		No
Corrective Action Priority Ranking:		No NCAPS ranking
Environmental Control Indicator:		No
Institutional Control Indicator:		No

NEW YORK UNIVERSITY - CO GEN (Continued) **1007112448**

Human Exposure Controls Indicator:	N/A
Groundwater Controls Indicator:	N/A
Significant Non-Complier Universe:	No
Unaddressed Significant Non-Complier Universe:	No
Addressed Significant Non-Complier Universe:	No
Significant Non-Complier With a Compliance Schedule Universe:	No
Financial Assurance Required:	Not reported
Handler Date of Last Change:	20220503
Recognized Trader-Importer:	No
Recognized Trader-Exporter:	No
Importer of Spent Lead Acid Batteries:	No
Exporter of Spent Lead Acid Batteries:	No
Recycler Activity Without Storage:	No
Manifest Broker:	No
Sub-Part P Indicator:	No

Hazardous Waste Summary:

Waste Code:	D001
Waste Description:	Ignitable Waste
Waste Code:	D002
Waste Description:	Corrosive Waste
Waste Code:	D007
Waste Description:	Chromium
Waste Code:	D008
Waste Description:	Lead

Handler - Owner Operator:

Owner/Operator Indicator:	Operator
Owner/Operator Name: NEW YORK UNIVERSITY	
Legal Status:	State
Date Became Current:	20010101
Date Ended Current:	Not reported
Owner/Operator Address:	251 MERCER ST
Owner/Operator City,State,Zip:	NEW YORK, NY 10013
Owner/Operator Telephone:	212-998-6060
Owner/Operator Telephone Ext:	Not reported
Owner/Operator Fax:	Not reported
Owner/Operator Email:	Not reported
Owner/Operator Indicator:	Owner
Owner/Operator Name: NEW YORK UNIVERSITY	
Legal Status:	Private
Date Became Current:	19500101
Date Ended Current:	Not reported
Owner/Operator Address:	70 WASHINGTON SQ SOUTH
Owner/Operator City,State,Zip:	NEW YORK, NY 10012
Owner/Operator Telephone:	212-998-1439
Owner/Operator Telephone Ext:	Not reported
Owner/Operator Fax:	Not reported
Owner/Operator Email:	STEPHANIE.KUNG@NYU.EDU
Owner/Operator Indicator:	Owner

NEW YORK UNIVERSITY - CO GEN (Continued) **1007112448**

Owner/Operator Name: NEW YORK UNIVERSITY
Legal Status: State
Date Became Current: Not reported
Date Ended Current: Not reported
Owner/Operator Address: 251 MERCER ST
Owner/Operator City,State,Zip: NEW YORK, NY 10013
Owner/Operator Telephone: 212-998-6060
Owner/Operator Telephone Ext: Not reported
Owner/Operator Fax: Not reported
Owner/Operator Email: Not reported

Owner/Operator Indicator: Operator
Owner/Operator Name: NEW YORK UNIVERSITY
Legal Status: Private
Date Became Current: 19500101
Date Ended Current: Not reported
Owner/Operator Address: 70 WASHINGTON SQ SOUTH
Owner/Operator City,State,Zip: NEW YORK, NY 10003
Owner/Operator Telephone: 212-998-6060
Owner/Operator Telephone Ext: Not reported
Owner/Operator Fax: Not reported
Owner/Operator Email: Not reported

Owner/Operator Indicator: Operator
Owner/Operator Name: NEW YORK UNIVERSITY
Legal Status: Private
Date Became Current: 19500101
Date Ended Current: Not reported
Owner/Operator Address: 70 WASHINGTON SQ SOUTH
Owner/Operator City,State,Zip: NEW YORK, NY 10012
Owner/Operator Telephone: 212-998-1439
Owner/Operator Telephone Ext: Not reported
Owner/Operator Fax: Not reported
Owner/Operator Email: STEPHANIE.KUNG@NYU.EDU

Owner/Operator Indicator: Owner
Owner/Operator Name: NEW YORK UNIVERSITY
Legal Status: Private
Date Became Current: 19500101
Date Ended Current: Not reported
Owner/Operator Address: 70 WASHINGTON SQSOUTH
Owner/Operator City,State,Zip: NEW YORK, NY 10003
Owner/Operator Telephone: 212-998-1439
Owner/Operator Telephone Ext: Not reported
Owner/Operator Fax: Not reported
Owner/Operator Email: STEPHANIE.KUNG@NYU.EDU

Owner/Operator Indicator: Owner
Owner/Operator Name: NEW YORK UNIVERSITY
Legal Status: Private
Date Became Current: 19500101
Date Ended Current: Not reported
Owner/Operator Address: 70 WASHINGTON SQSOUTH
Owner/Operator City,State,Zip: NEW YORK, NY 10003
Owner/Operator Telephone: 212-998-1439
Owner/Operator Telephone Ext: Not reported
Owner/Operator Fax: Not reported

NEW YORK UNIVERSITY - CO GEN (Continued) **1007112448**

Owner/Operator Email: STEPHANIE.KUNG@NYU.EDU

Owner/Operator Indicator: Owner
Owner/Operator Name: NEW YORK UNIVERSITY
Legal Status: State
Date Became Current: 20010101
Date Ended Current: Not reported
Owner/Operator Address: 251 MERCER ST
Owner/Operator City,State,Zip: NEW YORK, NY 10013
Owner/Operator Telephone: 212-998-6060
Owner/Operator Telephone Ext: Not reported
Owner/Operator Fax: Not reported
Owner/Operator Email: Not reported

Owner/Operator Indicator: Operator
Owner/Operator Name: NEW YORK UNIVERSITY
Legal Status: Private
Date Became Current: 19500101
Date Ended Current: Not reported
Owner/Operator Address: 70 WASHINGTON SQ SOUTH
Owner/Operator City,State,Zip: NEW YORK, NY 10012
Owner/Operator Telephone: 212-998-1439
Owner/Operator Telephone Ext: Not reported
Owner/Operator Fax: Not reported
Owner/Operator Email: STEPHANIE.KUNG@NYU.EDU

Owner/Operator Indicator: Owner
Owner/Operator Name: NEW YORK UNIVERSITY
Legal Status: Private
Date Became Current: 19500101
Date Ended Current: Not reported
Owner/Operator Address: 70 WASHINGTON SQ SOUTH
Owner/Operator City,State,Zip: NEW YORK, NY 10012
Owner/Operator Telephone: 212-998-1439
Owner/Operator Telephone Ext: Not reported
Owner/Operator Fax: Not reported
Owner/Operator Email: STEPHANIE.KUNG@NYU.EDU

Owner/Operator Indicator: Operator
Owner/Operator Name: NEW YORK UNIVERSITY
Legal Status: Private
Date Became Current: 19500101
Date Ended Current: Not reported
Owner/Operator Address: 70 WASHINGTON SQ SOUTH
Owner/Operator City,State,Zip: NEW YORK, NY 10003
Owner/Operator Telephone: 212-998-6060
Owner/Operator Telephone Ext: Not reported
Owner/Operator Fax: Not reported
Owner/Operator Email: Not reported

Historic Generators:
Receive Date: 20210226
Handler Name: NEW YORK UNIVERSITY
Federal Waste Generator Description: Very Small Quantity Generator (formerly Conditionally-Exempt Small Quantity Generator
State District Owner: Ny
Large Quantity Handler of Universal Waste: No

NEW YORK UNIVERSITY - CO GEN (Continued) **1007112448**

Recognized Trader Importer:	No
Recognized Trader Exporter:	No
Spent Lead Acid Battery Importer:	No
Spent Lead Acid Battery Exporter:	No
Current Record:	No
Non Storage Recycler Activity:	No
Electronic Manifest Broker:	No
Receive Date:	20060101
Handler Name: NEW YORK UNIVERSITY	
Federal Waste Generator Description:	Not a generator, verified
State District Owner:	Ny
Large Quantity Handler of Universal Waste:	No
Recognized Trader Importer:	No
Recognized Trader Exporter:	No
Spent Lead Acid Battery Importer:	No
Spent Lead Acid Battery Exporter:	No
Current Record:	No
Non Storage Recycler Activity:	Not reported
Electronic Manifest Broker:	Not reported
Receive Date:	20070101
Handler Name: NEW YORK UNIVERSITY	
Federal Waste Generator Description:	Not a generator, verified
State District Owner:	Ny
Large Quantity Handler of Universal Waste:	No
Recognized Trader Importer:	No
Recognized Trader Exporter:	No
Spent Lead Acid Battery Importer:	No
Spent Lead Acid Battery Exporter:	No
Current Record:	No
Non Storage Recycler Activity:	Not reported
Electronic Manifest Broker:	Not reported
Receive Date:	19990827
Handler Name: NEW YORK UNIVERSITY	
Federal Waste Generator Description:	Small Quantity Generator
State District Owner:	Ny
Large Quantity Handler of Universal Waste:	No
Recognized Trader Importer:	No
Recognized Trader Exporter:	No
Spent Lead Acid Battery Importer:	No
Spent Lead Acid Battery Exporter:	No
Current Record:	No
Non Storage Recycler Activity:	Not reported
Electronic Manifest Broker:	Not reported
Receive Date:	20210126
Handler Name: NEW YORK UNIVERSITY	
Federal Waste Generator Description:	Very Small Quantity Generator (formerly Conditionally-Exempt Small Quantity Generator
State District Owner:	Ny
Large Quantity Handler of Universal Waste:	No
Recognized Trader Importer:	No
Recognized Trader Exporter:	No
Spent Lead Acid Battery Importer:	No
Spent Lead Acid Battery Exporter:	No

NEW YORK UNIVERSITY - CO GEN (Continued) **1007112448**

Current Record: No
Non Storage Recycler Activity: No
Electronic Manifest Broker: No

Receive Date: 20210802
Handler Name: NEW YORK UNIVERSITY - CO - GEN
Federal Waste Generator Description: Small Quantity Generator
State District Owner: Ny
Large Quantity Handler of Universal Waste: No
Recognized Trader Importer: No
Recognized Trader Exporter: No
Spent Lead Acid Battery Importer: No
Spent Lead Acid Battery Exporter: No
Current Record: No
Non Storage Recycler Activity: No
Electronic Manifest Broker: No

Receive Date: 20220503
Handler Name: NEW YORK UNIVERSITY - CO GEN
Federal Waste Generator Description: Small Quantity Generator
State District Owner: Ny
Large Quantity Handler of Universal Waste: No
Recognized Trader Importer: No
Recognized Trader Exporter: No
Spent Lead Acid Battery Importer: No
Spent Lead Acid Battery Exporter: No
Current Record: Yes
Non Storage Recycler Activity: No
Electronic Manifest Broker: No

List of NAICS Codes and Descriptions:
NAICS Code: 611310
NAICS Description: Colleges, Universities, And Professional Schools

Has the Facility Received Notices of Violations:
Found Violation: No
Agency Which Determined Violation: Not reported
Violation Short Description: Not reported
Date Violation was Determined: Not reported
Actual Return to Compliance Date: Not reported
Return to Compliance Qualifier: Not reported
Violation Responsible Agency: Not reported
Scheduled Compliance Date: Not reported
Enforcement Identifier: Not reported
Date of Enforcement Action: Not reported
Enforcement Responsible Agency: Not reported
Enforcement Docket Number: Not reported
Enforcement Attorney: Not reported
Corrective Action Component: Not reported
Appeal Initiated Date: Not reported
Appeal Resolution Date: Not reported
Disposition Status Date: Not reported
Disposition Status: Not reported
Disposition Status Description: Not reported
Consent/Final Order Sequence Number:Not reported
Consent/Final Order Respondent Name: Not reported

NEW YORK UNIVERSITY - CO GEN (Continued) **1007112448**

Consent/Final Order Lead Agency: Not reported
Enforcement Type: Not reported
Enforcement Responsible Person: Not reported
Enforcement Responsible Sub-Organization: Not reported
SEP Sequence Number: Not reported
SEP Expenditure Amount: Not reported
SEP Scheduled Completion Date: Not reported
SEP Actual Date: Not reported
SEP Defaulted Date: Not reported
SEP Type: Not reported
SEP Type Description: Not reported
Proposed Amount: Not reported
Final Monetary Amount: Not reported
Paid Amount: Not reported
Final Count: Not reported
Final Amount: Not reported

Found Violation: Unknown
Agency Which Determined Violation: Not reported
Violation Short Description: Not reported
Date Violation was Determined: Not reported
Actual Return to Compliance Date: Not reported
Return to Compliance Qualifier: Not reported
Violation Responsible Agency: Not reported
Scheduled Compliance Date: Not reported
Enforcement Identifier: Not reported
Date of Enforcement Action: Not reported
Enforcement Responsible Agency: Not reported
Enforcement Docket Number: Not reported
Enforcement Attorney: Not reported
Corrective Action Component: Not reported
Appeal Initiated Date: Not reported
Appeal Resolution Date: Not reported
Disposition Status Date: Not reported
Disposition Status: Not reported
Disposition Status Description: Not reported
Consent/Final Order Sequence Number: Not reported
Consent/Final Order Respondent Name: Not reported
Consent/Final Order Lead Agency: Not reported
Enforcement Type: Not reported
Enforcement Responsible Person: Not reported
Enforcement Responsible Sub-Organization: Not reported
SEP Sequence Number: Not reported
SEP Expenditure Amount: Not reported
SEP Scheduled Completion Date: Not reported
SEP Actual Date: Not reported
SEP Defaulted Date: Not reported
SEP Type: Not reported
SEP Type Description: Not reported
Proposed Amount: Not reported
Final Monetary Amount: Not reported
Paid Amount: Not reported
Final Count: Not reported
Final Amount: Not reported

Evaluation Action Summary:
Evaluation Date: 20090924

NEW YORK UNIVERSITY - CO GEN (Continued) **1007112448**

Evaluation Responsible Agency:	EPA
Found Violation:	No
Evaluation Type Description:	COMPLIANCE EVALUATION INSPECTION
Evaluation Responsible Person Identifier:	R2LG
Evaluation Responsible Sub-Organization:	RCB
Actual Return to Compliance Date:	Not reported
Scheduled Compliance Date:	Not reported
Date of Request:	Not reported
Date Response Received:	Not reported
Request Agency:	Not reported
Former Citation:	Not reported

Evaluation Date:	20241107
Evaluation Responsible Agency:	State
Found Violation:	Undetermined
Evaluation Type Description:	COMPLIANCE EVALUATION INSPECTION
Evaluation Responsible Person Identifier:	NYRMA
Evaluation Responsible Sub-Organization:	R2
Actual Return to Compliance Date:	Not reported
Scheduled Compliance Date:	Not reported
Date of Request:	Not reported
Date Response Received:	Not reported
Request Agency:	Not reported
Former Citation:	Not reported

SPILLS:

Name:	NY UNIVERSITY
Address:	251 MERCER STREET
City,State,Zip:	NEW YORK, NY 10012
Spill Number/Closed Date:	0802239 / 2010-01-19
Facility ID:	0802239
Facility Type:	ER
DER Facility ID:	21403
Site ID:	398343
DEC Region:	2
Spill Cause:	Equipment Failure
Spill Class:	Not reported
SWIS:	3101
Spill Date:	2008-05-28
Investigator:	jbvought
Referred To:	Not reported
Reported to Dept:	2008-05-28
CID:	444
Water Affected:	Not reported
Spill Source:	Institutional, Educational, Gov., Other
Spill Notifier:	Responsible Party
Cleanup Ceased:	Not reported
Cleanup Meets Std:	False
Last Inspection:	Not reported
Recommended Penalty:	False
UST Trust:	Not reported
Remediation Phase:	0
Date Entered In Computer:	2008-05-28
Spill Record Last Update:	2010-01-20
Spiller Name:	CELESTE ROSER
Spiller Company:	NY UNIVERSITY

NEW YORK UNIVERSITY - CO GEN (Continued) **1007112448**

Spiller Address:	251 MERCER STREET
Spiller Company:	001
Contact Name:	CELESTE ROSER
Latitude:	Not reported
Longitude:	Not reported
DEC Memo:	05/28/08 Contaminated soil was discovered around underground return line. Return line will be replaced, as per Celeste Rufer.Ms. Rufer also indicated that tightness testing will be performed after the line replacement.CSL was sent to(via mail& facsimile@(212)995-4932) New York University 285 Mercer Street New York, NY 10003 Attn: Celeste Rufer (sr) 11/05/08-Vought-Received copy of submission of PBS registration to DEC Lombardo. 8/21/09- Complete file review by Intern EM Ibeh and DEC Vought File being reviewed is SP#0809019, spill date- 11/08, at NYU 251 Mercer Street, NY 10003 {see SP# 0802239}. 6/30/08- TRC Solutions Report to DEC Vought stating that on 5/20/08, the diesel fuel pump associated with the southernmost 30,000gal. UST lost suction pressure indicating a clog or obstruction in the fuel oil supply line and the tank system was immediately taken out of service and in order to determine the cause of obstruction, hand excavation was performed to expose the fuel line. On 5/28/08, the fuel oil lines were exposed and petroleum impacted soil was observed adjacent to an elbow on the fuel oil line. The elbow on the fuel oil line was replaced by NYU plumbing staff afterwards, hand excavation was performed to remove the petroleum impacted soil. The sidewalls and bottom of the excavation were screened with a PID and based on observations, petroleum contamination in soil was confined horizontally to the immediate area of the former leaking fuel oil line and extended vertically downward. 3 post-excavation end-point samples were collected- 1 sample from the bottom of the excavation and 2 samples from the bottom of the northern and southern sidewalls. Due to presence of USTs, it was not practical to collect samples from the eastern and western sidewalls. Groundwater was not encountered in the excavation. Samples were analyzed for STARS Memo #1 VOCs and SVOCs. VOCs for the 3 samples were non-detect while SVOCs for south SW- Benzo(a)pyrene 0.18ppm and Benzo(b)fluoroanthene 0.25ppm; north SW- Benzo(a)pyrene 0.16ppm; BE- Benzo(a)pyrene 0.12ppm. A CD of the Spill Closure Letter Report was enclosed with the correspondence. 9/10/08- TRCSolutions Report same as above. 5/18/09- TRCSolutions Report to DEC Vought stating that the Tisch Building at the above-named address utilizes #2 fuel oil generators for the facility s cogeneration plant and that NYU maintains (3) 30,000gal. fuel oil (2 #2 and 1 #6 fuel oil) USTs (PBS #2-043982) to store fuel for the generators. That on 11/08, construction

NEW YORK UNIVERSITY - CO GEN (Continued) **1007112448**

activities were initiated to re-line the northernmost 30,000gal. UST (tank #3) and on this day, during soil excavations to expose the surface of this UST, a historic out-of-service 4 diameter fuel oil line was identified. The line was oriented north-south, ~6 bgs and a hole ~a quarter inch in diameter was observed in the part of the line above the top of the UST and petroleum impacted soil was observed adjacent to the damaged historic fuel oil line thus a spill was reported to the DEC and a SP# was assigned. The line was removed 11/12/08 and after it was done, hand excavation was performed to remove the petroleum impacted soil. The sidewalls and bottom of the excavation were screened with a PID for evidence of petroleum contamination along with inspection for staining and odors. Based on observations, petroleum contamination in soil was confined horizontally to ~3ftx2ft area in the immediate vicinity of the former leaking fuel oil line and extended vertically downward. On 3/27/09, the excavation was inspected and soil in the northern and southern sidewall exhibited no visual or olfactory evidence of contamination. PID readings for soil samples collected from the sidewalls of the excavation were not above background and soil from the bottom of the excavation exhibited no visual evidence of contamination; however, it exhibited a slight fuel oil odor and PID readings ranged from 50-100ppm. 3 post-excavation end-point samples were collected- 1 sample from the bottom of the excavation and 2 samples from the bottom of the northern and southern sidewalls. Due to presence of USTs, it was not practical to collect samples from the eastern and western sidewalls. Groundwater was not encountered in the excavation. VOCs for the 2 sidewall (SW) samples were below the RSCO for fuel oil contaminated soil but 1,2,4-Trimethylbenzene 26ppm, 1,3,5-Trimethylbenzene 13.ppm, m+p Xylenes 11.0ppm, Naphthalene 15.0ppm and o Xylene 9.7ppm were above RSCO for the sample from the bottom of the excavation (BE). SVOC samples from both SWs had Benzo(a)pyrene at 0.081ppm and 0.071ppm respectively while the BE concentrations were below RSCO. Report concluded that the SVOC concentration detected from the samples from the sidewalls were characteristic of the soil found at the site and not as a result of the spill. VOC exceedence was as a result of the residual fuel oil contamination at the bottom of the excavation. TRC requested spill closure as the historic fuel oil line has been removed and groundwater not being encountered in the excavation (borings installed for an adjacent project revealed that it is present at ~38ftbgs and is not potable). 08/26/09-Vought-Reviewed above notes and file with DEC Ibeh and message was left with TRC Guder (212-221-7822) that either groundwater

NEW YORK UNIVERSITY - CO GEN (Continued) **1007112448**

sample at previous bottom
endpoint sample location with site plan OR sensitive receptor survey with site plan is required.
Letter to be issued upon callback from Guder. See also spill #0809019 at same site.
09/15/09-Vought-Received email from Guder that I did receive your message from a few weeks back and
I presented the options (groundwater or sensitive receptor survey) to NYU. I haven't received a
firm commitment on which way they are leaning but I am following up with them. As soon as I hear
from them I will send you aquick note with the information.
10/04/09-Vought-Received email from TRC
Richard Wetherbee that You are correct in that both releases are associated with the same tank
system; however, there were two separate small releases from different sets of piping associated
with the USTs. The spills were discovered at different times (hence the separate spill cases) and
each was remediated separately. At completion, one of the remedial excavations was entirely clean
(Spill No. 0802239): no evidence of residual petroleum contamination; no detectable VOCs; and minor
exceedances of TAGM RSCOs for benzo(a)pyrene and beno(b)fluoranthene (max concentration 0.25
mg/kg), which are attributed to the fill characteristics. The second remedial excavation (Spill No.
0809019) removed all petroleum impacted soil to a depth of approximately 20 feet below grade;
however, field observations and lab results indicated the presence of residual fuel oil
contamination at the base of the excavation. Going forward, we are managing the closure of the
spill cases as one project - we are currently preparing a sensitive receptor survey report which
will address both spill cases and support our petition for no further action.
11/30/09-Vought-Received copy of report dated 11/30/09 from TRC Lindemuth entitled Sensitive
Receptor Survey. Tisch Building located 251 Mercer uses #2 fuel oil generators for facilities
cogeneration plant. In conjunction with the contstruction of a cogeneration facility, the No. 2
fuel oil USTs were re-fitted and relined. During this work, petroleum impacted soil was observed in
the vicinity of former fuel oil supply lines and spills were reported to the NYSDEC (Spill Case
numbers 0809019 and 0802239). Hand excavation of soils occurred at both spill locations. Additional
excavation could not be performed at both locations due to a retaining wall. Tank area is located
in a pedestrian plaza between two buildings. Groundwater at estimated depth of 38'bg. FOR SPILL
NUMBER 0802239: Broken fill pipe at 7'bg and soil excavation performed to depth of 15'bg. 27 drums
of contaminated soil removed. Field observations indicated that the petroleum impacted soil was

NEW YORK UNIVERSITY - CO GEN (Continued) **1007112448**

limited in extent and that no petroleum contaminated soil remained at the completion of the
excavation . Soil analyticals for this spill number are below TAGM 4046 Requirements except for
minor PAH's attibutable to fill material. FOR SPILL NUMBER 0809019: This spill found during
relining of northern most UST. During excavation activities to top of UST, a out of service 4
diameter fuel oil fill line was identified. A hole approximately one quarter inch in diameter was
observed in the part of the fuel line above the top of the UST and petroleum impacted soil was
observed. Soil was hand excavated to a depth of 20'bg and 26 drums of contaminated soil removed.
Contaminated soil remained at base of excavation. Soil analyticals showed: 26000ppb
1,2,4-trimethylbenzene, 15,000ppb napthalene and 11000ppb xylene. Sensitive receptor includes
evaluation of exposure pathways, use of surrounding buildings. The results of the site
reconnaissance indicated that the area in the vicinity of the release is paved with impermeable
materials (e.g. concrete and asphalt) and that there are no sensitive receptors located on adjacent
properties. Request spill closure. 1/19/10-Vought-This spill closed by Vought and above information
forwarded to DEC Piper for possible spill closure of Spill #0809019. SCL sent to: New York
University 285 Mercer Street New York, NY 10003 Attn: Celeste Rufer with cc to TRC Lindemuth.

Remarks: PBS No: 2-043982 hole in fuel return line and repairing will be started, has been shut down:

All Materials:

Site ID:	398343
Operable Unit ID:	1155231
Operable Unit:	01
Material ID:	2146095
Material Code:	0001A
Material Name:	#2 fuel oil
Case No.:	Not reported
Material FA:	Petroleum
Quantity:	Not reported
Units:	G
Recovered:	.00
Resource Affected:	Soil
Oxygenate:	Not reported

E MANIFEST:

Manifest Tracking Number:	008193895FLE
Last Updated Date:	20240104
Shipped Date:	20231215
Received Date:	20231219
Manifest Status:	Signed
Submission Type:	DataImage5Copy
Origin Type:	Service

NEW YORK UNIVERSITY - CO GEN (Continued) **1007112448**

Generator EPA ID:	NYR000075762
Generator Name:	Nyu - Co Gen
Generator Location Street Number:	251
Generator Location Street 1:	251 MERCER STREET
Generator Location Street 2:	Not reported
Generator Location City:	NEW YORK
Generator Location State:	NY
Generator Location Zip:	10012
Generator Mail Street Number:	10
Generator Mail Street 1:	665 Broadway
Generator Mail Street 2:	Not reported
Generator Mail City:	New York
Generator Mail Zip:	10012
Generator Mail State:	NY
Generator Contact Company Name:	Not reported
Designated Facility EPA ID:	NYD077444263
Designated Facility Name:	Triumvirate Environmental (Nyc), Llc
Designated Facility Mail Street Number:	42-14
Designated Facility Mail Street 1:	Not reported
Designated Facility Mail Street 2:	19th Avenue
Designated Facility Mail City:	Astoria
Designated Facility Mail Zip:	11105
Designated Facility Mail State:	NY
Designated Facility Location Street Number:	42-14
Designated Facility Location Street 1:	19th Avenue
Designated Facility Location Street 2:	Not reported
Designated Facility Location City:	Astoria
Designated Facility Location Zip:	11105
Designated Facility Location State:	NY
Designated Facility Contact Company Name:	Not reported
Manifest Residue Indicator:	N
Rejection Indicator:	N

Manifest Tracking Number:	012156036FLE
Last Updated Date:	20240603
Shipped Date:	20240510
Received Date:	20240514
Manifest Status:	Signed
Submission Type:	DataImage5Copy
Origin Type:	Service
Generator EPA ID:	NYR000075762
Generator Name:	Nyu - Co Gen
Generator Location Street Number:	251
Generator Location Street 1:	251 MERCER STREET
Generator Location Street 2:	Not reported
Generator Location City:	NEW YORK
Generator Location State:	NY
Generator Location Zip:	10012
Generator Mail Street Number:	10
Generator Mail Street 1:	665 BROADWAY
Generator Mail Street 2:	Not reported
Generator Mail City:	NEW YORK
Generator Mail Zip:	10012
Generator Mail State:	NY
Generator Contact Company Name:	Not reported
Designated Facility EPA ID:	NYD077444263
Designated Facility Name:	Triumvirate Environmental (Nyc), Llc

NEW YORK UNIVERSITY - CO GEN (Continued) **1007112448**

Designated Facility Mail Street Number:	42-14
Designated Facility Mail Street 1:	Not reported
Designated Facility Mail Street 2:	19TH AVENUE
Designated Facility Mail City:	ASTORIA
Designated Facility Mail Zip:	11105
Designated Facility Mail State:	NY
Designated Facility Location Street Number:	42-14
Designated Facility Location Street 1:	19TH AVENUE
Designated Facility Location Street 2:	Not reported
Designated Facility Location City:	ASTORIA
Designated Facility Location Zip:	11105
Designated Facility Location State:	NY
Designated Facility Contact Company Name:	Not reported
Manifest Residue Indicator:	N
Rejection Indicator:	N

Transporter:

Manifest Tracking Number:	012156036FLE
Transporter Line Number:	1
Transporter EPA ID:	MAC300016672
Transporter Name:	Triumvirate Environmental, Inc.

Waste Line:

Manifest Tracking Number:	012156036FLE
Waste Line Number:	1
U.S. DOT Hazardous Indicator:	Y
U.S. DOT ID Number:	UN1993
U.S. DOT Description:	Un1993, Waste Flammable Liquids, N.O.S. ((Fuel Oil, Water)), 3, Ii Rq: (D001)
Non-Hazardous Waste Description:	Not reported
Number of Containers:	6
Container Type Code:	DM
Container Type Description:	Metal drums, barrels, kegs
Waste Quantity:	1400
Quantity Unit of Measure Code:	P
Quantity Unit of Measure Description:	Pounds
Waste Quantity, in Tons:	0.7
Acute Waste Quantity, in Tons:	0
Non-Acute Waste Quantity, in Tons:	0.7
Waste Quantity, in Kilograms:	634.921
Acute Waste Quantity, in Kilograms:	0
Non-Acute Waste Quantity, in Kilorgrams:	634.921
Management Method Code:	H141
Management Method Description:	STORAGE, BULKING AND/OR TRANSFER OFF SITE
Waste Residue Indicator:	N
Quantity Discrepancy Indicator:	Y
Waste Type Discrepancy Indicator:	N
Waste Density:	Not reported
Waste Density Unit of Measure Code:	Not reported
Waste Density Unit of Measure Description:	Not reported
Form Code:	Not reported
Form Code Description:	Not reported
Source Code:	Not reported
Source Code Description:	Not reported
Waste Minimization Code:	Not reported
Waste Minimization Code Description:	Not reported

NEW YORK UNIVERSITY - CO GEN (Continued) **1007112448**

Consent Number:	Not reported
EPA Waste Indicator:	Y
Federal Waste Codes:	D001
Quantity Haz Kg:	634.921
Quantity Haz Tons:	0.7
Quantity Non Haz Kg:	0
Quantity Non Haz Tons:	0
State Waste Codes:	NY-B

NY MANIFEST:

EPA ID:	NYR000075762
Country:	USA
Name:	Nyu School Of Law Foundation
Address:	251 MERCER ST
Address 2:	Not reported
City,State,Zip:	NEW YORK, NY 10013
Zip 4:	Not reported
Location Address 1:	251 MERCER ST
Location Address 2:	Not reported
Location City,State,Zip:	NEW YORK, NY 10013
Location Zip 4:	Not reported
Facility Status:	Not reported
Total Tanks:	Not reported
Code:	BP

Mailing:

Mailing Name:	Nyu School Of Law Foundation
Mailing Contact:	Charles S Vella
Mailing Address 1:	251 MERCER ST
Mailing Address 2:	Not reported
Mailing City,State,Zip:	NEW YORK, NY 10013
Mailing Zip 4:	Not reported
Mailing Country:	USA
Mailing Phone:	2129986060

Manifest Data:

Document ID:	NYG1002105
Manifest Status:	Not reported
Trans1 State ID:	NYPD1011
Year:	1999
Trans2 State ID:	Not reported
Generator Ship Date:	09/10/1999
Trans1 Recv Date:	09/10/1999
Trans2 Recv Date:	Not reported
TSD Site Recv Date:	09/13/1999
Part A Recv Date:	Not reported
Part B Recv Date:	Not reported
Generator EPA ID:	NYR000075762
Trans1 EPA ID:	NYD077444263
Trans2 EPA ID:	Not reported
TSDF ID 1:	NYD077444263
TSDF ID 2:	Not reported
Manifest Tracking Number:	Not reported
Import Indicator:	Not reported
Export Indicator:	Not reported
Discr Quantity Indicator:	Not reported
Discr Type Indicator:	Not reported

NEW YORK UNIVERSITY - CO GEN (Continued) **1007112448**

Discr Residue Indicator:	Not reported
Discr Partial Reject Indicator:	Not reported
Discr Full Reject Indicator:	Not reported
Manifest Ref Number:	Not reported
Alt Facility RCRA ID:	Not reported
Alt Facility Sign Date:	Not reported
MGMT Method Type Code:	Not reported
Waste Code 1:	Chromium
Waste Code 2:	Not reported
Waste Code 3:	Not reported
Waste Code 4:	Not reported
Waste Code 5:	Not reported
Waste Code 6:	Not reported
Quantity:	00165
Units:	Gallons (liquids only)
Number of Containers:	012
Container Type:	Fiberboard or plastic drums, barrels, kegs
Handling Method:	Treat
Specific Gravity:	01.00

P433 **CENTRAL HEATING PLANT** **UST FINDER** **1028571311**
WNW **251 MERCER STREET** **N/A**
1/8-1/4 **NEW YORK, NY 10012**
0.132 mi.
695 ft. **Site 10 of 19 in cluster P**

Relative: **Lower**
Actual: **37 ft.**

UST FINDER:

Object ID:	298506
Facility ID:	NY21453
Name:	CENTRAL HEATING PLANT
Address:	251 MERCER STREET
City,State,Zip:	NEW YORK, NY 10012
Address Match Type:	Not reported
Open USTs:	0
Closed USTs:	2
TOS USTs:	0
Population 1500ft:	18782
Private Wells 1500ft:	2
Within 100yr Floodplain:	No
Land Use:	Developed, High Intensity
Within SPA:	No
SPA PWS Facility ID:	Not reported
SPA Water Type:	Not reported
SPA Facility Type:	Not reported
SPA HUC12:	Not reported
Within WHPA:	No
WHPA PWS Facility ID:	Not reported
WHPA Water Type:	Not reported
WHPA Facility Type:	Not reported
WHPA HUC12:	Not reported
Facility Status:	Closed UST(s)
Date of Last Inspection:	Not reported
EPA Region:	2
Tribe:	Not reported
Coordinate Source:	State
X Coord:	-73.9951389999999
Y Coord:	40.7285590000001

CENTRAL HEATING PLANT (Continued) **1028571311**

Latitude: 40.728559
Longitude: -73.995139

UST FINDER:
Object ID: 1215869
Facility ID: NY21453
Tank ID: NY25531
Tank Status: Closed
Installation Date: 2002/04/01 15:59:59+00
Removal Date: Not reported
Tank Capacity: 1080
Substances: Not reported
Tank Wall Type: Not reported

Object ID: 1215870
Facility ID: NY21453
Tank ID: NY23841
Tank Status: Closed
Installation Date: 1963/01/01 16:00:01+00
Removal Date: Not reported
Tank Capacity: 5000
Substances: Not reported
Tank Wall Type: Not reported

P434 **CENTRAL HEATING PLANT** **UST FINDER** **1028587717**
WNW **251 MERCER STREET** **N/A**
1/8-1/4 **NEW YORK, NY 10012**
0.132 mi.
695 ft. **Site 11 of 19 in cluster P**

Relative: UST FINDER:
Lower Object ID: 298505
Facility ID: NY439
Actual: Name: CENTRAL HEATING PLANT
37 ft. Address: 251 MERCER STREET
City,State,Zip: NEW YORK, NY 10012
Address Match Type: Not reported
Open USTs: 3
Closed USTs: 1
TOS USTs: 0
Population 1500ft: 18782
Private Wells 1500ft: 2
Within 100yr Floodplain: No
Land Use: Developed, High Intensity
Within SPA: No
SPA PWS Facility ID: Not reported
SPA Water Type: Not reported
SPA Facility Type: Not reported
SPA HUC12: Not reported
Within WHPA: No
WHPA PWS Facility ID: Not reported
WHPA Water Type: Not reported
WHPA Facility Type: Not reported
WHPA HUC12: Not reported
Facility Status: Open UST(s)
Date of Last Inspection: Not reported
EPA Region: 2

CENTRAL HEATING PLANT (Continued) **1028587717**

Tribe: Not reported
Coordinate Source: State
X Coord: -73.9951389999999
Y Coord: 40.7285590000001
Latitude: 40.728559
Longitude: -73.995139

UST FINDER:
Object ID: 1273873
Facility ID: NY439
Tank ID: NY1223
Tank Status: Open
Installation Date: 1964/06/01 16:00:01+00
Removal Date: Not reported
Tank Capacity: 28500
Substances: Not reported
Tank Wall Type: Not reported

Object ID: 1273874
Facility ID: NY439
Tank ID: NY1269
Tank Status: Closed
Installation Date: 1964/06/01 16:00:01+00
Removal Date: Not reported
Tank Capacity: 30000
Substances: Not reported
Tank Wall Type: Not reported

Object ID: 1273875
Facility ID: NY439
Tank ID: NY1270
Tank Status: Open
Installation Date: 1964/06/01 16:00:01+00
Removal Date: Not reported
Tank Capacity: 28500
Substances: Not reported
Tank Wall Type: Not reported

Object ID: 1273876
Facility ID: NY439
Tank ID: NY1315
Tank Status: Open
Installation Date: 1964/06/01 16:00:01+00
Removal Date: Not reported
Tank Capacity: 30000
Substances: Not reported
Tank Wall Type: Not reported

P435 **NEW YORK UNIVERSITY** **RCRA-VSQG** **1000994483**
WNW **40 251 MERCER** **E MANIFEST** **NYD986963213**
1/8-1/4 **NEW YORK, NY 10012** **NY MANIFEST**
0.132 mi.
695 ft. **Site 12 of 19 in cluster P**

Relative: **Lower**
Actual: **37 ft.**

RCRA Listings:

Date Form Received by Agency:		20210802
Handler Name:		New York University - Tisch Hall
Handler Address:		W 4th St
Handler City,State,Zip:		NEW YORK, NY 10003
EPA ID:		NYD986963213
Contact Name:		STEPHANIE M KUNG
Contact Address:		ASTOR PL 6TH FL EHS
Contact City,State,Zip:		NEW YORK, NY 10003
Contact Telephone:		212-998-1450
Contact Fax:		212-995-4932
Contact Email:		STEPHANIE.KUNG@NYU.EDU
Contact Title:		ASSISTANT DIRECTOR
EPA Region:		02
Land Type:		Private
Federal Waste Generator Description:		Conditionally Exempt Small Quantity Generator
Non-Notifier:		Not reported
Biennial Report Cycle:		Not reported
Accessibility:		Not reported
Active Site Indicator:		Handler Activities
State District Owner:		Ny
State District:		NYSDEC R2
Mailing Address:		ASTOR PL 6TH FL EHS
Mailing City,State,Zip:		NEW YORK, NY 10003
Owner Name:	New York University	
Owner Type:		Private
Operator Name:	New York University	
Operator Type:		Private
Short-Term Generator Activity:		No
Importer Activity:		No
Mixed Waste Generator:		No
Transporter Activity:		No
Transfer Facility Activity:		No
Recycler Activity with Storage:		No
Small Quantity On-Site Burner Exemption:		No
Smelting Melting and Refining Furnace Exemption:		No
Underground Injection Control:		No
Off-Site Waste Receipt:		No
Universal Waste Indicator:		No
Universal Waste Destination Facility:		No
Federal Universal Waste:		No
Active Site State-Reg Handler:		---
Federal Facility Indicator:		Not reported
Hazardous Secondary Material Indicator:		N
Sub-Part K Indicator:		Not reported
2018 GPRA Permit Baseline:		Not on the Baseline
2018 GPRA Renewals Baseline:		Not on the Baseline
202 GPRA Corrective Action Baseline:		No
Subject to Corrective Action Universe:		No
Non-TSDFs Where RCRA CA has Been Imposed Universe:		No
Corrective Action Priority Ranking:		No NCAPS ranking
Environmental Control Indicator:		No
Institutional Control Indicator:		No

NEW YORK UNIVERSITY (Continued) **1000994483**

Human Exposure Controls Indicator:	N/A
Groundwater Controls Indicator:	N/A
Significant Non-Complier Universe:	No
Unaddressed Significant Non-Complier Universe:	No
Addressed Significant Non-Complier Universe:	No
Significant Non-Complier With a Compliance Schedule Universe:	No
Financial Assurance Required:	Not reported
Handler Date of Last Change:	20210803
Recognized Trader-Importer:	No
Recognized Trader-Exporter:	No
Importer of Spent Lead Acid Batteries:	No
Exporter of Spent Lead Acid Batteries:	No
Recycler Activity Without Storage:	No
Manifest Broker:	No
Sub-Part P Indicator:	No

Biennial: List of Years
Year: 2009

Click Here for Biennial Reporting System Data:
Year: 2001

Click Here for Biennial Reporting System Data:

Hazardous Waste Summary:

Waste Code:	D000
Waste Description:	Not Defined
Waste Code:	D001
Waste Description:	Ignitable Waste
Waste Code:	D002
Waste Description:	Corrosive Waste
Waste Code:	D006
Waste Description:	Cadmium
Waste Code:	D007
Waste Description:	Chromium
Waste Code:	D008
Waste Description:	Lead
Waste Code:	D009
Waste Description:	Mercury
Waste Code:	D010
Waste Description:	Selenium
Waste Code:	NONE
Waste Description:	Not Defined
Waste Code:	U151
Waste Description:	Mercury
Waste Code:	X001

NEW YORK UNIVERSITY (Continued) **1000994483**

Waste Description: Not Defined

Waste Code: X002
Waste Description: Not Defined

Waste Code: X003
Waste Description: Not Defined

Handler - Owner Operator:
Owner/Operator Indicator: Operator
Owner/Operator Name: NEW YORK UNIVERSITY
Legal Status: Private
Date Became Current: 19500101
Date Ended Current: Not reported
Owner/Operator Address: Not reported
Owner/Operator City,State,Zip: Not reported
Owner/Operator Telephone: Not reported
Owner/Operator Telephone Ext: Not reported
Owner/Operator Fax: Not reported
Owner/Operator Email: Not reported

Owner/Operator Indicator: Owner
Owner/Operator Name: NEW YORK UNIVESRITY
Legal Status: Private
Date Became Current: 19500101
Date Ended Current: Not reported
Owner/Operator Address: 70 WASHINGTON SQUARE SOUTH
Owner/Operator City,State,Zip: NEW YORK, NY 10003
Owner/Operator Telephone: Not reported
Owner/Operator Telephone Ext: Not reported
Owner/Operator Fax: Not reported
Owner/Operator Email: Not reported

Owner/Operator Indicator: Operator
Owner/Operator Name: NY UNIVERSITY
Legal Status: Private
Date Became Current: Not reported
Date Ended Current: Not reported
Owner/Operator Address: 70 WASHINGTON SQ S
Owner/Operator City,State,Zip: NEW YORK, NY 10012
Owner/Operator Telephone: 212-998-1212
Owner/Operator Telephone Ext: Not reported
Owner/Operator Fax: Not reported
Owner/Operator Email: Not reported

Owner/Operator Indicator: Owner
Owner/Operator Name: NEW YORK UNIVERSITY
Legal Status: Private
Date Became Current: 19500101
Date Ended Current: Not reported
Owner/Operator Address: 70 WASHINGTON SQUARE SOUTH
Owner/Operator City,State,Zip: NEW YORK, NY 10012
Owner/Operator Telephone: Not reported
Owner/Operator Telephone Ext: Not reported
Owner/Operator Fax: Not reported
Owner/Operator Email: Not reported

NEW YORK UNIVERSITY (Continued) **1000994483**

Owner/Operator Indicator:	Operator
Owner/Operator Name: NEW YORK UNIVERSITY	
Legal Status:	Private
Date Became Current:	19500101
Date Ended Current:	Not reported
Owner/Operator Address:	70 WASHINGTON SQUARE SOUTH
Owner/Operator City,State,Zip:	NEW YORK, NY 10012
Owner/Operator Telephone:	Not reported
Owner/Operator Telephone Ext:	Not reported
Owner/Operator Fax:	Not reported
Owner/Operator Email:	Not reported

Owner/Operator Indicator:	Owner
Owner/Operator Name: NEW YORK UNIVESRITY	
Legal Status:	Private
Date Became Current:	19500101
Date Ended Current:	Not reported
Owner/Operator Address:	70 WASHINGTON SQUARE SOUTH
Owner/Operator City,State,Zip:	NEW YORK, NY 10003
Owner/Operator Telephone:	Not reported
Owner/Operator Telephone Ext:	Not reported
Owner/Operator Fax:	Not reported
Owner/Operator Email:	Not reported

Owner/Operator Indicator:	Operator
Owner/Operator Name: NEW YORK UNIVERSITY	
Legal Status:	Private
Date Became Current:	19500101
Date Ended Current:	Not reported
Owner/Operator Address:	Not reported
Owner/Operator City,State,Zip:	Not reported
Owner/Operator Telephone:	Not reported
Owner/Operator Telephone Ext:	Not reported
Owner/Operator Fax:	Not reported
Owner/Operator Email:	Not reported

Owner/Operator Indicator:	Owner
Owner/Operator Name: NY UNIVERSITY	
Legal Status:	Private
Date Became Current:	Not reported
Date Ended Current:	Not reported
Owner/Operator Address:	70 WASHINGTON SQ S
Owner/Operator City,State,Zip:	NEW YORK, NY 10012
Owner/Operator Telephone:	212-998-1212
Owner/Operator Telephone Ext:	Not reported
Owner/Operator Fax:	Not reported
Owner/Operator Email:	Not reported

Owner/Operator Indicator:	Owner
Owner/Operator Name: NY UNIVERSITY	
Legal Status:	Private
Date Became Current:	Not reported
Date Ended Current:	Not reported
Owner/Operator Address:	70 WASHINGTON SQ S
Owner/Operator City,State,Zip:	NEW YORK, NY 10012
Owner/Operator Telephone:	212-998-1212
Owner/Operator Telephone Ext:	Not reported

NEW YORK UNIVERSITY (Continued) **1000994483**

Owner/Operator Fax: Not reported
Owner/Operator Email: Not reported

Owner/Operator Indicator: Owner
Owner/Operator Name: NEW YORK UNIVERSITY
Legal Status: Private
Date Became Current: 19500101
Date Ended Current: Not reported
Owner/Operator Address: 70 WASHINGTON SQUARE SOUTH
Owner/Operator City,State,Zip: NEW YORK, NY 10012
Owner/Operator Telephone: Not reported
Owner/Operator Telephone Ext: Not reported
Owner/Operator Fax: Not reported
Owner/Operator Email: Not reported

Owner/Operator Indicator: Operator
Owner/Operator Name: NEW YORK UNIVERSITY
Legal Status: Private
Date Became Current: 19500101
Date Ended Current: Not reported
Owner/Operator Address: Not reported
Owner/Operator City,State,Zip: Not reported
Owner/Operator Telephone: Not reported
Owner/Operator Telephone Ext: Not reported
Owner/Operator Fax: Not reported
Owner/Operator Email: Not reported

Historic Generators:
Receive Date: 20100309
Handler Name: NEW YORK UNIVERSITY - TISCH HALL
Federal Waste Generator Description: Large Quantity Generator
State District Owner: Not reported
Large Quantity Handler of Universal Waste: No
Recognized Trader Importer: No
Recognized Trader Exporter: No
Spent Lead Acid Battery Importer: No
Spent Lead Acid Battery Exporter: No
Current Record: No
Non Storage Recycler Activity: Not reported
Electronic Manifest Broker: Not reported

Receive Date: 19950419
Handler Name: NY UNIVERSITY TISCH HALL
Federal Waste Generator Description: Not a generator, verified
State District Owner: Ny
Large Quantity Handler of Universal Waste: No
Recognized Trader Importer: No
Recognized Trader Exporter: No
Spent Lead Acid Battery Importer: No
Spent Lead Acid Battery Exporter: No
Current Record: No
Non Storage Recycler Activity: Not reported
Electronic Manifest Broker: Not reported

Receive Date: 20060101
Handler Name: NYU - TISCH HALL
Federal Waste Generator Description: Very Small Quantity Generator (formerly Conditionally-Exempt Small

NEW YORK UNIVERSITY (Continued) **1000994483**

	Quantity Generator
State District Owner:	Ny
Large Quantity Handler of Universal Waste:	No
Recognized Trader Importer:	No
Recognized Trader Exporter:	No
Spent Lead Acid Battery Importer:	No
Spent Lead Acid Battery Exporter:	No
Current Record:	No
Non Storage Recycler Activity:	Not reported
Electronic Manifest Broker:	Not reported

Receive Date:	20070101
Handler Name: NYU - TISCH HALL	
Federal Waste Generator Description:	Very Small Quantity Generator (formerly Conditionally-Exempt Small Quantity Generator
State District Owner:	Ny
Large Quantity Handler of Universal Waste:	No
Recognized Trader Importer:	No
Recognized Trader Exporter:	No
Spent Lead Acid Battery Importer:	No
Spent Lead Acid Battery Exporter:	No
Current Record:	No
Non Storage Recycler Activity:	Not reported
Electronic Manifest Broker:	Not reported

Receive Date:	19910428
Handler Name: NY UNIVERSITY TISCH HALL	
Federal Waste Generator Description:	Small Quantity Generator
State District Owner:	Ny
Large Quantity Handler of Universal Waste:	No
Recognized Trader Importer:	No
Recognized Trader Exporter:	No
Spent Lead Acid Battery Importer:	No
Spent Lead Acid Battery Exporter:	No
Current Record:	No
Non Storage Recycler Activity:	Not reported
Electronic Manifest Broker:	Not reported

Receive Date:	20091201
Handler Name: NYU - TISCH HALL	
Federal Waste Generator Description:	Very Small Quantity Generator (formerly Conditionally-Exempt Small Quantity Generator
State District Owner:	Ny
Large Quantity Handler of Universal Waste:	No
Recognized Trader Importer:	No
Recognized Trader Exporter:	No
Spent Lead Acid Battery Importer:	No
Spent Lead Acid Battery Exporter:	No
Current Record:	No
Non Storage Recycler Activity:	Not reported
Electronic Manifest Broker:	Not reported

Receive Date:	20130729
Handler Name: NEW YORK UNIVERSITY - TISCH HALL	
Federal Waste Generator Description:	Small Quantity Generator
State District Owner:	Ny
Large Quantity Handler of Universal Waste:	No

NEW YORK UNIVERSITY (Continued) **1000994483**

Recognized Trader Importer: No
Recognized Trader Exporter: No
Spent Lead Acid Battery Importer: No
Spent Lead Acid Battery Exporter: No
Current Record: No
Non Storage Recycler Activity: Not reported
Electronic Manifest Broker: Not reported

Receive Date: 20210802
Handler Name: NEW YORK UNIVERSITY - TISCH HALL
Federal Waste Generator Description: Very Small Quantity Generator (formerly Conditionally-Exempt Small Quantity Generator
State District Owner: Ny
Large Quantity Handler of Universal Waste: No
Recognized Trader Importer: No
Recognized Trader Exporter: No
Spent Lead Acid Battery Importer: No
Spent Lead Acid Battery Exporter: No
Current Record: Yes
Non Storage Recycler Activity: No
Electronic Manifest Broker: No

Receive Date: 20020228
Handler Name: NYU - TISCH HALL
Federal Waste Generator Description: Large Quantity Generator
State District Owner: Ny
Large Quantity Handler of Universal Waste: No
Recognized Trader Importer: No
Recognized Trader Exporter: No
Spent Lead Acid Battery Importer: No
Spent Lead Acid Battery Exporter: No
Current Record: No
Non Storage Recycler Activity: Not reported
Electronic Manifest Broker: Not reported

List of NAICS Codes and Descriptions:
NAICS Code: 61131
NAICS Description: Colleges, Universities, And Professional Schools

Facility Has Received Notices of Violations:
Violations: No Violations Found

Evaluation Action Summary:
Evaluations: No Evaluations Found

E MANIFEST:
Manifest Tracking Number: 011104896FLE
Last Updated Date: 20201111
Shipped Date: 20201009
Received Date: 20201023
Manifest Status: Signed
Submission Type: DataImage5Copy
Origin Type: Service
Generator EPA ID: NYD986963213

NEW YORK UNIVERSITY (Continued) **1000994483**

Generator Name:	New York University
Generator Location Street Number:	Not reported
Generator Location Street 1:	251 MERCER
Generator Location Street 2:	Not reported
Generator Location City:	NEW YORK
Generator Location State:	NY
Generator Location Zip:	10012
Generator Mail Street Number:	Not reported
Generator Mail Street 1:	10 ASTOR PLACE - 6TH FL
Generator Mail Street 2:	ENVIRONMENTAL HEALTH & SAFETY
Generator Mail City:	NEW YORK
Generator Mail Zip:	10003
Generator Mail State:	NY
Generator Contact Company Name:	Not reported
Designated Facility EPA ID:	OHD048415665
Designated Facility Name:	Ross Incineration Services Inc
Designated Facility Mail Street Number:	Not reported
Designated Facility Mail Street 1:	36790 GILES RD
Designated Facility Mail Street 2:	ROSS INCINERATION SERVICES, IN
Designated Facility Mail City:	GRAFTON
Designated Facility Mail Zip:	44044
Designated Facility Mail State:	OH
Designated Facility Location Street Number:	Not reported
Designated Facility Location Street 1:	36790 GILES RD
Designated Facility Location Street 2:	Not reported
Designated Facility Location City:	GRAFTON
Designated Facility Location Zip:	44044
Designated Facility Location State:	OH
Designated Facility Contact Company Name:	Not reported
Manifest Residue Indicator:	N
Rejection Indicator:	N

Manifest Tracking Number:	013321939FLE
Last Updated Date:	20200814
Shipped Date:	20200729
Received Date:	20200803
Manifest Status:	Signed
Submission Type:	DataImage5Copy
Origin Type:	Service
Generator EPA ID:	NYD986963213
Generator Name:	New York University
Generator Location Street Number:	Not reported
Generator Location Street 1:	251 MERCER
Generator Location Street 2:	Not reported
Generator Location City:	NEW YORK
Generator Location State:	NY
Generator Location Zip:	10012
Generator Mail Street Number:	Not reported
Generator Mail Street 1:	10 ASTOR PLACE - 6TH FL
Generator Mail Street 2:	ENVIRONMENTAL HEALTH & SAFETY
Generator Mail City:	NEW YORK
Generator Mail Zip:	10003
Generator Mail State:	NY
Generator Contact Company Name:	Not reported
Designated Facility EPA ID:	OHD048415665
Designated Facility Name:	Ross Incineration Services Inc
Designated Facility Mail Street Number:	Not reported

NEW YORK UNIVERSITY (Continued) **1000994483**

Designated Facility Mail Street 1:	Not reported
Designated Facility Mail Street 2:	36790 GILES RD
Designated Facility Mail City:	GRAFTON
Designated Facility Mail Zip:	44044
Designated Facility Mail State:	OH
Designated Facility Location Street Number:	Not reported
Designated Facility Location Street 1:	36790 GILES RD
Designated Facility Location Street 2:	Not reported
Designated Facility Location City:	GRAFTON
Designated Facility Location Zip:	44044
Designated Facility Location State:	OH
Designated Facility Contact Company Name:	Not reported
Manifest Residue Indicator:	N
Rejection Indicator:	N

Manifest Tracking Number:	013321973FLE
Last Updated Date:	20200817
Shipped Date:	20200731
Received Date:	20200808
Manifest Status:	Signed
Submission Type:	DataImage5Copy
Origin Type:	Service
Generator EPA ID:	NYD986963213
Generator Name:	New York University
Generator Location Street Number:	Not reported
Generator Location Street 1:	251 MERCER
Generator Location Street 2:	Not reported
Generator Location City:	NEW YORK
Generator Location State:	NY
Generator Location Zip:	10012
Generator Mail Street Number:	Not reported
Generator Mail Street 1:	10 ASTOR PLACE - 6TH FL
Generator Mail Street 2:	ENVIRONMENTAL HEALTH & SAFETY
Generator Mail City:	NEW YORK
Generator Mail Zip:	10003
Generator Mail State:	NY
Generator Contact Company Name:	Not reported
Designated Facility EPA ID:	OHD048415665
Designated Facility Name:	Ross Incineration Services Inc
Designated Facility Mail Street Number:	Not reported
Designated Facility Mail Street 1:	Not reported
Designated Facility Mail Street 2:	36790 GILES RD
Designated Facility Mail City:	GRAFTON
Designated Facility Mail Zip:	44044
Designated Facility Mail State:	OH
Designated Facility Location Street Number:	Not reported
Designated Facility Location Street 1:	36790 GILES RD
Designated Facility Location Street 2:	Not reported
Designated Facility Location City:	GRAFTON
Designated Facility Location Zip:	44044
Designated Facility Location State:	OH
Designated Facility Contact Company Name:	Not reported
Manifest Residue Indicator:	N
Rejection Indicator:	N

Manifest Tracking Number:	012169120FLE
Last Updated Date:	20190712

NEW YORK UNIVERSITY (Continued) **1000994483**

Shipped Date:	20190621
Received Date:	20190624
Manifest Status:	Signed
Submission Type:	DataImage5Copy
Origin Type:	Service
Generator EPA ID:	NYD986963213
Generator Name:	Nyu - 251 Mercer
Generator Location Street Number:	Not reported
Generator Location Street 1:	251 MERCER
Generator Location Street 2:	Not reported
Generator Location City:	NEW YORK
Generator Location State:	NY
Generator Location Zip:	10012
Generator Mail Street Number:	Not reported
Generator Mail Street 1:	10 Astor Place - 6th fl Environmental Health & Saf
Generator Mail Street 2:	Not reported
Generator Mail City:	New York
Generator Mail Zip:	10003
Generator Mail State:	NY
Generator Contact Company Name:	Not reported
Designated Facility EPA ID:	NYD077444263
Designated Facility Name:	Triumvirate Environmental (Nyc), Llc
Designated Facility Mail Street Number:	Not reported
Designated Facility Mail Street 1:	Not reported
Designated Facility Mail Street 2:	42-14 19th Avenue
Designated Facility Mail City:	Astoria
Designated Facility Mail Zip:	11105
Designated Facility Mail State:	NY
Designated Facility Location Street Number:	Not reported
Designated Facility Location Street 1:	42-14 19th Avenue
Designated Facility Location Street 2:	Not reported
Designated Facility Location City:	Astoria
Designated Facility Location Zip:	11105
Designated Facility Location State:	NY
Designated Facility Contact Company Name:	Not reported
Manifest Residue Indicator:	N
Rejection Indicator:	N

Manifest Tracking Number:	012169383FLE
Last Updated Date:	20181129
Shipped Date:	20181107
Received Date:	20181108
Manifest Status:	Signed
Submission Type:	DataImage5Copy
Origin Type:	Service
Generator EPA ID:	NYD986963213
Generator Name:	Nyu - 251 Mercer
Generator Location Street Number:	Not reported
Generator Location Street 1:	251 MERCER
Generator Location Street 2:	Not reported
Generator Location City:	NEW YORK
Generator Location State:	NY
Generator Location Zip:	10012
Generator Mail Street Number:	Not reported
Generator Mail Street 1:	10 Astor Place - 6th fl Environmental Health & Saf
Generator Mail Street 2:	Not reported
Generator Mail City:	New York

NEW YORK UNIVERSITY (Continued) **1000994483**

Generator Mail Zip:	10003
Generator Mail State:	NY
Generator Contact Company Name:	Not reported
Designated Facility EPA ID:	NYD077444263
Designated Facility Name:	Triumvirate Environmental (Nyc), Llc
Designated Facility Mail Street Number:	Not reported
Designated Facility Mail Street 1:	Not reported
Designated Facility Mail Street 2:	42-14 19th Avenue
Designated Facility Mail City:	Astoria
Designated Facility Mail Zip:	11105
Designated Facility Mail State:	NY
Designated Facility Location Street Number:	Not reported
Designated Facility Location Street 1:	42-14 19th Avenue
Designated Facility Location Street 2:	Not reported
Designated Facility Location City:	Astoria
Designated Facility Location Zip:	11105
Designated Facility Location State:	NY
Designated Facility Contact Company Name:	Not reported
Manifest Residue Indicator:	N
Rejection Indicator:	N

Manifest Tracking Number:	012154903FLE
Last Updated Date:	20220621
Shipped Date:	20220520
Received Date:	20220605
Manifest Status:	Signed
Submission Type:	DataImage5Copy
Origin Type:	Service
Generator EPA ID:	NYD986963213
Generator Name:	New York University
Generator Location Street Number:	Not reported
Generator Location Street 1:	251 MERCER
Generator Location Street 2:	Not reported
Generator Location City:	NEW YORK
Generator Location State:	NY
Generator Location Zip:	10012
Generator Mail Street Number:	Not reported
Generator Mail Street 1:	10 ASTOR PLACE - 6TH FL
Generator Mail Street 2:	ENVIRONMENTAL HEALTH & SAFETY
Generator Mail City:	NEW YORK
Generator Mail Zip:	10003
Generator Mail State:	NY
Generator Contact Company Name:	Not reported
Designated Facility EPA ID:	OHD048415665
Designated Facility Name:	Ross Incineration Services Inc
Designated Facility Mail Street Number:	Not reported
Designated Facility Mail Street 1:	36790 GILES RD
Designated Facility Mail Street 2:	ROSS INCINERATION SERVICES, IN
Designated Facility Mail City:	GRAFTON
Designated Facility Mail Zip:	44044
Designated Facility Mail State:	OH
Designated Facility Location Street Number:	Not reported
Designated Facility Location Street 1:	36790 GILES RD
Designated Facility Location Street 2:	Not reported
Designated Facility Location City:	GRAFTON
Designated Facility Location Zip:	44044
Designated Facility Location State:	OH

NEW YORK UNIVERSITY (Continued) **1000994483**

Designated Facility Contact Company Name:	Not reported
Manifest Residue Indicator:	N
Rejection Indicator:	N
Manifest Tracking Number:	012227843FLE
Last Updated Date:	20200706
Shipped Date:	20200605
Received Date:	20200615
Manifest Status:	Signed
Submission Type:	DataImage5Copy
Origin Type:	Service
Generator EPA ID:	NYD986963213
Generator Name:	New York University
Generator Location Street Number:	Not reported
Generator Location Street 1:	251 MERCER
Generator Location Street 2:	Not reported
Generator Location City:	NEW YORK
Generator Location State:	NY
Generator Location Zip:	10012
Generator Mail Street Number:	Not reported
Generator Mail Street 1:	10 ASTOR PLACE - 6TH FL
Generator Mail Street 2:	ENVIRONMENTAL HEALTH & SAFETY
Generator Mail City:	NEW YORK
Generator Mail Zip:	10003
Generator Mail State:	NY
Generator Contact Company Name:	Not reported
Designated Facility EPA ID:	OHD048415665
Designated Facility Name:	Ross Incineration Services Inc
Designated Facility Mail Street Number:	Not reported
Designated Facility Mail Street 1:	Not reported
Designated Facility Mail Street 2:	36790 GILES RD
Designated Facility Mail City:	GRAFTON
Designated Facility Mail Zip:	44044
Designated Facility Mail State:	OH
Designated Facility Location Street Number:	Not reported
Designated Facility Location Street 1:	36790 GILES RD
Designated Facility Location Street 2:	Not reported
Designated Facility Location City:	GRAFTON
Designated Facility Location Zip:	44044
Designated Facility Location State:	OH
Designated Facility Contact Company Name:	Not reported
Manifest Residue Indicator:	N
Rejection Indicator:	N
Manifest Tracking Number:	013739543FLE
Last Updated Date:	20230629
Shipped Date:	20230524
Received Date:	20230611
Manifest Status:	Signed
Submission Type:	DataImage5Copy
Origin Type:	Service
Generator EPA ID:	NYD986963213
Generator Name:	New York University
Generator Location Street Number:	Not reported
Generator Location Street 1:	251 MERCER
Generator Location Street 2:	Not reported
Generator Location City:	NEW YORK

NEW YORK UNIVERSITY (Continued) **1000994483**

Generator Location State:	NY
Generator Location Zip:	10012
Generator Mail Street Number:	Not reported
Generator Mail Street 1:	10 ASTOR PLACE - 6TH FL
Generator Mail Street 2:	ENVIRONMENTAL HEALTH & SAFETY
Generator Mail City:	NEW YORK
Generator Mail Zip:	10003
Generator Mail State:	NY
Generator Contact Company Name:	Not reported
Designated Facility EPA ID:	OHD048415665
Designated Facility Name:	Ross Incineration Services, Inc.
Designated Facility Mail Street Number:	Not reported
Designated Facility Mail Street 1:	36790 GILES RD
Designated Facility Mail Street 2:	ROSS INCINERATION SERVICES, IN
Designated Facility Mail City:	GRAFTON
Designated Facility Mail Zip:	44044
Designated Facility Mail State:	OH
Designated Facility Location Street Number:	Not reported
Designated Facility Location Street 1:	36790 GILES RD
Designated Facility Location Street 2:	Not reported
Designated Facility Location City:	GRAFTON
Designated Facility Location Zip:	44044
Designated Facility Location State:	OH
Designated Facility Contact Company Name:	Not reported
Manifest Residue Indicator:	N
Rejection Indicator:	N

Manifest Tracking Number:	012217341FLE
Last Updated Date:	20190815
Shipped Date:	20190621
Received Date:	20190704
Manifest Status:	Signed
Submission Type:	DataImage5Copy
Origin Type:	Service
Generator EPA ID:	NYD986963213
Generator Name:	New York University
Generator Location Street Number:	Not reported
Generator Location Street 1:	251 MERCER
Generator Location Street 2:	Not reported
Generator Location City:	NEW YORK
Generator Location State:	NY
Generator Location Zip:	10012
Generator Mail Street Number:	Not reported
Generator Mail Street 1:	10 ASTOR PLACE - 6TH FL
Generator Mail Street 2:	ENVIRONMENTAL HEALTH & SAFETY
Generator Mail City:	NEW YORK
Generator Mail Zip:	10003
Generator Mail State:	NY
Generator Contact Company Name:	Not reported
Designated Facility EPA ID:	OHD048415665
Designated Facility Name:	Ross Incineration Services Inc
Designated Facility Mail Street Number:	Not reported
Designated Facility Mail Street 1:	Not reported
Designated Facility Mail Street 2:	36790 GILES RD
Designated Facility Mail City:	GRAFTON
Designated Facility Mail Zip:	44044
Designated Facility Mail State:	OH

NEW YORK UNIVERSITY (Continued) **1000994483**

Designated Facility Location Street Number:	Not reported
Designated Facility Location Street 1:	36790 GILES RD
Designated Facility Location Street 2:	Not reported
Designated Facility Location City:	GRAFTON
Designated Facility Location Zip:	44044
Designated Facility Location State:	OH
Designated Facility Contact Company Name:	Not reported
Manifest Residue Indicator:	N
Rejection Indicator:	N

Manifest Tracking Number:	013205531FLE
Last Updated Date:	20200814
Shipped Date:	20200723
Received Date:	20200803
Manifest Status:	Signed
Submission Type:	DataImage5Copy
Origin Type:	Service
Generator EPA ID:	NYD986963213
Generator Name:	New York University
Generator Location Street Number:	Not reported
Generator Location Street 1:	251 MERCER
Generator Location Street 2:	Not reported
Generator Location City:	NEW YORK
Generator Location State:	NY
Generator Location Zip:	10012
Generator Mail Street Number:	Not reported
Generator Mail Street 1:	10 ASTOR PLACE - 6TH FL
Generator Mail Street 2:	ENVIRONMENTAL HEALTH & SAFETY
Generator Mail City:	NEW YORK
Generator Mail Zip:	10003
Generator Mail State:	NY
Generator Contact Company Name:	Not reported
Designated Facility EPA ID:	OHD048415665
Designated Facility Name:	Ross Incineration Services Inc
Designated Facility Mail Street Number:	Not reported
Designated Facility Mail Street 1:	Not reported
Designated Facility Mail Street 2:	36790 GILES RD
Designated Facility Mail City:	GRAFTON
Designated Facility Mail Zip:	44044
Designated Facility Mail State:	OH
Designated Facility Location Street Number:	Not reported
Designated Facility Location Street 1:	36790 GILES RD
Designated Facility Location Street 2:	Not reported
Designated Facility Location City:	GRAFTON
Designated Facility Location Zip:	44044
Designated Facility Location State:	OH
Designated Facility Contact Company Name:	Not reported
Manifest Residue Indicator:	N
Rejection Indicator:	N

Manifest Tracking Number:	014086308FLE
Last Updated Date:	20220112
Shipped Date:	20211208
Received Date:	20211225
Manifest Status:	Signed
Submission Type:	DataImage5Copy
Origin Type:	Service

NEW YORK UNIVERSITY (Continued) **1000994483**

Generator EPA ID:	NYD986963213
Generator Name:	New York University
Generator Location Street Number:	Not reported
Generator Location Street 1:	251 MERCER
Generator Location Street 2:	Not reported
Generator Location City:	NEW YORK
Generator Location State:	NY
Generator Location Zip:	10012
Generator Mail Street Number:	Not reported
Generator Mail Street 1:	10 ASTOR PLACE - 6TH FL
Generator Mail Street 2:	ENVIRONMENTAL HEALTH & SAFETY
Generator Mail City:	NEW YORK
Generator Mail Zip:	10003
Generator Mail State:	NY
Generator Contact Company Name:	Not reported
Designated Facility EPA ID:	OHD048415665
Designated Facility Name:	Ross Incineration Services Inc
Designated Facility Mail Street Number:	Not reported
Designated Facility Mail Street 1:	36790 GILES RD
Designated Facility Mail Street 2:	ROSS INCINERATION SERVICES, IN
Designated Facility Mail City:	GRAFTON
Designated Facility Mail Zip:	44044
Designated Facility Mail State:	OH
Designated Facility Location Street Number:	Not reported
Designated Facility Location Street 1:	36790 GILES RD
Designated Facility Location Street 2:	Not reported
Designated Facility Location City:	GRAFTON
Designated Facility Location Zip:	44044
Designated Facility Location State:	OH
Designated Facility Contact Company Name:	Not reported
Manifest Residue Indicator:	N
Rejection Indicator:	N

Transporter:

Manifest Tracking Number:	019353058FLE
Transporter Line Number:	1
Transporter EPA ID:	MAC300016672
Transporter Name:	Triumvirate Environmental, Inc
Manifest Tracking Number:	019353058FLE
Transporter Line Number:	2
Transporter EPA ID:	OHD980614374
Transporter Name:	Ross Transportation Services,

Waste Line:

Manifest Tracking Number:	019353058FLE
Waste Line Number:	1
U.S. DOT Hazardous Indicator:	Y
U.S. DOT ID Number:	UN1993
U.S. DOT Description:	Un1993, Waste Flammable Liquids, N.O.S. (Lube Oil, Natural Gas), 3, Ii Rq: (D001)
Non-Hazardous Waste Description:	Not reported
Number of Containers:	3
Container Type Code:	DM
Container Type Description:	Metal drums, barrels, kegs
Waste Quantity:	900

NEW YORK UNIVERSITY (Continued) **1000994483**

Quantity Unit of Measure Code:	P
Quantity Unit of Measure Description:	Pounds
Waste Quantity, in Tons:	0.45
Acute Waste Quantity, in Tons:	0
Non-Acute Waste Quantity, in Tons:	0.45
Waste Quantity, in Kilograms:	408.1635
Acute Waste Quantity, in Kilograms:	0
Non-Acute Waste Quantity, in Kilorgrams:	408.1635
Management Method Code:	H040
Management Method Description:	INCINERATION
Waste Residue Indicator:	N
Quantity Discrepancy Indicator:	N
Waste Type Discrepancy Indicator:	N
Waste Density:	Not reported
Waste Density Unit of Measure Code:	Not reported
Waste Density Unit of Measure Description:	Not reported
Form Code:	Not reported
Form Code Description:	Not reported
Source Code:	Not reported
Source Code Description:	Not reported
Waste Minimization Code:	Not reported
Waste Minimization Code Description:	Not reported
Consent Number:	Not reported
EPA Waste Indicator:	Y
Federal Waste Codes:	D001
Quantity Haz Kg:	408.1635
Quantity Haz Tons:	0.45
Quantity Non Haz Kg:	0
Quantity Non Haz Tons:	0
State Waste Codes:	NY-B
Manifest Tracking Number:	019353058FLE
Waste Line Number:	2
U.S. DOT Hazardous Indicator:	Y
U.S. DOT ID Number:	UN3175
U.S. DOT Description:	Un3175, Waste Solids Containing Flammable Liquid, N.O.S. (Oily Rags, Natural Gas), 4.1, Ii Rq: (D001)
Non-Hazardous Waste Description:	Not reported
Number of Containers:	1
Container Type Code:	DF
Container Type Description:	Fiberboard or plastic drums, barrels, kegs
Waste Quantity:	65
Quantity Unit of Measure Code:	P
Quantity Unit of Measure Description:	Pounds
Waste Quantity, in Tons:	0.0325
Acute Waste Quantity, in Tons:	0
Non-Acute Waste Quantity, in Tons:	0.0325
Waste Quantity, in Kilograms:	29.47848
Acute Waste Quantity, in Kilograms:	0
Non-Acute Waste Quantity, in Kilorgrams:	29.478475
Management Method Code:	H040
Management Method Description:	INCINERATION
Waste Residue Indicator:	N
Quantity Discrepancy Indicator:	N
Waste Type Discrepancy Indicator:	N
Waste Density:	Not reported
Waste Density Unit of Measure Code:	Not reported

NEW YORK UNIVERSITY (Continued) **1000994483**

Waste Density Unit of Measure Description:	Not reported
Form Code:	Not reported
Form Code Description:	Not reported
Source Code:	Not reported
Source Code Description:	Not reported
Waste Minimization Code:	Not reported
Waste Minimization Code Description:	Not reported
Consent Number:	Not reported
EPA Waste Indicator:	Y
Federal Waste Codes:	D001
Quantity Haz Kg:	29.478475
Quantity Haz Tons:	0.0325
Quantity Non Haz Kg:	0
Quantity Non Haz Tons:	0
State Waste Codes:	NY-B

Click this hyperlink while viewing on your computer to access
4 additional US EManifest: record(s) in the EDR Site Report.

NY MANIFEST:

EPA ID:	NYD986963213
Country:	USA
Name:	New York University Med Ctr
Address:	28-46 W 4TH ST
Address 2:	Not reported
City,State,Zip:	NEW YORK, NY 10012
Zip 4:	Not reported
Location Address 1:	40 WEST FOURTH STREET
Location Address 2:	Not reported
Location City,State,Zip:	NEW YORK, NY 10003
Location Zip 4:	Not reported
Facility Status:	Not reported
Total Tanks:	Not reported
Code:	BP

Mailing:

Mailing Name:	New York University Med Ctr
Mailing Contact:	Zack Korenstein
Mailing Address 1:	10 ASTOR PLACE 6TH FLOOR
Mailing Address 2:	Not reported
Mailing City,State,Zip:	NEW YORK, NY 10003
Mailing Zip 4:	Not reported
Mailing Country:	USA
Mailing Phone:	2129928276

Manifest Data:

Document ID:	NJA1316108
Manifest Status:	Not reported
Trans1 State ID:	NJDEPS632
Year:	1992
Trans2 State ID:	Not reported
Generator Ship Date:	01/14/1992
Trans1 Recv Date:	01/14/1992
Trans2 Recv Date:	Not reported
TSD Site Recv Date:	01/14/1992
Part A Recv Date:	Not reported
Part B Recv Date:	Not reported

NEW YORK UNIVERSITY (Continued) **1000994483**

Generator EPA ID:	NYD986963213
Trans1 EPA ID:	NJD991291584
Trans2 EPA ID:	Not reported
TSDF ID 1:	NJD980536593
TSDF ID 2:	Not reported
Manifest Tracking Number:	Not reported
Import Indicator:	Not reported
Export Indicator:	Not reported
Discr Quantity Indicator:	Not reported
Discr Type Indicator:	Not reported
Discr Residue Indicator:	Not reported
Discr Partial Reject Indicator:	Not reported
Discr Full Reject Indicator:	Not reported
Manifest Ref Number:	Not reported
Alt Facility RCRA ID:	Not reported
Alt Facility Sign Date:	Not reported
MGMT Method Type Code:	Not reported
Waste Code 1:	The Following Spent Halogenated Solvents: Tetrachloroethylene, Methylene Chloride, Trichloroethylene, 1,1,1-Trichloroethane, Chlorobenzene, 1,1,2-Trichloro-1,2,2-Trifluoroethane, Ortho-Dichlorobenzene, Trichlorofluoromethane, And 1,1,2, Trichloroethane; All Spent Solvent Mixtures/Blends Containing, Before Use, A Total Of Ten Percent Or More (By Volume) Of One Or More Of The Above Halogenated Solvents Or Those Solvents Listed In F001, F004, And F005; And Still Bottoms From The Recovery Of These Spent Solvents And Spent Solvent Mixtures.
Waste Code 2:	Not reported
Waste Code 3:	Not reported
Waste Code 4:	Not reported
Waste Code 5:	Not reported
Waste Code 6:	Not reported
Quantity:	10080
Units:	Pounds
Number of Containers:	042
Container Type:	Fiberboard or plastic drums, barrels, kegs
Handling Method:	Burn
Specific Gravity:	01.00
Waste Code 7:	The Following Spent Halogenated Solvents: Tetrachloroethylene, Methylene Chloride, Trichloroethylene, 1,1,1-Trichloroethane, Chlorobenzene, 1,1,2-Trichloro-1,2,2-Trifluoroethane, Ortho-Dichlorobenzene, Trichlorofluoromethane, And 1,1,2, Trichloroethane; All Spent Solvent Mixtures/Blends Containing, Before Use, A Total Of Ten Percent Or More (By Volume) Of One Or More Of The Above Halogenated Solvents Or Those Solvents Listed In F001, F004, And F005; And Still Bottoms From The Recovery Of These Spent Solvents And Spent Solvent Mixtures.
Waste Code 8:	Not reported
Waste Code:	Not reported
Waste Code 10:	Not reported
Waste Code 11:	Not reported
Quantity:	00240
Units:	Pounds
Number of Containers:	001
Container Type:	Metal drums, barrels, kegs
Handling Method:	Burn
Specific Gravity:	01.00

NEW YORK UNIVERSITY (Continued) **1000994483**

Document ID:	Not reported
Manifest Status:	Not reported
Trans1 State ID:	MAD985286988
Year:	2018
Trans2 State ID:	Not reported
Generator Ship Date:	05/13/2009
Trans1 Recv Date:	05/13/2009
Trans2 Recv Date:	Not reported
TSD Site Recv Date:	05/14/2009
Part A Recv Date:	Not reported
Part B Recv Date:	Not reported
Generator EPA ID:	NYD986963213
Trans1 EPA ID:	Not reported
Trans2 EPA ID:	Not reported
TSDF ID 1:	NYD077444263
TSDF ID 2:	Not reported
Manifest Tracking Number:	004716636JJK
Import Indicator:	N
Export Indicator:	N
Discr Quantity Indicator:	N
Discr Type Indicator:	N
Discr Residue Indicator:	N
Discr Partial Reject Indicator:	N
Discr Full Reject Indicator:	N
Manifest Ref Number:	Not reported
Alt Facility RCRA ID:	Not reported
Alt Facility Sign Date:	Not reported
MGMT Method Type Code:	H141
Waste Code a:	Chromium
Waste Code b:	Lead
Waste Code c:	Not reported
Waste Code e:	Not reported
Waste Code f:	Not reported
Waste Code g:	Not reported
Waste Code 1:	Not reported
Waste Code 2:	Not reported
Waste Code 3:	Not reported
Waste Code 4:	Not reported
Waste Code 5:	Not reported
Waste Code 6:	Not reported
Quantity:	300
Units:	Pounds
Number of Containers:	2
Container Type:	Metal drums, barrels, kegs
Handling Method:	Treat
Specific Gravity:	1

Document ID:	Not reported
Manifest Status:	Not reported
Trans1 State ID:	MAD985286988
Year:	2018
Trans2 State ID:	NJD003812047
Generator Ship Date:	05/14/2009
Trans1 Recv Date:	05/14/2009
Trans2 Recv Date:	05/18/2009
TSD Site Recv Date:	05/20/2009
Part A Recv Date:	Not reported

NEW YORK UNIVERSITY (Continued) **1000994483**

Part B Recv Date: Not reported
Generator EPA ID: NYD986963213
Trans1 EPA ID: Not reported
Trans2 EPA ID: Not reported
TSDF ID 1: MID980991566
TSDF ID 2: Not reported
Manifest Tracking Number: 004730518JJK
Import Indicator: N
Export Indicator: N
Discr Quantity Indicator: N
Discr Type Indicator: N
Discr Residue Indicator: N
Discr Partial Reject Indicator: N
Discr Full Reject Indicator: N
Manifest Ref Number: Not reported
Alt Facility RCRA ID: Not reported
Alt Facility Sign Date: Not reported
MGMT Method Type Code: H111
Waste Code a: Chromium
Waste Code b: Lead
Waste Code c: Not reported
Waste Code e: Not reported
Waste Code f: Not reported
Waste Code g: Not reported
Waste Code 1: Not reported
Waste Code 2: Not reported
Waste Code 3: Not reported
Waste Code 4: Not reported
Waste Code 5: Not reported
Waste Code 6: Not reported
Quantity: 6
Units: Tons (2000 Pounds)
Number of Containers: 1
Container Type: Metal boxes, cartons, cases (including roll-offs)
Handling Method: Treat
Specific Gravity: 1

Document ID: Not reported
Manifest Status: Not reported
Trans1 State ID: MAD985286988
Year: 2018
Trans2 State ID: Not reported
Generator Ship Date: 10/28/2009
Trans1 Recv Date: 10/28/2009
Trans2 Recv Date: Not reported
TSD Site Recv Date: 10/29/2009
Part A Recv Date: Not reported
Part B Recv Date: Not reported
Generator EPA ID: NYD986963213
Trans1 EPA ID: Not reported
Trans2 EPA ID: Not reported
TSDF ID 1: NYD077444263
TSDF ID 2: Not reported
Manifest Tracking Number: 004717542JJK
Import Indicator: N
Export Indicator: N
Discr Quantity Indicator: N

NEW YORK UNIVERSITY (Continued) **1000994483**

Discr Type Indicator:	N
Discr Residue Indicator:	N
Discr Partial Reject Indicator:	N
Discr Full Reject Indicator:	N
Manifest Ref Number:	Not reported
Alt Facility RCRA ID:	Not reported
Alt Facility Sign Date:	Not reported
MGMT Method Type Code:	H141
Waste Code a:	Corrosive Waste
Waste Code b:	Not reported
Waste Code c:	Not reported
Waste Code e:	Not reported
Waste Code f:	Not reported
Waste Code g:	Not reported
Waste Code 1:	Not reported
Waste Code 2:	Not reported
Waste Code 3:	Not reported
Waste Code 4:	Not reported
Waste Code 5:	Not reported
Waste Code 6:	Not reported
Quantity:	120
Units:	Pounds
Number of Containers:	1
Container Type:	Metal drums, barrels, kegs
Handling Method:	Burn
Specific Gravity:	1
Document ID:	Not reported
Manifest Status:	Not reported
Trans1 State ID:	MAC300016672
Year:	2018
Trans2 State ID:	NYD982792814
Generator Ship Date:	01/13/2016
Trans1 Recv Date:	01/13/2016
Trans2 Recv Date:	01/14/2016
TSD Site Recv Date:	01/29/2016
Part A Recv Date:	Not reported
Part B Recv Date:	Not reported
Generator EPA ID:	NYD986963213
Trans1 EPA ID:	Not reported
Trans2 EPA ID:	Not reported
TSDF ID 1:	OHD048415665
TSDF ID 2:	Not reported
Manifest Tracking Number:	007885795FLE
Import Indicator:	N
Export Indicator:	N
Discr Quantity Indicator:	N
Discr Type Indicator:	N
Discr Residue Indicator:	N
Discr Partial Reject Indicator:	N
Discr Full Reject Indicator:	N
Manifest Ref Number:	Not reported
Alt Facility RCRA ID:	Not reported
Alt Facility Sign Date:	Not reported
MGMT Method Type Code:	H040
Waste Code a:	Ignitable Waste
Waste Code b:	Not reported

NEW YORK UNIVERSITY (Continued) **1000994483**

Waste Code c:	Not reported
Waste Code e:	Not reported
Waste Code f:	Not reported
Waste Code g:	Not reported
Waste Code 1:	Not reported
Waste Code 2:	Not reported
Waste Code 3:	Not reported
Waste Code 4:	Not reported
Waste Code 5:	Not reported
Waste Code 6:	Not reported
Quantity:	425
Units:	Pounds
Number of Containers:	2
Container Type:	Metal drums, barrels, kegs
Handling Method:	Burn
Specific Gravity:	1
Document ID:	Not reported
Manifest Status:	Not reported
Trans1 State ID:	MAC300016672
Year:	2018
Trans2 State ID:	NYD982792814
Generator Ship Date:	01/13/2016
Trans1 Recv Date:	01/13/2016
Trans2 Recv Date:	01/14/2016
TSD Site Recv Date:	01/29/2016
Part A Recv Date:	Not reported
Part B Recv Date:	Not reported
Generator EPA ID:	NYD986963213
Trans1 EPA ID:	Not reported
Trans2 EPA ID:	Not reported
TSDF ID 1:	OHD048415665
TSDF ID 2:	Not reported
Manifest Tracking Number:	007885795FLE
Import Indicator:	N
Export Indicator:	N
Discr Quantity Indicator:	N
Discr Type Indicator:	N
Discr Residue Indicator:	N
Discr Partial Reject Indicator:	N
Discr Full Reject Indicator:	N
Manifest Ref Number:	Not reported
Alt Facility RCRA ID:	Not reported
Alt Facility Sign Date:	Not reported
MGMT Method Type Code:	H040
Waste Code a:	Ignitable Waste
Waste Code b:	Not reported
Waste Code c:	Not reported
Waste Code e:	Not reported
Waste Code f:	Not reported
Waste Code g:	Not reported
Waste Code 1:	Not reported
Waste Code 2:	Not reported
Waste Code 3:	Not reported
Waste Code 4:	Not reported
Waste Code 5:	Not reported
Waste Code 6:	Not reported

NEW YORK UNIVERSITY (Continued) **1000994483**

Quantity:	148
Units:	Pounds
Number of Containers:	1
Container Type:	Metal drums, barrels, kegs
Handling Method:	Burn
Specific Gravity:	1
Document ID:	Not reported
Manifest Status:	Not reported
Trans1 State ID:	MAD985286988
Year:	2018
Trans2 State ID:	Not reported
Generator Ship Date:	01/30/2009
Trans1 Recv Date:	01/30/2009
Trans2 Recv Date:	Not reported
TSD Site Recv Date:	02/06/2009
Part A Recv Date:	Not reported
Part B Recv Date:	Not reported
Generator EPA ID:	NYD986963213
Trans1 EPA ID:	Not reported
Trans2 EPA ID:	Not reported
TSDF ID 1:	NYD077444263
TSDF ID 2:	Not reported
Manifest Tracking Number:	004730177JJK
Import Indicator:	N
Export Indicator:	N
Discr Quantity Indicator:	N
Discr Type Indicator:	N
Discr Residue Indicator:	N
Discr Partial Reject Indicator:	N
Discr Full Reject Indicator:	N
Manifest Ref Number:	Not reported
Alt Facility RCRA ID:	Not reported
Alt Facility Sign Date:	Not reported
MGMT Method Type Code:	H141
Waste Code a:	Selenium
Waste Code b:	Not reported
Waste Code c:	Not reported
Waste Code e:	Not reported
Waste Code f:	Not reported
Waste Code g:	Not reported
Waste Code 1:	Not reported
Waste Code 2:	Not reported
Waste Code 3:	Not reported
Waste Code 4:	Not reported
Waste Code 5:	Not reported
Waste Code 6:	Not reported
Quantity:	5
Units:	Pounds
Number of Containers:	1
Container Type:	Metal drums, barrels, kegs
Handling Method:	Treat
Specific Gravity:	1
Document ID:	Not reported
Manifest Status:	Not reported
Trans1 State ID:	MAD985286988

NEW YORK UNIVERSITY (Continued) **1000994483**

Year:	2018
Trans2 State ID:	Not reported
Generator Ship Date:	12/21/2007
Trans1 Recv Date:	12/27/2007
Trans2 Recv Date:	Not reported
TSD Site Recv Date:	01/08/2008
Part A Recv Date:	Not reported
Part B Recv Date:	Not reported
Generator EPA ID:	NYD986963213
Trans1 EPA ID:	Not reported
Trans2 EPA ID:	Not reported
TSDF ID 1:	MID092947928
TSDF ID 2:	Not reported
Manifest Tracking Number:	002070905JJK
Import Indicator:	N
Export Indicator:	N
Discr Quantity Indicator:	N
Discr Type Indicator:	N
Discr Residue Indicator:	N
Discr Partial Reject Indicator:	N
Discr Full Reject Indicator:	N
Manifest Ref Number:	Not reported
Alt Facility RCRA ID:	Not reported
Alt Facility Sign Date:	Not reported
MGMT Method Type Code:	H141
Waste Code a:	Corrosive Waste
Waste Code b:	Not reported
Waste Code c:	Not reported
Waste Code e:	Not reported
Waste Code f:	Not reported
Waste Code g:	Not reported
Waste Code 1:	Not reported
Waste Code 2:	Not reported
Waste Code 3:	Not reported
Waste Code 4:	Not reported
Waste Code 5:	Not reported
Waste Code 6:	Not reported
Quantity:	281
Units:	Pounds
Number of Containers:	1
Container Type:	Metal drums, barrels, kegs
Handling Method:	Burn
Specific Gravity:	1

Document ID:	Not reported
Manifest Status:	Not reported
Trans1 State ID:	MAD985286988
Year:	2018
Trans2 State ID:	NYD982792814
Generator Ship Date:	01/11/2012
Trans1 Recv Date:	01/11/2012
Trans2 Recv Date:	01/18/2012
TSD Site Recv Date:	01/19/2012
Part A Recv Date:	Not reported
Part B Recv Date:	Not reported
Generator EPA ID:	NYD986963213
Trans1 EPA ID:	Not reported

NEW YORK UNIVERSITY (Continued) **1000994483**

Trans2 EPA ID: Not reported
TSDF ID 1: OHD048415665
TSDF ID 2: Not reported
Manifest Tracking Number: 004160036FLE
Import Indicator: N
Export Indicator: N
Discr Quantity Indicator: N
Discr Type Indicator: N
Discr Residue Indicator: N
Discr Partial Reject Indicator: N
Discr Full Reject Indicator: N
Manifest Ref Number: Not reported
Alt Facility RCRA ID: Not reported
Alt Facility Sign Date: Not reported
MGMT Method Type Code: H040
Waste Code a: Ignitable Waste
Waste Code b: Corrosive Waste
Waste Code c: Not reported
Waste Code e: Not reported
Waste Code f: Not reported
Waste Code g: Not reported
Waste Code 1: Not reported
Waste Code 2: Not reported
Waste Code 3: Not reported
Waste Code 4: Not reported
Waste Code 5: Not reported
Waste Code 6: Not reported
Quantity: 40
Units: Pounds
Number of Containers: 1
Container Type: Fiberboard or plastic drums, barrels, kegs
Handling Method: Burn
Specific Gravity: 1

Document ID: Not reported
Manifest Status: Not reported
Trans1 State ID: MAD985286988
Year: 2018
Trans2 State ID: NYD982792814
Generator Ship Date: 01/11/2012
Trans1 Recv Date: 01/11/2012
Trans2 Recv Date: 01/18/2012
TSD Site Recv Date: 01/19/2012
Part A Recv Date: Not reported
Part B Recv Date: Not reported
Generator EPA ID: NYD986963213
Trans1 EPA ID: Not reported
Trans2 EPA ID: Not reported
TSDF ID 1: OHD048415665
TSDF ID 2: Not reported
Manifest Tracking Number: 004160036FLE
Import Indicator: N
Export Indicator: N
Discr Quantity Indicator: N
Discr Type Indicator: N
Discr Residue Indicator: N
Discr Partial Reject Indicator: N

NEW YORK UNIVERSITY (Continued) **1000994483**

Discr Full Reject Indicator:	N
Manifest Ref Number:	Not reported
Alt Facility RCRA ID:	Not reported
Alt Facility Sign Date:	Not reported
MGMT Method Type Code:	H040
Waste Code a:	Ignitable Waste
Waste Code b:	Not reported
Waste Code c:	Not reported
Waste Code e:	Not reported
Waste Code f:	Not reported
Waste Code g:	Not reported
Waste Code 1:	Not reported
Waste Code 2:	Not reported
Waste Code 3:	Not reported
Waste Code 4:	Not reported
Waste Code 5:	Not reported
Waste Code 6:	Not reported
Quantity:	139
Units:	Pounds
Number of Containers:	2
Container Type:	Metal drums, barrels, kegs
Handling Method:	Burn
Specific Gravity:	1

Document ID:	NJA0981303
Manifest Status:	Not reported
Trans1 State ID:	NJDEPS632
Year:	1992
Trans2 State ID:	Not reported
Generator Ship Date:	11/04/1992
Trans1 Recv Date:	11/04/1992
Trans2 Recv Date:	Not reported
TSD Site Recv Date:	11/04/1992
Part A Recv Date:	Not reported
Part B Recv Date:	Not reported
Generator EPA ID:	NYD986963213
Trans1 EPA ID:	NJD991291584
Trans2 EPA ID:	Not reported
TSDF ID 1:	NJD980536593
TSDF ID 2:	Not reported
Manifest Tracking Number:	Not reported
Import Indicator:	Not reported
Export Indicator:	Not reported
Discr Quantity Indicator:	Not reported
Discr Type Indicator:	Not reported
Discr Residue Indicator:	Not reported
Discr Partial Reject Indicator:	Not reported
Discr Full Reject Indicator:	Not reported
Manifest Ref Number:	Not reported
Alt Facility RCRA ID:	Not reported
Alt Facility Sign Date:	Not reported
MGMT Method Type Code:	Not reported
Waste Code 1:	Corrosive Waste
Waste Code 2:	Not reported
Waste Code 3:	Not reported
Waste Code 4:	Not reported
Waste Code 5:	Not reported

NEW YORK UNIVERSITY (Continued) **1000994483**

Waste Code 6:	Not reported
Quantity:	00210
Units:	Pounds
Number of Containers:	004
Container Type:	Fiberboard or plastic drums, barrels, kegs
Handling Method:	Recycle
Specific Gravity:	01.00

Click this hyperlink while viewing on your computer to access
31 additional NY MANIFEST: record(s) in the EDR Site Report.

P436 **CENTRAL HEATING PLANT** **NY AST** **A100520977**
WNW **251 MERCER STREET** **N/A**
1/8-1/4 **NEW YORK, NY 10012**
0.132 mi.
695 ft. **Site 13 of 19 in cluster P**

Relative:
Lower

Actual:
37 ft.

AST:

Name:	CENTRAL HEATING PLANT
Address:	251 MERCER STREET
City,State,Zip:	NEW YORK, NY 10012
Region:	STATE
DEC Region:	2
Site Status:	Unregulated/Closed
Facility Id:	2-480614
Program Type:	PBS
UTM X:	584856.77895
UTM Y:	4509110.80529
Expiration Date:	N/A
Site Type:	School

Affiliation Records:

Site Id:	21453
Affiliation Type:	Facility Owner
Company Name:	NEW YORK UNIVERSITY
Contact Type:	ASSISTANT DIRECTOR
Contact Name:	STEPHANIE KUNG
Address1:	70 WASHINGTON SQUARE SOUTH
Address2:	Not reported
City:	NEW YORK
State:	NY
Zip Code:	10012
Country Code:	001
Phone:	(212) 998-1212
EMail:	Not reported
Fax Number:	Not reported
Modified By:	KXLIU
Date Last Modified:	2020-02-20

Site Id:	21453
Affiliation Type:	Emergency Contact
Company Name:	NEW YORK UNIVERSITY
Contact Type:	Not reported
Contact Name:	MELISA PUGLISI
Address1:	Not reported
Address2:	Not reported
City:	Not reported

CENTRAL HEATING PLANT (Continued) **A100520977**

State: NN
Zip Code: Not reported
Country Code: 999
Phone: (917) 484-0561
EMail: Not reported
Fax Number: Not reported
Modified By: KXLIU
Date Last Modified: 2020-02-20

Site Id: 21453
Affiliation Type: Mail Contact
Company Name: NEW YORK UNIVERSITY
Contact Type: Not reported
Contact Name: STEPHANIE KUNG
Address1: 10 ASTOR PLACE
Address2: 6TH FLOOR
City: NEW YORK
State: NY
Zip Code: 10003
Country Code: 001
Phone: (212) 998-1450
EMail: STEPHANIE.KUNG@NYU.EDU
Fax Number: Not reported
Modified By: DAFRANCI
Date Last Modified: 2021-08-19

Site Id: 21453
Affiliation Type: Facility Operator
Company Name: CENTRAL HEATING PLANT
Contact Type: Not reported
Contact Name: BRIAN MCGULLAM
Address1: Not reported
Address2: Not reported
City: Not reported
State: NN
Zip Code: Not reported
Country Code: 001
Phone: (212) 995-3434
EMail: Not reported
Fax Number: Not reported
Modified By: DMPOKRZY
Date Last Modified: 2017-02-10

Tank Info:

Tank Number: 006
Tank Id: 60668
Material Code: 0013
Common Name of Substance: Lube Oil

Equipment Records:

B00 - Tank External Protection - None
F00 - Pipe External Protection - None
A00 - Tank Internal Protection - None
D01 - Pipe Type - Steel/Carbon Steel/Iron
E00 - Piping Secondary Containment - None

CENTRAL HEATING PLANT (Continued) **A100520977**

G03 - Tank Secondary Containment - Vault (w/o access)
H00 - Tank Leak Detection - None
I01 - Overfill - Float Vent Valve
L00 - Piping Leak Detection - None
C01 - Pipe Location - Aboveground
J00 - Dispenser - None

Tank Location:	Aboveground - on saddles, legs, racks, etc.... Tank bottom is elevated above grade or tank pad, allowing visual inspection.
Tank Type:	Steel/Carbon Steel/Iron
Tank Status:	Closed - Removed
Pipe Model:	Not reported
Install Date:	04/01/2002
Capacity Gallons:	275
Tightness Test Method:	-
Date Test:	Not reported
Next Test Date:	Not reported
Date Tank Closed:	Not reported
Register:	True
Modified By:	MJGRIFFI
Last Modified:	05/09/2022
Material Name:	waste oil/used oil
Tank Number:	008
Tank Id:	64130
Material Code:	0013
Common Name of Substance:	Lube Oil

Equipment Records:

F00 - Pipe External Protection - None
B00 - Tank External Protection - None
D01 - Pipe Type - Steel/Carbon Steel/Iron
G03 - Tank Secondary Containment - Vault (w/o access)
H00 - Tank Leak Detection - None
I01 - Overfill - Float Vent Valve
A00 - Tank Internal Protection - None
J00 - Dispenser - None
C01 - Pipe Location - Aboveground

Tank Location:	Aboveground - on saddles, legs, racks, etc.... Tank bottom is elevated above grade or tank pad, allowing visual inspection.
Tank Type:	Steel/Carbon Steel/Iron
Tank Status:	Closed - Removed
Pipe Model:	Not reported
Install Date:	08/01/2002
Capacity Gallons:	275
Tightness Test Method:	-
Date Test:	Not reported
Next Test Date:	Not reported
Date Tank Closed:	Not reported
Register:	True
Modified By:	MJGRIFFI
Last Modified:	05/09/2022
Material Name:	waste oil/used oil
Tank Number:	009
Tank Id:	64131

CENTRAL HEATING PLANT (Continued) **A100520977**

Material Code: 0013
Common Name of Substance: Lube Oil

Equipment Records:
B00 - Tank External Protection - None
F00 - Pipe External Protection - None
G03 - Tank Secondary Containment - Vault (w/o access)
H00 - Tank Leak Detection - None
I01 - Overfill - Float Vent Valve
A00 - Tank Internal Protection - None
D01 - Pipe Type - Steel/Carbon Steel/Iron
J00 - Dispenser - None
C01 - Pipe Location - Aboveground

Tank Location: Aboveground - on saddles, legs, racks, etc.... Tank bottom is elevated above grade or tank pad, allowing visual inspection.
Tank Type: Steel/Carbon Steel/Iron
Tank Status: Closed - Removed
Pipe Model: Not reported
Install Date: 08/01/2002
Capacity Gallons: 275
Tightness Test Method: -
Date Test: Not reported
Next Test Date: Not reported
Date Tank Closed: Not reported
Register: True
Modified By: MJGRIFFI
Last Modified: 05/09/2022
Material Name: waste oil/used oil

Tank Number: 010
Tank Id: 234475
Material Code: 0013
Common Name of Substance: Lube Oil

Equipment Records:
F00 - Pipe External Protection - None
G02 - Tank Secondary Containment - Vault (w/access)
B00 - Tank External Protection - None
I01 - Overfill - Float Vent Valve
D01 - Pipe Type - Steel/Carbon Steel/Iron
E00 - Piping Secondary Containment - None
H00 - Tank Leak Detection - None
A00 - Tank Internal Protection - None
L00 - Piping Leak Detection - None
J00 - Dispenser - None
C01 - Pipe Location - Aboveground

Tank Location: Aboveground - on saddles, legs, racks, etc.... Tank bottom is elevated above grade or tank pad, allowing visual inspection.
Tank Type: Steel/Carbon Steel/Iron
Tank Status: Closed - Removed
Pipe Model: Not reported
Install Date: 04/01/2003
Capacity Gallons: 275
Tightness Test Method: -
Date Test: Not reported

CENTRAL HEATING PLANT (Continued) **A100520977**

Next Test Date:	Not reported
Date Tank Closed:	Not reported
Register:	True
Modified By:	MJGRIFFI
Last Modified:	05/09/2022
Material Name:	lube oil
Tank Number:	011
Tank Id:	234476
Material Code:	0022
Common Name of Substance:	Waste Oil/Used Oil

Equipment Records:

F00 - Pipe External Protection - None
B02 - Tank External Protection - Original Sacrificial Anode
D01 - Pipe Type - Steel/Carbon Steel/Iron
E00 - Piping Secondary Containment - None
H00 - Tank Leak Detection - None
I01 - Overfill - Float Vent Valve
A00 - Tank Internal Protection - None
L00 - Piping Leak Detection - None
G00 - Tank Secondary Containment - None
J00 - Dispenser - None
C01 - Pipe Location - Aboveground

Tank Location:	Aboveground - on saddles, legs, racks, etc.... Tank bottom is elevated above grade or tank pad, allowing visual inspection.
Tank Type:	Steel/Carbon Steel/Iron
Tank Status:	Closed - Removed
Pipe Model:	Not reported
Install Date:	04/01/2002
Capacity Gallons:	275
Tightness Test Method:	-
Date Test:	Not reported
Next Test Date:	Not reported
Date Tank Closed:	Not reported
Register:	True
Modified By:	MJGRIFFI
Last Modified:	05/09/2022
Material Name:	waste oil/used oil
Tank Number:	012
Tank Id:	266752

Equipment Records:

F00 - Pipe External Protection - None
G02 - Tank Secondary Containment - Vault (w/access)
B00 - Tank External Protection - None
K00 - Spill Prevention - None
D01 - Pipe Type - Steel/Carbon Steel/Iron
E00 - Piping Secondary Containment - None
A00 - Tank Internal Protection - None
L00 - Piping Leak Detection - None
H06 - Tank Leak Detection - Impervious Barrier/Concrete Pad (A/G)
I04 - Overfill - Product Level Gauge (A/G)
J07 - Dispenser - Loading Rack/Transfer Pump

CENTRAL HEATING PLANT (Continued) **A100520977**

	C01 - Pipe Location - Aboveground
Tank Location:	Aboveground - on saddles, legs, racks, etc.... Tank bottom is elevated above grade or tank pad, allowing visual inspection.
Tank Type:	Steel/Carbon Steel/Iron
Tank Status:	Closed - Removed
Pipe Model:	Not reported
Install Date:	06/01/2010
Capacity Gallons:	1000
Tightness Test Method:	-
Date Test:	Not reported
Next Test Date:	Not reported
Date Tank Closed:	04/06/2017
Register:	True
Modified By:	MJGRIFFI
Last Modified:	05/09/2022
Material Name:	waste oil/used oil

P437 **CENTRAL HEATING PLANT** **NY AST** **A100520476**
WNW **251 MERCER STREET** **N/A**
1/8-1/4 **NEW YORK, NY 10012**
0.132 mi.
695 ft. **Site 14 of 19 in cluster P**

Relative: **Lower**
Actual: **37 ft.**

AST:

Name:	CENTRAL HEATING PLANT
Address:	251 MERCER STREET
City,State,Zip:	NEW YORK, NY 10012
Region:	STATE
DEC Region:	2
Site Status:	Active
Facility Id:	2-043982
Program Type:	PBS
UTM X:	584819.61056
UTM Y:	4509121.31008
Expiration Date:	12/02/2026
Site Type:	School

Affiliation Records:

Site Id:	439
Affiliation Type:	Facility Owner
Company Name:	NEW YORK UNIVERSITY
Contact Type:	ASST. DIRECTOR, ENVIRONMENTAL HEALTH & SAFETY
Contact Name:	ERIN BROWER
Address1:	70 WASHINGTON SQUARE SOUTH
Address2:	Not reported
City:	NEW YORK
State:	NY
Zip Code:	10012
Country Code:	001
Phone:	(212) 998-1212
EMail:	Not reported
Fax Number:	Not reported
Modified By:	DAFRANCI
Date Last Modified:	2022-08-19

Site Id:	439
Affiliation Type:	Emergency Contact
Company Name:	NEW YORK UNIVERSITY

CENTRAL HEATING PLANT (Continued) **A100520476**

Contact Type:	Not reported
Contact Name:	ERIN BROWER
Address1:	Not reported
Address2:	Not reported
City:	Not reported
State:	NN
Zip Code:	Not reported
Country Code:	999
Phone:	(646) 568-0523
EMail:	Not reported
Fax Number:	Not reported
Modified By:	DAFRANCI
Date Last Modified:	2022-08-19

Site Id:	439
Affiliation Type:	Mail Contact
Company Name:	NEW YORK UNIVERSITY
Contact Type:	Not reported
Contact Name:	ERIN BROWER
Address1:	10 ASTOR PLACE, 7TH FLOOR
Address2:	Not reported
City:	NEW YORK
State:	NY
Zip Code:	10003
Country Code:	001
Phone:	(212) 992-8276
EMail:	EB169@NYU.EDU
Fax Number:	Not reported
Modified By:	DAFRANCI
Date Last Modified:	2022-06-30

Site Id:	439
Affiliation Type:	Facility Operator
Company Name:	CENTRAL HEATING PLANT
Contact Type:	Not reported
Contact Name:	KENNETH HIGGINS
Address1:	Not reported
Address2:	Not reported
City:	Not reported
State:	NN
Zip Code:	Not reported
Country Code:	001
Phone:	(212) 992-7327
EMail:	Not reported
Fax Number:	Not reported
Modified By:	DAFRANCI
Date Last Modified:	2022-06-30

Tank Info:

Tank Number:	012
Tank Id:	274717

Equipment Records:

I04 - Overfill - Product Level Gauge (A/G)
B00 - Tank External Protection - None
F00 - Pipe External Protection - None

CENTRAL HEATING PLANT (Continued) **A100520476**

G02 - Tank Secondary Containment - Vault (w/access)
K00 - Spill Prevention - None
L09 - Piping Leak Detection - Exempt Suction Piping
D01 - Pipe Type - Steel/Carbon Steel/Iron
E00 - Piping Secondary Containment - None
A00 - Tank Internal Protection - None
H06 - Tank Leak Detection - Impervious Barrier/Concrete Pad (A/G)
J02 - Dispenser - Suction Dispenser
C02 - Pipe Location - Underground/On-ground

Tank Location:	Aboveground - on saddles, legs, racks, etc.... Tank bottom is elevated above grade or tank pad, allowing visual inspection.
Tank Type:	Steel/Carbon Steel/Iron
Tank Status:	In Service
Pipe Model:	Not reported
Install Date:	06/01/2010
Capacity Gallons:	1000
Tightness Test Method:	-
Date Test:	Not reported
Next Test Date:	Not reported
Date Tank Closed:	Not reported
Register:	True
Modified By:	MJGRIFFI
Last Modified:	05/09/2022
Material Name:	waste oil/used oil
Tank Number:	TEMP-1
Tank Id:	295419

Equipment Records:

C01 - Pipe Location - Aboveground
I05 - Overfill - Vent Whistle
H01 - Tank Leak Detection - Interstitial - Electronic Monitoring
K01 - Spill Prevention - Catch Basin
L09 - Piping Leak Detection - Exempt Suction Piping
B01 - Tank External Protection - Painted/Asphalt Coating
D01 - Pipe Type - Steel/Carbon Steel/Iron
E00 - Piping Secondary Containment - None
F01 - Pipe External Protection - Painted/Asphalt Coating
A00 - Tank Internal Protection - None
J02 - Dispenser - Suction Dispenser
G12 - Tank Secondary Containment - Double-Walled (AG only)

Tank Location:	Aboveground - on saddles, legs, racks, etc.... Tank bottom is elevated above grade or tank pad, allowing visual inspection.
Tank Type:	Steel/Carbon Steel/Iron
Tank Status:	Closed - Removed
Pipe Model:	Not reported
Install Date:	02/09/2022
Capacity Gallons:	17000
Tightness Test Method:	-
Date Test:	Not reported
Next Test Date:	Not reported
Date Tank Closed:	06/14/2024
Register:	True
Modified By:	KXLIU
Last Modified:	07/18/2024
Material Name:	#2 fuel oil (on-site consumption)

P438 **NYU CENTRAL PLANT** **NY LTANKS** **1001493678**
WNW **251 MERCER ST** **NY Spills** **N/A**
1/8-1/4 **NEW YORK, NY 10012** **US AIRS**
0.132 mi. **NY AIRS**
695 ft. **Site 15 of 19 in cluster P** **NY NYC LAND USE**

Relative:
Lower

Actual:
37 ft.

LTANKS:

Name:	NYU
Address:	251 MERCER ST
City,State,Zip:	MANHATTAN, NY
Spill Number/Closed Date:	0007785 / 2001-08-21
Facility ID:	0007785
Site ID:	141532
Spill Date:	2000-10-02
Spill Cause:	Tank Test Failure
Spill Source:	Commercial/Industrial
Spill Class:	B3
Cleanup Ceased:	Not reported
SWIS:	3101
Investigator:	MCTIBBE
Referred To:	Not reported
Reported to Dept:	2000-10-02
CID:	397
Water Affected:	Not reported
Spill Notifier:	Tank Tester
Last Inspection:	Not reported
Recommended Penalty:	False
Meets Standard:	False
UST Involvement:	False
Remediation Phase:	0
Date Entered In Computer:	2000-10-02
Spill Record Last Update:	2001-08-21
Spiller Name:	BRIAN COSTELLO
Spiller Company:	NYU
Spiller Address:	251 MERCER ST
Spiller County:	001
Spiller Contact:	BRIAN COSTELLO
Spiller Phone:	(212) 829-0880
Spiller Extention:	Not reported
DEC Region:	2
DER Facility ID:	120835
Latitude:	Not reported
Longitude:	Not reported
DEC Memo:	Prior to Sept, 2004 data translation this spill Lead_DEC Field was TIBBE SYSTEM FAILED. FILL LINE ISOLATED AND FAILED. NEW FILL INSTALLED. SYSTEM TESTED AND PASSED. BORING PERFORMED NEXT TO FORMER FILL TO 6.5 FEET. ONLY MINOR CONTAMINATION BELOW TAGM ENCOUNTERED.
Remarks:	TANK TEST FAILURE

All TTF:

Facility ID:	0007785
Spill Number:	0007785
Spill Tank Test:	1525917
Site ID:	141532
Tank Number:	1
Tank Size:	6000
Material:	0013
EPA UST:	Not reported
UST:	Not reported
Cause:	Not reported

NYU CENTRAL PLANT (Continued) **1001493678**

Source:	Not reported
Test Method:	03
Test Method 2:	Horner EZ Check I or II
Leak Rate:	.00
Gross Fail:	Not reported
Modified By:	Spills
Last Modified Date:	Not reported

All Materials:

Site ID:	141532
Operable Unit ID:	828485
Operable Unit:	01
Material ID:	545311
Material Code:	0013
Material Name:	lube oil
Case No.:	Not reported
Material FA:	Petroleum
Quantity:	.00
Units:	G
Recovered:	.00
Resource Affected:	Soil
Oxygenate:	Not reported

SPILLS:

Name:	NY UNIVERSITY BUILDING
Address:	251 MERCER STREET
City,State,Zip:	MANHATTAN, NY
Spill Number/Closed Date:	0910413 / 2013-10-09
Facility ID:	0910413
Facility Type:	ER
DER Facility ID:	213675
Site ID:	423172
DEC Region:	2
Spill Cause:	Equipment Failure
Spill Class:	D4
SWIS:	3101
Spill Date:	2009-12-21
Investigator:	RMPIPER
Referred To:	Not reported
Reported to Dept:	2009-12-21
CID:	Not reported
Water Affected:	Not reported
Spill Source:	Institutional, Educational, Gov., Other
Spill Notifier:	Other
Cleanup Ceased:	Not reported
Cleanup Meets Std:	False
Last Inspection:	Not reported
Recommended Penalty:	False
UST Trust:	False
Remediation Phase:	0
Date Entered In Computer:	2009-12-21
Spill Record Last Update:	2013-10-09
Spiller Name:	CELESTE RUFER
Spiller Company:	NY UNIVERSITY
Spiller Address:	251 MERCER STREET

NYU CENTRAL PLANT (Continued) **1001493678**

Spiller Company: 999
Contact Name: CELESTE RUFER
Latitude: Not reported
Longitude: Not reported
DEC Memo: 12/21/09-Spoke to Celeste of NYU. Some oil is seeping through a foundation wall in the central heating system room. They are guessing the oil is coming from old abandoned pipes. They will meet with the consultant tomorrow to discuss this seepage. Need follow-up. DEC Piper performed site visit, met with Mike Burke and Celeste. SSI recommended as oil seeps were obseved at a number of locations where utilities enter basement. 5/23/2011- from SSIR The objective ofthe investigation was to (1) evaluate the source of petroleum weeps in the basement and (2)determine whether the observed release has impacted groundwater. Due to restrictive field conditions, the proposed scope of services was not completed and the objectives were not met. There are two active 28,0005gallon No. 2 fuel oil underground storage tanks (USTs) and one active 30,0005gallon No. 6 fuel oil UST located at the Site. The USTs containing No. 2 fuel oil formerly contained No. 6 fuel oil, but were converted in 1985. In addition, one 30,0005gallon No. 6 fuel oil and one 5,0005gallon lube oil USTs were closed in place with foam and concrete slurry, respectively, in close proximity to the active USTs. According to NYU Cogeneration Plant personnel who are knowledgeable about the Site history, aboveground piping associated with the lube oil UST was removed in 1985 and underground piping associated with the out5of5 service No. 6 fuel oil tanks were cleaned and decommissioned in place in 1985 in conjunction with the UST upgrades; however, there are no available records that document how they were cleaned or closed. Oil weeps and petroleum5related staining are evident on the southern basement wall adjacent to the fuel oil piping room at the fuel oil supply and return line penetrations. The active and out of service USTs are located on the opposite side of the walls where weeps were identified however, oil weeps are only evident at the piping penetrations. The extent, magnitude and source of the petroleum release is not known. 5/17/2011- Due to refusal, sir was inconclusive. Further investigation warranted. Report in edocs. Langan proposes: Inspect all USTs associated piping that was closed5in5place in 1985 to verify that they were properly cleaned and closed5in5place; Steam clean all accessible piping associated with the out5of5service USTs and recover all residual liquid; After piping has been steam cleaned, pressure grout the remnant underground piping associated with the out5of5service USTs; and Decommission existing underground piping associated with the active No. 2 fuel oil USTs. Residual fuel

NYU CENTRAL PLANT (Continued) **1001493678**

oil should be collected, then
piping should be steam cleaned and pressure grouted. Underground
piping should be replaced with
aboveground piping. Upon completion of this task, NYSDEC PBS
registration should be updated to
reflect the changes. 9/2/2011- Left message for Mike Burke.

Remarks: FUEL OIL SEEPING IN FROM ANNULAR SPACE AROUND ABONDONED PIPES, CLEANUP UNDERWAY, ABSORBENT PADS BEING USED AT THIS TIME.

All Materials:

Site ID:	423172
Operable Unit ID:	1178985
Operable Unit:	01
Material ID:	2172510
Material Code:	0003A
Material Name:	#6 fuel oil
Case No.:	Not reported
Material FA:	Petroleum
Quantity:	5.00
Units:	G
Recovered:	Not reported
Resource Affected:	Soil
Oxygenate:	Not reported

Name:	IN FRONT OF NY UNIVERSITY
Address:	251 MERCER STREET
City,State,Zip:	MANHATTAN, NY
Spill Number/Closed Date:	0101499 / 2001-05-18
Facility ID:	0101499
Facility Type:	ER
DER Facility ID:	213675
Site ID:	261652
DEC Region:	2
Spill Cause:	Unknown
Spill Class:	C4
SWIS:	3101
Spill Date:	2001-05-08
Investigator:	MXTIPPLE
Referred To:	Not reported
Reported to Dept:	2001-05-08
CID:	282
Water Affected:	Not reported
Spill Source:	Unknown
Spill Notifier:	Local Agency
Cleanup Ceased:	Not reported
Cleanup Meets Std:	False
Last Inspection:	Not reported
Recommended Penalty:	False
UST Trust:	False
Remediation Phase:	0
Date Entered In Computer:	2001-05-08
Spill Record Last Update:	2001-05-18
Spiller Name:	N/A
Spiller Company:	JOSEPH STERN
Spiller Address:	N/A
Spiller Company:	001
Contact Name:	MR SOLECKI

NYU CENTRAL PLANT (Continued) **1001493678**

Latitude:	Not reported
Longitude:	Not reported
DEC Memo:	Prior to Sept, 2004 data translation this spill Lead_DEC Field was TIPPLE SITE VISIT REVEALED NO LEAK, VERY SMALL STAIN (+-2) NEAR OIL FILL PORT.
Remarks:	caller stated there was a underground leak from a oil line the caller was a annonymous caller.

All Materials:

Site ID:	261652
Operable Unit ID:	840329
Operable Unit:	01
Material ID:	537204
Material Code:	9999
Material Name:	other -
Case No.:	Not reported
Material FA:	Other
Quantity:	.00
Units:	G
Recovered:	.00
Resource Affected:	Soil
Oxygenate:	Not reported

Name:	NEW YORK COLLEGE
Address:	251 MERCER STREET
City,State,Zip:	MANHATTAN, NY
Spill Number/Closed Date:	9507265 / 1995-10-13
Facility ID:	9507265
Facility Type:	ER
DER Facility ID:	213675
Site ID:	261653
DEC Region:	2
Spill Cause:	Equipment Failure
Spill Class:	C3
SWIS:	3101
Spill Date:	1995-09-13
Investigator:	JMKRIMGO
Referred To:	Not reported
Reported to Dept:	1995-09-13
CID:	Not reported
Water Affected:	Not reported
Spill Source:	Tank Truck
Spill Notifier:	Responsible Party
Cleanup Ceased:	Not reported
Cleanup Meets Std:	False
Last Inspection:	Not reported
Recommended Penalty:	False
UST Trust:	False
Remediation Phase:	0
Date Entered In Computer:	1948-12-27
Spill Record Last Update:	1995-11-06
Spiller Name:	Not reported
Spiller Company:	CASTLE OIL
Spiller Address:	Not reported
Spiller Company:	999
Contact Name:	Not reported
Latitude:	Not reported

NYU CENTRAL PLANT (Continued) **1001493678**

Longitude:	Not reported
DEC Memo:	Prior to Sept, 2004 data translation this spill Lead_DEC Field was KRIMGOLD
Remarks:	Not reported
Name:	NYU CO-GEN PLANT
Address:	251 MERCER STREET
City,State,Zip:	MANHATTAN, NY
Spill Number/Closed Date:	0709032 / 2008-03-03
Facility ID:	0709032
Facility Type:	ER
DER Facility ID:	213675
Site ID:	390044
DEC Region:	2
Spill Cause:	Equipment Failure
Spill Class:	C4
SWIS:	3101
Spill Date:	2007-11-19
Investigator:	rvketani
Referred To:	Not reported
Reported to Dept:	2007-11-19
CID:	444
Water Affected:	Not reported
Spill Source:	Commercial/Industrial
Spill Notifier:	Other
Cleanup Ceased:	Not reported
Cleanup Meets Std:	False
Last Inspection:	Not reported
Recommended Penalty:	False
UST Trust:	Not reported
Remediation Phase:	0
Date Entered In Computer:	2007-11-19
Spill Record Last Update:	2008-03-03
Spiller Name:	ANTHONY LARA
Spiller Company:	NYU CO-GEN PLANT
Spiller Address:	251 MERCER STREET
Spiller Company:	999
Contact Name:	ANTHONY LARA
Latitude:	Not reported
Longitude:	Not reported
DEC Memo:	Contaminated soil (#2 oil) found under sidewalk between curb fill and basement wall due to leaking remote fill line. NYU Contact Person: Martin Kushner 212-998-1405 PTC will NOT be doing any more work on this project. NYU is planning a major excavation job on this building and will be digging out the sidewalk and underpinning the building foundation wall as part of a large renovation of the building. They do not think it's necessary to dig out the contamination now and refill, if they will be digging the entire area out in the near future. DEC should confirm NYU's work schedule and get followup when the excavation is actually done. **** Also, need to ask NYU about status of new fill line?*** 11/27/07 - Raphael Ketani. I contacted Martin Kushner of NYU. He said that the site is a co-generation plant. NYU is planning to expand the plant. Deeper

NYU CENTRAL PLANT (Continued) **1001493678**

digging is necessary to
expand the plant. He said that the company that will do the expansion construction will do the deep
digging with shoring and underpinning. I asked him about the fill line replacement. He said that
they have a temporary right now and will put in a new permanent one when the construction is done
on that side of the plant. He said he expected the work to start next week. He put me in conference
with Celeste Rufer (roo-fer) (212) 998-1086, Environmental Health & Safety (environmental
specialist). I spoke to Ms. Rufer and told her that DEC needed a report at the end of the project
with manifests for the soil removed, pictures, plans, end point sample results, and a cover letter
explaining what took place. I also asked her to keep me updated as to the progress of the project.
She said she would send e-mails and voice mails. She asked that I contact her, rather than Mr.
Kushner, as she is the project manager. 12/10/07 - Raphael Ketani. Ms. Rufer called to say that
they have resumed digging at the site. They plan to go down 15' for the installation of a Con Ed
vault. However, upon the continuation of the digging, they hit an unknown tank. They will inspect
the tank, clean it out, remove it, and register it. 12/11/07 - Raphael Ketani. Ms. Rufer called to
say that the object was not a tank, but a pipe. It has been completely uncovered and will be
removed soon. The soil around the pipe will be checked for contamination and end point samples will
be taken if contamination is detected. 12/19/07 - Raphael Ketani. Ms. Rufer (212) 998-1086 called
me. She said that they were starting the soil excavation in the area of the future Con Ed vault.
She added that all of the contaminated soil will be removed. 1/4/08 - Raphael Ketani. I tried to
contact Ms. Rufer, but could only leave a message. 1/7/08 - Raphael Ketani. I spoke to Ms. Rufer.
She said that everything was dug out on 12/21/07 and end points were taken. She said that she had
told the company doing the digging to keep removing soil until everything is clean. She added that
Con Ed has already installed their vault. I told her that DEC needed the manifests and the end
point results. She said that DEC will get everything in a report when it is ready. 2/7/08 - Raphael
Ketani. I spoke to Ms. Rufer. She said she is about to review the completed report regarding the
excavation, sampling and remediation work. She said she hopes to get it to me sometime during the
next two weeks. I told her that would be fine. 2/28/08 - Raphael Ketani. Today I received the
Environmental Soil Excavation and End Point Sampling Findings Report dated 2/12/08 (revised
2/22/08) from Ms. Rufer. I am reviewing the report. 3/3/08 - Raphael Ketani. I finished my review

NYU CENTRAL PLANT (Continued) **1001493678**

	of the ESE and EPSFR. There were virtually no VOC analyte hits for the end point samples. Sample EP-1 was the only one with SVOC hits. Only those hits belonging to the benzo series exceeded the TAGM standards. Manifests for the removed soil and pictures of the excavation work were also included. Based upon my review of the soil analyticals in the ESE and EPSFR, and the manifests and the photos, I am closing the spill case.
Remarks:	WHILE EXCAVAVTING CAME UPON CONTAMINATED SOIL

All Materials:

Site ID:	390044
Operable Unit ID:	1147160
Operable Unit:	01
Material ID:	2137560
Material Code:	0001A
Material Name:	#2 fuel oil
Case No.:	Not reported
Material FA:	Petroleum
Quantity:	Not reported
Units:	G
Recovered:	.00
Resource Affected:	Soil
Oxygenate:	Not reported

Name:	NYU CENTRAL HEAT PLANT
Address:	251 MERCER ST
City,State,Zip:	MANHATTAN, NY
Spill Number/Closed Date:	0809019 / 2010-01-27
Facility ID:	0809019
Facility Type:	ER
DER Facility ID:	120835
Site ID:	406452
DEC Region:	2
Spill Cause:	Equipment Failure
Spill Class:	C4
SWIS:	3101
Spill Date:	2008-11-10
Investigator:	RMPIPER
Referred To:	Not reported
Reported to Dept:	2008-11-10
CID:	Not reported
Water Affected:	Not reported
Spill Source:	Institutional, Educational, Gov., Other
Spill Notifier:	Local Agency
Cleanup Ceased:	Not reported
Cleanup Meets Std:	False
Last Inspection:	Not reported
Recommended Penalty:	False
UST Trust:	False
Remediation Phase:	0
Date Entered In Computer:	2008-11-10
Spill Record Last Update:	2010-01-27
Spiller Name:	CELESTE RUFER
Spiller Company:	NY UNIVERSITY
Spiller Address:	251 MERCER ST

NYU CENTRAL PLANT (Continued) **1001493678**

Spiller Company: 999
Contact Name: CELESTE RUFER
Latitude: Not reported
Longitude: Not reported
DEC Memo: Contaminated soil found under/around 3000 gal tank. Soil being removed, end point samples will be taken. Report will be forwarded to DEC Piper. 8/21/09- Complete file review by Intern EM Ibeh and DEC Vought File being reviewed is SP#0809019, spill date- 11/08, at NYU 251 Mercer Street, NY 10003. {See SP# 0802239} 6/30/08- TRCSolutions Report to DEC Vought stating that on 5/20/08, the diesel fuel pump associated with the southernmost 30,000gal. UST lost suction pressure indicating a clog or obstruction in the fuel oil supply line and the tank system was immediately taken out of service and in order to determine the cause of obstruction, hand excavation was performed to expose the fuel line. On 5/28/08, the fuel oil lines were exposed and petroleum impacted soil was observed adjacent to an elbow on the fuel oil line. The elbow on the fuel oil line was replaced by NYU plumbing staff afterwards, hand excavation was performed to remove the petroleum impacted soil. The sidewalls and bottom of the excavation were screened with a PID and based on observations, petroleum contamination in soil was confined horizontally to the immediate area of the former leaking fuel oil line and extended vertically downward. 3 post-excavation end-point samples were collected- 1 sample from the bottom of the excavation and 2 samples from the bottom of the northern and southern sidewalls. Due to presence of USTs, it was not practical to collect samples from the eastern and western sidewalls. Groundwater was not encountered in the excavation. Samples were analyzed for STARS Memo #1 VOCs and SVOCs. VOCs for the 3 samples were non-detect while SVOCs for south SW- Benzo(a)pyrene 0.18ppm and Benzo(b)fluoroanthene 0.25ppm; north SW- Benzo(a)pyrene 0.16ppm; BE- Benzo(a)pyrene 0.12ppm. A CD of the Spill Closure Letter Report was enclosed with the correspondence. 9/10/08- TRCSolutions Report same as above. 5/18/09- TRCSolutions Report to DEC Vought stating that the Tisch Building at the above-named address utilizes #2 fuel oil generators for the facility s cogeneration plant and that NYU maintains (3) 30,000gal. fuel oil (2 #2 and 1 #6 fuel oil) USTs (PBS #2-043982) to store fuel for the generators. That on 11/08, construction activities were initiated to re-line the northernmost 30,000gal. UST (tank #3) and on this day, during soil excavations to expose the surface of this UST, a historic out-of-service 4 diameter fuel oil line was identified. The line was oriented north-south, ~6 bgs and a hole ~a quarter inch in diameter was observed in the part of the line above the top of the

NYU CENTRAL PLANT (Continued) **1001493678**

UST and petroleum impacted
soil was observed adjacent to the damaged historic fuel oil line thus
a spill was reported to the
DEC and a SP# was assigned. The line was removed 11/12/08 and after it
was done, hand excavation
was performed to remove the petroleum impacted soil. The sidewalls and
bottom of the excavation
were screened with a PID for evidence of petroleum contamination along
with inspection for staining
and odors. Based on observations, petroleum contamination in soil was
confined horizontally to
~3ftx2ft area in the immediate vicinity of the former leaking fuel oil
line and extended vertically
downward. On 3/27/09, the excavation was inspected and soil in the
northern and southern sidewall
exhibited no visual or olfactory evidence of contamination. PID
readings for soil samples collected
from the sidewalls of the excavation were not above background and
soil from the bottom of the
excavation exhibited no visual evidence of contamination; however, it
exhibited a slight fuel oil
odor and PID readings ranged from 50-100ppm. 3 post-excavation
end-point samples were collected- 1
sample from the bottom of the excavation and 2 samples from the bottom
of the northern and southern
sidewalls. Due to presence of USTs, it was not practical to collect
samples from the eastern and
western sidewalls. Groundwater was not encountered in the excavation.
VOCs for the 2 sidewall (SW)
samples were below the RSCO for fuel oil contaminated soil but
1,2,4-Trimethylbenzene 26ppm, 1,3,5-
Trimethylbenzene 13.ppm, m+p Xylenes 11.0ppm, Naphthalene 15.0ppm and
o Xylene 9.7ppm were above
RSCO for the sample from the bottom of the excavation (BE). SVOC
samples from both SWs had
Benzo(a)pyrene at 0.081ppm and 0.071ppm respectively while the BE
concentrations were below RSCO.
Report concluded that the SVOC concentration detected from the samples
from the sidewalls were
characteristic of the soil found at the site and not as a result of
the spill. VOC exceedence was
as a result of the residual fuel oil contamination at the bottom of
the excavation. TRC requested
spill closure as the historic fuel oil line has been removed and
groundwater not being encountered
in the excavation (borings installed for an adjacent project revealed
that it is present at
~38ftbgs and is not potable). 09/01/09-Vought-After review with DEC
Ibeh, Due to bottom endpoint
TAGM 4046 RSCO exceedence and multiple tank systems on site DEC may
possibly require: 1)collection
of a groundwater sample at tank location with submission of scaled
site plan OR 1)submission of a
sensitive receptor survey with a scaled site plan. Vought left message
with TRC Guder to return
call to discuss. Vought transferred file to DEC Piper for further
action as he is project manager

NYU CENTRAL PLANT (Continued) **1001493678**

on record. You are correct in that both releases are associated with the same tank system; however, there were two separate small releases from different sets of piping associated with the USTs. The spills were discovered at different times (hence the separate spill cases) and each was remediated separately. At completion, one of the remedial excavations was entirely clean (Spill No. 0802239): no evidence of residual petroleum contamination; no detectable VOCs; and minor exceedances of TAGM RSCOs for benzo(a)pyrene and beno(b)fluoranthene (max concentration 0.25 mg/kg), which are attributed to the fill characteristics. The second remedial excavation (Spill No. 0809019) removed all petroleum impacted soil to a depth of approximately 20 feet below grade; however, field observations and lab results indicated the presence of residual fuel oil contamination at the base of the excavation. Going forward, we are managing the closure of the spill cases as one project - we are currently preparing a sensitive receptor survey report which will address both spill cases and support our petition for no further action.
11/30/09-Vought-Received copy of report dated 11/30/09 from TRC Lindemuth entitled Sensitive Receptor Survey. Tisch Building located 251 Mercer uses #2 fuel oil generators for facilities cogeneration plant. In conjunction with the contstruction of a cogeneration facility, the No. 2 fuel oil USTs were re-fitted and relined.
During this work, petroleum impacted soil was observed in the vicinity of former fuel oil supply lines and spills were reported to the NYSDEC (Spill Case numbers 0809019 and 0802239). Hand excavation of soils occurred at both spill locations. Additional excavation could not be performed at both locations due to a retaining wall. Tank area is located in a pedestrian plaza between two buildings. Groundwater at estimated depth of 38'bg. FOR SPILL NUMBER 0802239: Broken fill pipe at 7'bg and soil excavation performed to depth of 15'bg. 27 drums of contaminated soil removed. Field observations indicated that the petroleum impacted soil was limited in extent and that no petroleum contaminated soil remained at the completion of the excavation . Soil analyticals for this spill number are below TAGM 4046 Requirements except for minor PAH's attibutable to fill material. FOR SPILL NUMBER 0809019: This spill found during relining of northern most UST. During excavation activities to top of UST, a out of service 4 diameter fuel oil fill line was identified. A hole approximately one quarter inch in diameter was observed in the part of the fuel line above the top of the UST and petroleum impacted soil was observed. Soil was hand excavated to a depth of 20'bg and 26 drums of contaminated soil removed. Contaminated soil remained

NYU CENTRAL PLANT (Continued) **1001493678**

at base of excavation. Soil
analyticals showed: 26000ppb 1,2,4-trimethylbenzene, 15,000ppb napthalene and 11000ppb xylene.
Sensitive receptor includes evaluation of exposure pathways, use of surrounding buildings. The
results of the site reconnaissance indicated that the area in the vicinity of the release is paved
with impermeable materials (e.g. concrete and asphalt) and that there are no sensitive receptors
located on adjacent properties. Request spill closure.
1/19/10-Vought-This spill 0802239 closed by
Vought and above information forwarded to DEC Piper for possible spill closure of Spill #0809019.
DECPiper reviewed report. Based on work to date, this spill is closed .see e-docs if warranted.

Remarks: Caller states contaminated soils were found around above tank. Soil will be removed and further testing done.

All Materials:

Site ID:	406452
Operable Unit ID:	1163040
Operable Unit:	01
Material ID:	2154340
Material Code:	0001A
Material Name:	#2 fuel oil
Case No.:	Not reported
Material FA:	Petroleum
Quantity:	Not reported
Units:	Not reported
Recovered:	Not reported
Resource Affected:	Soil
Oxygenate:	Not reported

US AIRS (AFS):

Region Code:	02
County Code:	NY061
Programmatic ID:	AIR NY0000002620500246
Facility Registry ID:	110001603453
D and B Number:	Not reported
Facility Site Name:	Nyu Central Plant
Primary SIC Code:	8221
NAICS Code:	611310
Default Air Classification Code:	MAJ
Facility Type of Ownership Code:	Not reported
Air CMS Category Code:	TVM
HPV Status:	Not reported

US AIRS (AFS):

Region Code:	02
Programmatic ID:	AIR NY0000002620500246
Facility Registry ID:	110001603453
Air Operating Status Code:	OPR
Default Air Classification Code:	MAJ
Air Program:	Stratospheric Ozone Protection
Activity Date:	2016-08-31 00:00:00
Activity Status Date:	2016-09-09 07:16:59

NYU CENTRAL PLANT (Continued) **1001493678**

Activity Group: Compliance Monitoring
Activity Type: Inspection/Evaluation
Activity Status: Active

Air Program: State Implementation Plan for National Primary and Secondary Ambient Air Quality Standards
Activity Date: 2016-08-31 00:00:00
Activity Status Date: 2016-09-09 07:16:59
Activity Group: Compliance Monitoring
Activity Type: Inspection/Evaluation
Activity Status: Active

Air Program: Prevention of Accidental Release/General Duty Clause
Activity Date: 2016-08-31 00:00:00
Activity Status Date: 2016-09-09 07:16:59
Activity Group: Compliance Monitoring
Activity Type: Inspection/Evaluation
Activity Status: Active

Air Program: Title V Permits
Activity Date: 2016-08-31 00:00:00
Activity Status Date: 2016-09-09 07:16:59
Activity Group: Compliance Monitoring
Activity Type: Inspection/Evaluation
Activity Status: Active

Air Program: New Source Performance Standards
Activity Date: 2016-08-31 00:00:00
Activity Status Date: 2016-09-09 07:16:59
Activity Group: Compliance Monitoring
Activity Type: Inspection/Evaluation
Activity Status: Active

Air Program: Operating Permits
Activity Date: 2016-06-28 00:00:00
Activity Status Date: 2016-06-29 07:35:38
Activity Group: Compliance Monitoring
Activity Type: Inspection/Evaluation
Activity Status: Active

Air Program: Title V Permits
Activity Date: 2016-06-15 00:00:00
Activity Status Date: 2016-07-09 11:05:43
Activity Group: Compliance Monitoring
Activity Type: Inspection/Evaluation
Activity Status: Active

Air Program: New Source Performance Standards
Activity Date: 2016-06-15 00:00:00
Activity Status Date: 2016-07-09 11:05:43
Activity Group: Compliance Monitoring
Activity Type: Inspection/Evaluation
Activity Status: Active

Air Program: Prevention of Accidental Release/General Duty Clause
Activity Date: 2016-06-15 00:00:00
Activity Status Date: 2016-07-09 11:05:43
Activity Group: Compliance Monitoring

NYU CENTRAL PLANT (Continued) **1001493678**

Activity Type: Inspection/Evaluation
Activity Status: Active

Air Program: State Implementation Plan for National Primary and Secondary Ambient Air Quality Standards
Activity Date: 2016-06-15 00:00:00
Activity Status Date: 2016-07-09 11:05:43
Activity Group: Compliance Monitoring
Activity Type: Inspection/Evaluation
Activity Status: Active

Air Program: Stratospheric Ozone Protection
Activity Date: 2016-06-15 00:00:00
Activity Status Date: 2016-07-09 11:05:43
Activity Group: Compliance Monitoring
Activity Type: Inspection/Evaluation
Activity Status: Active

Air Program: New Source Performance Standards
Activity Date: 2016-05-11 00:00:00
Activity Status Date: 2016-09-09 07:16:59
Activity Group: Compliance Monitoring
Activity Type: Inspection/Evaluation
Activity Status: Active

Air Program: State Implementation Plan for National Primary and Secondary Ambient Air Quality Standards
Activity Date: 2016-05-11 00:00:00
Activity Status Date: 2016-09-09 07:16:59
Activity Group: Compliance Monitoring
Activity Type: Inspection/Evaluation
Activity Status: Active

Air Program: Title V Permits
Activity Date: 2016-05-11 00:00:00
Activity Status Date: 2016-09-09 07:16:59
Activity Group: Compliance Monitoring
Activity Type: Inspection/Evaluation
Activity Status: Active

Air Program: Prevention of Accidental Release/General Duty Clause
Activity Date: 2016-05-11 00:00:00
Activity Status Date: 2016-09-09 07:16:59
Activity Group: Compliance Monitoring
Activity Type: Inspection/Evaluation
Activity Status: Active

Air Program: Stratospheric Ozone Protection
Activity Date: 2016-05-11 00:00:00
Activity Status Date: 2016-09-09 07:16:59
Activity Group: Compliance Monitoring
Activity Type: Inspection/Evaluation
Activity Status: Active

Air Program: Title V Permits
Activity Date: 2016-05-06 00:00:00
Activity Status Date: 2016-07-09 11:05:43
Activity Group: Compliance Monitoring
Activity Type: Inspection/Evaluation

NYU CENTRAL PLANT (Continued) **1001493678**

Activity Status: Active

Air Program: Prevention of Accidental Release/General Duty Clause
Activity Date: 2016-05-06 00:00:00
Activity Status Date: 2016-07-09 11:05:43
Activity Group: Compliance Monitoring
Activity Type: Inspection/Evaluation
Activity Status: Active

Air Program: State Implementation Plan for National Primary and Secondary Ambient Air Quality Standards
Activity Date: 2016-05-06 00:00:00
Activity Status Date: 2016-07-09 11:05:43
Activity Group: Compliance Monitoring
Activity Type: Inspection/Evaluation
Activity Status: Active

Air Program: Stratospheric Ozone Protection
Activity Date: 2016-05-06 00:00:00
Activity Status Date: 2016-07-09 11:05:43
Activity Group: Compliance Monitoring
Activity Type: Inspection/Evaluation
Activity Status: Active

Air Program: New Source Performance Standards
Activity Date: 2016-05-06 00:00:00
Activity Status Date: 2016-07-09 11:05:43
Activity Group: Compliance Monitoring
Activity Type: Inspection/Evaluation
Activity Status: Active

Air Program: Title V Permits
Activity Date: 2016-04-26 00:00:00
Activity Status Date: 2016-06-09 07:01:25
Activity Group: Compliance Monitoring
Activity Type: Inspection/Evaluation
Activity Status: Active

Air Program: Stratospheric Ozone Protection
Activity Date: 2016-04-26 00:00:00
Activity Status Date: 2016-06-09 07:01:25
Activity Group: Compliance Monitoring
Activity Type: Inspection/Evaluation
Activity Status: Active

Air Program: Prevention of Accidental Release/General Duty Clause
Activity Date: 2016-04-26 00:00:00
Activity Status Date: 2016-06-09 07:01:25
Activity Group: Compliance Monitoring
Activity Type: Inspection/Evaluation
Activity Status: Active

Air Program: New Source Performance Standards
Activity Date: 2016-04-26 00:00:00
Activity Status Date: 2016-06-09 07:01:25
Activity Group: Compliance Monitoring
Activity Type: Inspection/Evaluation
Activity Status: Active

NYU CENTRAL PLANT (Continued) **1001493678**

Air Program: State Implementation Plan for National Primary and Secondary Ambient Air Quality Standards
Activity Date: 2016-04-26 00:00:00
Activity Status Date: 2016-06-09 07:01:25
Activity Group: Compliance Monitoring
Activity Type: Inspection/Evaluation
Activity Status: Active

Air Program: State Implementation Plan for National Primary and Secondary Ambient Air Quality Standards
Activity Date: 2016-02-29 00:00:00
Activity Status Date: 2016-06-09 07:01:25
Activity Group: Compliance Monitoring
Activity Type: Inspection/Evaluation
Activity Status: Active

Air Program: Title V Permits
Activity Date: 2016-02-29 00:00:00
Activity Status Date: 2016-06-09 07:01:26
Activity Group: Compliance Monitoring
Activity Type: Inspection/Evaluation
Activity Status: Active

Air Program: Stratospheric Ozone Protection
Activity Date: 2016-02-29 00:00:00
Activity Status Date: 2016-06-09 07:01:26
Activity Group: Compliance Monitoring
Activity Type: Inspection/Evaluation
Activity Status: Active

Air Program: Stratospheric Ozone Protection
Activity Date: 2016-02-29 00:00:00
Activity Status Date: 2016-06-09 07:01:25
Activity Group: Compliance Monitoring
Activity Type: Inspection/Evaluation
Activity Status: Active

Air Program: State Implementation Plan for National Primary and Secondary Ambient Air Quality Standards
Activity Date: 2016-02-29 00:00:00
Activity Status Date: 2016-06-09 07:01:26
Activity Group: Compliance Monitoring
Activity Type: Inspection/Evaluation
Activity Status: Active

Air Program: Prevention of Accidental Release/General Duty Clause
Activity Date: 2016-02-29 00:00:00
Activity Status Date: 2016-06-09 07:01:25
Activity Group: Compliance Monitoring
Activity Type: Inspection/Evaluation
Activity Status: Active

Air Program: New Source Performance Standards
Activity Date: 2016-02-29 00:00:00
Activity Status Date: 2016-06-09 07:01:25
Activity Group: Compliance Monitoring
Activity Type: Inspection/Evaluation
Activity Status: Active

Air Program: New Source Performance Standards

NYU CENTRAL PLANT (Continued) **1001493678**

Activity Date: 2016-02-29 00:00:00
Activity Status Date: 2016-06-09 07:01:26
Activity Group: Compliance Monitoring
Activity Type: Inspection/Evaluation
Activity Status: Active

Air Program: Prevention of Accidental Release/General Duty Clause
Activity Date: 2016-02-29 00:00:00
Activity Status Date: 2016-06-09 07:01:26
Activity Group: Compliance Monitoring
Activity Type: Inspection/Evaluation
Activity Status: Active

Air Program: Title V Permits
Activity Date: 2016-02-29 00:00:00
Activity Status Date: 2016-06-09 07:01:25
Activity Group: Compliance Monitoring
Activity Type: Inspection/Evaluation
Activity Status: Active

Air Program: Prevention of Accidental Release/General Duty Clause
Activity Date: 2016-01-29 00:00:00
Activity Status Date: 2016-06-09 07:02:20
Activity Group: Compliance Monitoring
Activity Type: Inspection/Evaluation
Activity Status: Active

Air Program: Prevention of Accidental Release/General Duty Clause
Activity Date: 2016-01-29 00:00:00
Activity Status Date: 2016-06-09 07:01:25
Activity Group: Compliance Monitoring
Activity Type: Inspection/Evaluation
Activity Status: Active

Air Program: New Source Performance Standards
Activity Date: 2016-01-29 00:00:00
Activity Status Date: 2016-06-09 07:02:20
Activity Group: Compliance Monitoring
Activity Type: Inspection/Evaluation
Activity Status: Active

Air Program: New Source Performance Standards
Activity Date: 2016-01-29 00:00:00
Activity Status Date: 2016-06-09 07:01:25
Activity Group: Compliance Monitoring
Activity Type: Inspection/Evaluation
Activity Status: Active

Air Program: State Implementation Plan for National Primary and Secondary Ambient Air Quality Standards
Activity Date: 2016-01-29 00:00:00
Activity Status Date: 2016-06-09 07:02:20
Activity Group: Compliance Monitoring
Activity Type: Inspection/Evaluation
Activity Status: Active

Air Program: State Implementation Plan for National Primary and Secondary Ambient Air Quality Standards
Activity Date: 2016-01-29 00:00:00

NYU CENTRAL PLANT (Continued) **1001493678**

Activity Status Date: 2016-06-09 07:01:25
Activity Group: Compliance Monitoring
Activity Type: Inspection/Evaluation
Activity Status: Active

Air Program: Stratospheric Ozone Protection
Activity Date: 2016-01-29 00:00:00
Activity Status Date: 2016-06-09 07:02:20
Activity Group: Compliance Monitoring
Activity Type: Inspection/Evaluation
Activity Status: Active

Air Program: Stratospheric Ozone Protection
Activity Date: 2016-01-29 00:00:00
Activity Status Date: 2016-06-09 07:01:25
Activity Group: Compliance Monitoring
Activity Type: Inspection/Evaluation
Activity Status: Active

Air Program: Title V Permits
Activity Date: 2016-01-29 00:00:00
Activity Status Date: 2016-06-09 07:01:25
Activity Group: Compliance Monitoring
Activity Type: Inspection/Evaluation
Activity Status: Active

Air Program: Title V Permits
Activity Date: 2016-01-29 00:00:00
Activity Status Date: 2016-06-09 07:02:20
Activity Group: Compliance Monitoring
Activity Type: Inspection/Evaluation
Activity Status: Active

Air Program: New Source Performance Standards
Activity Date: 2015-10-21 00:00:00
Activity Status Date: 2016-05-02 13:21:47
Activity Group: Compliance Monitoring
Activity Type: Inspection/Evaluation
Activity Status: Active

Air Program: Title V Permits
Activity Date: 2015-10-21 00:00:00
Activity Status Date: 2016-05-02 13:21:47
Activity Group: Compliance Monitoring
Activity Type: Inspection/Evaluation
Activity Status: Active

Air Program: Stratospheric Ozone Protection
Activity Date: 2015-10-21 00:00:00
Activity Status Date: 2016-05-02 13:21:47
Activity Group: Compliance Monitoring
Activity Type: Inspection/Evaluation
Activity Status: Active

Air Program: Prevention of Accidental Release/General Duty Clause
Activity Date: 2015-10-21 00:00:00
Activity Status Date: 2016-05-02 13:21:47

NYU CENTRAL PLANT (Continued) **1001493678**

Activity Group: Compliance Monitoring
Activity Type: Inspection/Evaluation
Activity Status: Active

Air Program: State Implementation Plan for National Primary and Secondary Ambient Air Quality Standards
Activity Date: 2015-10-21 00:00:00
Activity Status Date: 2016-05-02 13:21:47
Activity Group: Compliance Monitoring
Activity Type: Inspection/Evaluation
Activity Status: Active

Air Program: State Implementation Plan for National Primary and Secondary Ambient Air Quality Standards
Activity Date: 2015-10-16 00:00:00
Activity Status Date: 2016-05-02 13:21:47
Activity Group: Compliance Monitoring
Activity Type: Inspection/Evaluation
Activity Status: Active

Air Program: Title V Permits
Activity Date: 2015-10-16 00:00:00
Activity Status Date: 2016-05-02 13:21:47
Activity Group: Compliance Monitoring
Activity Type: Inspection/Evaluation
Activity Status: Active

Air Program: Prevention of Accidental Release/General Duty Clause
Activity Date: 2015-10-16 00:00:00
Activity Status Date: 2016-05-02 13:21:47
Activity Group: Compliance Monitoring
Activity Type: Inspection/Evaluation
Activity Status: Active

Air Program: New Source Performance Standards
Activity Date: 2015-10-16 00:00:00
Activity Status Date: 2016-05-02 13:21:47
Activity Group: Compliance Monitoring
Activity Type: Inspection/Evaluation
Activity Status: Active

Air Program: Stratospheric Ozone Protection
Activity Date: 2015-10-16 00:00:00
Activity Status Date: 2016-05-02 13:21:47
Activity Group: Compliance Monitoring
Activity Type: Inspection/Evaluation
Activity Status: Active

Air Program: Prevention of Accidental Release/General Duty Clause
Activity Date: 2015-07-27 00:00:00
Activity Status Date: 2016-05-02 13:21:47
Activity Group: Compliance Monitoring
Activity Type: Inspection/Evaluation
Activity Status: Active

Air Program: Stratospheric Ozone Protection
Activity Date: 2015-07-27 00:00:00
Activity Status Date: 2016-05-02 13:21:47
Activity Group: Compliance Monitoring

NYU CENTRAL PLANT (Continued) **1001493678**

Activity Type: Inspection/Evaluation
Activity Status: Active

Air Program: State Implementation Plan for National Primary and Secondary Ambient Air Quality Standards
Activity Date: 2015-07-27 00:00:00
Activity Status Date: 2016-05-02 13:21:47
Activity Group: Compliance Monitoring
Activity Type: Inspection/Evaluation
Activity Status: Active

Air Program: Title V Permits
Activity Date: 2015-07-27 00:00:00
Activity Status Date: 2016-05-02 13:21:47
Activity Group: Compliance Monitoring
Activity Type: Inspection/Evaluation
Activity Status: Active

Air Program: New Source Performance Standards
Activity Date: 2015-07-27 00:00:00
Activity Status Date: 2016-05-02 13:21:47
Activity Group: Compliance Monitoring
Activity Type: Inspection/Evaluation
Activity Status: Active

Air Program: Stratospheric Ozone Protection
Activity Date: 2015-05-07 00:00:00
Activity Status Date: 2016-05-02 13:21:46
Activity Group: Compliance Monitoring
Activity Type: Inspection/Evaluation
Activity Status: Active

Air Program: Title V Permits
Activity Date: 2015-05-07 00:00:00
Activity Status Date: 2016-05-02 13:21:46
Activity Group: Compliance Monitoring
Activity Type: Inspection/Evaluation
Activity Status: Active

Air Program: State Implementation Plan for National Primary and Secondary Ambient Air Quality Standards
Activity Date: 2015-05-07 00:00:00
Activity Status Date: 2016-05-02 13:21:46
Activity Group: Compliance Monitoring
Activity Type: Inspection/Evaluation
Activity Status: Active

Air Program: Prevention of Accidental Release/General Duty Clause
Activity Date: 2015-05-07 00:00:00
Activity Status Date: 2016-05-02 13:21:46
Activity Group: Compliance Monitoring
Activity Type: Inspection/Evaluation
Activity Status: Active

Air Program: New Source Performance Standards
Activity Date: 2015-05-07 00:00:00
Activity Status Date: 2016-05-02 13:21:46
Activity Group: Compliance Monitoring
Activity Type: Inspection/Evaluation

NYU CENTRAL PLANT (Continued) **1001493678**

Activity Status: Active

Air Program: Stratospheric Ozone Protection
Activity Date: 2015-01-23 00:00:00
Activity Status Date: 2016-05-02 14:07:42
Activity Group: Compliance Monitoring
Activity Type: Inspection/Evaluation
Activity Status: Active

Air Program: State Implementation Plan for National Primary and Secondary Ambient Air Quality Standards
Activity Date: 2015-01-23 00:00:00
Activity Status Date: 2016-05-02 14:07:42
Activity Group: Compliance Monitoring
Activity Type: Inspection/Evaluation
Activity Status: Active

Air Program: New Source Performance Standards
Activity Date: 2015-01-23 00:00:00
Activity Status Date: 2016-05-02 13:21:47
Activity Group: Compliance Monitoring
Activity Type: Inspection/Evaluation
Activity Status: Active

Air Program: New Source Performance Standards
Activity Date: 2015-01-23 00:00:00
Activity Status Date: 2016-05-02 14:07:42
Activity Group: Compliance Monitoring
Activity Type: Inspection/Evaluation
Activity Status: Active

Air Program: Title V Permits
Activity Date: 2015-01-23 00:00:00
Activity Status Date: 2016-05-02 13:21:47
Activity Group: Compliance Monitoring
Activity Type: Inspection/Evaluation
Activity Status: Active

Air Program: Stratospheric Ozone Protection
Activity Date: 2015-01-23 00:00:00
Activity Status Date: 2016-05-02 13:21:47
Activity Group: Compliance Monitoring
Activity Type: Inspection/Evaluation
Activity Status: Active

Air Program: Stratospheric Ozone Protection
Activity Date: 2015-01-23 00:00:00
Activity Status Date: 2016-05-02 13:21:46
Activity Group: Compliance Monitoring
Activity Type: Inspection/Evaluation
Activity Status: Active

Air Program: Title V Permits
Activity Date: 2015-01-23 00:00:00
Activity Status Date: 2016-05-02 14:07:42
Activity Group: Compliance Monitoring
Activity Type: Inspection/Evaluation
Activity Status: Active

NYU CENTRAL PLANT (Continued) **1001493678**

Air Program: Prevention of Accidental Release/General Duty Clause
Activity Date: 2015-01-23 00:00:00
Activity Status Date: 2016-05-02 13:21:46
Activity Group: Compliance Monitoring
Activity Type: Inspection/Evaluation
Activity Status: Active

Air Program: Prevention of Accidental Release/General Duty Clause
Activity Date: 2015-01-23 00:00:00
Activity Status Date: 2016-05-02 13:21:47
Activity Group: Compliance Monitoring
Activity Type: Inspection/Evaluation
Activity Status: Active

Air Program: Prevention of Accidental Release/General Duty Clause
Activity Date: 2015-01-23 00:00:00
Activity Status Date: 2016-05-02 14:07:42
Activity Group: Compliance Monitoring
Activity Type: Inspection/Evaluation
Activity Status: Active

Air Program: Title V Permits
Activity Date: 2015-01-23 00:00:00
Activity Status Date: 2016-05-02 13:21:46
Activity Group: Compliance Monitoring
Activity Type: Inspection/Evaluation
Activity Status: Active

Air Program: State Implementation Plan for National Primary and Secondary Ambient Air Quality Standards
Activity Date: 2015-01-23 00:00:00
Activity Status Date: 2016-05-02 13:21:46
Activity Group: Compliance Monitoring
Activity Type: Inspection/Evaluation
Activity Status: Active

Air Program: State Implementation Plan for National Primary and Secondary Ambient Air Quality Standards
Activity Date: 2015-01-23 00:00:00
Activity Status Date: 2016-05-02 13:21:47
Activity Group: Compliance Monitoring
Activity Type: Inspection/Evaluation
Activity Status: Active

Air Program: New Source Performance Standards
Activity Date: 2015-01-23 00:00:00
Activity Status Date: 2016-05-02 13:21:46
Activity Group: Compliance Monitoring
Activity Type: Inspection/Evaluation
Activity Status: Active

Air Program: Stratospheric Ozone Protection
Activity Date: 2014-10-30 00:00:00
Activity Status Date: 2016-05-02 13:21:46
Activity Group: Compliance Monitoring
Activity Type: Inspection/Evaluation
Activity Status: Active

Air Program: New Source Performance Standards

NYU CENTRAL PLANT (Continued) **1001493678**

Activity Date: 2014-10-30 00:00:00
Activity Status Date: 2016-05-02 13:21:46
Activity Group: Compliance Monitoring
Activity Type: Inspection/Evaluation
Activity Status: Active

Air Program: Title V Permits
Activity Date: 2014-10-30 00:00:00
Activity Status Date: 2016-05-02 13:21:46
Activity Group: Compliance Monitoring
Activity Type: Inspection/Evaluation
Activity Status: Active

Air Program: State Implementation Plan for National Primary and Secondary Ambient Air Quality Standards
Activity Date: 2014-10-30 00:00:00
Activity Status Date: 2016-05-02 13:21:46
Activity Group: Compliance Monitoring
Activity Type: Inspection/Evaluation
Activity Status: Active

Air Program: Prevention of Accidental Release/General Duty Clause
Activity Date: 2014-10-30 00:00:00
Activity Status Date: 2016-05-02 13:21:46
Activity Group: Compliance Monitoring
Activity Type: Inspection/Evaluation
Activity Status: Active

Air Program: Prevention of Accidental Release/General Duty Clause
Activity Date: 2014-07-24 00:00:00
Activity Status Date: 2016-05-02 13:21:46
Activity Group: Compliance Monitoring
Activity Type: Inspection/Evaluation
Activity Status: Active

Air Program: New Source Performance Standards
Activity Date: 2014-07-24 00:00:00
Activity Status Date: 2016-05-02 13:21:46
Activity Group: Compliance Monitoring
Activity Type: Inspection/Evaluation
Activity Status: Active

Air Program: Stratospheric Ozone Protection
Activity Date: 2014-07-24 00:00:00
Activity Status Date: 2016-05-02 13:21:46
Activity Group: Compliance Monitoring
Activity Type: Inspection/Evaluation
Activity Status: Active

Air Program: Title V Permits
Activity Date: 2014-07-24 00:00:00
Activity Status Date: 2016-05-02 13:21:46
Activity Group: Compliance Monitoring
Activity Type: Inspection/Evaluation
Activity Status: Active

Air Program: State Implementation Plan for National Primary and Secondary Ambient Air Quality Standards
Activity Date: 2014-07-24 00:00:00

NYU CENTRAL PLANT (Continued) **1001493678**

Activity Status Date: 2016-05-02 13:21:46
Activity Group: Compliance Monitoring
Activity Type: Inspection/Evaluation
Activity Status: Active

Air Program: Stratospheric Ozone Protection
Activity Date: 2014-07-08 00:00:00
Activity Status Date: Not reported
Activity Group: Compliance Monitoring
Activity Type: Inspection/Evaluation
Activity Status: Not reported

Air Program: Title V Permits
Activity Date: 2014-07-08 00:00:00
Activity Status Date: Not reported
Activity Group: Compliance Monitoring
Activity Type: Inspection/Evaluation
Activity Status: Not reported

Air Program: State Implementation Plan for National Primary and Secondary Ambient Air Quality Standards
Activity Date: 2014-07-08 00:00:00
Activity Status Date: Not reported
Activity Group: Compliance Monitoring
Activity Type: Inspection/Evaluation
Activity Status: Not reported

Air Program: Prevention of Accidental Release/General Duty Clause
Activity Date: 2014-07-08 00:00:00
Activity Status Date: Not reported
Activity Group: Compliance Monitoring
Activity Type: Inspection/Evaluation
Activity Status: Not reported

Air Program: New Source Performance Standards
Activity Date: 2014-07-08 00:00:00
Activity Status Date: Not reported
Activity Group: Compliance Monitoring
Activity Type: Inspection/Evaluation
Activity Status: Not reported

Air Program: Stratospheric Ozone Protection
Activity Date: 2014-05-09 00:00:00
Activity Status Date: Not reported
Activity Group: Compliance Monitoring
Activity Type: Inspection/Evaluation
Activity Status: Not reported

Air Program: Prevention of Accidental Release/General Duty Clause
Activity Date: 2014-05-09 00:00:00
Activity Status Date: Not reported
Activity Group: Compliance Monitoring
Activity Type: Inspection/Evaluation
Activity Status: Not reported

Air Program: State Implementation Plan for National Primary and Secondary Ambient Air Quality Standards
Activity Date: 2014-05-09 00:00:00
Activity Status Date: Not reported

NYU CENTRAL PLANT (Continued) **1001493678**

Activity Group: Compliance Monitoring
Activity Type: Inspection/Evaluation
Activity Status: Not reported

Air Program: New Source Performance Standards
Activity Date: 2014-05-09 00:00:00
Activity Status Date: Not reported
Activity Group: Compliance Monitoring
Activity Type: Inspection/Evaluation
Activity Status: Not reported

Air Program: Title V Permits
Activity Date: 2014-05-09 00:00:00
Activity Status Date: Not reported
Activity Group: Compliance Monitoring
Activity Type: Inspection/Evaluation
Activity Status: Not reported

Air Program: New Source Performance Standards
Activity Date: 2014-04-29 00:00:00
Activity Status Date: Not reported
Activity Group: Compliance Monitoring
Activity Type: Inspection/Evaluation
Activity Status: Not reported

Air Program: Prevention of Accidental Release/General Duty Clause
Activity Date: 2014-04-29 00:00:00
Activity Status Date: Not reported
Activity Group: Compliance Monitoring
Activity Type: Inspection/Evaluation
Activity Status: Not reported

Air Program: State Implementation Plan for National Primary and Secondary Ambient Air Quality Standards
Activity Date: 2014-04-29 00:00:00
Activity Status Date: Not reported
Activity Group: Compliance Monitoring
Activity Type: Inspection/Evaluation
Activity Status: Not reported

Air Program: Title V Permits
Activity Date: 2014-04-29 00:00:00
Activity Status Date: Not reported
Activity Group: Compliance Monitoring
Activity Type: Inspection/Evaluation
Activity Status: Not reported

Air Program: Stratospheric Ozone Protection
Activity Date: 2014-04-29 00:00:00
Activity Status Date: Not reported
Activity Group: Compliance Monitoring
Activity Type: Inspection/Evaluation
Activity Status: Not reported

Air Program: Stratospheric Ozone Protection
Activity Date: 2014-04-21 00:00:00
Activity Status Date: Not reported
Activity Group: Compliance Monitoring

NYU CENTRAL PLANT (Continued) **1001493678**

Activity Type: Inspection/Evaluation
Activity Status: Not reported

Air Program: State Implementation Plan for National Primary and Secondary Ambient Air Quality Standards
Activity Date: 2014-04-21 00:00:00
Activity Status Date: Not reported
Activity Group: Compliance Monitoring
Activity Type: Inspection/Evaluation
Activity Status: Not reported

Air Program: Title V Permits
Activity Date: 2014-04-21 00:00:00
Activity Status Date: Not reported
Activity Group: Compliance Monitoring
Activity Type: Inspection/Evaluation
Activity Status: Not reported

Air Program: New Source Performance Standards
Activity Date: 2014-04-21 00:00:00
Activity Status Date: Not reported
Activity Group: Compliance Monitoring
Activity Type: Inspection/Evaluation
Activity Status: Not reported

Air Program: Prevention of Accidental Release/General Duty Clause
Activity Date: 2014-04-21 00:00:00
Activity Status Date: Not reported
Activity Group: Compliance Monitoring
Activity Type: Inspection/Evaluation
Activity Status: Not reported

Air Program: State Implementation Plan for National Primary and Secondary Ambient Air Quality Standards
Activity Date: 2014-01-29 00:00:00
Activity Status Date: Not reported
Activity Group: Compliance Monitoring
Activity Type: Inspection/Evaluation
Activity Status: Not reported

Air Program: New Source Performance Standards
Activity Date: 2014-01-29 00:00:00
Activity Status Date: Not reported
Activity Group: Compliance Monitoring
Activity Type: Inspection/Evaluation
Activity Status: Not reported

Air Program: Stratospheric Ozone Protection
Activity Date: 2014-01-29 00:00:00
Activity Status Date: Not reported
Activity Group: Compliance Monitoring
Activity Type: Inspection/Evaluation
Activity Status: Not reported

Air Program: Title V Permits
Activity Date: 2014-01-29 00:00:00
Activity Status Date: Not reported
Activity Group: Compliance Monitoring
Activity Type: Inspection/Evaluation

NYU CENTRAL PLANT (Continued) **1001493678**

Activity Status: Not reported

Air Program: Prevention of Accidental Release/General Duty Clause
Activity Date: 2014-01-29 00:00:00
Activity Status Date: Not reported
Activity Group: Compliance Monitoring
Activity Type: Inspection/Evaluation
Activity Status: Not reported

Air Program: Prevention of Accidental Release/General Duty Clause
Activity Date: 2013-10-31 00:00:00
Activity Status Date: Not reported
Activity Group: Compliance Monitoring
Activity Type: Inspection/Evaluation
Activity Status: Not reported

Air Program: Title V Permits
Activity Date: 2013-10-31 00:00:00
Activity Status Date: Not reported
Activity Group: Compliance Monitoring
Activity Type: Inspection/Evaluation
Activity Status: Not reported

Air Program: State Implementation Plan for National Primary and Secondary Ambient Air Quality Standards
Activity Date: 2013-10-31 00:00:00
Activity Status Date: Not reported
Activity Group: Compliance Monitoring
Activity Type: Inspection/Evaluation
Activity Status: Not reported

Air Program: New Source Performance Standards
Activity Date: 2013-10-31 00:00:00
Activity Status Date: Not reported
Activity Group: Compliance Monitoring
Activity Type: Inspection/Evaluation
Activity Status: Not reported

Air Program: Stratospheric Ozone Protection
Activity Date: 2013-10-31 00:00:00
Activity Status Date: Not reported
Activity Group: Compliance Monitoring
Activity Type: Inspection/Evaluation
Activity Status: Not reported

Air Program: Stratospheric Ozone Protection
Activity Date: 2013-10-22 00:00:00
Activity Status Date: Not reported
Activity Group: Compliance Monitoring
Activity Type: Inspection/Evaluation
Activity Status: Not reported

Air Program: Title V Permits
Activity Date: 2013-10-22 00:00:00
Activity Status Date: Not reported
Activity Group: Compliance Monitoring
Activity Type: Inspection/Evaluation
Activity Status: Not reported

NYU CENTRAL PLANT (Continued) **1001493678**

Air Program: New Source Performance Standards
Activity Date: 2013-10-22 00:00:00
Activity Status Date: Not reported
Activity Group: Compliance Monitoring
Activity Type: Inspection/Evaluation
Activity Status: Not reported

Air Program: Prevention of Accidental Release/General Duty Clause
Activity Date: 2013-10-22 00:00:00
Activity Status Date: Not reported
Activity Group: Compliance Monitoring
Activity Type: Inspection/Evaluation
Activity Status: Not reported

Air Program: State Implementation Plan for National Primary and Secondary Ambient Air Quality Standards
Activity Date: 2013-10-22 00:00:00
Activity Status Date: Not reported
Activity Group: Compliance Monitoring
Activity Type: Inspection/Evaluation
Activity Status: Not reported

Air Program: New Source Performance Standards
Activity Date: 2013-07-29 00:00:00
Activity Status Date: Not reported
Activity Group: Compliance Monitoring
Activity Type: Inspection/Evaluation
Activity Status: Not reported

Air Program: State Implementation Plan for National Primary and Secondary Ambient Air Quality Standards
Activity Date: 2013-07-29 00:00:00
Activity Status Date: Not reported
Activity Group: Compliance Monitoring
Activity Type: Inspection/Evaluation
Activity Status: Not reported

Air Program: Stratospheric Ozone Protection
Activity Date: 2013-07-29 00:00:00
Activity Status Date: Not reported
Activity Group: Compliance Monitoring
Activity Type: Inspection/Evaluation
Activity Status: Not reported

Air Program: Title V Permits
Activity Date: 2013-07-29 00:00:00
Activity Status Date: Not reported
Activity Group: Compliance Monitoring
Activity Type: Inspection/Evaluation
Activity Status: Not reported

Air Program: Prevention of Accidental Release/General Duty Clause
Activity Date: 2013-07-29 00:00:00
Activity Status Date: Not reported
Activity Group: Compliance Monitoring
Activity Type: Inspection/Evaluation
Activity Status: Not reported

Air Program: State Implementation Plan for National Primary and Secondary Ambient Air Quality Standards

NYU CENTRAL PLANT (Continued) **1001493678**

Activity Date: 2013-07-17 00:00:00
Activity Status Date: Not reported
Activity Group: Compliance Monitoring
Activity Type: Inspection/Evaluation
Activity Status: Not reported

Air Program: Title V Permits
Activity Date: 2013-07-17 00:00:00
Activity Status Date: Not reported
Activity Group: Compliance Monitoring
Activity Type: Inspection/Evaluation
Activity Status: Not reported

Air Program: Stratospheric Ozone Protection
Activity Date: 2013-07-17 00:00:00
Activity Status Date: Not reported
Activity Group: Compliance Monitoring
Activity Type: Inspection/Evaluation
Activity Status: Not reported

Air Program: New Source Performance Standards
Activity Date: 2013-07-17 00:00:00
Activity Status Date: Not reported
Activity Group: Compliance Monitoring
Activity Type: Inspection/Evaluation
Activity Status: Not reported

Air Program: Prevention of Accidental Release/General Duty Clause
Activity Date: 2013-07-17 00:00:00
Activity Status Date: Not reported
Activity Group: Compliance Monitoring
Activity Type: Inspection/Evaluation
Activity Status: Not reported

Air Program: Title V Permits
Activity Date: 2013-05-03 00:00:00
Activity Status Date: Not reported
Activity Group: Compliance Monitoring
Activity Type: Inspection/Evaluation
Activity Status: Not reported

Air Program: New Source Performance Standards
Activity Date: 2013-05-03 00:00:00
Activity Status Date: Not reported
Activity Group: Compliance Monitoring
Activity Type: Inspection/Evaluation
Activity Status: Not reported

Air Program: State Implementation Plan for National Primary and Secondary Ambient Air Quality Standards
Activity Date: 2013-05-03 00:00:00
Activity Status Date: Not reported
Activity Group: Compliance Monitoring
Activity Type: Inspection/Evaluation
Activity Status: Not reported

Air Program: Prevention of Accidental Release/General Duty Clause
Activity Date: 2013-05-03 00:00:00

NYU CENTRAL PLANT (Continued) **1001493678**

Activity Status Date: Not reported
Activity Group: Compliance Monitoring
Activity Type: Inspection/Evaluation
Activity Status: Not reported

Air Program: Stratospheric Ozone Protection
Activity Date: 2013-05-03 00:00:00
Activity Status Date: Not reported
Activity Group: Compliance Monitoring
Activity Type: Inspection/Evaluation
Activity Status: Not reported

Air Program: State Implementation Plan for National Primary and Secondary Ambient Air Quality Standards
Activity Date: 2013-04-26 00:00:00
Activity Status Date: Not reported
Activity Group: Compliance Monitoring
Activity Type: Inspection/Evaluation
Activity Status: Not reported

Air Program: Title V Permits
Activity Date: 2013-04-26 00:00:00
Activity Status Date: Not reported
Activity Group: Compliance Monitoring
Activity Type: Inspection/Evaluation
Activity Status: Not reported

Air Program: Prevention of Accidental Release/General Duty Clause
Activity Date: 2013-04-26 00:00:00
Activity Status Date: Not reported
Activity Group: Compliance Monitoring
Activity Type: Inspection/Evaluation
Activity Status: Not reported

Air Program: Stratospheric Ozone Protection
Activity Date: 2013-04-26 00:00:00
Activity Status Date: Not reported
Activity Group: Compliance Monitoring
Activity Type: Inspection/Evaluation
Activity Status: Not reported

Air Program: New Source Performance Standards
Activity Date: 2013-04-26 00:00:00
Activity Status Date: Not reported
Activity Group: Compliance Monitoring
Activity Type: Inspection/Evaluation
Activity Status: Not reported

Air Program: State Implementation Plan for National Primary and Secondary Ambient Air Quality Standards
Activity Date: 2013-01-17 00:00:00
Activity Status Date: Not reported
Activity Group: Compliance Monitoring
Activity Type: Inspection/Evaluation
Activity Status: Not reported

Air Program: Title V Permits
Activity Date: 2013-01-17 00:00:00
Activity Status Date: Not reported

NYU CENTRAL PLANT (Continued) **1001493678**

Activity Group: Compliance Monitoring
Activity Type: Inspection/Evaluation
Activity Status: Not reported

Air Program: Stratospheric Ozone Protection
Activity Date: 2013-01-17 00:00:00
Activity Status Date: Not reported
Activity Group: Compliance Monitoring
Activity Type: Inspection/Evaluation
Activity Status: Not reported

Air Program: Prevention of Accidental Release/General Duty Clause
Activity Date: 2013-01-17 00:00:00
Activity Status Date: Not reported
Activity Group: Compliance Monitoring
Activity Type: Inspection/Evaluation
Activity Status: Not reported

Air Program: New Source Performance Standards
Activity Date: 2013-01-17 00:00:00
Activity Status Date: Not reported
Activity Group: Compliance Monitoring
Activity Type: Inspection/Evaluation
Activity Status: Not reported

Air Program: Prevention of Accidental Release/General Duty Clause
Activity Date: 2012-10-23 00:00:00
Activity Status Date: Not reported
Activity Group: Compliance Monitoring
Activity Type: Inspection/Evaluation
Activity Status: Not reported

Air Program: Stratospheric Ozone Protection
Activity Date: 2012-10-23 00:00:00
Activity Status Date: Not reported
Activity Group: Compliance Monitoring
Activity Type: Inspection/Evaluation
Activity Status: Not reported

Air Program: New Source Performance Standards
Activity Date: 2012-10-23 00:00:00
Activity Status Date: Not reported
Activity Group: Compliance Monitoring
Activity Type: Inspection/Evaluation
Activity Status: Not reported

Air Program: State Implementation Plan for National Primary and Secondary Ambient Air Quality Standards
Activity Date: 2012-10-23 00:00:00
Activity Status Date: Not reported
Activity Group: Compliance Monitoring
Activity Type: Inspection/Evaluation
Activity Status: Not reported

Air Program: Title V Permits
Activity Date: 2012-10-23 00:00:00
Activity Status Date: Not reported
Activity Group: Compliance Monitoring

NYU CENTRAL PLANT (Continued) **1001493678**

Activity Type: Inspection/Evaluation
Activity Status: Not reported

Air Program: Title V Permits
Activity Date: 2012-09-13 00:00:00
Activity Status Date: Not reported
Activity Group: Compliance Monitoring
Activity Type: Inspection/Evaluation
Activity Status: Not reported

Air Program: Stratospheric Ozone Protection
Activity Date: 2012-09-13 00:00:00
Activity Status Date: Not reported
Activity Group: Compliance Monitoring
Activity Type: Inspection/Evaluation
Activity Status: Not reported

Air Program: New Source Performance Standards
Activity Date: 2012-09-13 00:00:00
Activity Status Date: Not reported
Activity Group: Compliance Monitoring
Activity Type: Inspection/Evaluation
Activity Status: Not reported

Air Program: Prevention of Accidental Release/General Duty Clause
Activity Date: 2012-09-13 00:00:00
Activity Status Date: Not reported
Activity Group: Compliance Monitoring
Activity Type: Inspection/Evaluation
Activity Status: Not reported

Air Program: State Implementation Plan for National Primary and Secondary Ambient Air Quality Standards
Activity Date: 2012-09-13 00:00:00
Activity Status Date: Not reported
Activity Group: Compliance Monitoring
Activity Type: Inspection/Evaluation
Activity Status: Not reported

Air Program: Stratospheric Ozone Protection
Activity Date: 2012-09-07 00:00:00
Activity Status Date: Not reported
Activity Group: Compliance Monitoring
Activity Type: Inspection/Evaluation
Activity Status: Not reported

Air Program: Title V Permits
Activity Date: 2012-09-07 00:00:00
Activity Status Date: Not reported
Activity Group: Compliance Monitoring
Activity Type: Inspection/Evaluation
Activity Status: Not reported

Air Program: State Implementation Plan for National Primary and Secondary Ambient Air Quality Standards
Activity Date: 2012-09-07 00:00:00
Activity Status Date: Not reported
Activity Group: Compliance Monitoring
Activity Type: Inspection/Evaluation

NYU CENTRAL PLANT (Continued) **1001493678**

Activity Status: Not reported

Air Program: New Source Performance Standards
Activity Date: 2012-09-07 00:00:00
Activity Status Date: Not reported
Activity Group: Compliance Monitoring
Activity Type: Inspection/Evaluation
Activity Status: Not reported

Air Program: Prevention of Accidental Release/General Duty Clause
Activity Date: 2012-09-07 00:00:00
Activity Status Date: Not reported
Activity Group: Compliance Monitoring
Activity Type: Inspection/Evaluation
Activity Status: Not reported

Air Program: Stratospheric Ozone Protection
Activity Date: 2012-07-30 00:00:00
Activity Status Date: Not reported
Activity Group: Compliance Monitoring
Activity Type: Inspection/Evaluation
Activity Status: Not reported

Air Program: New Source Performance Standards
Activity Date: 2012-07-30 00:00:00
Activity Status Date: Not reported
Activity Group: Compliance Monitoring
Activity Type: Inspection/Evaluation
Activity Status: Not reported

Air Program: Title V Permits
Activity Date: 2012-07-30 00:00:00
Activity Status Date: Not reported
Activity Group: Compliance Monitoring
Activity Type: Inspection/Evaluation
Activity Status: Not reported

Air Program: State Implementation Plan for National Primary and Secondary Ambient Air Quality Standards
Activity Date: 2012-07-30 00:00:00
Activity Status Date: Not reported
Activity Group: Compliance Monitoring
Activity Type: Inspection/Evaluation
Activity Status: Not reported

Air Program: Prevention of Accidental Release/General Duty Clause
Activity Date: 2012-07-30 00:00:00
Activity Status Date: Not reported
Activity Group: Compliance Monitoring
Activity Type: Inspection/Evaluation
Activity Status: Not reported

Air Program: Title V Permits
Activity Date: 2012-07-18 00:00:00
Activity Status Date: Not reported
Activity Group: Compliance Monitoring
Activity Type: Inspection/Evaluation
Activity Status: Not reported

NYU CENTRAL PLANT (Continued) **1001493678**

Air Program: New Source Performance Standards
Activity Date: 2012-07-18 00:00:00
Activity Status Date: Not reported
Activity Group: Compliance Monitoring
Activity Type: Inspection/Evaluation
Activity Status: Not reported

Air Program: State Implementation Plan for National Primary and Secondary Ambient Air Quality Standards
Activity Date: 2012-07-18 00:00:00
Activity Status Date: Not reported
Activity Group: Compliance Monitoring
Activity Type: Inspection/Evaluation
Activity Status: Not reported

Air Program: Stratospheric Ozone Protection
Activity Date: 2012-07-18 00:00:00
Activity Status Date: Not reported
Activity Group: Compliance Monitoring
Activity Type: Inspection/Evaluation
Activity Status: Not reported

Air Program: Prevention of Accidental Release/General Duty Clause
Activity Date: 2012-07-18 00:00:00
Activity Status Date: Not reported
Activity Group: Compliance Monitoring
Activity Type: Inspection/Evaluation
Activity Status: Not reported

Air Program: Stratospheric Ozone Protection
Activity Date: 2012-05-18 00:00:00
Activity Status Date: Not reported
Activity Group: Compliance Monitoring
Activity Type: Inspection/Evaluation
Activity Status: Not reported

Air Program: Prevention of Accidental Release/General Duty Clause
Activity Date: 2012-05-18 00:00:00
Activity Status Date: Not reported
Activity Group: Compliance Monitoring
Activity Type: Inspection/Evaluation
Activity Status: Not reported

Air Program: State Implementation Plan for National Primary and Secondary Ambient Air Quality Standards
Activity Date: 2012-05-18 00:00:00
Activity Status Date: Not reported
Activity Group: Compliance Monitoring
Activity Type: Inspection/Evaluation
Activity Status: Not reported

Air Program: Title V Permits
Activity Date: 2012-05-18 00:00:00
Activity Status Date: Not reported
Activity Group: Compliance Monitoring
Activity Type: Inspection/Evaluation
Activity Status: Not reported

Air Program: New Source Performance Standards

NYU CENTRAL PLANT (Continued) **1001493678**

Activity Date: 2012-05-18 00:00:00
Activity Status Date: Not reported
Activity Group: Compliance Monitoring
Activity Type: Inspection/Evaluation
Activity Status: Not reported

Air Program: Title V Permits
Activity Date: 2012-05-01 00:00:00
Activity Status Date: Not reported
Activity Group: Compliance Monitoring
Activity Type: Inspection/Evaluation
Activity Status: Not reported

Air Program: Stratospheric Ozone Protection
Activity Date: 2012-05-01 00:00:00
Activity Status Date: Not reported
Activity Group: Compliance Monitoring
Activity Type: Inspection/Evaluation
Activity Status: Not reported

Air Program: Prevention of Accidental Release/General Duty Clause
Activity Date: 2012-05-01 00:00:00
Activity Status Date: Not reported
Activity Group: Compliance Monitoring
Activity Type: Inspection/Evaluation
Activity Status: Not reported

Air Program: New Source Performance Standards
Activity Date: 2012-05-01 00:00:00
Activity Status Date: Not reported
Activity Group: Compliance Monitoring
Activity Type: Inspection/Evaluation
Activity Status: Not reported

Air Program: State Implementation Plan for National Primary and Secondary Ambient Air Quality Standards
Activity Date: 2012-05-01 00:00:00
Activity Status Date: Not reported
Activity Group: Compliance Monitoring
Activity Type: Inspection/Evaluation
Activity Status: Not reported

Air Program: New Source Performance Standards
Activity Date: 2011-11-16 00:00:00
Activity Status Date: Not reported
Activity Group: Compliance Monitoring
Activity Type: Inspection/Evaluation
Activity Status: Not reported

Air Program: Title V Permits
Activity Date: 2011-11-16 00:00:00
Activity Status Date: Not reported
Activity Group: Compliance Monitoring
Activity Type: Inspection/Evaluation
Activity Status: Not reported

Air Program: State Implementation Plan for National Primary and Secondary Ambient Air Quality Standards
Activity Date: 2011-11-16 00:00:00

NYU CENTRAL PLANT (Continued) **1001493678**

Activity Status Date: Not reported
Activity Group: Compliance Monitoring
Activity Type: Inspection/Evaluation
Activity Status: Not reported

Air Program: Prevention of Accidental Release/General Duty Clause
Activity Date: 2011-11-16 00:00:00
Activity Status Date: Not reported
Activity Group: Compliance Monitoring
Activity Type: Inspection/Evaluation
Activity Status: Not reported

Air Program: Stratospheric Ozone Protection
Activity Date: 2011-11-16 00:00:00
Activity Status Date: Not reported
Activity Group: Compliance Monitoring
Activity Type: Inspection/Evaluation
Activity Status: Not reported

Air Program: State Implementation Plan for National Primary and Secondary Ambient Air Quality Standards
Activity Date: 2011-08-09 00:00:00
Activity Status Date: Not reported
Activity Group: Compliance Monitoring
Activity Type: Inspection/Evaluation
Activity Status: Not reported

Air Program: Stratospheric Ozone Protection
Activity Date: 2011-08-09 00:00:00
Activity Status Date: Not reported
Activity Group: Compliance Monitoring
Activity Type: Inspection/Evaluation
Activity Status: Not reported

Air Program: Title V Permits
Activity Date: 2011-08-09 00:00:00
Activity Status Date: Not reported
Activity Group: Compliance Monitoring
Activity Type: Inspection/Evaluation
Activity Status: Not reported

Air Program: New Source Performance Standards
Activity Date: 2011-08-09 00:00:00
Activity Status Date: Not reported
Activity Group: Compliance Monitoring
Activity Type: Inspection/Evaluation
Activity Status: Not reported

Air Program: Prevention of Accidental Release/General Duty Clause
Activity Date: 2011-08-09 00:00:00
Activity Status Date: Not reported
Activity Group: Compliance Monitoring
Activity Type: Inspection/Evaluation
Activity Status: Not reported

Air Program: Stratospheric Ozone Protection
Activity Date: 2011-05-13 00:00:00
Activity Status Date: Not reported

NYU CENTRAL PLANT (Continued) **1001493678**

Activity Group: Compliance Monitoring
Activity Type: Inspection/Evaluation
Activity Status: Not reported

Air Program: Title V Permits
Activity Date: 2011-05-13 00:00:00
Activity Status Date: Not reported
Activity Group: Compliance Monitoring
Activity Type: Inspection/Evaluation
Activity Status: Not reported

Air Program: Prevention of Accidental Release/General Duty Clause
Activity Date: 2011-05-13 00:00:00
Activity Status Date: Not reported
Activity Group: Compliance Monitoring
Activity Type: Inspection/Evaluation
Activity Status: Not reported

Air Program: New Source Performance Standards
Activity Date: 2011-05-13 00:00:00
Activity Status Date: Not reported
Activity Group: Compliance Monitoring
Activity Type: Inspection/Evaluation
Activity Status: Not reported

Air Program: State Implementation Plan for National Primary and Secondary Ambient Air Quality Standards
Activity Date: 2011-05-13 00:00:00
Activity Status Date: Not reported
Activity Group: Compliance Monitoring
Activity Type: Inspection/Evaluation
Activity Status: Not reported

Air Program: Title V Permits
Activity Date: 2011-05-01 00:00:00
Activity Status Date: Not reported
Activity Group: Compliance Monitoring
Activity Type: Inspection/Evaluation
Activity Status: Not reported

Air Program: Stratospheric Ozone Protection
Activity Date: 2011-05-01 00:00:00
Activity Status Date: Not reported
Activity Group: Compliance Monitoring
Activity Type: Inspection/Evaluation
Activity Status: Not reported

Air Program: New Source Performance Standards
Activity Date: 2011-05-01 00:00:00
Activity Status Date: Not reported
Activity Group: Compliance Monitoring
Activity Type: Inspection/Evaluation
Activity Status: Not reported

Air Program: Prevention of Accidental Release/General Duty Clause
Activity Date: 2011-05-01 00:00:00
Activity Status Date: Not reported
Activity Group: Compliance Monitoring

NYU CENTRAL PLANT (Continued) **1001493678**

Activity Type: Inspection/Evaluation
Activity Status: Not reported

Air Program: State Implementation Plan for National Primary and Secondary Ambient Air Quality Standards
Activity Date: 2011-05-01 00:00:00
Activity Status Date: Not reported
Activity Group: Compliance Monitoring
Activity Type: Inspection/Evaluation
Activity Status: Not reported

Air Program: Prevention of Accidental Release/General Duty Clause
Activity Date: 2011-01-19 00:00:00
Activity Status Date: Not reported
Activity Group: Compliance Monitoring
Activity Type: Inspection/Evaluation
Activity Status: Not reported

Air Program: Stratospheric Ozone Protection
Activity Date: 2011-01-19 00:00:00
Activity Status Date: Not reported
Activity Group: Compliance Monitoring
Activity Type: Inspection/Evaluation
Activity Status: Not reported

Air Program: Title V Permits
Activity Date: 2011-01-19 00:00:00
Activity Status Date: Not reported
Activity Group: Compliance Monitoring
Activity Type: Inspection/Evaluation
Activity Status: Not reported

Air Program: New Source Performance Standards
Activity Date: 2011-01-19 00:00:00
Activity Status Date: Not reported
Activity Group: Compliance Monitoring
Activity Type: Inspection/Evaluation
Activity Status: Not reported

Air Program: State Implementation Plan for National Primary and Secondary Ambient Air Quality Standards
Activity Date: 2011-01-19 00:00:00
Activity Status Date: Not reported
Activity Group: Compliance Monitoring
Activity Type: Inspection/Evaluation
Activity Status: Not reported

Air Program: New Source Performance Standards
Activity Date: 2010-11-04 00:00:00
Activity Status Date: Not reported
Activity Group: Compliance Monitoring
Activity Type: Inspection/Evaluation
Activity Status: Not reported

Air Program: State Implementation Plan for National Primary and Secondary Ambient Air Quality Standards
Activity Date: 2010-11-04 00:00:00
Activity Status Date: Not reported
Activity Group: Compliance Monitoring
Activity Type: Inspection/Evaluation

NYU CENTRAL PLANT (Continued) **1001493678**

Activity Status: Not reported

Air Program: Title V Permits
Activity Date: 2010-11-04 00:00:00
Activity Status Date: Not reported
Activity Group: Compliance Monitoring
Activity Type: Inspection/Evaluation
Activity Status: Not reported

Air Program: Stratospheric Ozone Protection
Activity Date: 2010-11-04 00:00:00
Activity Status Date: Not reported
Activity Group: Compliance Monitoring
Activity Type: Inspection/Evaluation
Activity Status: Not reported

Air Program: Prevention of Accidental Release/General Duty Clause
Activity Date: 2010-11-04 00:00:00
Activity Status Date: Not reported
Activity Group: Compliance Monitoring
Activity Type: Inspection/Evaluation
Activity Status: Not reported

Air Program: Title V Permits
Activity Date: 2010-09-20 00:00:00
Activity Status Date: Not reported
Activity Group: Compliance Monitoring
Activity Type: Inspection/Evaluation
Activity Status: Not reported

Air Program: New Source Performance Standards
Activity Date: 2010-09-20 00:00:00
Activity Status Date: Not reported
Activity Group: Compliance Monitoring
Activity Type: Inspection/Evaluation
Activity Status: Not reported

Air Program: Prevention of Accidental Release/General Duty Clause
Activity Date: 2010-09-20 00:00:00
Activity Status Date: Not reported
Activity Group: Compliance Monitoring
Activity Type: Inspection/Evaluation
Activity Status: Not reported

Air Program: State Implementation Plan for National Primary and Secondary Ambient Air Quality Standards
Activity Date: 2010-09-20 00:00:00
Activity Status Date: Not reported
Activity Group: Compliance Monitoring
Activity Type: Inspection/Evaluation
Activity Status: Not reported

Air Program: Stratospheric Ozone Protection
Activity Date: 2010-09-20 00:00:00
Activity Status Date: Not reported
Activity Group: Compliance Monitoring
Activity Type: Inspection/Evaluation
Activity Status: Not reported

NYU CENTRAL PLANT (Continued) **1001493678**

Air Program: Prevention of Accidental Release/General Duty Clause
Activity Date: 2010-09-01 00:00:00
Activity Status Date: Not reported
Activity Group: Compliance Monitoring
Activity Type: Inspection/Evaluation
Activity Status: Not reported

Air Program: Title V Permits
Activity Date: 2010-09-01 00:00:00
Activity Status Date: Not reported
Activity Group: Compliance Monitoring
Activity Type: Inspection/Evaluation
Activity Status: Not reported

Air Program: State Implementation Plan for National Primary and Secondary Ambient Air Quality Standards
Activity Date: 2010-09-01 00:00:00
Activity Status Date: Not reported
Activity Group: Compliance Monitoring
Activity Type: Inspection/Evaluation
Activity Status: Not reported

Air Program: Stratospheric Ozone Protection
Activity Date: 2010-09-01 00:00:00
Activity Status Date: Not reported
Activity Group: Compliance Monitoring
Activity Type: Inspection/Evaluation
Activity Status: Not reported

Air Program: New Source Performance Standards
Activity Date: 2010-09-01 00:00:00
Activity Status Date: Not reported
Activity Group: Compliance Monitoring
Activity Type: Inspection/Evaluation
Activity Status: Not reported

Air Program: Stratospheric Ozone Protection
Activity Date: 2010-08-10 00:00:00
Activity Status Date: Not reported
Activity Group: Compliance Monitoring
Activity Type: Inspection/Evaluation
Activity Status: Not reported

Air Program: Title V Permits
Activity Date: 2010-08-10 00:00:00
Activity Status Date: Not reported
Activity Group: Compliance Monitoring
Activity Type: Inspection/Evaluation
Activity Status: Not reported

Air Program: Prevention of Accidental Release/General Duty Clause
Activity Date: 2010-08-10 00:00:00
Activity Status Date: Not reported
Activity Group: Compliance Monitoring
Activity Type: Inspection/Evaluation
Activity Status: Not reported

Air Program: New Source Performance Standards

NYU CENTRAL PLANT (Continued) **1001493678**

Activity Date: 2010-08-10 00:00:00
Activity Status Date: Not reported
Activity Group: Compliance Monitoring
Activity Type: Inspection/Evaluation
Activity Status: Not reported

Air Program: State Implementation Plan for National Primary and Secondary Ambient Air Quality Standards
Activity Date: 2010-08-10 00:00:00
Activity Status Date: Not reported
Activity Group: Compliance Monitoring
Activity Type: Inspection/Evaluation
Activity Status: Not reported

Air Program: Title V Permits
Activity Date: 2010-07-30 00:00:00
Activity Status Date: Not reported
Activity Group: Compliance Monitoring
Activity Type: Inspection/Evaluation
Activity Status: Not reported

Air Program: State Implementation Plan for National Primary and Secondary Ambient Air Quality Standards
Activity Date: 2010-07-30 00:00:00
Activity Status Date: Not reported
Activity Group: Compliance Monitoring
Activity Type: Inspection/Evaluation
Activity Status: Not reported

Air Program: Stratospheric Ozone Protection
Activity Date: 2010-07-30 00:00:00
Activity Status Date: Not reported
Activity Group: Compliance Monitoring
Activity Type: Inspection/Evaluation
Activity Status: Not reported

Air Program: New Source Performance Standards
Activity Date: 2010-07-30 00:00:00
Activity Status Date: Not reported
Activity Group: Compliance Monitoring
Activity Type: Inspection/Evaluation
Activity Status: Not reported

Air Program: Prevention of Accidental Release/General Duty Clause
Activity Date: 2010-07-30 00:00:00
Activity Status Date: Not reported
Activity Group: Compliance Monitoring
Activity Type: Inspection/Evaluation
Activity Status: Not reported

Air Program: State Implementation Plan for National Primary and Secondary Ambient Air Quality Standards
Activity Date: 2010-01-26 00:00:00
Activity Status Date: Not reported
Activity Group: Compliance Monitoring
Activity Type: Inspection/Evaluation
Activity Status: Not reported

Air Program: Title V Permits
Activity Date: 2010-01-26 00:00:00

NYU CENTRAL PLANT (Continued) **1001493678**

Activity Status Date: Not reported
Activity Group: Compliance Monitoring
Activity Type: Inspection/Evaluation
Activity Status: Not reported

Air Program: Stratospheric Ozone Protection
Activity Date: 2010-01-26 00:00:00
Activity Status Date: Not reported
Activity Group: Compliance Monitoring
Activity Type: Inspection/Evaluation
Activity Status: Not reported

Air Program: Prevention of Accidental Release/General Duty Clause
Activity Date: 2010-01-26 00:00:00
Activity Status Date: Not reported
Activity Group: Compliance Monitoring
Activity Type: Inspection/Evaluation
Activity Status: Not reported

Air Program: New Source Performance Standards
Activity Date: 2010-01-26 00:00:00
Activity Status Date: Not reported
Activity Group: Compliance Monitoring
Activity Type: Inspection/Evaluation
Activity Status: Not reported

Air Program: State Implementation Plan for National Primary and Secondary Ambient Air Quality Standards
Activity Date: 2009-10-27 00:00:00
Activity Status Date: Not reported
Activity Group: Compliance Monitoring
Activity Type: Inspection/Evaluation
Activity Status: Not reported

Air Program: Stratospheric Ozone Protection
Activity Date: 2009-10-27 00:00:00
Activity Status Date: Not reported
Activity Group: Compliance Monitoring
Activity Type: Inspection/Evaluation
Activity Status: Not reported

Air Program: Prevention of Accidental Release/General Duty Clause
Activity Date: 2009-10-27 00:00:00
Activity Status Date: Not reported
Activity Group: Compliance Monitoring
Activity Type: Inspection/Evaluation
Activity Status: Not reported

Air Program: Title V Permits
Activity Date: 2009-10-27 00:00:00
Activity Status Date: Not reported
Activity Group: Compliance Monitoring
Activity Type: Inspection/Evaluation
Activity Status: Not reported

Air Program: New Source Performance Standards
Activity Date: 2009-10-27 00:00:00
Activity Status Date: Not reported

NYU CENTRAL PLANT (Continued) **1001493678**

Activity Group: Compliance Monitoring
Activity Type: Inspection/Evaluation
Activity Status: Not reported

Air Program: Title V Permits
Activity Date: 2009-07-21 00:00:00
Activity Status Date: Not reported
Activity Group: Compliance Monitoring
Activity Type: Inspection/Evaluation
Activity Status: Not reported

Air Program: Stratospheric Ozone Protection
Activity Date: 2009-07-21 00:00:00
Activity Status Date: Not reported
Activity Group: Compliance Monitoring
Activity Type: Inspection/Evaluation
Activity Status: Not reported

Air Program: Prevention of Accidental Release/General Duty Clause
Activity Date: 2009-07-21 00:00:00
Activity Status Date: Not reported
Activity Group: Compliance Monitoring
Activity Type: Inspection/Evaluation
Activity Status: Not reported

Air Program: New Source Performance Standards
Activity Date: 2009-07-21 00:00:00
Activity Status Date: Not reported
Activity Group: Compliance Monitoring
Activity Type: Inspection/Evaluation
Activity Status: Not reported

Air Program: State Implementation Plan for National Primary and Secondary Ambient Air Quality Standards
Activity Date: 2009-07-21 00:00:00
Activity Status Date: Not reported
Activity Group: Compliance Monitoring
Activity Type: Inspection/Evaluation
Activity Status: Not reported

Air Program: State Implementation Plan for National Primary and Secondary Ambient Air Quality Standards
Activity Date: 2009-04-24 00:00:00
Activity Status Date: Not reported
Activity Group: Compliance Monitoring
Activity Type: Inspection/Evaluation
Activity Status: Not reported

Air Program: Prevention of Accidental Release/General Duty Clause
Activity Date: 2009-04-24 00:00:00
Activity Status Date: Not reported
Activity Group: Compliance Monitoring
Activity Type: Inspection/Evaluation
Activity Status: Not reported

Air Program: New Source Performance Standards
Activity Date: 2009-04-24 00:00:00
Activity Status Date: Not reported
Activity Group: Compliance Monitoring

NYU CENTRAL PLANT (Continued) **1001493678**

Activity Type: Inspection/Evaluation
Activity Status: Not reported

Air Program: Title V Permits
Activity Date: 2009-04-24 00:00:00
Activity Status Date: Not reported
Activity Group: Compliance Monitoring
Activity Type: Inspection/Evaluation
Activity Status: Not reported

Air Program: Stratospheric Ozone Protection
Activity Date: 2009-04-24 00:00:00
Activity Status Date: Not reported
Activity Group: Compliance Monitoring
Activity Type: Inspection/Evaluation
Activity Status: Not reported

Air Program: Prevention of Accidental Release/General Duty Clause
Activity Date: 2009-01-29 00:00:00
Activity Status Date: Not reported
Activity Group: Compliance Monitoring
Activity Type: Inspection/Evaluation
Activity Status: Not reported

Air Program: Title V Permits
Activity Date: 2009-01-29 00:00:00
Activity Status Date: Not reported
Activity Group: Compliance Monitoring
Activity Type: Inspection/Evaluation
Activity Status: Not reported

Air Program: State Implementation Plan for National Primary and Secondary Ambient Air Quality Standards
Activity Date: 2009-01-29 00:00:00
Activity Status Date: Not reported
Activity Group: Compliance Monitoring
Activity Type: Inspection/Evaluation
Activity Status: Not reported

Air Program: New Source Performance Standards
Activity Date: 2009-01-29 00:00:00
Activity Status Date: Not reported
Activity Group: Compliance Monitoring
Activity Type: Inspection/Evaluation
Activity Status: Not reported

Air Program: Stratospheric Ozone Protection
Activity Date: 2009-01-29 00:00:00
Activity Status Date: Not reported
Activity Group: Compliance Monitoring
Activity Type: Inspection/Evaluation
Activity Status: Not reported

Air Program: New Source Performance Standards
Activity Date: 2008-10-30 00:00:00
Activity Status Date: Not reported
Activity Group: Compliance Monitoring
Activity Type: Inspection/Evaluation

NYU CENTRAL PLANT (Continued) **1001493678**

Activity Status: Not reported

Air Program: Prevention of Accidental Release/General Duty Clause
Activity Date: 2008-10-30 00:00:00
Activity Status Date: Not reported
Activity Group: Compliance Monitoring
Activity Type: Inspection/Evaluation
Activity Status: Not reported

Air Program: State Implementation Plan for National Primary and Secondary Ambient Air Quality Standards
Activity Date: 2008-10-30 00:00:00
Activity Status Date: Not reported
Activity Group: Compliance Monitoring
Activity Type: Inspection/Evaluation
Activity Status: Not reported

Air Program: Stratospheric Ozone Protection
Activity Date: 2008-10-30 00:00:00
Activity Status Date: Not reported
Activity Group: Compliance Monitoring
Activity Type: Inspection/Evaluation
Activity Status: Not reported

Air Program: Title V Permits
Activity Date: 2008-10-30 00:00:00
Activity Status Date: Not reported
Activity Group: Compliance Monitoring
Activity Type: Inspection/Evaluation
Activity Status: Not reported

Air Program: New Source Performance Standards
Activity Date: 2008-07-28 00:00:00
Activity Status Date: Not reported
Activity Group: Compliance Monitoring
Activity Type: Inspection/Evaluation
Activity Status: Not reported

Air Program: Title V Permits
Activity Date: 2008-07-28 00:00:00
Activity Status Date: Not reported
Activity Group: Compliance Monitoring
Activity Type: Inspection/Evaluation
Activity Status: Not reported

Air Program: State Implementation Plan for National Primary and Secondary Ambient Air Quality Standards
Activity Date: 2008-07-28 00:00:00
Activity Status Date: Not reported
Activity Group: Compliance Monitoring
Activity Type: Inspection/Evaluation
Activity Status: Not reported

Air Program: Prevention of Accidental Release/General Duty Clause
Activity Date: 2008-07-28 00:00:00
Activity Status Date: Not reported
Activity Group: Compliance Monitoring
Activity Type: Inspection/Evaluation
Activity Status: Not reported

NYU CENTRAL PLANT (Continued) **1001493678**

Air Program: Stratospheric Ozone Protection
Activity Date: 2008-07-28 00:00:00
Activity Status Date: Not reported
Activity Group: Compliance Monitoring
Activity Type: Inspection/Evaluation
Activity Status: Not reported

Air Program: State Implementation Plan for National Primary and Secondary Ambient Air Quality Standards
Activity Date: 2008-06-25 00:00:00
Activity Status Date: Not reported
Activity Group: Compliance Monitoring
Activity Type: Inspection/Evaluation
Activity Status: Not reported

Air Program: Stratospheric Ozone Protection
Activity Date: 2008-06-25 00:00:00
Activity Status Date: Not reported
Activity Group: Compliance Monitoring
Activity Type: Inspection/Evaluation
Activity Status: Not reported

Air Program: Title V Permits
Activity Date: 2008-06-25 00:00:00
Activity Status Date: Not reported
Activity Group: Compliance Monitoring
Activity Type: Inspection/Evaluation
Activity Status: Not reported

Air Program: New Source Performance Standards
Activity Date: 2008-06-25 00:00:00
Activity Status Date: Not reported
Activity Group: Compliance Monitoring
Activity Type: Inspection/Evaluation
Activity Status: Not reported

Air Program: Prevention of Accidental Release/General Duty Clause
Activity Date: 2008-06-25 00:00:00
Activity Status Date: Not reported
Activity Group: Compliance Monitoring
Activity Type: Inspection/Evaluation
Activity Status: Not reported

Air Program: Stratospheric Ozone Protection
Activity Date: 2008-06-19 00:00:00
Activity Status Date: Not reported
Activity Group: Compliance Monitoring
Activity Type: Inspection/Evaluation
Activity Status: Not reported

Air Program: Title V Permits
Activity Date: 2008-06-19 00:00:00
Activity Status Date: Not reported
Activity Group: Compliance Monitoring
Activity Type: Inspection/Evaluation
Activity Status: Not reported

Air Program: Prevention of Accidental Release/General Duty Clause

NYU CENTRAL PLANT (Continued) **1001493678**

Activity Date: 2008-06-19 00:00:00
Activity Status Date: Not reported
Activity Group: Compliance Monitoring
Activity Type: Inspection/Evaluation
Activity Status: Not reported

Air Program: New Source Performance Standards
Activity Date: 2008-06-19 00:00:00
Activity Status Date: Not reported
Activity Group: Compliance Monitoring
Activity Type: Inspection/Evaluation
Activity Status: Not reported

Air Program: State Implementation Plan for National Primary and Secondary Ambient Air Quality Standards
Activity Date: 2008-06-19 00:00:00
Activity Status Date: Not reported
Activity Group: Compliance Monitoring
Activity Type: Inspection/Evaluation
Activity Status: Not reported

Air Program: Title V Permits
Activity Date: 2008-04-23 00:00:00
Activity Status Date: Not reported
Activity Group: Compliance Monitoring
Activity Type: Inspection/Evaluation
Activity Status: Not reported

Air Program: Stratospheric Ozone Protection
Activity Date: 2008-04-23 00:00:00
Activity Status Date: Not reported
Activity Group: Compliance Monitoring
Activity Type: Inspection/Evaluation
Activity Status: Not reported

Air Program: New Source Performance Standards
Activity Date: 2008-04-23 00:00:00
Activity Status Date: Not reported
Activity Group: Compliance Monitoring
Activity Type: Inspection/Evaluation
Activity Status: Not reported

Air Program: Prevention of Accidental Release/General Duty Clause
Activity Date: 2008-04-23 00:00:00
Activity Status Date: Not reported
Activity Group: Compliance Monitoring
Activity Type: Inspection/Evaluation
Activity Status: Not reported

Air Program: State Implementation Plan for National Primary and Secondary Ambient Air Quality Standards
Activity Date: 2008-04-23 00:00:00
Activity Status Date: Not reported
Activity Group: Compliance Monitoring
Activity Type: Inspection/Evaluation
Activity Status: Not reported

Air Program: Prevention of Accidental Release/General Duty Clause
Activity Date: 2008-01-24 00:00:00

NYU CENTRAL PLANT (Continued) **1001493678**

Activity Status Date: Not reported
Activity Group: Compliance Monitoring
Activity Type: Inspection/Evaluation
Activity Status: Not reported

Air Program: Stratospheric Ozone Protection
Activity Date: 2008-01-24 00:00:00
Activity Status Date: Not reported
Activity Group: Compliance Monitoring
Activity Type: Inspection/Evaluation
Activity Status: Not reported

Air Program: Title V Permits
Activity Date: 2008-01-24 00:00:00
Activity Status Date: Not reported
Activity Group: Compliance Monitoring
Activity Type: Inspection/Evaluation
Activity Status: Not reported

Air Program: New Source Performance Standards
Activity Date: 2008-01-24 00:00:00
Activity Status Date: Not reported
Activity Group: Compliance Monitoring
Activity Type: Inspection/Evaluation
Activity Status: Not reported

Air Program: State Implementation Plan for National Primary and Secondary Ambient Air Quality Standards
Activity Date: 2008-01-24 00:00:00
Activity Status Date: Not reported
Activity Group: Compliance Monitoring
Activity Type: Inspection/Evaluation
Activity Status: Not reported

Air Program: Prevention of Accidental Release/General Duty Clause
Activity Date: 2007-10-30 00:00:00
Activity Status Date: Not reported
Activity Group: Compliance Monitoring
Activity Type: Inspection/Evaluation
Activity Status: Not reported

Air Program: State Implementation Plan for National Primary and Secondary Ambient Air Quality Standards
Activity Date: 2007-10-30 00:00:00
Activity Status Date: Not reported
Activity Group: Compliance Monitoring
Activity Type: Inspection/Evaluation
Activity Status: Not reported

Air Program: Stratospheric Ozone Protection
Activity Date: 2007-10-30 00:00:00
Activity Status Date: Not reported
Activity Group: Compliance Monitoring
Activity Type: Inspection/Evaluation
Activity Status: Not reported

Air Program: New Source Performance Standards
Activity Date: 2007-10-30 00:00:00
Activity Status Date: Not reported

NYU CENTRAL PLANT (Continued) **1001493678**

Activity Group: Compliance Monitoring
Activity Type: Inspection/Evaluation
Activity Status: Not reported

Air Program: Title V Permits
Activity Date: 2007-10-30 00:00:00
Activity Status Date: Not reported
Activity Group: Compliance Monitoring
Activity Type: Inspection/Evaluation
Activity Status: Not reported

Air Program: New Source Performance Standards
Activity Date: 2007-07-23 00:00:00
Activity Status Date: Not reported
Activity Group: Compliance Monitoring
Activity Type: Inspection/Evaluation
Activity Status: Not reported

Air Program: State Implementation Plan for National Primary and Secondary Ambient Air Quality Standards
Activity Date: 2007-07-23 00:00:00
Activity Status Date: Not reported
Activity Group: Compliance Monitoring
Activity Type: Inspection/Evaluation
Activity Status: Not reported

Air Program: Stratospheric Ozone Protection
Activity Date: 2007-07-23 00:00:00
Activity Status Date: Not reported
Activity Group: Compliance Monitoring
Activity Type: Inspection/Evaluation
Activity Status: Not reported

Air Program: Title V Permits
Activity Date: 2007-07-23 00:00:00
Activity Status Date: Not reported
Activity Group: Compliance Monitoring
Activity Type: Inspection/Evaluation
Activity Status: Not reported

Air Program: Prevention of Accidental Release/General Duty Clause
Activity Date: 2007-07-23 00:00:00
Activity Status Date: Not reported
Activity Group: Compliance Monitoring
Activity Type: Inspection/Evaluation
Activity Status: Not reported

Air Program: Prevention of Accidental Release/General Duty Clause
Activity Date: 2007-04-27 00:00:00
Activity Status Date: Not reported
Activity Group: Compliance Monitoring
Activity Type: Inspection/Evaluation
Activity Status: Not reported

Air Program: Stratospheric Ozone Protection
Activity Date: 2007-04-27 00:00:00
Activity Status Date: Not reported
Activity Group: Compliance Monitoring

NYU CENTRAL PLANT (Continued) **1001493678**

Activity Type: Inspection/Evaluation
Activity Status: Not reported

Air Program: Title V Permits
Activity Date: 2007-04-27 00:00:00
Activity Status Date: Not reported
Activity Group: Compliance Monitoring
Activity Type: Inspection/Evaluation
Activity Status: Not reported

Air Program: New Source Performance Standards
Activity Date: 2007-04-27 00:00:00
Activity Status Date: Not reported
Activity Group: Compliance Monitoring
Activity Type: Inspection/Evaluation
Activity Status: Not reported

Air Program: State Implementation Plan for National Primary and Secondary Ambient Air Quality Standards
Activity Date: 2007-04-27 00:00:00
Activity Status Date: Not reported
Activity Group: Compliance Monitoring
Activity Type: Inspection/Evaluation
Activity Status: Not reported

Air Program: Stratospheric Ozone Protection
Activity Date: 2007-01-29 00:00:00
Activity Status Date: Not reported
Activity Group: Compliance Monitoring
Activity Type: Inspection/Evaluation
Activity Status: Not reported

Air Program: New Source Performance Standards
Activity Date: 2007-01-29 00:00:00
Activity Status Date: Not reported
Activity Group: Compliance Monitoring
Activity Type: Inspection/Evaluation
Activity Status: Not reported

Air Program: Prevention of Accidental Release/General Duty Clause
Activity Date: 2007-01-29 00:00:00
Activity Status Date: Not reported
Activity Group: Compliance Monitoring
Activity Type: Inspection/Evaluation
Activity Status: Not reported

Air Program: Title V Permits
Activity Date: 2007-01-29 00:00:00
Activity Status Date: Not reported
Activity Group: Compliance Monitoring
Activity Type: Inspection/Evaluation
Activity Status: Not reported

Air Program: State Implementation Plan for National Primary and Secondary Ambient Air Quality Standards
Activity Date: 2007-01-29 00:00:00
Activity Status Date: Not reported
Activity Group: Compliance Monitoring
Activity Type: Inspection/Evaluation

NYU CENTRAL PLANT (Continued) **1001493678**

Activity Status: Not reported

Air Program: Stratospheric Ozone Protection
Activity Date: 2006-08-01 00:00:00
Activity Status Date: Not reported
Activity Group: Compliance Monitoring
Activity Type: Inspection/Evaluation
Activity Status: Not reported

Air Program: Title V Permits
Activity Date: 2006-08-01 00:00:00
Activity Status Date: Not reported
Activity Group: Compliance Monitoring
Activity Type: Inspection/Evaluation
Activity Status: Not reported

Air Program: New Source Performance Standards
Activity Date: 2006-08-01 00:00:00
Activity Status Date: Not reported
Activity Group: Compliance Monitoring
Activity Type: Inspection/Evaluation
Activity Status: Not reported

Air Program: State Implementation Plan for National Primary and Secondary Ambient Air Quality Standards
Activity Date: 2006-08-01 00:00:00
Activity Status Date: Not reported
Activity Group: Compliance Monitoring
Activity Type: Inspection/Evaluation
Activity Status: Not reported

Air Program: Prevention of Accidental Release/General Duty Clause
Activity Date: 2006-08-01 00:00:00
Activity Status Date: Not reported
Activity Group: Compliance Monitoring
Activity Type: Inspection/Evaluation
Activity Status: Not reported

Air Program: Stratospheric Ozone Protection
Activity Date: 2006-06-28 00:00:00
Activity Status Date: Not reported
Activity Group: Compliance Monitoring
Activity Type: Inspection/Evaluation
Activity Status: Not reported

Air Program: Title V Permits
Activity Date: 2006-06-28 00:00:00
Activity Status Date: Not reported
Activity Group: Compliance Monitoring
Activity Type: Inspection/Evaluation
Activity Status: Not reported

Air Program: New Source Performance Standards
Activity Date: 2006-06-28 00:00:00
Activity Status Date: Not reported
Activity Group: Compliance Monitoring
Activity Type: Inspection/Evaluation
Activity Status: Not reported

NYU CENTRAL PLANT (Continued) **1001493678**

Air Program: State Implementation Plan for National Primary and Secondary Ambient Air Quality Standards
Activity Date: 2006-06-28 00:00:00
Activity Status Date: Not reported
Activity Group: Compliance Monitoring
Activity Type: Inspection/Evaluation
Activity Status: Not reported

Air Program: Prevention of Accidental Release/General Duty Clause
Activity Date: 2006-06-28 00:00:00
Activity Status Date: Not reported
Activity Group: Compliance Monitoring
Activity Type: Inspection/Evaluation
Activity Status: Not reported

Air Program: Title V Permits
Activity Date: 2006-06-08 00:00:00
Activity Status Date: Not reported
Activity Group: Compliance Monitoring
Activity Type: Inspection/Evaluation
Activity Status: Not reported

Air Program: State Implementation Plan for National Primary and Secondary Ambient Air Quality Standards
Activity Date: 2006-06-08 00:00:00
Activity Status Date: Not reported
Activity Group: Compliance Monitoring
Activity Type: Inspection/Evaluation
Activity Status: Not reported

Air Program: Prevention of Accidental Release/General Duty Clause
Activity Date: 2006-06-08 00:00:00
Activity Status Date: Not reported
Activity Group: Compliance Monitoring
Activity Type: Inspection/Evaluation
Activity Status: Not reported

Air Program: New Source Performance Standards
Activity Date: 2006-06-08 00:00:00
Activity Status Date: Not reported
Activity Group: Compliance Monitoring
Activity Type: Inspection/Evaluation
Activity Status: Not reported

Air Program: Stratospheric Ozone Protection
Activity Date: 2006-06-08 00:00:00
Activity Status Date: Not reported
Activity Group: Compliance Monitoring
Activity Type: Inspection/Evaluation
Activity Status: Not reported

Air Program: Prevention of Accidental Release/General Duty Clause
Activity Date: 2006-04-18 00:00:00
Activity Status Date: Not reported
Activity Group: Compliance Monitoring
Activity Type: Inspection/Evaluation
Activity Status: Not reported

Air Program: Title V Permits

NYU CENTRAL PLANT (Continued) **1001493678**

Activity Date: 2006-04-18 00:00:00
Activity Status Date: Not reported
Activity Group: Compliance Monitoring
Activity Type: Inspection/Evaluation
Activity Status: Not reported

Air Program: New Source Performance Standards
Activity Date: 2006-04-18 00:00:00
Activity Status Date: Not reported
Activity Group: Compliance Monitoring
Activity Type: Inspection/Evaluation
Activity Status: Not reported

Air Program: Stratospheric Ozone Protection
Activity Date: 2006-04-18 00:00:00
Activity Status Date: Not reported
Activity Group: Compliance Monitoring
Activity Type: Inspection/Evaluation
Activity Status: Not reported

Air Program: State Implementation Plan for National Primary and Secondary Ambient Air Quality Standards
Activity Date: 2006-04-18 00:00:00
Activity Status Date: Not reported
Activity Group: Compliance Monitoring
Activity Type: Inspection/Evaluation
Activity Status: Not reported

Air Program: Prevention of Accidental Release/General Duty Clause
Activity Date: 2006-01-26 00:00:00
Activity Status Date: Not reported
Activity Group: Compliance Monitoring
Activity Type: Inspection/Evaluation
Activity Status: Not reported

Air Program: Stratospheric Ozone Protection
Activity Date: 2006-01-26 00:00:00
Activity Status Date: Not reported
Activity Group: Compliance Monitoring
Activity Type: Inspection/Evaluation
Activity Status: Not reported

Air Program: Title V Permits
Activity Date: 2006-01-26 00:00:00
Activity Status Date: Not reported
Activity Group: Compliance Monitoring
Activity Type: Inspection/Evaluation
Activity Status: Not reported

Air Program: New Source Performance Standards
Activity Date: 2006-01-26 00:00:00
Activity Status Date: Not reported
Activity Group: Compliance Monitoring
Activity Type: Inspection/Evaluation
Activity Status: Not reported

Air Program: State Implementation Plan for National Primary and Secondary Ambient Air Quality Standards
Activity Date: 2006-01-26 00:00:00

NYU CENTRAL PLANT (Continued) **1001493678**

Activity Status Date: Not reported
Activity Group: Compliance Monitoring
Activity Type: Inspection/Evaluation
Activity Status: Not reported

Air Program: Stratospheric Ozone Protection
Activity Date: 2005-12-09 00:00:00
Activity Status Date: Not reported
Activity Group: Compliance Monitoring
Activity Type: Inspection/Evaluation
Activity Status: Not reported

Air Program: New Source Performance Standards
Activity Date: 2005-12-09 00:00:00
Activity Status Date: Not reported
Activity Group: Compliance Monitoring
Activity Type: Inspection/Evaluation
Activity Status: Not reported

Air Program: Title V Permits
Activity Date: 2005-12-09 00:00:00
Activity Status Date: Not reported
Activity Group: Compliance Monitoring
Activity Type: Inspection/Evaluation
Activity Status: Not reported

Air Program: State Implementation Plan for National Primary and Secondary Ambient Air Quality Standards
Activity Date: 2005-12-09 00:00:00
Activity Status Date: Not reported
Activity Group: Compliance Monitoring
Activity Type: Inspection/Evaluation
Activity Status: Not reported

Air Program: Prevention of Accidental Release/General Duty Clause
Activity Date: 2005-12-09 00:00:00
Activity Status Date: Not reported
Activity Group: Compliance Monitoring
Activity Type: Inspection/Evaluation
Activity Status: Not reported

Air Program: State Implementation Plan for National Primary and Secondary Ambient Air Quality Standards
Activity Date: 2005-10-28 00:00:00
Activity Status Date: Not reported
Activity Group: Compliance Monitoring
Activity Type: Inspection/Evaluation
Activity Status: Not reported

Air Program: Title V Permits
Activity Date: 2005-10-28 00:00:00
Activity Status Date: Not reported
Activity Group: Compliance Monitoring
Activity Type: Inspection/Evaluation
Activity Status: Not reported

Air Program: Prevention of Accidental Release/General Duty Clause
Activity Date: 2005-10-28 00:00:00
Activity Status Date: Not reported

NYU CENTRAL PLANT (Continued) **1001493678**

Activity Group: Compliance Monitoring
Activity Type: Inspection/Evaluation
Activity Status: Not reported

Air Program: New Source Performance Standards
Activity Date: 2005-10-28 00:00:00
Activity Status Date: Not reported
Activity Group: Compliance Monitoring
Activity Type: Inspection/Evaluation
Activity Status: Not reported

Air Program: Stratospheric Ozone Protection
Activity Date: 2005-10-28 00:00:00
Activity Status Date: Not reported
Activity Group: Compliance Monitoring
Activity Type: Inspection/Evaluation
Activity Status: Not reported

Air Program: New Source Performance Standards
Activity Date: 2005-08-01 00:00:00
Activity Status Date: Not reported
Activity Group: Compliance Monitoring
Activity Type: Inspection/Evaluation
Activity Status: Not reported

Air Program: Prevention of Accidental Release/General Duty Clause
Activity Date: 2005-08-01 00:00:00
Activity Status Date: Not reported
Activity Group: Compliance Monitoring
Activity Type: Inspection/Evaluation
Activity Status: Not reported

Air Program: Stratospheric Ozone Protection
Activity Date: 2005-08-01 00:00:00
Activity Status Date: Not reported
Activity Group: Compliance Monitoring
Activity Type: Inspection/Evaluation
Activity Status: Not reported

Air Program: State Implementation Plan for National Primary and Secondary Ambient Air Quality Standards
Activity Date: 2005-08-01 00:00:00
Activity Status Date: Not reported
Activity Group: Compliance Monitoring
Activity Type: Inspection/Evaluation
Activity Status: Not reported

Air Program: Title V Permits
Activity Date: 2005-08-01 00:00:00
Activity Status Date: Not reported
Activity Group: Compliance Monitoring
Activity Type: Inspection/Evaluation
Activity Status: Not reported

Air Program: State Implementation Plan for National Primary and Secondary Ambient Air Quality Standards
Activity Date: 2005-04-22 00:00:00
Activity Status Date: Not reported
Activity Group: Compliance Monitoring

NYU CENTRAL PLANT (Continued) **1001493678**

Activity Type: Inspection/Evaluation
Activity Status: Not reported

Air Program: Title V Permits
Activity Date: 2005-04-22 00:00:00
Activity Status Date: Not reported
Activity Group: Compliance Monitoring
Activity Type: Inspection/Evaluation
Activity Status: Not reported

Air Program: Prevention of Accidental Release/General Duty Clause
Activity Date: 2005-04-22 00:00:00
Activity Status Date: Not reported
Activity Group: Compliance Monitoring
Activity Type: Inspection/Evaluation
Activity Status: Not reported

Air Program: Stratospheric Ozone Protection
Activity Date: 2005-04-22 00:00:00
Activity Status Date: Not reported
Activity Group: Compliance Monitoring
Activity Type: Inspection/Evaluation
Activity Status: Not reported

Air Program: New Source Performance Standards
Activity Date: 2005-04-22 00:00:00
Activity Status Date: Not reported
Activity Group: Compliance Monitoring
Activity Type: Inspection/Evaluation
Activity Status: Not reported

Air Program: State Implementation Plan for National Primary and Secondary Ambient Air Quality Standards
Activity Date: 2005-02-02 00:00:00
Activity Status Date: Not reported
Activity Group: Compliance Monitoring
Activity Type: Inspection/Evaluation
Activity Status: Not reported

Air Program: Title V Permits
Activity Date: 2005-02-02 00:00:00
Activity Status Date: Not reported
Activity Group: Compliance Monitoring
Activity Type: Inspection/Evaluation
Activity Status: Not reported

Air Program: Stratospheric Ozone Protection
Activity Date: 2005-02-02 00:00:00
Activity Status Date: Not reported
Activity Group: Compliance Monitoring
Activity Type: Inspection/Evaluation
Activity Status: Not reported

Air Program: Prevention of Accidental Release/General Duty Clause
Activity Date: 2005-02-02 00:00:00
Activity Status Date: Not reported
Activity Group: Compliance Monitoring
Activity Type: Inspection/Evaluation

NYU CENTRAL PLANT (Continued) **1001493678**

Activity Status: Not reported

Air Program: New Source Performance Standards
Activity Date: 2005-02-02 00:00:00
Activity Status Date: Not reported
Activity Group: Compliance Monitoring
Activity Type: Inspection/Evaluation
Activity Status: Not reported

Air Program: Prevention of Accidental Release/General Duty Clause
Activity Date: 2004-10-28 00:00:00
Activity Status Date: Not reported
Activity Group: Compliance Monitoring
Activity Type: Inspection/Evaluation
Activity Status: Not reported

Air Program: New Source Performance Standards
Activity Date: 2004-10-28 00:00:00
Activity Status Date: Not reported
Activity Group: Compliance Monitoring
Activity Type: Inspection/Evaluation
Activity Status: Not reported

Air Program: Stratospheric Ozone Protection
Activity Date: 2004-10-28 00:00:00
Activity Status Date: Not reported
Activity Group: Compliance Monitoring
Activity Type: Inspection/Evaluation
Activity Status: Not reported

Air Program: Title V Permits
Activity Date: 2004-10-28 00:00:00
Activity Status Date: Not reported
Activity Group: Compliance Monitoring
Activity Type: Inspection/Evaluation
Activity Status: Not reported

Air Program: State Implementation Plan for National Primary and Secondary Ambient Air Quality Standards
Activity Date: 2004-10-28 00:00:00
Activity Status Date: Not reported
Activity Group: Compliance Monitoring
Activity Type: Inspection/Evaluation
Activity Status: Not reported

Air Program: Stratospheric Ozone Protection
Activity Date: 2004-08-02 00:00:00
Activity Status Date: Not reported
Activity Group: Compliance Monitoring
Activity Type: Inspection/Evaluation
Activity Status: Not reported

Air Program: Prevention of Accidental Release/General Duty Clause
Activity Date: 2004-08-02 00:00:00
Activity Status Date: Not reported
Activity Group: Compliance Monitoring
Activity Type: Inspection/Evaluation
Activity Status: Not reported

NYU CENTRAL PLANT (Continued) **1001493678**

Air Program: State Implementation Plan for National Primary and Secondary Ambient Air Quality Standards
Activity Date: 2004-08-02 00:00:00
Activity Status Date: Not reported
Activity Group: Compliance Monitoring
Activity Type: Inspection/Evaluation
Activity Status: Not reported

Air Program: New Source Performance Standards
Activity Date: 2004-08-02 00:00:00
Activity Status Date: Not reported
Activity Group: Compliance Monitoring
Activity Type: Inspection/Evaluation
Activity Status: Not reported

Air Program: Title V Permits
Activity Date: 2004-08-02 00:00:00
Activity Status Date: Not reported
Activity Group: Compliance Monitoring
Activity Type: Inspection/Evaluation
Activity Status: Not reported

Air Program: State Implementation Plan for National Primary and Secondary Ambient Air Quality Standards
Activity Date: 2004-05-17 00:00:00
Activity Status Date: Not reported
Activity Group: Compliance Monitoring
Activity Type: Inspection/Evaluation
Activity Status: Not reported

Air Program: Stratospheric Ozone Protection
Activity Date: 2004-05-17 00:00:00
Activity Status Date: Not reported
Activity Group: Compliance Monitoring
Activity Type: Inspection/Evaluation
Activity Status: Not reported

Air Program: New Source Performance Standards
Activity Date: 2004-05-17 00:00:00
Activity Status Date: Not reported
Activity Group: Compliance Monitoring
Activity Type: Inspection/Evaluation
Activity Status: Not reported

Air Program: Title V Permits
Activity Date: 2004-05-17 00:00:00
Activity Status Date: Not reported
Activity Group: Compliance Monitoring
Activity Type: Inspection/Evaluation
Activity Status: Not reported

Air Program: Prevention of Accidental Release/General Duty Clause
Activity Date: 2004-05-17 00:00:00
Activity Status Date: Not reported
Activity Group: Compliance Monitoring
Activity Type: Inspection/Evaluation
Activity Status: Not reported

Air Program: Title V Permits

NYU CENTRAL PLANT (Continued) **1001493678**

Activity Date: 2004-04-29 00:00:00
Activity Status Date: Not reported
Activity Group: Compliance Monitoring
Activity Type: Inspection/Evaluation
Activity Status: Not reported

Air Program: Stratospheric Ozone Protection
Activity Date: 2004-04-29 00:00:00
Activity Status Date: Not reported
Activity Group: Compliance Monitoring
Activity Type: Inspection/Evaluation
Activity Status: Not reported

Air Program: State Implementation Plan for National Primary and Secondary Ambient Air Quality Standards
Activity Date: 2004-04-29 00:00:00
Activity Status Date: Not reported
Activity Group: Compliance Monitoring
Activity Type: Inspection/Evaluation
Activity Status: Not reported

Air Program: Prevention of Accidental Release/General Duty Clause
Activity Date: 2004-04-29 00:00:00
Activity Status Date: Not reported
Activity Group: Compliance Monitoring
Activity Type: Inspection/Evaluation
Activity Status: Not reported

Air Program: New Source Performance Standards
Activity Date: 2004-04-29 00:00:00
Activity Status Date: Not reported
Activity Group: Compliance Monitoring
Activity Type: Inspection/Evaluation
Activity Status: Not reported

Air Program: Stratospheric Ozone Protection
Activity Date: 2004-02-03 00:00:00
Activity Status Date: Not reported
Activity Group: Compliance Monitoring
Activity Type: Inspection/Evaluation
Activity Status: Not reported

Air Program: New Source Performance Standards
Activity Date: 2004-02-03 00:00:00
Activity Status Date: Not reported
Activity Group: Compliance Monitoring
Activity Type: Inspection/Evaluation
Activity Status: Not reported

Air Program: Title V Permits
Activity Date: 2004-02-03 00:00:00
Activity Status Date: Not reported
Activity Group: Compliance Monitoring
Activity Type: Inspection/Evaluation
Activity Status: Not reported

Air Program: Prevention of Accidental Release/General Duty Clause
Activity Date: 2004-02-03 00:00:00

NYU CENTRAL PLANT (Continued) **1001493678**

Activity Status Date: Not reported
Activity Group: Compliance Monitoring
Activity Type: Inspection/Evaluation
Activity Status: Not reported

Air Program: State Implementation Plan for National Primary and Secondary Ambient Air Quality Standards
Activity Date: 2004-02-03 00:00:00
Activity Status Date: Not reported
Activity Group: Compliance Monitoring
Activity Type: Inspection/Evaluation
Activity Status: Not reported

Air Program: New Source Performance Standards
Activity Date: 2004-01-30 00:00:00
Activity Status Date: Not reported
Activity Group: Compliance Monitoring
Activity Type: Inspection/Evaluation
Activity Status: Not reported

Air Program: Stratospheric Ozone Protection
Activity Date: 2004-01-30 00:00:00
Activity Status Date: Not reported
Activity Group: Compliance Monitoring
Activity Type: Inspection/Evaluation
Activity Status: Not reported

Air Program: Title V Permits
Activity Date: 2004-01-30 00:00:00
Activity Status Date: Not reported
Activity Group: Compliance Monitoring
Activity Type: Inspection/Evaluation
Activity Status: Not reported

Air Program: State Implementation Plan for National Primary and Secondary Ambient Air Quality Standards
Activity Date: 2004-01-30 00:00:00
Activity Status Date: Not reported
Activity Group: Compliance Monitoring
Activity Type: Inspection/Evaluation
Activity Status: Not reported

Air Program: Prevention of Accidental Release/General Duty Clause
Activity Date: 2004-01-30 00:00:00
Activity Status Date: Not reported
Activity Group: Compliance Monitoring
Activity Type: Inspection/Evaluation
Activity Status: Not reported

Air Program: Title V Permits
Activity Date: 2003-10-29 00:00:00
Activity Status Date: Not reported
Activity Group: Compliance Monitoring
Activity Type: Inspection/Evaluation
Activity Status: Not reported

Air Program: Prevention of Accidental Release/General Duty Clause
Activity Date: 2003-10-29 00:00:00
Activity Status Date: Not reported

NYU CENTRAL PLANT (Continued) **1001493678**

Activity Group: Compliance Monitoring
Activity Type: Inspection/Evaluation
Activity Status: Not reported

Air Program: Stratospheric Ozone Protection
Activity Date: 2003-10-29 00:00:00
Activity Status Date: Not reported
Activity Group: Compliance Monitoring
Activity Type: Inspection/Evaluation
Activity Status: Not reported

Air Program: State Implementation Plan for National Primary and Secondary Ambient Air Quality Standards
Activity Date: 2003-10-29 00:00:00
Activity Status Date: Not reported
Activity Group: Compliance Monitoring
Activity Type: Inspection/Evaluation
Activity Status: Not reported

Air Program: New Source Performance Standards
Activity Date: 2003-10-29 00:00:00
Activity Status Date: Not reported
Activity Group: Compliance Monitoring
Activity Type: Inspection/Evaluation
Activity Status: Not reported

Air Program: Title V Permits
Activity Date: 2003-08-01 00:00:00
Activity Status Date: Not reported
Activity Group: Compliance Monitoring
Activity Type: Inspection/Evaluation
Activity Status: Not reported

Air Program: Stratospheric Ozone Protection
Activity Date: 2003-08-01 00:00:00
Activity Status Date: Not reported
Activity Group: Compliance Monitoring
Activity Type: Inspection/Evaluation
Activity Status: Not reported

Air Program: Prevention of Accidental Release/General Duty Clause
Activity Date: 2003-08-01 00:00:00
Activity Status Date: Not reported
Activity Group: Compliance Monitoring
Activity Type: Inspection/Evaluation
Activity Status: Not reported

Air Program: New Source Performance Standards
Activity Date: 2003-08-01 00:00:00
Activity Status Date: Not reported
Activity Group: Compliance Monitoring
Activity Type: Inspection/Evaluation
Activity Status: Not reported

Air Program: State Implementation Plan for National Primary and Secondary Ambient Air Quality Standards
Activity Date: 2003-08-01 00:00:00
Activity Status Date: Not reported
Activity Group: Compliance Monitoring

NYU CENTRAL PLANT (Continued) **1001493678**

Activity Type: Inspection/Evaluation
Activity Status: Not reported

Air Program: Prevention of Accidental Release/General Duty Clause
Activity Date: 2003-07-29 00:00:00
Activity Status Date: Not reported
Activity Group: Compliance Monitoring
Activity Type: Inspection/Evaluation
Activity Status: Not reported

Air Program: New Source Performance Standards
Activity Date: 2003-07-29 00:00:00
Activity Status Date: Not reported
Activity Group: Compliance Monitoring
Activity Type: Inspection/Evaluation
Activity Status: Not reported

Air Program: Title V Permits
Activity Date: 2003-07-29 00:00:00
Activity Status Date: Not reported
Activity Group: Compliance Monitoring
Activity Type: Inspection/Evaluation
Activity Status: Not reported

Air Program: Stratospheric Ozone Protection
Activity Date: 2003-07-29 00:00:00
Activity Status Date: Not reported
Activity Group: Compliance Monitoring
Activity Type: Inspection/Evaluation
Activity Status: Not reported

Air Program: State Implementation Plan for National Primary and Secondary Ambient Air Quality Standards
Activity Date: 2003-07-29 00:00:00
Activity Status Date: Not reported
Activity Group: Compliance Monitoring
Activity Type: Inspection/Evaluation
Activity Status: Not reported

Air Program: Stratospheric Ozone Protection
Activity Date: 2003-04-30 00:00:00
Activity Status Date: Not reported
Activity Group: Compliance Monitoring
Activity Type: Inspection/Evaluation
Activity Status: Not reported

Air Program: Title V Permits
Activity Date: 2003-04-30 00:00:00
Activity Status Date: Not reported
Activity Group: Compliance Monitoring
Activity Type: Inspection/Evaluation
Activity Status: Not reported

Air Program: State Implementation Plan for National Primary and Secondary Ambient Air Quality Standards
Activity Date: 2003-04-30 00:00:00
Activity Status Date: Not reported
Activity Group: Compliance Monitoring
Activity Type: Inspection/Evaluation

NYU CENTRAL PLANT (Continued) **1001493678**

Activity Status: Not reported

Air Program: New Source Performance Standards
Activity Date: 2003-04-30 00:00:00
Activity Status Date: Not reported
Activity Group: Compliance Monitoring
Activity Type: Inspection/Evaluation
Activity Status: Not reported

Air Program: Prevention of Accidental Release/General Duty Clause
Activity Date: 2003-04-30 00:00:00
Activity Status Date: Not reported
Activity Group: Compliance Monitoring
Activity Type: Inspection/Evaluation
Activity Status: Not reported

Air Program: Stratospheric Ozone Protection
Activity Date: 2003-02-04 00:00:00
Activity Status Date: Not reported
Activity Group: Compliance Monitoring
Activity Type: Inspection/Evaluation
Activity Status: Not reported

Air Program: Prevention of Accidental Release/General Duty Clause
Activity Date: 2003-02-04 00:00:00
Activity Status Date: Not reported
Activity Group: Compliance Monitoring
Activity Type: Inspection/Evaluation
Activity Status: Not reported

Air Program: Title V Permits
Activity Date: 2003-02-04 00:00:00
Activity Status Date: Not reported
Activity Group: Compliance Monitoring
Activity Type: Inspection/Evaluation
Activity Status: Not reported

Air Program: New Source Performance Standards
Activity Date: 2003-02-04 00:00:00
Activity Status Date: Not reported
Activity Group: Compliance Monitoring
Activity Type: Inspection/Evaluation
Activity Status: Not reported

Air Program: State Implementation Plan for National Primary and Secondary Ambient Air Quality Standards
Activity Date: 2003-02-04 00:00:00
Activity Status Date: Not reported
Activity Group: Compliance Monitoring
Activity Type: Inspection/Evaluation
Activity Status: Not reported

Air Program: Stratospheric Ozone Protection
Activity Date: 2003-02-03 00:00:00
Activity Status Date: Not reported
Activity Group: Compliance Monitoring
Activity Type: Inspection/Evaluation
Activity Status: Not reported

NYU CENTRAL PLANT (Continued) **1001493678**

Air Program: New Source Performance Standards
Activity Date: 2003-02-03 00:00:00
Activity Status Date: Not reported
Activity Group: Compliance Monitoring
Activity Type: Inspection/Evaluation
Activity Status: Not reported

Air Program: State Implementation Plan for National Primary and Secondary Ambient Air Quality Standards
Activity Date: 2003-02-03 00:00:00
Activity Status Date: Not reported
Activity Group: Compliance Monitoring
Activity Type: Inspection/Evaluation
Activity Status: Not reported

Air Program: Title V Permits
Activity Date: 2003-02-03 00:00:00
Activity Status Date: Not reported
Activity Group: Compliance Monitoring
Activity Type: Inspection/Evaluation
Activity Status: Not reported

Air Program: Prevention of Accidental Release/General Duty Clause
Activity Date: 2003-02-03 00:00:00
Activity Status Date: Not reported
Activity Group: Compliance Monitoring
Activity Type: Inspection/Evaluation
Activity Status: Not reported

Air Program: New Source Performance Standards
Activity Date: 2003-01-28 00:00:00
Activity Status Date: Not reported
Activity Group: Compliance Monitoring
Activity Type: Inspection/Evaluation
Activity Status: Not reported

Air Program: Title V Permits
Activity Date: 2003-01-28 00:00:00
Activity Status Date: Not reported
Activity Group: Compliance Monitoring
Activity Type: Inspection/Evaluation
Activity Status: Not reported

Air Program: Stratospheric Ozone Protection
Activity Date: 2003-01-28 00:00:00
Activity Status Date: Not reported
Activity Group: Compliance Monitoring
Activity Type: Inspection/Evaluation
Activity Status: Not reported

Air Program: State Implementation Plan for National Primary and Secondary Ambient Air Quality Standards
Activity Date: 2003-01-28 00:00:00
Activity Status Date: Not reported
Activity Group: Compliance Monitoring
Activity Type: Inspection/Evaluation
Activity Status: Not reported

Air Program: Prevention of Accidental Release/General Duty Clause

NYU CENTRAL PLANT (Continued) **1001493678**

Activity Date: 2003-01-28 00:00:00
Activity Status Date: Not reported
Activity Group: Compliance Monitoring
Activity Type: Inspection/Evaluation
Activity Status: Not reported

Air Program: State Implementation Plan for National Primary and Secondary Ambient Air Quality Standards
Activity Date: 2002-09-20 00:00:00
Activity Status Date: Not reported
Activity Group: Compliance Monitoring
Activity Type: Inspection/Evaluation
Activity Status: Not reported

Air Program: Prevention of Accidental Release/General Duty Clause
Activity Date: 2002-09-20 00:00:00
Activity Status Date: Not reported
Activity Group: Compliance Monitoring
Activity Type: Inspection/Evaluation
Activity Status: Not reported

Air Program: Title V Permits
Activity Date: 2002-09-20 00:00:00
Activity Status Date: Not reported
Activity Group: Compliance Monitoring
Activity Type: Inspection/Evaluation
Activity Status: Not reported

Air Program: Stratospheric Ozone Protection
Activity Date: 2002-09-20 00:00:00
Activity Status Date: Not reported
Activity Group: Compliance Monitoring
Activity Type: Inspection/Evaluation
Activity Status: Not reported

Air Program: New Source Performance Standards
Activity Date: 2002-09-20 00:00:00
Activity Status Date: Not reported
Activity Group: Compliance Monitoring
Activity Type: Inspection/Evaluation
Activity Status: Not reported

Air Program: Title V Permits
Activity Date: 2002-07-25 00:00:00
Activity Status Date: Not reported
Activity Group: Compliance Monitoring
Activity Type: Inspection/Evaluation
Activity Status: Not reported

Air Program: Stratospheric Ozone Protection
Activity Date: 2002-07-25 00:00:00
Activity Status Date: Not reported
Activity Group: Compliance Monitoring
Activity Type: Inspection/Evaluation
Activity Status: Not reported

Air Program: Prevention of Accidental Release/General Duty Clause
Activity Date: 2002-07-25 00:00:00

NYU CENTRAL PLANT (Continued) **1001493678**

Activity Status Date: Not reported
Activity Group: Compliance Monitoring
Activity Type: Inspection/Evaluation
Activity Status: Not reported

Air Program: New Source Performance Standards
Activity Date: 2002-07-25 00:00:00
Activity Status Date: Not reported
Activity Group: Compliance Monitoring
Activity Type: Inspection/Evaluation
Activity Status: Not reported

Air Program: State Implementation Plan for National Primary and Secondary Ambient Air Quality Standards
Activity Date: 2002-07-25 00:00:00
Activity Status Date: Not reported
Activity Group: Compliance Monitoring
Activity Type: Inspection/Evaluation
Activity Status: Not reported

Air Program: Title V Permits
Activity Date: 2002-03-22 00:00:00
Activity Status Date: Not reported
Activity Group: Compliance Monitoring
Activity Type: Inspection/Evaluation
Activity Status: Not reported

Air Program: State Implementation Plan for National Primary and Secondary Ambient Air Quality Standards
Activity Date: 2002-03-22 00:00:00
Activity Status Date: Not reported
Activity Group: Compliance Monitoring
Activity Type: Inspection/Evaluation
Activity Status: Not reported

Air Program: New Source Performance Standards
Activity Date: 2002-03-22 00:00:00
Activity Status Date: Not reported
Activity Group: Compliance Monitoring
Activity Type: Inspection/Evaluation
Activity Status: Not reported

Air Program: Stratospheric Ozone Protection
Activity Date: 2002-03-22 00:00:00
Activity Status Date: Not reported
Activity Group: Compliance Monitoring
Activity Type: Inspection/Evaluation
Activity Status: Not reported

Air Program: Prevention of Accidental Release/General Duty Clause
Activity Date: 2002-03-22 00:00:00
Activity Status Date: Not reported
Activity Group: Compliance Monitoring
Activity Type: Inspection/Evaluation
Activity Status: Not reported

Air Program: Stratospheric Ozone Protection
Activity Date: 2002-03-01 00:00:00
Activity Status Date: Not reported

NYU CENTRAL PLANT (Continued) **1001493678**

Activity Group: Compliance Monitoring
Activity Type: Inspection/Evaluation
Activity Status: Not reported

Air Program: Prevention of Accidental Release/General Duty Clause
Activity Date: 2002-03-01 00:00:00
Activity Status Date: Not reported
Activity Group: Compliance Monitoring
Activity Type: Inspection/Evaluation
Activity Status: Not reported

Air Program: State Implementation Plan for National Primary and Secondary Ambient Air Quality Standards
Activity Date: 2002-03-01 00:00:00
Activity Status Date: Not reported
Activity Group: Compliance Monitoring
Activity Type: Inspection/Evaluation
Activity Status: Not reported

Air Program: New Source Performance Standards
Activity Date: 2002-03-01 00:00:00
Activity Status Date: Not reported
Activity Group: Compliance Monitoring
Activity Type: Inspection/Evaluation
Activity Status: Not reported

Air Program: Title V Permits
Activity Date: 2002-03-01 00:00:00
Activity Status Date: Not reported
Activity Group: Compliance Monitoring
Activity Type: Inspection/Evaluation
Activity Status: Not reported

Air Program: New Source Performance Standards
Activity Date: 2002-01-31 00:00:00
Activity Status Date: Not reported
Activity Group: Compliance Monitoring
Activity Type: Inspection/Evaluation
Activity Status: Not reported

Air Program: Stratospheric Ozone Protection
Activity Date: 2002-01-31 00:00:00
Activity Status Date: Not reported
Activity Group: Compliance Monitoring
Activity Type: Inspection/Evaluation
Activity Status: Not reported

Air Program: State Implementation Plan for National Primary and Secondary Ambient Air Quality Standards
Activity Date: 2002-01-31 00:00:00
Activity Status Date: Not reported
Activity Group: Compliance Monitoring
Activity Type: Inspection/Evaluation
Activity Status: Not reported

Air Program: Prevention of Accidental Release/General Duty Clause
Activity Date: 2002-01-31 00:00:00
Activity Status Date: Not reported
Activity Group: Compliance Monitoring

NYU CENTRAL PLANT (Continued) **1001493678**

Activity Type: Inspection/Evaluation
Activity Status: Not reported

Air Program: Title V Permits
Activity Date: 2002-01-31 00:00:00
Activity Status Date: Not reported
Activity Group: Compliance Monitoring
Activity Type: Inspection/Evaluation
Activity Status: Not reported

Air Program: State Implementation Plan for National Primary and Secondary Ambient Air Quality Standards
Activity Date: 2001-04-27 00:00:00
Activity Status Date: 2001-04-27 00:00:00
Activity Group: Enforcement Action
Activity Type: Administrative - Informal
Activity Status: Achieved

Air Program: Stratospheric Ozone Protection
Activity Date: 2001-04-15 00:00:00
Activity Status Date: Not reported
Activity Group: Compliance Monitoring
Activity Type: Inspection/Evaluation
Activity Status: Not reported

Air Program: State Implementation Plan for National Primary and Secondary Ambient Air Quality Standards
Activity Date: 2001-04-15 00:00:00
Activity Status Date: Not reported
Activity Group: Compliance Monitoring
Activity Type: Inspection/Evaluation
Activity Status: Not reported

Air Program: Prevention of Accidental Release/General Duty Clause
Activity Date: 2001-04-15 00:00:00
Activity Status Date: Not reported
Activity Group: Compliance Monitoring
Activity Type: Inspection/Evaluation
Activity Status: Not reported

Air Program: Title V Permits
Activity Date: 2001-04-15 00:00:00
Activity Status Date: Not reported
Activity Group: Compliance Monitoring
Activity Type: Inspection/Evaluation
Activity Status: Not reported

Air Program: New Source Performance Standards
Activity Date: 2001-04-15 00:00:00
Activity Status Date: Not reported
Activity Group: Compliance Monitoring
Activity Type: Inspection/Evaluation
Activity Status: Not reported

Air Program: Prevention of Accidental Release/General Duty Clause
Activity Date: 2001-01-16 00:00:00
Activity Status Date: Not reported
Activity Group: Compliance Monitoring
Activity Type: Inspection/Evaluation

NYU CENTRAL PLANT (Continued) **1001493678**

Activity Status: Not reported

Air Program: New Source Performance Standards
Activity Date: 2001-01-16 00:00:00
Activity Status Date: Not reported
Activity Group: Compliance Monitoring
Activity Type: Inspection/Evaluation
Activity Status: Not reported

Air Program: Stratospheric Ozone Protection
Activity Date: 2001-01-16 00:00:00
Activity Status Date: Not reported
Activity Group: Compliance Monitoring
Activity Type: Inspection/Evaluation
Activity Status: Not reported

Air Program: State Implementation Plan for National Primary and Secondary Ambient Air Quality Standards
Activity Date: 2001-01-16 00:00:00
Activity Status Date: Not reported
Activity Group: Compliance Monitoring
Activity Type: Inspection/Evaluation
Activity Status: Not reported

Air Program: Title V Permits
Activity Date: 2001-01-16 00:00:00
Activity Status Date: Not reported
Activity Group: Compliance Monitoring
Activity Type: Inspection/Evaluation
Activity Status: Not reported

Air Program: State Implementation Plan for National Primary and Secondary Ambient Air Quality Standards
Activity Date: 2000-09-29 00:00:00
Activity Status Date: 2000-09-29 00:00:00
Activity Group: Enforcement Action
Activity Type: Administrative - Formal
Activity Status: Final Order Issued

Air Program: Not defined as federally-reportable
Activity Date: 2000-09-29 00:00:00
Activity Status Date: 2000-09-29 00:00:00
Activity Group: Enforcement Action
Activity Type: Administrative - Formal
Activity Status: Final Order Issued

Air Program: Title V Permits
Activity Date: 2000-02-02 00:00:00
Activity Status Date: Not reported
Activity Group: Compliance Monitoring
Activity Type: Inspection/Evaluation
Activity Status: Not reported

Air Program: New Source Performance Standards
Activity Date: 2000-02-02 00:00:00
Activity Status Date: Not reported
Activity Group: Compliance Monitoring
Activity Type: Inspection/Evaluation
Activity Status: Not reported

NYU CENTRAL PLANT (Continued) **1001493678**

Air Program: Stratospheric Ozone Protection
Activity Date: 2000-02-02 00:00:00
Activity Status Date: Not reported
Activity Group: Compliance Monitoring
Activity Type: Inspection/Evaluation
Activity Status: Not reported

Air Program: State Implementation Plan for National Primary and Secondary Ambient Air Quality Standards
Activity Date: 2000-02-02 00:00:00
Activity Status Date: Not reported
Activity Group: Compliance Monitoring
Activity Type: Inspection/Evaluation
Activity Status: Not reported

Air Program: Prevention of Accidental Release/General Duty Clause
Activity Date: 2000-02-02 00:00:00
Activity Status Date: Not reported
Activity Group: Compliance Monitoring
Activity Type: Inspection/Evaluation
Activity Status: Not reported

Air Program: Title V Permits
Activity Date: 1998-12-10 00:00:00
Activity Status Date: Not reported
Activity Group: Compliance Monitoring
Activity Type: Inspection/Evaluation
Activity Status: Not reported

Air Program: Not defined as federally-reportable
Activity Date: 1998-06-03 00:00:00
Activity Status Date: 1998-06-03 00:00:00
Activity Group: Enforcement Action
Activity Type: Administrative - Informal
Activity Status: Achieved

Air Program: State Implementation Plan for National Primary and Secondary Ambient Air Quality Standards
Activity Date: 1998-06-03 00:00:00
Activity Status Date: 1998-06-03 00:00:00
Activity Group: Enforcement Action
Activity Type: Administrative - Informal
Activity Status: Achieved

Air Program: Title V Permits
Activity Date: 1998-03-03 00:00:00
Activity Status Date: Not reported
Activity Group: Compliance Monitoring
Activity Type: Inspection/Evaluation
Activity Status: Not reported

Air Program: Federally-Enforceable State Operating Permit - Non Title V
Activity Date: 1990-02-01 00:00:00
Activity Status Date: Not reported
Activity Group: Compliance Monitoring
Activity Type: Inspection/Evaluation
Activity Status: Not reported

NYU CENTRAL PLANT (Continued) **1001493678**

AIRS:

Name:	CENTRAL PLANT - 251 MERCER ST
Address:	251 MERCER ST
City,State,Zip:	MANHATTAN, NY
DECID:	2620500246
Process ID:	E02EI
Latitude:	Not reported
Longitude:	Not reported
FIPS Code:	36061
Auth Type Code:	Not reported
Permit Status:	Not reported
Auth Status Code:	Not reported
Emissions:	1.10562994
Issue date:	Not reported
Expired Date:	Not reported
Emission Unit date:	100000
Contamination:	PM25-PRI
EPA Control Code:	Not reported
Control Eff:	Not reported
Unit:	TON
Permit Status:	Not reported
Auth Status Code:	Not reported
Emissions:	0.54812305
Issue date:	Not reported
Expired Date:	Not reported
Emission Unit date:	100000
Contamination:	PM25-PRI
EPA Control Code:	Not reported
Control Eff:	Not reported
Unit:	TON
Permit Status:	Not reported
Auth Status Code:	Not reported
Emissions:	0.71255644
Issue date:	Not reported
Expired Date:	Not reported
Emission Unit date:	100000
Contamination:	PM25-PRI
EPA Control Code:	Not reported
Control Eff:	Not reported
Unit:	TON
Permit Status:	Not reported
Auth Status Code:	Not reported
Emissions:	0.47728948
Issue date:	Not reported
Expired Date:	Not reported
Emission Unit date:	100000
Contamination:	PM25-PRI
EPA Control Code:	Not reported
Control Eff:	Not reported
Unit:	TON
Permit Status:	Not reported
Auth Status Code:	Not reported

NYU CENTRAL PLANT (Continued) **1001493678**

Emissions:	0.0035
Issue date:	Not reported
Expired Date:	Not reported
Emission Unit date:	100000
Contamination:	7440417
EPA Control Code:	Not reported
Control Eff:	Not reported
Unit:	LB
Permit Status:	Not reported
Auth Status Code:	Not reported
Emissions:	0.003
Issue date:	Not reported
Expired Date:	Not reported
Emission Unit date:	100000
Contamination:	7440417
EPA Control Code:	Not reported
Control Eff:	Not reported
Unit:	LB
Permit Status:	Not reported
Auth Status Code:	Not reported
Emissions:	1.105625
Issue date:	Not reported
Expired Date:	Not reported
Emission Unit date:	100000
Contamination:	PM10-PRI
EPA Control Code:	Not reported
Control Eff:	Not reported
Unit:	TON
Permit Status:	Not reported
Auth Status Code:	Not reported
Emissions:	143.389999
Issue date:	Not reported
Expired Date:	Not reported
Emission Unit date:	100000
Contamination:	NH3
EPA Control Code:	Not reported
Control Eff:	Not reported
Unit:	LB
Permit Status:	Not reported
Auth Status Code:	Not reported
Emissions:	0.0008
Issue date:	Not reported
Expired Date:	Not reported
Emission Unit date:	100000
Contamination:	86737
EPA Control Code:	Not reported
Control Eff:	Not reported
Unit:	LB
Permit Status:	Not reported
Auth Status Code:	Not reported
Emissions:	0.007
Issue date:	Not reported

NYU CENTRAL PLANT (Continued) **1001493678**

Expired Date: Not reported
Emission Unit date: 100000
Contamination: 7782492
EPA Control Code: Not reported
Control Eff: Not reported
Unit: LB

Permit Status: Not reported
Auth Status Code: Not reported
Emissions: 0.36000001
Issue date: Not reported
Expired Date: Not reported
Emission Unit date: 200000
Contamination: 218019
EPA Control Code: Not reported
Control Eff: Not reported
Unit: LB

AIRS Detail:
DECID: 2620500246
Facility Name: NYU CENTRAL PLANT
Auth Type: ATV

Issue Date: Not reported
Expiration Date: Not reported
Year: Not reported
CAS #: Not reported
Contaminant: CARBON DIOXIDE EQUIVALENTS
Amount(Lbs/Yr): Not reported

Issue Date: Not reported
Expiration Date: Not reported
Year: Not reported
CAS #: Not reported
Contaminant: VOC
Amount(Lbs/Yr): Not reported

Issue Date: Not reported
Expiration Date: Not reported
Year: Not reported
CAS #: Not reported
Contaminant: OXIDES OF NITROGEN
Amount(Lbs/Yr): Not reported

Issue Date: Not reported
Expiration Date: Not reported
Year: Not reported
CAS #: Not reported
Contaminant: PARTICULATES
Amount(Lbs/Yr): Not reported

Issue Date: Not reported
Expiration Date: Not reported
Year: Not reported
CAS #: Not reported
Contaminant: PM-10
Amount(Lbs/Yr): Not reported

NYU CENTRAL PLANT (Continued) **1001493678**

Issue Date:	Not reported
Expiration Date:	Not reported
Year:	Not reported
CAS #:	Not reported
Contaminant:	PM-2.5
Amount(Lbs/Yr):	Not reported

Issue Date:	Not reported
Expiration Date:	Not reported
Year:	Not reported
CAS #:	Not reported
Contaminant:	SULFUR DIOXIDE
Amount(Lbs/Yr):	Not reported

Issue Date:	Not reported
Expiration Date:	Not reported
Year:	Not reported
CAS #:	Not reported
Contaminant:	TOTAL HAP
Amount(Lbs/Yr):	Not reported

Issue Date:	Not reported
Expiration Date:	Not reported
Year:	Not reported
CAS #:	Not reported
Contaminant:	VOC
Amount(Lbs/Yr):	Not reported

Issue Date:	Not reported
Expiration Date:	Not reported
Year:	Not reported
CAS #:	Not reported
Contaminant:	CARBON DIOXIDE EQUIVALENTS
Amount(Lbs/Yr):	Not reported

Issue Date:	Not reported
Expiration Date:	Not reported
Year:	Not reported
CAS #:	Not reported
Contaminant:	CARBON MONOXIDE
Amount(Lbs/Yr):	Not reported

Issue Date:	Not reported
Expiration Date:	Not reported
Year:	Not reported
CAS #:	Not reported
Contaminant:	OXIDES OF NITROGEN
Amount(Lbs/Yr):	Not reported

Issue Date:	Not reported
Expiration Date:	Not reported
Year:	Not reported
CAS #:	Not reported
Contaminant:	PARTICULATES
Amount(Lbs/Yr):	Not reported

Issue Date:	Not reported

NYU CENTRAL PLANT (Continued) **1001493678**

Expiration Date: Not reported
Year: Not reported
CAS #: Not reported
Contaminant: PM 2.5
Amount(Lbs/Yr): Not reported

Issue Date: Not reported
Expiration Date: Not reported
Year: Not reported
CAS #: Not reported
Contaminant: PM-10
Amount(Lbs/Yr): Not reported

Issue Date: Not reported
Expiration Date: Not reported
Year: Not reported
CAS #: Not reported
Contaminant: SULFUR DIOXIDE
Amount(Lbs/Yr): Not reported

Issue Date: Not reported
Expiration Date: Not reported
Year: Not reported
CAS #: Not reported
Contaminant: TOTAL HAP
Amount(Lbs/Yr): Not reported

Issue Date: Not reported
Expiration Date: Not reported
Year: Not reported
CAS #: Not reported
Contaminant: VOC
Amount(Lbs/Yr): Not reported

Issue Date: Not reported
Expiration Date: Not reported
Year: Not reported
CAS #: Not reported
Contaminant: CARBON DIOXIDE EQUIVALENTS
Amount(Lbs/Yr): Not reported

Issue Date: Not reported
Expiration Date: Not reported
Year: Not reported
CAS #: Not reported
Contaminant: CARBON MONOXIDE
Amount(Lbs/Yr): Not reported

Issue Date: Not reported
Expiration Date: Not reported
Year: Not reported
CAS #: Not reported
Contaminant: OXIDES OF NITROGEN
Amount(Lbs/Yr): Not reported

Issue Date: Not reported
Expiration Date: Not reported

NYU CENTRAL PLANT (Continued) **1001493678**

Year: Not reported
CAS #: Not reported
Contaminant: PARTICULATES
Amount(Lbs/Yr): Not reported

Issue Date: Not reported
Expiration Date: Not reported
Year: Not reported
CAS #: Not reported
Contaminant: PM 2.5
Amount(Lbs/Yr): Not reported

Issue Date: Not reported
Expiration Date: Not reported
Year: Not reported
CAS #: Not reported
Contaminant: PM-10
Amount(Lbs/Yr): Not reported

Issue Date: Not reported
Expiration Date: Not reported
Year: Not reported
CAS #: Not reported
Contaminant: SULFUR DIOXIDE
Amount(Lbs/Yr): Not reported

Issue Date: Not reported
Expiration Date: Not reported
Year: Not reported
CAS #: Not reported
Contaminant: TOTAL HAP
Amount(Lbs/Yr): Not reported

Issue Date: Not reported
Expiration Date: Not reported
Year: Not reported
CAS #: Not reported
Contaminant: VOC
Amount(Lbs/Yr): Not reported

Issue Date: Not reported
Expiration Date: Not reported
Year: Not reported
CAS #: Not reported
Contaminant: CARBON DIOXIDE EQUIVALENTS
Amount(Lbs/Yr): Not reported

Issue Date: Not reported
Expiration Date: Not reported
Year: Not reported
CAS #: Not reported
Contaminant: CARBON MONOXIDE
Amount(Lbs/Yr): Not reported

Issue Date: Not reported
Expiration Date: Not reported
Year: Not reported

NYU CENTRAL PLANT (Continued) **1001493678**

CAS #: Not reported
Contaminant: OXIDES OF NITROGEN
Amount(Lbs/Yr): Not reported

Issue Date: Not reported
Expiration Date: Not reported
Year: Not reported
CAS #: Not reported
Contaminant: PARTICULATES
Amount(Lbs/Yr): Not reported

Issue Date: Not reported
Expiration Date: Not reported
Year: Not reported
CAS #: Not reported
Contaminant: PM-10
Amount(Lbs/Yr): Not reported

Issue Date: Not reported
Expiration Date: Not reported
Year: Not reported
CAS #: Not reported
Contaminant: PM-2.5
Amount(Lbs/Yr): Not reported

Issue Date: Not reported
Expiration Date: Not reported
Year: Not reported
CAS #: Not reported
Contaminant: SULFUR DIOXIDE
Amount(Lbs/Yr): Not reported

Issue Date: Not reported
Expiration Date: Not reported
Year: Not reported
CAS #: Not reported
Contaminant: TOTAL HAP
Amount(Lbs/Yr): Not reported

Issue Date: Not reported
Expiration Date: Not reported
Year: Not reported
CAS #: Not reported
Contaminant: VOC
Amount(Lbs/Yr): Not reported

Issue Date: Not reported
Expiration Date: Not reported
Year: Not reported
CAS #: Not reported
Contaminant: CARBON DIOXIDE EQUIVALENTS
Amount(Lbs/Yr): Not reported

Issue Date: Not reported
Expiration Date: Not reported
Year: Not reported
CAS #: Not reported

NYU CENTRAL PLANT (Continued) **1001493678**

Contaminant: CARBON MONOXIDE
Amount(Lbs/Yr): Not reported

Issue Date: Not reported
Expiration Date: Not reported
Year: Not reported
CAS #: Not reported
Contaminant: OXIDES OF NITROGEN
Amount(Lbs/Yr): Not reported

Issue Date: Not reported
Expiration Date: Not reported
Year: Not reported
CAS #: Not reported
Contaminant: PARTICULATES
Amount(Lbs/Yr): Not reported

Issue Date: Not reported
Expiration Date: Not reported
Year: Not reported
CAS #: Not reported
Contaminant: PM 2.5
Amount(Lbs/Yr): Not reported

Issue Date: Not reported
Expiration Date: Not reported
Year: Not reported
CAS #: Not reported
Contaminant: PM-10
Amount(Lbs/Yr): Not reported

Issue Date: Not reported
Expiration Date: Not reported
Year: Not reported
CAS #: Not reported
Contaminant: SULFUR DIOXIDE
Amount(Lbs/Yr): Not reported

Issue Date: Not reported
Expiration Date: Not reported
Year: Not reported
CAS #: Not reported
Contaminant: TOTAL HAP
Amount(Lbs/Yr): Not reported

Issue Date: Not reported
Expiration Date: Not reported
Year: Not reported
CAS #: Not reported
Contaminant: VOC
Amount(Lbs/Yr): Not reported

Issue Date: Not reported
Expiration Date: Not reported
Year: Not reported
CAS #: Not reported
Contaminant: CARBON DIOXIDE EQUIVALENTS

NYU CENTRAL PLANT (Continued) **1001493678**

Amount(Lbs/Yr): Not reported

Issue Date: Not reported
Expiration Date: Not reported
Year: Not reported
CAS #: Not reported
Contaminant: CARBON MONOXIDE
Amount(Lbs/Yr): Not reported

Issue Date: Not reported
Expiration Date: Not reported
Year: Not reported
CAS #: Not reported
Contaminant: OXIDES OF NITROGEN
Amount(Lbs/Yr): Not reported

Issue Date: Not reported
Expiration Date: Not reported
Year: Not reported
CAS #: Not reported
Contaminant: PARTICULATES
Amount(Lbs/Yr): Not reported

Issue Date: Not reported
Expiration Date: Not reported
Year: Not reported
CAS #: Not reported
Contaminant: PM-10
Amount(Lbs/Yr): Not reported

Issue Date: Not reported
Expiration Date: Not reported
Year: Not reported
CAS #: Not reported
Contaminant: PM-2.5
Amount(Lbs/Yr): Not reported

Issue Date: Not reported
Expiration Date: Not reported
Year: Not reported
CAS #: Not reported
Contaminant: SULFUR DIOXIDE
Amount(Lbs/Yr): Not reported

Issue Date: Not reported
Expiration Date: Not reported
Year: Not reported
CAS #: Not reported
Contaminant: TOTAL HAP
Amount(Lbs/Yr): Not reported

Issue Date: Not reported
Expiration Date: Not reported
Year: Not reported
CAS #: Not reported
Contaminant: CARBON MONOXIDE
Amount(Lbs/Yr): Not reported

NYU CENTRAL PLANT (Continued) **1001493678**

Issue Date:	Not reported
Expiration Date:	Not reported
Year:	2016
CAS #:	000106990
Contaminant:	1,3-BUTADIENE
Amount(Lbs/Yr):	1
Issue Date:	Not reported
Expiration Date:	Not reported
Year:	2016
CAS #:	000100414
Contaminant:	ETHYLBENZENE
Amount(Lbs/Yr):	33
Issue Date:	Not reported
Expiration Date:	Not reported
Year:	2016
CAS #:	000074828
Contaminant:	METHANE
Amount(Lbs/Yr):	400.108
Issue Date:	Not reported
Expiration Date:	Not reported
Year:	2016
CAS #:	000074828
Contaminant:	METHANE
Amount(Lbs/Yr):	400.108
Issue Date:	Not reported
Expiration Date:	Not reported
Year:	2016
CAS #:	000071432
Contaminant:	BENZENE
Amount(Lbs/Yr):	2
Issue Date:	Not reported
Expiration Date:	Not reported
Year:	2016
CAS #:	000056495
Contaminant:	3-METHYLCHOLANTHRENE
Amount(Lbs/Yr):	0
Issue Date:	Not reported
Expiration Date:	Not reported
Year:	2016
CAS #:	000091576
Contaminant:	2-METHYL NAPHTHALENE
Amount(Lbs/Yr):	0
Issue Date:	Not reported
Expiration Date:	Not reported
Year:	2016
CAS #:	000056553
Contaminant:	BENZO(A)ANTHRACENE
Amount(Lbs/Yr):	0
Issue Date:	Not reported

NYU CENTRAL PLANT (Continued) **1001493678**

Expiration Date: Not reported
Year: 2016
CAS #: 000056553
Contaminant: BENZO(A)ANTHRACENE
Amount(Lbs/Yr): 0

Issue Date: Not reported
Expiration Date: Not reported
Year: 2016
CAS #: 0NY075025
Contaminant: PM 2.5
Amount(Lbs/Yr): 3965

Issue Date: Not reported
Expiration Date: Not reported
Year: 2016
CAS #: 0NY075025
Contaminant: PM 2.5
Amount(Lbs/Yr): 193.326939577529

Issue Date: Not reported
Expiration Date: Not reported
Year: 2016
CAS #: 0NY210000
Contaminant: OXIDES OF NITROGEN
Amount(Lbs/Yr): 17900

Issue Date: Not reported
Expiration Date: Not reported
Year: 2016
CAS #: 0NY210000
Contaminant: OXIDES OF NITROGEN
Amount(Lbs/Yr): 2104

Issue Date: Not reported
Expiration Date: Not reported
Year: 2016
CAS #: 007664417
Contaminant: AMMONIA
Amount(Lbs/Yr): 556.67200000000003

Issue Date: Not reported
Expiration Date: Not reported
Year: 2016
CAS #: 007446095
Contaminant: SULFUR DIOXIDE
Amount(Lbs/Yr): 38.144891999999999

Issue Date: Not reported
Expiration Date: Not reported
Year: 2016
CAS #: 007446095
Contaminant: SULFUR DIOXIDE
Amount(Lbs/Yr): 104.376

Issue Date: Not reported
Expiration Date: Not reported

NYU CENTRAL PLANT (Continued) **1001493678**

Year: 2016
CAS #: 025321226
Contaminant: DICHLOROBENZENE
Amount(Lbs/Yr): 9.4421943695706695E-2

Issue Date: Not reported
Expiration Date: Not reported
Year: 2016
CAS #: 0NY998100
Contaminant: UNSPECIATED VOC (EMISSION STATEMENT USE ONLY)
Amount(Lbs/Yr): 51.888559999999998

Issue Date: Not reported
Expiration Date: Not reported
Year: 2016
CAS #: 0NY075105
Contaminant: UNSPECIATED PM-10 (EMISSION STATEMENT USE ONLY)
Amount(Lbs/Yr): 0.103363183902275

Issue Date: Not reported
Expiration Date: Not reported
Year: 2016
CAS #: 0NY210000
Contaminant: OXIDES OF NITROGEN
Amount(Lbs/Yr): 2104

Issue Date: Not reported
Expiration Date: Not reported
Year: 2016
CAS #: 007782492
Contaminant: SELENIUM
Amount(Lbs/Yr): 0

Issue Date: Not reported
Expiration Date: Not reported
Year: 2016
CAS #: 007440484
Contaminant: COBALT
Amount(Lbs/Yr): 0.01452896159273

Issue Date: Not reported
Expiration Date: Not reported
Year: 2016
CAS #: 007440484
Contaminant: COBALT
Amount(Lbs/Yr): 0

Issue Date: Not reported
Expiration Date: Not reported
Year: 2016
CAS #: 007440508
Contaminant: COPPER
Amount(Lbs/Yr): 0.14701925421214801

Issue Date: Not reported
Expiration Date: Not reported
Year: 2016

NYU CENTRAL PLANT (Continued) **1001493678**

CAS #: 007440622
Contaminant: VANADIUM
Amount(Lbs/Yr): 0.0426823818663606

Issue Date: Not reported
Expiration Date: Not reported
Year: 2016
CAS #: 007440382
Contaminant: ARSENIC
Amount(Lbs/Yr): 0

Issue Date: Not reported
Expiration Date: Not reported
Year: 2016
CAS #: 007440393
Contaminant: BARIUM
Amount(Lbs/Yr): 0.194010826665275

Issue Date: Not reported
Expiration Date: Not reported
Year: 2016
CAS #: 007440417
Contaminant: BERYLLIUM
Amount(Lbs/Yr): 0

Issue Date: Not reported
Expiration Date: Not reported
Year: 2016
CAS #: 007439965
Contaminant: MANGANESE
Amount(Lbs/Yr): 0

Issue Date: Not reported
Expiration Date: Not reported
Year: 2016
CAS #: 007439965
Contaminant: MANGANESE
Amount(Lbs/Yr): 0

Issue Date: Not reported
Expiration Date: Not reported
Year: 2016
CAS #: 007439976
Contaminant: MERCURY
Amount(Lbs/Yr): 0.00113721729163253

Issue Date: Not reported
Expiration Date: Not reported
Year: 2016
CAS #: 000124389
Contaminant: CARBON DIOXIDE
Amount(Lbs/Yr): 18964000

Issue Date: Not reported
Expiration Date: Not reported
Year: 2016
CAS #: 000124389

NYU CENTRAL PLANT (Continued) **1001493678**

Contaminant: CARBON DIOXIDE
Amount(Lbs/Yr): 4932000

Issue Date: Not reported
Expiration Date: Not reported
Year: 2016
CAS #: 000074986
Contaminant: PROPANE
Amount(Lbs/Yr): 187.06892189447601

Issue Date: Not reported
Expiration Date: Not reported
Year: 2016
CAS #: 000075569
Contaminant: PROPANE, 1,2-EPOXY-
Amount(Lbs/Yr): 30

Issue Date: Not reported
Expiration Date: Not reported
Year: 2016
CAS #: 000074828
Contaminant: METHANE
Amount(Lbs/Yr): 9415

Issue Date: Not reported
Expiration Date: Not reported
Year: 2016
CAS #: 007439976
Contaminant: MERCURY
Amount(Lbs/Yr): 0

Issue Date: Not reported
Expiration Date: Not reported
Year: 2016
CAS #: 007439987
Contaminant: MOLYBDENUM
Amount(Lbs/Yr): 0.0814845471994156

Issue Date: Not reported
Expiration Date: Not reported
Year: 2016
CAS #: 007440020
Contaminant: NICKEL METAL AND INSOLUBLE COMPOUNDS
Amount(Lbs/Yr): 0.36322403981824902

Issue Date: Not reported
Expiration Date: Not reported
Year: 2016
CAS #: 007440360
Contaminant: ANTIMONY
Amount(Lbs/Yr): 0

Issue Date: Not reported
Expiration Date: Not reported
Year: 2016
CAS #: 000205992
Contaminant: BENZO[B]FLUORANTHENE

NYU CENTRAL PLANT (Continued) **1001493678**

Amount(Lbs/Yr): 0

Issue Date: Not reported
Expiration Date: Not reported
Year: 2016
CAS #: 000207089
Contaminant: BENZO[K]FLUORANTHENE
Amount(Lbs/Yr): 0

Issue Date: Not reported
Expiration Date: Not reported
Year: 2016
CAS #: 000120127
Contaminant: ANTHRACENE
Amount(Lbs/Yr): 0

Issue Date: Not reported
Expiration Date: Not reported
Year: 2016
CAS #: 000108883
Contaminant: TOLUENE
Amount(Lbs/Yr): 134

Issue Date: Not reported
Expiration Date: Not reported
Year: 2016
CAS #: 000106990
Contaminant: 1,3-BUTADIENE
Amount(Lbs/Yr): 0

Issue Date: Not reported
Expiration Date: Not reported
Year: 2016
CAS #: 000075070
Contaminant: ACETALDEHYDE
Amount(Lbs/Yr): 41

Issue Date: Not reported
Expiration Date: Not reported
Year: 2016
CAS #: 000074828
Contaminant: METHANE
Amount(Lbs/Yr): 38.682144000000001

Issue Date: Not reported
Expiration Date: Not reported
Year: 2016
CAS #: 000083329
Contaminant: ACENAPHTHENE
Amount(Lbs/Yr): 0

Issue Date: Not reported
Expiration Date: Not reported
Year: 2016
CAS #: 000193395
Contaminant: INDENO[1,2,3-CD]PYRENE
Amount(Lbs/Yr): 0

NYU CENTRAL PLANT (Continued) **1001493678**

Issue Date: Not reported
Expiration Date: Not reported
Year: 2016
CAS #: 000057976
Contaminant: 7,12-DIMETHYLBENZ[A]ANTHRACENE
Amount(Lbs/Yr): 0

Issue Date: Not reported
Expiration Date: Not reported
Year: 2016
CAS #: 000086737
Contaminant: FLUORENE
Amount(Lbs/Yr): 0

Issue Date: Not reported
Expiration Date: Not reported
Year: 2016
CAS #: 010024972
Contaminant: NITROUS OXIDE
Amount(Lbs/Yr): 382.71199999999999

Issue Date: Not reported
Expiration Date: Not reported
Year: 2016
CAS #: 000108883
Contaminant: TOLUENE
Amount(Lbs/Yr): 0.26752884047116898

Issue Date: Not reported
Expiration Date: Not reported
Year: 2016
CAS #: 000074828
Contaminant: METHANE
Amount(Lbs/Yr): 38.682144000000001

Issue Date: Not reported
Expiration Date: Not reported
Year: 2016
CAS #: 000074840
Contaminant: ETHANE
Amount(Lbs/Yr): 539.27599999999995

Issue Date: Not reported
Expiration Date: Not reported
Year: 2016
CAS #: 000050000
Contaminant: FORMALDEHYDE
Amount(Lbs/Yr): 731

Issue Date: Not reported
Expiration Date: Not reported
Year: 2016
CAS #: 000050000
Contaminant: FORMALDEHYDE
Amount(Lbs/Yr): 731

Issue Date: Not reported

NYU CENTRAL PLANT (Continued) **1001493678**

Expiration Date: Not reported
Year: 2016
CAS #: 000050000
Contaminant: FORMALDEHYDE
Amount(Lbs/Yr): 8.7478272828352104

Issue Date: Not reported
Expiration Date: Not reported
Year: 2016
CAS #: 0NY075025
Contaminant: PM 2.5
Amount(Lbs/Yr): 67.401911283212002

Issue Date: Not reported
Expiration Date: Not reported
Year: 2016
CAS #: 0NY075025
Contaminant: PM 2.5
Amount(Lbs/Yr): 1314.52509648509

Issue Date: Not reported
Expiration Date: Not reported
Year: 2016
CAS #: 0NY075105
Contaminant: UNSPECIATED PM-10 (EMISSION STATEMENT USE ONLY)
Amount(Lbs/Yr): 0.00844789988073558

Issue Date: Not reported
Expiration Date: Not reported
Year: 2016
CAS #: 007723140
Contaminant: PHOSPHORUS (YELLOW)
Amount(Lbs/Yr): 2.91016239997913

Issue Date: Not reported
Expiration Date: Not reported
Year: 2016
CAS #: 007782492
Contaminant: SELENIUM
Amount(Lbs/Yr): 0.46165692659734298

Issue Date: Not reported
Expiration Date: Not reported
Year: 2016
CAS #: 007782492
Contaminant: SELENIUM
Amount(Lbs/Yr): 0.46165692659734298

Issue Date: Not reported
Expiration Date: Not reported
Year: 2016
CAS #: 007446095
Contaminant: SULFUR DIOXIDE
Amount(Lbs/Yr): 114

Issue Date: Not reported
Expiration Date: Not reported

NYU CENTRAL PLANT (Continued) **1001493678**

Year:	2016
CAS #:	007446095
Contaminant:	SULFUR DIOXIDE
Amount(Lbs/Yr):	570
Issue Date:	Not reported
Expiration Date:	Not reported
Year:	2016
CAS #:	007446095
Contaminant:	SULFUR DIOXIDE
Amount(Lbs/Yr):	38.144891999999999
Issue Date:	Not reported
Expiration Date:	Not reported
Year:	2016
CAS #:	007446119
Contaminant:	SULFUR TRIOXIDE
Amount(Lbs/Yr):	0.53725199999999995
Issue Date:	Not reported
Expiration Date:	Not reported
Year:	2016
CAS #:	007664417
Contaminant:	AMMONIA
Amount(Lbs/Yr):	143.2672
Issue Date:	Not reported
Expiration Date:	Not reported
Year:	2016
CAS #:	007440484
Contaminant:	COBALT
Amount(Lbs/Yr):	0
Issue Date:	Not reported
Expiration Date:	Not reported
Year:	2016
CAS #:	007440666
Contaminant:	ZINC
Amount(Lbs/Yr):	5.0159510260615301
Issue Date:	Not reported
Expiration Date:	Not reported
Year:	2016
CAS #:	007440393
Contaminant:	BARIUM
Amount(Lbs/Yr):	0.76104084533347405
Issue Date:	Not reported
Expiration Date:	Not reported
Year:	2016
CAS #:	007440417
Contaminant:	BERYLLIUM
Amount(Lbs/Yr):	0
Issue Date:	Not reported
Expiration Date:	Not reported
Year:	2016

NYU CENTRAL PLANT (Continued) **1001493678**

CAS #: 0NY075025
Contaminant: PM 2.5
Amount(Lbs/Yr): 67.401911283212002

Issue Date: Not reported
Expiration Date: Not reported
Year: 2016
CAS #: 0NY998100
Contaminant: UNSPECIATED VOC (EMISSION STATEMENT USE ONLY)
Amount(Lbs/Yr): 51.888559999999998

Issue Date: Not reported
Expiration Date: Not reported
Year: 2016
CAS #: 0NY075025
Contaminant: PM 2.5
Amount(Lbs/Yr): 3965

Issue Date: Not reported
Expiration Date: Not reported
Year: 2016
CAS #: 0NY210000
Contaminant: OXIDES OF NITROGEN
Amount(Lbs/Yr): 6354

Issue Date: Not reported
Expiration Date: Not reported
Year: 2016
CAS #: 0NY210000
Contaminant: OXIDES OF NITROGEN
Amount(Lbs/Yr): 17900

Issue Date: Not reported
Expiration Date: Not reported
Year: 2016
CAS #: 007726956
Contaminant: BROMINE
Amount(Lbs/Yr): 0.14309032499999999

Issue Date: Not reported
Expiration Date: Not reported
Year: 2016
CAS #: 007782492
Contaminant: SELENIUM
Amount(Lbs/Yr): 0.00246126313831897

Issue Date: Not reported
Expiration Date: Not reported
Year: 2016
CAS #: 007440666
Contaminant: ZINC
Amount(Lbs/Yr): 5.0159510260615301

Issue Date: Not reported
Expiration Date: Not reported
Year: 2016
CAS #: 007440702

NYU CENTRAL PLANT (Continued) **1001493678**

Contaminant: CALCIUM
Amount(Lbs/Yr): 7.4694168266130996

Issue Date: Not reported
Expiration Date: Not reported
Year: 2016
CAS #: 007440439
Contaminant: CADMIUM
Amount(Lbs/Yr): 0

Issue Date: Not reported
Expiration Date: Not reported
Year: 2016
CAS #: 007440473
Contaminant: CHROMIUM
Amount(Lbs/Yr): 0

Issue Date: Not reported
Expiration Date: Not reported
Year: 2016
CAS #: 007440020
Contaminant: NICKEL METAL AND INSOLUBLE COMPOUNDS
Amount(Lbs/Yr): 0

Issue Date: Not reported
Expiration Date: Not reported
Year: 2016
CAS #: 007440382
Contaminant: ARSENIC
Amount(Lbs/Yr): 0.00119407815621415

Issue Date: Not reported
Expiration Date: Not reported
Year: 2016
CAS #: 007440382
Contaminant: ARSENIC
Amount(Lbs/Yr): 0.00119407815621415

Issue Date: Not reported
Expiration Date: Not reported
Year: 2016
CAS #: 000071432
Contaminant: BENZENE
Amount(Lbs/Yr): 12

Issue Date: Not reported
Expiration Date: Not reported
Year: 2016
CAS #: 000050000
Contaminant: FORMALDEHYDE
Amount(Lbs/Yr): 9

Issue Date: Not reported
Expiration Date: Not reported
Year: 2016
CAS #: 000057976
Contaminant: 7,12-DIMETHYLBENZ[A]ANTHRACENE

NYU CENTRAL PLANT (Continued) **1001493678**

Amount(Lbs/Yr): 0

Issue Date: Not reported
Expiration Date: Not reported
Year: 2016
CAS #: 000091576
Contaminant: 2-METHYL NAPHTHALENE
Amount(Lbs/Yr): 0

Issue Date: Not reported
Expiration Date: Not reported
Year: 2016
CAS #: 0NY075105
Contaminant: UNSPECIATED PM-10 (EMISSION STATEMENT USE ONLY)
Amount(Lbs/Yr): 0.00844789988073558

Issue Date: Not reported
Expiration Date: Not reported
Year: 2016
CAS #: 0NY075025
Contaminant: PM 2.5
Amount(Lbs/Yr): 193.326939577529

Issue Date: Not reported
Expiration Date: Not reported
Year: 2016
CAS #: 000074828
Contaminant: METHANE
Amount(Lbs/Yr): 9415

Issue Date: Not reported
Expiration Date: Not reported
Year: 2016
CAS #: 000053703
Contaminant: DIBENZ[A,H]ANTHRACENE
Amount(Lbs/Yr): 0

Issue Date: Not reported
Expiration Date: Not reported
Year: 2016
CAS #: 000071432
Contaminant: BENZENE
Amount(Lbs/Yr): 0.165238401467487

Issue Date: Not reported
Expiration Date: Not reported
Year: 2016
CAS #: 000085018
Contaminant: PHENANTHRENE
Amount(Lbs/Yr): 0

Issue Date: Not reported
Expiration Date: Not reported
Year: 2016
CAS #: 000050000
Contaminant: FORMALDEHYDE
Amount(Lbs/Yr): 10

NYU CENTRAL PLANT (Continued) **1001493678**

Issue Date: Not reported
Expiration Date: Not reported
Year: 2016
CAS #: 000050000
Contaminant: FORMALDEHYDE
Amount(Lbs/Yr): 8.7478272828352104

Issue Date: Not reported
Expiration Date: Not reported
Year: 2016
CAS #: 000050000
Contaminant: FORMALDEHYDE
Amount(Lbs/Yr): 9

Issue Date: Not reported
Expiration Date: Not reported
Year: 2016
CAS #: 000056495
Contaminant: 3-METHYLCHOLANTHRENE
Amount(Lbs/Yr): 0

Issue Date: Not reported
Expiration Date: Not reported
Year: 2016
CAS #: 0NY998100
Contaminant: UNSPECIATED VOC (EMISSION STATEMENT USE ONLY)
Amount(Lbs/Yr): 3616

Issue Date: Not reported
Expiration Date: Not reported
Year: 2016
CAS #: 0NY998100
Contaminant: UNSPECIATED VOC (EMISSION STATEMENT USE ONLY)
Amount(Lbs/Yr): 3616

Issue Date: Not reported
Expiration Date: Not reported
Year: 2016
CAS #: 0NY075105
Contaminant: UNSPECIATED PM-10 (EMISSION STATEMENT USE ONLY)
Amount(Lbs/Yr): 0.103363183902275

Issue Date: Not reported
Expiration Date: Not reported
Year: 2016
CAS #: 0NY075025
Contaminant: PM 2.5
Amount(Lbs/Yr): 1314.52509648509

Issue Date: Not reported
Expiration Date: Not reported
Year: 2016
CAS #: 010024972
Contaminant: NITROUS OXIDE
Amount(Lbs/Yr): 20

Issue Date: Not reported

NYU CENTRAL PLANT (Continued) **1001493678**

Expiration Date: Not reported
Year: 2016
CAS #: 010024972
Contaminant: NITROUS OXIDE
Amount(Lbs/Yr): 20

Issue Date: Not reported
Expiration Date: Not reported
Year: 2016
CAS #: 007446119
Contaminant: SULFUR TRIOXIDE
Amount(Lbs/Yr): 0.53725199999999995

Issue Date: Not reported
Expiration Date: Not reported
Year: 2016
CAS #: 007726956
Contaminant: BROMINE
Amount(Lbs/Yr): 0.14309032499999999

Issue Date: Not reported
Expiration Date: Not reported
Year: 2016
CAS #: 007440666
Contaminant: ZINC
Amount(Lbs/Yr): 6.5963681066193596

Issue Date: Not reported
Expiration Date: Not reported
Year: 2016
CAS #: 007440702
Contaminant: CALCIUM
Amount(Lbs/Yr): 7.4694168266130996

Issue Date: Not reported
Expiration Date: Not reported
Year: 2016
CAS #: 007446095
Contaminant: SULFUR DIOXIDE
Amount(Lbs/Yr): 114

Issue Date: Not reported
Expiration Date: Not reported
Year: 2016
CAS #: 007440473
Contaminant: CHROMIUM
Amount(Lbs/Yr): 0.24214935987883299

Issue Date: Not reported
Expiration Date: Not reported
Year: 2016
CAS #: 007440484
Contaminant: COBALT
Amount(Lbs/Yr): 8.8274926132700299E-2

Issue Date: Not reported
Expiration Date: Not reported

NYU CENTRAL PLANT (Continued) **1001493678**

Year: 2016
CAS #: 007440484
Contaminant: COBALT
Amount(Lbs/Yr): 8.8274926132700299E-2

Issue Date: Not reported
Expiration Date: Not reported
Year: 2016
CAS #: 007440508
Contaminant: COPPER
Amount(Lbs/Yr): 12.6107037332429

Issue Date: Not reported
Expiration Date: Not reported
Year: 2016
CAS #: 007440622
Contaminant: VANADIUM
Amount(Lbs/Yr): 0.0426823818663606

Issue Date: Not reported
Expiration Date: Not reported
Year: 2016
CAS #: 007440020
Contaminant: NICKEL METAL AND INSOLUBLE COMPOUNDS
Amount(Lbs/Yr): 0

Issue Date: Not reported
Expiration Date: Not reported
Year: 2016
CAS #: 007440020
Contaminant: NICKEL METAL AND INSOLUBLE COMPOUNDS
Amount(Lbs/Yr): 0.00181954766661204

Issue Date: Not reported
Expiration Date: Not reported
Year: 2016
CAS #: 007440235
Contaminant: SODIUM
Amount(Lbs/Yr): 13.5807578665693

Issue Date: Not reported
Expiration Date: Not reported
Year: 2016
CAS #: 007440360
Contaminant: ANTIMONY
Amount(Lbs/Yr): 0.21341190933180301

Issue Date: Not reported
Expiration Date: Not reported
Year: 2016
CAS #: 007723140
Contaminant: PHOSPHORUS (YELLOW)
Amount(Lbs/Yr): 2.91016239997913

Issue Date: Not reported
Expiration Date: Not reported
Year: 2016

NYU CENTRAL PLANT (Continued) **1001493678**

CAS #: 007782492
Contaminant: SELENIUM
Amount(Lbs/Yr): 0.00246126313831897

Issue Date: Not reported
Expiration Date: Not reported
Year: 2016
CAS #: 007440622
Contaminant: VANADIUM
Amount(Lbs/Yr): 0.39781680551522502

Issue Date: Not reported
Expiration Date: Not reported
Year: 2016
CAS #: 007440622
Contaminant: VANADIUM
Amount(Lbs/Yr): 0.39781680551522502

Issue Date: Not reported
Expiration Date: Not reported
Year: 2016
CAS #: 007440666
Contaminant: ZINC
Amount(Lbs/Yr): 6.5963681066193596

Issue Date: Not reported
Expiration Date: Not reported
Year: 2016
CAS #: 007446095
Contaminant: SULFUR DIOXIDE
Amount(Lbs/Yr): 104.376

Issue Date: Not reported
Expiration Date: Not reported
Year: 2016
CAS #: 007440484
Contaminant: COBALT
Amount(Lbs/Yr): 0.01452896159273

Issue Date: Not reported
Expiration Date: Not reported
Year: 2016
CAS #: 007440020
Contaminant: NICKEL METAL AND INSOLUBLE COMPOUNDS
Amount(Lbs/Yr): 0.00181954766661204

Issue Date: Not reported
Expiration Date: Not reported
Year: 2016
CAS #: 007440213
Contaminant: SILICON
Amount(Lbs/Yr): 12.6107037332429

Issue Date: Not reported
Expiration Date: Not reported
Year: 2016
CAS #: 007440360

NYU CENTRAL PLANT (Continued) **1001493678**

Contaminant: ANTIMONY
Amount(Lbs/Yr): 0

Issue Date: Not reported
Expiration Date: Not reported
Year: 2016
CAS #: 007440382
Contaminant: ARSENIC
Amount(Lbs/Yr): 3.4592765696976099E-2

Issue Date: Not reported
Expiration Date: Not reported
Year: 2016
CAS #: 007439921
Contaminant: LEAD
Amount(Lbs/Yr): 6.8720416337222603E-2

Issue Date: Not reported
Expiration Date: Not reported
Year: 2016
CAS #: 007439954
Contaminant: MAGNESIUM
Amount(Lbs/Yr): 2.2311245066506702

Issue Date: Not reported
Expiration Date: Not reported
Year: 2016
CAS #: 007439965
Contaminant: MANGANESE
Amount(Lbs/Yr): 6.5726254824254607E-2

Issue Date: Not reported
Expiration Date: Not reported
Year: 2016
CAS #: 007439965
Contaminant: MANGANESE
Amount(Lbs/Yr): 12.4647370181283

Issue Date: Not reported
Expiration Date: Not reported
Year: 2016
CAS #: 007439976
Contaminant: MERCURY
Amount(Lbs/Yr): 4.4970595406068903E-2

Issue Date: Not reported
Expiration Date: Not reported
Year: 2016
CAS #: 007439987
Contaminant: MOLYBDENUM
Amount(Lbs/Yr): 0.19026021133336901

Issue Date: Not reported
Expiration Date: Not reported
Year: 2016
CAS #: 007439987
Contaminant: MOLYBDENUM

NYU CENTRAL PLANT (Continued) **1001493678**

Amount(Lbs/Yr): 0.0814845471994156

Issue Date: Not reported
Expiration Date: Not reported
Year: 2016
CAS #: 000630080
Contaminant: CARBON MONOXIDE
Amount(Lbs/Yr): 106636

Issue Date: Not reported
Expiration Date: Not reported
Year: 2016
CAS #: 000630080
Contaminant: CARBON MONOXIDE
Amount(Lbs/Yr): 895.41999999999996

Issue Date: Not reported
Expiration Date: Not reported
Year: 2016
CAS #: 000109660
Contaminant: PENTANE
Amount(Lbs/Yr): 304.15522552626999

Issue Date: Not reported
Expiration Date: Not reported
Year: 2016
CAS #: 000110543
Contaminant: HEXANE
Amount(Lbs/Yr): 210.620764579032

Issue Date: Not reported
Expiration Date: Not reported
Year: 2016
CAS #: 000129000
Contaminant: PYRENE
Amount(Lbs/Yr): 0

Issue Date: Not reported
Expiration Date: Not reported
Year: 2016
CAS #: 000106990
Contaminant: 1,3-BUTADIENE
Amount(Lbs/Yr): 1

Issue Date: Not reported
Expiration Date: Not reported
Year: 2016
CAS #: 007429905
Contaminant: ALUMINUM
Amount(Lbs/Yr): 1.4550811999895601

Issue Date: Not reported
Expiration Date: Not reported
Year: 2016
CAS #: 000205992
Contaminant: BENZO[B]FLUORANTHENE
Amount(Lbs/Yr): 0

NYU CENTRAL PLANT (Continued) **1001493678**

Issue Date:	Not reported
Expiration Date:	Not reported
Year:	2016
CAS #:	000091203
Contaminant:	NAPHTHALENE
Amount(Lbs/Yr):	1

Issue Date:	Not reported
Expiration Date:	Not reported
Year:	2016
CAS #:	000091203
Contaminant:	NAPHTHALENE
Amount(Lbs/Yr):	4.7997821378650898E-2

Issue Date:	Not reported
Expiration Date:	Not reported
Year:	2016
CAS #:	000108883
Contaminant:	TOLUENE
Amount(Lbs/Yr):	134

Issue Date:	Not reported
Expiration Date:	Not reported
Year:	2016
CAS #:	000124389
Contaminant:	CARBON DIOXIDE
Amount(Lbs/Yr):	3656000

Issue Date:	Not reported
Expiration Date:	Not reported
Year:	2016
CAS #:	000124389
Contaminant:	CARBON DIOXIDE
Amount(Lbs/Yr):	18964000

Issue Date:	Not reported
Expiration Date:	Not reported
Year:	2016
CAS #:	000074986
Contaminant:	PROPANE
Amount(Lbs/Yr):	187.06892189447601

Issue Date:	Not reported
Expiration Date:	Not reported
Year:	2016
CAS #:	000075569
Contaminant:	PROPANE, 1,2-EPOXY-
Amount(Lbs/Yr):	30

Issue Date:	Not reported
Expiration Date:	Not reported
Year:	2016
CAS #:	000100414
Contaminant:	ETHYLBENZENE
Amount(Lbs/Yr):	33

Issue Date:	Not reported

NYU CENTRAL PLANT (Continued) **1001493678**

Expiration Date: Not reported
Year: 2016
CAS #: 000074840
Contaminant: ETHANE
Amount(Lbs/Yr): 539.27599999999995

Issue Date: Not reported
Expiration Date: Not reported
Year: 2016
CAS #: 000050328
Contaminant: BENZO(A)PYRENE
Amount(Lbs/Yr): 0

Issue Date: Not reported
Expiration Date: Not reported
Year: 2016
CAS #: 000071432
Contaminant: BENZENE
Amount(Lbs/Yr): 2

Issue Date: Not reported
Expiration Date: Not reported
Year: 2016
CAS #: 000050000
Contaminant: FORMALDEHYDE
Amount(Lbs/Yr): 10

Issue Date: Not reported
Expiration Date: Not reported
Year: 2016
CAS #: 000124389
Contaminant: CARBON DIOXIDE
Amount(Lbs/Yr): 4932000

Issue Date: Not reported
Expiration Date: Not reported
Year: 2016
CAS #: 000124389
Contaminant: CARBON DIOXIDE
Amount(Lbs/Yr): 137076000

Issue Date: Not reported
Expiration Date: Not reported
Year: 2016
CAS #: 000124389
Contaminant: CARBON DIOXIDE
Amount(Lbs/Yr): 3656000

Issue Date: Not reported
Expiration Date: Not reported
Year: 2016
CAS #: 000075070
Contaminant: ACETALDEHYDE
Amount(Lbs/Yr): 41

Issue Date: Not reported
Expiration Date: Not reported

NYU CENTRAL PLANT (Continued) **1001493678**

Year: 2016
CAS #: 000071432
Contaminant: BENZENE
Amount(Lbs/Yr): 0.165238401467487

Issue Date: Not reported
Expiration Date: Not reported
Year: 2016
CAS #: 000053703
Contaminant: DIBENZ[A,H]ANTHRACENE
Amount(Lbs/Yr): 0

Issue Date: Not reported
Expiration Date: Not reported
Year: 2016
CAS #: 025321226
Contaminant: DICHLOROBENZENE
Amount(Lbs/Yr): 9.4421943695706695E-2

Issue Date: Not reported
Expiration Date: Not reported
Year: 2016
CAS #: 000085018
Contaminant: PHENANTHRENE
Amount(Lbs/Yr): 0

Issue Date: Not reported
Expiration Date: Not reported
Year: 2016
CAS #: 000086737
Contaminant: FLUORENE
Amount(Lbs/Yr): 0

Issue Date: Not reported
Expiration Date: Not reported
Year: 2016
CAS #: 0NY210000
Contaminant: OXIDES OF NITROGEN
Amount(Lbs/Yr): 64171

Issue Date: Not reported
Expiration Date: Not reported
Year: 2016
CAS #: 007782492
Contaminant: SELENIUM
Amount(Lbs/Yr): 0

Issue Date: Not reported
Expiration Date: Not reported
Year: 2016
CAS #: 0NY210000
Contaminant: OXIDES OF NITROGEN
Amount(Lbs/Yr): 64171

Issue Date: Not reported
Expiration Date: Not reported
Year: 2016

NYU CENTRAL PLANT (Continued) **1001493678**

CAS #: 007664417
Contaminant: AMMONIA
Amount(Lbs/Yr): 143.2672

Issue Date: Not reported
Expiration Date: Not reported
Year: 2016
CAS #: 007440473
Contaminant: CHROMIUM
Amount(Lbs/Yr): 0

Issue Date: Not reported
Expiration Date: Not reported
Year: 2016
CAS #: 007446095
Contaminant: SULFUR DIOXIDE
Amount(Lbs/Yr): 570

Issue Date: Not reported
Expiration Date: Not reported
Year: 2016
CAS #: 007440315
Contaminant: TIN
Amount(Lbs/Yr): 0.78574384799436503

Issue Date: Not reported
Expiration Date: Not reported
Year: 2016
CAS #: 007440315
Contaminant: TIN
Amount(Lbs/Yr): 0.78574384799436503

Issue Date: Not reported
Expiration Date: Not reported
Year: 2016
CAS #: 007440439
Contaminant: CADMIUM
Amount(Lbs/Yr): 0

Issue Date: Not reported
Expiration Date: Not reported
Year: 2016
CAS #: 007439976
Contaminant: MERCURY
Amount(Lbs/Yr): 0

Issue Date: Not reported
Expiration Date: Not reported
Year: 2016
CAS #: 007440097
Contaminant: POTASSIUM K
Amount(Lbs/Yr): 4.1712327733034202

Issue Date: Not reported
Expiration Date: Not reported
Year: 2016
CAS #: 010024972

NYU CENTRAL PLANT (Continued) **1001493678**

Contaminant: NITROUS OXIDE
Amount(Lbs/Yr): 382.71199999999999

Issue Date: Not reported
Expiration Date: Not reported
Year: 2016
CAS #: 0NY210000
Contaminant: OXIDES OF NITROGEN
Amount(Lbs/Yr): 6354

Issue Date: Not reported
Expiration Date: Not reported
Year: 2016
CAS #: 007664417
Contaminant: AMMONIA
Amount(Lbs/Yr): 556.67200000000003

Issue Date: Not reported
Expiration Date: Not reported
Year: 2016
CAS #: 007440428
Contaminant: BORON
Amount(Lbs/Yr): 0.63053518666214503

Issue Date: Not reported
Expiration Date: Not reported
Year: 2016
CAS #: 007440439
Contaminant: CADMIUM
Amount(Lbs/Yr): 0.19026021133336901

Issue Date: Not reported
Expiration Date: Not reported
Year: 2016
CAS #: 007440473
Contaminant: CHROMIUM
Amount(Lbs/Yr): 0.24214935987883299

Issue Date: Not reported
Expiration Date: Not reported
Year: 2016
CAS #: 007440508
Contaminant: COPPER
Amount(Lbs/Yr): 12.6107037332429

Issue Date: Not reported
Expiration Date: Not reported
Year: 2016
CAS #: 007440213
Contaminant: SILICON
Amount(Lbs/Yr): 12.6107037332429

Issue Date: Not reported
Expiration Date: Not reported
Year: 2016
CAS #: 007440235
Contaminant: SODIUM

NYU CENTRAL PLANT (Continued) **1001493678**

Amount(Lbs/Yr): 13.5807578665693

Issue Date: Not reported
Expiration Date: Not reported
Year: 2016
CAS #: 007440382
Contaminant: ARSENIC
Amount(Lbs/Yr): 3.4592765696976099E-2

Issue Date: Not reported
Expiration Date: Not reported
Year: 2016
CAS #: 007440382
Contaminant: ARSENIC
Amount(Lbs/Yr): 0

Issue Date: Not reported
Expiration Date: Not reported
Year: 2016
CAS #: 007440393
Contaminant: BARIUM
Amount(Lbs/Yr): 0.76104084533347405

Issue Date: Not reported
Expiration Date: Not reported
Year: 2016
CAS #: 007439976
Contaminant: MERCURY
Amount(Lbs/Yr): 4.4970595406068903E-2

Issue Date: Not reported
Expiration Date: Not reported
Year: 2016
CAS #: 007439987
Contaminant: MOLYBDENUM
Amount(Lbs/Yr): 0.19026021133336901

Issue Date: Not reported
Expiration Date: Not reported
Year: 2016
CAS #: 001330207
Contaminant: XYLENE, M, O & P MIXT.
Amount(Lbs/Yr): 66

Issue Date: Not reported
Expiration Date: Not reported
Year: 2016
CAS #: 000630080
Contaminant: CARBON MONOXIDE
Amount(Lbs/Yr): 112.4281125

Issue Date: Not reported
Expiration Date: Not reported
Year: 2016
CAS #: 000630080
Contaminant: CARBON MONOXIDE
Amount(Lbs/Yr): 14612.639999999999

NYU CENTRAL PLANT (Continued) **1001493678**

Issue Date:	Not reported
Expiration Date:	Not reported
Year:	2016
CAS #:	000110543
Contaminant:	HEXANE
Amount(Lbs/Yr):	210.620764579032
Issue Date:	Not reported
Expiration Date:	Not reported
Year:	2016
CAS #:	000106978
Contaminant:	BUTANE
Amount(Lbs/Yr):	245.61207371037301
Issue Date:	Not reported
Expiration Date:	Not reported
Year:	2016
CAS #:	000107028
Contaminant:	ACROLEIN
Amount(Lbs/Yr):	7
Issue Date:	Not reported
Expiration Date:	Not reported
Year:	2016
CAS #:	007439965
Contaminant:	MANGANESE
Amount(Lbs/Yr):	12.4647370181283
Issue Date:	Not reported
Expiration Date:	Not reported
Year:	2016
CAS #:	007439976
Contaminant:	MERCURY
Amount(Lbs/Yr):	0.00113721729163253
Issue Date:	Not reported
Expiration Date:	Not reported
Year:	2016
CAS #:	007429905
Contaminant:	ALUMINUM
Amount(Lbs/Yr):	1.4550811999895601
Issue Date:	Not reported
Expiration Date:	Not reported
Year:	2016
CAS #:	000218019
Contaminant:	CHRYSENE
Amount(Lbs/Yr):	0
Issue Date:	Not reported
Expiration Date:	Not reported
Year:	2016
CAS #:	000630080
Contaminant:	CARBON MONOXIDE
Amount(Lbs/Yr):	106636
Issue Date:	Not reported

NYU CENTRAL PLANT (Continued) **1001493678**

Expiration Date: Not reported
Year: 2016
CAS #: 000206440
Contaminant: FLUORANTHENE
Amount(Lbs/Yr): 0

Issue Date: Not reported
Expiration Date: Not reported
Year: 2016
CAS #: 000120127
Contaminant: ANTHRACENE
Amount(Lbs/Yr): 0

Issue Date: Not reported
Expiration Date: Not reported
Year: 2016
CAS #: 007440020
Contaminant: NICKEL METAL AND INSOLUBLE COMPOUNDS
Amount(Lbs/Yr): 0.36322403981824902

Issue Date: Not reported
Expiration Date: Not reported
Year: 2016
CAS #: 007439921
Contaminant: LEAD
Amount(Lbs/Yr): 6.8720416337222603E-2

Issue Date: Not reported
Expiration Date: Not reported
Year: 2016
CAS #: 007439921
Contaminant: LEAD
Amount(Lbs/Yr): 0

Issue Date: Not reported
Expiration Date: Not reported
Year: 2016
CAS #: 007439954
Contaminant: MAGNESIUM
Amount(Lbs/Yr): 2.2311245066506702

Issue Date: Not reported
Expiration Date: Not reported
Year: 2016
CAS #: 000630080
Contaminant: CARBON MONOXIDE
Amount(Lbs/Yr): 14612.639999999999

Issue Date: Not reported
Expiration Date: Not reported
Year: 2016
CAS #: 000630080
Contaminant: CARBON MONOXIDE
Amount(Lbs/Yr): 895.41999999999996

Issue Date: Not reported
Expiration Date: Not reported

NYU CENTRAL PLANT (Continued) **1001493678**

Year: 2016
CAS #: 000206440
Contaminant: FLUORANTHENE
Amount(Lbs/Yr): 0

Issue Date: Not reported
Expiration Date: Not reported
Year: 2016
CAS #: 007440508
Contaminant: COPPER
Amount(Lbs/Yr): 0.14701925421214801

Issue Date: Not reported
Expiration Date: Not reported
Year: 2016
CAS #: 007440097
Contaminant: POTASSIUM K
Amount(Lbs/Yr): 4.1712327733034202

Issue Date: Not reported
Expiration Date: Not reported
Year: 2016
CAS #: 007440360
Contaminant: ANTIMONY
Amount(Lbs/Yr): 0.21341190933180301

Issue Date: Not reported
Expiration Date: Not reported
Year: 2016
CAS #: 007440393
Contaminant: BARIUM
Amount(Lbs/Yr): 0.194010826665275

Issue Date: Not reported
Expiration Date: Not reported
Year: 2016
CAS #: 007440428
Contaminant: BORON
Amount(Lbs/Yr): 0.63053518666214503

Issue Date: Not reported
Expiration Date: Not reported
Year: 2016
CAS #: 007440439
Contaminant: CADMIUM
Amount(Lbs/Yr): 0.19026021133336901

Issue Date: Not reported
Expiration Date: Not reported
Year: 2016
CAS #: 007439965
Contaminant: MANGANESE
Amount(Lbs/Yr): 6.5726254824254607E-2

Issue Date: Not reported
Expiration Date: Not reported
Year: 2016

NYU CENTRAL PLANT (Continued) **1001493678**

CAS #: 001330207
Contaminant: XYLENE, M, O & P MIXT.
Amount(Lbs/Yr): 66

Issue Date: Not reported
Expiration Date: Not reported
Year: 2016
CAS #: 007439921
Contaminant: LEAD
Amount(Lbs/Yr): 0

Issue Date: Not reported
Expiration Date: Not reported
Year: 2016
CAS #: 000630080
Contaminant: CARBON MONOXIDE
Amount(Lbs/Yr): 112.4281125

Issue Date: Not reported
Expiration Date: Not reported
Year: 2016
CAS #: 000106978
Contaminant: BUTANE
Amount(Lbs/Yr): 245.61207371037301

Issue Date: Not reported
Expiration Date: Not reported
Year: 2016
CAS #: 000106990
Contaminant: 1,3-BUTADIENE
Amount(Lbs/Yr): 0

Issue Date: Not reported
Expiration Date: Not reported
Year: 2016
CAS #: 000107028
Contaminant: ACROLEIN
Amount(Lbs/Yr): 7

Issue Date: Not reported
Expiration Date: Not reported
Year: 2016
CAS #: 000124389
Contaminant: CARBON DIOXIDE
Amount(Lbs/Yr): 137076000

Issue Date: Not reported
Expiration Date: Not reported
Year: 2016
CAS #: 000050328
Contaminant: BENZO(A)PYRENE
Amount(Lbs/Yr): 0

Issue Date: Not reported
Expiration Date: Not reported
Year: 2016
CAS #: 000071432

NYU CENTRAL PLANT (Continued) **1001493678**

Contaminant: BENZENE
Amount(Lbs/Yr): 12

Issue Date: Not reported
Expiration Date: Not reported
Year: 2016
CAS #: 000083329
Contaminant: ACENAPHTHENE
Amount(Lbs/Yr): 0

Issue Date: Not reported
Expiration Date: Not reported
Year: 2016
CAS #: 000191242
Contaminant: BENZO[G,H,I]PERYLENE
Amount(Lbs/Yr): 0

Issue Date: Not reported
Expiration Date: Not reported
Year: 2016
CAS #: 000191242
Contaminant: BENZO[G,H,I]PERYLENE
Amount(Lbs/Yr): 0

Issue Date: Not reported
Expiration Date: Not reported
Year: 2016
CAS #: 000193395
Contaminant: INDENO[1,2,3-CD]PYRENE
Amount(Lbs/Yr): 0

Issue Date: Not reported
Expiration Date: Not reported
Year: 2016
CAS #: 000207089
Contaminant: BENZO[K]FLUORANTHENE
Amount(Lbs/Yr): 0

Issue Date: Not reported
Expiration Date: Not reported
Year: 2016
CAS #: 000218019
Contaminant: CHRYSENE
Amount(Lbs/Yr): 0

Issue Date: Not reported
Expiration Date: Not reported
Year: 2016
CAS #: 000091203
Contaminant: NAPHTHALENE
Amount(Lbs/Yr): 1

Issue Date: Not reported
Expiration Date: Not reported
Year: 2016
CAS #: 000091203
Contaminant: NAPHTHALENE

NYU CENTRAL PLANT (Continued) **1001493678**

Amount(Lbs/Yr): 4.7997821378650898E-2

Issue Date: Not reported
Expiration Date: Not reported
Year: 2016
CAS #: 000108883
Contaminant: TOLUENE
Amount(Lbs/Yr): 0.26752884047116898

Issue Date: Not reported
Expiration Date: Not reported
Year: 2016
CAS #: 000109660
Contaminant: PENTANE
Amount(Lbs/Yr): 304.15522552626999

Issue Date: Not reported
Expiration Date: Not reported
Year: 2016
CAS #: 000129000
Contaminant: PYRENE
Amount(Lbs/Yr): 0

Issue Date: Not reported
Expiration Date: Not reported
Year: 2016
CAS #: 000050000
Contaminant: FORMALDEHYDE
Amount(Lbs/Yr): 9

Issue Date: Not reported
Expiration Date: Not reported
Year: 2016
CAS #: 000056495
Contaminant: 3-METHYLCHOLANTHRENE
Amount(Lbs/Yr): 0

Issue Date: Not reported
Expiration Date: Not reported
Year: 2016
CAS #: 0NY998100
Contaminant: UNSPECIATED VOC (EMISSION STATEMENT USE ONLY)
Amount(Lbs/Yr): 3616

Issue Date: Not reported
Expiration Date: Not reported
Year: 2016
CAS #: 0NY998100
Contaminant: UNSPECIATED VOC (EMISSION STATEMENT USE ONLY)
Amount(Lbs/Yr): 3616

Issue Date: Not reported
Expiration Date: Not reported
Year: 2016
CAS #: 0NY075105
Contaminant: UNSPECIATED PM-10 (EMISSION STATEMENT USE ONLY)
Amount(Lbs/Yr): 0.103363183902275

NYU CENTRAL PLANT (Continued) **1001493678**

Issue Date: Not reported
Expiration Date: Not reported
Year: 2016
CAS #: 0NY075025
Contaminant: PM 2.5
Amount(Lbs/Yr): 1314.52509648509

Issue Date: Not reported
Expiration Date: Not reported
Year: 2016
CAS #: 010024972
Contaminant: NITROUS OXIDE
Amount(Lbs/Yr): 20

Issue Date: Not reported
Expiration Date: Not reported
Year: 2016
CAS #: 010024972
Contaminant: NITROUS OXIDE
Amount(Lbs/Yr): 20

Issue Date: Not reported
Expiration Date: Not reported
Year: 2016
CAS #: 007446119
Contaminant: SULFUR TRIOXIDE
Amount(Lbs/Yr): 0.53725199999999995

Issue Date: Not reported
Expiration Date: Not reported
Year: 2016
CAS #: 007726956
Contaminant: BROMINE
Amount(Lbs/Yr): 0.14309032499999999

Issue Date: Not reported
Expiration Date: Not reported
Year: 2016
CAS #: 007440666
Contaminant: ZINC
Amount(Lbs/Yr): 6.5963681066193596

Issue Date: Not reported
Expiration Date: Not reported
Year: 2016
CAS #: 007440702
Contaminant: CALCIUM
Amount(Lbs/Yr): 7.4694168266130996

Issue Date: Not reported
Expiration Date: Not reported
Year: 2016
CAS #: 007446095
Contaminant: SULFUR DIOXIDE
Amount(Lbs/Yr): 114

Issue Date: Not reported

NYU CENTRAL PLANT (Continued) **1001493678**

Expiration Date: Not reported
Year: 2016
CAS #: 007440473
Contaminant: CHROMIUM
Amount(Lbs/Yr): 0.24214935987883299

Issue Date: Not reported
Expiration Date: Not reported
Year: 2016
CAS #: 007440484
Contaminant: COBALT
Amount(Lbs/Yr): 8.8274926132700299E-2

Issue Date: Not reported
Expiration Date: Not reported
Year: 2016
CAS #: 007440484
Contaminant: COBALT
Amount(Lbs/Yr): 8.8274926132700299E-2

Issue Date: Not reported
Expiration Date: Not reported
Year: 2016
CAS #: 007440508
Contaminant: COPPER
Amount(Lbs/Yr): 12.6107037332429

Issue Date: Not reported
Expiration Date: Not reported
Year: 2016
CAS #: 007440622
Contaminant: VANADIUM
Amount(Lbs/Yr): 0.0426823818663606

Issue Date: Not reported
Expiration Date: Not reported
Year: 2016
CAS #: 007440020
Contaminant: NICKEL METAL AND INSOLUBLE COMPOUNDS
Amount(Lbs/Yr): 0

Issue Date: Not reported
Expiration Date: Not reported
Year: 2016
CAS #: 007440020
Contaminant: NICKEL METAL AND INSOLUBLE COMPOUNDS
Amount(Lbs/Yr): 0.00181954766661204

Issue Date: Not reported
Expiration Date: Not reported
Year: 2016
CAS #: 007440235
Contaminant: SODIUM
Amount(Lbs/Yr): 13.5807578665693

Issue Date: Not reported
Expiration Date: Not reported

NYU CENTRAL PLANT (Continued) **1001493678**

Year: 2016
CAS #: 007440360
Contaminant: ANTIMONY
Amount(Lbs/Yr): 0.21341190933180301

Issue Date: Not reported
Expiration Date: Not reported
Year: 2016
CAS #: 007723140
Contaminant: PHOSPHORUS (YELLOW)
Amount(Lbs/Yr): 2.91016239997913

Issue Date: Not reported
Expiration Date: Not reported
Year: 2016
CAS #: 007782492
Contaminant: SELENIUM
Amount(Lbs/Yr): 0.00246126313831897

Issue Date: Not reported
Expiration Date: Not reported
Year: 2016
CAS #: 007440622
Contaminant: VANADIUM
Amount(Lbs/Yr): 0.39781680551522502

Issue Date: Not reported
Expiration Date: Not reported
Year: 2016
CAS #: 007440622
Contaminant: VANADIUM
Amount(Lbs/Yr): 0.39781680551522502

Issue Date: Not reported
Expiration Date: Not reported
Year: 2016
CAS #: 007440666
Contaminant: ZINC
Amount(Lbs/Yr): 6.5963681066193596

Issue Date: Not reported
Expiration Date: Not reported
Year: 2016
CAS #: 007446095
Contaminant: SULFUR DIOXIDE
Amount(Lbs/Yr): 104.376

Issue Date: Not reported
Expiration Date: Not reported
Year: 2016
CAS #: 007440484
Contaminant: COBALT
Amount(Lbs/Yr): 0.01452896159273

Issue Date: Not reported
Expiration Date: Not reported
Year: 2016

NYU CENTRAL PLANT (Continued) **1001493678**

CAS #: 007440020
Contaminant: NICKEL METAL AND INSOLUBLE COMPOUNDS
Amount(Lbs/Yr): 0.00181954766661204

Issue Date: Not reported
Expiration Date: Not reported
Year: 2016
CAS #: 007440213
Contaminant: SILICON
Amount(Lbs/Yr): 12.6107037332429

Issue Date: Not reported
Expiration Date: Not reported
Year: 2016
CAS #: 007440360
Contaminant: ANTIMONY
Amount(Lbs/Yr): 0

Issue Date: Not reported
Expiration Date: Not reported
Year: 2016
CAS #: 007440382
Contaminant: ARSENIC
Amount(Lbs/Yr): 3.459276596976099E-2

Issue Date: Not reported
Expiration Date: Not reported
Year: 2016
CAS #: 007439921
Contaminant: LEAD
Amount(Lbs/Yr): 6.872041633722260 3E-2

Issue Date: Not reported
Expiration Date: Not reported
Year: 2016
CAS #: 007439954
Contaminant: MAGNESIUM
Amount(Lbs/Yr): 2.2311245066506702

Issue Date: Not reported
Expiration Date: Not reported
Year: 2016
CAS #: 007439965
Contaminant: MANGANESE
Amount(Lbs/Yr): 6.5726254824254607E-2

Issue Date: Not reported
Expiration Date: Not reported
Year: 2016
CAS #: 007439965
Contaminant: MANGANESE
Amount(Lbs/Yr): 12.4647370181283

Issue Date: Not reported
Expiration Date: Not reported
Year: 2016
CAS #: 007439976

NYU CENTRAL PLANT (Continued) **1001493678**

Contaminant: MERCURY
Amount(Lbs/Yr): 4.4970595406068903E-2

Issue Date: Not reported
Expiration Date: Not reported
Year: 2016
CAS #: 007439987
Contaminant: MOLYBDENUM
Amount(Lbs/Yr): 0.19026021133336901

Issue Date: Not reported
Expiration Date: Not reported
Year: 2016
CAS #: 007439987
Contaminant: MOLYBDENUM
Amount(Lbs/Yr): 0.0814845471994156

Issue Date: Not reported
Expiration Date: Not reported
Year: 2016
CAS #: 000630080
Contaminant: CARBON MONOXIDE
Amount(Lbs/Yr): 106636

Issue Date: Not reported
Expiration Date: Not reported
Year: 2016
CAS #: 000630080
Contaminant: CARBON MONOXIDE
Amount(Lbs/Yr): 895.41999999999996

Issue Date: Not reported
Expiration Date: Not reported
Year: 2016
CAS #: 000109660
Contaminant: PENTANE
Amount(Lbs/Yr): 304.15522552626999

Issue Date: Not reported
Expiration Date: Not reported
Year: 2016
CAS #: 000110543
Contaminant: HEXANE
Amount(Lbs/Yr): 210.620764579032

Issue Date: Not reported
Expiration Date: Not reported
Year: 2016
CAS #: 000129000
Contaminant: PYRENE
Amount(Lbs/Yr): 0

Issue Date: Not reported
Expiration Date: Not reported
Year: 2016
CAS #: 000106990
Contaminant: 1,3-BUTADIENE

NYU CENTRAL PLANT (Continued) **1001493678**

Amount(Lbs/Yr):	1
Issue Date:	Not reported
Expiration Date:	Not reported
Year:	2016
CAS #:	007429905
Contaminant:	ALUMINUM
Amount(Lbs/Yr):	1.4550811999895601
Issue Date:	Not reported
Expiration Date:	Not reported
Year:	2016
CAS #:	000205992
Contaminant:	BENZO[B]FLUORANTHENE
Amount(Lbs/Yr):	0
Issue Date:	Not reported
Expiration Date:	Not reported
Year:	2016
CAS #:	000091203
Contaminant:	NAPHTHALENE
Amount(Lbs/Yr):	1
Issue Date:	Not reported
Expiration Date:	Not reported
Year:	2016
CAS #:	000091203
Contaminant:	NAPHTHALENE
Amount(Lbs/Yr):	4.7997821378650898E-2
Issue Date:	Not reported
Expiration Date:	Not reported
Year:	2016
CAS #:	000108883
Contaminant:	TOLUENE
Amount(Lbs/Yr):	134
Issue Date:	Not reported
Expiration Date:	Not reported
Year:	2016
CAS #:	000124389
Contaminant:	CARBON DIOXIDE
Amount(Lbs/Yr):	3656000
Issue Date:	Not reported
Expiration Date:	Not reported
Year:	2016
CAS #:	000124389
Contaminant:	CARBON DIOXIDE
Amount(Lbs/Yr):	18964000
Issue Date:	Not reported
Expiration Date:	Not reported
Year:	2016
CAS #:	000074986
Contaminant:	PROPANE
Amount(Lbs/Yr):	187.06892189447601

NYU CENTRAL PLANT (Continued) **1001493678**

Issue Date:	Not reported
Expiration Date:	Not reported
Year:	2016
CAS #:	000075569
Contaminant:	PROPANE, 1,2-EPOXY-
Amount(Lbs/Yr):	30
Issue Date:	Not reported
Expiration Date:	Not reported
Year:	2016
CAS #:	000100414
Contaminant:	ETHYLBENZENE
Amount(Lbs/Yr):	33
Issue Date:	Not reported
Expiration Date:	Not reported
Year:	2016
CAS #:	000074840
Contaminant:	ETHANE
Amount(Lbs/Yr):	539.27599999999995
Issue Date:	Not reported
Expiration Date:	Not reported
Year:	2016
CAS #:	000050328
Contaminant:	BENZO(A)PYRENE
Amount(Lbs/Yr):	0
Issue Date:	Not reported
Expiration Date:	Not reported
Year:	2016
CAS #:	000071432
Contaminant:	BENZENE
Amount(Lbs/Yr):	2
Issue Date:	Not reported
Expiration Date:	Not reported
Year:	2016
CAS #:	000050000
Contaminant:	FORMALDEHYDE
Amount(Lbs/Yr):	10
Issue Date:	Not reported
Expiration Date:	Not reported
Year:	2016
CAS #:	000124389
Contaminant:	CARBON DIOXIDE
Amount(Lbs/Yr):	4932000
Issue Date:	Not reported
Expiration Date:	Not reported
Year:	2016
CAS #:	000124389
Contaminant:	CARBON DIOXIDE
Amount(Lbs/Yr):	137076000
Issue Date:	Not reported

NYU CENTRAL PLANT (Continued) **1001493678**

Expiration Date:	Not reported
Year:	2016
CAS #:	000124389
Contaminant:	CARBON DIOXIDE
Amount(Lbs/Yr):	3656000
Issue Date:	Not reported
Expiration Date:	Not reported
Year:	2016
CAS #:	000075070
Contaminant:	ACETALDEHYDE
Amount(Lbs/Yr):	41
Issue Date:	Not reported
Expiration Date:	Not reported
Year:	2016
CAS #:	000071432
Contaminant:	BENZENE
Amount(Lbs/Yr):	0.165238401467487
Issue Date:	Not reported
Expiration Date:	Not reported
Year:	2016
CAS #:	000053703
Contaminant:	DIBENZ[A,H]ANTHRACENE
Amount(Lbs/Yr):	0
Issue Date:	Not reported
Expiration Date:	Not reported
Year:	2016
CAS #:	025321226
Contaminant:	DICHLOROBENZENE
Amount(Lbs/Yr):	9.4421943695706695E-2
Issue Date:	Not reported
Expiration Date:	Not reported
Year:	2016
CAS #:	000085018
Contaminant:	PHENANTHRENE
Amount(Lbs/Yr):	0
Issue Date:	Not reported
Expiration Date:	Not reported
Year:	2016
CAS #:	000086737
Contaminant:	FLUORENE
Amount(Lbs/Yr):	0
Issue Date:	Not reported
Expiration Date:	Not reported
Year:	2016
CAS #:	0NY210000
Contaminant:	OXIDES OF NITROGEN
Amount(Lbs/Yr):	64171
Issue Date:	Not reported
Expiration Date:	Not reported

NYU CENTRAL PLANT (Continued) **1001493678**

Year: 2016
CAS #: 007782492
Contaminant: SELENIUM
Amount(Lbs/Yr): 0

Issue Date: Not reported
Expiration Date: Not reported
Year: 2016
CAS #: 0NY210000
Contaminant: OXIDES OF NITROGEN
Amount(Lbs/Yr): 64171

Issue Date: Not reported
Expiration Date: Not reported
Year: 2016
CAS #: 007664417
Contaminant: AMMONIA
Amount(Lbs/Yr): 143.2672

Issue Date: Not reported
Expiration Date: Not reported
Year: 2016
CAS #: 007440473
Contaminant: CHROMIUM
Amount(Lbs/Yr): 0

Issue Date: Not reported
Expiration Date: Not reported
Year: 2016
CAS #: 007446095
Contaminant: SULFUR DIOXIDE
Amount(Lbs/Yr): 570

Issue Date: Not reported
Expiration Date: Not reported
Year: 2016
CAS #: 007440315
Contaminant: TIN
Amount(Lbs/Yr): 0.78574384799436503

Issue Date: Not reported
Expiration Date: Not reported
Year: 2016
CAS #: 007440315
Contaminant: TIN
Amount(Lbs/Yr): 0.78574384799436503

Issue Date: Not reported
Expiration Date: Not reported
Year: 2016
CAS #: 007440439
Contaminant: CADMIUM
Amount(Lbs/Yr): 0

Issue Date: Not reported
Expiration Date: Not reported
Year: 2016

NYU CENTRAL PLANT (Continued) **1001493678**

CAS #: 007439976
Contaminant: MERCURY
Amount(Lbs/Yr): 0

Issue Date: Not reported
Expiration Date: Not reported
Year: 2016
CAS #: 007440097
Contaminant: POTASSIUM K
Amount(Lbs/Yr): 4.1712327733034202

Issue Date: Not reported
Expiration Date: Not reported
Year: 2016
CAS #: 010024972
Contaminant: NITROUS OXIDE
Amount(Lbs/Yr): 382.71199999999999

Issue Date: Not reported
Expiration Date: Not reported
Year: 2016
CAS #: 0NY210000
Contaminant: OXIDES OF NITROGEN
Amount(Lbs/Yr): 6354

Issue Date: Not reported
Expiration Date: Not reported
Year: 2016
CAS #: 007664417
Contaminant: AMMONIA
Amount(Lbs/Yr): 556.67200000000003

Issue Date: Not reported
Expiration Date: Not reported
Year: 2016
CAS #: 007440428
Contaminant: BORON
Amount(Lbs/Yr): 0.63053518666214503

Issue Date: Not reported
Expiration Date: Not reported
Year: 2016
CAS #: 007440439
Contaminant: CADMIUM
Amount(Lbs/Yr): 0.19026021133336901

Issue Date: Not reported
Expiration Date: Not reported
Year: 2016
CAS #: 007440473
Contaminant: CHROMIUM
Amount(Lbs/Yr): 0.24214935987883299

Issue Date: Not reported
Expiration Date: Not reported
Year: 2016
CAS #: 007440508

NYU CENTRAL PLANT (Continued) **1001493678**

Contaminant: COPPER
Amount(Lbs/Yr): 12.6107037332429

Issue Date: Not reported
Expiration Date: Not reported
Year: 2016
CAS #: 007440213
Contaminant: SILICON
Amount(Lbs/Yr): 12.6107037332429

Issue Date: Not reported
Expiration Date: Not reported
Year: 2016
CAS #: 007440235
Contaminant: SODIUM
Amount(Lbs/Yr): 13.5807578665693

Issue Date: Not reported
Expiration Date: Not reported
Year: 2016
CAS #: 007440382
Contaminant: ARSENIC
Amount(Lbs/Yr): 3.4592765696976099E-2

Issue Date: Not reported
Expiration Date: Not reported
Year: 2016
CAS #: 007440382
Contaminant: ARSENIC
Amount(Lbs/Yr): 0

Issue Date: Not reported
Expiration Date: Not reported
Year: 2016
CAS #: 007440393
Contaminant: BARIUM
Amount(Lbs/Yr): 0.76104084533347405

Issue Date: Not reported
Expiration Date: Not reported
Year: 2016
CAS #: 007439976
Contaminant: MERCURY
Amount(Lbs/Yr): 4.4970595406068903E-2

Issue Date: Not reported
Expiration Date: Not reported
Year: 2016
CAS #: 007439987
Contaminant: MOLYBDENUM
Amount(Lbs/Yr): 0.19026021133336901

Issue Date: Not reported
Expiration Date: Not reported
Year: 2016
CAS #: 001330207
Contaminant: XYLENE, M, O & P MIXT.

NYU CENTRAL PLANT (Continued) **1001493678**

Amount(Lbs/Yr):	66
Issue Date:	Not reported
Expiration Date:	Not reported
Year:	2016
CAS #:	000630080
Contaminant:	CARBON MONOXIDE
Amount(Lbs/Yr):	112.4281125
Issue Date:	Not reported
Expiration Date:	Not reported
Year:	2016
CAS #:	000630080
Contaminant:	CARBON MONOXIDE
Amount(Lbs/Yr):	14612.639999999999
Issue Date:	Not reported
Expiration Date:	Not reported
Year:	2016
CAS #:	000110543
Contaminant:	HEXANE
Amount(Lbs/Yr):	210.620764579032
Issue Date:	Not reported
Expiration Date:	Not reported
Year:	2016
CAS #:	000106978
Contaminant:	BUTANE
Amount(Lbs/Yr):	245.61207371037301
Issue Date:	Not reported
Expiration Date:	Not reported
Year:	2016
CAS #:	000107028
Contaminant:	ACROLEIN
Amount(Lbs/Yr):	7
Issue Date:	Not reported
Expiration Date:	Not reported
Year:	2016
CAS #:	007439965
Contaminant:	MANGANESE
Amount(Lbs/Yr):	12.4647370181283
Issue Date:	Not reported
Expiration Date:	Not reported
Year:	2016
CAS #:	007439976
Contaminant:	MERCURY
Amount(Lbs/Yr):	0.00113721729163253
Issue Date:	Not reported
Expiration Date:	Not reported
Year:	2016
CAS #:	007429905
Contaminant:	ALUMINUM
Amount(Lbs/Yr):	1.4550811999895601

NYU CENTRAL PLANT (Continued) **1001493678**

Issue Date: Not reported
Expiration Date: Not reported
Year: 2016
CAS #: 000218019
Contaminant: CHRYSENE
Amount(Lbs/Yr): 0

Issue Date: Not reported
Expiration Date: Not reported
Year: 2016
CAS #: 000630080
Contaminant: CARBON MONOXIDE
Amount(Lbs/Yr): 106636

Issue Date: Not reported
Expiration Date: Not reported
Year: 2016
CAS #: 000206440
Contaminant: FLUORANTHENE
Amount(Lbs/Yr): 0

Issue Date: Not reported
Expiration Date: Not reported
Year: 2016
CAS #: 000120127
Contaminant: ANTHRACENE
Amount(Lbs/Yr): 0

Issue Date: Not reported
Expiration Date: Not reported
Year: 2016
CAS #: 007440020
Contaminant: NICKEL METAL AND INSOLUBLE COMPOUNDS
Amount(Lbs/Yr): 0.36322403981824902

Issue Date: Not reported
Expiration Date: Not reported
Year: 2016
CAS #: 007439921
Contaminant: LEAD
Amount(Lbs/Yr): 6.8720416337222603E-2

Issue Date: Not reported
Expiration Date: Not reported
Year: 2016
CAS #: 007439921
Contaminant: LEAD
Amount(Lbs/Yr): 0

Issue Date: Not reported
Expiration Date: Not reported
Year: 2016
CAS #: 007439954
Contaminant: MAGNESIUM
Amount(Lbs/Yr): 2.2311245066506702

Issue Date: Not reported

NYU CENTRAL PLANT (Continued) **1001493678**

Expiration Date: Not reported
Year: 2016
CAS #: 000630080
Contaminant: CARBON MONOXIDE
Amount(Lbs/Yr): 14612.639999999999

Issue Date: Not reported
Expiration Date: Not reported
Year: 2016
CAS #: 000630080
Contaminant: CARBON MONOXIDE
Amount(Lbs/Yr): 895.41999999999996

Issue Date: Not reported
Expiration Date: Not reported
Year: 2016
CAS #: 000206440
Contaminant: FLUORANTHENE
Amount(Lbs/Yr): 0

Issue Date: Not reported
Expiration Date: Not reported
Year: 2016
CAS #: 007440508
Contaminant: COPPER
Amount(Lbs/Yr): 0.14701925421214801

Issue Date: Not reported
Expiration Date: Not reported
Year: 2016
CAS #: 007440097
Contaminant: POTASSIUM K
Amount(Lbs/Yr): 4.1712327733034202

Issue Date: Not reported
Expiration Date: Not reported
Year: 2016
CAS #: 007440360
Contaminant: ANTIMONY
Amount(Lbs/Yr): 0.21341190933180301

Issue Date: Not reported
Expiration Date: Not reported
Year: 2016
CAS #: 007440393
Contaminant: BARIUM
Amount(Lbs/Yr): 0.194010826665275

Issue Date: Not reported
Expiration Date: Not reported
Year: 2016
CAS #: 007440428
Contaminant: BORON
Amount(Lbs/Yr): 0.63053518666214503

Issue Date: Not reported
Expiration Date: Not reported

NYU CENTRAL PLANT (Continued) **1001493678**

Year: 2016
CAS #: 007440439
Contaminant: CADMIUM
Amount(Lbs/Yr): 0.19026021133336901

Issue Date: Not reported
Expiration Date: Not reported
Year: 2016
CAS #: 007439965
Contaminant: MANGANESE
Amount(Lbs/Yr): 6.5726254824254607E-2

Issue Date: Not reported
Expiration Date: Not reported
Year: 2016
CAS #: 001330207
Contaminant: XYLENE, M, O & P MIXT.
Amount(Lbs/Yr): 66

Issue Date: Not reported
Expiration Date: Not reported
Year: 2016
CAS #: 007439921
Contaminant: LEAD
Amount(Lbs/Yr): 0

Issue Date: Not reported
Expiration Date: Not reported
Year: 2016
CAS #: 000630080
Contaminant: CARBON MONOXIDE
Amount(Lbs/Yr): 112.4281125

Issue Date: Not reported
Expiration Date: Not reported
Year: 2016
CAS #: 000106978
Contaminant: BUTANE
Amount(Lbs/Yr): 245.61207371037301

Issue Date: Not reported
Expiration Date: Not reported
Year: 2016
CAS #: 000106990
Contaminant: 1,3-BUTADIENE
Amount(Lbs/Yr): 0

Issue Date: Not reported
Expiration Date: Not reported
Year: 2016
CAS #: 000107028
Contaminant: ACROLEIN
Amount(Lbs/Yr): 7

Issue Date: Not reported
Expiration Date: Not reported
Year: 2016

NYU CENTRAL PLANT (Continued) **1001493678**

CAS #: 000124389
Contaminant: CARBON DIOXIDE
Amount(Lbs/Yr): 137076000

Issue Date: Not reported
Expiration Date: Not reported
Year: 2016
CAS #: 000050328
Contaminant: BENZO(A)PYRENE
Amount(Lbs/Yr): 0

Issue Date: Not reported
Expiration Date: Not reported
Year: 2016
CAS #: 000071432
Contaminant: BENZENE
Amount(Lbs/Yr): 12

Issue Date: Not reported
Expiration Date: Not reported
Year: 2016
CAS #: 000083329
Contaminant: ACENAPHTHENE
Amount(Lbs/Yr): 0

Issue Date: Not reported
Expiration Date: Not reported
Year: 2016
CAS #: 000191242
Contaminant: BENZO[G,H,I]PERYLENE
Amount(Lbs/Yr): 0

Issue Date: Not reported
Expiration Date: Not reported
Year: 2016
CAS #: 000191242
Contaminant: BENZO[G,H,I]PERYLENE
Amount(Lbs/Yr): 0

Issue Date: Not reported
Expiration Date: Not reported
Year: 2016
CAS #: 000193395
Contaminant: INDENO[1,2,3-CD]PYRENE
Amount(Lbs/Yr): 0

Issue Date: Not reported
Expiration Date: Not reported
Year: 2016
CAS #: 000207089
Contaminant: BENZO[K]FLUORANTHENE
Amount(Lbs/Yr): 0

Issue Date: Not reported
Expiration Date: Not reported
Year: 2016
CAS #: 000218019

NYU CENTRAL PLANT (Continued) **1001493678**

Contaminant: CHRYSENE
Amount(Lbs/Yr): 0

Issue Date: Not reported
Expiration Date: Not reported
Year: 2016
CAS #: 000091203
Contaminant: NAPHTHALENE
Amount(Lbs/Yr): 1

Issue Date: Not reported
Expiration Date: Not reported
Year: 2016
CAS #: 000091203
Contaminant: NAPHTHALENE
Amount(Lbs/Yr): 4.7997821378650898E-2

Issue Date: Not reported
Expiration Date: Not reported
Year: 2016
CAS #: 000108883
Contaminant: TOLUENE
Amount(Lbs/Yr): 0.26752884047116898

Issue Date: Not reported
Expiration Date: Not reported
Year: 2016
CAS #: 000109660
Contaminant: PENTANE
Amount(Lbs/Yr): 304.15522552626999

Issue Date: Not reported
Expiration Date: Not reported
Year: 2016
CAS #: 000129000
Contaminant: PYRENE
Amount(Lbs/Yr): 0

Issue Date: Not reported
Expiration Date: Not reported
Year: 2016
CAS #: 000106990
Contaminant: 1,3-BUTADIENE
Amount(Lbs/Yr): 1

Issue Date: Not reported
Expiration Date: Not reported
Year: 2016
CAS #: 000100414
Contaminant: ETHYLBENZENE
Amount(Lbs/Yr): 33

Issue Date: Not reported
Expiration Date: Not reported
Year: 2016
CAS #: 000074828
Contaminant: METHANE

NYU CENTRAL PLANT (Continued) **1001493678**

Amount(Lbs/Yr): 400.108

Issue Date: Not reported
Expiration Date: Not reported
Year: 2016
CAS #: 000074828
Contaminant: METHANE
Amount(Lbs/Yr): 400.108

Issue Date: Not reported
Expiration Date: Not reported
Year: 2016
CAS #: 000071432
Contaminant: BENZENE
Amount(Lbs/Yr): 2

Issue Date: Not reported
Expiration Date: Not reported
Year: 2016
CAS #: 000056495
Contaminant: 3-METHYLCHOLANTHRENE
Amount(Lbs/Yr): 0

Issue Date: Not reported
Expiration Date: Not reported
Year: 2016
CAS #: 000091576
Contaminant: 2-METHYL NAPHTHALENE
Amount(Lbs/Yr): 0

Issue Date: Not reported
Expiration Date: Not reported
Year: 2016
CAS #: 000056553
Contaminant: BENZO(A)ANTHRACENE
Amount(Lbs/Yr): 0

Issue Date: Not reported
Expiration Date: Not reported
Year: 2016
CAS #: 000056553
Contaminant: BENZO(A)ANTHRACENE
Amount(Lbs/Yr): 0

Issue Date: Not reported
Expiration Date: Not reported
Year: 2016
CAS #: 0NY075025
Contaminant: PM 2.5
Amount(Lbs/Yr): 3965

Issue Date: Not reported
Expiration Date: Not reported
Year: 2016
CAS #: 0NY075025
Contaminant: PM 2.5
Amount(Lbs/Yr): 193.326939577529

NYU CENTRAL PLANT (Continued) **1001493678**

Issue Date: Not reported
Expiration Date: Not reported
Year: 2016
CAS #: 0NY210000
Contaminant: OXIDES OF NITROGEN
Amount(Lbs/Yr): 17900

Issue Date: Not reported
Expiration Date: Not reported
Year: 2016
CAS #: 0NY210000
Contaminant: OXIDES OF NITROGEN
Amount(Lbs/Yr): 2104

Issue Date: Not reported
Expiration Date: Not reported
Year: 2016
CAS #: 007664417
Contaminant: AMMONIA
Amount(Lbs/Yr): 556.67200000000003

Issue Date: Not reported
Expiration Date: Not reported
Year: 2016
CAS #: 007446095
Contaminant: SULFUR DIOXIDE
Amount(Lbs/Yr): 38.144891999999999

Issue Date: Not reported
Expiration Date: Not reported
Year: 2016
CAS #: 007446095
Contaminant: SULFUR DIOXIDE
Amount(Lbs/Yr): 104.376

Issue Date: Not reported
Expiration Date: Not reported
Year: 2016
CAS #: 025321226
Contaminant: DICHLOROBENZENE
Amount(Lbs/Yr): 9.4421943695706695E-2

Issue Date: Not reported
Expiration Date: Not reported
Year: 2016
CAS #: 0NY998100
Contaminant: UNSPECIATED VOC (EMISSION STATEMENT USE ONLY)
Amount(Lbs/Yr): 51.888559999999998

Issue Date: Not reported
Expiration Date: Not reported
Year: 2016
CAS #: 0NY075105
Contaminant: UNSPECIATED PM-10 (EMISSION STATEMENT USE ONLY)
Amount(Lbs/Yr): 0.103363183902275

Issue Date: Not reported

NYU CENTRAL PLANT (Continued) **1001493678**

Expiration Date: Not reported
Year: 2016
CAS #: 0NY210000
Contaminant: OXIDES OF NITROGEN
Amount(Lbs/Yr): 2104

Issue Date: Not reported
Expiration Date: Not reported
Year: 2016
CAS #: 007782492
Contaminant: SELENIUM
Amount(Lbs/Yr): 0

Issue Date: Not reported
Expiration Date: Not reported
Year: 2016
CAS #: 007440484
Contaminant: COBALT
Amount(Lbs/Yr): 0.01452896159273

Issue Date: Not reported
Expiration Date: Not reported
Year: 2016
CAS #: 007440484
Contaminant: COBALT
Amount(Lbs/Yr): 0

Issue Date: Not reported
Expiration Date: Not reported
Year: 2016
CAS #: 007440508
Contaminant: COPPER
Amount(Lbs/Yr): 0.14701925421214801

Issue Date: Not reported
Expiration Date: Not reported
Year: 2016
CAS #: 007440622
Contaminant: VANADIUM
Amount(Lbs/Yr): 0.0426823818663606

Issue Date: Not reported
Expiration Date: Not reported
Year: 2016
CAS #: 007440382
Contaminant: ARSENIC
Amount(Lbs/Yr): 0

Issue Date: Not reported
Expiration Date: Not reported
Year: 2016
CAS #: 007440393
Contaminant: BARIUM
Amount(Lbs/Yr): 0.194010826665275

Issue Date: Not reported
Expiration Date: Not reported

NYU CENTRAL PLANT (Continued) **1001493678**

Year: 2016
CAS #: 007440417
Contaminant: BERYLLIUM
Amount(Lbs/Yr): 0

Issue Date: Not reported
Expiration Date: Not reported
Year: 2016
CAS #: 007439965
Contaminant: MANGANESE
Amount(Lbs/Yr): 0

Issue Date: Not reported
Expiration Date: Not reported
Year: 2016
CAS #: 007439965
Contaminant: MANGANESE
Amount(Lbs/Yr): 0

Issue Date: Not reported
Expiration Date: Not reported
Year: 2016
CAS #: 007439976
Contaminant: MERCURY
Amount(Lbs/Yr): 0.00113721729163253

Issue Date: Not reported
Expiration Date: Not reported
Year: 2016
CAS #: 000124389
Contaminant: CARBON DIOXIDE
Amount(Lbs/Yr): 18964000

Issue Date: Not reported
Expiration Date: Not reported
Year: 2016
CAS #: 000124389
Contaminant: CARBON DIOXIDE
Amount(Lbs/Yr): 4932000

Issue Date: Not reported
Expiration Date: Not reported
Year: 2016
CAS #: 000074986
Contaminant: PROPANE
Amount(Lbs/Yr): 187.06892189447601

Issue Date: Not reported
Expiration Date: Not reported
Year: 2016
CAS #: 000075569
Contaminant: PROPANE, 1,2-EPOXY-
Amount(Lbs/Yr): 30

Issue Date: Not reported
Expiration Date: Not reported
Year: 2016

NYU CENTRAL PLANT (Continued) **1001493678**

CAS #: 000074828
Contaminant: METHANE
Amount(Lbs/Yr): 9415

Issue Date: Not reported
Expiration Date: Not reported
Year: 2016
CAS #: 007439976
Contaminant: MERCURY
Amount(Lbs/Yr): 0

Issue Date: Not reported
Expiration Date: Not reported
Year: 2016
CAS #: 007439987
Contaminant: MOLYBDENUM
Amount(Lbs/Yr): 0.0814845471994156

Issue Date: Not reported
Expiration Date: Not reported
Year: 2016
CAS #: 007440020
Contaminant: NICKEL METAL AND INSOLUBLE COMPOUNDS
Amount(Lbs/Yr): 0.36322403981824902

Issue Date: Not reported
Expiration Date: Not reported
Year: 2016
CAS #: 007440360
Contaminant: ANTIMONY
Amount(Lbs/Yr): 0

Issue Date: Not reported
Expiration Date: Not reported
Year: 2016
CAS #: 000205992
Contaminant: BENZO[B]FLUORANTHENE
Amount(Lbs/Yr): 0

Issue Date: Not reported
Expiration Date: Not reported
Year: 2016
CAS #: 000207089
Contaminant: BENZO[K]FLUORANTHENE
Amount(Lbs/Yr): 0

Issue Date: Not reported
Expiration Date: Not reported
Year: 2016
CAS #: 000120127
Contaminant: ANTHRACENE
Amount(Lbs/Yr): 0

Issue Date: Not reported
Expiration Date: Not reported
Year: 2016
CAS #: 000108883

NYU CENTRAL PLANT (Continued) **1001493678**

Contaminant: TOLUENE
Amount(Lbs/Yr): 134

Issue Date: Not reported
Expiration Date: Not reported
Year: 2016
CAS #: 000106990
Contaminant: 1,3-BUTADIENE
Amount(Lbs/Yr): 0

Issue Date: Not reported
Expiration Date: Not reported
Year: 2016
CAS #: 000075070
Contaminant: ACETALDEHYDE
Amount(Lbs/Yr): 41

Issue Date: Not reported
Expiration Date: Not reported
Year: 2016
CAS #: 000074828
Contaminant: METHANE
Amount(Lbs/Yr): 38.682144000000001

Issue Date: Not reported
Expiration Date: Not reported
Year: 2016
CAS #: 000083329
Contaminant: ACENAPHTHENE
Amount(Lbs/Yr): 0

Issue Date: Not reported
Expiration Date: Not reported
Year: 2016
CAS #: 000193395
Contaminant: INDENO[1,2,3-CD]PYRENE
Amount(Lbs/Yr): 0

Issue Date: Not reported
Expiration Date: Not reported
Year: 2016
CAS #: 000057976
Contaminant: 7,12-DIMETHYLBENZ[A]ANTHRACENE
Amount(Lbs/Yr): 0

Issue Date: Not reported
Expiration Date: Not reported
Year: 2016
CAS #: 000086737
Contaminant: FLUORENE
Amount(Lbs/Yr): 0

Issue Date: Not reported
Expiration Date: Not reported
Year: 2016
CAS #: 010024972
Contaminant: NITROUS OXIDE

NYU CENTRAL PLANT (Continued) **1001493678**

Amount(Lbs/Yr): 382.71199999999999

Issue Date: Not reported
Expiration Date: Not reported
Year: 2016
CAS #: 000108883
Contaminant: TOLUENE
Amount(Lbs/Yr): 0.26752884047116898

Issue Date: Not reported
Expiration Date: Not reported
Year: 2016
CAS #: 000074828
Contaminant: METHANE
Amount(Lbs/Yr): 38.682144000000001

Issue Date: Not reported
Expiration Date: Not reported
Year: 2016
CAS #: 000074840
Contaminant: ETHANE
Amount(Lbs/Yr): 539.27599999999995

Issue Date: Not reported
Expiration Date: Not reported
Year: 2016
CAS #: 000050000
Contaminant: FORMALDEHYDE
Amount(Lbs/Yr): 731

Issue Date: Not reported
Expiration Date: Not reported
Year: 2016
CAS #: 000050000
Contaminant: FORMALDEHYDE
Amount(Lbs/Yr): 731

Issue Date: Not reported
Expiration Date: Not reported
Year: 2016
CAS #: 000050000
Contaminant: FORMALDEHYDE
Amount(Lbs/Yr): 8.7478272828352104

Issue Date: Not reported
Expiration Date: Not reported
Year: 2016
CAS #: 0NY075025
Contaminant: PM 2.5
Amount(Lbs/Yr): 67.401911283212002

Issue Date: Not reported
Expiration Date: Not reported
Year: 2016
CAS #: 0NY075025
Contaminant: PM 2.5
Amount(Lbs/Yr): 1314.52509648509

NYU CENTRAL PLANT (Continued) **1001493678**

Issue Date: Not reported
Expiration Date: Not reported
Year: 2016
CAS #: 0NY075105
Contaminant: UNSPECIATED PM-10 (EMISSION STATEMENT USE ONLY)
Amount(Lbs/Yr): 0.00844789988073558

Issue Date: Not reported
Expiration Date: Not reported
Year: 2016
CAS #: 007723140
Contaminant: PHOSPHORUS (YELLOW)
Amount(Lbs/Yr): 2.91016239997913

Issue Date: Not reported
Expiration Date: Not reported
Year: 2016
CAS #: 007782492
Contaminant: SELENIUM
Amount(Lbs/Yr): 0.46165692659734298

Issue Date: Not reported
Expiration Date: Not reported
Year: 2016
CAS #: 007782492
Contaminant: SELENIUM
Amount(Lbs/Yr): 0.46165692659734298

Issue Date: Not reported
Expiration Date: Not reported
Year: 2016
CAS #: 007446095
Contaminant: SULFUR DIOXIDE
Amount(Lbs/Yr): 114

Issue Date: Not reported
Expiration Date: Not reported
Year: 2016
CAS #: 007446095
Contaminant: SULFUR DIOXIDE
Amount(Lbs/Yr): 570

Issue Date: Not reported
Expiration Date: Not reported
Year: 2016
CAS #: 007446095
Contaminant: SULFUR DIOXIDE
Amount(Lbs/Yr): 38.144891999999999

Issue Date: Not reported
Expiration Date: Not reported
Year: 2016
CAS #: 007446119
Contaminant: SULFUR TRIOXIDE
Amount(Lbs/Yr): 0.53725199999999995

Issue Date: Not reported

NYU CENTRAL PLANT (Continued) **1001493678**

Expiration Date:	Not reported
Year:	2016
CAS #:	007664417
Contaminant:	AMMONIA
Amount(Lbs/Yr):	143.2672
Issue Date:	Not reported
Expiration Date:	Not reported
Year:	2016
CAS #:	007440484
Contaminant:	COBALT
Amount(Lbs/Yr):	0
Issue Date:	Not reported
Expiration Date:	Not reported
Year:	2016
CAS #:	007440666
Contaminant:	ZINC
Amount(Lbs/Yr):	5.0159510260615301
Issue Date:	Not reported
Expiration Date:	Not reported
Year:	2016
CAS #:	007440393
Contaminant:	BARIUM
Amount(Lbs/Yr):	0.76104084533347405
Issue Date:	Not reported
Expiration Date:	Not reported
Year:	2016
CAS #:	007440417
Contaminant:	BERYLLIUM
Amount(Lbs/Yr):	0
Issue Date:	Not reported
Expiration Date:	Not reported
Year:	2016
CAS #:	0NY075025
Contaminant:	PM 2.5
Amount(Lbs/Yr):	67.401911283212002
Issue Date:	Not reported
Expiration Date:	Not reported
Year:	2016
CAS #:	0NY998100
Contaminant:	UNSPECIATED VOC (EMISSION STATEMENT USE ONLY)
Amount(Lbs/Yr):	51.888559999999998
Issue Date:	Not reported
Expiration Date:	Not reported
Year:	2016
CAS #:	0NY075025
Contaminant:	PM 2.5
Amount(Lbs/Yr):	3965
Issue Date:	Not reported
Expiration Date:	Not reported

NYU CENTRAL PLANT (Continued) **1001493678**

Year: 2016
CAS #: 0NY210000
Contaminant: OXIDES OF NITROGEN
Amount(Lbs/Yr): 6354

Issue Date: Not reported
Expiration Date: Not reported
Year: 2016
CAS #: 0NY210000
Contaminant: OXIDES OF NITROGEN
Amount(Lbs/Yr): 17900

Issue Date: Not reported
Expiration Date: Not reported
Year: 2016
CAS #: 007726956
Contaminant: BROMINE
Amount(Lbs/Yr): 0.14309032499999999

Issue Date: Not reported
Expiration Date: Not reported
Year: 2016
CAS #: 007782492
Contaminant: SELENIUM
Amount(Lbs/Yr): 0.00246126313831897

Issue Date: Not reported
Expiration Date: Not reported
Year: 2016
CAS #: 007440666
Contaminant: ZINC
Amount(Lbs/Yr): 5.0159510260615301

Issue Date: Not reported
Expiration Date: Not reported
Year: 2016
CAS #: 007440702
Contaminant: CALCIUM
Amount(Lbs/Yr): 7.4694168266130996

Issue Date: Not reported
Expiration Date: Not reported
Year: 2016
CAS #: 007440439
Contaminant: CADMIUM
Amount(Lbs/Yr): 0

Issue Date: Not reported
Expiration Date: Not reported
Year: 2016
CAS #: 007440473
Contaminant: CHROMIUM
Amount(Lbs/Yr): 0

Issue Date: Not reported
Expiration Date: Not reported
Year: 2016

NYU CENTRAL PLANT (Continued) **1001493678**

CAS #: 007440020
Contaminant: NICKEL METAL AND INSOLUBLE COMPOUNDS
Amount(Lbs/Yr): 0

Issue Date: Not reported
Expiration Date: Not reported
Year: 2016
CAS #: 007440382
Contaminant: ARSENIC
Amount(Lbs/Yr): 0.00119407815621415

Issue Date: Not reported
Expiration Date: Not reported
Year: 2016
CAS #: 007440382
Contaminant: ARSENIC
Amount(Lbs/Yr): 0.00119407815621415

Issue Date: Not reported
Expiration Date: Not reported
Year: 2016
CAS #: 000071432
Contaminant: BENZENE
Amount(Lbs/Yr): 12

Issue Date: Not reported
Expiration Date: Not reported
Year: 2016
CAS #: 000050000
Contaminant: FORMALDEHYDE
Amount(Lbs/Yr): 9

Issue Date: Not reported
Expiration Date: Not reported
Year: 2016
CAS #: 000057976
Contaminant: 7,12-DIMETHYLBENZ[A]ANTHRACENE
Amount(Lbs/Yr): 0

Issue Date: Not reported
Expiration Date: Not reported
Year: 2016
CAS #: 000091576
Contaminant: 2-METHYL NAPHTHALENE
Amount(Lbs/Yr): 0

Issue Date: Not reported
Expiration Date: Not reported
Year: 2016
CAS #: 0NY075105
Contaminant: UNSPECIATED PM-10 (EMISSION STATEMENT USE ONLY)
Amount(Lbs/Yr): 0.00844789988073558

Issue Date: Not reported
Expiration Date: Not reported
Year: 2016
CAS #: 0NY075025

NYU CENTRAL PLANT (Continued) **1001493678**

Contaminant: PM 2.5
Amount(Lbs/Yr): 193.326939577529

Issue Date: Not reported
Expiration Date: Not reported
Year: 2016
CAS #: 000074828
Contaminant: METHANE
Amount(Lbs/Yr): 9415

Issue Date: Not reported
Expiration Date: Not reported
Year: 2016
CAS #: 000053703
Contaminant: DIBENZ[A,H]ANTHRACENE
Amount(Lbs/Yr): 0

Issue Date: Not reported
Expiration Date: Not reported
Year: 2016
CAS #: 000071432
Contaminant: BENZENE
Amount(Lbs/Yr): 0.165238401467487

Issue Date: Not reported
Expiration Date: Not reported
Year: 2016
CAS #: 000085018
Contaminant: PHENANTHRENE
Amount(Lbs/Yr): 0

Issue Date: Not reported
Expiration Date: Not reported
Year: 2016
CAS #: 000050000
Contaminant: FORMALDEHYDE
Amount(Lbs/Yr): 10

Issue Date: Not reported
Expiration Date: Not reported
Year: 2016
CAS #: 000050000
Contaminant: FORMALDEHYDE
Amount(Lbs/Yr): 8.7478272828352104

Issue Date: Not reported
Expiration Date: Not reported
Year: 2012
CAS #: 007446095
Contaminant: SULFUR DIOXIDE
Amount(Lbs/Yr): 14024.867362

Issue Date: Not reported
Expiration Date: Not reported
Year: 2012
CAS #: 007446119
Contaminant: SULFUR TRIOXIDE

NYU CENTRAL PLANT (Continued) **1001493678**

Amount(Lbs/Yr): 477

Issue Date: Not reported
Expiration Date: Not reported
Year: 2012
CAS #: 007664417
Contaminant: AMMONIA
Amount(Lbs/Yr): 549.3516

Issue Date: Not reported
Expiration Date: Not reported
Year: 2012
CAS #: 007723140
Contaminant: PHOSPHORUS (YELLOW)
Amount(Lbs/Yr): 14.617383749

Issue Date: Not reported
Expiration Date: Not reported
Year: 2012
CAS #: 007726956
Contaminant: BROMINE
Amount(Lbs/Yr): 0.3318043302

Issue Date: Not reported
Expiration Date: Not reported
Year: 2012
CAS #: 007782492
Contaminant: SELENIUM
Amount(Lbs/Yr): 0.2606736643

Issue Date: Not reported
Expiration Date: Not reported
Year: 2012
CAS #: 010024972
Contaminant: NITROUS OXIDE
Amount(Lbs/Yr): 255.3296

Issue Date: Not reported
Expiration Date: Not reported
Year: 2012
CAS #: 025321226
Contaminant: DICHLOROBENZENE
Amount(Lbs/Yr): 0.05530006588

Issue Date: Not reported
Expiration Date: Not reported
Year: 2012
CAS #: 0NY075025
Contaminant: PM 2.5
Amount(Lbs/Yr): 6038.9005166

Issue Date: Not reported
Expiration Date: Not reported
Year: 2012
CAS #: 0NY075100
Contaminant: UNSPECIATED PARTICULATES (EMISSION STATEMENT USE ONLY)
Amount(Lbs/Yr): 11750.969172

NYU CENTRAL PLANT (Continued) **1001493678**

Issue Date: Not reported
Expiration Date: Not reported
Year: 2012
CAS #: 0NY075105
Contaminant: UNSPECIATED PM-10 (EMISSION STATEMENT USE ONLY)
Amount(Lbs/Yr): 7.9580786405e-013

Issue Date: Not reported
Expiration Date: Not reported
Year: 2012
CAS #: 0NY210000
Contaminant: OXIDES OF NITROGEN
Amount(Lbs/Yr): 98417

Issue Date: Not reported
Expiration Date: Not reported
Year: 2012
CAS #: 0NY998100
Contaminant: UNSPECIATED VOC (EMISSION STATEMENT USE ONLY)
Amount(Lbs/Yr): 4258.8960247

Issue Date: Not reported
Expiration Date: Not reported
Year: 2012
CAS #: 010024972
Contaminant: NITROUS OXIDE
Amount(Lbs/Yr): 48.7498

Issue Date: Not reported
Expiration Date: Not reported
Year: 2012
CAS #: 025321226
Contaminant: DICHLOROBENZENE
Amount(Lbs/Yr): 0.0093334354783

Issue Date: Not reported
Expiration Date: Not reported
Year: 2012
CAS #: 0NY075025
Contaminant: PM 2.5
Amount(Lbs/Yr): 1191.8235477

Issue Date: Not reported
Expiration Date: Not reported
Year: 2012
CAS #: 0NY075100
Contaminant: UNSPECIATED PARTICULATES (EMISSION STATEMENT USE ONLY)
Amount(Lbs/Yr): 9725

Issue Date: Not reported
Expiration Date: Not reported
Year: 2012
CAS #: 0NY210000
Contaminant: OXIDES OF NITROGEN
Amount(Lbs/Yr): 89787

Issue Date: Not reported

NYU CENTRAL PLANT (Continued) **1001493678**

Expiration Date: Not reported
Year: 2012
CAS #: 0NY998100
Contaminant: UNSPECIATED VOC (EMISSION STATEMENT USE ONLY)
Amount(Lbs/Yr): 4399.8502949

Issue Date: Not reported
Expiration Date: Not reported
Year: 2012
CAS #: 000050000
Contaminant: FORMALDEHYDE
Amount(Lbs/Yr): 753.17127338

Issue Date: Not reported
Expiration Date: Not reported
Year: 2012
CAS #: 000050328
Contaminant: BENZO(A)PYRENE
Amount(Lbs/Yr): 0.00010181606588

Issue Date: Not reported
Expiration Date: Not reported
Year: 2012
CAS #: 000053703
Contaminant: DIBENZ[A,H]ANTHRACENE
Amount(Lbs/Yr): 5.530006588e-005

Issue Date: Not reported
Expiration Date: Not reported
Year: 2012
CAS #: 000056495
Contaminant: 3-METHYLCHOLANTHRENE
Amount(Lbs/Yr): 0.00018249135545

Issue Date: Not reported
Expiration Date: Not reported
Year: 2012
CAS #: 000056553
Contaminant: BENZO(A)ANTHRACENE
Amount(Lbs/Yr): 8.411899882e-005

Issue Date: Not reported
Expiration Date: Not reported
Year: 2012
CAS #: 000057976
Contaminant: 7,12-DIMETHYLBENZ[A]ANTHRACENE
Amount(Lbs/Yr): 0.0016221453817

Issue Date: Not reported
Expiration Date: Not reported
Year: 2012
CAS #: 000071432
Contaminant: BENZENE
Amount(Lbs/Yr): 18.116607161

Issue Date: Not reported
Expiration Date: Not reported

NYU CENTRAL PLANT (Continued) **1001493678**

Year:	2012
CAS #:	000074828
Contaminant:	METHANE
Amount(Lbs/Yr):	9987.5264
Issue Date:	Not reported
Expiration Date:	Not reported
Year:	2012
CAS #:	000074840
Contaminant:	ETHANE
Amount(Lbs/Yr):	316.1008
Issue Date:	Not reported
Expiration Date:	Not reported
Year:	2012
CAS #:	000074986
Contaminant:	PROPANE
Amount(Lbs/Yr):	163
Issue Date:	Not reported
Expiration Date:	Not reported
Year:	2012
CAS #:	000075070
Contaminant:	ACETALDEHYDE
Amount(Lbs/Yr):	40
Issue Date:	Not reported
Expiration Date:	Not reported
Year:	2012
CAS #:	000075569
Contaminant:	PROPANE, 1,2-EPOXY-
Amount(Lbs/Yr):	29
Issue Date:	Not reported
Expiration Date:	Not reported
Year:	2012
CAS #:	000083329
Contaminant:	ACENAPHTHENE
Amount(Lbs/Yr):	0.00018249135545
Issue Date:	Not reported
Expiration Date:	Not reported
Year:	2012
CAS #:	000085018
Contaminant:	PHENANTHRENE
Amount(Lbs/Yr):	0.00078341759996
Issue Date:	Not reported
Expiration Date:	Not reported
Year:	2012
CAS #:	000086737
Contaminant:	FLUORENE
Amount(Lbs/Yr):	0.0002838754418
Issue Date:	Not reported
Expiration Date:	Not reported
Year:	2012

NYU CENTRAL PLANT (Continued) **1001493678**

CAS #: 000091203
Contaminant: NAPHTHALENE
Amount(Lbs/Yr): 4.8030670518

Issue Date: Not reported
Expiration Date: Not reported
Year: 2012
CAS #: 000091576
Contaminant: 2-METHYL NAPHTHALENE
Amount(Lbs/Yr): 0.0024332180726

Issue Date: Not reported
Expiration Date: Not reported
Year: 2012
CAS #: 000100414
Contaminant: ETHYLBENZENE
Amount(Lbs/Yr): 32.00236083

Issue Date: Not reported
Expiration Date: Not reported
Year: 2012
CAS #: 000106978
Contaminant: BUTANE
Amount(Lbs/Yr): 214

Issue Date: Not reported
Expiration Date: Not reported
Year: 2012
CAS #: 000106990
Contaminant: 1,3-BUTADIENE
Amount(Lbs/Yr): 1.865917596

Issue Date: Not reported
Expiration Date: Not reported
Year: 2012
CAS #: 000107028
Contaminant: ACROLEIN
Amount(Lbs/Yr): 6

Issue Date: Not reported
Expiration Date: Not reported
Year: 2012
CAS #: 000108883
Contaminant: TOLUENE
Amount(Lbs/Yr): 130.70203286

Issue Date: Not reported
Expiration Date: Not reported
Year: 2012
CAS #: 000109660
Contaminant: PENTANE
Amount(Lbs/Yr): 265

Issue Date: Not reported
Expiration Date: Not reported
Year: 2012
CAS #: 000110543

NYU CENTRAL PLANT (Continued) **1001493678**

Contaminant: HEXANE
Amount(Lbs/Yr): 183

Issue Date: Not reported
Expiration Date: Not reported
Year: 2012
CAS #: 000120127
Contaminant: ANTHRACENE
Amount(Lbs/Yr): 0.00024332180726

Issue Date: Not reported
Expiration Date: Not reported
Year: 2012
CAS #: 000124389
Contaminant: CARBON DIOXIDE
Amount(Lbs/Yr): 186406239.87

Issue Date: Not reported
Expiration Date: Not reported
Year: 2012
CAS #: 000129000
Contaminant: PYRENE
Amount(Lbs/Yr): 0.00050692043179

Issue Date: Not reported
Expiration Date: Not reported
Year: 2012
CAS #: 000191242
Contaminant: BENZO[G,H,I]PERYLENE
Amount(Lbs/Yr): 0.00012166090363

Issue Date: Not reported
Expiration Date: Not reported
Year: 2012
CAS #: 000193395
Contaminant: INDENO[1,2,3-CD]PYRENE
Amount(Lbs/Yr): 0.00018249135545

Issue Date: Not reported
Expiration Date: Not reported
Year: 2012
CAS #: 000205992
Contaminant: BENZO[B]FLUORANTHENE
Amount(Lbs/Yr): 0.00018249135545

Issue Date: Not reported
Expiration Date: Not reported
Year: 2012
CAS #: 000206440
Contaminant: FLUORANTHENE
Amount(Lbs/Yr): 0.00040489031646

Issue Date: Not reported
Expiration Date: Not reported
Year: 2012
CAS #: 000207089
Contaminant: BENZO[K]FLUORANTHENE

NYU CENTRAL PLANT (Continued) **1001493678**

Amount(Lbs/Yr): 8.295009882e-005

Issue Date: Not reported
Expiration Date: Not reported
Year: 2012
CAS #: 000218019
Contaminant: CHRYSENE
Amount(Lbs/Yr): 9.217809882e-005

Issue Date: Not reported
Expiration Date: Not reported
Year: 2012
CAS #: 000630080
Contaminant: CARBON MONOXIDE
Amount(Lbs/Yr): 123845.0154

Issue Date: Not reported
Expiration Date: Not reported
Year: 2012
CAS #: 001330207
Contaminant: XYLENE, M, O & P MIXT.
Amount(Lbs/Yr): 64.00525996

Issue Date: Not reported
Expiration Date: Not reported
Year: 2012
CAS #: 007429905
Contaminant: ALUMINUM
Amount(Lbs/Yr): 7.3086918743

Issue Date: Not reported
Expiration Date: Not reported
Year: 2012
CAS #: 007439921
Contaminant: LEAD
Amount(Lbs/Yr): 1.1538366181

Issue Date: Not reported
Expiration Date: Not reported
Year: 2012
CAS #: 007439954
Contaminant: MAGNESIUM
Amount(Lbs/Yr): 11.206660874

Issue Date: Not reported
Expiration Date: Not reported
Year: 2012
CAS #: 007439965
Contaminant: MANGANESE
Amount(Lbs/Yr): 17.604894201

Issue Date: Not reported
Expiration Date: Not reported
Year: 2012
CAS #: 007439976
Contaminant: MERCURY
Amount(Lbs/Yr): 0.070699259818

NYU CENTRAL PLANT (Continued) **1001493678**

Issue Date: Not reported
Expiration Date: Not reported
Year: 2012
CAS #: 007439987
Contaminant: MOLYBDENUM
Amount(Lbs/Yr): 0.52080923996

Issue Date: Not reported
Expiration Date: Not reported
Year: 2012
CAS #: 007440020
Contaminant: NICKEL METAL AND INSOLUBLE COMPOUNDS
Amount(Lbs/Yr): 82.682441576

Issue Date: Not reported
Expiration Date: Not reported
Year: 2012
CAS #: 007440097
Contaminant: POTASSIUM K
Amount(Lbs/Yr): 20.951583373

Issue Date: Not reported
Expiration Date: Not reported
Year: 2012
CAS #: 007440213
Contaminant: SILICON
Amount(Lbs/Yr): 63.341996244

Issue Date: Not reported
Expiration Date: Not reported
Year: 2012
CAS #: 007440235
Contaminant: SODIUM
Amount(Lbs/Yr): 68.214457493

Issue Date: Not reported
Expiration Date: Not reported
Year: 2012
CAS #: 007440315
Contaminant: TIN
Amount(Lbs/Yr): 3.9466936121

Issue Date: Not reported
Expiration Date: Not reported
Year: 2012
CAS #: 007440360
Contaminant: ANTIMONY
Amount(Lbs/Yr): 2.0719414749

Issue Date: Not reported
Expiration Date: Not reported
Year: 2012
CAS #: 007440382
Contaminant: ARSENIC
Amount(Lbs/Yr): 0.2590274185

Issue Date: Not reported

NYU CENTRAL PLANT (Continued) **1001493678**

Expiration Date: Not reported
Year: 2012
CAS #: 007440393
Contaminant: BARIUM
Amount(Lbs/Yr): 1.4205822299

Issue Date: Not reported
Expiration Date: Not reported
Year: 2012
CAS #: 007440417
Contaminant: BERYLLIUM
Amount(Lbs/Yr): 1.0172957311

Issue Date: Not reported
Expiration Date: Not reported
Year: 2012
CAS #: 007440428
Contaminant: BORON
Amount(Lbs/Yr): 3.1670998122

Issue Date: Not reported
Expiration Date: Not reported
Year: 2012
CAS #: 007440439
Contaminant: CADMIUM
Amount(Lbs/Yr): 0.31616586747

Issue Date: Not reported
Expiration Date: Not reported
Year: 2012
CAS #: 007440473
Contaminant: CHROMIUM
Amount(Lbs/Yr): 2.4319945082

Issue Date: Not reported
Expiration Date: Not reported
Year: 2012
CAS #: 007440484
Contaminant: COBALT
Amount(Lbs/Yr): 2.451910237

Issue Date: Not reported
Expiration Date: Not reported
Year: 2012
CAS #: 007440508
Contaminant: COPPER
Amount(Lbs/Yr): 63.428172717

Issue Date: Not reported
Expiration Date: Not reported
Year: 2012
CAS #: 007440622
Contaminant: VANADIUM
Amount(Lbs/Yr): 0.4475716936

Issue Date: Not reported
Expiration Date: Not reported

NYU CENTRAL PLANT (Continued) **1001493678**

Year: 2012
CAS #: 007440666
Contaminant: ZINC
Amount(Lbs/Yr): 36.072875001

Issue Date: Not reported
Expiration Date: Not reported
Year: 2012
CAS #: 007440702
Contaminant: CALCIUM
Amount(Lbs/Yr): 37.517951621

Issue Date: Not reported
Expiration Date: Not reported
Year: 2012
CAS #: 000050000
Contaminant: FORMALDEHYDE
Amount(Lbs/Yr): 709.63283734

Issue Date: Not reported
Expiration Date: Not reported
Year: 2012
CAS #: 000050328
Contaminant: BENZO(A)PYRENE
Amount(Lbs/Yr): 4.4598535478e-005

Issue Date: Not reported
Expiration Date: Not reported
Year: 2012
CAS #: 000053703
Contaminant: DIBENZ[A,H]ANTHRACENE
Amount(Lbs/Yr): 9.3334354783e-006

Issue Date: Not reported
Expiration Date: Not reported
Year: 2012
CAS #: 000056495
Contaminant: 3-METHYLCHOLANTHRENE
Amount(Lbs/Yr): 3.0709332027e-005

Issue Date: Not reported
Expiration Date: Not reported
Year: 2012
CAS #: 000056553
Contaminant: BENZO(A)ANTHRACENE
Amount(Lbs/Yr): 1.4886353217e-005

Issue Date: Not reported
Expiration Date: Not reported
Year: 2012
CAS #: 000057976
Contaminant: 7,12-DIMETHYLBENZ[A]ANTHRACENE
Amount(Lbs/Yr): 0.00027297184024

Issue Date: Not reported
Expiration Date: Not reported
Year: 2012

NYU CENTRAL PLANT (Continued) **1001493678**

CAS #: 000071432
Contaminant: BENZENE
Amount(Lbs/Yr): 16.922541027

Issue Date: Not reported
Expiration Date: Not reported
Year: 2012
CAS #: 000074828
Contaminant: METHANE
Amount(Lbs/Yr): 9337.4657

Issue Date: Not reported
Expiration Date: Not reported
Year: 2012
CAS #: 000074840
Contaminant: ETHANE
Amount(Lbs/Yr): 53.1929

Issue Date: Not reported
Expiration Date: Not reported
Year: 2012
CAS #: 000074986
Contaminant: PROPANE
Amount(Lbs/Yr): 27

Issue Date: Not reported
Expiration Date: Not reported
Year: 2012
CAS #: 000075070
Contaminant: ACETALDEHYDE
Amount(Lbs/Yr): 38

Issue Date: Not reported
Expiration Date: Not reported
Year: 2012
CAS #: 000075569
Contaminant: PROPANE, 1,2-EPOXY-
Amount(Lbs/Yr): 28

Issue Date: Not reported
Expiration Date: Not reported
Year: 2012
CAS #: 000083329
Contaminant: ACENAPHTHENE
Amount(Lbs/Yr): 3.0709332027e-005

Issue Date: Not reported
Expiration Date: Not reported
Year: 2012
CAS #: 000085018
Contaminant: PHENANTHRENE
Amount(Lbs/Yr): 0.00013222366928

Issue Date: Not reported
Expiration Date: Not reported
Year: 2012
CAS #: 000086737

NYU CENTRAL PLANT (Continued) **1001493678**

Contaminant: FLUORENE
Amount(Lbs/Yr): 4.7770072041e-005

Issue Date: Not reported
Expiration Date: Not reported
Year: 2012
CAS #: 000091203
Contaminant: NAPHTHALENE
Amount(Lbs/Yr): 4.9049002514

Issue Date: Not reported
Expiration Date: Not reported
Year: 2012
CAS #: 000091576
Contaminant: 2-METHYL NAPHTHALENE
Amount(Lbs/Yr): 0.00040945776035

Issue Date: Not reported
Expiration Date: Not reported
Year: 2012
CAS #: 000100414
Contaminant: ETHYLBENZENE
Amount(Lbs/Yr): 44.76146981

Issue Date: Not reported
Expiration Date: Not reported
Year: 2012
CAS #: 000106978
Contaminant: BUTANE
Amount(Lbs/Yr): 36

Issue Date: Not reported
Expiration Date: Not reported
Year: 2012
CAS #: 000106990
Contaminant: 1,3-BUTADIENE
Amount(Lbs/Yr): 2.006840168

Issue Date: Not reported
Expiration Date: Not reported
Year: 2012
CAS #: 000107028
Contaminant: ACROLEIN
Amount(Lbs/Yr): 8.951936

Issue Date: Not reported
Expiration Date: Not reported
Year: 2012
CAS #: 000108883
Contaminant: TOLUENE
Amount(Lbs/Yr): 124.04894853

Issue Date: Not reported
Expiration Date: Not reported
Year: 2012
CAS #: 000109660
Contaminant: PENTANE

NYU CENTRAL PLANT (Continued) **1001493678**

Amount(Lbs/Yr):	45
Issue Date:	Not reported
Expiration Date:	Not reported
Year:	2012
CAS #:	000110543
Contaminant:	HEXANE
Amount(Lbs/Yr):	31
Issue Date:	Not reported
Expiration Date:	Not reported
Year:	2012
CAS #:	000120127
Contaminant:	ANTHRACENE
Amount(Lbs/Yr):	4.0945776035e-005
Issue Date:	Not reported
Expiration Date:	Not reported
Year:	2012
CAS #:	000124389
Contaminant:	CARBON DIOXIDE
Amount(Lbs/Yr):	174321675.56
Issue Date:	Not reported
Expiration Date:	Not reported
Year:	2012
CAS #:	000129000
Contaminant:	PYRENE
Amount(Lbs/Yr):	8.5303700074e-005
Issue Date:	Not reported
Expiration Date:	Not reported
Year:	2012
CAS #:	000191242
Contaminant:	BENZO[G,H,I]PERYLENE
Amount(Lbs/Yr):	2.0472888018e-005
Issue Date:	Not reported
Expiration Date:	Not reported
Year:	2012
CAS #:	000193395
Contaminant:	INDENO[1,2,3-CD]PYRENE
Amount(Lbs/Yr):	3.0709332027e-005
Issue Date:	Not reported
Expiration Date:	Not reported
Year:	2012
CAS #:	000205992
Contaminant:	BENZO[B]FLUORANTHENE
Amount(Lbs/Yr):	3.0709332027e-005
Issue Date:	Not reported
Expiration Date:	Not reported
Year:	2012
CAS #:	000206440
Contaminant:	FLUORANTHENE
Amount(Lbs/Yr):	0.00012755450542

NYU CENTRAL PLANT (Continued) **1001493678**

Issue Date:	Not reported
Expiration Date:	Not reported
Year:	2012
CAS #:	000207089
Contaminant:	BENZO[K]FLUORANTHENE
Amount(Lbs/Yr):	1.4000153217e-005
Issue Date:	Not reported
Expiration Date:	Not reported
Year:	2012
CAS #:	000218019
Contaminant:	CHRYSENE
Amount(Lbs/Yr):	2.0996153217e-005
Issue Date:	Not reported
Expiration Date:	Not reported
Year:	2012
CAS #:	000630080
Contaminant:	CARBON MONOXIDE
Amount(Lbs/Yr):	116407.21603
Issue Date:	Not reported
Expiration Date:	Not reported
Year:	2012
CAS #:	001330207
Contaminant:	XYLENE, M, O & P MIXT.
Amount(Lbs/Yr):	61.00398772
Issue Date:	Not reported
Expiration Date:	Not reported
Year:	2012
CAS #:	007429905
Contaminant:	ALUMINUM
Amount(Lbs/Yr):	7.7552748308
Issue Date:	Not reported
Expiration Date:	Not reported
Year:	2012
CAS #:	007439921
Contaminant:	LEAD
Amount(Lbs/Yr):	0.73235602088
Issue Date:	Not reported
Expiration Date:	Not reported
Year:	2012
CAS #:	007439954
Contaminant:	MAGNESIUM
Amount(Lbs/Yr):	11.891421407
Issue Date:	Not reported
Expiration Date:	Not reported
Year:	2012
CAS #:	007439965
Contaminant:	MANGANESE
Amount(Lbs/Yr):	17.585106031
Issue Date:	Not reported

NYU CENTRAL PLANT (Continued) **1001493678**

Expiration Date: Not reported
Year: 2012
CAS #: 007439976
Contaminant: MERCURY
Amount(Lbs/Yr): 0.051484459693

Issue Date: Not reported
Expiration Date: Not reported
Year: 2012
CAS #: 007439987
Contaminant: MOLYBDENUM
Amount(Lbs/Yr): 1.4342953905

Issue Date: Not reported
Expiration Date: Not reported
Year: 2012
CAS #: 007440020
Contaminant: NICKEL METAL AND INSOLUBLE COMPOUNDS
Amount(Lbs/Yr): 71.042198647

Issue Date: Not reported
Expiration Date: Not reported
Year: 2012
CAS #: 007440097
Contaminant: POTASSIUM K
Amount(Lbs/Yr): 22.231787848

Issue Date: Not reported
Expiration Date: Not reported
Year: 2012
CAS #: 007440213
Contaminant: SILICON
Amount(Lbs/Yr): 67.212381867

Issue Date: Not reported
Expiration Date: Not reported
Year: 2012
CAS #: 007440235
Contaminant: SODIUM
Amount(Lbs/Yr): 72.382565088

Issue Date: Not reported
Expiration Date: Not reported
Year: 2012
CAS #: 007440315
Contaminant: TIN
Amount(Lbs/Yr): 4.1878484086

Issue Date: Not reported
Expiration Date: Not reported
Year: 2012
CAS #: 007440360
Contaminant: ANTIMONY
Amount(Lbs/Yr): 2.1374403085

Issue Date: Not reported
Expiration Date: Not reported

NYU CENTRAL PLANT (Continued) **1001493678**

Year:	2012
CAS #:	007440382
Contaminant:	ARSENIC
Amount(Lbs/Yr):	0.25675112581
Issue Date:	Not reported
Expiration Date:	Not reported
Year:	2012
CAS #:	007440393
Contaminant:	BARIUM
Amount(Lbs/Yr):	2.0340366441
Issue Date:	Not reported
Expiration Date:	Not reported
Year:	2012
CAS #:	007440417
Contaminant:	BERYLLIUM
Amount(Lbs/Yr):	0.017266333514
Issue Date:	Not reported
Expiration Date:	Not reported
Year:	2012
CAS #:	007440428
Contaminant:	BORON
Amount(Lbs/Yr):	3.3606190934
Issue Date:	Not reported
Expiration Date:	Not reported
Year:	2012
CAS #:	007440439
Contaminant:	CADMIUM
Amount(Lbs/Yr):	1.2171476953
Issue Date:	Not reported
Expiration Date:	Not reported
Year:	2012
CAS #:	007440473
Contaminant:	CHROMIUM
Amount(Lbs/Yr):	3.4299861137
Issue Date:	Not reported
Expiration Date:	Not reported
Year:	2012
CAS #:	007440484
Contaminant:	COBALT
Amount(Lbs/Yr):	1.4719197752
Issue Date:	Not reported
Expiration Date:	Not reported
Year:	2012
CAS #:	007440508
Contaminant:	COPPER
Amount(Lbs/Yr):	68.212381867
Issue Date:	Not reported
Expiration Date:	Not reported
Year:	2012

NYU CENTRAL PLANT (Continued) **1001493678**

CAS #: 007440622
Contaminant: VANADIUM
Amount(Lbs/Yr): 1.2274880617

Issue Date: Not reported
Expiration Date: Not reported
Year: 2012
CAS #: 007440666
Contaminant: ZINC
Amount(Lbs/Yr): 36.1572459

Issue Date: Not reported
Expiration Date: Not reported
Year: 2012
CAS #: 007440702
Contaminant: CALCIUM
Amount(Lbs/Yr): 39.810410798

Issue Date: Not reported
Expiration Date: Not reported
Year: 2012
CAS #: 007446095
Contaminant: SULFUR DIOXIDE
Amount(Lbs/Yr): 5581.3675051

Issue Date: Not reported
Expiration Date: Not reported
Year: 2012
CAS #: 007446119
Contaminant: SULFUR TRIOXIDE
Amount(Lbs/Yr): 172

Issue Date: Not reported
Expiration Date: Not reported
Year: 2012
CAS #: 007664417
Contaminant: AMMONIA
Amount(Lbs/Yr): 135.1928

Issue Date: Not reported
Expiration Date: Not reported
Year: 2012
CAS #: 007723140
Contaminant: PHOSPHORUS (YELLOW)
Amount(Lbs/Yr): 15.510549662

Issue Date: Not reported
Expiration Date: Not reported
Year: 2012
CAS #: 007726956
Contaminant: BROMINE
Amount(Lbs/Yr): 0.3689127666

Issue Date: Not reported
Expiration Date: Not reported
Year: 2012
CAS #: 007782492

NYU CENTRAL PLANT (Continued) **1001493678**

Contaminant: SELENIUM
Amount(Lbs/Yr): 0.27442916845

Issue Date: Not reported
Expiration Date: Not reported
Year: 2009
CAS #: 000218019
Contaminant: CHRYSENE
Amount(Lbs/Yr): 0.28903169615761998

Issue Date: Not reported
Expiration Date: Not reported
Year: 2009
CAS #: 000630080
Contaminant: CARBON MONOXIDE
Amount(Lbs/Yr): 201879.20000000001

Issue Date: Not reported
Expiration Date: Not reported
Year: 2009
CAS #: 001330207
Contaminant: XYLENE, M, O & P MIXT.
Amount(Lbs/Yr): 36.395940000000003

Issue Date: Not reported
Expiration Date: Not reported
Year: 2009
CAS #: 007439921
Contaminant: LEAD
Amount(Lbs/Yr): 0.207207141205

Issue Date: Not reported
Expiration Date: Not reported
Year: 2009
CAS #: 007439965
Contaminant: MANGANESE
Amount(Lbs/Yr): 0.1574774273158

Issue Date: Not reported
Expiration Date: Not reported
Year: 2009
CAS #: 007439976
Contaminant: MERCURY
Amount(Lbs/Yr): 0.1077477134266

Issue Date: Not reported
Expiration Date: Not reported
Year: 2009
CAS #: 000050000
Contaminant: FORMALDEHYDE
Amount(Lbs/Yr): 122.307942040816

Issue Date: Not reported
Expiration Date: Not reported
Year: 2009
CAS #: 000050328
Contaminant: BENZO(A)PYRENE

NYU CENTRAL PLANT (Continued) **1001493678**

Amount(Lbs/Yr):	1.6712244897959201
Issue Date:	Not reported
Expiration Date:	Not reported
Year:	2009
CAS #:	000053703
Contaminant:	DIBENZ[A,H]ANTHRACENE
Amount(Lbs/Yr):	1.6712244897959201
Issue Date:	Not reported
Expiration Date:	Not reported
Year:	2009
CAS #:	000056553
Contaminant:	BENZO(A)ANTHRACENE
Amount(Lbs/Yr):	1.6712244897959201
Issue Date:	Not reported
Expiration Date:	Not reported
Year:	2009
CAS #:	000071432
Contaminant:	BENZENE
Amount(Lbs/Yr):	89.991272489795904
Issue Date:	Not reported
Expiration Date:	Not reported
Year:	2009
CAS #:	000074828
Contaminant:	METHANE
Amount(Lbs/Yr):	3692.2624000000001
Issue Date:	Not reported
Expiration Date:	Not reported
Year:	2009
CAS #:	000074840
Contaminant:	ETHANE
Amount(Lbs/Yr):	1853.8
Issue Date:	Not reported
Expiration Date:	Not reported
Year:	2009
CAS #:	000074986
Contaminant:	PROPANE
Amount(Lbs/Yr):	642.36183673469395
Issue Date:	Not reported
Expiration Date:	Not reported
Year:	2009
CAS #:	000075070
Contaminant:	ACETALDEHYDE
Amount(Lbs/Yr):	7.4001599999999996
Issue Date:	Not reported
Expiration Date:	Not reported
Year:	2009
CAS #:	000075569
Contaminant:	PROPANE, 1,2-EPOXY-
Amount(Lbs/Yr):	3.1901160000000002

NYU CENTRAL PLANT (Continued) **1001493678**

Issue Date:	Not reported
Expiration Date:	Not reported
Year:	2009
CAS #:	000083329
Contaminant:	ACENAPHTHENE
Amount(Lbs/Yr):	1.9970398772349101
Issue Date:	Not reported
Expiration Date:	Not reported
Year:	2009
CAS #:	000085018
Contaminant:	PHENANTHRENE
Amount(Lbs/Yr):	5.6712244897959199
Issue Date:	Not reported
Expiration Date:	Not reported
Year:	2009
CAS #:	000086737
Contaminant:	FLUORENE
Amount(Lbs/Yr):	1.9970398772349101
Issue Date:	Not reported
Expiration Date:	Not reported
Year:	2009
CAS #:	000091203
Contaminant:	NAPHTHALENE
Amount(Lbs/Yr):	15.8142296897959
Issue Date:	Not reported
Expiration Date:	Not reported
Year:	2009
CAS #:	000091576
Contaminant:	2-METHYL NAPHTHALENE
Amount(Lbs/Yr):	0.99703987723490906
Issue Date:	Not reported
Expiration Date:	Not reported
Year:	2009
CAS #:	000100414
Contaminant:	ETHYLBENZENE
Amount(Lbs/Yr):	3.5201280000000001
Issue Date:	Not reported
Expiration Date:	Not reported
Year:	2009
CAS #:	000106978
Contaminant:	BUTANE
Amount(Lbs/Yr):	843.05795918367403
Issue Date:	Not reported
Expiration Date:	Not reported
Year:	2009
CAS #:	000106990
Contaminant:	1,3-BUTADIENE
Amount(Lbs/Yr):	4.7301719999999998E-2
Issue Date:	Not reported

NYU CENTRAL PLANT (Continued) **1001493678**

Expiration Date:	Not reported
Year:	2009
CAS #:	000107028
Contaminant:	ACROLEIN
Amount(Lbs/Yr):	1.7040256
Issue Date:	Not reported
Expiration Date:	Not reported
Year:	2009
CAS #:	000108883
Contaminant:	TOLUENE
Amount(Lbs/Yr):	47.642968979591799
Issue Date:	Not reported
Expiration Date:	Not reported
Year:	2009
CAS #:	000109660
Contaminant:	PENTANE
Amount(Lbs/Yr):	1043.75408163265
Issue Date:	Not reported
Expiration Date:	Not reported
Year:	2009
CAS #:	000110543
Contaminant:	HEXANE
Amount(Lbs/Yr):	722.23755102040798
Issue Date:	Not reported
Expiration Date:	Not reported
Year:	2009
CAS #:	000115071
Contaminant:	PROPYLENE
Amount(Lbs/Yr):	318
Issue Date:	Not reported
Expiration Date:	Not reported
Year:	2009
CAS #:	000120127
Contaminant:	ANTHRACENE
Amount(Lbs/Yr):	1.0014227610212501
Issue Date:	Not reported
Expiration Date:	Not reported
Year:	2009
CAS #:	000124389
Contaminant:	CARBON DIOXIDE
Amount(Lbs/Yr):	109978931
Issue Date:	Not reported
Expiration Date:	Not reported
Year:	2009
CAS #:	000129000
Contaminant:	PYRENE
Amount(Lbs/Yr):	1.9970398772349101
Issue Date:	Not reported
Expiration Date:	Not reported

NYU CENTRAL PLANT (Continued) **1001493678**

Year: 2009
CAS #: 000191242
Contaminant: BENZO[G,H,I]PERYLENE
Amount(Lbs/Yr): 1.9970398772349101

Issue Date: Not reported
Expiration Date: Not reported
Year: 2009
CAS #: 000205992
Contaminant: BENZO[B]FLUORANTHENE
Amount(Lbs/Yr): 1.9970398772349101

Issue Date: Not reported
Expiration Date: Not reported
Year: 2009
CAS #: 000206440
Contaminant: FLUORANTHENE
Amount(Lbs/Yr): 1.9970398772349101

Issue Date: Not reported
Expiration Date: Not reported
Year: 2009
CAS #: 000207089
Contaminant: BENZO[K]FLUORANTHENE
Amount(Lbs/Yr): 1.6712244897959201

Issue Date: Not reported
Expiration Date: Not reported
Year: 2009
CAS #: 000218019
Contaminant: CHRYSENE
Amount(Lbs/Yr): 1.6712244897959201

Issue Date: Not reported
Expiration Date: Not reported
Year: 2009
CAS #: 000630080
Contaminant: CARBON MONOXIDE
Amount(Lbs/Yr): 162472.14000000001

Issue Date: Not reported
Expiration Date: Not reported
Year: 2009
CAS #: 001330207
Contaminant: XYLENE, M, O & P MIXT.
Amount(Lbs/Yr): 29.040255999999999

Issue Date: Not reported
Expiration Date: Not reported
Year: 2009
CAS #: 007439921
Contaminant: LEAD
Amount(Lbs/Yr): 1.23234015723491

Issue Date: Not reported
Expiration Date: Not reported
Year: 2009

NYU CENTRAL PLANT (Continued) **1001493678**

CAS #: 007439965
Contaminant: MANGANESE
Amount(Lbs/Yr): 1.9970398772349101

Issue Date: Not reported
Expiration Date: Not reported
Year: 2009
CAS #: 007439976
Contaminant: MERCURY
Amount(Lbs/Yr): 1.9970398772349101

Issue Date: Not reported
Expiration Date: Not reported
Year: 2009
CAS #: 007439987
Contaminant: MOLYBDENUM
Amount(Lbs/Yr): 0.99703987723490906

Issue Date: Not reported
Expiration Date: Not reported
Year: 2009
CAS #: 007440020
Contaminant: NICKEL METAL AND INSOLUBLE COMPOUNDS
Amount(Lbs/Yr): 14.244915893597801

Issue Date: Not reported
Expiration Date: Not reported
Year: 2009
CAS #: 007440360
Contaminant: ANTIMONY
Amount(Lbs/Yr): 1

Issue Date: Not reported
Expiration Date: Not reported
Year: 2009
CAS #: 007440382
Contaminant: ARSENIC
Amount(Lbs/Yr): 1.9970398772349101

Issue Date: Not reported
Expiration Date: Not reported
Year: 2009
CAS #: 007440393
Contaminant: BARIUM
Amount(Lbs/Yr): 2.9911196317047302

Issue Date: Not reported
Expiration Date: Not reported
Year: 2009
CAS #: 007440417
Contaminant: BERYLLIUM
Amount(Lbs/Yr): 1.9970398772349101

Issue Date: Not reported
Expiration Date: Not reported
Year: 2009
CAS #: 007439987

NYU CENTRAL PLANT (Continued) **1001493678**

Contaminant: MOLYBDENUM
Amount(Lbs/Yr): 0.455855710651

Issue Date: Not reported
Expiration Date: Not reported
Year: 2009
CAS #: 007440020
Contaminant: NICKEL METAL AND INSOLUBLE COMPOUNDS
Amount(Lbs/Yr): 0.87026999306099895

Issue Date: Not reported
Expiration Date: Not reported
Year: 2009
CAS #: 007440382
Contaminant: ARSENIC
Amount(Lbs/Yr): 0.082882856482

Issue Date: Not reported
Expiration Date: Not reported
Year: 2009
CAS #: 007440393
Contaminant: BARIUM
Amount(Lbs/Yr): 1.823422842604

Issue Date: Not reported
Expiration Date: Not reported
Year: 2009
CAS #: 007440417
Contaminant: BERYLLIUM
Amount(Lbs/Yr): 0.01049597138892

Issue Date: Not reported
Expiration Date: Not reported
Year: 2009
CAS #: 007440439
Contaminant: CADMIUM
Amount(Lbs/Yr): 0.455855710651

Issue Date: Not reported
Expiration Date: Not reported
Year: 2009
CAS #: 007440473
Contaminant: CHROMIUM
Amount(Lbs/Yr): 0.580179995374

Issue Date: Not reported
Expiration Date: Not reported
Year: 2009
CAS #: 007440484
Contaminant: COBALT
Amount(Lbs/Yr): 0.03481079972244

Issue Date: Not reported
Expiration Date: Not reported
Year: 2009
CAS #: 007440508
Contaminant: COPPER

NYU CENTRAL PLANT (Continued) **1001493678**

Amount(Lbs/Yr):	0.35225214004849997
Issue Date:	Not reported
Expiration Date:	Not reported
Year:	2009
CAS #:	007440622
Contaminant:	VANADIUM
Amount(Lbs/Yr):	0.95315284954299895
Issue Date:	Not reported
Expiration Date:	Not reported
Year:	2009
CAS #:	007440666
Contaminant:	ZINC
Amount(Lbs/Yr):	12.01801418989
Issue Date:	Not reported
Expiration Date:	Not reported
Year:	2009
CAS #:	007446095
Contaminant:	SULFUR DIOXIDE
Amount(Lbs/Yr):	100279.74000000001
Issue Date:	Not reported
Expiration Date:	Not reported
Year:	2009
CAS #:	007664417
Contaminant:	AMMONIA
Amount(Lbs/Yr):	1256.232
Issue Date:	Not reported
Expiration Date:	Not reported
Year:	2009
CAS #:	007782492
Contaminant:	SELENIUM
Amount(Lbs/Yr):	5.9915942777840001E-2
Issue Date:	Not reported
Expiration Date:	Not reported
Year:	2009
CAS #:	010024972
Contaminant:	NITROUS OXIDE
Amount(Lbs/Yr):	1061.6099999999999
Issue Date:	Not reported
Expiration Date:	Not reported
Year:	2009
CAS #:	025321226
Contaminant:	DICHLOROBENZENE
Amount(Lbs/Yr):	0.33619743841330002
Issue Date:	Not reported
Expiration Date:	Not reported
Year:	2009
CAS #:	0NY075025
Contaminant:	PM 2.5
Amount(Lbs/Yr):	15544.378546316

NYU CENTRAL PLANT (Continued) **1001493678**

Issue Date: Not reported
Expiration Date: Not reported
Year: 2009
CAS #: 0NY075105
Contaminant: UNSPECIATED PM-10 (EMISSION STATEMENT USE ONLY)
Amount(Lbs/Yr): 3205.2226917200001

Issue Date: Not reported
Expiration Date: Not reported
Year: 2009
CAS #: 0NY210000
Contaminant: OXIDES OF NITROGEN
Amount(Lbs/Yr): 626679

Issue Date: Not reported
Expiration Date: Not reported
Year: 2009
CAS #: 0NY998100
Contaminant: UNSPECIATED VOC (EMISSION STATEMENT USE ONLY)
Amount(Lbs/Yr): 15700.71199926

Issue Date: Not reported
Expiration Date: Not reported
Year: 2009
CAS #: 000050000
Contaminant: FORMALDEHYDE
Amount(Lbs/Yr): 91.778801900831198

Issue Date: Not reported
Expiration Date: Not reported
Year: 2009
CAS #: 000050328
Contaminant: BENZO(A)PYRENE
Amount(Lbs/Yr): 4.8801257438413299E-2

Issue Date: Not reported
Expiration Date: Not reported
Year: 2009
CAS #: 000053703
Contaminant: DIBENZ[A,H]ANTHRACENE
Amount(Lbs/Yr): 6.5584877438413305E-2

Issue Date: Not reported
Expiration Date: Not reported
Year: 2009
CAS #: 000056553
Contaminant: BENZO(A)ANTHRACENE
Amount(Lbs/Yr): 0.11780105615762

Issue Date: Not reported
Expiration Date: Not reported
Year: 2009
CAS #: 000071432
Contaminant: BENZENE
Amount(Lbs/Yr): 146.92642551722301

Issue Date: Not reported

NYU CENTRAL PLANT (Continued) **1001493678**

Expiration Date: Not reported
Year: 2009
CAS #: 000074828
Contaminant: METHANE
Amount(Lbs/Yr): 210907.065

Issue Date: Not reported
Expiration Date: Not reported
Year: 2009
CAS #: 000074840
Contaminant: ETHANE
Amount(Lbs/Yr): 1292.0799999999999

Issue Date: Not reported
Expiration Date: Not reported
Year: 2009
CAS #: 000074986
Contaminant: PROPANE
Amount(Lbs/Yr): 448.263251217733

Issue Date: Not reported
Expiration Date: Not reported
Year: 2009
CAS #: 000075070
Contaminant: ACETALDEHYDE
Amount(Lbs/Yr): 4.7522159999999998

Issue Date: Not reported
Expiration Date: Not reported
Year: 2009
CAS #: 000083329
Contaminant: ACENAPHTHENE
Amount(Lbs/Yr): 0.88330034570833804

Issue Date: Not reported
Expiration Date: Not reported
Year: 2009
CAS #: 000085018
Contaminant: PHENANTHRENE
Amount(Lbs/Yr): 7.6988267970441902

Issue Date: Not reported
Expiration Date: Not reported
Year: 2009
CAS #: 007440439
Contaminant: CADMIUM
Amount(Lbs/Yr): 1.9970398772349101

Issue Date: Not reported
Expiration Date: Not reported
Year: 2009
CAS #: 007440473
Contaminant: CHROMIUM
Amount(Lbs/Yr): 1.9970398772349101

Issue Date: Not reported
Expiration Date: Not reported

NYU CENTRAL PLANT (Continued) **1001493678**

Year: 2009
CAS #: 007440484
Contaminant: COBALT
Amount(Lbs/Yr): 1.9970398772349101

Issue Date: Not reported
Expiration Date: Not reported
Year: 2009
CAS #: 007440508
Contaminant: COPPER
Amount(Lbs/Yr): 0.99703987723490906

Issue Date: Not reported
Expiration Date: Not reported
Year: 2009
CAS #: 007440622
Contaminant: VANADIUM
Amount(Lbs/Yr): 0.99703987723490906

Issue Date: Not reported
Expiration Date: Not reported
Year: 2009
CAS #: 007440666
Contaminant: ZINC
Amount(Lbs/Yr): 17.1916956734938

Issue Date: Not reported
Expiration Date: Not reported
Year: 2009
CAS #: 007446095
Contaminant: SULFUR DIOXIDE
Amount(Lbs/Yr): 38841.800000000003

Issue Date: Not reported
Expiration Date: Not reported
Year: 2009
CAS #: 007446119
Contaminant: SULFUR TRIOXIDE
Amount(Lbs/Yr): 266

Issue Date: Not reported
Expiration Date: Not reported
Year: 2009
CAS #: 007664417
Contaminant: AMMONIA
Amount(Lbs/Yr): 2038.2624000000001

Issue Date: Not reported
Expiration Date: Not reported
Year: 2009
CAS #: 007782492
Contaminant: SELENIUM
Amount(Lbs/Yr): 1.01422761021255

Issue Date: Not reported
Expiration Date: Not reported
Year: 2009

NYU CENTRAL PLANT (Continued) **1001493678**

CAS #: 010024972
Contaminant: NITROUS OXIDE
Amount(Lbs/Yr): 1332.5999999999999

Issue Date: Not reported
Expiration Date: Not reported
Year: 2009
CAS #: 025321226
Contaminant: DICHLOROBENZENE
Amount(Lbs/Yr): 0.67122448979591798

Issue Date: Not reported
Expiration Date: Not reported
Year: 2009
CAS #: 0NY075025
Contaminant: PM 2.5
Amount(Lbs/Yr): 11375.409900639699

Issue Date: Not reported
Expiration Date: Not reported
Year: 2009
CAS #: 0NY075100
Contaminant: UNSPECIATED PARTICULATES (EMISSION STATEMENT USE ONLY)
Amount(Lbs/Yr): 312

Issue Date: Not reported
Expiration Date: Not reported
Year: 2009
CAS #: 0NY075105
Contaminant: UNSPECIATED PM-10 (EMISSION STATEMENT USE ONLY)
Amount(Lbs/Yr): 6524

Issue Date: Not reported
Expiration Date: Not reported
Year: 2009
CAS #: 0NY210000
Contaminant: OXIDES OF NITROGEN
Amount(Lbs/Yr): 452046

Issue Date: Not reported
Expiration Date: Not reported
Year: 2009
CAS #: 0NY998100
Contaminant: UNSPECIATED VOC (EMISSION STATEMENT USE ONLY)
Amount(Lbs/Yr): 12446.87183948

Issue Date: Not reported
Expiration Date: Not reported
Year: 2009
CAS #: 000086737
Contaminant: FLUORENE
Amount(Lbs/Yr): 2.4149843599907501

Issue Date: Not reported
Expiration Date: Not reported
Year: 2009
CAS #: 000091203

NYU CENTRAL PLANT (Continued) **1001493678**

Contaminant: NAPHTHALENE
Amount(Lbs/Yr): 24.686300364526801

Issue Date: Not reported
Expiration Date: Not reported
Year: 2009
CAS #: 000091576
Contaminant: 2-METHYL NAPHTHALENE
Amount(Lbs/Yr): 9.9459427778399896E-3

Issue Date: Not reported
Expiration Date: Not reported
Year: 2009
CAS #: 000106978
Contaminant: BUTANE
Amount(Lbs/Yr): 588.34551722327501

Issue Date: Not reported
Expiration Date: Not reported
Year: 2009
CAS #: 000107028
Contaminant: ACROLEIN
Amount(Lbs/Yr): 1.4860104000000001

Issue Date: Not reported
Expiration Date: Not reported
Year: 2009
CAS #: 000108883
Contaminant: TOLUENE
Amount(Lbs/Yr): 53.943539408837701

Issue Date: Not reported
Expiration Date: Not reported
Year: 2009
CAS #: 000109660
Contaminant: PENTANE
Amount(Lbs/Yr): 728.427783228816

Issue Date: Not reported
Expiration Date: Not reported
Year: 2009
CAS #: 000110543
Contaminant: HEXANE
Amount(Lbs/Yr): 504.29615761995001

Issue Date: Not reported
Expiration Date: Not reported
Year: 2009
CAS #: 000115071
Contaminant: PROPYLENE
Amount(Lbs/Yr): 526.13819999999998

Issue Date: Not reported
Expiration Date: Not reported
Year: 2009
CAS #: 000120127
Contaminant: ANTHRACENE

NYU CENTRAL PLANT (Continued) **1001493678**

Amount(Lbs/Yr): 0.23294799427778401

Issue Date: Not reported
Expiration Date: Not reported
Year: 2009
CAS #: 000124389
Contaminant: CARBON DIOXIDE
Amount(Lbs/Yr): 80458200

Issue Date: Not reported
Expiration Date: Not reported
Year: 2009
CAS #: 000129000
Contaminant: PYRENE
Amount(Lbs/Yr): 0.70170387141205004

Issue Date: Not reported
Expiration Date: Not reported
Year: 2009
CAS #: 000191242
Contaminant: BENZO[G,H,I]PERYLENE
Amount(Lbs/Yr): 0.105347777138892

Issue Date: Not reported
Expiration Date: Not reported
Year: 2009
CAS #: 000205992
Contaminant: BENZO[B]FLUORANTHENE
Amount(Lbs/Yr): 0.210069745708338

Issue Date: Not reported
Expiration Date: Not reported
Year: 2009
CAS #: 000206440
Contaminant: FLUORANTHENE
Amount(Lbs/Yr): 0.76122064284723001

Issue Date: Not reported
Expiration Date: Not reported
Year: 2009
CAS #: 000207089
Contaminant: BENZO[K]FLUORANTHENE
Amount(Lbs/Yr): 4.1614736157619903E-2

Issue Date: Not reported
Expiration Date: Not reported
Year: 2008
CAS #: 000053703
Contaminant: DIBENZ[A,H]ANTHRACENE
Amount(Lbs/Yr): 8.0678024200509596E-2

Issue Date: Not reported
Expiration Date: Not reported
Year: 2008
CAS #: 000630080
Contaminant: CARBON MONOXIDE
Amount(Lbs/Yr): 251527

NYU CENTRAL PLANT (Continued) **1001493678**

Issue Date:	Not reported
Expiration Date:	Not reported
Year:	2008
CAS #:	007440473
Contaminant:	CHROMIUM
Amount(Lbs/Yr):	0.79621630843072899
Issue Date:	Not reported
Expiration Date:	Not reported
Year:	2008
CAS #:	000218019
Contaminant:	CHRYSENE
Amount(Lbs/Yr):	0.35540727630076402
Issue Date:	Not reported
Expiration Date:	Not reported
Year:	2008
CAS #:	007440382
Contaminant:	ARSENIC
Amount(Lbs/Yr):	0.11374518691867599
Issue Date:	Not reported
Expiration Date:	Not reported
Year:	2008
CAS #:	000109660
Contaminant:	PENTANE
Amount(Lbs/Yr):	999.66576777083299
Issue Date:	Not reported
Expiration Date:	Not reported
Year:	2008
CAS #:	0NY210000
Contaminant:	OXIDES OF NITROGEN
Amount(Lbs/Yr):	700235
Issue Date:	Not reported
Expiration Date:	Not reported
Year:	2008
CAS #:	007440666
Contaminant:	ZINC
Amount(Lbs/Yr):	16.493052103208001
Issue Date:	Not reported
Expiration Date:	Not reported
Year:	2008
CAS #:	025321226
Contaminant:	DICHLOROBENZENE
Amount(Lbs/Yr):	0.46138420050961498
Issue Date:	Not reported
Expiration Date:	Not reported
Year:	2008
CAS #:	000091576
Contaminant:	2-METHYL NAPHTHALENE
Amount(Lbs/Yr):	1.3649422430241099E-2
Issue Date:	Not reported

NYU CENTRAL PLANT (Continued) **1001493678**

Expiration Date: Not reported
Year: 2008
CAS #: 000207089
Contaminant: BENZO[K]FLUORANTHENE
Amount(Lbs/Yr): 5.1233196300764401E-2

Issue Date: Not reported
Expiration Date: Not reported
Year: 2008
CAS #: 0NY075105
Contaminant: UNSPECIATED PM-10 (EMISSION STATEMENT USE ONLY)
Amount(Lbs/Yr): 3287.1991039599998

Issue Date: Not reported
Expiration Date: Not reported
Year: 2008
CAS #: 000107028
Contaminant: ACROLEIN
Amount(Lbs/Yr): 1.8268991999999999

Issue Date: Not reported
Expiration Date: Not reported
Year: 2008
CAS #: 000083329
Contaminant: ACENAPHTHENE
Amount(Lbs/Yr): 1.0860349066822701

Issue Date: Not reported
Expiration Date: Not reported
Year: 2008
CAS #: 000106978
Contaminant: BUTANE
Amount(Lbs/Yr): 807.422350891826

Issue Date: Not reported
Expiration Date: Not reported
Year: 2008
CAS #: 0NY075025
Contaminant: PM 2.5
Amount(Lbs/Yr): 18995.953102909702

Issue Date: Not reported
Expiration Date: Not reported
Year: 2008
CAS #: 000075070
Contaminant: ACETALDEHYDE
Amount(Lbs/Yr): 5.8423679999999996

Issue Date: Not reported
Expiration Date: Not reported
Year: 2008
CAS #: 007440508
Contaminant: COPPER
Amount(Lbs/Yr): 0.483417044404371

Issue Date: Not reported
Expiration Date: Not reported

NYU CENTRAL PLANT (Continued) **1001493678**

Year: 2008
CAS #: 000091203
Contaminant: NAPHTHALENE
Amount(Lbs/Yr): 30.3737369685924

Issue Date: Not reported
Expiration Date: Not reported
Year: 2008
CAS #: 000071432
Contaminant: BENZENE
Amount(Lbs/Yr): 180.715262350892

Issue Date: Not reported
Expiration Date: Not reported
Year: 2008
CAS #: 000115071
Contaminant: PROPYLENE
Amount(Lbs/Yr): 646.83360000000005

Issue Date: Not reported
Expiration Date: Not reported
Year: 2008
CAS #: 007439965
Contaminant: MANGANESE
Amount(Lbs/Yr): 0.21611585514548401

Issue Date: Not reported
Expiration Date: Not reported
Year: 2008
CAS #: 000074828
Contaminant: METHANE
Amount(Lbs/Yr): 259267.42499999999

Issue Date: Not reported
Expiration Date: Not reported
Year: 2008
CAS #: 007440622
Contaminant: VANADIUM
Amount(Lbs/Yr): 1.3080696495647699

Issue Date: Not reported
Expiration Date: Not reported
Year: 2008
CAS #: 000050328
Contaminant: BENZO(A)PYRENE
Amount(Lbs/Yr): 6.0044264200509602E-2

Issue Date: Not reported
Expiration Date: Not reported
Year: 2008
CAS #: 000205992
Contaminant: BENZO[B]FLUORANTHENE
Amount(Lbs/Yr): 0.258366106682268

Issue Date: Not reported
Expiration Date: Not reported
Year: 2008

NYU CENTRAL PLANT (Continued) **1001493678**

CAS #: 007446095
Contaminant: SULFUR DIOXIDE
Amount(Lbs/Yr): 107604.17999999999

Issue Date: Not reported
Expiration Date: Not reported
Year: 2008
CAS #: 001330207
Contaminant: XYLENE, M, O & P MIXT.
Amount(Lbs/Yr): 44.74512

Issue Date: Not reported
Expiration Date: Not reported
Year: 2008
CAS #: 000056553
Contaminant: BENZO(A)ANTHRACENE
Amount(Lbs/Yr): 0.14489655630076401

Issue Date: Not reported
Expiration Date: Not reported
Year: 2008
CAS #: 000074840
Contaminant: ETHANE
Amount(Lbs/Yr): 1773.2

Issue Date: Not reported
Expiration Date: Not reported
Year: 2008
CAS #: 010024972
Contaminant: NITROUS OXIDE
Amount(Lbs/Yr): 1399.53

Issue Date: Not reported
Expiration Date: Not reported
Year: 2008
CAS #: 007440393
Contaminant: BARIUM
Amount(Lbs/Yr): 2.5023941122108599

Issue Date: Not reported
Expiration Date: Not reported
Year: 2008
CAS #: 000050000
Contaminant: FORMALDEHYDE
Amount(Lbs/Yr): 101.656188531851

Issue Date: Not reported
Expiration Date: Not reported
Year: 2008
CAS #: 000206440
Contaminant: FLUORANTHENE
Amount(Lbs/Yr): 0.93602137780378003

Issue Date: Not reported
Expiration Date: Not reported
Year: 2008
CAS #: 007440020

NYU CENTRAL PLANT (Continued) **1001493678**

Contaminant: NICKEL METAL AND INSOLUBLE COMPOUNDS
Amount(Lbs/Yr): 1.19432446264609

Issue Date: Not reported
Expiration Date: Not reported
Year: 2008
CAS #: 000124389
Contaminant: CARBON DIOXIDE
Amount(Lbs/Yr): 106065600

Issue Date: Not reported
Expiration Date: Not reported
Year: 2008
CAS #: 007439976
Contaminant: MERCURY
Amount(Lbs/Yr): 0.14786874299427799

Issue Date: Not reported
Expiration Date: Not reported
Year: 2008
CAS #: 0NY998100
Contaminant: UNSPECIATED VOC (EMISSION STATEMENT USE ONLY)
Amount(Lbs/Yr): 18939.57992448

Issue Date: Not reported
Expiration Date: Not reported
Year: 2008
CAS #: 000108883
Contaminant: TOLUENE
Amount(Lbs/Yr): 66.454295234777206

Issue Date: Not reported
Expiration Date: Not reported
Year: 2008
CAS #: 007664417
Contaminant: AMMONIA
Amount(Lbs/Yr): 1306.6800000000001

Issue Date: Not reported
Expiration Date: Not reported
Year: 2008
CAS #: 000086737
Contaminant: FLUORENE
Amount(Lbs/Yr): 2.9691444326168601

Issue Date: Not reported
Expiration Date: Not reported
Year: 2008
CAS #: 007440439
Contaminant: CADMIUM
Amount(Lbs/Yr): 0.62559852805271599

Issue Date: Not reported
Expiration Date: Not reported
Year: 2008
CAS #: 000191242
Contaminant: BENZO[G,H,I]PERYLENE

NYU CENTRAL PLANT (Continued) **1001493678**

Amount(Lbs/Yr):	0.12958551112151201
Issue Date:	Not reported
Expiration Date:	Not reported
Year:	2008
CAS #:	007782492
Contaminant:	SELENIUM
Amount(Lbs/Yr):	0.0624034224302411
Issue Date:	Not reported
Expiration Date:	Not reported
Year:	2008
CAS #:	000074986
Contaminant:	PROPANE
Amount(Lbs/Yr):	615.17893401282004
Issue Date:	Not reported
Expiration Date:	Not reported
Year:	2008
CAS #:	000120127
Contaminant:	ANTHRACENE
Amount(Lbs/Yr):	0.28652814224302398
Issue Date:	Not reported
Expiration Date:	Not reported
Year:	2008
CAS #:	007439921
Contaminant:	LEAD
Amount(Lbs/Yr):	0.28436296729668897
Issue Date:	Not reported
Expiration Date:	Not reported
Year:	2008
CAS #:	000110543
Contaminant:	HEXANE
Amount(Lbs/Yr):	692.07630076442297
Issue Date:	Not reported
Expiration Date:	Not reported
Year:	2008
CAS #:	007440417
Contaminant:	BERYLLIUM
Amount(Lbs/Yr):	1.2213311215120501E-2
Issue Date:	Not reported
Expiration Date:	Not reported
Year:	2008
CAS #:	000085018
Contaminant:	PHENANTHRENE
Amount(Lbs/Yr):	9.4656082761738904
Issue Date:	Not reported
Expiration Date:	Not reported
Year:	2008
CAS #:	007439987
Contaminant:	MOLYBDENUM
Amount(Lbs/Yr):	0.62559852805271599

NYU CENTRAL PLANT (Continued) **1001493678**

Issue Date: Not reported
Expiration Date: Not reported
Year: 2008
CAS #: 000129000
Contaminant: PYRENE
Amount(Lbs/Yr): 0.86297002967296699

Issue Date: Not reported
Expiration Date: Not reported
Year: 2008
CAS #: 007440484
Contaminant: COBALT
Amount(Lbs/Yr): 4.7772978505843701E-2

Issue Date: Not reported
Expiration Date: Not reported
Year: 2007
CAS #: 001330207
Contaminant: XYLENE, M, O & P MIXT.
Amount(Lbs/Yr): 53.121319999999997

Issue Date: Not reported
Expiration Date: Not reported
Year: 2007
CAS #: 000115071
Contaminant: PROPYLENE
Amount(Lbs/Yr): 767.91959999999995

Issue Date: Not reported
Expiration Date: Not reported
Year: 2007
CAS #: 000129000
Contaminant: PYRENE
Amount(Lbs/Yr): 1.0241335190860199

Issue Date: Not reported
Expiration Date: Not reported
Year: 2007
CAS #: 000086737
Contaminant: FLUORENE
Amount(Lbs/Yr): 3.5247481466881698

Issue Date: Not reported
Expiration Date: Not reported
Year: 2007
CAS #: 000109660
Contaminant: PENTANE
Amount(Lbs/Yr): 1052.2181272758501

Issue Date: Not reported
Expiration Date: Not reported
Year: 2007
CAS #: 007439987
Contaminant: MOLYBDENUM
Amount(Lbs/Yr): 0.65848619892429805

Issue Date: Not reported

NYU CENTRAL PLANT (Continued) **1001493678**

Expiration Date: Not reported
Year: 2007
CAS #: 007440622
Contaminant: VANADIUM
Amount(Lbs/Yr): 1.3768347795689899

Issue Date: Not reported
Expiration Date: Not reported
Year: 2007
CAS #: 000207089
Contaminant: BENZO[K]FLUORANTHENE
Amount(Lbs/Yr): 6.0730778703498703E-2

Issue Date: Not reported
Expiration Date: Not reported
Year: 2007
CAS #: 000106978
Contaminant: BUTANE
Amount(Lbs/Yr): 849.86848741510801

Issue Date: Not reported
Expiration Date: Not reported
Year: 2007
CAS #: 007440382
Contaminant: ARSENIC
Amount(Lbs/Yr): 0.11972476344078101

Issue Date: Not reported
Expiration Date: Not reported
Year: 2007
CAS #: 007439976
Contaminant: MERCURY
Amount(Lbs/Yr): 0.155642192473016

Issue Date: Not reported
Expiration Date: Not reported
Year: 2007
CAS #: 000050328
Contaminant: BENZO(A)PYRENE
Amount(Lbs/Yr): 7.1222319135665804E-2

Issue Date: Not reported
Expiration Date: Not reported
Year: 2007
CAS #: 007782492
Contaminant: SELENIUM
Amount(Lbs/Yr): 8.5198971612893803E-2

Issue Date: Not reported
Expiration Date: Not reported
Year: 2007
CAS #: 000206440
Contaminant: FLUORANTHENE
Amount(Lbs/Yr): 1.11101307145161

Issue Date: Not reported
Expiration Date: Not reported

NYU CENTRAL PLANT (Continued) **1001493678**

Year: 2007
CAS #: 007440666
Contaminant: ZINC
Amount(Lbs/Yr): 17.3600906989133

Issue Date: Not reported
Expiration Date: Not reported
Year: 2007
CAS #: 025321226
Contaminant: DICHLOROBENZENE
Amount(Lbs/Yr): 0.48563913566577599

Issue Date: Not reported
Expiration Date: Not reported
Year: 2007
CAS #: 007664417
Contaminant: AMMONIA
Amount(Lbs/Yr): 1786.2143000000001

Issue Date: Not reported
Expiration Date: Not reported
Year: 2007
CAS #: 000050000
Contaminant: FORMALDEHYDE
Amount(Lbs/Yr): 131.28888197911101

Issue Date: Not reported
Expiration Date: Not reported
Year: 2007
CAS #: 007440473
Contaminant: CHROMIUM
Amount(Lbs/Yr): 0.83807334408546996

Issue Date: Not reported
Expiration Date: Not reported
Year: 2007
CAS #: 010024972
Contaminant: NITROUS OXIDE
Amount(Lbs/Yr): 1529.5940000000001

Issue Date: Not reported
Expiration Date: Not reported
Year: 2007
CAS #: 000120127
Contaminant: ANTHRACENE
Amount(Lbs/Yr): 0.33998189716128902

Issue Date: Not reported
Expiration Date: Not reported
Year: 2007
CAS #: 0NY210000
Contaminant: OXIDES OF NITROGEN
Amount(Lbs/Yr): 845155

Issue Date: Not reported
Expiration Date: Not reported
Year: 2007

NYU CENTRAL PLANT (Continued) **1001493678**

CAS #: 0NY998100
Contaminant: UNSPECIATED VOC (EMISSION STATEMENT USE ONLY)
Amount(Lbs/Yr): 22855.679744280002

Issue Date: Not reported
Expiration Date: Not reported
Year: 2007
CAS #: 000075070
Contaminant: ACETALDEHYDE
Amount(Lbs/Yr): 6.9360480000000004

Issue Date: Not reported
Expiration Date: Not reported
Year: 2007
CAS #: 007440508
Contaminant: COPPER
Amount(Lbs/Yr): 0.50883024462332105

Issue Date: Not reported
Expiration Date: Not reported
Year: 2007
CAS #: 007440439
Contaminant: CADMIUM
Amount(Lbs/Yr): 0.65848619892429805

Issue Date: Not reported
Expiration Date: Not reported
Year: 2007
CAS #: 007440020
Contaminant: NICKEL METAL AND INSOLUBLE COMPOUNDS
Amount(Lbs/Yr): 1.2571100161282001

Issue Date: Not reported
Expiration Date: Not reported
Year: 2007
CAS #: 000110543
Contaminant: HEXANE
Amount(Lbs/Yr): 728.45870349866402

Issue Date: Not reported
Expiration Date: Not reported
Year: 2007
CAS #: 000085018
Contaminant: PHENANTHRENE
Amount(Lbs/Yr): 11.2366718877553

Issue Date: Not reported
Expiration Date: Not reported
Year: 2007
CAS #: 000053703
Contaminant: DIBENZ[A,H]ANTHRACENE
Amount(Lbs/Yr): 9.5718679135665799E-2

Issue Date: Not reported
Expiration Date: Not reported
Year: 2007
CAS #: 0NY075025

NYU CENTRAL PLANT (Continued) **1001493678**

Contaminant: PM 2.5
Amount(Lbs/Yr): 24715.530290749699

Issue Date: Not reported
Expiration Date: Not reported
Year: 2007
CAS #: 000124389
Contaminant: CARBON DIOXIDE
Amount(Lbs/Yr): 116680000

Issue Date: Not reported
Expiration Date: Not reported
Year: 2007
CAS #: 0NY075105
Contaminant: UNSPECIATED PM-10 (EMISSION STATEMENT USE ONLY)
Amount(Lbs/Yr): 2401.0826913599999

Issue Date: Not reported
Expiration Date: Not reported
Year: 2007
CAS #: 000091203
Contaminant: NAPHTHALENE
Amount(Lbs/Yr): 36.028066560630101

Issue Date: Not reported
Expiration Date: Not reported
Year: 2007
CAS #: 000107028
Contaminant: ACROLEIN
Amount(Lbs/Yr): 2.1688912

Issue Date: Not reported
Expiration Date: Not reported
Year: 2007
CAS #: 007440417
Contaminant: BERYLLIUM
Amount(Lbs/Yr): 1.5012285806446901E-2

Issue Date: Not reported
Expiration Date: Not reported
Year: 2007
CAS #: 000091576
Contaminant: 2-METHYL NAPHTHALENE
Amount(Lbs/Yr): 1.4366971612893799E-2

Issue Date: Not reported
Expiration Date: Not reported
Year: 2007
CAS #: 000205992
Contaminant: BENZO[B]FLUORANTHENE
Amount(Lbs/Yr): 0.30659392287096698

Issue Date: Not reported
Expiration Date: Not reported
Year: 2007
CAS #: 000056553
Contaminant: BENZO(A)ANTHRACENE

NYU CENTRAL PLANT (Continued) **1001493678**

Amount(Lbs/Yr):	0.17192773870349901
Issue Date:	Not reported
Expiration Date:	Not reported
Year:	2007
CAS #:	000630080
Contaminant:	CARBON MONOXIDE
Amount(Lbs/Yr):	293847.88
Issue Date:	Not reported
Expiration Date:	Not reported
Year:	2007
CAS #:	007440393
Contaminant:	BARIUM
Amount(Lbs/Yr):	2.63394479569719
Issue Date:	Not reported
Expiration Date:	Not reported
Year:	2007
CAS #:	000108883
Contaminant:	TOLUENE
Amount(Lbs/Yr):	78.718417551052994
Issue Date:	Not reported
Expiration Date:	Not reported
Year:	2007
CAS #:	007439921
Contaminant:	LEAD
Amount(Lbs/Yr):	0.299311908601954
Issue Date:	Not reported
Expiration Date:	Not reported
Year:	2007
CAS #:	000071432
Contaminant:	BENZENE
Amount(Lbs/Yr):	214.436108487415
Issue Date:	Not reported
Expiration Date:	Not reported
Year:	2007
CAS #:	000218019
Contaminant:	CHRYSENE
Amount(Lbs/Yr):	0.42184565870349899
Issue Date:	Not reported
Expiration Date:	Not reported
Year:	2007
CAS #:	000083329
Contaminant:	ACENAPHTHENE
Amount(Lbs/Yr):	1.2892007228709701
Issue Date:	Not reported
Expiration Date:	Not reported
Year:	2007
CAS #:	000074840
Contaminant:	ETHANE
Amount(Lbs/Yr):	1866.4169999999999

NYU CENTRAL PLANT (Continued) **1001493678**

Issue Date: Not reported
Expiration Date: Not reported
Year: 2007
CAS #: 007440484
Contaminant: COBALT
Amount(Lbs/Yr): 5.0284400645128201E-2

Issue Date: Not reported
Expiration Date: Not reported
Year: 2007
CAS #: 007446095
Contaminant: SULFUR DIOXIDE
Amount(Lbs/Yr): 143754.122

Issue Date: Not reported
Expiration Date: Not reported
Year: 2007
CAS #: 000074986
Contaminant: PROPANE
Amount(Lbs/Yr): 647.51884755436799

Issue Date: Not reported
Expiration Date: Not reported
Year: 2007
CAS #: 000074828
Contaminant: METHANE
Amount(Lbs/Yr): 307786.56099999999

Issue Date: Not reported
Expiration Date: Not reported
Year: 2007
CAS #: 000191242
Contaminant: BENZO[G,H,I]PERYLENE
Amount(Lbs/Yr): 0.153751788580645

Issue Date: Not reported
Expiration Date: Not reported
Year: 2007
CAS #: 007439965
Contaminant: MANGANESE
Amount(Lbs/Yr): 0.22747705053748499

Issue Date: Not reported
Expiration Date: Not reported
Year: 2006
CAS #: 0NY998100
Contaminant: UNSPECIATED VOC (EMISSION STATEMENT USE ONLY)
Amount(Lbs/Yr): 22424.4648375

Issue Date: Not reported
Expiration Date: Not reported
Year: 2006
CAS #: 001330207
Contaminant: XYLENE, M, O & P MIXT.
Amount(Lbs/Yr): 50.662500000000001

Issue Date: Not reported

NYU CENTRAL PLANT (Continued) **1001493678**

Expiration Date: Not reported
Year: 2006
CAS #: 007439921
Contaminant: LEAD
Amount(Lbs/Yr): 0.232958892439211

Issue Date: Not reported
Expiration Date: Not reported
Year: 2006
CAS #: 007439965
Contaminant: MANGANESE
Amount(Lbs/Yr): 0.17704875825380001

Issue Date: Not reported
Expiration Date: Not reported
Year: 2006
CAS #: 007439976
Contaminant: MERCURY
Amount(Lbs/Yr): 0.121138624068389

Issue Date: Not reported
Expiration Date: Not reported
Year: 2006
CAS #: 007439987
Contaminant: MOLYBDENUM
Amount(Lbs/Yr): 0.51250956336626297

Issue Date: Not reported
Expiration Date: Not reported
Year: 2006
CAS #: 007440020
Contaminant: NICKEL METAL AND INSOLUBLE COMPOUNDS
Amount(Lbs/Yr): 0.97842734824468403

Issue Date: Not reported
Expiration Date: Not reported
Year: 2006
CAS #: 007440382
Contaminant: ARSENIC
Amount(Lbs/Yr): 9.3183556975684201E-2

Issue Date: Not reported
Expiration Date: Not reported
Year: 2006
CAS #: 007440393
Contaminant: BARIUM
Amount(Lbs/Yr): 2.0500382534650501

Issue Date: Not reported
Expiration Date: Not reported
Year: 2006
CAS #: 007440417
Contaminant: BERYLLIUM
Amount(Lbs/Yr): 1.5477813418541099E-2

Issue Date: Not reported
Expiration Date: Not reported

NYU CENTRAL PLANT (Continued) **1001493678**

Year:	2006
CAS #:	007440439
Contaminant:	CADMIUM
Amount(Lbs/Yr):	0.51250956336626297
Issue Date:	Not reported
Expiration Date:	Not reported
Year:	2006
CAS #:	007440473
Contaminant:	CHROMIUM
Amount(Lbs/Yr):	0.65228489882978902
Issue Date:	Not reported
Expiration Date:	Not reported
Year:	2006
CAS #:	007440484
Contaminant:	COBALT
Amount(Lbs/Yr):	3.9137093929787301E-2
Issue Date:	Not reported
Expiration Date:	Not reported
Year:	2006
CAS #:	007440508
Contaminant:	COPPER
Amount(Lbs/Yr):	0.39603011714665798
Issue Date:	Not reported
Expiration Date:	Not reported
Year:	2006
CAS #:	007440622
Contaminant:	VANADIUM
Amount(Lbs/Yr):	1.0716109052203699
Issue Date:	Not reported
Expiration Date:	Not reported
Year:	2006
CAS #:	007440666
Contaminant:	ZINC
Amount(Lbs/Yr):	13.5116157614742
Issue Date:	Not reported
Expiration Date:	Not reported
Year:	2006
CAS #:	007446095
Contaminant:	SULFUR DIOXIDE
Amount(Lbs/Yr):	164179.56
Issue Date:	Not reported
Expiration Date:	Not reported
Year:	2006
CAS #:	007664417
Contaminant:	AMMONIA
Amount(Lbs/Yr):	2112.8139999999999
Issue Date:	Not reported
Expiration Date:	Not reported
Year:	2006

NYU CENTRAL PLANT (Continued) **1001493678**

CAS #: 007782492
Contaminant: SELENIUM
Amount(Lbs/Yr): 0.100634026837082

Issue Date: Not reported
Expiration Date: Not reported
Year: 2006
CAS #: 010024972
Contaminant: NITROUS OXIDE
Amount(Lbs/Yr): 1289.8599999999999

Issue Date: Not reported
Expiration Date: Not reported
Year: 2006
CAS #: 025321226
Contaminant: DICHLOROBENZENE
Amount(Lbs/Yr): 0.377980133494415

Issue Date: Not reported
Expiration Date: Not reported
Year: 2006
CAS #: 0NY075025
Contaminant: PM 2.5
Amount(Lbs/Yr): 21680.193165076002

Issue Date: Not reported
Expiration Date: Not reported
Year: 2006
CAS #: 0NY075105
Contaminant: UNSPECIATED PM-10 (EMISSION STATEMENT USE ONLY)
Amount(Lbs/Yr): 5486.6992911999996

Issue Date: Not reported
Expiration Date: Not reported
Year: 2006
CAS #: 0NY210000
Contaminant: OXIDES OF NITROGEN
Amount(Lbs/Yr): 835835

Issue Date: Not reported
Expiration Date: Not reported
Year: 2006
CAS #: 000050000
Contaminant: FORMALDEHYDE
Amount(Lbs/Yr): 144.38000834340099

Issue Date: Not reported
Expiration Date: Not reported
Year: 2006
CAS #: 000050328
Contaminant: BENZO(A)PYRENE
Amount(Lbs/Yr): 6.7840480133494405E-2

Issue Date: Not reported
Expiration Date: Not reported
Year: 2006
CAS #: 000053703

NYU CENTRAL PLANT (Continued) **1001493678**

Contaminant: DIBENZ[A,H]ANTHRACENE
Amount(Lbs/Yr): 9.1202980133494399E-2

Issue Date: Not reported
Expiration Date: Not reported
Year: 2006
CAS #: 000056553
Contaminant: BENZO(A)ANTHRACENE
Amount(Lbs/Yr): 0.16384197020024199

Issue Date: Not reported
Expiration Date: Not reported
Year: 2006
CAS #: 000071432
Contaminant: BENZENE
Amount(Lbs/Yr): 204.36146523361501

Issue Date: Not reported
Expiration Date: Not reported
Year: 2006
CAS #: 000074828
Contaminant: METHANE
Amount(Lbs/Yr): 293570.92999999999

Issue Date: Not reported
Expiration Date: Not reported
Year: 2006
CAS #: 000074840
Contaminant: ETHANE
Amount(Lbs/Yr): 1452.6600000000001

Issue Date: Not reported
Expiration Date: Not reported
Year: 2006
CAS #: 000074986
Contaminant: PROPANE
Amount(Lbs/Yr): 503.97351132588699

Issue Date: Not reported
Expiration Date: Not reported
Year: 2006
CAS #: 000075070
Contaminant: ACETALDEHYDE
Amount(Lbs/Yr): 6.6150000000000002

Issue Date: Not reported
Expiration Date: Not reported
Year: 2006
CAS #: 000085018
Contaminant: PHENANTHRENE
Amount(Lbs/Yr): 10.7153547185578

Issue Date: Not reported
Expiration Date: Not reported
Year: 2006
CAS #: 000086737
Contaminant: FLUORENE

NYU CENTRAL PLANT (Continued) **1001493678**

Amount(Lbs/Yr): 3.3613045697976598

Issue Date: Not reported
Expiration Date: Not reported
Year: 2006
CAS #: 000091203
Contaminant: NAPHTHALENE
Amount(Lbs/Yr): 34.317139901193002

Issue Date: Not reported
Expiration Date: Not reported
Year: 2006
CAS #: 000091576
Contaminant: 2-METHYL NAPHTHALENE
Amount(Lbs/Yr): 1.1182026837082099E-2

Issue Date: Not reported
Expiration Date: Not reported
Year: 2006
CAS #: 000106978
Contaminant: BUTANE
Amount(Lbs/Yr): 661.46523361522702

Issue Date: Not reported
Expiration Date: Not reported
Year: 2006
CAS #: 000107028
Contaminant: ACROLEIN
Amount(Lbs/Yr): 2.0684999999999998

Issue Date: Not reported
Expiration Date: Not reported
Year: 2006
CAS #: 000108883
Contaminant: TOLUENE
Amount(Lbs/Yr): 74.833443711567497

Issue Date: Not reported
Expiration Date: Not reported
Year: 2006
CAS #: 000109660
Contaminant: PENTANE
Amount(Lbs/Yr): 818.95695590456705

Issue Date: Not reported
Expiration Date: Not reported
Year: 2006
CAS #: 000110543
Contaminant: HEXANE
Amount(Lbs/Yr): 566.97020024162305

Issue Date: Not reported
Expiration Date: Not reported
Year: 2006
CAS #: 000115071
Contaminant: PROPYLENE
Amount(Lbs/Yr): 732.375

NYU CENTRAL PLANT (Continued) **1001493678**

Issue Date:	Not reported
Expiration Date:	Not reported
Year:	2006
CAS #:	000120127
Contaminant:	ANTHRACENE
Amount(Lbs/Yr):	0.32399320268370801
Issue Date:	Not reported
Expiration Date:	Not reported
Year:	2006
CAS #:	000124389
Contaminant:	CARBON DIOXIDE
Amount(Lbs/Yr):	98607000
Issue Date:	Not reported
Expiration Date:	Not reported
Year:	2006
CAS #:	000129000
Contaminant:	PYRENE
Amount(Lbs/Yr):	0.97620458892439199
Issue Date:	Not reported
Expiration Date:	Not reported
Year:	2006
CAS #:	000191242
Contaminant:	BENZO[G,H,I]PERYLENE
Amount(Lbs/Yr):	0.14650910134185399
Issue Date:	Not reported
Expiration Date:	Not reported
Year:	2006
CAS #:	000205992
Contaminant:	BENZO[B]FLUORANTHENE
Amount(Lbs/Yr):	0.29221365201278099
Issue Date:	Not reported
Expiration Date:	Not reported
Year:	2006
CAS #:	000206440
Contaminant:	FLUORANTHENE
Amount(Lbs/Yr):	1.05927275335464
Issue Date:	Not reported
Expiration Date:	Not reported
Year:	2006
CAS #:	000207089
Contaminant:	BENZO[K]FLUORANTHENE
Amount(Lbs/Yr):	5.7791970200241599E-2
Issue Date:	Not reported
Expiration Date:	Not reported
Year:	2006
CAS #:	000218019
Contaminant:	CHRYSENE
Amount(Lbs/Yr):	0.402191970200242
Issue Date:	Not reported

NYU CENTRAL PLANT (Continued) **1001493678**

Expiration Date:	Not reported
Year:	2006
CAS #:	000630080
Contaminant:	CARBON MONOXIDE
Amount(Lbs/Yr):	274257.40000000002
Issue Date:	Not reported
Expiration Date:	Not reported
Year:	2006
CAS #:	000083329
Contaminant:	ACENAPHTHENE
Amount(Lbs/Yr):	1.22933865201278

AIRS Emissions:

County:	NEW YORK
Municipality:	NEW YORK
Facility ID:	2620500246
Facility Name:	NYU CENTRAL PLANT
SIC Code:	8221
Year:	2023
VOC(tons):	1.22
NOx(tons):	17.45
Co(tons):	42.57
Co2(tons):	68533.1
Particulates:	4.08
PM10(tons):	0
PM2.5(tons):	3.96
HAPS:	0.58
So2:	1.04
Year:	2022
VOC(tons):	1.38
NOx(tons):	17.77
Co(tons):	50.63
Co2(tons):	64478.89
Particulates:	3.9
PM10(tons):	0.01
PM2.5(tons):	3.84
HAPS:	0.59
So2:	1.82
Year:	2021
VOC(tons):	1.76
NOx(tons):	25.01
Co(tons):	52.52
Co2(tons):	71501.93
Particulates:	4.42
PM10(tons):	0
PM2.5(tons):	4.41
HAPS:	0.7
So2:	0.3
Year:	2020
VOC(tons):	1.83
NOx(tons):	38.97
Co(tons):	45.31

NYU CENTRAL PLANT (Continued) **1001493678**

Co2(tons):	71515.59
Particulates:	2.27
PM10(tons):	0
PM2.5(tons):	2.21
HAPS:	0
So2:	0.3
Year:	2019
VOC(tons):	1.02
NOx(tons):	37.42
Co(tons):	51.39
Co2(tons):	72197.24
Particulates:	0
PM10(tons):	1.11
PM2.5(tons):	3.42
HAPS:	0
So2:	1.09
Year:	2018
VOC(tons):	1.11
NOx(tons):	35.17
Co(tons):	58
Co2(tons):	76132.79
Particulates:	5.06
PM10(tons):	0
PM2.5(tons):	4.95
HAPS:	0
So2:	0.47
Year:	2017
VOC(tons):	1.96
NOx(tons):	30.67
Co(tons):	46.84
Co2(tons):	62787.66
Particulates:	3.9
PM10(tons):	2.23
PM2.5(tons):	1.59
HAPS:	0
So2:	0.26
Year:	2016
VOC(tons):	2.2
NOx(tons):	45.26
Co(tons):	61.13
Co2(tons):	82314
Particulates:	2.81
PM10(tons):	0
PM2.5(tons):	2.77
HAPS:	0
So2:	0.41
Year:	2015
VOC(tons):	2.97
NOx(tons):	50.11
Co(tons):	60.64
Co2(tons):	85419.62
Particulates:	5.57

NYU CENTRAL PLANT (Continued) **1001493678**

PM10(tons):	0
PM2.5(tons):	0.9
HAPS:	0
So2:	2.87
Year:	2014
VOC(tons):	2.44
NOx(tons):	52.59
Co(tons):	60.68
Co2(tons):	88209.4
Particulates:	6.4
PM10(tons):	0.67
PM2.5(tons):	0.71
HAPS:	0
So2:	12.31
Year:	2013
VOC(tons):	3.08
NOx(tons):	49.21
Co(tons):	61.92
Co2(tons):	93203.12
Particulates:	8.96
PM10(tons):	3.08
PM2.5(tons):	3.02
HAPS:	0
So2:	7.01
Year:	2012
VOC(tons):	2.79
NOx(tons):	44.89
Co(tons):	58.2
Co2(tons):	87160.84
Particulates:	5.68
PM10(tons):	0.65
PM2.5(tons):	0.6
HAPS:	0
So2:	2.79
Year:	2011
VOC(tons):	1.51
NOx(tons):	45.18
Co(tons):	763.09
Co2(tons):	65119.56
Particulates:	5.18
PM10(tons):	5.13
PM2.5(tons):	2.54
HAPS:	0
So2:	2.07
Year:	2010
VOC(tons):	8.18
NOx(tons):	226.02
Co(tons):	81.24
Co2(tons):	53468.21
Particulates:	9.14
PM10(tons):	8.97
PM2.5(tons):	5.69

NYU CENTRAL PLANT (Continued) **1001493678**

HAPS: 0
So2: 19.42

Click this hyperlink while viewing on your computer to access
88 additional NY AIRS: record(s) in the EDR Site Report.

NYC LAND USE:

Name:	Not reported
Address:	251 MERCER STREET
City,State,Zip:	MANHATTAN, NY
Latitude:	Not reported
Longitude:	Not reported
Type Of Ownership Code:	X
Owner Name:	NEW YORK UNIVERSITY
Borough:	MN
Tax Block:	535
Tax Lot:	8020
Community District:	Not reported
Census Tract 2020:	Not reported
Census Block 2020:	Not reported
Census Tract 2010:	Not reported
Census Block 2010:	Not reported
School District:	Not reported
City Council District:	Not reported
Fire Company:	Not reported
Police Precinct:	Not reported
Health Center District:	Not reported
Health Area:	Not reported
Sanitation District Boro:	Not reported
Sanitation District Number:	Not reported
Sanitation Subsection:	Not reported
Zoning District 1:	Not reported
Zoning District 2:	Not reported
Zoning District 3:	Not reported
Zoning District 4:	Not reported
Commercial Overlay 1:	Not reported
Commercial Overlay 2:	Not reported
Special Purpose District 1:	Not reported
Special Purpose District 2:	Not reported
Special Purpose District 3:	Not reported
Limited Height District:	Not reported
Spill Boundary Indicator:	Not reported
Building Class:	V1: Vacant Land - Zoned Commercial Or Manhattan Residential
Land Use Category:	Vacant Land
Number Of Easements:	0
Lot Area:	4393
Total Building Floor Area:	0
Commercial Floor Area:	Not reported
Residential Floor Area:	Not reported
Office Floor Area:	Not reported
Retail Floor Area:	Not reported
Garage Floor Area:	Not reported
Storage Floor Area:	Not reported
Factory Floor Area:	Not reported
Other Floor Area:	Not reported
Total Building Floor Area Source Code:	7
Number Of Buildings:	0

NYU CENTRAL PLANT (Continued) **1001493678**

Number Of Floors:	Not reported
Residential Units:	0
Total Units:	0
Lot Frontage:	209.2000000
Lot Depth:	21.0000000
Building Frontage:	0.0000000
Building Depth:	0.0000000
Extension Code:	Not reported
Proximity Code:	0
Irregular Lot Code:	N
Lot Type:	3
Basement Type/Grade:	5
Assessed Land Value:	965250.00000
Assessed Total Value:	965250.00000
Exempt Total Value:	965250.00000
Year Built:	0
Year Altered 1:	0
Year Altered 2:	0
Historic District Name:	Not reported
Landmark Status:	Not reported
Built Floor Area Ratio:	0.00000000000
Maximum Allowable Residential Far:	0.00000000000
Maximum Allowable Commercial Far:	0.00000000000
Maximum Allowable Community Facility Far:	0.00000000000
Boro Code:	1
Borough, Tax Block and Lot:	1005358020.00000000
Condominium Number:	Not reported
Census Tract 2:	Not reported
X Coordinate:	Not reported
Y Coordinate:	Not reported
Zoning Map #:	Not reported
Zoning Map Code:	Not reported
Sanborn Map #:	103 008
Tax Map #:	10207
E-designation Number:	Not reported
Apportionment BBL:	Not reported
Apportionment Date:	Not reported
Pluto DTM Base Map Indicator:	2
2007 Flood Insurance Rate Map Indicator:	Not reported
2015 Preliminary Flood Insurance Rate Map Indicator:	Not reported
Version Number:	24v3.1
Changed By DCP:	Not reported
Name:	Not reported
Address:	251 MERCER STREET
City,State,Zip:	MANHATTAN, NY 10012
Latitude:	40.7285665
Longitude:	-73.9954467
Type Of Ownership Code:	X
Owner Name:	NEW YORK UNIVERSITY
Borough:	MN
Tax Block:	535
Tax Lot:	20
Community District:	102
Census Tract 2020:	1005501
Census Block 2020:	10055011001
Census Tract 2010:	55.01

NYU CENTRAL PLANT (Continued) **1001493678**

Census Block 2010:	1001
School District:	02
City Council District:	2
Fire Company:	L009
Police Precinct:	6
Health Center District:	15
Health Area:	5700
Sanitation District Boro:	1
Sanitation District Number:	02
Sanitation Subsection:	2A
Zoning District 1:	R7-2: Residential Districts
Zoning District 2:	Not reported
Zoning District 3:	Not reported
Zoning District 4:	Not reported
Commercial Overlay 1:	Not reported
Commercial Overlay 2:	Not reported
Special Purpose District 1:	Not reported
Special Purpose District 2:	Not reported
Special Purpose District 3:	Not reported
Limited Height District:	Not reported
Spill Boundary Indicator:	N
Building Class:	V1: Vacant Land - Zoned Commercial Or Manhattan Residential
Land Use Category:	Vacant Land
Number Of Easements:	0
Lot Area:	4393
Total Building Floor Area:	0
Commercial Floor Area:	Not reported
Residential Floor Area:	Not reported
Office Floor Area:	Not reported
Retail Floor Area:	Not reported
Garage Floor Area:	Not reported
Storage Floor Area:	Not reported
Factory Floor Area:	Not reported
Other Floor Area:	Not reported
Total Building Floor Area Source Code:	7
Number Of Buildings:	0
Number Of Floors:	Not reported
Residential Units:	0
Total Units:	0
Lot Frontage:	209.2000000
Lot Depth:	21.0000000
Building Frontage:	0.0000000
Building Depth:	0.0000000
Extension Code:	Not reported
Proximity Code:	0
Irregular Lot Code:	N
Lot Type:	3
Basement Type/Grade:	5
Assessed Land Value:	1841850.00000
Assessed Total Value:	1841850.00000
Exempt Total Value:	1841850.00000
Year Built:	0
Year Altered 1:	0
Year Altered 2:	0
Historic District Name:	Not reported
Landmark Status:	Not reported
Built Floor Area Ratio:	0.00000000000

NYU CENTRAL PLANT (Continued) **1001493678**

Maximum Allowable Residential Far:	3.44000000000
Maximum Allowable Commercial Far:	0.00000000000
Maximum Allowable Community Facility Far:	6.50000000000
Boro Code:	1
Borough, Tax Block and Lot:	1005350020.00000000
Condominium Number:	Not reported
Census Tract 2:	005501
X Coordinate:	985512
Y Coordinate:	204713
Zoning Map #:	12c
Zoning Map Code:	Not reported
Sanborn Map #:	103 008
Tax Map #:	10207
E-designation Number:	Not reported
Apportionment BBL:	Not reported
Apportionment Date:	Not reported
Pluto DTM Base Map Indicator:	1
2007 Flood Insurance Rate Map Indicator:	Not reported
2015 Preliminary Flood Insurance Rate Map Indicator:	Not reported
Version Number:	24v3.1
Changed By DCP:	Not reported

P439 **CENTRAL HEATING PLANT** **NY UST** **U000393713**
WNW **251 MERCER STREET** **N/A**
1/8-1/4 **NEW YORK, NY 10012**
0.132 mi.
695 ft. **Site 16 of 19 in cluster P**

Relative: **Lower**

Actual: **37 ft.**

UST:

Name:	CENTRAL HEATING PLANT
Address:	251 MERCER STREET
City,State,Zip:	NEW YORK, NY 10012
Id/Status:	2-043982 / Active
Program Type:	PBS
Region:	STATE
DEC Region:	2
Expiration Date:	12/02/2026
UTM X:	584819.61056
UTM Y:	4509121.31008
Site Type:	School

Affiliation Records:

Site Id:	439
Affiliation Type:	Facility Owner
Company Name:	NEW YORK UNIVERSITY
Contact Type:	ASST. DIRECTOR, ENVIRONMENTAL HEALTH & SAFETY
Contact Name:	ERIN BROWER
Address1:	70 WASHINGTON SQUARE SOUTH
Address2:	Not reported
City:	NEW YORK
State:	NY
Zip Code:	10012
Country Code:	001
Phone:	(212) 998-1212
EMail:	Not reported
Fax Number:	Not reported
Modified By:	DAFRANCI
Date Last Modified:	2022-08-19

CENTRAL HEATING PLANT (Continued) **U000393713**

Site Id:	439
Affiliation Type:	Emergency Contact
Company Name:	NEW YORK UNIVERSITY
Contact Type:	Not reported
Contact Name:	ERIN BROWER
Address1:	Not reported
Address2:	Not reported
City:	Not reported
State:	NN
Zip Code:	Not reported
Country Code:	999
Phone:	(646) 568-0523
EMail:	Not reported
Fax Number:	Not reported
Modified By:	DAFRANCI
Date Last Modified:	2022-08-19

Site Id:	439
Affiliation Type:	Mail Contact
Company Name:	NEW YORK UNIVERSITY
Contact Type:	Not reported
Contact Name:	ERIN BROWER
Address1:	10 ASTOR PLACE, 7TH FLOOR
Address2:	Not reported
City:	NEW YORK
State:	NY
Zip Code:	10003
Country Code:	001
Phone:	(212) 992-8276
EMail:	EB169@NYU.EDU
Fax Number:	Not reported
Modified By:	DAFRANCI
Date Last Modified:	2022-06-30

Site Id:	439
Affiliation Type:	Facility Operator
Company Name:	CENTRAL HEATING PLANT
Contact Type:	Not reported
Contact Name:	KENNETH HIGGINS
Address1:	Not reported
Address2:	Not reported
City:	Not reported
State:	NN
Zip Code:	Not reported
Country Code:	001
Phone:	(212) 992-7327
EMail:	Not reported
Fax Number:	Not reported
Modified By:	DAFRANCI
Date Last Modified:	2022-06-30

Tank Info:

Tank Number:	001
Tank ID:	1198
Tank Status:	Closed - In Place
Material Name:	Closed - In Place

CENTRAL HEATING PLANT (Continued) **U000393713**

Capacity Gallons:	30000
Install Date:	06/01/1964
Date Tank Closed:	12/12/2007
Registered:	True
Tank Location:	Underground
Tank Type:	Steel/carbon steel
Material Code:	0003
Common Name of Substance:	#6 Fuel Oil (On-Site Consumption)
Tightness Test Method:	NN
Date Test:	Not reported
Next Test Date:	Not reported
Pipe Model:	Not reported
Modified By:	MJGRIFFI
Last Modified:	05/09/2022

Equipment Records:

I04 - Overfill - Product Level Gauge (A/G)
B00 - Tank External Protection - None
H00 - Tank Leak Detection - None
K01 - Spill Prevention - Catch Basin
L09 - Piping Leak Detection - Exempt Suction Piping
A00 - Tank Internal Protection - None
D01 - Pipe Type - Steel/Carbon Steel/Iron
G03 - Tank Secondary Containment - Vault (w/o access)
J02 - Dispenser - Suction Dispenser
C03 - Pipe Location - Aboveground/Underground Combination
F06 - Pipe External Protection - Wrapped

Tank Number:	002
Tank ID:	1199
Tank Status:	In Service
Material Name:	In Service
Capacity Gallons:	28500
Install Date:	06/01/1964
Date Tank Closed:	Not reported
Registered:	True
Tank Location:	Underground
Tank Type:	Steel/carbon steel
Material Code:	0003
Common Name of Substance:	#6 Fuel Oil (On-Site Consumption)
Tightness Test Method:	34
Date Test:	05/03/2024
Next Test Date:	Not reported
Pipe Model:	Not reported
Modified By:	LABATIST
Last Modified:	05/22/2024

Equipment Records:

B08 - Tank External Protection - Retrofitted Impressed Current
J01 - Dispenser - Pressurized Dispenser
G04 - Tank Secondary Containment - Double-Walled (Underground)
H01 - Tank Leak Detection - Interstitial - Electronic Monitoring
I02 - Overfill - High Level Alarm
K01 - Spill Prevention - Catch Basin
L99 - Piping Leak Detection - Other

CENTRAL HEATING PLANT (Continued) **U000393713**

D01 - Pipe Type - Steel/Carbon Steel/Iron
E00 - Piping Secondary Containment - None
A00 - Tank Internal Protection - None
C03 - Pipe Location - Aboveground/Underground Combination
F08 - Pipe External Protection - Retrofitted Impressed Current

Tank Number:	003
Tank ID:	1200
Tank Status:	In Service
Material Name:	In Service
Capacity Gallons:	28500
Install Date:	06/01/1964
Date Tank Closed:	Not reported
Registered:	True
Tank Location:	Underground
Tank Type:	Steel/carbon steel
Material Code:	0001
Common Name of Substance:	#2 Fuel Oil (On-Site Consumption)
Tightness Test Method:	34
Date Test:	05/03/2024
Next Test Date:	Not reported
Pipe Model:	Not reported
Modified By:	LABATIST
Last Modified:	05/22/2024

Equipment Records:

B08 - Tank External Protection - Retrofitted Impressed Current
F00 - Pipe External Protection - None
G04 - Tank Secondary Containment - Double-Walled (Underground)
A00 - Tank Internal Protection - None
D01 - Pipe Type - Steel/Carbon Steel/Iron
E00 - Piping Secondary Containment - None
H01 - Tank Leak Detection - Interstitial - Electronic Monitoring
I02 - Overfill - High Level Alarm
K01 - Spill Prevention - Catch Basin
L09 - Piping Leak Detection - Exempt Suction Piping
C03 - Pipe Location - Aboveground/Underground Combination
J02 - Dispenser - Suction Dispenser

Tank Number:	004
Tank ID:	1201
Tank Status:	In Service
Material Name:	In Service
Capacity Gallons:	28500
Install Date:	06/01/1964
Date Tank Closed:	Not reported
Registered:	True
Tank Location:	Underground
Tank Type:	Steel/carbon steel
Material Code:	0001
Common Name of Substance:	#2 Fuel Oil (On-Site Consumption)
Tightness Test Method:	34
Date Test:	05/03/2024
Next Test Date:	Not reported

CENTRAL HEATING PLANT (Continued) **U000393713**

Pipe Model: Not reported
Modified By: LABATIST
Last Modified: 05/22/2024

Equipment Records:

B08 - Tank External Protection - Retrofitted Impressed Current
G04 - Tank Secondary Containment - Double-Walled (Underground)
F00 - Pipe External Protection - None
H01 - Tank Leak Detection - Interstitial - Electronic Monitoring
I02 - Overfill - High Level Alarm
K01 - Spill Prevention - Catch Basin
L09 - Piping Leak Detection - Exempt Suction Piping
A00 - Tank Internal Protection - None
D01 - Pipe Type - Steel/Carbon Steel/Iron
E00 - Piping Secondary Containment - None
J02 - Dispenser - Suction Dispenser
C03 - Pipe Location - Aboveground/Underground Combination

Tank Number: 005
Tank ID: 58068
Tank Status: Closed - In Place
Material Name: Closed - In Place
Capacity Gallons: 5000
Install Date: 01/01/1963
Date Tank Closed: 10/01/2001
Registered: True
Tank Location: Underground
Tank Type: Steel/carbon steel
Material Code: 0013
Common Name of Substance: Lube Oil

Tightness Test Method: NN
Date Test: Not reported
Next Test Date: Not reported
Pipe Model: Not reported
Modified By: MJGRIFFI
Last Modified: 05/09/2022

Equipment Records:

F00 - Pipe External Protection - None
B00 - Tank External Protection - None
H00 - Tank Leak Detection - None
A00 - Tank Internal Protection - None
D01 - Pipe Type - Steel/Carbon Steel/Iron
G00 - Tank Secondary Containment - None
J02 - Dispenser - Suction Dispenser
C02 - Pipe Location - Underground/On-ground
I04 - Overfill - Product Level Gauge (A/G)

Tank Number: 007
Tank ID: 63294
Tank Status: Closed - Removed
Material Name: Closed - Removed
Capacity Gallons: 1080
Install Date: 04/01/2002
Date Tank Closed: Not reported

CENTRAL HEATING PLANT (Continued) **U000393713**

Registered:	True
Tank Location:	Underground
Tank Type:	Steel/carbon steel
Material Code:	0013
Common Name of Substance:	Lube Oil
Tightness Test Method:	-
Date Test:	Not reported
Next Test Date:	Not reported
Pipe Model:	Not reported
Modified By:	MJGRIFFI
Last Modified:	05/09/2022

Equipment Records:

I05 - Overfill - Vent Whistle
F00 - Pipe External Protection - None
L09 - Piping Leak Detection - Exempt Suction Piping
B01 - Tank External Protection - Painted/Asphalt Coating
D01 - Pipe Type - Steel/Carbon Steel/Iron
G03 - Tank Secondary Containment - Vault (w/o access)
A00 - Tank Internal Protection - None
J02 - Dispenser - Suction Dispenser
H08 - Tank Leak Detection - Weep holes in Vaults with no access for inspection
I04 - Overfill - Product Level Gauge (A/G)
C01 - Pipe Location - Aboveground

Affiliation Records:

Site Id:	21453
Affiliation Type:	Facility Owner
Company Name:	NEW YORK UNIVERSITY
Contact Type:	ASSISTANT DIRECTOR
Contact Name:	STEPHANIE KUNG
Address1:	70 WASHINGTON SQUARE SOUTH
Address2:	Not reported
City:	NEW YORK
State:	NY
Zip Code:	10012
Country Code:	001
Phone:	(212) 998-1212
EMail:	Not reported
Fax Number:	Not reported
Modified By:	KXLIU
Date Last Modified:	2020-02-20

Site Id:	21453
Affiliation Type:	Emergency Contact
Company Name:	NEW YORK UNIVERSITY
Contact Type:	Not reported
Contact Name:	MELISA PUGLISI
Address1:	Not reported
Address2:	Not reported
City:	Not reported
State:	NN
Zip Code:	Not reported
Country Code:	999
Phone:	(917) 484-0561

CENTRAL HEATING PLANT (Continued) **U000393713**

EMail:	Not reported
Fax Number:	Not reported
Modified By:	KXLIU
Date Last Modified:	2020-02-20

Site Id:	21453
Affiliation Type:	Mail Contact
Company Name:	NEW YORK UNIVERSITY
Contact Type:	Not reported
Contact Name:	STEPHANIE KUNG
Address1:	10 ASTOR PLACE
Address2:	6TH FLOOR
City:	NEW YORK
State:	NY
Zip Code:	10003
Country Code:	001
Phone:	(212) 998-1450
EMail:	STEPHANIE.KUNG@NYU.EDU
Fax Number:	Not reported
Modified By:	DAFRANCI
Date Last Modified:	2021-08-19

Site Id:	21453
Affiliation Type:	Facility Operator
Company Name:	CENTRAL HEATING PLANT
Contact Type:	Not reported
Contact Name:	BRIAN MCGULLAM
Address1:	Not reported
Address2:	Not reported
City:	Not reported
State:	NN
Zip Code:	Not reported
Country Code:	001
Phone:	(212) 995-3434
EMail:	Not reported
Fax Number:	Not reported
Modified By:	DMPOKRZY
Date Last Modified:	2017-02-10

Tank Info:

Tank Number:	001
Tank ID:	1198
Tank Status:	Closed - In Place
Material Name:	Closed - In Place
Capacity Gallons:	30000
Install Date:	06/01/1964
Date Tank Closed:	12/12/2007
Registered:	True
Tank Location:	Underground
Tank Type:	Steel/carbon steel
Material Code:	0003
Common Name of Substance:	#6 Fuel Oil (On-Site Consumption)

Tightness Test Method:	NN
Date Test:	Not reported
Next Test Date:	Not reported

CENTRAL HEATING PLANT (Continued) **U000393713**

Pipe Model: Not reported
Modified By: MJGRIFFI
Last Modified: 05/09/2022

Equipment Records:

I04 - Overfill - Product Level Gauge (A/G)
B00 - Tank External Protection - None
H00 - Tank Leak Detection - None
K01 - Spill Prevention - Catch Basin
L09 - Piping Leak Detection - Exempt Suction Piping
A00 - Tank Internal Protection - None
D01 - Pipe Type - Steel/Carbon Steel/Iron
G03 - Tank Secondary Containment - Vault (w/o access)
J02 - Dispenser - Suction Dispenser
C03 - Pipe Location - Aboveground/Underground Combination
F06 - Pipe External Protection - Wrapped

Tank Number: 002
Tank ID: 1199
Tank Status: In Service
Material Name: In Service
Capacity Gallons: 28500
Install Date: 06/01/1964
Date Tank Closed: Not reported
Registered: True
Tank Location: Underground
Tank Type: Steel/carbon steel
Material Code: 0003
Common Name of Substance: #6 Fuel Oil (On-Site Consumption)

Tightness Test Method: 34
Date Test: 05/03/2024
Next Test Date: Not reported
Pipe Model: Not reported
Modified By: LABATIST
Last Modified: 05/22/2024

Equipment Records:

B08 - Tank External Protection - Retrofitted Impressed Current
J01 - Dispenser - Pressurized Dispenser
G04 - Tank Secondary Containment - Double-Walled (Underground)
H01 - Tank Leak Detection - Interstitial - Electronic Monitoring
I02 - Overfill - High Level Alarm
K01 - Spill Prevention - Catch Basin
L99 - Piping Leak Detection - Other
D01 - Pipe Type - Steel/Carbon Steel/Iron
E00 - Piping Secondary Containment - None
A00 - Tank Internal Protection - None
C03 - Pipe Location - Aboveground/Underground Combination
F08 - Pipe External Protection - Retrofitted Impressed Current

Tank Number: 003
Tank ID: 1200
Tank Status: In Service
Material Name: In Service
Capacity Gallons: 28500

CENTRAL HEATING PLANT (Continued) **U000393713**

Install Date: 06/01/1964
Date Tank Closed: Not reported
Registered: True
Tank Location: Underground
Tank Type: Steel/carbon steel
Material Code: 0001
Common Name of Substance: #2 Fuel Oil (On-Site Consumption)

Tightness Test Method: 34
Date Test: 05/03/2024
Next Test Date: Not reported
Pipe Model: Not reported
Modified By: LABATIST
Last Modified: 05/22/2024

Equipment Records:

B08 - Tank External Protection - Retrofitted Impressed Current
F00 - Pipe External Protection - None
G04 - Tank Secondary Containment - Double-Walled (Underground)
A00 - Tank Internal Protection - None
D01 - Pipe Type - Steel/Carbon Steel/Iron
E00 - Piping Secondary Containment - None
H01 - Tank Leak Detection - Interstitial - Electronic Monitoring
I02 - Overfill - High Level Alarm
K01 - Spill Prevention - Catch Basin
L09 - Piping Leak Detection - Exempt Suction Piping
C03 - Pipe Location - Aboveground/Underground Combination
J02 - Dispenser - Suction Dispenser

Tank Number: 004
Tank ID: 1201
Tank Status: In Service
Material Name: In Service
Capacity Gallons: 28500
Install Date: 06/01/1964
Date Tank Closed: Not reported
Registered: True
Tank Location: Underground
Tank Type: Steel/carbon steel
Material Code: 0001
Common Name of Substance: #2 Fuel Oil (On-Site Consumption)

Tightness Test Method: 34
Date Test: 05/03/2024
Next Test Date: Not reported
Pipe Model: Not reported
Modified By: LABATIST
Last Modified: 05/22/2024

Equipment Records:

B08 - Tank External Protection - Retrofitted Impressed Current
G04 - Tank Secondary Containment - Double-Walled (Underground)
F00 - Pipe External Protection - None
H01 - Tank Leak Detection - Interstitial - Electronic Monitoring
I02 - Overfill - High Level Alarm
K01 - Spill Prevention - Catch Basin
L09 - Piping Leak Detection - Exempt Suction Piping

CENTRAL HEATING PLANT (Continued) **U000393713**

A00 - Tank Internal Protection - None
D01 - Pipe Type - Steel/Carbon Steel/Iron
E00 - Piping Secondary Containment - None
J02 - Dispenser - Suction Dispenser
C03 - Pipe Location - Aboveground/Underground Combination

Tank Number:	005
Tank ID:	58068
Tank Status:	Closed - In Place
Material Name:	Closed - In Place
Capacity Gallons:	5000
Install Date:	01/01/1963
Date Tank Closed:	10/01/2001
Registered:	True
Tank Location:	Underground
Tank Type:	Steel/carbon steel
Material Code:	0013
Common Name of Substance:	Lube Oil
Tightness Test Method:	NN
Date Test:	Not reported
Next Test Date:	Not reported
Pipe Model:	Not reported
Modified By:	MJGRIFFI
Last Modified:	05/09/2022

Equipment Records:

F00 - Pipe External Protection - None
B00 - Tank External Protection - None
H00 - Tank Leak Detection - None
A00 - Tank Internal Protection - None
D01 - Pipe Type - Steel/Carbon Steel/Iron
G00 - Tank Secondary Containment - None
J02 - Dispenser - Suction Dispenser
C02 - Pipe Location - Underground/On-ground
I04 - Overfill - Product Level Gauge (A/G)

Tank Number:	007
Tank ID:	63294
Tank Status:	Closed - Removed
Material Name:	Closed - Removed
Capacity Gallons:	1080
Install Date:	04/01/2002
Date Tank Closed:	Not reported
Registered:	True
Tank Location:	Underground
Tank Type:	Steel/carbon steel
Material Code:	0013
Common Name of Substance:	Lube Oil
Tightness Test Method:	-
Date Test:	Not reported
Next Test Date:	Not reported
Pipe Model:	Not reported
Modified By:	MJGRIFFI
Last Modified:	05/09/2022

CENTRAL HEATING PLANT (Continued) **U000393713**

Equipment Records:

I05 - Overfill - Vent Whistle
F00 - Pipe External Protection - None
L09 - Piping Leak Detection - Exempt Suction Piping
B01 - Tank External Protection - Painted/Asphalt Coating
D01 - Pipe Type - Steel/Carbon Steel/Iron
G03 - Tank Secondary Containment - Vault (w/o access)
A00 - Tank Internal Protection - None
J02 - Dispenser - Suction Dispenser
H08 - Tank Leak Detection - Weep holes in Vaults with no access for inspection
I04 - Overfill - Product Level Gauge (A/G)
C01 - Pipe Location - Aboveground

N440 **CON EDISON** **NY MANIFEST** **S118463794**
NNW **717 BROADWAY** **N/A**
1/8-1/4 **NEW YORK, NY**
0.132 mi.
698 ft. **Site 9 of 22 in cluster N**

Relative: **Lower**
Actual: **40 ft.**

NY MANIFEST:

EPA ID:	NYP004857199
Country:	USA
Name:	Con Edison
Address:	717 BROADWAY
Address 2:	SB 28818
City,State,Zip:	NEW YORK, NY
Zip 4:	Not reported
Location Address 1:	717 BROADWAY
Location Address 2:	SB 28818
Location City,State,Zip:	NEW YORK, NY
Location Zip 4:	Not reported
Facility Status:	Not reported
Total Tanks:	Not reported
Code:	BP

Mailing:

Mailing Name:	Con Edison
Mailing Contact:	Dennis Huacon
Mailing Address 1:	4 IRVING PL 15TH FL
Mailing Address 2:	Not reported
Mailing City,State,Zip:	NEW YORK, NY 10003
Mailing Zip 4:	Not reported
Mailing Country:	USA
Mailing Phone:	2124603770

Manifest Data:

Document ID:	Not reported
Manifest Status:	Not reported
Trans1 State ID:	NJ0000027193
Year:	2018
Trans2 State ID:	Not reported
Generator Ship Date:	10/21/2015
Trans1 Recv Date:	10/21/2015
Trans2 Recv Date:	Not reported
TSD Site Recv Date:	10/23/2015
Part A Recv Date:	Not reported

CON EDISON (Continued) **S118463794**

Part B Recv Date:	Not reported
Generator EPA ID:	NYP004857199
Trans1 EPA ID:	Not reported
Trans2 EPA ID:	Not reported
TSDF ID 1:	NJD002200046
TSDF ID 2:	Not reported
Manifest Tracking Number:	014085732JJK
Import Indicator:	N
Export Indicator:	N
Discr Quantity Indicator:	N
Discr Type Indicator:	N
Discr Residue Indicator:	N
Discr Partial Reject Indicator:	N
Discr Full Reject Indicator:	N
Manifest Ref Number:	Not reported
Alt Facility RCRA ID:	Not reported
Alt Facility Sign Date:	Not reported
MGMT Method Type Code:	H110
Waste Code a:	Lead
Waste Code b:	Not reported
Waste Code c:	Not reported
Waste Code e:	Not reported
Waste Code f:	Not reported
Waste Code g:	Not reported
Waste Code 1:	Not reported
Waste Code 2:	Not reported
Waste Code 3:	Not reported
Waste Code 4:	Not reported
Waste Code 5:	Not reported
Waste Code 6:	Not reported
Quantity:	1500
Units:	Pounds
Number of Containers:	1
Container Type:	Cargo tanks (tank trucks)
Handling Method:	Treat
Specific Gravity:	1

N441 **NYU WASHINGTON SQUARE CAMPUS** **NY AST** **A100452219**
NNW **715 BROADWAY** **N/A**
1/8-1/4 **NEW YORK, NY 10003**
0.133 mi.
703 ft. **Site 10 of 22 in cluster N**

Relative: AST:
Lower

Actual:
40 ft.

Name:	NYU WASHINGTON SQUARE CAMPUS
Address:	715 BROADWAY
City,State,Zip:	NEW YORK, NY 10003
Region:	STATE
DEC Region:	2
Site Status:	Unregulated/Closed
Facility Id:	2-611130
Program Type:	PBS
UTM X:	584970.83251
UTM Y:	4509185.82768
Expiration Date:	N/A
Site Type:	School

NYU WASHINGTON SQUARE CAMPUS (Continued) **A100452219**

Affiliation Records:

Site Id:	416649
Affiliation Type:	Facility Operator
Company Name:	NEW YORK UNIVERSITY
Contact Type:	Not reported
Contact Name:	NYU PUBLIC SAFETY
Address1:	Not reported
Address2:	Not reported
City:	Not reported
State:	NN
Zip Code:	Not reported
Country Code:	999
Phone:	(212) 998-2222
EMail:	Not reported
Fax Number:	Not reported
Modified By:	DAFRANCI
Date Last Modified:	2017-02-15

Site Id:	416649
Affiliation Type:	Emergency Contact
Company Name:	NEW YORK UNIVERSITY
Contact Type:	Not reported
Contact Name:	NYU PUBLIC SAFETY
Address1:	Not reported
Address2:	Not reported
City:	Not reported
State:	NN
Zip Code:	Not reported
Country Code:	999
Phone:	(212) 998-2222
EMail:	Not reported
Fax Number:	Not reported
Modified By:	DAFRANCI
Date Last Modified:	2017-02-15

Site Id:	416649
Affiliation Type:	Facility Owner
Company Name:	NEW YORK UNIVERSITY
Contact Type:	Not reported
Contact Name:	Not reported
Address1:	70 WASHINGTON SQUARE SOUTH
Address2:	Not reported
City:	NEW YORK
State:	NY
Zip Code:	10012
Country Code:	001
Phone:	(212) 998-1450
EMail:	Not reported
Fax Number:	Not reported
Modified By:	MXLAY
Date Last Modified:	2016-05-19

Site Id:	416649
Affiliation Type:	Mail Contact
Company Name:	NEW YORK UNIVERSITY
Contact Type:	Not reported
Contact Name:	STEPHANIE KUNG

NYU WASHINGTON SQUARE CAMPUS (Continued) **A100452219**

Address1:	10 ASTOR PLACE
Address2:	6TH FLOOR
City:	NEW YORK
State:	NY
Zip Code:	10003
Country Code:	001
Phone:	(212) 998-1450
EMail:	STEPHANIE.KUNG@NYU.EDU
Fax Number:	Not reported
Modified By:	DAFRANCI
Date Last Modified:	2021-08-19

Tank Info:

Tank Number:	110 E 14TH
Tank Id:	229531
Material Code:	0008
Common Name of Substance:	Diesel

Equipment Records:

K00 - Spill Prevention - None
E00 - Piping Secondary Containment - None
H00 - Tank Leak Detection - None
I00 - Overfill - None
A00 - Tank Internal Protection - None
D01 - Pipe Type - Steel/Carbon Steel/Iron
F00 - Pipe External Protection - None
B00 - Tank External Protection - None
L00 - Piping Leak Detection - None
G00 - Tank Secondary Containment - None
J02 - Dispenser - Suction Dispenser
C01 - Pipe Location - Aboveground

Tank Location:	Aboveground - on saddles, legs, racks, etc.... Tank bottom is elevated above grade or tank pad, allowing visual inspection.
Tank Type:	Steel/Carbon Steel/Iron
Tank Status:	Tank Converted to Non-Regulated Use
Pipe Model:	Not reported
Install Date:	07/02/1998
Capacity Gallons:	250
Tightness Test Method:	NN
Date Test:	Not reported
Next Test Date:	Not reported
Date Tank Closed:	04/28/2016
Register:	True
Modified By:	MJGRIFFI
Last Modified:	05/09/2022
Material Name:	diesel

Tank Number:	110 W 3RD 1
Tank Id:	229528
Material Code:	0008
Common Name of Substance:	Diesel

Equipment Records:

K00 - Spill Prevention - None

NYU WASHINGTON SQUARE CAMPUS (Continued) **A100452219**

E00 - Piping Secondary Containment - None
H00 - Tank Leak Detection - None
I00 - Overfill - None
A00 - Tank Internal Protection - None
D01 - Pipe Type - Steel/Carbon Steel/Iron
F00 - Pipe External Protection - None
B00 - Tank External Protection - None
L00 - Piping Leak Detection - None
G00 - Tank Secondary Containment - None
J02 - Dispenser - Suction Dispenser
C01 - Pipe Location - Aboveground

Tank Location:	Aboveground - on saddles, legs, racks, etc.... Tank bottom is elevated above grade or tank pad, allowing visual inspection.
Tank Type:	Steel/Carbon Steel/Iron
Tank Status:	Tank Converted to Non-Regulated Use
Pipe Model:	Not reported
Install Date:	10/29/2008
Capacity Gallons:	250
Tightness Test Method:	NN
Date Test:	Not reported
Next Test Date:	Not reported
Date Tank Closed:	04/28/2016
Register:	True
Modified By:	MJGRIFFI
Last Modified:	05/09/2022
Material Name:	diesel

Tank Number:	110 W 3RD 2
Tank Id:	229529
Material Code:	0008
Common Name of Substance:	Diesel

Equipment Records:

K00 - Spill Prevention - None
E00 - Piping Secondary Containment - None
H00 - Tank Leak Detection - None
I00 - Overfill - None
A00 - Tank Internal Protection - None
D01 - Pipe Type - Steel/Carbon Steel/Iron
F00 - Pipe External Protection - None
B00 - Tank External Protection - None
L00 - Piping Leak Detection - None
G00 - Tank Secondary Containment - None
J02 - Dispenser - Suction Dispenser
C01 - Pipe Location - Aboveground

Tank Location:	Aboveground - on saddles, legs, racks, etc.... Tank bottom is elevated above grade or tank pad, allowing visual inspection.
Tank Type:	Steel/Carbon Steel/Iron
Tank Status:	Tank Converted to Non-Regulated Use
Pipe Model:	Not reported
Install Date:	10/29/2008
Capacity Gallons:	275
Tightness Test Method:	NN
Date Test:	Not reported
Next Test Date:	Not reported
Date Tank Closed:	04/28/2016

NYU WASHINGTON SQUARE CAMPUS (Continued) **A100452219**

Register: True
Modified By: MJGRIFFI
Last Modified: 05/09/2022
Material Name: diesel

Tank Number: 140 E 14TH
Tank Id: 229530
Material Code: 0008
Common Name of Substance: Diesel

Equipment Records:

K00 - Spill Prevention - None
E00 - Piping Secondary Containment - None
H00 - Tank Leak Detection - None
I00 - Overfill - None
A00 - Tank Internal Protection - None
D01 - Pipe Type - Steel/Carbon Steel/Iron
F00 - Pipe External Protection - None
B00 - Tank External Protection - None
L00 - Piping Leak Detection - None
G00 - Tank Secondary Containment - None
J02 - Dispenser - Suction Dispenser
C01 - Pipe Location - Aboveground

Tank Location: Aboveground - on saddles, legs, racks, etc.... Tank bottom is elevated above grade or tank pad, allowing visual inspection.
Tank Type: Steel/Carbon Steel/Iron
Tank Status: Tank Converted to Non-Regulated Use
Pipe Model: Not reported
Install Date: 04/24/2001
Capacity Gallons: 800
Tightness Test Method: NN
Date Test: Not reported
Next Test Date: Not reported
Date Tank Closed: 04/28/2016
Register: True
Modified By: MJGRIFFI
Last Modified: 05/09/2022
Material Name: diesel

Tank Number: 230SULLIVAN
Tank Id: 230257
Material Code: 0002
Common Name of Substance: #4 Fuel Oil (On-Site Consumption)

Equipment Records:

J02 - Dispenser - Suction Dispenser
L00 - Piping Leak Detection - None
H00 - Tank Leak Detection - None
I00 - Overfill - None
K00 - Spill Prevention - None
A00 - Tank Internal Protection - None
D01 - Pipe Type - Steel/Carbon Steel/Iron
E00 - Piping Secondary Containment - None
B00 - Tank External Protection - None

NYU WASHINGTON SQUARE CAMPUS (Continued) **A100452219**

F00 - Pipe External Protection - None
C01 - Pipe Location - Aboveground
Tank Location: Aboveground - on saddles, legs, racks, etc.... Tank bottom is elevated above grade or tank pad, allowing visual inspection.
Tank Type: Steel/Carbon Steel/Iron
Tank Status: Tank Converted to Non-Regulated Use
Pipe Model: Not reported
Install Date: 01/01/1998
Capacity Gallons: 250
Tightness Test Method: NN
Date Test: Not reported
Next Test Date: Not reported
Date Tank Closed: 04/28/2016
Register: True
Modified By: MJGRIFFI
Last Modified: 05/09/2022
Material Name: #4 fuel oil (on-site consumption)

Tank Number: 4 WSN1
Tank Id: 230255
Material Code: 0001
Common Name of Substance: #2 Fuel Oil (On-Site Consumption)

Equipment Records:
L00 - Piping Leak Detection - None
J02 - Dispenser - Suction Dispenser
E00 - Piping Secondary Containment - None
H00 - Tank Leak Detection - None
I00 - Overfill - None
K00 - Spill Prevention - None
A00 - Tank Internal Protection - None
D01 - Pipe Type - Steel/Carbon Steel/Iron
F00 - Pipe External Protection - None
B00 - Tank External Protection - None
C01 - Pipe Location - Aboveground
Tank Location: Aboveground - on saddles, legs, racks, etc.... Tank bottom is elevated above grade or tank pad, allowing visual inspection.
Tank Type: Steel/Carbon Steel/Iron
Tank Status: Tank Converted to Non-Regulated Use
Pipe Model: Not reported
Install Date: 02/01/1954
Capacity Gallons: 250
Tightness Test Method: NN
Date Test: Not reported
Next Test Date: Not reported
Date Tank Closed: 04/28/2016
Register: True
Modified By: MJGRIFFI
Last Modified: 05/09/2022
Material Name: #2 fuel oil (on-site consumption)

Tank Number: 4 WSN2
Tank Id: 230256
Material Code: 0001
Common Name of Substance: #2 Fuel Oil (On-Site Consumption)

NYU WASHINGTON SQUARE CAMPUS (Continued) **A100452219**

Equipment Records:
J02 - Dispenser - Suction Dispenser
L00 - Piping Leak Detection - None
H00 - Tank Leak Detection - None
I00 - Overfill - None
K00 - Spill Prevention - None
A00 - Tank Internal Protection - None
D01 - Pipe Type - Steel/Carbon Steel/Iron
E00 - Piping Secondary Containment - None
F00 - Pipe External Protection - None
B00 - Tank External Protection - None
C01 - Pipe Location - Aboveground

Tank Location:	Aboveground - on saddles, legs, racks, etc.... Tank bottom is elevated above grade or tank pad, allowing visual inspection.
Tank Type:	Steel/Carbon Steel/Iron
Tank Status:	Tank Converted to Non-Regulated Use
Pipe Model:	Not reported
Install Date:	02/01/1954
Capacity Gallons:	250
Tightness Test Method:	NN
Date Test:	Not reported
Next Test Date:	Not reported
Date Tank Closed:	04/28/2016
Register:	True
Modified By:	MJGRIFFI
Last Modified:	05/09/2022
Material Name:	#2 fuel oil (on-site consumption)
Tank Number:	70 WSS 1
Tank Id:	229526
Material Code:	0008
Common Name of Substance:	Diesel

Equipment Records:
G10 - Tank Secondary Containment - Impervious Underlayment
H00 - Tank Leak Detection - None
K01 - Spill Prevention - Catch Basin
A00 - Tank Internal Protection - None
B01 - Tank External Protection - Painted/Asphalt Coating
D01 - Pipe Type - Steel/Carbon Steel/Iron
E00 - Piping Secondary Containment - None
I05 - Overfill - Vent Whistle
F00 - Pipe External Protection - None
L00 - Piping Leak Detection - None
G01 - Tank Secondary Containment - Diking (Aboveground)
J02 - Dispenser - Suction Dispenser
C01 - Pipe Location - Aboveground

Tank Location:	Aboveground - on saddles, legs, racks, etc.... Tank bottom is elevated above grade or tank pad, allowing visual inspection.
Tank Type:	Steel/Carbon Steel/Iron
Tank Status:	Closed - Removed
Pipe Model:	Not reported
Install Date:	12/27/1993
Capacity Gallons:	275
Tightness Test Method:	NN

NYU WASHINGTON SQUARE CAMPUS (Continued) **A100452219**

Date Test:	Not reported
Next Test Date:	Not reported
Date Tank Closed:	01/15/2011
Register:	True
Modified By:	MJGRIFFI
Last Modified:	05/09/2022
Material Name:	diesel
Tank Number:	70 WSS 2
Tank Id:	229527
Material Code:	0008
Common Name of Substance:	Diesel

Equipment Records:

K01 - Spill Prevention - Catch Basin
G10 - Tank Secondary Containment - Impervious Underlayment
H00 - Tank Leak Detection - None
I00 - Overfill - None
A00 - Tank Internal Protection - None
B01 - Tank External Protection - Painted/Asphalt Coating
D01 - Pipe Type - Steel/Carbon Steel/Iron
E00 - Piping Secondary Containment - None
F00 - Pipe External Protection - None
L00 - Piping Leak Detection - None
G01 - Tank Secondary Containment - Diking (Aboveground)
J02 - Dispenser - Suction Dispenser
C01 - Pipe Location - Aboveground

Tank Location:	Aboveground - on saddles, legs, racks, etc.... Tank bottom is elevated above grade or tank pad, allowing visual inspection.
Tank Type:	Steel/Carbon Steel/Iron
Tank Status:	Closed - Removed
Pipe Model:	Not reported
Install Date:	12/27/1993
Capacity Gallons:	275
Tightness Test Method:	NN
Date Test:	Not reported
Next Test Date:	Not reported
Date Tank Closed:	01/15/2011
Register:	True
Modified By:	MJGRIFFI
Last Modified:	05/09/2022
Material Name:	diesel
Tank Number:	70WSS3
Tank Id:	238643
Material Code:	0008
Common Name of Substance:	Diesel

Equipment Records:

J02 - Dispenser - Suction Dispenser
L00 - Piping Leak Detection - None
G01 - Tank Secondary Containment - Diking (Aboveground)
G10 - Tank Secondary Containment - Impervious Underlayment
H00 - Tank Leak Detection - None

NYU WASHINGTON SQUARE CAMPUS (Continued) **A100452219**

K01 - Spill Prevention - Catch Basin
B01 - Tank External Protection - Painted/Asphalt Coating
D01 - Pipe Type - Steel/Carbon Steel/Iron
E00 - Piping Secondary Containment - None
A00 - Tank Internal Protection - None
I05 - Overfill - Vent Whistle
F00 - Pipe External Protection - None
C01 - Pipe Location - Aboveground

Tank Location:	Aboveground - on saddles, legs, racks, etc.... Tank bottom is elevated above grade or tank pad, allowing visual inspection.
Tank Type:	Steel/Carbon Steel/Iron
Tank Status:	Tank Converted to Non-Regulated Use
Pipe Model:	Not reported
Install Date:	01/15/2011
Capacity Gallons:	275
Tightness Test Method:	NN
Date Test:	Not reported
Next Test Date:	Not reported
Date Tank Closed:	04/28/2016
Register:	True
Modified By:	MJGRIFFI
Last Modified:	05/09/2022
Material Name:	diesel

Tank Number:	70WSS4
Tank Id:	238644
Material Code:	0008
Common Name of Substance:	Diesel

Equipment Records:

L00 - Piping Leak Detection - None
G01 - Tank Secondary Containment - Diking (Aboveground)
J02 - Dispenser - Suction Dispenser
G10 - Tank Secondary Containment - Impervious Underlayment
H00 - Tank Leak Detection - None
I00 - Overfill - None
K01 - Spill Prevention - Catch Basin
A00 - Tank Internal Protection - None
B01 - Tank External Protection - Painted/Asphalt Coating
D01 - Pipe Type - Steel/Carbon Steel/Iron
E00 - Piping Secondary Containment - None
F00 - Pipe External Protection - None
C01 - Pipe Location - Aboveground

Tank Location:	Aboveground - on saddles, legs, racks, etc.... Tank bottom is elevated above grade or tank pad, allowing visual inspection.
Tank Type:	Steel/Carbon Steel/Iron
Tank Status:	Tank Converted to Non-Regulated Use
Pipe Model:	Not reported
Install Date:	01/15/2011
Capacity Gallons:	275
Tightness Test Method:	NN
Date Test:	Not reported
Next Test Date:	Not reported
Date Tank Closed:	04/28/2016
Register:	True
Modified By:	MJGRIFFI

NYU WASHINGTON SQUARE CAMPUS (Continued) **A100452219**

Last Modified: 05/09/2022
Material Name: diesel

Tank Number: 715 BWY 1
Tank Id: 229524
Material Code: 0008
Common Name of Substance: Diesel

Equipment Records:
K00 - Spill Prevention - None
E00 - Piping Secondary Containment - None
H00 - Tank Leak Detection - None
I00 - Overfill - None
A00 - Tank Internal Protection - None
D01 - Pipe Type - Steel/Carbon Steel/Iron
F00 - Pipe External Protection - None
B00 - Tank External Protection - None
L00 - Piping Leak Detection - None
G00 - Tank Secondary Containment - None
J02 - Dispenser - Suction Dispenser
C01 - Pipe Location - Aboveground

Tank Location: Aboveground - on saddles, legs, racks, etc.... Tank bottom is elevated above grade or tank pad, allowing visual inspection.
Tank Type: Steel/Carbon Steel/Iron
Tank Status: Tank Converted to Non-Regulated Use
Pipe Model: Not reported
Install Date: 04/15/1999
Capacity Gallons: 275
Tightness Test Method: NN
Date Test: Not reported
Next Test Date: Not reported
Date Tank Closed: 04/28/2016
Register: True
Modified By: MJGRIFFI
Last Modified: 05/09/2022
Material Name: diesel

Tank Number: 715 BWY 2
Tank Id: 229525
Material Code: 0008
Common Name of Substance: Diesel

Equipment Records:
A00 - Tank Internal Protection - None
D01 - Pipe Type - Steel/Carbon Steel/Iron
E00 - Piping Secondary Containment - None
H00 - Tank Leak Detection - None
I00 - Overfill - None
K00 - Spill Prevention - None
B00 - Tank External Protection - None
F00 - Pipe External Protection - None
G00 - Tank Secondary Containment - None
J02 - Dispenser - Suction Dispenser
L00 - Piping Leak Detection - None

NYU WASHINGTON SQUARE CAMPUS (Continued) **A100452219**

	C01 - Pipe Location - Aboveground
Tank Location:	Aboveground - on saddles, legs, racks, etc.... Tank bottom is elevated above grade or tank pad, allowing visual inspection.
Tank Type:	Steel/Carbon Steel/Iron
Tank Status:	Tank Converted to Non-Regulated Use
Pipe Model:	Not reported
Install Date:	04/15/1999
Capacity Gallons:	25
Tightness Test Method:	NN
Date Test:	Not reported
Next Test Date:	Not reported
Date Tank Closed:	04/28/2016
Register:	True
Modified By:	MJGRIFFI
Last Modified:	05/09/2022
Material Name:	diesel

N442 **CON EDISON SERVICE BOX: 28818** **RCRA NonGen / NLR** **1017771798**
NNW **715-27 BROADWAY & WASHINGTON PL N OF** **FINDS** **NYP004487435**
1/8-1/4 **NEW YORK, NY 10003**
0.133 mi.
704 ft. **Site 11 of 22 in cluster N**

Relative: **Lower**
Actual: **40 ft.**

RCRA Listings:

Date Form Received by Agency:	20140502
Handler Name:	Con Edison Service Box: 28818
Handler Address:	Broadway & Washington Pl N Of
Handler City,State,Zip:	NEW YORK, NY 10003
EPA ID:	NYP004487435
Contact Name:	THOMAS TEELING
Contact Address:	Not reported
Contact City,State,Zip:	Not reported
Contact Telephone:	212-460-3770
Contact Fax:	Not reported
Contact Email:	Not reported
Contact Title:	SENIOR SCIENTIST
EPA Region:	02
Land Type:	Private
Federal Waste Generator Description:	Not a generator, verified
Non-Notifier:	Not reported
Biennial Report Cycle:	Not reported
Accessibility:	Not reported
Active Site Indicator:	Not reported
State District Owner:	Ny
State District:	NYSDEC R2
Mailing Address:	IRVING PL, 15TH FL NE
Mailing City,State,Zip:	NEW YORK, NY 10003
Owner Name:	Not reported
Owner Type:	Not reported
Operator Name:	Not reported
Operator Type:	Not reported
Short-Term Generator Activity:	No
Importer Activity:	No
Mixed Waste Generator:	No
Transporter Activity:	No
Transfer Facility Activity:	No
Recycler Activity with Storage:	No
Small Quantity On-Site Burner Exemption:	No

CON EDISON SERVICE BOX: 28818 (Continued) **1017771798**

Smelting Melting and Refining Furnace Exemption:	No
Underground Injection Control:	No
Off-Site Waste Receipt:	No
Universal Waste Indicator:	No
Universal Waste Destination Facility:	No
Federal Universal Waste:	No
Active Site State-Reg Handler:	---
Federal Facility Indicator:	Not reported
Hazardous Secondary Material Indicator:	N
Sub-Part K Indicator:	Not reported
2018 GPRA Permit Baseline:	Not on the Baseline
2018 GPRA Renewals Baseline:	Not on the Baseline
202 GPRA Corrective Action Baseline:	No
Subject to Corrective Action Universe:	No
Non-TSDFs Where RCRA CA has Been Imposed Universe:	No
Corrective Action Priority Ranking:	No NCAPS ranking
Environmental Control Indicator:	No
Institutional Control Indicator:	No
Human Exposure Controls Indicator:	N/A
Groundwater Controls Indicator:	N/A
Significant Non-Complier Universe:	No
Unaddressed Significant Non-Complier Universe:	No
Addressed Significant Non-Complier Universe:	No
Significant Non-Complier With a Compliance Schedule Universe:	No
Financial Assurance Required:	Not reported
Handler Date of Last Change:	20150211
Recognized Trader-Importer:	No
Recognized Trader-Exporter:	No
Importer of Spent Lead Acid Batteries:	No
Exporter of Spent Lead Acid Batteries:	No
Recycler Activity Without Storage:	No
Manifest Broker:	No
Sub-Part P Indicator:	No

Historic Generators:

Receive Date:	20140402
Handler Name: CON EDISON	
Federal Waste Generator Description:	Small Quantity Generator
State District Owner:	Ny
Large Quantity Handler of Universal Waste:	No
Recognized Trader Importer:	No
Recognized Trader Exporter:	No
Spent Lead Acid Battery Importer:	No
Spent Lead Acid Battery Exporter:	No
Current Record:	No
Non Storage Recycler Activity:	Not reported
Electronic Manifest Broker:	Not reported

Receive Date:	20140402
Handler Name: CON EDISON	
Federal Waste Generator Description:	Not a generator, verified
State District Owner:	Ny
Large Quantity Handler of Universal Waste:	No
Recognized Trader Importer:	No
Recognized Trader Exporter:	No
Spent Lead Acid Battery Importer:	No

CON EDISON SERVICE BOX: 28818 (Continued) **1017771798**

Spent Lead Acid Battery Exporter:	No
Current Record:	No
Non Storage Recycler Activity:	Not reported
Electronic Manifest Broker:	Not reported

Receive Date:	20140502
Handler Name: CON EDISON SERVICE BOX:	28818
Federal Waste Generator Description:	Not a generator, verified
State District Owner:	Ny
Large Quantity Handler of Universal Waste:	No
Recognized Trader Importer:	No
Recognized Trader Exporter:	No
Spent Lead Acid Battery Importer:	No
Spent Lead Acid Battery Exporter:	No
Current Record:	Yes
Non Storage Recycler Activity:	Not reported
Electronic Manifest Broker:	Not reported

List of NAICS Codes and Descriptions:
NAICS Codes: No NAICS Codes Found

Facility Has Received Notices of Violations:
Violations: No Violations Found

Evaluation Action Summary:
Evaluations: No Evaluations Found

FINDS:
Registry ID: 110063796771

Click Here for FRS Facility Detail Report:

Environmental Interest/Information System:
The Resource Conservation and Recovery Act Information System (RCRAInfo) is EPA's comprehensive information system in support of the Resource Conservation and Recovery Act (RCRA) of 1976 and the Hazardous and Solid Waste Amendments (HSWA) of 1984. It tracks many types of information about generators, transporters, treaters, storers, and disposers of hazardous waste.

Click this hyperlink while viewing on your computer to access additional FINDS: detail in the EDR Site Report.

N443 **CON EDISON** **NY MANIFEST** **S116550369**
NNW **715-27 BROADWAY & WASHINGTON P** **N/A**
1/8-1/4 **NEW YORK, NY 10003**
0.133 mi.
704 ft. **Site 12 of 22 in cluster N**

Relative:
Lower

Actual:
40 ft.

NY MANIFEST:

EPA ID:	NYP004487435
Country:	USA
Name:	Con Edison
Address:	715-27 BROADWAY & WASHINGTON P
Address 2:	SB28818
City,State,Zip:	NEW YORK, NY 10003

CON EDISON (Continued) **S116550369**

Zip 4: Not reported
Location Address 1: F/O 715 BROADWAY
Location Address 2: SB28818
Location City,State,Zip: NEW YORK, NY 10003
Location Zip 4: Not reported
Facility Status: Not reported
Total Tanks: Not reported
Code: BP

Mailing:
Mailing Name: Con Edison
Mailing Contact: Con Edision
Mailing Address 1: 4 IRVING PL
Mailing Address 2: 15TH FL
Mailing City,State,Zip: NEW YORK, NY 10003
Mailing Zip 4: Not reported
Mailing Country: USA
Mailing Phone: Not reported

Manifest Data:
Document ID: Not reported
Manifest Status: Not reported
Trans1 State ID: NJD003812047
Year: 2018
Trans2 State ID: Not reported
Generator Ship Date: 04/02/2014
Trans1 Recv Date: 04/02/2014
Trans2 Recv Date: Not reported
TSD Site Recv Date: 04/03/2014
Part A Recv Date: Not reported
Part B Recv Date: Not reported
Generator EPA ID: NYP004487435
Trans1 EPA ID: Not reported
Trans2 EPA ID: Not reported
TSDF ID 1: NJD991291105
TSDF ID 2: Not reported
Manifest Tracking Number: 002407207GBF
Import Indicator: N
Export Indicator: N
Discr Quantity Indicator: N
Discr Type Indicator: N
Discr Residue Indicator: N
Discr Partial Reject Indicator: N
Discr Full Reject Indicator: N
Manifest Ref Number: Not reported
Alt Facility RCRA ID: Not reported
Alt Facility Sign Date: Not reported
MGMT Method Type Code: H110
Waste Code a: Lead
Waste Code b: Not reported
Waste Code c: Not reported
Waste Code e: Not reported
Waste Code f: Not reported
Waste Code g: Not reported
Waste Code 1: Not reported
Waste Code 2: Not reported
Waste Code 3: Not reported

CON EDISON (Continued) **S116550369**

Waste Code 4:	Not reported
Waste Code 5:	Not reported
Waste Code 6:	Not reported
Quantity:	500
Units:	Pounds
Number of Containers:	1
Container Type:	Cargo tanks (tank trucks)
Handling Method:	Treat
Specific Gravity:	1

N444 **CON EDISON** **NY MANIFEST** **S116550370**
NNW **715-27 BROADWAY & WASHINGTON P** **N/A**
1/8-1/4 **NEW YORK, NY 10003**
0.133 mi.
704 ft. **Site 13 of 22 in cluster N**

Relative: **Lower**
Actual: **40 ft.**

NY MANIFEST:

EPA ID:	NYP004487443
Country:	USA
Name:	Con Edison
Address:	715-27 BROADWAY & WASHINGTON P
Address 2:	SB28820
City,State,Zip:	NEW YORK, NY 10003
Zip 4:	Not reported
Location Address 1:	F/O 715 BROADWAY
Location Address 2:	SB28820
Location City,State,Zip:	NEW YORK, NY 10003
Location Zip 4:	Not reported
Facility Status:	Not reported
Total Tanks:	Not reported
Code:	BP

Mailing:

Mailing Name:	Con Edison
Mailing Contact:	Con Edision
Mailing Address 1:	4 IRVING PL
Mailing Address 2:	15TH FL
Mailing City,State,Zip:	NEW YORK, NY 10003
Mailing Zip 4:	Not reported
Mailing Country:	USA
Mailing Phone:	Not reported

Manifest Data:

Document ID:	Not reported
Manifest Status:	Not reported
Trans1 State ID:	NJD003812047
Year:	2018
Trans2 State ID:	Not reported
Generator Ship Date:	04/02/2014
Trans1 Recv Date:	04/02/2014
Trans2 Recv Date:	Not reported
TSD Site Recv Date:	04/03/2014
Part A Recv Date:	Not reported
Part B Recv Date:	Not reported
Generator EPA ID:	NYP004487443
Trans1 EPA ID:	Not reported
Trans2 EPA ID:	Not reported

CON EDISON (Continued) **S116550370**

TSDF ID 1:	NJD991291105
TSDF ID 2:	Not reported
Manifest Tracking Number:	002407205GBF
Import Indicator:	N
Export Indicator:	N
Discr Quantity Indicator:	N
Discr Type Indicator:	N
Discr Residue Indicator:	N
Discr Partial Reject Indicator:	N
Discr Full Reject Indicator:	N
Manifest Ref Number:	Not reported
Alt Facility RCRA ID:	Not reported
Alt Facility Sign Date:	Not reported
MGMT Method Type Code:	H110
Waste Code a:	Lead
Waste Code b:	Not reported
Waste Code c:	Not reported
Waste Code e:	Not reported
Waste Code f:	Not reported
Waste Code g:	Not reported
Waste Code 1:	Not reported
Waste Code 2:	Not reported
Waste Code 3:	Not reported
Waste Code 4:	Not reported
Waste Code 5:	Not reported
Waste Code 6:	Not reported
Quantity:	1500
Units:	Pounds
Number of Containers:	1
Container Type:	Cargo tanks (tank trucks)
Handling Method:	Treat
Specific Gravity:	1

N445 **CON EDISON SERVICE BOX: 28820** **RCRA NonGen / NLR** **1017771799**
NNW **715-27 BROADWAY & WASHINGTON PL N OF** **FINDS** **NYP004487443**
1/8-1/4 **NEW YORK, NY 10003**
0.133 mi.
704 ft. **Site 14 of 22 in cluster N**

Relative: **Lower**

Actual: **40 ft.**

RCRA Listings:

Date Form Received by Agency:	20140502
Handler Name:	Con Edison Service Box: 28820
Handler Address:	Broadway & Washington Pl N Of
Handler City,State,Zip:	NEW YORK, NY 10003
EPA ID:	NYP004487443
Contact Name:	THOMAS TEELING
Contact Address:	Not reported
Contact City,State,Zip:	Not reported
Contact Telephone:	212-460-3770
Contact Fax:	Not reported
Contact Email:	Not reported
Contact Title:	SENIOR SCIENTIST
EPA Region:	02
Land Type:	Private
Federal Waste Generator Description:	Not a generator, verified
Non-Notifier:	Not reported
Biennial Report Cycle:	Not reported

CON EDISON SERVICE BOX: 28820 (Continued) **1017771799**

Accessibility:		Not reported
Active Site Indicator:		Not reported
State District Owner:		Ny
State District:		NYSDEC R2
Mailing Address:		IRVING PL, 15TH FL NE
Mailing City,State,Zip:		NEW YORK, NY 10003
Owner Name:	Not reported	
Owner Type:		Not reported
Operator Name:	Not reported	
Operator Type:		Not reported
Short-Term Generator Activity:		No
Importer Activity:		No
Mixed Waste Generator:		No
Transporter Activity:		No
Transfer Facility Activity:		No
Recycler Activity with Storage:		No
Small Quantity On-Site Burner Exemption:		No
Smelting Melting and Refining Furnace Exemption:		No
Underground Injection Control:		No
Off-Site Waste Receipt:		No
Universal Waste Indicator:		No
Universal Waste Destination Facility:		No
Federal Universal Waste:		No
Active Site State-Reg Handler:		---
Federal Facility Indicator:		Not reported
Hazardous Secondary Material Indicator:		N
Sub-Part K Indicator:		Not reported
2018 GPRA Permit Baseline:		Not on the Baseline
2018 GPRA Renewals Baseline:		Not on the Baseline
202 GPRA Corrective Action Baseline:		No
Subject to Corrective Action Universe:		No
Non-TSDFs Where RCRA CA has Been Imposed Universe:		No
Corrective Action Priority Ranking:		No NCAPS ranking
Environmental Control Indicator:		No
Institutional Control Indicator:		No
Human Exposure Controls Indicator:		N/A
Groundwater Controls Indicator:		N/A
Significant Non-Complier Universe:		No
Unaddressed Significant Non-Complier Universe:		No
Addressed Significant Non-Complier Universe:		No
Significant Non-Complier With a Compliance Schedule Universe:		No
Financial Assurance Required:		Not reported
Handler Date of Last Change:		20150211
Recognized Trader-Importer:		No
Recognized Trader-Exporter:		No
Importer of Spent Lead Acid Batteries:		No
Exporter of Spent Lead Acid Batteries:		No
Recycler Activity Without Storage:		No
Manifest Broker:		No
Sub-Part P Indicator:		No

Historic Generators:

Receive Date:		20140402
Handler Name:	CON EDISON	
Federal Waste Generator Description:		Small Quantity Generator
State District Owner:		Ny

CON EDISON SERVICE BOX: 28820 (Continued) **1017771799**

Large Quantity Handler of Universal Waste: No
Recognized Trader Importer: No
Recognized Trader Exporter: No
Spent Lead Acid Battery Importer: No
Spent Lead Acid Battery Exporter: No
Current Record: No
Non Storage Recycler Activity: Not reported
Electronic Manifest Broker: Not reported

Receive Date: 20140402
Handler Name: CON EDISON
Federal Waste Generator Description: Not a generator, verified
State District Owner: Ny
Large Quantity Handler of Universal Waste: No
Recognized Trader Importer: No
Recognized Trader Exporter: No
Spent Lead Acid Battery Importer: No
Spent Lead Acid Battery Exporter: No
Current Record: No
Non Storage Recycler Activity: Not reported
Electronic Manifest Broker: Not reported

Receive Date: 20140502
Handler Name: CON EDISON SERVICE BOX: 28820
Federal Waste Generator Description: Not a generator, verified
State District Owner: Ny
Large Quantity Handler of Universal Waste: No
Recognized Trader Importer: No
Recognized Trader Exporter: No
Spent Lead Acid Battery Importer: No
Spent Lead Acid Battery Exporter: No
Current Record: Yes
Non Storage Recycler Activity: Not reported
Electronic Manifest Broker: Not reported

List of NAICS Codes and Descriptions:
NAICS Codes: No NAICS Codes Found

Facility Has Received Notices of Violations:
Violations: No Violations Found

Evaluation Action Summary:
Evaluations: No Evaluations Found

FINDS:
Registry ID: 110063796780

Click Here for FRS Facility Detail Report:

Environmental Interest/Information System:
The Resource Conservation and Recovery Act Information System (RCRAInfo) is EPA's comprehensive information system in support of the Resource Conservation and Recovery Act (RCRA) of 1976 and the Hazardous and Solid Waste Amendments (HSWA) of 1984. It tracks many types of information about generators, transporters, treaters,

CON EDISON SERVICE BOX: 28820 (Continued) **1017771799**

storers, and disposers of hazardous waste.

Click this hyperlink while viewing on your computer to access additional FINDS: detail in the EDR Site Report.

N446 **CON EDISON** **NY MANIFEST** **S117058290**
NNW **F/O 719 BROADWAY** **N/A**
1/8-1/4 **NEW YORK, NY 10003**
0.133 mi.
704 ft. **Site 15 of 22 in cluster N**

Relative:
Lower

Actual:
40 ft.

NY MANIFEST:

EPA ID:	NYP004503074
Country:	USA
Name:	Con Edison
Address:	F/O 719 BROADWAY
Address 2:	SB5430
City,State,Zip:	NEW YORK, NY 10003
Zip 4:	Not reported
Location Address 1:	F/O 719 BROADWAY
Location Address 2:	SB5430
Location City,State,Zip:	NEW YORK, NY 10003
Location Zip 4:	Not reported
Facility Status:	Not reported
Total Tanks:	Not reported
Code:	BP

Mailing:

Mailing Name:	Con Edison
Mailing Contact:	Con Edison
Mailing Address 1:	4 IRIVING PL
Mailing Address 2:	15TH FL
Mailing City,State,Zip:	NEW YORK, NY 10003
Mailing Zip 4:	Not reported
Mailing Country:	USA
Mailing Phone:	Not reported

Manifest Data:

Document ID:	Not reported
Manifest Status:	Not reported
Trans1 State ID:	NJD003812047
Year:	2018
Trans2 State ID:	Not reported
Generator Ship Date:	04/16/2014
Trans1 Recv Date:	04/16/2014
Trans2 Recv Date:	Not reported
TSD Site Recv Date:	04/21/2014
Part A Recv Date:	Not reported
Part B Recv Date:	Not reported
Generator EPA ID:	NYP004503074
Trans1 EPA ID:	Not reported
Trans2 EPA ID:	Not reported
TSDF ID 1:	NJD991291105
TSDF ID 2:	Not reported
Manifest Tracking Number:	002416769GBF
Import Indicator:	N
Export Indicator:	N
Discr Quantity Indicator:	N
Discr Type Indicator:	N

CON EDISON (Continued) **S117058290**

Discr Residue Indicator:	N
Discr Partial Reject Indicator:	N
Discr Full Reject Indicator:	N
Manifest Ref Number:	Not reported
Alt Facility RCRA ID:	Not reported
Alt Facility Sign Date:	Not reported
MGMT Method Type Code:	H110
Waste Code a:	Lead
Waste Code b:	Not reported
Waste Code c:	Not reported
Waste Code e:	Not reported
Waste Code f:	Not reported
Waste Code g:	Not reported
Waste Code 1:	Not reported
Waste Code 2:	Not reported
Waste Code 3:	Not reported
Waste Code 4:	Not reported
Waste Code 5:	Not reported
Waste Code 6:	Not reported
Quantity:	800
Units:	Pounds
Number of Containers:	1
Container Type:	Cargo tanks (tank trucks)
Handling Method:	Treat
Specific Gravity:	1

N447 **NEW YORK UNIVERSITY** **RCRA-VSQG** **1001090301**
NNW **721 BROADWAY** **FINDS** **NYR000021386**
1/8-1/4 **NEW YORK, NY 10003** **ECHO**
0.134 mi. **E MANIFEST**
710 ft. **Site 16 of 22 in cluster N** **NY MANIFEST**

Relative: **Lower**
Actual: **40 ft.**

RCRA Listings:

Date Form Received by Agency:	20220504
Handler Name:	Nyu Tisch School Of The Arts
Handler Address:	Broadway
Handler City,State,Zip:	NEW YORK, NY 10003-6807
EPA ID:	NYR000021386
Contact Name:	ERIN BROWER
Contact Address:	ASTOR PL 5TH FL EHS
Contact City,State,Zip:	NEW YORK, NY 10003
Contact Telephone:	212-998-1450
Contact Fax:	Not reported
Contact Email:	ERIN.BROWER@NYU.EDU
Contact Title:	ASSISTANT DIRECTOR
EPA Region:	02
Land Type:	Private
Federal Waste Generator Description:	Conditionally Exempt Small Quantity Generator
Non-Notifier:	Not reported
Biennial Report Cycle:	Not reported
Accessibility:	Not reported
Active Site Indicator:	Handler Activities
State District Owner:	Ny
State District:	NYSDEC R2
Mailing Address:	ASTOR PL 7TH FL EHS
Mailing City,State,Zip:	NEW YORK, NY 10003
Owner Name:	New York University

NEW YORK UNIVERSITY (Continued) **1001090301**

Owner Type:		Private
Operator Name:	New York University	
Operator Type:		Private
Short-Term Generator Activity:		No
Importer Activity:		No
Mixed Waste Generator:		No
Transporter Activity:		No
Transfer Facility Activity:		No
Recycler Activity with Storage:		No
Small Quantity On-Site Burner Exemption:		No
Smelting Melting and Refining Furnace Exemption:		No
Underground Injection Control:		No
Off-Site Waste Receipt:		No
Universal Waste Indicator:		No
Universal Waste Destination Facility:		No
Federal Universal Waste:		No
Active Site State-Reg Handler:		---
Federal Facility Indicator:		Not reported
Hazardous Secondary Material Indicator:		N
Sub-Part K Indicator:		Not reported
2018 GPRA Permit Baseline:		Not on the Baseline
2018 GPRA Renewals Baseline:		Not on the Baseline
202 GPRA Corrective Action Baseline:		No
Subject to Corrective Action Universe:		No
Non-TSDFs Where RCRA CA has Been Imposed Universe:		No
Corrective Action Priority Ranking:		No NCAPS ranking
Environmental Control Indicator:		No
Institutional Control Indicator:		No
Human Exposure Controls Indicator:		N/A
Groundwater Controls Indicator:		N/A
Significant Non-Complier Universe:		No
Unaddressed Significant Non-Complier Universe:		No
Addressed Significant Non-Complier Universe:		No
Significant Non-Complier With a Compliance Schedule Universe:		No
Financial Assurance Required:		Not reported
Handler Date of Last Change:		20220504
Recognized Trader-Importer:		No
Recognized Trader-Exporter:		No
Importer of Spent Lead Acid Batteries:		No
Exporter of Spent Lead Acid Batteries:		No
Recycler Activity Without Storage:		No
Manifest Broker:		No
Sub-Part P Indicator:		No

Hazardous Waste Summary:

Waste Code:	D000
Waste Description:	Not Defined
Waste Code:	D001
Waste Description:	Ignitable Waste
Waste Code:	D002
Waste Description:	Corrosive Waste
Waste Code:	D003
Waste Description:	Reactive Waste

NEW YORK UNIVERSITY (Continued) **1001090301**

Waste Code: D011
Waste Description: Silver

Handler - Owner Operator:
Owner/Operator Indicator: Owner
Owner/Operator Name: NEW YORK UNIVERSITY
Legal Status: Private
Date Became Current: Not reported
Date Ended Current: Not reported
Owner/Operator Address: 70 WASHINGTON SQUARE SOUTH
Owner/Operator City,State,Zip: NEW YORK, NY 10012-1091
Owner/Operator Telephone: 212-998-1200
Owner/Operator Telephone Ext: Not reported
Owner/Operator Fax: Not reported
Owner/Operator Email: Not reported

Owner/Operator Indicator: Operator
Owner/Operator Name: NEW YORK UNIVERSITY
Legal Status: Private
Date Became Current: Not reported
Date Ended Current: Not reported
Owner/Operator Address: 70 WASHINGTON SQUARE SOUTH
Owner/Operator City,State,Zip: NEW YORK, NY 10012-1091
Owner/Operator Telephone: 212-998-1200
Owner/Operator Telephone Ext: Not reported
Owner/Operator Fax: Not reported
Owner/Operator Email: Not reported

Owner/Operator Indicator: Operator
Owner/Operator Name: NEW YORK UNIVERSITY
Legal Status: Private
Date Became Current: Not reported
Date Ended Current: Not reported
Owner/Operator Address: 70 WASHINGOTN SQ S
Owner/Operator City,State,Zip: NEW YORK, NY 10012-1091
Owner/Operator Telephone: 212-998-1200
Owner/Operator Telephone Ext: Not reported
Owner/Operator Fax: Not reported
Owner/Operator Email: Not reported

Owner/Operator Indicator: Owner
Owner/Operator Name: NEW YORK UNIVERSITY
Legal Status: Private
Date Became Current: Not reported
Date Ended Current: Not reported
Owner/Operator Address: 70 WASHINGOTN SQ S
Owner/Operator City,State,Zip: NEW YORK, NY 10012-1091
Owner/Operator Telephone: 212-998-1200
Owner/Operator Telephone Ext: Not reported
Owner/Operator Fax: Not reported
Owner/Operator Email: Not reported

Owner/Operator Indicator: Operator
Owner/Operator Name: NEW YORK UNIVERSITY
Legal Status: Private
Date Became Current: Not reported
Date Ended Current: Not reported

NEW YORK UNIVERSITY (Continued) **1001090301**

Owner/Operator Address: 70 WASHINGTON SQUARE SOUTH
Owner/Operator City,State,Zip: NEW YORK, NY 10012-1091
Owner/Operator Telephone: 212-998-1200
Owner/Operator Telephone Ext: Not reported
Owner/Operator Fax: Not reported
Owner/Operator Email: Not reported

Owner/Operator Indicator: Owner
Owner/Operator Name: NEW YORK UNIVERSITY
Legal Status: Private
Date Became Current: Not reported
Date Ended Current: Not reported
Owner/Operator Address: 70 WASHINGOTN SQ S
Owner/Operator City,State,Zip: NEW YORK, NY 10012-1091
Owner/Operator Telephone: 212-998-1200
Owner/Operator Telephone Ext: Not reported
Owner/Operator Fax: Not reported
Owner/Operator Email: Not reported

Owner/Operator Indicator: Owner
Owner/Operator Name: NEW YORK UNIVERSITY
Legal Status: Private
Date Became Current: Not reported
Date Ended Current: Not reported
Owner/Operator Address: 70 WASHINGTON SQUARE SOUTH
Owner/Operator City,State,Zip: NEW YORK, NY 10012-1091
Owner/Operator Telephone: 212-998-1200
Owner/Operator Telephone Ext: Not reported
Owner/Operator Fax: Not reported
Owner/Operator Email: Not reported

Historic Generators:
Receive Date: 19990708
Handler Name: NYU TISCH SCHOOL OF THE ARTS
Federal Waste Generator Description: Not a generator, verified
State District Owner: Ny
Large Quantity Handler of Universal Waste: No
Recognized Trader Importer: No
Recognized Trader Exporter: No
Spent Lead Acid Battery Importer: No
Spent Lead Acid Battery Exporter: No
Current Record: No
Non Storage Recycler Activity: Not reported
Electronic Manifest Broker: Not reported

Receive Date: 20060101
Handler Name: NYU TISCH SCHOOL OF THE ARTS
Federal Waste Generator Description: Not a generator, verified
State District Owner: Ny
Large Quantity Handler of Universal Waste: No
Recognized Trader Importer: No
Recognized Trader Exporter: No
Spent Lead Acid Battery Importer: No
Spent Lead Acid Battery Exporter: No
Current Record: No
Non Storage Recycler Activity: Not reported
Electronic Manifest Broker: Not reported

NEW YORK UNIVERSITY (Continued) **1001090301**

Receive Date: 20070101
Handler Name: NYU TISCH SCHOOL OF THE ARTS
Federal Waste Generator Description: Not a generator, verified
State District Owner: Ny
Large Quantity Handler of Universal Waste: No
Recognized Trader Importer: No
Recognized Trader Exporter: No
Spent Lead Acid Battery Importer: No
Spent Lead Acid Battery Exporter: No
Current Record: No
Non Storage Recycler Activity: Not reported
Electronic Manifest Broker: Not reported

Receive Date: 19960321
Handler Name: NYU TISCH SCHOOL OF THE ARTS
Federal Waste Generator Description: Small Quantity Generator
State District Owner: Ny
Large Quantity Handler of Universal Waste: No
Recognized Trader Importer: No
Recognized Trader Exporter: No
Spent Lead Acid Battery Importer: No
Spent Lead Acid Battery Exporter: No
Current Record: No
Non Storage Recycler Activity: Not reported
Electronic Manifest Broker: Not reported

Receive Date: 20210802
Handler Name: NYU TISCH SCHOOL OF THE ARTS
Federal Waste Generator Description: Very Small Quantity Generator (formerly Conditionally-Exempt Small Quantity Generator
State District Owner: Ny
Large Quantity Handler of Universal Waste: No
Recognized Trader Importer: No
Recognized Trader Exporter: No
Spent Lead Acid Battery Importer: No
Spent Lead Acid Battery Exporter: No
Current Record: No
Non Storage Recycler Activity: No
Electronic Manifest Broker: No

Receive Date: 20220504
Handler Name: NYU TISCH SCHOOL OF THE ARTS
Federal Waste Generator Description: Very Small Quantity Generator (formerly Conditionally-Exempt Small Quantity Generator
State District Owner: Ny
Large Quantity Handler of Universal Waste: No
Recognized Trader Importer: No
Recognized Trader Exporter: No
Spent Lead Acid Battery Importer: No
Spent Lead Acid Battery Exporter: No
Current Record: Yes
Non Storage Recycler Activity: No
Electronic Manifest Broker: No

List of NAICS Codes and Descriptions:
NAICS Code: 611310
NAICS Description: Colleges, Universities, And Professional Schools

NEW YORK UNIVERSITY (Continued) **1001090301**

Facility Has Received Notices of Violations:
Violations: No Violations Found

Evaluation Action Summary:
Evaluations: No Evaluations Found

FINDS:
Registry ID: 110004523347

Click Here for FRS Facility Detail Report:

Environmental Interest/Information System:
The Resource Conservation and Recovery Act Information System (RCRAInfo) is EPA's comprehensive information system in support of the Resource Conservation and Recovery Act (RCRA) of 1976 and the Hazardous and Solid Waste Amendments (HSWA) of 1984. It tracks many types of information about generators, transporters, treaters, storers, and disposers of hazardous waste.

Click this hyperlink while viewing on your computer to access additional FINDS: detail in the EDR Site Report.

ECHO:
Envid: 1001090301
Registry ID: 110004523347

DFR URL:
Name: NYU TISCH SCHOOL OF THE ARTS
Address: 721 - 725 BROADWAY
City,State,Zip: NEW YORK, NY 10003

E MANIFEST:

Manifest Tracking Number:	011104670FLE
Last Updated Date:	20200428
Shipped Date:	20190130
Received Date:	20190215
Manifest Status:	Corrected
Submission Type:	DataImage5Copy
Origin Type:	Service
Generator EPA ID:	NYR000021386
Generator Name:	New York University
Generator Location Street Number:	Not reported
Generator Location Street 1:	721 BROADWAY
Generator Location Street 2:	Not reported
Generator Location City:	NEW YORK
Generator Location State:	NY
Generator Location Zip:	10003
Generator Mail Street Number:	Not reported
Generator Mail Street 1:	10 ASTOR PLACE
Generator Mail Street 2:	Not reported
Generator Mail City:	NEW YORK
Generator Mail Zip:	10003
Generator Mail State:	NY
Generator Contact Company Name:	Not reported
Designated Facility EPA ID:	OHD048415665

NEW YORK UNIVERSITY (Continued) **1001090301**

Designated Facility Name:	Ross Incineration Services Inc
Designated Facility Mail Street Number:	Not reported
Designated Facility Mail Street 1:	Not reported
Designated Facility Mail Street 2:	36790 GILES RD
Designated Facility Mail City:	GRAFTON
Designated Facility Mail Zip:	44044-9586
Designated Facility Mail State:	OH
Designated Facility Location Street Number:	Not reported
Designated Facility Location Street 1:	36790 GILES RD
Designated Facility Location Street 2:	Not reported
Designated Facility Location City:	GRAFTON
Designated Facility Location Zip:	44044
Designated Facility Location State:	OH
Designated Facility Contact Company Name:	Not reported
Manifest Residue Indicator:	N
Rejection Indicator:	N

Manifest Tracking Number:	013321059FLE
Last Updated Date:	20220422
Shipped Date:	20200103
Received Date:	20200110
Manifest Status:	Corrected
Submission Type:	DataImage5Copy
Origin Type:	Service
Generator EPA ID:	NYR000021386
Generator Name:	Nyu Tisch School Of The Arts
Generator Location Street Number:	721 - 725
Generator Location Street 1:	721 - 725 BROADWAY
Generator Location Street 2:	Not reported
Generator Location City:	NEW YORK
Generator Location State:	NY
Generator Location Zip:	10003-6807
Generator Mail Street Number:	10
Generator Mail Street 1:	ASTOR PL 6TH FL EHS
Generator Mail Street 2:	Not reported
Generator Mail City:	NEW YORK
Generator Mail Zip:	10003
Generator Mail State:	NY
Generator Contact Company Name:	Not reported
Designated Facility EPA ID:	OHD048415665
Designated Facility Name:	Ross Incineration Services Inc
Designated Facility Mail Street Number:	Not reported
Designated Facility Mail Street 1:	Not reported
Designated Facility Mail Street 2:	36790 GILES RD
Designated Facility Mail City:	GRAFTON
Designated Facility Mail Zip:	44044
Designated Facility Mail State:	OH
Designated Facility Location Street Number:	Not reported
Designated Facility Location Street 1:	36790 GILES RD
Designated Facility Location Street 2:	Not reported
Designated Facility Location City:	GRAFTON
Designated Facility Location Zip:	44044
Designated Facility Location State:	OH
Designated Facility Contact Company Name:	Not reported
Manifest Residue Indicator:	N
Rejection Indicator:	N

NEW YORK UNIVERSITY (Continued) **1001090301**

Manifest Tracking Number:	014083898FLE
Last Updated Date:	20220408
Shipped Date:	20220304
Received Date:	20220321
Manifest Status:	Signed
Submission Type:	DataImage5Copy
Origin Type:	Service
Generator EPA ID:	NYSCESQGXXXX
Generator Name:	New York University
Generator Location Street Number:	Not reported
Generator Location Street 1:	721 BROADWAY
Generator Location Street 2:	TISCH SCHOOL OF ARTS
Generator Location City:	NEW YORK
Generator Location State:	NY
Generator Location Zip:	10003
Generator Mail Street Number:	Not reported
Generator Mail Street 1:	10 ASTOR PLACE
Generator Mail Street 2:	6TH FL ENVIRONMENTAL HEALTH & SAFETY
Generator Mail City:	NEW YORK
Generator Mail Zip:	10003
Generator Mail State:	NY
Generator Contact Company Name:	Not reported
Designated Facility EPA ID:	OHD048415665
Designated Facility Name:	Ross Incineration Services Inc
Designated Facility Mail Street Number:	Not reported
Designated Facility Mail Street 1:	36790 GILES RD
Designated Facility Mail Street 2:	ROSS INCINERATION SERVICES, IN
Designated Facility Mail City:	GRAFTON
Designated Facility Mail Zip:	44044
Designated Facility Mail State:	OH
Designated Facility Location Street Number:	Not reported
Designated Facility Location Street 1:	36790 GILES RD
Designated Facility Location Street 2:	Not reported
Designated Facility Location City:	GRAFTON
Designated Facility Location Zip:	44044
Designated Facility Location State:	OH
Designated Facility Contact Company Name:	Not reported
Manifest Residue Indicator:	N
Rejection Indicator:	N

Manifest Tracking Number:	012169108FLE
Last Updated Date:	20190820
Shipped Date:	20190710
Received Date:	20190725
Manifest Status:	Signed
Submission Type:	DataImage5Copy
Origin Type:	Service
Generator EPA ID:	NYSCESQGXXXX
Generator Name:	New York University
Generator Location Street Number:	Not reported
Generator Location Street 1:	721 BROADWAY
Generator Location Street 2:	TISCH SCHOOL OF ARTS
Generator Location City:	NEW YORK
Generator Location State:	NY
Generator Location Zip:	10003
Generator Mail Street Number:	Not reported
Generator Mail Street 1:	10 ASTOR PLACE

NEW YORK UNIVERSITY (Continued) **1001090301**

Generator Mail Street 2:	6TH FL ENVIRONMENTAL HEALTH & SAFETY
Generator Mail City:	NEW YORK
Generator Mail Zip:	10003
Generator Mail State:	NY
Generator Contact Company Name:	Not reported
Designated Facility EPA ID:	OHD048415665
Designated Facility Name:	Ross Incineration Services Inc
Designated Facility Mail Street Number:	Not reported
Designated Facility Mail Street 1:	Not reported
Designated Facility Mail Street 2:	36790 GILES RD
Designated Facility Mail City:	GRAFTON
Designated Facility Mail Zip:	44044
Designated Facility Mail State:	OH
Designated Facility Location Street Number:	Not reported
Designated Facility Location Street 1:	36790 GILES RD
Designated Facility Location Street 2:	Not reported
Designated Facility Location City:	GRAFTON
Designated Facility Location Zip:	44044
Designated Facility Location State:	OH
Designated Facility Contact Company Name:	Not reported
Manifest Residue Indicator:	N
Rejection Indicator:	N

Manifest Tracking Number:	010976491FLE
Last Updated Date:	20190604
Shipped Date:	20190327
Received Date:	20190411
Manifest Status:	Signed
Submission Type:	DataImage5Copy
Origin Type:	Service
Generator EPA ID:	NYSCESQGXXXX
Generator Name:	New York University
Generator Location Street Number:	Not reported
Generator Location Street 1:	721 BROADWAY
Generator Location Street 2:	Not reported
Generator Location City:	NEW YORK
Generator Location State:	NY
Generator Location Zip:	10003
Generator Mail Street Number:	Not reported
Generator Mail Street 1:	10 ASTOR PLACE
Generator Mail Street 2:	Not reported
Generator Mail City:	NEW YORK
Generator Mail Zip:	10003
Generator Mail State:	NY
Generator Contact Company Name:	Not reported
Designated Facility EPA ID:	OHD048415665
Designated Facility Name:	Ross Incineration Services Inc
Designated Facility Mail Street Number:	Not reported
Designated Facility Mail Street 1:	Not reported
Designated Facility Mail Street 2:	36790 GILES RD
Designated Facility Mail City:	GRAFTON
Designated Facility Mail Zip:	44044
Designated Facility Mail State:	OH
Designated Facility Location Street Number:	Not reported
Designated Facility Location Street 1:	36790 GILES RD
Designated Facility Location Street 2:	Not reported
Designated Facility Location City:	GRAFTON

NEW YORK UNIVERSITY (Continued) **1001090301**

Designated Facility Location Zip:	44044
Designated Facility Location State:	OH
Designated Facility Contact Company Name:	Not reported
Manifest Residue Indicator:	N
Rejection Indicator:	N
Manifest Tracking Number:	013204649FLE
Last Updated Date:	20191114
Shipped Date:	20191016
Received Date:	20191027
Manifest Status:	Signed
Submission Type:	DataImage5Copy
Origin Type:	Service
Generator EPA ID:	NYSCESQGXXXX
Generator Name:	New York University
Generator Location Street Number:	Not reported
Generator Location Street 1:	721 BROADWAY
Generator Location Street 2:	TISCH SCHOOL OF ARTS
Generator Location City:	NEW YORK
Generator Location State:	NY
Generator Location Zip:	10003
Generator Mail Street Number:	Not reported
Generator Mail Street 1:	10 ASTOR PLACE
Generator Mail Street 2:	6TH FL ENVIRONMENTAL HEALTH & SAFETY
Generator Mail City:	NEW YORK
Generator Mail Zip:	10003
Generator Mail State:	NY
Generator Contact Company Name:	Not reported
Designated Facility EPA ID:	OHD048415665
Designated Facility Name:	Ross Incineration Services Inc
Designated Facility Mail Street Number:	Not reported
Designated Facility Mail Street 1:	Not reported
Designated Facility Mail Street 2:	36790 GILES RD
Designated Facility Mail City:	GRAFTON
Designated Facility Mail Zip:	44044
Designated Facility Mail State:	OH
Designated Facility Location Street Number:	Not reported
Designated Facility Location Street 1:	36790 GILES RD
Designated Facility Location Street 2:	Not reported
Designated Facility Location City:	GRAFTON
Designated Facility Location Zip:	44044
Designated Facility Location State:	OH
Designated Facility Contact Company Name:	Not reported
Manifest Residue Indicator:	N
Rejection Indicator:	N
Manifest Tracking Number:	018972445FLE
Last Updated Date:	20240206
Shipped Date:	20240109
Received Date:	20240121
Manifest Status:	Signed
Submission Type:	DataImage5Copy
Origin Type:	Service
Generator EPA ID:	NYR000021386
Generator Name:	New York University
Generator Location Street Number:	721 - 725
Generator Location Street 1:	721 - 725 721-725 BROADWAY

NEW YORK UNIVERSITY (Continued) **1001090301**

Generator Location Street 2:	TISCH SCHOOL OF ARTS
Generator Location City:	NEW YORK
Generator Location State:	NY
Generator Location Zip:	10003
Generator Mail Street Number:	10
Generator Mail Street 1:	665 BROADWAY
Generator Mail Street 2:	Not reported
Generator Mail City:	NEW YORK
Generator Mail Zip:	10012
Generator Mail State:	NY
Generator Contact Company Name:	Not reported
Designated Facility EPA ID:	OHD048415665
Designated Facility Name:	Ross Incineration Services, Inc.
Designated Facility Mail Street Number:	Not reported
Designated Facility Mail Street 1:	36790 GILES RD
Designated Facility Mail Street 2:	ROSS INCINERATION SERVICES, IN
Designated Facility Mail City:	GRAFTON
Designated Facility Mail Zip:	44044
Designated Facility Mail State:	OH
Designated Facility Location Street Number:	Not reported
Designated Facility Location Street 1:	36790 GILES RD
Designated Facility Location Street 2:	Not reported
Designated Facility Location City:	GRAFTON
Designated Facility Location Zip:	44044
Designated Facility Location State:	OH
Designated Facility Contact Company Name:	Not reported
Manifest Residue Indicator:	N
Rejection Indicator:	N

Manifest Tracking Number:	012620636FLE
Last Updated Date:	20231102
Shipped Date:	20231004
Received Date:	20231017
Manifest Status:	Signed
Submission Type:	DataImage5Copy
Origin Type:	Service
Generator EPA ID:	NYR000021386
Generator Name:	New York University
Generator Location Street Number:	721 - 725
Generator Location Street 1:	721 - 725 721-725 BROADWAY
Generator Location Street 2:	TISCH SCHOOL OF ARTS
Generator Location City:	NEW YORK
Generator Location State:	NY
Generator Location Zip:	10003
Generator Mail Street Number:	10
Generator Mail Street 1:	665 BROADWAY
Generator Mail Street 2:	Not reported
Generator Mail City:	NEW YORK
Generator Mail Zip:	10012
Generator Mail State:	NY
Generator Contact Company Name:	Not reported
Designated Facility EPA ID:	OHD048415665
Designated Facility Name:	Ross Incineration Services, Inc.
Designated Facility Mail Street Number:	Not reported
Designated Facility Mail Street 1:	36790 GILES RD
Designated Facility Mail Street 2:	ROSS INCINERATION SERVICES, IN
Designated Facility Mail City:	GRAFTON

NEW YORK UNIVERSITY (Continued) **1001090301**

Designated Facility Mail Zip:	44044
Designated Facility Mail State:	OH
Designated Facility Location Street Number:	Not reported
Designated Facility Location Street 1:	36790 GILES RD
Designated Facility Location Street 2:	Not reported
Designated Facility Location City:	GRAFTON
Designated Facility Location Zip:	44044
Designated Facility Location State:	OH
Designated Facility Contact Company Name:	Not reported
Manifest Residue Indicator:	N
Rejection Indicator:	N

Manifest Tracking Number:	013200854FLE
Last Updated Date:	20211206
Shipped Date:	20211110
Received Date:	20211122
Manifest Status:	Signed
Submission Type:	DataImage5Copy
Origin Type:	Service
Generator EPA ID:	NYSCESQGXXXX
Generator Name:	New York University
Generator Location Street Number:	Not reported
Generator Location Street 1:	721 BROADWAY
Generator Location Street 2:	TISCH SCHOOL OF ARTS
Generator Location City:	NEW YORK
Generator Location State:	NY
Generator Location Zip:	10003
Generator Mail Street Number:	Not reported
Generator Mail Street 1:	10 ASTOR PLACE
Generator Mail Street 2:	6TH FL ENVIRONMENTAL HEALTH & SAFETY
Generator Mail City:	NEW YORK
Generator Mail Zip:	10003
Generator Mail State:	NY
Generator Contact Company Name:	Not reported
Designated Facility EPA ID:	OHD048415665
Designated Facility Name:	Ross Incineration Services Inc
Designated Facility Mail Street Number:	Not reported
Designated Facility Mail Street 1:	36790 GILES RD
Designated Facility Mail Street 2:	ROSS INCINERATION SERVICES, IN
Designated Facility Mail City:	GRAFTON
Designated Facility Mail Zip:	44044
Designated Facility Mail State:	OH
Designated Facility Location Street Number:	Not reported
Designated Facility Location Street 1:	36790 GILES RD
Designated Facility Location Street 2:	Not reported
Designated Facility Location City:	GRAFTON
Designated Facility Location Zip:	44044
Designated Facility Location State:	OH
Designated Facility Contact Company Name:	Not reported
Manifest Residue Indicator:	N
Rejection Indicator:	N

Manifest Tracking Number:	014084377FLE
Last Updated Date:	20220512
Shipped Date:	20220406
Received Date:	20220429
Manifest Status:	Signed

NEW YORK UNIVERSITY (Continued) **1001090301**

Submission Type:	DataImage5Copy
Origin Type:	Service
Generator EPA ID:	NYSCESQGXXXX
Generator Name:	New York University
Generator Location Street Number:	Not reported
Generator Location Street 1:	721 BROADWAY
Generator Location Street 2:	TISCH SCHOOL OF ARTS
Generator Location City:	NEW YORK
Generator Location State:	NY
Generator Location Zip:	10003
Generator Mail Street Number:	Not reported
Generator Mail Street 1:	10 ASTOR PLACE
Generator Mail Street 2:	6TH FL ENVIRONMENTAL HEALTH & SAFETY
Generator Mail City:	NEW YORK
Generator Mail Zip:	10003
Generator Mail State:	NY
Generator Contact Company Name:	Not reported
Designated Facility EPA ID:	OHD048415665
Designated Facility Name:	Ross Incineration Services Inc
Designated Facility Mail Street Number:	Not reported
Designated Facility Mail Street 1:	36790 GILES RD
Designated Facility Mail Street 2:	ROSS INCINERATION SERVICES, IN
Designated Facility Mail City:	GRAFTON
Designated Facility Mail Zip:	44044
Designated Facility Mail State:	OH
Designated Facility Location Street Number:	Not reported
Designated Facility Location Street 1:	36790 GILES RD
Designated Facility Location Street 2:	Not reported
Designated Facility Location City:	GRAFTON
Designated Facility Location Zip:	44044
Designated Facility Location State:	OH
Designated Facility Contact Company Name:	Not reported
Manifest Residue Indicator:	N
Rejection Indicator:	N

Manifest Tracking Number:	014085494FLE
Last Updated Date:	20210915
Shipped Date:	20210825
Received Date:	20210831
Manifest Status:	Signed
Submission Type:	DataImage5Copy
Origin Type:	Service
Generator EPA ID:	NYR000021386
Generator Name:	Nyu - Tisch School Of The Arts
Generator Location Street Number:	Not reported
Generator Location Street 1:	721-725 BROADWAY
Generator Location Street 2:	Not reported
Generator Location City:	NEW YORK
Generator Location State:	NY
Generator Location Zip:	10003
Generator Mail Street Number:	Not reported
Generator Mail Street 1:	10 Astor Place - 6th fl Environmental Health & Saf
Generator Mail Street 2:	Not reported
Generator Mail City:	New York
Generator Mail Zip:	10003
Generator Mail State:	NY
Generator Contact Company Name:	Not reported

NEW YORK UNIVERSITY (Continued) **1001090301**

Designated Facility EPA ID: NYD077444263
Designated Facility Name: Triumvirate Environmental (Nyc), Llc
Designated Facility Mail Street Number: Not reported
Designated Facility Mail Street 1: Not reported
Designated Facility Mail Street 2: 42-14 19th Avenue
Designated Facility Mail City: Astoria
Designated Facility Mail Zip: 11105
Designated Facility Mail State: NY
Designated Facility Location Street Number: Not reported
Designated Facility Location Street 1: 42-14 19th Avenue
Designated Facility Location Street 2: Not reported
Designated Facility Location City: Astoria
Designated Facility Location Zip: 11105
Designated Facility Location State: NY
Designated Facility Contact Company Name: Not reported
Manifest Residue Indicator: N
Rejection Indicator: N

Transporter:
Manifest Tracking Number: 014085495FLE
Transporter Line Number: 1
Transporter EPA ID: MAC300016672
Transporter Name: Triumvirate Environmental, Inc

Manifest Tracking Number: 014085495FLE
Transporter Line Number: 2
Transporter EPA ID: OHD980614374
Transporter Name: Ross Transportation Services,

Waste Line:
Manifest Tracking Number: 014085495FLE
Waste Line Number: 1
U.S. DOT Hazardous Indicator: Y
U.S. DOT ID Number: UN3099
U.S. DOT Description: Un3099, Waste Oxidizing Liquid, Toxic, N.O.S. 5.1(6.1), , Ii
Non-Hazardous Waste Description: Not reported
Number of Containers: 1
Container Type Code: DF
Container Type Description: Fiberboard or plastic drums, barrels, kegs
Waste Quantity: 3
Quantity Unit of Measure Code: P
Quantity Unit of Measure Description: Pounds
Waste Quantity, in Tons: 0.0015
Acute Waste Quantity, in Tons: 0
Non-Acute Waste Quantity, in Tons: 0.0015
Waste Quantity, in Kilograms: 1.360545
Acute Waste Quantity, in Kilograms: 0
Non-Acute Waste Quantity, in Kilorgrams: 1.360545
Management Method Code: H040
Management Method Description: INCINERATION
Waste Residue Indicator: N
Quantity Discrepancy Indicator: N
Waste Type Discrepancy Indicator: N
Waste Density: Not reported
Waste Density Unit of Measure Code: Not reported
Waste Density Unit of Measure Description: Not reported

NEW YORK UNIVERSITY (Continued) **1001090301**

Form Code: Not reported
Form Code Description: Not reported
Source Code: Not reported
Source Code Description: Not reported
Waste Minimization Code: Not reported
Waste Minimization Code Description: Not reported
Consent Number: Not reported
EPA Waste Indicator: Y
Federal Waste Codes: D001, D003, D007
Quantity Haz Kg: 1.360545
Quantity Haz Tons: 0.0015
Quantity Non Haz Kg: 0
Quantity Non Haz Tons: 0
State Waste Codes: NY-B

Manifest Tracking Number: 014085495FLE
Waste Line Number: 2
U.S. DOT Hazardous Indicator: Y
U.S. DOT ID Number: UN3098
U.S. DOT Description: Un3098, Waste Oxidizing Liquid, Corrosive, N.O.S. 5.1(8), Ii
Non-Hazardous Waste Description: Not reported
Number of Containers: 1
Container Type Code: DF
Container Type Description: Fiberboard or plastic drums, barrels, kegs
Waste Quantity: 5
Quantity Unit of Measure Code: P
Quantity Unit of Measure Description: Pounds
Waste Quantity, in Tons: 0.0025
Acute Waste Quantity, in Tons: 0
Non-Acute Waste Quantity, in Tons: 0.0025
Waste Quantity, in Kilograms: 2.267575
Acute Waste Quantity, in Kilograms: 0
Non-Acute Waste Quantity, in Kilorgrams: 2.267575
Management Method Code: H040
Management Method Description: INCINERATION
Waste Residue Indicator: N
Quantity Discrepancy Indicator: N
Waste Type Discrepancy Indicator: N
Waste Density: Not reported
Waste Density Unit of Measure Code: Not reported
Waste Density Unit of Measure Description: Not reported
Form Code: Not reported
Form Code Description: Not reported
Source Code: Not reported
Source Code Description: Not reported
Waste Minimization Code: Not reported
Waste Minimization Code Description: Not reported
Consent Number: Not reported
EPA Waste Indicator: Y
Federal Waste Codes: D001, D002
Quantity Haz Kg: 2.267575
Quantity Haz Tons: 0.0025
Quantity Non Haz Kg: 0
Quantity Non Haz Tons: 0
State Waste Codes: NY-B

Manifest Tracking Number: 014085495FLE

NEW YORK UNIVERSITY (Continued) **1001090301**

Waste Line Number:	3
U.S. DOT Hazardous Indicator:	Y
U.S. DOT ID Number:	UN3287
U.S. DOT Description:	Un3287, Waste Toxic Liquid, Inorganic, N.O.S. 6.1, Ii
Non-Hazardous Waste Description:	Not reported
Number of Containers:	1
Container Type Code:	DF
Container Type Description:	Fiberboard or plastic drums, barrels, kegs
Waste Quantity:	5
Quantity Unit of Measure Code:	P
Quantity Unit of Measure Description:	Pounds
Waste Quantity, in Tons:	0.0025
Acute Waste Quantity, in Tons:	0
Non-Acute Waste Quantity, in Tons:	0.0025
Waste Quantity, in Kilograms:	2.267575
Acute Waste Quantity, in Kilograms:	0
Non-Acute Waste Quantity, in Kilorgrams:	2.267575
Management Method Code:	H040
Management Method Description:	INCINERATION
Waste Residue Indicator:	N
Quantity Discrepancy Indicator:	N
Waste Type Discrepancy Indicator:	N
Waste Density:	Not reported
Waste Density Unit of Measure Code:	Not reported
Waste Density Unit of Measure Description:	Not reported
Form Code:	Not reported
Form Code Description:	Not reported
Source Code:	Not reported
Source Code Description:	Not reported
Waste Minimization Code:	Not reported
Waste Minimization Code Description:	Not reported
Consent Number:	Not reported
EPA Waste Indicator:	Y
Federal Waste Codes:	D006, D011
Quantity Haz Kg:	2.267575
Quantity Haz Tons:	0.0025
Quantity Non Haz Kg:	0
Quantity Non Haz Tons:	0
State Waste Codes:	NY-B

Manifest Tracking Number:	014085495FLE
Waste Line Number:	4
U.S. DOT Hazardous Indicator:	Y
U.S. DOT ID Number:	UN2924
U.S. DOT Description:	Un2924, Waste Flammable Liquids, Corrosive, N.O.S. 3(8), Ii
Non-Hazardous Waste Description:	Not reported
Number of Containers:	1
Container Type Code:	DF
Container Type Description:	Fiberboard or plastic drums, barrels, kegs
Waste Quantity:	1
Quantity Unit of Measure Code:	P
Quantity Unit of Measure Description:	Pounds
Waste Quantity, in Tons:	0.0005
Acute Waste Quantity, in Tons:	0
Non-Acute Waste Quantity, in Tons:	0.0005
Waste Quantity, in Kilograms:	0.45351502
Acute Waste Quantity, in Kilograms:	0

NEW YORK UNIVERSITY (Continued) **1001090301**

Non-Acute Waste Quantity, in Kilorgrams:	0.45351502
Management Method Code:	H040
Management Method Description:	INCINERATION
Waste Residue Indicator:	N
Quantity Discrepancy Indicator:	N
Waste Type Discrepancy Indicator:	N
Waste Density:	Not reported
Waste Density Unit of Measure Code:	Not reported
Waste Density Unit of Measure Description:	Not reported
Form Code:	Not reported
Form Code Description:	Not reported
Source Code:	Not reported
Source Code Description:	Not reported
Waste Minimization Code:	Not reported
Waste Minimization Code Description:	Not reported
Consent Number:	Not reported
EPA Waste Indicator:	Y
Federal Waste Codes:	D001, D002
Quantity Haz Kg:	0.45351502
Quantity Haz Tons:	0.0005
Quantity Non Haz Kg:	0
Quantity Non Haz Tons:	0
State Waste Codes:	NY-B
Manifest Tracking Number:	014085495FLE
Waste Line Number:	5
U.S. DOT Hazardous Indicator:	Y
U.S. DOT ID Number:	UN3265
U.S. DOT Description:	Un3265, Waste Corrosive Liquid, Acidic, Organic, N.O.S. 8, Ii
Non-Hazardous Waste Description:	Not reported
Number of Containers:	1
Container Type Code:	DF
Container Type Description:	Fiberboard or plastic drums, barrels, kegs
Waste Quantity:	3
Quantity Unit of Measure Code:	P
Quantity Unit of Measure Description:	Pounds
Waste Quantity, in Tons:	0.0015
Acute Waste Quantity, in Tons:	0
Non-Acute Waste Quantity, in Tons:	0.0015
Waste Quantity, in Kilograms:	1.360545
Acute Waste Quantity, in Kilograms:	0
Non-Acute Waste Quantity, in Kilorgrams:	1.360545
Management Method Code:	H040
Management Method Description:	INCINERATION
Waste Residue Indicator:	N
Quantity Discrepancy Indicator:	N
Waste Type Discrepancy Indicator:	N
Waste Density:	Not reported
Waste Density Unit of Measure Code:	Not reported
Waste Density Unit of Measure Description:	Not reported
Form Code:	Not reported
Form Code Description:	Not reported
Source Code:	Not reported
Source Code Description:	Not reported
Waste Minimization Code:	Not reported
Waste Minimization Code Description:	Not reported
Consent Number:	Not reported

NEW YORK UNIVERSITY (Continued) **1001090301**

EPA Waste Indicator:	Y
Federal Waste Codes:	D002
Quantity Haz Kg:	1.360545
Quantity Haz Tons:	0.0015
Quantity Non Haz Kg:	0
Quantity Non Haz Tons:	0
State Waste Codes:	NY-B
Manifest Tracking Number:	014085495FLE
Waste Line Number:	6
U.S. DOT Hazardous Indicator:	Y
U.S. DOT ID Number:	UN1791
U.S. DOT Description:	Un1791, Waste Hypochlorite Solutions, 8, Ii
Non-Hazardous Waste Description:	Not reported
Number of Containers:	1
Container Type Code:	DF
Container Type Description:	Fiberboard or plastic drums, barrels, kegs
Waste Quantity:	2
Quantity Unit of Measure Code:	P
Quantity Unit of Measure Description:	Pounds
Waste Quantity, in Tons:	0.001
Acute Waste Quantity, in Tons:	0
Non-Acute Waste Quantity, in Tons:	0.001
Waste Quantity, in Kilograms:	0.90703005
Acute Waste Quantity, in Kilograms:	0
Non-Acute Waste Quantity, in Kilorgrams:	0.90703005
Management Method Code:	H040
Management Method Description:	INCINERATION
Waste Residue Indicator:	N
Quantity Discrepancy Indicator:	N
Waste Type Discrepancy Indicator:	N
Waste Density:	Not reported
Waste Density Unit of Measure Code:	Not reported
Waste Density Unit of Measure Description:	Not reported
Form Code:	Not reported
Form Code Description:	Not reported
Source Code:	Not reported
Source Code Description:	Not reported
Waste Minimization Code:	Not reported
Waste Minimization Code Description:	Not reported
Consent Number:	Not reported
EPA Waste Indicator:	Y
Federal Waste Codes:	D002
Quantity Haz Kg:	0.90703005
Quantity Haz Tons:	0.001
Quantity Non Haz Kg:	0
Quantity Non Haz Tons:	0
State Waste Codes:	NY-B
Manifest Tracking Number:	014085495FLE
Waste Line Number:	7
U.S. DOT Hazardous Indicator:	Y
U.S. DOT ID Number:	UN2672
U.S. DOT Description:	Un2672, Waste Ammonia Solutions, 8, Iii
Non-Hazardous Waste Description:	Not reported
Number of Containers:	1
Container Type Code:	DF

NEW YORK UNIVERSITY (Continued) **1001090301**

Container Type Description:	Fiberboard or plastic drums, barrels, kegs
Waste Quantity:	1
Quantity Unit of Measure Code:	P
Quantity Unit of Measure Description:	Pounds
Waste Quantity, in Tons:	0.0005
Acute Waste Quantity, in Tons:	0
Non-Acute Waste Quantity, in Tons:	0.0005
Waste Quantity, in Kilograms:	0.45351502
Acute Waste Quantity, in Kilograms:	0
Non-Acute Waste Quantity, in Kilorgrams:	0.45351502
Management Method Code:	H040
Management Method Description:	INCINERATION
Waste Residue Indicator:	N
Quantity Discrepancy Indicator:	N
Waste Type Discrepancy Indicator:	N
Waste Density:	Not reported
Waste Density Unit of Measure Code:	Not reported
Waste Density Unit of Measure Description:	Not reported
Form Code:	Not reported
Form Code Description:	Not reported
Source Code:	Not reported
Source Code Description:	Not reported
Waste Minimization Code:	Not reported
Waste Minimization Code Description:	Not reported
Consent Number:	Not reported
EPA Waste Indicator:	Y
Federal Waste Codes:	D002
Quantity Haz Kg:	0.45351502
Quantity Haz Tons:	0.0005
Quantity Non Haz Kg:	0
Quantity Non Haz Tons:	0
State Waste Codes:	NY-B

Manifest Tracking Number:	014085495FLE
Waste Line Number:	8
U.S. DOT Hazardous Indicator:	Y
U.S. DOT ID Number:	UN3495
U.S. DOT Description:	Un3495, Waste Iodine, 8(6.1), Iii
Non-Hazardous Waste Description:	Not reported
Number of Containers:	1
Container Type Code:	DF
Container Type Description:	Fiberboard or plastic drums, barrels, kegs
Waste Quantity:	1
Quantity Unit of Measure Code:	P
Quantity Unit of Measure Description:	Pounds
Waste Quantity, in Tons:	0.0005
Acute Waste Quantity, in Tons:	0
Non-Acute Waste Quantity, in Tons:	0.0005
Waste Quantity, in Kilograms:	0.45351502
Acute Waste Quantity, in Kilograms:	0
Non-Acute Waste Quantity, in Kilorgrams:	0.45351502
Management Method Code:	H040
Management Method Description:	INCINERATION
Waste Residue Indicator:	N
Quantity Discrepancy Indicator:	N
Waste Type Discrepancy Indicator:	N
Waste Density:	Not reported

NEW YORK UNIVERSITY (Continued) **1001090301**

Waste Density Unit of Measure Code:	Not reported
Waste Density Unit of Measure Description:	Not reported
Form Code:	Not reported
Form Code Description:	Not reported
Source Code:	Not reported
Source Code Description:	Not reported
Waste Minimization Code:	Not reported
Waste Minimization Code Description:	Not reported
Consent Number:	Not reported
EPA Waste Indicator:	Y
Federal Waste Codes:	D002
Quantity Haz Kg:	0.45351502
Quantity Haz Tons:	0.0005
Quantity Non Haz Kg:	0
Quantity Non Haz Tons:	0
State Waste Codes:	NY-B

Manifest Tracking Number:	014085495FLE
Waste Line Number:	9
U.S. DOT Hazardous Indicator:	Y
U.S. DOT ID Number:	UN3264
U.S. DOT Description:	Un3264, Waste Corrosive Liquid, Acidic, Inorganic, N.O.S. 8, Ii
Non-Hazardous Waste Description:	Not reported
Number of Containers:	1
Container Type Code:	DF
Container Type Description:	Fiberboard or plastic drums, barrels, kegs
Waste Quantity:	5
Quantity Unit of Measure Code:	P
Quantity Unit of Measure Description:	Pounds
Waste Quantity, in Tons:	0.0025
Acute Waste Quantity, in Tons:	0
Non-Acute Waste Quantity, in Tons:	0.0025
Waste Quantity, in Kilograms:	2.267575
Acute Waste Quantity, in Kilograms:	0
Non-Acute Waste Quantity, in Kilorgrams:	2.267575
Management Method Code:	H040
Management Method Description:	INCINERATION
Waste Residue Indicator:	N
Quantity Discrepancy Indicator:	N
Waste Type Discrepancy Indicator:	N
Waste Density:	Not reported
Waste Density Unit of Measure Code:	Not reported
Waste Density Unit of Measure Description:	Not reported
Form Code:	Not reported
Form Code Description:	Not reported
Source Code:	Not reported
Source Code Description:	Not reported
Waste Minimization Code:	Not reported
Waste Minimization Code Description:	Not reported
Consent Number:	Not reported
EPA Waste Indicator:	Y
Federal Waste Codes:	D002
Quantity Haz Kg:	2.267575
Quantity Haz Tons:	0.0025
Quantity Non Haz Kg:	0
Quantity Non Haz Tons:	0
State Waste Codes:	NY-B

NEW YORK UNIVERSITY (Continued) **1001090301**

Manifest Tracking Number:	014085495FLE
Waste Line Number:	10
U.S. DOT Hazardous Indicator:	Y
U.S. DOT ID Number:	UN2810
U.S. DOT Description:	Un2810, Toxic Liquids, Organic, N.O.S. 6.1, Ii
Non-Hazardous Waste Description:	Not reported
Number of Containers:	1
Container Type Code:	DF
Container Type Description:	Fiberboard or plastic drums, barrels, kegs
Waste Quantity:	3
Quantity Unit of Measure Code:	P
Quantity Unit of Measure Description:	Pounds
Waste Quantity, in Tons:	0.0015
Acute Waste Quantity, in Tons:	0
Non-Acute Waste Quantity, in Tons:	0.0015
Waste Quantity, in Kilograms:	1.360545
Acute Waste Quantity, in Kilograms:	0
Non-Acute Waste Quantity, in Kilorgrams:	1.360545
Management Method Code:	H040
Management Method Description:	INCINERATION
Waste Residue Indicator:	N
Quantity Discrepancy Indicator:	N
Waste Type Discrepancy Indicator:	N
Waste Density:	Not reported
Waste Density Unit of Measure Code:	Not reported
Waste Density Unit of Measure Description:	Not reported
Form Code:	Not reported
Form Code Description:	Not reported
Source Code:	Not reported
Source Code Description:	Not reported
Waste Minimization Code:	Not reported
Waste Minimization Code Description:	Not reported
Consent Number:	Not reported
EPA Waste Indicator:	N
Federal Waste Codes:	Not reported
Quantity Haz Kg:	0
Quantity Haz Tons:	0
Quantity Non Haz Kg:	1.360545
Quantity Non Haz Tons:	0.0015
State Waste Codes:	NY-B

Manifest Tracking Number:	014085495FLE
Waste Line Number:	11
U.S. DOT Hazardous Indicator:	Y
U.S. DOT ID Number:	UN3099
U.S. DOT Description:	Un3099, Waste Oxidizing Liquid, Toxic, N.O.S. 5.1(6.1), , Ii
Non-Hazardous Waste Description:	Not reported
Number of Containers:	1
Container Type Code:	DF
Container Type Description:	Fiberboard or plastic drums, barrels, kegs
Waste Quantity:	1
Quantity Unit of Measure Code:	P
Quantity Unit of Measure Description:	Pounds
Waste Quantity, in Tons:	0.0005
Acute Waste Quantity, in Tons:	0
Non-Acute Waste Quantity, in Tons:	0.0005
Waste Quantity, in Kilograms:	0.45351502

NEW YORK UNIVERSITY (Continued) **1001090301**

Acute Waste Quantity, in Kilograms:	0
Non-Acute Waste Quantity, in Kilorgrams:	0.45351502
Management Method Code:	H040
Management Method Description:	INCINERATION
Waste Residue Indicator:	N
Quantity Discrepancy Indicator:	N
Waste Type Discrepancy Indicator:	N
Waste Density:	Not reported
Waste Density Unit of Measure Code:	Not reported
Waste Density Unit of Measure Description:	Not reported
Form Code:	Not reported
Form Code Description:	Not reported
Source Code:	Not reported
Source Code Description:	Not reported
Waste Minimization Code:	Not reported
Waste Minimization Code Description:	Not reported
Consent Number:	Not reported
EPA Waste Indicator:	Y
Federal Waste Codes:	D001, D011, F003
Quantity Haz Kg:	0.45351502
Quantity Haz Tons:	0.0005
Quantity Non Haz Kg:	0
Quantity Non Haz Tons:	0
State Waste Codes:	NY-B

Manifest Tracking Number:	014085495FLE
Waste Line Number:	12
U.S. DOT Hazardous Indicator:	Y
U.S. DOT ID Number:	UN2789
U.S. DOT Description:	Un2789, Waste Acetic Acid, Glacial, 8(3), Ii
Non-Hazardous Waste Description:	Not reported
Number of Containers:	1
Container Type Code:	DF
Container Type Description:	Fiberboard or plastic drums, barrels, kegs
Waste Quantity:	1
Quantity Unit of Measure Code:	P
Quantity Unit of Measure Description:	Pounds
Waste Quantity, in Tons:	0.0005
Acute Waste Quantity, in Tons:	0
Non-Acute Waste Quantity, in Tons:	0.0005
Waste Quantity, in Kilograms:	0.45351502
Acute Waste Quantity, in Kilograms:	0
Non-Acute Waste Quantity, in Kilorgrams:	0.45351502
Management Method Code:	H040
Management Method Description:	INCINERATION
Waste Residue Indicator:	N
Quantity Discrepancy Indicator:	N
Waste Type Discrepancy Indicator:	N
Waste Density:	Not reported
Waste Density Unit of Measure Code:	Not reported
Waste Density Unit of Measure Description:	Not reported
Form Code:	Not reported
Form Code Description:	Not reported
Source Code:	Not reported
Source Code Description:	Not reported
Waste Minimization Code:	Not reported
Waste Minimization Code Description:	Not reported

NEW YORK UNIVERSITY (Continued) **1001090301**

Consent Number: Not reported
EPA Waste Indicator: Y
Federal Waste Codes: D001, D002
Quantity Haz Kg: 0.45351502
Quantity Haz Tons: 0.0005
Quantity Non Haz Kg: 0
Quantity Non Haz Tons: 0
State Waste Codes: NY-B

Manifest Tracking Number: 014085495FLE
Waste Line Number: 13
U.S. DOT Hazardous Indicator: Y
U.S. DOT ID Number: UN1155
U.S. DOT Description: Un1155, Waste Diethyl Ether, 3, I
Non-Hazardous Waste Description: Not reported
Number of Containers: 1
Container Type Code: DF
Container Type Description: Fiberboard or plastic drums, barrels, kegs
Waste Quantity: 3
Quantity Unit of Measure Code: P
Quantity Unit of Measure Description: Pounds
Waste Quantity, in Tons: 0.0015
Acute Waste Quantity, in Tons: 0
Non-Acute Waste Quantity, in Tons: 0.0015
Waste Quantity, in Kilograms: 1.360545
Acute Waste Quantity, in Kilograms: 0
Non-Acute Waste Quantity, in Kilorgrams: 1.360545
Management Method Code: H040
Management Method Description: INCINERATION
Waste Residue Indicator: N
Quantity Discrepancy Indicator: N
Waste Type Discrepancy Indicator: N
Waste Density: Not reported
Waste Density Unit of Measure Code: Not reported
Waste Density Unit of Measure Description: Not reported
Form Code: Not reported
Form Code Description: Not reported
Source Code: Not reported
Source Code Description: Not reported
Waste Minimization Code: Not reported
Waste Minimization Code Description: Not reported
Consent Number: Not reported
EPA Waste Indicator: Y
Federal Waste Codes: D001, U117
Quantity Haz Kg: 1.360545
Quantity Haz Tons: 0.0015
Quantity Non Haz Kg: 0
Quantity Non Haz Tons: 0
State Waste Codes: NY-B

Manifest Tracking Number: 014085495FLE
Waste Line Number: 14
U.S. DOT Hazardous Indicator: Y
U.S. DOT ID Number: UN3099
U.S. DOT Description: Un3099, Waste Oxidizing Liquid, Toxic, N.O.S. 5.1(6.1), , Ii Rq: (D011, D007)
Non-Hazardous Waste Description: Not reported

NEW YORK UNIVERSITY (Continued) **1001090301**

Number of Containers:	1
Container Type Code:	DF
Container Type Description:	Fiberboard or plastic drums, barrels, kegs
Waste Quantity:	17
Quantity Unit of Measure Code:	P
Quantity Unit of Measure Description:	Pounds
Waste Quantity, in Tons:	0.0085
Acute Waste Quantity, in Tons:	0
Non-Acute Waste Quantity, in Tons:	0.0085
Waste Quantity, in Kilograms:	7.709756
Acute Waste Quantity, in Kilograms:	0
Non-Acute Waste Quantity, in Kilorgrams:	7.709756
Management Method Code:	H040
Management Method Description:	INCINERATION
Waste Residue Indicator:	N
Quantity Discrepancy Indicator:	N
Waste Type Discrepancy Indicator:	N
Waste Density:	Not reported
Waste Density Unit of Measure Code:	Not reported
Waste Density Unit of Measure Description:	Not reported
Form Code:	Not reported
Form Code Description:	Not reported
Source Code:	Not reported
Source Code Description:	Not reported
Waste Minimization Code:	Not reported
Waste Minimization Code Description:	Not reported
Consent Number:	Not reported
EPA Waste Indicator:	Y
Federal Waste Codes:	D001, D007, D011
Quantity Haz Kg:	7.709756
Quantity Haz Tons:	0.0085
Quantity Non Haz Kg:	0
Quantity Non Haz Tons:	0
State Waste Codes:	NY-B
Manifest Tracking Number:	014085495FLE
Waste Line Number:	15
U.S. DOT Hazardous Indicator:	Y
U.S. DOT ID Number:	UN3082
U.S. DOT Description:	Un3082, Environmentally Hazardous Substances, Liquid, N.O.S. 9, Iii
Non-Hazardous Waste Description:	Not reported
Number of Containers:	1
Container Type Code:	DF
Container Type Description:	Fiberboard or plastic drums, barrels, kegs
Waste Quantity:	15
Quantity Unit of Measure Code:	P
Quantity Unit of Measure Description:	Pounds
Waste Quantity, in Tons:	0.0075
Acute Waste Quantity, in Tons:	0
Non-Acute Waste Quantity, in Tons:	0.0075
Waste Quantity, in Kilograms:	6.802725
Acute Waste Quantity, in Kilograms:	0
Non-Acute Waste Quantity, in Kilorgrams:	6.802725
Management Method Code:	H040
Management Method Description:	INCINERATION
Waste Residue Indicator:	N
Quantity Discrepancy Indicator:	N

NEW YORK UNIVERSITY (Continued) **1001090301**

Waste Type Discrepancy Indicator:	N
Waste Density:	Not reported
Waste Density Unit of Measure Code:	Not reported
Waste Density Unit of Measure Description:	Not reported
Form Code:	Not reported
Form Code Description:	Not reported
Source Code:	Not reported
Source Code Description:	Not reported
Waste Minimization Code:	Not reported
Waste Minimization Code Description:	Not reported
Consent Number:	Not reported
EPA Waste Indicator:	N
Federal Waste Codes:	Not reported
Quantity Haz Kg:	0
Quantity Haz Tons:	0
Quantity Non Haz Kg:	6.802725
Quantity Non Haz Tons:	0.0075
State Waste Codes:	NY-B

Manifest Tracking Number:	014085495FLE
Waste Line Number:	16
U.S. DOT Hazardous Indicator:	Y
U.S. DOT ID Number:	UN1993
U.S. DOT Description:	Un1993, Waste Flammable Liquids, N.O.S. 3, Ii
Non-Hazardous Waste Description:	Not reported
Number of Containers:	1
Container Type Code:	DF
Container Type Description:	Fiberboard or plastic drums, barrels, kegs
Waste Quantity:	23
Quantity Unit of Measure Code:	P
Quantity Unit of Measure Description:	Pounds
Waste Quantity, in Tons:	0.0115
Acute Waste Quantity, in Tons:	0
Non-Acute Waste Quantity, in Tons:	0.0115
Waste Quantity, in Kilograms:	10.430845
Acute Waste Quantity, in Kilograms:	0
Non-Acute Waste Quantity, in Kilorgrams:	10.430845
Management Method Code:	H040
Management Method Description:	INCINERATION
Waste Residue Indicator:	N
Quantity Discrepancy Indicator:	N
Waste Type Discrepancy Indicator:	N
Waste Density:	Not reported
Waste Density Unit of Measure Code:	Not reported
Waste Density Unit of Measure Description:	Not reported
Form Code:	Not reported
Form Code Description:	Not reported
Source Code:	Not reported
Source Code Description:	Not reported
Waste Minimization Code:	Not reported
Waste Minimization Code Description:	Not reported
Consent Number:	Not reported
EPA Waste Indicator:	Y
Federal Waste Codes:	D001, F003
Quantity Haz Kg:	10.430845
Quantity Haz Tons:	0.0115
Quantity Non Haz Kg:	0

NEW YORK UNIVERSITY (Continued) **1001090301**

Quantity Non Haz Tons: 0
State Waste Codes: NY-B

Manifest Tracking Number: 014085495FLE
Waste Line Number: 17
U.S. DOT Hazardous Indicator: Y
U.S. DOT ID Number: UN1992
U.S. DOT Description: Un1992, Waste Flammable Liquids, Toxic, N.O.S. 3(6.1), Ii
Non-Hazardous Waste Description: Not reported
Number of Containers: 1
Container Type Code: DF
Container Type Description: Fiberboard or plastic drums, barrels, kegs
Waste Quantity: 1
Quantity Unit of Measure Code: P
Quantity Unit of Measure Description: Pounds
Waste Quantity, in Tons: 0.0005
Acute Waste Quantity, in Tons: 0
Non-Acute Waste Quantity, in Tons: 0.0005
Waste Quantity, in Kilograms: 0.45351502
Acute Waste Quantity, in Kilograms: 0
Non-Acute Waste Quantity, in Kilorgrams: 0.45351502
Management Method Code: H040
Management Method Description: INCINERATION
Waste Residue Indicator: N
Quantity Discrepancy Indicator: N
Waste Type Discrepancy Indicator: N
Waste Density: Not reported
Waste Density Unit of Measure Code: Not reported
Waste Density Unit of Measure Description: Not reported
Form Code: Not reported
Form Code Description: Not reported
Source Code: Not reported
Source Code Description: Not reported
Waste Minimization Code: Not reported
Waste Minimization Code Description: Not reported
Consent Number: Not reported
EPA Waste Indicator: Y
Federal Waste Codes: D001, D011, F003
Quantity Haz Kg: 0.45351502
Quantity Haz Tons: 0.0005
Quantity Non Haz Kg: 0
Quantity Non Haz Tons: 0
State Waste Codes: NY-B

Manifest Tracking Number: 014085495FLE
Waste Line Number: 18
U.S. DOT Hazardous Indicator: Y
U.S. DOT ID Number: UN1935
U.S. DOT Description: Un1935, Waste Cyanide Solutions, N.O.S. 6.1, Ii
Non-Hazardous Waste Description: Not reported
Number of Containers: 1
Container Type Code: DF
Container Type Description: Fiberboard or plastic drums, barrels, kegs
Waste Quantity: 2
Quantity Unit of Measure Code: P
Quantity Unit of Measure Description: Pounds
Waste Quantity, in Tons: 0.001

NEW YORK UNIVERSITY (Continued) **1001090301**

Acute Waste Quantity, in Tons:	0.001
Non-Acute Waste Quantity, in Tons:	0
Waste Quantity, in Kilograms:	0.90703005
Acute Waste Quantity, in Kilograms:	0.90703005
Non-Acute Waste Quantity, in Kilorgrams:	0
Management Method Code:	H040
Management Method Description:	INCINERATION
Waste Residue Indicator:	N
Quantity Discrepancy Indicator:	N
Waste Type Discrepancy Indicator:	N
Waste Density:	Not reported
Waste Density Unit of Measure Code:	Not reported
Waste Density Unit of Measure Description:	Not reported
Form Code:	Not reported
Form Code Description:	Not reported
Source Code:	Not reported
Source Code Description:	Not reported
Waste Minimization Code:	Not reported
Waste Minimization Code Description:	Not reported
Consent Number:	Not reported
EPA Waste Indicator:	Y
Federal Waste Codes:	D003, P030
Quantity Haz Kg:	0.90703005
Quantity Haz Tons:	0.001
Quantity Non Haz Kg:	0
Quantity Non Haz Tons:	0
State Waste Codes:	Not reported

Manifest Tracking Number:	014085495FLE
Waste Line Number:	19
U.S. DOT Hazardous Indicator:	N
U.S. DOT ID Number:	Not reported
U.S. DOT Description:	Not reported
Non-Hazardous Waste Description:	Non-Regulated Material
Number of Containers:	1
Container Type Code:	DF
Container Type Description:	Fiberboard or plastic drums, barrels, kegs
Waste Quantity:	110
Quantity Unit of Measure Code:	P
Quantity Unit of Measure Description:	Pounds
Waste Quantity, in Tons:	0.055
Acute Waste Quantity, in Tons:	0
Non-Acute Waste Quantity, in Tons:	0.055
Waste Quantity, in Kilograms:	49.88665
Acute Waste Quantity, in Kilograms:	0
Non-Acute Waste Quantity, in Kilorgrams:	49.88665
Management Method Code:	H040
Management Method Description:	INCINERATION
Waste Residue Indicator:	N
Quantity Discrepancy Indicator:	N
Waste Type Discrepancy Indicator:	N
Waste Density:	Not reported
Waste Density Unit of Measure Code:	Not reported
Waste Density Unit of Measure Description:	Not reported
Form Code:	Not reported
Form Code Description:	Not reported
Source Code:	Not reported

NEW YORK UNIVERSITY (Continued) **1001090301**

Source Code Description:	Not reported
Waste Minimization Code:	Not reported
Waste Minimization Code Description:	Not reported
Consent Number:	Not reported
EPA Waste Indicator:	N
Federal Waste Codes:	Not reported
Quantity Haz Kg:	0
Quantity Haz Tons:	0
Quantity Non Haz Kg:	49.88665
Quantity Non Haz Tons:	0.055
State Waste Codes:	NY-B
Manifest Tracking Number:	014085495FLE
Waste Line Number:	20
U.S. DOT Hazardous Indicator:	N
U.S. DOT ID Number:	Not reported
U.S. DOT Description:	Not reported
Non-Hazardous Waste Description:	Non-Regulated Material
Number of Containers:	1
Container Type Code:	DF
Container Type Description:	Fiberboard or plastic drums, barrels, kegs
Waste Quantity:	3
Quantity Unit of Measure Code:	P
Quantity Unit of Measure Description:	Pounds
Waste Quantity, in Tons:	0.0015
Acute Waste Quantity, in Tons:	0
Non-Acute Waste Quantity, in Tons:	0.0015
Waste Quantity, in Kilograms:	1.360545
Acute Waste Quantity, in Kilograms:	0
Non-Acute Waste Quantity, in Kilorgrams:	1.360545
Management Method Code:	H040
Management Method Description:	INCINERATION
Waste Residue Indicator:	N
Quantity Discrepancy Indicator:	N
Waste Type Discrepancy Indicator:	N
Waste Density:	Not reported
Waste Density Unit of Measure Code:	Not reported
Waste Density Unit of Measure Description:	Not reported
Form Code:	Not reported
Form Code Description:	Not reported
Source Code:	Not reported
Source Code Description:	Not reported
Waste Minimization Code:	Not reported
Waste Minimization Code Description:	Not reported
Consent Number:	Not reported
EPA Waste Indicator:	N
Federal Waste Codes:	Not reported
Quantity Haz Kg:	0
Quantity Haz Tons:	0
Quantity Non Haz Kg:	1.360545
Quantity Non Haz Tons:	0.0015
State Waste Codes:	NY-B
Manifest Tracking Number:	014085495FLE
Waste Line Number:	21
U.S. DOT Hazardous Indicator:	N
U.S. DOT ID Number:	Not reported

NEW YORK UNIVERSITY (Continued) **1001090301**

U.S. DOT Description:	Not reported
Non-Hazardous Waste Description:	Non-Regulated Material
Number of Containers:	1
Container Type Code:	DF
Container Type Description:	Fiberboard or plastic drums, barrels, kegs
Waste Quantity:	2
Quantity Unit of Measure Code:	P
Quantity Unit of Measure Description:	Pounds
Waste Quantity, in Tons:	0.001
Acute Waste Quantity, in Tons:	0
Non-Acute Waste Quantity, in Tons:	0.001
Waste Quantity, in Kilograms:	0.90703005
Acute Waste Quantity, in Kilograms:	0
Non-Acute Waste Quantity, in Kilorgrams:	0.90703005
Management Method Code:	H040
Management Method Description:	INCINERATION
Waste Residue Indicator:	N
Quantity Discrepancy Indicator:	N
Waste Type Discrepancy Indicator:	N
Waste Density:	Not reported
Waste Density Unit of Measure Code:	Not reported
Waste Density Unit of Measure Description:	Not reported
Form Code:	Not reported
Form Code Description:	Not reported
Source Code:	Not reported
Source Code Description:	Not reported
Waste Minimization Code:	Not reported
Waste Minimization Code Description:	Not reported
Consent Number:	Not reported
EPA Waste Indicator:	N
Federal Waste Codes:	Not reported
Quantity Haz Kg:	0
Quantity Haz Tons:	0
Quantity Non Haz Kg:	0.90703005
Quantity Non Haz Tons:	0.001
State Waste Codes:	NY-B

Manifest Tracking Number:	014085495FLE
Waste Line Number:	22
U.S. DOT Hazardous Indicator:	Y
U.S. DOT ID Number:	UN3287
U.S. DOT Description:	Un3287, Waste Toxic Liquid, Inorganic, N.O.S. 6.1, Ii
Non-Hazardous Waste Description:	Not reported
Number of Containers:	1
Container Type Code:	DF
Container Type Description:	Fiberboard or plastic drums, barrels, kegs
Waste Quantity:	3
Quantity Unit of Measure Code:	P
Quantity Unit of Measure Description:	Pounds
Waste Quantity, in Tons:	0.0015
Acute Waste Quantity, in Tons:	0
Non-Acute Waste Quantity, in Tons:	0.0015
Waste Quantity, in Kilograms:	1.360545
Acute Waste Quantity, in Kilograms:	0
Non-Acute Waste Quantity, in Kilorgrams:	1.360545
Management Method Code:	H040
Management Method Description:	INCINERATION

NEW YORK UNIVERSITY (Continued) **1001090301**

Waste Residue Indicator:	N
Quantity Discrepancy Indicator:	N
Waste Type Discrepancy Indicator:	N
Waste Density:	Not reported
Waste Density Unit of Measure Code:	Not reported
Waste Density Unit of Measure Description:	Not reported
Form Code:	Not reported
Form Code Description:	Not reported
Source Code:	Not reported
Source Code Description:	Not reported
Waste Minimization Code:	Not reported
Waste Minimization Code Description:	Not reported
Consent Number:	Not reported
EPA Waste Indicator:	Y
Federal Waste Codes:	D003, D010
Quantity Haz Kg:	1.360545
Quantity Haz Tons:	0.0015
Quantity Non Haz Kg:	0
Quantity Non Haz Tons:	0
State Waste Codes:	NY-B

Click this hyperlink while viewing on your computer to access
2 additional US EManifest: record(s) in the EDR Site Report.

NY MANIFEST:

EPA ID:	NYR000021386
Country:	USA
Name:	Nyu Tisch School Of The Arts
Address:	721-725 BROADWAY
Address 2:	Not reported
City,State,Zip:	NEW YORK, NY 10003-6807
Zip 4:	Not reported
Location Address 1:	721-725 BROADWAY
Location Address 2:	Not reported
Location City,State,Zip:	NEW YORK, NY 10003
Location Zip 4:	Not reported
Facility Status:	Not reported
Total Tanks:	Not reported
Code:	BP

Mailing:

Mailing Name:	Nyu Tisch School Of The Arts
Mailing Contact:	New York University
Mailing Address 1:	10 ASTOR PL 6TH FL
Mailing Address 2:	Not reported
Mailing City,State,Zip:	NEW YORK, NY 10003
Mailing Zip 4:	Not reported
Mailing Country:	USA
Mailing Phone:	Not reported

Manifest Data:

Document ID:	Not reported
Manifest Status:	Not reported
Trans1 State ID:	MAC300016672
Year:	2018
Trans2 State ID:	Not reported
Generator Ship Date:	09/08/2014

NEW YORK UNIVERSITY (Continued) **1001090301**

Trans1 Recv Date:	09/08/2014
Trans2 Recv Date:	Not reported
TSD Site Recv Date:	09/12/2014
Part A Recv Date:	Not reported
Part B Recv Date:	Not reported
Generator EPA ID:	NYR000021386
Trans1 EPA ID:	Not reported
Trans2 EPA ID:	Not reported
TSDF ID 1:	NYD077444263
TSDF ID 2:	Not reported
Manifest Tracking Number:	006917140FLE
Import Indicator:	N
Export Indicator:	N
Discr Quantity Indicator:	Y
Discr Type Indicator:	N
Discr Residue Indicator:	N
Discr Partial Reject Indicator:	N
Discr Full Reject Indicator:	N
Manifest Ref Number:	Not reported
Alt Facility RCRA ID:	Not reported
Alt Facility Sign Date:	Not reported
MGMT Method Type Code:	H141
Waste Code a:	Not reported
Waste Code b:	Corrosive Waste
Waste Code c:	Not reported
Waste Code e:	Not reported
Waste Code f:	Not reported
Waste Code g:	Not reported
Waste Code 1:	Not reported
Waste Code 2:	Not reported
Waste Code 3:	Not reported
Waste Code 4:	Not reported
Waste Code 5:	Not reported
Waste Code 6:	Not reported
Quantity:	65
Units:	Pounds
Number of Containers:	1
Container Type:	Fiberboard or plastic drums, barrels, kegs
Handling Method:	Treat
Specific Gravity:	1

N448 **NEW YORK UNIVERSITY** **E MANIFEST** **1031639041**
NNW **721 BROADWAY** **N/A**
1/8-1/4 **NEW YORK, NY 10003**
0.134 mi.
710 ft. **Site 17 of 22 in cluster N**

Relative: **Lower**
Actual: **40 ft.**

E MANIFEST:

Manifest Tracking Number:	011104670FLE
Last Updated Date:	20200428
Shipped Date:	20190130
Received Date:	20190215
Manifest Status:	Corrected
Submission Type:	DataImage5Copy
Origin Type:	Service
Generator EPA ID:	NYR000021386
Generator Name:	New York University

NEW YORK UNIVERSITY (Continued) **1031639041**

Generator Location Street Number:	Not reported
Generator Location Street 1:	721 BROADWAY
Generator Location Street 2:	Not reported
Generator Location City:	NEW YORK
Generator Location State:	NY
Generator Location Zip:	10003
Generator Mail Street Number:	Not reported
Generator Mail Street 1:	10 ASTOR PLACE
Generator Mail Street 2:	Not reported
Generator Mail City:	NEW YORK
Generator Mail Zip:	10003
Generator Mail State:	NY
Generator Contact Company Name:	Not reported
Designated Facility EPA ID:	OHD048415665
Designated Facility Name:	Ross Incineration Services Inc
Designated Facility Mail Street Number:	Not reported
Designated Facility Mail Street 1:	Not reported
Designated Facility Mail Street 2:	36790 GILES RD
Designated Facility Mail City:	GRAFTON
Designated Facility Mail Zip:	44044-9586
Designated Facility Mail State:	OH
Designated Facility Location Street Number:	Not reported
Designated Facility Location Street 1:	36790 GILES RD
Designated Facility Location Street 2:	Not reported
Designated Facility Location City:	GRAFTON
Designated Facility Location Zip:	44044
Designated Facility Location State:	OH
Designated Facility Contact Company Name:	Not reported
Manifest Residue Indicator:	N
Rejection Indicator:	N

Manifest Tracking Number:	014083898FLE
Last Updated Date:	20220408
Shipped Date:	20220304
Received Date:	20220321
Manifest Status:	Signed
Submission Type:	DataImage5Copy
Origin Type:	Service
Generator EPA ID:	NYSCESQGXXXX
Generator Name:	New York University
Generator Location Street Number:	Not reported
Generator Location Street 1:	721 BROADWAY
Generator Location Street 2:	TISCH SCHOOL OF ARTS
Generator Location City:	NEW YORK
Generator Location State:	NY
Generator Location Zip:	10003
Generator Mail Street Number:	Not reported
Generator Mail Street 1:	10 ASTOR PLACE
Generator Mail Street 2:	6TH FL ENVIRONMENTAL HEALTH & SAFETY
Generator Mail City:	NEW YORK
Generator Mail Zip:	10003
Generator Mail State:	NY
Generator Contact Company Name:	Not reported
Designated Facility EPA ID:	OHD048415665
Designated Facility Name:	Ross Incineration Services Inc
Designated Facility Mail Street Number:	Not reported
Designated Facility Mail Street 1:	36790 GILES RD

NEW YORK UNIVERSITY (Continued) **1031639041**

Designated Facility Mail Street 2:	ROSS INCINERATION SERVICES, IN
Designated Facility Mail City:	GRAFTON
Designated Facility Mail Zip:	44044
Designated Facility Mail State:	OH
Designated Facility Location Street Number:	Not reported
Designated Facility Location Street 1:	36790 GILES RD
Designated Facility Location Street 2:	Not reported
Designated Facility Location City:	GRAFTON
Designated Facility Location Zip:	44044
Designated Facility Location State:	OH
Designated Facility Contact Company Name:	Not reported
Manifest Residue Indicator:	N
Rejection Indicator:	N

Manifest Tracking Number:	012169108FLE
Last Updated Date:	20190820
Shipped Date:	20190710
Received Date:	20190725
Manifest Status:	Signed
Submission Type:	DataImage5Copy
Origin Type:	Service
Generator EPA ID:	NYSCESQGXXXX
Generator Name:	New York University
Generator Location Street Number:	Not reported
Generator Location Street 1:	721 BROADWAY
Generator Location Street 2:	TISCH SCHOOL OF ARTS
Generator Location City:	NEW YORK
Generator Location State:	NY
Generator Location Zip:	10003
Generator Mail Street Number:	Not reported
Generator Mail Street 1:	10 ASTOR PLACE
Generator Mail Street 2:	6TH FL ENVIRONMENTAL HEALTH & SAFETY
Generator Mail City:	NEW YORK
Generator Mail Zip:	10003
Generator Mail State:	NY
Generator Contact Company Name:	Not reported
Designated Facility EPA ID:	OHD048415665
Designated Facility Name:	Ross Incineration Services Inc
Designated Facility Mail Street Number:	Not reported
Designated Facility Mail Street 1:	Not reported
Designated Facility Mail Street 2:	36790 GILES RD
Designated Facility Mail City:	GRAFTON
Designated Facility Mail Zip:	44044
Designated Facility Mail State:	OH
Designated Facility Location Street Number:	Not reported
Designated Facility Location Street 1:	36790 GILES RD
Designated Facility Location Street 2:	Not reported
Designated Facility Location City:	GRAFTON
Designated Facility Location Zip:	44044
Designated Facility Location State:	OH
Designated Facility Contact Company Name:	Not reported
Manifest Residue Indicator:	N
Rejection Indicator:	N

Manifest Tracking Number:	010976491FLE
Last Updated Date:	20190604
Shipped Date:	20190327

NEW YORK UNIVERSITY (Continued) **1031639041**

Received Date:	20190411
Manifest Status:	Signed
Submission Type:	DataImage5Copy
Origin Type:	Service
Generator EPA ID:	NYSCESQGXXXX
Generator Name:	New York University
Generator Location Street Number:	Not reported
Generator Location Street 1:	721 BROADWAY
Generator Location Street 2:	Not reported
Generator Location City:	NEW YORK
Generator Location State:	NY
Generator Location Zip:	10003
Generator Mail Street Number:	Not reported
Generator Mail Street 1:	10 ASTOR PLACE
Generator Mail Street 2:	Not reported
Generator Mail City:	NEW YORK
Generator Mail Zip:	10003
Generator Mail State:	NY
Generator Contact Company Name:	Not reported
Designated Facility EPA ID:	OHD048415665
Designated Facility Name:	Ross Incineration Services Inc
Designated Facility Mail Street Number:	Not reported
Designated Facility Mail Street 1:	Not reported
Designated Facility Mail Street 2:	36790 GILES RD
Designated Facility Mail City:	GRAFTON
Designated Facility Mail Zip:	44044
Designated Facility Mail State:	OH
Designated Facility Location Street Number:	Not reported
Designated Facility Location Street 1:	36790 GILES RD
Designated Facility Location Street 2:	Not reported
Designated Facility Location City:	GRAFTON
Designated Facility Location Zip:	44044
Designated Facility Location State:	OH
Designated Facility Contact Company Name:	Not reported
Manifest Residue Indicator:	N
Rejection Indicator:	N

Manifest Tracking Number:	013204649FLE
Last Updated Date:	20191114
Shipped Date:	20191016
Received Date:	20191027
Manifest Status:	Signed
Submission Type:	DataImage5Copy
Origin Type:	Service
Generator EPA ID:	NYSCESQGXXXX
Generator Name:	New York University
Generator Location Street Number:	Not reported
Generator Location Street 1:	721 BROADWAY
Generator Location Street 2:	TISCH SCHOOL OF ARTS
Generator Location City:	NEW YORK
Generator Location State:	NY
Generator Location Zip:	10003
Generator Mail Street Number:	Not reported
Generator Mail Street 1:	10 ASTOR PLACE
Generator Mail Street 2:	6TH FL ENVIRONMENTAL HEALTH & SAFETY
Generator Mail City:	NEW YORK
Generator Mail Zip:	10003

NEW YORK UNIVERSITY (Continued) **1031639041**

Generator Mail State:	NY
Generator Contact Company Name:	Not reported
Designated Facility EPA ID:	OHD048415665
Designated Facility Name:	Ross Incineration Services Inc
Designated Facility Mail Street Number:	Not reported
Designated Facility Mail Street 1:	Not reported
Designated Facility Mail Street 2:	36790 GILES RD
Designated Facility Mail City:	GRAFTON
Designated Facility Mail Zip:	44044
Designated Facility Mail State:	OH
Designated Facility Location Street Number:	Not reported
Designated Facility Location Street 1:	36790 GILES RD
Designated Facility Location Street 2:	Not reported
Designated Facility Location City:	GRAFTON
Designated Facility Location Zip:	44044
Designated Facility Location State:	OH
Designated Facility Contact Company Name:	Not reported
Manifest Residue Indicator:	N
Rejection Indicator:	N

Manifest Tracking Number:	013200854FLE
Last Updated Date:	20211206
Shipped Date:	20211110
Received Date:	20211122
Manifest Status:	Signed
Submission Type:	DataImage5Copy
Origin Type:	Service
Generator EPA ID:	NYSCESQGXXXX
Generator Name:	New York University
Generator Location Street Number:	Not reported
Generator Location Street 1:	721 BROADWAY
Generator Location Street 2:	TISCH SCHOOL OF ARTS
Generator Location City:	NEW YORK
Generator Location State:	NY
Generator Location Zip:	10003
Generator Mail Street Number:	Not reported
Generator Mail Street 1:	10 ASTOR PLACE
Generator Mail Street 2:	6TH FL ENVIRONMENTAL HEALTH & SAFETY
Generator Mail City:	NEW YORK
Generator Mail Zip:	10003
Generator Mail State:	NY
Generator Contact Company Name:	Not reported
Designated Facility EPA ID:	OHD048415665
Designated Facility Name:	Ross Incineration Services Inc
Designated Facility Mail Street Number:	Not reported
Designated Facility Mail Street 1:	36790 GILES RD
Designated Facility Mail Street 2:	ROSS INCINERATION SERVICES, IN
Designated Facility Mail City:	GRAFTON
Designated Facility Mail Zip:	44044
Designated Facility Mail State:	OH
Designated Facility Location Street Number:	Not reported
Designated Facility Location Street 1:	36790 GILES RD
Designated Facility Location Street 2:	Not reported
Designated Facility Location City:	GRAFTON
Designated Facility Location Zip:	44044
Designated Facility Location State:	OH
Designated Facility Contact Company Name:	Not reported

NEW YORK UNIVERSITY (Continued) **1031639041**

Manifest Residue Indicator:	N
Rejection Indicator:	N
Manifest Tracking Number:	014084377FLE
Last Updated Date:	20220512
Shipped Date:	20220406
Received Date:	20220429
Manifest Status:	Signed
Submission Type:	DataImage5Copy
Origin Type:	Service
Generator EPA ID:	NYSCESQGXXXX
Generator Name:	New York University
Generator Location Street Number:	Not reported
Generator Location Street 1:	721 BROADWAY
Generator Location Street 2:	TISCH SCHOOL OF ARTS
Generator Location City:	NEW YORK
Generator Location State:	NY
Generator Location Zip:	10003
Generator Mail Street Number:	Not reported
Generator Mail Street 1:	10 ASTOR PLACE
Generator Mail Street 2:	6TH FL ENVIRONMENTAL HEALTH & SAFETY
Generator Mail City:	NEW YORK
Generator Mail Zip:	10003
Generator Mail State:	NY
Generator Contact Company Name:	Not reported
Designated Facility EPA ID:	OHD048415665
Designated Facility Name:	Ross Incineration Services Inc
Designated Facility Mail Street Number:	Not reported
Designated Facility Mail Street 1:	36790 GILES RD
Designated Facility Mail Street 2:	ROSS INCINERATION SERVICES, IN
Designated Facility Mail City:	GRAFTON
Designated Facility Mail Zip:	44044
Designated Facility Mail State:	OH
Designated Facility Location Street Number:	Not reported
Designated Facility Location Street 1:	36790 GILES RD
Designated Facility Location Street 2:	Not reported
Designated Facility Location City:	GRAFTON
Designated Facility Location Zip:	44044
Designated Facility Location State:	OH
Designated Facility Contact Company Name:	Not reported
Manifest Residue Indicator:	N
Rejection Indicator:	N

Transporter:

Manifest Tracking Number:	014084377FLE
Transporter Line Number:	1
Transporter EPA ID:	MAC300016672
Transporter Name:	Triumvirate Environmental, Inc
Manifest Tracking Number:	014084377FLE
Transporter Line Number:	2
Transporter EPA ID:	OHD980614374
Transporter Name:	Ross Transportation Services, Inc.

Waste Line:

Manifest Tracking Number:	014084377FLE

NEW YORK UNIVERSITY (Continued) **1031639041**

Waste Line Number:	1
U.S. DOT Hazardous Indicator:	Y
U.S. DOT ID Number:	UN1263
U.S. DOT Description:	Un1263, Waste Paint Related Material, (Oil Based Paint, , Paint Thinner), 3, Ii
Non-Hazardous Waste Description:	Not reported
Number of Containers:	1
Container Type Code:	DF
Container Type Description:	Fiberboard or plastic drums, barrels, kegs
Waste Quantity:	85
Quantity Unit of Measure Code:	P
Quantity Unit of Measure Description:	Pounds
Waste Quantity, in Tons:	0.0425
Acute Waste Quantity, in Tons:	0
Non-Acute Waste Quantity, in Tons:	0.0425
Waste Quantity, in Kilograms:	38.54878
Acute Waste Quantity, in Kilograms:	0
Non-Acute Waste Quantity, in Kilorgrams:	38.54878
Management Method Code:	H040
Management Method Description:	INCINERATION
Waste Residue Indicator:	N
Quantity Discrepancy Indicator:	N
Waste Type Discrepancy Indicator:	N
Waste Density:	Not reported
Waste Density Unit of Measure Code:	Not reported
Waste Density Unit of Measure Description:	Not reported
Form Code:	Not reported
Form Code Description:	Not reported
Source Code:	Not reported
Source Code Description:	Not reported
Waste Minimization Code:	Not reported
Waste Minimization Code Description:	Not reported
Consent Number:	Not reported
EPA Waste Indicator:	Y
Federal Waste Codes:	D001
Quantity Haz Kg:	38.54878
Quantity Haz Tons:	0.0425
Quantity Non Haz Kg:	0
Quantity Non Haz Tons:	0
State Waste Codes:	NY-B

Manifest Tracking Number:	014084377FLE
Waste Line Number:	2
U.S. DOT Hazardous Indicator:	Y
U.S. DOT ID Number:	UN1950
U.S. DOT Description:	Un1950, Waste Aerosols,, 2.1,
Non-Hazardous Waste Description:	Not reported
Number of Containers:	1
Container Type Code:	DF
Container Type Description:	Fiberboard or plastic drums, barrels, kegs
Waste Quantity:	30
Quantity Unit of Measure Code:	P
Quantity Unit of Measure Description:	Pounds
Waste Quantity, in Tons:	0.015
Acute Waste Quantity, in Tons:	0
Non-Acute Waste Quantity, in Tons:	0.015
Waste Quantity, in Kilograms:	13.60545

NEW YORK UNIVERSITY (Continued) **1031639041**

Acute Waste Quantity, in Kilograms:	0
Non-Acute Waste Quantity, in Kilorgrams:	13.60545
Management Method Code:	H040
Management Method Description:	INCINERATION
Waste Residue Indicator:	N
Quantity Discrepancy Indicator:	N
Waste Type Discrepancy Indicator:	N
Waste Density:	Not reported
Waste Density Unit of Measure Code:	Not reported
Waste Density Unit of Measure Description:	Not reported
Form Code:	Not reported
Form Code Description:	Not reported
Source Code:	Not reported
Source Code Description:	Not reported
Waste Minimization Code:	Not reported
Waste Minimization Code Description:	Not reported
Consent Number:	Not reported
EPA Waste Indicator:	Y
Federal Waste Codes:	D001
Quantity Haz Kg:	13.60545
Quantity Haz Tons:	0.015
Quantity Non Haz Kg:	0
Quantity Non Haz Tons:	0
State Waste Codes:	NY-B

N449 **NEW YORK UNIVERSITY** **E MANIFEST** **1027976374**
NNW **721-725 BROADWAY** **N/A**
1/8-1/4 **NEW YORK, NY 10003**
0.134 mi.
710 ft. **Site 18 of 22 in cluster N**

Relative: **Lower**
Actual: **40 ft.**

E MANIFEST:

Manifest Tracking Number:	014084420FLE
Last Updated Date:	20221110
Shipped Date:	20221005
Received Date:	20221023
Manifest Status:	Signed
Submission Type:	DataImage5Copy
Origin Type:	Service
Generator EPA ID:	NYSCESQGXXXX
Generator Name:	New York University
Generator Location Street Number:	Not reported
Generator Location Street 1:	721-725 BROADWAY
Generator Location Street 2:	TISCH SCHOOL OF ARTS
Generator Location City:	NEW YORK
Generator Location State:	NY
Generator Location Zip:	10003
Generator Mail Street Number:	Not reported
Generator Mail Street 1:	10 ASTOR PLACE
Generator Mail Street 2:	6TH FL ENVIRONMENTAL HEALTH & SAFETY
Generator Mail City:	NEW YORK
Generator Mail Zip:	10003
Generator Mail State:	NY
Generator Contact Company Name:	Not reported
Designated Facility EPA ID:	OHD048415665
Designated Facility Name:	Ross Incineration Services Inc
Designated Facility Mail Street Number:	Not reported
Designated Facility Mail Street 1:	36790 GILES RD

NEW YORK UNIVERSITY (Continued) **1027976374**

Designated Facility Mail Street 2: ROSS INCINERATION SERVICES, IN
Designated Facility Mail City: GRAFTON
Designated Facility Mail Zip: 44044
Designated Facility Mail State: OH
Designated Facility Location Street Number: Not reported
Designated Facility Location Street 1: 36790 GILES RD
Designated Facility Location Street 2: Not reported
Designated Facility Location City: GRAFTON
Designated Facility Location Zip: 44044
Designated Facility Location State: OH
Designated Facility Contact Company Name: Not reported
Manifest Residue Indicator: N
Rejection Indicator: N

Transporter:
Manifest Tracking Number: 014084420FLE
Transporter Line Number: 1
Transporter EPA ID: MAC300016672
Transporter Name: Triumvirate Environmental, Inc

Manifest Tracking Number: 014084420FLE
Transporter Line Number: 2
Transporter EPA ID: OHD980614374
Transporter Name: Ross Transportation Services, Inc.

Waste Line:
Manifest Tracking Number: 014084420FLE
Waste Line Number: 1
U.S. DOT Hazardous Indicator: Y
U.S. DOT ID Number: UN1992
U.S. DOT Description: Un1992, Waste Flammable Liquids, Toxic, N.O.S. ((Methanol, Methylene Chloride)), 3(6.1), Ii Rq: (D001, F003)
Non-Hazardous Waste Description: Not reported
Number of Containers: 1
Container Type Code: DF
Container Type Description: Fiberboard or plastic drums, barrels, kegs
Waste Quantity: 110
Quantity Unit of Measure Code: P
Quantity Unit of Measure Description: Pounds
Waste Quantity, in Tons: 0.055
Acute Waste Quantity, in Tons: 0
Non-Acute Waste Quantity, in Tons: 0.055
Waste Quantity, in Kilograms: 49.88665
Acute Waste Quantity, in Kilograms: 0
Non-Acute Waste Quantity, in Kilorgrams: 49.88665
Management Method Code: H040
Management Method Description: INCINERATION
Waste Residue Indicator: N
Quantity Discrepancy Indicator: N
Waste Type Discrepancy Indicator: N
Waste Density: Not reported
Waste Density Unit of Measure Code: Not reported
Waste Density Unit of Measure Description: Not reported
Form Code: Not reported
Form Code Description: Not reported
Source Code: Not reported

NEW YORK UNIVERSITY (Continued) **1027976374**

Source Code Description:	Not reported
Waste Minimization Code:	Not reported
Waste Minimization Code Description:	Not reported
Consent Number:	Not reported
EPA Waste Indicator:	Y
Federal Waste Codes:	D001, D018, D022, D035, F002, F003, F005, U002, U019, U031, U056, U112, U154, U159, U220, U239
Quantity Haz Kg:	49.88665
Quantity Haz Tons:	0.055
Quantity Non Haz Kg:	0
Quantity Non Haz Tons:	0
State Waste Codes:	NY-B
Manifest Tracking Number:	014084420FLE
Waste Line Number:	2
U.S. DOT Hazardous Indicator:	Y
U.S. DOT ID Number:	UN1950
U.S. DOT Description:	Un1950, Waste Aerosols,, 2.1,
Non-Hazardous Waste Description:	Not reported
Number of Containers:	1
Container Type Code:	DF
Container Type Description:	Fiberboard or plastic drums, barrels, kegs
Waste Quantity:	3
Quantity Unit of Measure Code:	P
Quantity Unit of Measure Description:	Pounds
Waste Quantity, in Tons:	0.0015
Acute Waste Quantity, in Tons:	0
Non-Acute Waste Quantity, in Tons:	0.0015
Waste Quantity, in Kilograms:	1.360545
Acute Waste Quantity, in Kilograms:	0
Non-Acute Waste Quantity, in Kilorgrams:	1.360545
Management Method Code:	H040
Management Method Description:	INCINERATION
Waste Residue Indicator:	N
Quantity Discrepancy Indicator:	N
Waste Type Discrepancy Indicator:	N
Waste Density:	Not reported
Waste Density Unit of Measure Code:	Not reported
Waste Density Unit of Measure Description:	Not reported
Form Code:	Not reported
Form Code Description:	Not reported
Source Code:	Not reported
Source Code Description:	Not reported
Waste Minimization Code:	Not reported
Waste Minimization Code Description:	Not reported
Consent Number:	Not reported
EPA Waste Indicator:	Y
Federal Waste Codes:	D001
Quantity Haz Kg:	1.360545
Quantity Haz Tons:	0.0015
Quantity Non Haz Kg:	0
Quantity Non Haz Tons:	0
State Waste Codes:	NY-B

O450 **CON EDISON SERVICE BOX: 1084** **RCRA NonGen / NLR** **1016970691**
ENE **212-214 E 6TH ST & HALL PL E OF** **NY MANIFEST** **NYP004444113**
1/8-1/4 **NEW YORK, NY 10003**
0.135 mi.
713 ft. **Site 12 of 19 in cluster O**

Relative: **Lower**

Actual: **39 ft.**

RCRA Listings:

Date Form Received by Agency:		20140318
Handler Name:		Con Edison Service Box: 1084
Handler Address:		E 6th St & Hall Pl E Of
Handler City,State,Zip:		NEW YORK, NY 10003
EPA ID:		NYP004444113
Contact Name:		THOMAS TEELING
Contact Address:		Not reported
Contact City,State,Zip:		Not reported
Contact Telephone:		212-460-3770
Contact Fax:		Not reported
Contact Email:		Not reported
Contact Title:		SENIOR SCIENTIST
EPA Region:		02
Land Type:		Private
Federal Waste Generator Description:		Not a generator, verified
Non-Notifier:		Not reported
Biennial Report Cycle:		Not reported
Accessibility:		Not reported
Active Site Indicator:		Not reported
State District Owner:		Ny
State District:		NYSDEC R2
Mailing Address:		IRVING PL, 15TH FL NE
Mailing City,State,Zip:		NEW YORK, NY 10003
Owner Name:	Not reported	
Owner Type:		Not reported
Operator Name:	Not reported	
Operator Type:		Not reported
Short-Term Generator Activity:		No
Importer Activity:		No
Mixed Waste Generator:		No
Transporter Activity:		No
Transfer Facility Activity:		No
Recycler Activity with Storage:		No
Small Quantity On-Site Burner Exemption:		No
Smelting Melting and Refining Furnace Exemption:		No
Underground Injection Control:		No
Off-Site Waste Receipt:		No
Universal Waste Indicator:		No
Universal Waste Destination Facility:		No
Federal Universal Waste:		No
Active Site State-Reg Handler:		---
Federal Facility Indicator:		Not reported
Hazardous Secondary Material Indicator:		N
Sub-Part K Indicator:		Not reported
2018 GPRA Permit Baseline:		Not on the Baseline
2018 GPRA Renewals Baseline:		Not on the Baseline
202 GPRA Corrective Action Baseline:		No
Subject to Corrective Action Universe:		No
Non-TSDFs Where RCRA CA has Been Imposed Universe:		No
Corrective Action Priority Ranking:		No NCAPS ranking
Environmental Control Indicator:		No
Institutional Control Indicator:		No

CON EDISON SERVICE BOX: 1084 (Continued) **1016970691**

Human Exposure Controls Indicator:	N/A
Groundwater Controls Indicator:	N/A
Significant Non-Complier Universe:	No
Unaddressed Significant Non-Complier Universe:	No
Addressed Significant Non-Complier Universe:	No
Significant Non-Complier With a Compliance Schedule Universe:	No
Financial Assurance Required:	Not reported
Handler Date of Last Change:	20141014
Recognized Trader-Importer:	No
Recognized Trader-Exporter:	No
Importer of Spent Lead Acid Batteries:	No
Exporter of Spent Lead Acid Batteries:	No
Recycler Activity Without Storage:	No
Manifest Broker:	No
Sub-Part P Indicator:	No

Historic Generators:

Receive Date:	20140218
Handler Name: CON EDISON SERVICE BOX:	1084
Federal Waste Generator Description:	Very Small Quantity Generator (formerly Conditionally-Exempt Small Quantity Generator
State District Owner:	Ny
Large Quantity Handler of Universal Waste:	No
Recognized Trader Importer:	No
Recognized Trader Exporter:	No
Spent Lead Acid Battery Importer:	No
Spent Lead Acid Battery Exporter:	No
Current Record:	No
Non Storage Recycler Activity:	Not reported
Electronic Manifest Broker:	Not reported

Receive Date:	20140318
Handler Name: CON EDISON SERVICE BOX:	1084
Federal Waste Generator Description:	Not a generator, verified
State District Owner:	Ny
Large Quantity Handler of Universal Waste:	No
Recognized Trader Importer:	No
Recognized Trader Exporter:	No
Spent Lead Acid Battery Importer:	No
Spent Lead Acid Battery Exporter:	No
Current Record:	Yes
Non Storage Recycler Activity:	Not reported
Electronic Manifest Broker:	Not reported

List of NAICS Codes and Descriptions:

NAICS Codes:	No NAICS Codes Found

Facility Has Received Notices of Violations:

Violations:	No Violations Found

Evaluation Action Summary:

Evaluations:	No Evaluations Found

CON EDISON SERVICE BOX: 1084 (Continued) **1016970691**

NY MANIFEST:

EPA ID:	NYP004444113
Country:	USA
Name:	Con Edison
Address:	212-214 E 6TH ST & HALL PL E O
Address 2:	Not reported
City,State,Zip:	NEW YORK, NY 10003
Zip 4:	Not reported
Location Address 1:	212 E 6TH ST
Location Address 2:	SB1084
Location City,State,Zip:	NEW YORK, NY 10003
Location Zip 4:	Not reported
Facility Status:	Not reported
Total Tanks:	Not reported
Code:	BP

Mailing:

Mailing Name:	Con Edison
Mailing Contact:	Con Edison
Mailing Address 1:	4 IRVING ST
Mailing Address 2:	15TH FL
Mailing City,State,Zip:	NEW YORK, NY 10003
Mailing Zip 4:	Not reported
Mailing Country:	USA
Mailing Phone:	Not reported

Manifest Data:

Document ID:	Not reported
Manifest Status:	Not reported
Trans1 State ID:	NJD003812047
Year:	2018
Trans2 State ID:	Not reported
Generator Ship Date:	02/18/2014
Trans1 Recv Date:	02/18/2014
Trans2 Recv Date:	Not reported
TSD Site Recv Date:	02/26/2014
Part A Recv Date:	Not reported
Part B Recv Date:	Not reported
Generator EPA ID:	NYP004444113
Trans1 EPA ID:	Not reported
Trans2 EPA ID:	Not reported
TSDF ID 1:	NJD991291105
TSDF ID 2:	Not reported
Manifest Tracking Number:	002330368GBF
Import Indicator:	N
Export Indicator:	N
Discr Quantity Indicator:	N
Discr Type Indicator:	N
Discr Residue Indicator:	N
Discr Partial Reject Indicator:	N
Discr Full Reject Indicator:	N
Manifest Ref Number:	Not reported
Alt Facility RCRA ID:	Not reported
Alt Facility Sign Date:	Not reported
MGMT Method Type Code:	H110
Waste Code a:	Lead
Waste Code b:	Not reported

CON EDISON SERVICE BOX: 1084 (Continued) **1016970691**

Waste Code c:	Not reported
Waste Code e:	Not reported
Waste Code f:	Not reported
Waste Code g:	Not reported
Waste Code 1:	Not reported
Waste Code 2:	Not reported
Waste Code 3:	Not reported
Waste Code 4:	Not reported
Waste Code 5:	Not reported
Waste Code 6:	Not reported
Quantity:	400
Units:	Pounds
Number of Containers:	1
Container Type:	Cargo tanks (tank trucks)
Handling Method:	Treat
Specific Gravity:	1

L451 **CON EDISON SERVICE BOX: 26823** **RCRA NonGen / NLR** **1016148834**
SSE **307 BOWERY FRONT OF** **FINDS** **NYP004274858**
1/8-1/4 **NEW YORK, NY 10003** **ECHO**
0.136 mi. **NY MANIFEST**
720 ft. **Site 28 of 28 in cluster L**

Relative: **Higher**

Actual: **42 ft.**

RCRA Listings:

Date Form Received by Agency:	20170728
Handler Name:	Con Edison Service Box: 26823
Handler Address:	Bowery Front Of
Handler City,State,Zip:	NEW YORK, NY 10003
EPA ID:	NYP004274858
Contact Name:	BENJAMIN BAMONTE
Contact Address:	Not reported
Contact City,State,Zip:	Not reported
Contact Telephone:	212-894-9549
Contact Fax:	Not reported
Contact Email:	Not reported
Contact Title:	OPERATING SUPERVISOR
EPA Region:	02
Land Type:	Private
Federal Waste Generator Description:	Not a generator, verified
Non-Notifier:	Not reported
Biennial Report Cycle:	Not reported
Accessibility:	Not reported
Active Site Indicator:	Not reported
State District Owner:	Ny
State District:	NYSDEC R2
Mailing Address:	IRVING PL, RM 828
Mailing City,State,Zip:	NEW YORK, NY 10003
Owner Name:	Not reported
Owner Type:	Not reported
Operator Name:	Not reported
Operator Type:	Not reported
Short-Term Generator Activity:	No
Importer Activity:	No
Mixed Waste Generator:	No
Transporter Activity:	No
Transfer Facility Activity:	No
Recycler Activity with Storage:	No

CON EDISON SERVICE BOX: 26823 (Continued) **1016148834**

Small Quantity On-Site Burner Exemption:	No
Smelting Melting and Refining Furnace Exemption:	No
Underground Injection Control:	No
Off-Site Waste Receipt:	No
Universal Waste Indicator:	No
Universal Waste Destination Facility:	No
Federal Universal Waste:	No
Active Site State-Reg Handler:	---
Federal Facility Indicator:	Not reported
Hazardous Secondary Material Indicator:	N
Sub-Part K Indicator:	Not reported
2018 GPRA Permit Baseline:	Not on the Baseline
2018 GPRA Renewals Baseline:	Not on the Baseline
202 GPRA Corrective Action Baseline:	No
Subject to Corrective Action Universe:	No
Non-TSDFs Where RCRA CA has Been Imposed Universe:	No
Corrective Action Priority Ranking:	No NCAPS ranking
Environmental Control Indicator:	No
Institutional Control Indicator:	No
Human Exposure Controls Indicator:	N/A
Groundwater Controls Indicator:	N/A
Significant Non-Complier Universe:	No
Unaddressed Significant Non-Complier Universe:	No
Addressed Significant Non-Complier Universe:	No
Significant Non-Complier With a Compliance Schedule Universe:	No
Financial Assurance Required:	Not reported
Handler Date of Last Change:	20171108
Recognized Trader-Importer:	No
Recognized Trader-Exporter:	No
Importer of Spent Lead Acid Batteries:	No
Exporter of Spent Lead Acid Batteries:	No
Recycler Activity Without Storage:	No
Manifest Broker:	No
Sub-Part P Indicator:	No

Historic Generators:

Receive Date:	20121019
Handler Name: CON EDISON SERVICE BOX:	26823
Federal Waste Generator Description:	Very Small Quantity Generator (formerly Conditionally-Exempt Small Quantity Generator
State District Owner:	Ny
Large Quantity Handler of Universal Waste:	No
Recognized Trader Importer:	No
Recognized Trader Exporter:	No
Spent Lead Acid Battery Importer:	No
Spent Lead Acid Battery Exporter:	No
Current Record:	No
Non Storage Recycler Activity:	Not reported
Electronic Manifest Broker:	Not reported

Receive Date:	20170728
Handler Name: CON EDISON SERVICE BOX:	26823
Federal Waste Generator Description:	Not a generator, verified
State District Owner:	Ny
Large Quantity Handler of Universal Waste:	No
Recognized Trader Importer:	No

CON EDISON SERVICE BOX: 26823 (Continued) **1016148834**

Recognized Trader Exporter:	No
Spent Lead Acid Battery Importer:	No
Spent Lead Acid Battery Exporter:	No
Current Record:	Yes
Non Storage Recycler Activity:	No
Electronic Manifest Broker:	No

List of NAICS Codes and Descriptions:
NAICS Codes: No NAICS Codes Found

Facility Has Received Notices of Violations:
Violations: No Violations Found

Evaluation Action Summary:
Evaluations: No Evaluations Found

FINDS:
Registry ID: 110055457045

Click Here for FRS Facility Detail Report:

Environmental Interest/Information System:
The Resource Conservation and Recovery Act Information System (RCRAInfo) is EPA's comprehensive information system in support of the Resource Conservation and Recovery Act (RCRA) of 1976 and the Hazardous and Solid Waste Amendments (HSWA) of 1984. It tracks many types of information about generators, transporters, treaters, storers, and disposers of hazardous waste.

Click this hyperlink while viewing on your computer to access additional FINDS: detail in the EDR Site Report.

ECHO:

Envid:	1016148834
Registry ID:	110055457045

DFR URL:

Name:	CON EDISON SERVICE BOX: 26823
Address:	307 BOWERY FRONT OF
City,State,Zip:	NEW YORK, NY 10003

NY MANIFEST:

EPA ID:	NYP004274858
Country:	USA
Name:	Con Edison
Address:	307 BOWERY FRONT OF
Address 2:	Not reported
City,State,Zip:	NEW YORK, NY 10003
Zip 4:	Not reported
Location Address 1:	F/O 307 BOWERY
Location Address 2:	Not reported
Location City,State,Zip:	NEW YORK, NY 10003
Location Zip 4:	Not reported
Facility Status:	Not reported
Total Tanks:	Not reported

CON EDISON SERVICE BOX: 26823 (Continued) **1016148834**

Code: BP

Mailing:
Mailing Name: Con Edison
Mailing Contact: Tom Teeling
Mailing Address 1: 4 IRVING PLACE 15TH FLOOR
Mailing Address 2: Not reported
Mailing City,State,Zip: NEW YORK, NY 10003
Mailing Zip 4: Not reported
Mailing Country: USA
Mailing Phone: 2124603770

Manifest Data:
Document ID: Not reported
Manifest Status: Not reported
Trans1 State ID: NJ0000027193
Year: 2018
Trans2 State ID: Not reported
Generator Ship Date: 10/19/2012
Trans1 Recv Date: 10/19/2012
Trans2 Recv Date: Not reported
TSD Site Recv Date: 10/19/2012
Part A Recv Date: Not reported
Part B Recv Date: Not reported
Generator EPA ID: NYP004274858
Trans1 EPA ID: Not reported
Trans2 EPA ID: Not reported
TSDF ID 1: NJD002200046
TSDF ID 2: Not reported
Manifest Tracking Number: 010456411JJK
Import Indicator: N
Export Indicator: N
Discr Quantity Indicator: N
Discr Type Indicator: N
Discr Residue Indicator: N
Discr Partial Reject Indicator: N
Discr Full Reject Indicator: N
Manifest Ref Number: Not reported
Alt Facility RCRA ID: Not reported
Alt Facility Sign Date: Not reported
MGMT Method Type Code: H111
Waste Code a: Lead
Waste Code b: Not reported
Waste Code c: Not reported
Waste Code e: Not reported
Waste Code f: Not reported
Waste Code g: Not reported
Waste Code 1: Not reported
Waste Code 2: Not reported
Waste Code 3: Not reported
Waste Code 4: Not reported
Waste Code 5: Not reported
Waste Code 6: Not reported
Quantity: 2000
Units: Pounds
Number of Containers: 1
Container Type: Cargo tanks (tank trucks)

CON EDISON SERVICE BOX: 26823 (Continued) **1016148834**

Handling Method: Treat
Specific Gravity: 1

P452 **CON EDISON** **NY MANIFEST** **S116550202**
West **226-28 MERCER ST & BLEECKER ST** **N/A**
1/8-1/4 **NEW YORK, NY 10012**
0.137 mi.
721 ft. **Site 17 of 19 in cluster P**

Relative:
Lower

Actual:
37 ft.

NY MANIFEST:
EPA ID: NYP004484622
Country: USA
Name: Con Edison
Address: 226-28 MERCER ST & BLEECKER ST
Address 2: Not reported
City,State,Zip: NEW YORK, NY 10012
Zip 4: Not reported
Location Address 1: F/O 226 MERCER ST
Location Address 2: SB41057
Location City,State,Zip: NEW YORK, NY 10012
Location Zip 4: Not reported
Facility Status: Not reported
Total Tanks: Not reported
Code: BP

Mailing:
Mailing Name: Con Edison
Mailing Contact: Con Edision
Mailing Address 1: 4 IRVING PL
Mailing Address 2: 15TH FL
Mailing City,State,Zip: NEW YORK, NY 10003
Mailing Zip 4: Not reported
Mailing Country: USA
Mailing Phone: Not reported

Manifest Data:
Document ID: Not reported
Manifest Status: Not reported
Trans1 State ID: NJD003812047
Year: 2018
Trans2 State ID: Not reported
Generator Ship Date: 03/31/2014
Trans1 Recv Date: 03/31/2014
Trans2 Recv Date: Not reported
TSD Site Recv Date: 04/03/2014
Part A Recv Date: Not reported
Part B Recv Date: Not reported
Generator EPA ID: NYP004484622
Trans1 EPA ID: Not reported
Trans2 EPA ID: Not reported
TSDF ID 1: NJD991291105
TSDF ID 2: Not reported
Manifest Tracking Number: 002406208GBF
Import Indicator: N
Export Indicator: N
Discr Quantity Indicator: N
Discr Type Indicator: N

CON EDISON (Continued) **S116550202**

Discr Residue Indicator:	N
Discr Partial Reject Indicator:	N
Discr Full Reject Indicator:	N
Manifest Ref Number:	Not reported
Alt Facility RCRA ID:	Not reported
Alt Facility Sign Date:	Not reported
MGMT Method Type Code:	H110
Waste Code a:	Lead
Waste Code b:	Not reported
Waste Code c:	Not reported
Waste Code e:	Not reported
Waste Code f:	Not reported
Waste Code g:	Not reported
Waste Code 1:	Not reported
Waste Code 2:	Not reported
Waste Code 3:	Not reported
Waste Code 4:	Not reported
Waste Code 5:	Not reported
Waste Code 6:	Not reported
Quantity:	500
Units:	Pounds
Number of Containers:	1
Container Type:	Cargo tanks (tank trucks)
Handling Method:	Treat
Specific Gravity:	1

R453 **CON EDISON** **NY MANIFEST** **S117067509**
WSW **BLEEKER ST & BROADWAY** **N/A**
1/8-1/4 **NEW YORK, NY 10012**
0.137 mi.
721 ft. **Site 11 of 31 in cluster R**

Relative: **Lower**
Actual: **39 ft.**

NY MANIFEST:

EPA ID:	NYP004604450
Country:	USA
Name:	Con Edison
Address:	BLEEKER ST & BROADWAY
Address 2:	MH 39188
City,State,Zip:	NEW YORK, NY 10012
Zip 4:	Not reported
Location Address 1:	BLEEKER ST & BROADWAY
Location Address 2:	MH 39188
Location City,State,Zip:	NEW YORK, NY 10012
Location Zip 4:	Not reported
Facility Status:	Not reported
Total Tanks:	Not reported
Code:	BP

Mailing:

Mailing Name:	Con Edison
Mailing Contact:	Tom Teeling
Mailing Address 1:	4 IRVING PLACE 15TH FLOOR
Mailing Address 2:	Not reported
Mailing City,State,Zip:	NEW YORK, NY 10003
Mailing Zip 4:	Not reported
Mailing Country:	USA
Mailing Phone:	Not reported

CON EDISON (Continued) **S117067509**

Manifest Data:

Document ID:	Not reported
Manifest Status:	Not reported
Trans1 State ID:	NJD003812047
Year:	2018
Trans2 State ID:	Not reported
Generator Ship Date:	07/22/2014
Trans1 Recv Date:	07/22/2014
Trans2 Recv Date:	Not reported
TSD Site Recv Date:	07/23/2014
Part A Recv Date:	Not reported
Part B Recv Date:	Not reported
Generator EPA ID:	NYP004604450
Trans1 EPA ID:	Not reported
Trans2 EPA ID:	Not reported
TSDF ID 1:	NJD991291105
TSDF ID 2:	Not reported
Manifest Tracking Number:	002504447GBF
Import Indicator:	N
Export Indicator:	N
Discr Quantity Indicator:	N
Discr Type Indicator:	N
Discr Residue Indicator:	N
Discr Partial Reject Indicator:	N
Discr Full Reject Indicator:	N
Manifest Ref Number:	Not reported
Alt Facility RCRA ID:	Not reported
Alt Facility Sign Date:	Not reported
MGMT Method Type Code:	H110
Waste Code a:	Lead
Waste Code b:	Not reported
Waste Code c:	Not reported
Waste Code e:	Not reported
Waste Code f:	Not reported
Waste Code g:	Not reported
Waste Code 1:	Not reported
Waste Code 2:	Not reported
Waste Code 3:	Not reported
Waste Code 4:	Not reported
Waste Code 5:	Not reported
Waste Code 6:	Not reported
Quantity:	500
Units:	Pounds
Number of Containers:	1
Container Type:	Cargo tanks (tank trucks)
Handling Method:	Treat
Specific Gravity:	1

R454
WSW
1/8-1/4
0.137 mi.
721 ft.

CON EDISON
BROADWAY & BLEEKER ST
NEW YORK, NY 10012

Site 12 of 31 in cluster R

NY MANIFEST **S117318883**
N/A

Relative:
Lower

Actual:
39 ft.

NY MANIFEST:

EPA ID:	NYP004664751
Country:	USA
Name:	Con Edison
Address:	BROADWAY & BLEEKER ST
Address 2:	SB59188
City,State,Zip:	NEW YORK, NY 10012
Zip 4:	Not reported
Location Address 1:	BROADWAY & BLEEKER ST
Location Address 2:	SB59188
Location City,State,Zip:	NEW YORK, NY 10012
Location Zip 4:	Not reported
Facility Status:	Not reported
Total Tanks:	Not reported
Code:	BP

Mailing:

Mailing Name:	Con Edison
Mailing Contact:	Con Edison
Mailing Address 1:	4 IRVING PL
Mailing Address 2:	15TH FL
Mailing City,State,Zip:	NEW YORK, NY 10003
Mailing Zip 4:	Not reported
Mailing Country:	USA
Mailing Phone:	Not reported

Manifest Data:

Document ID:	Not reported
Manifest Status:	Not reported
Trans1 State ID:	NJ0000027193
Year:	2018
Trans2 State ID:	Not reported
Generator Ship Date:	09/23/2014
Trans1 Recv Date:	09/23/2014
Trans2 Recv Date:	Not reported
TSD Site Recv Date:	09/24/2014
Part A Recv Date:	Not reported
Part B Recv Date:	Not reported
Generator EPA ID:	NYP004664751
Trans1 EPA ID:	Not reported
Trans2 EPA ID:	Not reported
TSDF ID 1:	NJD002200046
TSDF ID 2:	Not reported
Manifest Tracking Number:	013243767JJK
Import Indicator:	N
Export Indicator:	N
Discr Quantity Indicator:	N
Discr Type Indicator:	N
Discr Residue Indicator:	N
Discr Partial Reject Indicator:	N
Discr Full Reject Indicator:	N
Manifest Ref Number:	Not reported
Alt Facility RCRA ID:	Not reported

CON EDISON (Continued) **S117318883**

Alt Facility Sign Date:	Not reported
MGMT Method Type Code:	H110
Waste Code a:	Lead
Waste Code b:	Not reported
Waste Code c:	Not reported
Waste Code e:	Not reported
Waste Code f:	Not reported
Waste Code g:	Not reported
Waste Code 1:	Not reported
Waste Code 2:	Not reported
Waste Code 3:	Not reported
Waste Code 4:	Not reported
Waste Code 5:	Not reported
Waste Code 6:	Not reported
Quantity:	1000
Units:	Pounds
Number of Containers:	1
Container Type:	Cargo tanks (tank trucks)
Handling Method:	Treat
Specific Gravity:	1

R455 **CONSOLIDATED EDISON** **E MANIFEST** **1031638040**
WSW **BROADWAY & BLEECKER ST** **N/A**
1/8-1/4 **NEW YORK, NY 10012**
0.137 mi.
721 ft. **Site 13 of 31 in cluster R**

Relative: **Lower**

Actual: **39 ft.**

E MANIFEST:

Manifest Tracking Number:	016281648FLE
Last Updated Date:	20211220
Shipped Date:	20211203
Received Date:	20211203
Manifest Status:	Signed
Submission Type:	DataImage5Copy
Origin Type:	Service
Generator EPA ID:	NYR000114579
Generator Name:	Consolidated Edison
Generator Location Street Number:	Not reported
Generator Location Street 1:	BROADWAY & BLEECKER ST
Generator Location Street 2:	Not reported
Generator Location City:	NEW YORK
Generator Location State:	NY
Generator Location Zip:	10012
Generator Mail Street Number:	Not reported
Generator Mail Street 1:	116 SKYLINE DRIVE
Generator Mail Street 2:	Not reported
Generator Mail City:	SOUTH PLAINFIELD
Generator Mail Zip:	07080
Generator Mail State:	NJ
Generator Contact Company Name:	Not reported
Designated Facility EPA ID:	NJD991291105
Designated Facility Name:	Clean Earth Of North Jersey
Designated Facility Mail Street Number:	105
Designated Facility Mail Street 1:	Not reported
Designated Facility Mail Street 2:	JACOBUS AVE
Designated Facility Mail City:	KEARNY
Designated Facility Mail Zip:	07032

CONSOLIDATED EDISON (Continued) **1031638040**

Designated Facility Mail State: NJ
Designated Facility Location Street Number: 105
Designated Facility Location Street 1: JACOBUS AVE
Designated Facility Location Street 2: Not reported
Designated Facility Location City: KEARNY
Designated Facility Location Zip: 07032
Designated Facility Location State: NJ
Designated Facility Contact Company Name: Not reported
Manifest Residue Indicator: N
Rejection Indicator: N

Transporter:
Manifest Tracking Number: 016281648FLE
Transporter Line Number: 1
Transporter EPA ID: MAD039322250
Transporter Name: Clean Harbors Environmental Services Inc

Waste Line:
Manifest Tracking Number: 016281648FLE
Waste Line Number: 1
U.S. DOT Hazardous Indicator: Y
U.S. DOT ID Number: NA3082
U.S. DOT Description: Na3082, Hazardous Waste, Liquid N.O.S., 9, Pg Iii, Rq
Non-Hazardous Waste Description: Not reported
Number of Containers: 1
Container Type Code: TT
Container Type Description: Cargo tanks (tank trucks)
Waste Quantity: 1200
Quantity Unit of Measure Code: P
Quantity Unit of Measure Description: Pounds
Waste Quantity, in Tons: 0.6
Acute Waste Quantity, in Tons: 0
Non-Acute Waste Quantity, in Tons: 0.6
Waste Quantity, in Kilograms: 544.218
Acute Waste Quantity, in Kilograms: 0
Non-Acute Waste Quantity, in Kilorgrams: 544.218
Management Method Code: H110
Management Method Description: STABILIZATION
Waste Residue Indicator: N
Quantity Discrepancy Indicator: N
Waste Type Discrepancy Indicator: N
Waste Density: Not reported
Waste Density Unit of Measure Code: Not reported
Waste Density Unit of Measure Description: Not reported
Form Code: Not reported
Form Code Description: Not reported
Source Code: Not reported
Source Code Description: Not reported
Waste Minimization Code: Not reported
Waste Minimization Code Description: Not reported
Consent Number: Not reported
EPA Waste Indicator: Y
Federal Waste Codes: D008
Quantity Haz Kg: 544.218
Quantity Haz Tons: 0.6
Quantity Non Haz Kg: 0

CONSOLIDATED EDISON (Continued) **1031638040**

Quantity Non Haz Tons: 0
State Waste Codes: NY-T

R456 **CONSOLIDATED EDISON CO OF NY INC.** **E MANIFEST** **1031630178**
WSW **BLEECKER ST & BROADWAY AVE** **N/A**
1/8-1/4 **NEW YORK, NY 10012**
0.137 mi.
721 ft. **Site 14 of 31 in cluster R**

Relative:
Lower

Actual:
39 ft.

E MANIFEST:

Manifest Tracking Number:	018394079FLE
Last Updated Date:	20230531
Shipped Date:	20230512
Received Date:	20230512
Manifest Status:	Signed
Submission Type:	DataImage5Copy
Origin Type:	Service
Generator EPA ID:	NYR000114579
Generator Name:	Consolidated Edison Co Of Ny Inc.
Generator Location Street Number:	Not reported
Generator Location Street 1:	BLEECKER ST & BROADWAY AVE
Generator Location Street 2:	Not reported
Generator Location City:	NEW YORK
Generator Location State:	NY
Generator Location Zip:	10012
Generator Mail Street Number:	Not reported
Generator Mail Street 1:	116 SKYLINE DRIVE
Generator Mail Street 2:	Not reported
Generator Mail City:	SOUTH PLAINFIELD
Generator Mail Zip:	07080
Generator Mail State:	NJ
Generator Contact Company Name:	Not reported
Designated Facility EPA ID:	NJD991291105
Designated Facility Name:	Clean Earth Of North Jersey
Designated Facility Mail Street Number:	105
Designated Facility Mail Street 1:	Not reported
Designated Facility Mail Street 2:	JACOBUS AVE
Designated Facility Mail City:	KEARNY
Designated Facility Mail Zip:	07032
Designated Facility Mail State:	NJ
Designated Facility Location Street Number:	105
Designated Facility Location Street 1:	JACOBUS AVE
Designated Facility Location Street 2:	Not reported
Designated Facility Location City:	KEARNY
Designated Facility Location Zip:	07032
Designated Facility Location State:	NJ
Designated Facility Contact Company Name:	Not reported
Manifest Residue Indicator:	N
Rejection Indicator:	N

Transporter:

Manifest Tracking Number:	018394079FLE
Transporter Line Number:	1
Transporter EPA ID:	MAD039322250
Transporter Name:	Clean Harbors Environmental Services Inc

CONSOLIDATED EDISON CO OF NY INC. (Continued) **1031630178**

Waste Line:

Manifest Tracking Number:	018394079FLE
Waste Line Number:	1
U.S. DOT Hazardous Indicator:	Y
U.S. DOT ID Number:	NA3082
U.S. DOT Description:	Na3082, Hazardous Waste, Liquid N.O.S., (Lead) 9, Pg Iii, Rq (D008)
Non-Hazardous Waste Description:	Not reported
Number of Containers:	1
Container Type Code:	TT
Container Type Description:	Cargo tanks (tank trucks)
Waste Quantity:	500
Quantity Unit of Measure Code:	P
Quantity Unit of Measure Description:	Pounds
Waste Quantity, in Tons:	0.25
Acute Waste Quantity, in Tons:	0
Non-Acute Waste Quantity, in Tons:	0.25
Waste Quantity, in Kilograms:	226.7575
Acute Waste Quantity, in Kilograms:	0
Non-Acute Waste Quantity, in Kilorgrams:	226.7575
Management Method Code:	H110
Management Method Description:	STABILIZATION
Waste Residue Indicator:	N
Quantity Discrepancy Indicator:	Y
Waste Type Discrepancy Indicator:	N
Waste Density:	Not reported
Waste Density Unit of Measure Code:	Not reported
Waste Density Unit of Measure Description:	Not reported
Form Code:	Not reported
Form Code Description:	Not reported
Source Code:	Not reported
Source Code Description:	Not reported
Waste Minimization Code:	Not reported
Waste Minimization Code Description:	Not reported
Consent Number:	Not reported
EPA Waste Indicator:	Y
Federal Waste Codes:	D008
Quantity Haz Kg:	226.7575
Quantity Haz Tons:	0.25
Quantity Non Haz Kg:	Not reported
Quantity Non Haz Tons:	Not reported
State Waste Codes:	NY-T

R457 **CONSOLIDATED EDISON COMPANY OF NY INC** **E MANIFEST** **1031633290**
WSW **BLEEKER ST & BROADWAY** **N/A**
1/8-1/4 **NEW YORK, NY 10012**
0.137 mi.
721 ft. **Site 15 of 31 in cluster R**

Relative: **Lower**
Actual: **39 ft.**

E MANIFEST:

Manifest Tracking Number:	017447734FLE
Last Updated Date:	20221118
Shipped Date:	20221107
Received Date:	20221108
Manifest Status:	Signed
Submission Type:	DataImage5Copy
Origin Type:	Service
Generator EPA ID:	NYR000114579

CONSOLIDATED EDISON COMPANY OF NY INC (Continued) **1031633290**

Generator Name:	Consolidated Edison Company Of Ny Inc
Generator Location Street Number:	Not reported
Generator Location Street 1:	BLEEKER ST & BROADWAY
Generator Location Street 2:	Not reported
Generator Location City:	NEW YORK
Generator Location State:	NY
Generator Location Zip:	10012
Generator Mail Street Number:	Not reported
Generator Mail Street 1:	116 SKYLINE DRIVE
Generator Mail Street 2:	Not reported
Generator Mail City:	SOUTH PLAINFIELD
Generator Mail Zip:	07080
Generator Mail State:	NJ
Generator Contact Company Name:	Not reported
Designated Facility EPA ID:	NJD991291105
Designated Facility Name:	Clean Earth Of North Jersey
Designated Facility Mail Street Number:	105
Designated Facility Mail Street 1:	Not reported
Designated Facility Mail Street 2:	JACOBUS AVE
Designated Facility Mail City:	KEARNY
Designated Facility Mail Zip:	07032
Designated Facility Mail State:	NJ
Designated Facility Location Street Number:	105
Designated Facility Location Street 1:	JACOBUS AVE
Designated Facility Location Street 2:	Not reported
Designated Facility Location City:	KEARNY
Designated Facility Location Zip:	07032
Designated Facility Location State:	NJ
Designated Facility Contact Company Name:	Not reported
Manifest Residue Indicator:	N
Rejection Indicator:	N

Transporter:

Manifest Tracking Number:	017447734FLE
Transporter Line Number:	1
Transporter EPA ID:	MAD039322250
Transporter Name:	Clean Harbors Environmental Services Inc

Waste Line:

Manifest Tracking Number:	017447734FLE
Waste Line Number:	1
U.S. DOT Hazardous Indicator:	Y
U.S. DOT ID Number:	NA3082
U.S. DOT Description:	Na3082, Hazardous Waste, Liquid N.O.S., 9, Pg Iii, Rq
Non-Hazardous Waste Description:	Not reported
Number of Containers:	1
Container Type Code:	TT
Container Type Description:	Cargo tanks (tank trucks)
Waste Quantity:	600
Quantity Unit of Measure Code:	P
Quantity Unit of Measure Description:	Pounds
Waste Quantity, in Tons:	0.3
Acute Waste Quantity, in Tons:	0
Non-Acute Waste Quantity, in Tons:	0.3
Waste Quantity, in Kilograms:	272.109
Acute Waste Quantity, in Kilograms:	0

CONSOLIDATED EDISON COMPANY OF NY INC (Continued) **1031633290**

Non-Acute Waste Quantity, in Kilorgrams:	272.109
Management Method Code:	H110
Management Method Description:	STABILIZATION
Waste Residue Indicator:	N
Quantity Discrepancy Indicator:	N
Waste Type Discrepancy Indicator:	N
Waste Density:	Not reported
Waste Density Unit of Measure Code:	Not reported
Waste Density Unit of Measure Description:	Not reported
Form Code:	Not reported
Form Code Description:	Not reported
Source Code:	Not reported
Source Code Description:	Not reported
Waste Minimization Code:	Not reported
Waste Minimization Code Description:	Not reported
Consent Number:	Not reported
EPA Waste Indicator:	Y
Federal Waste Codes:	D008
Quantity Haz Kg:	272.109
Quantity Haz Tons:	0.3
Quantity Non Haz Kg:	0
Quantity Non Haz Tons:	0
State Waste Codes:	NY-T

R458 **CON EDISON MANHOLE 57406** **RCRA NonGen / NLR** **1014918003**
WSW **BROADWAY & BLEEKER ST** **NJ MANIFEST** **NYP004215869**
1/8-1/4 **NEW YORK, NY 10008**
0.137 mi.
721 ft. **Site 16 of 31 in cluster R**

Relative: **Lower**
Actual: **39 ft.**

RCRA Listings:

Date Form Received by Agency:		20101018
Handler Name:		Con Edison Manhole 57406
Handler Address:		Broadway & Bleeker St
Handler City,State,Zip:		NEW YORK, NY 10008
EPA ID:		NYP004215869
Contact Name:		JEAN PIERRE
Contact Address:		Not reported
Contact City,State,Zip:		Not reported
Contact Telephone:		Not reported
Contact Fax:		Not reported
Contact Email:		Not reported
Contact Title:		SR OFFICE ASSISTANT A X L1-2
EPA Region:		02
Land Type:		Private
Federal Waste Generator Description:		Not a generator, verified
Non-Notifier:		Not reported
Biennial Report Cycle:		Not reported
Accessibility:		Not reported
Active Site Indicator:		Not reported
State District Owner:		Ny
State District:		NYSDEC R2
Mailing Address:		IRVING PL RM 828
Mailing City,State,Zip:		NEW YORK, NY 10003
Owner Name:	Not reported	
Owner Type:		Not reported
Operator Name:	Not reported	
Operator Type:		Not reported

CON EDISON MANHOLE 57406 (Continued) **1014918003**

Short-Term Generator Activity:	No
Importer Activity:	No
Mixed Waste Generator:	No
Transporter Activity:	No
Transfer Facility Activity:	No
Recycler Activity with Storage:	No
Small Quantity On-Site Burner Exemption:	No
Smelting Melting and Refining Furnace Exemption:	No
Underground Injection Control:	No
Off-Site Waste Receipt:	No
Universal Waste Indicator:	No
Universal Waste Destination Facility:	No
Federal Universal Waste:	No
Active Site State-Reg Handler:	---
Federal Facility Indicator:	Not reported
Hazardous Secondary Material Indicator:	N
Sub-Part K Indicator:	Not reported
2018 GPRA Permit Baseline:	Not on the Baseline
2018 GPRA Renewals Baseline:	Not on the Baseline
202 GPRA Corrective Action Baseline:	No
Subject to Corrective Action Universe:	No
Non-TSDFs Where RCRA CA has Been Imposed Universe:	No
Corrective Action Priority Ranking:	No NCAPS ranking
Environmental Control Indicator:	No
Institutional Control Indicator:	No
Human Exposure Controls Indicator:	N/A
Groundwater Controls Indicator:	N/A
Significant Non-Complier Universe:	No
Unaddressed Significant Non-Complier Universe:	No
Addressed Significant Non-Complier Universe:	No
Significant Non-Complier With a Compliance Schedule Universe:	No
Financial Assurance Required:	Not reported
Handler Date of Last Change:	20110701
Recognized Trader-Importer:	No
Recognized Trader-Exporter:	No
Importer of Spent Lead Acid Batteries:	No
Exporter of Spent Lead Acid Batteries:	No
Recycler Activity Without Storage:	No
Manifest Broker:	No
Sub-Part P Indicator:	No

Historic Generators:

Receive Date:	20100918
Handler Name: CON EDISON MANHOLE 57406	
Federal Waste Generator Description:	Very Small Quantity Generator (formerly Conditionally-Exempt Small Quantity Generator
State District Owner:	Ny
Large Quantity Handler of Universal Waste:	No
Recognized Trader Importer:	No
Recognized Trader Exporter:	No
Spent Lead Acid Battery Importer:	No
Spent Lead Acid Battery Exporter:	No
Current Record:	No
Non Storage Recycler Activity:	Not reported
Electronic Manifest Broker:	Not reported

CON EDISON MANHOLE 57406 (Continued) **1014918003**

Receive Date: 20101018
Handler Name: CON EDISON MANHOLE 57406
Federal Waste Generator Description: Not a generator, verified
State District Owner: Ny
Large Quantity Handler of Universal Waste: No
Recognized Trader Importer: No
Recognized Trader Exporter: No
Spent Lead Acid Battery Importer: No
Spent Lead Acid Battery Exporter: No
Current Record: Yes
Non Storage Recycler Activity: Not reported
Electronic Manifest Broker: Not reported

List of NAICS Codes and Descriptions:
NAICS Codes: No NAICS Codes Found

Facility Has Received Notices of Violations:
Violations: No Violations Found

Evaluation Action Summary:
Evaluations: No Evaluations Found

NJ MANIFEST:
EPA ID: NYP004215869
Name: CON EDISON MANHOLE 57406
Address: BROADWAY & BLEEKER ST
City,State,Zip: NEW YORK, NY 10008
County: Not reported
Mailing Address: IRVING PL RM 828
Mailing City,State,Zip: NEW YORK, NY 10003
Telephone: Not reported
Emergency Telephone: Not reported
Contact: JEAN PIERRE
Comments: Not reported
SIC Code: Not reported
County: NY061
Municipal: Not reported
Previous EPAID: Not reported
Generator Flag: Not reported
Transporter Flag: Not reported
TSDF Flag: Not reported
Name Change: Not reported
Date Change: Not reported

Manifest Data:
EPA ID: NYP004215869
Manifest Number: 007656911JJK
Date Shipped: 09/18/2010
TSDF EPA ID: NJD002200046
Transporter EPA ID: NJ0000027193
Transporter 2 EPA ID: Not reported
Transporter 3 EPA ID: Not reported
Transporter 4 EPA ID: Not reported
Transporter 5 EPA ID: Not reported
Transporter 6 EPA ID: Not reported

CON EDISON MANHOLE 57406 (Continued) **1014918003**

Transporter 7 EPA ID:	Not reported
Transporter 8 EPA ID:	Not reported
Transporter 9 EPA ID:	Not reported
Transporter 10 EPA ID:	Not reported
Date Trans1 Transported Waste:	09/18/2010
Date Trans2 Transported Waste:	Not reported
Date Trans3 Transported Waste:	Not reported
Date Trans4 Transported Waste:	Not reported
Date Trans5 Transported Waste:	Not reported
Date Trans6 Transported Waste:	Not reported
Date Trans7 Transported Waste:	Not reported
Date Trans8 Transported Waste:	Not reported
Date Trans9 Transported Waste:	Not reported
Date Trans10 Transported Waste:	Not reported
Date TSDF Received Waste:	09/20/2010
TSDF EPA Facility Name:	Not reported
QTY Units:	Not reported
Transporter SEQ ID:	Not reported
Transporter-1 Date:	Not reported
Waste SEQ ID:	Not reported
Waste Type Code 2:	Not reported
Waste Type Code 3:	Not reported
Waste Type Code 4:	Not reported
Waste Type Code 5:	Not reported
Waste Type Code 6:	Not reported
Date Accepted:	Not reported
Manifest Discrepancy Type:	Not reported
Data Entry Number:	Not reported
Was Load Rejected:	N
Reason Load Was Rejected:	Not reported

Waste:

Manifest Year:	Not reported
Waste Code:	D008
Hand Code:	H111
Quantity:	100
Unit:	P

S459 **APARTMENT COMPLEX** **NY LTANKS** **S102619272**
NNE **434 LAFAYETTE ST** **N/A**
1/8-1/4 **MANHATTAN, NY**
0.137 mi.
722 ft. **Site 7 of 17 in cluster S**

Relative: **Lower**
Actual: **40 ft.**

LTANKS:

Name:	APARTMENT COMPLEX
Address:	434 LAFAYETTE ST
City,State,Zip:	MANHATTAN, NY
Spill Number/Closed Date:	9514652 / 1996-12-30
Facility ID:	9514652
Site ID:	170205
Spill Date:	1996-02-15
Spill Cause:	Tank Failure
Spill Source:	Unknown
Spill Class:	C4
Cleanup Ceased:	Not reported

APARTMENT COMPLEX (Continued) **S102619272**

SWIS:	3101
Investigator:	ADZHITOM
Referred To:	Not reported
Reported to Dept:	1996-02-15
CID:	252
Water Affected:	Not reported
Spill Notifier:	Other
Last Inspection:	Not reported
Recommended Penalty:	False
Meets Standard:	False
UST Involvement:	False
Remediation Phase:	0
Date Entered In Computer:	1996-02-15
Spill Record Last Update:	1997-01-06
Spiller Name:	PETER DARGAS
Spiller Company:	APARTMENT COMPLEX
Spiller Address:	434 LAFAYETTE ST
Spiller County:	001
Spiller Contact:	PETER DARGAS
Spiller Phone:	(212) 473-6109
Spiller Extention:	Not reported
DEC Region:	2
DER Facility ID:	143216
Latitude:	Not reported
Longitude:	Not reported
DEC Memo:	Prior to Sept, 2004 data translation this spill Lead_DEC Field was ZHITOMIRSKY
Remarks:	tank failure due to air test-small stain on wall-the whole line will be repaired tomorrow and contaminated soil clean up as well

All Materials:

Site ID:	170205
Operable Unit ID:	1025759
Operable Unit:	01
Material ID:	354782
Material Code:	0001A
Material Name:	#2 fuel oil
Case No.:	Not reported
Material FA:	Petroleum
Quantity:	.00
Units:	G
Recovered:	.00
Resource Affected:	Soil
Oxygenate:	Not reported

Q460 **C-SQUAREWOOD LLC** **RCRA NonGen / NLR** **1004761418**
NE **52-62 COOPER SQ** **FINDS** **NYR000086678**
1/8-1/4 **NEW YORK, NY 10012** **ECHO**
0.137 mi.
723 ft. **Site 11 of 15 in cluster Q**

Relative: **Lower**
Actual: **41 ft.**

RCRA Listings:

Date Form Received by Agency:	20070101
Handler Name:	C-Squarewood Llc
Handler Address:	Cooper Sq
Handler City,State,Zip:	NEW YORK, NY 10012
EPA ID:	NYR000086678

C-SQUAREWOOD LLC (Continued) **1004761418**

Contact Name:		JOHN CONNELY
Contact Address:		WOOSTER ST
Contact City,State,Zip:		NEW YORK, NY 10012
Contact Telephone:		646-602-9331
Contact Fax:		Not reported
Contact Email:		Not reported
Contact Title:		Not reported
EPA Region:		02
Land Type:		Not reported
Federal Waste Generator Description:		Not a generator, verified
Non-Notifier:		Not reported
Biennial Report Cycle:		Not reported
Accessibility:		Not reported
Active Site Indicator:		Not reported
State District Owner:		Ny
State District:		NYSDEC R2
Mailing Address:		WOOSTER ST
Mailing City,State,Zip:		NEW YORK, NY 10012
Owner Name:	C-Squarewood Llc	
Owner Type:		Private
Operator Name:	C-Squarewood Llc	
Operator Type:		Private
Short-Term Generator Activity:		No
Importer Activity:		No
Mixed Waste Generator:		No
Transporter Activity:		No
Transfer Facility Activity:		No
Recycler Activity with Storage:		No
Small Quantity On-Site Burner Exemption:		No
Smelting Melting and Refining Furnace Exemption:		No
Underground Injection Control:		No
Off-Site Waste Receipt:		No
Universal Waste Indicator:		No
Universal Waste Destination Facility:		No
Federal Universal Waste:		No
Active Site State-Reg Handler:		---
Federal Facility Indicator:		Not reported
Hazardous Secondary Material Indicator:		N
Sub-Part K Indicator:		Not reported
2018 GPRA Permit Baseline:		Not on the Baseline
2018 GPRA Renewals Baseline:		Not on the Baseline
202 GPRA Corrective Action Baseline:		No
Subject to Corrective Action Universe:		No
Non-TSDFs Where RCRA CA has Been Imposed Universe:		No
Corrective Action Priority Ranking:		No NCAPS ranking
Environmental Control Indicator:		No
Institutional Control Indicator:		No
Human Exposure Controls Indicator:		N/A
Groundwater Controls Indicator:		N/A
Significant Non-Complier Universe:		No
Unaddressed Significant Non-Complier Universe:		No
Addressed Significant Non-Complier Universe:		No
Significant Non-Complier With a Compliance Schedule Universe:		No
Financial Assurance Required:		Not reported
Handler Date of Last Change:		20150414
Recognized Trader-Importer:		No
Recognized Trader-Exporter:		No

C-SQUAREWOOD LLC (Continued) **1004761418**

Importer of Spent Lead Acid Batteries: No
Exporter of Spent Lead Acid Batteries: No
Recycler Activity Without Storage: No
Manifest Broker: No
Sub-Part P Indicator: No

Hazardous Waste Summary:
Waste Code: D008
Waste Description: Lead

Handler - Owner Operator:
Owner/Operator Indicator: Owner
Owner/Operator Name: C-SQUAREWOOD LLC
Legal Status: Private
Date Became Current: Not reported
Date Ended Current: Not reported
Owner/Operator Address: 111 WOOSTER ST
Owner/Operator City,State,Zip: NEW YORK, NY 10012
Owner/Operator Telephone: 212-219-1974
Owner/Operator Telephone Ext: Not reported
Owner/Operator Fax: Not reported
Owner/Operator Email: Not reported

Owner/Operator Indicator: Owner
Owner/Operator Name: C-SQUAREWOOD LLC
Legal Status: Private
Date Became Current: Not reported
Date Ended Current: Not reported
Owner/Operator Address: 111 WOOSTER ST
Owner/Operator City,State,Zip: NEW YORK, NY 10012
Owner/Operator Telephone: 212-219-1974
Owner/Operator Telephone Ext: Not reported
Owner/Operator Fax: Not reported
Owner/Operator Email: Not reported

Owner/Operator Indicator: Operator
Owner/Operator Name: C-SQUAREWOOD LLC
Legal Status: Private
Date Became Current: Not reported
Date Ended Current: Not reported
Owner/Operator Address: 111 WOOSTER ST
Owner/Operator City,State,Zip: NEW YORK, NY 10012
Owner/Operator Telephone: 212-219-1974
Owner/Operator Telephone Ext: Not reported
Owner/Operator Fax: Not reported
Owner/Operator Email: Not reported

Historic Generators:
Receive Date: 20060101
Handler Name: C-SQUAREWOOD LLC
Federal Waste Generator Description: Not a generator, verified
State District Owner: Ny
Large Quantity Handler of Universal Waste: No
Recognized Trader Importer: No
Recognized Trader Exporter: No

C-SQUAREWOOD LLC (Continued) **1004761418**

Spent Lead Acid Battery Importer: No
Spent Lead Acid Battery Exporter: No
Current Record: No
Non Storage Recycler Activity: Not reported
Electronic Manifest Broker: Not reported

Receive Date: 20070101
Handler Name: C-SQUAREWOOD LLC
Federal Waste Generator Description: Not a generator, verified
State District Owner: Ny
Large Quantity Handler of Universal Waste: No
Recognized Trader Importer: No
Recognized Trader Exporter: No
Spent Lead Acid Battery Importer: No
Spent Lead Acid Battery Exporter: No
Current Record: Yes
Non Storage Recycler Activity: Not reported
Electronic Manifest Broker: Not reported

Receive Date: 20000608
Handler Name: C-SQUAREWOOD LLC
Federal Waste Generator Description: Small Quantity Generator
State District Owner: Ny
Large Quantity Handler of Universal Waste: No
Recognized Trader Importer: No
Recognized Trader Exporter: No
Spent Lead Acid Battery Importer: No
Spent Lead Acid Battery Exporter: No
Current Record: No
Non Storage Recycler Activity: Not reported
Electronic Manifest Broker: Not reported

List of NAICS Codes and Descriptions:
NAICS Codes: No NAICS Codes Found

Facility Has Received Notices of Violations:
Violations: No Violations Found

Evaluation Action Summary:
Evaluations: No Evaluations Found

FINDS:
Registry ID: 110004562483

Click Here for FRS Facility Detail Report:

Environmental Interest/Information System:
The Resource Conservation and Recovery Act Information System (RCRAInfo) is EPA's comprehensive information system in support of the Resource Conservation and Recovery Act (RCRA) of 1976 and the Hazardous and Solid Waste Amendments (HSWA) of 1984. It tracks many types of information about generators, transporters, treaters, storers, and disposers of hazardous waste.

C-SQUAREWOOD LLC (Continued) **1004761418**

Click this hyperlink while viewing on your computer to access additional FINDS: detail in the EDR Site Report.

ECHO:
Envid: 1004761418
Registry ID: 110004562483

DFR URL:
Name: C-SQUAREWOOD LLC
Address: 52-62 COOPER SQ
City,State,Zip: NEW YORK, NY 10012

Q461 **COPPER SQUARE WOOD LLC** **NY MANIFEST** **S117564887**
NE **52-62 COOPER SQ** **N/A**
1/8-1/4 **NEW YORK, NY 10012**
0.137 mi.
724 ft. **Site 12 of 15 in cluster Q**

Relative:
Lower

Actual:
41 ft.

NY MANIFEST:
EPA ID: NYR000086678
Country: USA
Name: Copper Square Wood Llc
Address: 52-62 COOPER SQ
Address 2: Not reported
City,State,Zip: NEW YORK, NY 10012
Zip 4: Not reported
Location Address 1: 179 DICKMEN ST
Location Address 2: Not reported
Location City,State,Zip: BROOKLYN, NY 11231
Location Zip 4: Not reported
Facility Status: Not reported
Total Tanks: Not reported
Code: BP

Mailing:
Mailing Name: Copper Square Wood Llc
Mailing Contact: N/S
Mailing Address 1: 52-62 COPPER SQ
Mailing Address 2: Not reported
Mailing City,State,Zip: NEW YORK, NY 10012
Mailing Zip 4: Not reported
Mailing Country: USA
Mailing Phone: 6466970390

Manifest Data:
Document ID: NYG2263617
Manifest Status: Not reported
Trans1 State ID: PD1011NY
Year: 2000
Trans2 State ID: Not reported
Generator Ship Date: 08/10/2000
Trans1 Recv Date: 08/10/2000
Trans2 Recv Date: Not reported
TSD Site Recv Date: 08/11/2000
Part A Recv Date: Not reported
Part B Recv Date: Not reported
Generator EPA ID: NYR000086678

COPPER SQUARE WOOD LLC (Continued) **S117564887**

Trans1 EPA ID:	NYD077444263
Trans2 EPA ID:	Not reported
TSDF ID 1:	NYD077444263
TSDF ID 2:	Not reported
Manifest Tracking Number:	Not reported
Import Indicator:	Not reported
Export Indicator:	Not reported
Discr Quantity Indicator:	Not reported
Discr Type Indicator:	Not reported
Discr Residue Indicator:	Not reported
Discr Partial Reject Indicator:	Not reported
Discr Full Reject Indicator:	Not reported
Manifest Ref Number:	Not reported
Alt Facility RCRA ID:	Not reported
Alt Facility Sign Date:	Not reported
MGMT Method Type Code:	Not reported
Waste Code 1:	Lead
Waste Code 2:	Not reported
Waste Code 3:	Not reported
Waste Code 4:	Not reported
Waste Code 5:	Not reported
Waste Code 6:	Not reported
Quantity:	00400
Units:	Pounds
Number of Containers:	001
Container Type:	Metal drums, barrels, kegs
Handling Method:	Treat
Specific Gravity:	01.00

U462 **CON EDISON** **NJ MANIFEST** **S120667607**
SSW **315 MOTT ST** **N/A**
1/8-1/4 **NEW YORK, NY 10012**
0.138 mi.
730 ft. **Site 3 of 23 in cluster U**

Relative: **Higher**

Actual: **43 ft.**

NJ MANIFEST:

EPA ID:	NYP004735361
Name:	CON EDISON
Address:	315 MOTT ST
City,State,Zip:	NEW YORK, NY 10012
County:	Not reported
Mailing Address:	IRVING PL, 15TH FL NE
Mailing City,State,Zip:	NEW YORK, NY 10003
Telephone:	Not reported
Emergency Telephone:	Not reported
Contact:	THOMAS TEELING
Comments:	Not reported
SIC Code:	Not reported
County:	NY061
Municipal:	Not reported
Previous EPAID:	Not reported
Generator Flag:	Not reported
Transporter Flag:	Not reported
TSDF Flag:	Not reported
Name Change:	Not reported
Date Change:	Not reported

CON EDISON (Continued) **S120667607**

Manifest Data:

EPA ID:	NYP004735361
Manifest Number:	002610809GBF
Date Shipped:	2/22/2015
TSDF EPA ID:	NJD991291105
Transporter EPA ID:	NJD003812047
Transporter 2 EPA ID:	Not reported
Transporter 3 EPA ID:	Not reported
Transporter 4 EPA ID:	Not reported
Transporter 5 EPA ID:	Not reported
Transporter 6 EPA ID:	Not reported
Transporter 7 EPA ID:	Not reported
Transporter 8 EPA ID:	Not reported
Transporter 9 EPA ID:	Not reported
Transporter 10 EPA ID:	Not reported
Date Trans1 Transported Waste:	Not reported
Date Trans2 Transported Waste:	Not reported
Date Trans3 Transported Waste:	Not reported
Date Trans4 Transported Waste:	Not reported
Date Trans5 Transported Waste:	Not reported
Date Trans6 Transported Waste:	Not reported
Date Trans7 Transported Waste:	Not reported
Date Trans8 Transported Waste:	Not reported
Date Trans9 Transported Waste:	Not reported
Date Trans10 Transported Waste:	Not reported
Date TSDF Received Waste:	Not reported
TSDF EPA Facility Name:	Not reported
QTY Units:	Not reported
Transporter SEQ ID:	Not reported
Transporter-1 Date:	Not reported
Waste SEQ ID:	Not reported
Waste Type Code 2:	Not reported
Waste Type Code 3:	Not reported
Waste Type Code 4:	Not reported
Waste Type Code 5:	Not reported
Waste Type Code 6:	Not reported
Date Accepted:	Not reported
Manifest Discrepancy Type:	Not reported
Data Entry Number:	Not reported
Was Load Rejected:	Not reported
Reason Load Was Rejected:	Not reported

U463 **CON EDISON** **NY MANIFEST** **S117740371**
SSW **315 MOTT ST** **N/A**
1/8-1/4 **NEW YORK, NY 10012**
0.138 mi.
730 ft. **Site 4 of 23 in cluster U**

Relative: NY MANIFEST:
Higher

Actual: EPA ID:	NYP004735361
43 ft. Country:	USA
Name:	Con Edison
Address:	315 MOTT ST
Address 2:	Not reported
City,State,Zip:	NEW YORK, NY 10012
Zip 4:	Not reported

CON EDISON (Continued) **S117740371**

Location Address 1: 315 MOTT ST
Location Address 2: SB 41430
Location City,State,Zip: NEW YORK, NY 10012
Location Zip 4: Not reported
Facility Status: Not reported
Total Tanks: Not reported
Code: BP

Mailing:
Mailing Name: Con Edison
Mailing Contact: Tom Teeling
Mailing Address 1: 4 IRVING PLACE - 15TH FLOOR
Mailing Address 2: Not reported
Mailing City,State,Zip: NEW YORK, NY 10003
Mailing Zip 4: Not reported
Mailing Country: USA
Mailing Phone: Not reported

Manifest Data:
Document ID: Not reported
Manifest Status: Not reported
Trans1 State ID: NJD003812047
Year: 2018
Trans2 State ID: NJD003812047
Generator Ship Date: 02/22/2015
Trans1 Recv Date: 02/22/2015
Trans2 Recv Date: 02/26/2015
TSD Site Recv Date: 02/26/2015
Part A Recv Date: Not reported
Part B Recv Date: Not reported
Generator EPA ID: NYP004735361
Trans1 EPA ID: Not reported
Trans2 EPA ID: Not reported
TSDF ID 1: NJD991291105
TSDF ID 2: Not reported
Manifest Tracking Number: 002610809GBF
Import Indicator: N
Export Indicator: N
Discr Quantity Indicator: N
Discr Type Indicator: N
Discr Residue Indicator: N
Discr Partial Reject Indicator: N
Discr Full Reject Indicator: N
Manifest Ref Number: Not reported
Alt Facility RCRA ID: Not reported
Alt Facility Sign Date: Not reported
MGMT Method Type Code: H110
Waste Code a: Lead
Waste Code b: Not reported
Waste Code c: Not reported
Waste Code e: Not reported
Waste Code f: Not reported
Waste Code g: Not reported
Waste Code 1: Not reported
Waste Code 2: Not reported
Waste Code 3: Not reported
Waste Code 4: Not reported

CON EDISON (Continued) **S117740371**

Waste Code 5:	Not reported
Waste Code 6:	Not reported
Quantity:	1000
Units:	Pounds
Number of Containers:	1
Container Type:	Cargo tanks (tank trucks)
Handling Method:	Treat
Specific Gravity:	1

U464 **CON EDISON** **RCRA NonGen / NLR** **1018278755**
SSW **315 MOTT ST** **FINDS** **NYP004735361**
1/8-1/4 **NEW YORK, NY 10012** **ECHO**
0.138 mi.
730 ft. **Site 5 of 23 in cluster U**

Relative: **Higher**

Actual: **43 ft.**

RCRA Listings:

Date Form Received by Agency:		20150222
Handler Name:		Con Edison
Handler Address:		Mott St
Handler City,State,Zip:		NEW YORK, NY 10012
EPA ID:		NYP004735361
Contact Name:		THOMAS TEELING
Contact Address:		Not reported
Contact City,State,Zip:		Not reported
Contact Telephone:		212-460-3770
Contact Fax:		Not reported
Contact Email:		Not reported
Contact Title:		Not reported
EPA Region:		02
Land Type:		Private
Federal Waste Generator Description:		Not a generator, verified
Non-Notifier:		Not reported
Biennial Report Cycle:		Not reported
Accessibility:		Not reported
Active Site Indicator:		Not reported
State District Owner:		Ny
State District:		NYSDEC R2
Mailing Address:		IRVING PL, 15TH FL NE
Mailing City,State,Zip:		NEW YORK, NY 10003
Owner Name:	Not reported	
Owner Type:		Not reported
Operator Name:	Not reported	
Operator Type:		Not reported
Short-Term Generator Activity:		No
Importer Activity:		No
Mixed Waste Generator:		No
Transporter Activity:		No
Transfer Facility Activity:		No
Recycler Activity with Storage:		No
Small Quantity On-Site Burner Exemption:		No
Smelting Melting and Refining Furnace Exemption:		No
Underground Injection Control:		No
Off-Site Waste Receipt:		No
Universal Waste Indicator:		No
Universal Waste Destination Facility:		No
Federal Universal Waste:		No
Active Site State-Reg Handler:		---

CON EDISON (Continued) **1018278755**

Federal Facility Indicator:	Not reported
Hazardous Secondary Material Indicator:	N
Sub-Part K Indicator:	Not reported
2018 GPRA Permit Baseline:	Not on the Baseline
2018 GPRA Renewals Baseline:	Not on the Baseline
202 GPRA Corrective Action Baseline:	No
Subject to Corrective Action Universe:	No
Non-TSDFs Where RCRA CA has Been Imposed Universe:	No
Corrective Action Priority Ranking:	No NCAPS ranking
Environmental Control Indicator:	No
Institutional Control Indicator:	No
Human Exposure Controls Indicator:	N/A
Groundwater Controls Indicator:	N/A
Significant Non-Complier Universe:	No
Unaddressed Significant Non-Complier Universe:	No
Addressed Significant Non-Complier Universe:	No
Significant Non-Complier With a Compliance Schedule Universe:	No
Financial Assurance Required:	Not reported
Handler Date of Last Change:	20160502
Recognized Trader-Importer:	No
Recognized Trader-Exporter:	No
Importer of Spent Lead Acid Batteries:	No
Exporter of Spent Lead Acid Batteries:	No
Recycler Activity Without Storage:	No
Manifest Broker:	No
Sub-Part P Indicator:	No

Historic Generators:

Receive Date:	20150222
Handler Name: CON EDISON	
Federal Waste Generator Description:	Small Quantity Generator
State District Owner:	Ny
Large Quantity Handler of Universal Waste:	No
Recognized Trader Importer:	No
Recognized Trader Exporter:	No
Spent Lead Acid Battery Importer:	No
Spent Lead Acid Battery Exporter:	No
Current Record:	No
Non Storage Recycler Activity:	Not reported
Electronic Manifest Broker:	Not reported

Receive Date:	20150222
Handler Name: CON EDISON	
Federal Waste Generator Description:	Not a generator, verified
State District Owner:	Ny
Large Quantity Handler of Universal Waste:	No
Recognized Trader Importer:	No
Recognized Trader Exporter:	No
Spent Lead Acid Battery Importer:	No
Spent Lead Acid Battery Exporter:	No
Current Record:	Yes
Non Storage Recycler Activity:	Not reported
Electronic Manifest Broker:	Not reported

List of NAICS Codes and Descriptions:

CON EDISON (Continued) **1018278755**

NAICS Codes: No NAICS Codes Found

Facility Has Received Notices of Violations:
Violations: No Violations Found

Evaluation Action Summary:
Evaluations: No Evaluations Found

FINDS:
Registry ID: 110067680860

Click Here for FRS Facility Detail Report:

Environmental Interest/Information System:
The Resource Conservation and Recovery Act Information System (RCRAInfo) is EPA's comprehensive information system in support of the Resource Conservation and Recovery Act (RCRA) of 1976 and the Hazardous and Solid Waste Amendments (HSWA) of 1984. It tracks many types of information about generators, transporters, treaters, storers, and disposers of hazardous waste.

Click this hyperlink while viewing on your computer to access additional FINDS: detail in the EDR Site Report.

ECHO:
Envid: 1018278755
Registry ID: 110067680860

DFR URL:
Name: CON EDISON
Address: 315 MOTT ST
City,State,Zip: NEW YORK, NY 10012

P465 **CON EDISON** **E MANIFEST** **1031623131**
WNW **12 WEST 3RD STREET** **N/A**
1/8-1/4 **NEW YORK, NY 10012**
0.139 mi.
734 ft. **Site 18 of 19 in cluster P**

Relative:
Lower

Actual:
37 ft.

E MANIFEST:
Manifest Tracking Number: 015832021FLE
Last Updated Date: 20210819
Shipped Date: 20210809
Received Date: 20210809
Manifest Status: Signed
Submission Type: DataImage5Copy
Origin Type: Service
Generator EPA ID: NYR000114579
Generator Name: Con Edison
Generator Location Street Number: Not reported
Generator Location Street 1: 12 WEST 3RD STREET
Generator Location Street 2: Not reported
Generator Location City: NEW YORK
Generator Location State: NY
Generator Location Zip: 10012
Generator Mail Street Number: Not reported

CON EDISON (Continued) **1031623131**

Generator Mail Street 1:	116 SKYLINE DRIVE
Generator Mail Street 2:	Not reported
Generator Mail City:	SOUTH PLAINFIELD
Generator Mail Zip:	07080
Generator Mail State:	NJ
Generator Contact Company Name:	Not reported
Designated Facility EPA ID:	NJD991291105
Designated Facility Name:	Clean Earth Of North Jersey
Designated Facility Mail Street Number:	105
Designated Facility Mail Street 1:	Not reported
Designated Facility Mail Street 2:	JACOBUS AVE
Designated Facility Mail City:	KEARNY
Designated Facility Mail Zip:	07032
Designated Facility Mail State:	NJ
Designated Facility Location Street Number:	105
Designated Facility Location Street 1:	JACOBUS AVE
Designated Facility Location Street 2:	Not reported
Designated Facility Location City:	KEARNY
Designated Facility Location Zip:	07032
Designated Facility Location State:	NJ
Designated Facility Contact Company Name:	Not reported
Manifest Residue Indicator:	N
Rejection Indicator:	N

Transporter:

Manifest Tracking Number:	015832021FLE
Transporter Line Number:	1
Transporter EPA ID:	MAD039322250
Transporter Name:	Clean Harbors Environmental Services Inc

Waste Line:

Manifest Tracking Number:	015832021FLE
Waste Line Number:	1
U.S. DOT Hazardous Indicator:	Y
U.S. DOT ID Number:	NA3082
U.S. DOT Description:	Na3082, Hazardous Waste, Liquid N.O.S., 9, Pg Iii, Rq (Lead)
Non-Hazardous Waste Description:	Not reported
Number of Containers:	1
Container Type Code:	TT
Container Type Description:	Cargo tanks (tank trucks)
Waste Quantity:	4000
Quantity Unit of Measure Code:	P
Quantity Unit of Measure Description:	Pounds
Waste Quantity, in Tons:	2
Acute Waste Quantity, in Tons:	0
Non-Acute Waste Quantity, in Tons:	2
Waste Quantity, in Kilograms:	1814.06
Acute Waste Quantity, in Kilograms:	0
Non-Acute Waste Quantity, in Kilorgrams:	1814.06
Management Method Code:	H110
Management Method Description:	STABILIZATION
Waste Residue Indicator:	N
Quantity Discrepancy Indicator:	N
Waste Type Discrepancy Indicator:	N
Waste Density:	Not reported
Waste Density Unit of Measure Code:	Not reported

CON EDISON (Continued) **1031623131**

Waste Density Unit of Measure Description:	Not reported
Form Code:	Not reported
Form Code Description:	Not reported
Source Code:	Not reported
Source Code Description:	Not reported
Waste Minimization Code:	Not reported
Waste Minimization Code Description:	Not reported
Consent Number:	Not reported
EPA Waste Indicator:	Y
Federal Waste Codes:	D008
Quantity Haz Kg:	1814.06
Quantity Haz Tons:	2
Quantity Non Haz Kg:	0
Quantity Non Haz Tons:	0
State Waste Codes:	NY-T

N466 **CON EDISON** **E MANIFEST** **1031627455**
North **729 BROADWAY** **N/A**
1/8-1/4 **NEW YORK, NY 10003**
0.139 mi.
736 ft. **Site 19 of 22 in cluster N**

Relative: **Lower**

Actual: **39 ft.**

E MANIFEST:

Manifest Tracking Number:	017179608FLE
Last Updated Date:	20220510
Shipped Date:	20220426
Received Date:	20220427
Manifest Status:	Signed
Submission Type:	DataImage5Copy
Origin Type:	Service
Generator EPA ID:	NYR000114579
Generator Name:	Con Edison
Generator Location Street Number:	Not reported
Generator Location Street 1:	729 BROADWAY
Generator Location Street 2:	Not reported
Generator Location City:	NEW YORK
Generator Location State:	NY
Generator Location Zip:	10003
Generator Mail Street Number:	Not reported
Generator Mail Street 1:	116 SKYLINE DRIVE
Generator Mail Street 2:	Not reported
Generator Mail City:	SOUTH PLAINFIELD
Generator Mail Zip:	07080
Generator Mail State:	NJ
Generator Contact Company Name:	Not reported
Designated Facility EPA ID:	NJD991291105
Designated Facility Name:	Clean Earth Of North Jersey
Designated Facility Mail Street Number:	105
Designated Facility Mail Street 1:	Not reported
Designated Facility Mail Street 2:	JACOBUS AVE
Designated Facility Mail City:	KEARNY
Designated Facility Mail Zip:	07032
Designated Facility Mail State:	NJ
Designated Facility Location Street Number:	105
Designated Facility Location Street 1:	JACOBUS AVE
Designated Facility Location Street 2:	Not reported
Designated Facility Location City:	KEARNY
Designated Facility Location Zip:	07032

CON EDISON (Continued) **1031627455**

Designated Facility Location State: NJ
Designated Facility Contact Company Name: Not reported
Manifest Residue Indicator: N
Rejection Indicator: N

Transporter:
Manifest Tracking Number: 017179608FLE
Transporter Line Number: 1
Transporter EPA ID: MAD039322250
Transporter Name: Clean Harbors Environmental Services Inc

Waste Line:
Manifest Tracking Number: 017179608FLE
Waste Line Number: 1
U.S. DOT Hazardous Indicator: Y
U.S. DOT ID Number: NA3082
U.S. DOT Description: Na3082, Hazardous Waste, Liquid N.O.S., 9, Pg Iii, Rq (Lead)
Non-Hazardous Waste Description: Not reported
Number of Containers: 1
Container Type Code: TT
Container Type Description: Cargo tanks (tank trucks)
Waste Quantity: 2000
Quantity Unit of Measure Code: P
Quantity Unit of Measure Description: Pounds
Waste Quantity, in Tons: 1
Acute Waste Quantity, in Tons: 0
Non-Acute Waste Quantity, in Tons: 1
Waste Quantity, in Kilograms: 907.03
Acute Waste Quantity, in Kilograms: 0
Non-Acute Waste Quantity, in Kilorgrams: 907.03
Management Method Code: H110
Management Method Description: STABILIZATION
Waste Residue Indicator: N
Quantity Discrepancy Indicator: Y
Waste Type Discrepancy Indicator: N
Waste Density: Not reported
Waste Density Unit of Measure Code: Not reported
Waste Density Unit of Measure Description: Not reported
Form Code: Not reported
Form Code Description: Not reported
Source Code: Not reported
Source Code Description: Not reported
Waste Minimization Code: Not reported
Waste Minimization Code Description: Not reported
Consent Number: Not reported
EPA Waste Indicator: Y
Federal Waste Codes: D008
Quantity Haz Kg: 907.03
Quantity Haz Tons: 1
Quantity Non Haz Kg: 0
Quantity Non Haz Tons: 0
State Waste Codes: NY-T

R467 **CON ED - V 2708** **RCRA NonGen / NLR** **1007206224**
West **71 BLEEKER ST** **NY MANIFEST** **NYP004005997**
1/8-1/4 **NEW YORK, NY 10003**
0.139 mi.
736 ft. **Site 17 of 31 in cluster R**

Relative: **Lower**
Actual: **38 ft.**

RCRA Listings:

Date Form Received by Agency:		19980228
Handler Name:		Con Ed - V 2708
Handler Address:		71 Bleeker St
Handler City,State,Zip:		NEW YORK, NY 10003-0000
EPA ID:		NYP004005997
Contact Name:		ANTHONY DRUMMINGS
Contact Address:		CONSOLIDATED EDISON INC
Contact City,State,Zip:		NEW YORK, NY 10003-0000
Contact Telephone:		212-460-3770
Contact Fax:		Not reported
Contact Email:		Not reported
Contact Title:		Not reported
EPA Region:		02
Land Type:		Not reported
Federal Waste Generator Description:		Not a generator, verified
Non-Notifier:		Not reported
Biennial Report Cycle:		Not reported
Accessibility:		Not reported
Active Site Indicator:		Not reported
State District Owner:		Ny
State District:		NYSDEC R2
Mailing Address:		CONSOLIDATED EDISON INC
Mailing City,State,Zip:		NEW YORK, NY 10003-0000
Owner Name:	Not reported	
Owner Type:		Not reported
Operator Name:	Not reported	
Operator Type:		Not reported
Short-Term Generator Activity:		No
Importer Activity:		No
Mixed Waste Generator:		No
Transporter Activity:		No
Transfer Facility Activity:		No
Recycler Activity with Storage:		No
Small Quantity On-Site Burner Exemption:		No
Smelting Melting and Refining Furnace Exemption:		No
Underground Injection Control:		No
Off-Site Waste Receipt:		No
Universal Waste Indicator:		No
Universal Waste Destination Facility:		No
Federal Universal Waste:		No
Active Site State-Reg Handler:		---
Federal Facility Indicator:		Not reported
Hazardous Secondary Material Indicator:		N
Sub-Part K Indicator:		Not reported
2018 GPRA Permit Baseline:		Not on the Baseline
2018 GPRA Renewals Baseline:		Not on the Baseline
202 GPRA Corrective Action Baseline:		No
Subject to Corrective Action Universe:		No
Non-TSDFs Where RCRA CA has Been Imposed Universe:		No
Corrective Action Priority Ranking:		No NCAPS ranking
Environmental Control Indicator:		No
Institutional Control Indicator:		No

CON ED - V 2708 (Continued) **1007206224**

Human Exposure Controls Indicator:	N/A
Groundwater Controls Indicator:	N/A
Significant Non-Complier Universe:	No
Unaddressed Significant Non-Complier Universe:	No
Addressed Significant Non-Complier Universe:	No
Significant Non-Complier With a Compliance Schedule Universe:	No
Financial Assurance Required:	Not reported
Handler Date of Last Change:	20150414
Recognized Trader-Importer:	No
Recognized Trader-Exporter:	No
Importer of Spent Lead Acid Batteries:	No
Exporter of Spent Lead Acid Batteries:	No
Recycler Activity Without Storage:	No
Manifest Broker:	No
Sub-Part P Indicator:	No

Historic Generators:

Receive Date:	19980227
Handler Name: CON ED - V 2708	
Federal Waste Generator Description:	Not a generator, verified
State District Owner:	Ny
Large Quantity Handler of Universal Waste:	No
Recognized Trader Importer:	No
Recognized Trader Exporter:	No
Spent Lead Acid Battery Importer:	No
Spent Lead Acid Battery Exporter:	No
Current Record:	No
Non Storage Recycler Activity:	Not reported
Electronic Manifest Broker:	Not reported

Receive Date:	19980228
Handler Name: CON ED - V 2708	
Federal Waste Generator Description:	Not a generator, verified
State District Owner:	Ny
Large Quantity Handler of Universal Waste:	No
Recognized Trader Importer:	No
Recognized Trader Exporter:	No
Spent Lead Acid Battery Importer:	No
Spent Lead Acid Battery Exporter:	No
Current Record:	Yes
Non Storage Recycler Activity:	Not reported
Electronic Manifest Broker:	Not reported

Receive Date:	19980226
Handler Name: CON ED - V 2708	
Federal Waste Generator Description:	Large Quantity Generator
State District Owner:	Ny
Large Quantity Handler of Universal Waste:	No
Recognized Trader Importer:	No
Recognized Trader Exporter:	No
Spent Lead Acid Battery Importer:	No
Spent Lead Acid Battery Exporter:	No
Current Record:	No
Non Storage Recycler Activity:	Not reported
Electronic Manifest Broker:	Not reported

CON ED - V 2708 (Continued) **1007206224**

List of NAICS Codes and Descriptions:
NAICS Code: 2211
NAICS Description: Electric Power Generation, Transmission And Distribution

NAICS Code: 22111
NAICS Description: Electric Power Generation

Facility Has Received Notices of Violations:
Violations: No Violations Found

Evaluation Action Summary:
Evaluations: No Evaluations Found

NY MANIFEST:
EPA ID: NYP004397378
Country: USA
Name: Con Edison
Address: 71 BLEEKER ST & BROADWAY
Address 2: Not reported
City,State,Zip: NEW YORK, NY 10013
Zip 4: Not reported
Location Address 1: F/O 71 BLEEKER ST
Location Address 2: SB2708
Location City,State,Zip: NEW YORK, NY 10013
Location Zip 4: Not reported
Facility Status: Not reported
Total Tanks: Not reported
Code: BP

Mailing:
Mailing Name: Con Edison
Mailing Contact: Con Edison
Mailing Address 1: 4 IRVING PLACE
Mailing Address 2: 15TH FL
Mailing City,State,Zip: NEW YORK, NY 10003
Mailing Zip 4: Not reported
Mailing Country: USA
Mailing Phone: Not reported

Manifest Data:
Document ID: Not reported
Manifest Status: Not reported
Trans1 State ID: NJD003812047
Year: 2018
Trans2 State ID: Not reported
Generator Ship Date: 11/24/2013
Trans1 Recv Date: 11/24/2013
Trans2 Recv Date: Not reported
TSD Site Recv Date: 11/25/2013
Part A Recv Date: Not reported
Part B Recv Date: Not reported
Generator EPA ID: NYP004397378
Trans1 EPA ID: Not reported
Trans2 EPA ID: Not reported

CON ED - V 2708 (Continued) **1007206224**

TSDF ID 1: NJD991291105
TSDF ID 2: Not reported
Manifest Tracking Number: 002237624GBF
Import Indicator: N
Export Indicator: N
Discr Quantity Indicator: N
Discr Type Indicator: N
Discr Residue Indicator: N
Discr Partial Reject Indicator: N
Discr Full Reject Indicator: N
Manifest Ref Number: Not reported
Alt Facility RCRA ID: Not reported
Alt Facility Sign Date: Not reported
MGMT Method Type Code: H110
Waste Code a: Lead
Waste Code b: Not reported
Waste Code c: Not reported
Waste Code e: Not reported
Waste Code f: Not reported
Waste Code g: Not reported
Waste Code 1: Not reported
Waste Code 2: Not reported
Waste Code 3: Not reported
Waste Code 4: Not reported
Waste Code 5: Not reported
Waste Code 6: Not reported
Quantity: 3000
Units: Pounds
Number of Containers: 1
Container Type: Cargo tanks (tank trucks)
Handling Method: Treat
Specific Gravity: 1

EPA ID: NYP004005997
Country: USA
Name: Consolidated Edison
Address: 71 BLEEKER ST
Address 2: Not reported
City,State,Zip: NEW YORK, NY 10003-0000
Zip 4: Not reported
Location Address 1: TM 2708 - 71 BLEEKER ST
Location Address 2: Not reported
Location City,State,Zip: QUEENS, NY
Location Zip 4: Not reported
Facility Status: Not reported
Total Tanks: Not reported
Code: BP

Mailing:
Mailing Name: Consolidated Edison
Mailing Contact: Franklin Murray
Mailing Address 1: 4 IRVING PLACE RM 828
Mailing Address 2: Not reported
Mailing City,State,Zip: NEW YORK, NY 10003
Mailing Zip 4: Not reported
Mailing Country: USA
Mailing Phone: 2124602808

CON ED - V 2708 (Continued) **1007206224**

Manifest Data:

Document ID:	NYB8468541
Manifest Status:	Not reported
Trans1 State ID:	80416AB
Year:	1997
Trans2 State ID:	Not reported
Generator Ship Date:	02/27/1997
Trans1 Recv Date:	02/27/1997
Trans2 Recv Date:	Not reported
TSD Site Recv Date:	02/28/1997
Part A Recv Date:	Not reported
Part B Recv Date:	Not reported
Generator EPA ID:	NYP004005997
Trans1 EPA ID:	NYD006982359
Trans2 EPA ID:	Not reported
TSDF ID 1:	NYD980593636
TSDF ID 2:	Not reported
Manifest Tracking Number:	Not reported
Import Indicator:	Not reported
Export Indicator:	Not reported
Discr Quantity Indicator:	Not reported
Discr Type Indicator:	Not reported
Discr Residue Indicator:	Not reported
Discr Partial Reject Indicator:	Not reported
Discr Full Reject Indicator:	Not reported
Manifest Ref Number:	Not reported
Alt Facility RCRA ID:	Not reported
Alt Facility Sign Date:	Not reported
MGMT Method Type Code:	Not reported
Waste Code 1:	B003
Waste Code 2:	Not reported
Waste Code 3:	Not reported
Waste Code 4:	Not reported
Waste Code 5:	Not reported
Waste Code 6:	Not reported
Quantity:	01788
Units:	Kilograms
Number of Containers:	001
Container Type:	Cargo tanks (tank trucks)
Handling Method:	Treat
Specific Gravity:	01.00

O468 **CON EDISON SERVICE BOX: 1085** **RCRA NonGen / NLR** **1016148913**
ENE **216 E 6 ST FRONT OF** **FINDS** **NYP004275640**
1/8-1/4 **NEW YORK, NY 10003** **ECHO**
0.140 mi. **NY MANIFEST**
738 ft. **Site 13 of 19 in cluster O**

Relative: **Lower**

Actual: **39 ft.**

RCRA Listings:

Date Form Received by Agency:	20170728
Handler Name:	Con Edison Service Box: 1085
Handler Address:	E 6 St Front Of
Handler City,State,Zip:	NEW YORK, NY 10003
EPA ID:	NYP004275640
Contact Name:	RICARDO CARTY
Contact Address:	Not reported

CON EDISON SERVICE BOX: 1085 (Continued) **1016148913**

Contact City,State,Zip:		Not reported
Contact Telephone:		212-643-3044
Contact Fax:		Not reported
Contact Email:		Not reported
Contact Title:		OPERATING SUPERVISOR
EPA Region:		02
Land Type:		Private
Federal Waste Generator Description:		Not a generator, verified
Non-Notifier:		Not reported
Biennial Report Cycle:		Not reported
Accessibility:		Not reported
Active Site Indicator:		Not reported
State District Owner:		Ny
State District:		NYSDEC R2
Mailing Address:		IRVING PL, RM 828
Mailing City,State,Zip:		NEW YORK, NY 10003
Owner Name:	Not reported	
Owner Type:		Not reported
Operator Name:	Not reported	
Operator Type:		Not reported
Short-Term Generator Activity:		No
Importer Activity:		No
Mixed Waste Generator:		No
Transporter Activity:		No
Transfer Facility Activity:		No
Recycler Activity with Storage:		No
Small Quantity On-Site Burner Exemption:		No
Smelting Melting and Refining Furnace Exemption:		No
Underground Injection Control:		No
Off-Site Waste Receipt:		No
Universal Waste Indicator:		No
Universal Waste Destination Facility:		No
Federal Universal Waste:		No
Active Site State-Reg Handler:		---
Federal Facility Indicator:		Not reported
Hazardous Secondary Material Indicator:		N
Sub-Part K Indicator:		Not reported
2018 GPRA Permit Baseline:		Not on the Baseline
2018 GPRA Renewals Baseline:		Not on the Baseline
202 GPRA Corrective Action Baseline:		No
Subject to Corrective Action Universe:		No
Non-TSDFs Where RCRA CA has Been Imposed Universe:		No
Corrective Action Priority Ranking:		No NCAPS ranking
Environmental Control Indicator:		No
Institutional Control Indicator:		No
Human Exposure Controls Indicator:		N/A
Groundwater Controls Indicator:		N/A
Significant Non-Complier Universe:		No
Unaddressed Significant Non-Complier Universe:		No
Addressed Significant Non-Complier Universe:		No
Significant Non-Complier With a Compliance Schedule Universe:		No
Financial Assurance Required:		Not reported
Handler Date of Last Change:		20171109
Recognized Trader-Importer:		No
Recognized Trader-Exporter:		No
Importer of Spent Lead Acid Batteries:		No
Exporter of Spent Lead Acid Batteries:		No

CON EDISON SERVICE BOX: 1085 (Continued) **1016148913**

Recycler Activity Without Storage: No
Manifest Broker: No
Sub-Part P Indicator: No

Historic Generators:
Receive Date: 20121023
Handler Name: CON EDISON SERVICE BOX: 1085
Federal Waste Generator Description: Very Small Quantity Generator (formerly Conditionally-Exempt Small Quantity Generator
State District Owner: Ny
Large Quantity Handler of Universal Waste: No
Recognized Trader Importer: No
Recognized Trader Exporter: No
Spent Lead Acid Battery Importer: No
Spent Lead Acid Battery Exporter: No
Current Record: No
Non Storage Recycler Activity: Not reported
Electronic Manifest Broker: Not reported

Receive Date: 20170728
Handler Name: CON EDISON SERVICE BOX: 1085
Federal Waste Generator Description: Not a generator, verified
State District Owner: Ny
Large Quantity Handler of Universal Waste: No
Recognized Trader Importer: No
Recognized Trader Exporter: No
Spent Lead Acid Battery Importer: No
Spent Lead Acid Battery Exporter: No
Current Record: Yes
Non Storage Recycler Activity: No
Electronic Manifest Broker: No

List of NAICS Codes and Descriptions:
NAICS Codes: No NAICS Codes Found

Facility Has Received Notices of Violations:
Violations: No Violations Found

Evaluation Action Summary:
Evaluations: No Evaluations Found

FINDS:
Registry ID: 110055459178

Click Here for FRS Facility Detail Report:

Environmental Interest/Information System:
The Resource Conservation and Recovery Act Information System (RCRAInfo) is EPA's comprehensive information system in support of the Resource Conservation and Recovery Act (RCRA) of 1976 and the Hazardous and Solid Waste Amendments (HSWA) of 1984. It tracks many types of information about generators, transporters, treaters, storers, and disposers of hazardous waste.

CON EDISON SERVICE BOX: 1085 (Continued) **1016148913**

Click this hyperlink while viewing on your computer to access additional FINDS: detail in the EDR Site Report.

ECHO:
- Envid: 1016148913
- Registry ID: 110055459178

DFR URL:
- Name: CON EDISON SERVICE BOX: 1085
- Address: 216 E 6 ST FRONT OF
- City,State,Zip: NEW YORK, NY 10003

NY MANIFEST:
- EPA ID: NYP004275640
- Country: USA
- Name: Con Edison
- Address: 216 E 6 ST FRONT OF
- Address 2: Not reported
- City,State,Zip: NEW YORK, NY 10003
- Zip 4: Not reported
- Location Address 1: FO 216 E 6TH ST
- Location Address 2: Not reported
- Location City,State,Zip: NEW YORK, NY 10003
- Location Zip 4: Not reported
- Facility Status: Not reported
- Total Tanks: Not reported
- Code: BP

Mailing:
- Mailing Name: Con Edison
- Mailing Contact: Con Edison
- Mailing Address 1: 4 IRVING PL 15TH FLOOR
- Mailing Address 2: Not reported
- Mailing City,State,Zip: NEW YORK, NY 10003
- Mailing Zip 4: Not reported
- Mailing Country: USA
- Mailing Phone: 2124603770

Manifest Data:
- Document ID: Not reported
- Manifest Status: Not reported
- Trans1 State ID: NJ0000027193
- Year: 2018
- Trans2 State ID: Not reported
- Generator Ship Date: 10/23/2012
- Trans1 Recv Date: 10/23/2012
- Trans2 Recv Date: Not reported
- TSD Site Recv Date: 10/23/2012
- Part A Recv Date: Not reported
- Part B Recv Date: Not reported
- Generator EPA ID: NYP004275640
- Trans1 EPA ID: Not reported
- Trans2 EPA ID: Not reported
- TSDF ID 1: NJD002200046
- TSDF ID 2: Not reported
- Manifest Tracking Number: 010456551JJK

CON EDISON SERVICE BOX: 1085 (Continued) **1016148913**

Import Indicator:	N
Export Indicator:	N
Discr Quantity Indicator:	N
Discr Type Indicator:	N
Discr Residue Indicator:	N
Discr Partial Reject Indicator:	N
Discr Full Reject Indicator:	N
Manifest Ref Number:	Not reported
Alt Facility RCRA ID:	Not reported
Alt Facility Sign Date:	Not reported
MGMT Method Type Code:	H111
Waste Code a:	Lead
Waste Code b:	Not reported
Waste Code c:	Not reported
Waste Code e:	Not reported
Waste Code f:	Not reported
Waste Code g:	Not reported
Waste Code 1:	Not reported
Waste Code 2:	Not reported
Waste Code 3:	Not reported
Waste Code 4:	Not reported
Waste Code 5:	Not reported
Waste Code 6:	Not reported
Quantity:	1000
Units:	Pounds
Number of Containers:	1
Container Type:	Cargo tanks (tank trucks)
Handling Method:	Treat
Specific Gravity:	1

O469 **CON EDISON SERVICE BOX: 1085** **NJ MANIFEST** **S117986860**
ENE **216 E 6 ST FRONT OF** **N/A**
1/8-1/4 **NEW YORK, NY 10003**
0.140 mi.
738 ft. **Site 14 of 19 in cluster O**

Relative: **Lower**

Actual: **39 ft.**

NJ MANIFEST:

EPA ID:	NYP004275640
Name:	CON EDISON SERVICE BOX: 1085
Address:	216 E 6 ST FRONT OF
City,State,Zip:	NEW YORK, NY 10003
County:	Not reported
Mailing Address:	IRVING PL, RM 828
Mailing City,State,Zip:	NEW YORK, NY 10003
Telephone:	Not reported
Emergency Telephone:	Not reported
Contact:	RICARDO CARTY
Comments:	Not reported
SIC Code:	Not reported
County:	NY061
Municipal:	Not reported
Previous EPAID:	Not reported
Generator Flag:	Not reported
Transporter Flag:	Not reported
TSDF Flag:	Not reported
Name Change:	Not reported
Date Change:	Not reported

CON EDISON SERVICE BOX: 1085 (Continued) **S117986860**

Manifest Data:

EPA ID:	NYP004275640
Manifest Number:	010456551JJK
Date Shipped:	10/23/2012
TSDF EPA ID:	NJD002200046
Transporter EPA ID:	NJ0000027193
Transporter 2 EPA ID:	Not reported
Transporter 3 EPA ID:	Not reported
Transporter 4 EPA ID:	Not reported
Transporter 5 EPA ID:	Not reported
Transporter 6 EPA ID:	Not reported
Transporter 7 EPA ID:	Not reported
Transporter 8 EPA ID:	Not reported
Transporter 9 EPA ID:	Not reported
Transporter 10 EPA ID:	Not reported
Date Trans1 Transported Waste:	Not reported
Date Trans2 Transported Waste:	Not reported
Date Trans3 Transported Waste:	Not reported
Date Trans4 Transported Waste:	Not reported
Date Trans5 Transported Waste:	Not reported
Date Trans6 Transported Waste:	Not reported
Date Trans7 Transported Waste:	Not reported
Date Trans8 Transported Waste:	Not reported
Date Trans9 Transported Waste:	Not reported
Date Trans10 Transported Waste:	Not reported
Date TSDF Received Waste:	Not reported
TSDF EPA Facility Name:	Not reported
QTY Units:	Not reported
Transporter SEQ ID:	Not reported
Transporter-1 Date:	Not reported
Waste SEQ ID:	Not reported
Waste Type Code 2:	Not reported
Waste Type Code 3:	Not reported
Waste Type Code 4:	Not reported
Waste Type Code 5:	Not reported
Waste Type Code 6:	Not reported
Date Accepted:	Not reported
Manifest Discrepancy Type:	Not reported
Data Entry Number:	Not reported
Was Load Rejected:	Not reported
Reason Load Was Rejected:	Not reported

Waste:

Manifest Year:	Not reported
Waste Code:	D008
Hand Code:	Not reported
Quantity:	1,000.00
Unit:	Pounds

U470 **OUR LADY OF LORETO R.C. CHURCH** **UST FINDER** **1028600668**
South **309 ELIZABETH ST** **N/A**
1/8-1/4 **NEW YORK, NY 10012**
0.141 mi.
745 ft. **Site 6 of 23 in cluster U**

Relative:
Higher

Actual:
43 ft.

UST FINDER:

Object ID:	298241
Facility ID:	NY9634
Name:	OUR LADY OF LORETO R.C. CHURCH
Address:	309 ELIZABETH ST
City,State,Zip:	NEW YORK, NY 10012
Address Match Type:	Not reported
Open USTs:	1
Closed USTs:	0
TOS USTs:	0
Population 1500ft:	20032
Private Wells 1500ft:	1
Within 100yr Floodplain:	No
Land Use:	Developed, High Intensity
Within SPA:	No
SPA PWS Facility ID:	Not reported
SPA Water Type:	Not reported
SPA Facility Type:	Not reported
SPA HUC12:	Not reported
Within WHPA:	No
WHPA PWS Facility ID:	Not reported
WHPA Water Type:	Not reported
WHPA Facility Type:	Not reported
WHPA HUC12:	Not reported
Facility Status:	Open UST(s)
Date of Last Inspection:	Not reported
EPA Region:	2
Tribe:	Not reported
Coordinate Source:	State
X Coord:	-73.99307
Y Coord:	40.7247530000001
Latitude:	40.724753
Longitude:	-73.99307

UST FINDER:

Object ID:	1321590
Facility ID:	NY9634
Tank ID:	NY12285
Tank Status:	Open
Installation Date:	1985/12/01 16:00:00+00
Removal Date:	Not reported
Tank Capacity:	4000
Substances:	Not reported
Tank Wall Type:	Not reported

U471 **OUR LADY OF LORETO R.C. CHURCH** **NY UST** **U001834012**
South **309 ELIZABETH ST** **N/A**
1/8-1/4 **NEW YORK, NY 10012**
0.141 mi.
745 ft. **Site 7 of 23 in cluster U**

Relative:
Higher

Actual:
43 ft.

UST:

Name:	OUR LADY OF LORETO R.C. CHURCH
Address:	309 ELIZABETH ST
City,State,Zip:	NEW YORK, NY 10012
Id/Status:	2-246395 / Unregulated/Closed
Program Type:	PBS
Region:	STATE
DEC Region:	2
Expiration Date:	N/A
UTM X:	585022.36449
UTM Y:	4508748.71082
Site Type:	Religious Building (Church, Synagogue, Mosque, Temple, etc.)

Affiliation Records:

Site Id:	9634
Affiliation Type:	Mail Contact
Company Name:	OUR LADY OF LORETO R.C. CHURCH
Contact Type:	Not reported
Contact Name:	Not reported
Address1:	309 ELIZABETH ST
Address2:	Not reported
City:	NEW YORK
State:	NY
Zip Code:	10012
Country Code:	001
Phone:	(212) 431-9840
EMail:	Not reported
Fax Number:	Not reported
Modified By:	TRANSLAT
Date Last Modified:	2004-03-04

Site Id:	9634
Affiliation Type:	Facility Operator
Company Name:	OUR LADY OF LORETO R.C. CHURCH
Contact Type:	Not reported
Contact Name:	OUR LADY OF LORETO R.C. CHURCH
Address1:	Not reported
Address2:	Not reported
City:	Not reported
State:	NN
Zip Code:	Not reported
Country Code:	001
Phone:	(212) 431-9840
EMail:	Not reported
Fax Number:	Not reported
Modified By:	TRANSLAT
Date Last Modified:	2004-03-04

Site Id:	9634
Affiliation Type:	Emergency Contact
Company Name:	OUR LADY OF LORETO R.C. CHURCH
Contact Type:	Not reported
Contact Name:	CASTLE COAL & OIL CO
Address1:	Not reported

OUR LADY OF LORETO R.C. CHURCH (Continued) **U001834012**

Address2:	Not reported
City:	Not reported
State:	NN
Zip Code:	Not reported
Country Code:	001
Phone:	(718) 823-8800
EMail:	Not reported
Fax Number:	Not reported
Modified By:	TRANSLAT
Date Last Modified:	2004-03-04

Site Id:	9634
Affiliation Type:	Facility Owner
Company Name:	OUR LADY OF LORETO R.C. CHURCH
Contact Type:	PASTOR
Contact Name:	JOHN AHERN
Address1:	309 ELIZABETH ST
Address2:	Not reported
City:	NEW YORK
State:	NY
Zip Code:	10012
Country Code:	001
Phone:	(212) 431-9840
EMail:	Not reported
Fax Number:	Not reported
Modified By:	dxliving
Date Last Modified:	2007-08-30

Tank Info:

Tank Number:	001
Tank ID:	10570
Tank Status:	Tank Converted to Non-Regulated Use
Material Name:	Tank Converted to Non-Regulated Use
Capacity Gallons:	4000
Install Date:	12/01/1985
Date Tank Closed:	12/01/2022
Registered:	True
Tank Location:	Underground
Tank Type:	Steel/carbon steel
Material Code:	0001
Common Name of Substance:	#2 Fuel Oil (On-Site Consumption)

Tightness Test Method:	00
Date Test:	07/06/2007
Next Test Date:	Not reported
Pipe Model:	Not reported
Modified By:	MXLAY
Last Modified:	12/01/2022

Equipment Records:

C00 - Pipe Location - No Piping
F00 - Pipe External Protection - None
B00 - Tank External Protection - None
I04 - Overfill - Product Level Gauge (A/G)
D01 - Pipe Type - Steel/Carbon Steel/Iron
H00 - Tank Leak Detection - None

OUR LADY OF LORETO R.C. CHURCH (Continued) **U001834012**

A00 - Tank Internal Protection - None
G00 - Tank Secondary Containment - None

U472 **ELG MOTT STREET LLC** **NY UST** **U004251046**
SSW **LFG MOTT STREET, LLC** **N/A**
1/8-1/4 **NEW YORK, NY 10036**
0.141 mi.
745 ft. **Site 8 of 23 in cluster U**

Relative:
Higher

Actual:
43 ft.

UST:

Name:	ELG MOTT STREET LLC
Address:	LFG MOTT STREET, LLC
City,State,Zip:	NEW YORK, NY 10036
Id/Status:	2-249173 / Active
Program Type:	PBS
Region:	STATE
DEC Region:	2
Expiration Date:	07/05/2027
UTM X:	584977.23683
UTM Y:	4508748.26460
Site Type:	Apartment Building/Office Building

Affiliation Records:

Site Id:	9884
Affiliation Type:	Emergency Contact
Company Name:	ELG MOTT STREET, LLC
Contact Type:	Not reported
Contact Name:	LOUISA LITTLE
Address1:	Not reported
Address2:	Not reported
City:	Not reported
State:	NN
Zip Code:	Not reported
Country Code:	999
Phone:	(212) 265-2280
EMail:	Not reported
Fax Number:	Not reported
Modified By:	MFLEONAR
Date Last Modified:	2017-10-31

Site Id:	9884
Affiliation Type:	Facility Operator
Company Name:	ELG MOTT STREET LLC
Contact Type:	Not reported
Contact Name:	ROBERT KABASHI
Address1:	Not reported
Address2:	Not reported
City:	Not reported
State:	NN
Zip Code:	Not reported
Country Code:	001
Phone:	(646) 860-5081
EMail:	Not reported
Fax Number:	Not reported
Modified By:	JSMACRI
Date Last Modified:	2022-04-14

Site Id:	9884

ELG MOTT STREET LLC (Continued) **U004251046**

Affiliation Type:	Mail Contact
Company Name:	LFG MOTT STREET LLC
Contact Type:	Not reported
Contact Name:	LGF MOTT STREET, LLC
Address1:	1185 SIXTH AVENUE
Address2:	10TH FLOOR
City:	NEW YORK
State:	NY
Zip Code:	10036
Country Code:	001
Phone:	(212) 265-2280
EMail:	Not reported
Fax Number:	Not reported
Modified By:	JSMACRI
Date Last Modified:	2022-04-14

Site Id:	9884
Affiliation Type:	Facility Owner
Company Name:	ELG MOTT STREET, LLC
Contact Type:	VICE PRESIDENT
Contact Name:	LOUISA LITTLE
Address1:	1185 SIXTH AVENUE, 10TH FLOOR
Address2:	Not reported
City:	NEW YORK
State:	NY
Zip Code:	10036
Country Code:	001
Phone:	(212) 265-2280
EMail:	Not reported
Fax Number:	Not reported
Modified By:	MFLEONAR
Date Last Modified:	2017-10-31

Tank Info:

Tank Number:	001
Tank ID:	274169
Tank Status:	In Service
Material Name:	In Service
Capacity Gallons:	1500
Install Date:	02/10/1958
Date Tank Closed:	Not reported
Registered:	True
Tank Location:	Underground
Tank Type:	Steel/carbon steel
Tightness Test Method:	-
Date Test:	Not reported
Next Test Date:	10/11/2016
Pipe Model:	Not reported
Modified By:	MJGRIFFI
Last Modified:	05/09/2022

Equipment Records:

J02 - Dispenser - Suction Dispenser
G03 - Tank Secondary Containment - Vault (w/o access)
H00 - Tank Leak Detection - None
K00 - Spill Prevention - None

ELG MOTT STREET LLC (Continued) **U004251046**

L09 - Piping Leak Detection - Exempt Suction Piping
A00 - Tank Internal Protection - None
D01 - Pipe Type - Steel/Carbon Steel/Iron
E00 - Piping Secondary Containment - None
B05 - Tank External Protection - Jacketed
F00 - Pipe External Protection - None
I04 - Overfill - Product Level Gauge (A/G)
C01 - Pipe Location - Aboveground

O473 **CON EDISON SERVICE BOX: 1085** **RCRA NonGen / NLR** **1016970692**
ENE **216-218 E 6TH ST & HALL PL E OF** **NYP004444121**
1/8-1/4 **NEW YORK, NY 10003**
0.141 mi.
745 ft. **Site 15 of 19 in cluster O**

Relative: **Lower**

Actual: **39 ft.**

RCRA Listings:

Date Form Received by Agency:		20140318
Handler Name:		Con Edison Service Box: 1085
Handler Address:		E 6th St & Hall Pl E Of
Handler City,State,Zip:		NEW YORK, NY 10003
EPA ID:		NYP004444121
Contact Name:		THOMAS TEELING
Contact Address:		Not reported
Contact City,State,Zip:		Not reported
Contact Telephone:		212-460-3770
Contact Fax:		Not reported
Contact Email:		Not reported
Contact Title:		SENIOR SCIENTIST
EPA Region:		02
Land Type:		Private
Federal Waste Generator Description:		Not a generator, verified
Non-Notifier:		Not reported
Biennial Report Cycle:		Not reported
Accessibility:		Not reported
Active Site Indicator:		Not reported
State District Owner:		Ny
State District:		NYSDEC R2
Mailing Address:		IRVING PL, 15TH FL NE
Mailing City,State,Zip:		NEW YORK, NY 10003
Owner Name:	Not reported	
Owner Type:		Not reported
Operator Name:	Not reported	
Operator Type:		Not reported
Short-Term Generator Activity:		No
Importer Activity:		No
Mixed Waste Generator:		No
Transporter Activity:		No
Transfer Facility Activity:		No
Recycler Activity with Storage:		No
Small Quantity On-Site Burner Exemption:		No
Smelting Melting and Refining Furnace Exemption:		No
Underground Injection Control:		No
Off-Site Waste Receipt:		No
Universal Waste Indicator:		No
Universal Waste Destination Facility:		No
Federal Universal Waste:		No
Active Site State-Reg Handler:		---
Federal Facility Indicator:		Not reported

CON EDISON SERVICE BOX: 1085 (Continued) **1016970692**

Hazardous Secondary Material Indicator:	N
Sub-Part K Indicator:	Not reported
2018 GPRA Permit Baseline:	Not on the Baseline
2018 GPRA Renewals Baseline:	Not on the Baseline
202 GPRA Corrective Action Baseline:	No
Subject to Corrective Action Universe:	No
Non-TSDFs Where RCRA CA has Been Imposed Universe:	No
Corrective Action Priority Ranking:	No NCAPS ranking
Environmental Control Indicator:	No
Institutional Control Indicator:	No
Human Exposure Controls Indicator:	N/A
Groundwater Controls Indicator:	N/A
Significant Non-Complier Universe:	No
Unaddressed Significant Non-Complier Universe:	No
Addressed Significant Non-Complier Universe:	No
Significant Non-Complier With a Compliance Schedule Universe:	No
Financial Assurance Required:	Not reported
Handler Date of Last Change:	20141014
Recognized Trader-Importer:	No
Recognized Trader-Exporter:	No
Importer of Spent Lead Acid Batteries:	No
Exporter of Spent Lead Acid Batteries:	No
Recycler Activity Without Storage:	No
Manifest Broker:	No
Sub-Part P Indicator:	No

Historic Generators:

Receive Date:	20140218
Handler Name: CON EDISON SERVICE BOX:	1085
Federal Waste Generator Description:	Very Small Quantity Generator (formerly Conditionally-Exempt Small Quantity Generator
State District Owner:	Ny
Large Quantity Handler of Universal Waste:	No
Recognized Trader Importer:	No
Recognized Trader Exporter:	No
Spent Lead Acid Battery Importer:	No
Spent Lead Acid Battery Exporter:	No
Current Record:	No
Non Storage Recycler Activity:	Not reported
Electronic Manifest Broker:	Not reported

Receive Date:	20140318
Handler Name: CON EDISON SERVICE BOX:	1085
Federal Waste Generator Description:	Not a generator, verified
State District Owner:	Ny
Large Quantity Handler of Universal Waste:	No
Recognized Trader Importer:	No
Recognized Trader Exporter:	No
Spent Lead Acid Battery Importer:	No
Spent Lead Acid Battery Exporter:	No
Current Record:	Yes
Non Storage Recycler Activity:	Not reported
Electronic Manifest Broker:	Not reported

List of NAICS Codes and Descriptions:

CON EDISON SERVICE BOX: 1085 (Continued) **1016970692**

NAICS Codes: No NAICS Codes Found

Facility Has Received Notices of Violations:
Violations: No Violations Found

Evaluation Action Summary:
Evaluations: No Evaluations Found

S474 **CON EDISON MANHOLE: 37930** **NJ MANIFEST** **S117985307**
NNE **436 LAFFAYETTE AVE S OF ASTOR PL** **N/A**
1/8-1/4 **NEW YORK, NY 10012**
0.143 mi.
753 ft. **Site 8 of 17 in cluster S**

Relative:
Lower

Actual:
40 ft.

NJ MANIFEST:

EPA ID:	NYP004256947
Name:	CON EDISON MANHOLE: 37930
Address:	436 LAFFAYETTE AVE S OF ASTOR PL
City,State,Zip:	NEW YORK, NY 10012
County:	Not reported
Mailing Address:	IRVING PL - ROOM 828
Mailing City,State,Zip:	NEW YORK, NY 10003
Telephone:	Not reported
Emergency Telephone:	Not reported
Contact:	JOSE MONTALVO
Comments:	Not reported
SIC Code:	Not reported
County:	NY061
Municipal:	Not reported
Previous EPAID:	Not reported
Generator Flag:	Not reported
Transporter Flag:	Not reported
TSDF Flag:	Not reported
Name Change:	Not reported
Date Change:	Not reported

Manifest Data:

EPA ID:	NYP004256947
Manifest Number:	009209637JJK
Date Shipped:	7/4/2012
TSDF EPA ID:	NJD002200046
Transporter EPA ID:	NJ0000027193
Transporter 2 EPA ID:	Not reported
Transporter 3 EPA ID:	Not reported
Transporter 4 EPA ID:	Not reported
Transporter 5 EPA ID:	Not reported
Transporter 6 EPA ID:	Not reported
Transporter 7 EPA ID:	Not reported
Transporter 8 EPA ID:	Not reported
Transporter 9 EPA ID:	Not reported
Transporter 10 EPA ID:	Not reported
Date Trans1 Transported Waste:	Not reported
Date Trans2 Transported Waste:	Not reported
Date Trans3 Transported Waste:	Not reported
Date Trans4 Transported Waste:	Not reported
Date Trans5 Transported Waste:	Not reported

CON EDISON MANHOLE: 37930 (Continued) **S117985307**

Date Trans6 Transported Waste:	Not reported
Date Trans7 Transported Waste:	Not reported
Date Trans8 Transported Waste:	Not reported
Date Trans9 Transported Waste:	Not reported
Date Trans10 Transported Waste:	Not reported
Date TSDF Received Waste:	Not reported
TSDF EPA Facility Name:	Not reported
QTY Units:	Not reported
Transporter SEQ ID:	Not reported
Transporter-1 Date:	Not reported
Waste SEQ ID:	Not reported
Waste Type Code 2:	Not reported
Waste Type Code 3:	Not reported
Waste Type Code 4:	Not reported
Waste Type Code 5:	Not reported
Waste Type Code 6:	Not reported
Date Accepted:	Not reported
Manifest Discrepancy Type:	Not reported
Data Entry Number:	Not reported
Was Load Rejected:	Not reported
Reason Load Was Rejected:	Not reported

Waste:

Manifest Year:	Not reported
Waste Code:	D008
Hand Code:	Not reported
Quantity:	2,000.00
Unit:	Pounds

S475 **CON EDISON MANHOLE 37930** **NJ MANIFEST** **S117985277**
NNE **436 LAFAYETTE ST** **N/A**
1/8-1/4 **NEW YORK, NY 10003**
0.143 mi.
753 ft. **Site 9 of 17 in cluster S**

Relative: **Lower**
Actual: **40 ft.**

NJ MANIFEST:

EPA ID:	NYP004250254
Name:	CON EDISON MANHOLE 37930
Address:	436 LAFAYETTE ST
City,State,Zip:	NEW YORK, NY 10003
County:	Not reported
Mailing Address:	4 IRVING PL, RM 828
Mailing City,State,Zip:	NEW YORK, NY 10003
Telephone:	Not reported
Emergency Telephone:	Not reported
Contact:	JUAN RODRIGUEZ
Comments:	Not reported
SIC Code:	Not reported
County:	NY061
Municipal:	Not reported
Previous EPAID:	Not reported
Generator Flag:	Not reported
Transporter Flag:	Not reported
TSDF Flag:	Not reported
Name Change:	Not reported
Date Change:	Not reported

CON EDISON MANHOLE 37930 (Continued) **S117985277**

Manifest Data:

EPA ID:	NYP004250254
Manifest Number:	009204827JJK
Date Shipped:	3/22/2012
TSDF EPA ID:	NJD002200046
Transporter EPA ID:	NJ0000027193
Transporter 2 EPA ID:	Not reported
Transporter 3 EPA ID:	Not reported
Transporter 4 EPA ID:	Not reported
Transporter 5 EPA ID:	Not reported
Transporter 6 EPA ID:	Not reported
Transporter 7 EPA ID:	Not reported
Transporter 8 EPA ID:	Not reported
Transporter 9 EPA ID:	Not reported
Transporter 10 EPA ID:	Not reported
Date Trans1 Transported Waste:	Not reported
Date Trans2 Transported Waste:	Not reported
Date Trans3 Transported Waste:	Not reported
Date Trans4 Transported Waste:	Not reported
Date Trans5 Transported Waste:	Not reported
Date Trans6 Transported Waste:	Not reported
Date Trans7 Transported Waste:	Not reported
Date Trans8 Transported Waste:	Not reported
Date Trans9 Transported Waste:	Not reported
Date Trans10 Transported Waste:	Not reported
Date TSDF Received Waste:	Not reported
TSDF EPA Facility Name:	Not reported
QTY Units:	Not reported
Transporter SEQ ID:	Not reported
Transporter-1 Date:	Not reported
Waste SEQ ID:	Not reported
Waste Type Code 2:	Not reported
Waste Type Code 3:	Not reported
Waste Type Code 4:	Not reported
Waste Type Code 5:	Not reported
Waste Type Code 6:	Not reported
Date Accepted:	Not reported
Manifest Discrepancy Type:	Not reported
Data Entry Number:	Not reported
Was Load Rejected:	Not reported
Reason Load Was Rejected:	Not reported

Waste:

Manifest Year:	Not reported
Waste Code:	D008
Hand Code:	Not reported
Quantity:	1,000.00
Unit:	Pounds

EPA ID:	NYP004802914
Name:	CON EDISON
Address:	436 LAFAYETTE ST
City,State,Zip:	NEW YORK, NY 10003
County:	Not reported
Mailing Address:	IRVING PL 15TH FL NE

CON EDISON MANHOLE 37930 (Continued) **S117985277**

Mailing City,State,Zip:	NEW YORK, NY 10003
Telephone:	Not reported
Emergency Telephone:	Not reported
Contact:	THOMAS TEELING
Comments:	Not reported
SIC Code:	Not reported
County:	NY061
Municipal:	Not reported
Previous EPAID:	Not reported
Generator Flag:	Not reported
Transporter Flag:	Not reported
TSDF Flag:	Not reported
Name Change:	Not reported
Date Change:	Not reported

Manifest Data:

EPA ID:	NYP004802914
Manifest Number:	002614581GBF
Date Shipped:	7/7/2015
TSDF EPA ID:	NJD991291105
Transporter EPA ID:	NJD003812047
Transporter 2 EPA ID:	Not reported
Transporter 3 EPA ID:	Not reported
Transporter 4 EPA ID:	Not reported
Transporter 5 EPA ID:	Not reported
Transporter 6 EPA ID:	Not reported
Transporter 7 EPA ID:	Not reported
Transporter 8 EPA ID:	Not reported
Transporter 9 EPA ID:	Not reported
Transporter 10 EPA ID:	Not reported
Date Trans1 Transported Waste:	Not reported
Date Trans2 Transported Waste:	Not reported
Date Trans3 Transported Waste:	Not reported
Date Trans4 Transported Waste:	Not reported
Date Trans5 Transported Waste:	Not reported
Date Trans6 Transported Waste:	Not reported
Date Trans7 Transported Waste:	Not reported
Date Trans8 Transported Waste:	Not reported
Date Trans9 Transported Waste:	Not reported
Date Trans10 Transported Waste:	Not reported
Date TSDF Received Waste:	Not reported
TSDF EPA Facility Name:	Not reported
QTY Units:	Not reported
Transporter SEQ ID:	Not reported
Transporter-1 Date:	Not reported
Waste SEQ ID:	Not reported
Waste Type Code 2:	Not reported
Waste Type Code 3:	Not reported
Waste Type Code 4:	Not reported
Waste Type Code 5:	Not reported
Waste Type Code 6:	Not reported
Date Accepted:	Not reported
Manifest Discrepancy Type:	Not reported
Data Entry Number:	Not reported
Was Load Rejected:	Not reported
Reason Load Was Rejected:	Not reported

S476 **CON EDISON** **RCRA NonGen / NLR** **1019904852**
NNE **436 LAFAYETTE ST** **FINDS** **NYP004802914**
1/8-1/4 **NEW YORK, NY 10003** **ECHO**
0.143 mi.
753 ft. **Site 10 of 17 in cluster S**

Relative: **Lower**
Actual: **40 ft.**

RCRA Listings:

Date Form Received by Agency:		20150707
Handler Name:		Con Edison
Handler Address:		Lafayette St
Handler City,State,Zip:		NEW YORK, NY 10003
EPA ID:		NYP004802914
Contact Name:		THOMAS TEELING
Contact Address:		Not reported
Contact City,State,Zip:		Not reported
Contact Telephone:		212-460-3770
Contact Fax:		Not reported
Contact Email:		Not reported
Contact Title:		Not reported
EPA Region:		02
Land Type:		Private
Federal Waste Generator Description:		Not a generator, verified
Non-Notifier:		Not reported
Biennial Report Cycle:		Not reported
Accessibility:		Not reported
Active Site Indicator:		Not reported
State District Owner:		Ny
State District:		NYSDEC R2
Mailing Address:		IRVING PL 15TH FL NE
Mailing City,State,Zip:		NEW YORK, NY 10003
Owner Name:	Not reported	
Owner Type:		Not reported
Operator Name:	Not reported	
Operator Type:		Not reported
Short-Term Generator Activity:		No
Importer Activity:		No
Mixed Waste Generator:		No
Transporter Activity:		No
Transfer Facility Activity:		No
Recycler Activity with Storage:		No
Small Quantity On-Site Burner Exemption:		No
Smelting Melting and Refining Furnace Exemption:		No
Underground Injection Control:		No
Off-Site Waste Receipt:		No
Universal Waste Indicator:		No
Universal Waste Destination Facility:		No
Federal Universal Waste:		No
Active Site State-Reg Handler:		---
Federal Facility Indicator:		Not reported
Hazardous Secondary Material Indicator:		N
Sub-Part K Indicator:		Not reported
2018 GPRA Permit Baseline:		Not on the Baseline
2018 GPRA Renewals Baseline:		Not on the Baseline
202 GPRA Corrective Action Baseline:		No
Subject to Corrective Action Universe:		No
Non-TSDFs Where RCRA CA has Been Imposed Universe:		No
Corrective Action Priority Ranking:		No NCAPS ranking
Environmental Control Indicator:		No
Institutional Control Indicator:		No

CON EDISON (Continued) **1019904852**

Human Exposure Controls Indicator:	N/A
Groundwater Controls Indicator:	N/A
Significant Non-Complier Universe:	No
Unaddressed Significant Non-Complier Universe:	No
Addressed Significant Non-Complier Universe:	No
Significant Non-Complier With a Compliance Schedule Universe:	No
Financial Assurance Required:	Not reported
Handler Date of Last Change:	20160909
Recognized Trader-Importer:	No
Recognized Trader-Exporter:	No
Importer of Spent Lead Acid Batteries:	No
Exporter of Spent Lead Acid Batteries:	No
Recycler Activity Without Storage:	No
Manifest Broker:	No
Sub-Part P Indicator:	No

Historic Generators:

Receive Date:	20150707
Handler Name: CON EDISON	
Federal Waste Generator Description:	Small Quantity Generator
State District Owner:	Ny
Large Quantity Handler of Universal Waste:	No
Recognized Trader Importer:	No
Recognized Trader Exporter:	No
Spent Lead Acid Battery Importer:	No
Spent Lead Acid Battery Exporter:	No
Current Record:	No
Non Storage Recycler Activity:	Not reported
Electronic Manifest Broker:	Not reported

Receive Date:	20150707
Handler Name: CON EDISON	
Federal Waste Generator Description:	Not a generator, verified
State District Owner:	Ny
Large Quantity Handler of Universal Waste:	No
Recognized Trader Importer:	No
Recognized Trader Exporter:	No
Spent Lead Acid Battery Importer:	No
Spent Lead Acid Battery Exporter:	No
Current Record:	Yes
Non Storage Recycler Activity:	Not reported
Electronic Manifest Broker:	Not reported

List of NAICS Codes and Descriptions:

NAICS Codes:	No NAICS Codes Found

Facility Has Received Notices of Violations:

Violations:	No Violations Found

Evaluation Action Summary:

Evaluations:	No Evaluations Found

CON EDISON (Continued) **1019904852**

FINDS:
Registry ID: 110069658114

Click Here for FRS Facility Detail Report:

Environmental Interest/Information System:
The Resource Conservation and Recovery Act Information System (RCRAInfo) is EPA's comprehensive information system in support of the Resource Conservation and Recovery Act (RCRA) of 1976 and the Hazardous and Solid Waste Amendments (HSWA) of 1984. It tracks many types of information about generators, transporters, treaters, storers, and disposers of hazardous waste.

Click this hyperlink while viewing on your computer to access additional FINDS: detail in the EDR Site Report.

ECHO:
Envid: 1019904852
Registry ID: 110069658114

DFR URL:
Name: CON EDISON
Address: 436 LAFAYETTE ST
City,State,Zip: NEW YORK, NY 10003

S477 **CON EDISON** **NY MANIFEST** **S117537282**
NNE **F/O 436 LAFAYETTE ST** **N/A**
1/8-1/4 **NEW YORK, NY 10003**
0.143 mi.
753 ft. **Site 11 of 17 in cluster S**

Relative: **Lower**
Actual: **40 ft.**

NY MANIFEST:
EPA ID: NYP004698262
Country: USA
Name: Con Edison
Address: F/O 436 LAFAYETTE ST
Address 2: SB37930
City,State,Zip: NEW YORK, NY 10003
Zip 4: Not reported
Location Address 1: F/O 436 LAFAYETTE ST
Location Address 2: SB37930
Location City,State,Zip: NEW YORK, NY 10003
Location Zip 4: Not reported
Facility Status: Not reported
Total Tanks: Not reported
Code: BP

Mailing:
Mailing Name: Con Edison
Mailing Contact: Con Edison
Mailing Address 1: 4 IRVING PL
Mailing Address 2: 15TH FL
Mailing City,State,Zip: NEW YORK, NY 10003
Mailing Zip 4: Not reported
Mailing Country: USA
Mailing Phone: Not reported

Manifest Data:

CON EDISON (Continued) **S117537282**

Document ID:	Not reported
Manifest Status:	Not reported
Trans1 State ID:	NJD003812047
Year:	2018
Trans2 State ID:	Not reported
Generator Ship Date:	11/20/2014
Trans1 Recv Date:	11/20/2014
Trans2 Recv Date:	Not reported
TSD Site Recv Date:	11/24/2014
Part A Recv Date:	Not reported
Part B Recv Date:	Not reported
Generator EPA ID:	NYP004698262
Trans1 EPA ID:	Not reported
Trans2 EPA ID:	Not reported
TSDF ID 1:	NJD991291105
TSDF ID 2:	Not reported
Manifest Tracking Number:	002563326GBF
Import Indicator:	N
Export Indicator:	N
Discr Quantity Indicator:	N
Discr Type Indicator:	N
Discr Residue Indicator:	N
Discr Partial Reject Indicator:	N
Discr Full Reject Indicator:	N
Manifest Ref Number:	Not reported
Alt Facility RCRA ID:	Not reported
Alt Facility Sign Date:	Not reported
MGMT Method Type Code:	H110
Waste Code a:	Lead
Waste Code b:	Not reported
Waste Code c:	Not reported
Waste Code e:	Not reported
Waste Code f:	Not reported
Waste Code g:	Not reported
Waste Code 1:	Not reported
Waste Code 2:	Not reported
Waste Code 3:	Not reported
Waste Code 4:	Not reported
Waste Code 5:	Not reported
Waste Code 6:	Not reported
Quantity:	2000
Units:	Pounds
Number of Containers:	1
Container Type:	Cargo tanks (tank trucks)
Handling Method:	Treat
Specific Gravity:	1

S478 **CON EDISON - MANHOLE 37930** **RCRA NonGen / NLR** **1014395865**
NNE **436 LAFAYETTE ST AND ASTOR PL** **NJ MANIFEST** **NYP004175162**
1/8-1/4 **NEW YORK, NY 10003** **NY MANIFEST**
0.143 mi.
753 ft. **Site 12 of 17 in cluster S**

Relative: **Lower**
Actual: **40 ft.**

RCRA Listings:

Date Form Received by Agency:		20250115
Handler Name:		Con Edison - Manhole 37930
Handler Address:		436 Lafayette St And Astor Pl
Handler City,State,Zip:		NEW YORK, NY 10003
EPA ID:		NYP004175162
Contact Name:		FRANKLYN MURRAY
Contact Address:		Not reported
Contact City,State,Zip:		Not reported
Contact Telephone:		212-460-2808
Contact Fax:		Not reported
Contact Email:		MURRAYFR@CONED.COM
Contact Title:		Not reported
EPA Region:		02
Land Type:		Private
Federal Waste Generator Description:		Not a generator, verified
Non-Notifier:		Not reported
Biennial Report Cycle:		Not reported
Accessibility:		Not reported
Active Site Indicator:		Not reported
State District Owner:		Not reported
State District:		Not reported
Mailing Address:		Not reported
Mailing City,State,Zip:		Not reported
Owner Name:	Not reported	
Owner Type:		Not reported
Operator Name:	Not reported	
Operator Type:		Not reported
Short-Term Generator Activity:		No
Importer Activity:		No
Mixed Waste Generator:		No
Transporter Activity:		No
Transfer Facility Activity:		No
Recycler Activity with Storage:		No
Small Quantity On-Site Burner Exemption:		No
Smelting Melting and Refining Furnace Exemption:		No
Underground Injection Control:		No
Off-Site Waste Receipt:		No
Universal Waste Indicator:		No
Universal Waste Destination Facility:		No
Federal Universal Waste:		No
Active Site State-Reg Handler:		---
Federal Facility Indicator:		Not reported
Hazardous Secondary Material Indicator:		N
Sub-Part K Indicator:		Not reported
2018 GPRA Permit Baseline:		Not on the Baseline
2018 GPRA Renewals Baseline:		Not on the Baseline
202 GPRA Corrective Action Baseline:		No
Subject to Corrective Action Universe:		No
Non-TSDFs Where RCRA CA has Been Imposed Universe:		No
Corrective Action Priority Ranking:		No NCAPS ranking
Environmental Control Indicator:		No
Institutional Control Indicator:		No

CON EDISON - MANHOLE 37930 (Continued) **1014395865**

Human Exposure Controls Indicator:	N/A
Groundwater Controls Indicator:	N/A
Significant Non-Complier Universe:	No
Unaddressed Significant Non-Complier Universe:	No
Addressed Significant Non-Complier Universe:	No
Significant Non-Complier With a Compliance Schedule Universe:	No
Financial Assurance Required:	Not reported
Handler Date of Last Change:	20250115
Recognized Trader-Importer:	No
Recognized Trader-Exporter:	No
Importer of Spent Lead Acid Batteries:	No
Exporter of Spent Lead Acid Batteries:	No
Recycler Activity Without Storage:	No
Manifest Broker:	No
Sub-Part P Indicator:	No

Biennial: List of Years
Year: 2009

Click Here for Biennial Reporting System Data:

Hazardous Waste Summary:
Waste Code: D008
Waste Description: Lead

Handler - Owner Operator:

Owner/Operator Indicator:	Operator
Owner/Operator Name:	CONSOLIDATED EDISON COMPANY OF NY, INC.
Legal Status:	Private
Date Became Current:	20090619
Date Ended Current:	Not reported
Owner/Operator Address:	4 IRVING PLACE
Owner/Operator City,State,Zip:	NEW YORK, NY 10003
Owner/Operator Telephone:	Not reported
Owner/Operator Telephone Ext:	Not reported
Owner/Operator Fax:	Not reported
Owner/Operator Email:	Not reported

Owner/Operator Indicator:	Owner
Owner/Operator Name:	CONSOLIDATED EDISON COMPANY OF NY, INC.
Legal Status:	Private
Date Became Current:	20090619
Date Ended Current:	Not reported
Owner/Operator Address:	4 IRVING PLACE
Owner/Operator City,State,Zip:	NEW YORK, NY 10003
Owner/Operator Telephone:	Not reported
Owner/Operator Telephone Ext:	Not reported
Owner/Operator Fax:	Not reported
Owner/Operator Email:	Not reported

Historic Generators:

Receive Date:	20100323
Handler Name:	CON EDISON - MANHOLE 37930
Federal Waste Generator Description:	Large Quantity Generator
State District Owner:	Not reported

CON EDISON - MANHOLE 37930 (Continued) **1014395865**

Large Quantity Handler of Universal Waste:	No
Recognized Trader Importer:	No
Recognized Trader Exporter:	No
Spent Lead Acid Battery Importer:	No
Spent Lead Acid Battery Exporter:	No
Current Record:	No
Non Storage Recycler Activity:	Not reported
Electronic Manifest Broker:	Not reported

Receive Date:	20250115
Handler Name:	CON EDISON - MANHOLE 37930
Federal Waste Generator Description:	Not a generator, verified
State District Owner:	Not reported
Large Quantity Handler of Universal Waste:	No
Recognized Trader Importer:	No
Recognized Trader Exporter:	No
Spent Lead Acid Battery Importer:	No
Spent Lead Acid Battery Exporter:	No
Current Record:	Yes
Non Storage Recycler Activity:	No
Electronic Manifest Broker:	No

List of NAICS Codes and Descriptions:

NAICS Code:	221122
NAICS Description:	Electric Power Distribution

Facility Has Received Notices of Violations:

Violations:	No Violations Found

Evaluation Action Summary:

Evaluations:	No Evaluations Found

NJ MANIFEST:

EPA ID:	NYP004175162
Name:	CON EDISON - MANHOLE 37930
Address:	436 LAFAYETTE ST AND ASTOR PL
City,State,Zip:	NEW YORK, NY 10003
County:	Not reported
Mailing Address:	4 IRVING PLACE
Mailing City,State,Zip:	NEW YORK, NY 10003
Telephone:	Not reported
Emergency Telephone:	Not reported
Contact:	FRANKLYN MURRAY
Comments:	Not reported
SIC Code:	Not reported
County:	NY061
Municipal:	Not reported
Previous EPAID:	Not reported
Generator Flag:	Not reported
Transporter Flag:	Not reported
TSDF Flag:	Not reported
Name Change:	Not reported
Date Change:	Not reported

CON EDISON - MANHOLE 37930 (Continued) **1014395865**

Manifest Data:

EPA ID:	NYP004175162
Manifest Number:	003532165JJK
Date Shipped:	06/25/2009
TSDF EPA ID:	NJD002200046
Transporter EPA ID:	NJ0000027193
Transporter 2 EPA ID:	Not reported
Transporter 3 EPA ID:	Not reported
Transporter 4 EPA ID:	Not reported
Transporter 5 EPA ID:	Not reported
Transporter 6 EPA ID:	Not reported
Transporter 7 EPA ID:	Not reported
Transporter 8 EPA ID:	Not reported
Transporter 9 EPA ID:	Not reported
Transporter 10 EPA ID:	Not reported
Date Trans1 Transported Waste:	06/25/2009
Date Trans2 Transported Waste:	Not reported
Date Trans3 Transported Waste:	Not reported
Date Trans4 Transported Waste:	Not reported
Date Trans5 Transported Waste:	Not reported
Date Trans6 Transported Waste:	Not reported
Date Trans7 Transported Waste:	Not reported
Date Trans8 Transported Waste:	Not reported
Date Trans9 Transported Waste:	Not reported
Date Trans10 Transported Waste:	Not reported
Date TSDF Received Waste:	06/25/2009
TSDF EPA Facility Name:	Not reported
QTY Units:	Not reported
Transporter SEQ ID:	Not reported
Transporter-1 Date:	Not reported
Waste SEQ ID:	Not reported
Waste Type Code 2:	Not reported
Waste Type Code 3:	Not reported
Waste Type Code 4:	Not reported
Waste Type Code 5:	Not reported
Waste Type Code 6:	Not reported
Date Accepted:	Not reported
Manifest Discrepancy Type:	Not reported
Data Entry Number:	Not reported
Was Load Rejected:	N
Reason Load Was Rejected:	Not reported

Waste:

Manifest Year:	Not reported
Waste Code:	D008
Hand Code:	H111
Quantity:	11250
Unit:	P

NY MANIFEST:

EPA ID:	NYP004175162
Country:	USA
Name:	Consolidated Edison
Address:	436 LAFAYETTE ST AND ASTOR PL
Address 2:	Not reported

CON EDISON - MANHOLE 37930 (Continued) **1014395865**

City,State,Zip: NEW YORK, NY 10003
Zip 4: Not reported
Location Address 1: 436 LAFAYETTE ST AND ASTOR PL
Location Address 2: Not reported
Location City,State,Zip: NEW YORK, NY 10003
Location Zip 4: Not reported
Facility Status: Not reported
Total Tanks: Not reported
Code: BP

Mailing:
Mailing Name: Consolidated Edison
Mailing Contact: Consolidated Edison
Mailing Address 1: 4 IRVING PL RM 828
Mailing Address 2: Not reported
Mailing City,State,Zip: NEW YORK, NY 10003
Mailing Zip 4: Not reported
Mailing Country: USA
Mailing Phone: 2124602808

Manifest Data:
Document ID: Not reported
Manifest Status: Not reported
Trans1 State ID: NJ0000027193
Year: 2018
Trans2 State ID: Not reported
Generator Ship Date: 06/25/2009
Trans1 Recv Date: 06/25/2009
Trans2 Recv Date: Not reported
TSD Site Recv Date: 06/25/2009
Part A Recv Date: Not reported
Part B Recv Date: Not reported
Generator EPA ID: NYP004175162
Trans1 EPA ID: Not reported
Trans2 EPA ID: Not reported
TSDF ID 1: NJD002200046
TSDF ID 2: Not reported
Manifest Tracking Number: 003532165JJK
Import Indicator: N
Export Indicator: N
Discr Quantity Indicator: N
Discr Type Indicator: N
Discr Residue Indicator: N
Discr Partial Reject Indicator: N
Discr Full Reject Indicator: N
Manifest Ref Number: Not reported
Alt Facility RCRA ID: Not reported
Alt Facility Sign Date: Not reported
MGMT Method Type Code: H111
Waste Code a: Lead
Waste Code b: Not reported
Waste Code c: Not reported
Waste Code e: Not reported
Waste Code f: Not reported
Waste Code g: Not reported
Waste Code 1: Not reported
Waste Code 2: Not reported

CON EDISON - MANHOLE 37930 (Continued) **1014395865**

Waste Code 3:	Not reported
Waste Code 4:	Not reported
Waste Code 5:	Not reported
Waste Code 6:	Not reported
Quantity:	11250
Units:	Pounds
Number of Containers:	1
Container Type:	Cargo tanks (tank trucks)
Handling Method:	Treat
Specific Gravity:	1

S479 **LAFAYETTE ASTOR ASSOCS.** **NY AST** **A100322496**
NNE **436-440 LAFAYETTE STREET** **N/A**
1/8-1/4 **NEW YORK, NY 10003**
0.143 mi.
753 ft. **Site 13 of 17 in cluster S**

Relative:
Lower

Actual:
40 ft.

AST:

Name:	LAFAYETTE ASTOR ASSOCS.
Address:	436-440 LAFAYETTE STREET
City,State,Zip:	NEW YORK, NY 10003
Region:	STATE
DEC Region:	2
Site Status:	Active
Facility Id:	2-242527
Program Type:	PBS
UTM X:	585143.48971
UTM Y:	4509233.09010
Expiration Date:	01/07/2028
Site Type:	Apartment Building/Office Building

Affiliation Records:

Site Id:	9294
Affiliation Type:	Mail Contact
Company Name:	GFP REAL ESTATE, LLC
Contact Type:	Not reported
Contact Name:	ART D'ESTRADA
Address1:	515 MADISON AVENUE, 15TH FLOOR
Address2:	Not reported
City:	NEW YORK
State:	NY
Zip Code:	10022
Country Code:	001
Phone:	(212) 625-6203
EMail:	ADESTRADA@GFPRE.COM
Fax Number:	Not reported
Modified By:	JSMACRI
Date Last Modified:	2023-01-31

Site Id:	9294
Affiliation Type:	Facility Owner
Company Name:	LAFAYETTE-ASTOR ASSOCIATES, LLC
Contact Type:	OWNER'S REP
Contact Name:	ART D'ESTRADA
Address1:	594 BROADWAY, ROOM 311
Address2:	Not reported
City:	NEW YORK

LAFAYETTE ASTOR ASSOCS. (Continued) **A100322496**

State: NY
Zip Code: 10012
Country Code: 001
Phone: (212) 625-6203
EMail: ADESTRADA@GFPRE.COM
Fax Number: Not reported
Modified By: JSMACRI
Date Last Modified: 2023-01-31

Site Id: 9294
Affiliation Type: Emergency Contact
Company Name: LAFAYETTE ASTOR ASSOCS.
Contact Type: Not reported
Contact Name: ART D'ESTRADA
Address1: Not reported
Address2: Not reported
City: Not reported
State: NN
Zip Code: Not reported
Country Code: 999
Phone: (212) 625-6203
EMail: Not reported
Fax Number: Not reported
Modified By: JSMACRI
Date Last Modified: 2023-01-31

Site Id: 9294
Affiliation Type: Facility Operator
Company Name: LAFAYETTE ASTOR ASSOCS.
Contact Type: Not reported
Contact Name: PAUL RUFO
Address1: Not reported
Address2: Not reported
City: Not reported
State: NN
Zip Code: Not reported
Country Code: 001
Phone: (212) 505-0756
EMail: Not reported
Fax Number: Not reported
Modified By: ACDANIEL
Date Last Modified: 2017-11-08

Tank Info:

Tank Number: 001
Tank Id: 25330
Material Code: 0003
Common Name of Substance: #6 Fuel Oil (On-Site Consumption)

Equipment Records:

B01 - Tank External Protection - Painted/Asphalt Coating
D01 - Pipe Type - Steel/Carbon Steel/Iron
F01 - Pipe External Protection - Painted/Asphalt Coating
G03 - Tank Secondary Containment - Vault (w/o access)
H00 - Tank Leak Detection - None

LAFAYETTE ASTOR ASSOCS. (Continued) **A100322496**

L09 - Piping Leak Detection - Exempt Suction Piping
C03 - Pipe Location - Aboveground/Underground Combination
J02 - Dispenser - Suction Dispenser
A99 - Tank Internal Protection - Other
I04 - Overfill - Product Level Gauge (A/G)

Tank Location:	Aboveground - on saddles, legs, racks, etc.... Tank bottom is elevated above grade or tank pad, allowing visual inspection.
Tank Type:	Steel/Carbon Steel/Iron
Tank Status:	Closed - Removed
Pipe Model:	Not reported
Install Date:	12/01/1920
Capacity Gallons:	7500
Tightness Test Method:	NN
Date Test:	Not reported
Next Test Date:	Not reported
Date Tank Closed:	08/19/2008
Register:	True
Modified By:	MJGRIFFI
Last Modified:	05/09/2022
Material Name:	#6 fuel oil (on-site consumption)

Tank Number:	01A
Tank Id:	225808
Material Code:	0001
Common Name of Substance:	#2 Fuel Oil (On-Site Consumption)

Equipment Records:

A00 - Tank Internal Protection - None
B01 - Tank External Protection - Painted/Asphalt Coating
D01 - Pipe Type - Steel/Carbon Steel/Iron
E00 - Piping Secondary Containment - None
H00 - Tank Leak Detection - None
K00 - Spill Prevention - None
L99 - Piping Leak Detection - Other
J05 - Dispenser - On Site Heating System (Supply/Return)
F00 - Pipe External Protection - None
G04 - Tank Secondary Containment - Double-Walled (Underground)
I05 - Overfill - Vent Whistle
C01 - Pipe Location - Aboveground
I04 - Overfill - Product Level Gauge (A/G)

Tank Location:	Aboveground - on saddles, legs, racks, etc.... Tank bottom is elevated above grade or tank pad, allowing visual inspection.
Tank Type:	Steel/Carbon Steel/Iron
Tank Status:	In Service
Pipe Model:	Not reported
Install Date:	09/15/2008
Capacity Gallons:	7500
Tightness Test Method:	-
Date Test:	Not reported
Next Test Date:	Not reported
Date Tank Closed:	Not reported
Register:	True
Modified By:	JSMACRI
Last Modified:	01/31/2023
Material Name:	#2 fuel oil (on-site consumption)

S480 **CON EDISON MANHOLE 37930** **RCRA NonGen / NLR** **1015747024**
NNE **436 LAFAYETTE ST** **NY MANIFEST** **NYP004250254**
1/8-1/4 **NEW YORK, NY 10003**
0.143 mi.
753 ft. **Site 14 of 17 in cluster S**

Relative: **Lower**
Actual: **40 ft.**

RCRA Listings:

Date Form Received by Agency:		20120421
Handler Name:		Con Edison Manhole 37930
Handler Address:		Lafayette St
Handler City,State,Zip:		NEW YORK, NY 10003
EPA ID:		NYP004250254
Contact Name:		JUAN RODRIGUEZ
Contact Address:		Not reported
Contact City,State,Zip:		Not reported
Contact Telephone:		347-865-5931
Contact Fax:		Not reported
Contact Email:		Not reported
Contact Title:		OPERATING SUPERVISOR
EPA Region:		02
Land Type:		Private
Federal Waste Generator Description:		Not a generator, verified
Non-Notifier:		Not reported
Biennial Report Cycle:		Not reported
Accessibility:		Not reported
Active Site Indicator:		Not reported
State District Owner:		Ny
State District:		NYSDEC R2
Mailing Address:		4 IRVING PL, RM 828
Mailing City,State,Zip:		NEW YORK, NY 10003
Owner Name:	Not reported	
Owner Type:		Not reported
Operator Name:	Not reported	
Operator Type:		Not reported
Short-Term Generator Activity:		No
Importer Activity:		No
Mixed Waste Generator:		No
Transporter Activity:		No
Transfer Facility Activity:		No
Recycler Activity with Storage:		No
Small Quantity On-Site Burner Exemption:		No
Smelting Melting and Refining Furnace Exemption:		No
Underground Injection Control:		No
Off-Site Waste Receipt:		No
Universal Waste Indicator:		No
Universal Waste Destination Facility:		No
Federal Universal Waste:		No
Active Site State-Reg Handler:		---
Federal Facility Indicator:		Not reported
Hazardous Secondary Material Indicator:		N
Sub-Part K Indicator:		Not reported
2018 GPRA Permit Baseline:		Not on the Baseline
2018 GPRA Renewals Baseline:		Not on the Baseline
202 GPRA Corrective Action Baseline:		No
Subject to Corrective Action Universe:		No
Non-TSDFs Where RCRA CA has Been Imposed Universe:		No
Corrective Action Priority Ranking:		No NCAPS ranking
Environmental Control Indicator:		No
Institutional Control Indicator:		No

CON EDISON MANHOLE 37930 (Continued) **1015747024**

Human Exposure Controls Indicator:	N/A
Groundwater Controls Indicator:	N/A
Significant Non-Complier Universe:	No
Unaddressed Significant Non-Complier Universe:	No
Addressed Significant Non-Complier Universe:	No
Significant Non-Complier With a Compliance Schedule Universe:	No
Financial Assurance Required:	Not reported
Handler Date of Last Change:	20120712
Recognized Trader-Importer:	No
Recognized Trader-Exporter:	No
Importer of Spent Lead Acid Batteries:	No
Exporter of Spent Lead Acid Batteries:	No
Recycler Activity Without Storage:	No
Manifest Broker:	No
Sub-Part P Indicator:	No

Historic Generators:

Receive Date:	20120322
Handler Name:	CON EDISON MANHOLE 37930
Federal Waste Generator Description:	Very Small Quantity Generator (formerly Conditionally-Exempt Small Quantity Generator
State District Owner:	Ny
Large Quantity Handler of Universal Waste:	No
Recognized Trader Importer:	No
Recognized Trader Exporter:	No
Spent Lead Acid Battery Importer:	No
Spent Lead Acid Battery Exporter:	No
Current Record:	No
Non Storage Recycler Activity:	Not reported
Electronic Manifest Broker:	Not reported

Receive Date:	20120421
Handler Name:	CON EDISON MANHOLE 37930
Federal Waste Generator Description:	Not a generator, verified
State District Owner:	Ny
Large Quantity Handler of Universal Waste:	No
Recognized Trader Importer:	No
Recognized Trader Exporter:	No
Spent Lead Acid Battery Importer:	No
Spent Lead Acid Battery Exporter:	No
Current Record:	Yes
Non Storage Recycler Activity:	Not reported
Electronic Manifest Broker:	Not reported

List of NAICS Codes and Descriptions:

NAICS Codes:	No NAICS Codes Found

Facility Has Received Notices of Violations:

Violations:	No Violations Found

Evaluation Action Summary:

Evaluations:	No Evaluations Found

CON EDISON MANHOLE 37930 (Continued) **1015747024**

NY MANIFEST:

EPA ID:	NYP004250254
Country:	USA
Name:	Consolidated Edison - Mh 37930
Address:	436 LAFAYETTE ST
Address 2:	Not reported
City,State,Zip:	NEW YORK, NY 10003
Zip 4:	Not reported
Location Address 1:	436 LAFAYETTE ST
Location Address 2:	Not reported
Location City,State,Zip:	NEW YORK, NY 10003
Location Zip 4:	Not reported
Facility Status:	Not reported
Total Tanks:	Not reported
Code:	BP

Mailing:

Mailing Name:	Consolidated Edison - Mh 37930
Mailing Contact:	Tom Teeling
Mailing Address 1:	4 IRVING PLACE - 15TH FLOOR
Mailing Address 2:	Not reported
Mailing City,State,Zip:	NEW YORK, NY 10003
Mailing Zip 4:	Not reported
Mailing Country:	USA
Mailing Phone:	2124603770

Manifest Data:

Document ID:	Not reported
Manifest Status:	Not reported
Trans1 State ID:	NJ0000027193
Year:	2018
Trans2 State ID:	Not reported
Generator Ship Date:	03/22/2012
Trans1 Recv Date:	03/22/2012
Trans2 Recv Date:	Not reported
TSD Site Recv Date:	03/22/2012
Part A Recv Date:	Not reported
Part B Recv Date:	Not reported
Generator EPA ID:	NYP004250254
Trans1 EPA ID:	Not reported
Trans2 EPA ID:	Not reported
TSDF ID 1:	NJD002200046
TSDF ID 2:	Not reported
Manifest Tracking Number:	009204827JJK
Import Indicator:	N
Export Indicator:	N
Discr Quantity Indicator:	N
Discr Type Indicator:	N
Discr Residue Indicator:	N
Discr Partial Reject Indicator:	N
Discr Full Reject Indicator:	N
Manifest Ref Number:	Not reported
Alt Facility RCRA ID:	Not reported
Alt Facility Sign Date:	Not reported
MGMT Method Type Code:	H111
Waste Code a:	Lead
Waste Code b:	Not reported

CON EDISON MANHOLE 37930 (Continued) **1015747024**

Waste Code c: Not reported
Waste Code e: Not reported
Waste Code f: Not reported
Waste Code g: Not reported
Waste Code 1: Not reported
Waste Code 2: Not reported
Waste Code 3: Not reported
Waste Code 4: Not reported
Waste Code 5: Not reported
Waste Code 6: Not reported
Quantity: 1000
Units: Pounds
Number of Containers: 1
Container Type: Cargo tanks (tank trucks)
Handling Method: Treat
Specific Gravity: 1

EPA ID: NYP004802914
Country: USA
Name: Con Edison
Address: 436 LAFAYETTE ST
Address 2: Not reported
City,State,Zip: NEW YORK, NY 10003
Zip 4: Not reported
Location Address 1: 436 LAFFAYETTE ST
Location Address 2: MH 37930
Location City,State,Zip: NEW YORK, NY 10003
Location Zip 4: Not reported
Facility Status: Not reported
Total Tanks: Not reported
Code: BP

Mailing:
Mailing Name: Con Edison
Mailing Contact: Dennis Huacon
Mailing Address 1: 4 IRVING PL 15TH FL
Mailing Address 2: Not reported
Mailing City,State,Zip: NEW YORK, NY 10003
Mailing Zip 4: Not reported
Mailing Country: USA
Mailing Phone: 2124603770

Manifest Data:
Document ID: Not reported
Manifest Status: Not reported
Trans1 State ID: NJD003812047
Year: 2018
Trans2 State ID: Not reported
Generator Ship Date: 07/07/2015
Trans1 Recv Date: 07/07/2015
Trans2 Recv Date: Not reported
TSD Site Recv Date: 07/08/2015
Part A Recv Date: Not reported
Part B Recv Date: Not reported
Generator EPA ID: NYP004802914
Trans1 EPA ID: Not reported

CON EDISON MANHOLE 37930 (Continued) **1015747024**

Trans2 EPA ID:	Not reported
TSDF ID 1:	NJD991291105
TSDF ID 2:	Not reported
Manifest Tracking Number:	002614581GBF
Import Indicator:	N
Export Indicator:	N
Discr Quantity Indicator:	N
Discr Type Indicator:	N
Discr Residue Indicator:	N
Discr Partial Reject Indicator:	N
Discr Full Reject Indicator:	N
Manifest Ref Number:	Not reported
Alt Facility RCRA ID:	Not reported
Alt Facility Sign Date:	Not reported
MGMT Method Type Code:	H110
Waste Code a:	Lead
Waste Code b:	Not reported
Waste Code c:	Not reported
Waste Code e:	Not reported
Waste Code f:	Not reported
Waste Code g:	Not reported
Waste Code 1:	Not reported
Waste Code 2:	Not reported
Waste Code 3:	Not reported
Waste Code 4:	Not reported
Waste Code 5:	Not reported
Waste Code 6:	Not reported
Quantity:	1000
Units:	Pounds
Number of Containers:	1
Container Type:	Cargo tanks (tank trucks)
Handling Method:	Treat
Specific Gravity:	1

U481 **303 ELIZABETH STREET** **NY LTANKS** **S100167435**
South **303 ELIZABETH STREET** **N/A**
1/8-1/4 **NEW YORK CITY, NY**
0.143 mi.
755 ft. **Site 9 of 23 in cluster U**

Relative: LTANKS:
Higher

Actual:
43 ft.

Name:	303 ELIZABETH STREET
Address:	303 ELIZABETH STREET
City,State,Zip:	NEW YORK CITY, NY
Spill Number/Closed Date:	8704231 / 1992-11-19
Facility ID:	8704231
Site ID:	270112
Spill Date:	1987-08-21
Spill Cause:	Tank Test Failure
Spill Source:	Institutional, Educational, Gov., Other
Spill Class:	C4
Cleanup Ceased:	1992-11-19
SWIS:	3101
Investigator:	BATTISTA
Referred To:	Not reported
Reported to Dept:	1987-08-21
CID:	Not reported

303 ELIZABETH STREET (Continued) **S100167435**

Water Affected:	Not reported
Spill Notifier:	Tank Tester
Last Inspection:	Not reported
Recommended Penalty:	False
Meets Standard:	False
UST Involvement:	False
Remediation Phase:	0
Date Entered In Computer:	1987-08-26
Spill Record Last Update:	1994-05-12
Spiller Name:	Not reported
Spiller Company:	OUR LADY OF LORETTO
Spiller Address:	303 ELIZABETH STREET
Spiller County:	001
Spiller Contact:	Not reported
Spiller Phone:	Not reported
Spiller Extention:	Not reported
DEC Region:	2
DER Facility ID:	219971
Latitude:	Not reported
Longitude:	Not reported
DEC Memo:	Not reported
Remarks:	TANK TEST FAILURE OF 3500 GALLON SYSTEM.

All TTF:

Facility ID:	8704231
Spill Number:	8704231
Spill Tank Test:	1531442
Site ID:	270112
Tank Number:	Not reported
Tank Size:	0
Material:	0001
EPA UST:	Not reported
UST:	Not reported
Cause:	Not reported
Source:	Not reported
Test Method:	00
Test Method 2:	Unknown
Leak Rate:	.00
Gross Fail:	Not reported
Modified By:	Spills
Last Modified Date:	Not reported

All Materials:

Site ID:	270112
Operable Unit ID:	910714
Operable Unit:	01
Material ID:	466876
Material Code:	0001A
Material Name:	#2 fuel oil
Case No.:	Not reported
Material FA:	Petroleum
Quantity:	-1.00
Units:	Not reported
Recovered:	.00
Resource Affected:	Groundwater
Oxygenate:	Not reported

303 ELIZABETH STREET (Continued) **S100167435**

Name:	303 ELIZABETH ST.
Address:	303 ELIZABETH ST.
City,State,Zip:	NEW YORK CITY, NY
Spill Number/Closed Date:	8705585 / 1992-11-16
Facility ID:	8705585
Site ID:	271130
Spill Date:	1987-10-02
Spill Cause:	Tank Test Failure
Spill Source:	Institutional, Educational, Gov., Other
Spill Class:	C4
Cleanup Ceased:	1992-11-16
SWIS:	3101
Investigator:	BATTISTA
Referred To:	Not reported
Reported to Dept:	1987-10-02
CID:	Not reported
Water Affected:	Not reported
Spill Notifier:	Tank Tester
Last Inspection:	Not reported
Recommended Penalty:	False
Meets Standard:	False
UST Involvement:	False
Remediation Phase:	0
Date Entered In Computer:	1987-10-05
Spill Record Last Update:	1994-05-12
Spiller Name:	Not reported
Spiller Company:	OUR LADY OF LORETTA CHURC
Spiller Address:	303 ELIZABETH ST.
Spiller County:	001
Spiller Contact:	Not reported
Spiller Phone:	Not reported
Spiller Extention:	Not reported
DEC Region:	2
DER Facility ID:	220685
Latitude:	Not reported
Longitude:	Not reported
DEC Memo:	Not reported
Remarks:	3500 GAL. TANK SYSTEM FAILED HORNER EZY TEST, UNREADABLE RATES, WILL EXCAVATE AND INVESTIGATE FURTHER, PREVIOUSLY TESTED BY HAZCO.

All TTF:

Facility ID:	8705585
Spill Number:	8705585
Spill Tank Test:	1531804
Site ID:	271130
Tank Number:	Not reported
Tank Size:	0
Material:	0001
EPA UST:	Not reported
UST:	Not reported
Cause:	Not reported
Source:	Not reported
Test Method:	00
Test Method 2:	Unknown
Leak Rate:	.00
Gross Fail:	Not reported
Modified By:	Spills
Last Modified Date:	Not reported

303 ELIZABETH STREET (Continued) **S100167435**

All Materials:

Site ID:	271130
Operable Unit ID:	909413
Operable Unit:	01
Material ID:	468176
Material Code:	0001A
Material Name:	#2 fuel oil
Case No.:	Not reported
Material FA:	Petroleum
Quantity:	-1.00
Units:	Not reported
Recovered:	.00
Resource Affected:	Groundwater
Oxygenate:	Not reported

R482 **77 BLEECKER ST CORP** **NY AST** **A100292729**
West **77 BLEECKER STREET** **N/A**
1/8-1/4 **NEW YORK, NY 10012**
0.143 mi.
755 ft. **Site 18 of 31 in cluster R**

Relative: **Lower**

Actual: **37 ft.**

AST:

Name:	77 BLEECKER ST CORP
Address:	77 BLEECKER STREET
City,State,Zip:	NEW YORK, NY 10012
Region:	STATE
DEC Region:	2
Site Status:	Active
Facility Id:	2-202584
Program Type:	PBS
UTM X:	584785.67283
UTM Y:	4508937.24487
Expiration Date:	11/20/2027
Site Type:	Apartment Building/Office Building

Affiliation Records:

Site Id:	6945
Affiliation Type:	Facility Owner
Company Name:	77 BLEEKER ST CORP
Contact Type:	ASSISTANT SECRETARY
Contact Name:	JACOB SIROTKIN
Address1:	7 PENN PLAZA
Address2:	Not reported
City:	NEW YORK
State:	NY
Zip Code:	10001
Country Code:	001
Phone:	(212) 560-6400
EMail:	Not reported
Fax Number:	Not reported
Modified By:	DMPOKRZY
Date Last Modified:	2017-09-15

Site Id:	6945
Affiliation Type:	Mail Contact
Company Name:	CENTURY MANAGMENT SERVICES
Contact Type:	Not reported

77 BLEECKER ST CORP (Continued) **A100292729**

Contact Name:	JACOB SIROTKIN
Address1:	440 NINTH AVENUE, 15TH FLOOR
Address2:	Not reported
City:	NEW YORK
State:	NY
Zip Code:	10001
Country Code:	001
Phone:	(212) 560-6475
EMail:	JSIROTKIN@CENTURYNY.COM
Fax Number:	Not reported
Modified By:	DMPOKRZY
Date Last Modified:	2017-09-15

Site Id:	6945
Affiliation Type:	Facility Operator
Company Name:	77 BLEECKER ST CORP
Contact Type:	Not reported
Contact Name:	BENJAMIN DEHART
Address1:	Not reported
Address2:	Not reported
City:	Not reported
State:	NN
Zip Code:	Not reported
Country Code:	001
Phone:	(212) 473-1839
EMail:	Not reported
Fax Number:	Not reported
Modified By:	DMPOKRZY
Date Last Modified:	2017-09-15

Site Id:	6945
Affiliation Type:	Emergency Contact
Company Name:	77 BLEEKER ST CORP
Contact Type:	Not reported
Contact Name:	JACOB SIROTKIN
Address1:	Not reported
Address2:	Not reported
City:	Not reported
State:	NN
Zip Code:	Not reported
Country Code:	999
Phone:	(212) 560-6475
EMail:	Not reported
Fax Number:	Not reported
Modified By:	DMPOKRZY
Date Last Modified:	2017-09-15

Tank Info:

Tank Number:	001
Tank Id:	16976
Material Code:	0001
Common Name of Substance:	#2 Fuel Oil (On-Site Consumption)

Equipment Records:

B99 - Tank External Protection - Other

77 BLEECKER ST CORP (Continued) **A100292729**

A02 - Tank Internal Protection - Rubber Liner
E02 - Piping Secondary Containment - Vault (with Access)
J01 - Dispenser - Pressurized Dispenser
B04 - Tank External Protection - Fiberglass
D01 - Pipe Type - Steel/Carbon Steel/Iron
F01 - Pipe External Protection - Painted/Asphalt Coating
G99 - Tank Secondary Containment - Other
H01 - Tank Leak Detection - Interstitial - Electronic Monitoring
I02 - Overfill - High Level Alarm
K02 - Spill Prevention - Transfer Station Containment
C01 - Pipe Location - Aboveground
F99 - Pipe External Protection - Other
L02 - Piping Leak Detection - Interstitial - Manual Monitoring

Tank Location:	Aboveground - on saddles, legs, racks, etc.... Tank bottom is elevated above grade or tank pad, allowing visual inspection.
Tank Type:	Steel/Carbon Steel/Iron
Tank Status:	In Service
Pipe Model:	Not reported
Install Date:	12/01/1979
Capacity Gallons:	3500
Tightness Test Method:	21
Date Test:	05/01/2000
Next Test Date:	Not reported
Date Tank Closed:	Not reported
Register:	True
Modified By:	MJGRIFFI
Last Modified:	05/09/2022
Material Name:	#2 fuel oil (on-site consumption)

R483 **SPILL NUMBER 0000672** **NY LTANKS** **U000402147**
West **77 BLEECKER ST** **N/A**
1/8-1/4 **NEW YORK, NY**
0.143 mi.
755 ft. **Site 19 of 31 in cluster R**

Relative: LTANKS:
Lower

Actual: Name:	SPILL NUMBER 0000672
37 ft. Address:	77 BLEECKER ST
City,State,Zip:	NEW YORK, NY
Spill Number/Closed Date:	0000672 / 2004-04-26
Facility ID:	0000672
Site ID:	86275
Spill Date:	2000-04-17
Spill Cause:	Tank Test Failure
Spill Source:	Commercial/Industrial
Spill Class:	B3
Cleanup Ceased:	Not reported
SWIS:	3101
Investigator:	MXTIPPLE
Referred To:	Not reported
Reported to Dept:	2000-04-17
CID:	233
Water Affected:	Not reported
Spill Notifier:	Tank Tester
Last Inspection:	Not reported
Recommended Penalty:	False
Meets Standard:	False
UST Involvement:	False

SPILL NUMBER 0000672 (Continued) **U000402147**

Remediation Phase:	0
Date Entered In Computer:	2000-04-17
Spill Record Last Update:	2004-04-26
Spiller Name:	JIM FLAHERTY
Spiller Company:	Not reported
Spiller Address:	77 BLEECKER ST
Spiller County:	001
Spiller Contact:	Not reported
Spiller Phone:	Not reported
Spiller Extention:	Not reported
DEC Region:	2
DER Facility ID:	79183
Latitude:	Not reported
Longitude:	Not reported
DEC Memo:	Prior to Sept, 2004 data translation this spill Lead_DEC Field was TIPPLE 8/06/2002 TANK IS ABOVE GROUND AS PER CONVERSATION WITH REAL ESTATE PERSON, HE WILL SEND PHOTOS TO SHOW THAT THE TANK AND AUXILLARY PIPING DID NOT LEAK. 4/11/03MT reminder sent to send documentation to DEC 4/12/04 MT UPDATING/// SECOND REMINDER SENT//RETURN RECEIPT REQUEST 4/19/04 will send a copy of correspondance that isn't in DEC file 4/26/04 tank is ast, copies of photos submitted, no further action necessary .
Remarks:	tank in basment tank failed test property manager has been advised retest will be done

All TTF:

Facility ID:	0000672
Spill Number:	0000672
Spill Tank Test:	1525498
Site ID:	86275
Tank Number:	1
Tank Size:	3500
Material:	0001
EPA UST:	Not reported
UST:	Not reported
Cause:	Not reported
Source:	Not reported
Test Method:	03
Test Method 2:	Horner EZ Check I or II
Leak Rate:	.00
Gross Fail:	Not reported
Modified By:	Spills
Last Modified Date:	Not reported

All Materials:

Site ID:	86275
Operable Unit ID:	822342
Operable Unit:	01
Material ID:	288912
Material Code:	0001A
Material Name:	#2 fuel oil
Case No.:	Not reported
Material FA:	Petroleum
Quantity:	.00
Units:	G
Recovered:	.00
Resource Affected:	Soil

SPILL NUMBER 0000672 (Continued) **U000402147**

Oxygenate: Not reported

Q484 **THE 62 COOPER SQUARE CONDOMINIUM** **NY AST** **A100301198**
NE **54-62 COOPER SQUARE** **N/A**
1/8-1/4 **NEW YORK, NY 10003**
0.143 mi.
755 ft. **Site 13 of 15 in cluster Q**

Relative:
Lower

Actual:
41 ft.

AST:

Name:	THE 62 COOPER SQUARE CONDOMINIUM
Address:	54-62 COOPER SQUARE
City,State,Zip:	NEW YORK, NY 10003
Region:	STATE
DEC Region:	2
Site Status:	Unregulated/Closed
Facility Id:	2-600834
Program Type:	PBS
UTM X:	585195.27256
UTM Y:	4509149.36935
Expiration Date:	N/A
Site Type:	Apartment Building/Office Building

Affiliation Records:

Site Id:	22806
Affiliation Type:	Mail Contact
Company Name:	STARWOOD CAPITAL GROUP
Contact Type:	Not reported
Contact Name:	JEFFERY MORRIS
Address1:	591 WEST PUTNAM AVENUE
Address2:	Not reported
City:	GREENWICH
State:	CT
Zip Code:	06830
Country Code:	001
Phone:	(203) 422-7754
EMail:	Not reported
Fax Number:	Not reported
Modified By:	KXTANG
Date Last Modified:	2004-08-12

Site Id:	22806
Affiliation Type:	Facility Operator
Company Name:	THE 62 COOPER SQUARE CONDOMINIUM
Contact Type:	Not reported
Contact Name:	MONILAL MANIE
Address1:	Not reported
Address2:	Not reported
City:	Not reported
State:	NN
Zip Code:	Not reported
Country Code:	001
Phone:	(917) 699-7180
EMail:	Not reported
Fax Number:	Not reported
Modified By:	KXTANG
Date Last Modified:	2004-08-12

THE 62 COOPER SQUARE CONDOMINIUM (Continued) **A100301198**

Site Id:	22806
Affiliation Type:	Emergency Contact
Company Name:	C-SQUAREWOOD LLC
Contact Type:	Not reported
Contact Name:	MICHAEL SCHENKER
Address1:	Not reported
Address2:	Not reported
City:	Not reported
State:	NN
Zip Code:	Not reported
Country Code:	999
Phone:	(212) 529-5688
EMail:	Not reported
Fax Number:	Not reported
Modified By:	KXTANG
Date Last Modified:	2004-08-12

Site Id:	22806
Affiliation Type:	Facility Owner
Company Name:	C-SQUAREWOOD LLC
Contact Type:	SENIOR VICE-PRESIDENT
Contact Name:	JEFFERY MORRIS
Address1:	62 COOPER SQUARE
Address2:	Not reported
City:	NEW YORK
State:	NY
Zip Code:	10003
Country Code:	001
Phone:	(203) 422-7754
EMail:	Not reported
Fax Number:	Not reported
Modified By:	KXTANG
Date Last Modified:	2004-08-12

Tank Info:

Tank Number:	001
Tank Id:	44016
Material Code:	0003
Common Name of Substance:	#6 Fuel Oil (On-Site Consumption)

Equipment Records:

	F06 - Pipe External Protection - Wrapped
	J02 - Dispenser - Suction Dispenser
	B05 - Tank External Protection - Jacketed
	I05 - Overfill - Vent Whistle
	A01 - Tank Internal Protection - Epoxy Liner
	D01 - Pipe Type - Steel/Carbon Steel/Iron
	G03 - Tank Secondary Containment - Vault (w/o access)
	H00 - Tank Leak Detection - None
	L09 - Piping Leak Detection - Exempt Suction Piping
	C01 - Pipe Location - Aboveground
Tank Location:	Partially buried tank (tank with 10% or more below ground).... Tank is less than 90% above grade, partially buried.
Tank Type:	Steel/Carbon Steel/Iron
Tank Status:	Closed - Removed

THE 62 COOPER SQUARE CONDOMINIUM (Continued) **A100301198**

Pipe Model:	Not reported
Install Date:	12/01/1960
Capacity Gallons:	5000
Tightness Test Method:	NN
Date Test:	Not reported
Next Test Date:	Not reported
Date Tank Closed:	07/05/2000
Register:	True
Modified By:	MJGRIFFI
Last Modified:	05/09/2022
Material Name:	#6 fuel oil (on-site consumption)

R485 **636 BROADWAY** **NY LTANKS** **S102143793**
WSW **636 BROADWAY** **NY Spills** **N/A**
1/8-1/4 **MANHATTAN, NY** **NY NYC LAND USE**
0.144 mi.
759 ft. **Site 20 of 31 in cluster R**

Relative: **Lower**

Actual: **40 ft.**

LTANKS:

Name:	636 BROADWAY
Address:	636 BROADWAY
City,State,Zip:	MANHATTAN, NY
Spill Number/Closed Date:	9701173 / 1997-04-28
Facility ID:	9701173
Site ID:	100275
Spill Date:	1997-04-25
Spill Cause:	Tank Overfill
Spill Source:	Private Dwelling
Spill Class:	C4
Cleanup Ceased:	Not reported
SWIS:	3101
Investigator:	MCTIBBE
Referred To:	Not reported
Reported to Dept:	1997-04-26
CID:	201
Water Affected:	Not reported
Spill Notifier:	Fire Department
Last Inspection:	Not reported
Recommended Penalty:	False
Meets Standard:	False
UST Involvement:	False
Remediation Phase:	0
Date Entered In Computer:	1997-04-26
Spill Record Last Update:	1997-05-22
Spiller Name:	Not reported
Spiller Company:	Not reported
Spiller Address:	Not reported
Spiller County:	001
Spiller Contact:	VICTOR TRAGER
Spiller Phone:	(212) 254-7701
Spiller Extention:	Not reported
DEC Region:	2
DER Facility ID:	89061
Latitude:	Not reported
Longitude:	Not reported
DEC Memo:	Prior to Sept, 2004 data translation this spill Lead_DEC Field was TIBBE ABC TANK TO CLEAN. DEP ON SCENE 30 GALLONS ON SIDEWALK 100 - 150 GALLONS IN TANK. CASTLE MADE A DELIVERY IN MORNING 12 HRS LATER

636 BROADWAY (Continued) **S102143793**

SPILL NOTIFICATION BY FD HAZMAT. IT APPEARS THAT BLDNG WAS TRANSFERRING OIL FROM ONE TANK TO ANOTHER AND OVER FILLED UTANK. CLEANED BY RESPONSIBLE PARTY. UPDATED ON 5-22-97

Remarks: OVER FILL OF FUEL TANK/CLEAN UP HAS NOT BEGUN AT THIS TIME

All Materials:

Site ID:	100275
Operable Unit ID:	1043824
Operable Unit:	01
Material ID:	569567
Material Code:	0003A
Material Name:	#6 fuel oil
Case No.:	Not reported
Material FA:	Petroleum
Quantity:	50.00
Units:	G
Recovered:	.00
Resource Affected:	Soil
Oxygenate:	Not reported

Name:	OFFICE BUILDING
Address:	636 BROADWAY
City,State,Zip:	MANHATTAN, NY
Spill Number/Closed Date:	0413180 / 2006-05-04
Facility ID:	0413180
Site ID:	339041
Spill Date:	2005-03-18
Spill Cause:	Tank Failure
Spill Source:	Institutional, Educational, Gov., Other
Spill Class:	C4
Cleanup Ceased:	Not reported
SWIS:	3101
Investigator:	rmpiper
Referred To:	Not reported
Reported to Dept:	2005-03-18
CID:	444
Water Affected:	Not reported
Spill Notifier:	Other
Last Inspection:	Not reported
Recommended Penalty:	False
Meets Standard:	True
UST Involvement:	False
Remediation Phase:	0
Date Entered In Computer:	2005-03-18
Spill Record Last Update:	2006-05-04
Spiller Name:	MARK SALAMACK
Spiller Company:	OFFICE BUILDING
Spiller Address:	215 PARK AVE. SOUTH
Spiller County:	001
Spiller Contact:	MARK SALAMACK
Spiller Phone:	(917) 559-5519
Spiller Extention:	CELL
DEC Region:	2
DER Facility ID:	89061
Latitude:	Not reported
Longitude:	Not reported
DEC Memo:	PTC is working on the site 11/18/05- DEC Piper contacted PTC. PTC

636 BROADWAY (Continued) **S102143793**

pressure washed concrete floor. No samples collected. Building manager as per PTC. Victor Treger 212. 254.7701. Placed cal into Victor. Left message. 3/15/06-Placed cal into Victor. Left message w/ secretary requesting callback 3/30/06- DECP iper mailed old csl letter to victor. 5/4/06- DEC Piper reviewed closure report. Small spill to concrete. Concrete exibited no cracks. Cleaned up. Closed.

Remarks: INSIDE BUILDING OIL PUMP IS SPITTING OIL:

All Materials:

Site ID:	339041
Operable Unit ID:	1100959
Operable Unit:	01
Material ID:	581109
Material Code:	0003A
Material Name:	#6 fuel oil
Case No.:	Not reported
Material FA:	Petroleum
Quantity:	Not reported
Units:	G
Recovered:	.00
Resource Affected:	Soil
Oxygenate:	Not reported

SPILLS:

Name:	APART
Address:	636 BROADWAY
City,State,Zip:	MANHATTEN, NY
Spill Number/Closed Date:	0800020 / 2008-04-01
Facility ID:	0800020
Facility Type:	ER
DER Facility ID:	345227
Site ID:	395705
DEC Region:	2
Spill Cause:	Equipment Failure
Spill Class:	C4
SWIS:	3101
Spill Date:	2008-04-01
Investigator:	smsanges
Referred To:	Not reported
Reported to Dept:	2008-04-01
CID:	444
Water Affected:	Not reported
Spill Source:	Commercial/Industrial
Spill Notifier:	Responsible Party
Cleanup Ceased:	Not reported
Cleanup Meets Std:	False
Last Inspection:	Not reported
Recommended Penalty:	Not reported
UST Trust:	Not reported
Remediation Phase:	0
Date Entered In Computer:	2008-04-01
Spill Record Last Update:	2008-04-01
Spiller Name:	VICTOR TRAGER- SUPER
Spiller Company:	APART
Spiller Address:	636 BROADWAY
Spiller Company:	001

636 BROADWAY (Continued) **S102143793**

Contact Name:	VICTOR TRAGER- SUPER
Latitude:	Not reported
Longitude:	Not reported
DEC Memo:	Sangesland spoke to Steve King at Hess. He said 35 gal spilled in front of the building. Approx 5 gal stayed outside on the sidewalk, 30 gal went through a floor grate/door? into the basement floor. Petroleum Tank Cleaners is on site to do cleanup.
Remarks:	FAULTY GAUGE ON TANK AND IS CONTAINED AND IN PROCESS OF CLEANING

All Materials:

Site ID:	395705
Operable Unit ID:	1152647
Operable Unit:	01
Material ID:	2143426
Material Code:	0003A
Material Name:	#6 fuel oil
Case No.:	Not reported
Material FA:	Petroleum
Quantity:	35.00
Units:	G
Recovered:	.00
Resource Affected:	Soil
Oxygenate:	Not reported

Name:	636 BROADWAY
Address:	636 BROADWAY
City,State,Zip:	MANHATTAN, NY
Spill Number/Closed Date:	9213082 / 1993-02-23
Facility ID:	9213082
Facility Type:	ER
DER Facility ID:	280637
Site ID:	100274
DEC Region:	2
Spill Cause:	Human Error
Spill Class:	C4
SWIS:	3101
Spill Date:	1993-02-23
Investigator:	CAMMISA
Referred To:	Not reported
Reported to Dept:	1993-02-23
CID:	Not reported
Water Affected:	Not reported
Spill Source:	Tank Truck
Spill Notifier:	Responsible Party
Cleanup Ceased:	1993-02-23
Cleanup Meets Std:	True
Last Inspection:	Not reported
Recommended Penalty:	False
UST Trust:	False
Remediation Phase:	0
Date Entered In Computer:	1993-02-24
Spill Record Last Update:	2004-09-30
Spiller Name:	Not reported
Spiller Company:	GOTHAM PETRO
Spiller Address:	Not reported
Spiller Company:	001

636 BROADWAY (Continued) **S102143793**

Contact Name: Not reported
Latitude: 40.7262708
Longitude: -73.9959520
DEC Memo: Not reported
Remarks: BAD GAGE-CAME OUT FILL-CONTAINED ON SIDEWALK-CLEANUP IS DONE

All Materials:
Site ID: 100274
Operable Unit ID: 980258
Operable Unit: 01
Material ID: 402895
Material Code: 0003A
Material Name: #6 fuel oil
Case No.: Not reported
Material FA: Petroleum
Quantity: 10.00
Units: G
Recovered: .00
Resource Affected: Soil
Oxygenate: Not reported

NYC LAND USE:
Name: Not reported
Address: 636 BROADWAY
City,State,Zip: MANHATTAN, NY 10012
Latitude: 40.7261374
Longitude: -73.9955912
Type Of Ownership Code: Not reported
Owner Name: BROADWAY ASSOCIATES
Borough: MN
Tax Block: 522
Tax Lot: 12
Community District: 102
Census Tract 2020: 1005502
Census Block 2020: 10055022005
Census Tract 2010: 55.02
Census Block 2010: 2005
School District: 02
City Council District: 2
Fire Company: L009
Police Precinct: 9
Health Center District: 15
Health Area: 5700
Sanitation District Boro: 1
Sanitation District Number: 02
Sanitation Subsection: 2A
Zoning District 1: M1-5/R9A: Mixed Manufacturing & Residential Districts
Zoning District 2: Not reported
Zoning District 3: Not reported
Zoning District 4: Not reported
Commercial Overlay 1: Not reported
Commercial Overlay 2: Not reported
Special Purpose District 1: SNX
Special Purpose District 2: Not reported
Special Purpose District 3: Not reported
Limited Height District: Not reported

636 BROADWAY (Continued) **S102143793**

Spill Boundary Indicator:	N
Building Class:	O6: Office Buildings - Office With Comm 7 To 19 Stories
Land Use Category:	Commercial & Office Buildings
Number Of Easements:	0
Lot Area:	9817
Total Building Floor Area:	131743
Commercial Floor Area:	131743
Residential Floor Area:	0
Office Floor Area:	111743
Retail Floor Area:	20000
Garage Floor Area:	0
Storage Floor Area:	0
Factory Floor Area:	0
Other Floor Area:	0
Total Building Floor Area Source Code:	2
Number Of Buildings:	1
Number Of Floors:	12.0000000
Residential Units:	0
Total Units:	81
Lot Frontage:	50.2500000
Lot Depth:	196.3300000
Building Frontage:	50.0000000
Building Depth:	190.0000000
Extension Code:	N
Proximity Code:	3
Irregular Lot Code:	N
Lot Type:	4
Basement Type/Grade:	1
Assessed Land Value:	2209500.00000
Assessed Total Value:	20308500.00000
Exempt Total Value:	0.00000
Year Built:	1896
Year Altered 1:	0
Year Altered 2:	0
Historic District Name:	NoHo Historic District
Landmark Status:	Not reported
Built Floor Area Ratio:	13.42000000000
Maximum Allowable Residential Far:	0.00000000000
Maximum Allowable Commercial Far:	5.00000000000
Maximum Allowable Community Facility Far:	6.50000000000
Boro Code:	1
Borough, Tax Block and Lot:	1005220012.00000000
Condominium Number:	Not reported
Census Tract 2:	005502
X Coordinate:	985472
Y Coordinate:	203828
Zoning Map #:	12c
Zoning Map Code:	Not reported
Sanborn Map #:	103 010
Tax Map #:	10206
E-designation Number:	Not reported
Apportionment BBL:	Not reported
Apportionment Date:	Not reported
Pluto DTM Base Map Indicator:	1
2007 Flood Insurance Rate Map Indicator:	Not reported
2015 Preliminary Flood Insurance Rate Map Indicator:	Not reported
Version Number:	24v3.1

636 BROADWAY (Continued) **S102143793**

Changed By DCP: t

R486
WSW
1/8-1/4
0.144 mi.
759 ft.

636 BROADWAY BUILDING
636 BROADWAY
NEW YORK, NY 10012

FINDS **1016900398**
E MANIFEST **N/A**

Site 21 of 31 in cluster R

Relative:
Lower

Actual:
40 ft.

FINDS:
Registry ID: 110060253808

Click Here for FRS Facility Detail Report:

Environmental Interest/Information System:
The New York Department of Environmental Conservation Facility Information System (FIS) database houses all information about facilities that are regulated or of environmental interest to the state of New York.

Click this hyperlink while viewing on your computer to access additional FINDS: detail in the EDR Site Report.

E MANIFEST:

Manifest Tracking Number:	016272100FLE
Last Updated Date:	20211101
Shipped Date:	20211013
Received Date:	20211015
Manifest Status:	Signed
Submission Type:	DataImage5Copy
Origin Type:	Service
Generator EPA ID:	NYR000114579
Generator Name:	Con Edison
Generator Location Street Number:	Not reported
Generator Location Street 1:	636 BROADWAY
Generator Location Street 2:	Not reported
Generator Location City:	NEW YORK
Generator Location State:	NY
Generator Location Zip:	10012
Generator Mail Street Number:	Not reported
Generator Mail Street 1:	116 Skyline Drive
Generator Mail Street 2:	Not reported
Generator Mail City:	South Plainfield
Generator Mail Zip:	10462
Generator Mail State:	NJ
Generator Contact Company Name:	Not reported
Designated Facility EPA ID:	NJD991291105
Designated Facility Name:	Clean Earth Of North Jersey
Designated Facility Mail Street Number:	105
Designated Facility Mail Street 1:	Not reported
Designated Facility Mail Street 2:	JACOBUS AVE
Designated Facility Mail City:	KEARNY
Designated Facility Mail Zip:	07032
Designated Facility Mail State:	NJ
Designated Facility Location Street Number:	105
Designated Facility Location Street 1:	JACOBUS AVE
Designated Facility Location Street 2:	Not reported
Designated Facility Location City:	KEARNY
Designated Facility Location Zip:	07032
Designated Facility Location State:	NJ

636 BROADWAY BUILDING (Continued) **1016900398**

Designated Facility Contact Company Name: Not reported
Manifest Residue Indicator: N
Rejection Indicator: N

Transporter:
Manifest Tracking Number: 016272100FLE
Transporter Line Number: 1
Transporter EPA ID: MAD039322250
Transporter Name: Clean Harbors Environmental Services Inc

Waste Line:
Manifest Tracking Number: 016272100FLE
Waste Line Number: 1
U.S. DOT Hazardous Indicator: Y
U.S. DOT ID Number: NA3082
U.S. DOT Description: Na3082, Hazardous Waste, Liquid N.O.S., 9, Pg Iii, Rq
Non-Hazardous Waste Description: Not reported
Number of Containers: 1
Container Type Code: TT
Container Type Description: Cargo tanks (tank trucks)
Waste Quantity: 300
Quantity Unit of Measure Code: P
Quantity Unit of Measure Description: Pounds
Waste Quantity, in Tons: 0.15
Acute Waste Quantity, in Tons: 0
Non-Acute Waste Quantity, in Tons: 0.15
Waste Quantity, in Kilograms: 136.0545
Acute Waste Quantity, in Kilograms: 0
Non-Acute Waste Quantity, in Kilorgrams: 136.0545
Management Method Code: H110
Management Method Description: STABILIZATION
Waste Residue Indicator: N
Quantity Discrepancy Indicator: Y
Waste Type Discrepancy Indicator: N
Waste Density: Not reported
Waste Density Unit of Measure Code: Not reported
Waste Density Unit of Measure Description: Not reported
Form Code: Not reported
Form Code Description: Not reported
Source Code: Not reported
Source Code Description: Not reported
Waste Minimization Code: Not reported
Waste Minimization Code Description: Not reported
Consent Number: Not reported
EPA Waste Indicator: Y
Federal Waste Codes: D008
Quantity Haz Kg: 136.0545
Quantity Haz Tons: 0.15
Quantity Non Haz Kg: 0
Quantity Non Haz Tons: 0
State Waste Codes: NY-T

R487 **636 BROADWAY ASSOCIATES** **NY AST** **A100292620**
WSW **636 BROADWAY, SUITE 1008** **N/A**
1/8-1/4 **NEW YORK, NY 10012**
0.144 mi.
759 ft. **Site 22 of 31 in cluster R**

Relative:
Lower

Actual:
40 ft.

AST:

Name:	636 BROADWAY ASSOCIATES
Address:	636 BROADWAY, SUITE 1008
City,State,Zip:	NEW YORK, NY 10012
Region:	STATE
DEC Region:	2
Site Status:	Active
Facility Id:	2-609099
Program Type:	PBS
UTM X:	584797.91805
UTM Y:	4508857.59332
Expiration Date:	07/15/2028
Site Type:	Apartment Building/Office Building

Affiliation Records:

Site Id:	30945
Affiliation Type:	Facility Operator
Company Name:	JORGE CANAS
Contact Type:	Not reported
Contact Name:	JORGE CANAS
Address1:	636 BROADWAY, SUITE 1008
Address2:	Not reported
City:	NEW YORK
State:	NY
Zip Code:	10012
Country Code:	001
Phone:	(646) 469-8823
EMail:	VICTOR@TRAGERUS.COM
Fax Number:	Not reported
Modified By:	nFormUpd
Date Last Modified:	2024-12-09

Site Id:	30945
Affiliation Type:	Facility Owner
Company Name:	636 BROADWAY ASSOCIATES
Contact Type:	MANAGING PARTNER
Contact Name:	VICTOR TRAGER
Address1:	636 BROADWAY, SUITE 1008
Address2:	Not reported
City:	NEW YORK
State:	NY
Zip Code:	10012
Country Code:	001
Phone:	(212) 254-7701
EMail:	VICTOR@TRAGERUS.COM
Fax Number:	Not reported
Modified By:	nFormUpd
Date Last Modified:	2024-12-09

Site Id:	30945
Affiliation Type:	Mail Contact
Company Name:	636 BROADWAY ASSOCIATES
Contact Type:	MANAGING PARTNER
Contact Name:	VICTOR TRAGER

636 BROADWAY ASSOCIATES (Continued) **A100292620**

Address1:	636 BROADWAY, SUITE 1008
Address2:	Not reported
City:	NEW YORK
State:	NY
Zip Code:	10012
Country Code:	001
Phone:	(212) 254-7701
EMail:	VICTOR@TRAGERUS.COM
Fax Number:	Not reported
Modified By:	nFormUpd
Date Last Modified:	2024-12-09

Site Id:	30945
Affiliation Type:	Emergency Contact
Company Name:	636 BROADWAY ASSOCIATES
Contact Type:	Not reported
Contact Name:	JROGE CANAS
Address1:	Not reported
Address2:	Not reported
City:	Not reported
State:	NN
Zip Code:	Not reported
Country Code:	999
Phone:	(646) 469-8823
EMail:	Not reported
Fax Number:	Not reported
Modified By:	nFormUpd
Date Last Modified:	2024-12-09

Tank Info:

Tank Number:	001
Tank Id:	66399
Material Code:	0003
Common Name of Substance:	#6 Fuel Oil (On-Site Consumption)

Equipment Records:

	C02 - Pipe Location - Underground/On-ground
	G00 - Tank Secondary Containment - None
	J02 - Dispenser - Suction Dispenser
	B00 - Tank External Protection - None
	F00 - Pipe External Protection - None
	I05 - Overfill - Vent Whistle
	A00 - Tank Internal Protection - None
	D01 - Pipe Type - Steel/Carbon Steel/Iron
	E00 - Piping Secondary Containment - None
	H00 - Tank Leak Detection - None
	K00 - Spill Prevention - None
	L09 - Piping Leak Detection - Exempt Suction Piping
Tank Location:	Aboveground - on saddles, legs, racks, etc.... Tank bottom is elevated above grade or tank pad, allowing visual inspection.
Tank Type:	Steel/Carbon Steel/Iron
Tank Status:	In Service
Pipe Model:	Not reported
Install Date:	01/01/1968
Capacity Gallons:	4000

636 BROADWAY ASSOCIATES (Continued) **A100292620**

Tightness Test Method:	34
Date Test:	07/28/2023
Next Test Date:	07/28/2024
Date Tank Closed:	Not reported
Register:	True
Modified By:	nFormUpd
Last Modified:	12/09/2024
Material Name:	#2 fuel oil (on-site consumption)

Tank Number:	002
Tank Id:	66400
Material Code:	0003
Common Name of Substance:	#6 Fuel Oil (On-Site Consumption)

Equipment Records:

J02 - Dispenser - Suction Dispenser
L00 - Piping Leak Detection - None
B00 - Tank External Protection - None
F00 - Pipe External Protection - None
A00 - Tank Internal Protection - None
D01 - Pipe Type - Steel/Carbon Steel/Iron
E00 - Piping Secondary Containment - None
G03 - Tank Secondary Containment - Vault (w/o access)
H00 - Tank Leak Detection - None
I00 - Overfill - None
K00 - Spill Prevention - None
C01 - Pipe Location - Aboveground

Tank Location:	Aboveground - contact with soil.... Tank bottom rests on soil, allowing no visual inspection.
Tank Type:	Steel/Carbon Steel/Iron
Tank Status:	Closed - Removed
Pipe Model:	Not reported
Install Date:	Not reported
Capacity Gallons:	4000
Tightness Test Method:	NN
Date Test:	Not reported
Next Test Date:	Not reported
Date Tank Closed:	10/28/2013
Register:	True
Modified By:	MJGRIFFI
Last Modified:	05/09/2022
Material Name:	empty

R488 **636 BROADWAY ASSOCIATES** **UST FINDER** **1028574534**
WSW **636 BROADWAY, SUITE 1008** **N/A**
1/8-1/4 **NEW YORK, NY 10012**
0.144 mi.
759 ft. **Site 23 of 31 in cluster R**

Relative: **Lower**
Actual: **40 ft.**

UST FINDER:

Object ID:	298352
Facility ID:	NY30945
Name:	636 BROADWAY ASSOCIATES
Address:	636 BROADWAY, SUITE 1008
City,State,Zip:	NEW YORK, NY 10012
Address Match Type:	Not reported

636 BROADWAY ASSOCIATES (Continued) **1028574534**

Open USTs:	1
Closed USTs:	0
TOS USTs:	0
Population 1500ft:	17248
Private Wells 1500ft:	8
Within 100yr Floodplain:	No
Land Use:	Developed, High Intensity
Within SPA:	No
SPA PWS Facility ID:	Not reported
SPA Water Type:	Not reported
SPA Facility Type:	Not reported
SPA HUC12:	Not reported
Within WHPA:	No
WHPA PWS Facility ID:	Not reported
WHPA Water Type:	Not reported
WHPA Facility Type:	Not reported
WHPA HUC12:	Not reported
Facility Status:	Open UST(s)
Date of Last Inspection:	Not reported
EPA Region:	2
Tribe:	Not reported
Coordinate Source:	State
X Coord:	-73.99587
Y Coord:	40.7262850000001
Latitude:	40.726285
Longitude:	-73.99587

UST FINDER:

Object ID:	1227070
Facility ID:	NY30945
Tank ID:	NY34839
Tank Status:	Open
Installation Date:	1968/01/01 16:00:01+00
Removal Date:	Not reported
Tank Capacity:	4000
Substances:	Not reported
Tank Wall Type:	Not reported

R489 **CON EDISON** **NY Spills** **S106722431**
WSW **636 BROADWAY** **NY MANIFEST** **N/A**
1/8-1/4 **NEW YORK, NY 10012**
0.144 mi.
759 ft. **Site 24 of 31 in cluster R**

Relative:
Lower

Actual:
40 ft.

SPILLS:

Name:	636 BROADWAY
Address:	636 BROADWAY
City,State,Zip:	NEW YORK, NY
Spill Number/Closed Date:	0408341 / 2005-03-17
Facility ID:	0408341
Facility Type:	ER
DER Facility ID:	268289
Site ID:	333053
DEC Region:	2
Spill Cause:	Equipment Failure
Spill Class:	C4
SWIS:	3101

CON EDISON (Continued) **S106722431**

Spill Date:	2004-10-28
Investigator:	CESAWYER
Referred To:	Not reported
Reported to Dept:	2004-10-28
CID:	407
Water Affected:	Not reported
Spill Source:	Commercial/Industrial
Spill Notifier:	Federal Government
Cleanup Ceased:	Not reported
Cleanup Meets Std:	False
Last Inspection:	Not reported
Recommended Penalty:	False
UST Trust:	False
Remediation Phase:	0
Date Entered In Computer:	2004-10-28
Spill Record Last Update:	2005-03-17
Spiller Name:	VICTOR
Spiller Company:	Not reported
Spiller Address:	836 BROADWAY
Spiller Company:	001
Contact Name:	VICTOR
Latitude:	Not reported
Longitude:	Not reported
DEC Memo:	11/24/2004 Anthony from PTC said there was a leak in the fill line at this address. The fill pipe ran in an old coal chute from the curb into the basement. The leaking line dripped down this chute and into a sidewalk vault. PTC cleaned the vault and replaced the fill line. No soil was impacted, all spilling was confined to the chute and the vault. PTC will send in a package to confirm what was said. 12/24/2005 - PTC submitted a letter & waste manifest outlining the remediation and line repair work done to close out the spill. 03/17/05 - Sawyer - No further action is necessary for this spill. Closed.
Remarks:	Clean up in progress.

All Materials:

Site ID:	333053
Operable Unit ID:	1095235
Operable Unit:	01
Material ID:	575375
Material Code:	0003A
Material Name:	#6 fuel oil
Case No.:	Not reported
Material FA:	Petroleum
Quantity:	10.00
Units:	G
Recovered:	.00
Resource Affected:	Soil
Oxygenate:	Not reported

NY MANIFEST:

EPA ID:	NYP004588554
Country:	USA

CON EDISON (Continued) **S106722431**

Name: Con Edison
Address: 636 BROADWAY
Address 2: MH 59188
City,State,Zip: NEW YORK, NY 10012
Zip 4: Not reported
Location Address 1: 636 BROADWAY
Location Address 2: MH 59188
Location City,State,Zip: NEW YORK, NY 10012
Location Zip 4: Not reported
Facility Status: Not reported
Total Tanks: Not reported
Code: BP

Mailing:
Mailing Name: Con Edison
Mailing Contact: Tom Teeling
Mailing Address 1: 4 IRVING PLACE 15TH FLOOR
Mailing Address 2: Not reported
Mailing City,State,Zip: NEW YORK, NY 10003
Mailing Zip 4: Not reported
Mailing Country: USA
Mailing Phone: Not reported

Manifest Data:
Document ID: Not reported
Manifest Status: Not reported
Trans1 State ID: NJD003812047
Year: 2018
Trans2 State ID: Not reported
Generator Ship Date: 07/08/2014
Trans1 Recv Date: 07/08/2014
Trans2 Recv Date: Not reported
TSD Site Recv Date: 07/08/2014
Part A Recv Date: Not reported
Part B Recv Date: Not reported
Generator EPA ID: NYP004588554
Trans1 EPA ID: Not reported
Trans2 EPA ID: Not reported
TSDF ID 1: NJD991291105
TSDF ID 2: Not reported
Manifest Tracking Number: 002423937GBF
Import Indicator: N
Export Indicator: N
Discr Quantity Indicator: N
Discr Type Indicator: N
Discr Residue Indicator: N
Discr Partial Reject Indicator: N
Discr Full Reject Indicator: N
Manifest Ref Number: Not reported
Alt Facility RCRA ID: Not reported
Alt Facility Sign Date: Not reported
MGMT Method Type Code: H110
Waste Code a: Lead
Waste Code b: Not reported
Waste Code c: Not reported
Waste Code e: Not reported
Waste Code f: Not reported

CON EDISON (Continued) **S106722431**

Waste Code g:	Not reported
Waste Code 1:	Not reported
Waste Code 2:	Not reported
Waste Code 3:	Not reported
Waste Code 4:	Not reported
Waste Code 5:	Not reported
Waste Code 6:	Not reported
Quantity:	1000
Units:	Pounds
Number of Containers:	1
Container Type:	Cargo tanks (tank trucks)
Handling Method:	Treat
Specific Gravity:	1

V490 **CON EDISON** **NY MANIFEST** **S116550201**
West **220-22 MERCER ST & BLEECKER ST** **N/A**
1/8-1/4 **NEW YORK, NY 10012**
0.144 mi.
760 ft. **Site 1 of 13 in cluster V**

Relative: **Lower**

Actual: **37 ft.**

NY MANIFEST:

EPA ID:	NYP004484606
Country:	USA
Name:	Con Edison
Address:	220-22 MERCER ST & BLEECKER ST
Address 2:	Not reported
City,State,Zip:	NEW YORK, NY 10012
Zip 4:	Not reported
Location Address 1:	F/O 220 MERCER ST
Location Address 2:	SB41036
Location City,State,Zip:	NEW YORK, NY 10012
Location Zip 4:	Not reported
Facility Status:	Not reported
Total Tanks:	Not reported
Code:	BP

Mailing:

Mailing Name:	Con Edison
Mailing Contact:	Con Edision
Mailing Address 1:	4 IRVING PL
Mailing Address 2:	15TH FL
Mailing City,State,Zip:	NEW YORK, NY 10003
Mailing Zip 4:	Not reported
Mailing Country:	USA
Mailing Phone:	Not reported

Manifest Data:

Document ID:	Not reported
Manifest Status:	Not reported
Trans1 State ID:	NJD003812047
Year:	2018
Trans2 State ID:	Not reported
Generator Ship Date:	03/31/2014
Trans1 Recv Date:	03/31/2014
Trans2 Recv Date:	Not reported
TSD Site Recv Date:	04/03/2014
Part A Recv Date:	Not reported

CON EDISON (Continued) **S116550201**

Part B Recv Date:	Not reported
Generator EPA ID:	NYP004484606
Trans1 EPA ID:	Not reported
Trans2 EPA ID:	Not reported
TSDF ID 1:	NJD991291105
TSDF ID 2:	Not reported
Manifest Tracking Number:	002406207GBF
Import Indicator:	N
Export Indicator:	N
Discr Quantity Indicator:	N
Discr Type Indicator:	N
Discr Residue Indicator:	N
Discr Partial Reject Indicator:	N
Discr Full Reject Indicator:	N
Manifest Ref Number:	Not reported
Alt Facility RCRA ID:	Not reported
Alt Facility Sign Date:	Not reported
MGMT Method Type Code:	H110
Waste Code a:	Lead
Waste Code b:	Not reported
Waste Code c:	Not reported
Waste Code e:	Not reported
Waste Code f:	Not reported
Waste Code g:	Not reported
Waste Code 1:	Not reported
Waste Code 2:	Not reported
Waste Code 3:	Not reported
Waste Code 4:	Not reported
Waste Code 5:	Not reported
Waste Code 6:	Not reported
Quantity:	500
Units:	Pounds
Number of Containers:	1
Container Type:	Cargo tanks (tank trucks)
Handling Method:	Treat
Specific Gravity:	1

O491 **CON EDISON** **NY MANIFEST** **S117738196**
ENE **14 TARAS SCHEVCHENKO PL.** **N/A**
1/8-1/4 **NEW YORK, NY 10003**
0.144 mi.
762 ft. **Site 16 of 19 in cluster O**

Relative: NY MANIFEST:
Lower

Actual:
39 ft.

EPA ID:	NYP004711057
Country:	USA
Name:	Con Edison
Address:	14 TARAS SCHEVCHENKO PL.
Address 2:	Not reported
City,State,Zip:	NEW YORK, NY 10003
Zip 4:	Not reported
Location Address 1:	14 TARAS SCHEVCHENKO PL.
Location Address 2:	Not reported
Location City,State,Zip:	NEW YORK, NY 10003
Location Zip 4:	Not reported
Facility Status:	Not reported
Total Tanks:	Not reported

CON EDISON (Continued) **S117738196**

Code: BP

Mailing:
Mailing Name: Con Edison
Mailing Contact: Con Edison
Mailing Address 1: 4 IRVING PL
Mailing Address 2: 15TH FL
Mailing City,State,Zip: NEW YORK, NY 10003
Mailing Zip 4: Not reported
Mailing Country: USA
Mailing Phone: Not reported

Manifest Data:
Document ID: Not reported
Manifest Status: Not reported
Trans1 State ID: MAD039322250
Year: 2018
Trans2 State ID: Not reported
Generator Ship Date: 12/30/2014
Trans1 Recv Date: 12/30/2014
Trans2 Recv Date: Not reported
TSD Site Recv Date: 12/30/2014
Part A Recv Date: Not reported
Part B Recv Date: Not reported
Generator EPA ID: NYP004711057
Trans1 EPA ID: Not reported
Trans2 EPA ID: Not reported
TSDF ID 1: NJD991291105
TSDF ID 2: Not reported
Manifest Tracking Number: 007748026FLE
Import Indicator: N
Export Indicator: N
Discr Quantity Indicator: N
Discr Type Indicator: N
Discr Residue Indicator: N
Discr Partial Reject Indicator: N
Discr Full Reject Indicator: N
Manifest Ref Number: Not reported
Alt Facility RCRA ID: Not reported
Alt Facility Sign Date: Not reported
MGMT Method Type Code: H110
Waste Code a: Lead
Waste Code b: Not reported
Waste Code c: Not reported
Waste Code e: Not reported
Waste Code f: Not reported
Waste Code g: Not reported
Waste Code 1: Not reported
Waste Code 2: Not reported
Waste Code 3: Not reported
Waste Code 4: Not reported
Waste Code 5: Not reported
Waste Code 6: Not reported
Quantity: 3200
Units: Pounds
Number of Containers: 1
Container Type: Cargo tanks (tank trucks)

CON EDISON (Continued) **S117738196**

Handling Method: Landfill
Specific Gravity: 1

O492 **CON EDISON** **NY MANIFEST** **S117738195**
ENE **14 TARAS SCHEVCHENKO PL.** **N/A**
1/8-1/4 **NEW YORK, NY 10003**
0.144 mi.
762 ft. **Site 17 of 19 in cluster O**

Relative:
Lower

Actual:
39 ft.

NY MANIFEST:

EPA ID:	NYP004711032
Country:	USA
Name:	Con Edison
Address:	14 TARAS SCHEVCHENKO PL.
Address 2:	Not reported
City,State,Zip:	NEW YORK, NY 10003
Zip 4:	Not reported
Location Address 1:	14 TARAS SCHEVCHENKO PL.
Location Address 2:	Not reported
Location City,State,Zip:	NEW YORK, NY 10003
Location Zip 4:	Not reported
Facility Status:	Not reported
Total Tanks:	Not reported
Code:	BP

Mailing:

Mailing Name:	Con Edison
Mailing Contact:	Con Edison
Mailing Address 1:	4 IRVING PL
Mailing Address 2:	15TH FL
Mailing City,State,Zip:	NEW YORK, NY 10003
Mailing Zip 4:	Not reported
Mailing Country:	USA
Mailing Phone:	Not reported

Manifest Data:

Document ID:	Not reported
Manifest Status:	Not reported
Trans1 State ID:	MAD039322250
Year:	2018
Trans2 State ID:	Not reported
Generator Ship Date:	12/30/2014
Trans1 Recv Date:	12/30/2014
Trans2 Recv Date:	Not reported
TSD Site Recv Date:	12/30/2014
Part A Recv Date:	Not reported
Part B Recv Date:	Not reported
Generator EPA ID:	NYP004711032
Trans1 EPA ID:	Not reported
Trans2 EPA ID:	Not reported
TSDF ID 1:	NJD991291105
TSDF ID 2:	Not reported
Manifest Tracking Number:	007748029FLE
Import Indicator:	N
Export Indicator:	N
Discr Quantity Indicator:	N
Discr Type Indicator:	N

CON EDISON (Continued) **S117738195**

Discr Residue Indicator:	N
Discr Partial Reject Indicator:	N
Discr Full Reject Indicator:	N
Manifest Ref Number:	Not reported
Alt Facility RCRA ID:	Not reported
Alt Facility Sign Date:	Not reported
MGMT Method Type Code:	H110
Waste Code a:	Lead
Waste Code b:	Not reported
Waste Code c:	Not reported
Waste Code e:	Not reported
Waste Code f:	Not reported
Waste Code g:	Not reported
Waste Code 1:	Not reported
Waste Code 2:	Not reported
Waste Code 3:	Not reported
Waste Code 4:	Not reported
Waste Code 5:	Not reported
Waste Code 6:	Not reported
Quantity:	3200
Units:	Pounds
Number of Containers:	1
Container Type:	Cargo tanks (tank trucks)
Handling Method:	Landfill
Specific Gravity:	1

O493 **CON EDISON** **NY MANIFEST** **S117738199**
ENE **14 TARAS SCHEVCHENKO PL.** **N/A**
1/8-1/4 **NEW YORK, NY 10032**
0.144 mi.
762 ft. **Site 18 of 19 in cluster O**

Relative:
Lower

Actual:
39 ft.

NY MANIFEST:

EPA ID:	NYP004711099
Country:	USA
Name:	Con Edison
Address:	14 TARAS SCHEVCHENKO PL.
Address 2:	Not reported
City,State,Zip:	NEW YORK, NY 10032
Zip 4:	Not reported
Location Address 1:	14 TARAS SCHEVCHENKO PL.
Location Address 2:	Not reported
Location City,State,Zip:	NEW YORK, NY 10032
Location Zip 4:	Not reported
Facility Status:	Not reported
Total Tanks:	Not reported
Code:	BP

Mailing:

Mailing Name:	Con Edison
Mailing Contact:	Con Edison
Mailing Address 1:	4 IRVING PL
Mailing Address 2:	15TH FL
Mailing City,State,Zip:	NEW YORK, NY 10003
Mailing Zip 4:	Not reported
Mailing Country:	USA
Mailing Phone:	Not reported

CON EDISON (Continued) **S117738199**

Manifest Data:

Document ID:	Not reported
Manifest Status:	Not reported
Trans1 State ID:	MAD039322250
Year:	2018
Trans2 State ID:	Not reported
Generator Ship Date:	12/30/2014
Trans1 Recv Date:	12/30/2014
Trans2 Recv Date:	Not reported
TSD Site Recv Date:	12/30/2014
Part A Recv Date:	Not reported
Part B Recv Date:	Not reported
Generator EPA ID:	NYP004711099
Trans1 EPA ID:	Not reported
Trans2 EPA ID:	Not reported
TSDF ID 1:	NJD991291105
TSDF ID 2:	Not reported
Manifest Tracking Number:	007748022FLE
Import Indicator:	N
Export Indicator:	N
Discr Quantity Indicator:	N
Discr Type Indicator:	N
Discr Residue Indicator:	N
Discr Partial Reject Indicator:	N
Discr Full Reject Indicator:	N
Manifest Ref Number:	Not reported
Alt Facility RCRA ID:	Not reported
Alt Facility Sign Date:	Not reported
MGMT Method Type Code:	H110
Waste Code a:	Not reported
Waste Code b:	Not reported
Waste Code c:	Not reported
Waste Code e:	Lead
Waste Code f:	Not reported
Waste Code g:	Not reported
Waste Code 1:	Not reported
Waste Code 2:	Not reported
Waste Code 3:	Not reported
Waste Code 4:	Not reported
Waste Code 5:	Not reported
Waste Code 6:	Not reported
Quantity:	3200
Units:	Pounds
Number of Containers:	1
Container Type:	Cargo tanks (tank trucks)
Handling Method:	Landfill
Specific Gravity:	1

O494 **CON EDISON** **NY MANIFEST** **S117738197**
ENE **14 TARAS SCHEVCHENKO PL.** **N/A**
1/8-1/4 **NEW YORK, NY 10003**
0.144 mi.
762 ft. **Site 19 of 19 in cluster O**

Relative:
Lower

Actual:
39 ft.

NY MANIFEST:

EPA ID:	NYP004711073
Country:	USA
Name:	Con Edison
Address:	14 TARAS SCHEVCHENKO PL.
Address 2:	Not reported
City,State,Zip:	NEW YORK, NY 10003
Zip 4:	Not reported
Location Address 1:	14 TARAS SCHEVCHENKO PL.
Location Address 2:	Not reported
Location City,State,Zip:	NEW YORK, NY 10003
Location Zip 4:	Not reported
Facility Status:	Not reported
Total Tanks:	Not reported
Code:	BP

Mailing:

Mailing Name:	Con Edison
Mailing Contact:	Con Edison
Mailing Address 1:	4 IRVING PL
Mailing Address 2:	15TH FL
Mailing City,State,Zip:	NEW YORK, NY 10003
Mailing Zip 4:	Not reported
Mailing Country:	USA
Mailing Phone:	Not reported

Manifest Data:

Document ID:	Not reported
Manifest Status:	Not reported
Trans1 State ID:	MAD039322250
Year:	2018
Trans2 State ID:	Not reported
Generator Ship Date:	12/30/2014
Trans1 Recv Date:	12/30/2014
Trans2 Recv Date:	Not reported
TSD Site Recv Date:	12/30/2014
Part A Recv Date:	Not reported
Part B Recv Date:	Not reported
Generator EPA ID:	NYP004711073
Trans1 EPA ID:	Not reported
Trans2 EPA ID:	Not reported
TSDF ID 1:	NJD991291105
TSDF ID 2:	Not reported
Manifest Tracking Number:	007748027FLE
Import Indicator:	N
Export Indicator:	N
Discr Quantity Indicator:	N
Discr Type Indicator:	N
Discr Residue Indicator:	N
Discr Partial Reject Indicator:	N
Discr Full Reject Indicator:	N
Manifest Ref Number:	Not reported
Alt Facility RCRA ID:	Not reported

CON EDISON (Continued) **S117738197**

Alt Facility Sign Date:	Not reported
MGMT Method Type Code:	H110
Waste Code a:	Lead
Waste Code b:	Not reported
Waste Code c:	Not reported
Waste Code e:	Not reported
Waste Code f:	Not reported
Waste Code g:	Not reported
Waste Code 1:	Not reported
Waste Code 2:	Not reported
Waste Code 3:	Not reported
Waste Code 4:	Not reported
Waste Code 5:	Not reported
Waste Code 6:	Not reported
Quantity:	3200
Units:	Pounds
Number of Containers:	1
Container Type:	Cargo tanks (tank trucks)
Handling Method:	Landfill
Specific Gravity:	1

V495 **CON EDISON SERVICE BOX: 41031** **RCRA NonGen / NLR** **1016974205**
West **225-27 MERCER ST & BLEECKER ST N OF** **NY MANIFEST** **NYP004480182**
1/8-1/4 **NEW YORK, NY 10012**
0.145 mi.
764 ft. **Site 2 of 13 in cluster V**

Relative: **Lower**

Actual: **36 ft.**

RCRA Listings:

Date Form Received by Agency:	20140426
Handler Name:	Con Edison Service Box: 41031
Handler Address:	Mercer St & Bleecker St N Of
Handler City,State,Zip:	NEW YORK, NY 10012
EPA ID:	NYP004480182
Contact Name:	THOMAS TEELING
Contact Address:	Not reported
Contact City,State,Zip:	Not reported
Contact Telephone:	212-460-3770
Contact Fax:	Not reported
Contact Email:	Not reported
Contact Title:	SENIOR SCIENTIST
EPA Region:	02
Land Type:	Private
Federal Waste Generator Description:	Not a generator, verified
Non-Notifier:	Not reported
Biennial Report Cycle:	Not reported
Accessibility:	Not reported
Active Site Indicator:	Not reported
State District Owner:	Ny
State District:	NYSDEC R2
Mailing Address:	IRVING PL, 15TH FL NE
Mailing City,State,Zip:	NEW YORK, NY 10003
Owner Name:	Not reported
Owner Type:	Not reported
Operator Name:	Not reported
Operator Type:	Not reported
Short-Term Generator Activity:	No
Importer Activity:	No

CON EDISON SERVICE BOX: 41031 (Continued) **1016974205**

Mixed Waste Generator:	No
Transporter Activity:	No
Transfer Facility Activity:	No
Recycler Activity with Storage:	No
Small Quantity On-Site Burner Exemption:	No
Smelting Melting and Refining Furnace Exemption:	No
Underground Injection Control:	No
Off-Site Waste Receipt:	No
Universal Waste Indicator:	No
Universal Waste Destination Facility:	No
Federal Universal Waste:	No
Active Site State-Reg Handler:	---
Federal Facility Indicator:	Not reported
Hazardous Secondary Material Indicator:	N
Sub-Part K Indicator:	Not reported
2018 GPRA Permit Baseline:	Not on the Baseline
2018 GPRA Renewals Baseline:	Not on the Baseline
202 GPRA Corrective Action Baseline:	No
Subject to Corrective Action Universe:	No
Non-TSDFs Where RCRA CA has Been Imposed Universe:	No
Corrective Action Priority Ranking:	No NCAPS ranking
Environmental Control Indicator:	No
Institutional Control Indicator:	No
Human Exposure Controls Indicator:	N/A
Groundwater Controls Indicator:	N/A
Significant Non-Complier Universe:	No
Unaddressed Significant Non-Complier Universe:	No
Addressed Significant Non-Complier Universe:	No
Significant Non-Complier With a Compliance Schedule Universe:	No
Financial Assurance Required:	Not reported
Handler Date of Last Change:	20141014
Recognized Trader-Importer:	No
Recognized Trader-Exporter:	No
Importer of Spent Lead Acid Batteries:	No
Exporter of Spent Lead Acid Batteries:	No
Recycler Activity Without Storage:	No
Manifest Broker:	No
Sub-Part P Indicator:	No

Historic Generators:

Receive Date:	20140326
Handler Name: CON EDISON SERVICE BOX:	41031
Federal Waste Generator Description:	Very Small Quantity Generator (formerly Conditionally-Exempt Small Quantity Generator
State District Owner:	Ny
Large Quantity Handler of Universal Waste:	No
Recognized Trader Importer:	No
Recognized Trader Exporter:	No
Spent Lead Acid Battery Importer:	No
Spent Lead Acid Battery Exporter:	No
Current Record:	No
Non Storage Recycler Activity:	Not reported
Electronic Manifest Broker:	Not reported

Receive Date:	20140426
Handler Name: CON EDISON SERVICE BOX:	41031

CON EDISON SERVICE BOX: 41031 (Continued) **1016974205**

Federal Waste Generator Description:	Not a generator, verified
State District Owner:	Ny
Large Quantity Handler of Universal Waste:	No
Recognized Trader Importer:	No
Recognized Trader Exporter:	No
Spent Lead Acid Battery Importer:	No
Spent Lead Acid Battery Exporter:	No
Current Record:	Yes
Non Storage Recycler Activity:	Not reported
Electronic Manifest Broker:	Not reported

List of NAICS Codes and Descriptions:

NAICS Codes:	No NAICS Codes Found

Facility Has Received Notices of Violations:

Violations:	No Violations Found

Evaluation Action Summary:

Evaluations:	No Evaluations Found

NY MANIFEST:

EPA ID:	NYP004480182
Country:	USA
Name:	Con Edison
Address:	225-27 MERCER ST & BLEECKER ST
Address 2:	Not reported
City,State,Zip:	NEW YORK, NY 10012
Zip 4:	Not reported
Location Address 1:	225 27 MERCER ST & BLEECKER ST
Location Address 2:	SB41031
Location City,State,Zip:	NEW YORK, NY 10012
Location Zip 4:	Not reported
Facility Status:	Not reported
Total Tanks:	Not reported
Code:	BP

Mailing:

Mailing Name:	Con Edison
Mailing Contact:	Con Edison
Mailing Address 1:	4 IRVING PL
Mailing Address 2:	15TH FL
Mailing City,State,Zip:	NEW YORK, NY 10003
Mailing Zip 4:	Not reported
Mailing Country:	USA
Mailing Phone:	Not reported

Manifest Data:

Document ID:	Not reported
Manifest Status:	Not reported
Trans1 State ID:	NJD003812047
Year:	2018
Trans2 State ID:	Not reported
Generator Ship Date:	03/26/2014
Trans1 Recv Date:	03/26/2014

CON EDISON SERVICE BOX: 41031 (Continued) **1016974205**

Trans2 Recv Date:	Not reported
TSD Site Recv Date:	03/28/2014
Part A Recv Date:	Not reported
Part B Recv Date:	Not reported
Generator EPA ID:	NYP004480182
Trans1 EPA ID:	Not reported
Trans2 EPA ID:	Not reported
TSDF ID 1:	NJD991291105
TSDF ID 2:	Not reported
Manifest Tracking Number:	002406155GBF
Import Indicator:	N
Export Indicator:	N
Discr Quantity Indicator:	N
Discr Type Indicator:	N
Discr Residue Indicator:	N
Discr Partial Reject Indicator:	N
Discr Full Reject Indicator:	N
Manifest Ref Number:	Not reported
Alt Facility RCRA ID:	Not reported
Alt Facility Sign Date:	Not reported
MGMT Method Type Code:	H110
Waste Code a:	Lead
Waste Code b:	Not reported
Waste Code c:	Not reported
Waste Code e:	Not reported
Waste Code f:	Not reported
Waste Code g:	Not reported
Waste Code 1:	Not reported
Waste Code 2:	Not reported
Waste Code 3:	Not reported
Waste Code 4:	Not reported
Waste Code 5:	Not reported
Waste Code 6:	Not reported
Quantity:	500
Units:	Pounds
Number of Containers:	1
Container Type:	Cargo tanks (tank trucks)
Handling Method:	Treat
Specific Gravity:	1

U496 **CON EDISON** **RCRA NonGen / NLR** **1018278756**
SSW **306 MOTT ST** **FINDS** **NYP004735379**
1/8-1/4 **NEW YORK, NY 10012** **ECHO**
0.145 mi.
764 ft. **Site 10 of 23 in cluster U**

Relative: **Higher**
Actual: **43 ft.**

RCRA Listings:

Date Form Received by Agency:	20150222
Handler Name:	Con Edison
Handler Address:	Mott St
Handler City,State,Zip:	NEW YORK, NY 10012
EPA ID:	NYP004735379
Contact Name:	THOMAS TEELING
Contact Address:	Not reported
Contact City,State,Zip:	Not reported
Contact Telephone:	212-460-3770
Contact Fax:	Not reported

CON EDISON (Continued) **1018278756**

Contact Email:		Not reported
Contact Title:		Not reported
EPA Region:		02
Land Type:		Private
Federal Waste Generator Description:		Not a generator, verified
Non-Notifier:		Not reported
Biennial Report Cycle:		Not reported
Accessibility:		Not reported
Active Site Indicator:		Not reported
State District Owner:		Ny
State District:		NYSDEC R2
Mailing Address:		IRVING PL, 15TH FL NE
Mailing City,State,Zip:		NEW YORK, NY 10003
Owner Name:	Not reported	
Owner Type:		Not reported
Operator Name:	Not reported	
Operator Type:		Not reported
Short-Term Generator Activity:		No
Importer Activity:		No
Mixed Waste Generator:		No
Transporter Activity:		No
Transfer Facility Activity:		No
Recycler Activity with Storage:		No
Small Quantity On-Site Burner Exemption:		No
Smelting Melting and Refining Furnace Exemption:		No
Underground Injection Control:		No
Off-Site Waste Receipt:		No
Universal Waste Indicator:		No
Universal Waste Destination Facility:		No
Federal Universal Waste:		No
Active Site State-Reg Handler:		---
Federal Facility Indicator:		Not reported
Hazardous Secondary Material Indicator:		N
Sub-Part K Indicator:		Not reported
2018 GPRA Permit Baseline:		Not on the Baseline
2018 GPRA Renewals Baseline:		Not on the Baseline
202 GPRA Corrective Action Baseline:		No
Subject to Corrective Action Universe:		No
Non-TSDFs Where RCRA CA has Been Imposed Universe:		No
Corrective Action Priority Ranking:		No NCAPS ranking
Environmental Control Indicator:		No
Institutional Control Indicator:		No
Human Exposure Controls Indicator:		N/A
Groundwater Controls Indicator:		N/A
Significant Non-Complier Universe:		No
Unaddressed Significant Non-Complier Universe:		No
Addressed Significant Non-Complier Universe:		No
Significant Non-Complier With a Compliance Schedule Universe:		No
Financial Assurance Required:		Not reported
Handler Date of Last Change:		20160502
Recognized Trader-Importer:		No
Recognized Trader-Exporter:		No
Importer of Spent Lead Acid Batteries:		No
Exporter of Spent Lead Acid Batteries:		No
Recycler Activity Without Storage:		No
Manifest Broker:		No
Sub-Part P Indicator:		No

CON EDISON (Continued) **1018278756**

Historic Generators:
Receive Date: 20150222
Handler Name: CON EDISON
Federal Waste Generator Description: Small Quantity Generator
State District Owner: Ny
Large Quantity Handler of Universal Waste: No
Recognized Trader Importer: No
Recognized Trader Exporter: No
Spent Lead Acid Battery Importer: No
Spent Lead Acid Battery Exporter: No
Current Record: No
Non Storage Recycler Activity: Not reported
Electronic Manifest Broker: Not reported

Receive Date: 20150222
Handler Name: CON EDISON
Federal Waste Generator Description: Not a generator, verified
State District Owner: Ny
Large Quantity Handler of Universal Waste: No
Recognized Trader Importer: No
Recognized Trader Exporter: No
Spent Lead Acid Battery Importer: No
Spent Lead Acid Battery Exporter: No
Current Record: Yes
Non Storage Recycler Activity: Not reported
Electronic Manifest Broker: Not reported

List of NAICS Codes and Descriptions:
NAICS Codes: No NAICS Codes Found

Facility Has Received Notices of Violations:
Violations: No Violations Found

Evaluation Action Summary:
Evaluations: No Evaluations Found

FINDS:
Registry ID: 110067680879

Click Here for FRS Facility Detail Report:

Environmental Interest/Information System:
The Resource Conservation and Recovery Act Information System (RCRAInfo) is EPA's comprehensive information system in support of the Resource Conservation and Recovery Act (RCRA) of 1976 and the Hazardous and Solid Waste Amendments (HSWA) of 1984. It tracks many types of information about generators, transporters, treaters, storers, and disposers of hazardous waste.

Click this hyperlink while viewing on your computer to access additional FINDS: detail in the EDR Site Report.

ECHO:
Envid: 1018278756
Registry ID: 110067680879

CON EDISON (Continued) **1018278756**

DFR URL:
Name: CON EDISON
Address: 306 MOTT ST
City,State,Zip: NEW YORK, NY 10012

U497 **CON EDISON** **NY MANIFEST** **S117740372**
SSW **306 MOTT ST** **N/A**
1/8-1/4 **NEW YORK, NY 10012**
0.145 mi.
764 ft. **Site 11 of 23 in cluster U**

Relative:
Higher

Actual:
43 ft.

NY MANIFEST:
EPA ID: NYP004735379
Country: USA
Name: Con Edison
Address: 306 MOTT ST
Address 2: Not reported
City,State,Zip: NEW YORK, NY 10012
Zip 4: Not reported
Location Address 1: 306 MOTT ST
Location Address 2: SB 41429
Location City,State,Zip: NEW YORK, NY 10012
Location Zip 4: Not reported
Facility Status: Not reported
Total Tanks: Not reported
Code: BP

Mailing:
Mailing Name: Con Edison
Mailing Contact: Tom Teeling
Mailing Address 1: 4 IRVING PLACE - 15TH FLOOR
Mailing Address 2: Not reported
Mailing City,State,Zip: NEW YORK, NY 10003
Mailing Zip 4: Not reported
Mailing Country: USA
Mailing Phone: Not reported

Manifest Data:
Document ID: Not reported
Manifest Status: Not reported
Trans1 State ID: NJD003812047
Year: 2018
Trans2 State ID: NJD003812047
Generator Ship Date: 02/22/2015
Trans1 Recv Date: 02/22/2015
Trans2 Recv Date: 02/26/2015
TSD Site Recv Date: 02/26/2015
Part A Recv Date: Not reported
Part B Recv Date: Not reported
Generator EPA ID: NYP004735379
Trans1 EPA ID: Not reported
Trans2 EPA ID: Not reported
TSDF ID 1: NJD991291105
TSDF ID 2: Not reported
Manifest Tracking Number: 002610810GBF
Import Indicator: N
Export Indicator: N

CON EDISON (Continued) **S117740372**

Discr Quantity Indicator:	N
Discr Type Indicator:	N
Discr Residue Indicator:	N
Discr Partial Reject Indicator:	N
Discr Full Reject Indicator:	N
Manifest Ref Number:	Not reported
Alt Facility RCRA ID:	Not reported
Alt Facility Sign Date:	Not reported
MGMT Method Type Code:	H110
Waste Code a:	Lead
Waste Code b:	Not reported
Waste Code c:	Not reported
Waste Code e:	Not reported
Waste Code f:	Not reported
Waste Code g:	Not reported
Waste Code 1:	Not reported
Waste Code 2:	Not reported
Waste Code 3:	Not reported
Waste Code 4:	Not reported
Waste Code 5:	Not reported
Waste Code 6:	Not reported
Quantity:	1000
Units:	Pounds
Number of Containers:	1
Container Type:	Cargo tanks (tank trucks)
Handling Method:	Treat
Specific Gravity:	1

U498 **CON EDISON** **NJ MANIFEST** **S120667608**
SSW **306 MOTT ST** **N/A**
1/8-1/4 **NEW YORK, NY 10012**
0.145 mi.
764 ft. **Site 12 of 23 in cluster U**

Relative: **Higher**
Actual: **43 ft.**

NJ MANIFEST:

EPA ID:	NYP004735379
Name:	CON EDISON
Address:	306 MOTT ST
City,State,Zip:	NEW YORK, NY 10012
County:	Not reported
Mailing Address:	IRVING PL, 15TH FL NE
Mailing City,State,Zip:	NEW YORK, NY 10003
Telephone:	Not reported
Emergency Telephone:	Not reported
Contact:	THOMAS TEELING
Comments:	Not reported
SIC Code:	Not reported
County:	NY061
Municipal:	Not reported
Previous EPAID:	Not reported
Generator Flag:	Not reported
Transporter Flag:	Not reported
TSDF Flag:	Not reported
Name Change:	Not reported
Date Change:	Not reported

Manifest Data:

CON EDISON (Continued) **S120667608**

EPA ID:	NYP004735379
Manifest Number:	002610810GBF
Date Shipped:	2/22/2015
TSDF EPA ID:	NJD991291105
Transporter EPA ID:	NJD003812047
Transporter 2 EPA ID:	Not reported
Transporter 3 EPA ID:	Not reported
Transporter 4 EPA ID:	Not reported
Transporter 5 EPA ID:	Not reported
Transporter 6 EPA ID:	Not reported
Transporter 7 EPA ID:	Not reported
Transporter 8 EPA ID:	Not reported
Transporter 9 EPA ID:	Not reported
Transporter 10 EPA ID:	Not reported
Date Trans1 Transported Waste:	Not reported
Date Trans2 Transported Waste:	Not reported
Date Trans3 Transported Waste:	Not reported
Date Trans4 Transported Waste:	Not reported
Date Trans5 Transported Waste:	Not reported
Date Trans6 Transported Waste:	Not reported
Date Trans7 Transported Waste:	Not reported
Date Trans8 Transported Waste:	Not reported
Date Trans9 Transported Waste:	Not reported
Date Trans10 Transported Waste:	Not reported
Date TSDF Received Waste:	Not reported
TSDF EPA Facility Name:	Not reported
QTY Units:	Not reported
Transporter SEQ ID:	Not reported
Transporter-1 Date:	Not reported
Waste SEQ ID:	Not reported
Waste Type Code 2:	Not reported
Waste Type Code 3:	Not reported
Waste Type Code 4:	Not reported
Waste Type Code 5:	Not reported
Waste Type Code 6:	Not reported
Date Accepted:	Not reported
Manifest Discrepancy Type:	Not reported
Data Entry Number:	Not reported
Was Load Rejected:	Not reported
Reason Load Was Rejected:	Not reported

U499 **SOHO COURT** **NY AST** **U003396991**
South **301 ELIZABETH STREET** **N/A**
1/8-1/4 **NEW YORK, NY 10012**
0.145 mi.
764 ft. **Site 13 of 23 in cluster U**

Relative:
Higher

Actual:
43 ft.

AST:

Name:	SOHO COURT
Address:	301 ELIZABETH STREET
City,State,Zip:	NEW YORK, NY 10012
Region:	STATE
DEC Region:	2
Site Status:	Unregulated/Closed
Facility Id:	2-603100
Program Type:	PBS
UTM X:	585034.66426

SOHO COURT (Continued) **U003396991**

UTM Y: 4508682.75568
Expiration Date: N/A
Site Type: Apartment Building/Office Building

Affiliation Records:

Site Id: 25052
Affiliation Type: Facility Owner
Company Name: SOHO COURT ASSOCIATES
Contact Type: Not reported
Contact Name: Not reported
Address1: 103 WEST 55TH STREET
Address2: Not reported
City: NEW YORK
State: NY
Zip Code: 10019
Country Code: 001
Phone: (212) 977-4813
EMail: Not reported
Fax Number: Not reported
Modified By: NRLOMBAR
Date Last Modified: 2014-05-29

Site Id: 25052
Affiliation Type: Mail Contact
Company Name: MANHATTAN SKYLINE MANAGEMENT
Contact Type: Not reported
Contact Name: THOMAS ESCHMANN
Address1: 103 WEST 55TH STREET
Address2: Not reported
City: NEW YORK
State: NY
Zip Code: 10019
Country Code: 001
Phone: (212) 977-4800
EMail: TESCHMANN @MSKYLINE.COM
Fax Number: Not reported
Modified By: NRLOMBAR
Date Last Modified: 2014-05-29

Site Id: 25052
Affiliation Type: Facility Operator
Company Name: SOHO COURT
Contact Type: Not reported
Contact Name: JEFF GJENASHIJ
Address1: Not reported
Address2: Not reported
City: Not reported
State: NN
Zip Code: Not reported
Country Code: 001
Phone: (212) 835-9275
EMail: Not reported
Fax Number: Not reported
Modified By: NRLOMBAR
Date Last Modified: 2014-05-29

Site Id: 25052
Affiliation Type: Emergency Contact

SOHO COURT (Continued) **U003396991**

Company Name:	SOHO COURT ASSOCIATES
Contact Type:	Not reported
Contact Name:	THOMAS ESCHMANN
Address1:	Not reported
Address2:	Not reported
City:	Not reported
State:	NN
Zip Code:	Not reported
Country Code:	999
Phone:	(212) 977-4800
EMail:	Not reported
Fax Number:	Not reported
Modified By:	NRLOMBAR
Date Last Modified:	2014-05-29

Tank Info:

Tank Number:	001
Tank Id:	53065
Material Code:	0003
Common Name of Substance:	#6 Fuel Oil (On-Site Consumption)

Equipment Records:

	H06 - Tank Leak Detection - Impervious Barrier/Concrete Pad (A/G)
	J02 - Dispenser - Suction Dispenser
	C03 - Pipe Location - Aboveground/Underground Combination
	L09 - Piping Leak Detection - Exempt Suction Piping
	G03 - Tank Secondary Containment - Vault (w/o access)
	I02 - Overfill - High Level Alarm
	K00 - Spill Prevention - None
	A00 - Tank Internal Protection - None
	B01 - Tank External Protection - Painted/Asphalt Coating
	D01 - Pipe Type - Steel/Carbon Steel/Iron
	E00 - Piping Secondary Containment - None
	I04 - Overfill - Product Level Gauge (A/G)
	F05 - Pipe External Protection - Jacketed
Tank Location:	Aboveground - on saddles, legs, racks, etc.... Tank bottom is elevated above grade or tank pad, allowing visual inspection.
Tank Type:	Steel/Carbon Steel/Iron
Tank Status:	Closed - Removed
Pipe Model:	Not reported
Install Date:	09/01/1996
Capacity Gallons:	12000
Tightness Test Method:	NN
Date Test:	Not reported
Next Test Date:	Not reported
Date Tank Closed:	12/30/2013
Register:	True
Modified By:	MJGRIFFI
Last Modified:	05/09/2022
Material Name:	#6 fuel oil (on-site consumption)

W500 **159-02 CROSS BAY BLVD** **NY LTANKS** **S102671322**
SW **159-02 CROSS BAY BLVD** **N/A**
1/8-1/4 **NEW YORK CITY, NY**
0.145 mi.
765 ft. **Site 1 of 30 in cluster W**

Relative:
Higher

Actual:
42 ft.

LTANKS:

Name:	159-02 CROSS BAY BLVD
Address:	159-02 CROSS BAY BLVD
City,State,Zip:	NEW YORK CITY, NY
Spill Number/Closed Date:	8806752 / 1988-11-13
Facility ID:	8806752
Site ID:	94717
Spill Date:	1988-11-13
Spill Cause:	Tank Overfill
Spill Source:	Gasoline Station or other PBS Facility
Spill Class:	Not reported
Cleanup Ceased:	1988-11-13
SWIS:	4101
Investigator:	JCGRATHW
Referred To:	Not reported
Reported to Dept:	1988-11-13
CID:	Not reported
Water Affected:	Not reported
Spill Notifier:	Affected Persons
Last Inspection:	Not reported
Recommended Penalty:	False
Meets Standard:	True
UST Involvement:	True
Remediation Phase:	0
Date Entered In Computer:	1988-11-18
Spill Record Last Update:	2004-01-06
Spiller Name:	Not reported
Spiller Company:	ISLAND TRANSPORTATION
Spiller Address:	Not reported
Spiller County:	001
Spiller Contact:	Not reported
Spiller Phone:	Not reported
Spiller Extention:	Not reported
DEC Region:	2
DER Facility ID:	282899
Latitude:	Not reported
Longitude:	Not reported
DEC Memo:	Prior to Sept, 2004 data translation this spill Lead_DEC Field was GRATHWOL
Remarks:	DEC (GRATHWOL) CALLED NYCFD (ENGINE CO 331) TO FLUSH SPILL AWAY WITH LARGE VOLUME OF WATER.

All Materials:

Site ID:	94717
Operable Unit ID:	923591
Operable Unit:	01
Material ID:	455096
Material Code:	0009
Material Name:	gasoline
Case No.:	Not reported
Material FA:	Petroleum
Quantity:	25.00
Units:	G
Recovered:	.00

159-02 CROSS BAY BLVD (Continued) **S102671322**

Resource Affected: Soil
Oxygenate: Not reported

W501 **CON EDISON** **NY MANIFEST** **S117315648**
SW **F/O 159 CROSBY ST** **N/A**
1/8-1/4 **NEW YORK, NY 10012**
0.145 mi.
765 ft. **Site 2 of 30 in cluster W**

Relative:
Higher

Actual:
42 ft.

NY MANIFEST:

EPA ID:	NYP004628384
Country:	USA
Name:	Con Edison
Address:	F/O 159 CROSBY ST
Address 2:	SB31122
City,State,Zip:	NEW YORK, NY 10012
Zip 4:	Not reported
Location Address 1:	F/O 159 CROSBY ST
Location Address 2:	SB31122
Location City,State,Zip:	NEW YORK, NY 10012
Location Zip 4:	Not reported
Facility Status:	Not reported
Total Tanks:	Not reported
Code:	BP

Mailing:

Mailing Name:	Con Edison
Mailing Contact:	Con Edison
Mailing Address 1:	4 IRVING PL
Mailing Address 2:	15TH FL
Mailing City,State,Zip:	NEW YORK, NY 10003
Mailing Zip 4:	Not reported
Mailing Country:	USA
Mailing Phone:	Not reported

Manifest Data:

Document ID:	Not reported
Manifest Status:	Not reported
Trans1 State ID:	NJD003812047
Year:	2018
Trans2 State ID:	Not reported
Generator Ship Date:	08/14/2014
Trans1 Recv Date:	08/14/2014
Trans2 Recv Date:	Not reported
TSD Site Recv Date:	08/15/2014
Part A Recv Date:	Not reported
Part B Recv Date:	Not reported
Generator EPA ID:	NYP004628384
Trans1 EPA ID:	Not reported
Trans2 EPA ID:	Not reported
TSDF ID 1:	NJD991291105
TSDF ID 2:	Not reported
Manifest Tracking Number:	002503337GBF
Import Indicator:	N
Export Indicator:	N
Discr Quantity Indicator:	N
Discr Type Indicator:	N

CON EDISON (Continued) **S117315648**

Discr Residue Indicator:	N
Discr Partial Reject Indicator:	N
Discr Full Reject Indicator:	N
Manifest Ref Number:	Not reported
Alt Facility RCRA ID:	Not reported
Alt Facility Sign Date:	Not reported
MGMT Method Type Code:	H110
Waste Code a:	Lead
Waste Code b:	Not reported
Waste Code c:	Not reported
Waste Code e:	Not reported
Waste Code f:	Not reported
Waste Code g:	Not reported
Waste Code 1:	Not reported
Waste Code 2:	Not reported
Waste Code 3:	Not reported
Waste Code 4:	Not reported
Waste Code 5:	Not reported
Waste Code 6:	Not reported
Quantity:	1000
Units:	Pounds
Number of Containers:	1
Container Type:	Cargo tanks (tank trucks)
Handling Method:	Treat
Specific Gravity:	1

W502 **159-02 CROSS BAY BLVD** **UST FINDER RELEASE** **1029071738**
SW **159-02 CROSS BAY BLVD** **N/A**
1/8-1/4 **NEW YORK CITY, NY 0**
0.145 mi.
765 ft. **Site 3 of 30 in cluster W**

Relative: **Higher**

Actual: **42 ft.**

UST FINDER RELEASE:

Object ID:	260329
Facility ID:	NY282899
Lust ID:	NY8806752
Name:	159-02 CROSS BAY BLVD
Address:	159-02 CROSS BAY BLVD
City,State,Zip:	NEW YORK CITY, NY 0
Address Match Type:	Not reported
Reported Date:	1988/11/13 16:00:00+00
Status:	No Further Action
Substance:	Not reported
Population within 1500ft:	2632
Domestic Wells within 1500ft:	7
Land Use:	Developed, High Intensity
Within SPA:	No
SPA PWS Facility ID:	Not reported
SPA Water Type:	Not reported
SPA Facility Type:	Not reported
SPA HUC12:	Not reported
Within WHPA:	No
WHPA PWS Facility ID:	Not reported
WHPA Water Type:	Not reported
WHPA Facility Type:	Not reported
WHPA HUC12:	Not reported
Within 100yr Floodplain:	Yes

159-02 CROSS BAY BLVD (Continued) **1029071738**

Tribe:	Not reported
EPA Region:	2
NFA Letter 1:	Not reported
NFA Letter 2:	Not reported
NFA Letter 3:	Not reported
NFA Letter 4:	Not reported
Closed With Residual Contaminate:	Not reported
Coordinate Source:	State
X Coord:	-73.8400599999999
Y Coord:	40.6590600000001
Latitude:	40.6590599999999
Longitude:	-73.8400599999999

M503 **325 LAFAYETTE TENANTS CORP** **NY AST** **A100292137**
SW **325/331 LAFAYETTE STREET** **N/A**
1/8-1/4 **NEW YORK, NY 10012**
0.145 mi.
767 ft. **Site 19 of 19 in cluster M**

Relative:
Higher

Actual:
42 ft.

AST:

Name:	325 LAFAYETTE TENANTS CORP
Address:	325/331 LAFAYETTE STREET
City,State,Zip:	NEW YORK, NY 10012
Region:	STATE
DEC Region:	2
Site Status:	Unregulated/Closed
Facility Id:	2-607479
Program Type:	PBS
UTM X:	584896.19963
UTM Y:	4508796.13886
Expiration Date:	N/A
Site Type:	Apartment Building/Office Building

Affiliation Records:

Site Id:	29331
Affiliation Type:	Facility Owner
Company Name:	325 LAFAYATTE TENANTS CORP
Contact Type:	MGR
Contact Name:	BEN AGIN
Address1:	325/331 LAFAYETTE ST #6
Address2:	Not reported
City:	NEW YORK
State:	NY
Zip Code:	11743
Country Code:	001
Phone:	(212) 431-5374
EMail:	Not reported
Fax Number:	Not reported
Modified By:	MSBAPTIS
Date Last Modified:	2009-08-26

Site Id:	29331
Affiliation Type:	Mail Contact
Company Name:	325/331 LAFAYETTE STREET
Contact Type:	Not reported
Contact Name:	BEN AGIN
Address1:	#6
Address2:	Not reported

325 LAFAYETTE TENANTS CORP (Continued) **A100292137**

City:	NEW YORK
State:	NY
Zip Code:	10012
Country Code:	001
Phone:	(212) 431-5374
EMail:	Not reported
Fax Number:	Not reported
Modified By:	NRLOMBAR
Date Last Modified:	2011-07-27

Site Id:	29331
Affiliation Type:	Facility Operator
Company Name:	325 LAFAYETTE TENANTS CORP
Contact Type:	Not reported
Contact Name:	STAR SANDORN
Address1:	Not reported
Address2:	Not reported
City:	Not reported
State:	NN
Zip Code:	Not reported
Country Code:	001
Phone:	(631) 692-5608
EMail:	Not reported
Fax Number:	Not reported
Modified By:	TRANSLAT
Date Last Modified:	2004-03-04

Site Id:	29331
Affiliation Type:	Emergency Contact
Company Name:	325 LAFAYATTE TENANTS CORP
Contact Type:	Not reported
Contact Name:	MOTI EFOTA
Address1:	Not reported
Address2:	Not reported
City:	Not reported
State:	NN
Zip Code:	Not reported
Country Code:	001
Phone:	(212) 226-6470
EMail:	Not reported
Fax Number:	Not reported
Modified By:	TRANSLAT
Date Last Modified:	2004-03-04

Tank Info:

Tank Number:	001
Tank Id:	63048
Material Code:	0001
Common Name of Substance:	#2 Fuel Oil (On-Site Consumption)

Equipment Records:

I04 - Overfill - Product Level Gauge (A/G)
A00 - Tank Internal Protection - None
D01 - Pipe Type - Steel/Carbon Steel/Iron
G03 - Tank Secondary Containment - Vault (w/o access)

325 LAFAYETTE TENANTS CORP (Continued) **A100292137**

H00 - Tank Leak Detection - None
L09 - Piping Leak Detection - Exempt Suction Piping
C03 - Pipe Location - Aboveground/Underground Combination
J02 - Dispenser - Suction Dispenser
B00 - Tank External Protection - None
F00 - Pipe External Protection - None
I05 - Overfill - Vent Whistle

Tank Location:	Aboveground - contact with soil.... Tank bottom rests on soil, allowing no visual inspection.
Tank Type:	Steel/Carbon Steel/Iron
Tank Status:	Closed - Removed
Pipe Model:	Not reported
Install Date:	01/01/1980
Capacity Gallons:	1500
Tightness Test Method:	NN
Date Test:	Not reported
Next Test Date:	Not reported
Date Tank Closed:	07/05/2011
Register:	True
Modified By:	MJGRIFFI
Last Modified:	05/09/2022
Material Name:	#2 fuel oil (on-site consumption)

Q504 **CON EDISON** **NY MANIFEST** **S117066508**
NE **56 COOPER SQ** **N/A**
1/8-1/4 **NEW YORK, NY 10003**
0.145 mi.
767 ft. **Site 14 of 15 in cluster Q**

Relative: **Lower**
Actual: **41 ft.**

NY MANIFEST:

EPA ID:	NYP004591651
Country:	USA
Name:	Con Edison
Address:	56 COOPER SQ
Address 2:	MH 30942
City,State,Zip:	NEW YORK, NY 10003
Zip 4:	Not reported
Location Address 1:	56 COOPER SQ
Location Address 2:	MH 30942
Location City,State,Zip:	NEW YORK, NY 10003
Location Zip 4:	Not reported
Facility Status:	Not reported
Total Tanks:	Not reported
Code:	BP

Mailing:

Mailing Name:	Con Edison
Mailing Contact:	Tom Teeling
Mailing Address 1:	4 IRVING PLACE 15TH FLOOR
Mailing Address 2:	Not reported
Mailing City,State,Zip:	NEW YORK, NY 10003
Mailing Zip 4:	Not reported
Mailing Country:	USA
Mailing Phone:	Not reported

Manifest Data:

Document ID:	Not reported
Manifest Status:	Not reported

CON EDISON (Continued) **S117066508**

Trans1 State ID:	NJD003812047
Year:	2018
Trans2 State ID:	Not reported
Generator Ship Date:	07/10/2014
Trans1 Recv Date:	07/10/2014
Trans2 Recv Date:	Not reported
TSD Site Recv Date:	07/11/2014
Part A Recv Date:	Not reported
Part B Recv Date:	Not reported
Generator EPA ID:	NYP004591651
Trans1 EPA ID:	Not reported
Trans2 EPA ID:	Not reported
TSDF ID 1:	NJD991291105
TSDF ID 2:	Not reported
Manifest Tracking Number:	002423978GBF
Import Indicator:	N
Export Indicator:	N
Discr Quantity Indicator:	N
Discr Type Indicator:	N
Discr Residue Indicator:	N
Discr Partial Reject Indicator:	N
Discr Full Reject Indicator:	N
Manifest Ref Number:	Not reported
Alt Facility RCRA ID:	Not reported
Alt Facility Sign Date:	Not reported
MGMT Method Type Code:	H110
Waste Code a:	Lead
Waste Code b:	Not reported
Waste Code c:	Not reported
Waste Code e:	Not reported
Waste Code f:	Not reported
Waste Code g:	Not reported
Waste Code 1:	Not reported
Waste Code 2:	Not reported
Waste Code 3:	Not reported
Waste Code 4:	Not reported
Waste Code 5:	Not reported
Waste Code 6:	Not reported
Quantity:	1000
Units:	Pounds
Number of Containers:	1
Container Type:	Cargo tanks (tank trucks)
Handling Method:	Treat
Specific Gravity:	1

Q505 **CON EDISON** **NY MANIFEST** **S117066507**
NE **56 COOPER SQ** **N/A**
1/8-1/4 **NEW YORK, NY 10003**
0.145 mi.
767 ft. **Site 15 of 15 in cluster Q**

Relative: NY MANIFEST:
Lower

EPA ID:	NYP004591640
Country:	USA
Name:	Con Edison
Address:	56 COOPER SQ
Address 2:	SB 30941

Actual:
41 ft.

CON EDISON (Continued) **S117066507**

City,State,Zip: NEW YORK, NY 10003
Zip 4: Not reported
Location Address 1: 56 COOPER SQ
Location Address 2: SB 30941
Location City,State,Zip: NEW YORK, NY 10003
Location Zip 4: Not reported
Facility Status: Not reported
Total Tanks: Not reported
Code: BP

Mailing:
Mailing Name: Con Edison
Mailing Contact: Tom Teeling
Mailing Address 1: 4 IRVING PLACE 15TH FLOOR
Mailing Address 2: Not reported
Mailing City,State,Zip: NEW YORK, NY 10003
Mailing Zip 4: Not reported
Mailing Country: USA
Mailing Phone: Not reported

Manifest Data:
Document ID: Not reported
Manifest Status: Not reported
Trans1 State ID: NJD003812047
Year: 2018
Trans2 State ID: Not reported
Generator Ship Date: 07/10/2014
Trans1 Recv Date: 07/10/2014
Trans2 Recv Date: Not reported
TSD Site Recv Date: 07/11/2014
Part A Recv Date: Not reported
Part B Recv Date: Not reported
Generator EPA ID: NYP004591640
Trans1 EPA ID: Not reported
Trans2 EPA ID: Not reported
TSDF ID 1: NJD991291105
TSDF ID 2: Not reported
Manifest Tracking Number: 002423977GBF
Import Indicator: N
Export Indicator: N
Discr Quantity Indicator: N
Discr Type Indicator: N
Discr Residue Indicator: N
Discr Partial Reject Indicator: N
Discr Full Reject Indicator: N
Manifest Ref Number: Not reported
Alt Facility RCRA ID: Not reported
Alt Facility Sign Date: Not reported
MGMT Method Type Code: H110
Waste Code a: Lead
Waste Code b: Not reported
Waste Code c: Not reported
Waste Code e: Not reported
Waste Code f: Not reported
Waste Code g: Not reported
Waste Code 1: Not reported
Waste Code 2: Not reported

CON EDISON (Continued) **S117066507**

Waste Code 3:	Not reported
Waste Code 4:	Not reported
Waste Code 5:	Not reported
Waste Code 6:	Not reported
Quantity:	500
Units:	Pounds
Number of Containers:	1
Container Type:	Cargo tanks (tank trucks)
Handling Method:	Treat
Specific Gravity:	1

T506 **CON EDISON** **RCRA NonGen / NLR** **1019907262**
East **229 E 5TH ST** **FINDS** **NYP004832024**
1/8-1/4 **NEW YORK, NY 10003** **ECHO**
0.146 mi.
773 ft. **Site 4 of 18 in cluster T**

Relative: **Lower**

Actual: **38 ft.**

RCRA Listings:

Date Form Received by Agency:	20150831
Handler Name:	Con Edison
Handler Address:	E 5th St
Handler City,State,Zip:	NEW YORK, NY 10003
EPA ID:	NYP004832024
Contact Name:	THOMAS TEELING
Contact Address:	Not reported
Contact City,State,Zip:	Not reported
Contact Telephone:	212-460-3770
Contact Fax:	Not reported
Contact Email:	Not reported
Contact Title:	Not reported
EPA Region:	02
Land Type:	Private
Federal Waste Generator Description:	Not a generator, verified
Non-Notifier:	Not reported
Biennial Report Cycle:	Not reported
Accessibility:	Not reported
Active Site Indicator:	Not reported
State District Owner:	Ny
State District:	NYSDEC R2
Mailing Address:	IRVING PL 15TH FL NE
Mailing City,State,Zip:	NEW YORK, NY 10003
Owner Name:	Not reported
Owner Type:	Not reported
Operator Name:	Not reported
Operator Type:	Not reported
Short-Term Generator Activity:	No
Importer Activity:	No
Mixed Waste Generator:	No
Transporter Activity:	No
Transfer Facility Activity:	No
Recycler Activity with Storage:	No
Small Quantity On-Site Burner Exemption:	No
Smelting Melting and Refining Furnace Exemption:	No
Underground Injection Control:	No
Off-Site Waste Receipt:	No
Universal Waste Indicator:	No
Universal Waste Destination Facility:	No

CON EDISON (Continued) **1019907262**

Federal Universal Waste:	No
Active Site State-Reg Handler:	---
Federal Facility Indicator:	Not reported
Hazardous Secondary Material Indicator:	N
Sub-Part K Indicator:	Not reported
2018 GPRA Permit Baseline:	Not on the Baseline
2018 GPRA Renewals Baseline:	Not on the Baseline
202 GPRA Corrective Action Baseline:	No
Subject to Corrective Action Universe:	No
Non-TSDFs Where RCRA CA has Been Imposed Universe:	No
Corrective Action Priority Ranking:	No NCAPS ranking
Environmental Control Indicator:	No
Institutional Control Indicator:	No
Human Exposure Controls Indicator:	N/A
Groundwater Controls Indicator:	N/A
Significant Non-Complier Universe:	No
Unaddressed Significant Non-Complier Universe:	No
Addressed Significant Non-Complier Universe:	No
Significant Non-Complier With a Compliance Schedule Universe:	No
Financial Assurance Required:	Not reported
Handler Date of Last Change:	20160909
Recognized Trader-Importer:	No
Recognized Trader-Exporter:	No
Importer of Spent Lead Acid Batteries:	No
Exporter of Spent Lead Acid Batteries:	No
Recycler Activity Without Storage:	No
Manifest Broker:	No
Sub-Part P Indicator:	No

Historic Generators:

Receive Date:	20150831
Handler Name: CON EDISON	
Federal Waste Generator Description:	Small Quantity Generator
State District Owner:	Ny
Large Quantity Handler of Universal Waste:	No
Recognized Trader Importer:	No
Recognized Trader Exporter:	No
Spent Lead Acid Battery Importer:	No
Spent Lead Acid Battery Exporter:	No
Current Record:	No
Non Storage Recycler Activity:	Not reported
Electronic Manifest Broker:	Not reported

Receive Date:	20150831
Handler Name: CON EDISON	
Federal Waste Generator Description:	Not a generator, verified
State District Owner:	Ny
Large Quantity Handler of Universal Waste:	No
Recognized Trader Importer:	No
Recognized Trader Exporter:	No
Spent Lead Acid Battery Importer:	No
Spent Lead Acid Battery Exporter:	No
Current Record:	Yes
Non Storage Recycler Activity:	Not reported
Electronic Manifest Broker:	Not reported

CON EDISON (Continued) **1019907262**

List of NAICS Codes and Descriptions:
NAICS Codes: No NAICS Codes Found

Facility Has Received Notices of Violations:
Violations: No Violations Found

Evaluation Action Summary:
Evaluations: No Evaluations Found

FINDS:
Registry ID: 110069690098

Click Here for FRS Facility Detail Report:

Environmental Interest/Information System:
The Resource Conservation and Recovery Act Information System (RCRAInfo) is EPA's comprehensive information system in support of the Resource Conservation and Recovery Act (RCRA) of 1976 and the Hazardous and Solid Waste Amendments (HSWA) of 1984. It tracks many types of information about generators, transporters, treaters, storers, and disposers of hazardous waste.

Click this hyperlink while viewing on your computer to access additional FINDS: detail in the EDR Site Report.

ECHO:
Envid: 1019907262
Registry ID: 110069690098

DFR URL:
Name: CON EDISON
Address: 229 E 5TH ST
City,State,Zip: NEW YORK, NY 10003

T507 **CON EDISON** **NJ MANIFEST** **S120676113**
East **229 E 5TH ST** **N/A**
1/8-1/4 **NEW YORK, NY 10003**
0.146 mi.
773 ft. **Site 5 of 18 in cluster T**

Relative:
Lower

Actual:
38 ft.

NJ MANIFEST:
EPA ID: NYP004832024
Name: CON EDISON
Address: 229 E 5TH ST
City,State,Zip: NEW YORK, NY 10003
County: Not reported
Mailing Address: IRVING PL 15TH FL NE
Mailing City,State,Zip: NEW YORK, NY 10003
Telephone: Not reported
Emergency Telephone: Not reported
Contact: THOMAS TEELING
Comments: Not reported
SIC Code: Not reported
County: NY061
Municipal: Not reported
Previous EPAID: Not reported

CON EDISON (Continued) **S120676113**

Generator Flag:	Not reported
Transporter Flag:	Not reported
TSDF Flag:	Not reported
Name Change:	Not reported
Date Change:	Not reported

Manifest Data:

EPA ID:	NYP004832024
Manifest Number:	002613053GBF
Date Shipped:	8/31/2015
TSDF EPA ID:	NJD991291105
Transporter EPA ID:	NJD003812047
Transporter 2 EPA ID:	Not reported
Transporter 3 EPA ID:	Not reported
Transporter 4 EPA ID:	Not reported
Transporter 5 EPA ID:	Not reported
Transporter 6 EPA ID:	Not reported
Transporter 7 EPA ID:	Not reported
Transporter 8 EPA ID:	Not reported
Transporter 9 EPA ID:	Not reported
Transporter 10 EPA ID:	Not reported
Date Trans1 Transported Waste:	Not reported
Date Trans2 Transported Waste:	Not reported
Date Trans3 Transported Waste:	Not reported
Date Trans4 Transported Waste:	Not reported
Date Trans5 Transported Waste:	Not reported
Date Trans6 Transported Waste:	Not reported
Date Trans7 Transported Waste:	Not reported
Date Trans8 Transported Waste:	Not reported
Date Trans9 Transported Waste:	Not reported
Date Trans10 Transported Waste:	Not reported
Date TSDF Received Waste:	Not reported
TSDF EPA Facility Name:	Not reported
QTY Units:	Not reported
Transporter SEQ ID:	Not reported
Transporter-1 Date:	Not reported
Waste SEQ ID:	Not reported
Waste Type Code 2:	Not reported
Waste Type Code 3:	Not reported
Waste Type Code 4:	Not reported
Waste Type Code 5:	Not reported
Waste Type Code 6:	Not reported
Date Accepted:	Not reported
Manifest Discrepancy Type:	Not reported
Data Entry Number:	Not reported
Was Load Rejected:	Not reported
Reason Load Was Rejected:	Not reported

T508 **CON EDISON** **NY MANIFEST** **S119077485**
East **229 E 5TH ST** **N/A**
1/8-1/4 **NEW YORK, NY 10003**
0.146 mi.
773 ft. **Site 6 of 18 in cluster T**

Relative:
Lower

Actual:
38 ft.

NY MANIFEST:

EPA ID:	NYP004832024
Country:	USA
Name:	Con Edison
Address:	229 E 5TH ST
Address 2:	Not reported
City,State,Zip:	NEW YORK, NY 10003
Zip 4:	Not reported
Location Address 1:	229TH ST & 5TH ST
Location Address 2:	SB 970
Location City,State,Zip:	NEW YORK, NY
Location Zip 4:	Not reported
Facility Status:	Not reported
Total Tanks:	Not reported
Code:	BP

Mailing:

Mailing Name:	Con Edison
Mailing Contact:	Dennis Huacon
Mailing Address 1:	4 IRVING PL 15TH FL
Mailing Address 2:	Not reported
Mailing City,State,Zip:	NEW YORK, NY 10003
Mailing Zip 4:	Not reported
Mailing Country:	USA
Mailing Phone:	2124603770

Manifest Data:

Document ID:	Not reported
Manifest Status:	Not reported
Trans1 State ID:	NJD003812047
Year:	2018
Trans2 State ID:	Not reported
Generator Ship Date:	08/31/2015
Trans1 Recv Date:	08/31/2015
Trans2 Recv Date:	Not reported
TSD Site Recv Date:	09/01/2015
Part A Recv Date:	Not reported
Part B Recv Date:	Not reported
Generator EPA ID:	NYP004832024
Trans1 EPA ID:	Not reported
Trans2 EPA ID:	Not reported
TSDF ID 1:	NJD991291105
TSDF ID 2:	Not reported
Manifest Tracking Number:	002613053GBF
Import Indicator:	N
Export Indicator:	N
Discr Quantity Indicator:	N
Discr Type Indicator:	N
Discr Residue Indicator:	N
Discr Partial Reject Indicator:	N
Discr Full Reject Indicator:	N
Manifest Ref Number:	Not reported
Alt Facility RCRA ID:	Not reported

CON EDISON (Continued) **S119077485**

Alt Facility Sign Date:	Not reported
MGMT Method Type Code:	H110
Waste Code a:	Lead
Waste Code b:	Not reported
Waste Code c:	Not reported
Waste Code e:	Not reported
Waste Code f:	Not reported
Waste Code g:	Not reported
Waste Code 1:	Not reported
Waste Code 2:	Not reported
Waste Code 3:	Not reported
Waste Code 4:	Not reported
Waste Code 5:	Not reported
Waste Code 6:	Not reported
Quantity:	500
Units:	Pounds
Number of Containers:	1
Container Type:	Cargo tanks (tank trucks)
Handling Method:	Treat
Specific Gravity:	1

T509 **236 E 5TH ST** **NY AST** **U003389422**
East **236 E 5TH ST** **N/A**
1/8-1/4 **NY, NY 10003**
0.147 mi.
774 ft. **Site 7 of 18 in cluster T**

Relative: **Lower**

Actual: **38 ft.**

AST:

Name:	236 E 5TH ST
Address:	236 E 5TH ST
City,State,Zip:	NY, NY 10003
Region:	STATE
DEC Region:	2
Site Status:	Unregulated/Closed
Facility Id:	2-296481
Program Type:	PBS
UTM X:	585319.92127
UTM Y:	4508941.18208
Expiration Date:	N/A
Site Type:	Apartment Building/Office Building

Affiliation Records:

Site Id:	13654
Affiliation Type:	Facility Owner
Company Name:	RENAISSANCE OF 236 E. 5TH ST. LLC
Contact Type:	DIRECTOR OF OPERATIONS
Contact Name:	ERIC JOZA
Address1:	632 BROADWAY 7TH FLOOR
Address2:	Not reported
City:	NEW YORK
State:	NY
Zip Code:	10012
Country Code:	001
Phone:	(212) 477-3164
EMail:	Not reported
Fax Number:	Not reported
Modified By:	DAFRANCI

236 E 5TH ST (Continued) **U003389422**

Date Last Modified: 2017-09-12

Site Id: 13654
Affiliation Type: Mail Contact
Company Name: RENAISSANCE PROPERTIES NY
Contact Type: Not reported
Contact Name: ERIC JOZA
Address1: 632 BROADWAY
Address2: 7TH FLOOR
City: NEW YORK
State: NY
Zip Code: 10012
Country Code: 001
Phone: (212) 477-3164
EMail: EJOZA@RPNY.COM
Fax Number: Not reported
Modified By: DAFRANCI
Date Last Modified: 2017-09-12

Site Id: 13654
Affiliation Type: Facility Operator
Company Name: 236 E 5TH ST
Contact Type: Not reported
Contact Name: KENNETH FISHEL
Address1: Not reported
Address2: Not reported
City: Not reported
State: NN
Zip Code: Not reported
Country Code: 001
Phone: (212) 477-3164
EMail: Not reported
Fax Number: Not reported
Modified By: kakyer
Date Last Modified: 2008-05-21

Site Id: 13654
Affiliation Type: Emergency Contact
Company Name: RENAISSANCE OF 236 E. 5TH ST. LLC
Contact Type: Not reported
Contact Name: ERIC JOZA
Address1: Not reported
Address2: Not reported
City: Not reported
State: NN
Zip Code: Not reported
Country Code: 999
Phone: (212) 477-3164
EMail: Not reported
Fax Number: Not reported
Modified By: DAFRANCI
Date Last Modified: 2017-09-12

Tank Info:

Tank Number: 001
Tank Id: 16635

236 E 5TH ST (Continued) **U003389422**

Material Code: 0001
Common Name of Substance: #2 Fuel Oil (On-Site Consumption)

Equipment Records:

I05 - Overfill - Vent Whistle
C03 - Pipe Location - Aboveground/Underground Combination
G01 - Tank Secondary Containment - Diking (Aboveground)
J05 - Dispenser - On Site Heating System (Supply/Return)
L00 - Piping Leak Detection - None
A00 - Tank Internal Protection - None
B01 - Tank External Protection - Painted/Asphalt Coating
D01 - Pipe Type - Steel/Carbon Steel/Iron
E00 - Piping Secondary Containment - None
F01 - Pipe External Protection - Painted/Asphalt Coating
H00 - Tank Leak Detection - None
K00 - Spill Prevention - None

Tank Location: Aboveground - contact with impervious barrier... Tank bottom rests on impervious barrier, allowing visual indication of leaks.
Tank Type: Steel/Carbon Steel/Iron
Tank Status: Closed - Removed
Pipe Model: Not reported
Install Date: 01/01/1932
Capacity Gallons: 4000
Tightness Test Method: -
Date Test: Not reported
Next Test Date: Not reported
Date Tank Closed: 06/08/2017
Register: True
Modified By: MJGRIFFI
Last Modified: 05/09/2022
Material Name: #2 fuel oil (on-site consumption)

N510 **736 BROADWAY BUILDING** **NY AST** **U003387319**
North **736 BROADWAY** **N/A**
1/8-1/4 **NEW YORK, NY 10003**
0.147 mi.
775 ft. **Site 20 of 22 in cluster N**

Relative: **Lower**
Actual: **39 ft.**

AST:
Name: 736 BROADWAY BUILDING
Address: 736 BROADWAY
City,State,Zip: NEW YORK, NY 10003
Region: STATE
DEC Region: 2
Site Status: Active
Facility Id: 2-245879
Program Type: PBS
UTM X: 585033.51522
UTM Y: 4509234.13376
Expiration Date: 06/28/2023
Site Type: Apartment Building/Office Building

Affiliation Records:
Site Id: 9588
Affiliation Type: Mail Contact
Company Name: JEONG HOON KIM OF UD 736 BORADWAY LLC
Contact Type: Not reported
Contact Name: ALEX SEO

736 BROADWAY BUILDING (Continued) **U003387319**

Address1:	C/O UDG MANAGEMENT LLC
Address2:	212 E 49TH STREET
City:	NEW YORK
State:	NY
Zip Code:	10017
Country Code:	001
Phone:	(212) 643-0927
EMail:	ALEX.SEO@SUPPORTMGMT.COM
Fax Number:	Not reported
Modified By:	MRBARROW
Date Last Modified:	2018-02-21

Site Id:	9588
Affiliation Type:	Facility Operator
Company Name:	736 BROADWAY BUILDING
Contact Type:	Not reported
Contact Name:	STEVE HOWLEY
Address1:	Not reported
Address2:	Not reported
City:	Not reported
State:	NN
Zip Code:	Not reported
Country Code:	001
Phone:	(646) 296-4927
EMail:	Not reported
Fax Number:	Not reported
Modified By:	BVCAMPBE
Date Last Modified:	2012-02-08

Site Id:	9588
Affiliation Type:	Emergency Contact
Company Name:	UD 736 BROADWAY LLC
Contact Type:	Not reported
Contact Name:	ALEX SEO
Address1:	Not reported
Address2:	Not reported
City:	Not reported
State:	NN
Zip Code:	Not reported
Country Code:	999
Phone:	(201) 679-5223
EMail:	Not reported
Fax Number:	Not reported
Modified By:	MRBARROW
Date Last Modified:	2018-02-21

Site Id:	9588
Affiliation Type:	Facility Owner
Company Name:	UD 736 BROADWAY LLC
Contact Type:	DIRECTOR
Contact Name:	ALEX SEO
Address1:	C/O UDG MANAGMENT 212 E. 49TH ST.
Address2:	Not reported
City:	NEW YORK
State:	NY
Zip Code:	10017
Country Code:	001

736 BROADWAY BUILDING (Continued) **U003387319**

Phone:	(212) 643-0927
EMail:	Not reported
Fax Number:	Not reported
Modified By:	MRBARROW
Date Last Modified:	2018-02-21

Tank Info:

Tank Number:	001
Tank Id:	11667
Material Code:	0001
Common Name of Substance:	#2 Fuel Oil (On-Site Consumption)

Equipment Records:

	B00 - Tank External Protection - None
	F00 - Pipe External Protection - None
	I05 - Overfill - Vent Whistle
	A00 - Tank Internal Protection - None
	D01 - Pipe Type - Steel/Carbon Steel/Iron
	E00 - Piping Secondary Containment - None
	G09 - Tank Secondary Containment - Modified Double-Walled (Aboveground)
	H00 - Tank Leak Detection - None
	K00 - Spill Prevention - None
	C03 - Pipe Location - Aboveground/Underground Combination
	J02 - Dispenser - Suction Dispenser
	L00 - Piping Leak Detection - None
Tank Location:	Aboveground - contact with soil.... Tank bottom rests on soil, allowing no visual inspection.
Tank Type:	Steel/Carbon Steel/Iron
Tank Status:	In Service
Pipe Model:	Not reported
Install Date:	05/01/1970
Capacity Gallons:	2000
Tightness Test Method:	NN
Date Test:	Not reported
Next Test Date:	Not reported
Date Tank Closed:	Not reported
Register:	True
Modified By:	MJGRIFFI
Last Modified:	05/09/2022
Material Name:	#2 fuel oil (on-site consumption)

N511 **CON EDISON SERVICE BOX: 28829** **RCRA NonGen / NLR** **1016969381**
North **736 BROADWAY** **NY MANIFEST** **NYP004430419**
1/8-1/4 **NEW YORK, NY 10003**
0.147 mi.
775 ft. **Site 21 of 22 in cluster N**

Relative: **Lower**
Actual: **39 ft.**

RCRA Listings:

Date Form Received by Agency:	20140228
Handler Name:	Con Edison Service Box: 28829
Handler Address:	Broadway
Handler City,State,Zip:	NEW YORK, NY 10003
EPA ID:	NYP004430419
Contact Name:	THOMAS TEELING
Contact Address:	Not reported

CON EDISON SERVICE BOX: 28829 (Continued) **1016969381**

Contact City,State,Zip:		Not reported
Contact Telephone:		212-460-3770
Contact Fax:		Not reported
Contact Email:		Not reported
Contact Title:		SENIOR SCIENTIST
EPA Region:		02
Land Type:		Private
Federal Waste Generator Description:		Not a generator, verified
Non-Notifier:		Not reported
Biennial Report Cycle:		Not reported
Accessibility:		Not reported
Active Site Indicator:		Not reported
State District Owner:		Ny
State District:		NYSDEC R2
Mailing Address:		IRVING PL, 15TH FL NE
Mailing City,State,Zip:		NEW YORK, NY 10003
Owner Name:	Not reported	
Owner Type:		Not reported
Operator Name:	Not reported	
Operator Type:		Not reported
Short-Term Generator Activity:		No
Importer Activity:		No
Mixed Waste Generator:		No
Transporter Activity:		No
Transfer Facility Activity:		No
Recycler Activity with Storage:		No
Small Quantity On-Site Burner Exemption:		No
Smelting Melting and Refining Furnace Exemption:		No
Underground Injection Control:		No
Off-Site Waste Receipt:		No
Universal Waste Indicator:		No
Universal Waste Destination Facility:		No
Federal Universal Waste:		No
Active Site State-Reg Handler:		---
Federal Facility Indicator:		Not reported
Hazardous Secondary Material Indicator:		N
Sub-Part K Indicator:		Not reported
2018 GPRA Permit Baseline:		Not on the Baseline
2018 GPRA Renewals Baseline:		Not on the Baseline
202 GPRA Corrective Action Baseline:		No
Subject to Corrective Action Universe:		No
Non-TSDFs Where RCRA CA has Been Imposed Universe:		No
Corrective Action Priority Ranking:		No NCAPS ranking
Environmental Control Indicator:		No
Institutional Control Indicator:		No
Human Exposure Controls Indicator:		N/A
Groundwater Controls Indicator:		N/A
Significant Non-Complier Universe:		No
Unaddressed Significant Non-Complier Universe:		No
Addressed Significant Non-Complier Universe:		No
Significant Non-Complier With a Compliance Schedule Universe:		No
Financial Assurance Required:		Not reported
Handler Date of Last Change:		20141014
Recognized Trader-Importer:		No
Recognized Trader-Exporter:		No
Importer of Spent Lead Acid Batteries:		No
Exporter of Spent Lead Acid Batteries:		No

CON EDISON SERVICE BOX: 28829 (Continued) **1016969381**

Recycler Activity Without Storage: No
Manifest Broker: No
Sub-Part P Indicator: No

Historic Generators:
Receive Date: 20140130
Handler Name: CON EDISON SERVICE BOX: 28829
Federal Waste Generator Description: Very Small Quantity Generator (formerly Conditionally-Exempt Small Quantity Generator
State District Owner: Ny
Large Quantity Handler of Universal Waste: No
Recognized Trader Importer: No
Recognized Trader Exporter: No
Spent Lead Acid Battery Importer: No
Spent Lead Acid Battery Exporter: No
Current Record: No
Non Storage Recycler Activity: Not reported
Electronic Manifest Broker: Not reported

Receive Date: 20140228
Handler Name: CON EDISON SERVICE BOX: 28829
Federal Waste Generator Description: Not a generator, verified
State District Owner: Ny
Large Quantity Handler of Universal Waste: No
Recognized Trader Importer: No
Recognized Trader Exporter: No
Spent Lead Acid Battery Importer: No
Spent Lead Acid Battery Exporter: No
Current Record: Yes
Non Storage Recycler Activity: Not reported
Electronic Manifest Broker: Not reported

List of NAICS Codes and Descriptions:
NAICS Codes: No NAICS Codes Found

Facility Has Received Notices of Violations:
Violations: No Violations Found

Evaluation Action Summary:
Evaluations: No Evaluations Found

NY MANIFEST:
EPA ID: NYP004430419
Country: USA
Name: Con Edison
Address: 736 BROADWAY
Address 2: Not reported
City,State,Zip: NEW YORK, NY 10003
Zip 4: Not reported
Location Address 1: 736 BROADWAY
Location Address 2: Not reported
Location City,State,Zip: NEW YORK, NY 10003
Location Zip 4: Not reported

CON EDISON SERVICE BOX: 28829 (Continued) **1016969381**

Facility Status: Not reported
Total Tanks: Not reported
Code: BP

Mailing:
Mailing Name: Con Edison
Mailing Contact: Con Edison
Mailing Address 1: 4 IRVING PLACE
Mailing Address 2: 15TH FL
Mailing City,State,Zip: NEW YORK, NY 10003
Mailing Zip 4: Not reported
Mailing Country: USA
Mailing Phone: Not reported

Manifest Data:
Document ID: Not reported
Manifest Status: Not reported
Trans1 State ID: NJD003812047
Year: 2018
Trans2 State ID: Not reported
Generator Ship Date: 01/30/2014
Trans1 Recv Date: 01/30/2014
Trans2 Recv Date: Not reported
TSD Site Recv Date: 02/03/2014
Part A Recv Date: Not reported
Part B Recv Date: Not reported
Generator EPA ID: NYP004430419
Trans1 EPA ID: Not reported
Trans2 EPA ID: Not reported
TSDF ID 1: NJD991291105
TSDF ID 2: Not reported
Manifest Tracking Number: 002329788GBF
Import Indicator: N
Export Indicator: N
Discr Quantity Indicator: N
Discr Type Indicator: N
Discr Residue Indicator: N
Discr Partial Reject Indicator: N
Discr Full Reject Indicator: N
Manifest Ref Number: Not reported
Alt Facility RCRA ID: Not reported
Alt Facility Sign Date: Not reported
MGMT Method Type Code: H110
Waste Code a: Lead
Waste Code b: Not reported
Waste Code c: Not reported
Waste Code e: Not reported
Waste Code f: Not reported
Waste Code g: Not reported
Waste Code 1: Not reported
Waste Code 2: Not reported
Waste Code 3: Not reported
Waste Code 4: Not reported
Waste Code 5: Not reported
Waste Code 6: Not reported
Quantity: 500
Units: Pounds

CON EDISON SERVICE BOX: 28829 (Continued) **1016969381**

Number of Containers:	1
Container Type:	Cargo tanks (tank trucks)
Handling Method:	Treat
Specific Gravity:	1

W512 **CON EDISON** **RCRA NonGen / NLR** **1014398470**
SW **324 LAFAYETTE ST** **NY MANIFEST** **NYP004208233**
1/8-1/4 **NEW YORK, NY 10012**
0.147 mi.
775 ft. **Site 4 of 30 in cluster W**

Relative: **Higher**
Actual: **42 ft.**

RCRA Listings:

Date Form Received by Agency:		20200413
Handler Name:		Con Edison
Handler Address:		Lafayette St
Handler City,State,Zip:		NEW YORK, NY 10012
EPA ID:		NYP004208233
Contact Name:		Not reported
Contact Address:		Not reported
Contact City,State,Zip:		Not reported
Contact Telephone:		Not reported
Contact Fax:		Not reported
Contact Email:		Not reported
Contact Title:		Not reported
EPA Region:		02
Land Type:		Private
Federal Waste Generator Description:		Not a generator, verified
Non-Notifier:		Not reported
Biennial Report Cycle:		Not reported
Accessibility:		Not reported
Active Site Indicator:		Not reported
State District Owner:		Ny
State District:		NYSDEC R2
Mailing Address:		Not reported
Mailing City,State,Zip:		Not reported
Owner Name:	Not reported	
Owner Type:		Not reported
Operator Name:	Not reported	
Operator Type:		Not reported
Short-Term Generator Activity:		No
Importer Activity:		No
Mixed Waste Generator:		No
Transporter Activity:		No
Transfer Facility Activity:		No
Recycler Activity with Storage:		No
Small Quantity On-Site Burner Exemption:		No
Smelting Melting and Refining Furnace Exemption:		No
Underground Injection Control:		No
Off-Site Waste Receipt:		No
Universal Waste Indicator:		No
Universal Waste Destination Facility:		No
Federal Universal Waste:		No
Active Site State-Reg Handler:		---
Federal Facility Indicator:		Not reported
Hazardous Secondary Material Indicator:		N
Sub-Part K Indicator:		Not reported
2018 GPRA Permit Baseline:		Not on the Baseline

CON EDISON (Continued) **1014398470**

2018 GPRA Renewals Baseline:	Not on the Baseline
202 GPRA Corrective Action Baseline:	No
Subject to Corrective Action Universe:	No
Non-TSDFs Where RCRA CA has Been Imposed Universe:	No
Corrective Action Priority Ranking:	No NCAPS ranking
Environmental Control Indicator:	No
Institutional Control Indicator:	No
Human Exposure Controls Indicator:	N/A
Groundwater Controls Indicator:	N/A
Significant Non-Complier Universe:	No
Unaddressed Significant Non-Complier Universe:	No
Addressed Significant Non-Complier Universe:	No
Significant Non-Complier With a Compliance Schedule Universe:	No
Financial Assurance Required:	Not reported
Handler Date of Last Change:	20200413
Recognized Trader-Importer:	No
Recognized Trader-Exporter:	No
Importer of Spent Lead Acid Batteries:	No
Exporter of Spent Lead Acid Batteries:	No
Recycler Activity Without Storage:	No
Manifest Broker:	No
Sub-Part P Indicator:	No

Historic Generators:

Receive Date:	20100608
Handler Name: CON EDISON	
Federal Waste Generator Description:	Not a generator, verified
State District Owner:	Ny
Large Quantity Handler of Universal Waste:	No
Recognized Trader Importer:	No
Recognized Trader Exporter:	No
Spent Lead Acid Battery Importer:	No
Spent Lead Acid Battery Exporter:	No
Current Record:	No
Non Storage Recycler Activity:	Not reported
Electronic Manifest Broker:	Not reported

Receive Date:	20200413
Handler Name: CON EDISON	
Federal Waste Generator Description:	Not a generator, verified
State District Owner:	Ny
Large Quantity Handler of Universal Waste:	No
Recognized Trader Importer:	No
Recognized Trader Exporter:	No
Spent Lead Acid Battery Importer:	No
Spent Lead Acid Battery Exporter:	No
Current Record:	Yes
Non Storage Recycler Activity:	No
Electronic Manifest Broker:	No

List of NAICS Codes and Descriptions:

NAICS Codes:	No NAICS Codes Found

Facility Has Received Notices of Violations:

Violations:	No Violations Found

CON EDISON (Continued) **1014398470**

Evaluation Action Summary:
Evaluations: No Evaluations Found

NY MANIFEST:

EPA ID:	NYP004208233
Country:	USA
Name:	Consolidated Edison
Address:	324 LAFAYETTE ST
Address 2:	Not reported
City,State,Zip:	NEW YORK, NY 10012
Zip 4:	Not reported
Location Address 1:	324 LAFAYETTE ST
Location Address 2:	Not reported
Location City,State,Zip:	NEW YORK, NY
Location Zip 4:	Not reported
Facility Status:	Not reported
Total Tanks:	Not reported
Code:	BP

Mailing:

Mailing Name:	Consolidated Edison
Mailing Contact:	Thomas Teeling
Mailing Address 1:	4 IRVING PL RM 828
Mailing Address 2:	Not reported
Mailing City,State,Zip:	NEW YORK, NY 10003
Mailing Zip 4:	Not reported
Mailing Country:	USA
Mailing Phone:	2124603770

Manifest Data:

Document ID:	Not reported
Manifest Status:	Not reported
Trans1 State ID:	NYD006982359
Year:	2018
Trans2 State ID:	Not reported
Generator Ship Date:	06/08/2010
Trans1 Recv Date:	06/08/2010
Trans2 Recv Date:	Not reported
TSD Site Recv Date:	06/09/2010
Part A Recv Date:	Not reported
Part B Recv Date:	Not reported
Generator EPA ID:	NYP004208233
Trans1 EPA ID:	Not reported
Trans2 EPA ID:	Not reported
TSDF ID 1:	NYD980593636
TSDF ID 2:	Not reported
Manifest Tracking Number:	001442254FLE
Import Indicator:	N
Export Indicator:	N
Discr Quantity Indicator:	N
Discr Type Indicator:	Y
Discr Residue Indicator:	N
Discr Partial Reject Indicator:	N
Discr Full Reject Indicator:	N
Manifest Ref Number:	Not reported

CON EDISON (Continued) **1014398470**

Alt Facility RCRA ID:	Not reported
Alt Facility Sign Date:	Not reported
MGMT Method Type Code:	H135
Waste Code a:	Benzene
Waste Code b:	Not reported
Waste Code c:	Not reported
Waste Code e:	Not reported
Waste Code f:	Not reported
Waste Code g:	Not reported
Waste Code 1:	Not reported
Waste Code 2:	Not reported
Waste Code 3:	Not reported
Waste Code 4:	Not reported
Waste Code 5:	Not reported
Waste Code 6:	Not reported
Quantity:	160
Units:	Gallons (liquids only)
Number of Containers:	4
Container Type:	Metal drums, barrels, kegs
Handling Method:	Treat
Specific Gravity:	1

Document ID:	Not reported
Manifest Status:	Not reported
Trans1 State ID:	NYD006982359
Year:	2018
Trans2 State ID:	Not reported
Generator Ship Date:	06/08/2010
Trans1 Recv Date:	06/08/2010
Trans2 Recv Date:	Not reported
TSD Site Recv Date:	06/09/2010
Part A Recv Date:	Not reported
Part B Recv Date:	Not reported
Generator EPA ID:	NYP004208233
Trans1 EPA ID:	Not reported
Trans2 EPA ID:	Not reported
TSDF ID 1:	NYD980593636
TSDF ID 2:	Not reported
Manifest Tracking Number:	001442254FLE
Import Indicator:	N
Export Indicator:	N
Discr Quantity Indicator:	N
Discr Type Indicator:	Y
Discr Residue Indicator:	N
Discr Partial Reject Indicator:	N
Discr Full Reject Indicator:	N
Manifest Ref Number:	Not reported
Alt Facility RCRA ID:	Not reported
Alt Facility Sign Date:	Not reported
MGMT Method Type Code:	H141
Waste Code a:	Benzene
Waste Code b:	Not reported
Waste Code c:	Not reported
Waste Code e:	Not reported
Waste Code f:	Not reported
Waste Code g:	Not reported
Waste Code 1:	Not reported

CON EDISON (Continued) **1014398470**

Waste Code 2:	Not reported
Waste Code 3:	Not reported
Waste Code 4:	Not reported
Waste Code 5:	Not reported
Waste Code 6:	Not reported
Quantity:	100
Units:	Pounds
Number of Containers:	1
Container Type:	Metal drums, barrels, kegs
Handling Method:	Landfill
Specific Gravity:	1

T513 **CON EDISON** **RCRA NonGen / NLR** **1019902722**
ESE **85 E 4TH ST** **NYP004777074**
1/8-1/4 **NEW YORK, NY 10003**
0.148 mi.
779 ft. **Site 8 of 18 in cluster T**

Relative: **Lower**

Actual: **38 ft.**

RCRA Listings:

Date Form Received by Agency:		20150430
Handler Name:		Con Edison
Handler Address:		E 4th St
Handler City,State,Zip:		NEW YORK, NY 10003
EPA ID:		NYP004777074
Contact Name:		THOMAS TEELING
Contact Address:		Not reported
Contact City,State,Zip:		Not reported
Contact Telephone:		212-460-3770
Contact Fax:		Not reported
Contact Email:		Not reported
Contact Title:		Not reported
EPA Region:		02
Land Type:		Private
Federal Waste Generator Description:		Not a generator, verified
Non-Notifier:		Not reported
Biennial Report Cycle:		Not reported
Accessibility:		Not reported
Active Site Indicator:		Not reported
State District Owner:		Ny
State District:		NYSDEC R2
Mailing Address:		IRVING PL 15TH FL NE
Mailing City,State,Zip:		NEW YORK, NY 10003
Owner Name:	Not reported	
Owner Type:		Not reported
Operator Name:	Not reported	
Operator Type:		Not reported
Short-Term Generator Activity:		No
Importer Activity:		No
Mixed Waste Generator:		No
Transporter Activity:		No
Transfer Facility Activity:		No
Recycler Activity with Storage:		No
Small Quantity On-Site Burner Exemption:		No
Smelting Melting and Refining Furnace Exemption:		No
Underground Injection Control:		No
Off-Site Waste Receipt:		No
Universal Waste Indicator:		No

CON EDISON (Continued) **1019902722**

Universal Waste Destination Facility:	No
Federal Universal Waste:	No
Active Site State-Reg Handler:	---
Federal Facility Indicator:	Not reported
Hazardous Secondary Material Indicator:	N
Sub-Part K Indicator:	Not reported
2018 GPRA Permit Baseline:	Not on the Baseline
2018 GPRA Renewals Baseline:	Not on the Baseline
202 GPRA Corrective Action Baseline:	No
Subject to Corrective Action Universe:	No
Non-TSDFs Where RCRA CA has Been Imposed Universe:	No
Corrective Action Priority Ranking:	No NCAPS ranking
Environmental Control Indicator:	No
Institutional Control Indicator:	No
Human Exposure Controls Indicator:	N/A
Groundwater Controls Indicator:	N/A
Significant Non-Complier Universe:	No
Unaddressed Significant Non-Complier Universe:	No
Addressed Significant Non-Complier Universe:	No
Significant Non-Complier With a Compliance Schedule Universe:	No
Financial Assurance Required:	Not reported
Handler Date of Last Change:	20160909
Recognized Trader-Importer:	No
Recognized Trader-Exporter:	No
Importer of Spent Lead Acid Batteries:	No
Exporter of Spent Lead Acid Batteries:	No
Recycler Activity Without Storage:	No
Manifest Broker:	No
Sub-Part P Indicator:	No

Historic Generators:

Receive Date:	20150430
Handler Name: CON EDISON	
Federal Waste Generator Description:	Small Quantity Generator
State District Owner:	Ny
Large Quantity Handler of Universal Waste:	No
Recognized Trader Importer:	No
Recognized Trader Exporter:	No
Spent Lead Acid Battery Importer:	No
Spent Lead Acid Battery Exporter:	No
Current Record:	No
Non Storage Recycler Activity:	Not reported
Electronic Manifest Broker:	Not reported

Receive Date:	20150430
Handler Name: CON EDISON	
Federal Waste Generator Description:	Not a generator, verified
State District Owner:	Ny
Large Quantity Handler of Universal Waste:	No
Recognized Trader Importer:	No
Recognized Trader Exporter:	No
Spent Lead Acid Battery Importer:	No
Spent Lead Acid Battery Exporter:	No
Current Record:	Yes
Non Storage Recycler Activity:	Not reported
Electronic Manifest Broker:	Not reported

CON EDISON (Continued) **1019902722**

List of NAICS Codes and Descriptions:
NAICS Codes: No NAICS Codes Found

Facility Has Received Notices of Violations:
Violations: No Violations Found

Evaluation Action Summary:
Evaluations: No Evaluations Found

T514 **CON EDISON SERVICE BOX: 848** **RCRA NonGen / NLR** **1016974191**
ESE **85 E 4TH ST & COOPER SQ E OF** **FINDS** **NYP004480042**
1/8-1/4 **NEW YORK, NY 10003** **ECHO**
0.148 mi. **NY MANIFEST**
779 ft. **Site 9 of 18 in cluster T**

Relative: **Lower**
Actual: **38 ft.**

RCRA Listings:

Date Form Received by Agency:		20140426
Handler Name:		Con Edison Service Box: 848
Handler Address:		E 4th St & Cooper Sq E Of
Handler City,State,Zip:		NEW YORK, NY 10003
EPA ID:		NYP004480042
Contact Name:		THOMAS TEELING
Contact Address:		Not reported
Contact City,State,Zip:		Not reported
Contact Telephone:		212-460-3770
Contact Fax:		Not reported
Contact Email:		Not reported
Contact Title:		SENIOR SCIENTIST
EPA Region:		02
Land Type:		Private
Federal Waste Generator Description:		Not a generator, verified
Non-Notifier:		Not reported
Biennial Report Cycle:		Not reported
Accessibility:		Not reported
Active Site Indicator:		Not reported
State District Owner:		Ny
State District:		NYSDEC R2
Mailing Address:		IRVING PL, 15TH FL NE
Mailing City,State,Zip:		NEW YORK, NY 10003
Owner Name:	Not reported	
Owner Type:		Not reported
Operator Name:	Not reported	
Operator Type:		Not reported
Short-Term Generator Activity:		No
Importer Activity:		No
Mixed Waste Generator:		No
Transporter Activity:		No
Transfer Facility Activity:		No
Recycler Activity with Storage:		No
Small Quantity On-Site Burner Exemption:		No
Smelting Melting and Refining Furnace Exemption:		No
Underground Injection Control:		No
Off-Site Waste Receipt:		No
Universal Waste Indicator:		No
Universal Waste Destination Facility:		No

CON EDISON SERVICE BOX: 848 (Continued) **1016974191**

Federal Universal Waste:	No
Active Site State-Reg Handler:	---
Federal Facility Indicator:	Not reported
Hazardous Secondary Material Indicator:	N
Sub-Part K Indicator:	Not reported
2018 GPRA Permit Baseline:	Not on the Baseline
2018 GPRA Renewals Baseline:	Not on the Baseline
202 GPRA Corrective Action Baseline:	No
Subject to Corrective Action Universe:	No
Non-TSDFs Where RCRA CA has Been Imposed Universe:	No
Corrective Action Priority Ranking:	No NCAPS ranking
Environmental Control Indicator:	No
Institutional Control Indicator:	No
Human Exposure Controls Indicator:	N/A
Groundwater Controls Indicator:	N/A
Significant Non-Complier Universe:	No
Unaddressed Significant Non-Complier Universe:	No
Addressed Significant Non-Complier Universe:	No
Significant Non-Complier With a Compliance Schedule Universe:	No
Financial Assurance Required:	Not reported
Handler Date of Last Change:	20141014
Recognized Trader-Importer:	No
Recognized Trader-Exporter:	No
Importer of Spent Lead Acid Batteries:	No
Exporter of Spent Lead Acid Batteries:	No
Recycler Activity Without Storage:	No
Manifest Broker:	No
Sub-Part P Indicator:	No

Historic Generators:

Receive Date:	20140326
Handler Name: CON EDISON SERVICE BOX:	848
Federal Waste Generator Description:	Very Small Quantity Generator (formerly Conditionally-Exempt Small Quantity Generator
State District Owner:	Ny
Large Quantity Handler of Universal Waste:	No
Recognized Trader Importer:	No
Recognized Trader Exporter:	No
Spent Lead Acid Battery Importer:	No
Spent Lead Acid Battery Exporter:	No
Current Record:	No
Non Storage Recycler Activity:	Not reported
Electronic Manifest Broker:	Not reported

Receive Date:	20140426
Handler Name: CON EDISON SERVICE BOX:	848
Federal Waste Generator Description:	Not a generator, verified
State District Owner:	Ny
Large Quantity Handler of Universal Waste:	No
Recognized Trader Importer:	No
Recognized Trader Exporter:	No
Spent Lead Acid Battery Importer:	No
Spent Lead Acid Battery Exporter:	No
Current Record:	Yes
Non Storage Recycler Activity:	Not reported
Electronic Manifest Broker:	Not reported

CON EDISON SERVICE BOX: 848 (Continued) **1016974191**

List of NAICS Codes and Descriptions:
NAICS Codes: No NAICS Codes Found

Facility Has Received Notices of Violations:
Violations: No Violations Found

Evaluation Action Summary:
Evaluations: No Evaluations Found

FINDS:
Registry ID: 110069694218

Click Here for FRS Facility Detail Report:

Environmental Interest/Information System:
The Resource Conservation and Recovery Act Information System (RCRAInfo) is EPA's comprehensive information system in support of the Resource Conservation and Recovery Act (RCRA) of 1976 and the Hazardous and Solid Waste Amendments (HSWA) of 1984. It tracks many types of information about generators, transporters, treaters, storers, and disposers of hazardous waste.

Click this hyperlink while viewing on your computer to access additional FINDS: detail in the EDR Site Report.

ECHO:
Envid: 1016974191
Registry ID: 110069694218

DFR URL:
Name: CON EDISON
Address: 85 E 4TH ST
City,State,Zip: NEW YORK, NY 10003

NY MANIFEST:
EPA ID: NYP004480042
Country: USA
Name: Con Edison
Address: 85 E 4TH ST & COOPER SQ E OF
Address 2: Not reported
City,State,Zip: NEW YORK, NY 10003
Zip 4: Not reported
Location Address 1: 85 4 & COOPER SQ
Location Address 2: SB848
Location City,State,Zip: NEW YORK, NY 10003
Location Zip 4: Not reported
Facility Status: Not reported
Total Tanks: Not reported
Code: BP

Mailing:
Mailing Name: Con Edison
Mailing Contact: Con Edison
Mailing Address 1: 4 IRVING ST
Mailing Address 2: 15TH ST

CON EDISON SERVICE BOX: 848 (Continued) **1016974191**

Mailing City,State,Zip: NEW YORK, NY 10003
Mailing Zip 4: Not reported
Mailing Country: USA
Mailing Phone: Not reported

Manifest Data:
Document ID: Not reported
Manifest Status: Not reported
Trans1 State ID: NJD003812047
Year: 2018
Trans2 State ID: Not reported
Generator Ship Date: 03/26/2014
Trans1 Recv Date: 03/26/2014
Trans2 Recv Date: Not reported
TSD Site Recv Date: 03/28/2014
Part A Recv Date: Not reported
Part B Recv Date: Not reported
Generator EPA ID: NYP004480042
Trans1 EPA ID: Not reported
Trans2 EPA ID: Not reported
TSDF ID 1: NJD991291105
TSDF ID 2: Not reported
Manifest Tracking Number: 002406126GBF
Import Indicator: N
Export Indicator: N
Discr Quantity Indicator: N
Discr Type Indicator: N
Discr Residue Indicator: N
Discr Partial Reject Indicator: N
Discr Full Reject Indicator: N
Manifest Ref Number: Not reported
Alt Facility RCRA ID: Not reported
Alt Facility Sign Date: Not reported
MGMT Method Type Code: H110
Waste Code a: Lead
Waste Code b: Not reported
Waste Code c: Not reported
Waste Code e: Not reported
Waste Code f: Not reported
Waste Code g: Not reported
Waste Code 1: Not reported
Waste Code 2: Not reported
Waste Code 3: Not reported
Waste Code 4: Not reported
Waste Code 5: Not reported
Waste Code 6: Not reported
Quantity: 500
Units: Pounds
Number of Containers: 1
Container Type: Cargo tanks (tank trucks)
Handling Method: Treat
Specific Gravity: 1

EPA ID: NYP004777074
Country: USA
Name: Con Ed

CON EDISON SERVICE BOX: 848 (Continued) **1016974191**

Address:	85 E 4TH ST
Address 2:	Not reported
City,State,Zip:	NEW YORK, NY 10003
Zip 4:	Not reported
Location Address 1:	85 E 4 STREET
Location Address 2:	SB 848
Location City,State,Zip:	NEW YORK, NY 10003
Location Zip 4:	Not reported
Facility Status:	Not reported
Total Tanks:	Not reported
Code:	BP

Mailing:

Mailing Name:	Con Ed
Mailing Contact:	Tom Teeling
Mailing Address 1:	4 IRVING PLACE - 15TH FLOOR
Mailing Address 2:	Not reported
Mailing City,State,Zip:	NEW YORK, NY 10003
Mailing Zip 4:	Not reported
Mailing Country:	USA
Mailing Phone:	2124603770

Manifest Data:

Document ID:	Not reported
Manifest Status:	Not reported
Trans1 State ID:	NJD003812047
Year:	2018
Trans2 State ID:	NJD003812047
Generator Ship Date:	04/30/2015
Trans1 Recv Date:	04/30/2015
Trans2 Recv Date:	05/06/2015
TSD Site Recv Date:	05/06/2015
Part A Recv Date:	Not reported
Part B Recv Date:	Not reported
Generator EPA ID:	NYP004777074
Trans1 EPA ID:	Not reported
Trans2 EPA ID:	Not reported
TSDF ID 1:	NJD991291105
TSDF ID 2:	Not reported
Manifest Tracking Number:	002609873GBF
Import Indicator:	N
Export Indicator:	N
Discr Quantity Indicator:	N
Discr Type Indicator:	N
Discr Residue Indicator:	N
Discr Partial Reject Indicator:	N
Discr Full Reject Indicator:	N
Manifest Ref Number:	Not reported
Alt Facility RCRA ID:	Not reported
Alt Facility Sign Date:	Not reported
MGMT Method Type Code:	H110
Waste Code a:	Lead
Waste Code b:	Not reported
Waste Code c:	Not reported
Waste Code e:	Not reported
Waste Code f:	Not reported
Waste Code g:	Not reported

CON EDISON SERVICE BOX: 848 (Continued) **1016974191**

Waste Code 1:	Not reported
Waste Code 2:	Not reported
Waste Code 3:	Not reported
Waste Code 4:	Not reported
Waste Code 5:	Not reported
Waste Code 6:	Not reported
Quantity:	500
Units:	Pounds
Number of Containers:	1
Container Type:	Cargo tanks (tank trucks)
Handling Method:	Treat
Specific Gravity:	1

T515 **CON EDISON** **NJ MANIFEST** **S120671283**
ESE **85 E 4TH ST** **N/A**
1/8-1/4 **NEW YORK, NY 10003**
0.148 mi.
779 ft. **Site 10 of 18 in cluster T**

Relative: **Lower**
Actual: **38 ft.**

NJ MANIFEST:

EPA ID:	NYP004777074
Name:	CON EDISON
Address:	85 E 4TH ST
City,State,Zip:	NEW YORK, NY 10003
County:	Not reported
Mailing Address:	IRVING PL 15TH FL NE
Mailing City,State,Zip:	NEW YORK, NY 10003
Telephone:	Not reported
Emergency Telephone:	Not reported
Contact:	THOMAS TEELING
Comments:	Not reported
SIC Code:	Not reported
County:	NY061
Municipal:	Not reported
Previous EPAID:	Not reported
Generator Flag:	Not reported
Transporter Flag:	Not reported
TSDF Flag:	Not reported
Name Change:	Not reported
Date Change:	Not reported

Manifest Data:

EPA ID:	NYP004777074
Manifest Number:	002609873GBF
Date Shipped:	4/30/2015
TSDF EPA ID:	NJD991291105
Transporter EPA ID:	NJD003812047
Transporter 2 EPA ID:	Not reported
Transporter 3 EPA ID:	Not reported
Transporter 4 EPA ID:	Not reported
Transporter 5 EPA ID:	Not reported
Transporter 6 EPA ID:	Not reported
Transporter 7 EPA ID:	Not reported
Transporter 8 EPA ID:	Not reported
Transporter 9 EPA ID:	Not reported
Transporter 10 EPA ID:	Not reported
Date Trans1 Transported Waste:	Not reported

CON EDISON (Continued) **S120671283**

Date Trans2 Transported Waste:	Not reported
Date Trans3 Transported Waste:	Not reported
Date Trans4 Transported Waste:	Not reported
Date Trans5 Transported Waste:	Not reported
Date Trans6 Transported Waste:	Not reported
Date Trans7 Transported Waste:	Not reported
Date Trans8 Transported Waste:	Not reported
Date Trans9 Transported Waste:	Not reported
Date Trans10 Transported Waste:	Not reported
Date TSDF Received Waste:	Not reported
TSDF EPA Facility Name:	Not reported
QTY Units:	Not reported
Transporter SEQ ID:	Not reported
Transporter-1 Date:	Not reported
Waste SEQ ID:	Not reported
Waste Type Code 2:	Not reported
Waste Type Code 3:	Not reported
Waste Type Code 4:	Not reported
Waste Type Code 5:	Not reported
Waste Type Code 6:	Not reported
Date Accepted:	Not reported
Manifest Discrepancy Type:	Not reported
Data Entry Number:	Not reported
Was Load Rejected:	Not reported
Reason Load Was Rejected:	Not reported

X516 **CONSOLIDATED EDISON COMPANY OF NY C/O ACV ENVIRO** **E MANIFEST** **1031631408**
South **304 BOWERY** **N/A**
1/8-1/4 **NEW YORK, NY 10012**
0.148 mi.
783 ft. **Site 1 of 9 in cluster X**

Relative: **Higher**

Actual: **43 ft.**

E MANIFEST:

Manifest Tracking Number:	007282515GBF
Last Updated Date:	20221025
Shipped Date:	20221018
Received Date:	20221018
Manifest Status:	Signed
Submission Type:	DataImage5Copy
Origin Type:	Service
Generator EPA ID:	NYR000114579
Generator Name:	Consolidated Edison Company Of Ny C/O Acv Enviro
Generator Location Street Number:	Not reported
Generator Location Street 1:	304 BOWERY
Generator Location Street 2:	Not reported
Generator Location City:	NEW YORK
Generator Location State:	NY
Generator Location Zip:	10012
Generator Mail Street Number:	Not reported
Generator Mail Street 1:	928 E HAZELWOOD AVE
Generator Mail Street 2:	Not reported
Generator Mail City:	RAHWAY
Generator Mail Zip:	07065
Generator Mail State:	NJ
Generator Contact Company Name:	Not reported
Designated Facility EPA ID:	NJD991291105
Designated Facility Name:	Clean Earth Of North Jersey

CONSOLIDATED EDISON COMPANY OF NY C/O ACV ENVIRO (Continued) **1031631408**

Designated Facility Mail Street Number: 105
Designated Facility Mail Street 1: Not reported
Designated Facility Mail Street 2: JACOBUS AVE
Designated Facility Mail City: KEARNY
Designated Facility Mail Zip: 07032
Designated Facility Mail State: NJ
Designated Facility Location Street Number: 105
Designated Facility Location Street 1: JACOBUS AVE
Designated Facility Location Street 2: Not reported
Designated Facility Location City: KEARNY
Designated Facility Location Zip: 07032
Designated Facility Location State: NJ
Designated Facility Contact Company Name: Not reported
Manifest Residue Indicator: N
Rejection Indicator: N

Transporter:
Manifest Tracking Number: 007282515GBF
Transporter Line Number: 1
Transporter EPA ID: NJD003812047
Transporter Name: Acv Environmental Services Inc.

Waste Line:
Manifest Tracking Number: 007282515GBF
Waste Line Number: 1
U.S. DOT Hazardous Indicator: Y
U.S. DOT ID Number: NA3082
U.S. DOT Description: Na3082, Hazardous Waste, Liquid N.O.S., 9, Pg Iii, Rq
Non-Hazardous Waste Description: Not reported
Number of Containers: 1
Container Type Code: TT
Container Type Description: Cargo tanks (tank trucks)
Waste Quantity: 1000
Quantity Unit of Measure Code: P
Quantity Unit of Measure Description: Pounds
Waste Quantity, in Tons: 0.5
Acute Waste Quantity, in Tons: 0
Non-Acute Waste Quantity, in Tons: 0.5
Waste Quantity, in Kilograms: 453.515
Acute Waste Quantity, in Kilograms: 0
Non-Acute Waste Quantity, in Kilorgrams: 453.515
Management Method Code: H110
Management Method Description: STABILIZATION
Waste Residue Indicator: N
Quantity Discrepancy Indicator: N
Waste Type Discrepancy Indicator: N
Waste Density: Not reported
Waste Density Unit of Measure Code: Not reported
Waste Density Unit of Measure Description: Not reported
Form Code: Not reported
Form Code Description: Not reported
Source Code: Not reported
Source Code Description: Not reported
Waste Minimization Code: Not reported
Waste Minimization Code Description: Not reported
Consent Number: Not reported

CONSOLIDATED EDISON COMPANY OF NY C/O ACV ENVIRO (Continued) **1031631408**

EPA Waste Indicator:	Y
Federal Waste Codes:	D008
Quantity Haz Kg:	453.515
Quantity Haz Tons:	0.5
Quantity Non Haz Kg:	0
Quantity Non Haz Tons:	0
State Waste Codes:	NY-T

W517 **CON EDISON SERVICE BOX: 37904** **RCRA NonGen / NLR** **1016973454**
SW **322-24 LAFAYETTE ST & HOUSTON ST W OF** **NY MANIFEST** **NYP004472577**
1/8-1/4 **NEW YORK, NY 10012**
0.148 mi.
784 ft. **Site 5 of 30 in cluster W**

Relative: **Higher**

Actual: **42 ft.**

RCRA Listings:

Date Form Received by Agency:		20140420
Handler Name:		Con Edison Service Box: 37904
Handler Address:		Lafayette St & Houston St W Of
Handler City,State,Zip:		NEW YORK, NY 10012
EPA ID:		NYP004472577
Contact Name:		THOMAS TEELING
Contact Address:		Not reported
Contact City,State,Zip:		Not reported
Contact Telephone:		212-460-3770
Contact Fax:		Not reported
Contact Email:		Not reported
Contact Title:		SENIOR SCIENTIST
EPA Region:		02
Land Type:		Private
Federal Waste Generator Description:		Not a generator, verified
Non-Notifier:		Not reported
Biennial Report Cycle:		Not reported
Accessibility:		Not reported
Active Site Indicator:		Not reported
State District Owner:		Ny
State District:		NYSDEC R2
Mailing Address:		IRVING PL, 15TH FL NE
Mailing City,State,Zip:		NEW YORK, NY 10003
Owner Name:	Not reported	
Owner Type:		Not reported
Operator Name:	Not reported	
Operator Type:		Not reported
Short-Term Generator Activity:		No
Importer Activity:		No
Mixed Waste Generator:		No
Transporter Activity:		No
Transfer Facility Activity:		No
Recycler Activity with Storage:		No
Small Quantity On-Site Burner Exemption:		No
Smelting Melting and Refining Furnace Exemption:		No
Underground Injection Control:		No
Off-Site Waste Receipt:		No
Universal Waste Indicator:		No
Universal Waste Destination Facility:		No
Federal Universal Waste:		No
Active Site State-Reg Handler:		---
Federal Facility Indicator:		Not reported
Hazardous Secondary Material Indicator:		N

CON EDISON SERVICE BOX: 37904 (Continued) **1016973454**

Sub-Part K Indicator:	Not reported
2018 GPRA Permit Baseline:	Not on the Baseline
2018 GPRA Renewals Baseline:	Not on the Baseline
202 GPRA Corrective Action Baseline:	No
Subject to Corrective Action Universe:	No
Non-TSDFs Where RCRA CA has Been Imposed Universe:	No
Corrective Action Priority Ranking:	No NCAPS ranking
Environmental Control Indicator:	No
Institutional Control Indicator:	No
Human Exposure Controls Indicator:	N/A
Groundwater Controls Indicator:	N/A
Significant Non-Complier Universe:	No
Unaddressed Significant Non-Complier Universe:	No
Addressed Significant Non-Complier Universe:	No
Significant Non-Complier With a Compliance Schedule Universe:	No
Financial Assurance Required:	Not reported
Handler Date of Last Change:	20141014
Recognized Trader-Importer:	No
Recognized Trader-Exporter:	No
Importer of Spent Lead Acid Batteries:	No
Exporter of Spent Lead Acid Batteries:	No
Recycler Activity Without Storage:	No
Manifest Broker:	No
Sub-Part P Indicator:	No

Historic Generators:

Receive Date:	20140320
Handler Name: CON EDISON SERVICE BOX:	37904
Federal Waste Generator Description:	Very Small Quantity Generator (formerly Conditionally-Exempt Small Quantity Generator
State District Owner:	Ny
Large Quantity Handler of Universal Waste:	No
Recognized Trader Importer:	No
Recognized Trader Exporter:	No
Spent Lead Acid Battery Importer:	No
Spent Lead Acid Battery Exporter:	No
Current Record:	No
Non Storage Recycler Activity:	Not reported
Electronic Manifest Broker:	Not reported

Receive Date:	20140420
Handler Name: CON EDISON SERVICE BOX:	37904
Federal Waste Generator Description:	Not a generator, verified
State District Owner:	Ny
Large Quantity Handler of Universal Waste:	No
Recognized Trader Importer:	No
Recognized Trader Exporter:	No
Spent Lead Acid Battery Importer:	No
Spent Lead Acid Battery Exporter:	No
Current Record:	Yes
Non Storage Recycler Activity:	Not reported
Electronic Manifest Broker:	Not reported

List of NAICS Codes and Descriptions:

NAICS Codes:	No NAICS Codes Found

CON EDISON SERVICE BOX: 37904 (Continued) **1016973454**

Facility Has Received Notices of Violations:
Violations: No Violations Found

Evaluation Action Summary:
Evaluations: No Evaluations Found

NY MANIFEST:

EPA ID:	NYP004472577
Country:	USA
Name:	Con Edison
Address:	322-24 LAFAYETTE ST & HOUSTON
Address 2:	Not reported
City,State,Zip:	NEW YORK, NY 10012
Zip 4:	Not reported
Location Address 1:	322 LAFAYETTE ST
Location Address 2:	SB37904
Location City,State,Zip:	NEW YORK, NY 10012
Location Zip 4:	Not reported
Facility Status:	Not reported
Total Tanks:	Not reported
Code:	BP

Mailing:

Mailing Name:	Con Edison
Mailing Contact:	Con Edison
Mailing Address 1:	4 IRVING ST
Mailing Address 2:	15TH ST
Mailing City,State,Zip:	NEW YORK, NY 10003
Mailing Zip 4:	Not reported
Mailing Country:	USA
Mailing Phone:	Not reported

Manifest Data:

Document ID:	Not reported
Manifest Status:	Not reported
Trans1 State ID:	NJD003812047
Year:	2018
Trans2 State ID:	Not reported
Generator Ship Date:	03/20/2014
Trans1 Recv Date:	03/20/2014
Trans2 Recv Date:	Not reported
TSD Site Recv Date:	03/25/2014
Part A Recv Date:	Not reported
Part B Recv Date:	Not reported
Generator EPA ID:	NYP004472577
Trans1 EPA ID:	Not reported
Trans2 EPA ID:	Not reported
TSDF ID 1:	NJD991291105
TSDF ID 2:	Not reported
Manifest Tracking Number:	002360883GBF
Import Indicator:	N
Export Indicator:	N
Discr Quantity Indicator:	N
Discr Type Indicator:	N
Discr Residue Indicator:	N

CON EDISON SERVICE BOX: 37904 (Continued) **1016973454**

Discr Partial Reject Indicator:	N
Discr Full Reject Indicator:	N
Manifest Ref Number:	Not reported
Alt Facility RCRA ID:	Not reported
Alt Facility Sign Date:	Not reported
MGMT Method Type Code:	H110
Waste Code a:	Lead
Waste Code b:	Not reported
Waste Code c:	Not reported
Waste Code e:	Not reported
Waste Code f:	Not reported
Waste Code g:	Not reported
Waste Code 1:	Not reported
Waste Code 2:	Not reported
Waste Code 3:	Not reported
Waste Code 4:	Not reported
Waste Code 5:	Not reported
Waste Code 6:	Not reported
Quantity:	500
Units:	Pounds
Number of Containers:	1
Container Type:	Cargo tanks (tank trucks)
Handling Method:	Treat
Specific Gravity:	1

X518 **CON EDISON SERVICE BOX: 26809** **RCRA NonGen / NLR** **1016973603**
South **308 BOWERY & HOUSTON N OF** **NY MANIFEST** **NYP004474078**
1/8-1/4 **NEW YORK, NY 10012**
0.148 mi.
784 ft. **Site 2 of 9 in cluster X**

Relative: **Higher**
Actual: **42 ft.**

RCRA Listings:

Date Form Received by Agency:	20140421
Handler Name:	Con Edison Service Box: 26809
Handler Address:	Bowery & Houston N Of
Handler City,State,Zip:	NEW YORK, NY 10012
EPA ID:	NYP004474078
Contact Name:	THOMAS TEELING
Contact Address:	Not reported
Contact City,State,Zip:	Not reported
Contact Telephone:	212-460-3770
Contact Fax:	Not reported
Contact Email:	Not reported
Contact Title:	SENIOR SCIENTIST
EPA Region:	02
Land Type:	Private
Federal Waste Generator Description:	Not a generator, verified
Non-Notifier:	Not reported
Biennial Report Cycle:	Not reported
Accessibility:	Not reported
Active Site Indicator:	Not reported
State District Owner:	Ny
State District:	NYSDEC R2
Mailing Address:	IRVING PL, 15TH FL NE
Mailing City,State,Zip:	NEW YORK, NY 10003
Owner Name:	Not reported
Owner Type:	Not reported

CON EDISON SERVICE BOX: 26809 (Continued) **1016973603**

Operator Name:	Not reported
Operator Type:	Not reported
Short-Term Generator Activity:	No
Importer Activity:	No
Mixed Waste Generator:	No
Transporter Activity:	No
Transfer Facility Activity:	No
Recycler Activity with Storage:	No
Small Quantity On-Site Burner Exemption:	No
Smelting Melting and Refining Furnace Exemption:	No
Underground Injection Control:	No
Off-Site Waste Receipt:	No
Universal Waste Indicator:	No
Universal Waste Destination Facility:	No
Federal Universal Waste:	No
Active Site State-Reg Handler:	---
Federal Facility Indicator:	Not reported
Hazardous Secondary Material Indicator:	N
Sub-Part K Indicator:	Not reported
2018 GPRA Permit Baseline:	Not on the Baseline
2018 GPRA Renewals Baseline:	Not on the Baseline
202 GPRA Corrective Action Baseline:	No
Subject to Corrective Action Universe:	No
Non-TSDFs Where RCRA CA has Been Imposed Universe:	No
Corrective Action Priority Ranking:	No NCAPS ranking
Environmental Control Indicator:	No
Institutional Control Indicator:	No
Human Exposure Controls Indicator:	N/A
Groundwater Controls Indicator:	N/A
Significant Non-Complier Universe:	No
Unaddressed Significant Non-Complier Universe:	No
Addressed Significant Non-Complier Universe:	No
Significant Non-Complier With a Compliance Schedule Universe:	No
Financial Assurance Required:	Not reported
Handler Date of Last Change:	20141014
Recognized Trader-Importer:	No
Recognized Trader-Exporter:	No
Importer of Spent Lead Acid Batteries:	No
Exporter of Spent Lead Acid Batteries:	No
Recycler Activity Without Storage:	No
Manifest Broker:	No
Sub-Part P Indicator:	No

Historic Generators:

Receive Date:	20140321
Handler Name: CON EDISON SERVICE BOX:	26809
Federal Waste Generator Description:	Very Small Quantity Generator (formerly Conditionally-Exempt Small Quantity Generator
State District Owner:	Ny
Large Quantity Handler of Universal Waste:	No
Recognized Trader Importer:	No
Recognized Trader Exporter:	No
Spent Lead Acid Battery Importer:	No
Spent Lead Acid Battery Exporter:	No
Current Record:	No
Non Storage Recycler Activity:	Not reported

CON EDISON SERVICE BOX: 26809 (Continued) **1016973603**

Electronic Manifest Broker: Not reported

Receive Date: 20140421
Handler Name: CON EDISON SERVICE BOX: 26809
Federal Waste Generator Description: Not a generator, verified
State District Owner: Ny
Large Quantity Handler of Universal Waste: No
Recognized Trader Importer: No
Recognized Trader Exporter: No
Spent Lead Acid Battery Importer: No
Spent Lead Acid Battery Exporter: No
Current Record: Yes
Non Storage Recycler Activity: Not reported
Electronic Manifest Broker: Not reported

List of NAICS Codes and Descriptions:
NAICS Codes: No NAICS Codes Found

Facility Has Received Notices of Violations:
Violations: No Violations Found

Evaluation Action Summary:
Evaluations: No Evaluations Found

NY MANIFEST:
EPA ID: NYP004474078
Country: USA
Name: Con Edison
Address: 308 BOWERY & HOUSTON N OF
Address 2: Not reported
City,State,Zip: NEW YORK, NY 10012
Zip 4: Not reported
Location Address 1: 308 BOWERY ST
Location Address 2: SB26809
Location City,State,Zip: NEW YORK, NY 10012
Location Zip 4: Not reported
Facility Status: Not reported
Total Tanks: Not reported
Code: BP

Mailing:
Mailing Name: Con Edison
Mailing Contact: Con Edison
Mailing Address 1: 4 IRVING ST
Mailing Address 2: 15TH ST
Mailing City,State,Zip: NEW YORK, NY 10003
Mailing Zip 4: Not reported
Mailing Country: USA
Mailing Phone: Not reported

Manifest Data:
Document ID: Not reported
Manifest Status: Not reported
Trans1 State ID: NJD003812047

CON EDISON SERVICE BOX: 26809 (Continued) **1016973603**

Year:	2018
Trans2 State ID:	Not reported
Generator Ship Date:	03/21/2014
Trans1 Recv Date:	03/21/2014
Trans2 Recv Date:	Not reported
TSD Site Recv Date:	03/27/2014
Part A Recv Date:	Not reported
Part B Recv Date:	Not reported
Generator EPA ID:	NYP004474078
Trans1 EPA ID:	Not reported
Trans2 EPA ID:	Not reported
TSDF ID 1:	NJD991291105
TSDF ID 2:	Not reported
Manifest Tracking Number:	002360632GBF
Import Indicator:	N
Export Indicator:	N
Discr Quantity Indicator:	N
Discr Type Indicator:	N
Discr Residue Indicator:	N
Discr Partial Reject Indicator:	N
Discr Full Reject Indicator:	N
Manifest Ref Number:	Not reported
Alt Facility RCRA ID:	Not reported
Alt Facility Sign Date:	Not reported
MGMT Method Type Code:	H110
Waste Code a:	Lead
Waste Code b:	Not reported
Waste Code c:	Not reported
Waste Code e:	Not reported
Waste Code f:	Not reported
Waste Code g:	Not reported
Waste Code 1:	Not reported
Waste Code 2:	Not reported
Waste Code 3:	Not reported
Waste Code 4:	Not reported
Waste Code 5:	Not reported
Waste Code 6:	Not reported
Quantity:	300
Units:	Pounds
Number of Containers:	1
Container Type:	Cargo tanks (tank trucks)
Handling Method:	Treat
Specific Gravity:	1

Y519 **COOPER UNION** **NY MANIFEST** **S117066500**
ENE **41 COOPER SQ** **N/A**
1/8-1/4 **NEW YORK, NY 10003**
0.149 mi.
786 ft. **Site 1 of 16 in cluster Y**

Relative: NY MANIFEST:
Lower

EPA ID:	NYR000144261
Country:	USA
Name:	Cooper Union
Address:	41 COOPER SQ
Address 2:	BLOCK 462 LOT 1
City,State,Zip:	NEW YORK, NY 10003

Actual:
40 ft.

COOPER UNION (Continued) **S117066500**

Zip 4:	Not reported
Location Address 1:	41 COOPER SQ BLOCK 462 LOT 1
Location Address 2:	Not reported
Location City,State,Zip:	NEW YORK, NY 10003
Location Zip 4:	Not reported
Facility Status:	Not reported
Total Tanks:	Not reported
Code:	BP

Mailing:

Mailing Name:	Cooper Union
Mailing Contact:	Deidre Kennedy
Mailing Address 1:	41 COOPER SQ BLOCK 462 LOT 1
Mailing Address 2:	Not reported
Mailing City,State,Zip:	NEW YORK, NY 10003
Mailing Zip 4:	Not reported
Mailing Country:	USA
Mailing Phone:	2123534161

Manifest Data:

Document ID:	Not reported
Manifest Status:	Not reported
Trans1 State ID:	NYR000052373
Year:	2018
Trans2 State ID:	NYD049178296
Generator Ship Date:	05/19/2016
Trans1 Recv Date:	05/19/2016
Trans2 Recv Date:	05/19/2016
TSD Site Recv Date:	06/03/2016
Part A Recv Date:	Not reported
Part B Recv Date:	Not reported
Generator EPA ID:	NYR000144261
Trans1 EPA ID:	Not reported
Trans2 EPA ID:	Not reported
TSDF ID 1:	CDX480000000
TSDF ID 2:	Not reported
Manifest Tracking Number:	009145114FLE
Import Indicator:	N
Export Indicator:	N
Discr Quantity Indicator:	N
Discr Type Indicator:	N
Discr Residue Indicator:	N
Discr Partial Reject Indicator:	N
Discr Full Reject Indicator:	N
Manifest Ref Number:	Not reported
Alt Facility RCRA ID:	Not reported
Alt Facility Sign Date:	Not reported
MGMT Method Type Code:	H141
Waste Code a:	Ignitable Waste
Waste Code b:	Reactive Waste
Waste Code c:	Not reported
Waste Code e:	Not reported
Waste Code f:	Not reported
Waste Code g:	Not reported
Waste Code 1:	Not reported
Waste Code 2:	Not reported
Waste Code 3:	Not reported

COOPER UNION (Continued) **S117066500**

Waste Code 4:	Not reported
Waste Code 5:	Not reported
Waste Code 6:	Not reported
Quantity:	1
Units:	Pounds
Number of Containers:	1
Container Type:	Metal drums, barrels, kegs
Handling Method:	Treat
Specific Gravity:	1

Document ID:	Not reported
Manifest Status:	Not reported
Trans1 State ID:	NYR000052373
Year:	2018
Trans2 State ID:	NYD049178296
Generator Ship Date:	05/19/2016
Trans1 Recv Date:	05/19/2016
Trans2 Recv Date:	05/19/2016
TSD Site Recv Date:	06/03/2016
Part A Recv Date:	Not reported
Part B Recv Date:	Not reported
Generator EPA ID:	NYR000144261
Trans1 EPA ID:	Not reported
Trans2 EPA ID:	Not reported
TSDF ID 1:	CDX480000000
TSDF ID 2:	Not reported
Manifest Tracking Number:	009145114FLE
Import Indicator:	N
Export Indicator:	N
Discr Quantity Indicator:	N
Discr Type Indicator:	N
Discr Residue Indicator:	N
Discr Partial Reject Indicator:	N
Discr Full Reject Indicator:	N
Manifest Ref Number:	Not reported
Alt Facility RCRA ID:	Not reported
Alt Facility Sign Date:	Not reported
MGMT Method Type Code:	H141
Waste Code a:	Ignitable Waste
Waste Code b:	Reactive Waste
Waste Code c:	Silver
Waste Code e:	Corrosive Waste
Waste Code f:	Not reported
Waste Code g:	Not reported
Waste Code 1:	Not reported
Waste Code 2:	Not reported
Waste Code 3:	Not reported
Waste Code 4:	Not reported
Waste Code 5:	Not reported
Waste Code 6:	Not reported
Quantity:	250
Units:	Pounds
Number of Containers:	2
Container Type:	Metal drums, barrels, kegs
Handling Method:	Treat
Specific Gravity:	1

COOPER UNION (Continued) **S117066500**

Document ID:	Not reported
Manifest Status:	Not reported
Trans1 State ID:	NYR000052373
Year:	2018
Trans2 State ID:	NYD049178296
Generator Ship Date:	05/19/2016
Trans1 Recv Date:	05/19/2016
Trans2 Recv Date:	05/19/2016
TSD Site Recv Date:	06/03/2016
Part A Recv Date:	Not reported
Part B Recv Date:	Not reported
Generator EPA ID:	NYR000144261
Trans1 EPA ID:	Not reported
Trans2 EPA ID:	Not reported
TSDF ID 1:	CDX480000000
TSDF ID 2:	Not reported
Manifest Tracking Number:	009145114FLE
Import Indicator:	N
Export Indicator:	N
Discr Quantity Indicator:	N
Discr Type Indicator:	N
Discr Residue Indicator:	N
Discr Partial Reject Indicator:	N
Discr Full Reject Indicator:	N
Manifest Ref Number:	Not reported
Alt Facility RCRA ID:	Not reported
Alt Facility Sign Date:	Not reported
MGMT Method Type Code:	H141
Waste Code a:	Arsenic
Waste Code b:	Silver
Waste Code c:	Cadmium
Waste Code e:	Not reported
Waste Code f:	Not reported
Waste Code g:	Not reported
Waste Code 1:	Not reported
Waste Code 2:	Not reported
Waste Code 3:	Not reported
Waste Code 4:	Not reported
Waste Code 5:	Not reported
Waste Code 6:	Not reported
Quantity:	2
Units:	Pounds
Number of Containers:	1
Container Type:	Metal drums, barrels, kegs
Handling Method:	Treat
Specific Gravity:	1

Document ID:	Not reported
Manifest Status:	Not reported
Trans1 State ID:	NYR000052373
Year:	2018
Trans2 State ID:	NYD049178296
Generator Ship Date:	05/19/2016
Trans1 Recv Date:	05/19/2016
Trans2 Recv Date:	05/19/2016
TSD Site Recv Date:	06/03/2016
Part A Recv Date:	Not reported

COOPER UNION (Continued) **S117066500**

Part B Recv Date:	Not reported
Generator EPA ID:	NYR000144261
Trans1 EPA ID:	Not reported
Trans2 EPA ID:	Not reported
TSDF ID 1:	CDX480000000
TSDF ID 2:	Not reported
Manifest Tracking Number:	009145114FLE
Import Indicator:	N
Export Indicator:	N
Discr Quantity Indicator:	N
Discr Type Indicator:	N
Discr Residue Indicator:	N
Discr Partial Reject Indicator:	N
Discr Full Reject Indicator:	N
Manifest Ref Number:	Not reported
Alt Facility RCRA ID:	Not reported
Alt Facility Sign Date:	Not reported
MGMT Method Type Code:	H141
Waste Code a:	Naphthalene
Waste Code b:	Not reported
Waste Code c:	Not reported
Waste Code e:	Not reported
Waste Code f:	Not reported
Waste Code g:	Not reported
Waste Code 1:	Not reported
Waste Code 2:	Not reported
Waste Code 3:	Not reported
Waste Code 4:	Not reported
Waste Code 5:	Not reported
Waste Code 6:	Not reported
Quantity:	5
Units:	Pounds
Number of Containers:	1
Container Type:	Metal drums, barrels, kegs
Handling Method:	Burn
Specific Gravity:	1

Document ID:	Not reported
Manifest Status:	Not reported
Trans1 State ID:	NYR000052373
Year:	2018
Trans2 State ID:	NYD049178296
Generator Ship Date:	05/19/2016
Trans1 Recv Date:	05/19/2016
Trans2 Recv Date:	05/19/2016
TSD Site Recv Date:	06/01/2016
Part A Recv Date:	Not reported
Part B Recv Date:	Not reported
Generator EPA ID:	NYR000144261
Trans1 EPA ID:	Not reported
Trans2 EPA ID:	Not reported
TSDF ID 1:	OHD083377010
TSDF ID 2:	Not reported
Manifest Tracking Number:	009145115FLE
Import Indicator:	N
Export Indicator:	N
Discr Quantity Indicator:	N

COOPER UNION (Continued) **S117066500**

Discr Type Indicator:	N
Discr Residue Indicator:	N
Discr Partial Reject Indicator:	N
Discr Full Reject Indicator:	N
Manifest Ref Number:	Not reported
Alt Facility RCRA ID:	Not reported
Alt Facility Sign Date:	Not reported
MGMT Method Type Code:	H141
Waste Code a:	Ignitable Waste
Waste Code b:	The Following Spent Nonhalogenated Solvents: Xylene, Acetone, Ethyl Acetate, Ethyl Benzene, Ethyl Ether, Methyl Isobutyl Ketone, N-Butyl Alcohol, Cyclohexanone, And Methanol; All Spent Solvent Mixtures/Blends Containing, Before Use, Only The Above Spent Nonhalogenated Solvents; And All Spent Solvent Mixtures/Blends Containing, Before Use, One Or More Of The Above Nonhalogenated Solvents, And A Total Of Ten Percent Or More (By Volume) Of One Or More Of Those Solvents Listed In F001, F002, F004, And F005; And Still Bottoms From The Recovery Of These Spent Solvents And Spent Solvent Mixtures.
Waste Code c:	Not reported
Waste Code e:	Not reported
Waste Code f:	Not reported
Waste Code g:	Not reported
Waste Code 1:	Not reported
Waste Code 2:	Not reported
Waste Code 3:	Not reported
Waste Code 4:	Not reported
Waste Code 5:	Not reported
Waste Code 6:	Not reported
Quantity:	100
Units:	Pounds
Number of Containers:	1
Container Type:	Metal drums, barrels, kegs
Handling Method:	Burn
Specific Gravity:	1
Document ID:	Not reported
Manifest Status:	Not reported
Trans1 State ID:	NYR000052373
Year:	2018
Trans2 State ID:	NYD049178296
Generator Ship Date:	12/10/2015
Trans1 Recv Date:	12/10/2015
Trans2 Recv Date:	12/10/2015
TSD Site Recv Date:	12/21/2015
Part A Recv Date:	Not reported
Part B Recv Date:	Not reported
Generator EPA ID:	NYR000144261
Trans1 EPA ID:	Not reported
Trans2 EPA ID:	Not reported
TSDF ID 1:	CDX480000000
TSDF ID 2:	Not reported
Manifest Tracking Number:	004359486FLE
Import Indicator:	N
Export Indicator:	Y
Discr Quantity Indicator:	N
Discr Type Indicator:	N

COOPER UNION (Continued) **S117066500**

Discr Residue Indicator:	N
Discr Partial Reject Indicator:	N
Discr Full Reject Indicator:	N
Manifest Ref Number:	Not reported
Alt Facility RCRA ID:	Not reported
Alt Facility Sign Date:	Not reported
MGMT Method Type Code:	H141
Waste Code a:	Mercury
Waste Code b:	Not reported
Waste Code c:	Not reported
Waste Code e:	Not reported
Waste Code f:	Not reported
Waste Code g:	Not reported
Waste Code 1:	Not reported
Waste Code 2:	Not reported
Waste Code 3:	Not reported
Waste Code 4:	Not reported
Waste Code 5:	Not reported
Waste Code 6:	Not reported
Quantity:	2100
Units:	Pounds
Number of Containers:	4
Container Type:	Metal drums, barrels, kegs
Handling Method:	Treat
Specific Gravity:	1

Document ID:	Not reported
Manifest Status:	Not reported
Trans1 State ID:	NYR000052373
Year:	2018
Trans2 State ID:	NYD049178296
Generator Ship Date:	05/11/2018
Trans1 Recv Date:	05/11/2018
Trans2 Recv Date:	05/14/2018
TSD Site Recv Date:	07/03/2018
Part A Recv Date:	Not reported
Part B Recv Date:	Not reported
Generator EPA ID:	NYR000144261
Trans1 EPA ID:	Not reported
Trans2 EPA ID:	Not reported
TSDF ID 1:	OHD083377010
TSDF ID 2:	Not reported
Manifest Tracking Number:	011987201FLE
Import Indicator:	N
Export Indicator:	N
Discr Quantity Indicator:	N
Discr Type Indicator:	N
Discr Residue Indicator:	N
Discr Partial Reject Indicator:	N
Discr Full Reject Indicator:	N
Manifest Ref Number:	Not reported
Alt Facility RCRA ID:	Not reported
Alt Facility Sign Date:	Not reported
MGMT Method Type Code:	H141
Waste Code a:	Ignitable Waste
Waste Code b:	The Following Spent Nonhalogenated Solvents: Xylene, Acetone, Ethyl Acetate, Ethyl Benzene, Ethyl Ether, Methyl Isobutyl Ketone, N-Butyl

COOPER UNION (Continued) **S117066500**

Alcohol, Cyclohexanone, And Methanol; All Spent Solvent Mixtures/Blends Containing, Before Use, Only The Above Spent Nonhalogenated Solvents; And All Spent Solvent Mixtures/Blends Containing, Before Use, One Or More Of The Above Nonhalogenated Solvents, And A Total Of Ten Percent Or More (By Volume) Of One Or More Of Those Solvents Listed In F001, F002, F004, And F005; And Still Bottoms From The Recovery Of These Spent Solvents And Spent Solvent Mixtures.

Waste Code c: Not reported
Waste Code e: Not reported
Waste Code f: Not reported
Waste Code g: Not reported
Waste Code 1: Not reported
Waste Code 2: Not reported
Waste Code 3: Not reported
Waste Code 4: Not reported
Waste Code 5: Not reported
Waste Code 6: Not reported
Quantity: 100
Units: Pounds
Number of Containers: 1
Container Type: Metal drums, barrels, kegs
Handling Method: Burn
Specific Gravity: 1

Document ID: Not reported
Manifest Status: Not reported
Trans1 State ID: NYR000052373
Year: 2018
Trans2 State ID: NYD049178296
Generator Ship Date: 05/11/2018
Trans1 Recv Date: 05/11/2018
Trans2 Recv Date: 05/14/2018
TSD Site Recv Date: 06/27/2018
Part A Recv Date: Not reported
Part B Recv Date: Not reported
Generator EPA ID: NYR000144261
Trans1 EPA ID: Not reported
Trans2 EPA ID: Not reported
TSDF ID 1: CDX480000000
TSDF ID 2: Not reported
Manifest Tracking Number: 011987202FLE
Import Indicator: N
Export Indicator: Y
Discr Quantity Indicator: N
Discr Type Indicator: N
Discr Residue Indicator: N
Discr Partial Reject Indicator: N
Discr Full Reject Indicator: N
Manifest Ref Number: Not reported
Alt Facility RCRA ID: Not reported
Alt Facility Sign Date: Not reported
MGMT Method Type Code: H141
Waste Code a: Ignitable Waste
Waste Code b: Not reported
Waste Code c: Not reported
Waste Code e: Not reported

COOPER UNION (Continued) **S117066500**

Waste Code f:	Not reported
Waste Code g:	Not reported
Waste Code 1:	Not reported
Waste Code 2:	Not reported
Waste Code 3:	Not reported
Waste Code 4:	Not reported
Waste Code 5:	Not reported
Waste Code 6:	Not reported
Quantity:	15
Units:	Pounds
Number of Containers:	1
Container Type:	Metal drums, barrels, kegs
Handling Method:	Burn
Specific Gravity:	1
Document ID:	Not reported
Manifest Status:	Not reported
Trans1 State ID:	NYR000052373
Year:	2018
Trans2 State ID:	NYD049178296
Generator Ship Date:	05/11/2018
Trans1 Recv Date:	05/11/2018
Trans2 Recv Date:	05/14/2018
TSD Site Recv Date:	06/27/2018
Part A Recv Date:	Not reported
Part B Recv Date:	Not reported
Generator EPA ID:	NYR000144261
Trans1 EPA ID:	Not reported
Trans2 EPA ID:	Not reported
TSDF ID 1:	CDX480000000
TSDF ID 2:	Not reported
Manifest Tracking Number:	011987202FLE
Import Indicator:	N
Export Indicator:	Y
Discr Quantity Indicator:	N
Discr Type Indicator:	N
Discr Residue Indicator:	N
Discr Partial Reject Indicator:	N
Discr Full Reject Indicator:	N
Manifest Ref Number:	Not reported
Alt Facility RCRA ID:	Not reported
Alt Facility Sign Date:	Not reported
MGMT Method Type Code:	H141
Waste Code a:	Ignitable Waste
Waste Code b:	Corrosive Waste
Waste Code c:	The Following Spent Nonhalogenated Solvents: Xylene, Acetone, Ethyl Acetate, Ethyl Benzene, Ethyl Ether, Methyl Isobutyl Ketone, N-Butyl Alcohol, Cyclohexanone, And Methanol; All Spent Solvent Mixtures/Blends Containing, Before Use, Only The Above Spent Nonhalogenated Solvents; And All Spent Solvent Mixtures/Blends Containing, Before Use, One Or More Of The Above Nonhalogenated Solvents, And A Total Of Ten Percent Or More (By Volume) Of One Or More Of Those Solvents Listed In F001, F002, F004, And F005; And Still Bottoms From The Recovery Of These Spent Solvents And Spent Solvent Mixtures.
Waste Code e:	The Following Spent Nonhalogenated Solvents: Toluene, Methyl Ethyl Ketone, Carbon Disulfide, Isobutanol, Pyridine, Benzene,

COOPER UNION (Continued) **S117066500**

2-Ethoxyethanol, And 2-Nitropropane; All Spent Solvent Mixtures/Blends Containing, Before Use, A Total Of Ten Percent Or More (By Volume) Of One Or More Of The Above Nonhalogenated Solvents Or Those Solvents Listed In F001, F002, Or F004; And Still Bottoms From The Recovery Of These Spent Solvents And Spent Solvent Mixtures.

Waste Code f: Not reported
Waste Code g: Not reported
Waste Code 1: Not reported
Waste Code 2: Not reported
Waste Code 3: Not reported
Waste Code 4: Not reported
Waste Code 5: Not reported
Waste Code 6: Not reported
Quantity: 200
Units: Pounds
Number of Containers: 2
Container Type: Metal drums, barrels, kegs
Handling Method: Burn
Specific Gravity: 1

Document ID: Not reported
Manifest Status: Not reported
Trans1 State ID: NYR000052373
Year: 2018
Trans2 State ID: NYD049178296
Generator Ship Date: 05/11/2018
Trans1 Recv Date: 05/11/2018
Trans2 Recv Date: 05/14/2018
TSD Site Recv Date: 06/27/2018
Part A Recv Date: Not reported
Part B Recv Date: Not reported
Generator EPA ID: NYR000144261
Trans1 EPA ID: Not reported
Trans2 EPA ID: Not reported
TSDF ID 1: CDX480000000
TSDF ID 2: Not reported
Manifest Tracking Number: 011987202FLE
Import Indicator: N
Export Indicator: Y
Discr Quantity Indicator: N
Discr Type Indicator: N
Discr Residue Indicator: N
Discr Partial Reject Indicator: N
Discr Full Reject Indicator: N
Manifest Ref Number: Not reported
Alt Facility RCRA ID: Not reported
Alt Facility Sign Date: Not reported
MGMT Method Type Code: H141
Waste Code a: Ignitable Waste
Waste Code b: Corrosive Waste
Waste Code c: Reactive Waste
Waste Code e: Lead
Waste Code f: Silver
Waste Code g: Not reported
Waste Code 1: Not reported
Waste Code 2: Not reported
Waste Code 3: Not reported

COOPER UNION (Continued) **S117066500**

Waste Code 4:	Not reported
Waste Code 5:	Not reported
Waste Code 6:	Not reported
Quantity:	150
Units:	Pounds
Number of Containers:	1
Container Type:	Metal drums, barrels, kegs
Handling Method:	Treat
Specific Gravity:	1

Document ID:	Not reported
Manifest Status:	Not reported
Trans1 State ID:	NYR000052373
Year:	2018
Trans2 State ID:	NYD049178296
Generator Ship Date:	05/11/2018
Trans1 Recv Date:	05/11/2018
Trans2 Recv Date:	05/14/2018
TSD Site Recv Date:	06/27/2018
Part A Recv Date:	Not reported
Part B Recv Date:	Not reported
Generator EPA ID:	NYR000144261
Trans1 EPA ID:	Not reported
Trans2 EPA ID:	Not reported
TSDF ID 1:	CDX480000000
TSDF ID 2:	Not reported
Manifest Tracking Number:	011987202FLE
Import Indicator:	N
Export Indicator:	Y
Discr Quantity Indicator:	N
Discr Type Indicator:	N
Discr Residue Indicator:	N
Discr Partial Reject Indicator:	N
Discr Full Reject Indicator:	N
Manifest Ref Number:	Not reported
Alt Facility RCRA ID:	Not reported
Alt Facility Sign Date:	Not reported
MGMT Method Type Code:	H141
Waste Code a:	Silver
Waste Code b:	Not reported
Waste Code c:	Not reported
Waste Code e:	Not reported
Waste Code f:	Not reported
Waste Code g:	Not reported
Waste Code 1:	Not reported
Waste Code 2:	Not reported
Waste Code 3:	Not reported
Waste Code 4:	Not reported
Waste Code 5:	Not reported
Waste Code 6:	Not reported
Quantity:	1
Units:	Pounds
Number of Containers:	1
Container Type:	Metal drums, barrels, kegs
Handling Method:	Burn
Specific Gravity:	1

COOPER UNION (Continued) **S117066500**

Click this hyperlink while viewing on your computer to access
227 additional NY MANIFEST: record(s) in the EDR Site Report.

EPA ID:	NYP004591558
Country:	USA
Name:	Con Edision
Address:	41 COOPER SQ
Address 2:	SB30964
City,State,Zip:	NEW YORK, NY 10003
Zip 4:	Not reported
Location Address 1:	41 COOPER SQ
Location Address 2:	SB30964
Location City,State,Zip:	NEW YORK, NY 10003
Location Zip 4:	Not reported
Facility Status:	Not reported
Total Tanks:	Not reported
Code:	BP

Mailing:

Mailing Name:	Con Edision
Mailing Contact:	Con Edison
Mailing Address 1:	4 IRVING PL
Mailing Address 2:	15TH FL
Mailing City,State,Zip:	NEW YORK, NY 10003
Mailing Zip 4:	Not reported
Mailing Country:	USA
Mailing Phone:	Not reported

Manifest Data:

Document ID:	Not reported
Manifest Status:	Not reported
Trans1 State ID:	NJD003812047
Year:	2018
Trans2 State ID:	Not reported
Generator Ship Date:	07/10/2014
Trans1 Recv Date:	07/10/2014
Trans2 Recv Date:	Not reported
TSD Site Recv Date:	07/11/2014
Part A Recv Date:	Not reported
Part B Recv Date:	Not reported
Generator EPA ID:	NYP004591558
Trans1 EPA ID:	Not reported
Trans2 EPA ID:	Not reported
TSDF ID 1:	NJD991291105
TSDF ID 2:	Not reported
Manifest Tracking Number:	002423974GBF
Import Indicator:	N
Export Indicator:	N
Discr Quantity Indicator:	N
Discr Type Indicator:	N
Discr Residue Indicator:	N
Discr Partial Reject Indicator:	N
Discr Full Reject Indicator:	N
Manifest Ref Number:	Not reported
Alt Facility RCRA ID:	Not reported
Alt Facility Sign Date:	Not reported

COOPER UNION (Continued) **S117066500**

MGMT Method Type Code:	H110
Waste Code a:	Lead
Waste Code b:	Not reported
Waste Code c:	Not reported
Waste Code e:	Not reported
Waste Code f:	Not reported
Waste Code g:	Not reported
Waste Code 1:	Not reported
Waste Code 2:	Not reported
Waste Code 3:	Not reported
Waste Code 4:	Not reported
Waste Code 5:	Not reported
Waste Code 6:	Not reported
Quantity:	500
Units:	Pounds
Number of Containers:	1
Container Type:	Cargo tanks (tank trucks)
Handling Method:	Treat
Specific Gravity:	1

Y520 **CON EDISON VAULT: 9995** **RCRA NonGen / NLR** **1017775042**
ENE **41 COOPER SQ** **FINDS** **NYP004528667**
1/8-1/4 **NEW YORK, NY 10009**
0.149 mi.
786 ft. **Site 2 of 16 in cluster Y**

Relative: **Lower**

Actual: **40 ft.**

RCRA Listings:

Date Form Received by Agency:	20140612
Handler Name:	Con Edison Vault: 9995
Handler Address:	Cooper Sq
Handler City,State,Zip:	NEW YORK, NY 10009
EPA ID:	NYP004528667
Contact Name:	THOMAS TEELING
Contact Address:	Not reported
Contact City,State,Zip:	Not reported
Contact Telephone:	212-460-3770
Contact Fax:	Not reported
Contact Email:	Not reported
Contact Title:	SENIOR SCIENTIST
EPA Region:	02
Land Type:	Private
Federal Waste Generator Description:	Not a generator, verified
Non-Notifier:	Not reported
Biennial Report Cycle:	Not reported
Accessibility:	Not reported
Active Site Indicator:	Not reported
State District Owner:	Ny
State District:	NYSDEC R2
Mailing Address:	IRVING PL, 15TH FL NE
Mailing City,State,Zip:	NEW YORK, NY 10003
Owner Name:	Not reported
Owner Type:	Not reported
Operator Name:	Not reported
Operator Type:	Not reported
Short-Term Generator Activity:	No
Importer Activity:	No
Mixed Waste Generator:	No

CON EDISON VAULT: 9995 (Continued) **1017775042**

Transporter Activity:	No
Transfer Facility Activity:	No
Recycler Activity with Storage:	No
Small Quantity On-Site Burner Exemption:	No
Smelting Melting and Refining Furnace Exemption:	No
Underground Injection Control:	No
Off-Site Waste Receipt:	No
Universal Waste Indicator:	No
Universal Waste Destination Facility:	No
Federal Universal Waste:	No
Active Site State-Reg Handler:	---
Federal Facility Indicator:	Not reported
Hazardous Secondary Material Indicator:	N
Sub-Part K Indicator:	Not reported
2018 GPRA Permit Baseline:	Not on the Baseline
2018 GPRA Renewals Baseline:	Not on the Baseline
202 GPRA Corrective Action Baseline:	No
Subject to Corrective Action Universe:	No
Non-TSDFs Where RCRA CA has Been Imposed Universe:	No
Corrective Action Priority Ranking:	No NCAPS ranking
Environmental Control Indicator:	No
Institutional Control Indicator:	No
Human Exposure Controls Indicator:	N/A
Groundwater Controls Indicator:	N/A
Significant Non-Complier Universe:	No
Unaddressed Significant Non-Complier Universe:	No
Addressed Significant Non-Complier Universe:	No
Significant Non-Complier With a Compliance Schedule Universe:	No
Financial Assurance Required:	Not reported
Handler Date of Last Change:	20150211
Recognized Trader-Importer:	No
Recognized Trader-Exporter:	No
Importer of Spent Lead Acid Batteries:	No
Exporter of Spent Lead Acid Batteries:	No
Recycler Activity Without Storage:	No
Manifest Broker:	No
Sub-Part P Indicator:	No

Historic Generators:

Receive Date:	20140512
Handler Name: CON EDISON	
Federal Waste Generator Description:	Large Quantity Generator
State District Owner:	Ny
Large Quantity Handler of Universal Waste:	No
Recognized Trader Importer:	No
Recognized Trader Exporter:	No
Spent Lead Acid Battery Importer:	No
Spent Lead Acid Battery Exporter:	No
Current Record:	No
Non Storage Recycler Activity:	Not reported
Electronic Manifest Broker:	Not reported

Receive Date:	20140512
Handler Name: CON EDISON	
Federal Waste Generator Description:	Not a generator, verified
State District Owner:	Ny

CON EDISON VAULT: 9995 (Continued) **1017775042**

Large Quantity Handler of Universal Waste:	No
Recognized Trader Importer:	No
Recognized Trader Exporter:	No
Spent Lead Acid Battery Importer:	No
Spent Lead Acid Battery Exporter:	No
Current Record:	No
Non Storage Recycler Activity:	Not reported
Electronic Manifest Broker:	Not reported

Receive Date:	20140612
Handler Name: CON EDISON VAULT: 9995	
Federal Waste Generator Description:	Not a generator, verified
State District Owner:	Ny
Large Quantity Handler of Universal Waste:	No
Recognized Trader Importer:	No
Recognized Trader Exporter:	No
Spent Lead Acid Battery Importer:	No
Spent Lead Acid Battery Exporter:	No
Current Record:	Yes
Non Storage Recycler Activity:	Not reported
Electronic Manifest Broker:	Not reported

List of NAICS Codes and Descriptions:
NAICS Codes: No NAICS Codes Found

Facility Has Received Notices of Violations:
Violations: No Violations Found

Evaluation Action Summary:
Evaluations: No Evaluations Found

FINDS:
Registry ID: 110063804511

Click Here for FRS Facility Detail Report:

Environmental Interest/Information System:
The Resource Conservation and Recovery Act Information System (RCRAInfo) is EPA's comprehensive information system in support of the Resource Conservation and Recovery Act (RCRA) of 1976 and the Hazardous and Solid Waste Amendments (HSWA) of 1984. It tracks many types of information about generators, transporters, treaters, storers, and disposers of hazardous waste.

Click this hyperlink while viewing on your computer to access additional FINDS: detail in the EDR Site Report.

Y521 **CON EDISON VAULT: 9999** **RCRA NonGen / NLR** **1017775055**
ENE **41 COOPER SQ** **FINDS** **NYP004528790**
1/8-1/4 **NEW YORK, NY 10009**
0.149 mi.
786 ft. **Site 3 of 16 in cluster Y**

Relative: **Lower**
Actual: **40 ft.**

RCRA Listings:

Date Form Received by Agency:		20140612
Handler Name:		Con Edison Vault: 9999
Handler Address:		Cooper Sq
Handler City,State,Zip:		NEW YORK, NY 10009
EPA ID:		NYP004528790
Contact Name:		THOMAS TEELING
Contact Address:		Not reported
Contact City,State,Zip:		Not reported
Contact Telephone:		212-460-3770
Contact Fax:		Not reported
Contact Email:		Not reported
Contact Title:		SENIOR SCIENTIST
EPA Region:		02
Land Type:		Private
Federal Waste Generator Description:		Not a generator, verified
Non-Notifier:		Not reported
Biennial Report Cycle:		Not reported
Accessibility:		Not reported
Active Site Indicator:		Not reported
State District Owner:		Ny
State District:		NYSDEC R2
Mailing Address:		IRVING PL, 15TH FL NE
Mailing City,State,Zip:		NEW YORK, NY 10003
Owner Name:	Not reported	
Owner Type:		Not reported
Operator Name:	Not reported	
Operator Type:		Not reported
Short-Term Generator Activity:		No
Importer Activity:		No
Mixed Waste Generator:		No
Transporter Activity:		No
Transfer Facility Activity:		No
Recycler Activity with Storage:		No
Small Quantity On-Site Burner Exemption:		No
Smelting Melting and Refining Furnace Exemption:		No
Underground Injection Control:		No
Off-Site Waste Receipt:		No
Universal Waste Indicator:		No
Universal Waste Destination Facility:		No
Federal Universal Waste:		No
Active Site State-Reg Handler:		---
Federal Facility Indicator:		Not reported
Hazardous Secondary Material Indicator:		N
Sub-Part K Indicator:		Not reported
2018 GPRA Permit Baseline:		Not on the Baseline
2018 GPRA Renewals Baseline:		Not on the Baseline
202 GPRA Corrective Action Baseline:		No
Subject to Corrective Action Universe:		No
Non-TSDFs Where RCRA CA has Been Imposed Universe:		No
Corrective Action Priority Ranking:		No NCAPS ranking
Environmental Control Indicator:		No
Institutional Control Indicator:		No

CON EDISON VAULT: 9999 (Continued) **1017775055**

Human Exposure Controls Indicator:	N/A
Groundwater Controls Indicator:	N/A
Significant Non-Complier Universe:	No
Unaddressed Significant Non-Complier Universe:	No
Addressed Significant Non-Complier Universe:	No
Significant Non-Complier With a Compliance Schedule Universe:	No
Financial Assurance Required:	Not reported
Handler Date of Last Change:	20150211
Recognized Trader-Importer:	No
Recognized Trader-Exporter:	No
Importer of Spent Lead Acid Batteries:	No
Exporter of Spent Lead Acid Batteries:	No
Recycler Activity Without Storage:	No
Manifest Broker:	No
Sub-Part P Indicator:	No

Historic Generators:

Receive Date:	20140512
Handler Name: CON EDISON	
Federal Waste Generator Description:	Large Quantity Generator
State District Owner:	Ny
Large Quantity Handler of Universal Waste:	No
Recognized Trader Importer:	No
Recognized Trader Exporter:	No
Spent Lead Acid Battery Importer:	No
Spent Lead Acid Battery Exporter:	No
Current Record:	No
Non Storage Recycler Activity:	Not reported
Electronic Manifest Broker:	Not reported

Receive Date:	20140512
Handler Name: CON EDISON	
Federal Waste Generator Description:	Not a generator, verified
State District Owner:	Ny
Large Quantity Handler of Universal Waste:	No
Recognized Trader Importer:	No
Recognized Trader Exporter:	No
Spent Lead Acid Battery Importer:	No
Spent Lead Acid Battery Exporter:	No
Current Record:	No
Non Storage Recycler Activity:	Not reported
Electronic Manifest Broker:	Not reported

Receive Date:	20140612
Handler Name: CON EDISON VAULT: 9999	
Federal Waste Generator Description:	Not a generator, verified
State District Owner:	Ny
Large Quantity Handler of Universal Waste:	No
Recognized Trader Importer:	No
Recognized Trader Exporter:	No
Spent Lead Acid Battery Importer:	No
Spent Lead Acid Battery Exporter:	No
Current Record:	Yes
Non Storage Recycler Activity:	Not reported
Electronic Manifest Broker:	Not reported

CON EDISON VAULT: 9999 (Continued) **1017775055**

List of NAICS Codes and Descriptions:
NAICS Codes: No NAICS Codes Found

Facility Has Received Notices of Violations:
Violations: No Violations Found

Evaluation Action Summary:
Evaluations: No Evaluations Found

FINDS:
Registry ID: 110063804646

Click Here for FRS Facility Detail Report:

Environmental Interest/Information System:
The Resource Conservation and Recovery Act Information System (RCRAInfo) is EPA's comprehensive information system in support of the Resource Conservation and Recovery Act (RCRA) of 1976 and the Hazardous and Solid Waste Amendments (HSWA) of 1984. It tracks many types of information about generators, transporters, treaters, storers, and disposers of hazardous waste.

Click this hyperlink while viewing on your computer to access additional FINDS: detail in the EDR Site Report.

Y522 **CON EDISON VAULT: 9399** **RCRA NonGen / NLR** **1017775599**
ENE **41 COOPER SQ VAULT 9399** **NYP004534400**
1/8-1/4 **NEW YORK, NY 10009**
0.149 mi.
786 ft. **Site 4 of 16 in cluster Y**

Relative:
Lower

Actual:
40 ft.

RCRA Listings:

Date Form Received by Agency:	20140616
Handler Name:	Con Edison Vault: 9399
Handler Address:	Cooper Sq Vault 9399
Handler City,State,Zip:	NEW YORK, NY 10009
EPA ID:	NYP004534400
Contact Name:	THOMAS TEELING
Contact Address:	Not reported
Contact City,State,Zip:	Not reported
Contact Telephone:	212-460-3770
Contact Fax:	Not reported
Contact Email:	Not reported
Contact Title:	SENIOR SCIENTIST
EPA Region:	02
Land Type:	Private
Federal Waste Generator Description:	Not a generator, verified
Non-Notifier:	Not reported
Biennial Report Cycle:	Not reported
Accessibility:	Not reported
Active Site Indicator:	Not reported
State District Owner:	Ny
State District:	NYSDEC R2
Mailing Address:	IRVING PL, 15TH FL NE
Mailing City,State,Zip:	NEW YORK, NY 10003
Owner Name:	Not reported

CON EDISON VAULT: 9399 (Continued) **1017775599**

Owner Type:	Not reported
Operator Name:	Not reported
Operator Type:	Not reported
Short-Term Generator Activity:	No
Importer Activity:	No
Mixed Waste Generator:	No
Transporter Activity:	No
Transfer Facility Activity:	No
Recycler Activity with Storage:	No
Small Quantity On-Site Burner Exemption:	No
Smelting Melting and Refining Furnace Exemption:	No
Underground Injection Control:	No
Off-Site Waste Receipt:	No
Universal Waste Indicator:	No
Universal Waste Destination Facility:	No
Federal Universal Waste:	No
Active Site State-Reg Handler:	---
Federal Facility Indicator:	Not reported
Hazardous Secondary Material Indicator:	N
Sub-Part K Indicator:	Not reported
2018 GPRA Permit Baseline:	Not on the Baseline
2018 GPRA Renewals Baseline:	Not on the Baseline
202 GPRA Corrective Action Baseline:	No
Subject to Corrective Action Universe:	No
Non-TSDFs Where RCRA CA has Been Imposed Universe:	No
Corrective Action Priority Ranking:	No NCAPS ranking
Environmental Control Indicator:	No
Institutional Control Indicator:	No
Human Exposure Controls Indicator:	N/A
Groundwater Controls Indicator:	N/A
Significant Non-Complier Universe:	No
Unaddressed Significant Non-Complier Universe:	No
Addressed Significant Non-Complier Universe:	No
Significant Non-Complier With a Compliance Schedule Universe:	No
Financial Assurance Required:	Not reported
Handler Date of Last Change:	20150211
Recognized Trader-Importer:	No
Recognized Trader-Exporter:	No
Importer of Spent Lead Acid Batteries:	No
Exporter of Spent Lead Acid Batteries:	No
Recycler Activity Without Storage:	No
Manifest Broker:	No
Sub-Part P Indicator:	No

Historic Generators:

Receive Date:	20140516
Handler Name:	CON EDISON
Federal Waste Generator Description:	Small Quantity Generator
State District Owner:	Ny
Large Quantity Handler of Universal Waste:	No
Recognized Trader Importer:	No
Recognized Trader Exporter:	No
Spent Lead Acid Battery Importer:	No
Spent Lead Acid Battery Exporter:	No
Current Record:	No
Non Storage Recycler Activity:	Not reported

CON EDISON VAULT: 9399 (Continued) **1017775599**

Electronic Manifest Broker: Not reported

Receive Date: 20140516
Handler Name: CON EDISON
Federal Waste Generator Description: Not a generator, verified
State District Owner: Ny
Large Quantity Handler of Universal Waste: No
Recognized Trader Importer: No
Recognized Trader Exporter: No
Spent Lead Acid Battery Importer: No
Spent Lead Acid Battery Exporter: No
Current Record: No
Non Storage Recycler Activity: Not reported
Electronic Manifest Broker: Not reported

Receive Date: 20140616
Handler Name: CON EDISON VAULT: 9399
Federal Waste Generator Description: Not a generator, verified
State District Owner: Ny
Large Quantity Handler of Universal Waste: No
Recognized Trader Importer: No
Recognized Trader Exporter: No
Spent Lead Acid Battery Importer: No
Spent Lead Acid Battery Exporter: No
Current Record: Yes
Non Storage Recycler Activity: Not reported
Electronic Manifest Broker: Not reported

List of NAICS Codes and Descriptions:
NAICS Codes: No NAICS Codes Found

Facility Has Received Notices of Violations:
Violations: No Violations Found

Evaluation Action Summary:
Evaluations: No Evaluations Found

Y523 **CON EDISON VAULT: 9991** **RCRA NonGen / NLR** **1017775600**
ENE **41 COOPER SQ VAULT 9991** **FINDS** **NYP004534418**
1/8-1/4 **NEW YORK, NY 10009**
0.149 mi.
786 ft. **Site 5 of 16 in cluster Y**

Relative: **Lower**
Actual: **40 ft.**

RCRA Listings:
Date Form Received by Agency: 20140616
Handler Name: Con Edison Vault: 9991
Handler Address: Cooper Sq Vault 9991
Handler City,State,Zip: NEW YORK, NY 10009
EPA ID: NYP004534418
Contact Name: THOMAS TEELING
Contact Address: Not reported
Contact City,State,Zip: Not reported
Contact Telephone: 212-460-3770
Contact Fax: Not reported
Contact Email: Not reported

CON EDISON VAULT: 9991 (Continued) **1017775600**

Contact Title:		SENIOR SCIENTIST
EPA Region:		02
Land Type:		Private
Federal Waste Generator Description:		Not a generator, verified
Non-Notifier:		Not reported
Biennial Report Cycle:		Not reported
Accessibility:		Not reported
Active Site Indicator:		Not reported
State District Owner:		Ny
State District:		NYSDEC R2
Mailing Address:		IRVING PL, 15TH FL NE
Mailing City,State,Zip:		NEW YORK, NY 10003
Owner Name:	Not reported	
Owner Type:		Not reported
Operator Name:	Not reported	
Operator Type:		Not reported
Short-Term Generator Activity:		No
Importer Activity:		No
Mixed Waste Generator:		No
Transporter Activity:		No
Transfer Facility Activity:		No
Recycler Activity with Storage:		No
Small Quantity On-Site Burner Exemption:		No
Smelting Melting and Refining Furnace Exemption:		No
Underground Injection Control:		No
Off-Site Waste Receipt:		No
Universal Waste Indicator:		No
Universal Waste Destination Facility:		No
Federal Universal Waste:		No
Active Site State-Reg Handler:		---
Federal Facility Indicator:		Not reported
Hazardous Secondary Material Indicator:		N
Sub-Part K Indicator:		Not reported
2018 GPRA Permit Baseline:		Not on the Baseline
2018 GPRA Renewals Baseline:		Not on the Baseline
202 GPRA Corrective Action Baseline:		No
Subject to Corrective Action Universe:		No
Non-TSDFs Where RCRA CA has Been Imposed Universe:		No
Corrective Action Priority Ranking:		No NCAPS ranking
Environmental Control Indicator:		No
Institutional Control Indicator:		No
Human Exposure Controls Indicator:		N/A
Groundwater Controls Indicator:		N/A
Significant Non-Complier Universe:		No
Unaddressed Significant Non-Complier Universe:		No
Addressed Significant Non-Complier Universe:		No
Significant Non-Complier With a Compliance Schedule Universe:		No
Financial Assurance Required:		Not reported
Handler Date of Last Change:		20150211
Recognized Trader-Importer:		No
Recognized Trader-Exporter:		No
Importer of Spent Lead Acid Batteries:		No
Exporter of Spent Lead Acid Batteries:		No
Recycler Activity Without Storage:		No
Manifest Broker:		No
Sub-Part P Indicator:		No

CON EDISON VAULT: 9991 (Continued) **1017775600**

Historic Generators:

Receive Date:		20140516
Handler Name:	CON EDISON	
Federal Waste Generator Description:		Small Quantity Generator
State District Owner:		Ny
Large Quantity Handler of Universal Waste:		No
Recognized Trader Importer:		No
Recognized Trader Exporter:		No
Spent Lead Acid Battery Importer:		No
Spent Lead Acid Battery Exporter:		No
Current Record:		No
Non Storage Recycler Activity:		Not reported
Electronic Manifest Broker:		Not reported

Receive Date:		20140516
Handler Name:	CON EDISON	
Federal Waste Generator Description:		Not a generator, verified
State District Owner:		Ny
Large Quantity Handler of Universal Waste:		No
Recognized Trader Importer:		No
Recognized Trader Exporter:		No
Spent Lead Acid Battery Importer:		No
Spent Lead Acid Battery Exporter:		No
Current Record:		No
Non Storage Recycler Activity:		Not reported
Electronic Manifest Broker:		Not reported

Receive Date:		20140616
Handler Name:	CON EDISON VAULT: 9991	
Federal Waste Generator Description:		Not a generator, verified
State District Owner:		Ny
Large Quantity Handler of Universal Waste:		No
Recognized Trader Importer:		No
Recognized Trader Exporter:		No
Spent Lead Acid Battery Importer:		No
Spent Lead Acid Battery Exporter:		No
Current Record:		Yes
Non Storage Recycler Activity:		Not reported
Electronic Manifest Broker:		Not reported

List of NAICS Codes and Descriptions:
NAICS Codes: No NAICS Codes Found

Facility Has Received Notices of Violations:
Violations: No Violations Found

Evaluation Action Summary:
Evaluations: No Evaluations Found

FINDS:
Registry ID: 110063779647

Click Here for FRS Facility Detail Report:

CON EDISON VAULT: 9991 (Continued) **1017775600**

Environmental Interest/Information System:
The Resource Conservation and Recovery Act Information System (RCRAInfo) is EPA's comprehensive information system in support of the Resource Conservation and Recovery Act (RCRA) of 1976 and the Hazardous and Solid Waste Amendments (HSWA) of 1984. It tracks many types of information about generators, transporters, treaters, storers, and disposers of hazardous waste.

Click this hyperlink while viewing on your computer to access additional FINDS: detail in the EDR Site Report.

Y524 **CON ED** **NY MANIFEST** **S117061160**
ENE **41 COOPER SQUARE** **N/A**
1/8-1/4 **NEW YORK, NY 10003**
0.149 mi.
786 ft. **Site 6 of 16 in cluster Y**

Relative:
Lower

Actual:
40 ft.

NY MANIFEST:

EPA ID:	NYP004528667
Country:	USA
Name:	Con Edison
Address:	41 COOPER SQ
Address 2:	Not reported
City,State,Zip:	NEW YORK, NY 10009
Zip 4:	Not reported
Location Address 1:	41 COOPER SQUARE
Location Address 2:	Not reported
Location City,State,Zip:	NEW YORK, NY 10009
Location Zip 4:	Not reported
Facility Status:	Not reported
Total Tanks:	Not reported
Code:	BP

Mailing:

Mailing Name:	Con Edison
Mailing Contact:	Con Edison
Mailing Address 1:	4 IRVING PL
Mailing Address 2:	15TH FL
Mailing City,State,Zip:	NEW YORK, NY 10003
Mailing Zip 4:	Not reported
Mailing Country:	USA
Mailing Phone:	Not reported

Manifest Data:

Document ID:	Not reported
Manifest Status:	Not reported
Trans1 State ID:	MAD039322250
Year:	2018
Trans2 State ID:	Not reported
Generator Ship Date:	05/12/2014
Trans1 Recv Date:	05/12/2014
Trans2 Recv Date:	Not reported
TSD Site Recv Date:	05/12/2014
Part A Recv Date:	Not reported
Part B Recv Date:	Not reported
Generator EPA ID:	NYP004528667
Trans1 EPA ID:	Not reported
Trans2 EPA ID:	Not reported

CON ED (Continued) **S117061160**

TSDF ID 1: NJD991291105
TSDF ID 2: Not reported
Manifest Tracking Number: 007021635FLE
Import Indicator: N
Export Indicator: N
Discr Quantity Indicator: N
Discr Type Indicator: N
Discr Residue Indicator: N
Discr Partial Reject Indicator: N
Discr Full Reject Indicator: N
Manifest Ref Number: Not reported
Alt Facility RCRA ID: Not reported
Alt Facility Sign Date: Not reported
MGMT Method Type Code: H110
Waste Code a: Lead
Waste Code b: Not reported
Waste Code c: Not reported
Waste Code e: Not reported
Waste Code f: Not reported
Waste Code g: Not reported
Waste Code 1: Not reported
Waste Code 2: Not reported
Waste Code 3: Not reported
Waste Code 4: Not reported
Waste Code 5: Not reported
Waste Code 6: Not reported
Quantity: 15200
Units: Pounds
Number of Containers: 1
Container Type: Cargo tanks (tank trucks)
Handling Method: Treat
Specific Gravity: 1

EPA ID: NYP004528790
Country: USA
Name: Con Edison
Address: 41 COOPER SQ
Address 2: Not reported
City,State,Zip: NEW YORK, NY 10009
Zip 4: Not reported
Location Address 1: 41 COOPER SQUARE
Location Address 2: Not reported
Location City,State,Zip: NEW YORK, NY 10009
Location Zip 4: Not reported
Facility Status: Not reported
Total Tanks: Not reported
Code: BP

Mailing:
Mailing Name: Con Edison
Mailing Contact: Con Edison
Mailing Address 1: 4 IRVING PL
Mailing Address 2: 15TH FL
Mailing City,State,Zip: NEW YORK, NY 10003
Mailing Zip 4: Not reported
Mailing Country: USA
Mailing Phone: Not reported

CON ED (Continued) **S117061160**

Manifest Data:

Document ID:	Not reported
Manifest Status:	Not reported
Trans1 State ID:	MAD039322250
Year:	2018
Trans2 State ID:	Not reported
Generator Ship Date:	05/12/2014
Trans1 Recv Date:	05/12/2014
Trans2 Recv Date:	Not reported
TSD Site Recv Date:	05/12/2014
Part A Recv Date:	Not reported
Part B Recv Date:	Not reported
Generator EPA ID:	NYP004528790
Trans1 EPA ID:	Not reported
Trans2 EPA ID:	Not reported
TSDF ID 1:	NJD991291105
TSDF ID 2:	Not reported
Manifest Tracking Number:	007021639FLE
Import Indicator:	N
Export Indicator:	N
Discr Quantity Indicator:	N
Discr Type Indicator:	N
Discr Residue Indicator:	N
Discr Partial Reject Indicator:	N
Discr Full Reject Indicator:	N
Manifest Ref Number:	Not reported
Alt Facility RCRA ID:	Not reported
Alt Facility Sign Date:	Not reported
MGMT Method Type Code:	H110
Waste Code a:	Lead
Waste Code b:	Not reported
Waste Code c:	Not reported
Waste Code e:	Not reported
Waste Code f:	Not reported
Waste Code g:	Not reported
Waste Code 1:	Not reported
Waste Code 2:	Not reported
Waste Code 3:	Not reported
Waste Code 4:	Not reported
Waste Code 5:	Not reported
Waste Code 6:	Not reported
Quantity:	3176
Units:	Pounds
Number of Containers:	1
Container Type:	Cargo tanks (tank trucks)
Handling Method:	Treat
Specific Gravity:	1

EPA ID:	NYP004534400
Country:	USA
Name:	Con Edison
Address:	41 COOPER SQ VAULT 9399
Address 2:	Not reported
City,State,Zip:	NEW YORK, NY 10009
Zip 4:	Not reported
Location Address 1:	41 COOPER SQUARE

CON ED (Continued) **S117061160**

Location Address 2: VAULT 9399
Location City,State,Zip: NEW YORK, NY 10009
Location Zip 4: Not reported
Facility Status: Not reported
Total Tanks: Not reported
Code: BP

Mailing:
Mailing Name: Con Edison
Mailing Contact: Tom Teeling
Mailing Address 1: 4 IRVING PLACE 15TH FLOOR
Mailing Address 2: Not reported
Mailing City,State,Zip: NEW YORK, NY 10003
Mailing Zip 4: Not reported
Mailing Country: USA
Mailing Phone: Not reported

Manifest Data:
Document ID: Not reported
Manifest Status: Not reported
Trans1 State ID: MAD039322250
Year: 2018
Trans2 State ID: Not reported
Generator Ship Date: 05/16/2014
Trans1 Recv Date: 05/16/2014
Trans2 Recv Date: Not reported
TSD Site Recv Date: 05/16/2014
Part A Recv Date: Not reported
Part B Recv Date: Not reported
Generator EPA ID: NYP004534400
Trans1 EPA ID: Not reported
Trans2 EPA ID: Not reported
TSDF ID 1: NJD991291105
TSDF ID 2: Not reported
Manifest Tracking Number: 007021637FLE
Import Indicator: N
Export Indicator: N
Discr Quantity Indicator: N
Discr Type Indicator: N
Discr Residue Indicator: N
Discr Partial Reject Indicator: N
Discr Full Reject Indicator: N
Manifest Ref Number: Not reported
Alt Facility RCRA ID: Not reported
Alt Facility Sign Date: Not reported
MGMT Method Type Code: H110
Waste Code a: Lead
Waste Code b: Not reported
Waste Code c: Not reported
Waste Code e: Not reported
Waste Code f: Not reported
Waste Code g: Not reported
Waste Code 1: Not reported
Waste Code 2: Not reported
Waste Code 3: Not reported
Waste Code 4: Not reported
Waste Code 5: Not reported

CON ED (Continued) **S117061160**

Waste Code 6: Not reported
Quantity: 2000
Units: Pounds
Number of Containers: 1
Container Type: Cargo tanks (tank trucks)
Handling Method: Treat
Specific Gravity: 1

EPA ID: NYP004854358
Country: USA
Name: Con Ed
Address: 41 COOPER SQUARE
Address 2: Not reported
City,State,Zip: NEW YORK, NY 10003
Zip 4: Not reported
Location Address 1: 41 COOPER SQUARE
Location Address 2: Not reported
Location City,State,Zip: NEW YORK, NY 10003
Location Zip 4: Not reported
Facility Status: Not reported
Total Tanks: Not reported
Code: BP

Mailing:
Mailing Name: Con Ed
Mailing Contact: Tom Teeling
Mailing Address 1: 4 IRVING PLACE - 15TH FLOOR
Mailing Address 2: Not reported
Mailing City,State,Zip: NEW YORK, NY 10003
Mailing Zip 4: Not reported
Mailing Country: USA
Mailing Phone: 2124603770

Manifest Data:
Document ID: Not reported
Manifest Status: Not reported
Trans1 State ID: NJD003812047
Year: 2018
Trans2 State ID: NJD003812047
Generator Ship Date: 10/15/2015
Trans1 Recv Date: 10/15/2015
Trans2 Recv Date: 10/16/2015
TSD Site Recv Date: 10/16/2015
Part A Recv Date: Not reported
Part B Recv Date: Not reported
Generator EPA ID: NYP004854358
Trans1 EPA ID: Not reported
Trans2 EPA ID: Not reported
TSDF ID 1: NJD991291105
TSDF ID 2: Not reported
Manifest Tracking Number: 002612390GBF
Import Indicator: N
Export Indicator: N
Discr Quantity Indicator: N
Discr Type Indicator: N
Discr Residue Indicator: N

CON ED (Continued) **S117061160**

Discr Partial Reject Indicator: N
Discr Full Reject Indicator: N
Manifest Ref Number: Not reported
Alt Facility RCRA ID: Not reported
Alt Facility Sign Date: Not reported
MGMT Method Type Code: H110
Waste Code a: Lead
Waste Code b: Not reported
Waste Code c: Not reported
Waste Code e: Not reported
Waste Code f: Not reported
Waste Code g: Not reported
Waste Code 1: Not reported
Waste Code 2: Not reported
Waste Code 3: Not reported
Waste Code 4: Not reported
Waste Code 5: Not reported
Waste Code 6: Not reported
Quantity: 1500
Units: Pounds
Number of Containers: 1
Container Type: Cargo tanks (tank trucks)
Handling Method: Treat
Specific Gravity: 1

EPA ID: NYP004854366
Country: USA
Name: Con Ed
Address: 41 COOPER SQUARE
Address 2: V 9994
City,State,Zip: NEW YORK, NY 10003
Zip 4: Not reported
Location Address 1: 41 COOPER SQUARE
Location Address 2: V 9994
Location City,State,Zip: NEW YORK, NY 10003
Location Zip 4: Not reported
Facility Status: Not reported
Total Tanks: Not reported
Code: BP

Mailing:
Mailing Name: Con Ed
Mailing Contact: Tom Teeling
Mailing Address 1: 4 IRVING PLACE - 15TH FLOOR
Mailing Address 2: Not reported
Mailing City,State,Zip: NEW YORK, NY 10003
Mailing Zip 4: Not reported
Mailing Country: USA
Mailing Phone: 2124603770

Manifest Data:
Document ID: Not reported
Manifest Status: Not reported
Trans1 State ID: NJD003812047
Year: 2018
Trans2 State ID: NJD003812047

CON ED (Continued) **S117061160**

Generator Ship Date:	10/15/2015
Trans1 Recv Date:	10/15/2015
Trans2 Recv Date:	10/16/2015
TSD Site Recv Date:	10/16/2015
Part A Recv Date:	Not reported
Part B Recv Date:	Not reported
Generator EPA ID:	NYP004854366
Trans1 EPA ID:	Not reported
Trans2 EPA ID:	Not reported
TSDF ID 1:	NJD991291105
TSDF ID 2:	Not reported
Manifest Tracking Number:	002613270GBF
Import Indicator:	N
Export Indicator:	N
Discr Quantity Indicator:	N
Discr Type Indicator:	N
Discr Residue Indicator:	N
Discr Partial Reject Indicator:	N
Discr Full Reject Indicator:	N
Manifest Ref Number:	Not reported
Alt Facility RCRA ID:	Not reported
Alt Facility Sign Date:	Not reported
MGMT Method Type Code:	H110
Waste Code a:	Lead
Waste Code b:	Not reported
Waste Code c:	Not reported
Waste Code e:	Not reported
Waste Code f:	Not reported
Waste Code g:	Not reported
Waste Code 1:	Not reported
Waste Code 2:	Not reported
Waste Code 3:	Not reported
Waste Code 4:	Not reported
Waste Code 5:	Not reported
Waste Code 6:	Not reported
Quantity:	1500
Units:	Pounds
Number of Containers:	1
Container Type:	Cargo tanks (tank trucks)
Handling Method:	Treat
Specific Gravity:	1

EPA ID:	NYP004854382
Country:	USA
Name:	Con Ed
Address:	41 COOPER SQUARE
Address 2:	V 9991
City,State,Zip:	NEW YORK, NY 10003
Zip 4:	Not reported
Location Address 1:	41 COOPER SQUARE
Location Address 2:	V 9991
Location City,State,Zip:	NEW YORK, NY 10003
Location Zip 4:	Not reported
Facility Status:	Not reported
Total Tanks:	Not reported
Code:	BP

CON ED (Continued) **S117061160**

Mailing:

Mailing Name:	Con Ed
Mailing Contact:	Tom Teeling
Mailing Address 1:	4 IRVING PLACE - 15TH FLOOR
Mailing Address 2:	Not reported
Mailing City,State,Zip:	NEW YORK, NY 10003
Mailing Zip 4:	Not reported
Mailing Country:	USA
Mailing Phone:	2124603770

Manifest Data:

Document ID:	Not reported
Manifest Status:	Not reported
Trans1 State ID:	NJD003812047
Year:	2018
Trans2 State ID:	NJD003812047
Generator Ship Date:	10/16/2015
Trans1 Recv Date:	10/16/2015
Trans2 Recv Date:	10/16/2015
TSD Site Recv Date:	10/16/2015
Part A Recv Date:	Not reported
Part B Recv Date:	Not reported
Generator EPA ID:	NYP004854382
Trans1 EPA ID:	Not reported
Trans2 EPA ID:	Not reported
TSDF ID 1:	NJD991291105
TSDF ID 2:	Not reported
Manifest Tracking Number:	002612442GBF
Import Indicator:	N
Export Indicator:	N
Discr Quantity Indicator:	N
Discr Type Indicator:	N
Discr Residue Indicator:	N
Discr Partial Reject Indicator:	N
Discr Full Reject Indicator:	N
Manifest Ref Number:	Not reported
Alt Facility RCRA ID:	Not reported
Alt Facility Sign Date:	Not reported
MGMT Method Type Code:	H110
Waste Code a:	Lead
Waste Code b:	Not reported
Waste Code c:	Not reported
Waste Code e:	Not reported
Waste Code f:	Not reported
Waste Code g:	Not reported
Waste Code 1:	Not reported
Waste Code 2:	Not reported
Waste Code 3:	Not reported
Waste Code 4:	Not reported
Waste Code 5:	Not reported
Waste Code 6:	Not reported
Quantity:	1500
Units:	Pounds
Number of Containers:	1
Container Type:	Cargo tanks (tank trucks)
Handling Method:	Treat

CON ED (Continued) **S117061160**

Specific Gravity: 1

EPA ID: NYP004854390
Country: USA
Name: Con Ed
Address: 41 COOPER SQUARE
Address 2: V 9399
City,State,Zip: NEW YORK, NY 10003
Zip 4: Not reported
Location Address 1: 41 COOPER SQUARE
Location Address 2: V 9399
Location City,State,Zip: NEW YORK, NY 10003
Location Zip 4: Not reported
Facility Status: Not reported
Total Tanks: Not reported
Code: BP

Mailing:
Mailing Name: Con Ed
Mailing Contact: Tom Teeling
Mailing Address 1: 4 IRVING PLACE - 15TH FLOOR
Mailing Address 2: Not reported
Mailing City,State,Zip: NEW YORK, NY 10003
Mailing Zip 4: Not reported
Mailing Country: USA
Mailing Phone: 2124603770

Manifest Data:
Document ID: Not reported
Manifest Status: Not reported
Trans1 State ID: NJD003812047
Year: 2018
Trans2 State ID: NJD003812047
Generator Ship Date: 10/16/2015
Trans1 Recv Date: 10/16/2015
Trans2 Recv Date: 10/16/2015
TSD Site Recv Date: 10/16/2015
Part A Recv Date: Not reported
Part B Recv Date: Not reported
Generator EPA ID: NYP004854390
Trans1 EPA ID: Not reported
Trans2 EPA ID: Not reported
TSDF ID 1: NJD991291105
TSDF ID 2: Not reported
Manifest Tracking Number: 002612389GBF
Import Indicator: N
Export Indicator: N
Discr Quantity Indicator: N
Discr Type Indicator: N
Discr Residue Indicator: N
Discr Partial Reject Indicator: N
Discr Full Reject Indicator: N
Manifest Ref Number: Not reported
Alt Facility RCRA ID: Not reported
Alt Facility Sign Date: Not reported
MGMT Method Type Code: H110

CON ED (Continued) **S117061160**

Waste Code a:	Lead
Waste Code b:	Not reported
Waste Code c:	Not reported
Waste Code e:	Not reported
Waste Code f:	Not reported
Waste Code g:	Not reported
Waste Code 1:	Not reported
Waste Code 2:	Not reported
Waste Code 3:	Not reported
Waste Code 4:	Not reported
Waste Code 5:	Not reported
Waste Code 6:	Not reported
Quantity:	1500
Units:	Pounds
Number of Containers:	1
Container Type:	Cargo tanks (tank trucks)
Handling Method:	Treat
Specific Gravity:	1

Y525 **CON EDISON SERVICE BOX: 30964** **RCRA NonGen / NLR** **1016148951**
ENE **41-55 COOPER SQ FRONT OF** **NY MANIFEST** **NYP004276036**
1/8-1/4 **NEW YORK, NY 10003**
0.149 mi.
786 ft. **Site 7 of 16 in cluster Y**

Relative: **Lower**
Actual: **40 ft.**

RCRA Listings:

Date Form Received by Agency:	20170728
Handler Name:	Con Edison Service Box: 30964
Handler Address:	Cooper Sq Front Of
Handler City,State,Zip:	NEW YORK, NY 10003
EPA ID:	NYP004276036
Contact Name:	BENJAMIN BAMONTE
Contact Address:	Not reported
Contact City,State,Zip:	Not reported
Contact Telephone:	212-894-9549
Contact Fax:	Not reported
Contact Email:	Not reported
Contact Title:	OPERATING SUPERVISOR
EPA Region:	02
Land Type:	Private
Federal Waste Generator Description:	Not a generator, verified
Non-Notifier:	Not reported
Biennial Report Cycle:	Not reported
Accessibility:	Not reported
Active Site Indicator:	Not reported
State District Owner:	Ny
State District:	NYSDEC R2
Mailing Address:	IRVING PL, RM 828
Mailing City,State,Zip:	NEW YORK, NY 10003
Owner Name:	Not reported
Owner Type:	Not reported
Operator Name:	Not reported
Operator Type:	Not reported
Short-Term Generator Activity:	No
Importer Activity:	No
Mixed Waste Generator:	No
Transporter Activity:	No

CON EDISON SERVICE BOX: 30964 (Continued) **1016148951**

Transfer Facility Activity:	No
Recycler Activity with Storage:	No
Small Quantity On-Site Burner Exemption:	No
Smelting Melting and Refining Furnace Exemption:	No
Underground Injection Control:	No
Off-Site Waste Receipt:	No
Universal Waste Indicator:	No
Universal Waste Destination Facility:	No
Federal Universal Waste:	No
Active Site State-Reg Handler:	---
Federal Facility Indicator:	Not reported
Hazardous Secondary Material Indicator:	N
Sub-Part K Indicator:	Not reported
2018 GPRA Permit Baseline:	Not on the Baseline
2018 GPRA Renewals Baseline:	Not on the Baseline
202 GPRA Corrective Action Baseline:	No
Subject to Corrective Action Universe:	No
Non-TSDFs Where RCRA CA has Been Imposed Universe:	No
Corrective Action Priority Ranking:	No NCAPS ranking
Environmental Control Indicator:	No
Institutional Control Indicator:	No
Human Exposure Controls Indicator:	N/A
Groundwater Controls Indicator:	N/A
Significant Non-Complier Universe:	No
Unaddressed Significant Non-Complier Universe:	No
Addressed Significant Non-Complier Universe:	No
Significant Non-Complier With a Compliance Schedule Universe:	No
Financial Assurance Required:	Not reported
Handler Date of Last Change:	20171113
Recognized Trader-Importer:	No
Recognized Trader-Exporter:	No
Importer of Spent Lead Acid Batteries:	No
Exporter of Spent Lead Acid Batteries:	No
Recycler Activity Without Storage:	No
Manifest Broker:	No
Sub-Part P Indicator:	No

Historic Generators:

Receive Date:		20121024
Handler Name:	CON EDISON SERVICE BOX:	30964
Federal Waste Generator Description:		Very Small Quantity Generator (formerly Conditionally-Exempt Small Quantity Generator
State District Owner:		Ny
Large Quantity Handler of Universal Waste:		No
Recognized Trader Importer:		No
Recognized Trader Exporter:		No
Spent Lead Acid Battery Importer:		No
Spent Lead Acid Battery Exporter:		No
Current Record:		No
Non Storage Recycler Activity:		Not reported
Electronic Manifest Broker:		Not reported

Receive Date:		20170728
Handler Name:	CON EDISON SERVICE BOX:	30964
Federal Waste Generator Description:		Not a generator, verified
State District Owner:		Ny

CON EDISON SERVICE BOX: 30964 (Continued) **1016148951**

Large Quantity Handler of Universal Waste:	No
Recognized Trader Importer:	No
Recognized Trader Exporter:	No
Spent Lead Acid Battery Importer:	No
Spent Lead Acid Battery Exporter:	No
Current Record:	Yes
Non Storage Recycler Activity:	No
Electronic Manifest Broker:	No

List of NAICS Codes and Descriptions:
NAICS Codes: No NAICS Codes Found

Facility Has Received Notices of Violations:
Violations: No Violations Found

Evaluation Action Summary:
Evaluations: No Evaluations Found

NY MANIFEST:

EPA ID:	NYP004276036
Country:	USA
Name:	Con Edison
Address:	41-55 COOPER SQ FRONT OF
Address 2:	Not reported
City,State,Zip:	NEW YORK, NY 10003
Zip 4:	Not reported
Location Address 1:	FO 41-55 COOPER SQ
Location Address 2:	Not reported
Location City,State,Zip:	NEW YORK, NY 10003
Location Zip 4:	Not reported
Facility Status:	Not reported
Total Tanks:	Not reported
Code:	BP

Mailing:

Mailing Name:	Con Edison
Mailing Contact:	Con Edison
Mailing Address 1:	4 IRVING PL 15TH FLOOR
Mailing Address 2:	Not reported
Mailing City,State,Zip:	NEW YORK, NY 10003
Mailing Zip 4:	Not reported
Mailing Country:	USA
Mailing Phone:	2124603770

Manifest Data:

Document ID:	Not reported
Manifest Status:	Not reported
Trans1 State ID:	NJ0000027193
Year:	2018
Trans2 State ID:	Not reported
Generator Ship Date:	10/24/2012
Trans1 Recv Date:	10/24/2012
Trans2 Recv Date:	Not reported
TSD Site Recv Date:	10/25/2012

CON EDISON SERVICE BOX: 30964 (Continued) **1016148951**

Part A Recv Date:	Not reported
Part B Recv Date:	Not reported
Generator EPA ID:	NYP004276036
Trans1 EPA ID:	Not reported
Trans2 EPA ID:	Not reported
TSDF ID 1:	NJD002200046
TSDF ID 2:	Not reported
Manifest Tracking Number:	010456424JJK
Import Indicator:	N
Export Indicator:	N
Discr Quantity Indicator:	N
Discr Type Indicator:	N
Discr Residue Indicator:	N
Discr Partial Reject Indicator:	N
Discr Full Reject Indicator:	N
Manifest Ref Number:	Not reported
Alt Facility RCRA ID:	Not reported
Alt Facility Sign Date:	Not reported
MGMT Method Type Code:	H111
Waste Code a:	Lead
Waste Code b:	Not reported
Waste Code c:	Not reported
Waste Code e:	Not reported
Waste Code f:	Not reported
Waste Code g:	Not reported
Waste Code 1:	Not reported
Waste Code 2:	Not reported
Waste Code 3:	Not reported
Waste Code 4:	Not reported
Waste Code 5:	Not reported
Waste Code 6:	Not reported
Quantity:	1500
Units:	Pounds
Number of Containers:	1
Container Type:	Cargo tanks (tank trucks)
Handling Method:	Treat
Specific Gravity:	1

Y526 **COOPER UNION** **RCRA-SQG** **1010328652**
ENE **41 COOPER SQUARE** **FINDS** **NYR000144261**
1/8-1/4 **NEW YORK, NY 10008** **E MANIFEST**
0.149 mi.
786 ft. **Site 8 of 16 in cluster Y**

Relative: **Lower**
Actual: **40 ft.**

RCRA Listings:

Date Form Received by Agency:	20100106
Handler Name:	Cooper Union Engineering Bldg
Handler Address:	Cooper Sq
Handler City,State,Zip:	NEW YORK, NY 10003
EPA ID:	NYR000144261
Contact Name:	CLARK WIEMAN
Contact Address:	COOPER SQ
Contact City,State,Zip:	NEW YORK, NY 10003
Contact Telephone:	212-353-4100
Contact Fax:	Not reported
Contact Email:	WIEMAN@COOPER.EDU
Contact Title:	Not reported

COOPER UNION (Continued) **1010328652**

EPA Region:		02
Land Type:		Municipal
Federal Waste Generator Description:		Small Quantity Generator
Non-Notifier:		Not reported
Biennial Report Cycle:		Not reported
Accessibility:		Not reported
Active Site Indicator:		Handler Activities
State District Owner:		Ny
State District:		NYSDEC R2
Mailing Address:		COOPER SQ
Mailing City,State,Zip:		NEW YORK, NY 10003
Owner Name:	Not reported	
Owner Type:		Not reported
Operator Name:	Not reported	
Operator Type:		Not reported
Short-Term Generator Activity:		No
Importer Activity:		No
Mixed Waste Generator:		No
Transporter Activity:		No
Transfer Facility Activity:		No
Recycler Activity with Storage:		No
Small Quantity On-Site Burner Exemption:		No
Smelting Melting and Refining Furnace Exemption:		No
Underground Injection Control:		No
Off-Site Waste Receipt:		No
Universal Waste Indicator:		No
Universal Waste Destination Facility:		No
Federal Universal Waste:		No
Active Site State-Reg Handler:		---
Federal Facility Indicator:		Not reported
Hazardous Secondary Material Indicator:		N
Sub-Part K Indicator:		Not reported
2018 GPRA Permit Baseline:		Not on the Baseline
2018 GPRA Renewals Baseline:		Not on the Baseline
202 GPRA Corrective Action Baseline:		No
Subject to Corrective Action Universe:		No
Non-TSDFs Where RCRA CA has Been Imposed Universe:		No
Corrective Action Priority Ranking:		No NCAPS ranking
Environmental Control Indicator:		No
Institutional Control Indicator:		No
Human Exposure Controls Indicator:		N/A
Groundwater Controls Indicator:		N/A
Significant Non-Complier Universe:		No
Unaddressed Significant Non-Complier Universe:		No
Addressed Significant Non-Complier Universe:		No
Significant Non-Complier With a Compliance Schedule Universe:		No
Financial Assurance Required:		Not reported
Handler Date of Last Change:		20150414
Recognized Trader-Importer:		No
Recognized Trader-Exporter:		No
Importer of Spent Lead Acid Batteries:		No
Exporter of Spent Lead Acid Batteries:		No
Recycler Activity Without Storage:		No
Manifest Broker:		No
Sub-Part P Indicator:		No

COOPER UNION (Continued) **1010328652**

Hazardous Waste Summary:
Waste Code: D001
Waste Description: Ignitable Waste

Waste Code: D002
Waste Description: Corrosive Waste

Waste Code: D008
Waste Description: Lead

Waste Code: D009
Waste Description: Mercury

Handler - Owner Operator:
Owner/Operator Indicator: Operator
Owner/Operator Name: THE HEWITT BUILDING
Legal Status: Private
Date Became Current: 20070205
Date Ended Current: Not reported
Owner/Operator Address: Not reported
Owner/Operator City,State,Zip: Not reported
Owner/Operator Telephone: Not reported
Owner/Operator Telephone Ext: Not reported
Owner/Operator Fax: Not reported
Owner/Operator Email: Not reported

Owner/Operator Indicator: Owner
Owner/Operator Name: NYC DEPT ADMIN SVCS DIV OF REAL ESTATE
Legal Status: Municipal
Date Became Current: 20070205
Date Ended Current: Not reported
Owner/Operator Address: 1 CENTRE ST 19TH FLOOR
Owner/Operator City,State,Zip: NEW YORK, NY 10007
Owner/Operator Telephone: Not reported
Owner/Operator Telephone Ext: Not reported
Owner/Operator Fax: Not reported
Owner/Operator Email: Not reported

Historic Generators:
Receive Date: 20070204
Handler Name: HEWITT BUILDING THE
Federal Waste Generator Description: Very Small Quantity Generator (formerly Conditionally-Exempt Small Quantity Generator
State District Owner: Ny
Large Quantity Handler of Universal Waste: No
Recognized Trader Importer: No
Recognized Trader Exporter: No
Spent Lead Acid Battery Importer: No
Spent Lead Acid Battery Exporter: No
Current Record: No
Non Storage Recycler Activity: Not reported
Electronic Manifest Broker: Not reported

Receive Date: 20070204
Handler Name: HEWITT BUILDING THE
Federal Waste Generator Description: Very Small Quantity Generator (formerly Conditionally-Exempt Small

COOPER UNION (Continued) **1010328652**

Quantity Generator
State District Owner: Ny
Large Quantity Handler of Universal Waste: No
Recognized Trader Importer: No
Recognized Trader Exporter: No
Spent Lead Acid Battery Importer: No
Spent Lead Acid Battery Exporter: No
Current Record: No
Non Storage Recycler Activity: Not reported
Electronic Manifest Broker: Not reported

Receive Date: 20100106
Handler Name: COOPER UNION ENGINEERING BLDG
Federal Waste Generator Description: Small Quantity Generator
State District Owner: Ny
Large Quantity Handler of Universal Waste: No
Recognized Trader Importer: No
Recognized Trader Exporter: No
Spent Lead Acid Battery Importer: No
Spent Lead Acid Battery Exporter: No
Current Record: Yes
Non Storage Recycler Activity: Not reported
Electronic Manifest Broker: Not reported

Receive Date: 20070205
Handler Name: HEWITT BUILDING THE
Federal Waste Generator Description: Very Small Quantity Generator (formerly Conditionally-Exempt Small Quantity Generator
State District Owner: Ny
Large Quantity Handler of Universal Waste: No
Recognized Trader Importer: No
Recognized Trader Exporter: No
Spent Lead Acid Battery Importer: No
Spent Lead Acid Battery Exporter: No
Current Record: No
Non Storage Recycler Activity: Not reported
Electronic Manifest Broker: Not reported

List of NAICS Codes and Descriptions:
NAICS Code: 61131
NAICS Description: Colleges, Universities, And Professional Schools

Has the Facility Received Notices of Violations:
Found Violation: No
Agency Which Determined Violation: Not reported
Violation Short Description: Not reported
Date Violation was Determined: Not reported
Actual Return to Compliance Date: Not reported
Return to Compliance Qualifier: Not reported
Violation Responsible Agency: Not reported
Scheduled Compliance Date: Not reported
Enforcement Identifier: Not reported
Date of Enforcement Action: Not reported
Enforcement Responsible Agency: Not reported
Enforcement Docket Number: Not reported
Enforcement Attorney: Not reported

COOPER UNION (Continued) **1010328652**

Corrective Action Component: Not reported
Appeal Initiated Date: Not reported
Appeal Resolution Date: Not reported
Disposition Status Date: Not reported
Disposition Status: Not reported
Disposition Status Description: Not reported
Consent/Final Order Sequence Number: Not reported
Consent/Final Order Respondent Name: Not reported
Consent/Final Order Lead Agency: Not reported
Enforcement Type: Not reported
Enforcement Responsible Person: Not reported
Enforcement Responsible Sub-Organization: Not reported
SEP Sequence Number: Not reported
SEP Expenditure Amount: Not reported
SEP Scheduled Completion Date: Not reported
SEP Actual Date: Not reported
SEP Defaulted Date: Not reported
SEP Type: Not reported
SEP Type Description: Not reported
Proposed Amount: Not reported
Final Monetary Amount: Not reported
Paid Amount: Not reported
Final Count: Not reported
Final Amount: Not reported

Found Violation: No
Agency Which Determined Violation: Not reported
Violation Short Description: Not reported
Date Violation was Determined: Not reported
Actual Return to Compliance Date: Not reported
Return to Compliance Qualifier: Not reported
Violation Responsible Agency: Not reported
Scheduled Compliance Date: Not reported
Enforcement Identifier: Not reported
Date of Enforcement Action: Not reported
Enforcement Responsible Agency: Not reported
Enforcement Docket Number: Not reported
Enforcement Attorney: Not reported
Corrective Action Component: Not reported
Appeal Initiated Date: Not reported
Appeal Resolution Date: Not reported
Disposition Status Date: Not reported
Disposition Status: Not reported
Disposition Status Description: Not reported
Consent/Final Order Sequence Number: Not reported
Consent/Final Order Respondent Name: Not reported
Consent/Final Order Lead Agency: Not reported
Enforcement Type: Not reported
Enforcement Responsible Person: Not reported
Enforcement Responsible Sub-Organization: Not reported
SEP Sequence Number: Not reported
SEP Expenditure Amount: Not reported
SEP Scheduled Completion Date: Not reported
SEP Actual Date: Not reported
SEP Defaulted Date: Not reported
SEP Type: Not reported
SEP Type Description: Not reported

COOPER UNION (Continued) **1010328652**

Proposed Amount:	Not reported
Final Monetary Amount:	Not reported
Paid Amount:	Not reported
Final Count:	Not reported
Final Amount:	Not reported

Evaluation Action Summary:

Evaluation Date:	20091202
Evaluation Responsible Agency:	EPA
Found Violation:	No
Evaluation Type Description:	COMPLIANCE EVALUATION INSPECTION
Evaluation Responsible Person Identifier:	R2MD
Evaluation Responsible Sub-Organization:	RCB
Actual Return to Compliance Date:	Not reported
Scheduled Compliance Date:	Not reported
Date of Request:	Not reported
Date Response Received:	Not reported
Request Agency:	Not reported
Former Citation:	Not reported

Evaluation Date:	20170627
Evaluation Responsible Agency:	EPA
Found Violation:	No
Evaluation Type Description:	COMPLIANCE EVALUATION INSPECTION
Evaluation Responsible Person Identifier:	R2STP
Evaluation Responsible Sub-Organization:	RCB
Actual Return to Compliance Date:	Not reported
Scheduled Compliance Date:	Not reported
Date of Request:	Not reported
Date Response Received:	Not reported
Request Agency:	Not reported
Former Citation:	Not reported

FINDS:
Registry ID: 110042298518

Click Here for FRS Facility Detail Report:

Environmental Interest/Information System:
The New York Department of Environmental Conservation Facility Information System (FIS) database houses all information about facilities that are regulated or of environmental interest to the state of New York.

Click this hyperlink while viewing on your computer to access additional FINDS: detail in the EDR Site Report.

E MANIFEST:

Manifest Tracking Number:	016634263FLE
Last Updated Date:	20220518
Shipped Date:	20220503
Received Date:	20220509
Manifest Status:	Signed
Submission Type:	DataImage5Copy
Origin Type:	Service
Generator EPA ID:	NYR000144261

COOPER UNION (Continued) **1010328652**

Generator Name:	Cooper Union
Generator Location Street Number:	Not reported
Generator Location Street 1:	41 COOPER SQUARE
Generator Location Street 2:	Not reported
Generator Location City:	NEW YORK
Generator Location State:	NY
Generator Location Zip:	10008
Generator Mail Street Number:	Not reported
Generator Mail Street 1:	41 Cooper Square
Generator Mail Street 2:	Not reported
Generator Mail City:	New York
Generator Mail Zip:	10008
Generator Mail State:	NY
Generator Contact Company Name:	Not reported
Designated Facility EPA ID:	NJD980536593
Designated Facility Name:	Veolia Es Technical Solutions
Designated Facility Mail Street Number:	1
Designated Facility Mail Street 1:	1 EDEN LANE
Designated Facility Mail Street 2:	L.L.C.
Designated Facility Mail City:	FLANDERS
Designated Facility Mail Zip:	07836
Designated Facility Mail State:	NJ
Designated Facility Location Street Number:	1
Designated Facility Location Street 1:	L.L.C.
Designated Facility Location Street 2:	1 EDEN LANE
Designated Facility Location City:	FLANDERS
Designated Facility Location Zip:	07836
Designated Facility Location State:	NJ
Designated Facility Contact Company Name:	Not reported
Manifest Residue Indicator:	N
Rejection Indicator:	N

Manifest Tracking Number:	016634336FLE
Last Updated Date:	20230123
Shipped Date:	20221221
Received Date:	20221230
Manifest Status:	Signed
Submission Type:	DataImage5Copy
Origin Type:	Service
Generator EPA ID:	NYR000144261
Generator Name:	Cooper Union
Generator Location Street Number:	Not reported
Generator Location Street 1:	41 COOPER SQUARE
Generator Location Street 2:	Not reported
Generator Location City:	NEW YORK
Generator Location State:	NY
Generator Location Zip:	10008
Generator Mail Street Number:	Not reported
Generator Mail Street 1:	41 Cooper Square
Generator Mail Street 2:	Not reported
Generator Mail City:	New York
Generator Mail Zip:	10008
Generator Mail State:	NY
Generator Contact Company Name:	Not reported
Designated Facility EPA ID:	NJD980536593
Designated Facility Name:	Veolia Es Technical Solutions
Designated Facility Mail Street Number:	1

COOPER UNION (Continued) **1010328652**

Designated Facility Mail Street 1:	1 EDEN LANE
Designated Facility Mail Street 2:	L.L.C.
Designated Facility Mail City:	FLANDERS
Designated Facility Mail Zip:	07836
Designated Facility Mail State:	NJ
Designated Facility Location Street Number:	1
Designated Facility Location Street 1:	L.L.C.
Designated Facility Location Street 2:	1 EDEN LANE
Designated Facility Location City:	FLANDERS
Designated Facility Location Zip:	07836
Designated Facility Location State:	NJ
Designated Facility Contact Company Name:	Not reported
Manifest Residue Indicator:	N
Rejection Indicator:	N

Manifest Tracking Number:	016639914FLE
Last Updated Date:	20230518
Shipped Date:	20230427
Received Date:	20230508
Manifest Status:	Signed
Submission Type:	DataImage5Copy
Origin Type:	Service
Generator EPA ID:	NYR000144261
Generator Name:	Cooper Union
Generator Location Street Number:	Not reported
Generator Location Street 1:	41 COOPER SQUARE
Generator Location Street 2:	Not reported
Generator Location City:	NEW YORK
Generator Location State:	NY
Generator Location Zip:	10008
Generator Mail Street Number:	Not reported
Generator Mail Street 1:	41 Cooper Square
Generator Mail Street 2:	Not reported
Generator Mail City:	New York
Generator Mail Zip:	10008
Generator Mail State:	NY
Generator Contact Company Name:	Not reported
Designated Facility EPA ID:	NJD980536593
Designated Facility Name:	Veolia Es Technical Solutions
Designated Facility Mail Street Number:	1
Designated Facility Mail Street 1:	1 EDEN LANE
Designated Facility Mail Street 2:	L.L.C.
Designated Facility Mail City:	FLANDERS
Designated Facility Mail Zip:	07836
Designated Facility Mail State:	NJ
Designated Facility Location Street Number:	1
Designated Facility Location Street 1:	L.L.C.
Designated Facility Location Street 2:	1 EDEN LANE
Designated Facility Location City:	FLANDERS
Designated Facility Location Zip:	07836
Designated Facility Location State:	NJ
Designated Facility Contact Company Name:	Not reported
Manifest Residue Indicator:	N
Rejection Indicator:	N

Manifest Tracking Number:	016639916FLE
Last Updated Date:	20230530

COOPER UNION (Continued) **1010328652**

Shipped Date:	20230517
Received Date:	20230519
Manifest Status:	Signed
Submission Type:	DataImage5Copy
Origin Type:	Service
Generator EPA ID:	NYR000144261
Generator Name:	Cooper Union
Generator Location Street Number:	Not reported
Generator Location Street 1:	41 COOPER SQUARE
Generator Location Street 2:	Not reported
Generator Location City:	NEW YORK
Generator Location State:	NY
Generator Location Zip:	10008
Generator Mail Street Number:	Not reported
Generator Mail Street 1:	41 Cooper Square
Generator Mail Street 2:	Not reported
Generator Mail City:	New York
Generator Mail Zip:	10008
Generator Mail State:	NY
Generator Contact Company Name:	Not reported
Designated Facility EPA ID:	NJD980536593
Designated Facility Name:	Veolia Es Technical Solutions
Designated Facility Mail Street Number:	1
Designated Facility Mail Street 1:	1 EDEN LANE
Designated Facility Mail Street 2:	L.L.C.
Designated Facility Mail City:	FLANDERS
Designated Facility Mail Zip:	07836
Designated Facility Mail State:	NJ
Designated Facility Location Street Number:	1
Designated Facility Location Street 1:	L.L.C.
Designated Facility Location Street 2:	1 EDEN LANE
Designated Facility Location City:	FLANDERS
Designated Facility Location Zip:	07836
Designated Facility Location State:	NJ
Designated Facility Contact Company Name:	Not reported
Manifest Residue Indicator:	N
Rejection Indicator:	N

Manifest Tracking Number:	018576311FLE
Last Updated Date:	20240102
Shipped Date:	20231219
Received Date:	20231228
Manifest Status:	Signed
Submission Type:	DataImage5Copy
Origin Type:	Service
Generator EPA ID:	NYR000144261
Generator Name:	Cooper Union
Generator Location Street Number:	41
Generator Location Street 1:	41 COOPER SQUARE
Generator Location Street 2:	Not reported
Generator Location City:	NEW YORK
Generator Location State:	NY
Generator Location Zip:	10008
Generator Mail Street Number:	30
Generator Mail Street 1:	41 Cooper Square
Generator Mail Street 2:	Not reported
Generator Mail City:	New York

COOPER UNION (Continued) **1010328652**

Generator Mail Zip:	10008
Generator Mail State:	NY
Generator Contact Company Name:	Not reported
Designated Facility EPA ID:	NJD980536593
Designated Facility Name:	Veolia Es Technical Solutions
Designated Facility Mail Street Number:	1
Designated Facility Mail Street 1:	1 EDEN LANE
Designated Facility Mail Street 2:	L.L.C.
Designated Facility Mail City:	FLANDERS
Designated Facility Mail Zip:	07836
Designated Facility Mail State:	NJ
Designated Facility Location Street Number:	1
Designated Facility Location Street 1:	L.L.C.
Designated Facility Location Street 2:	1 EDEN LANE
Designated Facility Location City:	FLANDERS
Designated Facility Location Zip:	07836
Designated Facility Location State:	NJ
Designated Facility Contact Company Name:	Not reported
Manifest Residue Indicator:	N
Rejection Indicator:	N

Manifest Tracking Number:	018576382FLE
Last Updated Date:	20240501
Shipped Date:	20240418
Received Date:	20240429
Manifest Status:	Signed
Submission Type:	DataImage5Copy
Origin Type:	Service
Generator EPA ID:	NYR000144261
Generator Name:	Cooper Union
Generator Location Street Number:	41
Generator Location Street 1:	41 COOPER SQUARE
Generator Location Street 2:	Not reported
Generator Location City:	NEW YORK
Generator Location State:	NY
Generator Location Zip:	10008
Generator Mail Street Number:	30
Generator Mail Street 1:	41 Cooper Square
Generator Mail Street 2:	Not reported
Generator Mail City:	New York
Generator Mail Zip:	10008
Generator Mail State:	NY
Generator Contact Company Name:	Not reported
Designated Facility EPA ID:	NJD980536593
Designated Facility Name:	Veolia Es Technical Solutions
Designated Facility Mail Street Number:	1
Designated Facility Mail Street 1:	1 EDEN LANE
Designated Facility Mail Street 2:	L.L.C.
Designated Facility Mail City:	FLANDERS
Designated Facility Mail Zip:	07836
Designated Facility Mail State:	NJ
Designated Facility Location Street Number:	1
Designated Facility Location Street 1:	L.L.C.
Designated Facility Location Street 2:	1 EDEN LANE
Designated Facility Location City:	FLANDERS
Designated Facility Location Zip:	07836
Designated Facility Location State:	NJ

COOPER UNION (Continued) **1010328652**

Designated Facility Contact Company Name:	Not reported
Manifest Residue Indicator:	N
Rejection Indicator:	N
Manifest Tracking Number:	018576383FLE
Last Updated Date:	20240604
Shipped Date:	20240517
Received Date:	20240531
Manifest Status:	Signed
Submission Type:	DataImage5Copy
Origin Type:	Service
Generator EPA ID:	NYR000144261
Generator Name:	Cooper Union
Generator Location Street Number:	41
Generator Location Street 1:	41 COOPER SQUARE
Generator Location Street 2:	Not reported
Generator Location City:	NEW YORK
Generator Location State:	NY
Generator Location Zip:	10008
Generator Mail Street Number:	30
Generator Mail Street 1:	41 COOPER SQUARE
Generator Mail Street 2:	Not reported
Generator Mail City:	NEW YORK
Generator Mail Zip:	10008
Generator Mail State:	NY
Generator Contact Company Name:	Not reported
Designated Facility EPA ID:	NJD980536593
Designated Facility Name:	Veolia Es Technical Solutions
Designated Facility Mail Street Number:	1
Designated Facility Mail Street 1:	1 EDEN LANE
Designated Facility Mail Street 2:	L.L.C.
Designated Facility Mail City:	FLANDERS
Designated Facility Mail Zip:	07836
Designated Facility Mail State:	NJ
Designated Facility Location Street Number:	1
Designated Facility Location Street 1:	L.L.C.
Designated Facility Location Street 2:	1 EDEN LANE
Designated Facility Location City:	FLANDERS
Designated Facility Location Zip:	07836
Designated Facility Location State:	NJ
Designated Facility Contact Company Name:	Not reported
Manifest Residue Indicator:	N
Rejection Indicator:	N
Manifest Tracking Number:	014991357FLE
Last Updated Date:	20210108
Shipped Date:	20201222
Received Date:	20210104
Manifest Status:	Signed
Submission Type:	DataImage5Copy
Origin Type:	Service
Generator EPA ID:	NYR000144261
Generator Name:	Cooper Union
Generator Location Street Number:	Not reported
Generator Location Street 1:	41 COOPER SQUARE
Generator Location Street 2:	Not reported
Generator Location City:	NEW YORK

COOPER UNION (Continued) **1010328652**

Generator Location State:	NY
Generator Location Zip:	10008
Generator Mail Street Number:	Not reported
Generator Mail Street 1:	41 Cooper Square
Generator Mail Street 2:	Not reported
Generator Mail City:	New York
Generator Mail Zip:	10008
Generator Mail State:	NY
Generator Contact Company Name:	Not reported
Designated Facility EPA ID:	NJD980536593
Designated Facility Name:	Veolia Es Technical Solutions
Designated Facility Mail Street Number:	1
Designated Facility Mail Street 1:	1 EDEN LANE
Designated Facility Mail Street 2:	L.L.C.
Designated Facility Mail City:	FLANDERS
Designated Facility Mail Zip:	07836
Designated Facility Mail State:	NJ
Designated Facility Location Street Number:	1
Designated Facility Location Street 1:	L.L.C.
Designated Facility Location Street 2:	1 EDEN LANE
Designated Facility Location City:	FLANDERS
Designated Facility Location Zip:	07836
Designated Facility Location State:	NJ
Designated Facility Contact Company Name:	Not reported
Manifest Residue Indicator:	N
Rejection Indicator:	N

Manifest Tracking Number:	014991359FLE
Last Updated Date:	20210615
Shipped Date:	20210520
Received Date:	20210527
Manifest Status:	Signed
Submission Type:	DataImage5Copy
Origin Type:	Service
Generator EPA ID:	NYR000144261
Generator Name:	Cooper Union
Generator Location Street Number:	Not reported
Generator Location Street 1:	41 COOPER SQUARE
Generator Location Street 2:	Not reported
Generator Location City:	NEW YORK
Generator Location State:	NY
Generator Location Zip:	10008
Generator Mail Street Number:	Not reported
Generator Mail Street 1:	41 Cooper Square
Generator Mail Street 2:	Not reported
Generator Mail City:	New York
Generator Mail Zip:	10008
Generator Mail State:	NY
Generator Contact Company Name:	Not reported
Designated Facility EPA ID:	NJD980536593
Designated Facility Name:	Veolia Es Technical Solutions
Designated Facility Mail Street Number:	1
Designated Facility Mail Street 1:	1 EDEN LANE
Designated Facility Mail Street 2:	L.L.C.
Designated Facility Mail City:	FLANDERS
Designated Facility Mail Zip:	07836
Designated Facility Mail State:	NJ

COOPER UNION (Continued) **1010328652**

Designated Facility Location Street Number:	1
Designated Facility Location Street 1:	L.L.C.
Designated Facility Location Street 2:	1 EDEN LANE
Designated Facility Location City:	FLANDERS
Designated Facility Location Zip:	07836
Designated Facility Location State:	NJ
Designated Facility Contact Company Name:	Not reported
Manifest Residue Indicator:	N
Rejection Indicator:	N
Manifest Tracking Number:	014991361FLE
Last Updated Date:	20240112
Shipped Date:	20200421
Received Date:	20200423
Manifest Status:	Signed
Submission Type:	DataImage5Copy
Origin Type:	Web
Generator EPA ID:	NYR000144261
Generator Name:	Cooper Union Engineering Bldg
Generator Location Street Number:	41
Generator Location Street 1:	41 COOPER SQ
Generator Location Street 2:	BLOCK 462 LOT 1
Generator Location City:	NEW YORK
Generator Location State:	NY
Generator Location Zip:	10003
Generator Mail Street Number:	30
Generator Mail Street 1:	COOPER SQ
Generator Mail Street 2:	Not reported
Generator Mail City:	NEW YORK
Generator Mail Zip:	10003
Generator Mail State:	NY
Generator Contact Company Name:	Not reported
Designated Facility EPA ID:	NJD980536593
Designated Facility Name:	Veolia Es Technical Solutions Llc
Designated Facility Mail Street Number:	1
Designated Facility Mail Street 1:	Not reported
Designated Facility Mail Street 2:	EDEN LANE
Designated Facility Mail City:	FLANDERS
Designated Facility Mail Zip:	07836
Designated Facility Mail State:	NJ
Designated Facility Location Street Number:	1
Designated Facility Location Street 1:	EDEN LANE
Designated Facility Location Street 2:	Not reported
Designated Facility Location City:	FLANDERS
Designated Facility Location Zip:	07836
Designated Facility Location State:	NJ
Designated Facility Contact Company Name:	Not reported
Manifest Residue Indicator:	N
Rejection Indicator:	N
Manifest Tracking Number:	014991366FLE
Last Updated Date:	20220606
Shipped Date:	20220518
Received Date:	20220527
Manifest Status:	Signed
Submission Type:	DataImage5Copy
Origin Type:	Service

COOPER UNION (Continued) **1010328652**

Generator EPA ID:	NYR000144261
Generator Name:	Cooper Union
Generator Location Street Number:	Not reported
Generator Location Street 1:	41 COOPER SQUARE
Generator Location Street 2:	Not reported
Generator Location City:	NEW YORK
Generator Location State:	NY
Generator Location Zip:	10008
Generator Mail Street Number:	Not reported
Generator Mail Street 1:	41 Cooper Square
Generator Mail Street 2:	Not reported
Generator Mail City:	New York
Generator Mail Zip:	10008
Generator Mail State:	NY
Generator Contact Company Name:	Not reported
Designated Facility EPA ID:	NJD980536593
Designated Facility Name:	Veolia Es Technical Solutions
Designated Facility Mail Street Number:	1
Designated Facility Mail Street 1:	1 EDEN LANE
Designated Facility Mail Street 2:	L.L.C.
Designated Facility Mail City:	FLANDERS
Designated Facility Mail Zip:	07836
Designated Facility Mail State:	NJ
Designated Facility Location Street Number:	1
Designated Facility Location Street 1:	L.L.C.
Designated Facility Location Street 2:	1 EDEN LANE
Designated Facility Location City:	FLANDERS
Designated Facility Location Zip:	07836
Designated Facility Location State:	NJ
Designated Facility Contact Company Name:	Not reported
Manifest Residue Indicator:	N
Rejection Indicator:	N

Transporter:

Manifest Tracking Number:	014993206FLE
Transporter Line Number:	1
Transporter EPA ID:	NYR000052373
Transporter Name:	Leard Enironmental Srvs Inc.
Manifest Tracking Number:	014993206FLE
Transporter Line Number:	2
Transporter EPA ID:	NJD080631369
Transporter Name:	Veolia Es Technical Solutions

Waste Line:

Manifest Tracking Number:	014993206FLE
Waste Line Number:	1
U.S. DOT Hazardous Indicator:	Y
U.S. DOT ID Number:	UN3382
U.S. DOT Description:	Un3382, Waste Toxic By Inhalation Liquid, N.O.S., (Methyl Iodide), 6.1, I, Poison Inhalation Hazard, Zone B
Non-Hazardous Waste Description:	Not reported
Number of Containers:	1
Container Type Code:	DM
Container Type Description:	Metal drums, barrels, kegs
Waste Quantity:	1

COOPER UNION (Continued) **1010328652**

Quantity Unit of Measure Code:	P
Quantity Unit of Measure Description:	Pounds
Waste Quantity, in Tons:	0.0005
Acute Waste Quantity, in Tons:	0
Non-Acute Waste Quantity, in Tons:	0.0005
Waste Quantity, in Kilograms:	0.45351502
Acute Waste Quantity, in Kilograms:	0
Non-Acute Waste Quantity, in Kilorgrams:	0.45351502
Management Method Code:	H141
Management Method Description:	STORAGE, BULKING AND/OR TRANSFER OFF SITE
Waste Residue Indicator:	N
Quantity Discrepancy Indicator:	N
Waste Type Discrepancy Indicator:	N
Waste Density:	Not reported
Waste Density Unit of Measure Code:	Not reported
Waste Density Unit of Measure Description:	Not reported
Form Code:	Not reported
Form Code Description:	Not reported
Source Code:	Not reported
Source Code Description:	Not reported
Waste Minimization Code:	Not reported
Waste Minimization Code Description:	Not reported
Consent Number:	Not reported
EPA Waste Indicator:	Y
Federal Waste Codes:	U138
Quantity Haz Kg:	0.45351502
Quantity Haz Tons:	0.0005
Quantity Non Haz Kg:	0
Quantity Non Haz Tons:	0
State Waste Codes:	NY-B
Manifest Tracking Number:	014993206FLE
Waste Line Number:	2
U.S. DOT Hazardous Indicator:	Y
U.S. DOT ID Number:	UN1992
U.S. DOT Description:	Un1992, Waste Flammable Liquids, Toxic, N.O.S., (Chloroform, Methyl Ethyl Ketone), 3 (6.1), Ii
Non-Hazardous Waste Description:	Not reported
Number of Containers:	1
Container Type Code:	DM
Container Type Description:	Metal drums, barrels, kegs
Waste Quantity:	10
Quantity Unit of Measure Code:	P
Quantity Unit of Measure Description:	Pounds
Waste Quantity, in Tons:	0.005
Acute Waste Quantity, in Tons:	0
Non-Acute Waste Quantity, in Tons:	0.005
Waste Quantity, in Kilograms:	4.53515
Acute Waste Quantity, in Kilograms:	0
Non-Acute Waste Quantity, in Kilorgrams:	4.53515
Management Method Code:	H141
Management Method Description:	STORAGE, BULKING AND/OR TRANSFER OFF SITE
Waste Residue Indicator:	N
Quantity Discrepancy Indicator:	N
Waste Type Discrepancy Indicator:	N
Waste Density:	Not reported
Waste Density Unit of Measure Code:	Not reported

COOPER UNION (Continued) **1010328652**

Waste Density Unit of Measure Description:	Not reported
Form Code:	Not reported
Form Code Description:	Not reported
Source Code:	Not reported
Source Code Description:	Not reported
Waste Minimization Code:	Not reported
Waste Minimization Code Description:	Not reported
Consent Number:	Not reported
EPA Waste Indicator:	Y
Federal Waste Codes:	D001, D022, F005
Quantity Haz Kg:	4.53515
Quantity Haz Tons:	0.005
Quantity Non Haz Kg:	0
Quantity Non Haz Tons:	0
State Waste Codes:	NY-B

Manifest Tracking Number:	014993206FLE
Waste Line Number:	3
U.S. DOT Hazardous Indicator:	Y
U.S. DOT ID Number:	UN2810
U.S. DOT Description:	Un2810, Toxic Liquids, Organic, N.O.S., (Ethidum Bromide), 6.1, Ii
Non-Hazardous Waste Description:	Not reported
Number of Containers:	1
Container Type Code:	DM
Container Type Description:	Metal drums, barrels, kegs
Waste Quantity:	20
Quantity Unit of Measure Code:	P
Quantity Unit of Measure Description:	Pounds
Waste Quantity, in Tons:	0.01
Acute Waste Quantity, in Tons:	0
Non-Acute Waste Quantity, in Tons:	0.01
Waste Quantity, in Kilograms:	9.0703
Acute Waste Quantity, in Kilograms:	0
Non-Acute Waste Quantity, in Kilorgrams:	9.0703
Management Method Code:	H141
Management Method Description:	STORAGE, BULKING AND/OR TRANSFER OFF SITE
Waste Residue Indicator:	N
Quantity Discrepancy Indicator:	N
Waste Type Discrepancy Indicator:	N
Waste Density:	Not reported
Waste Density Unit of Measure Code:	Not reported
Waste Density Unit of Measure Description:	Not reported
Form Code:	Not reported
Form Code Description:	Not reported
Source Code:	Not reported
Source Code Description:	Not reported
Waste Minimization Code:	Not reported
Waste Minimization Code Description:	Not reported
Consent Number:	Not reported
EPA Waste Indicator:	N
Federal Waste Codes:	Not reported
Quantity Haz Kg:	0
Quantity Haz Tons:	0
Quantity Non Haz Kg:	9.0703
Quantity Non Haz Tons:	0.01
State Waste Codes:	NJ-ID27, NY-B

COOPER UNION (Continued) **1010328652**

Manifest Tracking Number:	014993206FLE
Waste Line Number:	4
U.S. DOT Hazardous Indicator:	Y
U.S. DOT ID Number:	UN3288
U.S. DOT Description:	Un3288, Waste Toxic Solid, Inorganic, N.O.S., (Silver Chloride), 6.1, Ii
Non-Hazardous Waste Description:	Not reported
Number of Containers:	1
Container Type Code:	DM
Container Type Description:	Metal drums, barrels, kegs
Waste Quantity:	1
Quantity Unit of Measure Code:	P
Quantity Unit of Measure Description:	Pounds
Waste Quantity, in Tons:	0.0005
Acute Waste Quantity, in Tons:	0
Non-Acute Waste Quantity, in Tons:	0.0005
Waste Quantity, in Kilograms:	0.45351502
Acute Waste Quantity, in Kilograms:	0
Non-Acute Waste Quantity, in Kilorgrams:	0.45351502
Management Method Code:	H141
Management Method Description:	STORAGE, BULKING AND/OR TRANSFER OFF SITE
Waste Residue Indicator:	N
Quantity Discrepancy Indicator:	N
Waste Type Discrepancy Indicator:	N
Waste Density:	Not reported
Waste Density Unit of Measure Code:	Not reported
Waste Density Unit of Measure Description:	Not reported
Form Code:	Not reported
Form Code Description:	Not reported
Source Code:	Not reported
Source Code Description:	Not reported
Waste Minimization Code:	Not reported
Waste Minimization Code Description:	Not reported
Consent Number:	Not reported
EPA Waste Indicator:	Y
Federal Waste Codes:	D011
Quantity Haz Kg:	0.45351502
Quantity Haz Tons:	0.0005
Quantity Non Haz Kg:	0
Quantity Non Haz Tons:	0
State Waste Codes:	NY-B

Manifest Tracking Number:	014993206FLE
Waste Line Number:	5
U.S. DOT Hazardous Indicator:	Y
U.S. DOT ID Number:	UN1325
U.S. DOT Description:	Un1325, Waste Flammable Solids, Organic, N.O.S., (Methanol, Naptha), 4.1, Ii, Rq (D001)
Non-Hazardous Waste Description:	Not reported
Number of Containers:	1
Container Type Code:	DF
Container Type Description:	Fiberboard or plastic drums, barrels, kegs
Waste Quantity:	100
Quantity Unit of Measure Code:	P
Quantity Unit of Measure Description:	Pounds
Waste Quantity, in Tons:	0.05
Acute Waste Quantity, in Tons:	0

COOPER UNION (Continued) **1010328652**

Non-Acute Waste Quantity, in Tons:	0.05
Waste Quantity, in Kilograms:	45.3515
Acute Waste Quantity, in Kilograms:	0
Non-Acute Waste Quantity, in Kilorgrams:	45.3515
Management Method Code:	H141
Management Method Description:	STORAGE, BULKING AND/OR TRANSFER OFF SITE
Waste Residue Indicator:	N
Quantity Discrepancy Indicator:	N
Waste Type Discrepancy Indicator:	N
Waste Density:	Not reported
Waste Density Unit of Measure Code:	Not reported
Waste Density Unit of Measure Description:	Not reported
Form Code:	Not reported
Form Code Description:	Not reported
Source Code:	Not reported
Source Code Description:	Not reported
Waste Minimization Code:	Not reported
Waste Minimization Code Description:	Not reported
Consent Number:	Not reported
EPA Waste Indicator:	Y
Federal Waste Codes:	D001, F003, F005
Quantity Haz Kg:	45.3515
Quantity Haz Tons:	0.05
Quantity Non Haz Kg:	0
Quantity Non Haz Tons:	0
State Waste Codes:	NY-B
Manifest Tracking Number:	014993206FLE
Waste Line Number:	6
U.S. DOT Hazardous Indicator:	Y
U.S. DOT ID Number:	UN3265
U.S. DOT Description:	Un3265, Waste Corrosive Liquid, Acidic, Organic, N.O.S., (Acetic Acid, Hydrochloric Acid), 8, Ii
Non-Hazardous Waste Description:	Not reported
Number of Containers:	1
Container Type Code:	DF
Container Type Description:	Fiberboard or plastic drums, barrels, kegs
Waste Quantity:	100
Quantity Unit of Measure Code:	P
Quantity Unit of Measure Description:	Pounds
Waste Quantity, in Tons:	0.05
Acute Waste Quantity, in Tons:	0
Non-Acute Waste Quantity, in Tons:	0.05
Waste Quantity, in Kilograms:	45.3515
Acute Waste Quantity, in Kilograms:	0
Non-Acute Waste Quantity, in Kilorgrams:	45.3515
Management Method Code:	H141
Management Method Description:	STORAGE, BULKING AND/OR TRANSFER OFF SITE
Waste Residue Indicator:	N
Quantity Discrepancy Indicator:	N
Waste Type Discrepancy Indicator:	N
Waste Density:	Not reported
Waste Density Unit of Measure Code:	Not reported
Waste Density Unit of Measure Description:	Not reported
Form Code:	Not reported
Form Code Description:	Not reported
Source Code:	Not reported

COOPER UNION (Continued) **1010328652**

Source Code Description:	Not reported
Waste Minimization Code:	Not reported
Waste Minimization Code Description:	Not reported
Consent Number:	Not reported
EPA Waste Indicator:	Y
Federal Waste Codes:	D002
Quantity Haz Kg:	45.3515
Quantity Haz Tons:	0.05
Quantity Non Haz Kg:	0
Quantity Non Haz Tons:	0
State Waste Codes:	NY-B
Manifest Tracking Number:	014993206FLE
Waste Line Number:	7
U.S. DOT Hazardous Indicator:	Y
U.S. DOT ID Number:	UN1956
U.S. DOT Description:	Un1956, Compressed Gas, N.O.S., (1,1,1,2-Tetrafluoroethane Aerosol), 2.2
Non-Hazardous Waste Description:	Not reported
Number of Containers:	1
Container Type Code:	DM
Container Type Description:	Metal drums, barrels, kegs
Waste Quantity:	1
Quantity Unit of Measure Code:	P
Quantity Unit of Measure Description:	Pounds
Waste Quantity, in Tons:	0.0005
Acute Waste Quantity, in Tons:	0
Non-Acute Waste Quantity, in Tons:	0.0005
Waste Quantity, in Kilograms:	0.45351502
Acute Waste Quantity, in Kilograms:	0
Non-Acute Waste Quantity, in Kilorgrams:	0.45351502
Management Method Code:	H141
Management Method Description:	STORAGE, BULKING AND/OR TRANSFER OFF SITE
Waste Residue Indicator:	N
Quantity Discrepancy Indicator:	N
Waste Type Discrepancy Indicator:	N
Waste Density:	Not reported
Waste Density Unit of Measure Code:	Not reported
Waste Density Unit of Measure Description:	Not reported
Form Code:	Not reported
Form Code Description:	Not reported
Source Code:	Not reported
Source Code Description:	Not reported
Waste Minimization Code:	Not reported
Waste Minimization Code Description:	Not reported
Consent Number:	Not reported
EPA Waste Indicator:	N
Federal Waste Codes:	Not reported
Quantity Haz Kg:	0
Quantity Haz Tons:	0
Quantity Non Haz Kg:	0.45351502
Quantity Non Haz Tons:	0.0005
State Waste Codes:	NJ-ID27, NY-B
Manifest Tracking Number:	014993206FLE
Waste Line Number:	8
U.S. DOT Hazardous Indicator:	Y

COOPER UNION (Continued) **1010328652**

U.S. DOT ID Number:	UN1075
U.S. DOT Description:	Un1075, Waste Propane, 2.1
Non-Hazardous Waste Description:	Not reported
Number of Containers:	1
Container Type Code:	CY
Container Type Description:	Cylinders
Waste Quantity:	3
Quantity Unit of Measure Code:	P
Quantity Unit of Measure Description:	Pounds
Waste Quantity, in Tons:	0.0015
Acute Waste Quantity, in Tons:	0
Non-Acute Waste Quantity, in Tons:	0.0015
Waste Quantity, in Kilograms:	1.360545
Acute Waste Quantity, in Kilograms:	0
Non-Acute Waste Quantity, in Kilorgrams:	1.360545
Management Method Code:	H141
Management Method Description:	STORAGE, BULKING AND/OR TRANSFER OFF SITE
Waste Residue Indicator:	N
Quantity Discrepancy Indicator:	N
Waste Type Discrepancy Indicator:	N
Waste Density:	Not reported
Waste Density Unit of Measure Code:	Not reported
Waste Density Unit of Measure Description:	Not reported
Form Code:	Not reported
Form Code Description:	Not reported
Source Code:	Not reported
Source Code Description:	Not reported
Waste Minimization Code:	Not reported
Waste Minimization Code Description:	Not reported
Consent Number:	Not reported
EPA Waste Indicator:	Y
Federal Waste Codes:	D001
Quantity Haz Kg:	1.360545
Quantity Haz Tons:	0.0015
Quantity Non Haz Kg:	0
Quantity Non Haz Tons:	0
State Waste Codes:	Not reported

Manifest Tracking Number:	014993206FLE
Waste Line Number:	9
U.S. DOT Hazardous Indicator:	Y
U.S. DOT ID Number:	UN1954
U.S. DOT Description:	Un1954, Waste Compressed Gases, Flammable, N.O.S., (Mappgas), 2.1
Non-Hazardous Waste Description:	Not reported
Number of Containers:	1
Container Type Code:	CY
Container Type Description:	Cylinders
Waste Quantity:	1
Quantity Unit of Measure Code:	P
Quantity Unit of Measure Description:	Pounds
Waste Quantity, in Tons:	0.0005
Acute Waste Quantity, in Tons:	0
Non-Acute Waste Quantity, in Tons:	0.0005
Waste Quantity, in Kilograms:	0.45351502
Acute Waste Quantity, in Kilograms:	0
Non-Acute Waste Quantity, in Kilorgrams:	0.45351502
Management Method Code:	H141

COOPER UNION (Continued) **1010328652**

Management Method Description:	STORAGE, BULKING AND/OR TRANSFER OFF SITE
Waste Residue Indicator:	N
Quantity Discrepancy Indicator:	N
Waste Type Discrepancy Indicator:	N
Waste Density:	Not reported
Waste Density Unit of Measure Code:	Not reported
Waste Density Unit of Measure Description:	Not reported
Form Code:	Not reported
Form Code Description:	Not reported
Source Code:	Not reported
Source Code Description:	Not reported
Waste Minimization Code:	Not reported
Waste Minimization Code Description:	Not reported
Consent Number:	Not reported
EPA Waste Indicator:	Y
Federal Waste Codes:	D001
Quantity Haz Kg:	0.45351502
Quantity Haz Tons:	0.0005
Quantity Non Haz Kg:	0
Quantity Non Haz Tons:	0
State Waste Codes:	Not reported

Click this hyperlink while viewing on your computer to access
7 additional US EManifest: record(s) in the EDR Site Report.

Y527 **CON EDISON** **NY MANIFEST** **S117061161**
ENE **41 COOPER SQ VAULT 9991** **N/A**
1/8-1/4 **NEW YORK, NY 10009**
0.149 mi.
786 ft. **Site 9 of 16 in cluster Y**

Relative:
Lower

Actual:
40 ft.

NY MANIFEST:

EPA ID:	NYP004534418
Country:	USA
Name:	Con Edison
Address:	41 COOPER SQ VAULT 9991
Address 2:	Not reported
City,State,Zip:	NEW YORK, NY 10009
Zip 4:	Not reported
Location Address 1:	41 COOPER SQUARE
Location Address 2:	VAULT 9991
Location City,State,Zip:	NEW YORK, NY 10009
Location Zip 4:	Not reported
Facility Status:	Not reported
Total Tanks:	Not reported
Code:	BP

Mailing:

Mailing Name:	Con Edison
Mailing Contact:	Tom Teeling
Mailing Address 1:	4 IRVING PLACE 15TH FLOOR
Mailing Address 2:	Not reported
Mailing City,State,Zip:	NEW YORK, NY 10003
Mailing Zip 4:	Not reported
Mailing Country:	USA
Mailing Phone:	Not reported

CON EDISON (Continued) **S117061161**

Manifest Data:

Document ID:	Not reported
Manifest Status:	Not reported
Trans1 State ID:	MAD039322250
Year:	2018
Trans2 State ID:	Not reported
Generator Ship Date:	05/16/2014
Trans1 Recv Date:	05/16/2014
Trans2 Recv Date:	Not reported
TSD Site Recv Date:	05/16/2014
Part A Recv Date:	Not reported
Part B Recv Date:	Not reported
Generator EPA ID:	NYP004534418
Trans1 EPA ID:	Not reported
Trans2 EPA ID:	Not reported
TSDF ID 1:	NJD991291105
TSDF ID 2:	Not reported
Manifest Tracking Number:	007021636FLE
Import Indicator:	N
Export Indicator:	N
Discr Quantity Indicator:	N
Discr Type Indicator:	N
Discr Residue Indicator:	N
Discr Partial Reject Indicator:	N
Discr Full Reject Indicator:	N
Manifest Ref Number:	Not reported
Alt Facility RCRA ID:	Not reported
Alt Facility Sign Date:	Not reported
MGMT Method Type Code:	H110
Waste Code a:	Lead
Waste Code b:	Not reported
Waste Code c:	Not reported
Waste Code e:	Not reported
Waste Code f:	Not reported
Waste Code g:	Not reported
Waste Code 1:	Not reported
Waste Code 2:	Not reported
Waste Code 3:	Not reported
Waste Code 4:	Not reported
Waste Code 5:	Not reported
Waste Code 6:	Not reported
Quantity:	2000
Units:	Pounds
Number of Containers:	1
Container Type:	Cargo tanks (tank trucks)
Handling Method:	Treat
Specific Gravity:	1

W528 **CONSOLIDATED EDISON-MH 11236** **NY MANIFEST** **S112140720**
SW **323 LAFAYETTE** **N/A**
1/8-1/4 **NEW YORK, NY 10001**
0.149 mi.
787 ft. **Site 6 of 30 in cluster W**

Relative:
Higher

Actual:
42 ft.

NY MANIFEST:

EPA ID:	NYP004254975
Country:	USA
Name:	Consolidated Edison-Mh 11236
Address:	323 LAFAYETTE
Address 2:	Not reported
City,State,Zip:	NEW YORK, NY 10001
Zip 4:	Not reported
Location Address 1:	323 LAFAYETTE
Location Address 2:	Not reported
Location City,State,Zip:	NEW YORK, NY 10001
Location Zip 4:	Not reported
Facility Status:	Not reported
Total Tanks:	Not reported
Code:	BP

Mailing:

Mailing Name:	Consolidated Edison-Mh 11236
Mailing Contact:	Tom Teeling
Mailing Address 1:	4 IRVING PLACE 15TH FLOOR
Mailing Address 2:	Not reported
Mailing City,State,Zip:	NEW YORK, NY 10003
Mailing Zip 4:	Not reported
Mailing Country:	USA
Mailing Phone:	2124603770

Manifest Data:

Document ID:	Not reported
Manifest Status:	Not reported
Trans1 State ID:	NYD006982359
Year:	2018
Trans2 State ID:	Not reported
Generator Ship Date:	06/13/2012
Trans1 Recv Date:	06/13/2012
Trans2 Recv Date:	Not reported
TSD Site Recv Date:	06/14/2012
Part A Recv Date:	Not reported
Part B Recv Date:	Not reported
Generator EPA ID:	NYP004254975
Trans1 EPA ID:	Not reported
Trans2 EPA ID:	Not reported
TSDF ID 1:	NYD980593636
TSDF ID 2:	Not reported
Manifest Tracking Number:	004806753FLE
Import Indicator:	N
Export Indicator:	N
Discr Quantity Indicator:	N
Discr Type Indicator:	N
Discr Residue Indicator:	N
Discr Partial Reject Indicator:	N
Discr Full Reject Indicator:	N
Manifest Ref Number:	Not reported
Alt Facility RCRA ID:	Not reported

CONSOLIDATED EDISON-MH 11236 (Continued) **S112140720**

Alt Facility Sign Date:	Not reported
MGMT Method Type Code:	H141
Waste Code a:	Lead
Waste Code b:	Not reported
Waste Code c:	Not reported
Waste Code e:	B007
Waste Code f:	Not reported
Waste Code g:	Not reported
Waste Code 1:	Not reported
Waste Code 2:	Not reported
Waste Code 3:	Not reported
Waste Code 4:	Not reported
Waste Code 5:	Not reported
Waste Code 6:	Not reported
Quantity:	100
Units:	Kilograms
Number of Containers:	1
Container Type:	Metal drums, barrels, kegs
Handling Method:	Landfill
Specific Gravity:	1

Document ID:	Not reported
Manifest Status:	Not reported
Trans1 State ID:	NYD006982359
Year:	2018
Trans2 State ID:	Not reported
Generator Ship Date:	06/13/2012
Trans1 Recv Date:	06/13/2012
Trans2 Recv Date:	Not reported
TSD Site Recv Date:	06/14/2012
Part A Recv Date:	Not reported
Part B Recv Date:	Not reported
Generator EPA ID:	NYP004254975
Trans1 EPA ID:	Not reported
Trans2 EPA ID:	Not reported
TSDF ID 1:	NYD980593636
TSDF ID 2:	Not reported
Manifest Tracking Number:	004806753FLE
Import Indicator:	N
Export Indicator:	N
Discr Quantity Indicator:	N
Discr Type Indicator:	N
Discr Residue Indicator:	N
Discr Partial Reject Indicator:	N
Discr Full Reject Indicator:	N
Manifest Ref Number:	Not reported
Alt Facility RCRA ID:	Not reported
Alt Facility Sign Date:	Not reported
MGMT Method Type Code:	H141
Waste Code a:	B007
Waste Code b:	Not reported
Waste Code c:	Not reported
Waste Code e:	Lead
Waste Code f:	Not reported
Waste Code g:	Not reported
Waste Code 1:	Not reported
Waste Code 2:	Not reported

CONSOLIDATED EDISON-MH 11236 (Continued) **S112140720**

Waste Code 3:	Not reported
Waste Code 4:	Not reported
Waste Code 5:	Not reported
Waste Code 6:	Not reported
Quantity:	150
Units:	Kilograms
Number of Containers:	1
Container Type:	Metal drums, barrels, kegs
Handling Method:	Burn
Specific Gravity:	1

Z529 **CON EDISON** **NY MANIFEST** **S117066200**
SE **30 E 3RD ST** **N/A**
1/8-1/4 **NEW YORK, NY 10013**
0.149 mi.
788 ft. **Site 1 of 34 in cluster Z**

Relative: **Lower**

Actual: **39 ft.**

NY MANIFEST:

EPA ID:	NYP004588299
Country:	USA
Name:	Con Edison
Address:	30 E 3RD ST
Address 2:	SB 671
City,State,Zip:	NEW YORK, NY 10013
Zip 4:	Not reported
Location Address 1:	30 E 3RD ST
Location Address 2:	SB 671
Location City,State,Zip:	NEW YORK, NY 10013
Location Zip 4:	Not reported
Facility Status:	Not reported
Total Tanks:	Not reported
Code:	BP

Mailing:

Mailing Name:	Con Edison
Mailing Contact:	Tom Teeling
Mailing Address 1:	4 IRVING PLACE 15TH FLOOR
Mailing Address 2:	Not reported
Mailing City,State,Zip:	NEW YORK, NY 10003
Mailing Zip 4:	Not reported
Mailing Country:	USA
Mailing Phone:	Not reported

Manifest Data:

Document ID:	Not reported
Manifest Status:	Not reported
Trans1 State ID:	NJD003812047
Year:	2018
Trans2 State ID:	Not reported
Generator Ship Date:	07/08/2014
Trans1 Recv Date:	07/08/2014
Trans2 Recv Date:	Not reported
TSD Site Recv Date:	07/08/2014
Part A Recv Date:	Not reported
Part B Recv Date:	Not reported
Generator EPA ID:	NYP004588299
Trans1 EPA ID:	Not reported

CON EDISON (Continued) **S117066200**

Trans2 EPA ID:	Not reported
TSDF ID 1:	NJD991291105
TSDF ID 2:	Not reported
Manifest Tracking Number:	002503411GBF
Import Indicator:	N
Export Indicator:	N
Discr Quantity Indicator:	N
Discr Type Indicator:	N
Discr Residue Indicator:	N
Discr Partial Reject Indicator:	N
Discr Full Reject Indicator:	N
Manifest Ref Number:	Not reported
Alt Facility RCRA ID:	Not reported
Alt Facility Sign Date:	Not reported
MGMT Method Type Code:	H110
Waste Code a:	Lead
Waste Code b:	Not reported
Waste Code c:	Not reported
Waste Code e:	Not reported
Waste Code f:	Not reported
Waste Code g:	Not reported
Waste Code 1:	Not reported
Waste Code 2:	Not reported
Waste Code 3:	Not reported
Waste Code 4:	Not reported
Waste Code 5:	Not reported
Waste Code 6:	Not reported
Quantity:	1000
Units:	Pounds
Number of Containers:	1
Container Type:	Cargo tanks (tank trucks)
Handling Method:	Treat
Specific Gravity:	1

Z530 **30 EAST 3RD STREET** **NY LTANKS** **S105135145**
SE **30 EAST 3RD STREET** **N/A**
1/8-1/4 **MANHATTAN, NY**
0.149 mi.
788 ft. **Site 2 of 34 in cluster Z**

Relative: LTANKS:
Lower

Name:	30 EAST 3RD STREET
Address:	30 EAST 3RD STREET
City,State,Zip:	MANHATTAN, NY
Spill Number/Closed Date:	0106303 / 2005-08-04
Facility ID:	0106303
Site ID:	70393
Spill Date:	2001-09-14
Spill Cause:	Tank Failure
Spill Source:	Private Dwelling
Spill Class:	C3
Cleanup Ceased:	Not reported
SWIS:	3101
Investigator:	MDMACCAB
Referred To:	Not reported
Reported to Dept:	2001-09-14
CID:	257

Actual:
39 ft.

30 EAST 3RD STREET (Continued) **S105135145**

Water Affected:	Not reported
Spill Notifier:	Other
Last Inspection:	Not reported
Recommended Penalty:	False
Meets Standard:	False
UST Involvement:	False
Remediation Phase:	0
Date Entered In Computer:	2001-09-14
Spill Record Last Update:	2005-08-04
Spiller Name:	JEAN HUGHES
Spiller Company:	Not reported
Spiller Address:	30 EAST 3RD STREET
Spiller County:	999
Spiller Contact:	JEAN HUGHES
Spiller Phone:	(212) 475-0243
Spiller Extention:	Not reported
DEC Region:	2
DER Facility ID:	66809
Latitude:	Not reported
Longitude:	Not reported
DEC Memo:	An environmental contractor noted that approxomately 100 gallons of heating fuel oil spilled in the basement of this private residence. the oil was removed. Cracks were observed in the concrete floor. Seventeen cubic yards of oil contaminated concrete and debris were removed from the site. Twenety-two cubic yards of contaminated soil were excavated and removed from the site. The excavation was backfilled, a vapor barrier was placed over the soil, a new concrete floor was constructed, and the floor was sealed. Later soil borings found low-level PAH contamination below or just above the recommended soil cleanup objectives in one location. The spill was closed on August 4, 2005.
Remarks:	September 14, 2001 the resident smelled oil. Service man found AST leaking.

All Materials:

Site ID:	70393
Operable Unit ID:	843218
Operable Unit:	01
Material ID:	531165
Material Code:	0001A
Material Name:	#2 fuel oil
Case No.:	Not reported
Material FA:	Petroleum
Quantity:	100.00
Units:	G
Recovered:	.00
Resource Affected:	Soil
Oxygenate:	Not reported

R531 **CON EDISION - MH 27229** **RCRA NonGen / NLR** **1007207597**
WSW **634 BROADWAY 634 BROADWAY** **NY MANIFEST** **NYP004071627**
1/8-1/4 **NEW YORK, NY 10003**
0.149 mi.
789 ft. **Site 25 of 31 in cluster R**

Relative: **Lower**

Actual: **40 ft.**

RCRA Listings:

Date Form Received by Agency:		20020602
Handler Name:		Con Edision - Mh 27229
Handler Address:		Broadway 634 Broadway
Handler City,State,Zip:		NEW YORK, NY 10003
EPA ID:		NYP004071627
Contact Name:		ANTHONY DRUMMINGS
Contact Address:		IRVING PLACE
Contact City,State,Zip:		NEW YORK, NY 10003
Contact Telephone:		212-460-3770
Contact Fax:		Not reported
Contact Email:		Not reported
Contact Title:		Not reported
EPA Region:		02
Land Type:		Not reported
Federal Waste Generator Description:		Not a generator, verified
Non-Notifier:		Not reported
Biennial Report Cycle:		Not reported
Accessibility:		Not reported
Active Site Indicator:		Not reported
State District Owner:		Ny
State District:		NYSDEC R2
Mailing Address:		IRVING PLACE
Mailing City,State,Zip:		NEW YORK, NY 10003
Owner Name:	Not reported	
Owner Type:		Not reported
Operator Name:	Not reported	
Operator Type:		Not reported
Short-Term Generator Activity:		No
Importer Activity:		No
Mixed Waste Generator:		No
Transporter Activity:		No
Transfer Facility Activity:		No
Recycler Activity with Storage:		No
Small Quantity On-Site Burner Exemption:		No
Smelting Melting and Refining Furnace Exemption:		No
Underground Injection Control:		No
Off-Site Waste Receipt:		No
Universal Waste Indicator:		No
Universal Waste Destination Facility:		No
Federal Universal Waste:		No
Active Site State-Reg Handler:		---
Federal Facility Indicator:		Not reported
Hazardous Secondary Material Indicator:		N
Sub-Part K Indicator:		Not reported
2018 GPRA Permit Baseline:		Not on the Baseline
2018 GPRA Renewals Baseline:		Not on the Baseline
202 GPRA Corrective Action Baseline:		No
Subject to Corrective Action Universe:		No
Non-TSDFs Where RCRA CA has Been Imposed Universe:		No
Corrective Action Priority Ranking:		No NCAPS ranking
Environmental Control Indicator:		No
Institutional Control Indicator:		No

CON EDISION - MH 27229 (Continued) **1007207597**

Human Exposure Controls Indicator:	N/A
Groundwater Controls Indicator:	N/A
Significant Non-Complier Universe:	No
Unaddressed Significant Non-Complier Universe:	No
Addressed Significant Non-Complier Universe:	No
Significant Non-Complier With a Compliance Schedule Universe:	No
Financial Assurance Required:	Not reported
Handler Date of Last Change:	20150414
Recognized Trader-Importer:	No
Recognized Trader-Exporter:	No
Importer of Spent Lead Acid Batteries:	No
Exporter of Spent Lead Acid Batteries:	No
Recycler Activity Without Storage:	No
Manifest Broker:	No
Sub-Part P Indicator:	No

Biennial: List of Years
Year: 2001

Click Here for Biennial Reporting System Data:

Historic Generators:

Receive Date:	20020601
Handler Name: CON EDISION - MH 27229	
Federal Waste Generator Description:	Not a generator, verified
State District Owner:	Ny
Large Quantity Handler of Universal Waste:	No
Recognized Trader Importer:	No
Recognized Trader Exporter:	No
Spent Lead Acid Battery Importer:	No
Spent Lead Acid Battery Exporter:	No
Current Record:	No
Non Storage Recycler Activity:	Not reported
Electronic Manifest Broker:	Not reported

Receive Date:	20020602
Handler Name: CON EDISION - MH 27229	
Federal Waste Generator Description:	Not a generator, verified
State District Owner:	Ny
Large Quantity Handler of Universal Waste:	No
Recognized Trader Importer:	No
Recognized Trader Exporter:	No
Spent Lead Acid Battery Importer:	No
Spent Lead Acid Battery Exporter:	No
Current Record:	Yes
Non Storage Recycler Activity:	Not reported
Electronic Manifest Broker:	Not reported

Receive Date:	20020531
Handler Name: CON EDISION - MH 27229	
Federal Waste Generator Description:	Large Quantity Generator
State District Owner:	Ny
Large Quantity Handler of Universal Waste:	No
Recognized Trader Importer:	No
Recognized Trader Exporter:	No
Spent Lead Acid Battery Importer:	No

CON EDISION - MH 27229 (Continued) **1007207597**

Spent Lead Acid Battery Exporter: No
Current Record: No
Non Storage Recycler Activity: Not reported
Electronic Manifest Broker: Not reported

List of NAICS Codes and Descriptions:
NAICS Code: 221122
NAICS Description: Electric Power Distribution

Facility Has Received Notices of Violations:
Violations: No Violations Found

Evaluation Action Summary:
Evaluations: No Evaluations Found

NY MANIFEST:
EPA ID: NYP004071627
Country: USA
Name: Consolidated Edison
Address: 634 BROADWAY 634 BROADWAY
Address 2: Not reported
City,State,Zip: NEW YORK, NY 10003
Zip 4: Not reported
Location Address 1: MH27229-BROADWAY & BLEEKER ST
Location Address 2: Not reported
Location City,State,Zip: NEW YORK, NY 10020
Location Zip 4: Not reported
Facility Status: Not reported
Total Tanks: Not reported
Code: BP

Mailing:
Mailing Name: Consolidated Edison
Mailing Contact: Franklin Murray
Mailing Address 1: 4 IRVING PLACE RM 828
Mailing Address 2: Not reported
Mailing City,State,Zip: NEW YORK, NY 10003
Mailing Zip 4: Not reported
Mailing Country: USA
Mailing Phone: 2124602808

Manifest Data:
Document ID: CTF0810486
Manifest Status: Not reported
Trans1 State ID: PUL9202
Year: 2001
Trans2 State ID: Not reported
Generator Ship Date: 01/17/2001
Trans1 Recv Date: 01/17/2001
Trans2 Recv Date: Not reported
TSD Site Recv Date: 01/19/2001
Part A Recv Date: Not reported
Part B Recv Date: Not reported
Generator EPA ID: NYP004071627

CON EDISION - MH 27229 (Continued) **1007207597**

Trans1 EPA ID:	MAD039322250
Trans2 EPA ID:	Not reported
TSDF ID 1:	CTD000604488
TSDF ID 2:	Not reported
Manifest Tracking Number:	Not reported
Import Indicator:	Not reported
Export Indicator:	Not reported
Discr Quantity Indicator:	Not reported
Discr Type Indicator:	Not reported
Discr Residue Indicator:	Not reported
Discr Partial Reject Indicator:	Not reported
Discr Full Reject Indicator:	Not reported
Manifest Ref Number:	Not reported
Alt Facility RCRA ID:	Not reported
Alt Facility Sign Date:	Not reported
MGMT Method Type Code:	Not reported
Waste Code 1:	Lead
Waste Code 2:	Not reported
Waste Code 3:	Not reported
Waste Code 4:	Not reported
Waste Code 5:	Not reported
Waste Code 6:	Not reported
Quantity:	00002
Units:	Cubic Yards
Number of Containers:	001
Container Type:	Dump truck
Handling Method:	Treat
Specific Gravity:	01.00

V532 **CON EDISON SERVICE BOX: 41030** **RCRA NonGen / NLR** **1016974204**
West **221-23 MERCER ST & BLEECKER ST N OF** **NY MANIFEST** **NYP004480174**
1/8-1/4 **NEW YORK, NY 10012**
0.150 mi.
793 ft. **Site 3 of 13 in cluster V**

Relative: **Lower**
Actual: **36 ft.**

RCRA Listings:

Date Form Received by Agency:	20140426
Handler Name:	Con Edison Service Box: 41030
Handler Address:	Mercer St & Bleecker St N Of
Handler City,State,Zip:	NEW YORK, NY 10012
EPA ID:	NYP004480174
Contact Name:	THOMAS TEELING
Contact Address:	Not reported
Contact City,State,Zip:	Not reported
Contact Telephone:	212-460-3770
Contact Fax:	Not reported
Contact Email:	Not reported
Contact Title:	SENIOR SCIENTIST
EPA Region:	02
Land Type:	Private
Federal Waste Generator Description:	Not a generator, verified
Non-Notifier:	Not reported
Biennial Report Cycle:	Not reported
Accessibility:	Not reported
Active Site Indicator:	Not reported
State District Owner:	Ny
State District:	NYSDEC R2

CON EDISON SERVICE BOX: 41030 (Continued) **1016974204**

Mailing Address:		IRVING PL, 15TH FL NE
Mailing City,State,Zip:		NEW YORK, NY 10003
Owner Name:	Not reported	
Owner Type:		Not reported
Operator Name:	Not reported	
Operator Type:		Not reported
Short-Term Generator Activity:		No
Importer Activity:		No
Mixed Waste Generator:		No
Transporter Activity:		No
Transfer Facility Activity:		No
Recycler Activity with Storage:		No
Small Quantity On-Site Burner Exemption:		No
Smelting Melting and Refining Furnace Exemption:		No
Underground Injection Control:		No
Off-Site Waste Receipt:		No
Universal Waste Indicator:		No
Universal Waste Destination Facility:		No
Federal Universal Waste:		No
Active Site State-Reg Handler:		---
Federal Facility Indicator:		Not reported
Hazardous Secondary Material Indicator:		N
Sub-Part K Indicator:		Not reported
2018 GPRA Permit Baseline:		Not on the Baseline
2018 GPRA Renewals Baseline:		Not on the Baseline
202 GPRA Corrective Action Baseline:		No
Subject to Corrective Action Universe:		No
Non-TSDFs Where RCRA CA has Been Imposed Universe:		No
Corrective Action Priority Ranking:		No NCAPS ranking
Environmental Control Indicator:		No
Institutional Control Indicator:		No
Human Exposure Controls Indicator:		N/A
Groundwater Controls Indicator:		N/A
Significant Non-Complier Universe:		No
Unaddressed Significant Non-Complier Universe:		No
Addressed Significant Non-Complier Universe:		No
Significant Non-Complier With a Compliance Schedule Universe:		No
Financial Assurance Required:		Not reported
Handler Date of Last Change:		20141014
Recognized Trader-Importer:		No
Recognized Trader-Exporter:		No
Importer of Spent Lead Acid Batteries:		No
Exporter of Spent Lead Acid Batteries:		No
Recycler Activity Without Storage:		No
Manifest Broker:		No
Sub-Part P Indicator:		No

Historic Generators:

Receive Date:	20140326
Handler Name: CON EDISON SERVICE BOX:	41030
Federal Waste Generator Description:	Very Small Quantity Generator (formerly Conditionally-Exempt Small Quantity Generator
State District Owner:	Ny
Large Quantity Handler of Universal Waste:	No
Recognized Trader Importer:	No
Recognized Trader Exporter:	No

CON EDISON SERVICE BOX: 41030 (Continued) **1016974204**

Spent Lead Acid Battery Importer:	No
Spent Lead Acid Battery Exporter:	No
Current Record:	No
Non Storage Recycler Activity:	Not reported
Electronic Manifest Broker:	Not reported
Receive Date:	20140426
Handler Name: CON EDISON SERVICE BOX:	41030
Federal Waste Generator Description:	Not a generator, verified
State District Owner:	Ny
Large Quantity Handler of Universal Waste:	No
Recognized Trader Importer:	No
Recognized Trader Exporter:	No
Spent Lead Acid Battery Importer:	No
Spent Lead Acid Battery Exporter:	No
Current Record:	Yes
Non Storage Recycler Activity:	Not reported
Electronic Manifest Broker:	Not reported

List of NAICS Codes and Descriptions:
NAICS Codes: No NAICS Codes Found

Facility Has Received Notices of Violations:
Violations: No Violations Found

Evaluation Action Summary:
Evaluations: No Evaluations Found

NY MANIFEST:

EPA ID:	NYP004480174
Country:	USA
Name:	Con Edison
Address:	221-23 MERCER ST & BLEECKER ST
Address 2:	Not reported
City,State,Zip:	NEW YORK, NY 10012
Zip 4:	Not reported
Location Address 1:	221-23 MERCER ST & BLEECKER
Location Address 2:	SB41030
Location City,State,Zip:	NEW YORK, NY 10012
Location Zip 4:	Not reported
Facility Status:	Not reported
Total Tanks:	Not reported
Code:	BP

Mailing:

Mailing Name:	Con Edison
Mailing Contact:	Con Edison
Mailing Address 1:	4 IRVING ST
Mailing Address 2:	15TH ST
Mailing City,State,Zip:	NEW YORK, NY 10003
Mailing Zip 4:	Not reported
Mailing Country:	USA
Mailing Phone:	Not reported

CON EDISON SERVICE BOX: 41030 (Continued) **1016974204**

Manifest Data:

Document ID:	Not reported
Manifest Status:	Not reported
Trans1 State ID:	NJD003812047
Year:	2018
Trans2 State ID:	Not reported
Generator Ship Date:	03/26/2014
Trans1 Recv Date:	03/26/2014
Trans2 Recv Date:	Not reported
TSD Site Recv Date:	03/28/2014
Part A Recv Date:	Not reported
Part B Recv Date:	Not reported
Generator EPA ID:	NYP004480174
Trans1 EPA ID:	Not reported
Trans2 EPA ID:	Not reported
TSDF ID 1:	NJD991291105
TSDF ID 2:	Not reported
Manifest Tracking Number:	002406141GBF
Import Indicator:	N
Export Indicator:	N
Discr Quantity Indicator:	N
Discr Type Indicator:	N
Discr Residue Indicator:	N
Discr Partial Reject Indicator:	N
Discr Full Reject Indicator:	N
Manifest Ref Number:	Not reported
Alt Facility RCRA ID:	Not reported
Alt Facility Sign Date:	Not reported
MGMT Method Type Code:	H110
Waste Code a:	Lead
Waste Code b:	Not reported
Waste Code c:	Not reported
Waste Code e:	Not reported
Waste Code f:	Not reported
Waste Code g:	Not reported
Waste Code 1:	Not reported
Waste Code 2:	Not reported
Waste Code 3:	Not reported
Waste Code 4:	Not reported
Waste Code 5:	Not reported
Waste Code 6:	Not reported
Quantity:	500
Units:	Pounds
Number of Containers:	1
Container Type:	Cargo tanks (tank trucks)
Handling Method:	Treat
Specific Gravity:	1

AA533 **NEW YORK UNIVERSITY** **E MANIFEST** **1027976447**
NW **19 WEST 4TH STREET** **N/A**
1/8-1/4 **NEW YORK, NY 10012**
0.150 mi.
794 ft. **Site 1 of 22 in cluster AA**

Relative: **Lower**

Actual: **37 ft.**

E MANIFEST:

Manifest Tracking Number:	012619255FLE
Last Updated Date:	20220504
Shipped Date:	20220405
Received Date:	20220416
Manifest Status:	Signed
Submission Type:	DataImage5Copy
Origin Type:	Service
Generator EPA ID:	NYSCESQGYYYY
Generator Name:	New York University
Generator Location Street Number:	Not reported
Generator Location Street 1:	19 WEST 4TH STREET
Generator Location Street 2:	Not reported
Generator Location City:	NEW YORK
Generator Location State:	NY
Generator Location Zip:	10012
Generator Mail Street Number:	Not reported
Generator Mail Street 1:	10 ASTOR PLACE 6TH FLOOR
Generator Mail Street 2:	ENVIRONMENTAL HEALTH & SAFETY
Generator Mail City:	NEW YORK
Generator Mail Zip:	10003
Generator Mail State:	NY
Generator Contact Company Name:	Not reported
Designated Facility EPA ID:	OHD048415665
Designated Facility Name:	Ross Incineration Services Inc
Designated Facility Mail Street Number:	Not reported
Designated Facility Mail Street 1:	36790 GILES RD
Designated Facility Mail Street 2:	ROSS INCINERATION SERVICES, IN
Designated Facility Mail City:	GRAFTON
Designated Facility Mail Zip:	44044
Designated Facility Mail State:	OH
Designated Facility Location Street Number:	Not reported
Designated Facility Location Street 1:	36790 GILES RD
Designated Facility Location Street 2:	Not reported
Designated Facility Location City:	GRAFTON
Designated Facility Location Zip:	44044
Designated Facility Location State:	OH
Designated Facility Contact Company Name:	Not reported
Manifest Residue Indicator:	N
Rejection Indicator:	N

Manifest Tracking Number:	012630448FLE
Last Updated Date:	20210831
Shipped Date:	20210721
Received Date:	20210807
Manifest Status:	Signed
Submission Type:	DataImage5Copy
Origin Type:	Service
Generator EPA ID:	NYSCESQGYYYY
Generator Name:	New York University
Generator Location Street Number:	Not reported
Generator Location Street 1:	19 WEST 4TH STREET
Generator Location Street 2:	Not reported

NEW YORK UNIVERSITY (Continued) **1027976447**

Generator Location City:	NEW YORK
Generator Location State:	NY
Generator Location Zip:	10012
Generator Mail Street Number:	Not reported
Generator Mail Street 1:	10 ASTOR PLACE 6TH FLOOR
Generator Mail Street 2:	ENVIRONMENTAL HEALTH & SAFETY
Generator Mail City:	NEW YORK
Generator Mail Zip:	10003
Generator Mail State:	NY
Generator Contact Company Name:	Not reported
Designated Facility EPA ID:	OHD048415665
Designated Facility Name:	Ross Incineration Services Inc
Designated Facility Mail Street Number:	Not reported
Designated Facility Mail Street 1:	36790 GILES RD
Designated Facility Mail Street 2:	ROSS INCINERATION SERVICES, IN
Designated Facility Mail City:	GRAFTON
Designated Facility Mail Zip:	44044
Designated Facility Mail State:	OH
Designated Facility Location Street Number:	Not reported
Designated Facility Location Street 1:	36790 GILES RD
Designated Facility Location Street 2:	Not reported
Designated Facility Location City:	GRAFTON
Designated Facility Location Zip:	44044
Designated Facility Location State:	OH
Designated Facility Contact Company Name:	Not reported
Manifest Residue Indicator:	N
Rejection Indicator:	N

Manifest Tracking Number:	014084854FLE
Last Updated Date:	20220217
Shipped Date:	20220201
Received Date:	20220213
Manifest Status:	Signed
Submission Type:	DataImage5Copy
Origin Type:	Service
Generator EPA ID:	NYSCESQGYYYY
Generator Name:	New York University
Generator Location Street Number:	Not reported
Generator Location Street 1:	19 WEST 4TH STREET
Generator Location Street 2:	Not reported
Generator Location City:	NEW YORK
Generator Location State:	NY
Generator Location Zip:	10012
Generator Mail Street Number:	Not reported
Generator Mail Street 1:	10 ASTOR PLACE 6TH FLOOR
Generator Mail Street 2:	ENVIRONMENTAL HEALTH & SAFETY
Generator Mail City:	NEW YORK
Generator Mail Zip:	10003
Generator Mail State:	NY
Generator Contact Company Name:	Not reported
Designated Facility EPA ID:	OHD048415665
Designated Facility Name:	Ross Incineration Services Inc
Designated Facility Mail Street Number:	Not reported
Designated Facility Mail Street 1:	36790 GILES RD
Designated Facility Mail Street 2:	ROSS INCINERATION SERVICES, IN
Designated Facility Mail City:	GRAFTON
Designated Facility Mail Zip:	44044

NEW YORK UNIVERSITY (Continued) **1027976447**

Designated Facility Mail State: OH
Designated Facility Location Street Number: Not reported
Designated Facility Location Street 1: 36790 GILES RD
Designated Facility Location Street 2: Not reported
Designated Facility Location City: GRAFTON
Designated Facility Location Zip: 44044
Designated Facility Location State: OH
Designated Facility Contact Company Name: Not reported
Manifest Residue Indicator: N
Rejection Indicator: N

Transporter:
Manifest Tracking Number: 014084854FLE
Transporter Line Number: 1
Transporter EPA ID: MAC300016672
Transporter Name: Triumvirate Environmental, Inc

Manifest Tracking Number: 014084854FLE
Transporter Line Number: 2
Transporter EPA ID: OHD980614374
Transporter Name: Ross Transportation Services,

Waste Line:
Manifest Tracking Number: 014084854FLE
Waste Line Number: 1
U.S. DOT Hazardous Indicator: Y
U.S. DOT ID Number: UN1263
U.S. DOT Description: Un1263, Waste Paint Related Material, 3, Ii
Non-Hazardous Waste Description: Not reported
Number of Containers: 2
Container Type Code: DF
Container Type Description: Fiberboard or plastic drums, barrels, kegs
Waste Quantity: 210
Quantity Unit of Measure Code: P
Quantity Unit of Measure Description: Pounds
Waste Quantity, in Tons: 0.105
Acute Waste Quantity, in Tons: 0
Non-Acute Waste Quantity, in Tons: 0.105
Waste Quantity, in Kilograms: 95.23815
Acute Waste Quantity, in Kilograms: 0
Non-Acute Waste Quantity, in Kilorgrams: 95.23815
Management Method Code: H040
Management Method Description: INCINERATION
Waste Residue Indicator: N
Quantity Discrepancy Indicator: N
Waste Type Discrepancy Indicator: N
Waste Density: Not reported
Waste Density Unit of Measure Code: Not reported
Waste Density Unit of Measure Description: Not reported
Form Code: Not reported
Form Code Description: Not reported
Source Code: Not reported
Source Code Description: Not reported
Waste Minimization Code: Not reported
Waste Minimization Code Description: Not reported
Consent Number: Not reported

NEW YORK UNIVERSITY (Continued) **1027976447**

EPA Waste Indicator:	Y
Federal Waste Codes:	D001
Quantity Haz Kg:	95.23815
Quantity Haz Tons:	0.105
Quantity Non Haz Kg:	0
Quantity Non Haz Tons:	0
State Waste Codes:	NY-B

T534 **CONSOLIDATED EDISON COMPANY OF NY C/O ACV ENVIRO** **E MANIFEST** **1031631254**
East **231 E 5TH ST** **N/A**
1/8-1/4 **NEW YORK, NY 10003**
0.150 mi.
794 ft. **Site 11 of 18 in cluster T**

Relative: **Lower**
Actual: **38 ft.**

E MANIFEST:

Manifest Tracking Number:	024111666JJK
Last Updated Date:	20221017
Shipped Date:	20221005
Received Date:	20221010
Manifest Status:	Signed
Submission Type:	DataImage5Copy
Origin Type:	Service
Generator EPA ID:	NYR000114579
Generator Name:	Consolidated Edison Company Of Ny C/O Acv Enviro
Generator Location Street Number:	Not reported
Generator Location Street 1:	231 E 5TH ST
Generator Location Street 2:	Not reported
Generator Location City:	NEW YORK
Generator Location State:	NY
Generator Location Zip:	10003
Generator Mail Street Number:	Not reported
Generator Mail Street 1:	928 E HAZELWOOD AVE
Generator Mail Street 2:	Not reported
Generator Mail City:	RAHWAY
Generator Mail Zip:	07065
Generator Mail State:	NJ
Generator Contact Company Name:	Not reported
Designated Facility EPA ID:	NJD991291105
Designated Facility Name:	Clean Earth Of North Jersey
Designated Facility Mail Street Number:	105
Designated Facility Mail Street 1:	Not reported
Designated Facility Mail Street 2:	JACOBUS AVE
Designated Facility Mail City:	KEARNY
Designated Facility Mail Zip:	07032
Designated Facility Mail State:	NJ
Designated Facility Location Street Number:	105
Designated Facility Location Street 1:	JACOBUS AVE
Designated Facility Location Street 2:	Not reported
Designated Facility Location City:	KEARNY
Designated Facility Location Zip:	07032
Designated Facility Location State:	NJ
Designated Facility Contact Company Name:	Not reported
Manifest Residue Indicator:	N
Rejection Indicator:	N

Transporter:

Manifest Tracking Number:	024111666JJK

CONSOLIDATED EDISON COMPANY OF NY C/O ACV ENVIRO (Continued) **1031631254**

Transporter Line Number: 1
Transporter EPA ID: NJD003812047
Transporter Name: Acv Environmental Services Inc.

Waste Line:
Manifest Tracking Number: 024111666JJK
Waste Line Number: 1
U.S. DOT Hazardous Indicator: Y
U.S. DOT ID Number: NA3082
U.S. DOT Description: Na3082, Hazardous Waste, Liquid N.O.S., 9, Pg Iii, Rq
Non-Hazardous Waste Description: Not reported
Number of Containers: 1
Container Type Code: TT
Container Type Description: Cargo tanks (tank trucks)
Waste Quantity: 1000
Quantity Unit of Measure Code: P
Quantity Unit of Measure Description: Pounds
Waste Quantity, in Tons: 0.5
Acute Waste Quantity, in Tons: 0
Non-Acute Waste Quantity, in Tons: 0.5
Waste Quantity, in Kilograms: 453.515
Acute Waste Quantity, in Kilograms: 0
Non-Acute Waste Quantity, in Kilorgrams: 453.515
Management Method Code: H110
Management Method Description: STABILIZATION
Waste Residue Indicator: N
Quantity Discrepancy Indicator: N
Waste Type Discrepancy Indicator: N
Waste Density: Not reported
Waste Density Unit of Measure Code: Not reported
Waste Density Unit of Measure Description: Not reported
Form Code: Not reported
Form Code Description: Not reported
Source Code: Not reported
Source Code Description: Not reported
Waste Minimization Code: Not reported
Waste Minimization Code Description: Not reported
Consent Number: Not reported
EPA Waste Indicator: Y
Federal Waste Codes: D008
Quantity Haz Kg: 453.515
Quantity Haz Tons: 0.5
Quantity Non Haz Kg: 0
Quantity Non Haz Tons: 0
State Waste Codes: NY-T

N535 **CORINNE OFFSET INC** **RCRA NonGen / NLR** **1001224340**
North **737 BROADWAY** **FINDS** **NYR000055574**
1/8-1/4 **NEW YORK, NY 10003** **ECHO**
0.151 mi. **NY MANIFEST**
796 ft. **Site 22 of 22 in cluster N**

Relative: **Lower**
Actual: **39 ft.**

RCRA Listings:
Date Form Received by Agency: 20070101
Handler Name: Corinne Offset Inc
Handler Address: Broadway
Handler City,State,Zip: NEW YORK, NY 10003

CORINNE OFFSET INC (Continued) **1001224340**

EPA ID:		NYR000055574
Contact Name:		ARNOLD EIGEN
Contact Address:		BROADWAY
Contact City,State,Zip:		NEW YORK, NY 10003
Contact Telephone:		212-777-8083
Contact Fax:		Not reported
Contact Email:		Not reported
Contact Title:		Not reported
EPA Region:		02
Land Type:		Not reported
Federal Waste Generator Description:		Not a generator, verified
Non-Notifier:		Not reported
Biennial Report Cycle:		Not reported
Accessibility:		Not reported
Active Site Indicator:		Not reported
State District Owner:		Ny
State District:		NYSDEC R2
Mailing Address:		BROADWAY
Mailing City,State,Zip:		NEW YORK, NY 10003
Owner Name:	Arnold Eigen	
Owner Type:		Private
Operator Name:	Arnold Eigen	
Operator Type:		Private
Short-Term Generator Activity:		No
Importer Activity:		No
Mixed Waste Generator:		No
Transporter Activity:		No
Transfer Facility Activity:		No
Recycler Activity with Storage:		No
Small Quantity On-Site Burner Exemption:		No
Smelting Melting and Refining Furnace Exemption:		No
Underground Injection Control:		No
Off-Site Waste Receipt:		No
Universal Waste Indicator:		No
Universal Waste Destination Facility:		No
Federal Universal Waste:		No
Active Site State-Reg Handler:		---
Federal Facility Indicator:		Not reported
Hazardous Secondary Material Indicator:		N
Sub-Part K Indicator:		Not reported
2018 GPRA Permit Baseline:		Not on the Baseline
2018 GPRA Renewals Baseline:		Not on the Baseline
202 GPRA Corrective Action Baseline:		No
Subject to Corrective Action Universe:		No
Non-TSDFs Where RCRA CA has Been Imposed Universe:		No
Corrective Action Priority Ranking:		No NCAPS ranking
Environmental Control Indicator:		No
Institutional Control Indicator:		No
Human Exposure Controls Indicator:		N/A
Groundwater Controls Indicator:		N/A
Significant Non-Complier Universe:		No
Unaddressed Significant Non-Complier Universe:		No
Addressed Significant Non-Complier Universe:		No
Significant Non-Complier With a Compliance Schedule Universe:		No
Financial Assurance Required:		Not reported
Handler Date of Last Change:		20150414
Recognized Trader-Importer:		No

CORINNE OFFSET INC (Continued) **1001224340**

Recognized Trader-Exporter:	No
Importer of Spent Lead Acid Batteries:	No
Exporter of Spent Lead Acid Batteries:	No
Recycler Activity Without Storage:	No
Manifest Broker:	No
Sub-Part P Indicator:	No

Hazardous Waste Summary:

Waste Code:	D001
Waste Description:	Ignitable Waste

Handler - Owner Operator:

Owner/Operator Indicator:	Owner
Owner/Operator Name: ARNOLD EIGEN	
Legal Status:	Private
Date Became Current:	Not reported
Date Ended Current:	Not reported
Owner/Operator Address:	765 EAGLE DR
Owner/Operator City,State,Zip:	NORTH WOODMERE, NY 11581
Owner/Operator Telephone:	516-791-5028
Owner/Operator Telephone Ext:	Not reported
Owner/Operator Fax:	Not reported
Owner/Operator Email:	Not reported

Owner/Operator Indicator:	Operator
Owner/Operator Name: ARNOLD EIGEN	
Legal Status:	Private
Date Became Current:	Not reported
Date Ended Current:	Not reported
Owner/Operator Address:	765 EAGLE DR
Owner/Operator City,State,Zip:	NORTH WOODMERE, NY 11581
Owner/Operator Telephone:	516-791-5028
Owner/Operator Telephone Ext:	Not reported
Owner/Operator Fax:	Not reported
Owner/Operator Email:	Not reported

Owner/Operator Indicator:	Owner
Owner/Operator Name: ARNOLD EIGEN	
Legal Status:	Private
Date Became Current:	Not reported
Date Ended Current:	Not reported
Owner/Operator Address:	765 EAGLE DR
Owner/Operator City,State,Zip:	NORTH WOODMERE, NY 11581
Owner/Operator Telephone:	516-791-5028
Owner/Operator Telephone Ext:	Not reported
Owner/Operator Fax:	Not reported
Owner/Operator Email:	Not reported

Historic Generators:

Receive Date:	20060101
Handler Name: CORINNE OFFSET INC	
Federal Waste Generator Description:	Not a generator, verified
State District Owner:	Ny
Large Quantity Handler of Universal Waste:	No
Recognized Trader Importer:	No

CORINNE OFFSET INC (Continued) **1001224340**

Recognized Trader Exporter: No
Spent Lead Acid Battery Importer: No
Spent Lead Acid Battery Exporter: No
Current Record: No
Non Storage Recycler Activity: Not reported
Electronic Manifest Broker: Not reported

Receive Date: 20070101
Handler Name: CORINNE OFFSET INC
Federal Waste Generator Description: Not a generator, verified
State District Owner: Ny
Large Quantity Handler of Universal Waste: No
Recognized Trader Importer: No
Recognized Trader Exporter: No
Spent Lead Acid Battery Importer: No
Spent Lead Acid Battery Exporter: No
Current Record: Yes
Non Storage Recycler Activity: Not reported
Electronic Manifest Broker: Not reported

Receive Date: 19980602
Handler Name: CORINNE OFFSET INC
Federal Waste Generator Description: Small Quantity Generator
State District Owner: Ny
Large Quantity Handler of Universal Waste: No
Recognized Trader Importer: No
Recognized Trader Exporter: No
Spent Lead Acid Battery Importer: No
Spent Lead Acid Battery Exporter: No
Current Record: No
Non Storage Recycler Activity: Not reported
Electronic Manifest Broker: Not reported

List of NAICS Codes and Descriptions:
NAICS Codes: No NAICS Codes Found

Facility Has Received Notices of Violations:
Violations: No Violations Found

Evaluation Action Summary:
Evaluations: No Evaluations Found

FINDS:
Registry ID: 110004543655

Click Here for FRS Facility Detail Report:

Environmental Interest/Information System:
The Resource Conservation and Recovery Act Information System (RCRAInfo) is EPA's comprehensive information system in support of the Resource Conservation and Recovery Act (RCRA) of 1976 and the Hazardous and Solid Waste Amendments (HSWA) of 1984. It tracks many types of information about generators, transporters, treaters, storers, and disposers of hazardous waste.

CORINNE OFFSET INC (Continued) **1001224340**

Click this hyperlink while viewing on your computer to access additional FINDS: detail in the EDR Site Report.

ECHO:
- Envid: 1001224340
- Registry ID: 110004543655

DFR URL:
- Name: CORINNE OFFSET INC
- Address: 737 BROADWAY
- City,State,Zip: NEW YORK, NY 10003

NY MANIFEST:
- EPA ID: NYR000055574
- Country: USA
- Name: Corinne Offset
- Address: 737 BROADWAY
- Address 2: Not reported
- City,State,Zip: NEW YORK, NY 10003
- Zip 4: Not reported
- Location Address 1: 737 BROADWAY
- Location Address 2: Not reported
- Location City,State,Zip: NEW YORK, NY 10003
- Location Zip 4: Not reported
- Facility Status: Not reported
- Total Tanks: Not reported
- Code: BP

Mailing:
- Mailing Name: Corinne Offset
- Mailing Contact: Arnold
- Mailing Address 1: 737 BROADWAY
- Mailing Address 2: Not reported
- Mailing City,State,Zip: NEW YORK, NY 10003
- Mailing Zip 4: Not reported
- Mailing Country: USA
- Mailing Phone: 2127778083

Manifest Data:
- Document ID: NYG0586314
- Manifest Status: Not reported
- Trans1 State ID: NYPD1010
- Year: 1998
- Trans2 State ID: Not reported
- Generator Ship Date: 06/03/1998
- Trans1 Recv Date: 06/03/1998
- Trans2 Recv Date: Not reported
- TSD Site Recv Date: 06/04/1998
- Part A Recv Date: Not reported
- Part B Recv Date: Not reported
- Generator EPA ID: NYR000055574
- Trans1 EPA ID: NYD077444263
- Trans2 EPA ID: Not reported
- TSDF ID 1: NYD077444263
- TSDF ID 2: Not reported
- Manifest Tracking Number: Not reported

CORINNE OFFSET INC (Continued) **1001224340**

Import Indicator:	Not reported
Export Indicator:	Not reported
Discr Quantity Indicator:	Not reported
Discr Type Indicator:	Not reported
Discr Residue Indicator:	Not reported
Discr Partial Reject Indicator:	Not reported
Discr Full Reject Indicator:	Not reported
Manifest Ref Number:	Not reported
Alt Facility RCRA ID:	Not reported
Alt Facility Sign Date:	Not reported
MGMT Method Type Code:	Not reported
Waste Code 1:	Ignitable Waste
Waste Code 2:	Not reported
Waste Code 3:	Not reported
Waste Code 4:	Not reported
Waste Code 5:	Not reported
Waste Code 6:	Not reported
Quantity:	00055
Units:	Gallons (liquids only)
Number of Containers:	001
Container Type:	Metal drums, barrels, kegs
Handling Method:	Burn
Specific Gravity:	01.00

X536 **CON EDISON** **NY MANIFEST** **S117066478**
SSE **3 E 1ST ST** **N/A**
1/8-1/4 **NEW YORK, NY 10003**
0.151 mi.
796 ft. **Site 3 of 9 in cluster X**

Relative: **Higher**
Actual: **42 ft.**

NY MANIFEST:

EPA ID:	NYP004591319
Country:	USA
Name:	Con Edison
Address:	3 E 1ST ST
Address 2:	SB 302
City,State,Zip:	NEW YORK, NY 10003
Zip 4:	Not reported
Location Address 1:	3 E 1ST ST
Location Address 2:	SB 302
Location City,State,Zip:	NEW YORK, NY 10003
Location Zip 4:	Not reported
Facility Status:	Not reported
Total Tanks:	Not reported
Code:	BP

Mailing:

Mailing Name:	Con Edison
Mailing Contact:	Tom Teeling
Mailing Address 1:	4 IRVING PLACE 15TH FLOOR
Mailing Address 2:	Not reported
Mailing City,State,Zip:	NEW YORK, NY 10003
Mailing Zip 4:	Not reported
Mailing Country:	USA
Mailing Phone:	Not reported

CON EDISON (Continued) **S117066478**

Manifest Data:

Document ID:	Not reported
Manifest Status:	Not reported
Trans1 State ID:	NJD003812047
Year:	2018
Trans2 State ID:	Not reported
Generator Ship Date:	07/10/2014
Trans1 Recv Date:	07/10/2014
Trans2 Recv Date:	Not reported
TSD Site Recv Date:	07/11/2014
Part A Recv Date:	Not reported
Part B Recv Date:	Not reported
Generator EPA ID:	NYP004591319
Trans1 EPA ID:	Not reported
Trans2 EPA ID:	Not reported
TSDF ID 1:	NJD991291105
TSDF ID 2:	Not reported
Manifest Tracking Number:	002423976GBF
Import Indicator:	N
Export Indicator:	N
Discr Quantity Indicator:	N
Discr Type Indicator:	N
Discr Residue Indicator:	N
Discr Partial Reject Indicator:	N
Discr Full Reject Indicator:	N
Manifest Ref Number:	Not reported
Alt Facility RCRA ID:	Not reported
Alt Facility Sign Date:	Not reported
MGMT Method Type Code:	H110
Waste Code a:	Lead
Waste Code b:	Not reported
Waste Code c:	Not reported
Waste Code e:	Not reported
Waste Code f:	Not reported
Waste Code g:	Not reported
Waste Code 1:	Not reported
Waste Code 2:	Not reported
Waste Code 3:	Not reported
Waste Code 4:	Not reported
Waste Code 5:	Not reported
Waste Code 6:	Not reported
Quantity:	500
Units:	Pounds
Number of Containers:	1
Container Type:	Cargo tanks (tank trucks)
Handling Method:	Treat
Specific Gravity:	1

S537 **CON EDISON SERVICE BOX: 28829** **RCRA NonGen / NLR** **1016962593**
North **738 BROADWAY** **NY MANIFEST** **NYP004356457**
1/8-1/4 **NEW YORK, NY 10003**
0.151 mi.
798 ft. **Site 15 of 17 in cluster S**

Relative: **Lower**
Actual: **39 ft.**

RCRA Listings:

Date Form Received by Agency:		20131007
Handler Name:		Con Edison Service Box: 28829
Handler Address:		Broadway
Handler City,State,Zip:		NEW YORK, NY 10003
EPA ID:		NYP004356457
Contact Name:		BENJAMIN BAMONTE
Contact Address:		Not reported
Contact City,State,Zip:		Not reported
Contact Telephone:		212-894-9549
Contact Fax:		Not reported
Contact Email:		Not reported
Contact Title:		OPERATING SUPERVISOR
EPA Region:		02
Land Type:		Private
Federal Waste Generator Description:		Not a generator, verified
Non-Notifier:		Not reported
Biennial Report Cycle:		Not reported
Accessibility:		Not reported
Active Site Indicator:		Not reported
State District Owner:		Ny
State District:		NYSDEC R2
Mailing Address:		IRVING PL, RM 828
Mailing City,State,Zip:		NEW YORK, NY 10003
Owner Name:	Not reported	
Owner Type:		Not reported
Operator Name:	Not reported	
Operator Type:		Not reported
Short-Term Generator Activity:		No
Importer Activity:		No
Mixed Waste Generator:		No
Transporter Activity:		No
Transfer Facility Activity:		No
Recycler Activity with Storage:		No
Small Quantity On-Site Burner Exemption:		No
Smelting Melting and Refining Furnace Exemption:		No
Underground Injection Control:		No
Off-Site Waste Receipt:		No
Universal Waste Indicator:		No
Universal Waste Destination Facility:		No
Federal Universal Waste:		No
Active Site State-Reg Handler:		---
Federal Facility Indicator:		Not reported
Hazardous Secondary Material Indicator:		N
Sub-Part K Indicator:		Not reported
2018 GPRA Permit Baseline:		Not on the Baseline
2018 GPRA Renewals Baseline:		Not on the Baseline
202 GPRA Corrective Action Baseline:		No
Subject to Corrective Action Universe:		No
Non-TSDFs Where RCRA CA has Been Imposed Universe:		No
Corrective Action Priority Ranking:		No NCAPS ranking
Environmental Control Indicator:		No
Institutional Control Indicator:		No

CON EDISON SERVICE BOX: 28829 (Continued) **1016962593**

Human Exposure Controls Indicator:	N/A
Groundwater Controls Indicator:	N/A
Significant Non-Complier Universe:	No
Unaddressed Significant Non-Complier Universe:	No
Addressed Significant Non-Complier Universe:	No
Significant Non-Complier With a Compliance Schedule Universe:	No
Financial Assurance Required:	Not reported
Handler Date of Last Change:	20140701
Recognized Trader-Importer:	No
Recognized Trader-Exporter:	No
Importer of Spent Lead Acid Batteries:	No
Exporter of Spent Lead Acid Batteries:	No
Recycler Activity Without Storage:	No
Manifest Broker:	No
Sub-Part P Indicator:	No

Historic Generators:

Receive Date:	20130907
Handler Name: CON EDISON SERVICE BOX:	28829
Federal Waste Generator Description:	Very Small Quantity Generator (formerly Conditionally-Exempt Small Quantity Generator
State District Owner:	Ny
Large Quantity Handler of Universal Waste:	No
Recognized Trader Importer:	No
Recognized Trader Exporter:	No
Spent Lead Acid Battery Importer:	No
Spent Lead Acid Battery Exporter:	No
Current Record:	No
Non Storage Recycler Activity:	Not reported
Electronic Manifest Broker:	Not reported

Receive Date:	20131007
Handler Name: CON EDISON SERVICE BOX:	28829
Federal Waste Generator Description:	Not a generator, verified
State District Owner:	Ny
Large Quantity Handler of Universal Waste:	No
Recognized Trader Importer:	No
Recognized Trader Exporter:	No
Spent Lead Acid Battery Importer:	No
Spent Lead Acid Battery Exporter:	No
Current Record:	Yes
Non Storage Recycler Activity:	Not reported
Electronic Manifest Broker:	Not reported

List of NAICS Codes and Descriptions:

NAICS Codes:	No NAICS Codes Found

Facility Has Received Notices of Violations:

Violations:	No Violations Found

Evaluation Action Summary:

Evaluations:	No Evaluations Found

CON EDISON SERVICE BOX: 28829 (Continued) **1016962593**

NY MANIFEST:

EPA ID:	NYP004356457
Country:	USA
Name:	Con Edison
Address:	738 BROADWAY
Address 2:	Not reported
City,State,Zip:	NEW YORK, NY 10003
Zip 4:	Not reported
Location Address 1:	FT OF 738 BROADWAY
Location Address 2:	SB 28829
Location City,State,Zip:	NEW YORK, NY 10003
Location Zip 4:	Not reported
Facility Status:	Not reported
Total Tanks:	Not reported
Code:	BP

Mailing:

Mailing Name:	Con Edison
Mailing Contact:	Con Edison
Mailing Address 1:	4 IRVING PL 15TH FL
Mailing Address 2:	Not reported
Mailing City,State,Zip:	NEW YORK, NY 10003
Mailing Zip 4:	Not reported
Mailing Country:	USA
Mailing Phone:	2124603770

Manifest Data:

Document ID:	Not reported
Manifest Status:	Not reported
Trans1 State ID:	NJD003812047
Year:	2018
Trans2 State ID:	Not reported
Generator Ship Date:	09/07/2013
Trans1 Recv Date:	09/07/2013
Trans2 Recv Date:	Not reported
TSD Site Recv Date:	09/11/2013
Part A Recv Date:	Not reported
Part B Recv Date:	Not reported
Generator EPA ID:	NYP004356457
Trans1 EPA ID:	Not reported
Trans2 EPA ID:	Not reported
TSDF ID 1:	NJD991291105
TSDF ID 2:	Not reported
Manifest Tracking Number:	002220990GBF
Import Indicator:	N
Export Indicator:	N
Discr Quantity Indicator:	N
Discr Type Indicator:	N
Discr Residue Indicator:	N
Discr Partial Reject Indicator:	N
Discr Full Reject Indicator:	N
Manifest Ref Number:	Not reported
Alt Facility RCRA ID:	Not reported
Alt Facility Sign Date:	Not reported
MGMT Method Type Code:	H110
Waste Code a:	Lead
Waste Code b:	Not reported

CON EDISON SERVICE BOX: 28829 (Continued) **1016962593**

Waste Code c:	Not reported
Waste Code e:	Not reported
Waste Code f:	Not reported
Waste Code g:	Not reported
Waste Code 1:	Not reported
Waste Code 2:	Not reported
Waste Code 3:	Not reported
Waste Code 4:	Not reported
Waste Code 5:	Not reported
Waste Code 6:	Not reported
Quantity:	500
Units:	Pounds
Number of Containers:	1
Container Type:	Cargo tanks (tank trucks)
Handling Method:	Treat
Specific Gravity:	1

Z538 **CON EDISON** **NY MANIFEST** **S117738361**
SE **F/O 26 E 2ND ST** **N/A**
1/8-1/4 **NEW YORK, NY 10003**
0.152 mi.
803 ft. **Site 3 of 34 in cluster Z**

Relative: **Lower**

Actual: **40 ft.**

NY MANIFEST:

EPA ID:	NYP004713921
Country:	USA
Name:	Con Edison
Address:	F/O 26 E 2ND ST
Address 2:	SB 542
City,State,Zip:	NEW YORK, NY 10003
Zip 4:	Not reported
Location Address 1:	F/O 26 E 2ND ST
Location Address 2:	SB 542
Location City,State,Zip:	NEW YORK, NY 10003
Location Zip 4:	Not reported
Facility Status:	Not reported
Total Tanks:	Not reported
Code:	BP

Mailing:

Mailing Name:	Con Edison
Mailing Contact:	Tom Teeling
Mailing Address 1:	4 IRVING PLACE - 15TH FLOOR
Mailing Address 2:	Not reported
Mailing City,State,Zip:	NEW YORK, NY 10003
Mailing Zip 4:	Not reported
Mailing Country:	USA
Mailing Phone:	Not reported

Manifest Data:

Document ID:	Not reported
Manifest Status:	Not reported
Trans1 State ID:	NJD003812047
Year:	2018
Trans2 State ID:	Not reported
Generator Ship Date:	01/12/2015
Trans1 Recv Date:	01/12/2015

CON EDISON (Continued) **S117738361**

Trans2 Recv Date:	Not reported
TSD Site Recv Date:	01/20/2015
Part A Recv Date:	Not reported
Part B Recv Date:	Not reported
Generator EPA ID:	NYP004713921
Trans1 EPA ID:	Not reported
Trans2 EPA ID:	Not reported
TSDF ID 1:	PAD085690592
TSDF ID 2:	Not reported
Manifest Tracking Number:	002659508GBF
Import Indicator:	N
Export Indicator:	N
Discr Quantity Indicator:	N
Discr Type Indicator:	N
Discr Residue Indicator:	N
Discr Partial Reject Indicator:	N
Discr Full Reject Indicator:	N
Manifest Ref Number:	Not reported
Alt Facility RCRA ID:	Not reported
Alt Facility Sign Date:	Not reported
MGMT Method Type Code:	H110
Waste Code a:	Lead
Waste Code b:	Not reported
Waste Code c:	Not reported
Waste Code e:	Not reported
Waste Code f:	Not reported
Waste Code g:	Not reported
Waste Code 1:	Not reported
Waste Code 2:	Not reported
Waste Code 3:	Not reported
Waste Code 4:	Not reported
Waste Code 5:	Not reported
Waste Code 6:	Not reported
Quantity:	1000
Units:	Pounds
Number of Containers:	1
Container Type:	Cargo tanks (tank trucks)
Handling Method:	Treat
Specific Gravity:	1

Z539 **CON EDISON - E 2ND** **PA MANIFEST** **S118889034**
SE **26 E 2ND ST** **N/A**
1/8-1/4 **MANHATTAN, NY 10003**
0.152 mi.
803 ft. **Site 4 of 34 in cluster Z**

Relative: PA MANIFEST:
Lower

Actual: Name:	CON EDISON - E 2ND
40 ft. Address:	26 E 2ND ST
City,State,Zip:	MANHATTAN, NY 10003
Year:	2015
Manifest Number:	002659508GBF
Manifest Type:	T
Generator EPA ID:	NYP004713921
Generator Date:	01/12/2015
Mailing Address:	Not reported
Contact Name:	Not reported

CON EDISON - E 2ND (Continued) **S118889034**

Contact Phone:	Not reported
TSD EPA ID:	Not reported
TSD Date:	Not reported
TSD Facility Name:	Republic Environmental Systems (Pennsylvania) LLC
TSD Facility Address:	2869 Sandstone Dr
TSD Facility City:	Hatfield
TSD Facility State:	PA
Facility Telephone:	Not reported
Page Number:	1
Line Number:	1
Waste Number:	D008
Container Number:	1
Container Type:	TT
Waste Quantity:	1000
Unit:	P
Handling Code:	Not reported
TSP EPA ID:	PAD085690592
Date TSP Sig:	Not reported

R540 **632 BROADWAY** **NY AST** **U003387729**
WSW **632 BROADWAY** **N/A**
1/8-1/4 **NEW YORK, NY 10012**
0.152 mi.
804 ft. **Site 26 of 31 in cluster R**

Relative:
Lower

Actual:
40 ft.

AST:

Name:	632 BROADWAY
Address:	632 BROADWAY
City,State,Zip:	NEW YORK, NY 10012
Region:	STATE
DEC Region:	2
Site Status:	Unregulated/Closed
Facility Id:	2-202827
Program Type:	PBS
UTM X:	584789.05505
UTM Y:	4508845.20826
Expiration Date:	N/A
Site Type:	Apartment Building/Office Building

Affiliation Records:

Site Id:	6967
Affiliation Type:	Facility Owner
Company Name:	RENAISSANCE 632 BROADWAY LLC.
Contact Type:	Not reported
Contact Name:	Not reported
Address1:	632 BROADWAY, 7TH FL
Address2:	Not reported
City:	NEW YORK
State:	NY
Zip Code:	10012
Country Code:	001
Phone:	(212) 477-3165
EMail:	Not reported
Fax Number:	Not reported
Modified By:	KXTANG
Date Last Modified:	2007-05-22

Site Id:	6967

632 BROADWAY (Continued) **U003387729**

Affiliation Type:	Mail Contact
Company Name:	RENAISSANCE 632 BROADWAY LLC
Contact Type:	Not reported
Contact Name:	KENNETH FISHEL
Address1:	632 BROADWAY, 7TH FLOOR
Address2:	Not reported
City:	NEW YORK
State:	NY
Zip Code:	10012
Country Code:	001
Phone:	(212) 477-3165
EMail:	Not reported
Fax Number:	Not reported
Modified By:	KXTANG
Date Last Modified:	2007-05-22

Site Id:	6967
Affiliation Type:	Facility Operator
Company Name:	632 BROADWAY
Contact Type:	Not reported
Contact Name:	KENNETH FISHEL
Address1:	Not reported
Address2:	Not reported
City:	Not reported
State:	NN
Zip Code:	Not reported
Country Code:	001
Phone:	(212) 477-3165
EMail:	Not reported
Fax Number:	Not reported
Modified By:	TRANSLAT
Date Last Modified:	2004-03-04

Site Id:	6967
Affiliation Type:	Emergency Contact
Company Name:	RENAISSANCE 632 BROADWAY LLC.
Contact Type:	Not reported
Contact Name:	ERIC JOZA
Address1:	Not reported
Address2:	Not reported
City:	Not reported
State:	NN
Zip Code:	Not reported
Country Code:	001
Phone:	(212) 477-3164
EMail:	Not reported
Fax Number:	Not reported
Modified By:	TRANSLAT
Date Last Modified:	2004-03-04

Tank Info:

Tank Number:	001
Tank Id:	12480
Material Code:	0003
Common Name of Substance:	#6 Fuel Oil (On-Site Consumption)

632 BROADWAY (Continued) **U003387729**

Equipment Records:

B00 - Tank External Protection - None
C00 - Pipe Location - No Piping
F00 - Pipe External Protection - None
I04 - Overfill - Product Level Gauge (A/G)
D00 - Pipe Type - No Piping
G00 - Tank Secondary Containment - None
J02 - Dispenser - Suction Dispenser
A00 - Tank Internal Protection - None
E00 - Piping Secondary Containment - None
H00 - Tank Leak Detection - None
K00 - Spill Prevention - None
L09 - Piping Leak Detection - Exempt Suction Piping

Tank Location:	Aboveground - contact with soil.... Tank bottom rests on soil, allowing no visual inspection.
Tank Type:	Steel/Carbon Steel/Iron
Tank Status:	Closed - Removed
Pipe Model:	Not reported
Install Date:	01/01/1980
Capacity Gallons:	5000
Tightness Test Method:	NN
Date Test:	Not reported
Next Test Date:	Not reported
Date Tank Closed:	02/02/2010
Register:	True
Modified By:	MJGRIFFI
Last Modified:	05/09/2022
Material Name:	#6 fuel oil (on-site consumption)

T541 **CON EDISON** **NY MANIFEST** **S116551135**
East **240-242 E 5TH ST & COOPER SQ E** **N/A**
1/8-1/4 **NEW YORK, NY 10003**
0.153 mi.
806 ft. **Site 12 of 18 in cluster T**

Relative: **Lower**
Actual: **37 ft.**

NY MANIFEST:

EPA ID:	NYP004495701
Country:	USA
Name:	Con Edison
Address:	240-242 E 5TH ST & COOPER SQ E
Address 2:	Not reported
City,State,Zip:	NEW YORK, NY 10003
Zip 4:	Not reported
Location Address 1:	240 E 5 ST
Location Address 2:	SB980
Location City,State,Zip:	NEW YORK, NY 10003
Location Zip 4:	Not reported
Facility Status:	Not reported
Total Tanks:	Not reported
Code:	BP

Mailing:

Mailing Name:	Con Edison
Mailing Contact:	Con Edison
Mailing Address 1:	4 IRVING PL
Mailing Address 2:	15TH ST
Mailing City,State,Zip:	NEW YORK, NY 10003
Mailing Zip 4:	Not reported

CON EDISON (Continued) **S116551135**

Mailing Country: USA
Mailing Phone: Not reported

Manifest Data:
Document ID: Not reported
Manifest Status: Not reported
Trans1 State ID: NJD003812047
Year: 2018
Trans2 State ID: Not reported
Generator Ship Date: 04/09/2014
Trans1 Recv Date: 04/09/2014
Trans2 Recv Date: Not reported
TSD Site Recv Date: 04/11/2014
Part A Recv Date: Not reported
Part B Recv Date: Not reported
Generator EPA ID: NYP004495701
Trans1 EPA ID: Not reported
Trans2 EPA ID: Not reported
TSDF ID 1: NJD991291105
TSDF ID 2: Not reported
Manifest Tracking Number: 002407313GBF
Import Indicator: N
Export Indicator: N
Discr Quantity Indicator: N
Discr Type Indicator: N
Discr Residue Indicator: N
Discr Partial Reject Indicator: N
Discr Full Reject Indicator: N
Manifest Ref Number: Not reported
Alt Facility RCRA ID: Not reported
Alt Facility Sign Date: Not reported
MGMT Method Type Code: H110
Waste Code a: Lead
Waste Code b: Not reported
Waste Code c: Not reported
Waste Code e: Not reported
Waste Code f: Not reported
Waste Code g: Not reported
Waste Code 1: Not reported
Waste Code 2: Not reported
Waste Code 3: Not reported
Waste Code 4: Not reported
Waste Code 5: Not reported
Waste Code 6: Not reported
Quantity: 500
Units: Pounds
Number of Containers: 1
Container Type: Cargo tanks (tank trucks)
Handling Method: Treat
Specific Gravity: 1

X542 **CON EDISON SERVICE BOX: 26807** **NJ MANIFEST** **S117985977**
South **302 BOWERY FRONT OF** **N/A**
1/8-1/4 **NEW YORK, NY 10012**
0.153 mi.
806 ft. **Site 4 of 9 in cluster X**

Relative:
Higher

Actual:
43 ft.

NJ MANIFEST:

EPA ID:	NYP004265179
Name:	CON EDISON SERVICE BOX: 26807
Address:	302 BOWERY FRONT OF
City,State,Zip:	NEW YORK, NY 10012
County:	Not reported
Mailing Address:	IRVING PL, RM 828
Mailing City,State,Zip:	NEW YORK, NY 10003
Telephone:	Not reported
Emergency Telephone:	Not reported
Contact:	BENJAMIN BAMONTE
Comments:	Not reported
SIC Code:	Not reported
County:	NY061
Municipal:	Not reported
Previous EPAID:	Not reported
Generator Flag:	Not reported
Transporter Flag:	Not reported
TSDF Flag:	Not reported
Name Change:	Not reported
Date Change:	Not reported

Manifest Data:

EPA ID:	NYP004265179
Manifest Number:	010464334JJK
Date Shipped:	8/27/2012
TSDF EPA ID:	NJD002200046
Transporter EPA ID:	NJ0000027193
Transporter 2 EPA ID:	Not reported
Transporter 3 EPA ID:	Not reported
Transporter 4 EPA ID:	Not reported
Transporter 5 EPA ID:	Not reported
Transporter 6 EPA ID:	Not reported
Transporter 7 EPA ID:	Not reported
Transporter 8 EPA ID:	Not reported
Transporter 9 EPA ID:	Not reported
Transporter 10 EPA ID:	Not reported
Date Trans1 Transported Waste:	Not reported
Date Trans2 Transported Waste:	Not reported
Date Trans3 Transported Waste:	Not reported
Date Trans4 Transported Waste:	Not reported
Date Trans5 Transported Waste:	Not reported
Date Trans6 Transported Waste:	Not reported
Date Trans7 Transported Waste:	Not reported
Date Trans8 Transported Waste:	Not reported
Date Trans9 Transported Waste:	Not reported
Date Trans10 Transported Waste:	Not reported
Date TSDF Received Waste:	Not reported
TSDF EPA Facility Name:	Not reported
QTY Units:	Not reported
Transporter SEQ ID:	Not reported
Transporter-1 Date:	Not reported
Waste SEQ ID:	Not reported
Waste Type Code 2:	Not reported

CON EDISON SERVICE BOX: 26807 (Continued) **S117985977**

Waste Type Code 3:	Not reported
Waste Type Code 4:	Not reported
Waste Type Code 5:	Not reported
Waste Type Code 6:	Not reported
Date Accepted:	Not reported
Manifest Discrepancy Type:	Not reported
Data Entry Number:	Not reported
Was Load Rejected:	Not reported
Reason Load Was Rejected:	Not reported

Waste:

Manifest Year:	Not reported
Waste Code:	D008
Hand Code:	Not reported
Quantity:	750.00
Unit:	Pounds

X543 **CON EDISON SERVICE BOX: 26807** **RCRA NonGen / NLR** **1016143735**
South **302 BOWERY FRONT OF** **FINDS** **NYP004265179**
1/8-1/4 **NEW YORK, NY 10012** **ECHO**
0.153 mi. **NY MANIFEST**
806 ft. **Site 5 of 9 in cluster X**

Relative: **Higher**
Actual: **43 ft.**

RCRA Listings:

Date Form Received by Agency:		20170728
Handler Name:		Con Edison Service Box: 26807
Handler Address:		Bowery Front Of
Handler City,State,Zip:		NEW YORK, NY 10012
EPA ID:		NYP004265179
Contact Name:		BENJAMIN BAMONTE
Contact Address:		Not reported
Contact City,State,Zip:		Not reported
Contact Telephone:		212-894-9549
Contact Fax:		Not reported
Contact Email:		Not reported
Contact Title:		OPERATING SUPERVISOR
EPA Region:		02
Land Type:		Private
Federal Waste Generator Description:		Not a generator, verified
Non-Notifier:		Not reported
Biennial Report Cycle:		Not reported
Accessibility:		Not reported
Active Site Indicator:		Not reported
State District Owner:		Ny
State District:		NYSDEC R2
Mailing Address:		IRVING PL, RM 828
Mailing City,State,Zip:		NEW YORK, NY 10003
Owner Name:	Not reported	
Owner Type:		Not reported
Operator Name:	Not reported	
Operator Type:		Not reported
Short-Term Generator Activity:		No
Importer Activity:		No
Mixed Waste Generator:		No
Transporter Activity:		No
Transfer Facility Activity:		No

CON EDISON SERVICE BOX: 26807 (Continued) **1016143735**

Recycler Activity with Storage:	No
Small Quantity On-Site Burner Exemption:	No
Smelting Melting and Refining Furnace Exemption:	No
Underground Injection Control:	No
Off-Site Waste Receipt:	No
Universal Waste Indicator:	No
Universal Waste Destination Facility:	No
Federal Universal Waste:	No
Active Site State-Reg Handler:	---
Federal Facility Indicator:	Not reported
Hazardous Secondary Material Indicator:	N
Sub-Part K Indicator:	Not reported
2018 GPRA Permit Baseline:	Not on the Baseline
2018 GPRA Renewals Baseline:	Not on the Baseline
202 GPRA Corrective Action Baseline:	No
Subject to Corrective Action Universe:	No
Non-TSDFs Where RCRA CA has Been Imposed Universe:	No
Corrective Action Priority Ranking:	No NCAPS ranking
Environmental Control Indicator:	No
Institutional Control Indicator:	No
Human Exposure Controls Indicator:	N/A
Groundwater Controls Indicator:	N/A
Significant Non-Complier Universe:	No
Unaddressed Significant Non-Complier Universe:	No
Addressed Significant Non-Complier Universe:	No
Significant Non-Complier With a Compliance Schedule Universe:	No
Financial Assurance Required:	Not reported
Handler Date of Last Change:	20170929
Recognized Trader-Importer:	No
Recognized Trader-Exporter:	No
Importer of Spent Lead Acid Batteries:	No
Exporter of Spent Lead Acid Batteries:	No
Recycler Activity Without Storage:	No
Manifest Broker:	No
Sub-Part P Indicator:	No

Historic Generators:

Receive Date:	20120827
Handler Name: CON EDISON SERVICE BOX:	26807
Federal Waste Generator Description:	Very Small Quantity Generator (formerly Conditionally-Exempt Small Quantity Generator
State District Owner:	Ny
Large Quantity Handler of Universal Waste:	No
Recognized Trader Importer:	No
Recognized Trader Exporter:	No
Spent Lead Acid Battery Importer:	No
Spent Lead Acid Battery Exporter:	No
Current Record:	No
Non Storage Recycler Activity:	Not reported
Electronic Manifest Broker:	Not reported

Receive Date:	20170728
Handler Name: CON EDISON SERVICE BOX:	26807
Federal Waste Generator Description:	Not a generator, verified
State District Owner:	Ny
Large Quantity Handler of Universal Waste:	No

CON EDISON SERVICE BOX: 26807 (Continued) **1016143735**

Recognized Trader Importer:	No
Recognized Trader Exporter:	No
Spent Lead Acid Battery Importer:	No
Spent Lead Acid Battery Exporter:	No
Current Record:	Yes
Non Storage Recycler Activity:	Not reported
Electronic Manifest Broker:	Not reported

List of NAICS Codes and Descriptions:
NAICS Codes: No NAICS Codes Found

Facility Has Received Notices of Violations:
Violations: No Violations Found

Evaluation Action Summary:
Evaluations: No Evaluations Found

FINDS:
Registry ID: 110055467203

Click Here for FRS Facility Detail Report:

Environmental Interest/Information System:
The Resource Conservation and Recovery Act Information System (RCRAInfo) is EPA's comprehensive information system in support of the Resource Conservation and Recovery Act (RCRA) of 1976 and the Hazardous and Solid Waste Amendments (HSWA) of 1984. It tracks many types of information about generators, transporters, treaters, storers, and disposers of hazardous waste.

Click this hyperlink while viewing on your computer to access additional FINDS: detail in the EDR Site Report.

ECHO:

Envid:	1016143735
Registry ID:	110055467203

DFR URL:

Name:	CON EDISON SERVICE BOX: 26807
Address:	302 BOWERY FRONT OF
City,State,Zip:	NEW YORK, NY 10012

NY MANIFEST:

EPA ID:	NYP004265179
Country:	USA
Name:	Con Edison
Address:	302 BOWERY FRONT OF
Address 2:	Not reported
City,State,Zip:	NEW YORK, NY 10012
Zip 4:	Not reported
Location Address 1:	F/O 302 BOWERY
Location Address 2:	Not reported
Location City,State,Zip:	NEW YORK, NY 10012
Location Zip 4:	Not reported
Facility Status:	Not reported

CON EDISON SERVICE BOX: 26807 (Continued) **1016143735**

Total Tanks: Not reported
Code: BP

Mailing:
Mailing Name: Con Edison
Mailing Contact: Tom Teeling
Mailing Address 1: 4 IRVING PLACE - 15TH FLOOR
Mailing Address 2: Not reported
Mailing City,State,Zip: NEW YORK, NY 10003
Mailing Zip 4: Not reported
Mailing Country: USA
Mailing Phone: 2124603770

Manifest Data:
Document ID: Not reported
Manifest Status: Not reported
Trans1 State ID: NJ0000027193
Year: 2018
Trans2 State ID: Not reported
Generator Ship Date: 08/27/2012
Trans1 Recv Date: 08/27/2012
Trans2 Recv Date: Not reported
TSD Site Recv Date: 08/30/2012
Part A Recv Date: Not reported
Part B Recv Date: Not reported
Generator EPA ID: NYP004265179
Trans1 EPA ID: Not reported
Trans2 EPA ID: Not reported
TSDF ID 1: NJD002200046
TSDF ID 2: Not reported
Manifest Tracking Number: 010464334JJK
Import Indicator: N
Export Indicator: N
Discr Quantity Indicator: N
Discr Type Indicator: N
Discr Residue Indicator: N
Discr Partial Reject Indicator: N
Discr Full Reject Indicator: N
Manifest Ref Number: Not reported
Alt Facility RCRA ID: Not reported
Alt Facility Sign Date: Not reported
MGMT Method Type Code: H111
Waste Code a: Lead
Waste Code b: Not reported
Waste Code c: Not reported
Waste Code e: Not reported
Waste Code f: Not reported
Waste Code g: Not reported
Waste Code 1: Not reported
Waste Code 2: Not reported
Waste Code 3: Not reported
Waste Code 4: Not reported
Waste Code 5: Not reported
Waste Code 6: Not reported
Quantity: 750
Units: Pounds
Number of Containers: 1

CON EDISON SERVICE BOX: 26807 (Continued) **1016143735**

Container Type:	Cargo tanks (tank trucks)
Handling Method:	Treat
Specific Gravity:	1

W544 **LAFAYETTE AUTO REPAIR** **RCRA NonGen / NLR** **1000161130**
SW **321 LAFAYETTE ST** **FINDS** **NYD982790214**
1/8-1/4 **NEW YORK, NY 10012** **ECHO**
0.153 mi. **NY MANIFEST**
807 ft. **Site 7 of 30 in cluster W**

Relative: **Higher**
Actual: **42 ft.**

RCRA Listings:

Date Form Received by Agency:		20070101
Handler Name:		Lafayette Auto Repair
Handler Address:		Lafayette St
Handler City,State,Zip:		NEW YORK, NY 10012-2727
EPA ID:		NYD982790214
Contact Name:		Not reported
Contact Address:		LAFAYETTE ST
Contact City,State,Zip:		NEW YORK, NY 10012
Contact Telephone:		Not reported
Contact Fax:		Not reported
Contact Email:		Not reported
Contact Title:		Not reported
EPA Region:		02
Land Type:		Not reported
Federal Waste Generator Description:		Not a generator, verified
Non-Notifier:		Not reported
Biennial Report Cycle:		Not reported
Accessibility:		Not reported
Active Site Indicator:		Not reported
State District Owner:		Ny
State District:		NYSDEC R2
Mailing Address:		LAFAYETTE ST
Mailing City,State,Zip:		NEW YORK, NY 10012
Owner Name:	Muhammad Saleen	
Owner Type:		Private
Operator Name:	Muhammad Saleen	
Operator Type:		Private
Short-Term Generator Activity:		No
Importer Activity:		No
Mixed Waste Generator:		No
Transporter Activity:		No
Transfer Facility Activity:		No
Recycler Activity with Storage:		No
Small Quantity On-Site Burner Exemption:		No
Smelting Melting and Refining Furnace Exemption:		No
Underground Injection Control:		No
Off-Site Waste Receipt:		No
Universal Waste Indicator:		No
Universal Waste Destination Facility:		No
Federal Universal Waste:		No
Active Site State-Reg Handler:		---
Federal Facility Indicator:		Not reported
Hazardous Secondary Material Indicator:		N
Sub-Part K Indicator:		Not reported
2018 GPRA Permit Baseline:		Not on the Baseline
2018 GPRA Renewals Baseline:		Not on the Baseline

LAFAYETTE AUTO REPAIR (Continued) **1000161130**

202 GPRA Corrective Action Baseline:	No
Subject to Corrective Action Universe:	No
Non-TSDFs Where RCRA CA has Been Imposed Universe:	No
Corrective Action Priority Ranking:	No NCAPS ranking
Environmental Control Indicator:	No
Institutional Control Indicator:	No
Human Exposure Controls Indicator:	N/A
Groundwater Controls Indicator:	N/A
Significant Non-Complier Universe:	No
Unaddressed Significant Non-Complier Universe:	No
Addressed Significant Non-Complier Universe:	No
Significant Non-Complier With a Compliance Schedule Universe:	No
Financial Assurance Required:	Not reported
Handler Date of Last Change:	20150414
Recognized Trader-Importer:	No
Recognized Trader-Exporter:	No
Importer of Spent Lead Acid Batteries:	No
Exporter of Spent Lead Acid Batteries:	No
Recycler Activity Without Storage:	No
Manifest Broker:	No
Sub-Part P Indicator:	No

Hazardous Waste Summary:

Waste Code:	D001
Waste Description:	Ignitable Waste
Waste Code:	D002
Waste Description:	Corrosive Waste
Waste Code:	F002
Waste Description:	The Following Spent Halogenated Solvents: Tetrachloroethylene, Methylene Chloride, Trichloroethylene, 1,1,1-Trichloroethane, Chlorobenzene, 1,1,2-Trichloro-1,2,2-Trifluoroethane, Ortho-Dichlorobenzene, Trichlorofluoromethane, And 1,1,2, Trichloroethane; All Spent Solvent Mixtures/Blends Containing, Before Use, A Total Of Ten Percent Or More (By Volume) Of One Or More Of The Above Halogenated Solvents Or Those Solvents Listed In F001, F004, And F005; And Still Bottoms From The Recovery Of These Spent Solvents And Spent Solvent Mixtures.

Handler - Owner Operator:

Owner/Operator Indicator:	Operator
Owner/Operator Name: MUHAMMAD SALEEN	
Legal Status:	Private
Date Became Current:	Not reported
Date Ended Current:	Not reported
Owner/Operator Address:	NOT REQUIRED
Owner/Operator City,State,Zip:	NOT REQUIRED, WY 99999
Owner/Operator Telephone:	212-555-1212
Owner/Operator Telephone Ext:	Not reported
Owner/Operator Fax:	Not reported
Owner/Operator Email:	Not reported
Owner/Operator Indicator:	Owner
Owner/Operator Name: MUHAMMAD SALEEN	

LAFAYETTE AUTO REPAIR (Continued) **1000161130**

Legal Status:	Private
Date Became Current:	Not reported
Date Ended Current:	Not reported
Owner/Operator Address:	NOT REQUIRED
Owner/Operator City,State,Zip:	NOT REQUIRED, WY 99999
Owner/Operator Telephone:	212-555-1212
Owner/Operator Telephone Ext:	Not reported
Owner/Operator Fax:	Not reported
Owner/Operator Email:	Not reported
Owner/Operator Indicator:	Owner
Owner/Operator Name: MUHAMMAD SALEEN	
Legal Status:	Private
Date Became Current:	Not reported
Date Ended Current:	Not reported
Owner/Operator Address:	NOT REQUIRED
Owner/Operator City,State,Zip:	NOT REQUIRED, WY 99999
Owner/Operator Telephone:	212-555-1212
Owner/Operator Telephone Ext:	Not reported
Owner/Operator Fax:	Not reported
Owner/Operator Email:	Not reported

Historic Generators:

Receive Date:	19990708
Handler Name: LAFAYETTE AUTO REPAIR	
Federal Waste Generator Description:	Not a generator, verified
State District Owner:	Ny
Large Quantity Handler of Universal Waste:	No
Recognized Trader Importer:	No
Recognized Trader Exporter:	No
Spent Lead Acid Battery Importer:	No
Spent Lead Acid Battery Exporter:	No
Current Record:	No
Non Storage Recycler Activity:	Not reported
Electronic Manifest Broker:	Not reported
Receive Date:	20060101
Handler Name: LAFAYETTE AUTO REPAIR	
Federal Waste Generator Description:	Not a generator, verified
State District Owner:	Ny
Large Quantity Handler of Universal Waste:	No
Recognized Trader Importer:	No
Recognized Trader Exporter:	No
Spent Lead Acid Battery Importer:	No
Spent Lead Acid Battery Exporter:	No
Current Record:	No
Non Storage Recycler Activity:	Not reported
Electronic Manifest Broker:	Not reported
Receive Date:	20070101
Handler Name: LAFAYETTE AUTO REPAIR	
Federal Waste Generator Description:	Not a generator, verified
State District Owner:	Ny
Large Quantity Handler of Universal Waste:	No
Recognized Trader Importer:	No
Recognized Trader Exporter:	No
Spent Lead Acid Battery Importer:	No

LAFAYETTE AUTO REPAIR (Continued) **1000161130**

Spent Lead Acid Battery Exporter: No
Current Record: Yes
Non Storage Recycler Activity: Not reported
Electronic Manifest Broker: Not reported

Receive Date: 19890925
Handler Name: LAFAYETTE AUTO REPAIR
Federal Waste Generator Description: Large Quantity Generator
State District Owner: Ny
Large Quantity Handler of Universal Waste: No
Recognized Trader Importer: No
Recognized Trader Exporter: No
Spent Lead Acid Battery Importer: No
Spent Lead Acid Battery Exporter: No
Current Record: No
Non Storage Recycler Activity: Not reported
Electronic Manifest Broker: Not reported

List of NAICS Codes and Descriptions:
NAICS Codes: No NAICS Codes Found

Facility Has Received Notices of Violations:
Violations: No Violations Found

Evaluation Action Summary:
Evaluations: No Evaluations Found

FINDS:
Registry ID: 110004433364

Click Here for FRS Facility Detail Report:

Environmental Interest/Information System:
The Resource Conservation and Recovery Act Information System (RCRAInfo) is EPA's comprehensive information system in support of the Resource Conservation and Recovery Act (RCRA) of 1976 and the Hazardous and Solid Waste Amendments (HSWA) of 1984. It tracks many types of information about generators, transporters, treaters, storers, and disposers of hazardous waste.

Click this hyperlink while viewing on your computer to access additional FINDS: detail in the EDR Site Report.

ECHO:
Envid: 1000161130
Registry ID: 110004433364

DFR URL:
Name: LAFAYETTE AUTO REPAIR
Address: 321 LAFAYETTE ST
City,State,Zip: NEW YORK, NY 10012

NY MANIFEST:
EPA ID: NYD982790214
Country: USA

LAFAYETTE AUTO REPAIR (Continued) **1000161130**

Name:	Lafayette Auto Repair
Address:	321 LAFAYETTE ST
Address 2:	Not reported
City,State,Zip:	NEW YORK, NY 10012-2727
Zip 4:	Not reported
Location Address 1:	321 LAFAYETTE ST
Location Address 2:	Not reported
Location City,State,Zip:	NEW YORK, NY 10012
Location Zip 4:	Not reported
Facility Status:	Not reported
Total Tanks:	Not reported
Code:	BP

Mailing:

Mailing Name:	Lafayette Auto Repair
Mailing Contact:	Lafayette Auto Repair
Mailing Address 1:	321 LAFAYETTE ST
Mailing Address 2:	Not reported
Mailing City,State,Zip:	NEW YORK, NY 10012
Mailing Zip 4:	Not reported
Mailing Country:	USA
Mailing Phone:	2129251516

Manifest Data:

Document ID:	NJA2045908
Manifest Status:	Not reported
Trans1 State ID:	NJDEPS869
Year:	1994
Trans2 State ID:	Not reported
Generator Ship Date:	12/22/1994
Trans1 Recv Date:	12/22/1994
Trans2 Recv Date:	Not reported
TSD Site Recv Date:	12/22/1994
Part A Recv Date:	Not reported
Part B Recv Date:	Not reported
Generator EPA ID:	NYD982790214
Trans1 EPA ID:	ILD984908202
Trans2 EPA ID:	Not reported
TSDF ID 1:	NJD000768093
TSDF ID 2:	Not reported
Manifest Tracking Number:	Not reported
Import Indicator:	Not reported
Export Indicator:	Not reported
Discr Quantity Indicator:	Not reported
Discr Type Indicator:	Not reported
Discr Residue Indicator:	Not reported
Discr Partial Reject Indicator:	Not reported
Discr Full Reject Indicator:	Not reported
Manifest Ref Number:	Not reported
Alt Facility RCRA ID:	Not reported
Alt Facility Sign Date:	Not reported
MGMT Method Type Code:	Not reported
Waste Code 1:	Ignitable Waste
Waste Code 2:	Not reported
Waste Code 3:	Not reported
Waste Code 4:	Not reported
Waste Code 5:	Not reported

LAFAYETTE AUTO REPAIR (Continued) **1000161130**

Waste Code 6: Not reported
Quantity: 00017
Units: Gallons (liquids only)
Number of Containers: 001
Container Type: Metal drums, barrels, kegs
Handling Method: Recycle
Specific Gravity: 01.00

Document ID: NJA1958475
Manifest Status: Not reported
Trans1 State ID: NJDEPS869
Year: 1994
Trans2 State ID: Not reported
Generator Ship Date: 10/26/1994
Trans1 Recv Date: 10/26/1994
Trans2 Recv Date: Not reported
TSD Site Recv Date: 10/26/1994
Part A Recv Date: Not reported
Part B Recv Date: Not reported
Generator EPA ID: NYD982790214
Trans1 EPA ID: ILD984908202
Trans2 EPA ID: Not reported
TSDF ID 1: NJD000768093
TSDF ID 2: Not reported
Manifest Tracking Number: Not reported
Import Indicator: Not reported
Export Indicator: Not reported
Discr Quantity Indicator: Not reported
Discr Type Indicator: Not reported
Discr Residue Indicator: Not reported
Discr Partial Reject Indicator: Not reported
Discr Full Reject Indicator: Not reported
Manifest Ref Number: Not reported
Alt Facility RCRA ID: Not reported
Alt Facility Sign Date: Not reported
MGMT Method Type Code: Not reported
Waste Code 1: Ignitable Waste
Waste Code 2: Not reported
Waste Code 3: Not reported
Waste Code 4: Not reported
Waste Code 5: Not reported
Waste Code 6: Not reported
Quantity: 00009
Units: Gallons (liquids only)
Number of Containers: 001
Container Type: Metal drums, barrels, kegs
Handling Method: Recycle
Specific Gravity: 01.00

Document ID: NJA1842286
Manifest Status: Not reported
Trans1 State ID: NJDEPS869
Year: 1994
Trans2 State ID: Not reported
Generator Ship Date: 05/20/1994
Trans1 Recv Date: 05/20/1994
Trans2 Recv Date: Not reported

LAFAYETTE AUTO REPAIR (Continued) **1000161130**

TSD Site Recv Date:	05/20/1994
Part A Recv Date:	Not reported
Part B Recv Date:	Not reported
Generator EPA ID:	NYD982790214
Trans1 EPA ID:	ILD984908202
Trans2 EPA ID:	Not reported
TSDF ID 1:	NJD000768093
TSDF ID 2:	Not reported
Manifest Tracking Number:	Not reported
Import Indicator:	Not reported
Export Indicator:	Not reported
Discr Quantity Indicator:	Not reported
Discr Type Indicator:	Not reported
Discr Residue Indicator:	Not reported
Discr Partial Reject Indicator:	Not reported
Discr Full Reject Indicator:	Not reported
Manifest Ref Number:	Not reported
Alt Facility RCRA ID:	Not reported
Alt Facility Sign Date:	Not reported
MGMT Method Type Code:	Not reported
Waste Code 1:	Ignitable Waste
Waste Code 2:	Not reported
Waste Code 3:	Not reported
Waste Code 4:	Not reported
Waste Code 5:	Not reported
Waste Code 6:	Not reported
Quantity:	00015
Units:	Gallons (liquids only)
Number of Containers:	001
Container Type:	Metal drums, barrels, kegs
Handling Method:	Recycle
Specific Gravity:	01.00

Document ID:	NJA1329043
Manifest Status:	Not reported
Trans1 State ID:	NJDEPS869
Year:	1992
Trans2 State ID:	Not reported
Generator Ship Date:	02/28/1992
Trans1 Recv Date:	02/28/1992
Trans2 Recv Date:	Not reported
TSD Site Recv Date:	02/28/1992
Part A Recv Date:	Not reported
Part B Recv Date:	Not reported
Generator EPA ID:	NYD982790214
Trans1 EPA ID:	ILD051060408
Trans2 EPA ID:	Not reported
TSDF ID 1:	NJD000768093
TSDF ID 2:	Not reported
Manifest Tracking Number:	Not reported
Import Indicator:	Not reported
Export Indicator:	Not reported
Discr Quantity Indicator:	Not reported
Discr Type Indicator:	Not reported
Discr Residue Indicator:	Not reported
Discr Partial Reject Indicator:	Not reported
Discr Full Reject Indicator:	Not reported

LAFAYETTE AUTO REPAIR (Continued) **1000161130**

Manifest Ref Number:	Not reported
Alt Facility RCRA ID:	Not reported
Alt Facility Sign Date:	Not reported
MGMT Method Type Code:	Not reported
Waste Code 1:	Ignitable Waste
Waste Code 2:	Not reported
Waste Code 3:	Not reported
Waste Code 4:	Not reported
Waste Code 5:	Not reported
Waste Code 6:	Not reported
Quantity:	00086
Units:	Pounds
Number of Containers:	001
Container Type:	Metal drums, barrels, kegs
Handling Method:	Recycle
Specific Gravity:	01.00

Document ID:	NJA1329271
Manifest Status:	Not reported
Trans1 State ID:	NJDEPS869
Year:	1992
Trans2 State ID:	Not reported
Generator Ship Date:	03/11/1992
Trans1 Recv Date:	03/11/1992
Trans2 Recv Date:	Not reported
TSD Site Recv Date:	03/11/1992
Part A Recv Date:	Not reported
Part B Recv Date:	Not reported
Generator EPA ID:	NYD982790214
Trans1 EPA ID:	ILD051060408
Trans2 EPA ID:	Not reported
TSDF ID 1:	NJD000768093
TSDF ID 2:	Not reported
Manifest Tracking Number:	Not reported
Import Indicator:	Not reported
Export Indicator:	Not reported
Discr Quantity Indicator:	Not reported
Discr Type Indicator:	Not reported
Discr Residue Indicator:	Not reported
Discr Partial Reject Indicator:	Not reported
Discr Full Reject Indicator:	Not reported
Manifest Ref Number:	Not reported
Alt Facility RCRA ID:	Not reported
Alt Facility Sign Date:	Not reported
MGMT Method Type Code:	Not reported
Waste Code 1:	Ignitable Waste
Waste Code 2:	Not reported
Waste Code 3:	Not reported
Waste Code 4:	Not reported
Waste Code 5:	Not reported
Waste Code 6:	Not reported
Quantity:	00086
Units:	Pounds
Number of Containers:	001
Container Type:	Metal drums, barrels, kegs
Handling Method:	Recycle
Specific Gravity:	01.00

LAFAYETTE AUTO REPAIR (Continued) **1000161130**

Document ID:	NJA1825336
Manifest Status:	Not reported
Trans1 State ID:	NJDEPS869
Year:	1994
Trans2 State ID:	Not reported
Generator Ship Date:	01/03/1994
Trans1 Recv Date:	01/03/1994
Trans2 Recv Date:	Not reported
TSD Site Recv Date:	01/03/1994
Part A Recv Date:	Not reported
Part B Recv Date:	Not reported
Generator EPA ID:	NYD982790214
Trans1 EPA ID:	ILD984908202
Trans2 EPA ID:	Not reported
TSDF ID 1:	NJD000768093
TSDF ID 2:	Not reported
Manifest Tracking Number:	Not reported
Import Indicator:	Not reported
Export Indicator:	Not reported
Discr Quantity Indicator:	Not reported
Discr Type Indicator:	Not reported
Discr Residue Indicator:	Not reported
Discr Partial Reject Indicator:	Not reported
Discr Full Reject Indicator:	Not reported
Manifest Ref Number:	Not reported
Alt Facility RCRA ID:	Not reported
Alt Facility Sign Date:	Not reported
MGMT Method Type Code:	Not reported
Waste Code 1:	Ignitable Waste
Waste Code 2:	Not reported
Waste Code 3:	Not reported
Waste Code 4:	Not reported
Waste Code 5:	Not reported
Waste Code 6:	Not reported
Quantity:	00014
Units:	Gallons (liquids only)
Number of Containers:	001
Container Type:	Metal drums, barrels, kegs
Handling Method:	Recycle
Specific Gravity:	01.00

Document ID:	NJA1830347
Manifest Status:	Not reported
Trans1 State ID:	NJDEPS869
Year:	1994
Trans2 State ID:	Not reported
Generator Ship Date:	03/15/1994
Trans1 Recv Date:	03/15/1994
Trans2 Recv Date:	Not reported
TSD Site Recv Date:	03/15/1994
Part A Recv Date:	Not reported
Part B Recv Date:	Not reported
Generator EPA ID:	NYD982790214
Trans1 EPA ID:	ILD984908202
Trans2 EPA ID:	Not reported
TSDF ID 1:	NJD000768093
TSDF ID 2:	Not reported

LAFAYETTE AUTO REPAIR (Continued) **1000161130**

Manifest Tracking Number:	Not reported
Import Indicator:	Not reported
Export Indicator:	Not reported
Discr Quantity Indicator:	Not reported
Discr Type Indicator:	Not reported
Discr Residue Indicator:	Not reported
Discr Partial Reject Indicator:	Not reported
Discr Full Reject Indicator:	Not reported
Manifest Ref Number:	Not reported
Alt Facility RCRA ID:	Not reported
Alt Facility Sign Date:	Not reported
MGMT Method Type Code:	Not reported
Waste Code 1:	Ignitable Waste
Waste Code 2:	Not reported
Waste Code 3:	Not reported
Waste Code 4:	Not reported
Waste Code 5:	Not reported
Waste Code 6:	Not reported
Quantity:	00015
Units:	Gallons (liquids only)
Number of Containers:	001
Container Type:	Metal drums, barrels, kegs
Handling Method:	Recycle
Specific Gravity:	01.00

Document ID:	NJA0711195
Manifest Status:	Not reported
Trans1 State ID:	000000000
Year:	1990
Trans2 State ID:	Not reported
Generator Ship Date:	01/18/1990
Trans1 Recv Date:	01/18/1990
Trans2 Recv Date:	Not reported
TSD Site Recv Date:	01/18/1990
Part A Recv Date:	Not reported
Part B Recv Date:	Not reported
Generator EPA ID:	NYD982790214
Trans1 EPA ID:	ILD051060408
Trans2 EPA ID:	Not reported
TSDF ID 1:	NJD000768093
TSDF ID 2:	Not reported
Manifest Tracking Number:	Not reported
Import Indicator:	Not reported
Export Indicator:	Not reported
Discr Quantity Indicator:	Not reported
Discr Type Indicator:	Not reported
Discr Residue Indicator:	Not reported
Discr Partial Reject Indicator:	Not reported
Discr Full Reject Indicator:	Not reported
Manifest Ref Number:	Not reported
Alt Facility RCRA ID:	Not reported
Alt Facility Sign Date:	Not reported
MGMT Method Type Code:	Not reported
Waste Code 1:	Ignitable Waste
Waste Code 2:	Not reported
Waste Code 3:	Not reported
Waste Code 4:	Not reported

LAFAYETTE AUTO REPAIR (Continued) **1000161130**

Waste Code 5:	Not reported
Waste Code 6:	Not reported
Quantity:	00086
Units:	Pounds
Number of Containers:	001
Container Type:	Metal drums, barrels, kegs
Handling Method:	Burn
Specific Gravity:	01.00
Document ID:	NJA0732281
Manifest Status:	Not reported
Trans1 State ID:	000000000
Year:	1990
Trans2 State ID:	Not reported
Generator Ship Date:	02/01/1990
Trans1 Recv Date:	02/01/1990
Trans2 Recv Date:	Not reported
TSD Site Recv Date:	02/01/1990
Part A Recv Date:	Not reported
Part B Recv Date:	Not reported
Generator EPA ID:	NYD982790214
Trans1 EPA ID:	ILD051060408
Trans2 EPA ID:	Not reported
TSDF ID 1:	NJD000768093
TSDF ID 2:	Not reported
Manifest Tracking Number:	Not reported
Import Indicator:	Not reported
Export Indicator:	Not reported
Discr Quantity Indicator:	Not reported
Discr Type Indicator:	Not reported
Discr Residue Indicator:	Not reported
Discr Partial Reject Indicator:	Not reported
Discr Full Reject Indicator:	Not reported
Manifest Ref Number:	Not reported
Alt Facility RCRA ID:	Not reported
Alt Facility Sign Date:	Not reported
MGMT Method Type Code:	Not reported
Waste Code 1:	Ignitable Waste
Waste Code 2:	Not reported
Waste Code 3:	Not reported
Waste Code 4:	Not reported
Waste Code 5:	Not reported
Waste Code 6:	Not reported
Quantity:	00086
Units:	Pounds
Number of Containers:	001
Container Type:	Metal drums, barrels, kegs
Handling Method:	Recycle
Specific Gravity:	01.00
Document ID:	NJA0728256
Manifest Status:	Not reported
Trans1 State ID:	000000000
Year:	1990
Trans2 State ID:	Not reported
Generator Ship Date:	01/04/1990
Trans1 Recv Date:	01/04/1990

LAFAYETTE AUTO REPAIR (Continued) **1000161130**

Trans2 Recv Date:	Not reported
TSD Site Recv Date:	01/04/1990
Part A Recv Date:	Not reported
Part B Recv Date:	Not reported
Generator EPA ID:	NYD982790214
Trans1 EPA ID:	ILD051060408
Trans2 EPA ID:	Not reported
TSDF ID 1:	NJD000768093
TSDF ID 2:	Not reported
Manifest Tracking Number:	Not reported
Import Indicator:	Not reported
Export Indicator:	Not reported
Discr Quantity Indicator:	Not reported
Discr Type Indicator:	Not reported
Discr Residue Indicator:	Not reported
Discr Partial Reject Indicator:	Not reported
Discr Full Reject Indicator:	Not reported
Manifest Ref Number:	Not reported
Alt Facility RCRA ID:	Not reported
Alt Facility Sign Date:	Not reported
MGMT Method Type Code:	Not reported
Waste Code 1:	Ignitable Waste
Waste Code 2:	Not reported
Waste Code 3:	Not reported
Waste Code 4:	Not reported
Waste Code 5:	Not reported
Waste Code 6:	Not reported
Quantity:	00086
Units:	Pounds
Number of Containers:	001
Container Type:	Fiberboard or plastic drums, barrels, kegs
Handling Method:	Recycle
Specific Gravity:	01.00

Document ID:	NJA0702651
Manifest Status:	Not reported
Trans1 State ID:	000000000
Year:	1990
Trans2 State ID:	Not reported
Generator Ship Date:	05/03/1990
Trans1 Recv Date:	05/03/1990
Trans2 Recv Date:	Not reported
TSD Site Recv Date:	05/03/1990
Part A Recv Date:	Not reported
Part B Recv Date:	Not reported
Generator EPA ID:	NYD982790214
Trans1 EPA ID:	ILD051060408
Trans2 EPA ID:	Not reported
TSDF ID 1:	NJD000768093
TSDF ID 2:	Not reported
Manifest Tracking Number:	Not reported
Import Indicator:	Not reported
Export Indicator:	Not reported
Discr Quantity Indicator:	Not reported
Discr Type Indicator:	Not reported
Discr Residue Indicator:	Not reported
Discr Partial Reject Indicator:	Not reported

LAFAYETTE AUTO REPAIR (Continued) **1000161130**

Discr Full Reject Indicator:	Not reported
Manifest Ref Number:	Not reported
Alt Facility RCRA ID:	Not reported
Alt Facility Sign Date:	Not reported
MGMT Method Type Code:	Not reported
Waste Code 1:	Ignitable Waste
Waste Code 2:	Not reported
Waste Code 3:	Not reported
Waste Code 4:	Not reported
Waste Code 5:	Not reported
Waste Code 6:	Not reported
Quantity:	00086
Units:	Pounds
Number of Containers:	001
Container Type:	Metal drums, barrels, kegs
Handling Method:	Burn
Specific Gravity:	01.00

Click this hyperlink while viewing on your computer to access
119 additional NY MANIFEST: record(s) in the EDR Site Report.

X545 **CVPII LLC CHRYSTIE PLACE II** **NY AST** **U004046480**
SSE **5 EAST 1ST STREET** **N/A**
1/8-1/4 **NEW YORK, NY 10003**
0.153 mi.
808 ft. **Site 6 of 9 in cluster X**

Relative:
Higher

Actual:
42 ft.

AST:

Name:	CVPII LLC CHRYSTIE PLACE II
Address:	5 EAST 1ST STREET
City,State,Zip:	NEW YORK, NY 10003
Region:	STATE
DEC Region:	2
Site Status:	Unregulated/Closed
Facility Id:	2-610027
Program Type:	PBS
UTM X:	585116.41442
UTM Y:	4508691.53634
Expiration Date:	N/A
Site Type:	Apartment Building/Office Building

Affiliation Records:

Site Id:	353911
Affiliation Type:	Facility Owner
Company Name:	CVP II, LLC
Contact Type:	PROJECT MANAGER
Contact Name:	RICHARD V. TAYLOR
Address1:	535 5TH AVENUE, 17TH FLOOR
Address2:	Not reported
City:	NEW YORK
State:	NY
Zip Code:	10017
Country Code:	001
Phone:	(212) 309-1601
EMail:	Not reported
Fax Number:	Not reported
Modified By:	KXTANG

CVPII LLC CHRYSTIE PLACE II (Continued) **U004046480**

Date Last Modified: 2005-10-13

Site Id: 353911
Affiliation Type: Mail Contact
Company Name: CVP II, LLC
Contact Type: Not reported
Contact Name: ALBERT HROMIN
Address1: 535 5TH AVENUE, 17TH FLOOR
Address2: Not reported
City: NEW YORK
State: NY
Zip Code: 10017
Country Code: 001
Phone: (212) 309-1601
EMail: Not reported
Fax Number: Not reported
Modified By: KXTANG
Date Last Modified: 2005-10-13

Site Id: 353911
Affiliation Type: Facility Operator
Company Name: CVPII LLC CHRYSTIE PLACE II
Contact Type: Not reported
Contact Name: ALBERT HROMIN
Address1: Not reported
Address2: Not reported
City: Not reported
State: NN
Zip Code: Not reported
Country Code: 001
Phone: (212) 387-9646
EMail: Not reported
Fax Number: Not reported
Modified By: KXTANG
Date Last Modified: 2005-10-13

Site Id: 353911
Affiliation Type: Emergency Contact
Company Name: CVP II, LLC
Contact Type: Not reported
Contact Name: ALBERT HROMIN
Address1: Not reported
Address2: Not reported
City: Not reported
State: NN
Zip Code: Not reported
Country Code: 001
Phone: (212) 387-9646
EMail: Not reported
Fax Number: Not reported
Modified By: KXTANG
Date Last Modified: 2005-10-13

Tank Info:

Tank Number: 1
Tank Id: 208328

CVPII LLC CHRYSTIE PLACE II (Continued) **U004046480**

Material Code: 0002
Common Name of Substance: #4 Fuel Oil (On-Site Consumption)

Equipment Records:

B00 - Tank External Protection - None
E02 - Piping Secondary Containment - Vault (with Access)
G02 - Tank Secondary Containment - Vault (w/access)
C03 - Pipe Location - Aboveground/Underground Combination
F06 - Pipe External Protection - Wrapped
J02 - Dispenser - Suction Dispenser
L00 - Piping Leak Detection - None
A00 - Tank Internal Protection - None
D01 - Pipe Type - Steel/Carbon Steel/Iron
H00 - Tank Leak Detection - None
I00 - Overfill - None
K00 - Spill Prevention - None

Tank Location: Aboveground - on saddles, legs, racks, etc.... Tank bottom is elevated above grade or tank pad, allowing visual inspection.
Tank Type: Steel/Carbon Steel/Iron
Tank Status: Closed - Removed
Pipe Model: Not reported
Install Date: Not reported
Capacity Gallons: 3000
Tightness Test Method: NN
Date Test: Not reported
Next Test Date: Not reported
Date Tank Closed: 08/31/2005
Register: True
Modified By: MJGRIFFI
Last Modified: 05/09/2022
Material Name: #4 fuel oil (on-site consumption)

W546 **DEMAIMON CORP** **NY AST** **U003387750**
SW **156 CROSBY STREET** **N/A**
1/8-1/4 **NEW YORK, NY 10012**
0.153 mi.
809 ft. **Site 8 of 30 in cluster W**

Relative:
Higher

Actual:
42 ft.

AST:
Name: DEMAIMON CORP
Address: 156 CROSBY STREET
City,State,Zip: NEW YORK, NY 10012
Region: STATE
DEC Region: 2
Site Status: Unregulated/Closed
Facility Id: 2-233889
Program Type: PBS
UTM X: 584818.40083
UTM Y: 4508782.36083
Expiration Date: N/A
Site Type: Apartment Building/Office Building

Affiliation Records:
Site Id: 8533
Affiliation Type: Facility Operator
Company Name: DEMAIMON CORP
Contact Type: Not reported
Contact Name: GJIN MARKAJ

DEMAIMON CORP (Continued) **U003387750**

Address1:	Not reported
Address2:	Not reported
City:	Not reported
State:	NN
Zip Code:	Not reported
Country Code:	001
Phone:	(718) 908-9056
EMail:	Not reported
Fax Number:	Not reported
Modified By:	DMMOLOUG
Date Last Modified:	2012-05-22

Site Id:	8533
Affiliation Type:	Facility Owner
Company Name:	DEMAIMON CORP
Contact Type:	Not reported
Contact Name:	Not reported
Address1:	324 LAFAYETTE ST.
Address2:	Not reported
City:	NEW YORK
State:	NY
Zip Code:	10012
Country Code:	001
Phone:	(212) 727-0022
EMail:	Not reported
Fax Number:	Not reported
Modified By:	MXLAY
Date Last Modified:	2016-12-21

Site Id:	8533
Affiliation Type:	Mail Contact
Company Name:	DEMAIMON CORP
Contact Type:	Not reported
Contact Name:	JEFFREY WEBER
Address1:	236 WEST 26TH STREET SUITE 805
Address2:	Not reported
City:	NEW YORK
State:	NY
Zip Code:	10001
Country Code:	001
Phone:	(212) 727-0022
EMail:	JWEBER@WEBFAR.NET
Fax Number:	Not reported
Modified By:	DMMOLOUG
Date Last Modified:	2012-05-22

Site Id:	8533
Affiliation Type:	Emergency Contact
Company Name:	DEMAIMON CORP
Contact Type:	Not reported
Contact Name:	JULIUS NEUMANN
Address1:	Not reported
Address2:	Not reported
City:	Not reported
State:	NN
Zip Code:	Not reported
Country Code:	001

DEMAIMON CORP (Continued) **U003387750**

Phone: (212) 260-1030
EMail: Not reported
Fax Number: Not reported
Modified By: TRANSLAT
Date Last Modified: 2004-03-04

Tank Info:

Tank Number: 001
Tank Id: 12512
Material Code: 0001
Common Name of Substance: #2 Fuel Oil (On-Site Consumption)

Equipment Records:

A00 - Tank Internal Protection - None
D01 - Pipe Type - Steel/Carbon Steel/Iron
E00 - Piping Secondary Containment - None
H00 - Tank Leak Detection - None
K00 - Spill Prevention - None
L09 - Piping Leak Detection - Exempt Suction Piping
C00 - Pipe Location - No Piping
F00 - Pipe External Protection - None
I05 - Overfill - Vent Whistle
B99 - Tank External Protection - Other
G00 - Tank Secondary Containment - None
J02 - Dispenser - Suction Dispenser
I04 - Overfill - Product Level Gauge (A/G)

Tank Location: Aboveground - contact with soil.... Tank bottom rests on soil, allowing no visual inspection.
Tank Type: Steel/Carbon Steel/Iron
Tank Status: Closed - Removed
Pipe Model: Not reported
Install Date: 01/01/1960
Capacity Gallons: 3000
Tightness Test Method: ZZ
Date Test: 04/01/1992
Next Test Date: Not reported
Date Tank Closed: 09/17/2016
Register: True
Modified By: MJGRIFFI
Last Modified: 05/09/2022
Material Name: #2 fuel oil (on-site consumption)

U547 **CON EDISON SERVICE BOX: 41428** **RCRA NonGen / NLR** **1016450454**
SSW **302 MOTT ST** **FINDS** **NYP004294799**
1/8-1/4 **NEW YORK, NY 10012** **ECHO**
0.153 mi. **NY MANIFEST**
810 ft. **Site 14 of 23 in cluster U**

Relative: Higher
Actual: 43 ft.

RCRA Listings:
Date Form Received by Agency: 20130420
Handler Name: Con Edison Service Box: 41428
Handler Address: Mott St
Handler City,State,Zip: NEW YORK, NY 10012
EPA ID: NYP004294799
Contact Name: BENJAMIN BAMONTE
Contact Address: Not reported

CON EDISON SERVICE BOX: 41428 (Continued) **1016450454**

Contact City,State,Zip:		Not reported
Contact Telephone:		212-894-9549
Contact Fax:		Not reported
Contact Email:		Not reported
Contact Title:		OPERATING SUPERVISOR
EPA Region:		02
Land Type:		Private
Federal Waste Generator Description:		Not a generator, verified
Non-Notifier:		Not reported
Biennial Report Cycle:		Not reported
Accessibility:		Not reported
Active Site Indicator:		Not reported
State District Owner:		Ny
State District:		NYSDEC R2
Mailing Address:		Not reported
Mailing City,State,Zip:		NEW YORK, NY 10003
Owner Name:	Not reported	
Owner Type:		Not reported
Operator Name:	Not reported	
Operator Type:		Not reported
Short-Term Generator Activity:		No
Importer Activity:		No
Mixed Waste Generator:		No
Transporter Activity:		No
Transfer Facility Activity:		No
Recycler Activity with Storage:		No
Small Quantity On-Site Burner Exemption:		No
Smelting Melting and Refining Furnace Exemption:		No
Underground Injection Control:		No
Off-Site Waste Receipt:		No
Universal Waste Indicator:		No
Universal Waste Destination Facility:		No
Federal Universal Waste:		No
Active Site State-Reg Handler:		---
Federal Facility Indicator:		Not reported
Hazardous Secondary Material Indicator:		N
Sub-Part K Indicator:		Not reported
2018 GPRA Permit Baseline:		Not on the Baseline
2018 GPRA Renewals Baseline:		Not on the Baseline
202 GPRA Corrective Action Baseline:		No
Subject to Corrective Action Universe:		No
Non-TSDFs Where RCRA CA has Been Imposed Universe:		No
Corrective Action Priority Ranking:		No NCAPS ranking
Environmental Control Indicator:		No
Institutional Control Indicator:		No
Human Exposure Controls Indicator:		N/A
Groundwater Controls Indicator:		N/A
Significant Non-Complier Universe:		No
Unaddressed Significant Non-Complier Universe:		No
Addressed Significant Non-Complier Universe:		No
Significant Non-Complier With a Compliance Schedule Universe:		No
Financial Assurance Required:		Not reported
Handler Date of Last Change:		20130910
Recognized Trader-Importer:		No
Recognized Trader-Exporter:		No
Importer of Spent Lead Acid Batteries:		No
Exporter of Spent Lead Acid Batteries:		No

CON EDISON SERVICE BOX: 41428 (Continued) **1016450454**

Recycler Activity Without Storage: No
Manifest Broker: No
Sub-Part P Indicator: No

Historic Generators:

Receive Date: 20130320
Handler Name: CON EDISON SERVICE BOX: 41428
Federal Waste Generator Description: Very Small Quantity Generator (formerly Conditionally-Exempt Small Quantity Generator
State District Owner: Ny
Large Quantity Handler of Universal Waste: No
Recognized Trader Importer: No
Recognized Trader Exporter: No
Spent Lead Acid Battery Importer: No
Spent Lead Acid Battery Exporter: No
Current Record: No
Non Storage Recycler Activity: Not reported
Electronic Manifest Broker: Not reported

Receive Date: 20130420
Handler Name: CON EDISON SERVICE BOX: 41428
Federal Waste Generator Description: Not a generator, verified
State District Owner: Ny
Large Quantity Handler of Universal Waste: No
Recognized Trader Importer: No
Recognized Trader Exporter: No
Spent Lead Acid Battery Importer: No
Spent Lead Acid Battery Exporter: No
Current Record: Yes
Non Storage Recycler Activity: Not reported
Electronic Manifest Broker: Not reported

List of NAICS Codes and Descriptions:
NAICS Codes: No NAICS Codes Found

Facility Has Received Notices of Violations:
Violations: No Violations Found

Evaluation Action Summary:
Evaluations: No Evaluations Found

FINDS:
Registry ID: 110056328433

Click Here for FRS Facility Detail Report:

Environmental Interest/Information System:
The Resource Conservation and Recovery Act Information System (RCRAInfo) is EPA's comprehensive information system in support of the Resource Conservation and Recovery Act (RCRA) of 1976 and the Hazardous and Solid Waste Amendments (HSWA) of 1984. It tracks many types of information about generators, transporters, treaters, storers, and disposers of hazardous waste.

CON EDISON SERVICE BOX: 41428 (Continued) **1016450454**

Click this hyperlink while viewing on your computer to access additional FINDS: detail in the EDR Site Report.

ECHO:

Envid:	1016450454
Registry ID:	110056328433
DFR URL:	
Name:	CON EDISON SERVICE BOX: 41428
Address:	302 MOTT ST
City,State,Zip:	NEW YORK, NY 10012

NY MANIFEST:

EPA ID:	NYP004294799
Country:	USA
Name:	Con Edison
Address:	302 MOTT ST
Address 2:	Not reported
City,State,Zip:	NEW YORK, NY 10012
Zip 4:	Not reported
Location Address 1:	F/O 302 MOTT ST
Location Address 2:	SERVICE BOX # 41428
Location City,State,Zip:	NEW YORK, NY 10012
Location Zip 4:	Not reported
Facility Status:	Not reported
Total Tanks:	Not reported
Code:	BP

Mailing:

Mailing Name:	Con Edison
Mailing Contact:	Tom Teeling
Mailing Address 1:	4 IRVING PLACE 15TH FLOOR
Mailing Address 2:	Not reported
Mailing City,State,Zip:	NEW YORK, NY 10003
Mailing Zip 4:	Not reported
Mailing Country:	USA
Mailing Phone:	2124603770

Manifest Data:

Document ID:	Not reported
Manifest Status:	Not reported
Trans1 State ID:	NJ0000027193
Year:	2018
Trans2 State ID:	Not reported
Generator Ship Date:	03/20/2013
Trans1 Recv Date:	03/20/2013
Trans2 Recv Date:	Not reported
TSD Site Recv Date:	03/20/2013
Part A Recv Date:	Not reported
Part B Recv Date:	Not reported
Generator EPA ID:	NYP004294799
Trans1 EPA ID:	Not reported
Trans2 EPA ID:	Not reported
TSDF ID 1:	NJD002200046
TSDF ID 2:	Not reported
Manifest Tracking Number:	010841173JJK

CON EDISON SERVICE BOX: 41428 (Continued) **1016450454**

Import Indicator:	N
Export Indicator:	N
Discr Quantity Indicator:	N
Discr Type Indicator:	N
Discr Residue Indicator:	N
Discr Partial Reject Indicator:	N
Discr Full Reject Indicator:	N
Manifest Ref Number:	Not reported
Alt Facility RCRA ID:	Not reported
Alt Facility Sign Date:	Not reported
MGMT Method Type Code:	H110
Waste Code a:	Lead
Waste Code b:	Not reported
Waste Code c:	Not reported
Waste Code e:	Not reported
Waste Code f:	Not reported
Waste Code g:	Not reported
Waste Code 1:	Not reported
Waste Code 2:	Not reported
Waste Code 3:	Not reported
Waste Code 4:	Not reported
Waste Code 5:	Not reported
Waste Code 6:	Not reported
Quantity:	2000
Units:	Pounds
Number of Containers:	1
Container Type:	Cargo tanks (tank trucks)
Handling Method:	Treat
Specific Gravity:	1

U548 **SCHULMANN PROPERTIES INTERNATIONAL** **NY AST** **U003387035**
SSW **302 MOTT STREET** **N/A**
1/8-1/4 **NEW YORK, NY 10012**
0.153 mi.
810 ft. **Site 15 of 23 in cluster U**

Relative:
Higher

Actual:
43 ft.

AST:

Name:	SCHULMANN PROPERTIES INTERNATIONAL
Address:	302 MOTT STREET
City,State,Zip:	NEW YORK, NY 10012
Region:	STATE
DEC Region:	2
Site Status:	Unregulated/Closed
Facility Id:	2-248630
Program Type:	PBS
UTM X:	584960.47273
UTM Y:	4508707.43673
Expiration Date:	N/A
Site Type:	Apartment Building/Office Building

Affiliation Records:

Site Id:	9834
Affiliation Type:	Facility Owner
Company Name:	SCHILMANN PROPERTIES INTL
Contact Type:	ASST. PROPERTY MANAGER
Contact Name:	ADRIAN AWY
Address1:	88 RIVINGTON STREET

SCHULMANN PROPERTIES INTERNATIONAL (Continued) **U003387035**

Address2:	Not reported
City:	NEW YORK
State:	NY
Zip Code:	10002
Country Code:	001
Phone:	(212) 475-6660
EMail:	Not reported
Fax Number:	Not reported
Modified By:	DAFRANCI
Date Last Modified:	2017-04-28

Site Id:	9834
Affiliation Type:	Mail Contact
Company Name:	Not reported
Contact Type:	Not reported
Contact Name:	SION MISRAHI
Address1:	88 RIVINGTON STREET
Address2:	Not reported
City:	NEW YORK
State:	NY
Zip Code:	10002
Country Code:	001
Phone:	(212) 475-6660
EMail:	Not reported
Fax Number:	Not reported
Modified By:	TRANSLAT
Date Last Modified:	2004-03-04

Site Id:	9834
Affiliation Type:	Facility Operator
Company Name:	SCHULMANN PROPERTIES INTERNATIONAL
Contact Type:	Not reported
Contact Name:	SOIN MISRAHI
Address1:	Not reported
Address2:	Not reported
City:	Not reported
State:	NN
Zip Code:	Not reported
Country Code:	001
Phone:	(212) 475-6660
EMail:	Not reported
Fax Number:	Not reported
Modified By:	TRANSLAT
Date Last Modified:	2004-03-04

Site Id:	9834
Affiliation Type:	Emergency Contact
Company Name:	302 MOTT STREET, C/O MISRAHI REALTY
Contact Type:	Not reported
Contact Name:	SOIN MISRAHI
Address1:	Not reported
Address2:	Not reported
City:	Not reported
State:	NN
Zip Code:	Not reported
Country Code:	001
Phone:	(212) 475-6660

SCHULMANN PROPERTIES INTERNATIONAL (Continued) **U003387035**

EMail: Not reported
Fax Number: Not reported
Modified By: TRANSLAT
Date Last Modified: 2004-03-04

Tank Info:

Tank Number: 001
Tank Id: 11150
Material Code: 0001
Common Name of Substance: #2 Fuel Oil (On-Site Consumption)

Equipment Records:

A00 - Tank Internal Protection - None
H00 - Tank Leak Detection - None
L09 - Piping Leak Detection - Exempt Suction Piping
B05 - Tank External Protection - Jacketed
D02 - Pipe Type - Galvanized Steel
F06 - Pipe External Protection - Wrapped
G00 - Tank Secondary Containment - None
J02 - Dispenser - Suction Dispenser
I05 - Overfill - Vent Whistle
C01 - Pipe Location - Aboveground

Tank Location: Aboveground - contact with soil.... Tank bottom rests on soil, allowing no visual inspection.
Tank Type: Steel/Carbon Steel/Iron
Tank Status: Closed - Removed
Pipe Model: Not reported
Install Date: 11/13/1991
Capacity Gallons: 4000
Tightness Test Method: -
Date Test: Not reported
Next Test Date: Not reported
Date Tank Closed: 02/13/2017
Register: True
Modified By: MJGRIFFI
Last Modified: 05/09/2022
Material Name: #2 fuel oil (on-site consumption)

R549 **CONSOLIDATED EDISON CO OF NY INC.** **E MANIFEST** **1031630161**
WSW **76 BLEECKER ST** **N/A**
1/8-1/4 **NEW YORK, NY 10012**
0.154 mi.
811 ft. **Site 27 of 31 in cluster R**

Relative: **Lower**
Actual: **38 ft.**

E MANIFEST:
Manifest Tracking Number: 018394088FLE
Last Updated Date: 20230531
Shipped Date: 20230512
Received Date: 20230512
Manifest Status: Signed
Submission Type: DataImage5Copy
Origin Type: Service
Generator EPA ID: NYR000114579
Generator Name: Consolidated Edison Co Of Ny Inc.
Generator Location Street Number: Not reported
Generator Location Street 1: 76 BLEECKER ST

CONSOLIDATED EDISON CO OF NY INC. (Continued) **1031630161**

Generator Location Street 2:	Not reported
Generator Location City:	NEW YORK
Generator Location State:	NY
Generator Location Zip:	10012
Generator Mail Street Number:	Not reported
Generator Mail Street 1:	116 SKYLINE DRIVE
Generator Mail Street 2:	Not reported
Generator Mail City:	SOUTH PLAINFIELD
Generator Mail Zip:	07080
Generator Mail State:	NJ
Generator Contact Company Name:	Not reported
Designated Facility EPA ID:	NJD991291105
Designated Facility Name:	Clean Earth Of North Jersey
Designated Facility Mail Street Number:	105
Designated Facility Mail Street 1:	Not reported
Designated Facility Mail Street 2:	JACOBUS AVE
Designated Facility Mail City:	KEARNY
Designated Facility Mail Zip:	07032
Designated Facility Mail State:	NJ
Designated Facility Location Street Number:	105
Designated Facility Location Street 1:	JACOBUS AVE
Designated Facility Location Street 2:	Not reported
Designated Facility Location City:	KEARNY
Designated Facility Location Zip:	07032
Designated Facility Location State:	NJ
Designated Facility Contact Company Name:	Not reported
Manifest Residue Indicator:	N
Rejection Indicator:	N

Transporter:

Manifest Tracking Number:	018394088FLE
Transporter Line Number:	1
Transporter EPA ID:	MAD039322250
Transporter Name:	Clean Harbors Environmental Services Inc

Waste Line:

Manifest Tracking Number:	018394088FLE
Waste Line Number:	1
U.S. DOT Hazardous Indicator:	Y
U.S. DOT ID Number:	NA3082
U.S. DOT Description:	Na3082, Hazardous Waste, Liquid N.O.S. (Lead), 9, Pg Iii, Rq (D008)
Non-Hazardous Waste Description:	Not reported
Number of Containers:	1
Container Type Code:	TT
Container Type Description:	Cargo tanks (tank trucks)
Waste Quantity:	2000
Quantity Unit of Measure Code:	P
Quantity Unit of Measure Description:	Pounds
Waste Quantity, in Tons:	1
Acute Waste Quantity, in Tons:	0
Non-Acute Waste Quantity, in Tons:	1
Waste Quantity, in Kilograms:	907.03
Acute Waste Quantity, in Kilograms:	0
Non-Acute Waste Quantity, in Kilorgrams:	907.03
Management Method Code:	H110
Management Method Description:	STABILIZATION

CONSOLIDATED EDISON CO OF NY INC. (Continued) **1031630161**

Waste Residue Indicator:	N
Quantity Discrepancy Indicator:	N
Waste Type Discrepancy Indicator:	N
Waste Density:	Not reported
Waste Density Unit of Measure Code:	Not reported
Waste Density Unit of Measure Description:	Not reported
Form Code:	Not reported
Form Code Description:	Not reported
Source Code:	Not reported
Source Code Description:	Not reported
Waste Minimization Code:	Not reported
Waste Minimization Code Description:	Not reported
Consent Number:	Not reported
EPA Waste Indicator:	Y
Federal Waste Codes:	D008
Quantity Haz Kg:	907.03
Quantity Haz Tons:	1
Quantity Non Haz Kg:	Not reported
Quantity Non Haz Tons:	Not reported
State Waste Codes:	NY-T

S550 **CON EDISON SERVICE BOX: 37939** **RCRA NonGen / NLR** **1016968963**
NNE **439 LAFAYETTE ST** **NY MANIFEST** **NYP004426029**
1/8-1/4 **NEW YORK, NY 10003**
0.154 mi.
813 ft. **Site 16 of 17 in cluster S**

Relative: **Lower**

Actual: **40 ft.**

RCRA Listings:

Date Form Received by Agency:		20140226
Handler Name:		Con Edison Service Box: 37939
Handler Address:		Lafayette St
Handler City,State,Zip:		NEW YORK, NY 10003
EPA ID:		NYP004426029
Contact Name:		THOMAS TEELING
Contact Address:		Not reported
Contact City,State,Zip:		Not reported
Contact Telephone:		212-460-3770
Contact Fax:		Not reported
Contact Email:		Not reported
Contact Title:		SENIOR SCIENTIST
EPA Region:		02
Land Type:		Private
Federal Waste Generator Description:		Not a generator, verified
Non-Notifier:		Not reported
Biennial Report Cycle:		Not reported
Accessibility:		Not reported
Active Site Indicator:		Not reported
State District Owner:		Ny
State District:		NYSDEC R2
Mailing Address:		IRVING PL, 15TH FL NE
Mailing City,State,Zip:		NEW YORK, NY 10003
Owner Name:	Not reported	
Owner Type:		Not reported
Operator Name:	Not reported	
Operator Type:		Not reported
Short-Term Generator Activity:		No
Importer Activity:		No
Mixed Waste Generator:		No

CON EDISON SERVICE BOX: 37939 (Continued) **1016968963**

Transporter Activity:	No
Transfer Facility Activity:	No
Recycler Activity with Storage:	No
Small Quantity On-Site Burner Exemption:	No
Smelting Melting and Refining Furnace Exemption:	No
Underground Injection Control:	No
Off-Site Waste Receipt:	No
Universal Waste Indicator:	No
Universal Waste Destination Facility:	No
Federal Universal Waste:	No
Active Site State-Reg Handler:	---
Federal Facility Indicator:	Not reported
Hazardous Secondary Material Indicator:	N
Sub-Part K Indicator:	Not reported
2018 GPRA Permit Baseline:	Not on the Baseline
2018 GPRA Renewals Baseline:	Not on the Baseline
202 GPRA Corrective Action Baseline:	No
Subject to Corrective Action Universe:	No
Non-TSDFs Where RCRA CA has Been Imposed Universe:	No
Corrective Action Priority Ranking:	No NCAPS ranking
Environmental Control Indicator:	No
Institutional Control Indicator:	No
Human Exposure Controls Indicator:	N/A
Groundwater Controls Indicator:	N/A
Significant Non-Complier Universe:	No
Unaddressed Significant Non-Complier Universe:	No
Addressed Significant Non-Complier Universe:	No
Significant Non-Complier With a Compliance Schedule Universe:	No
Financial Assurance Required:	Not reported
Handler Date of Last Change:	20141014
Recognized Trader-Importer:	No
Recognized Trader-Exporter:	No
Importer of Spent Lead Acid Batteries:	No
Exporter of Spent Lead Acid Batteries:	No
Recycler Activity Without Storage:	No
Manifest Broker:	No
Sub-Part P Indicator:	No

Historic Generators:

Receive Date:	20140126
Handler Name: CON EDISON SERVICE BOX:	37939
Federal Waste Generator Description:	Very Small Quantity Generator (formerly Conditionally-Exempt Small Quantity Generator
State District Owner:	Ny
Large Quantity Handler of Universal Waste:	No
Recognized Trader Importer:	No
Recognized Trader Exporter:	No
Spent Lead Acid Battery Importer:	No
Spent Lead Acid Battery Exporter:	No
Current Record:	No
Non Storage Recycler Activity:	Not reported
Electronic Manifest Broker:	Not reported

Receive Date:	20140226
Handler Name: CON EDISON SERVICE BOX:	37939
Federal Waste Generator Description:	Not a generator, verified

CON EDISON SERVICE BOX: 37939 (Continued) **1016968963**

State District Owner: Ny
Large Quantity Handler of Universal Waste: No
Recognized Trader Importer: No
Recognized Trader Exporter: No
Spent Lead Acid Battery Importer: No
Spent Lead Acid Battery Exporter: No
Current Record: Yes
Non Storage Recycler Activity: Not reported
Electronic Manifest Broker: Not reported

List of NAICS Codes and Descriptions:
NAICS Codes: No NAICS Codes Found

Facility Has Received Notices of Violations:
Violations: No Violations Found

Evaluation Action Summary:
Evaluations: No Evaluations Found

NY MANIFEST:
EPA ID: NYP004426029
Country: USA
Name: Con Edison
Address: 439 LAFAYETTE ST
Address 2: Not reported
City,State,Zip: NEW YORK, NY 10003
Zip 4: Not reported
Location Address 1: F/O 439 LAFAYETTE ST
Location Address 2: Not reported
Location City,State,Zip: NEW YORK, NY 10003
Location Zip 4: Not reported
Facility Status: Not reported
Total Tanks: Not reported
Code: BP

Mailing:
Mailing Name: Con Edison
Mailing Contact: Con Edison
Mailing Address 1: 4 IRVING PLACE
Mailing Address 2: 15TH FL
Mailing City,State,Zip: NEW YORK, NY 10003
Mailing Zip 4: Not reported
Mailing Country: USA
Mailing Phone: Not reported

Manifest Data:
Document ID: Not reported
Manifest Status: Not reported
Trans1 State ID: NJD003812047
Year: 2018
Trans2 State ID: Not reported
Generator Ship Date: 01/26/2014
Trans1 Recv Date: 01/26/2014
Trans2 Recv Date: Not reported

CON EDISON SERVICE BOX: 37939 (Continued) **1016968963**

TSD Site Recv Date:	01/27/2014
Part A Recv Date:	Not reported
Part B Recv Date:	Not reported
Generator EPA ID:	NYP004426029
Trans1 EPA ID:	Not reported
Trans2 EPA ID:	Not reported
TSDF ID 1:	NJD991291105
TSDF ID 2:	Not reported
Manifest Tracking Number:	002328564GBF
Import Indicator:	N
Export Indicator:	N
Discr Quantity Indicator:	N
Discr Type Indicator:	N
Discr Residue Indicator:	N
Discr Partial Reject Indicator:	N
Discr Full Reject Indicator:	N
Manifest Ref Number:	Not reported
Alt Facility RCRA ID:	Not reported
Alt Facility Sign Date:	Not reported
MGMT Method Type Code:	H110
Waste Code a:	Lead
Waste Code b:	Not reported
Waste Code c:	Not reported
Waste Code e:	Not reported
Waste Code f:	Not reported
Waste Code g:	Not reported
Waste Code 1:	Not reported
Waste Code 2:	Not reported
Waste Code 3:	Not reported
Waste Code 4:	Not reported
Waste Code 5:	Not reported
Waste Code 6:	Not reported
Quantity:	50
Units:	Pounds
Number of Containers:	1
Container Type:	Cargo tanks (tank trucks)
Handling Method:	Treat
Specific Gravity:	1

AB551 **CON EDISON SERVICE BOX: 1086** **NJ MANIFEST** **S117986861**
ENE **222 E 6 ST FRONT OF** **N/A**
1/8-1/4 **NEW YORK, NY 10003**
0.154 mi.
815 ft. **Site 1 of 13 in cluster AB**

Relative: NJ MANIFEST:
Lower

Actual: EPA ID:	NYP004275657
38 ft. Name:	CON EDISON SERVICE BOX: 1086
Address:	222 E 6 ST FRONT OF
City,State,Zip:	NEW YORK, NY 10003
County:	Not reported
Mailing Address:	IRVING PL, RM 828
Mailing City,State,Zip:	NEW YORK, NY 10003
Telephone:	Not reported
Emergency Telephone:	Not reported
Contact:	RICARDO CARTY
Comments:	Not reported

CON EDISON SERVICE BOX: 1086 (Continued) **S117986861**

SIC Code:	Not reported
County:	NY061
Municipal:	Not reported
Previous EPAID:	Not reported
Generator Flag:	Not reported
Transporter Flag:	Not reported
TSDF Flag:	Not reported
Name Change:	Not reported
Date Change:	Not reported

Manifest Data:

EPA ID:	NYP004275657
Manifest Number:	010456550JJK
Date Shipped:	10/23/2012
TSDF EPA ID:	NJD002200046
Transporter EPA ID:	NJ0000027193
Transporter 2 EPA ID:	Not reported
Transporter 3 EPA ID:	Not reported
Transporter 4 EPA ID:	Not reported
Transporter 5 EPA ID:	Not reported
Transporter 6 EPA ID:	Not reported
Transporter 7 EPA ID:	Not reported
Transporter 8 EPA ID:	Not reported
Transporter 9 EPA ID:	Not reported
Transporter 10 EPA ID:	Not reported
Date Trans1 Transported Waste:	Not reported
Date Trans2 Transported Waste:	Not reported
Date Trans3 Transported Waste:	Not reported
Date Trans4 Transported Waste:	Not reported
Date Trans5 Transported Waste:	Not reported
Date Trans6 Transported Waste:	Not reported
Date Trans7 Transported Waste:	Not reported
Date Trans8 Transported Waste:	Not reported
Date Trans9 Transported Waste:	Not reported
Date Trans10 Transported Waste:	Not reported
Date TSDF Received Waste:	Not reported
TSDF EPA Facility Name:	Not reported
QTY Units:	Not reported
Transporter SEQ ID:	Not reported
Transporter-1 Date:	Not reported
Waste SEQ ID:	Not reported
Waste Type Code 2:	Not reported
Waste Type Code 3:	Not reported
Waste Type Code 4:	Not reported
Waste Type Code 5:	Not reported
Waste Type Code 6:	Not reported
Date Accepted:	Not reported
Manifest Discrepancy Type:	Not reported
Data Entry Number:	Not reported
Was Load Rejected:	Not reported
Reason Load Was Rejected:	Not reported

Waste:

Manifest Year:	Not reported
Waste Code:	D008
Hand Code:	Not reported
Quantity:	75.00
Unit:	Pounds

AB552 **CON EDISON SERVICE BOX: 1086** **RCRA NonGen / NLR** **1016148914**
ENE **222 E 6 ST FRONT OF** **FINDS** **NYP004275657**
1/8-1/4 **NEW YORK, NY 10003** **ECHO**
0.154 mi. **NY MANIFEST**
815 ft. **Site 2 of 13 in cluster AB**

Relative: **Lower**
Actual: **38 ft.**

RCRA Listings:

Date Form Received by Agency:		20170728
Handler Name:		Con Edison Service Box: 1086
Handler Address:		E 6 St Front Of
Handler City,State,Zip:		NEW YORK, NY 10003
EPA ID:		NYP004275657
Contact Name:		RICARDO CARTY
Contact Address:		Not reported
Contact City,State,Zip:		Not reported
Contact Telephone:		212-643-3044
Contact Fax:		Not reported
Contact Email:		Not reported
Contact Title:		OPERATING SUPERVISOR
EPA Region:		02
Land Type:		Private
Federal Waste Generator Description:		Not a generator, verified
Non-Notifier:		Not reported
Biennial Report Cycle:		Not reported
Accessibility:		Not reported
Active Site Indicator:		Not reported
State District Owner:		Ny
State District:		NYSDEC R2
Mailing Address:		IRVING PL, RM 828
Mailing City,State,Zip:		NEW YORK, NY 10003
Owner Name:	Not reported	
Owner Type:		Not reported
Operator Name:	Not reported	
Operator Type:		Not reported
Short-Term Generator Activity:		No
Importer Activity:		No
Mixed Waste Generator:		No
Transporter Activity:		No
Transfer Facility Activity:		No
Recycler Activity with Storage:		No
Small Quantity On-Site Burner Exemption:		No
Smelting Melting and Refining Furnace Exemption:		No
Underground Injection Control:		No
Off-Site Waste Receipt:		No
Universal Waste Indicator:		No
Universal Waste Destination Facility:		No
Federal Universal Waste:		No
Active Site State-Reg Handler:		---
Federal Facility Indicator:		Not reported
Hazardous Secondary Material Indicator:		N
Sub-Part K Indicator:		Not reported
2018 GPRA Permit Baseline:		Not on the Baseline
2018 GPRA Renewals Baseline:		Not on the Baseline
202 GPRA Corrective Action Baseline:		No
Subject to Corrective Action Universe:		No
Non-TSDFs Where RCRA CA has Been Imposed Universe:		No
Corrective Action Priority Ranking:		No NCAPS ranking
Environmental Control Indicator:		No
Institutional Control Indicator:		No

CON EDISON SERVICE BOX: 1086 (Continued) **1016148914**

Human Exposure Controls Indicator:	N/A
Groundwater Controls Indicator:	N/A
Significant Non-Complier Universe:	No
Unaddressed Significant Non-Complier Universe:	No
Addressed Significant Non-Complier Universe:	No
Significant Non-Complier With a Compliance Schedule Universe:	No
Financial Assurance Required:	Not reported
Handler Date of Last Change:	20171109
Recognized Trader-Importer:	No
Recognized Trader-Exporter:	No
Importer of Spent Lead Acid Batteries:	No
Exporter of Spent Lead Acid Batteries:	No
Recycler Activity Without Storage:	No
Manifest Broker:	No
Sub-Part P Indicator:	No

Historic Generators:

Receive Date:	20121023
Handler Name: CON EDISON SERVICE BOX:	1086
Federal Waste Generator Description:	Very Small Quantity Generator (formerly Conditionally-Exempt Small Quantity Generator
State District Owner:	Ny
Large Quantity Handler of Universal Waste:	No
Recognized Trader Importer:	No
Recognized Trader Exporter:	No
Spent Lead Acid Battery Importer:	No
Spent Lead Acid Battery Exporter:	No
Current Record:	No
Non Storage Recycler Activity:	Not reported
Electronic Manifest Broker:	Not reported

Receive Date:	20170728
Handler Name: CON EDISON SERVICE BOX:	1086
Federal Waste Generator Description:	Not a generator, verified
State District Owner:	Ny
Large Quantity Handler of Universal Waste:	No
Recognized Trader Importer:	No
Recognized Trader Exporter:	No
Spent Lead Acid Battery Importer:	No
Spent Lead Acid Battery Exporter:	No
Current Record:	Yes
Non Storage Recycler Activity:	No
Electronic Manifest Broker:	No

List of NAICS Codes and Descriptions:

NAICS Codes:	No NAICS Codes Found

Facility Has Received Notices of Violations:

Violations:	No Violations Found

Evaluation Action Summary:

Evaluations:	No Evaluations Found

CON EDISON SERVICE BOX: 1086 (Continued) **1016148914**

FINDS:
Registry ID: 110055459187

Click Here for FRS Facility Detail Report:

Environmental Interest/Information System:
The Resource Conservation and Recovery Act Information System (RCRAInfo) is EPA's comprehensive information system in support of the Resource Conservation and Recovery Act (RCRA) of 1976 and the Hazardous and Solid Waste Amendments (HSWA) of 1984. It tracks many types of information about generators, transporters, treaters, storers, and disposers of hazardous waste.

Click this hyperlink while viewing on your computer to access additional FINDS: detail in the EDR Site Report.

ECHO:
Envid: 1016148914
Registry ID: 110055459187

DFR URL:
Name: CON EDISON SERVICE BOX: 1086
Address: 222 E 6 ST FRONT OF
City,State,Zip: NEW YORK, NY 10003

NY MANIFEST:
EPA ID: NYP004275657
Country: USA
Name: Con Edison
Address: 222 E 6 ST FRONT OF
Address 2: Not reported
City,State,Zip: NEW YORK, NY 10003
Zip 4: Not reported
Location Address 1: FO 222 E 6TH ST
Location Address 2: Not reported
Location City,State,Zip: NEW YORK, NY 10003
Location Zip 4: Not reported
Facility Status: Not reported
Total Tanks: Not reported
Code: BP

Mailing:
Mailing Name: Con Edison
Mailing Contact: Con Edison
Mailing Address 1: 4 IRVING PL 15TH FLOOR
Mailing Address 2: Not reported
Mailing City,State,Zip: NEW YORK, NY 10003
Mailing Zip 4: Not reported
Mailing Country: USA
Mailing Phone: 2124603770

Manifest Data:
Document ID: Not reported
Manifest Status: Not reported
Trans1 State ID: NJ0000027193
Year: 2018
Trans2 State ID: Not reported

CON EDISON SERVICE BOX: 1086 (Continued) **1016148914**

Generator Ship Date:	10/23/2012
Trans1 Recv Date:	10/23/2012
Trans2 Recv Date:	Not reported
TSD Site Recv Date:	10/23/2012
Part A Recv Date:	Not reported
Part B Recv Date:	Not reported
Generator EPA ID:	NYP004275657
Trans1 EPA ID:	Not reported
Trans2 EPA ID:	Not reported
TSDF ID 1:	NJD002200046
TSDF ID 2:	Not reported
Manifest Tracking Number:	010456550JJK
Import Indicator:	N
Export Indicator:	N
Discr Quantity Indicator:	N
Discr Type Indicator:	N
Discr Residue Indicator:	N
Discr Partial Reject Indicator:	N
Discr Full Reject Indicator:	N
Manifest Ref Number:	Not reported
Alt Facility RCRA ID:	Not reported
Alt Facility Sign Date:	Not reported
MGMT Method Type Code:	H111
Waste Code a:	Lead
Waste Code b:	Not reported
Waste Code c:	Not reported
Waste Code e:	Not reported
Waste Code f:	Not reported
Waste Code g:	Not reported
Waste Code 1:	Not reported
Waste Code 2:	Not reported
Waste Code 3:	Not reported
Waste Code 4:	Not reported
Waste Code 5:	Not reported
Waste Code 6:	Not reported
Quantity:	75
Units:	Pounds
Number of Containers:	1
Container Type:	Cargo tanks (tank trucks)
Handling Method:	Treat
Specific Gravity:	1

T553 **MORTON TABAK** **NY AST** **U004047637**
East **233 EAST 5TH STREET** **N/A**
1/8-1/4 **NEW YORK, NY 10003**
0.155 mi.
816 ft. **Site 13 of 18 in cluster T**

Relative: AST:
Lower

Actual:
37 ft.

Name:	MORTON TABAK
Address:	233 EAST 5TH STREET
City,State,Zip:	NEW YORK, NY 10003
Region:	STATE
DEC Region:	2
Site Status:	Unregulated/Closed
Facility Id:	2-240079
Program Type:	PBS

MORTON TABAK (Continued) **U004047637**

UTM X: 585285.39964
UTM Y: 4509002.37340
Expiration Date: N/A
Site Type: Apartment Building/Office Building

Affiliation Records:

Site Id: 9075
Affiliation Type: Facility Operator
Company Name: MORTON TABAK
Contact Type: Not reported
Contact Name: MORTON TABAK
Address1: Not reported
Address2: Not reported
City: Not reported
State: NN
Zip Code: Not reported
Country Code: 001
Phone: (718) 275-3919
EMail: Not reported
Fax Number: Not reported
Modified By: MABARTLE
Date Last Modified: 2005-04-01

Site Id: 9075
Affiliation Type: Emergency Contact
Company Name: MORTON TABAK
Contact Type: Not reported
Contact Name: BERNARD TABAK
Address1: Not reported
Address2: Not reported
City: Not reported
State: NN
Zip Code: Not reported
Country Code: 999
Phone: (718) 897-5712
EMail: Not reported
Fax Number: Not reported
Modified By: KXTANG
Date Last Modified: 2007-07-30

Site Id: 9075
Affiliation Type: Facility Owner
Company Name: MORTON-TABAK
Contact Type: Not reported
Contact Name: Not reported
Address1: 98-41 64TH ROAD
Address2: Not reported
City: REGO PARK
State: NY
Zip Code: 11374
Country Code: 001
Phone: (718) 275-3919
EMail: Not reported
Fax Number: Not reported
Modified By: TRANSLAT
Date Last Modified: 2004-03-04

Site Id: 9075

MORTON TABAK (Continued) **U004047637**

Affiliation Type:	Mail Contact
Company Name:	MORTON-TABAK
Contact Type:	Not reported
Contact Name:	Not reported
Address1:	98-41 64TH ROAD
Address2:	Not reported
City:	REGO PARK
State:	NY
Zip Code:	11374
Country Code:	001
Phone:	(718) 275-3919
EMail:	Not reported
Fax Number:	Not reported
Modified By:	TRANSLAT
Date Last Modified:	2004-03-04

Tank Info:

Tank Number:	001
Tank Id:	10232
Material Code:	0001
Common Name of Substance:	#2 Fuel Oil (On-Site Consumption)

Equipment Records:

	I04 - Overfill - Product Level Gauge (A/G)
	G00 - Tank Secondary Containment - None
	J02 - Dispenser - Suction Dispenser
	B00 - Tank External Protection - None
	C00 - Pipe Location - No Piping
	F00 - Pipe External Protection - None
	A00 - Tank Internal Protection - None
	D01 - Pipe Type - Steel/Carbon Steel/Iron
	H00 - Tank Leak Detection - None
Tank Location:	Aboveground - contact with soil.... Tank bottom rests on soil, allowing no visual inspection.
Tank Type:	Steel/Carbon Steel/Iron
Tank Status:	Closed - Removed
Pipe Model:	Not reported
Install Date:	12/01/1964
Capacity Gallons:	1500
Tightness Test Method:	NN
Date Test:	Not reported
Next Test Date:	Not reported
Date Tank Closed:	07/17/2002
Register:	True
Modified By:	MJGRIFFI
Last Modified:	05/09/2022
Material Name:	#2 fuel oil (on-site consumption)

R554 **CON EDISON SERVICE BOX: 26574** **RCRA NonGen / NLR** **1016974316**
WSW **78-90 BLEECKER ST & MERCER ST E OF** **NY MANIFEST** **NYP004481347**
1/8-1/4 **NEW YORK, NY 10012**
0.155 mi.
817 ft. **Site 28 of 31 in cluster R**

Relative: **Lower**
Actual: **38 ft.**

RCRA Listings:

Date Form Received by Agency:		20140427
Handler Name:		Con Edison Service Box: 26574
Handler Address:		Bleecker St & Mercer St E Of
Handler City,State,Zip:		NEW YORK, NY 10012
EPA ID:		NYP004481347
Contact Name:		THOMAS TEELING
Contact Address:		Not reported
Contact City,State,Zip:		Not reported
Contact Telephone:		212-460-3770
Contact Fax:		Not reported
Contact Email:		Not reported
Contact Title:		SENIOR SCIENTIST
EPA Region:		02
Land Type:		Private
Federal Waste Generator Description:		Not a generator, verified
Non-Notifier:		Not reported
Biennial Report Cycle:		Not reported
Accessibility:		Not reported
Active Site Indicator:		Not reported
State District Owner:		Ny
State District:		NYSDEC R2
Mailing Address:		IRVING PL, 15TH FL NE
Mailing City,State,Zip:		NEW YORK, NY 10003
Owner Name:	Not reported	
Owner Type:		Not reported
Operator Name:	Not reported	
Operator Type:		Not reported
Short-Term Generator Activity:		No
Importer Activity:		No
Mixed Waste Generator:		No
Transporter Activity:		No
Transfer Facility Activity:		No
Recycler Activity with Storage:		No
Small Quantity On-Site Burner Exemption:		No
Smelting Melting and Refining Furnace Exemption:		No
Underground Injection Control:		No
Off-Site Waste Receipt:		No
Universal Waste Indicator:		No
Universal Waste Destination Facility:		No
Federal Universal Waste:		No
Active Site State-Reg Handler:		---
Federal Facility Indicator:		Not reported
Hazardous Secondary Material Indicator:		N
Sub-Part K Indicator:		Not reported
2018 GPRA Permit Baseline:		Not on the Baseline
2018 GPRA Renewals Baseline:		Not on the Baseline
202 GPRA Corrective Action Baseline:		No
Subject to Corrective Action Universe:		No
Non-TSDFs Where RCRA CA has Been Imposed Universe:		No
Corrective Action Priority Ranking:		No NCAPS ranking
Environmental Control Indicator:		No
Institutional Control Indicator:		No

CON EDISON SERVICE BOX: 26574 (Continued) **1016974316**

Human Exposure Controls Indicator:	N/A
Groundwater Controls Indicator:	N/A
Significant Non-Complier Universe:	No
Unaddressed Significant Non-Complier Universe:	No
Addressed Significant Non-Complier Universe:	No
Significant Non-Complier With a Compliance Schedule Universe:	No
Financial Assurance Required:	Not reported
Handler Date of Last Change:	20141014
Recognized Trader-Importer:	No
Recognized Trader-Exporter:	No
Importer of Spent Lead Acid Batteries:	No
Exporter of Spent Lead Acid Batteries:	No
Recycler Activity Without Storage:	No
Manifest Broker:	No
Sub-Part P Indicator:	No

Historic Generators:

Receive Date:	20140327
Handler Name: CON EDISON SERVICE BOX:	26574
Federal Waste Generator Description:	Very Small Quantity Generator (formerly Conditionally-Exempt Small Quantity Generator
State District Owner:	Ny
Large Quantity Handler of Universal Waste:	No
Recognized Trader Importer:	No
Recognized Trader Exporter:	No
Spent Lead Acid Battery Importer:	No
Spent Lead Acid Battery Exporter:	No
Current Record:	No
Non Storage Recycler Activity:	Not reported
Electronic Manifest Broker:	Not reported

Receive Date:	20140427
Handler Name: CON EDISON SERVICE BOX:	26574
Federal Waste Generator Description:	Not a generator, verified
State District Owner:	Ny
Large Quantity Handler of Universal Waste:	No
Recognized Trader Importer:	No
Recognized Trader Exporter:	No
Spent Lead Acid Battery Importer:	No
Spent Lead Acid Battery Exporter:	No
Current Record:	Yes
Non Storage Recycler Activity:	Not reported
Electronic Manifest Broker:	Not reported

List of NAICS Codes and Descriptions:

NAICS Codes:	No NAICS Codes Found

Facility Has Received Notices of Violations:

Violations:	No Violations Found

Evaluation Action Summary:

Evaluations:	No Evaluations Found

CON EDISON SERVICE BOX: 26574 (Continued) **1016974316**

NY MANIFEST:

EPA ID:	NYP004481347
Country:	USA
Name:	Con Edison
Address:	78-90 BLEECKER ST & MERCER ST
Address 2:	Not reported
City,State,Zip:	NEW YORK, NY 10012
Zip 4:	Not reported
Location Address 1:	90 BLEECKER ST & MERCER ST
Location Address 2:	SB26574
Location City,State,Zip:	NEW YORK, NY 10012
Location Zip 4:	Not reported
Facility Status:	Not reported
Total Tanks:	Not reported
Code:	BP

Mailing:

Mailing Name:	Con Edison
Mailing Contact:	Con Edison
Mailing Address 1:	4 IRVING ST
Mailing Address 2:	15TH ST
Mailing City,State,Zip:	NEW YORK, NY 10003
Mailing Zip 4:	Not reported
Mailing Country:	USA
Mailing Phone:	Not reported

Manifest Data:

Document ID:	Not reported
Manifest Status:	Not reported
Trans1 State ID:	NJD003812047
Year:	2018
Trans2 State ID:	Not reported
Generator Ship Date:	03/27/2014
Trans1 Recv Date:	03/27/2014
Trans2 Recv Date:	Not reported
TSD Site Recv Date:	03/28/2014
Part A Recv Date:	Not reported
Part B Recv Date:	Not reported
Generator EPA ID:	NYP004481347
Trans1 EPA ID:	Not reported
Trans2 EPA ID:	Not reported
TSDF ID 1:	NJD991291105
TSDF ID 2:	Not reported
Manifest Tracking Number:	002406189GBF
Import Indicator:	N
Export Indicator:	N
Discr Quantity Indicator:	N
Discr Type Indicator:	N
Discr Residue Indicator:	N
Discr Partial Reject Indicator:	N
Discr Full Reject Indicator:	N
Manifest Ref Number:	Not reported
Alt Facility RCRA ID:	Not reported
Alt Facility Sign Date:	Not reported
MGMT Method Type Code:	H110
Waste Code a:	Lead
Waste Code b:	Not reported

CON EDISON SERVICE BOX: 26574 (Continued) **1016974316**

Waste Code c:	Not reported
Waste Code e:	Not reported
Waste Code f:	Not reported
Waste Code g:	Not reported
Waste Code 1:	Not reported
Waste Code 2:	Not reported
Waste Code 3:	Not reported
Waste Code 4:	Not reported
Waste Code 5:	Not reported
Waste Code 6:	Not reported
Quantity:	1000
Units:	Pounds
Number of Containers:	1
Container Type:	Cargo tanks (tank trucks)
Handling Method:	Treat
Specific Gravity:	1

R555 **CON EDISON SERVICE BOX: 26573** **RCRA NonGen / NLR** **1016974315**
WSW **78-90 BLEECKER ST & MERCER ST E OF** **NY MANIFEST** **NYP004481339**
1/8-1/4 **NEW YORK, NY 10012**
0.155 mi.
817 ft. **Site 29 of 31 in cluster R**

Relative: **Lower**

Actual: **38 ft.**

RCRA Listings:

Date Form Received by Agency:	20140427
Handler Name:	Con Edison Service Box: 26573
Handler Address:	Bleecker St & Mercer St E Of
Handler City,State,Zip:	NEW YORK, NY 10012
EPA ID:	NYP004481339
Contact Name:	THOMAS TEELING
Contact Address:	Not reported
Contact City,State,Zip:	Not reported
Contact Telephone:	212-460-3770
Contact Fax:	Not reported
Contact Email:	Not reported
Contact Title:	SENIOR SCIENTIST
EPA Region:	02
Land Type:	Private
Federal Waste Generator Description:	Not a generator, verified
Non-Notifier:	Not reported
Biennial Report Cycle:	Not reported
Accessibility:	Not reported
Active Site Indicator:	Not reported
State District Owner:	Ny
State District:	NYSDEC R2
Mailing Address:	IRVING PL, 15TH FL NE
Mailing City,State,Zip:	NEW YORK, NY 10003
Owner Name:	Not reported
Owner Type:	Not reported
Operator Name:	Not reported
Operator Type:	Not reported
Short-Term Generator Activity:	No
Importer Activity:	No
Mixed Waste Generator:	No
Transporter Activity:	No
Transfer Facility Activity:	No
Recycler Activity with Storage:	No

CON EDISON SERVICE BOX: 26573 (Continued) **1016974315**

Small Quantity On-Site Burner Exemption:	No
Smelting Melting and Refining Furnace Exemption:	No
Underground Injection Control:	No
Off-Site Waste Receipt:	No
Universal Waste Indicator:	No
Universal Waste Destination Facility:	No
Federal Universal Waste:	No
Active Site State-Reg Handler:	---
Federal Facility Indicator:	Not reported
Hazardous Secondary Material Indicator:	N
Sub-Part K Indicator:	Not reported
2018 GPRA Permit Baseline:	Not on the Baseline
2018 GPRA Renewals Baseline:	Not on the Baseline
202 GPRA Corrective Action Baseline:	No
Subject to Corrective Action Universe:	No
Non-TSDFs Where RCRA CA has Been Imposed Universe:	No
Corrective Action Priority Ranking:	No NCAPS ranking
Environmental Control Indicator:	No
Institutional Control Indicator:	No
Human Exposure Controls Indicator:	N/A
Groundwater Controls Indicator:	N/A
Significant Non-Complier Universe:	No
Unaddressed Significant Non-Complier Universe:	No
Addressed Significant Non-Complier Universe:	No
Significant Non-Complier With a Compliance Schedule Universe:	No
Financial Assurance Required:	Not reported
Handler Date of Last Change:	20141014
Recognized Trader-Importer:	No
Recognized Trader-Exporter:	No
Importer of Spent Lead Acid Batteries:	No
Exporter of Spent Lead Acid Batteries:	No
Recycler Activity Without Storage:	No
Manifest Broker:	No
Sub-Part P Indicator:	No

Historic Generators:

Receive Date:	20140327
Handler Name: CON EDISON SERVICE BOX:	26573
Federal Waste Generator Description:	Very Small Quantity Generator (formerly Conditionally-Exempt Small Quantity Generator
State District Owner:	Ny
Large Quantity Handler of Universal Waste:	No
Recognized Trader Importer:	No
Recognized Trader Exporter:	No
Spent Lead Acid Battery Importer:	No
Spent Lead Acid Battery Exporter:	No
Current Record:	No
Non Storage Recycler Activity:	Not reported
Electronic Manifest Broker:	Not reported

Receive Date:	20140427
Handler Name: CON EDISON SERVICE BOX:	26573
Federal Waste Generator Description:	Not a generator, verified
State District Owner:	Ny
Large Quantity Handler of Universal Waste:	No
Recognized Trader Importer:	No

CON EDISON SERVICE BOX: 26573 (Continued) **1016974315**

Recognized Trader Exporter:	No
Spent Lead Acid Battery Importer:	No
Spent Lead Acid Battery Exporter:	No
Current Record:	Yes
Non Storage Recycler Activity:	Not reported
Electronic Manifest Broker:	Not reported

List of NAICS Codes and Descriptions:

NAICS Codes:	No NAICS Codes Found

Facility Has Received Notices of Violations:

Violations:	No Violations Found

Evaluation Action Summary:

Evaluations:	No Evaluations Found

NY MANIFEST:

EPA ID:	NYP004481339
Country:	USA
Name:	Con Edison
Address:	78-90 BLEECKER ST & MERCER ST
Address 2:	Not reported
City,State,Zip:	NEW YORK, NY 10012
Zip 4:	Not reported
Location Address 1:	78-90 BLEECKER & MERCER ST
Location Address 2:	SB26573
Location City,State,Zip:	NEW YORK, NY 10012
Location Zip 4:	Not reported
Facility Status:	Not reported
Total Tanks:	Not reported
Code:	BP

Mailing:

Mailing Name:	Con Edison
Mailing Contact:	Con Edison
Mailing Address 1:	4 IRVING ST
Mailing Address 2:	15TH ST
Mailing City,State,Zip:	NEW YORK, NY 10003
Mailing Zip 4:	Not reported
Mailing Country:	USA
Mailing Phone:	Not reported

Manifest Data:

Document ID:	Not reported
Manifest Status:	Not reported
Trans1 State ID:	NJD003812047
Year:	2018
Trans2 State ID:	Not reported
Generator Ship Date:	03/27/2014
Trans1 Recv Date:	03/27/2014
Trans2 Recv Date:	Not reported
TSD Site Recv Date:	03/28/2014
Part A Recv Date:	Not reported
Part B Recv Date:	Not reported

CON EDISON SERVICE BOX: 26573 (Continued) **1016974315**

Generator EPA ID:	NYP004481339
Trans1 EPA ID:	Not reported
Trans2 EPA ID:	Not reported
TSDF ID 1:	NJD991291105
TSDF ID 2:	Not reported
Manifest Tracking Number:	002406190GBF
Import Indicator:	N
Export Indicator:	N
Discr Quantity Indicator:	N
Discr Type Indicator:	N
Discr Residue Indicator:	N
Discr Partial Reject Indicator:	N
Discr Full Reject Indicator:	N
Manifest Ref Number:	Not reported
Alt Facility RCRA ID:	Not reported
Alt Facility Sign Date:	Not reported
MGMT Method Type Code:	H110
Waste Code a:	Lead
Waste Code b:	Not reported
Waste Code c:	Not reported
Waste Code e:	Not reported
Waste Code f:	Not reported
Waste Code g:	Not reported
Waste Code 1:	Not reported
Waste Code 2:	Not reported
Waste Code 3:	Not reported
Waste Code 4:	Not reported
Waste Code 5:	Not reported
Waste Code 6:	Not reported
Quantity:	2000
Units:	Pounds
Number of Containers:	1
Container Type:	Cargo tanks (tank trucks)
Handling Method:	Treat
Specific Gravity:	1

R556 **CON EDISON SERVICE BOX: 26575** **RCRA NonGen / NLR** **1016974317**
WSW **78-90 BLEECKER ST & MERCER ST E OF** **NY MANIFEST** **NYP004481354**
1/8-1/4 **NEW YORK, NY 10012**
0.155 mi.
817 ft. **Site 30 of 31 in cluster R**

Relative: **Lower**

Actual: **38 ft.**

RCRA Listings:

Date Form Received by Agency:	20140427
Handler Name:	Con Edison Service Box: 26575
Handler Address:	Bleecker St & Mercer St E Of
Handler City,State,Zip:	NEW YORK, NY 10012
EPA ID:	NYP004481354
Contact Name:	THOMAS TEELING
Contact Address:	Not reported
Contact City,State,Zip:	Not reported
Contact Telephone:	212-460-3770
Contact Fax:	Not reported
Contact Email:	Not reported
Contact Title:	SENIOR SCIENTIST
EPA Region:	02
Land Type:	Private

CON EDISON SERVICE BOX: 26575 (Continued) **1016974317**

Federal Waste Generator Description:		Not a generator, verified
Non-Notifier:		Not reported
Biennial Report Cycle:		Not reported
Accessibility:		Not reported
Active Site Indicator:		Not reported
State District Owner:		Ny
State District:		NYSDEC R2
Mailing Address:		IRVING PL, 15TH FL NE
Mailing City,State,Zip:		NEW YORK, NY 10003
Owner Name:	Not reported	
Owner Type:		Not reported
Operator Name:	Not reported	
Operator Type:		Not reported
Short-Term Generator Activity:		No
Importer Activity:		No
Mixed Waste Generator:		No
Transporter Activity:		No
Transfer Facility Activity:		No
Recycler Activity with Storage:		No
Small Quantity On-Site Burner Exemption:		No
Smelting Melting and Refining Furnace Exemption:		No
Underground Injection Control:		No
Off-Site Waste Receipt:		No
Universal Waste Indicator:		No
Universal Waste Destination Facility:		No
Federal Universal Waste:		No
Active Site State-Reg Handler:		---
Federal Facility Indicator:		Not reported
Hazardous Secondary Material Indicator:		N
Sub-Part K Indicator:		Not reported
2018 GPRA Permit Baseline:		Not on the Baseline
2018 GPRA Renewals Baseline:		Not on the Baseline
202 GPRA Corrective Action Baseline:		No
Subject to Corrective Action Universe:		No
Non-TSDFs Where RCRA CA has Been Imposed Universe:		No
Corrective Action Priority Ranking:		No NCAPS ranking
Environmental Control Indicator:		No
Institutional Control Indicator:		No
Human Exposure Controls Indicator:		N/A
Groundwater Controls Indicator:		N/A
Significant Non-Complier Universe:		No
Unaddressed Significant Non-Complier Universe:		No
Addressed Significant Non-Complier Universe:		No
Significant Non-Complier With a Compliance Schedule Universe:		No
Financial Assurance Required:		Not reported
Handler Date of Last Change:		20141014
Recognized Trader-Importer:		No
Recognized Trader-Exporter:		No
Importer of Spent Lead Acid Batteries:		No
Exporter of Spent Lead Acid Batteries:		No
Recycler Activity Without Storage:		No
Manifest Broker:		No
Sub-Part P Indicator:		No

Historic Generators:

Receive Date:	20140327

CON EDISON SERVICE BOX: 26575 (Continued) **1016974317**

Handler Name: CON EDISON SERVICE BOX: 26575
Federal Waste Generator Description: Very Small Quantity Generator (formerly Conditionally-Exempt Small Quantity Generator
State District Owner: Ny
Large Quantity Handler of Universal Waste: No
Recognized Trader Importer: No
Recognized Trader Exporter: No
Spent Lead Acid Battery Importer: No
Spent Lead Acid Battery Exporter: No
Current Record: No
Non Storage Recycler Activity: Not reported
Electronic Manifest Broker: Not reported

Receive Date: 20140427
Handler Name: CON EDISON SERVICE BOX: 26575
Federal Waste Generator Description: Not a generator, verified
State District Owner: Ny
Large Quantity Handler of Universal Waste: No
Recognized Trader Importer: No
Recognized Trader Exporter: No
Spent Lead Acid Battery Importer: No
Spent Lead Acid Battery Exporter: No
Current Record: Yes
Non Storage Recycler Activity: Not reported
Electronic Manifest Broker: Not reported

List of NAICS Codes and Descriptions:
NAICS Codes: No NAICS Codes Found

Facility Has Received Notices of Violations:
Violations: No Violations Found

Evaluation Action Summary:
Evaluations: No Evaluations Found

NY MANIFEST:
EPA ID: NYP004481354
Country: USA
Name: Con Edison
Address: 78-90 BLEECKER ST & MERCER ST
Address 2: Not reported
City,State,Zip: NEW YORK, NY 10012
Zip 4: Not reported
Location Address 1: 78-90 BLEECKER & MERCER ST
Location Address 2: SB26575
Location City,State,Zip: NEW YORK, NY 10012
Location Zip 4: Not reported
Facility Status: Not reported
Total Tanks: Not reported
Code: BP

Mailing:
Mailing Name: Con Edison
Mailing Contact: Con Edison
Mailing Address 1: 4 IRVING ST

CON EDISON SERVICE BOX: 26575 (Continued) **1016974317**

Mailing Address 2: 15TH ST
Mailing City,State,Zip: NEW YORK, NY 10003
Mailing Zip 4: Not reported
Mailing Country: USA
Mailing Phone: Not reported

Manifest Data:
Document ID: Not reported
Manifest Status: Not reported
Trans1 State ID: NJD003812047
Year: 2018
Trans2 State ID: Not reported
Generator Ship Date: 03/27/2014
Trans1 Recv Date: 03/27/2014
Trans2 Recv Date: Not reported
TSD Site Recv Date: 03/28/2014
Part A Recv Date: Not reported
Part B Recv Date: Not reported
Generator EPA ID: NYP004481354
Trans1 EPA ID: Not reported
Trans2 EPA ID: Not reported
TSDF ID 1: NJD991291105
TSDF ID 2: Not reported
Manifest Tracking Number: 002406188GBF
Import Indicator: N
Export Indicator: N
Discr Quantity Indicator: N
Discr Type Indicator: N
Discr Residue Indicator: N
Discr Partial Reject Indicator: N
Discr Full Reject Indicator: N
Manifest Ref Number: Not reported
Alt Facility RCRA ID: Not reported
Alt Facility Sign Date: Not reported
MGMT Method Type Code: H110
Waste Code a: Lead
Waste Code b: Not reported
Waste Code c: Not reported
Waste Code e: Not reported
Waste Code f: Not reported
Waste Code g: Not reported
Waste Code 1: Not reported
Waste Code 2: Not reported
Waste Code 3: Not reported
Waste Code 4: Not reported
Waste Code 5: Not reported
Waste Code 6: Not reported
Quantity: 1500
Units: Pounds
Number of Containers: 1
Container Type: Cargo tanks (tank trucks)
Handling Method: Treat
Specific Gravity: 1

U557 **CVS PHARMACY #10407** **RCRA-VSQG** **1016974653**
SSW **298 MULBERRY ST** **E MANIFEST** **NYR000211128**
1/8-1/4 **NEW YORK, NY 10012** **NY MANIFEST**
0.155 mi.
821 ft. **Site 16 of 23 in cluster U**

Relative: **Higher**
Actual: **43 ft.**

RCRA Listings:

Date Form Received by Agency:		20210222
Handler Name:		Cvs Pharmacy #10407
Handler Address:		Mulberry St
Handler City,State,Zip:		NEW YORK, NY 10012
EPA ID:		NYR000211128
Contact Name:		NICOLE WILKINSON
Contact Address:		CVS DR MC2340
Contact City,State,Zip:		WOONSOCKET, RI 02895
Contact Telephone:		401-770-7132
Contact Fax:		401-652-1901
Contact Email:		NICOLE.WILKINSON@CVSHEALTH.COM
Contact Title:		DIRECTOR, CORPORATE ENVIRONMENTAL
EPA Region:		02
Land Type:		Private
Federal Waste Generator Description:		Conditionally Exempt Small Quantity Generator
Non-Notifier:		Not reported
Biennial Report Cycle:		2020
Accessibility:		Not reported
Active Site Indicator:		Handler Activities
State District Owner:		Ny
State District:		NYSDEC R2
Mailing Address:		CVS DR MC2340
Mailing City,State,Zip:		WOONSOCKET, RI 02895
Owner Name:	Columbia 298 Mulberry Llc	
Owner Type:		Private
Operator Name:	Cvs Albany, Llc	
Operator Type:		Private
Short-Term Generator Activity:		No
Importer Activity:		No
Mixed Waste Generator:		No
Transporter Activity:		No
Transfer Facility Activity:		No
Recycler Activity with Storage:		No
Small Quantity On-Site Burner Exemption:		No
Smelting Melting and Refining Furnace Exemption:		No
Underground Injection Control:		No
Off-Site Waste Receipt:		No
Universal Waste Indicator:		No
Universal Waste Destination Facility:		No
Federal Universal Waste:		No
Active Site State-Reg Handler:		---
Federal Facility Indicator:		Not reported
Hazardous Secondary Material Indicator:		N
Sub-Part K Indicator:		Not reported
2018 GPRA Permit Baseline:		Not on the Baseline
2018 GPRA Renewals Baseline:		Not on the Baseline
202 GPRA Corrective Action Baseline:		No
Subject to Corrective Action Universe:		No
Non-TSDFs Where RCRA CA has Been Imposed Universe:		No
Corrective Action Priority Ranking:		No NCAPS ranking
Environmental Control Indicator:		No
Institutional Control Indicator:		No

CVS PHARMACY #10407 (Continued) **1016974653**

Human Exposure Controls Indicator:	N/A
Groundwater Controls Indicator:	N/A
Significant Non-Complier Universe:	No
Unaddressed Significant Non-Complier Universe:	No
Addressed Significant Non-Complier Universe:	No
Significant Non-Complier With a Compliance Schedule Universe:	No
Financial Assurance Required:	Not reported
Handler Date of Last Change:	20210304
Recognized Trader-Importer:	No
Recognized Trader-Exporter:	No
Importer of Spent Lead Acid Batteries:	No
Exporter of Spent Lead Acid Batteries:	No
Recycler Activity Without Storage:	No
Manifest Broker:	No
Sub-Part P Indicator:	No

Biennial: List of Years
Year: 2015

Click Here for Biennial Reporting System Data:

Hazardous Waste Summary:

Waste Code:	D001
Waste Description:	Ignitable Waste
Waste Code:	D002
Waste Description:	Corrosive Waste
Waste Code:	D003
Waste Description:	Reactive Waste
Waste Code:	D004
Waste Description:	Arsenic
Waste Code:	D005
Waste Description:	Barium
Waste Code:	D006
Waste Description:	Cadmium
Waste Code:	D007
Waste Description:	Chromium
Waste Code:	D008
Waste Description:	Lead
Waste Code:	D009
Waste Description:	Mercury
Waste Code:	D010
Waste Description:	Selenium
Waste Code:	D011
Waste Description:	Silver
Waste Code:	D016

CVS PHARMACY #10407 (Continued) **1016974653**

Waste Description:	2,4-D (2,4-Dichlorophenoxyacetic Acid)
Waste Code:	D018
Waste Description:	Benzene
Waste Code:	D024
Waste Description:	M-Cresol
Waste Code:	D027
Waste Description:	1,4-Dichlorobenzene
Waste Code:	D035
Waste Description:	Methyl Ethyl Ketone
Waste Code:	D039
Waste Description:	Tetrachloroethylene
Waste Code:	P001
Waste Description:	2h-1-Benzopyran-2-One, 4-Hydroxy-3-(3-Oxo-1-Phenylbutyl)-, & Salts, When Present At Concentrations Greater Than 0.3% (Or) Warfarin, & Salts, When Present At Concentrations Greater Than 0.3%
Waste Code:	P012
Waste Description:	Arsenic Oxide As2o3 (Or) Arsenic Trioxide
Waste Code:	P075
Waste Description:	Nicotine, & Salts (Or) Pyridine, 3-(1-Methyl-2-Pyrrolidinyl)-,(S)-, & Salts
Waste Code:	P188
Waste Description:	Benzoic Acid, 2-Hydroxy-, Compd. With (3as-Cis)-1,2,3,3a,8,8a-Hexahydro-1,3a,8-Trimethylpyrrolo[2,3-B]Indol-5-Yl Methylcarbamate Ester (1:1) (Or) Physostigmine Salicylate
Waste Code:	U002
Waste Description:	2-Propanone (I) (Or) Acetone (I)
Waste Code:	U010
Waste Description:	Azirino [2',3':3,4]Pyrrolo[1,2-A]Indole-4,7-Dione, 6-Amino-8-[[(Aminocarbonyl)Oxy]Methyl]-1,1a,2,8,8a,8b-Hexahydro-8a-Methoxy-5-Methyl-, [1as-(1aalpha, 8beta, 8aalpha, 8balpha)]- (Or) Mitomycin C
Waste Code:	U031
Waste Description:	1-Butanol (I) (Or) N-Butyl Alcohol (I)
Waste Code:	U034
Waste Description:	Acetaldehyde, Trichloro- (Or) Chloral
Waste Code:	U035
Waste Description:	Benzenebutanoic Acid, 4-[Bis(2-Chloroethyl)Amino]- (Or) Chlorambucil
Waste Code:	U044
Waste Description:	Chloroform (Or) Methane, Trichloro-
Waste Code:	U058
Waste Description:	2h-1,3,2-Oxazaphosphorin-2-Amine, N,N-Bis(2-Chloroethyl)Tetrahydro-,

CVS PHARMACY #10407 (Continued) **1016974653**

2-Oxide (Or) Cyclophosphamide

Waste Code: U059
Waste Description: 5,12-Naphthacenedione, 8-Acetyl-10-[(3-Amino-2,3,6-Trideoxy)-Alpha-L-Lyxo-Hexopyranosyl)Oxy]-7,8,9,10-Tetrahydro-6,8,11-Trihydroxy-1-Methoxy-, (8s-Cis)- (Or) Daunomycin

Waste Code: U070
Waste Description: Benzene, 1,2-Dichloro- (Or) O-Dichlorobenzene

Waste Code: U072
Waste Description: Benzene, 1,4-Dichloro- (Or) P-Dichlorobenzene

Waste Code: U089
Waste Description: Diethylstilbesterol (Or) Phenol, 4,4'-(1,2-Diethyl-1,2-Ethenediyl)Bis, (E)-

Waste Code: U122
Waste Description: Formaldehyde

Waste Code: U129
Waste Description: Cyclohexane, 1,2,3,4,5,6-Hexachloro-, (1alpha, 2alpha, 3beta, 4alpha, 5alpha, 6beta)- (Or) Lindane

Waste Code: U132
Waste Description: Hexachlorophene (Or) Phenol, 2,2'-Methylenebis[3,4,6-Trichloro-

Waste Code: U150
Waste Description: L-Phenylalanine, 4-[Bis(2-Chloroethyl)Amino]- (Or) Melphalan

Waste Code: U151
Waste Description: Mercury

Waste Code: U154
Waste Description: Methanol (I) (Or) Methyl Alcohol (I)

Waste Code: U165
Waste Description: Naphthalene

Waste Code: U188
Waste Description: Phenol

Waste Code: U200
Waste Description: Reserpine (Or) Yohimban-16-Carboxylic Acid, 11,17-Dimethoxy-18-[(3,4,5-Trimethoxybenzoyl)Oxy]-, Methyl Ester, (3beta, 16beta, 17alpha, 18beta, 20alpha)-

Waste Code: U201
Waste Description: 1,3-Benzenediol (Or) Resorcinol

Waste Code: U204
Waste Description: Selenious Acid (Or) Selenium Dioxide

Waste Code: U205
Waste Description: Selenium Sulfide (Or) Selenium Sulfide Ses2 (R,T)

CVS PHARMACY #10407 (Continued) **1016974653**

Waste Code: U206
Waste Description: D-Glucose, 2-Deoxy-2-[[(Methylnitrosoamino)-Carbonyl]Amino]- (Or) Glucopyranose, 2-Deoxy-2-(3-Methyl-3-Nitrosoureido)-,D- (Or) Streptozotocin

Waste Code: U210
Waste Description: Ethene, Tetrachloro- (Or) Tetrachloroethylene

Waste Code: U279
Waste Description: U279

Waste Code: U411
Waste Description: U411

Handler - Owner Operator:
Owner/Operator Indicator: Owner
Owner/Operator Name: COLUMBIA 298 MULBERRY LLC
Legal Status: Private
Date Became Current: 20130605
Date Ended Current: Not reported
Owner/Operator Address: 125 HIGH ST
Owner/Operator City,State,Zip: BOSTON, MA 02110
Owner/Operator Telephone: Not reported
Owner/Operator Telephone Ext: Not reported
Owner/Operator Fax: Not reported
Owner/Operator Email: Not reported

Owner/Operator Indicator: Owner
Owner/Operator Name: COLUMBIA 298 MULBERRY LLC
Legal Status: Private
Date Became Current: 20130605
Date Ended Current: Not reported
Owner/Operator Address: 125 HIGH ST 27TH FL
Owner/Operator City,State,Zip: BOSTON, MA 02110
Owner/Operator Telephone: 617-973-9680
Owner/Operator Telephone Ext: Not reported
Owner/Operator Fax: Not reported
Owner/Operator Email: Not reported

Owner/Operator Indicator: Operator
Owner/Operator Name: CVS ALBANY, LLC
Legal Status: Private
Date Became Current: 20140705
Date Ended Current: Not reported
Owner/Operator Address: 1 CVS DR MC2340
Owner/Operator City,State,Zip: WOONSOCKET, RI 02895
Owner/Operator Telephone: Not reported
Owner/Operator Telephone Ext: Not reported
Owner/Operator Fax: Not reported
Owner/Operator Email: Not reported

Owner/Operator Indicator: Operator
Owner/Operator Name: CVS ALBANY LLC
Legal Status: Private
Date Became Current: 20140705
Date Ended Current: Not reported
Owner/Operator Address: Not reported

CVS PHARMACY #10407 (Continued) **1016974653**

Owner/Operator City,State,Zip:	Not reported
Owner/Operator Telephone:	Not reported
Owner/Operator Telephone Ext:	Not reported
Owner/Operator Fax:	Not reported
Owner/Operator Email:	Not reported
Owner/Operator Indicator:	Operator
Owner/Operator Name: CVS ALBANY LLC	
Legal Status:	Private
Date Became Current:	20140705
Date Ended Current:	Not reported
Owner/Operator Address:	Not reported
Owner/Operator City,State,Zip:	Not reported
Owner/Operator Telephone:	Not reported
Owner/Operator Telephone Ext:	Not reported
Owner/Operator Fax:	Not reported
Owner/Operator Email:	Not reported
Owner/Operator Indicator:	Operator
Owner/Operator Name: CVS ALBANY LLC	
Legal Status:	Private
Date Became Current:	20140705
Date Ended Current:	Not reported
Owner/Operator Address:	1 CVS DR
Owner/Operator City,State,Zip:	WOONSOCKET, RI 02895
Owner/Operator Telephone:	Not reported
Owner/Operator Telephone Ext:	Not reported
Owner/Operator Fax:	Not reported
Owner/Operator Email:	Not reported
Owner/Operator Indicator:	Owner
Owner/Operator Name: COLUMBIA 298 MULBERRY LLC	
Legal Status:	Private
Date Became Current:	20130605
Date Ended Current:	Not reported
Owner/Operator Address:	125 HIGH ST
Owner/Operator City,State,Zip:	BOSTON, MA 02110
Owner/Operator Telephone:	Not reported
Owner/Operator Telephone Ext:	Not reported
Owner/Operator Fax:	Not reported
Owner/Operator Email:	Not reported
Owner/Operator Indicator:	Owner
Owner/Operator Name: COLUMBIA 298 MULBERRY LLC	
Legal Status:	Private
Date Became Current:	20130605
Date Ended Current:	Not reported
Owner/Operator Address:	125 HIGH ST
Owner/Operator City,State,Zip:	BOSTON, MA 02110
Owner/Operator Telephone:	Not reported
Owner/Operator Telephone Ext:	Not reported
Owner/Operator Fax:	Not reported
Owner/Operator Email:	Not reported
Owner/Operator Indicator:	Operator
Owner/Operator Name: CVS ALBANY LLC	
Legal Status:	Private

CVS PHARMACY #10407 (Continued) **1016974653**

Date Became Current: 20140705
Date Ended Current: Not reported
Owner/Operator Address: 1 CVS DR
Owner/Operator City,State,Zip: WOONSOCKET, RI 02895
Owner/Operator Telephone: Not reported
Owner/Operator Telephone Ext: Not reported
Owner/Operator Fax: Not reported
Owner/Operator Email: Not reported

Owner/Operator Indicator: Owner
Owner/Operator Name: COLUMBIA 298 MULBERRY LLC
Legal Status: Private
Date Became Current: 20130605
Date Ended Current: Not reported
Owner/Operator Address: 125 HIGH ST 27TH FL
Owner/Operator City,State,Zip: BOSTON, MA 02110
Owner/Operator Telephone: 617-973-9680
Owner/Operator Telephone Ext: Not reported
Owner/Operator Fax: Not reported
Owner/Operator Email: Not reported

Historic Generators:
Receive Date: 20160318
Handler Name: CVS PHARMACY #10407
Federal Waste Generator Description: Large Quantity Generator
State District Owner: Ny
Large Quantity Handler of Universal Waste: No
Recognized Trader Importer: No
Recognized Trader Exporter: No
Spent Lead Acid Battery Importer: No
Spent Lead Acid Battery Exporter: No
Current Record: No
Non Storage Recycler Activity: Not reported
Electronic Manifest Broker: Not reported

Receive Date: 20210222
Handler Name: CVS PHARMACY #10407
Federal Waste Generator Description: Very Small Quantity Generator (formerly Conditionally-Exempt Small Quantity Generator
State District Owner: Ny
Large Quantity Handler of Universal Waste: No
Recognized Trader Importer: No
Recognized Trader Exporter: No
Spent Lead Acid Battery Importer: No
Spent Lead Acid Battery Exporter: No
Current Record: Yes
Non Storage Recycler Activity: No
Electronic Manifest Broker: No

Receive Date: 20140716
Handler Name: CVS PHARMACY #10407
Federal Waste Generator Description: Very Small Quantity Generator (formerly Conditionally-Exempt Small Quantity Generator
State District Owner: Not reported
Large Quantity Handler of Universal Waste: No
Recognized Trader Importer: No
Recognized Trader Exporter: No

CVS PHARMACY #10407 (Continued) **1016974653**

Spent Lead Acid Battery Importer: No
Spent Lead Acid Battery Exporter: No
Current Record: No
Non Storage Recycler Activity: Not reported
Electronic Manifest Broker: Not reported

Receive Date: 20150728
Handler Name: CVS PHARMACY #10407
Federal Waste Generator Description: Large Quantity Generator
State District Owner: Ny
Large Quantity Handler of Universal Waste: No
Recognized Trader Importer: No
Recognized Trader Exporter: No
Spent Lead Acid Battery Importer: No
Spent Lead Acid Battery Exporter: No
Current Record: No
Non Storage Recycler Activity: Not reported
Electronic Manifest Broker: Not reported

Receive Date: 20190408
Handler Name: CVS PHARMACY #10407
Federal Waste Generator Description: Very Small Quantity Generator (formerly Conditionally-Exempt Small Quantity Generator
State District Owner: Ny
Large Quantity Handler of Universal Waste: No
Recognized Trader Importer: No
Recognized Trader Exporter: No
Spent Lead Acid Battery Importer: No
Spent Lead Acid Battery Exporter: No
Current Record: No
Non Storage Recycler Activity: No
Electronic Manifest Broker: No

List of NAICS Codes and Descriptions:
NAICS Code: 44611
NAICS Description: Pharmacies And Drug Stores

NAICS Code: 446110
NAICS Description: Pharmacies And Drug Stores

Facility Has Received Notices of Violations:
Violations: No Violations Found

Evaluation Action Summary:
Evaluations: No Evaluations Found

E MANIFEST:
Manifest Tracking Number: 200871795CLE
Last Updated Date: 20240804
Shipped Date: 20240719
Received Date: 20240726
Manifest Status: Signed
Submission Type: DataImage5Copy
Origin Type: Service

CVS PHARMACY #10407 (Continued) **1016974653**

Generator EPA ID:	NYR000211128
Generator Name:	Cvs
Generator Location Street Number:	298
Generator Location Street 1:	298 MULBERRY STREET
Generator Location Street 2:	Not reported
Generator Location City:	MANHATTAN
Generator Location State:	NY
Generator Location Zip:	10012
Generator Mail Street Number:	1
Generator Mail Street 1:	298 MULBERRY STREET
Generator Mail Street 2:	Not reported
Generator Mail City:	MANHATTAN
Generator Mail Zip:	10012
Generator Mail State:	NY
Generator Contact Company Name:	Not reported
Designated Facility EPA ID:	RID040098352
Designated Facility Name:	Northland Environmental Llc- (Esol)
Designated Facility Mail Street Number:	275
Designated Facility Mail Street 1:	Not reported
Designated Facility Mail Street 2:	ALLENS AVE
Designated Facility Mail City:	PROVIDENCE
Designated Facility Mail Zip:	02905
Designated Facility Mail State:	RI
Designated Facility Location Street Number:	275
Designated Facility Location Street 1:	ALLENS AVE
Designated Facility Location Street 2:	Not reported
Designated Facility Location City:	PROVIDENCE
Designated Facility Location Zip:	02905
Designated Facility Location State:	RI
Designated Facility Contact Company Name:	Not reported
Manifest Residue Indicator:	N
Rejection Indicator:	N

Manifest Tracking Number:	200454635CLE
Last Updated Date:	20230515
Shipped Date:	20230505
Received Date:	20230512
Manifest Status:	Signed
Submission Type:	DataImage5Copy
Origin Type:	Service
Generator EPA ID:	NYR000211128
Generator Name:	Cvs
Generator Location Street Number:	Not reported
Generator Location Street 1:	298 MULBERRY STREET
Generator Location Street 2:	Not reported
Generator Location City:	MANHATTAN
Generator Location State:	NY
Generator Location Zip:	10012
Generator Mail Street Number:	Not reported
Generator Mail Street 1:	298 Mulberry Street
Generator Mail Street 2:	Not reported
Generator Mail City:	Manhattan
Generator Mail Zip:	10012
Generator Mail State:	NY
Generator Contact Company Name:	Not reported
Designated Facility EPA ID:	RID040098352
Designated Facility Name:	Northland Environmental, Llc

CVS PHARMACY #10407 (Continued) **1016974653**

Designated Facility Mail Street Number:	Not reported
Designated Facility Mail Street 1:	Not reported
Designated Facility Mail Street 2:	275 Allens Avenue
Designated Facility Mail City:	Providence
Designated Facility Mail Zip:	02905
Designated Facility Mail State:	RI
Designated Facility Location Street Number:	Not reported
Designated Facility Location Street 1:	275 Allens Avenue
Designated Facility Location Street 2:	Not reported
Designated Facility Location City:	Providence
Designated Facility Location Zip:	02905
Designated Facility Location State:	RI
Designated Facility Contact Company Name:	Not reported
Manifest Residue Indicator:	N
Rejection Indicator:	N

Manifest Tracking Number:	014038907FLE
Last Updated Date:	20200218
Shipped Date:	20200109
Received Date:	20200123
Manifest Status:	Signed
Submission Type:	DataImage5Copy
Origin Type:	Service
Generator EPA ID:	NYR000211128
Generator Name:	Cvs
Generator Location Street Number:	Not reported
Generator Location Street 1:	298 MULBERRY STREET
Generator Location Street 2:	Not reported
Generator Location City:	MANHATTAN
Generator Location State:	NY
Generator Location Zip:	10012
Generator Mail Street Number:	Not reported
Generator Mail Street 1:	298 Mulberry Street
Generator Mail Street 2:	Not reported
Generator Mail City:	Manhattan
Generator Mail Zip:	10012
Generator Mail State:	NY
Generator Contact Company Name:	Not reported
Designated Facility EPA ID:	INR000110197
Designated Facility Name:	Stericycle Environmental Solutions, Inc. Indianapolis
Designated Facility Mail Street Number:	Not reported
Designated Facility Mail Street 1:	Not reported
Designated Facility Mail Street 2:	2770 Fortune Circle East
Designated Facility Mail City:	Indianapolis
Designated Facility Mail Zip:	46241
Designated Facility Mail State:	IN
Designated Facility Location Street Number:	Not reported
Designated Facility Location Street 1:	2770 Fortune Circle East
Designated Facility Location Street 2:	Not reported
Designated Facility Location City:	Indianapolis
Designated Facility Location Zip:	46241
Designated Facility Location State:	IN
Designated Facility Contact Company Name:	Not reported
Manifest Residue Indicator:	N
Rejection Indicator:	N

Manifest Tracking Number:	014038908FLE

CVS PHARMACY #10407 (Continued) **1016974653**

Last Updated Date:	20200128
Shipped Date:	20200109
Received Date:	20200122
Manifest Status:	Signed
Submission Type:	DataImage5Copy
Origin Type:	Service
Generator EPA ID:	NYR000211128
Generator Name:	Cvs
Generator Location Street Number:	Not reported
Generator Location Street 1:	298 MULBERRY STREET
Generator Location Street 2:	Not reported
Generator Location City:	MANHATTAN
Generator Location State:	NY
Generator Location Zip:	10012
Generator Mail Street Number:	Not reported
Generator Mail Street 1:	298 Mulberry Street
Generator Mail Street 2:	Not reported
Generator Mail City:	Manhattan
Generator Mail Zip:	10012
Generator Mail State:	NY
Generator Contact Company Name:	Not reported
Designated Facility EPA ID:	RID040098352
Designated Facility Name:	Northland Environmental, Llc
Designated Facility Mail Street Number:	Not reported
Designated Facility Mail Street 1:	Not reported
Designated Facility Mail Street 2:	275 Allens Avenue
Designated Facility Mail City:	Providence
Designated Facility Mail Zip:	02905
Designated Facility Mail State:	RI
Designated Facility Location Street Number:	Not reported
Designated Facility Location Street 1:	275 Allens Avenue
Designated Facility Location Street 2:	Not reported
Designated Facility Location City:	Providence
Designated Facility Location Zip:	02905
Designated Facility Location State:	RI
Designated Facility Contact Company Name:	Not reported
Manifest Residue Indicator:	N
Rejection Indicator:	N

Manifest Tracking Number:	013347297FLE
Last Updated Date:	20190923
Shipped Date:	20190829
Received Date:	20190913
Manifest Status:	Signed
Submission Type:	DataImage5Copy
Origin Type:	Service
Generator EPA ID:	NYR000211128
Generator Name:	Cvs
Generator Location Street Number:	Not reported
Generator Location Street 1:	298 MULBERRY STREET
Generator Location Street 2:	Not reported
Generator Location City:	MANHATTAN
Generator Location State:	NY
Generator Location Zip:	10012
Generator Mail Street Number:	Not reported
Generator Mail Street 1:	298 Mulberry Street
Generator Mail Street 2:	Not reported

CVS PHARMACY #10407 (Continued) **1016974653**

Generator Mail City:	Manhattan
Generator Mail Zip:	10012
Generator Mail State:	NY
Generator Contact Company Name:	Not reported
Designated Facility EPA ID:	RID040098352
Designated Facility Name:	Northland Environmental, Llc
Designated Facility Mail Street Number:	Not reported
Designated Facility Mail Street 1:	Not reported
Designated Facility Mail Street 2:	275 Allens Avenue
Designated Facility Mail City:	Providence
Designated Facility Mail Zip:	02905
Designated Facility Mail State:	RI
Designated Facility Location Street Number:	Not reported
Designated Facility Location Street 1:	275 Allens Avenue
Designated Facility Location Street 2:	Not reported
Designated Facility Location City:	Providence
Designated Facility Location Zip:	02905
Designated Facility Location State:	RI
Designated Facility Contact Company Name:	Not reported
Manifest Residue Indicator:	N
Rejection Indicator:	N

Manifest Tracking Number:	200510341CLE
Last Updated Date:	20230720
Shipped Date:	20230707
Received Date:	20230714
Manifest Status:	Signed
Submission Type:	DataImage5Copy
Origin Type:	Service
Generator EPA ID:	NYR000211128
Generator Name:	Cvs
Generator Location Street Number:	Not reported
Generator Location Street 1:	298 MULBERRY STREET
Generator Location Street 2:	Not reported
Generator Location City:	MANHATTAN
Generator Location State:	NY
Generator Location Zip:	10012
Generator Mail Street Number:	Not reported
Generator Mail Street 1:	298 Mulberry Street
Generator Mail Street 2:	Not reported
Generator Mail City:	Manhattan
Generator Mail Zip:	10012
Generator Mail State:	NY
Generator Contact Company Name:	Not reported
Designated Facility EPA ID:	RID040098352
Designated Facility Name:	Northland Environmental, Llc
Designated Facility Mail Street Number:	Not reported
Designated Facility Mail Street 1:	Not reported
Designated Facility Mail Street 2:	275 Allens Avenue
Designated Facility Mail City:	Providence
Designated Facility Mail Zip:	02905
Designated Facility Mail State:	RI
Designated Facility Location Street Number:	Not reported
Designated Facility Location Street 1:	275 Allens Avenue
Designated Facility Location Street 2:	Not reported
Designated Facility Location City:	Providence
Designated Facility Location Zip:	02905

CVS PHARMACY #10407 (Continued) **1016974653**

Designated Facility Location State:	RI
Designated Facility Contact Company Name:	Not reported
Manifest Residue Indicator:	N
Rejection Indicator:	N
Manifest Tracking Number:	200566102CLE
Last Updated Date:	20230922
Shipped Date:	20230906
Received Date:	20230911
Manifest Status:	Signed
Submission Type:	DataImage5Copy
Origin Type:	Service
Generator EPA ID:	NYR000211128
Generator Name:	Cvs
Generator Location Street Number:	Not reported
Generator Location Street 1:	298 MULBERRY STREET
Generator Location Street 2:	Not reported
Generator Location City:	MANHATTAN
Generator Location State:	NY
Generator Location Zip:	10012
Generator Mail Street Number:	Not reported
Generator Mail Street 1:	298 Mulberry Street
Generator Mail Street 2:	Not reported
Generator Mail City:	Manhattan
Generator Mail Zip:	10012
Generator Mail State:	NY
Generator Contact Company Name:	Not reported
Designated Facility EPA ID:	RID040098352
Designated Facility Name:	Northland Environmental, Llc
Designated Facility Mail Street Number:	Not reported
Designated Facility Mail Street 1:	Not reported
Designated Facility Mail Street 2:	275 Allens Avenue
Designated Facility Mail City:	Providence
Designated Facility Mail Zip:	02905
Designated Facility Mail State:	RI
Designated Facility Location Street Number:	Not reported
Designated Facility Location Street 1:	275 Allens Avenue
Designated Facility Location Street 2:	Not reported
Designated Facility Location City:	Providence
Designated Facility Location Zip:	02905
Designated Facility Location State:	RI
Designated Facility Contact Company Name:	Not reported
Manifest Residue Indicator:	N
Rejection Indicator:	N
Manifest Tracking Number:	200279004CLE
Last Updated Date:	20230315
Shipped Date:	20230302
Received Date:	20230314
Manifest Status:	Signed
Submission Type:	DataImage5Copy
Origin Type:	Service
Generator EPA ID:	NYR000211128
Generator Name:	Cvs
Generator Location Street Number:	Not reported
Generator Location Street 1:	298 MULBERRY STREET
Generator Location Street 2:	Not reported

CVS PHARMACY #10407 (Continued) **1016974653**

Generator Location City:	MANHATTAN
Generator Location State:	NY
Generator Location Zip:	10012
Generator Mail Street Number:	Not reported
Generator Mail Street 1:	298 Mulberry Street
Generator Mail Street 2:	Not reported
Generator Mail City:	Manhattan
Generator Mail Zip:	10012
Generator Mail State:	NY
Generator Contact Company Name:	Not reported
Designated Facility EPA ID:	RID040098352
Designated Facility Name:	Northland Environmental, Llc
Designated Facility Mail Street Number:	Not reported
Designated Facility Mail Street 1:	Not reported
Designated Facility Mail Street 2:	275 Allens Avenue
Designated Facility Mail City:	Providence
Designated Facility Mail Zip:	02905
Designated Facility Mail State:	RI
Designated Facility Location Street Number:	Not reported
Designated Facility Location Street 1:	275 Allens Avenue
Designated Facility Location Street 2:	Not reported
Designated Facility Location City:	Providence
Designated Facility Location Zip:	02905
Designated Facility Location State:	RI
Designated Facility Contact Company Name:	Not reported
Manifest Residue Indicator:	N
Rejection Indicator:	N

Manifest Tracking Number:	010857907FLE
Last Updated Date:	20181210
Shipped Date:	20181017
Received Date:	20181024
Manifest Status:	Signed
Submission Type:	DataImage5Copy
Origin Type:	Service
Generator EPA ID:	NYR000211128
Generator Name:	Cvs
Generator Location Street Number:	Not reported
Generator Location Street 1:	298 MULBERRY STREET
Generator Location Street 2:	Not reported
Generator Location City:	MANHATTAN
Generator Location State:	NY
Generator Location Zip:	10012
Generator Mail Street Number:	Not reported
Generator Mail Street 1:	1 CVS DR
Generator Mail Street 2:	Not reported
Generator Mail City:	WOONSOCKET
Generator Mail Zip:	02895-6146
Generator Mail State:	RI
Generator Contact Company Name:	Not reported
Designated Facility EPA ID:	RID040098352
Designated Facility Name:	Northland Environmental, Llc
Designated Facility Mail Street Number:	Not reported
Designated Facility Mail Street 1:	Not reported
Designated Facility Mail Street 2:	275 Allens Avenue
Designated Facility Mail City:	Providence
Designated Facility Mail Zip:	02905

CVS PHARMACY #10407 (Continued) **1016974653**

Designated Facility Mail State:	RI
Designated Facility Location Street Number:	Not reported
Designated Facility Location Street 1:	275 Allens Avenue
Designated Facility Location Street 2:	Not reported
Designated Facility Location City:	Providence
Designated Facility Location Zip:	02905
Designated Facility Location State:	RI
Designated Facility Contact Company Name:	Not reported
Manifest Residue Indicator:	N
Rejection Indicator:	N

Manifest Tracking Number:	010858308FLE
Last Updated Date:	20190115
Shipped Date:	20181219
Received Date:	20190104
Manifest Status:	Signed
Submission Type:	DataImage5Copy
Origin Type:	Service
Generator EPA ID:	NYR000211128
Generator Name:	Cvs
Generator Location Street Number:	Not reported
Generator Location Street 1:	298 MULBERRY STREET
Generator Location Street 2:	Not reported
Generator Location City:	MANHATTAN
Generator Location State:	NY
Generator Location Zip:	10012
Generator Mail Street Number:	Not reported
Generator Mail Street 1:	1 CVS DR
Generator Mail Street 2:	Not reported
Generator Mail City:	WOONSOCKET
Generator Mail Zip:	02895-6146
Generator Mail State:	RI
Generator Contact Company Name:	Not reported
Designated Facility EPA ID:	RID040098352
Designated Facility Name:	Northland Environmental, Llc
Designated Facility Mail Street Number:	Not reported
Designated Facility Mail Street 1:	Not reported
Designated Facility Mail Street 2:	275 Allens Avenue
Designated Facility Mail City:	Providence
Designated Facility Mail Zip:	02905
Designated Facility Mail State:	RI
Designated Facility Location Street Number:	Not reported
Designated Facility Location Street 1:	275 Allens Avenue
Designated Facility Location Street 2:	Not reported
Designated Facility Location City:	Providence
Designated Facility Location Zip:	02905
Designated Facility Location State:	RI
Designated Facility Contact Company Name:	Not reported
Manifest Residue Indicator:	N
Rejection Indicator:	N

Manifest Tracking Number:	014415572FLE
Last Updated Date:	20200511
Shipped Date:	20200313
Received Date:	20200319
Manifest Status:	Signed
Submission Type:	DataImage5Copy

CVS PHARMACY #10407 (Continued) **1016974653**

Origin Type:	Service
Generator EPA ID:	NYR000211128
Generator Name:	Cvs
Generator Location Street Number:	Not reported
Generator Location Street 1:	298 MULBERRY STREET
Generator Location Street 2:	Not reported
Generator Location City:	MANHATTAN
Generator Location State:	NY
Generator Location Zip:	10012
Generator Mail Street Number:	Not reported
Generator Mail Street 1:	298 Mulberry Street
Generator Mail Street 2:	Not reported
Generator Mail City:	Manhattan
Generator Mail Zip:	10012
Generator Mail State:	NY
Generator Contact Company Name:	Not reported
Designated Facility EPA ID:	INR000110197
Designated Facility Name:	Stericycle Environmental Solutions, Inc. Indianapolis
Designated Facility Mail Street Number:	Not reported
Designated Facility Mail Street 1:	Not reported
Designated Facility Mail Street 2:	2770 Fortune Circle East
Designated Facility Mail City:	Indianapolis
Designated Facility Mail Zip:	46241
Designated Facility Mail State:	IN
Designated Facility Location Street Number:	Not reported
Designated Facility Location Street 1:	2770 Fortune Circle East
Designated Facility Location Street 2:	Not reported
Designated Facility Location City:	Indianapolis
Designated Facility Location Zip:	46241
Designated Facility Location State:	IN
Designated Facility Contact Company Name:	Not reported
Manifest Residue Indicator:	N
Rejection Indicator:	N

Transporter:

Manifest Tracking Number:	014415573FLE
Transporter Line Number:	1
Transporter EPA ID:	PAD982661381
Transporter Name:	Republic Environmental Systems Transportation Group Llc
Manifest Tracking Number:	014415573FLE
Transporter Line Number:	2
Transporter EPA ID:	PAD982661381
Transporter Name:	Republic Environmental Systems Transportation Group Llc

Waste Line:

Manifest Tracking Number:	014415573FLE
Waste Line Number:	1
U.S. DOT Hazardous Indicator:	Y
U.S. DOT ID Number:	UN1950
U.S. DOT Description:	Un1950, Waste Aerosols 2.1, Erg#126
Non-Hazardous Waste Description:	Not reported
Number of Containers:	1
Container Type Code:	BA
Container Type Description:	Burlap, cloth, paper, or plastic bags
Waste Quantity:	24

CVS PHARMACY #10407 (Continued) **1016974653**

Quantity Unit of Measure Code:	P
Quantity Unit of Measure Description:	Pounds
Waste Quantity, in Tons:	0.012
Acute Waste Quantity, in Tons:	0
Non-Acute Waste Quantity, in Tons:	0.012
Waste Quantity, in Kilograms:	10.88436
Acute Waste Quantity, in Kilograms:	0
Non-Acute Waste Quantity, in Kilorgrams:	10.88436
Management Method Code:	H141
Management Method Description:	STORAGE, BULKING AND/OR TRANSFER OFF SITE
Waste Residue Indicator:	N
Quantity Discrepancy Indicator:	N
Waste Type Discrepancy Indicator:	N
Waste Density:	Not reported
Waste Density Unit of Measure Code:	Not reported
Waste Density Unit of Measure Description:	Not reported
Form Code:	Not reported
Form Code Description:	Not reported
Source Code:	Not reported
Source Code Description:	Not reported
Waste Minimization Code:	Not reported
Waste Minimization Code Description:	Not reported
Consent Number:	Not reported
EPA Waste Indicator:	Y
Federal Waste Codes:	D001
Quantity Haz Kg:	10.88436
Quantity Haz Tons:	0.012
Quantity Non Haz Kg:	0
Quantity Non Haz Tons:	0
State Waste Codes:	NY-B
Manifest Tracking Number:	014415573FLE
Waste Line Number:	2
U.S. DOT Hazardous Indicator:	Y
U.S. DOT ID Number:	UN2811
U.S. DOT Description:	Un2811, Waste Toxic Solids, Organic, N.O.S. (Chromium, Selenium), 6.1, Pg Ii, Erg#154
Non-Hazardous Waste Description:	Not reported
Number of Containers:	1
Container Type Code:	CF
Container Type Description:	Fiber or plastic boxes, cartons, cases
Waste Quantity:	5
Quantity Unit of Measure Code:	P
Quantity Unit of Measure Description:	Pounds
Waste Quantity, in Tons:	0.0025
Acute Waste Quantity, in Tons:	0
Non-Acute Waste Quantity, in Tons:	0.0025
Waste Quantity, in Kilograms:	2.267575
Acute Waste Quantity, in Kilograms:	0
Non-Acute Waste Quantity, in Kilorgrams:	2.267575
Management Method Code:	H141
Management Method Description:	STORAGE, BULKING AND/OR TRANSFER OFF SITE
Waste Residue Indicator:	N
Quantity Discrepancy Indicator:	N
Waste Type Discrepancy Indicator:	N
Waste Density:	Not reported
Waste Density Unit of Measure Code:	Not reported

CVS PHARMACY #10407 (Continued) **1016974653**

Waste Density Unit of Measure Description:	Not reported
Form Code:	Not reported
Form Code Description:	Not reported
Source Code:	Not reported
Source Code Description:	Not reported
Waste Minimization Code:	Not reported
Waste Minimization Code Description:	Not reported
Consent Number:	Not reported
EPA Waste Indicator:	Y
Federal Waste Codes:	D007, D010
Quantity Haz Kg:	2.267575
Quantity Haz Tons:	0.0025
Quantity Non Haz Kg:	0
Quantity Non Haz Tons:	0
State Waste Codes:	NY-B
Manifest Tracking Number:	014415573FLE
Waste Line Number:	3
U.S. DOT Hazardous Indicator:	Y
U.S. DOT ID Number:	UN3249
U.S. DOT Description:	Un3249, Waste Residue Last Contained, Medicine, Solid, Toxic, N.O.S. (Warfarin), 6.1, Pg Ii, Erg#151
Non-Hazardous Waste Description:	Not reported
Number of Containers:	1
Container Type Code:	BA
Container Type Description:	Burlap, cloth, paper, or plastic bags
Waste Quantity:	1
Quantity Unit of Measure Code:	P
Quantity Unit of Measure Description:	Pounds
Waste Quantity, in Tons:	0.0005
Acute Waste Quantity, in Tons:	0.0005
Non-Acute Waste Quantity, in Tons:	0
Waste Quantity, in Kilograms:	0.45351502
Acute Waste Quantity, in Kilograms:	0.45351502
Non-Acute Waste Quantity, in Kilorgrams:	0
Management Method Code:	H141
Management Method Description:	STORAGE, BULKING AND/OR TRANSFER OFF SITE
Waste Residue Indicator:	N
Quantity Discrepancy Indicator:	N
Waste Type Discrepancy Indicator:	N
Waste Density:	Not reported
Waste Density Unit of Measure Code:	Not reported
Waste Density Unit of Measure Description:	Not reported
Form Code:	Not reported
Form Code Description:	Not reported
Source Code:	Not reported
Source Code Description:	Not reported
Waste Minimization Code:	Not reported
Waste Minimization Code Description:	Not reported
Consent Number:	Not reported
EPA Waste Indicator:	Y
Federal Waste Codes:	P001
Quantity Haz Kg:	0.45351502
Quantity Haz Tons:	0.0005
Quantity Non Haz Kg:	0
Quantity Non Haz Tons:	0
State Waste Codes:	NY-B

CVS PHARMACY #10407 (Continued) **1016974653**

Manifest Tracking Number:	014415573FLE
Waste Line Number:	4
U.S. DOT Hazardous Indicator:	N
U.S. DOT ID Number:	Not reported
U.S. DOT Description:	Not reported
Non-Hazardous Waste Description:	Non-Hazardous, Non-Regulated Liquids & Solids
Number of Containers:	1
Container Type Code:	DF
Container Type Description:	Fiberboard or plastic drums, barrels, kegs
Waste Quantity:	178
Quantity Unit of Measure Code:	P
Quantity Unit of Measure Description:	Pounds
Waste Quantity, in Tons:	0.089
Acute Waste Quantity, in Tons:	0
Non-Acute Waste Quantity, in Tons:	0.089
Waste Quantity, in Kilograms:	80.72568
Acute Waste Quantity, in Kilograms:	0
Non-Acute Waste Quantity, in Kilorgrams:	80.72568
Management Method Code:	H141
Management Method Description:	STORAGE, BULKING AND/OR TRANSFER OFF SITE
Waste Residue Indicator:	N
Quantity Discrepancy Indicator:	N
Waste Type Discrepancy Indicator:	N
Waste Density:	Not reported
Waste Density Unit of Measure Code:	Not reported
Waste Density Unit of Measure Description:	Not reported
Form Code:	Not reported
Form Code Description:	Not reported
Source Code:	Not reported
Source Code Description:	Not reported
Waste Minimization Code:	Not reported
Waste Minimization Code Description:	Not reported
Consent Number:	Not reported
EPA Waste Indicator:	N
Federal Waste Codes:	Not reported
Quantity Haz Kg:	0
Quantity Haz Tons:	0
Quantity Non Haz Kg:	80.72568
Quantity Non Haz Tons:	0.089
State Waste Codes:	RI-R015

Click this hyperlink while viewing on your computer to access
27 additional US EManifest: record(s) in the EDR Site Report.

NY MANIFEST:

EPA ID:	NYR000211128
Country:	USA
Name:	Cvs Pharmacy #10407
Address:	298 MULBERRY ST
Address 2:	Not reported
City,State,Zip:	NEW YORK, NY 10012
Zip 4:	Not reported
Location Address 1:	298 MULBERRY ST.
Location Address 2:	Not reported
Location City,State,Zip:	MANHATTAN, NY 10012
Location Zip 4:	Not reported
Facility Status:	Not reported

CVS PHARMACY #10407 (Continued) **1016974653**

Total Tanks: Not reported
Code: BP

Mailing:
Mailing Name: Cvs Pharmacy #10407
Mailing Contact: Cvs Pharmacy #10407
Mailing Address 1: 298 MULBERRY ST
Mailing Address 2: Not reported
Mailing City,State,Zip: NEW YORK, NY 10012
Mailing Zip 4: Not reported
Mailing Country: USA
Mailing Phone: Not reported

Manifest Data:
Document ID: Not reported
Manifest Status: Not reported
Trans1 State ID: PAD982661381
Year: 2018
Trans2 State ID: NJR000063677
Generator Ship Date: 03/16/2016
Trans1 Recv Date: 03/16/2016
Trans2 Recv Date: 03/25/2016
TSD Site Recv Date: 03/30/2016
Part A Recv Date: Not reported
Part B Recv Date: Not reported
Generator EPA ID: NYR000211128
Trans1 EPA ID: Not reported
Trans2 EPA ID: Not reported
TSDF ID 1: INR000110197
TSDF ID 2: Not reported
Manifest Tracking Number: 008672778FLE
Import Indicator: N
Export Indicator: N
Discr Quantity Indicator: N
Discr Type Indicator: N
Discr Residue Indicator: N
Discr Partial Reject Indicator: N
Discr Full Reject Indicator: N
Manifest Ref Number: Not reported
Alt Facility RCRA ID: Not reported
Alt Facility Sign Date: Not reported
MGMT Method Type Code: H141
Waste Code a: Not reported
Waste Code b: Chromium
Waste Code c: Selenium
Waste Code e: Not reported
Waste Code f: Not reported
Waste Code g: Not reported
Waste Code 1: Not reported
Waste Code 2: Not reported
Waste Code 3: Not reported
Waste Code 4: Not reported
Waste Code 5: Not reported
Waste Code 6: Not reported
Quantity: 10
Units: Pounds
Number of Containers: 1

CVS PHARMACY #10407 (Continued) **1016974653**

Container Type:	Fiber or plastic boxes, cartons, cases
Handling Method:	Burn
Specific Gravity:	1
Document ID:	Not reported
Manifest Status:	Not reported
Trans1 State ID:	PAD982661381
Year:	2018
Trans2 State ID:	NJR000063677
Generator Ship Date:	03/16/2016
Trans1 Recv Date:	03/16/2016
Trans2 Recv Date:	03/25/2016
TSD Site Recv Date:	03/30/2016
Part A Recv Date:	Not reported
Part B Recv Date:	Not reported
Generator EPA ID:	NYR000211128
Trans1 EPA ID:	Not reported
Trans2 EPA ID:	Not reported
TSDF ID 1:	INR000110197
TSDF ID 2:	Not reported
Manifest Tracking Number:	008672778FLE
Import Indicator:	N
Export Indicator:	N
Discr Quantity Indicator:	N
Discr Type Indicator:	N
Discr Residue Indicator:	N
Discr Partial Reject Indicator:	N
Discr Full Reject Indicator:	N
Manifest Ref Number:	Not reported
Alt Facility RCRA ID:	Not reported
Alt Facility Sign Date:	Not reported
MGMT Method Type Code:	H141
Waste Code a:	Not reported
Waste Code b:	2h-1-Benzopyran-2-One, 4-Hydroxy-3-(3-Oxo-1-Phenylbutyl)-, & Salts, When Present At Concentrations Greater Than 0.3% (Or) Warfarin, & Salts, When Present At Concentrations Greater Than 0.3%
Waste Code c:	Nicotine, & Salts (Or) Pyridine, 3-(1-Methyl-2-Pyrrolidinyl)-,(S)-, & Salts
Waste Code e:	Not reported
Waste Code f:	Not reported
Waste Code g:	Not reported
Waste Code 1:	Not reported
Waste Code 2:	Not reported
Waste Code 3:	Not reported
Waste Code 4:	Not reported
Waste Code 5:	Not reported
Waste Code 6:	Not reported
Quantity:	4
Units:	Pounds
Number of Containers:	1
Container Type:	Fiber or plastic boxes, cartons, cases
Handling Method:	Burn
Specific Gravity:	1
Document ID:	Not reported
Manifest Status:	Not reported
Trans1 State ID:	PAD982661381

CVS PHARMACY #10407 (Continued) **1016974653**

Year:	2018
Trans2 State ID:	NJD071629976
Generator Ship Date:	04/09/2018
Trans1 Recv Date:	04/09/2018
Trans2 Recv Date:	04/18/2018
TSD Site Recv Date:	04/18/2018
Part A Recv Date:	Not reported
Part B Recv Date:	Not reported
Generator EPA ID:	NYR000211128
Trans1 EPA ID:	Not reported
Trans2 EPA ID:	Not reported
TSDF ID 1:	RID040098352
TSDF ID 2:	Not reported
Manifest Tracking Number:	011380113FLE
Import Indicator:	N
Export Indicator:	N
Discr Quantity Indicator:	N
Discr Type Indicator:	N
Discr Residue Indicator:	N
Discr Partial Reject Indicator:	N
Discr Full Reject Indicator:	N
Manifest Ref Number:	Not reported
Alt Facility RCRA ID:	Not reported
Alt Facility Sign Date:	Not reported
MGMT Method Type Code:	H141
Waste Code a:	Not reported
Waste Code b:	2h-1-Benzopyran-2-One, 4-Hydroxy-3-(3-Oxo-1-Phenylbutyl)-, & Salts, When Present At Concentrations Greater Than 0.3% (Or) Warfarin, & Salts, When Present At Concentrations Greater Than 0.3%
Waste Code c:	Not reported
Waste Code e:	Not reported
Waste Code f:	Not reported
Waste Code g:	Not reported
Waste Code 1:	Not reported
Waste Code 2:	Not reported
Waste Code 3:	Not reported
Waste Code 4:	Not reported
Waste Code 5:	Not reported
Waste Code 6:	Not reported
Quantity:	0.04
Units:	Pounds
Number of Containers:	1
Container Type:	Burlap, cloth, paper or plastic bags
Handling Method:	Burn
Specific Gravity:	1
Document ID:	Not reported
Manifest Status:	Not reported
Trans1 State ID:	PAD982661381
Year:	2018
Trans2 State ID:	NJD071629976
Generator Ship Date:	04/09/2018
Trans1 Recv Date:	04/09/2018
Trans2 Recv Date:	04/18/2018
TSD Site Recv Date:	04/18/2018
Part A Recv Date:	Not reported
Part B Recv Date:	Not reported

CVS PHARMACY #10407 (Continued) **1016974653**

Generator EPA ID:	NYR000211128
Trans1 EPA ID:	Not reported
Trans2 EPA ID:	Not reported
TSDF ID 1:	RID040098352
TSDF ID 2:	Not reported
Manifest Tracking Number:	011380113FLE
Import Indicator:	N
Export Indicator:	N
Discr Quantity Indicator:	N
Discr Type Indicator:	N
Discr Residue Indicator:	N
Discr Partial Reject Indicator:	N
Discr Full Reject Indicator:	N
Manifest Ref Number:	Not reported
Alt Facility RCRA ID:	Not reported
Alt Facility Sign Date:	Not reported
MGMT Method Type Code:	H141
Waste Code a:	Not reported
Waste Code b:	Ignitable Waste
Waste Code c:	Not reported
Waste Code e:	Not reported
Waste Code f:	Not reported
Waste Code g:	Not reported
Waste Code 1:	Not reported
Waste Code 2:	Not reported
Waste Code 3:	Not reported
Waste Code 4:	Not reported
Waste Code 5:	Not reported
Waste Code 6:	Not reported
Quantity:	23
Units:	Pounds
Number of Containers:	1
Container Type:	Burlap, cloth, paper or plastic bags
Handling Method:	Burn
Specific Gravity:	1

Document ID:	Not reported
Manifest Status:	Not reported
Trans1 State ID:	PAD982661381
Year:	2018
Trans2 State ID:	NJD071629976
Generator Ship Date:	04/09/2018
Trans1 Recv Date:	04/09/2018
Trans2 Recv Date:	04/18/2018
TSD Site Recv Date:	04/18/2018
Part A Recv Date:	Not reported
Part B Recv Date:	Not reported
Generator EPA ID:	NYR000211128
Trans1 EPA ID:	Not reported
Trans2 EPA ID:	Not reported
TSDF ID 1:	RID040098352
TSDF ID 2:	Not reported
Manifest Tracking Number:	011380113FLE
Import Indicator:	N
Export Indicator:	N
Discr Quantity Indicator:	N
Discr Type Indicator:	N

CVS PHARMACY #10407 (Continued) **1016974653**

Discr Residue Indicator:	N
Discr Partial Reject Indicator:	N
Discr Full Reject Indicator:	N
Manifest Ref Number:	Not reported
Alt Facility RCRA ID:	Not reported
Alt Facility Sign Date:	Not reported
MGMT Method Type Code:	H141
Waste Code a:	Not reported
Waste Code b:	Chromium
Waste Code c:	Selenium
Waste Code e:	Not reported
Waste Code f:	Not reported
Waste Code g:	Not reported
Waste Code 1:	Not reported
Waste Code 2:	Not reported
Waste Code 3:	Not reported
Waste Code 4:	Not reported
Waste Code 5:	Not reported
Waste Code 6:	Not reported
Quantity:	3
Units:	Pounds
Number of Containers:	1
Container Type:	Fiber or plastic boxes, cartons, cases
Handling Method:	Burn
Specific Gravity:	1

Document ID:	Not reported
Manifest Status:	Not reported
Trans1 State ID:	PAD982661381
Year:	2018
Trans2 State ID:	NJD071629976
Generator Ship Date:	04/09/2018
Trans1 Recv Date:	04/09/2018
Trans2 Recv Date:	04/18/2018
TSD Site Recv Date:	04/18/2018
Part A Recv Date:	Not reported
Part B Recv Date:	Not reported
Generator EPA ID:	NYR000211128
Trans1 EPA ID:	Not reported
Trans2 EPA ID:	Not reported
TSDF ID 1:	RID040098352
TSDF ID 2:	Not reported
Manifest Tracking Number:	011380113FLE
Import Indicator:	N
Export Indicator:	N
Discr Quantity Indicator:	N
Discr Type Indicator:	N
Discr Residue Indicator:	N
Discr Partial Reject Indicator:	N
Discr Full Reject Indicator:	N
Manifest Ref Number:	Not reported
Alt Facility RCRA ID:	Not reported
Alt Facility Sign Date:	Not reported
MGMT Method Type Code:	H141
Waste Code a:	Not reported
Waste Code b:	Ignitable Waste
Waste Code c:	2-Propanone (I) (Or) Acetone (I)

CVS PHARMACY #10407 (Continued) **1016974653**

Waste Code e:	Not reported
Waste Code f:	Not reported
Waste Code g:	Not reported
Waste Code 1:	Not reported
Waste Code 2:	Not reported
Waste Code 3:	Not reported
Waste Code 4:	Not reported
Waste Code 5:	Not reported
Waste Code 6:	Not reported
Quantity:	76
Units:	Pounds
Number of Containers:	2
Container Type:	Burlap, cloth, paper or plastic bags
Handling Method:	Burn
Specific Gravity:	1
Document ID:	Not reported
Manifest Status:	Not reported
Trans1 State ID:	PAD982661381
Year:	2018
Trans2 State ID:	NJD071629976
Generator Ship Date:	04/09/2018
Trans1 Recv Date:	04/09/2018
Trans2 Recv Date:	04/18/2018
TSD Site Recv Date:	04/18/2018
Part A Recv Date:	Not reported
Part B Recv Date:	Not reported
Generator EPA ID:	NYR000211128
Trans1 EPA ID:	Not reported
Trans2 EPA ID:	Not reported
TSDF ID 1:	RID040098352
TSDF ID 2:	Not reported
Manifest Tracking Number:	011380113FLE
Import Indicator:	N
Export Indicator:	N
Discr Quantity Indicator:	N
Discr Type Indicator:	N
Discr Residue Indicator:	N
Discr Partial Reject Indicator:	N
Discr Full Reject Indicator:	N
Manifest Ref Number:	Not reported
Alt Facility RCRA ID:	Not reported
Alt Facility Sign Date:	Not reported
MGMT Method Type Code:	H141
Waste Code a:	Not reported
Waste Code b:	2h-1-Benzopyran-2-One, 4-Hydroxy-3-(3-Oxo-1-Phenylbutyl)-, & Salts, When Present At Concentrations Greater Than 0.3% (Or) Warfarin, & Salts, When Present At Concentrations Greater Than 0.3%
Waste Code c:	Nicotine, & Salts (Or) Pyridine, 3-(1-Methyl-2-Pyrrolidinyl)-,(S)-, & Salts
Waste Code e:	Not reported
Waste Code f:	Not reported
Waste Code g:	Not reported
Waste Code 1:	Not reported
Waste Code 2:	Not reported
Waste Code 3:	Not reported
Waste Code 4:	Not reported

CVS PHARMACY #10407 (Continued) **1016974653**

Waste Code 5:	Not reported
Waste Code 6:	Not reported
Quantity:	1
Units:	Pounds
Number of Containers:	1
Container Type:	Fiber or plastic boxes, cartons, cases
Handling Method:	Burn
Specific Gravity:	1
Document ID:	Not reported
Manifest Status:	Not reported
Trans1 State ID:	PAD982661381
Year:	2018
Trans2 State ID:	NJD071629976
Generator Ship Date:	05/31/2017
Trans1 Recv Date:	05/31/2017
Trans2 Recv Date:	06/08/2017
TSD Site Recv Date:	06/08/2017
Part A Recv Date:	Not reported
Part B Recv Date:	Not reported
Generator EPA ID:	NYR000211128
Trans1 EPA ID:	Not reported
Trans2 EPA ID:	Not reported
TSDF ID 1:	RID040098352
TSDF ID 2:	Not reported
Manifest Tracking Number:	010036888FLE
Import Indicator:	N
Export Indicator:	N
Discr Quantity Indicator:	N
Discr Type Indicator:	N
Discr Residue Indicator:	N
Discr Partial Reject Indicator:	N
Discr Full Reject Indicator:	N
Manifest Ref Number:	Not reported
Alt Facility RCRA ID:	Not reported
Alt Facility Sign Date:	Not reported
MGMT Method Type Code:	H141
Waste Code a:	Not reported
Waste Code b:	Not reported
Waste Code c:	Not reported
Waste Code e:	Chromium
Waste Code f:	Selenium
Waste Code g:	Not reported
Waste Code 1:	Not reported
Waste Code 2:	Not reported
Waste Code 3:	Not reported
Waste Code 4:	Not reported
Waste Code 5:	Not reported
Waste Code 6:	Not reported
Quantity:	2
Units:	Pounds
Number of Containers:	1
Container Type:	Fiber or plastic boxes, cartons, cases
Handling Method:	Burn
Specific Gravity:	1
Document ID:	Not reported

CVS PHARMACY #10407 (Continued) **1016974653**

Manifest Status:	Not reported
Trans1 State ID:	PAD982661381
Year:	2018
Trans2 State ID:	NJD071629976
Generator Ship Date:	05/31/2017
Trans1 Recv Date:	05/31/2017
Trans2 Recv Date:	06/08/2017
TSD Site Recv Date:	06/08/2017
Part A Recv Date:	Not reported
Part B Recv Date:	Not reported
Generator EPA ID:	NYR000211128
Trans1 EPA ID:	Not reported
Trans2 EPA ID:	Not reported
TSDF ID 1:	RID040098352
TSDF ID 2:	Not reported
Manifest Tracking Number:	010036888FLE
Import Indicator:	N
Export Indicator:	N
Discr Quantity Indicator:	N
Discr Type Indicator:	N
Discr Residue Indicator:	N
Discr Partial Reject Indicator:	N
Discr Full Reject Indicator:	N
Manifest Ref Number:	Not reported
Alt Facility RCRA ID:	Not reported
Alt Facility Sign Date:	Not reported
MGMT Method Type Code:	H141
Waste Code a:	Not reported
Waste Code b:	Not reported
Waste Code c:	Not reported
Waste Code e:	Ignitable Waste
Waste Code f:	Not reported
Waste Code g:	Not reported
Waste Code 1:	Not reported
Waste Code 2:	Not reported
Waste Code 3:	Not reported
Waste Code 4:	Not reported
Waste Code 5:	Not reported
Waste Code 6:	Not reported
Quantity:	34
Units:	Pounds
Number of Containers:	1
Container Type:	Burlap, cloth, paper or plastic bags
Handling Method:	Burn
Specific Gravity:	1

Document ID:	Not reported
Manifest Status:	Not reported
Trans1 State ID:	CTD983872698
Year:	2018
Trans2 State ID:	NJR000063677
Generator Ship Date:	11/11/2014
Trans1 Recv Date:	11/11/2014
Trans2 Recv Date:	11/14/2014
TSD Site Recv Date:	11/18/2014
Part A Recv Date:	Not reported
Part B Recv Date:	Not reported

CVS PHARMACY #10407 (Continued) **1016974653**

Generator EPA ID:	NYR000211128
Trans1 EPA ID:	Not reported
Trans2 EPA ID:	Not reported
TSDF ID 1:	RID040098352
TSDF ID 2:	Not reported
Manifest Tracking Number:	007225090FLE
Import Indicator:	N
Export Indicator:	N
Discr Quantity Indicator:	N
Discr Type Indicator:	N
Discr Residue Indicator:	N
Discr Partial Reject Indicator:	N
Discr Full Reject Indicator:	N
Manifest Ref Number:	Not reported
Alt Facility RCRA ID:	Not reported
Alt Facility Sign Date:	Not reported
MGMT Method Type Code:	H141
Waste Code a:	Not reported
Waste Code b:	Ignitable Waste
Waste Code c:	Not reported
Waste Code e:	Not reported
Waste Code f:	Not reported
Waste Code g:	Not reported
Waste Code 1:	Not reported
Waste Code 2:	Not reported
Waste Code 3:	Not reported
Waste Code 4:	Not reported
Waste Code 5:	Not reported
Waste Code 6:	Not reported
Quantity:	93
Units:	Pounds
Number of Containers:	1
Container Type:	Metal drums, barrels, kegs
Handling Method:	Burn
Specific Gravity:	1

Document ID:	Not reported
Manifest Status:	Not reported
Trans1 State ID:	PAD982661381
Year:	2018
Trans2 State ID:	Not reported
Generator Ship Date:	11/25/2016
Trans1 Recv Date:	11/25/2016
Trans2 Recv Date:	Not reported
TSD Site Recv Date:	12/07/2016
Part A Recv Date:	Not reported
Part B Recv Date:	Not reported
Generator EPA ID:	NYR000211128
Trans1 EPA ID:	Not reported
Trans2 EPA ID:	Not reported
TSDF ID 1:	RID040098352
TSDF ID 2:	Not reported
Manifest Tracking Number:	009347137FLE
Import Indicator:	N
Export Indicator:	N
Discr Quantity Indicator:	N
Discr Type Indicator:	N

CVS PHARMACY #10407 (Continued) **1016974653**

Discr Residue Indicator:	N
Discr Partial Reject Indicator:	N
Discr Full Reject Indicator:	N
Manifest Ref Number:	Not reported
Alt Facility RCRA ID:	Not reported
Alt Facility Sign Date:	Not reported
MGMT Method Type Code:	H141
Waste Code a:	Not reported
Waste Code b:	Ignitable Waste
Waste Code c:	Not reported
Waste Code e:	Not reported
Waste Code f:	Not reported
Waste Code g:	Not reported
Waste Code 1:	Not reported
Waste Code 2:	Not reported
Waste Code 3:	Not reported
Waste Code 4:	Not reported
Waste Code 5:	Not reported
Waste Code 6:	Not reported
Quantity:	10
Units:	Pounds
Number of Containers:	1
Container Type:	Burlap, cloth, paper or plastic bags
Handling Method:	Burn
Specific Gravity:	1

Click this hyperlink while viewing on your computer to access
68 additional NY MANIFEST: record(s) in the EDR Site Report.

U558 **CON EDISON** **NY MANIFEST** **S117740745**
SSW **298 MULBERRY ST** **N/A**
1/8-1/4 **NEW YORK, NY 10013**
0.155 mi.
821 ft. **Site 17 of 23 in cluster U**

Relative:
Higher

Actual:
43 ft.

NY MANIFEST:

EPA ID:	NYP004739264
Country:	USA
Name:	Con Edison
Address:	298 MULBERRY ST
Address 2:	Not reported
City,State,Zip:	NEW YORK, NY 10013
Zip 4:	Not reported
Location Address 1:	F/O 298 MULBERRY ST
Location Address 2:	SB41585
Location City,State,Zip:	NEW YORK, NY 10013
Location Zip 4:	Not reported
Facility Status:	Not reported
Total Tanks:	Not reported
Code:	BP

Mailing:

Mailing Name:	Con Edison
Mailing Contact:	Con Edison
Mailing Address 1:	F/O 298 MULBERRY ST
Mailing Address 2:	SB41585
Mailing City,State,Zip:	NEW YORK, NY 10013

CON EDISON (Continued) **S117740745**

Mailing Zip 4: Not reported
Mailing Country: USA
Mailing Phone: Not reported

Manifest Data:
Document ID: Not reported
Manifest Status: Not reported
Trans1 State ID: NJD003812047
Year: 2018
Trans2 State ID: Not reported
Generator Ship Date: 02/26/2015
Trans1 Recv Date: 02/26/2015
Trans2 Recv Date: Not reported
TSD Site Recv Date: 03/04/2015
Part A Recv Date: Not reported
Part B Recv Date: Not reported
Generator EPA ID: NYP004739264
Trans1 EPA ID: Not reported
Trans2 EPA ID: Not reported
TSDF ID 1: NJD991291105
TSDF ID 2: Not reported
Manifest Tracking Number: 002610986GBF
Import Indicator: N
Export Indicator: N
Discr Quantity Indicator: N
Discr Type Indicator: N
Discr Residue Indicator: N
Discr Partial Reject Indicator: N
Discr Full Reject Indicator: N
Manifest Ref Number: Not reported
Alt Facility RCRA ID: Not reported
Alt Facility Sign Date: Not reported
MGMT Method Type Code: H110
Waste Code a: Lead
Waste Code b: Not reported
Waste Code c: Not reported
Waste Code e: Not reported
Waste Code f: Not reported
Waste Code g: Not reported
Waste Code 1: Not reported
Waste Code 2: Not reported
Waste Code 3: Not reported
Waste Code 4: Not reported
Waste Code 5: Not reported
Waste Code 6: Not reported
Quantity: 1000
Units: Pounds
Number of Containers: 1
Container Type: Cargo tanks (tank trucks)
Handling Method: Treat
Specific Gravity: 1

U559 **CON EDISON** **RCRA NonGen / NLR** **1018279127**
SSW **298 MULBERRY ST** **FINDS** **NYP004739264**
1/8-1/4 **NEW YORK, NY 10013** **ECHO**
0.155 mi.
821 ft. **Site 18 of 23 in cluster U**

Relative: **Higher**
Actual: **43 ft.**

RCRA Listings:

Date Form Received by Agency:		20150226
Handler Name:		Con Edison
Handler Address:		Mulberry St
Handler City,State,Zip:		NEW YORK, NY 10013
EPA ID:		NYP004739264
Contact Name:		THOMAS TEELING
Contact Address:		Not reported
Contact City,State,Zip:		Not reported
Contact Telephone:		212-460-3770
Contact Fax:		Not reported
Contact Email:		Not reported
Contact Title:		Not reported
EPA Region:		02
Land Type:		Private
Federal Waste Generator Description:		Not a generator, verified
Non-Notifier:		Not reported
Biennial Report Cycle:		Not reported
Accessibility:		Not reported
Active Site Indicator:		Not reported
State District Owner:		Ny
State District:		NYSDEC R2
Mailing Address:		IRVING PL, 15TH FL NE
Mailing City,State,Zip:		NEW YORK, NY 10003
Owner Name:	Not reported	
Owner Type:		Not reported
Operator Name:	Not reported	
Operator Type:		Not reported
Short-Term Generator Activity:		No
Importer Activity:		No
Mixed Waste Generator:		No
Transporter Activity:		No
Transfer Facility Activity:		No
Recycler Activity with Storage:		No
Small Quantity On-Site Burner Exemption:		No
Smelting Melting and Refining Furnace Exemption:		No
Underground Injection Control:		No
Off-Site Waste Receipt:		No
Universal Waste Indicator:		No
Universal Waste Destination Facility:		No
Federal Universal Waste:		No
Active Site State-Reg Handler:		---
Federal Facility Indicator:		Not reported
Hazardous Secondary Material Indicator:		N
Sub-Part K Indicator:		Not reported
2018 GPRA Permit Baseline:		Not on the Baseline
2018 GPRA Renewals Baseline:		Not on the Baseline
202 GPRA Corrective Action Baseline:		No
Subject to Corrective Action Universe:		No
Non-TSDFs Where RCRA CA has Been Imposed Universe:		No
Corrective Action Priority Ranking:		No NCAPS ranking
Environmental Control Indicator:		No
Institutional Control Indicator:		No

CON EDISON (Continued) **1018279127**

Human Exposure Controls Indicator:	N/A
Groundwater Controls Indicator:	N/A
Significant Non-Complier Universe:	No
Unaddressed Significant Non-Complier Universe:	No
Addressed Significant Non-Complier Universe:	No
Significant Non-Complier With a Compliance Schedule Universe:	No
Financial Assurance Required:	Not reported
Handler Date of Last Change:	20160502
Recognized Trader-Importer:	No
Recognized Trader-Exporter:	No
Importer of Spent Lead Acid Batteries:	No
Exporter of Spent Lead Acid Batteries:	No
Recycler Activity Without Storage:	No
Manifest Broker:	No
Sub-Part P Indicator:	No

Historic Generators:

Receive Date:	20150226
Handler Name: CON EDISON	
Federal Waste Generator Description:	Small Quantity Generator
State District Owner:	Ny
Large Quantity Handler of Universal Waste:	No
Recognized Trader Importer:	No
Recognized Trader Exporter:	No
Spent Lead Acid Battery Importer:	No
Spent Lead Acid Battery Exporter:	No
Current Record:	No
Non Storage Recycler Activity:	Not reported
Electronic Manifest Broker:	Not reported

Receive Date:	20150226
Handler Name: CON EDISON	
Federal Waste Generator Description:	Not a generator, verified
State District Owner:	Ny
Large Quantity Handler of Universal Waste:	No
Recognized Trader Importer:	No
Recognized Trader Exporter:	No
Spent Lead Acid Battery Importer:	No
Spent Lead Acid Battery Exporter:	No
Current Record:	Yes
Non Storage Recycler Activity:	Not reported
Electronic Manifest Broker:	Not reported

List of NAICS Codes and Descriptions:

NAICS Codes:	No NAICS Codes Found

Facility Has Received Notices of Violations:

Violations:	No Violations Found

Evaluation Action Summary:

Evaluations:	No Evaluations Found

CON EDISON (Continued) **1018279127**

FINDS:
Registry ID: 110067686169

Click Here for FRS Facility Detail Report:

Environmental Interest/Information System:
The Resource Conservation and Recovery Act Information System (RCRAInfo) is EPA's comprehensive information system in support of the Resource Conservation and Recovery Act (RCRA) of 1976 and the Hazardous and Solid Waste Amendments (HSWA) of 1984. It tracks many types of information about generators, transporters, treaters, storers, and disposers of hazardous waste.

Click this hyperlink while viewing on your computer to access additional FINDS: detail in the EDR Site Report.

ECHO:
Envid: 1018279127
Registry ID: 110067686169

DFR URL:
Name: CON EDISON
Address: 298 MULBERRY ST
City,State,Zip: NEW YORK, NY 10013

U560 **CVS # 10407** **PA MANIFEST** **S118889327**
SSW **298 MULBERRY STREET** **N/A**
1/8-1/4 **MANHATTAN, NY 10012**
0.155 mi.
821 ft. **Site 19 of 23 in cluster U**

Relative:
Higher

Actual:
43 ft.

PA MANIFEST:
Name: CVS # 10407
Address: 298 MULBERRY STREET
City,State,Zip: MANHATTAN, NY 10012
Year: 2018
Manifest Number: 011451550FLE
Manifest Type: T
Generator EPA ID: NYR000211128
Generator Date: 06/12/2018
Mailing Address: Not reported
Contact Name: Not reported
Contact Phone: Not reported
TSD EPA ID: Not reported
TSD Date: Not reported
TSD Facility Name: Republic Environmental Systems (Pennsylvania) LLC
TSD Facility Address: 2869 Sandstone Dr
TSD Facility City: Hatfield
TSD Facility State: PA
Facility Telephone: Not reported
Page Number: 1
Line Number: 1
Waste Number: D007
Container Number: 1
Container Type: CF
Waste Quantity: 5
Unit: P
Handling Code: Not reported

CVS # 10407 (Continued) **S118889327**

TSP EPA ID:	PAD085690592
Date TSP Sig:	Not reported
Year:	2018
Manifest Number:	011451550FLE
Manifest Type:	T
Generator EPA ID:	NYR000211128
Generator Date:	06/12/2018
Mailing Address:	Not reported
Contact Name:	Not reported
Contact Phone:	Not reported
TSD EPA ID:	Not reported
TSD Date:	Not reported
TSD Facility Name:	Republic Environmental Systems (Pennsylvania) LLC
TSD Facility Address:	2869 Sandstone Dr
TSD Facility City:	Hatfield
TSD Facility State:	PA
Facility Telephone:	Not reported
Page Number:	1
Line Number:	1
Waste Number:	D010
Container Number:	1
Container Type:	CF
Waste Quantity:	5
Unit:	P
Handling Code:	Not reported
TSP EPA ID:	PAD085690592
Date TSP Sig:	Not reported
Year:	2018
Manifest Number:	011451550FLE
Manifest Type:	T
Generator EPA ID:	NYR000211128
Generator Date:	06/12/2018
Mailing Address:	Not reported
Contact Name:	Not reported
Contact Phone:	Not reported
TSD EPA ID:	Not reported
TSD Date:	Not reported
TSD Facility Name:	Republic Environmental Systems (Pennsylvania) LLC
TSD Facility Address:	2869 Sandstone Dr
TSD Facility City:	Hatfield
TSD Facility State:	PA
Facility Telephone:	Not reported
Page Number:	1
Line Number:	2
Waste Number:	P001
Container Number:	1
Container Type:	BA
Waste Quantity:	1
Unit:	P
Handling Code:	Not reported
TSP EPA ID:	PAD085690592
Date TSP Sig:	Not reported
Year:	2018
Manifest Number:	011451550FLE

CVS # 10407 (Continued) **S118889327**

Manifest Type:	T
Generator EPA ID:	NYR000211128
Generator Date:	06/12/2018
Mailing Address:	Not reported
Contact Name:	Not reported
Contact Phone:	Not reported
TSD EPA ID:	Not reported
TSD Date:	Not reported
TSD Facility Name:	Republic Environmental Systems (Pennsylvania) LLC
TSD Facility Address:	2869 Sandstone Dr
TSD Facility City:	Hatfield
TSD Facility State:	PA
Facility Telephone:	Not reported
Page Number:	1
Line Number:	3
Waste Number:	R015
Container Number:	1
Container Type:	CF
Waste Quantity:	268
Unit:	P
Handling Code:	Not reported
TSP EPA ID:	PAD085690592
Date TSP Sig:	Not reported
Year:	2015
Manifest Number:	006299647FLE
Manifest Type:	T
Generator EPA ID:	NYR000211128
Generator Date:	03/06/2015
Mailing Address:	Not reported
Contact Name:	Not reported
Contact Phone:	Not reported
TSD EPA ID:	Not reported
TSD Date:	Not reported
TSD Facility Name:	Republic Environmental Systems (Pennsylvania) LLC
TSD Facility Address:	2869 Sandstone Dr
TSD Facility City:	Hatfield
TSD Facility State:	PA
Facility Telephone:	Not reported
Page Number:	1
Line Number:	1
Waste Number:	D009
Container Number:	1
Container Type:	CF
Waste Quantity:	13
Unit:	P
Handling Code:	Not reported
TSP EPA ID:	PAD085690592
Date TSP Sig:	Not reported
Year:	2015
Manifest Number:	006299647FLE
Manifest Type:	T
Generator EPA ID:	NYR000211128
Generator Date:	03/06/2015
Mailing Address:	Not reported
Contact Name:	Not reported

CVS # 10407 (Continued) **S118889327**

Contact Phone:	Not reported
TSD EPA ID:	Not reported
TSD Date:	Not reported
TSD Facility Name:	Republic Environmental Systems (Pennsylvania) LLC
TSD Facility Address:	2869 Sandstone Dr
TSD Facility City:	Hatfield
TSD Facility State:	PA
Facility Telephone:	Not reported
Page Number:	1
Line Number:	2
Waste Number:	D001
Container Number:	1
Container Type:	CF
Waste Quantity:	27
Unit:	P
Handling Code:	Not reported
TSP EPA ID:	PAD085690592
Date TSP Sig:	Not reported
Year:	2015
Manifest Number:	006299647FLE
Manifest Type:	T
Generator EPA ID:	NYR000211128
Generator Date:	03/06/2015
Mailing Address:	Not reported
Contact Name:	Not reported
Contact Phone:	Not reported
TSD EPA ID:	Not reported
TSD Date:	Not reported
TSD Facility Name:	Republic Environmental Systems (Pennsylvania) LLC
TSD Facility Address:	2869 Sandstone Dr
TSD Facility City:	Hatfield
TSD Facility State:	PA
Facility Telephone:	Not reported
Page Number:	1
Line Number:	3
Waste Number:	U002
Container Number:	1
Container Type:	CF
Waste Quantity:	15
Unit:	P
Handling Code:	Not reported
TSP EPA ID:	PAD085690592
Date TSP Sig:	Not reported
Year:	2015
Manifest Number:	006299647FLE
Manifest Type:	T
Generator EPA ID:	NYR000211128
Generator Date:	03/06/2015
Mailing Address:	Not reported
Contact Name:	Not reported
Contact Phone:	Not reported
TSD EPA ID:	Not reported
TSD Date:	Not reported
TSD Facility Name:	Republic Environmental Systems (Pennsylvania) LLC
TSD Facility Address:	2869 Sandstone Dr

CVS # 10407 (Continued) **S118889327**

TSD Facility City:	Hatfield
TSD Facility State:	PA
Facility Telephone:	Not reported
Page Number:	1
Line Number:	3
Waste Number:	D001
Container Number:	1
Container Type:	CF
Waste Quantity:	15
Unit:	P
Handling Code:	Not reported
TSP EPA ID:	PAD085690592
Date TSP Sig:	Not reported
Year:	2015
Manifest Number:	006299647FLE
Manifest Type:	T
Generator EPA ID:	NYR000211128
Generator Date:	03/06/2015
Mailing Address:	Not reported
Contact Name:	Not reported
Contact Phone:	Not reported
TSD EPA ID:	Not reported
TSD Date:	Not reported
TSD Facility Name:	Republic Environmental Systems (Pennsylvania) LLC
TSD Facility Address:	2869 Sandstone Dr
TSD Facility City:	Hatfield
TSD Facility State:	PA
Facility Telephone:	Not reported
Page Number:	1
Line Number:	4
Waste Number:	D002
Container Number:	1
Container Type:	CF
Waste Quantity:	11
Unit:	P
Handling Code:	Not reported
TSP EPA ID:	PAD085690592
Date TSP Sig:	Not reported
Year:	2015
Manifest Number:	007396033FLE
Manifest Type:	T
Generator EPA ID:	NYR000211128
Generator Date:	05/06/2015
Mailing Address:	Not reported
Contact Name:	Not reported
Contact Phone:	Not reported
TSD EPA ID:	Not reported
TSD Date:	Not reported
TSD Facility Name:	Republic Environmental Systems (Pennsylvania) LLC
TSD Facility Address:	2869 Sandstone Dr
TSD Facility City:	Hatfield
TSD Facility State:	PA
Facility Telephone:	Not reported
Page Number:	1
Line Number:	1

CVS # 10407 (Continued) **S118889327**

Waste Number:	D001
Container Number:	1
Container Type:	CF
Waste Quantity:	15
Unit:	P
Handling Code:	Not reported
TSP EPA ID:	PAD085690592
Date TSP Sig:	Not reported

Click this hyperlink while viewing on your computer to access additional PA MANIFEST: detail in the EDR Site Report.

U561 **CON EDISON** **NJ MANIFEST** **S120667965**
SSW **298 MULBERRY ST** **N/A**
1/8-1/4 **NEW YORK, NY 10013**
0.155 mi.
821 ft. **Site 20 of 23 in cluster U**

Relative:
Higher

Actual:
43 ft.

NJ MANIFEST:

EPA ID:	NYP004739264
Name:	CON EDISON
Address:	298 MULBERRY ST
City,State,Zip:	NEW YORK, NY 10013
County:	Not reported
Mailing Address:	IRVING PL, 15TH FL NE
Mailing City,State,Zip:	NEW YORK, NY 10003
Telephone:	Not reported
Emergency Telephone:	Not reported
Contact:	THOMAS TEELING
Comments:	Not reported
SIC Code:	Not reported
County:	NY061
Municipal:	Not reported
Previous EPAID:	Not reported
Generator Flag:	Not reported
Transporter Flag:	Not reported
TSDF Flag:	Not reported
Name Change:	Not reported
Date Change:	Not reported

Manifest Data:

EPA ID:	NYP004739264
Manifest Number:	002610986GBF
Date Shipped:	2/26/2015
TSDF EPA ID:	NJD991291105
Transporter EPA ID:	NJD003812047
Transporter 2 EPA ID:	Not reported
Transporter 3 EPA ID:	Not reported
Transporter 4 EPA ID:	Not reported
Transporter 5 EPA ID:	Not reported
Transporter 6 EPA ID:	Not reported
Transporter 7 EPA ID:	Not reported
Transporter 8 EPA ID:	Not reported
Transporter 9 EPA ID:	Not reported
Transporter 10 EPA ID:	Not reported
Date Trans1 Transported Waste:	Not reported
Date Trans2 Transported Waste:	Not reported
Date Trans3 Transported Waste:	Not reported

CON EDISON (Continued) **S120667965**

Date Trans4 Transported Waste:	Not reported
Date Trans5 Transported Waste:	Not reported
Date Trans6 Transported Waste:	Not reported
Date Trans7 Transported Waste:	Not reported
Date Trans8 Transported Waste:	Not reported
Date Trans9 Transported Waste:	Not reported
Date Trans10 Transported Waste:	Not reported
Date TSDF Received Waste:	Not reported
TSDF EPA Facility Name:	Not reported
QTY Units:	Not reported
Transporter SEQ ID:	Not reported
Transporter-1 Date:	Not reported
Waste SEQ ID:	Not reported
Waste Type Code 2:	Not reported
Waste Type Code 3:	Not reported
Waste Type Code 4:	Not reported
Waste Type Code 5:	Not reported
Waste Type Code 6:	Not reported
Date Accepted:	Not reported
Manifest Discrepancy Type:	Not reported
Data Entry Number:	Not reported
Was Load Rejected:	Not reported
Reason Load Was Rejected:	Not reported

U562 **298 MULBERRY STREET** **NY AST** **A100292040**
SSW **298 MULBERRY STREET** **N/A**
1/8-1/4 **NEW YORK, NY 10012**
0.155 mi.
821 ft. **Site 21 of 23 in cluster U**

Relative:
Higher

Actual:
43 ft.

AST:

Name:	298 MULBERRY STREET
Address:	298 MULBERRY STREET
City,State,Zip:	NEW YORK, NY 10012
Region:	STATE
DEC Region:	2
Site Status:	Unregulated/Closed
Facility Id:	2-607425
Program Type:	PBS
UTM X:	584900.03567
UTM Y:	4508738.30918
Expiration Date:	N/A
Site Type:	Apartment Building/Office Building

Affiliation Records:

Site Id:	29277
Affiliation Type:	Facility Operator
Company Name:	298 MULBERRY STREET
Contact Type:	Not reported
Contact Name:	NA
Address1:	Not reported
Address2:	Not reported
City:	Not reported
State:	NN
Zip Code:	Not reported
Country Code:	001
Phone:	(212) 460-8000

298 MULBERRY STREET (Continued) **A100292040**

EMail:	Not reported
Fax Number:	Not reported
Modified By:	JAAVERSA
Date Last Modified:	2017-01-28

Site Id:	29277
Affiliation Type:	Emergency Contact
Company Name:	298 MULBERRY STREET OPERATING COMPLANY, LLC
Contact Type:	Not reported
Contact Name:	GAYLE KENNEDY
Address1:	Not reported
Address2:	Not reported
City:	Not reported
State:	NN
Zip Code:	Not reported
Country Code:	999
Phone:	(212) 609-3700 8006
EMail:	Not reported
Fax Number:	Not reported
Modified By:	DMPOKRZY
Date Last Modified:	2017-01-27

Site Id:	29277
Affiliation Type:	Mail Contact
Company Name:	298 MULBERRY STREET OPERATING COMPANY, LLC C/O BR
Contact Type:	Not reported
Contact Name:	GAYLE KENNEDY
Address1:	80 BROAD STREET, 2ND FLOOR
Address2:	Not reported
City:	NEW YORK CITY
State:	NY
Zip Code:	10004
Country Code:	001
Phone:	(212) 460-8000
EMail:	GAYLE K @BSDRE.COM
Fax Number:	Not reported
Modified By:	JSMACRI
Date Last Modified:	2019-11-25

Site Id:	29277
Affiliation Type:	Facility Owner
Company Name:	298 MULBERRY STREET OPERATING COMPANY, LLC
Contact Type:	PROPERTY MANAGER
Contact Name:	GAYLE KENNEDY
Address1:	80 BROAD STREET, 2ND FLOOR
Address2:	Not reported
City:	NEW YORK CITY
State:	NY
Zip Code:	10004
Country Code:	001
Phone:	(212) 609-3700
EMail:	Not reported
Fax Number:	Not reported
Modified By:	JAAVERSA
Date Last Modified:	2017-01-28

298 MULBERRY STREET (Continued) **A100292040**

Tank Info:

Tank Number:	1
Tank Id:	62942
Material Code:	0001
Common Name of Substance:	#2 Fuel Oil (On-Site Consumption)

Equipment Records:

	J02 - Dispenser - Suction Dispenser
	L00 - Piping Leak Detection - None
	A01 - Tank Internal Protection - Epoxy Liner
	D01 - Pipe Type - Steel/Carbon Steel/Iron
	G99 - Tank Secondary Containment - Other
	H00 - Tank Leak Detection - None
	K00 - Spill Prevention - None
	B00 - Tank External Protection - None
	E02 - Piping Secondary Containment - Vault (with Access)
	F00 - Pipe External Protection - None
	I05 - Overfill - Vent Whistle
	C01 - Pipe Location - Aboveground
Tank Location:	Aboveground - on saddles, legs, racks, etc.... Tank bottom is elevated above grade or tank pad, allowing visual inspection.
Tank Type:	Steel/Carbon Steel/Iron
Tank Status:	Closed - Removed
Pipe Model:	Not reported
Install Date:	03/24/1988
Capacity Gallons:	5000
Tightness Test Method:	-
Date Test:	Not reported
Next Test Date:	Not reported
Date Tank Closed:	12/19/2022
Register:	True
Modified By:	JAAVERSA
Last Modified:	03/10/2023
Material Name:	#2 fuel oil (on-site consumption)

V563 **89 BLEEKER STREET** **NY AST** **A100524665**
West **89 BLEEKER STREET** **N/A**
1/8-1/4 **NEW YORK, NY 10012**
0.155 mi.
821 ft. **Site 4 of 13 in cluster V**

Relative: **Lower**

Actual: **37 ft.**

AST:

Name:	89 BLEEKER STREET
Address:	89 BLEEKER STREET
City,State,Zip:	NEW YORK, NY 10012
Region:	STATE
DEC Region:	2
Site Status:	Unregulated/Closed
Facility Id:	2-613311
Program Type:	PBS
UTM X:	584735.94080
UTM Y:	4508932.11882
Expiration Date:	N/A
Site Type:	Apartment Building/Office Building

Affiliation Records:

89 BLEEKER STREET (Continued) **A100524665**

Site Id:	634310
Affiliation Type:	Facility Owner
Company Name:	MERCER ASSOCIATES, LLC
Contact Type:	MANAGING MEMBER
Contact Name:	STEVEN HASKELL
Address1:	89 BLEEKER STREET
Address2:	Not reported
City:	NEW YORK
State:	NY
Zip Code:	10012
Country Code:	001
Phone:	(212) 677-5705
EMail:	Not reported
Fax Number:	Not reported
Modified By:	ACDANIEL
Date Last Modified:	2022-03-08

Site Id:	634310
Affiliation Type:	Mail Contact
Company Name:	MERCER ASSOCIATES, LLC
Contact Type:	MANAGING MEMBER
Contact Name:	STEVEN HASKELL
Address1:	636 BROADWAY
Address2:	SUITE 610
City:	NEW YORK
State:	NY
Zip Code:	10012
Country Code:	001
Phone:	(212) 677-5705
EMail:	STEVEN@HASKELLMGMT.COM
Fax Number:	Not reported
Modified By:	ACDANIEL
Date Last Modified:	2022-03-08

Site Id:	634310
Affiliation Type:	Facility Operator
Company Name:	89 BLEEKER STREET
Contact Type:	Not reported
Contact Name:	STEVE HASKELL
Address1:	Not reported
Address2:	Not reported
City:	Not reported
State:	NN
Zip Code:	Not reported
Country Code:	001
Phone:	Not reported
EMail:	Not reported
Fax Number:	Not reported
Modified By:	ACDANIEL
Date Last Modified:	2022-03-08

Site Id:	634310
Affiliation Type:	Emergency Contact
Company Name:	MERCER ASSOCIATES, LLC
Contact Type:	Not reported
Contact Name:	STEVEN HASKELL
Address1:	Not reported

89 BLEEKER STREET (Continued) **A100524665**

Address2:	Not reported
City:	Not reported
State:	NN
Zip Code:	Not reported
Country Code:	001
Phone:	(212) 677-5705
EMail:	Not reported
Fax Number:	Not reported
Modified By:	ACDANIEL
Date Last Modified:	2022-03-08

Tank Info:

Tank Number:	01
Tank Id:	294731

Equipment Records:

C01 - Pipe Location - Aboveground
I04 - Overfill - Product Level Gauge (A/G)
B00 - Tank External Protection - None
F00 - Pipe External Protection - None
G00 - Tank Secondary Containment - None
J05 - Dispenser - On Site Heating System (Supply/Return)
L00 - Piping Leak Detection - None
A00 - Tank Internal Protection - None
D01 - Pipe Type - Steel/Carbon Steel/Iron
E00 - Piping Secondary Containment - None
H00 - Tank Leak Detection - None
K00 - Spill Prevention - None

Tank Location:	Aboveground - contact with impervious barrier... Tank bottom rests on impervious barrier, allowing visual indication of leaks.
Tank Type:	Steel/Carbon Steel/Iron
Tank Status:	Closed - Removed
Pipe Model:	Not reported
Install Date:	01/01/1969
Capacity Gallons:	3000
Tightness Test Method:	-
Date Test:	Not reported
Next Test Date:	Not reported
Date Tank Closed:	08/30/2023
Register:	True
Modified By:	KXLIU
Last Modified:	10/11/2023
Material Name:	#2 fuel oil (on-site consumption)

AC564 **CON EDISON** **NJ MANIFEST** **S120677985**
ESE **82 E 4TH ST** **N/A**
1/8-1/4 **NEW YORK, NY 10002**
0.156 mi.
822 ft. **Site 1 of 35 in cluster AC**

Relative: **Lower**
Actual: **38 ft.**

NJ MANIFEST:

EPA ID:	NYP004877155
Name:	CON EDISON
Address:	82 E 4TH ST
City,State,Zip:	NEW YORK, NY 10002
County:	Not reported
Mailing Address:	IRVING PL 15TH FL NE

CON EDISON (Continued) **S120677985**

Mailing City,State,Zip:	NEW YORK, NY 10003
Telephone:	Not reported
Emergency Telephone:	Not reported
Contact:	THOMAS TEELING
Comments:	Not reported
SIC Code:	Not reported
County:	NY061
Municipal:	Not reported
Previous EPAID:	Not reported
Generator Flag:	Not reported
Transporter Flag:	Not reported
TSDF Flag:	Not reported
Name Change:	Not reported
Date Change:	Not reported

Manifest Data:

EPA ID:	NYP004877155
Manifest Number:	002613601GBF
Date Shipped:	12/8/2015
TSDF EPA ID:	NJD991291105
Transporter EPA ID:	NJD003812047
Transporter 2 EPA ID:	Not reported
Transporter 3 EPA ID:	Not reported
Transporter 4 EPA ID:	Not reported
Transporter 5 EPA ID:	Not reported
Transporter 6 EPA ID:	Not reported
Transporter 7 EPA ID:	Not reported
Transporter 8 EPA ID:	Not reported
Transporter 9 EPA ID:	Not reported
Transporter 10 EPA ID:	Not reported
Date Trans1 Transported Waste:	Not reported
Date Trans2 Transported Waste:	Not reported
Date Trans3 Transported Waste:	Not reported
Date Trans4 Transported Waste:	Not reported
Date Trans5 Transported Waste:	Not reported
Date Trans6 Transported Waste:	Not reported
Date Trans7 Transported Waste:	Not reported
Date Trans8 Transported Waste:	Not reported
Date Trans9 Transported Waste:	Not reported
Date Trans10 Transported Waste:	Not reported
Date TSDF Received Waste:	Not reported
TSDF EPA Facility Name:	Not reported
QTY Units:	Not reported
Transporter SEQ ID:	Not reported
Transporter-1 Date:	Not reported
Waste SEQ ID:	Not reported
Waste Type Code 2:	Not reported
Waste Type Code 3:	Not reported
Waste Type Code 4:	Not reported
Waste Type Code 5:	Not reported
Waste Type Code 6:	Not reported
Date Accepted:	Not reported
Manifest Discrepancy Type:	Not reported
Data Entry Number:	Not reported
Was Load Rejected:	Not reported
Reason Load Was Rejected:	Not reported

AC565 **CON EDISON** **RCRA NonGen / NLR** **1019908764**
ESE **82 E 4TH ST** **NYP004877155**
1/8-1/4 **NEW YORK, NY 10002**
0.156 mi.
822 ft. **Site 2 of 35 in cluster AC**

Relative: **Lower**
Actual: **38 ft.**

RCRA Listings:

Date Form Received by Agency:		20151207
Handler Name:		Con Edison
Handler Address:		E 4th St
Handler City,State,Zip:		NEW YORK, NY 10002
EPA ID:		NYP004877155
Contact Name:		THOMAS TEELING
Contact Address:		Not reported
Contact City,State,Zip:		Not reported
Contact Telephone:		212-460-3770
Contact Fax:		Not reported
Contact Email:		Not reported
Contact Title:		Not reported
EPA Region:		02
Land Type:		Private
Federal Waste Generator Description:		Not a generator, verified
Non-Notifier:		Not reported
Biennial Report Cycle:		Not reported
Accessibility:		Not reported
Active Site Indicator:		Not reported
State District Owner:		Ny
State District:		NYSDEC R2
Mailing Address:		IRVING PL 15TH FL NE
Mailing City,State,Zip:		NEW YORK, NY 10003
Owner Name:	Not reported	
Owner Type:		Not reported
Operator Name:	Not reported	
Operator Type:		Not reported
Short-Term Generator Activity:		No
Importer Activity:		No
Mixed Waste Generator:		No
Transporter Activity:		No
Transfer Facility Activity:		No
Recycler Activity with Storage:		No
Small Quantity On-Site Burner Exemption:		No
Smelting Melting and Refining Furnace Exemption:		No
Underground Injection Control:		No
Off-Site Waste Receipt:		No
Universal Waste Indicator:		No
Universal Waste Destination Facility:		No
Federal Universal Waste:		No
Active Site State-Reg Handler:		---
Federal Facility Indicator:		Not reported
Hazardous Secondary Material Indicator:		N
Sub-Part K Indicator:		Not reported
2018 GPRA Permit Baseline:		Not on the Baseline
2018 GPRA Renewals Baseline:		Not on the Baseline
202 GPRA Corrective Action Baseline:		No
Subject to Corrective Action Universe:		No
Non-TSDFs Where RCRA CA has Been Imposed Universe:		No
Corrective Action Priority Ranking:		No NCAPS ranking
Environmental Control Indicator:		No
Institutional Control Indicator:		No

CON EDISON (Continued) **1019908764**

Human Exposure Controls Indicator:	N/A
Groundwater Controls Indicator:	N/A
Significant Non-Complier Universe:	No
Unaddressed Significant Non-Complier Universe:	No
Addressed Significant Non-Complier Universe:	No
Significant Non-Complier With a Compliance Schedule Universe:	No
Financial Assurance Required:	Not reported
Handler Date of Last Change:	20160909
Recognized Trader-Importer:	No
Recognized Trader-Exporter:	No
Importer of Spent Lead Acid Batteries:	No
Exporter of Spent Lead Acid Batteries:	No
Recycler Activity Without Storage:	No
Manifest Broker:	No
Sub-Part P Indicator:	No

Historic Generators:

Receive Date:	20151207
Handler Name: CON EDISON	
Federal Waste Generator Description:	Small Quantity Generator
State District Owner:	Ny
Large Quantity Handler of Universal Waste:	No
Recognized Trader Importer:	No
Recognized Trader Exporter:	No
Spent Lead Acid Battery Importer:	No
Spent Lead Acid Battery Exporter:	No
Current Record:	No
Non Storage Recycler Activity:	Not reported
Electronic Manifest Broker:	Not reported

Receive Date:	20151207
Handler Name: CON EDISON	
Federal Waste Generator Description:	Not a generator, verified
State District Owner:	Ny
Large Quantity Handler of Universal Waste:	No
Recognized Trader Importer:	No
Recognized Trader Exporter:	No
Spent Lead Acid Battery Importer:	No
Spent Lead Acid Battery Exporter:	No
Current Record:	Yes
Non Storage Recycler Activity:	Not reported
Electronic Manifest Broker:	Not reported

List of NAICS Codes and Descriptions:

NAICS Codes:	No NAICS Codes Found

Facility Has Received Notices of Violations:

Violations:	No Violations Found

Evaluation Action Summary:

Evaluations:	No Evaluations Found

AD566 **CON EDISON SERVICE BOX 501** **RCRA NonGen / NLR** **1015747006**
SSE **6 E 1ST ST** **NY MANIFEST** **NYP004250072**
1/8-1/4 **NEW YORK, NY 10003**
0.156 mi.
823 ft. **Site 1 of 10 in cluster AD**

Relative: **Lower**
Actual: **41 ft.**

RCRA Listings:

Date Form Received by Agency:		20120419
Handler Name:		Con Edison Service Box 501
Handler Address:		E 1st St
Handler City,State,Zip:		NEW YORK, NY 10003
EPA ID:		NYP004250072
Contact Name:		BENJAMIN BAMONTE
Contact Address:		Not reported
Contact City,State,Zip:		Not reported
Contact Telephone:		212-894-9549
Contact Fax:		Not reported
Contact Email:		Not reported
Contact Title:		OPERATING SUPERVISOR
EPA Region:		02
Land Type:		Private
Federal Waste Generator Description:		Not a generator, verified
Non-Notifier:		Not reported
Biennial Report Cycle:		Not reported
Accessibility:		Not reported
Active Site Indicator:		Not reported
State District Owner:		Ny
State District:		NYSDEC R2
Mailing Address:		4 IRVING PL, RM 828
Mailing City,State,Zip:		NEW YORK, NY 10003
Owner Name:	Not reported	
Owner Type:		Not reported
Operator Name:	Not reported	
Operator Type:		Not reported
Short-Term Generator Activity:		No
Importer Activity:		No
Mixed Waste Generator:		No
Transporter Activity:		No
Transfer Facility Activity:		No
Recycler Activity with Storage:		No
Small Quantity On-Site Burner Exemption:		No
Smelting Melting and Refining Furnace Exemption:		No
Underground Injection Control:		No
Off-Site Waste Receipt:		No
Universal Waste Indicator:		No
Universal Waste Destination Facility:		No
Federal Universal Waste:		No
Active Site State-Reg Handler:		---
Federal Facility Indicator:		Not reported
Hazardous Secondary Material Indicator:		N
Sub-Part K Indicator:		Not reported
2018 GPRA Permit Baseline:		Not on the Baseline
2018 GPRA Renewals Baseline:		Not on the Baseline
202 GPRA Corrective Action Baseline:		No
Subject to Corrective Action Universe:		No
Non-TSDFs Where RCRA CA has Been Imposed Universe:		No
Corrective Action Priority Ranking:		No NCAPS ranking
Environmental Control Indicator:		No
Institutional Control Indicator:		No

CON EDISON SERVICE BOX 501 (Continued) **1015747006**

Human Exposure Controls Indicator:	N/A
Groundwater Controls Indicator:	N/A
Significant Non-Complier Universe:	No
Unaddressed Significant Non-Complier Universe:	No
Addressed Significant Non-Complier Universe:	No
Significant Non-Complier With a Compliance Schedule Universe:	No
Financial Assurance Required:	Not reported
Handler Date of Last Change:	20120712
Recognized Trader-Importer:	No
Recognized Trader-Exporter:	No
Importer of Spent Lead Acid Batteries:	No
Exporter of Spent Lead Acid Batteries:	No
Recycler Activity Without Storage:	No
Manifest Broker:	No
Sub-Part P Indicator:	No

Historic Generators:

Receive Date:	20120320
Handler Name:	CON EDISON SERVICE BOX 501
Federal Waste Generator Description:	Very Small Quantity Generator (formerly Conditionally-Exempt Small Quantity Generator
State District Owner:	Ny
Large Quantity Handler of Universal Waste:	No
Recognized Trader Importer:	No
Recognized Trader Exporter:	No
Spent Lead Acid Battery Importer:	No
Spent Lead Acid Battery Exporter:	No
Current Record:	No
Non Storage Recycler Activity:	Not reported
Electronic Manifest Broker:	Not reported

Receive Date:	20120419
Handler Name:	CON EDISON SERVICE BOX 501
Federal Waste Generator Description:	Not a generator, verified
State District Owner:	Ny
Large Quantity Handler of Universal Waste:	No
Recognized Trader Importer:	No
Recognized Trader Exporter:	No
Spent Lead Acid Battery Importer:	No
Spent Lead Acid Battery Exporter:	No
Current Record:	Yes
Non Storage Recycler Activity:	Not reported
Electronic Manifest Broker:	Not reported

List of NAICS Codes and Descriptions:

NAICS Codes:	No NAICS Codes Found

Facility Has Received Notices of Violations:

Violations:	No Violations Found

Evaluation Action Summary:

Evaluations:	No Evaluations Found

CON EDISON SERVICE BOX 501 (Continued) **1015747006**

NY MANIFEST:

EPA ID:	NYP004250072
Country:	USA
Name:	Consolidated Edison
Address:	6 E 1ST ST
Address 2:	Not reported
City,State,Zip:	NEW YORK, NY 10003
Zip 4:	Not reported
Location Address 1:	4 IRVING PLACE 15TH FLOOR
Location Address 2:	Not reported
Location City,State,Zip:	NEW YORK, NY 10003
Location Zip 4:	Not reported
Facility Status:	Not reported
Total Tanks:	Not reported
Code:	BP

Mailing:

Mailing Name:	Consolidated Edison
Mailing Contact:	Tom Teeling
Mailing Address 1:	4 IRVING PLACE 15TH FLOOR
Mailing Address 2:	Not reported
Mailing City,State,Zip:	NEW YORK, NY 10003
Mailing Zip 4:	Not reported
Mailing Country:	USA
Mailing Phone:	2124603770

Manifest Data:

Document ID:	Not reported
Manifest Status:	Not reported
Trans1 State ID:	NJ0000027193
Year:	2018
Trans2 State ID:	Not reported
Generator Ship Date:	03/20/2012
Trans1 Recv Date:	03/20/2012
Trans2 Recv Date:	Not reported
TSD Site Recv Date:	03/21/2012
Part A Recv Date:	Not reported
Part B Recv Date:	Not reported
Generator EPA ID:	NYP004250072
Trans1 EPA ID:	Not reported
Trans2 EPA ID:	Not reported
TSDF ID 1:	NJD002200046
TSDF ID 2:	Not reported
Manifest Tracking Number:	009203840JJK
Import Indicator:	N
Export Indicator:	N
Discr Quantity Indicator:	N
Discr Type Indicator:	N
Discr Residue Indicator:	N
Discr Partial Reject Indicator:	N
Discr Full Reject Indicator:	N
Manifest Ref Number:	Not reported
Alt Facility RCRA ID:	Not reported
Alt Facility Sign Date:	Not reported
MGMT Method Type Code:	H111
Waste Code a:	Lead
Waste Code b:	Not reported

CON EDISON SERVICE BOX 501 (Continued) **1015747006**

Waste Code c:	Not reported
Waste Code e:	Not reported
Waste Code f:	Not reported
Waste Code g:	Not reported
Waste Code 1:	Not reported
Waste Code 2:	Not reported
Waste Code 3:	Not reported
Waste Code 4:	Not reported
Waste Code 5:	Not reported
Waste Code 6:	Not reported
Quantity:	500
Units:	Pounds
Number of Containers:	1
Container Type:	Cargo tanks (tank trucks)
Handling Method:	Treat
Specific Gravity:	1

AD567 **CON EDISON SERVICE BOX 501** **NJ MANIFEST** **S117985264**
SSE **6 E 1ST ST** **N/A**
1/8-1/4 **NEW YORK, NY 10003**
0.156 mi.
823 ft. **Site 2 of 10 in cluster AD**

Relative:
Lower

Actual:
41 ft.

NJ MANIFEST:

EPA ID:	NYP004250072
Name:	CON EDISON SERVICE BOX 501
Address:	6 E 1ST ST
City,State,Zip:	NEW YORK, NY 10003
County:	Not reported
Mailing Address:	4 IRVING PL, RM 828
Mailing City,State,Zip:	NEW YORK, NY 10003
Telephone:	Not reported
Emergency Telephone:	Not reported
Contact:	BENJAMIN BAMONTE
Comments:	Not reported
SIC Code:	Not reported
County:	NY061
Municipal:	Not reported
Previous EPAID:	Not reported
Generator Flag:	Not reported
Transporter Flag:	Not reported
TSDF Flag:	Not reported
Name Change:	Not reported
Date Change:	Not reported

Manifest Data:

EPA ID:	NYP004250072
Manifest Number:	009203840JJK
Date Shipped:	3/20/2012
TSDF EPA ID:	NJD002200046
Transporter EPA ID:	NJ0000027193
Transporter 2 EPA ID:	Not reported
Transporter 3 EPA ID:	Not reported
Transporter 4 EPA ID:	Not reported
Transporter 5 EPA ID:	Not reported
Transporter 6 EPA ID:	Not reported
Transporter 7 EPA ID:	Not reported

CON EDISON SERVICE BOX 501 (Continued) **S117985264**

Transporter 8 EPA ID:	Not reported
Transporter 9 EPA ID:	Not reported
Transporter 10 EPA ID:	Not reported
Date Trans1 Transported Waste:	Not reported
Date Trans2 Transported Waste:	Not reported
Date Trans3 Transported Waste:	Not reported
Date Trans4 Transported Waste:	Not reported
Date Trans5 Transported Waste:	Not reported
Date Trans6 Transported Waste:	Not reported
Date Trans7 Transported Waste:	Not reported
Date Trans8 Transported Waste:	Not reported
Date Trans9 Transported Waste:	Not reported
Date Trans10 Transported Waste:	Not reported
Date TSDF Received Waste:	Not reported
TSDF EPA Facility Name:	Not reported
QTY Units:	Not reported
Transporter SEQ ID:	Not reported
Transporter-1 Date:	Not reported
Waste SEQ ID:	Not reported
Waste Type Code 2:	Not reported
Waste Type Code 3:	Not reported
Waste Type Code 4:	Not reported
Waste Type Code 5:	Not reported
Waste Type Code 6:	Not reported
Date Accepted:	Not reported
Manifest Discrepancy Type:	Not reported
Data Entry Number:	Not reported
Was Load Rejected:	Not reported
Reason Load Was Rejected:	Not reported

Waste:

Manifest Year:	Not reported
Waste Code:	D008
Hand Code:	Not reported
Quantity:	500.00
Unit:	Pounds

W568 **CON EDISON** **RCRA NonGen / NLR** **1018278859**
SW **305 MULBERRY ST** **FINDS** **NYP004736435**
1/8-1/4 **NEW YORK, NY 10013** **ECHO**
0.156 mi.
824 ft. **Site 9 of 30 in cluster W**

Relative:
Higher

Actual:
42 ft.

RCRA Listings:

Date Form Received by Agency:	20150223
Handler Name:	Con Edison
Handler Address:	Mulberry St
Handler City,State,Zip:	NEW YORK, NY 10013
EPA ID:	NYP004736435
Contact Name:	THOMAS TEELING
Contact Address:	Not reported
Contact City,State,Zip:	Not reported
Contact Telephone:	212-460-3770
Contact Fax:	Not reported
Contact Email:	Not reported
Contact Title:	Not reported

CON EDISON (Continued) **1018278859**

EPA Region:		02
Land Type:		Private
Federal Waste Generator Description:		Not a generator, verified
Non-Notifier:		Not reported
Biennial Report Cycle:		Not reported
Accessibility:		Not reported
Active Site Indicator:		Not reported
State District Owner:		Ny
State District:		NYSDEC R2
Mailing Address:		IRVING PL, 15TH FL NE
Mailing City,State,Zip:		NEW YORK, NY 10003
Owner Name:	Not reported	
Owner Type:		Not reported
Operator Name:	Not reported	
Operator Type:		Not reported
Short-Term Generator Activity:		No
Importer Activity:		No
Mixed Waste Generator:		No
Transporter Activity:		No
Transfer Facility Activity:		No
Recycler Activity with Storage:		No
Small Quantity On-Site Burner Exemption:		No
Smelting Melting and Refining Furnace Exemption:		No
Underground Injection Control:		No
Off-Site Waste Receipt:		No
Universal Waste Indicator:		No
Universal Waste Destination Facility:		No
Federal Universal Waste:		No
Active Site State-Reg Handler:		---
Federal Facility Indicator:		Not reported
Hazardous Secondary Material Indicator:		N
Sub-Part K Indicator:		Not reported
2018 GPRA Permit Baseline:		Not on the Baseline
2018 GPRA Renewals Baseline:		Not on the Baseline
202 GPRA Corrective Action Baseline:		No
Subject to Corrective Action Universe:		No
Non-TSDFs Where RCRA CA has Been Imposed Universe:		No
Corrective Action Priority Ranking:		No NCAPS ranking
Environmental Control Indicator:		No
Institutional Control Indicator:		No
Human Exposure Controls Indicator:		N/A
Groundwater Controls Indicator:		N/A
Significant Non-Complier Universe:		No
Unaddressed Significant Non-Complier Universe:		No
Addressed Significant Non-Complier Universe:		No
Significant Non-Complier With a Compliance Schedule Universe:		No
Financial Assurance Required:		Not reported
Handler Date of Last Change:		20160502
Recognized Trader-Importer:		No
Recognized Trader-Exporter:		No
Importer of Spent Lead Acid Batteries:		No
Exporter of Spent Lead Acid Batteries:		No
Recycler Activity Without Storage:		No
Manifest Broker:		No
Sub-Part P Indicator:		No

CON EDISON (Continued) **1018278859**

Historic Generators:

Receive Date:		20150223
Handler Name:	CON EDISON	
Federal Waste Generator Description:		Small Quantity Generator
State District Owner:		Ny
Large Quantity Handler of Universal Waste:		No
Recognized Trader Importer:		No
Recognized Trader Exporter:		No
Spent Lead Acid Battery Importer:		No
Spent Lead Acid Battery Exporter:		No
Current Record:		No
Non Storage Recycler Activity:		Not reported
Electronic Manifest Broker:		Not reported

Receive Date:		20150223
Handler Name:	CON EDISON	
Federal Waste Generator Description:		Not a generator, verified
State District Owner:		Ny
Large Quantity Handler of Universal Waste:		No
Recognized Trader Importer:		No
Recognized Trader Exporter:		No
Spent Lead Acid Battery Importer:		No
Spent Lead Acid Battery Exporter:		No
Current Record:		Yes
Non Storage Recycler Activity:		Not reported
Electronic Manifest Broker:		Not reported

List of NAICS Codes and Descriptions:
NAICS Codes: No NAICS Codes Found

Facility Has Received Notices of Violations:
Violations: No Violations Found

Evaluation Action Summary:
Evaluations: No Evaluations Found

FINDS:
Registry ID: 110067681789

Click Here for FRS Facility Detail Report:

Environmental Interest/Information System:
The Resource Conservation and Recovery Act Information System (RCRAInfo) is EPA's comprehensive information system in support of the Resource Conservation and Recovery Act (RCRA) of 1976 and the Hazardous and Solid Waste Amendments (HSWA) of 1984. It tracks many types of information about generators, transporters, treaters, storers, and disposers of hazardous waste.

Click this hyperlink while viewing on your computer to access additional FINDS: detail in the EDR Site Report.

ECHO:
Envid: 1018278859
Registry ID: 110067681789

CON EDISON (Continued) **1018278859**

DFR URL:
Name: CON EDISON
Address: 305 MULBERRY ST
City,State,Zip: NEW YORK, NY 10013

W569 **CON EDISON** **NJ MANIFEST** **S120667709**
SW **305 MULBERRY ST** **N/A**
1/8-1/4 **NEW YORK, NY 10013**
0.156 mi.
824 ft. **Site 10 of 30 in cluster W**

Relative:
Higher

Actual:
42 ft.

NJ MANIFEST:
EPA ID: NYP004736435
Name: CON EDISON
Address: 305 MULBERRY ST
City,State,Zip: NEW YORK, NY 10013
County: Not reported
Mailing Address: IRVING PL, 15TH FL NE
Mailing City,State,Zip: NEW YORK, NY 10003
Telephone: Not reported
Emergency Telephone: Not reported
Contact: THOMAS TEELING
Comments: Not reported
SIC Code: Not reported
County: NY061
Municipal: Not reported
Previous EPAID: Not reported
Generator Flag: Not reported
Transporter Flag: Not reported
TSDF Flag: Not reported
Name Change: Not reported
Date Change: Not reported

Manifest Data:
EPA ID: NYP004736435
Manifest Number: 002610677GBF
Date Shipped: 2/23/2015
TSDF EPA ID: NJD991291105
Transporter EPA ID: NJD003812047
Transporter 2 EPA ID: Not reported
Transporter 3 EPA ID: Not reported
Transporter 4 EPA ID: Not reported
Transporter 5 EPA ID: Not reported
Transporter 6 EPA ID: Not reported
Transporter 7 EPA ID: Not reported
Transporter 8 EPA ID: Not reported
Transporter 9 EPA ID: Not reported
Transporter 10 EPA ID: Not reported
Date Trans1 Transported Waste: Not reported
Date Trans2 Transported Waste: Not reported
Date Trans3 Transported Waste: Not reported
Date Trans4 Transported Waste: Not reported
Date Trans5 Transported Waste: Not reported
Date Trans6 Transported Waste: Not reported
Date Trans7 Transported Waste: Not reported
Date Trans8 Transported Waste: Not reported
Date Trans9 Transported Waste: Not reported

CON EDISON (Continued) **S120667709**

Date Trans10 Transported Waste:	Not reported
Date TSDF Received Waste:	Not reported
TSDF EPA Facility Name:	Not reported
QTY Units:	Not reported
Transporter SEQ ID:	Not reported
Transporter-1 Date:	Not reported
Waste SEQ ID:	Not reported
Waste Type Code 2:	Not reported
Waste Type Code 3:	Not reported
Waste Type Code 4:	Not reported
Waste Type Code 5:	Not reported
Waste Type Code 6:	Not reported
Date Accepted:	Not reported
Manifest Discrepancy Type:	Not reported
Data Entry Number:	Not reported
Was Load Rejected:	Not reported
Reason Load Was Rejected:	Not reported

W570 **CON EDISON** **NY MANIFEST** **S117740475**
SW **305 MULBERRY ST** **N/A**
1/8-1/4 **NEW YORK, NY 10013**
0.156 mi.
824 ft. **Site 11 of 30 in cluster W**

Relative:
Higher

Actual:
42 ft.

NY MANIFEST:

EPA ID:	NYP004736435
Country:	USA
Name:	Con Edison
Address:	305 MULBERRY ST
Address 2:	Not reported
City,State,Zip:	NEW YORK, NY 10013
Zip 4:	Not reported
Location Address 1:	305 MULBERRY ST
Location Address 2:	MH 51586
Location City,State,Zip:	NEW YORK, NY 10013
Location Zip 4:	Not reported
Facility Status:	Not reported
Total Tanks:	Not reported
Code:	BP

Mailing:

Mailing Name:	Con Edison
Mailing Contact:	Tom Teeling
Mailing Address 1:	4 IRVING PLACE - 15TH FLOOR
Mailing Address 2:	Not reported
Mailing City,State,Zip:	NEW YORK, NY 10003
Mailing Zip 4:	Not reported
Mailing Country:	USA
Mailing Phone:	Not reported

Manifest Data:

Document ID:	Not reported
Manifest Status:	Not reported
Trans1 State ID:	NJD003812047
Year:	2018
Trans2 State ID:	NJD003812047
Generator Ship Date:	02/23/2015

CON EDISON (Continued) **S117740475**

Trans1 Recv Date:	02/23/2015
Trans2 Recv Date:	03/03/2015
TSD Site Recv Date:	03/03/2015
Part A Recv Date:	Not reported
Part B Recv Date:	Not reported
Generator EPA ID:	NYP004736435
Trans1 EPA ID:	Not reported
Trans2 EPA ID:	Not reported
TSDF ID 1:	NJD991291105
TSDF ID 2:	Not reported
Manifest Tracking Number:	002610677GBF
Import Indicator:	N
Export Indicator:	N
Discr Quantity Indicator:	N
Discr Type Indicator:	N
Discr Residue Indicator:	N
Discr Partial Reject Indicator:	N
Discr Full Reject Indicator:	N
Manifest Ref Number:	Not reported
Alt Facility RCRA ID:	Not reported
Alt Facility Sign Date:	Not reported
MGMT Method Type Code:	H110
Waste Code a:	Lead
Waste Code b:	Not reported
Waste Code c:	Not reported
Waste Code e:	Not reported
Waste Code f:	Not reported
Waste Code g:	Not reported
Waste Code 1:	Not reported
Waste Code 2:	Not reported
Waste Code 3:	Not reported
Waste Code 4:	Not reported
Waste Code 5:	Not reported
Waste Code 6:	Not reported
Quantity:	1000
Units:	Pounds
Number of Containers:	1
Container Type:	Cargo tanks (tank trucks)
Handling Method:	Treat
Specific Gravity:	1

Y571 **CONSOLIDATED EDISON** **NY MANIFEST** **S117563934**
ENE **213 6TH STREET** **N/A**
1/8-1/4 **NEW YORK CITY, NY 11231**
0.157 mi.
827 ft. **Site 10 of 16 in cluster Y**

Relative: NY MANIFEST:
Lower

EPA ID:	NYP004037610
Country:	USA
Name:	Consolidated Edison
Address:	213 6TH STREET
Address 2:	Not reported
City,State,Zip:	NEW YORK CITY, NY 11231
Zip 4:	Not reported
Location Address 1:	V5326-213 6TH ST
Location Address 2:	Not reported

Actual:
39 ft.

CONSOLIDATED EDISON (Continued) **S117563934**

Location City,State,Zip: BROOKLYN, NY 11201
Location Zip 4: Not reported
Facility Status: Not reported
Total Tanks: Not reported
Code: BP

Mailing:
Mailing Name: Consolidated Edison
Mailing Contact: Franklin Murray
Mailing Address 1: 4 IRVING PLACE RM 828
Mailing Address 2: Not reported
Mailing City,State,Zip: NEW YORK, NY 10003
Mailing Zip 4: Not reported
Mailing Country: USA
Mailing Phone: 2124602808

Manifest Data:
Document ID: NYE0231502
Manifest Status: Not reported
Trans1 State ID: 20856AD
Year: 1999
Trans2 State ID: Not reported
Generator Ship Date: 05/20/1999
Trans1 Recv Date: 05/20/1999
Trans2 Recv Date: Not reported
TSD Site Recv Date: 05/21/1999
Part A Recv Date: Not reported
Part B Recv Date: Not reported
Generator EPA ID: NYP004037610
Trans1 EPA ID: NYD006982359
Trans2 EPA ID: Not reported
TSDF ID 1: NYD980593636
TSDF ID 2: Not reported
Manifest Tracking Number: Not reported
Import Indicator: Not reported
Export Indicator: Not reported
Discr Quantity Indicator: Not reported
Discr Type Indicator: Not reported
Discr Residue Indicator: Not reported
Discr Partial Reject Indicator: Not reported
Discr Full Reject Indicator: Not reported
Manifest Ref Number: Not reported
Alt Facility RCRA ID: Not reported
Alt Facility Sign Date: Not reported
MGMT Method Type Code: Not reported
Waste Code 1: B002
Waste Code 2: Not reported
Waste Code 3: Not reported
Waste Code 4: Not reported
Waste Code 5: Not reported
Waste Code 6: Not reported
Quantity: 01345
Units: Kilograms
Number of Containers: 001
Container Type: Cargo tanks (tank trucks)
Handling Method: Treat
Specific Gravity: 01.00

AE572 **CON EDISON** **NY MANIFEST** **S116550213**
North **3-5 WAVERLY PL & MERCER ST E O** **N/A**
1/8-1/4 **NEW YORK, NY 10003**
0.157 mi.
828 ft. **Site 1 of 18 in cluster AE**

Relative:
Lower

Actual:
39 ft.

NY MANIFEST:

EPA ID:	NYP004484788
Country:	USA
Name:	Con Edison
Address:	3-5 WAVERLY PL & MERCER ST E O
Address 2:	Not reported
City,State,Zip:	NEW YORK, NY 10003
Zip 4:	Not reported
Location Address 1:	F/O 3 WAVERLY PLACE
Location Address 2:	SB 49505
Location City,State,Zip:	NEW YORK, NY 10003
Location Zip 4:	Not reported
Facility Status:	Not reported
Total Tanks:	Not reported
Code:	BP

Mailing:

Mailing Name:	Con Edison
Mailing Contact:	Tom Teeling
Mailing Address 1:	4 IRVING PLACE - 15TH FLOOR
Mailing Address 2:	Not reported
Mailing City,State,Zip:	NEW YORK, NY 10003
Mailing Zip 4:	Not reported
Mailing Country:	USA
Mailing Phone:	2124603770

Manifest Data:

Document ID:	Not reported
Manifest Status:	Not reported
Trans1 State ID:	NJD003812047
Year:	2018
Trans2 State ID:	Not reported
Generator Ship Date:	03/31/2014
Trans1 Recv Date:	03/31/2014
Trans2 Recv Date:	Not reported
TSD Site Recv Date:	04/03/2014
Part A Recv Date:	Not reported
Part B Recv Date:	Not reported
Generator EPA ID:	NYP004484788
Trans1 EPA ID:	Not reported
Trans2 EPA ID:	Not reported
TSDF ID 1:	NJD991291105
TSDF ID 2:	Not reported
Manifest Tracking Number:	002406200GBF
Import Indicator:	N
Export Indicator:	N
Discr Quantity Indicator:	N
Discr Type Indicator:	N
Discr Residue Indicator:	N
Discr Partial Reject Indicator:	N
Discr Full Reject Indicator:	N
Manifest Ref Number:	Not reported
Alt Facility RCRA ID:	Not reported

CON EDISON (Continued) **S116550213**

Alt Facility Sign Date:	Not reported
MGMT Method Type Code:	H110
Waste Code a:	Lead
Waste Code b:	Not reported
Waste Code c:	Not reported
Waste Code e:	Not reported
Waste Code f:	Not reported
Waste Code g:	Not reported
Waste Code 1:	Not reported
Waste Code 2:	Not reported
Waste Code 3:	Not reported
Waste Code 4:	Not reported
Waste Code 5:	Not reported
Waste Code 6:	Not reported
Quantity:	500
Units:	Pounds
Number of Containers:	1
Container Type:	Cargo tanks (tank trucks)
Handling Method:	Treat
Specific Gravity:	1

V573 **BAHMAN CLEANERS** **NY Spills** **1000295141**
West **210 MERCER ST** **RCRA NonGen / NLR** **NYD053264925**
1/8-1/4 **NEW YORK, NY 10012** **FINDS**
0.157 mi. **ECHO**
828 ft. **Site 5 of 13 in cluster V** **NY MANIFEST**

Relative: **Lower**
Actual: **36 ft.**

SPILLS:

Name:	BAHMAN CLEANERS
Address:	210 MERCER ST
City,State,Zip:	MANHATTAN, NY
Spill Number/Closed Date:	8904302 / 1989-07-31
Facility ID:	8904302
Facility Type:	ER
DER Facility ID:	150515
Site ID:	179343
DEC Region:	2
Spill Cause:	Equipment Failure
Spill Class:	Not reported
SWIS:	3101
Spill Date:	1989-07-31
Investigator:	TAYLOR
Referred To:	Not reported
Reported to Dept:	1989-07-31
CID:	Not reported
Water Affected:	Not reported
Spill Source:	Commercial/Industrial
Spill Notifier:	Responsible Party
Cleanup Ceased:	1989-07-31
Cleanup Meets Std:	True
Last Inspection:	Not reported
Recommended Penalty:	False
UST Trust:	False
Remediation Phase:	0
Date Entered In Computer:	1989-08-01
Spill Record Last Update:	2004-09-30
Spiller Name:	Not reported

BAHMAN CLEANERS (Continued) **1000295141**

Spiller Company:	BAHMAN CLEANERS
Spiller Address:	SAME
Spiller Company:	001
Contact Name:	Not reported
Latitude:	40.7268264
Longitude:	-73.9966541
DEC Memo:	Not reported
Remarks:	SPILL ABSORBED WITH OLD RAGS. DEC(TAYLOR) CONDUCTS PHONE INVESTIGATION.

All Materials:

Site ID:	179343
Operable Unit ID:	932002
Operable Unit:	01
Material ID:	448356
Material Code:	0066A
Material Name:	unknown petroleum
Case No.:	Not reported
Material FA:	Petroleum
Quantity:	5.00
Units:	G
Recovered:	5.00
Resource Affected:	Soil
Oxygenate:	Not reported

RCRA Listings:

Date Form Received by Agency:		20070101
Handler Name:		Bahman Cleaners
Handler Address:		Mercer St
Handler City,State,Zip:		NEW YORK, NY 10012-1518
EPA ID:		NYD053264925
Contact Name:		Not reported
Contact Address:		MERCER ST
Contact City,State,Zip:		NEW YORK, NY 10012
Contact Telephone:		Not reported
Contact Fax:		Not reported
Contact Email:		Not reported
Contact Title:		Not reported
EPA Region:		02
Land Type:		Not reported
Federal Waste Generator Description:		Not a generator, verified
Non-Notifier:		Not reported
Biennial Report Cycle:		Not reported
Accessibility:		Not reported
Active Site Indicator:		Not reported
State District Owner:		Ny
State District:		NYSDEC R2
Mailing Address:		MERCER ST
Mailing City,State,Zip:		NEW YORK, NY 10012
Owner Name:	Mgn Dry Cleaners Inc	
Owner Type:		Private
Operator Name:	Mgn Dry Cleaners Inc	
Operator Type:		Private
Short-Term Generator Activity:		No
Importer Activity:		No
Mixed Waste Generator:		No

BAHMAN CLEANERS (Continued) **1000295141**

Transporter Activity:	No
Transfer Facility Activity:	No
Recycler Activity with Storage:	No
Small Quantity On-Site Burner Exemption:	No
Smelting Melting and Refining Furnace Exemption:	No
Underground Injection Control:	No
Off-Site Waste Receipt:	No
Universal Waste Indicator:	No
Universal Waste Destination Facility:	No
Federal Universal Waste:	No
Active Site State-Reg Handler:	---
Federal Facility Indicator:	Not reported
Hazardous Secondary Material Indicator:	N
Sub-Part K Indicator:	Not reported
2018 GPRA Permit Baseline:	Not on the Baseline
2018 GPRA Renewals Baseline:	Not on the Baseline
202 GPRA Corrective Action Baseline:	No
Subject to Corrective Action Universe:	No
Non-TSDFs Where RCRA CA has Been Imposed Universe:	No
Corrective Action Priority Ranking:	No NCAPS ranking
Environmental Control Indicator:	No
Institutional Control Indicator:	No
Human Exposure Controls Indicator:	N/A
Groundwater Controls Indicator:	N/A
Significant Non-Complier Universe:	No
Unaddressed Significant Non-Complier Universe:	No
Addressed Significant Non-Complier Universe:	No
Significant Non-Complier With a Compliance Schedule Universe:	No
Financial Assurance Required:	Not reported
Handler Date of Last Change:	20150414
Recognized Trader-Importer:	No
Recognized Trader-Exporter:	No
Importer of Spent Lead Acid Batteries:	No
Exporter of Spent Lead Acid Batteries:	No
Recycler Activity Without Storage:	No
Manifest Broker:	No
Sub-Part P Indicator:	No

Hazardous Waste Summary:

Waste Code:	F002
Waste Description:	The Following Spent Halogenated Solvents: Tetrachloroethylene, Methylene Chloride, Trichloroethylene, 1,1,1-Trichloroethane, Chlorobenzene, 1,1,2-Trichloro-1,2,2-Trifluoroethane, Ortho-Dichlorobenzene, Trichlorofluoromethane, And 1,1,2, Trichloroethane; All Spent Solvent Mixtures/Blends Containing, Before Use, A Total Of Ten Percent Or More (By Volume) Of One Or More Of The Above Halogenated Solvents Or Those Solvents Listed In F001, F004, And F005; And Still Bottoms From The Recovery Of These Spent Solvents And Spent Solvent Mixtures.

Handler - Owner Operator:

Owner/Operator Indicator:	Owner
Owner/Operator Name: MGN DRY CLEANERS INC	
Legal Status:	Private
Date Became Current:	Not reported

BAHMAN CLEANERS (Continued) **1000295141**

Date Ended Current:	Not reported
Owner/Operator Address:	NOT REQUIRED
Owner/Operator City,State,Zip:	NOT REQUIRED, WY 99999
Owner/Operator Telephone:	212-555-1212
Owner/Operator Telephone Ext:	Not reported
Owner/Operator Fax:	Not reported
Owner/Operator Email:	Not reported
Owner/Operator Indicator:	Operator
Owner/Operator Name: MGN DRY CLEANERS INC	
Legal Status:	Private
Date Became Current:	Not reported
Date Ended Current:	Not reported
Owner/Operator Address:	NOT REQUIRED
Owner/Operator City,State,Zip:	NOT REQUIRED, WY 99999
Owner/Operator Telephone:	212-555-1212
Owner/Operator Telephone Ext:	Not reported
Owner/Operator Fax:	Not reported
Owner/Operator Email:	Not reported
Owner/Operator Indicator:	Owner
Owner/Operator Name: MGN DRY CLEANERS INC	
Legal Status:	Private
Date Became Current:	Not reported
Date Ended Current:	Not reported
Owner/Operator Address:	NOT REQUIRED
Owner/Operator City,State,Zip:	NOT REQUIRED, WY 99999
Owner/Operator Telephone:	212-555-1212
Owner/Operator Telephone Ext:	Not reported
Owner/Operator Fax:	Not reported
Owner/Operator Email:	Not reported

Historic Generators:

Receive Date:	19990708
Handler Name: BAHMAN CLEANERS	
Federal Waste Generator Description:	Not a generator, verified
State District Owner:	Ny
Large Quantity Handler of Universal Waste:	No
Recognized Trader Importer:	No
Recognized Trader Exporter:	No
Spent Lead Acid Battery Importer:	No
Spent Lead Acid Battery Exporter:	No
Current Record:	No
Non Storage Recycler Activity:	Not reported
Electronic Manifest Broker:	Not reported
Receive Date:	20060101
Handler Name: BAHMAN CLEANERS	
Federal Waste Generator Description:	Not a generator, verified
State District Owner:	Ny
Large Quantity Handler of Universal Waste:	No
Recognized Trader Importer:	No
Recognized Trader Exporter:	No
Spent Lead Acid Battery Importer:	No
Spent Lead Acid Battery Exporter:	No
Current Record:	No
Non Storage Recycler Activity:	Not reported

BAHMAN CLEANERS (Continued) **1000295141**

Electronic Manifest Broker: Not reported

Receive Date: 20070101
Handler Name: BAHMAN CLEANERS
Federal Waste Generator Description: Not a generator, verified
State District Owner: Ny
Large Quantity Handler of Universal Waste: No
Recognized Trader Importer: No
Recognized Trader Exporter: No
Spent Lead Acid Battery Importer: No
Spent Lead Acid Battery Exporter: No
Current Record: Yes
Non Storage Recycler Activity: Not reported
Electronic Manifest Broker: Not reported

Receive Date: 19870209
Handler Name: BAHMAN CLEANERS
Federal Waste Generator Description: Small Quantity Generator
State District Owner: Ny
Large Quantity Handler of Universal Waste: No
Recognized Trader Importer: No
Recognized Trader Exporter: No
Spent Lead Acid Battery Importer: No
Spent Lead Acid Battery Exporter: No
Current Record: No
Non Storage Recycler Activity: Not reported
Electronic Manifest Broker: Not reported

List of NAICS Codes and Descriptions:
NAICS Codes: No NAICS Codes Found

Facility Has Received Notices of Violations:
Violations: No Violations Found

Evaluation Action Summary:
Evaluations: No Evaluations Found

FINDS:
Registry ID: 110004358971

Click Here for FRS Facility Detail Report:

Environmental Interest/Information System:
The New York Department of Environmental Conservation Facility Information System (FIS) database houses all information about facilities that are regulated or of environmental interest to the state of New York.
The Resource Conservation and Recovery Act Information System (RCRAInfo) is EPA's comprehensive information system in support of the Resource Conservation and Recovery Act (RCRA) of 1976 and the Hazardous and Solid Waste Amendments (HSWA) of 1984. It tracks many types of information about generators, transporters, treaters, storers, and disposers of hazardous waste.

BAHMAN CLEANERS (Continued) **1000295141**

Click this hyperlink while viewing on your computer to access additional FINDS: detail in the EDR Site Report.

ECHO:

Envid:	1000295141
Registry ID:	110004358971

DFR URL:

Name:	BAHMAN CLEANERS
Address:	210 MERCER ST
City,State,Zip:	NEW YORK, NY 10012

NY MANIFEST:

EPA ID:	NYD053264925
Country:	USA
Name:	Sahman Cleaners
Address:	210 MERCER ST
Address 2:	Not reported
City,State,Zip:	NEW YORK, NY 10012-1518
Zip 4:	Not reported
Location Address 1:	210 MERCER STREET
Location Address 2:	Not reported
Location City,State,Zip:	NEW YORK, NY 10009
Location Zip 4:	Not reported
Facility Status:	Not reported
Total Tanks:	Not reported
Code:	BP

Mailing:

Mailing Name:	Sahman Cleaners
Mailing Contact:	Sahman Cleaners
Mailing Address 1:	210 MERCER STREET
Mailing Address 2:	Not reported
Mailing City,State,Zip:	NEW YORK, NY 10009
Mailing Zip 4:	Not reported
Mailing Country:	USA
Mailing Phone:	2120000000

Manifest Data:

Document ID:	NJA0349534
Manifest Status:	C - Completed copy
Trans1 State ID:	NJDEPS869
Year:	1987
Trans2 State ID:	Not reported
Generator Ship Date:	870922
Trans1 Recv Date:	870922
Trans2 Recv Date:	Not reported
TSD Site Recv Date:	870922
Part A Recv Date:	871007
Part B Recv Date:	870930
Generator EPA ID:	NYD053264925
Trans1 EPA ID:	NJD000768093
Trans2 EPA ID:	Not reported
TSDF ID 1:	NJD000768093
TSDF ID 2:	Not reported
Manifest Tracking Number:	Not reported

BAHMAN CLEANERS (Continued) **1000295141**

Import Indicator:	Not reported
Export Indicator:	Not reported
Discr Quantity Indicator:	Not reported
Discr Type Indicator:	Not reported
Discr Residue Indicator:	Not reported
Discr Partial Reject Indicator:	Not reported
Discr Full Reject Indicator:	Not reported
Manifest Ref Number:	Not reported
Alt Facility RCRA ID:	Not reported
Alt Facility Sign Date:	Not reported
MGMT Method Type Code:	Not reported
Waste Code 1:	The Following Spent Halogenated Solvents: Tetrachloroethylene, Methylene Chloride, Trichloroethylene, 1,1,1-Trichloroethane, Chlorobenzene, 1,1,2-Trichloro-1,2,2-Trifluoroethane, Ortho-Dichlorobenzene, Trichlorofluoromethane, And 1,1,2, Trichloroethane; All Spent Solvent Mixtures/Blends Containing, Before Use, A Total Of Ten Percent Or More (By Volume) Of One Or More Of The Above Halogenated Solvents Or Those Solvents Listed In F001, F004, And F005; And Still Bottoms From The Recovery Of These Spent Solvents And Spent Solvent Mixtures.
Waste Code 2:	Not reported
Waste Code 3:	Not reported
Waste Code 4:	Not reported
Waste Code 5:	Not reported
Waste Code 6:	Not reported
Quantity:	00195
Units:	Pounds
Number of Containers:	001
Container Type:	Fiberboard or plastic drums, barrels, kegs
Handling Method:	Recycle
Specific Gravity:	100

Document ID:	NJA1328173
Manifest Status:	Not reported
Trans1 State ID:	NJDEPS869
Year:	1992
Trans2 State ID:	Not reported
Generator Ship Date:	02/20/1992
Trans1 Recv Date:	02/20/1992
Trans2 Recv Date:	Not reported
TSD Site Recv Date:	02/20/1992
Part A Recv Date:	Not reported
Part B Recv Date:	Not reported
Generator EPA ID:	NYD053264925
Trans1 EPA ID:	ILD051060408
Trans2 EPA ID:	Not reported
TSDF ID 1:	NJD000768093
TSDF ID 2:	Not reported
Manifest Tracking Number:	Not reported
Import Indicator:	Not reported
Export Indicator:	Not reported
Discr Quantity Indicator:	Not reported
Discr Type Indicator:	Not reported
Discr Residue Indicator:	Not reported
Discr Partial Reject Indicator:	Not reported
Discr Full Reject Indicator:	Not reported
Manifest Ref Number:	Not reported

BAHMAN CLEANERS (Continued) **1000295141**

Alt Facility RCRA ID:	Not reported
Alt Facility Sign Date:	Not reported
MGMT Method Type Code:	Not reported
Waste Code 1:	The Following Spent Halogenated Solvents: Tetrachloroethylene, Methylene Chloride, Trichloroethylene, 1,1,1-Trichloroethane, Chlorobenzene, 1,1,2-Trichloro-1,2,2-Trifluoroethane, Ortho-Dichlorobenzene, Trichlorofluoromethane, And 1,1,2, Trichloroethane; All Spent Solvent Mixtures/Blends Containing, Before Use, A Total Of Ten Percent Or More (By Volume) Of One Or More Of The Above Halogenated Solvents Or Those Solvents Listed In F001, F004, And F005; And Still Bottoms From The Recovery Of These Spent Solvents And Spent Solvent Mixtures.
Waste Code 2:	Not reported
Waste Code 3:	Not reported
Waste Code 4:	Not reported
Waste Code 5:	Not reported
Waste Code 6:	Not reported
Quantity:	00120
Units:	Pounds
Number of Containers:	002
Container Type:	Metal drums, barrels, kegs
Handling Method:	Burn
Specific Gravity:	01.00
Document ID:	NJA1833960
Manifest Status:	Not reported
Trans1 State ID:	NJDEPS869
Year:	1994
Trans2 State ID:	Not reported
Generator Ship Date:	02/25/1994
Trans1 Recv Date:	02/25/1994
Trans2 Recv Date:	Not reported
TSD Site Recv Date:	02/25/1994
Part A Recv Date:	Not reported
Part B Recv Date:	Not reported
Generator EPA ID:	NYD053264925
Trans1 EPA ID:	ILD984908202
Trans2 EPA ID:	Not reported
TSDF ID 1:	NJD000768093
TSDF ID 2:	Not reported
Manifest Tracking Number:	Not reported
Import Indicator:	Not reported
Export Indicator:	Not reported
Discr Quantity Indicator:	Not reported
Discr Type Indicator:	Not reported
Discr Residue Indicator:	Not reported
Discr Partial Reject Indicator:	Not reported
Discr Full Reject Indicator:	Not reported
Manifest Ref Number:	Not reported
Alt Facility RCRA ID:	Not reported
Alt Facility Sign Date:	Not reported
MGMT Method Type Code:	Not reported
Waste Code 1:	The Following Spent Halogenated Solvents: Tetrachloroethylene, Methylene Chloride, Trichloroethylene, 1,1,1-Trichloroethane, Chlorobenzene, 1,1,2-Trichloro-1,2,2-Trifluoroethane, Ortho-Dichlorobenzene, Trichlorofluoromethane, And 1,1,2, Trichloroethane; All Spent Solvent Mixtures/Blends Containing, Before

BAHMAN CLEANERS (Continued) **1000295141**

	Use, A Total Of Ten Percent Or More (By Volume) Of One Or More Of The Above Halogenated Solvents Or Those Solvents Listed In F001, F004, And F005; And Still Bottoms From The Recovery Of These Spent Solvents And Spent Solvent Mixtures.
Waste Code 2:	Not reported
Waste Code 3:	Not reported
Waste Code 4:	Not reported
Waste Code 5:	Not reported
Waste Code 6:	Not reported
Quantity:	00120
Units:	Pounds
Number of Containers:	002
Container Type:	Metal drums, barrels, kegs
Handling Method:	Burn
Specific Gravity:	01.00
Document ID:	NJA1839103
Manifest Status:	Not reported
Trans1 State ID:	NJDEPS869
Year:	1994
Trans2 State ID:	Not reported
Generator Ship Date:	05/13/1994
Trans1 Recv Date:	05/13/1994
Trans2 Recv Date:	Not reported
TSD Site Recv Date:	05/13/1994
Part A Recv Date:	Not reported
Part B Recv Date:	Not reported
Generator EPA ID:	NYD053264925
Trans1 EPA ID:	ILD984908202
Trans2 EPA ID:	Not reported
TSDF ID 1:	NJD000768093
TSDF ID 2:	Not reported
Manifest Tracking Number:	Not reported
Import Indicator:	Not reported
Export Indicator:	Not reported
Discr Quantity Indicator:	Not reported
Discr Type Indicator:	Not reported
Discr Residue Indicator:	Not reported
Discr Partial Reject Indicator:	Not reported
Discr Full Reject Indicator:	Not reported
Manifest Ref Number:	Not reported
Alt Facility RCRA ID:	Not reported
Alt Facility Sign Date:	Not reported
MGMT Method Type Code:	Not reported
Waste Code 1:	The Following Spent Halogenated Solvents: Tetrachloroethylene, Methylene Chloride, Trichloroethylene, 1,1,1-Trichloroethane, Chlorobenzene, 1,1,2-Trichloro-1,2,2-Trifluoroethane, Ortho-Dichlorobenzene, Trichlorofluoromethane, And 1,1,2, Trichloroethane; All Spent Solvent Mixtures/Blends Containing, Before Use, A Total Of Ten Percent Or More (By Volume) Of One Or More Of The Above Halogenated Solvents Or Those Solvents Listed In F001, F004, And F005; And Still Bottoms From The Recovery Of These Spent Solvents And Spent Solvent Mixtures.
Waste Code 2:	Not reported
Waste Code 3:	Not reported
Waste Code 4:	Not reported
Waste Code 5:	Not reported

BAHMAN CLEANERS (Continued) **1000295141**

Waste Code 6:	Not reported
Quantity:	00120
Units:	Pounds
Number of Containers:	002
Container Type:	Metal drums, barrels, kegs
Handling Method:	Burn
Specific Gravity:	01.00
Document ID:	NJA0720333
Manifest Status:	K - Completed after the designated time
Trans1 State ID:	000000000
Year:	1989
Trans2 State ID:	Not reported
Generator Ship Date:	891228
Trans1 Recv Date:	891228
Trans2 Recv Date:	Not reported
TSD Site Recv Date:	891228
Part A Recv Date:	900131
Part B Recv Date:	900103
Generator EPA ID:	NYD053264925
Trans1 EPA ID:	ILD051060408
Trans2 EPA ID:	Not reported
TSDF ID 1:	NJD000768093
TSDF ID 2:	Not reported
Manifest Tracking Number:	Not reported
Import Indicator:	Not reported
Export Indicator:	Not reported
Discr Quantity Indicator:	Not reported
Discr Type Indicator:	Not reported
Discr Residue Indicator:	Not reported
Discr Partial Reject Indicator:	Not reported
Discr Full Reject Indicator:	Not reported
Manifest Ref Number:	Not reported
Alt Facility RCRA ID:	Not reported
Alt Facility Sign Date:	Not reported
MGMT Method Type Code:	Not reported
Waste Code 1:	The Following Spent Halogenated Solvents: Tetrachloroethylene, Methylene Chloride, Trichloroethylene, 1,1,1-Trichloroethane, Chlorobenzene, 1,1,2-Trichloro-1,2,2-Trifluoroethane, Ortho-Dichlorobenzene, Trichlorofluoromethane, And 1,1,2, Trichloroethane; All Spent Solvent Mixtures/Blends Containing, Before Use, A Total Of Ten Percent Or More (By Volume) Of One Or More Of The Above Halogenated Solvents Or Those Solvents Listed In F001, F004, And F005; And Still Bottoms From The Recovery Of These Spent Solvents And Spent Solvent Mixtures.
Waste Code 2:	Not reported
Waste Code 3:	Not reported
Waste Code 4:	Not reported
Waste Code 5:	Not reported
Waste Code 6:	Not reported
Quantity:	00195
Units:	Pounds
Number of Containers:	001
Container Type:	Metal drums, barrels, kegs
Handling Method:	Recycle
Specific Gravity:	100

BAHMAN CLEANERS (Continued) **1000295141**

Document ID:	NJA0733037
Manifest Status:	Not reported
Trans1 State ID:	000000000
Year:	1990
Trans2 State ID:	Not reported
Generator Ship Date:	01/24/1990
Trans1 Recv Date:	01/24/1990
Trans2 Recv Date:	Not reported
TSD Site Recv Date:	01/24/1990
Part A Recv Date:	Not reported
Part B Recv Date:	Not reported
Generator EPA ID:	NYD053264925
Trans1 EPA ID:	ILD051060408
Trans2 EPA ID:	Not reported
TSDF ID 1:	NJD000768093
TSDF ID 2:	Not reported
Manifest Tracking Number:	Not reported
Import Indicator:	Not reported
Export Indicator:	Not reported
Discr Quantity Indicator:	Not reported
Discr Type Indicator:	Not reported
Discr Residue Indicator:	Not reported
Discr Partial Reject Indicator:	Not reported
Discr Full Reject Indicator:	Not reported
Manifest Ref Number:	Not reported
Alt Facility RCRA ID:	Not reported
Alt Facility Sign Date:	Not reported
MGMT Method Type Code:	Not reported
Waste Code 1:	The Following Spent Halogenated Solvents: Tetrachloroethylene, Methylene Chloride, Trichloroethylene, 1,1,1-Trichloroethane, Chlorobenzene, 1,1,2-Trichloro-1,2,2-Trifluoroethane, Ortho-Dichlorobenzene, Trichlorofluoromethane, And 1,1,2, Trichloroethane; All Spent Solvent Mixtures/Blends Containing, Before Use, A Total Of Ten Percent Or More (By Volume) Of One Or More Of The Above Halogenated Solvents Or Those Solvents Listed In F001, F004, And F005; And Still Bottoms From The Recovery Of These Spent Solvents And Spent Solvent Mixtures.
Waste Code 2:	Not reported
Waste Code 3:	Not reported
Waste Code 4:	Not reported
Waste Code 5:	Not reported
Waste Code 6:	Not reported
Quantity:	00080
Units:	Pounds
Number of Containers:	002
Container Type:	Fiberboard or plastic drums, barrels, kegs
Handling Method:	Burn
Specific Gravity:	01.00

Document ID:	NJA0928230
Manifest Status:	Not reported
Trans1 State ID:	000000000
Year:	1990
Trans2 State ID:	Not reported
Generator Ship Date:	08/09/1990
Trans1 Recv Date:	08/09/1990
Trans2 Recv Date:	Not reported

BAHMAN CLEANERS (Continued) **1000295141**

TSD Site Recv Date:	08/09/1990
Part A Recv Date:	Not reported
Part B Recv Date:	Not reported
Generator EPA ID:	NYD053264925
Trans1 EPA ID:	ILD051060408
Trans2 EPA ID:	Not reported
TSDF ID 1:	NJD000768093
TSDF ID 2:	Not reported
Manifest Tracking Number:	Not reported
Import Indicator:	Not reported
Export Indicator:	Not reported
Discr Quantity Indicator:	Not reported
Discr Type Indicator:	Not reported
Discr Residue Indicator:	Not reported
Discr Partial Reject Indicator:	Not reported
Discr Full Reject Indicator:	Not reported
Manifest Ref Number:	Not reported
Alt Facility RCRA ID:	Not reported
Alt Facility Sign Date:	Not reported
MGMT Method Type Code:	Not reported
Waste Code 1:	The Following Spent Halogenated Solvents: Tetrachloroethylene, Methylene Chloride, Trichloroethylene, 1,1,1-Trichloroethane, Chlorobenzene, 1,1,2-Trichloro-1,2,2-Trifluoroethane, Ortho-Dichlorobenzene, Trichlorofluoromethane, And 1,1,2, Trichloroethane; All Spent Solvent Mixtures/Blends Containing, Before Use, A Total Of Ten Percent Or More (By Volume) Of One Or More Of The Above Halogenated Solvents Or Those Solvents Listed In F001, F004, And F005; And Still Bottoms From The Recovery Of These Spent Solvents And Spent Solvent Mixtures.
Waste Code 2:	Not reported
Waste Code 3:	Not reported
Waste Code 4:	Not reported
Waste Code 5:	Not reported
Waste Code 6:	Not reported
Quantity:	00060
Units:	Pounds
Number of Containers:	001
Container Type:	Metal drums, barrels, kegs
Handling Method:	Burn
Specific Gravity:	01.00

Document ID:	NJA0928476
Manifest Status:	Not reported
Trans1 State ID:	000000000
Year:	1990
Trans2 State ID:	Not reported
Generator Ship Date:	07/12/1990
Trans1 Recv Date:	07/12/1990
Trans2 Recv Date:	Not reported
TSD Site Recv Date:	07/12/1990
Part A Recv Date:	Not reported
Part B Recv Date:	Not reported
Generator EPA ID:	NYD053264925
Trans1 EPA ID:	ILD051060408
Trans2 EPA ID:	Not reported
TSDF ID 1:	NJD000768093
TSDF ID 2:	Not reported

BAHMAN CLEANERS (Continued) **1000295141**

Manifest Tracking Number:	Not reported
Import Indicator:	Not reported
Export Indicator:	Not reported
Discr Quantity Indicator:	Not reported
Discr Type Indicator:	Not reported
Discr Residue Indicator:	Not reported
Discr Partial Reject Indicator:	Not reported
Discr Full Reject Indicator:	Not reported
Manifest Ref Number:	Not reported
Alt Facility RCRA ID:	Not reported
Alt Facility Sign Date:	Not reported
MGMT Method Type Code:	Not reported
Waste Code 1:	The Following Spent Halogenated Solvents: Tetrachloroethylene, Methylene Chloride, Trichloroethylene, 1,1,1-Trichloroethane, Chlorobenzene, 1,1,2-Trichloro-1,2,2-Trifluoroethane, Ortho-Dichlorobenzene, Trichlorofluoromethane, And 1,1,2, Trichloroethane; All Spent Solvent Mixtures/Blends Containing, Before Use, A Total Of Ten Percent Or More (By Volume) Of One Or More Of The Above Halogenated Solvents Or Those Solvents Listed In F001, F004, And F005; And Still Bottoms From The Recovery Of These Spent Solvents And Spent Solvent Mixtures.
Waste Code 2:	Not reported
Waste Code 3:	Not reported
Waste Code 4:	Not reported
Waste Code 5:	Not reported
Waste Code 6:	Not reported
Quantity:	00060
Units:	Pounds
Number of Containers:	001
Container Type:	Fiberboard or plastic drums, barrels, kegs
Handling Method:	Burn
Specific Gravity:	01.00

Document ID:	NJA1218115
Manifest Status:	Not reported
Trans1 State ID:	NJDEPS869
Year:	1991
Trans2 State ID:	Not reported
Generator Ship Date:	08/07/1991
Trans1 Recv Date:	08/07/1991
Trans2 Recv Date:	Not reported
TSD Site Recv Date:	08/07/1991
Part A Recv Date:	Not reported
Part B Recv Date:	Not reported
Generator EPA ID:	NYD053264925
Trans1 EPA ID:	ILD051060408
Trans2 EPA ID:	Not reported
TSDF ID 1:	NJD000768093
TSDF ID 2:	Not reported
Manifest Tracking Number:	Not reported
Import Indicator:	Not reported
Export Indicator:	Not reported
Discr Quantity Indicator:	Not reported
Discr Type Indicator:	Not reported
Discr Residue Indicator:	Not reported
Discr Partial Reject Indicator:	Not reported
Discr Full Reject Indicator:	Not reported

BAHMAN CLEANERS (Continued) **1000295141**

Manifest Ref Number:	Not reported
Alt Facility RCRA ID:	Not reported
Alt Facility Sign Date:	Not reported
MGMT Method Type Code:	Not reported
Waste Code 1:	The Following Spent Halogenated Solvents: Tetrachloroethylene, Methylene Chloride, Trichloroethylene, 1,1,1-Trichloroethane, Chlorobenzene, 1,1,2-Trichloro-1,2,2-Trifluoroethane, Ortho-Dichlorobenzene, Trichlorofluoromethane, And 1,1,2, Trichloroethane; All Spent Solvent Mixtures/Blends Containing, Before Use, A Total Of Ten Percent Or More (By Volume) Of One Or More Of The Above Halogenated Solvents Or Those Solvents Listed In F001, F004, And F005; And Still Bottoms From The Recovery Of These Spent Solvents And Spent Solvent Mixtures.
Waste Code 2:	Not reported
Waste Code 3:	Not reported
Waste Code 4:	Not reported
Waste Code 5:	Not reported
Waste Code 6:	Not reported
Quantity:	00060
Units:	Pounds
Number of Containers:	001
Container Type:	Metal drums, barrels, kegs
Handling Method:	Burn
Specific Gravity:	01.00
Document ID:	NYA6870802
Manifest Status:	C - Completed copy
Trans1 State ID:	Not reported
Year:	1987
Trans2 State ID:	Not reported
Generator Ship Date:	871112
Trans1 Recv Date:	871112
Trans2 Recv Date:	Not reported
TSD Site Recv Date:	871112
Part A Recv Date:	871207
Part B Recv Date:	871124
Generator EPA ID:	NYD053264925
Trans1 EPA ID:	ILD051060408
Trans2 EPA ID:	Not reported
TSDF ID 1:	NJD000768093
TSDF ID 2:	Not reported
Manifest Tracking Number:	Not reported
Import Indicator:	Not reported
Export Indicator:	Not reported
Discr Quantity Indicator:	Not reported
Discr Type Indicator:	Not reported
Discr Residue Indicator:	Not reported
Discr Partial Reject Indicator:	Not reported
Discr Full Reject Indicator:	Not reported
Manifest Ref Number:	Not reported
Alt Facility RCRA ID:	Not reported
Alt Facility Sign Date:	Not reported
MGMT Method Type Code:	Not reported
Waste Code 1:	The Following Spent Halogenated Solvents: Tetrachloroethylene, Methylene Chloride, Trichloroethylene, 1,1,1-Trichloroethane, Chlorobenzene, 1,1,2-Trichloro-1,2,2-Trifluoroethane, Ortho-Dichlorobenzene, Trichlorofluoromethane, And 1,1,2,

BAHMAN CLEANERS (Continued) **1000295141**

Trichloroethane; All Spent Solvent Mixtures/Blends Containing, Before Use, A Total Of Ten Percent Or More (By Volume) Of One Or More Of The Above Halogenated Solvents Or Those Solvents Listed In F001, F004, And F005; And Still Bottoms From The Recovery Of These Spent Solvents And Spent Solvent Mixtures.

Waste Code 2:	Not reported
Waste Code 3:	Not reported
Waste Code 4:	Not reported
Waste Code 5:	Not reported
Waste Code 6:	Not reported
Quantity:	00195
Units:	Pounds
Number of Containers:	001
Container Type:	Fiberboard or plastic drums, barrels, kegs
Handling Method:	Recycle
Specific Gravity:	100
Document ID:	NJA1619514
Manifest Status:	Not reported
Trans1 State ID:	NJDEPS869
Year:	1993
Trans2 State ID:	Not reported
Generator Ship Date:	04/28/1993
Trans1 Recv Date:	04/28/1993
Trans2 Recv Date:	Not reported
TSD Site Recv Date:	04/28/1993
Part A Recv Date:	Not reported
Part B Recv Date:	Not reported
Generator EPA ID:	NYD053264925
Trans1 EPA ID:	ILD051060408
Trans2 EPA ID:	Not reported
TSDF ID 1:	NJD000768093
TSDF ID 2:	Not reported
Manifest Tracking Number:	Not reported
Import Indicator:	Not reported
Export Indicator:	Not reported
Discr Quantity Indicator:	Not reported
Discr Type Indicator:	Not reported
Discr Residue Indicator:	Not reported
Discr Partial Reject Indicator:	Not reported
Discr Full Reject Indicator:	Not reported
Manifest Ref Number:	Not reported
Alt Facility RCRA ID:	Not reported
Alt Facility Sign Date:	Not reported
MGMT Method Type Code:	Not reported
Waste Code 1:	The Following Spent Halogenated Solvents: Tetrachloroethylene, Methylene Chloride, Trichloroethylene, 1,1,1-Trichloroethane, Chlorobenzene, 1,1,2-Trichloro-1,2,2-Trifluoroethane, Ortho-Dichlorobenzene, Trichlorofluoromethane, And 1,1,2, Trichloroethane; All Spent Solvent Mixtures/Blends Containing, Before Use, A Total Of Ten Percent Or More (By Volume) Of One Or More Of The Above Halogenated Solvents Or Those Solvents Listed In F001, F004, And F005; And Still Bottoms From The Recovery Of These Spent Solvents And Spent Solvent Mixtures.
Waste Code 2:	Not reported
Waste Code 3:	Not reported
Waste Code 4:	Not reported

BAHMAN CLEANERS (Continued) **1000295141**

Waste Code 5:	Not reported
Waste Code 6:	Not reported
Quantity:	00160
Units:	Pounds
Number of Containers:	003
Container Type:	Metal drums, barrels, kegs
Handling Method:	Burn
Specific Gravity:	01.00

Click this hyperlink while viewing on your computer to access
73 additional NY MANIFEST: record(s) in the EDR Site Report.

V574 **BAHMAN CLEANERS** **NY DRYCLEANERS** **S110245977**
West **210 MERCER STREET** **N/A**
1/8-1/4 **NEW YORK, NY 10012**
0.157 mi.
828 ft. **Site 6 of 13 in cluster V**

Relative: DRYCLEANERS:
Lower

Name:	BAHMAN CLEANERS
Address:	210 MERCER STREET
City,State,Zip:	NEW YORK, NY 10012
Facility ID:	2-6205-00920
Phone Number:	212-260-4244
Region:	Not reported
Registration Effective Date:	N/A
Inspection Date:	10/03/2022
Install Date:	Not reported
Expiration Date:	Not reported
Removal Date:	Not reported
Drop Shop:	Y
Shutdown:	Not reported
Alternate Solvent:	Not reported
Current Business:	Not reported

Actual:
36 ft.

T575 **226 E. 6TH ST.** **NY AST** **A100382377**
East **226 E. 6TH STREET** **N/A**
1/8-1/4 **NEW YORK, NY 10003**
0.157 mi.
829 ft. **Site 14 of 18 in cluster T**

Relative: AST:
Lower

Name:	226 E. 6TH ST.
Address:	226 E. 6TH STREET
City,State,Zip:	NEW YORK, NY 10003
Region:	STATE
DEC Region:	2
Site Status:	Unregulated/Closed
Facility Id:	2-605634
Program Type:	PBS
UTM X:	585332.23229
UTM Y:	4509022.54520
Expiration Date:	N/A
Site Type:	Storage Terminal/Petroleum Distributor

Actual:
37 ft.

226 E. 6TH ST. (Continued) **A100382377**

Tank Info:

Tank Number:	1
Tank Id:	60143
Tank Location:	Aboveground - contact with soil.... Tank bottom rests on soil, allowing no visual inspection.
Tank Type:	Steel/Carbon Steel/Iron
Tank Status:	Closed - Removed
Pipe Model:	Not reported
Install Date:	Not reported
Capacity Gallons:	2000
Tightness Test Method:	NN
Date Test:	Not reported
Next Test Date:	Not reported
Date Tank Closed:	03/01/2000
Register:	True
Modified By:	MJGRIFFI
Last Modified:	05/09/2022
Material Name:	Not reported

V576 **215 MERCER ST** **RCRA-VSQG** **1011863403**
West **215 MERCER ST** **NYN008019879**
1/8-1/4 **NEW YORK, NY 10012**
0.157 mi.
830 ft. **Site 7 of 13 in cluster V**

Relative: **Lower**
Actual: **36 ft.**

RCRA Listings:

Date Form Received by Agency:	20080716
Handler Name:	215 Mercer St
Handler Address:	Mercer St
Handler City,State,Zip:	NEW YORK, NY 10012-1518
EPA ID:	NYN008019879
Contact Name:	Not reported
Contact Address:	MERCER ST
Contact City,State,Zip:	NEW YORK, NY 10012-1518
Contact Telephone:	Not reported
Contact Fax:	Not reported
Contact Email:	Not reported
Contact Title:	Not reported
EPA Region:	02
Land Type:	Private
Federal Waste Generator Description:	Conditionally Exempt Small Quantity Generator
Non-Notifier:	Not reported
Biennial Report Cycle:	Not reported
Accessibility:	Not reported
Active Site Indicator:	Handler Activities
State District Owner:	Ny
State District:	NYSDEC R2
Mailing Address:	MERCER ST
Mailing City,State,Zip:	NEW YORK, NY 10012-1518
Owner Name: Not reported	
Owner Type:	Not reported
Operator Name: Not reported	
Operator Type:	Not reported
Short-Term Generator Activity:	No
Importer Activity:	No
Mixed Waste Generator:	No

215 MERCER ST (Continued) **1011863403**

Transporter Activity:	No
Transfer Facility Activity:	No
Recycler Activity with Storage:	No
Small Quantity On-Site Burner Exemption:	No
Smelting Melting and Refining Furnace Exemption:	No
Underground Injection Control:	No
Off-Site Waste Receipt:	No
Universal Waste Indicator:	No
Universal Waste Destination Facility:	No
Federal Universal Waste:	No
Active Site State-Reg Handler:	---
Federal Facility Indicator:	Not reported
Hazardous Secondary Material Indicator:	N
Sub-Part K Indicator:	Not reported
2018 GPRA Permit Baseline:	Not on the Baseline
2018 GPRA Renewals Baseline:	Not on the Baseline
202 GPRA Corrective Action Baseline:	No
Subject to Corrective Action Universe:	No
Non-TSDFs Where RCRA CA has Been Imposed Universe:	No
Corrective Action Priority Ranking:	No NCAPS ranking
Environmental Control Indicator:	No
Institutional Control Indicator:	No
Human Exposure Controls Indicator:	N/A
Groundwater Controls Indicator:	N/A
Significant Non-Complier Universe:	No
Unaddressed Significant Non-Complier Universe:	No
Addressed Significant Non-Complier Universe:	No
Significant Non-Complier With a Compliance Schedule Universe:	No
Financial Assurance Required:	Not reported
Handler Date of Last Change:	20080924
Recognized Trader-Importer:	No
Recognized Trader-Exporter:	No
Importer of Spent Lead Acid Batteries:	No
Exporter of Spent Lead Acid Batteries:	No
Recycler Activity Without Storage:	No
Manifest Broker:	No
Sub-Part P Indicator:	No

Historic Generators:

Receive Date:	20080716
Handler Name: 215 MERCER ST	
Federal Waste Generator Description:	Very Small Quantity Generator (formerly Conditionally-Exempt Small Quantity Generator
State District Owner:	Ny
Large Quantity Handler of Universal Waste:	No
Recognized Trader Importer:	No
Recognized Trader Exporter:	No
Spent Lead Acid Battery Importer:	No
Spent Lead Acid Battery Exporter:	No
Current Record:	Yes
Non Storage Recycler Activity:	Not reported
Electronic Manifest Broker:	Not reported

List of NAICS Codes and Descriptions:

NAICS Codes:	No NAICS Codes Found

215 MERCER ST (Continued) **1011863403**

Has the Facility Received Notices of Violations:
Found Violation: No
Agency Which Determined Violation: Not reported
Violation Short Description: Not reported
Date Violation was Determined: Not reported
Actual Return to Compliance Date: Not reported
Return to Compliance Qualifier: Not reported
Violation Responsible Agency: Not reported
Scheduled Compliance Date: Not reported
Enforcement Identifier: Not reported
Date of Enforcement Action: Not reported
Enforcement Responsible Agency: Not reported
Enforcement Docket Number: Not reported
Enforcement Attorney: Not reported
Corrective Action Component: Not reported
Appeal Initiated Date: Not reported
Appeal Resolution Date: Not reported
Disposition Status Date: Not reported
Disposition Status: Not reported
Disposition Status Description: Not reported
Consent/Final Order Sequence Number:Not reported
Consent/Final Order Respondent Name: Not reported
Consent/Final Order Lead Agency: Not reported
Enforcement Type: Not reported
Enforcement Responsible Person: Not reported
Enforcement Responsible Sub-Organization: Not reported
SEP Sequence Number: Not reported
SEP Expenditure Amount: Not reported
SEP Scheduled Completion Date: Not reported
SEP Actual Date: Not reported
SEP Defaulted Date: Not reported
SEP Type: Not reported
SEP Type Description: Not reported
Proposed Amount: Not reported
Final Monetary Amount: Not reported
Paid Amount: Not reported
Final Count: Not reported
Final Amount: Not reported

Evaluation Action Summary:
Evaluation Date: 20080716
Evaluation Responsible Agency: EPA
Found Violation: No
Evaluation Type Description: COMPLIANCE EVALUATION INSPECTION
Evaluation Responsible Person Identifier: R2LG
Evaluation Responsible Sub-Organization: RCB
Actual Return to Compliance Date: Not reported
Scheduled Compliance Date: Not reported
Date of Request: Not reported
Date Response Received: Not reported
Request Agency: Not reported
Former Citation: Not reported

AD577 **SLOYER-FORMAN, INC.** **NY AST** **U003387471**
SSE **21 EAST 2ND STREET** **N/A**
1/8-1/4 **NEW YORK, NY 10003**
0.157 mi.
831 ft. **Site 3 of 10 in cluster AD**

Relative:
Lower

Actual:
40 ft.

AST:

Name:	SLOYER-FORMAN, INC.
Address:	21 EAST 2ND STREET
City,State,Zip:	NEW YORK, NY 10003
Region:	STATE
DEC Region:	2
Site Status:	Active
Facility Id:	2-291803
Program Type:	PBS
UTM X:	585207.73818
UTM Y:	4508732.86921
Expiration Date:	02/03/2028
Site Type:	Apartment Building/Office Building

Affiliation Records:

Site Id:	13247
Affiliation Type:	Emergency Contact
Company Name:	SLOYER-FORMAN, INC.
Contact Type:	Not reported
Contact Name:	TOM BISAKI
Address1:	Not reported
Address2:	Not reported
City:	Not reported
State:	NN
Zip Code:	Not reported
Country Code:	999
Phone:	(917) 734-5865
EMail:	Not reported
Fax Number:	Not reported
Modified By:	MFLEONAR
Date Last Modified:	2018-01-24

Site Id:	13247
Affiliation Type:	Facility Owner
Company Name:	SLOYER-FORMAN, INC.
Contact Type:	PRESIDENT
Contact Name:	AMY RUBENSTIEN
Address1:	185 BROADWAY
Address2:	Not reported
City:	BROOKLYN
State:	NY
Zip Code:	11211
Country Code:	001
Phone:	(718) 387-0500
EMail:	Not reported
Fax Number:	Not reported
Modified By:	MFLEONAR
Date Last Modified:	2018-01-24

Site Id:	13247
Affiliation Type:	Mail Contact
Company Name:	SLOYER-FORMAN, INC.
Contact Type:	Not reported
Contact Name:	TOM BISAKI

SLOYER-FORMAN, INC. (Continued) **U003387471**

Address1:	185 BROADWAY
Address2:	Not reported
City:	BROOKLYN
State:	NY
Zip Code:	11211
Country Code:	001
Phone:	(718) 387-0500
EMail:	Not reported
Fax Number:	Not reported
Modified By:	MFLEONAR
Date Last Modified:	2018-01-24

Site Id:	13247
Affiliation Type:	Facility Operator
Company Name:	SLOYER-FORMAN,INC.
Contact Type:	Not reported
Contact Name:	WILFREDO COCOM
Address1:	Not reported
Address2:	Not reported
City:	Not reported
State:	NN
Zip Code:	Not reported
Country Code:	001
Phone:	(917) 716-8631
EMail:	Not reported
Fax Number:	Not reported
Modified By:	msbaptis
Date Last Modified:	2007-12-10

Tank Info:

Tank Number:	001
Tank Id:	11925
Material Code:	0001
Common Name of Substance:	#2 Fuel Oil (On-Site Consumption)

Equipment Records:

A00 - Tank Internal Protection - None
D01 - Pipe Type - Steel/Carbon Steel/Iron
G03 - Tank Secondary Containment - Vault (w/o access)
H00 - Tank Leak Detection - None
L09 - Piping Leak Detection - Exempt Suction Piping
J02 - Dispenser - Suction Dispenser
B00 - Tank External Protection - None
C00 - Pipe Location - No Piping
F00 - Pipe External Protection - None
I04 - Overfill - Product Level Gauge (A/G)

Tank Location:	Aboveground - contact with soil.... Tank bottom rests on soil, allowing no visual inspection.
Tank Type:	Steel/Carbon Steel/Iron
Tank Status:	In Service
Pipe Model:	Not reported
Install Date:	01/01/1942
Capacity Gallons:	3000
Tightness Test Method:	-
Date Test:	Not reported

SLOYER-FORMAN, INC. (Continued) **U003387471**

Next Test Date:	Not reported
Date Tank Closed:	Not reported
Register:	True
Modified By:	MJGRIFFI
Last Modified:	05/09/2022
Material Name:	#2 fuel oil (on-site consumption)

P578 **CON EDISON - COMPANY OF NY** **E MANIFEST** **1031610910**
WNW **19 W 3RD ST** **N/A**
1/8-1/4 **NEW YORK, NY 10012**
0.158 mi.
836 ft. **Site 19 of 19 in cluster P**

Relative: **Lower**

Actual: **36 ft.**

E MANIFEST:

Manifest Tracking Number:	006853913GBF
Last Updated Date:	20210729
Shipped Date:	20210720
Received Date:	20210721
Manifest Status:	Signed
Submission Type:	DataImage5Copy
Origin Type:	Service
Generator EPA ID:	NYR000114579
Generator Name:	Con Edison - Company Of Ny
Generator Location Street Number:	Not reported
Generator Location Street 1:	19 W 3RD ST
Generator Location Street 2:	Not reported
Generator Location City:	NEW YORK
Generator Location State:	NY
Generator Location Zip:	10012
Generator Mail Street Number:	Not reported
Generator Mail Street 1:	36 Butler Street
Generator Mail Street 2:	Not reported
Generator Mail City:	Elizabeth
Generator Mail Zip:	07206
Generator Mail State:	NJ
Generator Contact Company Name:	Not reported
Designated Facility EPA ID:	NJD991291105
Designated Facility Name:	Clean Earth Of North Jersey
Designated Facility Mail Street Number:	105
Designated Facility Mail Street 1:	Not reported
Designated Facility Mail Street 2:	JACOBUS AVE
Designated Facility Mail City:	KEARNY
Designated Facility Mail Zip:	07032
Designated Facility Mail State:	NJ
Designated Facility Location Street Number:	105
Designated Facility Location Street 1:	JACOBUS AVE
Designated Facility Location Street 2:	Not reported
Designated Facility Location City:	KEARNY
Designated Facility Location Zip:	07032
Designated Facility Location State:	NJ
Designated Facility Contact Company Name:	Not reported
Manifest Residue Indicator:	N
Rejection Indicator:	N

Transporter:

Manifest Tracking Number:	006853913GBF
Transporter Line Number:	1

CON EDISON - COMPANY OF NY (Continued) **1031610910**

Transporter EPA ID: NJD003812047
Transporter Name: Acv Environmental Services Inc.

Waste Line:
Manifest Tracking Number: 006853913GBF
Waste Line Number: 1
U.S. DOT Hazardous Indicator: Y
U.S. DOT ID Number: NA3082
U.S. DOT Description: Na3082, Hazardous Waste, Liquid N.O.S., 9, Pg Iii, Rq
Non-Hazardous Waste Description: Not reported
Number of Containers: 1
Container Type Code: TT
Container Type Description: Cargo tanks (tank trucks)
Waste Quantity: 500
Quantity Unit of Measure Code: P
Quantity Unit of Measure Description: Pounds
Waste Quantity, in Tons: 0.25
Acute Waste Quantity, in Tons: 0
Non-Acute Waste Quantity, in Tons: 0.25
Waste Quantity, in Kilograms: 226.7575
Acute Waste Quantity, in Kilograms: 0
Non-Acute Waste Quantity, in Kilorgrams: 226.7575
Management Method Code: H110
Management Method Description: STABILIZATION
Waste Residue Indicator: N
Quantity Discrepancy Indicator: N
Waste Type Discrepancy Indicator: N
Waste Density: Not reported
Waste Density Unit of Measure Code: Not reported
Waste Density Unit of Measure Description: Not reported
Form Code: Not reported
Form Code Description: Not reported
Source Code: Not reported
Source Code Description: Not reported
Waste Minimization Code: Not reported
Waste Minimization Code Description: Not reported
Consent Number: Not reported
EPA Waste Indicator: Y
Federal Waste Codes: D008
Quantity Haz Kg: 226.7575
Quantity Haz Tons: 0.25
Quantity Non Haz Kg: 0
Quantity Non Haz Tons: 0
State Waste Codes: NY-T

Y579 **54-62 COOPERS SQUARE** **NY LTANKS** **S103940509**
NE **62 COOPERS SQUARE** **N/A**
1/8-1/4 **MANHATTAN, NY**
0.159 mi.
837 ft. **Site 11 of 16 in cluster Y**

Relative: LTANKS:
Lower
Name: 54-62 COOPERS SQUARE
Actual: Address: 62 COOPERS SQUARE
41 ft. City,State,Zip: MANHATTAN, NY
Spill Number/Closed Date: 9811435 / 1999-05-10
Facility ID: 9811435

54-62 COOPERS SQUARE (Continued) **S103940509**

Site ID:	314704
Spill Date:	1998-12-10
Spill Cause:	Tank Test Failure
Spill Source:	Commercial/Industrial
Spill Class:	B3
Cleanup Ceased:	Not reported
SWIS:	3101
Investigator:	SIGONA
Referred To:	Not reported
Reported to Dept:	1998-12-10
CID:	252
Water Affected:	Not reported
Spill Notifier:	Tank Tester
Last Inspection:	Not reported
Recommended Penalty:	False
Meets Standard:	True
UST Involvement:	False
Remediation Phase:	0
Date Entered In Computer:	1998-12-10
Spill Record Last Update:	1999-05-10
Spiller Name:	STEVE HORN
Spiller Company:	54-62 COOPERS SQUARE
Spiller Address:	62 COOPERS SQUARE
Spiller County:	001
Spiller Contact:	STEVE HORN
Spiller Phone:	(212) 794-1300
Spiller Extention:	Not reported
DEC Region:	2
DER Facility ID:	253726
Latitude:	Not reported
Longitude:	Not reported
DEC Memo:	Not reported
Remarks:	RECOMMEND TANK BE EMPTIED AND LINES BE ISOLATED AND RE-TESTED.

All TTF:

Facility ID:	9811435
Spill Number:	9811435
Spill Tank Test:	1546628
Site ID:	314704
Tank Number:	00000000000
Tank Size:	5000
Material:	0003
EPA UST:	Not reported
UST:	Not reported
Cause:	Not reported
Source:	Not reported
Test Method:	03
Test Method 2:	Horner EZ Check I or II
Leak Rate:	.00
Gross Fail:	Not reported
Modified By:	Spills
Last Modified Date:	Not reported

All Materials:

Site ID:	314704
Operable Unit ID:	1068827
Operable Unit:	01

54-62 COOPERS SQUARE (Continued) **S103940509**

Material ID:	311735
Material Code:	0003A
Material Name:	#6 fuel oil
Case No.:	Not reported
Material FA:	Petroleum
Quantity:	.00
Units:	G
Recovered:	.00
Resource Affected:	Soil
Oxygenate:	Not reported

T580 **235 EAST 5TH STREET LLC** **NY AST** **U003386444**
East **235 EAST 5TH STREET** **N/A**
1/8-1/4 **NEW YORK, NY 10003**
0.159 mi.
838 ft. **Site 15 of 18 in cluster T**

Relative:
Lower

Actual:
37 ft.

AST:

Name:	235 EAST 5TH STREET LLC
Address:	235 EAST 5TH STREET
City,State,Zip:	NEW YORK, NY 10003
Region:	STATE
DEC Region:	2
Site Status:	Active
Facility Id:	2-241636
Program Type:	PBS
UTM X:	585331.89390
UTM Y:	4508958.88727
Expiration Date:	09/10/2025
Site Type:	Apartment Building/Office Building

Affiliation Records:

Site Id:	9214
Affiliation Type:	Emergency Contact
Company Name:	235 EAST 5TH STREET LLC
Contact Type:	Not reported
Contact Name:	N/A
Address1:	Not reported
Address2:	Not reported
City:	Not reported
State:	NN
Zip Code:	Not reported
Country Code:	999
Phone:	n/a
EMail:	Not reported
Fax Number:	Not reported
Modified By:	JSMACRI
Date Last Modified:	2020-07-22

Site Id:	9214
Affiliation Type:	Facility Operator
Company Name:	235 EAST 5TH STREET
Contact Type:	Not reported
Contact Name:	JAROSLAV JUSCAK
Address1:	Not reported
Address2:	Not reported
City:	Not reported

235 EAST 5TH STREET LLC (Continued) **U003386444**

State: NN
Zip Code: Not reported
Country Code: 001
Phone: (646) 786-8000
EMail: Not reported
Fax Number: Not reported
Modified By: JSMACRI
Date Last Modified: 2020-07-22

Site Id: 9214
Affiliation Type: Facility Owner
Company Name: 235 EAST 5TH STREET LLC
Contact Type: DIRECTOR OF PROPERTY MANAGEMENT
Contact Name: JULIA RODRIGUEZ
Address1: 520 MADISON AVENUE, SUITE 3501
Address2: Not reported
City: NEW YORK
State: NY
Zip Code: 10022
Country Code: 001
Phone: (646) 786-8000
EMail: Not reported
Fax Number: Not reported
Modified By: JSMACRI
Date Last Modified: 2020-07-22

Site Id: 9214
Affiliation Type: Mail Contact
Company Name: 235 EAST 5TH STREET LLC
Contact Type: Not reported
Contact Name: JAROSLAV JUSCAK
Address1: 520 MADISON AVENUE
Address2: SUITE 3501
City: NEW YORK
State: NY
Zip Code: 10022
Country Code: 001
Phone: (646) 786-8000
EMail: SERVICE@SILVERSTONEPG.COM
Fax Number: Not reported
Modified By: JSMACRI
Date Last Modified: 2020-07-22

Tank Info:

Tank Number: 001
Tank Id: 9955
Material Code: 0001
Common Name of Substance: #2 Fuel Oil (On-Site Consumption)

Equipment Records:

I04 - Overfill - Product Level Gauge (A/G)
F00 - Pipe External Protection - None
B00 - Tank External Protection - None
C00 - Pipe Location - No Piping
J02 - Dispenser - Suction Dispenser

235 EAST 5TH STREET LLC (Continued) **U003386444**

G00 - Tank Secondary Containment - None
K00 - Spill Prevention - None
L09 - Piping Leak Detection - Exempt Suction Piping
D01 - Pipe Type - Steel/Carbon Steel/Iron
E00 - Piping Secondary Containment - None
H00 - Tank Leak Detection - None
A00 - Tank Internal Protection - None

Tank Location:	Aboveground - contact with soil.... Tank bottom rests on soil, allowing no visual inspection.
Tank Type:	Steel/Carbon Steel/Iron
Tank Status:	In Service
Pipe Model:	Not reported
Install Date:	01/01/1924
Capacity Gallons:	1500
Tightness Test Method:	NN
Date Test:	Not reported
Next Test Date:	Not reported
Date Tank Closed:	Not reported
Register:	True
Modified By:	MJGRIFFI
Last Modified:	05/09/2022
Material Name:	#2 fuel oil (on-site consumption)

AA581 **CONSOLIDATED EDISON COMPANY OF NY** **E MANIFEST** **1031634300**
NW **21 W 4TH ST** **N/A**
1/8-1/4 **NEW YORK, NY 10012**
0.160 mi.
846 ft. **Site 2 of 22 in cluster AA**

Relative: **Lower**
Actual: **36 ft.**

E MANIFEST:

Manifest Tracking Number:	006853915GBF
Last Updated Date:	20210729
Shipped Date:	20210720
Received Date:	20210721
Manifest Status:	Signed
Submission Type:	DataImage5Copy
Origin Type:	Service
Generator EPA ID:	NYR000114579
Generator Name:	Consolidated Edison Company Of Ny
Generator Location Street Number:	Not reported
Generator Location Street 1:	21 W 4TH ST
Generator Location Street 2:	Not reported
Generator Location City:	NEW YORK
Generator Location State:	NY
Generator Location Zip:	10012
Generator Mail Street Number:	Not reported
Generator Mail Street 1:	36 BUTLER STREET
Generator Mail Street 2:	Not reported
Generator Mail City:	ELIZABETH
Generator Mail Zip:	07206
Generator Mail State:	NJ
Generator Contact Company Name:	Not reported
Designated Facility EPA ID:	NJD991291105
Designated Facility Name:	Clean Earth Of North Jersey
Designated Facility Mail Street Number:	105
Designated Facility Mail Street 1:	Not reported
Designated Facility Mail Street 2:	JACOBUS AVE
Designated Facility Mail City:	KEARNY

CONSOLIDATED EDISON COMPANY OF NY (Continued) **1031634300**

Designated Facility Mail Zip:	07032
Designated Facility Mail State:	NJ
Designated Facility Location Street Number:	105
Designated Facility Location Street 1:	JACOBUS AVE
Designated Facility Location Street 2:	Not reported
Designated Facility Location City:	KEARNY
Designated Facility Location Zip:	07032
Designated Facility Location State:	NJ
Designated Facility Contact Company Name:	Not reported
Manifest Residue Indicator:	N
Rejection Indicator:	N

Transporter:

Manifest Tracking Number:	006853915GBF
Transporter Line Number:	1
Transporter EPA ID:	NJD003812047
Transporter Name:	Acv Environmental Services Inc.

Waste Line:

Manifest Tracking Number:	006853915GBF
Waste Line Number:	1
U.S. DOT Hazardous Indicator:	Y
U.S. DOT ID Number:	NA3082
U.S. DOT Description:	Rq, Na3082, Hazardous Waste Liquid Nos (Lead) 9 Pg Iii
Non-Hazardous Waste Description:	Not reported
Number of Containers:	1
Container Type Code:	TT
Container Type Description:	Cargo tanks (tank trucks)
Waste Quantity:	500
Quantity Unit of Measure Code:	P
Quantity Unit of Measure Description:	Pounds
Waste Quantity, in Tons:	0.25
Acute Waste Quantity, in Tons:	0
Non-Acute Waste Quantity, in Tons:	0.25
Waste Quantity, in Kilograms:	226.7575
Acute Waste Quantity, in Kilograms:	0
Non-Acute Waste Quantity, in Kilorgrams:	226.7575
Management Method Code:	H110
Management Method Description:	STABILIZATION
Waste Residue Indicator:	N
Quantity Discrepancy Indicator:	N
Waste Type Discrepancy Indicator:	N
Waste Density:	Not reported
Waste Density Unit of Measure Code:	Not reported
Waste Density Unit of Measure Description:	Not reported
Form Code:	Not reported
Form Code Description:	Not reported
Source Code:	Not reported
Source Code Description:	Not reported
Waste Minimization Code:	Not reported
Waste Minimization Code Description:	Not reported
Consent Number:	Not reported
EPA Waste Indicator:	Y
Federal Waste Codes:	D008
Quantity Haz Kg:	226.7575
Quantity Haz Tons:	0.25

CONSOLIDATED EDISON COMPANY OF NY (Continued) **1031634300**

Quantity Non Haz Kg:	0
Quantity Non Haz Tons:	0
State Waste Codes:	NY-T

Y582 **ORDER OF ST BASIL** **NY AST** **U003385592**
ENE **215 E 6TH ST** **N/A**
1/8-1/4 **NEW YORK, NY 10003**
0.161 mi.
848 ft. **Site 12 of 16 in cluster Y**

Relative:
Lower

Actual:
38 ft.

AST:

Name:	ORDER OF ST BASIL
Address:	215 E 6TH ST
City,State,Zip:	NEW YORK, NY 10003
Region:	STATE
DEC Region:	2
Site Status:	Active
Facility Id:	2-148814
Program Type:	PBS
UTM X:	585285.88506
UTM Y:	4509081.28647
Expiration Date:	08/24/2027
Site Type:	Religious Building (Church, Synagogue, Mosque, Temple, etc.)

Affiliation Records:

Site Id:	4457
Affiliation Type:	Emergency Contact
Company Name:	ORDER OF ST BASIL THE GREAT
Contact Type:	Not reported
Contact Name:	ANDREW STASIW
Address1:	Not reported
Address2:	Not reported
City:	Not reported
State:	NN
Zip Code:	Not reported
Country Code:	999
Phone:	(917) 696-8080
EMail:	Not reported
Fax Number:	Not reported
Modified By:	JSMACRI
Date Last Modified:	2023-01-18

Site Id:	4457
Affiliation Type:	Facility Owner
Company Name:	ORDER OF ST BASIL THE GREAT
Contact Type:	PRINCIPAL
Contact Name:	ANDREW STASIW
Address1:	30 EAST 7TH STREET
Address2:	Not reported
City:	NEW YORK
State:	NY
Zip Code:	10003
Country Code:	001
Phone:	(212) 674-1615
EMail:	STASIW@SGA.NYC
Fax Number:	Not reported
Modified By:	JSMACRI
Date Last Modified:	2023-01-18

ORDER OF ST BASIL (Continued) **U003385592**

Site Id:	4457
Affiliation Type:	Mail Contact
Company Name:	ORDER OF ST BASIL THE GREAT
Contact Type:	PRINCIPAL
Contact Name:	ANDREW STASIW
Address1:	30 EAST 7TH STREET
Address2:	Not reported
City:	NEW YORK
State:	NY
Zip Code:	10003
Country Code:	001
Phone:	(212) 674-1615
EMail:	STASIW@SGA.NYC
Fax Number:	Not reported
Modified By:	JSMACRI
Date Last Modified:	2023-01-18

Site Id:	4457
Affiliation Type:	Facility Operator
Company Name:	ORDER OF ST BASIL
Contact Type:	Not reported
Contact Name:	ORDER OF ST BASIL/ST GEORGE CHURCH
Address1:	Not reported
Address2:	Not reported
City:	Not reported
State:	NN
Zip Code:	Not reported
Country Code:	001
Phone:	(212) 473-3323
EMail:	Not reported
Fax Number:	Not reported
Modified By:	msbaptis
Date Last Modified:	2006-08-28

Tank Info:

Tank Number:	001
Tank Id:	8081
Material Code:	0001
Common Name of Substance:	#2 Fuel Oil (On-Site Consumption)

Equipment Records:

B00 - Tank External Protection - None
F00 - Pipe External Protection - None
G02 - Tank Secondary Containment - Vault (w/access)
I05 - Overfill - Vent Whistle
A00 - Tank Internal Protection - None
D01 - Pipe Type - Steel/Carbon Steel/Iron
J05 - Dispenser - On Site Heating System (Supply/Return)
E00 - Piping Secondary Containment - None
H00 - Tank Leak Detection - None
K00 - Spill Prevention - None
L09 - Piping Leak Detection - Exempt Suction Piping
C01 - Pipe Location - Aboveground
I04 - Overfill - Product Level Gauge (A/G)

Tank Location: Aboveground - on saddles, legs, racks, etc.... Tank bottom is elevated

ORDER OF ST BASIL (Continued) **U003385592**

	above grade or tank pad, allowing visual inspection.
Tank Type:	Steel/Carbon Steel/Iron
Tank Status:	In Service
Pipe Model:	Not reported
Install Date:	09/01/1958
Capacity Gallons:	10000
Tightness Test Method:	-
Date Test:	Not reported
Next Test Date:	Not reported
Date Tank Closed:	Not reported
Register:	True
Modified By:	JSMACRI
Last Modified:	01/18/2023
Material Name:	#2 fuel oil (on-site consumption)

AB583 **228 EAST 6TH STREET LLC** **NY AST** **U003386459**
East **228 EAST 6TH STREET** **N/A**
1/8-1/4 **NEW YORK, NY 10003**
0.161 mi.
848 ft. **Site 3 of 13 in cluster AB**

Relative: **Lower**

Actual: **37 ft.**

AST:

Name:	228 EAST 6TH STREET LLC
Address:	228 EAST 6TH STREET
City,State,Zip:	NEW YORK, NY 10003
Region:	STATE
DEC Region:	2
Site Status:	Active
Facility Id:	2-241938
Program Type:	PBS
UTM X:	585338.17287
UTM Y:	4509018.55810
Expiration Date:	09/10/2025
Site Type:	Apartment Building/Office Building

Affiliation Records:

Site Id:	9241
Affiliation Type:	Facility Owner
Company Name:	228 EAST 6TH STREET LLC
Contact Type:	DIRECTOR OF PROPERTY MANAGEMENT
Contact Name:	JULIA RODRIGUEZ
Address1:	520 MADISON AVENUE
Address2:	SUITE 3501
City:	NEW YORK
State:	NY
Zip Code:	10022
Country Code:	001
Phone:	(646) 786-8000
EMail:	Not reported
Fax Number:	Not reported
Modified By:	JSMACRI
Date Last Modified:	2020-07-22

Site Id:	9241
Affiliation Type:	Facility Operator
Company Name:	228 EAST 6TH STREET
Contact Type:	Not reported
Contact Name:	JAROSLAV JUSCAK

228 EAST 6TH STREET LLC (Continued) **U003386459**

Address1:	Not reported
Address2:	Not reported
City:	Not reported
State:	NN
Zip Code:	Not reported
Country Code:	001
Phone:	(646) 786-8000
EMail:	Not reported
Fax Number:	Not reported
Modified By:	JSMACRI
Date Last Modified:	2020-07-22

Site Id:	9241
Affiliation Type:	Emergency Contact
Company Name:	228 EAST 6TH STREET LLC
Contact Type:	Not reported
Contact Name:	N/A
Address1:	Not reported
Address2:	Not reported
City:	Not reported
State:	NN
Zip Code:	Not reported
Country Code:	999
Phone:	n/a
EMail:	Not reported
Fax Number:	Not reported
Modified By:	JSMACRI
Date Last Modified:	2020-07-22

Site Id:	9241
Affiliation Type:	Mail Contact
Company Name:	228 EAST 6TH STREET LLC C/O SILVERSTONE PROPERTY GROUP
Contact Type:	Not reported
Contact Name:	JAROSLAV JUSCAK
Address1:	520 MADISON AVENUE
Address2:	SUITE 3501
City:	NEW YORK
State:	NY
Zip Code:	10022
Country Code:	001
Phone:	(646) 786-8000
EMail:	SERVICE@SILVERSTONEPG.COM
Fax Number:	Not reported
Modified By:	JSMACRI
Date Last Modified:	2020-07-22

Tank Info:

Tank Number:	001
Tank Id:	10005
Material Code:	0001
Common Name of Substance:	#2 Fuel Oil (On-Site Consumption)

Equipment Records:

A00 - Tank Internal Protection - None
D01 - Pipe Type - Steel/Carbon Steel/Iron

228 EAST 6TH STREET LLC (Continued) **U003386459**

E00 - Piping Secondary Containment - None
H00 - Tank Leak Detection - None
K00 - Spill Prevention - None
L09 - Piping Leak Detection - Exempt Suction Piping
B00 - Tank External Protection - None
C00 - Pipe Location - No Piping
F00 - Pipe External Protection - None
G00 - Tank Secondary Containment - None
I04 - Overfill - Product Level Gauge (A/G)
J00 - Dispenser - None

Tank Location:	Aboveground - contact with soil.... Tank bottom rests on soil, allowing no visual inspection.
Tank Type:	Steel/Carbon Steel/Iron
Tank Status:	In Service
Pipe Model:	Not reported
Install Date:	09/01/1969
Capacity Gallons:	1500
Tightness Test Method:	NN
Date Test:	Not reported
Next Test Date:	Not reported
Date Tank Closed:	Not reported
Register:	True
Modified By:	MJGRIFFI
Last Modified:	05/09/2022
Material Name:	#2 fuel oil (on-site consumption)

AB584 **CON EDISON** **E MANIFEST** **1031624694**
East **228 E 6TH ST** **N/A**
1/8-1/4 **NEW YORK, NY 10001**
0.161 mi.
848 ft. **Site 4 of 13 in cluster AB**

Relative: **Lower**
Actual: **37 ft.**

E MANIFEST:

Manifest Tracking Number:	007158781GBF
Last Updated Date:	20220427
Shipped Date:	20220414
Received Date:	20220414
Manifest Status:	Signed
Submission Type:	DataImage5Copy
Origin Type:	Service
Generator EPA ID:	NYR000114579
Generator Name:	Con Edison
Generator Location Street Number:	Not reported
Generator Location Street 1:	228 E 6TH ST
Generator Location Street 2:	Not reported
Generator Location City:	NEW YORK
Generator Location State:	NY
Generator Location Zip:	10001
Generator Mail Street Number:	Not reported
Generator Mail Street 1:	36 BUTLER STREET
Generator Mail Street 2:	Not reported
Generator Mail City:	Elizabeth
Generator Mail Zip:	07206
Generator Mail State:	NY
Generator Contact Company Name:	Not reported
Designated Facility EPA ID:	NJD991291105
Designated Facility Name:	Clean Earth Of North Jersey
Designated Facility Mail Street Number:	105

CON EDISON (Continued) **1031624694**

Designated Facility Mail Street 1:	Not reported
Designated Facility Mail Street 2:	JACOBUS AVE
Designated Facility Mail City:	KEARNY
Designated Facility Mail Zip:	07032
Designated Facility Mail State:	NJ
Designated Facility Location Street Number:	105
Designated Facility Location Street 1:	JACOBUS AVE
Designated Facility Location Street 2:	Not reported
Designated Facility Location City:	KEARNY
Designated Facility Location Zip:	07032
Designated Facility Location State:	NJ
Designated Facility Contact Company Name:	Not reported
Manifest Residue Indicator:	N
Rejection Indicator:	N

Transporter:

Manifest Tracking Number:	007158781GBF
Transporter Line Number:	1
Transporter EPA ID:	NJD003812047
Transporter Name:	Acv Environmental Services Inc.

Waste Line:

Manifest Tracking Number:	007158781GBF
Waste Line Number:	1
U.S. DOT Hazardous Indicator:	Y
U.S. DOT ID Number:	NA3082
U.S. DOT Description:	Na3082, Hazardous Waste, Liquid N.O.S., 9, Pg Iii, Rq (Lead)
Non-Hazardous Waste Description:	Not reported
Number of Containers:	1
Container Type Code:	TT
Container Type Description:	Cargo tanks (tank trucks)
Waste Quantity:	1000
Quantity Unit of Measure Code:	P
Quantity Unit of Measure Description:	Pounds
Waste Quantity, in Tons:	0.5
Acute Waste Quantity, in Tons:	0
Non-Acute Waste Quantity, in Tons:	0.5
Waste Quantity, in Kilograms:	453.515
Acute Waste Quantity, in Kilograms:	0
Non-Acute Waste Quantity, in Kilorgrams:	453.515
Management Method Code:	H110
Management Method Description:	STABILIZATION
Waste Residue Indicator:	N
Quantity Discrepancy Indicator:	N
Waste Type Discrepancy Indicator:	N
Waste Density:	Not reported
Waste Density Unit of Measure Code:	Not reported
Waste Density Unit of Measure Description:	Not reported
Form Code:	Not reported
Form Code Description:	Not reported
Source Code:	Not reported
Source Code Description:	Not reported
Waste Minimization Code:	Not reported
Waste Minimization Code Description:	Not reported
Consent Number:	Not reported
EPA Waste Indicator:	Y

CON EDISON (Continued) **1031624694**

Federal Waste Codes:	D008
Quantity Haz Kg:	453.515
Quantity Haz Tons:	0.5
Quantity Non Haz Kg:	0
Quantity Non Haz Tons:	0
State Waste Codes:	NY-T

W585 **628 BROADWAY LLC** **NY AST** **A100292613**
WSW **628 BROADWAY** **N/A**
1/8-1/4 **NEW YORK, NY 10012**
0.161 mi.
849 ft. **Site 12 of 30 in cluster W**

Relative:
Lower

Actual:
40 ft.

AST:

Name:	628 BROADWAY LLC
Address:	628 BROADWAY
City,State,Zip:	NEW YORK, NY 10012
Region:	STATE
DEC Region:	2
Site Status:	Active
Facility Id:	2-608650
Program Type:	PBS
UTM X:	584782.06837
UTM Y:	4508831.58046
Expiration Date:	01/01/2030
Site Type:	Apartment Building/Office Building

Affiliation Records:

Site Id:	30502
Affiliation Type:	Facility Owner
Company Name:	628 BROADWAY, LLC
Contact Type:	Not reported
Contact Name:	628 BROADWAY, LLC
Address1:	140 DOGWOOD AVE
Address2:	Not reported
City:	ROSLYN
State:	NY
Zip Code:	11576
Country Code:	001
Phone:	(212) 243-2229
EMail:	MGMT@628BROADWAY.COM
Fax Number:	Not reported
Modified By:	nFormUpd
Date Last Modified:	2024-11-27

Site Id:	30502
Affiliation Type:	Facility Operator
Company Name:	GEORGE ADAMS
Contact Type:	Not reported
Contact Name:	GEORGE ADAMS
Address1:	64 BLEECKER STREET, SUITE 108
Address2:	Not reported
City:	NEW YORK
State:	NY
Zip Code:	10012
Country Code:	001
Phone:	(212) 243-2229
EMail:	bga@badamsholding.com

628 BROADWAY LLC (Continued) **A100292613**

Fax Number:	Not reported
Modified By:	nFormUpd
Date Last Modified:	2024-11-27

Site Id:	30502
Affiliation Type:	Mail Contact
Company Name:	628 BROADWAY, LLC
Contact Type:	AGENT
Contact Name:	GEORGE ADAMS
Address1:	64 Bleecker Street
Address2:	Suite 108
City:	NY
State:	NY
Zip Code:	10012
Country Code:	001
Phone:	(212) 243-2229
EMail:	MGMT@628BROADWAY.COM
Fax Number:	Not reported
Modified By:	nFormUpd
Date Last Modified:	2024-11-27

Site Id:	30502
Affiliation Type:	Emergency Contact
Company Name:	GEORGE ADAMS
Contact Type:	Not reported
Contact Name:	GEORGE ADAMS
Address1:	Not reported
Address2:	Not reported
City:	Not reported
State:	NY
Zip Code:	Not reported
Country Code:	001
Phone:	(917) 747-3049
EMail:	Not reported
Fax Number:	Not reported
Modified By:	nFormUpd
Date Last Modified:	2024-11-27

Tank Info:

Tank Number:	001
Tank Id:	65441
Material Code:	0001
Common Name of Substance:	#2 Fuel Oil (On-Site Consumption)

Equipment Records:

J02 - Dispenser - Suction Dispenser
L09 - Piping Leak Detection - Exempt Suction Piping
G03 - Tank Secondary Containment - Vault (w/o access)
H00 - Tank Leak Detection - None
K00 - Spill Prevention - None
A00 - Tank Internal Protection - None
B01 - Tank External Protection - Painted/Asphalt Coating
D01 - Pipe Type - Steel/Carbon Steel/Iron
E00 - Piping Secondary Containment - None
F00 - Pipe External Protection - None

628 BROADWAY LLC (Continued) **A100292613**

I05 - Overfill - Vent Whistle
C01 - Pipe Location - Aboveground

Tank Location: Aboveground - on saddles, legs, racks, etc.... Tank bottom is elevated above grade or tank pad, allowing visual inspection.
Tank Type: Steel/Carbon Steel/Iron
Tank Status: Closed - Removed
Pipe Model: Not reported
Install Date: 01/01/1975
Capacity Gallons: 5000
Tightness Test Method: -
Date Test: Not reported
Next Test Date: Not reported
Date Tank Closed: 06/05/2021
Register: True
Modified By: ACDANIEL
Last Modified: 06/16/2022
Material Name: #4 fuel oil (on-site consumption)

Tank Number: 002
Tank Id: 295327

Equipment Records:

J02 - Dispenser - Suction Dispenser
L09 - Piping Leak Detection - Exempt Suction Piping
G03 - Tank Secondary Containment - Vault (w/o access)
H00 - Tank Leak Detection - None
K00 - Spill Prevention - None
A00 - Tank Internal Protection - None
B01 - Tank External Protection - Painted/Asphalt Coating
D01 - Pipe Type - Steel/Carbon Steel/Iron
E00 - Piping Secondary Containment - None
F00 - Pipe External Protection - None
I05 - Overfill - Vent Whistle
C01 - Pipe Location - Aboveground

Tank Location: Aboveground - on saddles, legs, racks, etc.... Tank bottom is elevated above grade or tank pad, allowing visual inspection.
Tank Type: Steel/Carbon Steel/Iron
Tank Status: In Service
Pipe Model: Not reported
Install Date: 02/15/2022
Capacity Gallons: 4000
Tightness Test Method: -
Date Test: Not reported
Next Test Date: Not reported
Date Tank Closed: Not reported
Register: True
Modified By: ACDANIEL
Last Modified: 06/16/2022
Material Name: #2 fuel oil (on-site consumption)

AC586 **CON EDISON** **NY MANIFEST** **S116550800**
ESE **69-71 2ND AVE & 4TH ST N OF** **N/A**
1/8-1/4 **NEW YORK, NY 10003**
0.161 mi.
849 ft. **Site 3 of 35 in cluster AC**

Relative:
Lower

Actual:
37 ft.

NY MANIFEST:

EPA ID:	NYP004492195
Country:	USA
Name:	Con Edison
Address:	69-71 2ND AVE & 4TH ST N OF
Address 2:	Not reported
City,State,Zip:	NEW YORK, NY 10003
Zip 4:	Not reported
Location Address 1:	69 2 AVE
Location Address 2:	SB53955
Location City,State,Zip:	NEW YORK, NY 10003
Location Zip 4:	Not reported
Facility Status:	Not reported
Total Tanks:	Not reported
Code:	BP

Mailing:

Mailing Name:	Con Edison
Mailing Contact:	Con Edison
Mailing Address 1:	4 IRVING PL
Mailing Address 2:	15TH ST
Mailing City,State,Zip:	NEW YORK, NY 10003
Mailing Zip 4:	Not reported
Mailing Country:	USA
Mailing Phone:	Not reported

Manifest Data:

Document ID:	Not reported
Manifest Status:	Not reported
Trans1 State ID:	NJD003812047
Year:	2018
Trans2 State ID:	Not reported
Generator Ship Date:	04/07/2014
Trans1 Recv Date:	04/07/2014
Trans2 Recv Date:	Not reported
TSD Site Recv Date:	04/09/2014
Part A Recv Date:	Not reported
Part B Recv Date:	Not reported
Generator EPA ID:	NYP004492195
Trans1 EPA ID:	Not reported
Trans2 EPA ID:	Not reported
TSDF ID 1:	NJD991291105
TSDF ID 2:	Not reported
Manifest Tracking Number:	002406237GBF
Import Indicator:	N
Export Indicator:	N
Discr Quantity Indicator:	N
Discr Type Indicator:	N
Discr Residue Indicator:	N
Discr Partial Reject Indicator:	N
Discr Full Reject Indicator:	N
Manifest Ref Number:	Not reported
Alt Facility RCRA ID:	Not reported

CON EDISON (Continued) **S116550800**

Alt Facility Sign Date:	Not reported
MGMT Method Type Code:	H110
Waste Code a:	Lead
Waste Code b:	Not reported
Waste Code c:	Not reported
Waste Code e:	Not reported
Waste Code f:	Not reported
Waste Code g:	Not reported
Waste Code 1:	Not reported
Waste Code 2:	Not reported
Waste Code 3:	Not reported
Waste Code 4:	Not reported
Waste Code 5:	Not reported
Waste Code 6:	Not reported
Quantity:	200
Units:	Pounds
Number of Containers:	1
Container Type:	Cargo tanks (tank trucks)
Handling Method:	Treat
Specific Gravity:	1

AC587 **CON EDISON** **NJ MANIFEST** **S120676296**
ESE **69 2ND AVE** **N/A**
1/8-1/4 **NEW YORK, NY 10003**
0.161 mi.
849 ft. **Site 4 of 35 in cluster AC**

Relative: **Lower**

Actual: **37 ft.**

NJ MANIFEST:

EPA ID:	NYP004834012
Name:	CON EDISON
Address:	69 2ND AVE
City,State,Zip:	NEW YORK, NY 10003
County:	Not reported
Mailing Address:	IRVING PL 15TH FL NE
Mailing City,State,Zip:	NEW YORK, NY 10003
Telephone:	Not reported
Emergency Telephone:	Not reported
Contact:	THOMAS TEELING
Comments:	Not reported
SIC Code:	Not reported
County:	NY061
Municipal:	Not reported
Previous EPAID:	Not reported
Generator Flag:	Not reported
Transporter Flag:	Not reported
TSDF Flag:	Not reported
Name Change:	Not reported
Date Change:	Not reported

Manifest Data:

EPA ID:	NYP004834012
Manifest Number:	002613124GBF
Date Shipped:	9/3/2015
TSDF EPA ID:	NJD991291105
Transporter EPA ID:	NJD003812047
Transporter 2 EPA ID:	Not reported
Transporter 3 EPA ID:	Not reported

CON EDISON (Continued) **S120676296**

Transporter 4 EPA ID:	Not reported
Transporter 5 EPA ID:	Not reported
Transporter 6 EPA ID:	Not reported
Transporter 7 EPA ID:	Not reported
Transporter 8 EPA ID:	Not reported
Transporter 9 EPA ID:	Not reported
Transporter 10 EPA ID:	Not reported
Date Trans1 Transported Waste:	Not reported
Date Trans2 Transported Waste:	Not reported
Date Trans3 Transported Waste:	Not reported
Date Trans4 Transported Waste:	Not reported
Date Trans5 Transported Waste:	Not reported
Date Trans6 Transported Waste:	Not reported
Date Trans7 Transported Waste:	Not reported
Date Trans8 Transported Waste:	Not reported
Date Trans9 Transported Waste:	Not reported
Date Trans10 Transported Waste:	Not reported
Date TSDF Received Waste:	Not reported
TSDF EPA Facility Name:	Not reported
QTY Units:	Not reported
Transporter SEQ ID:	Not reported
Transporter-1 Date:	Not reported
Waste SEQ ID:	Not reported
Waste Type Code 2:	Not reported
Waste Type Code 3:	Not reported
Waste Type Code 4:	Not reported
Waste Type Code 5:	Not reported
Waste Type Code 6:	Not reported
Date Accepted:	Not reported
Manifest Discrepancy Type:	Not reported
Data Entry Number:	Not reported
Was Load Rejected:	Not reported
Reason Load Was Rejected:	Not reported

AC588 **69 SECOND AVENUE, LLC** **NY AST** **U004045722**
ESE **69 2ND AVENUE** **N/A**
1/8-1/4 **NEW YORK, NY 10003**
0.161 mi.
849 ft. **Site 5 of 35 in cluster AC**

Relative: **Lower**

Actual: **37 ft.**

AST:

Name:	69 SECOND AVENUE, LLC
Address:	69 2ND AVENUE
City,State,Zip:	NEW YORK, NY 10003
Region:	STATE
DEC Region:	2
Site Status:	Unregulated/Closed
Facility Id:	2-602930
Program Type:	PBS
UTM X:	585333.67141
UTM Y:	4508872.66865
Expiration Date:	N/A
Site Type:	Apartment Building/Office Building

Affiliation Records:

Site Id:	24885
Affiliation Type:	Mail Contact

69 SECOND AVENUE, LLC (Continued) **U004045722**

Company Name:	69 SECOND AVENUE, LLC
Contact Type:	Not reported
Contact Name:	Not reported
Address1:	P.O. BOX 1847
Address2:	Not reported
City:	PARAMUS
State:	NJ
Zip Code:	07653
Country Code:	001
Phone:	(201) 363-1448
EMail:	Not reported
Fax Number:	Not reported
Modified By:	KXTANG
Date Last Modified:	2005-02-02

Site Id:	24885
Affiliation Type:	Facility Operator
Company Name:	69 SECOND AVENUE, LLC
Contact Type:	Not reported
Contact Name:	HARRY NAZON
Address1:	Not reported
Address2:	Not reported
City:	Not reported
State:	NN
Zip Code:	Not reported
Country Code:	001
Phone:	N/A
EMail:	Not reported
Fax Number:	Not reported
Modified By:	KXTANG
Date Last Modified:	2005-02-02

Site Id:	24885
Affiliation Type:	Emergency Contact
Company Name:	69 SECOND AVENUE, LLC
Contact Type:	Not reported
Contact Name:	JOHATHAN RUHL
Address1:	Not reported
Address2:	Not reported
City:	Not reported
State:	NN
Zip Code:	Not reported
Country Code:	999
Phone:	(201) 363-1448
EMail:	Not reported
Fax Number:	Not reported
Modified By:	KXTANG
Date Last Modified:	2005-02-02

Site Id:	24885
Affiliation Type:	Facility Owner
Company Name:	69 SECOND AVENUE, LLC
Contact Type:	MEMBER
Contact Name:	JONATHAN RUHL
Address1:	P.O. BOX 1847
Address2:	Not reported
City:	PARAMUS

69 SECOND AVENUE, LLC (Continued) **U004045722**

State:	NJ
Zip Code:	07653
Country Code:	001
Phone:	(201) 363-1448
EMail:	Not reported
Fax Number:	Not reported
Modified By:	KXTANG
Date Last Modified:	2005-02-02

Tank Info:

Tank Number:	001
Tank Id:	52119
Material Code:	0001
Common Name of Substance:	#2 Fuel Oil (On-Site Consumption)

Equipment Records:

	I04 - Overfill - Product Level Gauge (A/G)
	J02 - Dispenser - Suction Dispenser
	B00 - Tank External Protection - None
	C00 - Pipe Location - No Piping
	F00 - Pipe External Protection - None
	H00 - Tank Leak Detection - None
	L09 - Piping Leak Detection - Exempt Suction Piping
	A00 - Tank Internal Protection - None
	D01 - Pipe Type - Steel/Carbon Steel/Iron
	G03 - Tank Secondary Containment - Vault (w/o access)
Tank Location:	Aboveground - contact with soil.... Tank bottom rests on soil, allowing no visual inspection.
Tank Type:	Steel/Carbon Steel/Iron
Tank Status:	Closed - Removed
Pipe Model:	Not reported
Install Date:	Not reported
Capacity Gallons:	3500
Tightness Test Method:	NN
Date Test:	Not reported
Next Test Date:	Not reported
Date Tank Closed:	09/01/2000
Register:	True
Modified By:	MJGRIFFI
Last Modified:	05/09/2022
Material Name:	#2 fuel oil (on-site consumption)

AC589 **CON EDISON** **RCRA NonGen / NLR** **1019907427**
ESE **69 2ND AVE** **FINDS** **NYP004834012**
1/8-1/4 **NEW YORK, NY 10003** **ECHO**
0.161 mi.
849 ft. **Site 6 of 35 in cluster AC**

Relative: **Lower**
Actual: **37 ft.**

RCRA Listings:

Date Form Received by Agency:	20150903
Handler Name:	Con Edison
Handler Address:	2nd Ave
Handler City,State,Zip:	NEW YORK, NY 10003
EPA ID:	NYP004834012
Contact Name:	THOMAS TEELING
Contact Address:	Not reported

CON EDISON (Continued) **1019907427**

Contact City,State,Zip:		Not reported
Contact Telephone:		212-460-3770
Contact Fax:		Not reported
Contact Email:		Not reported
Contact Title:		Not reported
EPA Region:		02
Land Type:		Private
Federal Waste Generator Description:		Not a generator, verified
Non-Notifier:		Not reported
Biennial Report Cycle:		Not reported
Accessibility:		Not reported
Active Site Indicator:		Not reported
State District Owner:		Ny
State District:		NYSDEC R2
Mailing Address:		IRVING PL 15TH FL NE
Mailing City,State,Zip:		NEW YORK, NY 10003
Owner Name:	Not reported	
Owner Type:		Not reported
Operator Name:	Not reported	
Operator Type:		Not reported
Short-Term Generator Activity:		No
Importer Activity:		No
Mixed Waste Generator:		No
Transporter Activity:		No
Transfer Facility Activity:		No
Recycler Activity with Storage:		No
Small Quantity On-Site Burner Exemption:		No
Smelting Melting and Refining Furnace Exemption:		No
Underground Injection Control:		No
Off-Site Waste Receipt:		No
Universal Waste Indicator:		No
Universal Waste Destination Facility:		No
Federal Universal Waste:		No
Active Site State-Reg Handler:		---
Federal Facility Indicator:		Not reported
Hazardous Secondary Material Indicator:		N
Sub-Part K Indicator:		Not reported
2018 GPRA Permit Baseline:		Not on the Baseline
2018 GPRA Renewals Baseline:		Not on the Baseline
202 GPRA Corrective Action Baseline:		No
Subject to Corrective Action Universe:		No
Non-TSDFs Where RCRA CA has Been Imposed Universe:		No
Corrective Action Priority Ranking:		No NCAPS ranking
Environmental Control Indicator:		No
Institutional Control Indicator:		No
Human Exposure Controls Indicator:		N/A
Groundwater Controls Indicator:		N/A
Significant Non-Complier Universe:		No
Unaddressed Significant Non-Complier Universe:		No
Addressed Significant Non-Complier Universe:		No
Significant Non-Complier With a Compliance Schedule Universe:		No
Financial Assurance Required:		Not reported
Handler Date of Last Change:		20160909
Recognized Trader-Importer:		No
Recognized Trader-Exporter:		No
Importer of Spent Lead Acid Batteries:		No
Exporter of Spent Lead Acid Batteries:		No

CON EDISON (Continued) **1019907427**

Recycler Activity Without Storage: No
Manifest Broker: No
Sub-Part P Indicator: No

Historic Generators:
Receive Date: 20150903
Handler Name: CON EDISON
Federal Waste Generator Description: Small Quantity Generator
State District Owner: Ny
Large Quantity Handler of Universal Waste: No
Recognized Trader Importer: No
Recognized Trader Exporter: No
Spent Lead Acid Battery Importer: No
Spent Lead Acid Battery Exporter: No
Current Record: No
Non Storage Recycler Activity: Not reported
Electronic Manifest Broker: Not reported

Receive Date: 20150903
Handler Name: CON EDISON
Federal Waste Generator Description: Not a generator, verified
State District Owner: Ny
Large Quantity Handler of Universal Waste: No
Recognized Trader Importer: No
Recognized Trader Exporter: No
Spent Lead Acid Battery Importer: No
Spent Lead Acid Battery Exporter: No
Current Record: Yes
Non Storage Recycler Activity: Not reported
Electronic Manifest Broker: Not reported

List of NAICS Codes and Descriptions:
NAICS Codes: No NAICS Codes Found

Facility Has Received Notices of Violations:
Violations: No Violations Found

Evaluation Action Summary:
Evaluations: No Evaluations Found

FINDS:
Registry ID: 110069693807

Click Here for FRS Facility Detail Report:

Environmental Interest/Information System:
The Resource Conservation and Recovery Act Information System (RCRAInfo) is EPA's comprehensive information system in support of the Resource Conservation and Recovery Act (RCRA) of 1976 and the Hazardous and Solid Waste Amendments (HSWA) of 1984. It tracks many types of information about generators, transporters, treaters, storers, and disposers of hazardous waste.

CON EDISON (Continued) **1019907427**

Click this hyperlink while viewing on your computer to access additional FINDS: detail in the EDR Site Report.

ECHO:
Envid: 1019907427
Registry ID: 110069693807

DFR URL:
Name: CON EDISON
Address: 69 2ND AVE
City,State,Zip: NEW YORK, NY 10003

Z590 **CON EDISON** **NY MANIFEST** **S117739241**
SE **30 E 2ND ST** **N/A**
1/8-1/4 **NEW YORK, NY 10003**
0.161 mi.
850 ft. **Site 5 of 34 in cluster Z**

Relative:
Lower

Actual:
40 ft.

NY MANIFEST:
EPA ID: NYP004723425
Country: USA
Name: Con Edison
Address: 30 E 2ND ST
Address 2: Not reported
City,State,Zip: NEW YORK, NY 10003
Zip 4: Not reported
Location Address 1: 30 E 2 ST
Location Address 2: SB543
Location City,State,Zip: NEW YORK, NY 10003
Location Zip 4: Not reported
Facility Status: Not reported
Total Tanks: Not reported
Code: BP

Mailing:
Mailing Name: Con Edison
Mailing Contact: Con Edison
Mailing Address 1: 4 IRVING PL
Mailing Address 2: 15TH FL
Mailing City,State,Zip: NEW YORK, NY 10003
Mailing Zip 4: Not reported
Mailing Country: USA
Mailing Phone: Not reported

Manifest Data:
Document ID: Not reported
Manifest Status: Not reported
Trans1 State ID: NJD003812047
Year: 2018
Trans2 State ID: Not reported
Generator Ship Date: 02/02/2015
Trans1 Recv Date: 02/02/2015
Trans2 Recv Date: Not reported
TSD Site Recv Date: 02/03/2015
Part A Recv Date: Not reported
Part B Recv Date: Not reported
Generator EPA ID: NYP004723425

CON EDISON (Continued) **S117739241**

Trans1 EPA ID:	Not reported
Trans2 EPA ID:	Not reported
TSDF ID 1:	NJD991291105
TSDF ID 2:	Not reported
Manifest Tracking Number:	002610299GBF
Import Indicator:	N
Export Indicator:	N
Discr Quantity Indicator:	N
Discr Type Indicator:	N
Discr Residue Indicator:	N
Discr Partial Reject Indicator:	N
Discr Full Reject Indicator:	N
Manifest Ref Number:	Not reported
Alt Facility RCRA ID:	Not reported
Alt Facility Sign Date:	Not reported
MGMT Method Type Code:	H110
Waste Code a:	Lead
Waste Code b:	Not reported
Waste Code c:	Not reported
Waste Code e:	Not reported
Waste Code f:	Not reported
Waste Code g:	Not reported
Waste Code 1:	Not reported
Waste Code 2:	Not reported
Waste Code 3:	Not reported
Waste Code 4:	Not reported
Waste Code 5:	Not reported
Waste Code 6:	Not reported
Quantity:	1000
Units:	Pounds
Number of Containers:	1
Container Type:	Cargo tanks (tank trucks)
Handling Method:	Treat
Specific Gravity:	1

Z591 **CON EDISON** **NJ MANIFEST** **S120666544**
SE **30 E 2ND ST** **N/A**
1/8-1/4 **NEW YORK, NY 10003**
0.161 mi.
850 ft. **Site 6 of 34 in cluster Z**

Relative: NJ MANIFEST:
Lower

Actual:
40 ft.

EPA ID:	NYP004723425
Name:	CON EDISON
Address:	30 E 2ND ST
City,State,Zip:	NEW YORK, NY 10003
County:	Not reported
Mailing Address:	IRVING PL, 15TH FL NE
Mailing City,State,Zip:	NEW YORK, NY 10003
Telephone:	Not reported
Emergency Telephone:	Not reported
Contact:	THOMAS TEELING
Comments:	Not reported
SIC Code:	Not reported
County:	NY061
Municipal:	Not reported
Previous EPAID:	Not reported

CON EDISON (Continued) **S120666544**

Generator Flag:	Not reported
Transporter Flag:	Not reported
TSDF Flag:	Not reported
Name Change:	Not reported
Date Change:	Not reported

Manifest Data:

EPA ID:	NYP004723425
Manifest Number:	002610299GBF
Date Shipped:	2/2/2015
TSDF EPA ID:	NJD991291105
Transporter EPA ID:	NJD003812047
Transporter 2 EPA ID:	Not reported
Transporter 3 EPA ID:	Not reported
Transporter 4 EPA ID:	Not reported
Transporter 5 EPA ID:	Not reported
Transporter 6 EPA ID:	Not reported
Transporter 7 EPA ID:	Not reported
Transporter 8 EPA ID:	Not reported
Transporter 9 EPA ID:	Not reported
Transporter 10 EPA ID:	Not reported
Date Trans1 Transported Waste:	Not reported
Date Trans2 Transported Waste:	Not reported
Date Trans3 Transported Waste:	Not reported
Date Trans4 Transported Waste:	Not reported
Date Trans5 Transported Waste:	Not reported
Date Trans6 Transported Waste:	Not reported
Date Trans7 Transported Waste:	Not reported
Date Trans8 Transported Waste:	Not reported
Date Trans9 Transported Waste:	Not reported
Date Trans10 Transported Waste:	Not reported
Date TSDF Received Waste:	Not reported
TSDF EPA Facility Name:	Not reported
QTY Units:	Not reported
Transporter SEQ ID:	Not reported
Transporter-1 Date:	Not reported
Waste SEQ ID:	Not reported
Waste Type Code 2:	Not reported
Waste Type Code 3:	Not reported
Waste Type Code 4:	Not reported
Waste Type Code 5:	Not reported
Waste Type Code 6:	Not reported
Date Accepted:	Not reported
Manifest Discrepancy Type:	Not reported
Data Entry Number:	Not reported
Was Load Rejected:	Not reported
Reason Load Was Rejected:	Not reported

Z592 **CON EDISON** **RCRA NonGen / NLR** **1018277608**
SE **30 E 2ND ST** **FINDS** **NYP004723425**
1/8-1/4 **NEW YORK, NY 10003** **ECHO**
0.161 mi.
850 ft. **Site 7 of 34 in cluster Z**

Relative: **Lower**
Actual: **40 ft.**

RCRA Listings:

Date Form Received by Agency:		20150202
Handler Name:		Con Edison
Handler Address:		E 2nd St
Handler City,State,Zip:		NEW YORK, NY 10003
EPA ID:		NYP004723425
Contact Name:		THOMAS TEELING
Contact Address:		Not reported
Contact City,State,Zip:		Not reported
Contact Telephone:		212-460-3770
Contact Fax:		Not reported
Contact Email:		Not reported
Contact Title:		Not reported
EPA Region:		02
Land Type:		Private
Federal Waste Generator Description:		Not a generator, verified
Non-Notifier:		Not reported
Biennial Report Cycle:		Not reported
Accessibility:		Not reported
Active Site Indicator:		Not reported
State District Owner:		Ny
State District:		NYSDEC R2
Mailing Address:		IRVING PL, 15TH FL NE
Mailing City,State,Zip:		NEW YORK, NY 10003
Owner Name:	Not reported	
Owner Type:		Not reported
Operator Name:	Not reported	
Operator Type:		Not reported
Short-Term Generator Activity:		No
Importer Activity:		No
Mixed Waste Generator:		No
Transporter Activity:		No
Transfer Facility Activity:		No
Recycler Activity with Storage:		No
Small Quantity On-Site Burner Exemption:		No
Smelting Melting and Refining Furnace Exemption:		No
Underground Injection Control:		No
Off-Site Waste Receipt:		No
Universal Waste Indicator:		No
Universal Waste Destination Facility:		No
Federal Universal Waste:		No
Active Site State-Reg Handler:		---
Federal Facility Indicator:		Not reported
Hazardous Secondary Material Indicator:		N
Sub-Part K Indicator:		Not reported
2018 GPRA Permit Baseline:		Not on the Baseline
2018 GPRA Renewals Baseline:		Not on the Baseline
202 GPRA Corrective Action Baseline:		No
Subject to Corrective Action Universe:		No
Non-TSDFs Where RCRA CA has Been Imposed Universe:		No
Corrective Action Priority Ranking:		No NCAPS ranking
Environmental Control Indicator:		No
Institutional Control Indicator:		No

CON EDISON (Continued) **1018277608**

Human Exposure Controls Indicator:	N/A
Groundwater Controls Indicator:	N/A
Significant Non-Complier Universe:	No
Unaddressed Significant Non-Complier Universe:	No
Addressed Significant Non-Complier Universe:	No
Significant Non-Complier With a Compliance Schedule Universe:	No
Financial Assurance Required:	Not reported
Handler Date of Last Change:	20160502
Recognized Trader-Importer:	No
Recognized Trader-Exporter:	No
Importer of Spent Lead Acid Batteries:	No
Exporter of Spent Lead Acid Batteries:	No
Recycler Activity Without Storage:	No
Manifest Broker:	No
Sub-Part P Indicator:	No

Historic Generators:

Receive Date:	20150202
Handler Name: CON EDISON	
Federal Waste Generator Description:	Small Quantity Generator
State District Owner:	Ny
Large Quantity Handler of Universal Waste:	No
Recognized Trader Importer:	No
Recognized Trader Exporter:	No
Spent Lead Acid Battery Importer:	No
Spent Lead Acid Battery Exporter:	No
Current Record:	No
Non Storage Recycler Activity:	Not reported
Electronic Manifest Broker:	Not reported

Receive Date:	20150202
Handler Name: CON EDISON	
Federal Waste Generator Description:	Not a generator, verified
State District Owner:	Ny
Large Quantity Handler of Universal Waste:	No
Recognized Trader Importer:	No
Recognized Trader Exporter:	No
Spent Lead Acid Battery Importer:	No
Spent Lead Acid Battery Exporter:	No
Current Record:	Yes
Non Storage Recycler Activity:	Not reported
Electronic Manifest Broker:	Not reported

List of NAICS Codes and Descriptions:

NAICS Codes:	No NAICS Codes Found

Facility Has Received Notices of Violations:

Violations:	No Violations Found

Evaluation Action Summary:

Evaluations:	No Evaluations Found

CON EDISON (Continued) **1018277608**

FINDS:
Registry ID: 110067690298

Click Here for FRS Facility Detail Report:

Environmental Interest/Information System:
The Resource Conservation and Recovery Act Information System (RCRAInfo) is EPA's comprehensive information system in support of the Resource Conservation and Recovery Act (RCRA) of 1976 and the Hazardous and Solid Waste Amendments (HSWA) of 1984. It tracks many types of information about generators, transporters, treaters, storers, and disposers of hazardous waste.

Click this hyperlink while viewing on your computer to access additional FINDS: detail in the EDR Site Report.

ECHO:
Envid: 1018277608
Registry ID: 110067690298

DFR URL:
Name: CON EDISON
Address: 30 E 2ND ST
City,State,Zip: NEW YORK, NY 10003

AF593 **CON EDISON** **NY MANIFEST** **U003396430**
NNW **7 WASHINGTON TERR & 186TH ST S** **N/A**
1/8-1/4 **NEW YORK, NY 10033**
0.162 mi.
853 ft. **Site 1 of 12 in cluster AF**

Relative:
Lower

Actual:
39 ft.

NY MANIFEST:
EPA ID: NYP004563722
Country: USA
Name: Con Edison
Address: 7 WASHINGTON TERR & 186TH ST S
Address 2: OF
City,State,Zip: NEW YORK, NY 10033
Zip 4: Not reported
Location Address 1: 7 WASHINGTON TERRACE
Location Address 2: SB49209
Location City,State,Zip: NEW YORK, NY 10033
Location Zip 4: Not reported
Facility Status: Not reported
Total Tanks: Not reported
Code: BP

Mailing:
Mailing Name: Con Edison
Mailing Contact: Con Edison
Mailing Address 1: 4 IRVING PL
Mailing Address 2: 15TH FL
Mailing City,State,Zip: NEW YORK, NY 10003
Mailing Zip 4: Not reported
Mailing Country: USA
Mailing Phone: Not reported

Manifest Data:

CON EDISON (Continued) **U003396430**

Document ID:	Not reported
Manifest Status:	Not reported
Trans1 State ID:	NJD003812047
Year:	2018
Trans2 State ID:	Not reported
Generator Ship Date:	06/13/2014
Trans1 Recv Date:	06/13/2014
Trans2 Recv Date:	Not reported
TSD Site Recv Date:	06/17/2014
Part A Recv Date:	Not reported
Part B Recv Date:	Not reported
Generator EPA ID:	NYP004563722
Trans1 EPA ID:	Not reported
Trans2 EPA ID:	Not reported
TSDF ID 1:	NJD991291105
TSDF ID 2:	Not reported
Manifest Tracking Number:	002423786GBF
Import Indicator:	N
Export Indicator:	N
Discr Quantity Indicator:	N
Discr Type Indicator:	N
Discr Residue Indicator:	N
Discr Partial Reject Indicator:	N
Discr Full Reject Indicator:	N
Manifest Ref Number:	Not reported
Alt Facility RCRA ID:	Not reported
Alt Facility Sign Date:	Not reported
MGMT Method Type Code:	H110
Waste Code a:	Lead
Waste Code b:	Not reported
Waste Code c:	Not reported
Waste Code e:	Not reported
Waste Code f:	Not reported
Waste Code g:	Not reported
Waste Code 1:	Not reported
Waste Code 2:	Not reported
Waste Code 3:	Not reported
Waste Code 4:	Not reported
Waste Code 5:	Not reported
Waste Code 6:	Not reported
Quantity:	500
Units:	Pounds
Number of Containers:	1
Container Type:	Cargo tanks (tank trucks)
Handling Method:	Treat
Specific Gravity:	1

AF594 **7 WASHINGTON PLACE** **NY AST** **U004045727**
NNW **7 WASHINGTON PLACE** **N/A**
1/8-1/4 **NEW YORK, NY 10003**
0.162 mi.
853 ft. **Site 2 of 12 in cluster AF**

Relative:
Lower

Actual:
39 ft.

AST:

Name:	7 WASHINGTON PLACE
Address:	7 WASHINGTON PLACE
City,State,Zip:	NEW YORK, NY 10003
Region:	STATE
DEC Region:	2
Site Status:	Unregulated/Closed
Facility Id:	2-602057
Program Type:	PBS
UTM X:	584902.22463
UTM Y:	4509222.53055
Expiration Date:	N/A
Site Type:	School

Affiliation Records:

Site Id:	24016
Affiliation Type:	Facility Operator
Company Name:	7 WASHINGTON PLACE
Contact Type:	Not reported
Contact Name:	MICHAEL CALLAGHAN
Address1:	Not reported
Address2:	Not reported
City:	Not reported
State:	NN
Zip Code:	Not reported
Country Code:	001
Phone:	(212) 995-3280
EMail:	Not reported
Fax Number:	Not reported
Modified By:	TRANSLAT
Date Last Modified:	2004-03-04

Site Id:	24016
Affiliation Type:	Facility Owner
Company Name:	NEW YORK UNIVERSITY
Contact Type:	Not reported
Contact Name:	Not reported
Address1:	70 WASHINGTON SQUARE SOUTH
Address2:	Not reported
City:	NEW YORK
State:	NY
Zip Code:	10012
Country Code:	001
Phone:	(212) 998-1212
EMail:	Not reported
Fax Number:	Not reported
Modified By:	DAFRANCI
Date Last Modified:	2017-02-15

Site Id:	24016
Affiliation Type:	Emergency Contact
Company Name:	NEW YORK UNIVERSITY
Contact Type:	Not reported
Contact Name:	LOUIS ORTIZ

7 WASHINGTON PLACE (Continued) **U004045727**

Address1:	Not reported
Address2:	Not reported
City:	Not reported
State:	NN
Zip Code:	Not reported
Country Code:	999
Phone:	(732) 499-8051
EMail:	Not reported
Fax Number:	Not reported
Modified By:	NRLOMBAR
Date Last Modified:	2010-01-07

Site Id:	24016
Affiliation Type:	Mail Contact
Company Name:	NEW YORK UNIVERSITY
Contact Type:	Not reported
Contact Name:	LOUIS ORTIZ
Address1:	14 WAVERLY PLACE
Address2:	2ND FLOOR
City:	NEW YORK
State:	NY
Zip Code:	10003
Country Code:	001
Phone:	(212) 998-1450
EMail:	Not reported
Fax Number:	Not reported
Modified By:	NRLOMBAR
Date Last Modified:	2006-02-28

Tank Info:

Tank Number:	001
Tank Id:	48973
Material Code:	0001
Common Name of Substance:	#2 Fuel Oil (On-Site Consumption)

Equipment Records:

	A00 - Tank Internal Protection - None
	D01 - Pipe Type - Steel/Carbon Steel/Iron
	G99 - Tank Secondary Containment - Other
	H00 - Tank Leak Detection - None
	I02 - Overfill - High Level Alarm
	B00 - Tank External Protection - None
	F00 - Pipe External Protection - None
	J02 - Dispenser - Suction Dispenser
	C01 - Pipe Location - Aboveground
Tank Location:	Aboveground - contact with soil.... Tank bottom rests on soil, allowing no visual inspection.
Tank Type:	Steel/Carbon Steel/Iron
Tank Status:	Closed - Removed
Pipe Model:	Not reported
Install Date:	Not reported
Capacity Gallons:	1500
Tightness Test Method:	NN
Date Test:	Not reported
Next Test Date:	Not reported

7 WASHINGTON PLACE (Continued) **U004045727**

Date Tank Closed:	08/01/2003
Register:	True
Modified By:	MJGRIFFI
Last Modified:	05/09/2022
Material Name:	#2 fuel oil (on-site consumption)

AE595 **CON EDISON - EXTERIOR ST STORAGE YARD** **E MANIFEST** **1031615496**
North **743 BROADWAY** **N/A**
1/8-1/4 **MANHATTAN, NY 10003**
0.162 mi.
854 ft. **Site 2 of 18 in cluster AE**

Relative:
Lower

Actual:
39 ft.

E MANIFEST:

Manifest Tracking Number:	006748530GBF
Last Updated Date:	20210420
Shipped Date:	20210408
Received Date:	20210409
Manifest Status:	Signed
Submission Type:	DataImage5Copy
Origin Type:	Service
Generator EPA ID:	NYR000114579
Generator Name:	Con Edison - Exterior St Storage Yard
Generator Location Street Number:	Not reported
Generator Location Street 1:	743 BROADWAY
Generator Location Street 2:	Not reported
Generator Location City:	MANHATTAN
Generator Location State:	NY
Generator Location Zip:	10003
Generator Mail Street Number:	Not reported
Generator Mail Street 1:	36 BUTLER STREET
Generator Mail Street 2:	Not reported
Generator Mail City:	ELIZABETH
Generator Mail Zip:	07206
Generator Mail State:	NJ
Generator Contact Company Name:	Not reported
Designated Facility EPA ID:	NJD991291105
Designated Facility Name:	Not reported
Designated Facility Mail Street Number:	105
Designated Facility Mail Street 1:	Not reported
Designated Facility Mail Street 2:	JACOBUS AVE
Designated Facility Mail City:	KEARNY
Designated Facility Mail Zip:	07032
Designated Facility Mail State:	NJ
Designated Facility Location Street Number:	105
Designated Facility Location Street 1:	JACOBUS AVE
Designated Facility Location Street 2:	Not reported
Designated Facility Location City:	KEARNY
Designated Facility Location Zip:	07032
Designated Facility Location State:	NJ
Designated Facility Contact Company Name:	Clean Earth Of North Jersey
Manifest Residue Indicator:	N
Rejection Indicator:	N

Transporter:

Manifest Tracking Number:	006748530GBF
Transporter Line Number:	1
Transporter EPA ID:	NJD003812047

CON EDISON - EXTERIOR ST STORAGE YARD (Continued) **1031615496**

Transporter Name: Acv Environmental Services Inc.

Waste Line:

Manifest Tracking Number:	006748530GBF
Waste Line Number:	1
U.S. DOT Hazardous Indicator:	Y
U.S. DOT ID Number:	NA3082
U.S. DOT Description:	Na3082, Hazardous Waste, Liquid N.O.S., 9, Pg Iii, Rq (Lead)
Non-Hazardous Waste Description:	Not reported
Number of Containers:	1
Container Type Code:	TT
Container Type Description:	Cargo tanks (tank trucks)
Waste Quantity:	800
Quantity Unit of Measure Code:	P
Quantity Unit of Measure Description:	Pounds
Waste Quantity, in Tons:	0.4
Acute Waste Quantity, in Tons:	0
Non-Acute Waste Quantity, in Tons:	0.4
Waste Quantity, in Kilograms:	362.812
Acute Waste Quantity, in Kilograms:	0
Non-Acute Waste Quantity, in Kilorgrams:	362.812
Management Method Code:	H110
Management Method Description:	STABILIZATION
Waste Residue Indicator:	N
Quantity Discrepancy Indicator:	N
Waste Type Discrepancy Indicator:	N
Waste Density:	Not reported
Waste Density Unit of Measure Code:	Not reported
Waste Density Unit of Measure Description:	Not reported
Form Code:	Not reported
Form Code Description:	Not reported
Source Code:	Not reported
Source Code Description:	Not reported
Waste Minimization Code:	Not reported
Waste Minimization Code Description:	Not reported
Consent Number:	Not reported
EPA Waste Indicator:	Y
Federal Waste Codes:	D008
Quantity Haz Kg:	362.812
Quantity Haz Tons:	0.4
Quantity Non Haz Kg:	0
Quantity Non Haz Tons:	0
State Waste Codes:	NY-T

AF596 **CON EDISON SERVICE BOX: 49209** **RCRA NonGen / NLR** **1017778446**
NNW **7 WASHINGTON TERR & 186TH ST S** **NYP004563722**
1/8-1/4 **NEW YORK, NY 10033**
0.162 mi.
856 ft. **Site 3 of 12 in cluster AF**

Relative: **Lower**

Actual: **39 ft.**

RCRA Listings:

Date Form Received by Agency:	20140713
Handler Name:	Con Edison Service Box: 49209
Handler Address:	Washington Terr & 186th St S
Handler City,State,Zip:	NEW YORK, NY 10033
EPA ID:	NYP004563722
Contact Name:	THOMAS TEELING

CON EDISON SERVICE BOX: 49209 (Continued) **1017778446**

Contact Address:		Not reported
Contact City,State,Zip:		Not reported
Contact Telephone:		212-460-3770
Contact Fax:		Not reported
Contact Email:		Not reported
Contact Title:		SENIOR SCIENTIST
EPA Region:		02
Land Type:		Private
Federal Waste Generator Description:		Not a generator, verified
Non-Notifier:		Not reported
Biennial Report Cycle:		Not reported
Accessibility:		Not reported
Active Site Indicator:		Not reported
State District Owner:		Ny
State District:		NYSDEC R2
Mailing Address:		IRVING PL, 15TH FL NE
Mailing City,State,Zip:		NEW YORK, NY 10003
Owner Name:	Not reported	
Owner Type:		Not reported
Operator Name:	Not reported	
Operator Type:		Not reported
Short-Term Generator Activity:		No
Importer Activity:		No
Mixed Waste Generator:		No
Transporter Activity:		No
Transfer Facility Activity:		No
Recycler Activity with Storage:		No
Small Quantity On-Site Burner Exemption:		No
Smelting Melting and Refining Furnace Exemption:		No
Underground Injection Control:		No
Off-Site Waste Receipt:		No
Universal Waste Indicator:		No
Universal Waste Destination Facility:		No
Federal Universal Waste:		No
Active Site State-Reg Handler:		---
Federal Facility Indicator:		Not reported
Hazardous Secondary Material Indicator:		N
Sub-Part K Indicator:		Not reported
2018 GPRA Permit Baseline:		Not on the Baseline
2018 GPRA Renewals Baseline:		Not on the Baseline
202 GPRA Corrective Action Baseline:		No
Subject to Corrective Action Universe:		No
Non-TSDFs Where RCRA CA has Been Imposed Universe:		No
Corrective Action Priority Ranking:		No NCAPS ranking
Environmental Control Indicator:		No
Institutional Control Indicator:		No
Human Exposure Controls Indicator:		N/A
Groundwater Controls Indicator:		N/A
Significant Non-Complier Universe:		No
Unaddressed Significant Non-Complier Universe:		No
Addressed Significant Non-Complier Universe:		No
Significant Non-Complier With a Compliance Schedule Universe:		No
Financial Assurance Required:		Not reported
Handler Date of Last Change:		20150211
Recognized Trader-Importer:		No
Recognized Trader-Exporter:		No
Importer of Spent Lead Acid Batteries:		No

CON EDISON SERVICE BOX: 49209 (Continued) **1017778446**

Exporter of Spent Lead Acid Batteries:	No
Recycler Activity Without Storage:	No
Manifest Broker:	No
Sub-Part P Indicator:	No

Historic Generators:

Receive Date:	20140613
Handler Name: CON EDISON	
Federal Waste Generator Description:	Small Quantity Generator
State District Owner:	Ny
Large Quantity Handler of Universal Waste:	No
Recognized Trader Importer:	No
Recognized Trader Exporter:	No
Spent Lead Acid Battery Importer:	No
Spent Lead Acid Battery Exporter:	No
Current Record:	No
Non Storage Recycler Activity:	Not reported
Electronic Manifest Broker:	Not reported

Receive Date:	20140613
Handler Name: CON EDISON	
Federal Waste Generator Description:	Not a generator, verified
State District Owner:	Ny
Large Quantity Handler of Universal Waste:	No
Recognized Trader Importer:	No
Recognized Trader Exporter:	No
Spent Lead Acid Battery Importer:	No
Spent Lead Acid Battery Exporter:	No
Current Record:	No
Non Storage Recycler Activity:	Not reported
Electronic Manifest Broker:	Not reported

Receive Date:	20140713
Handler Name: CON EDISON SERVICE BOX:	49209
Federal Waste Generator Description:	Not a generator, verified
State District Owner:	Ny
Large Quantity Handler of Universal Waste:	No
Recognized Trader Importer:	No
Recognized Trader Exporter:	No
Spent Lead Acid Battery Importer:	No
Spent Lead Acid Battery Exporter:	No
Current Record:	Yes
Non Storage Recycler Activity:	Not reported
Electronic Manifest Broker:	Not reported

List of NAICS Codes and Descriptions:

NAICS Codes:	No NAICS Codes Found

Facility Has Received Notices of Violations:

Violations:	No Violations Found

Evaluation Action Summary:

Evaluations:	No Evaluations Found

Z597 **CON EDISON** **NY MANIFEST** **S117066201**
SE **36 E 3RD ST** **N/A**
1/8-1/4 **NEW YORK, NY 10013**
0.162 mi.
857 ft. **Site 8 of 34 in cluster Z**

Relative:
Lower

Actual:
39 ft.

NY MANIFEST:

EPA ID:	NYP004588307
Country:	USA
Name:	Con Edison
Address:	36 E 3RD ST
Address 2:	SB 672
City,State,Zip:	NEW YORK, NY 10013
Zip 4:	Not reported
Location Address 1:	36 E 3RD ST
Location Address 2:	SB 672
Location City,State,Zip:	NEW YORK, NY 10013
Location Zip 4:	Not reported
Facility Status:	Not reported
Total Tanks:	Not reported
Code:	BP

Mailing:

Mailing Name:	Con Edison
Mailing Contact:	Tom Teeling
Mailing Address 1:	4 IRVING PLACE - 15TH FLOOR
Mailing Address 2:	Not reported
Mailing City,State,Zip:	NEW YORK, NY 10003
Mailing Zip 4:	Not reported
Mailing Country:	USA
Mailing Phone:	Not reported

Manifest Data:

Document ID:	Not reported
Manifest Status:	Not reported
Trans1 State ID:	NJD003812047
Year:	2018
Trans2 State ID:	Not reported
Generator Ship Date:	07/08/2014
Trans1 Recv Date:	07/08/2014
Trans2 Recv Date:	Not reported
TSD Site Recv Date:	07/08/2014
Part A Recv Date:	Not reported
Part B Recv Date:	Not reported
Generator EPA ID:	NYP004588307
Trans1 EPA ID:	Not reported
Trans2 EPA ID:	Not reported
TSDF ID 1:	NJD991291105
TSDF ID 2:	Not reported
Manifest Tracking Number:	002503370GBF
Import Indicator:	N
Export Indicator:	N
Discr Quantity Indicator:	N
Discr Type Indicator:	N
Discr Residue Indicator:	N
Discr Partial Reject Indicator:	N
Discr Full Reject Indicator:	N
Manifest Ref Number:	Not reported
Alt Facility RCRA ID:	Not reported

CON EDISON (Continued) **S117066201**

Alt Facility Sign Date:	Not reported
MGMT Method Type Code:	H110
Waste Code a:	Lead
Waste Code b:	Not reported
Waste Code c:	Not reported
Waste Code e:	Not reported
Waste Code f:	Not reported
Waste Code g:	Not reported
Waste Code 1:	Not reported
Waste Code 2:	Not reported
Waste Code 3:	Not reported
Waste Code 4:	Not reported
Waste Code 5:	Not reported
Waste Code 6:	Not reported
Quantity:	1000
Units:	Pounds
Number of Containers:	1
Container Type:	Cargo tanks (tank trucks)
Handling Method:	Treat
Specific Gravity:	1

R598 **88 BLEECKER ST OWNERS INC** **NY AST** **A100292838**
WSW **88 BLEECKER ST** **N/A**
1/8-1/4 **NEW YORK, NY 10012**
0.162 mi.
857 ft. **Site 31 of 31 in cluster R**

Relative: **Lower**
Actual: **38 ft.**

AST:

Name:	88 BLEECKER ST OWNERS INC
Address:	88 BLEECKER ST
City,State,Zip:	NEW YORK, NY 10012
Region:	STATE
DEC Region:	2
Site Status:	Active
Facility Id:	2-267864
Program Type:	PBS
UTM X:	584760.18661
UTM Y:	4508895.62931
Expiration Date:	07/10/2027
Site Type:	Apartment Building/Office Building

Affiliation Records:

Site Id:	11135
Affiliation Type:	Mail Contact
Company Name:	REM RESIDENTIAL
Contact Type:	Not reported
Contact Name:	RASHAAD MIDDLETON/ NICK MIKAJ
Address1:	36 WEST 37TH STREET, 8TH FLOOR
Address2:	Not reported
City:	NEW YORK
State:	NY
Zip Code:	10018
Country Code:	001
Phone:	(212) 260-8060
EMail:	RASHAAD@REMNY.COM
Fax Number:	Not reported
Modified By:	JSMACRI

88 BLEECKER ST OWNERS INC (Continued) **A100292838**

Date Last Modified: 2022-10-07

Site Id: 11135
Affiliation Type: Emergency Contact
Company Name: 88 BLEECKER ST OWNERS INC
Contact Type: Not reported
Contact Name: GERARD PISCASO
Address1: Not reported
Address2: Not reported
City: Not reported
State: NN
Zip Code: Not reported
Country Code: 999
Phone: (212) 807-6969
EMail: Not reported
Fax Number: Not reported
Modified By: MFLEONAR
Date Last Modified: 2017-09-07

Site Id: 11135
Affiliation Type: Facility Owner
Company Name: 88 BLEECKER ST OWNERS INC
Contact Type: PROPERTY MANAGER
Contact Name: GERARD PICASO
Address1: 36 WEST 37TH STREET, 8TH FLOOR
Address2: Not reported
City: NEW YORK
State: NY
Zip Code: 10018
Country Code: 001
Phone: (212) 260-8060
EMail: Not reported
Fax Number: Not reported
Modified By: JSMACRI
Date Last Modified: 2022-10-07

Site Id: 11135
Affiliation Type: Facility Operator
Company Name: 88 BLEECKER ST OWNERS INC
Contact Type: Not reported
Contact Name: ANTONIO BENARRIVATO
Address1: Not reported
Address2: Not reported
City: Not reported
State: NN
Zip Code: Not reported
Country Code: 001
Phone: (646) 257-8532
EMail: Not reported
Fax Number: Not reported
Modified By: KAKYER
Date Last Modified: 2012-09-05

Tank Info:

Tank Number: 001
Tank Id: 13444

88 BLEECKER ST OWNERS INC (Continued) **A100292838**

Material Code:	0001
Common Name of Substance:	#2 Fuel Oil (On-Site Consumption)

Equipment Records:

B00 - Tank External Protection - None
F00 - Pipe External Protection - None
A00 - Tank Internal Protection - None
D01 - Pipe Type - Steel/Carbon Steel/Iron
E00 - Piping Secondary Containment - None
G03 - Tank Secondary Containment - Vault (w/o access)
H00 - Tank Leak Detection - None
I02 - Overfill - High Level Alarm
K00 - Spill Prevention - None
L09 - Piping Leak Detection - Exempt Suction Piping
C03 - Pipe Location - Aboveground/Underground Combination
J02 - Dispenser - Suction Dispenser

Tank Location:	Aboveground - on saddles, legs, racks, etc.... Tank bottom is elevated above grade or tank pad, allowing visual inspection.
Tank Type:	Steel/Carbon Steel/Iron
Tank Status:	In Service
Pipe Model:	Not reported
Install Date:	01/25/1995
Capacity Gallons:	7500
Tightness Test Method:	-
Date Test:	Not reported
Next Test Date:	Not reported
Date Tank Closed:	Not reported
Register:	True
Modified By:	JSMACRI
Last Modified:	10/07/2022
Material Name:	#2 fuel oil (on-site consumption)

T599 **UNITED EAST LLC** **NY AST** **A100177942**
East **239 EAST 5TH STREET** **N/A**
1/8-1/4 **NEW YORK, NY 10003**
0.162 mi.
858 ft. **Site 16 of 18 in cluster T**

Relative: **Lower**
Actual: **37 ft.**

AST:

Name:	UNITED EAST LLC
Address:	239 EAST 5TH STREET
City,State,Zip:	NEW YORK, NY 10003
Region:	STATE
DEC Region:	2
Site Status:	Active
Facility Id:	2-605631
Program Type:	PBS
UTM X:	585358.04666
UTM Y:	4508943.41608
Expiration Date:	05/10/2025
Site Type:	Apartment Building/Office Building

Affiliation Records:

Site Id:	27498
Affiliation Type:	Facility Operator
Company Name:	UNITED EAST LLC
Contact Type:	Not reported
Contact Name:	LUBA CHOMA

UNITED EAST LLC (Continued) **A100177942**

Address1:	Not reported
Address2:	Not reported
City:	Not reported
State:	NN
Zip Code:	Not reported
Country Code:	001
Phone:	(917) 415-6036
EMail:	Not reported
Fax Number:	Not reported
Modified By:	dxliving
Date Last Modified:	2008-11-06

Site Id:	27498
Affiliation Type:	Emergency Contact
Company Name:	UNITED EAST LLC
Contact Type:	Not reported
Contact Name:	MARK HAROUNIAN
Address1:	Not reported
Address2:	Not reported
City:	Not reported
State:	NN
Zip Code:	Not reported
Country Code:	999
Phone:	(917) 553-8165
EMail:	Not reported
Fax Number:	Not reported
Modified By:	dxliving
Date Last Modified:	2008-11-06

Site Id:	27498
Affiliation Type:	Facility Owner
Company Name:	UNITED EAST LLC
Contact Type:	MEMBER
Contact Name:	MARK HAROUNIAN
Address1:	224 FIFTH AVE, 5TH FLOOR
Address2:	Not reported
City:	NEW YORK
State:	NY
Zip Code:	10001
Country Code:	001
Phone:	(212) 686-2002
EMail:	MARK@LANDMARK-NYC.COM
Fax Number:	Not reported
Modified By:	JSMACRI
Date Last Modified:	2020-03-06

Site Id:	27498
Affiliation Type:	Mail Contact
Company Name:	UNITED EAST LLC
Contact Type:	MEMBER
Contact Name:	MARK HAROUNIAN
Address1:	224 FIFTH AVE
Address2:	5TH FLOOR
City:	NEW YORK
State:	NY
Zip Code:	10001
Country Code:	001

UNITED EAST LLC (Continued) **A100177942**

Phone:	(212) 686-2002
EMail:	MARK@LANDMARK-NYC.COM
Fax Number:	Not reported
Modified By:	JSMACRI
Date Last Modified:	2020-03-06

Tank Info:

Tank Number:	001
Tank Id:	60140
Material Code:	0001
Common Name of Substance:	#2 Fuel Oil (On-Site Consumption)

Equipment Records:

C01 - Pipe Location - Aboveground
I04 - Overfill - Product Level Gauge (A/G)
L02 - Piping Leak Detection - Interstitial - Manual Monitoring
A00 - Tank Internal Protection - None
B01 - Tank External Protection - Painted/Asphalt Coating
D01 - Pipe Type - Steel/Carbon Steel/Iron
E00 - Piping Secondary Containment - None
F01 - Pipe External Protection - Painted/Asphalt Coating
K00 - Spill Prevention - None
H02 - Tank Leak Detection - Interstitial - Manual Monitoring
I05 - Overfill - Vent Whistle
G00 - Tank Secondary Containment - None
J02 - Dispenser - Suction Dispenser

Tank Location:	Aboveground - on saddles, legs, racks, etc.... Tank bottom is elevated above grade or tank pad, allowing visual inspection.
Tank Type:	Steel/Carbon Steel/Iron
Tank Status:	In Service
Pipe Model:	Not reported
Install Date:	01/01/1995
Capacity Gallons:	4000
Tightness Test Method:	NN
Date Test:	Not reported
Next Test Date:	Not reported
Date Tank Closed:	Not reported
Register:	True
Modified By:	MJGRIFFI
Last Modified:	05/09/2022
Material Name:	#2 fuel oil (on-site consumption)

Z600 **ZEAR LLC** **NY AST** **A100296833**
ESE **63-65 SECOND AVENUE** **N/A**
1/8-1/4 **NEW YORK, NY 10003**
0.163 mi.
859 ft. **Site 9 of 34 in cluster Z**

Relative: **Lower**
Actual: **38 ft.**

AST:

Name:	ZEAR LLC
Address:	63-65 SECOND AVENUE
City,State,Zip:	NEW YORK, NY 10003
Region:	STATE
DEC Region:	2
Site Status:	Active
Facility Id:	2-256293

ZEAR LLC (Continued) **A100296833**

Program Type:	PBS
UTM X:	585325.90695
UTM Y:	4508836.24609
Expiration Date:	07/10/2027
Site Type:	Apartment Building/Office Building

Affiliation Records:

Site Id:	10515
Affiliation Type:	Facility Owner
Company Name:	ZEAR LLC
Contact Type:	OWNER
Contact Name:	ZENON CHERNYK
Address1:	60 ST. MARKS PLACE
Address2:	Not reported
City:	NEW YORK
State:	NY
Zip Code:	10003
Country Code:	001
Phone:	(646) 594-4696
EMail:	Not reported
Fax Number:	Not reported
Modified By:	MSBAPTIS
Date Last Modified:	2014-08-18

Site Id:	10515
Affiliation Type:	Mail Contact
Company Name:	ZEAR LLC
Contact Type:	OWNER
Contact Name:	ZENON CHERNYK
Address1:	60 ST. MARKS PLACE
Address2:	Not reported
City:	NEW YORK
State:	NY
Zip Code:	10003
Country Code:	001
Phone:	(646) 594-4696
EMail:	Not reported
Fax Number:	Not reported
Modified By:	MSBAPTIS
Date Last Modified:	2014-08-18

Site Id:	10515
Affiliation Type:	Facility Operator
Company Name:	ZEAR LLC
Contact Type:	Not reported
Contact Name:	MYKOLA
Address1:	Not reported
Address2:	Not reported
City:	Not reported
State:	NN
Zip Code:	Not reported
Country Code:	001
Phone:	(646) 594-8789
EMail:	Not reported
Fax Number:	Not reported
Modified By:	MSBAPTIS
Date Last Modified:	2014-08-18

ZEAR LLC (Continued) **A100296833**

Site Id:	10515
Affiliation Type:	Emergency Contact
Company Name:	ZEAR LLC
Contact Type:	Not reported
Contact Name:	MYKOLA S.
Address1:	Not reported
Address2:	Not reported
City:	Not reported
State:	NN
Zip Code:	Not reported
Country Code:	999
Phone:	(646) 594-8789
EMail:	Not reported
Fax Number:	Not reported
Modified By:	MSBAPTIS
Date Last Modified:	2014-08-18

Tank Info:

Tank Number:	001
Tank Id:	13168
Material Code:	0001
Common Name of Substance:	#2 Fuel Oil (On-Site Consumption)

Equipment Records:

J02 - Dispenser - Suction Dispenser
A00 - Tank Internal Protection - None
E00 - Piping Secondary Containment - None
G03 - Tank Secondary Containment - Vault (w/o access)
H00 - Tank Leak Detection - None
K00 - Spill Prevention - None
L09 - Piping Leak Detection - Exempt Suction Piping
B00 - Tank External Protection - None
D02 - Pipe Type - Galvanized Steel
F00 - Pipe External Protection - None
I05 - Overfill - Vent Whistle
C01 - Pipe Location - Aboveground
I04 - Overfill - Product Level Gauge (A/G)

Tank Location:	Aboveground - contact with soil.... Tank bottom rests on soil, allowing no visual inspection.
Tank Type:	Steel/Carbon Steel/Iron
Tank Status:	In Service
Pipe Model:	Not reported
Install Date:	07/19/1969
Capacity Gallons:	5000
Tightness Test Method:	NN
Date Test:	Not reported
Next Test Date:	Not reported
Date Tank Closed:	Not reported
Register:	True
Modified By:	MJGRIFFI
Last Modified:	05/09/2022
Material Name:	#2 fuel oil (on-site consumption)

S601 **COMMERCIAL BUILDING** **NY LTANKS** **S109064210**
NNE **440 LAFAYETTE AVE** **N/A**
1/8-1/4 **NEW YORK, NY**
0.163 mi.
861 ft. **Site 17 of 17 in cluster S**

Relative: LTANKS:
Lower

Actual:
40 ft.

Name:	COMMERCIAL BUILDING
Address:	440 LAFAYETTE AVE
City,State,Zip:	NEW YORK, NY
Spill Number/Closed Date:	0713774 / 2008-10-06
Facility ID:	0713774
Site ID:	395591
Spill Date:	2008-03-28
Spill Cause:	Tank Test Failure
Spill Source:	Commercial/Industrial
Spill Class:	C4
Cleanup Ceased:	Not reported
SWIS:	3101
Investigator:	bkfalvey
Referred To:	Not reported
Reported to Dept:	2008-03-28
CID:	404
Water Affected:	Not reported
Spill Notifier:	Other
Last Inspection:	Not reported
Recommended Penalty:	False
Meets Standard:	False
UST Involvement:	Not reported
Remediation Phase:	0
Date Entered In Computer:	2008-03-28
Spill Record Last Update:	2008-10-06
Spiller Name:	ANDERSON SANTOS
Spiller Company:	COMMERCIAL BUILDING
Spiller Address:	440 LAFAYETTE AVE
Spiller County:	001
Spiller Contact:	ANDERSON SANTOS
Spiller Phone:	(212) 505-0756
Spiller Extention:	Not reported
DEC Region:	2
DER Facility ID:	345115
Latitude:	Not reported
Longitude:	Not reported
DEC Memo:	4/11/08 bf: Called Ken Bonal (212)431-5751 of Newmark & Company. He no longer works there according to receptionist. She instructed me to call Anderson Santos, Superintendent of the building cell:(917)288-6195 office: (212)505-0756. Left message on machine for him to call me. Sent ttf letter to: Anderson Santos, Superintendent 436 Lafayette Street New York, NY 10003 5/12/08 On 5/8/08, received message from Mike Tartanella, consultant (914)740-1963. Called him back today. Tank is AST in a vault and all piping is exposed. No visible leak was found. Could not determine cause of failure yet. Wanted to know iof second tightness test is required. I told him yes and tank will be retested. He has to inform client of this. Letter on the way to me explaining failure. Received letter from Michael Tatanella of IVI Due Diligence Services, Inc. bf 9/30/08 Received fax from Ray Lara of PTC. Fax was of sampling results. bf 10/1/08 Called Ray Lara. PTC did tank cleaning and had sampling done around tank. Tank was removed. I requested that he send a site plan of sampling.

COMMERCIAL BUILDING (Continued) **S109064210**

He will send site plan. Called Joe Bortolussi of Newmark Knight Frank (212)431-5751. Told him he needs to send closure application. He told me new tank was installed. I told him he needs to update registration to reflect new changes. He will have contractor (Ace Atlas) contact me regaring this. bf 10/6/08 Received fax from Ray Lara. Letter from John of Ace-Atlas. Tank failed with dry leak. Two dead lines connected to the tank. Tank failed again. Concrete wrapping is removed No oil found on tank in enclosure material or on floor. NFA. bf

Remarks: gross problem

All TTF:

Facility ID:	0713774
Spill Number:	0713774
Spill Tank Test:	2384925
Site ID:	395591
Tank Number:	Not reported
Tank Size:	12000
Material:	0003
EPA UST:	Not reported
UST:	True
Cause:	99
Source:	99
Test Method:	03
Test Method 2:	Horner EZ Check I or II
Leak Rate:	.00
Gross Fail:	Not reported
Modified By:	Watchdog
Last Modified Date:	Not reported

All Materials:

Site ID:	395591
Operable Unit ID:	1152533
Operable Unit:	01
Material ID:	2143311
Material Code:	0003A
Material Name:	#6 fuel oil
Case No.:	Not reported
Material FA:	Petroleum
Quantity:	.00
Units:	G
Recovered:	.00
Resource Affected:	Soil
Oxygenate:	Not reported

Z602 **57 2ND AVE** **NY AST** **U003386377**
ESE **57 SECOND AVENUE** **N/A**
1/8-1/4 **NEW YORK, NY 10003**
0.163 mi.
861 ft. **Site 10 of 34 in cluster Z**

Relative: **Lower**
Actual: **38 ft.**

AST:

Name:	57 2ND AVE
Address:	57 SECOND AVENUE
City,State,Zip:	NEW YORK, NY 10003
Region:	STATE
DEC Region:	2

57 2ND AVE (Continued) **U003386377**

Site Status:	Active
Facility Id:	2-213829
Program Type:	PBS
UTM X:	585304.05413
UTM Y:	4508817.91085
Expiration Date:	02/17/2026
Site Type:	Apartment Building/Office Building

Affiliation Records:

Site Id:	7907
Affiliation Type:	Mail Contact
Company Name:	57-59 SECOND OWNER, LLC
Contact Type:	Not reported
Contact Name:	TERRENCE LOWENBERG
Address1:	419 LAFAYETTE STREET
Address2:	5TH FLOOR
City:	NEW YORK
State:	NY
Zip Code:	10003
Country Code:	001
Phone:	(212) 675-7100
EMail:	PROPERTYMGMT@ICONREALTYMGMT.COM
Fax Number:	Not reported
Modified By:	JSMACRI
Date Last Modified:	2018-09-18

Site Id:	7907
Affiliation Type:	Facility Operator
Company Name:	57 2ND AVE
Contact Type:	Not reported
Contact Name:	FRANK FIGUEROA
Address1:	Not reported
Address2:	Not reported
City:	Not reported
State:	NN
Zip Code:	Not reported
Country Code:	001
Phone:	(212) 675-7100
EMail:	Not reported
Fax Number:	Not reported
Modified By:	JSMACRI
Date Last Modified:	2018-09-18

Site Id:	7907
Affiliation Type:	Emergency Contact
Company Name:	57-59 SECOND OWNER, LLC
Contact Type:	Not reported
Contact Name:	TERRENCE LOWENBERG
Address1:	Not reported
Address2:	Not reported
City:	Not reported
State:	NN
Zip Code:	Not reported
Country Code:	999
Phone:	(917) 709-2791
EMail:	Not reported
Fax Number:	Not reported
Modified By:	JSMACRI

57 2ND AVE (Continued) **U003386377**

Date Last Modified:	2018-09-18
Site Id:	7907
Affiliation Type:	Facility Owner
Company Name:	57-59 SECOND OWNER, LLC
Contact Type:	MANAGING MEMBER
Contact Name:	TERRENCE LOWENBERG
Address1:	419 LAFAYETTE STREET, 5TH FLOOR
Address2:	Not reported
City:	NEW YORK
State:	NY
Zip Code:	10003
Country Code:	001
Phone:	(212) 675-7100
EMail:	Not reported
Fax Number:	Not reported
Modified By:	JSMACRI
Date Last Modified:	2018-09-18

Tank Info:

Tank Number:	001
Tank Id:	9810
Material Code:	0001
Common Name of Substance:	#2 Fuel Oil (On-Site Consumption)

Equipment Records:

	L09 - Piping Leak Detection - Exempt Suction Piping
	E00 - Piping Secondary Containment - None
	G03 - Tank Secondary Containment - Vault (w/o access)
	A00 - Tank Internal Protection - None
	J02 - Dispenser - Suction Dispenser
	D02 - Pipe Type - Galvanized Steel
	F00 - Pipe External Protection - None
	B00 - Tank External Protection - None
	C00 - Pipe Location - No Piping
	H99 - Tank Leak Detection - Other
	I04 - Overfill - Product Level Gauge (A/G)
Tank Location:	Aboveground - contact with soil.... Tank bottom rests on soil, allowing no visual inspection.
Tank Type:	Steel/Carbon Steel/Iron
Tank Status:	In Service
Pipe Model:	Not reported
Install Date:	01/01/1980
Capacity Gallons:	4000
Tightness Test Method:	NN
Date Test:	Not reported
Next Test Date:	Not reported
Date Tank Closed:	Not reported
Register:	True
Modified By:	MJGRIFFI
Last Modified:	05/09/2022
Material Name:	#2 fuel oil (on-site consumption)

AE603 **ABOVE GROUND TANK** **NY LTANKS** **S117364510**
North **740 BROADWAY** **NY NYC LAND USE** **N/A**
1/8-1/4 **MANHATTAN, NY**
0.163 mi.
862 ft. **Site 3 of 18 in cluster AE**

Relative: **Lower**
Actual: **39 ft.**

LTANKS:

Name:	ABOVE GROUND TANK
Address:	740 BROADWAY
City,State,Zip:	MANHATTAN, NY
Spill Number/Closed Date:	1406897 / 2014-12-23
Facility ID:	1406897
Site ID:	500389
Spill Date:	2014-09-30
Spill Cause:	Tank Test Failure
Spill Source:	Commercial/Industrial
Spill Class:	Not reported
Cleanup Ceased:	Not reported
SWIS:	3101
Investigator:	HRPATEL
Referred To:	Not reported
Reported to Dept:	2014-09-30
CID:	Not reported
Water Affected:	Not reported
Spill Notifier:	Other
Last Inspection:	Not reported
Recommended Penalty:	False
Meets Standard:	False
UST Involvement:	False
Remediation Phase:	0
Date Entered In Computer:	2014-09-30
Spill Record Last Update:	2014-12-23
Spiller Name:	MIKE
Spiller Company:	UNKNOWN
Spiller Address:	740 BROADWAY
Spiller County:	999
Spiller Contact:	MIKE
Spiller Phone:	(917) 288-6195
Spiller Extention:	Not reported
DEC Region:	2
DER Facility ID:	455393
Latitude:	Not reported
Longitude:	Not reported
DEC Memo:	10/01/14-Hiralkumar Patel. alternate address: 2-20 Astor Place, 740-744 Broadway, 436-450 Lafayette Street PBS #: 2-208566 for 740 Broadway. as per PBS record, the site has one 10,000 gal #6 oil UST, installed in Dec. 1980. PBS #: 2-242527 for 436-440 Lafayette Street. as per PBS record, site 436 has/had following tanks: - one (1) 7,500 gal #6 oil AST on saddles, removed in Aug. 2008 - one (1) 7,500 gal #2 oil AST on saddles, installed in Sep. 2008 other spills for 436-440 Lafayette St: 0713774, 1005946 spill # 0713774 was reported on 03/28/2008 due to tank test failure of #6 oil tank. test was failed due to two old lines connected to the tank. case closed. spill # 1005946 was reported on 08/30/2010 due to 5 gal of benzene from drip water. case closed. Lafayette-Astor Associates, LLC. **property owner** c/o Newmark Grubb Knight Frank 125 Park Avenue, 11th Floor New York, NY 10017 Attn.: Art Destrada **property manager** PH. (212) 372-2000 (203) 859-7301 email: adestrada@ngkf.com Paul Rufo **building super** Ph. (212) 982-2880 (917) 288-6195 (C) 2:37 PM:-

ABOVE GROUND TANK (Continued) **S117364510**

left message for Paul. 10/15/14-Hiralkumar Patel. 10:52 AM:- left message for Mr. Destrada. 11:25 AM:- sent TTF letter to Mr. Destrada, requiring report submission by the end of 11/28/14. letter emailed to Mr. Destrada and James Coffey (jcoffey@ngkf.com). 12/18/14-Hiralkumar Patel. 2:45 PM:- spoke with Mr. Destrada. he mentioned that the leaking tank system is empty since it failed the test. the tank is located in room under the sidewalk. all the piping run aboveground, including fill line which crosses the sidewalk concrete. they have hired Ace Atlas to conduct soil investigation along the tank's bottom as the tank is sitting on surface. he will talk to the contractor and submit work schedule. 3:09 PM:- received call from Rob from Riteway, subcontractor working for Ace Atlas. they tried to drill four holes through tank's bottom, but got to soil underneath the floor in only one hole. there is 5 inches of concrete floor underneath the tank and no oil stains observed on concrete or soil from the holes. as no petroleum staining noted in concrete underneath the tank (which was holding #6 oil), informed Rob that no further investigation is needed. asked him to send email including site observations. 12/23/14-Hiralkumar Patel. received email from Rob including site summary. based on available information, case closed.

Remarks: empty tank tank test failure

All Materials:

Site ID:	500389
Operable Unit ID:	1249797
Operable Unit:	01
Material ID:	2251424
Material Code:	9999
Material Name:	other - tank test fail
Case No.:	Not reported
Material FA:	Other
Quantity:	Not reported
Units:	Not reported
Recovered:	Not reported
Resource Affected:	Not reported
Oxygenate:	Not reported

NYC LAND USE:

Name:	Not reported
Address:	740 BROADWAY
City,State,Zip:	MANHATTAN, NY 10003
Latitude:	40.7296861
Longitude:	-73.9923401
Type Of Ownership Code:	P
Owner Name:	LAFAYETTE-ASTOR ASSOCIATES
Borough:	MN
Tax Block:	545
Tax Lot:	26
Community District:	102
Census Tract 2020:	1005700
Census Block 2020:	10057002005
Census Tract 2010:	57
Census Block 2010:	2003
School District:	02
City Council District:	2
Fire Company:	E033

ABOVE GROUND TANK (Continued) **S117364510**

Police Precinct:	9
Health Center District:	15
Health Area:	5700
Sanitation District Boro:	1
Sanitation District Number:	02
Sanitation Subsection:	2A
Zoning District 1:	M1-5/R9A: Mixed Manufacturing & Residential Districts
Zoning District 2:	Not reported
Zoning District 3:	Not reported
Zoning District 4:	Not reported
Commercial Overlay 1:	Not reported
Commercial Overlay 2:	Not reported
Special Purpose District 1:	SNX
Special Purpose District 2:	Not reported
Special Purpose District 3:	Not reported
Limited Height District:	Not reported
Spill Boundary Indicator:	N
Building Class:	O6: Office Buildings - Office With Comm 7 To 19 Stories
Land Use Category:	Commercial & Office Buildings
Number Of Easements:	0
Lot Area:	40513
Total Building Floor Area:	316832
Commercial Floor Area:	316832
Residential Floor Area:	0
Office Floor Area:	294392
Retail Floor Area:	22440
Garage Floor Area:	0
Storage Floor Area:	0
Factory Floor Area:	0
Other Floor Area:	0
Total Building Floor Area Source Code:	2
Number Of Buildings:	3
Number Of Floors:	12.0000000
Residential Units:	0
Total Units:	43
Lot Frontage:	92.0800000
Lot Depth:	274.0000000
Building Frontage:	92.3300000
Building Depth:	75.0000000
Extension Code:	N
Proximity Code:	3
Irregular Lot Code:	Y
Lot Type:	3
Basement Type/Grade:	2
Assessed Land Value:	6660000.00000
Assessed Total Value:	46723950.00000
Exempt Total Value:	0.00000
Year Built:	1910
Year Altered 1:	1979
Year Altered 2:	0
Historic District Name:	NoHo Historic District
Landmark Status:	Not reported
Built Floor Area Ratio:	7.82000000000
Maximum Allowable Residential Far:	0.00000000000
Maximum Allowable Commercial Far:	5.00000000000
Maximum Allowable Community Facility Far:	6.50000000000
Boro Code:	1

ABOVE GROUND TANK (Continued) **S117364510**

Borough, Tax Block and Lot:	1005450026.00000000
Condominium Number:	Not reported
Census Tract 2:	0057
X Coordinate:	986373
Y Coordinate:	205121
Zoning Map #:	12c
Zoning Map Code:	Not reported
Sanborn Map #:	103 024
Tax Map #:	10207
E-designation Number:	Not reported
Apportionment BBL:	Not reported
Apportionment Date:	Not reported
Pluto DTM Base Map Indicator:	1
2007 Flood Insurance Rate Map Indicator:	Not reported
2015 Preliminary Flood Insurance Rate Map Indicator:	Not reported
Version Number:	24v3.1
Changed By DCP:	Not reported

AE604 **740 BROADWAY** **NY UST** **U004194404**
North **740 BROADWAY** **N/A**
1/8-1/4 **NEW YORK, NY 10003**
0.163 mi.
862 ft. **Site 4 of 18 in cluster AE**

Relative: **Lower**

Actual: **39 ft.**

UST:

Name:	740 BROADWAY
Address:	740 BROADWAY
City,State,Zip:	NEW YORK, NY 10003
Id/Status:	2-208566 / Unregulated/Closed
Program Type:	PBS
Region:	STATE
DEC Region:	2
Expiration Date:	N/A
UTM X:	585046.43523
UTM Y:	4509255.62048
Site Type:	Apartment Building/Office Building

Affiliation Records:

Site Id:	7458
Affiliation Type:	Emergency Contact
Company Name:	LAFAYETTE ASTOR ASSOCS % NEWMARK GRUBB KNIGHT FRAN
Contact Type:	Not reported
Contact Name:	PAUL RUFO
Address1:	Not reported
Address2:	Not reported
City:	Not reported
State:	NN
Zip Code:	Not reported
Country Code:	999
Phone:	(212) 982-5734
EMail:	Not reported
Fax Number:	Not reported
Modified By:	NRLOMBAR
Date Last Modified:	2015-03-31

Site Id:	7458
Affiliation Type:	Facility Operator
Company Name:	740 BROADWAY

740 BROADWAY (Continued) **U004194404**

Contact Type:	Not reported
Contact Name:	PAUL RUFO
Address1:	Not reported
Address2:	Not reported
City:	Not reported
State:	NN
Zip Code:	Not reported
Country Code:	001
Phone:	(212) 982-5734
EMail:	Not reported
Fax Number:	Not reported
Modified By:	NRLOMBAR
Date Last Modified:	2015-03-31

Site Id:	7458
Affiliation Type:	Mail Contact
Company Name:	NEWMARK GRUBB KNIGHT FRANK
Contact Type:	Not reported
Contact Name:	ART D'ESTRADA
Address1:	594 BROADWAY
Address2:	ROOM 311
City:	NEW YORK
State:	NY
Zip Code:	10012
Country Code:	001
Phone:	(212) 431-5751
EMail:	ADESTRATA@NGKF.COM
Fax Number:	Not reported
Modified By:	DMPOKRZY
Date Last Modified:	2017-08-10

Site Id:	7458
Affiliation Type:	Facility Owner
Company Name:	LAFAYETTE ASTOR ASSOCS % NEWMARK GRUBB KNIGHT FRAN
Contact Type:	Not reported
Contact Name:	Not reported
Address1:	594 BROADWAY - RM 311
Address2:	Not reported
City:	NEW YORK
State:	NY
Zip Code:	10012
Country Code:	001
Phone:	(212) 431-5751
EMail:	Not reported
Fax Number:	Not reported
Modified By:	NRLOMBAR
Date Last Modified:	2015-03-31

Tank Info:

Tank Number:	001
Tank ID:	9703
Tank Status:	Closed - In Place
Material Name:	Closed - In Place
Capacity Gallons:	10000
Install Date:	12/01/1980
Date Tank Closed:	02/11/2015

740 BROADWAY (Continued) **U004194404**

Registered:	True
Tank Location:	Underground
Tank Type:	Steel/carbon steel
Material Code:	0003
Common Name of Substance:	#6 Fuel Oil (On-Site Consumption)
Tightness Test Method:	NN
Date Test:	Not reported
Next Test Date:	Not reported
Pipe Model:	Not reported
Modified By:	MJGRIFFI
Last Modified:	05/09/2022

Equipment Records:

J02 - Dispenser - Suction Dispenser
A00 - Tank Internal Protection - None
D01 - Pipe Type - Steel/Carbon Steel/Iron
G03 - Tank Secondary Containment - Vault (w/o access)
H00 - Tank Leak Detection - None
L09 - Piping Leak Detection - Exempt Suction Piping
B00 - Tank External Protection - None
C00 - Pipe Location - No Piping
F00 - Pipe External Protection - None
I04 - Overfill - Product Level Gauge (A/G)

AE605 **740 BROADWAY** **UST FINDER** **1028599866**
North **740 BROADWAY** **N/A**
1/8-1/4 **NEW YORK, NY 10003**
0.163 mi.
862 ft. **Site 5 of 18 in cluster AE**

Relative: **Lower**
Actual: **39 ft.**

UST FINDER:

Object ID:	298636
Facility ID:	NY7458
Name:	740 BROADWAY
Address:	740 BROADWAY
City,State,Zip:	NEW YORK, NY 10003
Address Match Type:	Not reported
Open USTs:	0
Closed USTs:	1
TOS USTs:	0
Population 1500ft:	25529
Private Wells 1500ft:	0
Within 100yr Floodplain:	No
Land Use:	Developed, High Intensity
Within SPA:	No
SPA PWS Facility ID:	Not reported
SPA Water Type:	Not reported
SPA Facility Type:	Not reported
SPA HUC12:	Not reported
Within WHPA:	No
WHPA PWS Facility ID:	Not reported
WHPA Water Type:	Not reported
WHPA Facility Type:	Not reported
WHPA HUC12:	Not reported
Facility Status:	Closed UST(s)
Date of Last Inspection:	Not reported
EPA Region:	2

740 BROADWAY (Continued) **1028599866**

Tribe:	Not reported
Coordinate Source:	State
X Coord:	-73.9923879999999
Y Coord:	40.7304560000001
Latitude:	40.730456
Longitude:	-73.992388

UST FINDER:

Object ID:	1318911
Facility ID:	NY7458
Tank ID:	NY10172
Tank Status:	Closed
Installation Date:	1980/12/01 16:00:00+00
Removal Date:	Not reported
Tank Capacity:	10000
Substances:	Not reported
Tank Wall Type:	Not reported

T606 **CONSOLIDATED EDISON** **E MANIFEST** **1031637294**
East **237 E 5TH ST** **N/A**
1/8-1/4 **NEW YORK, NY 10003**
0.163 mi.
862 ft. **Site 17 of 18 in cluster T**

Relative: **Lower**

Actual: **37 ft.**

E MANIFEST:

Manifest Tracking Number:	016282065FLE
Last Updated Date:	20220621
Shipped Date:	20220609
Received Date:	20220609
Manifest Status:	Signed
Submission Type:	DataImage5Copy
Origin Type:	Service
Generator EPA ID:	NYR000114579
Generator Name:	Consolidated Edison
Generator Location Street Number:	Not reported
Generator Location Street 1:	237 E 5TH ST
Generator Location Street 2:	Not reported
Generator Location City:	NEW YORK
Generator Location State:	NY
Generator Location Zip:	10003
Generator Mail Street Number:	Not reported
Generator Mail Street 1:	116 SKYLINE DRIVE
Generator Mail Street 2:	Not reported
Generator Mail City:	SOUTH PLAINFIELD
Generator Mail Zip:	07080
Generator Mail State:	NJ
Generator Contact Company Name:	Not reported
Designated Facility EPA ID:	NJD991291105
Designated Facility Name:	Clean Earth Of North Jersey
Designated Facility Mail Street Number:	105
Designated Facility Mail Street 1:	Not reported
Designated Facility Mail Street 2:	JACOBUS AVE
Designated Facility Mail City:	KEARNY
Designated Facility Mail Zip:	07032
Designated Facility Mail State:	NJ
Designated Facility Location Street Number:	105
Designated Facility Location Street 1:	JACOBUS AVE

CONSOLIDATED EDISON (Continued) **1031637294**

Designated Facility Location Street 2: Not reported
Designated Facility Location City: KEARNY
Designated Facility Location Zip: 07032
Designated Facility Location State: NJ
Designated Facility Contact Company Name: Not reported
Manifest Residue Indicator: N
Rejection Indicator: N

Transporter:
Manifest Tracking Number: 016282065FLE
Transporter Line Number: 1
Transporter EPA ID: MAD039322250
Transporter Name: Clean Harbors Environmental Services Inc

Waste Line:
Manifest Tracking Number: 016282065FLE
Waste Line Number: 1
U.S. DOT Hazardous Indicator: Y
U.S. DOT ID Number: NA3082
U.S. DOT Description: Na3082, Hazardous Waste, Liquid N.O.S., 9, Pg Iii, Rq
Non-Hazardous Waste Description: Not reported
Number of Containers: 1
Container Type Code: TT
Container Type Description: Cargo tanks (tank trucks)
Waste Quantity: 300
Quantity Unit of Measure Code: P
Quantity Unit of Measure Description: Pounds
Waste Quantity, in Tons: 0.15
Acute Waste Quantity, in Tons: 0
Non-Acute Waste Quantity, in Tons: 0.15
Waste Quantity, in Kilograms: 136.0545
Acute Waste Quantity, in Kilograms: 0
Non-Acute Waste Quantity, in Kilorgrams: 136.0545
Management Method Code: H110
Management Method Description: STABILIZATION
Waste Residue Indicator: N
Quantity Discrepancy Indicator: N
Waste Type Discrepancy Indicator: N
Waste Density: Not reported
Waste Density Unit of Measure Code: Not reported
Waste Density Unit of Measure Description: Not reported
Form Code: Not reported
Form Code Description: Not reported
Source Code: Not reported
Source Code Description: Not reported
Waste Minimization Code: Not reported
Waste Minimization Code Description: Not reported
Consent Number: Not reported
EPA Waste Indicator: Y
Federal Waste Codes: D008
Quantity Haz Kg: 136.0545
Quantity Haz Tons: 0.15
Quantity Non Haz Kg: 0
Quantity Non Haz Tons: 0
State Waste Codes: NY-T

T607 **237 EAST REALTY LLC** **NY AST** **A100166527**
East **237 EAST 5TH ST** **N/A**
1/8-1/4 **NEW YORK, NY 10003**
0.163 mi.
862 ft. **Site 18 of 18 in cluster T**

Relative:
Lower

Actual:
37 ft.

AST:

Name:	237 EAST REALTY LLC
Address:	237 EAST 5TH ST
City,State,Zip:	NEW YORK, NY 10003
Region:	STATE
DEC Region:	2
Site Status:	Active
Facility Id:	2-314439
Program Type:	PBS
UTM X:	585339.35789
UTM Y:	4508954.85493
Expiration Date:	06/16/2025
Site Type:	Apartment Building/Office Building

Affiliation Records:

Site Id:	14333
Affiliation Type:	Facility Operator
Company Name:	237 EAST REALTY LLC
Contact Type:	Not reported
Contact Name:	HONORIO SALAS
Address1:	Not reported
Address2:	Not reported
City:	Not reported
State:	NN
Zip Code:	Not reported
Country Code:	001
Phone:	(212) 254-4642
EMail:	Not reported
Fax Number:	Not reported
Modified By:	KXTANG
Date Last Modified:	2005-04-19

Site Id:	14333
Affiliation Type:	Facility Owner
Company Name:	237 EAST REALTY LLC
Contact Type:	MANAGING AGENT
Contact Name:	GEORGE LAVIAN
Address1:	377 PARK AVENUE SOUTH, 8TH FLOOR
Address2:	Not reported
City:	NEW YORK
State:	NY
Zip Code:	10016
Country Code:	001
Phone:	(212) 213-2500
EMail:	Not reported
Fax Number:	Not reported
Modified By:	MSBAPTIS
Date Last Modified:	2010-07-01

Site Id:	14333
Affiliation Type:	Mail Contact
Company Name:	237 EAST REALTY LLC
Contact Type:	Not reported
Contact Name:	GEORGE LAVION

237 EAST REALTY LLC (Continued) **A100166527**

Address1:	377 PARK AVENUE SOUTH
Address2:	3RD FLOOR
City:	NEW YORK
State:	NY
Zip Code:	10016
Country Code:	001
Phone:	(212) 213-2500
EMail:	PARKREALTY377@GMAIL.COM
Fax Number:	Not reported
Modified By:	JSMACRI
Date Last Modified:	2020-07-21

Site Id:	14333
Affiliation Type:	Emergency Contact
Company Name:	237 EAST REALTY LLC
Contact Type:	Not reported
Contact Name:	HONORIO SALAS
Address1:	Not reported
Address2:	Not reported
City:	Not reported
State:	NN
Zip Code:	Not reported
Country Code:	999
Phone:	(917) 334-4406
EMail:	Not reported
Fax Number:	Not reported
Modified By:	KXTANG
Date Last Modified:	2005-04-19

Tank Info:

Tank Number:	001
Tank Id:	12789
Material Code:	0001
Common Name of Substance:	#2 Fuel Oil (On-Site Consumption)

Equipment Records:

	G00 - Tank Secondary Containment - None
	J02 - Dispenser - Suction Dispenser
	B05 - Tank External Protection - Jacketed
	D02 - Pipe Type - Galvanized Steel
	F00 - Pipe External Protection - None
	A01 - Tank Internal Protection - Epoxy Liner
	H00 - Tank Leak Detection - None
	I01 - Overfill - Float Vent Valve
	L09 - Piping Leak Detection - Exempt Suction Piping
	C01 - Pipe Location - Aboveground
Tank Location:	Aboveground - contact with soil.... Tank bottom rests on soil, allowing no visual inspection.
Tank Type:	Steel/Carbon Steel/Iron
Tank Status:	In Service
Pipe Model:	Not reported
Install Date:	01/01/1950
Capacity Gallons:	2000
Tightness Test Method:	NN
Date Test:	Not reported

237 EAST REALTY LLC (Continued) **A100166527**

Next Test Date:	Not reported
Date Tank Closed:	Not reported
Register:	True
Modified By:	MJGRIFFI
Last Modified:	05/09/2022
Material Name:	#2 fuel oil (on-site consumption)

U608 **CON EDISON SERVICE BOX: 33386** **RCRA NonGen / NLR 1016973590**
South **290 ELIZABETH ST & HOUSTON ST N OF** **NY MANIFEST NYP004473948**
1/8-1/4 **NEW YORK, NY 10012**
0.163 mi.
863 ft. **Site 22 of 23 in cluster U**

Relative: **Higher**

Actual: **43 ft.**

RCRA Listings:

Date Form Received by Agency:		20140421
Handler Name:		Con Edison Service Box: 33386
Handler Address:		Elizabeth St & Houston St N Of
Handler City,State,Zip:		NEW YORK, NY 10012
EPA ID:		NYP004473948
Contact Name:		THOMAS TEELING
Contact Address:		Not reported
Contact City,State,Zip:		Not reported
Contact Telephone:		212-460-3770
Contact Fax:		Not reported
Contact Email:		Not reported
Contact Title:		SENIOR SCIENTIST
EPA Region:		02
Land Type:		Private
Federal Waste Generator Description:		Not a generator, verified
Non-Notifier:		Not reported
Biennial Report Cycle:		Not reported
Accessibility:		Not reported
Active Site Indicator:		Not reported
State District Owner:		Ny
State District:		NYSDEC R2
Mailing Address:		IRVING PL, 15TH FL NE
Mailing City,State,Zip:		NEW YORK, NY 10003
Owner Name:	Not reported	
Owner Type:		Not reported
Operator Name:	Not reported	
Operator Type:		Not reported
Short-Term Generator Activity:		No
Importer Activity:		No
Mixed Waste Generator:		No
Transporter Activity:		No
Transfer Facility Activity:		No
Recycler Activity with Storage:		No
Small Quantity On-Site Burner Exemption:		No
Smelting Melting and Refining Furnace Exemption:		No
Underground Injection Control:		No
Off-Site Waste Receipt:		No
Universal Waste Indicator:		No
Universal Waste Destination Facility:		No
Federal Universal Waste:		No
Active Site State-Reg Handler:		---
Federal Facility Indicator:		Not reported
Hazardous Secondary Material Indicator:		N
Sub-Part K Indicator:		Not reported

CON EDISON SERVICE BOX: 33386 (Continued) **1016973590**

2018 GPRA Permit Baseline:	Not on the Baseline
2018 GPRA Renewals Baseline:	Not on the Baseline
202 GPRA Corrective Action Baseline:	No
Subject to Corrective Action Universe:	No
Non-TSDFs Where RCRA CA has Been Imposed Universe:	No
Corrective Action Priority Ranking:	No NCAPS ranking
Environmental Control Indicator:	No
Institutional Control Indicator:	No
Human Exposure Controls Indicator:	N/A
Groundwater Controls Indicator:	N/A
Significant Non-Complier Universe:	No
Unaddressed Significant Non-Complier Universe:	No
Addressed Significant Non-Complier Universe:	No
Significant Non-Complier With a Compliance Schedule Universe:	No
Financial Assurance Required:	Not reported
Handler Date of Last Change:	20141014
Recognized Trader-Importer:	No
Recognized Trader-Exporter:	No
Importer of Spent Lead Acid Batteries:	No
Exporter of Spent Lead Acid Batteries:	No
Recycler Activity Without Storage:	No
Manifest Broker:	No
Sub-Part P Indicator:	No

Historic Generators:

Receive Date:	20140321
Handler Name: CON EDISON SERVICE BOX:	33386
Federal Waste Generator Description:	Very Small Quantity Generator (formerly Conditionally-Exempt Small Quantity Generator
State District Owner:	Ny
Large Quantity Handler of Universal Waste:	No
Recognized Trader Importer:	No
Recognized Trader Exporter:	No
Spent Lead Acid Battery Importer:	No
Spent Lead Acid Battery Exporter:	No
Current Record:	No
Non Storage Recycler Activity:	Not reported
Electronic Manifest Broker:	Not reported

Receive Date:	20140421
Handler Name: CON EDISON SERVICE BOX:	33386
Federal Waste Generator Description:	Not a generator, verified
State District Owner:	Ny
Large Quantity Handler of Universal Waste:	No
Recognized Trader Importer:	No
Recognized Trader Exporter:	No
Spent Lead Acid Battery Importer:	No
Spent Lead Acid Battery Exporter:	No
Current Record:	Yes
Non Storage Recycler Activity:	Not reported
Electronic Manifest Broker:	Not reported

List of NAICS Codes and Descriptions:

NAICS Codes:	No NAICS Codes Found

CON EDISON SERVICE BOX: 33386 (Continued) **1016973590**

Facility Has Received Notices of Violations:
Violations: No Violations Found

Evaluation Action Summary:
Evaluations: No Evaluations Found

NY MANIFEST:

EPA ID:	NYP004473948
Country:	USA
Name:	Con Edison
Address:	290 ELIZABETH ST & HOUSTON ST
Address 2:	Not reported
City,State,Zip:	NEW YORK, NY 10012
Zip 4:	Not reported
Location Address 1:	290 ELIZABETH ST
Location Address 2:	SB33386
Location City,State,Zip:	NEW YORK, NY 10012
Location Zip 4:	Not reported
Facility Status:	Not reported
Total Tanks:	Not reported
Code:	BP

Mailing:

Mailing Name:	Con Edison
Mailing Contact:	Con Edison
Mailing Address 1:	4 IRVING ST
Mailing Address 2:	15TH ST
Mailing City,State,Zip:	NEW YORK, NY 10003
Mailing Zip 4:	Not reported
Mailing Country:	USA
Mailing Phone:	Not reported

Manifest Data:

Document ID:	Not reported
Manifest Status:	Not reported
Trans1 State ID:	NJD003812047
Year:	2018
Trans2 State ID:	Not reported
Generator Ship Date:	03/21/2014
Trans1 Recv Date:	03/21/2014
Trans2 Recv Date:	Not reported
TSD Site Recv Date:	03/21/2014
Part A Recv Date:	Not reported
Part B Recv Date:	Not reported
Generator EPA ID:	NYP004473948
Trans1 EPA ID:	Not reported
Trans2 EPA ID:	Not reported
TSDF ID 1:	NJD991291105
TSDF ID 2:	Not reported
Manifest Tracking Number:	002360857GBF
Import Indicator:	N
Export Indicator:	N
Discr Quantity Indicator:	N
Discr Type Indicator:	N
Discr Residue Indicator:	N

CON EDISON SERVICE BOX: 33386 (Continued) **1016973590**

Discr Partial Reject Indicator:	N
Discr Full Reject Indicator:	N
Manifest Ref Number:	Not reported
Alt Facility RCRA ID:	Not reported
Alt Facility Sign Date:	Not reported
MGMT Method Type Code:	H110
Waste Code a:	Lead
Waste Code b:	Not reported
Waste Code c:	Not reported
Waste Code e:	Not reported
Waste Code f:	Not reported
Waste Code g:	Not reported
Waste Code 1:	Not reported
Waste Code 2:	Not reported
Waste Code 3:	Not reported
Waste Code 4:	Not reported
Waste Code 5:	Not reported
Waste Code 6:	Not reported
Quantity:	2000
Units:	Pounds
Number of Containers:	1
Container Type:	Cargo tanks (tank trucks)
Handling Method:	Treat
Specific Gravity:	1

AG609 **CON EDISON** **NY MANIFEST** **S117736386**
NE **62 COOPER SQUARE** **N/A**
1/8-1/4 **NEW YORK, NY 10003**
0.165 mi.
873 ft. **Site 1 of 21 in cluster AG**

Relative: **Lower**
Actual: **40 ft.**

NY MANIFEST:

EPA ID:	NYP004504247
Country:	USA
Name:	Con Edison
Address:	62 COOPER SQUARE
Address 2:	Not reported
City,State,Zip:	NEW YORK, NY 10003
Zip 4:	Not reported
Location Address 1:	62 COOPER SQUARE
Location Address 2:	Not reported
Location City,State,Zip:	NEW YORK, NY 10003
Location Zip 4:	Not reported
Facility Status:	Not reported
Total Tanks:	Not reported
Code:	BP

Mailing:

Mailing Name:	Con Edison
Mailing Contact:	Con Edison
Mailing Address 1:	4 IRIVING PL
Mailing Address 2:	15TH FL
Mailing City,State,Zip:	NEW YORK, NY 10003
Mailing Zip 4:	Not reported
Mailing Country:	USA
Mailing Phone:	Not reported

CON EDISON (Continued) **S117736386**

Manifest Data:

Document ID:	Not reported
Manifest Status:	Not reported
Trans1 State ID:	NJD003812047
Year:	2018
Trans2 State ID:	Not reported
Generator Ship Date:	04/17/2014
Trans1 Recv Date:	04/17/2014
Trans2 Recv Date:	Not reported
TSD Site Recv Date:	04/21/2014
Part A Recv Date:	Not reported
Part B Recv Date:	Not reported
Generator EPA ID:	NYP004504247
Trans1 EPA ID:	Not reported
Trans2 EPA ID:	Not reported
TSDF ID 1:	NJD991291105
TSDF ID 2:	Not reported
Manifest Tracking Number:	002416748GBF
Import Indicator:	N
Export Indicator:	N
Discr Quantity Indicator:	N
Discr Type Indicator:	N
Discr Residue Indicator:	N
Discr Partial Reject Indicator:	N
Discr Full Reject Indicator:	N
Manifest Ref Number:	Not reported
Alt Facility RCRA ID:	Not reported
Alt Facility Sign Date:	Not reported
MGMT Method Type Code:	H110
Waste Code a:	Lead
Waste Code b:	Not reported
Waste Code c:	Not reported
Waste Code e:	Not reported
Waste Code f:	Not reported
Waste Code g:	Not reported
Waste Code 1:	Not reported
Waste Code 2:	Not reported
Waste Code 3:	Not reported
Waste Code 4:	Not reported
Waste Code 5:	Not reported
Waste Code 6:	Not reported
Quantity:	2500
Units:	Pounds
Number of Containers:	1
Container Type:	Cargo tanks (tank trucks)
Handling Method:	Treat
Specific Gravity:	1

AE610 **CON EDISON** **NY MANIFEST** **S117318173**
North **744 BROADWAY** **N/A**
1/8-1/4 **NEW YORK, NY 10003**
0.165 mi.
873 ft. **Site 6 of 18 in cluster AE**

Relative:
Lower

Actual:
39 ft.

NY MANIFEST:

EPA ID:	NYP004656757
Country:	USA
Name:	Con Edison
Address:	744 BROADWAY
Address 2:	SERVICE BOX # 28830
City,State,Zip:	NEW YORK, NY 10003
Zip 4:	Not reported
Location Address 1:	744 BROADWAY
Location Address 2:	SERVICE BOX # 28830
Location City,State,Zip:	NEW YORK, NY 10003
Location Zip 4:	Not reported
Facility Status:	Not reported
Total Tanks:	Not reported
Code:	BP

Mailing:

Mailing Name:	Con Edison
Mailing Contact:	Tom Telling
Mailing Address 1:	4 IRVING PLACE-15TH FLOOR
Mailing Address 2:	Not reported
Mailing City,State,Zip:	NEW YORK, NY 10003
Mailing Zip 4:	Not reported
Mailing Country:	USA
Mailing Phone:	2124603770

Manifest Data:

Document ID:	Not reported
Manifest Status:	Not reported
Trans1 State ID:	NJD003812047
Year:	2018
Trans2 State ID:	Not reported
Generator Ship Date:	09/14/2014
Trans1 Recv Date:	09/14/2014
Trans2 Recv Date:	Not reported
TSD Site Recv Date:	09/18/2014
Part A Recv Date:	Not reported
Part B Recv Date:	Not reported
Generator EPA ID:	NYP004656757
Trans1 EPA ID:	Not reported
Trans2 EPA ID:	Not reported
TSDF ID 1:	NJD991291105
TSDF ID 2:	Not reported
Manifest Tracking Number:	002609604GBF
Import Indicator:	N
Export Indicator:	N
Discr Quantity Indicator:	N
Discr Type Indicator:	N
Discr Residue Indicator:	N
Discr Partial Reject Indicator:	N
Discr Full Reject Indicator:	N
Manifest Ref Number:	Not reported
Alt Facility RCRA ID:	Not reported

CON EDISON (Continued) **S117318173**

Alt Facility Sign Date:	Not reported
MGMT Method Type Code:	H110
Waste Code a:	Lead
Waste Code b:	Not reported
Waste Code c:	Not reported
Waste Code e:	Not reported
Waste Code f:	Not reported
Waste Code g:	Not reported
Waste Code 1:	Not reported
Waste Code 2:	Not reported
Waste Code 3:	Not reported
Waste Code 4:	Not reported
Waste Code 5:	Not reported
Waste Code 6:	Not reported
Quantity:	500
Units:	Pounds
Number of Containers:	1
Container Type:	Cargo tanks (tank trucks)
Handling Method:	Treat
Specific Gravity:	1

AH611 **POSTAL ENVELOPE-628 BROADWAY** **PFAS ECHO** **1027407514**
WSW **N/A**
1/8-1/4 **NEW YORK, NY**
0.165 mi.
873 ft. **Site 1 of 11 in cluster AH**

Relative:
Lower

Actual:
39 ft.

PFAS ECHO:

Name:	Postal Envelope-628 Broadway
Address:	Not reported
City,State,Zip:	NEW YORK, NY
Latitude:	40.72612
Longitude:	-73.9962
Count:	1
County:	NEW YORK
Status:	Active
Region:	02
Industry:	Printing

ECHO Facility Report:

Facility Percent Minority:	40.889
Facility Derived Tribes:	-
Facility Population:	48527.6
EPA Programs:	CAA
Federal Facility:	No
Federal Agency:	-
Facility FIPS Code:	36061
Facility Indian Country Flag:	N
Facility Collection Method:	ADDRESS MATCHING-HOUSE NUMBER
Facility Derived HUC:	02030101
Facility Derived WBD:	020301010405
Facility Derived CD113:	10
Facility Derived CB2010:	360610055011004
Facility Major Flag:	-
Facility Active Flag:	Y
Facility Inspection Count:	0
Facility Date Last Inspection:	-

POSTAL ENVELOPE-628 BROADWAY (Continued) **1027407514**

Facility Days Last Inspection:	-
Facility Informal Count:	0
Facility Date Last Informal Action:	-
Facility Formal Action Count:	0
Facility Date Last Formal Action:	-
Facility Total Penalties:	0
Facility Penalty Count:	-
Facility Date Last Penalty:	-
Facility Last Penalty AMT:	-
Facility QTRS With NC:	0
Facility Programs With SNC:	0
Facility Compliance Status:	No Violation Identified
Facility SNC Flag:	N
AIR Flag:	Y
NPDES Flag:	N
SDWIS Flag:	N
RCRA Flag:	N
TRI Flag:	N
GHG Flag:	N
AIR IDS:	NY0000002620500230
CAA Permit Types:	Minor Emissions
CAA NAICS:	999999
CAA SICS:	2752
NPDES IDS:	-
CWA Permit Types:	-
CWA NAICS:	-
CWA SICS:	-
RCRA IDS:	-
RCRA Permit Types:	-
RCRA NAICS:	-
SDWA IDS:	-
SDWA System Types:	-
SDWA Compliance Status:	-
SDWA SNC Flag:	N
TRI IDS:	-
TRI Releases Transfers:	-
TRI On Site Releases:	-
TRI Off Site Transfers:	-
TRI Reporter:	-
Facility IMP Water Flag:	-
EJSCREEN Flag US:	N

EJSCREEN Report:

AH612 **CON EDISION - MH27224** **RCRA NonGen / NLR** **1007207680**
WSW **626 BROADWAY AND E.HOUSTON 626** **NY MANIFEST** **NYP004072955**
1/8-1/4 **NEW YORK, NY 10003**
0.166 mi.
874 ft. **Site 2 of 11 in cluster AH**

Relative: **Lower**
Actual: **40 ft.**

RCRA Listings:

Date Form Received by Agency:	20020602
Handler Name:	Con Edision - Mh27224
Handler Address:	Broadway And E.Houston 626
Handler City,State,Zip:	NEW YORK, NY 10003
EPA ID:	NYP004072955
Contact Name:	ANTHONY DRUMMINGS
Contact Address:	IRVING PLACE

CON EDISION - MH27224 (Continued) **1007207680**

Contact City,State,Zip:		NEW YORK, NY 10003
Contact Telephone:		212-460-3770
Contact Fax:		Not reported
Contact Email:		Not reported
Contact Title:		Not reported
EPA Region:		02
Land Type:		Not reported
Federal Waste Generator Description:		Not a generator, verified
Non-Notifier:		Not reported
Biennial Report Cycle:		Not reported
Accessibility:		Not reported
Active Site Indicator:		Not reported
State District Owner:		Ny
State District:		NYSDEC R2
Mailing Address:		IRVING PLACE
Mailing City,State,Zip:		NEW YORK, NY 10003
Owner Name:	Not reported	
Owner Type:		Not reported
Operator Name:	Not reported	
Operator Type:		Not reported
Short-Term Generator Activity:		No
Importer Activity:		No
Mixed Waste Generator:		No
Transporter Activity:		No
Transfer Facility Activity:		No
Recycler Activity with Storage:		No
Small Quantity On-Site Burner Exemption:		No
Smelting Melting and Refining Furnace Exemption:		No
Underground Injection Control:		No
Off-Site Waste Receipt:		No
Universal Waste Indicator:		No
Universal Waste Destination Facility:		No
Federal Universal Waste:		No
Active Site State-Reg Handler:		---
Federal Facility Indicator:		Not reported
Hazardous Secondary Material Indicator:		N
Sub-Part K Indicator:		Not reported
2018 GPRA Permit Baseline:		Not on the Baseline
2018 GPRA Renewals Baseline:		Not on the Baseline
202 GPRA Corrective Action Baseline:		No
Subject to Corrective Action Universe:		No
Non-TSDFs Where RCRA CA has Been Imposed Universe:		No
Corrective Action Priority Ranking:		No NCAPS ranking
Environmental Control Indicator:		No
Institutional Control Indicator:		No
Human Exposure Controls Indicator:		N/A
Groundwater Controls Indicator:		N/A
Significant Non-Complier Universe:		No
Unaddressed Significant Non-Complier Universe:		No
Addressed Significant Non-Complier Universe:		No
Significant Non-Complier With a Compliance Schedule Universe:		No
Financial Assurance Required:		Not reported
Handler Date of Last Change:		20150414
Recognized Trader-Importer:		No
Recognized Trader-Exporter:		No
Importer of Spent Lead Acid Batteries:		No
Exporter of Spent Lead Acid Batteries:		No

CON EDISION - MH27224 (Continued) **1007207680**

Recycler Activity Without Storage: No
Manifest Broker: No
Sub-Part P Indicator: No

Biennial: List of Years
Year: 2001

Click Here for Biennial Reporting System Data:

Historic Generators:
Receive Date: 20020601
Handler Name: CON EDISION - MH27224
Federal Waste Generator Description: Not a generator, verified
State District Owner: Ny
Large Quantity Handler of Universal Waste: No
Recognized Trader Importer: No
Recognized Trader Exporter: No
Spent Lead Acid Battery Importer: No
Spent Lead Acid Battery Exporter: No
Current Record: No
Non Storage Recycler Activity: Not reported
Electronic Manifest Broker: Not reported

Receive Date: 20020602
Handler Name: CON EDISION - MH27224
Federal Waste Generator Description: Not a generator, verified
State District Owner: Ny
Large Quantity Handler of Universal Waste: No
Recognized Trader Importer: No
Recognized Trader Exporter: No
Spent Lead Acid Battery Importer: No
Spent Lead Acid Battery Exporter: No
Current Record: Yes
Non Storage Recycler Activity: Not reported
Electronic Manifest Broker: Not reported

Receive Date: 20020531
Handler Name: CON EDISION - MH27224
Federal Waste Generator Description: Large Quantity Generator
State District Owner: Ny
Large Quantity Handler of Universal Waste: No
Recognized Trader Importer: No
Recognized Trader Exporter: No
Spent Lead Acid Battery Importer: No
Spent Lead Acid Battery Exporter: No
Current Record: No
Non Storage Recycler Activity: Not reported
Electronic Manifest Broker: Not reported

List of NAICS Codes and Descriptions:
NAICS Code: 221122
NAICS Description: Electric Power Distribution

Facility Has Received Notices of Violations:
Violations: No Violations Found

CON EDISION - MH27224 (Continued) **1007207680**

Evaluation Action Summary:
Evaluations: No Evaluations Found

NY MANIFEST:
EPA ID: NYP004072955
Country: USA
Name: Consolidated Edison
Address: 626 BROADWAY AND E.HOUSTON 626
Address 2: Not reported
City,State,Zip: NEW YORK, NY 10003
Zip 4: Not reported
Location Address 1: MH27224-BROADWAY & HOUSTON
Location Address 2: Not reported
Location City,State,Zip: NEW YORK, NY 10001
Location Zip 4: Not reported
Facility Status: Not reported
Total Tanks: Not reported
Code: BP

Mailing:
Mailing Name: Consolidated Edison
Mailing Contact: Franklin Murray
Mailing Address 1: 4 IRVING PL-RM 828
Mailing Address 2: Not reported
Mailing City,State,Zip: NEW YORK, NY 10003
Mailing Zip 4: Not reported
Mailing Country: USA
Mailing Phone: 2124603770

Manifest Data:
Document ID: CTF0838003
Manifest Status: Not reported
Trans1 State ID: 13014MA
Year: 2001
Trans2 State ID: Not reported
Generator Ship Date: 02/08/2001
Trans1 Recv Date: 02/08/2001
Trans2 Recv Date: Not reported
TSD Site Recv Date: 02/08/2001
Part A Recv Date: Not reported
Part B Recv Date: Not reported
Generator EPA ID: NYP004072955
Trans1 EPA ID: MAD039322250
Trans2 EPA ID: Not reported
TSDF ID 1: CTD000604488
TSDF ID 2: Not reported
Manifest Tracking Number: Not reported
Import Indicator: Not reported
Export Indicator: Not reported
Discr Quantity Indicator: Not reported
Discr Type Indicator: Not reported
Discr Residue Indicator: Not reported
Discr Partial Reject Indicator: Not reported
Discr Full Reject Indicator: Not reported
Manifest Ref Number: Not reported

CON EDISION - MH27224 (Continued) **1007207680**

Alt Facility RCRA ID:	Not reported
Alt Facility Sign Date:	Not reported
MGMT Method Type Code:	Not reported
Waste Code 1:	Lead
Waste Code 2:	Not reported
Waste Code 3:	Not reported
Waste Code 4:	Not reported
Waste Code 5:	Not reported
Waste Code 6:	Not reported
Quantity:	00003
Units:	Cubic Yards
Number of Containers:	001
Container Type:	Dump truck
Handling Method:	Treat
Specific Gravity:	01.00

AH613 **CON EDISON** **RCRA NonGen / NLR** **1010326436**
WSW **626 BROADWAY RD** **E MANIFEST** **NYP004141164**
1/8-1/4 **NEW YORK, NY 10012** **NY MANIFEST**
0.166 mi.
874 ft. **Site 3 of 11 in cluster AH**

Relative: **Lower**
Actual: **40 ft.**

RCRA Listings:

Date Form Received by Agency:	20060830
Handler Name:	Con Edison Manhole 27227
Handler Address:	Broadway
Handler City,State,Zip:	NEW YORK, NY 10002
EPA ID:	NYP004141164
Contact Name:	MICHAEL D'AGOSTINO
Contact Address:	4 IRVING PL, RM 828
Contact City,State,Zip:	NEW YORK, NY 10003
Contact Telephone:	917-559-8958
Contact Fax:	Not reported
Contact Email:	Not reported
Contact Title:	Not reported
EPA Region:	02
Land Type:	Not reported
Federal Waste Generator Description:	Not a generator, verified
Non-Notifier:	Not reported
Biennial Report Cycle:	Not reported
Accessibility:	Not reported
Active Site Indicator:	Not reported
State District Owner:	Ny
State District:	NYSDEC R2
Mailing Address:	4 IRVING PL, RM 828
Mailing City,State,Zip:	NEW YORK, NY 10003
Owner Name:	Not reported
Owner Type:	Not reported
Operator Name:	Not reported
Operator Type:	Not reported
Short-Term Generator Activity:	No
Importer Activity:	No
Mixed Waste Generator:	No
Transporter Activity:	No
Transfer Facility Activity:	No
Recycler Activity with Storage:	No
Small Quantity On-Site Burner Exemption:	No

CON EDISON (Continued) **1010326436**

Smelting Melting and Refining Furnace Exemption:	No
Underground Injection Control:	No
Off-Site Waste Receipt:	No
Universal Waste Indicator:	No
Universal Waste Destination Facility:	No
Federal Universal Waste:	No
Active Site State-Reg Handler:	---
Federal Facility Indicator:	Not reported
Hazardous Secondary Material Indicator:	N
Sub-Part K Indicator:	Not reported
2018 GPRA Permit Baseline:	Not on the Baseline
2018 GPRA Renewals Baseline:	Not on the Baseline
202 GPRA Corrective Action Baseline:	No
Subject to Corrective Action Universe:	No
Non-TSDFs Where RCRA CA has Been Imposed Universe:	No
Corrective Action Priority Ranking:	No NCAPS ranking
Environmental Control Indicator:	No
Institutional Control Indicator:	No
Human Exposure Controls Indicator:	N/A
Groundwater Controls Indicator:	N/A
Significant Non-Complier Universe:	No
Unaddressed Significant Non-Complier Universe:	No
Addressed Significant Non-Complier Universe:	No
Significant Non-Complier With a Compliance Schedule Universe:	No
Financial Assurance Required:	Not reported
Handler Date of Last Change:	20150414
Recognized Trader-Importer:	No
Recognized Trader-Exporter:	No
Importer of Spent Lead Acid Batteries:	No
Exporter of Spent Lead Acid Batteries:	No
Recycler Activity Without Storage:	No
Manifest Broker:	No
Sub-Part P Indicator:	No

Historic Generators:

Receive Date:	20060828
Handler Name: CON EDISON	
Federal Waste Generator Description:	Not reported
State District Owner:	Not reported
Large Quantity Handler of Universal Waste:	No
Recognized Trader Importer:	No
Recognized Trader Exporter:	No
Spent Lead Acid Battery Importer:	No
Spent Lead Acid Battery Exporter:	No
Current Record:	No
Non Storage Recycler Activity:	Not reported
Electronic Manifest Broker:	Not reported

Receive Date:	20060829
Handler Name: CON EDISON	
Federal Waste Generator Description:	Not a generator, verified
State District Owner:	Not reported
Large Quantity Handler of Universal Waste:	No
Recognized Trader Importer:	No
Recognized Trader Exporter:	No
Spent Lead Acid Battery Importer:	No

CON EDISON (Continued) **1010326436**

Spent Lead Acid Battery Exporter: No
Current Record: No
Non Storage Recycler Activity: Not reported
Electronic Manifest Broker: Not reported

Receive Date: 20060830
Handler Name: CON EDISON MANHOLE 27227
Federal Waste Generator Description: Not a generator, verified
State District Owner: Ny
Large Quantity Handler of Universal Waste: No
Recognized Trader Importer: No
Recognized Trader Exporter: No
Spent Lead Acid Battery Importer: No
Spent Lead Acid Battery Exporter: No
Current Record: Yes
Non Storage Recycler Activity: Not reported
Electronic Manifest Broker: Not reported

List of NAICS Codes and Descriptions:
NAICS Codes: No NAICS Codes Found

Facility Has Received Notices of Violations:
Violations: No Violations Found

Evaluation Action Summary:
Evaluations: No Evaluations Found

E MANIFEST:
Manifest Tracking Number: 015834981FLE
Last Updated Date: 20210907
Shipped Date: 20210825
Received Date: 20210825
Manifest Status: Signed
Submission Type: DataImage5Copy
Origin Type: Service
Generator EPA ID: NYR000114579
Generator Name: Con Edison
Generator Location Street Number: Not reported
Generator Location Street 1: 626 BROADWAY RD
Generator Location Street 2: Not reported
Generator Location City: NEW YORK
Generator Location State: NY
Generator Location Zip: 10012
Generator Mail Street Number: Not reported
Generator Mail Street 1: 116 SKYLINE DRIVE
Generator Mail Street 2: Not reported
Generator Mail City: SOUTH PLAINFIELD
Generator Mail Zip: 07080
Generator Mail State: NJ
Generator Contact Company Name: Not reported
Designated Facility EPA ID: NJD991291105
Designated Facility Name: Clean Earth Of North Jersey
Designated Facility Mail Street Number: 105
Designated Facility Mail Street 1: Not reported

CON EDISON (Continued) **1010326436**

Designated Facility Mail Street 2:	JACOBUS AVE
Designated Facility Mail City:	KEARNY
Designated Facility Mail Zip:	07032
Designated Facility Mail State:	NJ
Designated Facility Location Street Number:	105
Designated Facility Location Street 1:	JACOBUS AVE
Designated Facility Location Street 2:	Not reported
Designated Facility Location City:	KEARNY
Designated Facility Location Zip:	07032
Designated Facility Location State:	NJ
Designated Facility Contact Company Name:	Not reported
Manifest Residue Indicator:	N
Rejection Indicator:	N

Transporter:

Manifest Tracking Number:	015834981FLE
Transporter Line Number:	1
Transporter EPA ID:	MAD039322250
Transporter Name:	Clean Harbors Environmental Services Inc

Waste Line:

Manifest Tracking Number:	015834981FLE
Waste Line Number:	1
U.S. DOT Hazardous Indicator:	Y
U.S. DOT ID Number:	NA3082
U.S. DOT Description:	Na3082, Hazardous Waste, Liquid N.O.S., 9, Pg Iii, Rq (Lead)
Non-Hazardous Waste Description:	Not reported
Number of Containers:	1
Container Type Code:	TT
Container Type Description:	Cargo tanks (tank trucks)
Waste Quantity:	200
Quantity Unit of Measure Code:	P
Quantity Unit of Measure Description:	Pounds
Waste Quantity, in Tons:	0.1
Acute Waste Quantity, in Tons:	0
Non-Acute Waste Quantity, in Tons:	0.1
Waste Quantity, in Kilograms:	90.703
Acute Waste Quantity, in Kilograms:	0
Non-Acute Waste Quantity, in Kilorgrams:	90.703
Management Method Code:	H110
Management Method Description:	STABILIZATION
Waste Residue Indicator:	N
Quantity Discrepancy Indicator:	N
Waste Type Discrepancy Indicator:	N
Waste Density:	Not reported
Waste Density Unit of Measure Code:	Not reported
Waste Density Unit of Measure Description:	Not reported
Form Code:	Not reported
Form Code Description:	Not reported
Source Code:	Not reported
Source Code Description:	Not reported
Waste Minimization Code:	Not reported
Waste Minimization Code Description:	Not reported
Consent Number:	Not reported
EPA Waste Indicator:	Y
Federal Waste Codes:	D008

CON EDISON (Continued) **1010326436**

Quantity Haz Kg:	90.703
Quantity Haz Tons:	0.1
Quantity Non Haz Kg:	0
Quantity Non Haz Tons:	0
State Waste Codes:	NY-T

NY MANIFEST:

EPA ID:	NYP004141164
Country:	USA
Name:	Consolidaated Edison
Address:	626 BROADWAY
Address 2:	Not reported
City,State,Zip:	NEW YORK, NY 10002
Zip 4:	Not reported
Location Address 1:	626 BROADWAY MH27227
Location Address 2:	Not reported
Location City,State,Zip:	NEW YORK, NY 10031
Location Zip 4:	Not reported
Facility Status:	Not reported
Total Tanks:	Not reported
Code:	BP

Mailing:

Mailing Name:	Consolidaated Edison
Mailing Contact:	Franklin Murray
Mailing Address 1:	4 IRVING PLACE RM 828
Mailing Address 2:	Not reported
Mailing City,State,Zip:	NEW YORK, NY 10003
Mailing Zip 4:	Not reported
Mailing Country:	USA
Mailing Phone:	2124602808

Manifest Data:

Document ID:	Not reported
Manifest Status:	Not reported
Trans1 State ID:	NYD006982359
Year:	2018
Trans2 State ID:	Not reported
Generator Ship Date:	03/27/2006
Trans1 Recv Date:	03/27/2006
Trans2 Recv Date:	Not reported
TSD Site Recv Date:	03/29/2006
Part A Recv Date:	Not reported
Part B Recv Date:	Not reported
Generator EPA ID:	NYP004141164
Trans1 EPA ID:	Not reported
Trans2 EPA ID:	Not reported
TSDF ID 1:	NYD077444263
TSDF ID 2:	Not reported
Manifest Tracking Number:	NYE1540935
Import Indicator:	N
Export Indicator:	N
Discr Quantity Indicator:	N
Discr Type Indicator:	N
Discr Residue Indicator:	N
Discr Partial Reject Indicator:	N
Discr Full Reject Indicator:	N

CON EDISON (Continued) **1010326436**

Manifest Ref Number:	Not reported
Alt Facility RCRA ID:	Not reported
Alt Facility Sign Date:	Not reported
MGMT Method Type Code:	Not reported
Waste Code a:	Lead
Waste Code b:	Not reported
Waste Code c:	Not reported
Waste Code e:	Not reported
Waste Code f:	Not reported
Waste Code g:	Not reported
Waste Code 1:	Not reported
Waste Code 2:	Not reported
Waste Code 3:	Not reported
Waste Code 4:	Not reported
Waste Code 5:	Not reported
Waste Code 6:	Not reported
Quantity:	100
Units:	Pounds
Number of Containers:	2
Container Type:	Metal drums, barrels, kegs
Handling Method:	Landfill
Specific Gravity:	1

AC614 **CON EDISON** **NY MANIFEST** **S117066510**
ESE **86 E 4 ST** **N/A**
1/8-1/4 **NEW YORK, NY 10003**
0.166 mi.
875 ft. **Site 7 of 35 in cluster AC**

Relative: **Lower**
Actual: **37 ft.**

NY MANIFEST:

EPA ID:	NYP004591673
Country:	USA
Name:	Con Edison
Address:	86 E 4 ST
Address 2:	MH 865
City,State,Zip:	NEW YORK, NY 10003
Zip 4:	Not reported
Location Address 1:	86 E 4 ST
Location Address 2:	MH 865
Location City,State,Zip:	NEW YORK, NY 10003
Location Zip 4:	Not reported
Facility Status:	Not reported
Total Tanks:	Not reported
Code:	BP

Mailing:

Mailing Name:	Con Edison
Mailing Contact:	Tom Teeling
Mailing Address 1:	4 IRVING PLACE 15TH FLOOR
Mailing Address 2:	Not reported
Mailing City,State,Zip:	NEW YORK, NY 10003
Mailing Zip 4:	Not reported
Mailing Country:	USA
Mailing Phone:	Not reported

Manifest Data:

Document ID:	Not reported

CON EDISON (Continued) **S117066510**

Manifest Status:	Not reported
Trans1 State ID:	NJD003812047
Year:	2018
Trans2 State ID:	Not reported
Generator Ship Date:	07/10/2014
Trans1 Recv Date:	07/10/2014
Trans2 Recv Date:	Not reported
TSD Site Recv Date:	07/11/2014
Part A Recv Date:	Not reported
Part B Recv Date:	Not reported
Generator EPA ID:	NYP004591673
Trans1 EPA ID:	Not reported
Trans2 EPA ID:	Not reported
TSDF ID 1:	NJD991291105
TSDF ID 2:	Not reported
Manifest Tracking Number:	002423968GBF
Import Indicator:	N
Export Indicator:	N
Discr Quantity Indicator:	N
Discr Type Indicator:	N
Discr Residue Indicator:	N
Discr Partial Reject Indicator:	N
Discr Full Reject Indicator:	N
Manifest Ref Number:	Not reported
Alt Facility RCRA ID:	Not reported
Alt Facility Sign Date:	Not reported
MGMT Method Type Code:	H110
Waste Code a:	Lead
Waste Code b:	Not reported
Waste Code c:	Not reported
Waste Code e:	Not reported
Waste Code f:	Not reported
Waste Code g:	Not reported
Waste Code 1:	Not reported
Waste Code 2:	Not reported
Waste Code 3:	Not reported
Waste Code 4:	Not reported
Waste Code 5:	Not reported
Waste Code 6:	Not reported
Quantity:	1000
Units:	Pounds
Number of Containers:	1
Container Type:	Cargo tanks (tank trucks)
Handling Method:	Treat
Specific Gravity:	1

AC615 **CON EDISON** **NY MANIFEST** **S116550801**
ESE **73-75 2ND AVE & 4TH ST N OF** **N/A**
1/8-1/4 **NEW YORK, NY 10003**
0.166 mi.
879 ft. **Site 8 of 35 in cluster AC**

Relative: NY MANIFEST:
Lower

EPA ID:	NYP004492203
Country:	USA
Name:	Con Edison
Address:	73-75 2ND AVE & 4TH ST N OF

Actual:
37 ft.

CON EDISON (Continued) **S116550801**

Address 2: Not reported
City,State,Zip: NEW YORK, NY 10003
Zip 4: Not reported
Location Address 1: 73 2ND AVE
Location Address 2: SB53956
Location City,State,Zip: NEW YORK, NY 10003
Location Zip 4: Not reported
Facility Status: Not reported
Total Tanks: Not reported
Code: BP

Mailing:
Mailing Name: Con Edison
Mailing Contact: Con Edison
Mailing Address 1: 4 IRVING PL
Mailing Address 2: 15TH ST
Mailing City,State,Zip: NEW YORK, NY 10003
Mailing Zip 4: Not reported
Mailing Country: USA
Mailing Phone: Not reported

Manifest Data:
Document ID: Not reported
Manifest Status: Not reported
Trans1 State ID: NJD003812047
Year: 2018
Trans2 State ID: Not reported
Generator Ship Date: 04/07/2014
Trans1 Recv Date: 04/07/2014
Trans2 Recv Date: Not reported
TSD Site Recv Date: 04/09/2014
Part A Recv Date: Not reported
Part B Recv Date: Not reported
Generator EPA ID: NYP004492203
Trans1 EPA ID: Not reported
Trans2 EPA ID: Not reported
TSDF ID 1: NJD991291105
TSDF ID 2: Not reported
Manifest Tracking Number: 002406236GBF
Import Indicator: N
Export Indicator: N
Discr Quantity Indicator: N
Discr Type Indicator: N
Discr Residue Indicator: N
Discr Partial Reject Indicator: N
Discr Full Reject Indicator: N
Manifest Ref Number: Not reported
Alt Facility RCRA ID: Not reported
Alt Facility Sign Date: Not reported
MGMT Method Type Code: H110
Waste Code a: Lead
Waste Code b: Not reported
Waste Code c: Not reported
Waste Code e: Not reported
Waste Code f: Not reported
Waste Code g: Not reported
Waste Code 1: Not reported

CON EDISON (Continued) **S116550801**

Waste Code 2:	Not reported
Waste Code 3:	Not reported
Waste Code 4:	Not reported
Waste Code 5:	Not reported
Waste Code 6:	Not reported
Quantity:	300
Units:	Pounds
Number of Containers:	1
Container Type:	Cargo tanks (tank trucks)
Handling Method:	Treat
Specific Gravity:	1

AC616 **CON EDISON SERVICE BOX: 53956** **NJ MANIFEST** **S120666154**
ESE **73-75 2ND AVE & 4TH ST N OF** **N/A**
1/8-1/4 **NEW YORK, NY 10003**
0.166 mi.
879 ft. **Site 9 of 35 in cluster AC**

Relative:
Lower

Actual:
37 ft.

NJ MANIFEST:

EPA ID:	NYP004492203
Name:	CON EDISON SERVICE BOX: 53956
Address:	73-75 2ND AVE & 4TH ST N OF
City,State,Zip:	NEW YORK, NY 10003
County:	Not reported
Mailing Address:	IRVING PL, 15TH FL NE
Mailing City,State,Zip:	NEW YORK, NY 10003
Telephone:	Not reported
Emergency Telephone:	Not reported
Contact:	THOMAS TEELING
Comments:	Not reported
SIC Code:	Not reported
County:	NY061
Municipal:	Not reported
Previous EPAID:	Not reported
Generator Flag:	Not reported
Transporter Flag:	Not reported
TSDF Flag:	Not reported
Name Change:	Not reported
Date Change:	Not reported

Manifest Data:

EPA ID:	NYP004492203
Manifest Number:	015318937JJK
Date Shipped:	2/26/2016
TSDF EPA ID:	NJD002200046
Transporter EPA ID:	NJ0000027193
Transporter 2 EPA ID:	Not reported
Transporter 3 EPA ID:	Not reported
Transporter 4 EPA ID:	Not reported
Transporter 5 EPA ID:	Not reported
Transporter 6 EPA ID:	Not reported
Transporter 7 EPA ID:	Not reported
Transporter 8 EPA ID:	Not reported
Transporter 9 EPA ID:	Not reported
Transporter 10 EPA ID:	Not reported
Date Trans1 Transported Waste:	Not reported
Date Trans2 Transported Waste:	Not reported

CON EDISON SERVICE BOX: 53956 (Continued) **S120666154**

Date Trans3 Transported Waste:	Not reported
Date Trans4 Transported Waste:	Not reported
Date Trans5 Transported Waste:	Not reported
Date Trans6 Transported Waste:	Not reported
Date Trans7 Transported Waste:	Not reported
Date Trans8 Transported Waste:	Not reported
Date Trans9 Transported Waste:	Not reported
Date Trans10 Transported Waste:	Not reported
Date TSDF Received Waste:	Not reported
TSDF EPA Facility Name:	Not reported
QTY Units:	Not reported
Transporter SEQ ID:	Not reported
Transporter-1 Date:	Not reported
Waste SEQ ID:	Not reported
Waste Type Code 2:	Not reported
Waste Type Code 3:	Not reported
Waste Type Code 4:	Not reported
Waste Type Code 5:	Not reported
Waste Type Code 6:	Not reported
Date Accepted:	Not reported
Manifest Discrepancy Type:	Not reported
Data Entry Number:	Not reported
Was Load Rejected:	Not reported
Reason Load Was Rejected:	Not reported

Z617 **32-34 E 2 ST** **NY AST** **U003384661**
SE **32-34 EAST 2ND STREET** **N/A**
1/8-1/4 **NEW YORK, NY 10003**
0.167 mi.
880 ft. **Site 11 of 34 in cluster Z**

Relative: **Lower**
Actual: **40 ft.**

AST:

Name:	32-34 E 2 ST
Address:	32-34 EAST 2ND STREET
City,State,Zip:	NEW YORK, NY 10003
Region:	STATE
DEC Region:	2
Site Status:	Unregulated/Closed
Facility Id:	2-116742
Program Type:	PBS
UTM X:	585238.03429
UTM Y:	4508734.40882
Expiration Date:	N/A
Site Type:	Apartment Building/Office Building

Affiliation Records:

Site Id:	3944
Affiliation Type:	Facility Owner
Company Name:	32-34 E 2ND ST HDFC
Contact Type:	Not reported
Contact Name:	Not reported
Address1:	32-34 EAST 2ND ST
Address2:	Not reported
City:	NEW YORK
State:	NY
Zip Code:	10003
Country Code:	001

32-34 E 2 ST (Continued) **U003384661**

Phone:	(212) 675-3010
EMail:	Not reported
Fax Number:	Not reported
Modified By:	NRLOMBAR
Date Last Modified:	2014-05-15

Site Id:	3944
Affiliation Type:	Mail Contact
Company Name:	ROBERT R CANCELLARE REALTY INC
Contact Type:	Not reported
Contact Name:	ROBERT R CANCELLARE
Address1:	152 NINTH AVENUE
Address2:	Not reported
City:	NEW YORK
State:	NY
Zip Code:	10011
Country Code:	001
Phone:	(212) 675-3010
EMail:	RCANCE9012@AOL.COM
Fax Number:	Not reported
Modified By:	KXTANG
Date Last Modified:	2007-01-25

Site Id:	3944
Affiliation Type:	Facility Operator
Company Name:	32-34 EAST 2ND ST
Contact Type:	Not reported
Contact Name:	RICHARD CHANDLER
Address1:	Not reported
Address2:	Not reported
City:	Not reported
State:	NN
Zip Code:	Not reported
Country Code:	001
Phone:	(212) 675-3010
EMail:	Not reported
Fax Number:	Not reported
Modified By:	MSBAPTIS
Date Last Modified:	2012-01-09

Site Id:	3944
Affiliation Type:	Emergency Contact
Company Name:	32-34 E 2ND ST HDFC
Contact Type:	Not reported
Contact Name:	ROBERT R CANCELLARE RLTY INC
Address1:	Not reported
Address2:	Not reported
City:	Not reported
State:	NN
Zip Code:	Not reported
Country Code:	001
Phone:	(212) 675-3010
EMail:	Not reported
Fax Number:	Not reported
Modified By:	TRANSLAT
Date Last Modified:	2004-03-04

32-34 E 2 ST (Continued) **U003384661**

Tank Info:

Tank Number:	001
Tank Id:	4161
Material Code:	0001
Common Name of Substance:	#2 Fuel Oil (On-Site Consumption)

Equipment Records:

E01 - Piping Secondary Containment - Diking (AG only)
I04 - Overfill - Product Level Gauge (A/G)
J02 - Dispenser - Suction Dispenser
B00 - Tank External Protection - None
C00 - Pipe Location - No Piping
F00 - Pipe External Protection - None
A00 - Tank Internal Protection - None
D01 - Pipe Type - Steel/Carbon Steel/Iron
G03 - Tank Secondary Containment - Vault (w/o access)
H00 - Tank Leak Detection - None
K00 - Spill Prevention - None
L09 - Piping Leak Detection - Exempt Suction Piping

Tank Location:	Aboveground - contact with soil.... Tank bottom rests on soil, allowing no visual inspection.
Tank Type:	Steel/Carbon Steel/Iron
Tank Status:	Closed - Removed
Pipe Model:	Not reported
Install Date:	01/01/1901
Capacity Gallons:	1500
Tightness Test Method:	NN
Date Test:	Not reported
Next Test Date:	Not reported
Date Tank Closed:	05/29/2014
Register:	True
Modified By:	MJGRIFFI
Last Modified:	05/09/2022
Material Name:	#2 fuel oil (on-site consumption)

AA618 **CON EDISON** **RCRA NonGen / NLR** **1019906442**
NW **29 W 4TH ST** **NYP004821118**
1/8-1/4 **NEW YORK, NY 10012**
0.167 mi.
881 ft. **Site 3 of 22 in cluster AA**

Relative: **Lower**
Actual: **36 ft.**

RCRA Listings:

Date Form Received by Agency:	20150810
Handler Name:	Con Edison
Handler Address:	W 4th St
Handler City,State,Zip:	NEW YORK, NY 10012
EPA ID:	NYP004821118
Contact Name:	THOMAS TEELING
Contact Address:	Not reported
Contact City,State,Zip:	Not reported
Contact Telephone:	212-460-3770
Contact Fax:	Not reported
Contact Email:	Not reported
Contact Title:	Not reported
EPA Region:	02
Land Type:	Private

CON EDISON (Continued) **1019906442**

Federal Waste Generator Description:		Not a generator, verified
Non-Notifier:		Not reported
Biennial Report Cycle:		Not reported
Accessibility:		Not reported
Active Site Indicator:		Not reported
State District Owner:		Ny
State District:		NYSDEC R2
Mailing Address:		IRVING PL 15TH FL NE
Mailing City,State,Zip:		NEW YORK, NY 10003
Owner Name:	Not reported	
Owner Type:		Not reported
Operator Name:	Not reported	
Operator Type:		Not reported
Short-Term Generator Activity:		No
Importer Activity:		No
Mixed Waste Generator:		No
Transporter Activity:		No
Transfer Facility Activity:		No
Recycler Activity with Storage:		No
Small Quantity On-Site Burner Exemption:		No
Smelting Melting and Refining Furnace Exemption:		No
Underground Injection Control:		No
Off-Site Waste Receipt:		No
Universal Waste Indicator:		No
Universal Waste Destination Facility:		No
Federal Universal Waste:		No
Active Site State-Reg Handler:		---
Federal Facility Indicator:		Not reported
Hazardous Secondary Material Indicator:		N
Sub-Part K Indicator:		Not reported
2018 GPRA Permit Baseline:		Not on the Baseline
2018 GPRA Renewals Baseline:		Not on the Baseline
202 GPRA Corrective Action Baseline:		No
Subject to Corrective Action Universe:		No
Non-TSDFs Where RCRA CA has Been Imposed Universe:		No
Corrective Action Priority Ranking:		No NCAPS ranking
Environmental Control Indicator:		No
Institutional Control Indicator:		No
Human Exposure Controls Indicator:		N/A
Groundwater Controls Indicator:		N/A
Significant Non-Complier Universe:		No
Unaddressed Significant Non-Complier Universe:		No
Addressed Significant Non-Complier Universe:		No
Significant Non-Complier With a Compliance Schedule Universe:		No
Financial Assurance Required:		Not reported
Handler Date of Last Change:		20160909
Recognized Trader-Importer:		No
Recognized Trader-Exporter:		No
Importer of Spent Lead Acid Batteries:		No
Exporter of Spent Lead Acid Batteries:		No
Recycler Activity Without Storage:		No
Manifest Broker:		No
Sub-Part P Indicator:		No

Historic Generators:

Receive Date:	20150810

CON EDISON (Continued) **1019906442**

Handler Name: CON EDISON	
Federal Waste Generator Description:	Small Quantity Generator
State District Owner:	Ny
Large Quantity Handler of Universal Waste:	No
Recognized Trader Importer:	No
Recognized Trader Exporter:	No
Spent Lead Acid Battery Importer:	No
Spent Lead Acid Battery Exporter:	No
Current Record:	No
Non Storage Recycler Activity:	Not reported
Electronic Manifest Broker:	Not reported
Receive Date:	20150810
Handler Name: CON EDISON	
Federal Waste Generator Description:	Not a generator, verified
State District Owner:	Ny
Large Quantity Handler of Universal Waste:	No
Recognized Trader Importer:	No
Recognized Trader Exporter:	No
Spent Lead Acid Battery Importer:	No
Spent Lead Acid Battery Exporter:	No
Current Record:	Yes
Non Storage Recycler Activity:	Not reported
Electronic Manifest Broker:	Not reported

List of NAICS Codes and Descriptions:
NAICS Codes: No NAICS Codes Found

Facility Has Received Notices of Violations:
Violations: No Violations Found

Evaluation Action Summary:
Evaluations: No Evaluations Found

AA619 **CON ED** **NY MANIFEST** **S118258780**
NW **29 W 4TH ST** **N/A**
1/8-1/4 **NEW YORK, NY 10012**
0.167 mi.
881 ft. **Site 4 of 22 in cluster AA**

Relative: **Lower**
Actual: **36 ft.**

NY MANIFEST:

EPA ID:	NYP004821118
Country:	USA
Name:	Con Ed
Address:	29 W 4TH ST
Address 2:	Not reported
City,State,Zip:	NEW YORK, NY 10012
Zip 4:	Not reported
Location Address 1:	29 WEST 4TH ST
Location Address 2:	SB 824
Location City,State,Zip:	NEW YORK, NY 10012
Location Zip 4:	Not reported
Facility Status:	Not reported
Total Tanks:	Not reported
Code:	BP

CON ED (Continued) **S118258780**

Mailing:
Mailing Name: Con Ed
Mailing Contact: Tom Teeling
Mailing Address 1: 4 IRVING PLACE - 15TH FLOOR
Mailing Address 2: Not reported
Mailing City,State,Zip: NEW YORK, NY 10003
Mailing Zip 4: Not reported
Mailing Country: USA
Mailing Phone: 2124603770

Manifest Data:
Document ID: Not reported
Manifest Status: Not reported
Trans1 State ID: NJD003812047
Year: 2018
Trans2 State ID: Not reported
Generator Ship Date: 08/10/2015
Trans1 Recv Date: 08/10/2015
Trans2 Recv Date: Not reported
TSD Site Recv Date: 08/12/2015
Part A Recv Date: Not reported
Part B Recv Date: Not reported
Generator EPA ID: NYP004821118
Trans1 EPA ID: Not reported
Trans2 EPA ID: Not reported
TSDF ID 1: NJD991291105
TSDF ID 2: Not reported
Manifest Tracking Number: 002612097GBF
Import Indicator: N
Export Indicator: N
Discr Quantity Indicator: N
Discr Type Indicator: N
Discr Residue Indicator: N
Discr Partial Reject Indicator: N
Discr Full Reject Indicator: N
Manifest Ref Number: Not reported
Alt Facility RCRA ID: Not reported
Alt Facility Sign Date: Not reported
MGMT Method Type Code: H110
Waste Code a: Lead
Waste Code b: Not reported
Waste Code c: Not reported
Waste Code e: Not reported
Waste Code f: Not reported
Waste Code g: Not reported
Waste Code 1: Not reported
Waste Code 2: Not reported
Waste Code 3: Not reported
Waste Code 4: Not reported
Waste Code 5: Not reported
Waste Code 6: Not reported
Quantity: 500
Units: Pounds
Number of Containers: 1
Container Type: Cargo tanks (tank trucks)
Handling Method: Treat

CON ED (Continued) **S118258780**

Specific Gravity: 1

AA620 **CON EDISON** **NJ MANIFEST** **S120675210**
NW **29 W 4TH ST** **N/A**
1/8-1/4 **NEW YORK, NY 10012**
0.167 mi.
881 ft. **Site 5 of 22 in cluster AA**

Relative:
Lower

Actual:
36 ft.

NJ MANIFEST:

EPA ID:	NYP004821118
Name:	CON EDISON
Address:	29 W 4TH ST
City,State,Zip:	NEW YORK, NY 10012
County:	Not reported
Mailing Address:	IRVING PL 15TH FL NE
Mailing City,State,Zip:	NEW YORK, NY 10003
Telephone:	Not reported
Emergency Telephone:	Not reported
Contact:	THOMAS TEELING
Comments:	Not reported
SIC Code:	Not reported
County:	NY061
Municipal:	Not reported
Previous EPAID:	Not reported
Generator Flag:	Not reported
Transporter Flag:	Not reported
TSDF Flag:	Not reported
Name Change:	Not reported
Date Change:	Not reported

Manifest Data:

EPA ID:	NYP004821118
Manifest Number:	002612097GBF
Date Shipped:	8/10/2015
TSDF EPA ID:	NJD991291105
Transporter EPA ID:	NJD003812047
Transporter 2 EPA ID:	Not reported
Transporter 3 EPA ID:	Not reported
Transporter 4 EPA ID:	Not reported
Transporter 5 EPA ID:	Not reported
Transporter 6 EPA ID:	Not reported
Transporter 7 EPA ID:	Not reported
Transporter 8 EPA ID:	Not reported
Transporter 9 EPA ID:	Not reported
Transporter 10 EPA ID:	Not reported
Date Trans1 Transported Waste:	Not reported
Date Trans2 Transported Waste:	Not reported
Date Trans3 Transported Waste:	Not reported
Date Trans4 Transported Waste:	Not reported
Date Trans5 Transported Waste:	Not reported
Date Trans6 Transported Waste:	Not reported
Date Trans7 Transported Waste:	Not reported
Date Trans8 Transported Waste:	Not reported
Date Trans9 Transported Waste:	Not reported
Date Trans10 Transported Waste:	Not reported
Date TSDF Received Waste:	Not reported
TSDF EPA Facility Name:	Not reported

CON EDISON (Continued) **S120675210**

QTY Units:	Not reported
Transporter SEQ ID:	Not reported
Transporter-1 Date:	Not reported
Waste SEQ ID:	Not reported
Waste Type Code 2:	Not reported
Waste Type Code 3:	Not reported
Waste Type Code 4:	Not reported
Waste Type Code 5:	Not reported
Waste Type Code 6:	Not reported
Date Accepted:	Not reported
Manifest Discrepancy Type:	Not reported
Data Entry Number:	Not reported
Was Load Rejected:	Not reported
Reason Load Was Rejected:	Not reported

Z621 **CON EDISON** **NY MANIFEST** **S117066064**
SE **45 2ND AVE** **N/A**
1/8-1/4 **NEW YORK, NY 10003**
0.167 mi.
882 ft. **Site 12 of 34 in cluster Z**

Relative:
Lower

Actual:
39 ft.

NY MANIFEST:

EPA ID:	NYP004586806
Country:	USA
Name:	Con Edison
Address:	45 2ND AVE
Address 2:	SB53936
City,State,Zip:	NEW YORK, NY 10003
Zip 4:	Not reported
Location Address 1:	45 2ND AVE
Location Address 2:	SB53936
Location City,State,Zip:	NEW YORK, NY 10003
Location Zip 4:	Not reported
Facility Status:	Not reported
Total Tanks:	Not reported
Code:	BP

Mailing:

Mailing Name:	Con Edison
Mailing Contact:	Con Edision
Mailing Address 1:	4 IRVING PL
Mailing Address 2:	15TH FL
Mailing City,State,Zip:	NEW YORK, NY 10003
Mailing Zip 4:	Not reported
Mailing Country:	USA
Mailing Phone:	Not reported

Manifest Data:

Document ID:	Not reported
Manifest Status:	Not reported
Trans1 State ID:	NJD003812047
Year:	2018
Trans2 State ID:	Not reported
Generator Ship Date:	07/07/2014
Trans1 Recv Date:	07/07/2014
Trans2 Recv Date:	Not reported
TSD Site Recv Date:	07/07/2014

CON EDISON (Continued) **S117066064**

Part A Recv Date:	Not reported
Part B Recv Date:	Not reported
Generator EPA ID:	NYP004586806
Trans1 EPA ID:	Not reported
Trans2 EPA ID:	Not reported
TSDF ID 1:	NJD991291105
TSDF ID 2:	Not reported
Manifest Tracking Number:	002503426GBF
Import Indicator:	N
Export Indicator:	N
Discr Quantity Indicator:	N
Discr Type Indicator:	N
Discr Residue Indicator:	N
Discr Partial Reject Indicator:	N
Discr Full Reject Indicator:	N
Manifest Ref Number:	Not reported
Alt Facility RCRA ID:	Not reported
Alt Facility Sign Date:	Not reported
MGMT Method Type Code:	H110
Waste Code a:	Lead
Waste Code b:	Not reported
Waste Code c:	Not reported
Waste Code e:	Not reported
Waste Code f:	Not reported
Waste Code g:	Not reported
Waste Code 1:	Not reported
Waste Code 2:	Not reported
Waste Code 3:	Not reported
Waste Code 4:	Not reported
Waste Code 5:	Not reported
Waste Code 6:	Not reported
Quantity:	500
Units:	Pounds
Number of Containers:	1
Container Type:	Cargo tanks (tank trucks)
Handling Method:	Treat
Specific Gravity:	1

EPA ID:	NYP004863706
Country:	USA
Name:	Con Edison
Address:	45 2ND AVE
Address 2:	SB 53936
City,State,Zip:	NEW YORK, NY 10003
Zip 4:	Not reported
Location Address 1:	45 2ND AVE
Location Address 2:	SB 53936
Location City,State,Zip:	NEW YORK, NY 10003
Location Zip 4:	Not reported
Facility Status:	Not reported
Total Tanks:	Not reported
Code:	BP

Mailing:

Mailing Name:	Con Edison
Mailing Contact:	Dennis Huacon
Mailing Address 1:	4 IRVING PL 15TH FL

CON EDISON (Continued) **S117066064**

Mailing Address 2: Not reported
Mailing City,State,Zip: NEW YORK, NY 10003
Mailing Zip 4: Not reported
Mailing Country: USA
Mailing Phone: 2124603770

Manifest Data:
Document ID: Not reported
Manifest Status: Not reported
Trans1 State ID: NJ0000027193
Year: 2018
Trans2 State ID: Not reported
Generator Ship Date: 11/01/2015
Trans1 Recv Date: 11/01/2015
Trans2 Recv Date: Not reported
TSD Site Recv Date: 11/02/2015
Part A Recv Date: Not reported
Part B Recv Date: Not reported
Generator EPA ID: NYP004863706
Trans1 EPA ID: Not reported
Trans2 EPA ID: Not reported
TSDF ID 1: NJD002200046
TSDF ID 2: Not reported
Manifest Tracking Number: 014085918JJK
Import Indicator: N
Export Indicator: N
Discr Quantity Indicator: N
Discr Type Indicator: N
Discr Residue Indicator: N
Discr Partial Reject Indicator: N
Discr Full Reject Indicator: N
Manifest Ref Number: Not reported
Alt Facility RCRA ID: Not reported
Alt Facility Sign Date: Not reported
MGMT Method Type Code: H110
Waste Code a: Lead
Waste Code b: Not reported
Waste Code c: Not reported
Waste Code e: Not reported
Waste Code f: Not reported
Waste Code g: Not reported
Waste Code 1: Not reported
Waste Code 2: Not reported
Waste Code 3: Not reported
Waste Code 4: Not reported
Waste Code 5: Not reported
Waste Code 6: Not reported
Quantity: 500
Units: Pounds
Number of Containers: 1
Container Type: Cargo tanks (tank trucks)
Handling Method: Treat
Specific Gravity: 1

Z622 **CONSOLIDATED EDISON CO OF NY INC.** **E MANIFEST** **1031630107**
SE **45 2ND AVE** **N/A**
1/8-1/4 **NEW YORK, NY 10003**
0.167 mi.
882 ft. **Site 13 of 34 in cluster Z**

Relative:
Lower

Actual:
39 ft.

E MANIFEST:

Manifest Tracking Number:	018393730FLE
Last Updated Date:	20230515
Shipped Date:	20230505
Received Date:	20230505
Manifest Status:	Signed
Submission Type:	DataImage5Copy
Origin Type:	Service
Generator EPA ID:	NYR000114579
Generator Name:	Consolidated Edison Co Of Ny Inc.
Generator Location Street Number:	Not reported
Generator Location Street 1:	45 2ND AVE
Generator Location Street 2:	Not reported
Generator Location City:	NEW YORK
Generator Location State:	NY
Generator Location Zip:	10003
Generator Mail Street Number:	Not reported
Generator Mail Street 1:	116 SKYLINE DRIVE
Generator Mail Street 2:	Not reported
Generator Mail City:	SOUTH PLAINFIELD
Generator Mail Zip:	07080
Generator Mail State:	NJ
Generator Contact Company Name:	Not reported
Designated Facility EPA ID:	NJD991291105
Designated Facility Name:	Clean Earth Of North Jersey
Designated Facility Mail Street Number:	105
Designated Facility Mail Street 1:	Not reported
Designated Facility Mail Street 2:	JACOBUS AVE
Designated Facility Mail City:	KEARNY
Designated Facility Mail Zip:	07032
Designated Facility Mail State:	NJ
Designated Facility Location Street Number:	105
Designated Facility Location Street 1:	JACOBUS AVE
Designated Facility Location Street 2:	Not reported
Designated Facility Location City:	KEARNY
Designated Facility Location Zip:	07032
Designated Facility Location State:	NJ
Designated Facility Contact Company Name:	Not reported
Manifest Residue Indicator:	N
Rejection Indicator:	N

Transporter:

Manifest Tracking Number:	018393730FLE
Transporter Line Number:	1
Transporter EPA ID:	MAD039322250
Transporter Name:	Clean Harbors Environmental Services Inc

Waste Line:

Manifest Tracking Number:	018393730FLE
Waste Line Number:	1
U.S. DOT Hazardous Indicator:	Y
U.S. DOT ID Number:	NA3082

CONSOLIDATED EDISON CO OF NY INC. (Continued) **1031630107**

U.S. DOT Description:	Na3082, Hazardous Waste, Liquid N.O.S. (Lead), 9, Pg Iii, Rq (D008)
Non-Hazardous Waste Description:	Not reported
Number of Containers:	1
Container Type Code:	TT
Container Type Description:	Cargo tanks (tank trucks)
Waste Quantity:	300
Quantity Unit of Measure Code:	P
Quantity Unit of Measure Description:	Pounds
Waste Quantity, in Tons:	0.15
Acute Waste Quantity, in Tons:	0
Non-Acute Waste Quantity, in Tons:	0.15
Waste Quantity, in Kilograms:	136.0545
Acute Waste Quantity, in Kilograms:	0
Non-Acute Waste Quantity, in Kilorgrams:	136.0545
Management Method Code:	H110
Management Method Description:	STABILIZATION
Waste Residue Indicator:	N
Quantity Discrepancy Indicator:	N
Waste Type Discrepancy Indicator:	N
Waste Density:	Not reported
Waste Density Unit of Measure Code:	Not reported
Waste Density Unit of Measure Description:	Not reported
Form Code:	Not reported
Form Code Description:	Not reported
Source Code:	Not reported
Source Code Description:	Not reported
Waste Minimization Code:	Not reported
Waste Minimization Code Description:	Not reported
Consent Number:	Not reported
EPA Waste Indicator:	Y
Federal Waste Codes:	D008
Quantity Haz Kg:	136.0545
Quantity Haz Tons:	0.15
Quantity Non Haz Kg:	Not reported
Quantity Non Haz Tons:	Not reported
State Waste Codes:	NY-T

V623 **CON EDISON SERVICE BOX: 26570** **RCRA NonGen / NLR** **1016974313**
West **96-98 BLEECKER ST & GREENE ST E OF** **NY MANIFEST** **NYP004481313**
1/8-1/4 **NEW YORK, NY 10012**
0.168 mi.
886 ft. **Site 8 of 13 in cluster V**

Relative: RCRA Listings:
Lower

Actual: Date Form Received by Agency:	20140427
37 ft. Handler Name:	Con Edison Service Box: 26570
Handler Address:	Bleecker St & Greene St E Of
Handler City,State,Zip:	NEW YORK, NY 10012
EPA ID:	NYP004481313
Contact Name:	THOMAS TEELING
Contact Address:	Not reported
Contact City,State,Zip:	Not reported
Contact Telephone:	212-460-3770
Contact Fax:	Not reported
Contact Email:	Not reported
Contact Title:	SENIOR SCIENTIST
EPA Region:	02
Land Type:	Private

CON EDISON SERVICE BOX: 26570 (Continued) **1016974313**

Federal Waste Generator Description:		Not a generator, verified
Non-Notifier:		Not reported
Biennial Report Cycle:		Not reported
Accessibility:		Not reported
Active Site Indicator:		Not reported
State District Owner:		Ny
State District:		NYSDEC R2
Mailing Address:		IRVING PL, 15TH FL NE
Mailing City,State,Zip:		NEW YORK, NY 10003
Owner Name:	Not reported	
Owner Type:		Not reported
Operator Name:	Not reported	
Operator Type:		Not reported
Short-Term Generator Activity:		No
Importer Activity:		No
Mixed Waste Generator:		No
Transporter Activity:		No
Transfer Facility Activity:		No
Recycler Activity with Storage:		No
Small Quantity On-Site Burner Exemption:		No
Smelting Melting and Refining Furnace Exemption:		No
Underground Injection Control:		No
Off-Site Waste Receipt:		No
Universal Waste Indicator:		No
Universal Waste Destination Facility:		No
Federal Universal Waste:		No
Active Site State-Reg Handler:		---
Federal Facility Indicator:		Not reported
Hazardous Secondary Material Indicator:		N
Sub-Part K Indicator:		Not reported
2018 GPRA Permit Baseline:		Not on the Baseline
2018 GPRA Renewals Baseline:		Not on the Baseline
202 GPRA Corrective Action Baseline:		No
Subject to Corrective Action Universe:		No
Non-TSDFs Where RCRA CA has Been Imposed Universe:		No
Corrective Action Priority Ranking:		No NCAPS ranking
Environmental Control Indicator:		No
Institutional Control Indicator:		No
Human Exposure Controls Indicator:		N/A
Groundwater Controls Indicator:		N/A
Significant Non-Complier Universe:		No
Unaddressed Significant Non-Complier Universe:		No
Addressed Significant Non-Complier Universe:		No
Significant Non-Complier With a Compliance Schedule Universe:		No
Financial Assurance Required:		Not reported
Handler Date of Last Change:		20141014
Recognized Trader-Importer:		No
Recognized Trader-Exporter:		No
Importer of Spent Lead Acid Batteries:		No
Exporter of Spent Lead Acid Batteries:		No
Recycler Activity Without Storage:		No
Manifest Broker:		No
Sub-Part P Indicator:		No

Historic Generators:

Receive Date:	20140327

CON EDISON SERVICE BOX: 26570 (Continued) **1016974313**

Handler Name: CON EDISON SERVICE BOX: 26570
Federal Waste Generator Description: Very Small Quantity Generator (formerly Conditionally-Exempt Small Quantity Generator
State District Owner: Ny
Large Quantity Handler of Universal Waste: No
Recognized Trader Importer: No
Recognized Trader Exporter: No
Spent Lead Acid Battery Importer: No
Spent Lead Acid Battery Exporter: No
Current Record: No
Non Storage Recycler Activity: Not reported
Electronic Manifest Broker: Not reported

Receive Date: 20140427
Handler Name: CON EDISON SERVICE BOX: 26570
Federal Waste Generator Description: Not a generator, verified
State District Owner: Ny
Large Quantity Handler of Universal Waste: No
Recognized Trader Importer: No
Recognized Trader Exporter: No
Spent Lead Acid Battery Importer: No
Spent Lead Acid Battery Exporter: No
Current Record: Yes
Non Storage Recycler Activity: Not reported
Electronic Manifest Broker: Not reported

List of NAICS Codes and Descriptions:
NAICS Codes: No NAICS Codes Found

Facility Has Received Notices of Violations:
Violations: No Violations Found

Evaluation Action Summary:
Evaluations: No Evaluations Found

NY MANIFEST:
EPA ID: NYP004481313
Country: USA
Name: Con Edison
Address: 96-98 BLEECKER ST & GREENE ST
Address 2: Not reported
City,State,Zip: NEW YORK, NY 10012
Zip 4: Not reported
Location Address 1: 96-98 BLEEKER ST & GREENE ST
Location Address 2: SB 26570
Location City,State,Zip: NEW YORK, NY 10012
Location Zip 4: Not reported
Facility Status: Not reported
Total Tanks: Not reported
Code: BP

Mailing:
Mailing Name: Con Edison
Mailing Contact: Tom Teeling
Mailing Address 1: 4 IRVING PLACE - 15TH FLOOR

CON EDISON SERVICE BOX: 26570 (Continued) **1016974313**

Mailing Address 2:	Not reported
Mailing City,State,Zip:	NEW YORK, NY 10003
Mailing Zip 4:	Not reported
Mailing Country:	USA
Mailing Phone:	2124603770

Manifest Data:

Document ID:	Not reported
Manifest Status:	Not reported
Trans1 State ID:	NJD003812047
Year:	2018
Trans2 State ID:	Not reported
Generator Ship Date:	03/27/2014
Trans1 Recv Date:	03/27/2014
Trans2 Recv Date:	Not reported
TSD Site Recv Date:	03/28/2014
Part A Recv Date:	Not reported
Part B Recv Date:	Not reported
Generator EPA ID:	NYP004481313
Trans1 EPA ID:	Not reported
Trans2 EPA ID:	Not reported
TSDF ID 1:	NJD991291105
TSDF ID 2:	Not reported
Manifest Tracking Number:	002406170GBF
Import Indicator:	N
Export Indicator:	N
Discr Quantity Indicator:	N
Discr Type Indicator:	N
Discr Residue Indicator:	N
Discr Partial Reject Indicator:	N
Discr Full Reject Indicator:	N
Manifest Ref Number:	Not reported
Alt Facility RCRA ID:	Not reported
Alt Facility Sign Date:	Not reported
MGMT Method Type Code:	H110
Waste Code a:	Lead
Waste Code b:	Not reported
Waste Code c:	Not reported
Waste Code e:	Not reported
Waste Code f:	Not reported
Waste Code g:	Not reported
Waste Code 1:	Not reported
Waste Code 2:	Not reported
Waste Code 3:	Not reported
Waste Code 4:	Not reported
Waste Code 5:	Not reported
Waste Code 6:	Not reported
Quantity:	1000
Units:	Pounds
Number of Containers:	1
Container Type:	Cargo tanks (tank trucks)
Handling Method:	Treat
Specific Gravity:	1

V624 **CON EDISON** **NY MANIFEST** **S118463681**
West **96 BLEEKER ST** **N/A**
1/8-1/4 **NEW YORK, NY 10012**
0.168 mi.
886 ft. **Site 9 of 13 in cluster V**

Relative:
Lower

Actual:
37 ft.

NY MANIFEST:

EPA ID:	NYP004855470
Country:	USA
Name:	Con Edison
Address:	96 BLEEKER ST
Address 2:	SB 26570
City,State,Zip:	NEW YORK, NY 10012
Zip 4:	Not reported
Location Address 1:	96 BLEEKER ST
Location Address 2:	SB 26570
Location City,State,Zip:	NEW YORK, NY 10012
Location Zip 4:	Not reported
Facility Status:	Not reported
Total Tanks:	Not reported
Code:	BP

Mailing:

Mailing Name:	Con Edison
Mailing Contact:	Dennis Huacon
Mailing Address 1:	4 IRVING PL 15TH FL
Mailing Address 2:	Not reported
Mailing City,State,Zip:	NEW YORK, NY 10003
Mailing Zip 4:	Not reported
Mailing Country:	USA
Mailing Phone:	2124603770

Manifest Data:

Document ID:	Not reported
Manifest Status:	Not reported
Trans1 State ID:	NJ0000027193
Year:	2018
Trans2 State ID:	Not reported
Generator Ship Date:	10/19/2015
Trans1 Recv Date:	10/19/2015
Trans2 Recv Date:	Not reported
TSD Site Recv Date:	10/21/2015
Part A Recv Date:	Not reported
Part B Recv Date:	Not reported
Generator EPA ID:	NYP004855470
Trans1 EPA ID:	Not reported
Trans2 EPA ID:	Not reported
TSDF ID 1:	NJD002200046
TSDF ID 2:	Not reported
Manifest Tracking Number:	014085605JJK
Import Indicator:	N
Export Indicator:	N
Discr Quantity Indicator:	N
Discr Type Indicator:	N
Discr Residue Indicator:	N
Discr Partial Reject Indicator:	N
Discr Full Reject Indicator:	N
Manifest Ref Number:	Not reported
Alt Facility RCRA ID:	Not reported

CON EDISON (Continued) **S118463681**

Alt Facility Sign Date:	Not reported
MGMT Method Type Code:	H110
Waste Code a:	Lead
Waste Code b:	Not reported
Waste Code c:	Not reported
Waste Code e:	Not reported
Waste Code f:	Not reported
Waste Code g:	Not reported
Waste Code 1:	Not reported
Waste Code 2:	Not reported
Waste Code 3:	Not reported
Waste Code 4:	Not reported
Waste Code 5:	Not reported
Waste Code 6:	Not reported
Quantity:	700
Units:	Pounds
Number of Containers:	1
Container Type:	Cargo tanks (tank trucks)
Handling Method:	Treat
Specific Gravity:	1

Z625 **CON EDISON** **NY MANIFEST** **S121967408**
SE **43 2ND AVE** **N/A**
1/8-1/4 **NEW YORK, NY 10003**
0.168 mi.
889 ft. **Site 14 of 34 in cluster Z**

Relative:
Lower

Actual:
39 ft.

NY MANIFEST:

EPA ID:	NYP004863714
Country:	USA
Name:	Con Edison
Address:	43 2ND AVE
Address 2:	SB 53935
City,State,Zip:	NEW YORK, NY 10003
Zip 4:	Not reported
Location Address 1:	43 2ND AVE
Location Address 2:	SB 53935
Location City,State,Zip:	NEW YORK, NY 10003
Location Zip 4:	Not reported
Facility Status:	Not reported
Total Tanks:	Not reported
Code:	BP

Mailing:

Mailing Name:	Con Edison
Mailing Contact:	Dennis Huacon
Mailing Address 1:	4 IRVING PL 15TH FL
Mailing Address 2:	Not reported
Mailing City,State,Zip:	NEW YORK, NY 10003
Mailing Zip 4:	Not reported
Mailing Country:	USA
Mailing Phone:	2124603770

Manifest Data:

Document ID:	Not reported
Manifest Status:	Not reported
Trans1 State ID:	NJ0000027193

CON EDISON (Continued) **S121967408**

Year:	2018
Trans2 State ID:	Not reported
Generator Ship Date:	11/01/2015
Trans1 Recv Date:	11/01/2015
Trans2 Recv Date:	Not reported
TSD Site Recv Date:	11/02/2015
Part A Recv Date:	Not reported
Part B Recv Date:	Not reported
Generator EPA ID:	NYP004863714
Trans1 EPA ID:	Not reported
Trans2 EPA ID:	Not reported
TSDF ID 1:	NJD002200046
TSDF ID 2:	Not reported
Manifest Tracking Number:	014085919JJK
Import Indicator:	N
Export Indicator:	N
Discr Quantity Indicator:	N
Discr Type Indicator:	N
Discr Residue Indicator:	N
Discr Partial Reject Indicator:	N
Discr Full Reject Indicator:	N
Manifest Ref Number:	Not reported
Alt Facility RCRA ID:	Not reported
Alt Facility Sign Date:	Not reported
MGMT Method Type Code:	H110
Waste Code a:	Lead
Waste Code b:	Not reported
Waste Code c:	Not reported
Waste Code e:	Not reported
Waste Code f:	Not reported
Waste Code g:	Not reported
Waste Code 1:	Not reported
Waste Code 2:	Not reported
Waste Code 3:	Not reported
Waste Code 4:	Not reported
Waste Code 5:	Not reported
Waste Code 6:	Not reported
Quantity:	500
Units:	Pounds
Number of Containers:	1
Container Type:	Cargo tanks (tank trucks)
Handling Method:	Treat
Specific Gravity:	1

AE626 **NEW YORK UNIVERSITY** **E MANIFEST** **1027976366**
NNW **286 MERCER ST** **N/A**
1/8-1/4 **NEW YORK, NY 10003**
0.169 mi.
891 ft. **Site 7 of 18 in cluster AE**

Relative: E MANIFEST:
Lower

Manifest Tracking Number:	013200860FLE
Last Updated Date:	20190910
Shipped Date:	20190814
Received Date:	20190825
Manifest Status:	Signed
Submission Type:	DataImage5Copy

Actual:
38 ft.

NEW YORK UNIVERSITY (Continued) **1027976366**

Origin Type:	Service
Generator EPA ID:	NYSCESQGXXXX
Generator Name:	New York University
Generator Location Street Number:	Not reported
Generator Location Street 1:	286 MERCER ST
Generator Location Street 2:	Not reported
Generator Location City:	NEW YORK
Generator Location State:	NY
Generator Location Zip:	10003
Generator Mail Street Number:	Not reported
Generator Mail Street 1:	10 ASTOR PLACE
Generator Mail Street 2:	6TH FL ENVIRONMENTAL HEALTH & SAFETY
Generator Mail City:	NEW YORK
Generator Mail Zip:	10003
Generator Mail State:	NY
Generator Contact Company Name:	Not reported
Designated Facility EPA ID:	OHD048415665
Designated Facility Name:	Ross Incineration Services Inc
Designated Facility Mail Street Number:	Not reported
Designated Facility Mail Street 1:	Not reported
Designated Facility Mail Street 2:	36790 GILES RD
Designated Facility Mail City:	GRAFTON
Designated Facility Mail Zip:	44044
Designated Facility Mail State:	OH
Designated Facility Location Street Number:	Not reported
Designated Facility Location Street 1:	36790 GILES RD
Designated Facility Location Street 2:	Not reported
Designated Facility Location City:	GRAFTON
Designated Facility Location Zip:	44044
Designated Facility Location State:	OH
Designated Facility Contact Company Name:	Not reported
Manifest Residue Indicator:	N
Rejection Indicator:	N

Transporter:

Manifest Tracking Number:	013200860FLE
Transporter Line Number:	1
Transporter EPA ID:	MAC300016672
Transporter Name:	Triumvirate Environmental Inc
Manifest Tracking Number:	013200860FLE
Transporter Line Number:	2
Transporter EPA ID:	OHD980614374
Transporter Name:	Ross Transportation Services Inc

Waste Line:

Manifest Tracking Number:	013200860FLE
Waste Line Number:	1
U.S. DOT Hazardous Indicator:	Y
U.S. DOT ID Number:	UN1950
U.S. DOT Description:	Un1950, Waste Aerosols, 2.1
Non-Hazardous Waste Description:	Not reported
Number of Containers:	1
Container Type Code:	DF
Container Type Description:	Fiberboard or plastic drums, barrels, kegs
Waste Quantity:	130

NEW YORK UNIVERSITY (Continued) **1027976366**

Quantity Unit of Measure Code:	P
Quantity Unit of Measure Description:	Pounds
Waste Quantity, in Tons:	0.065
Acute Waste Quantity, in Tons:	0
Non-Acute Waste Quantity, in Tons:	0.065
Waste Quantity, in Kilograms:	58.95695
Acute Waste Quantity, in Kilograms:	0
Non-Acute Waste Quantity, in Kilorgrams:	58.95695
Management Method Code:	H040
Management Method Description:	INCINERATION
Waste Residue Indicator:	N
Quantity Discrepancy Indicator:	N
Waste Type Discrepancy Indicator:	N
Waste Density:	Not reported
Waste Density Unit of Measure Code:	Not reported
Waste Density Unit of Measure Description:	Not reported
Form Code:	Not reported
Form Code Description:	Not reported
Source Code:	Not reported
Source Code Description:	Not reported
Waste Minimization Code:	Not reported
Waste Minimization Code Description:	Not reported
Consent Number:	Not reported
EPA Waste Indicator:	Y
Federal Waste Codes:	D001
Quantity Haz Kg:	58.95695
Quantity Haz Tons:	0.065
Quantity Non Haz Kg:	0
Quantity Non Haz Tons:	0
State Waste Codes:	NY-B

Manifest Tracking Number:	013200860FLE
Waste Line Number:	2
U.S. DOT Hazardous Indicator:	Y
U.S. DOT ID Number:	UN1992
U.S. DOT Description:	Un1992, Waste Flammable Liquids, Toxic, N.O.S. 3(6.1), Ii
Non-Hazardous Waste Description:	Not reported
Number of Containers:	1
Container Type Code:	DF
Container Type Description:	Fiberboard or plastic drums, barrels, kegs
Waste Quantity:	140
Quantity Unit of Measure Code:	P
Quantity Unit of Measure Description:	Pounds
Waste Quantity, in Tons:	0.07
Acute Waste Quantity, in Tons:	0
Non-Acute Waste Quantity, in Tons:	0.07
Waste Quantity, in Kilograms:	63.492104
Acute Waste Quantity, in Kilograms:	0
Non-Acute Waste Quantity, in Kilorgrams:	63.492104
Management Method Code:	H040
Management Method Description:	INCINERATION
Waste Residue Indicator:	N
Quantity Discrepancy Indicator:	N
Waste Type Discrepancy Indicator:	N
Waste Density:	Not reported
Waste Density Unit of Measure Code:	Not reported
Waste Density Unit of Measure Description:	Not reported

NEW YORK UNIVERSITY (Continued) **1027976366**

Form Code:	Not reported
Form Code Description:	Not reported
Source Code:	Not reported
Source Code Description:	Not reported
Waste Minimization Code:	Not reported
Waste Minimization Code Description:	Not reported
Consent Number:	Not reported
EPA Waste Indicator:	Y
Federal Waste Codes:	D001, D018, D022, D035, F002, F003, F005, U002, U019, U031, U056, U112, U154, U159, U220, U239
Quantity Haz Kg:	63.492104
Quantity Haz Tons:	0.07
Quantity Non Haz Kg:	0
Quantity Non Haz Tons:	0
State Waste Codes:	NY-B
Manifest Tracking Number:	013200860FLE
Waste Line Number:	3
U.S. DOT Hazardous Indicator:	Y
U.S. DOT ID Number:	UN3264
U.S. DOT Description:	Un3264, Waste Corrosive Liquid, Acidic, Inorganic, N.O.S. 8, Ii
Non-Hazardous Waste Description:	Not reported
Number of Containers:	1
Container Type Code:	DF
Container Type Description:	Fiberboard or plastic drums, barrels, kegs
Waste Quantity:	2
Quantity Unit of Measure Code:	P
Quantity Unit of Measure Description:	Pounds
Waste Quantity, in Tons:	0.001
Acute Waste Quantity, in Tons:	0
Non-Acute Waste Quantity, in Tons:	0.001
Waste Quantity, in Kilograms:	0.90703005
Acute Waste Quantity, in Kilograms:	0
Non-Acute Waste Quantity, in Kilorgrams:	0.90703005
Management Method Code:	H040
Management Method Description:	INCINERATION
Waste Residue Indicator:	N
Quantity Discrepancy Indicator:	N
Waste Type Discrepancy Indicator:	N
Waste Density:	Not reported
Waste Density Unit of Measure Code:	Not reported
Waste Density Unit of Measure Description:	Not reported
Form Code:	Not reported
Form Code Description:	Not reported
Source Code:	Not reported
Source Code Description:	Not reported
Waste Minimization Code:	Not reported
Waste Minimization Code Description:	Not reported
Consent Number:	Not reported
EPA Waste Indicator:	Y
Federal Waste Codes:	D002
Quantity Haz Kg:	0.90703005
Quantity Haz Tons:	0.001
Quantity Non Haz Kg:	0
Quantity Non Haz Tons:	0
State Waste Codes:	NY-B

NEW YORK UNIVERSITY (Continued) **1027976366**

Manifest Tracking Number:	013200860FLE
Waste Line Number:	4
U.S. DOT Hazardous Indicator:	Y
U.S. DOT ID Number:	UN3264
U.S. DOT Description:	Un3264, Waste Corrosive Liquid, Acidic, Inorganic, N.O.S. 8, Ii
Non-Hazardous Waste Description:	Not reported
Number of Containers:	1
Container Type Code:	DF
Container Type Description:	Fiberboard or plastic drums, barrels, kegs
Waste Quantity:	90
Quantity Unit of Measure Code:	P
Quantity Unit of Measure Description:	Pounds
Waste Quantity, in Tons:	0.045
Acute Waste Quantity, in Tons:	0
Non-Acute Waste Quantity, in Tons:	0.045
Waste Quantity, in Kilograms:	40.816353
Acute Waste Quantity, in Kilograms:	0
Non-Acute Waste Quantity, in Kilorgrams:	40.816353
Management Method Code:	H040
Management Method Description:	INCINERATION
Waste Residue Indicator:	N
Quantity Discrepancy Indicator:	N
Waste Type Discrepancy Indicator:	N
Waste Density:	Not reported
Waste Density Unit of Measure Code:	Not reported
Waste Density Unit of Measure Description:	Not reported
Form Code:	Not reported
Form Code Description:	Not reported
Source Code:	Not reported
Source Code Description:	Not reported
Waste Minimization Code:	Not reported
Waste Minimization Code Description:	Not reported
Consent Number:	Not reported
EPA Waste Indicator:	Y
Federal Waste Codes:	D002
Quantity Haz Kg:	40.816353
Quantity Haz Tons:	0.045
Quantity Non Haz Kg:	0
Quantity Non Haz Tons:	0
State Waste Codes:	NY-B

Manifest Tracking Number:	013200860FLE
Waste Line Number:	5
U.S. DOT Hazardous Indicator:	Y
U.S. DOT ID Number:	UN2291
U.S. DOT Description:	Un2291, Waste Lead Compounds, Soluble, N.O.S. 6.1, Iii
Non-Hazardous Waste Description:	Not reported
Number of Containers:	1
Container Type Code:	DF
Container Type Description:	Fiberboard or plastic drums, barrels, kegs
Waste Quantity:	2
Quantity Unit of Measure Code:	P
Quantity Unit of Measure Description:	Pounds
Waste Quantity, in Tons:	0.001
Acute Waste Quantity, in Tons:	0
Non-Acute Waste Quantity, in Tons:	0.001
Waste Quantity, in Kilograms:	0.90703005

NEW YORK UNIVERSITY (Continued) **1027976366**

Acute Waste Quantity, in Kilograms:	0
Non-Acute Waste Quantity, in Kilorgrams:	0.90703005
Management Method Code:	H040
Management Method Description:	INCINERATION
Waste Residue Indicator:	N
Quantity Discrepancy Indicator:	N
Waste Type Discrepancy Indicator:	N
Waste Density:	Not reported
Waste Density Unit of Measure Code:	Not reported
Waste Density Unit of Measure Description:	Not reported
Form Code:	Not reported
Form Code Description:	Not reported
Source Code:	Not reported
Source Code Description:	Not reported
Waste Minimization Code:	Not reported
Waste Minimization Code Description:	Not reported
Consent Number:	Not reported
EPA Waste Indicator:	Y
Federal Waste Codes:	D008
Quantity Haz Kg:	0.90703005
Quantity Haz Tons:	0.001
Quantity Non Haz Kg:	0
Quantity Non Haz Tons:	0
State Waste Codes:	NY-B

Manifest Tracking Number:	013200860FLE
Waste Line Number:	6
U.S. DOT Hazardous Indicator:	Y
U.S. DOT ID Number:	UN1773
U.S. DOT Description:	Un1773, Ferric Chloride, Anhydrous 8, Iii
Non-Hazardous Waste Description:	Not reported
Number of Containers:	1
Container Type Code:	DF
Container Type Description:	Fiberboard or plastic drums, barrels, kegs
Waste Quantity:	5
Quantity Unit of Measure Code:	P
Quantity Unit of Measure Description:	Pounds
Waste Quantity, in Tons:	0.0025
Acute Waste Quantity, in Tons:	0
Non-Acute Waste Quantity, in Tons:	0.0025
Waste Quantity, in Kilograms:	2.267575
Acute Waste Quantity, in Kilograms:	0
Non-Acute Waste Quantity, in Kilorgrams:	2.267575
Management Method Code:	H040
Management Method Description:	INCINERATION
Waste Residue Indicator:	N
Quantity Discrepancy Indicator:	N
Waste Type Discrepancy Indicator:	N
Waste Density:	Not reported
Waste Density Unit of Measure Code:	Not reported
Waste Density Unit of Measure Description:	Not reported
Form Code:	Not reported
Form Code Description:	Not reported
Source Code:	Not reported
Source Code Description:	Not reported
Waste Minimization Code:	Not reported
Waste Minimization Code Description:	Not reported

NEW YORK UNIVERSITY (Continued) **1027976366**

Consent Number: Not reported
EPA Waste Indicator: N
Federal Waste Codes: Not reported
Quantity Haz Kg: 0
Quantity Haz Tons: 0
Quantity Non Haz Kg: 2.267575
Quantity Non Haz Tons: 0.0025
State Waste Codes: NY-B

Manifest Tracking Number: 013200860FLE
Waste Line Number: 7
U.S. DOT Hazardous Indicator: N
U.S. DOT ID Number: Not reported
U.S. DOT Description: Not reported
Non-Hazardous Waste Description: Non-Regulated Material
Number of Containers: 1
Container Type Code: DF
Container Type Description: Fiberboard or plastic drums, barrels, kegs
Waste Quantity: 4
Quantity Unit of Measure Code: P
Quantity Unit of Measure Description: Pounds
Waste Quantity, in Tons: 0.002
Acute Waste Quantity, in Tons: 0
Non-Acute Waste Quantity, in Tons: 0.002
Waste Quantity, in Kilograms: 1.8140601
Acute Waste Quantity, in Kilograms: 0
Non-Acute Waste Quantity, in Kilorgrams: 1.8140601
Management Method Code: H040
Management Method Description: INCINERATION
Waste Residue Indicator: N
Quantity Discrepancy Indicator: N
Waste Type Discrepancy Indicator: N
Waste Density: Not reported
Waste Density Unit of Measure Code: Not reported
Waste Density Unit of Measure Description: Not reported
Form Code: Not reported
Form Code Description: Not reported
Source Code: Not reported
Source Code Description: Not reported
Waste Minimization Code: Not reported
Waste Minimization Code Description: Not reported
Consent Number: Not reported
EPA Waste Indicator: N
Federal Waste Codes: Not reported
Quantity Haz Kg: 0
Quantity Haz Tons: 0
Quantity Non Haz Kg: 1.8140601
Quantity Non Haz Tons: 0.002
State Waste Codes: NY-B

Manifest Tracking Number: 013200860FLE
Waste Line Number: 8
U.S. DOT Hazardous Indicator: Y
U.S. DOT ID Number: UN2924
U.S. DOT Description: Un2924, Waste Flammable Liquids, Corrosive, N.O.S. 3(8), Ii
Non-Hazardous Waste Description: Not reported
Number of Containers: 1

NEW YORK UNIVERSITY (Continued) **1027976366**

Container Type Code:	DF
Container Type Description:	Fiberboard or plastic drums, barrels, kegs
Waste Quantity:	2
Quantity Unit of Measure Code:	P
Quantity Unit of Measure Description:	Pounds
Waste Quantity, in Tons:	0.001
Acute Waste Quantity, in Tons:	0
Non-Acute Waste Quantity, in Tons:	0.001
Waste Quantity, in Kilograms:	0.90703005
Acute Waste Quantity, in Kilograms:	0
Non-Acute Waste Quantity, in Kilorgrams:	0.90703005
Management Method Code:	H040
Management Method Description:	INCINERATION
Waste Residue Indicator:	N
Quantity Discrepancy Indicator:	N
Waste Type Discrepancy Indicator:	N
Waste Density:	Not reported
Waste Density Unit of Measure Code:	Not reported
Waste Density Unit of Measure Description:	Not reported
Form Code:	Not reported
Form Code Description:	Not reported
Source Code:	Not reported
Source Code Description:	Not reported
Waste Minimization Code:	Not reported
Waste Minimization Code Description:	Not reported
Consent Number:	Not reported
EPA Waste Indicator:	Y
Federal Waste Codes:	D001, D002
Quantity Haz Kg:	0.90703005
Quantity Haz Tons:	0.001
Quantity Non Haz Kg:	0
Quantity Non Haz Tons:	0
State Waste Codes:	NY-B

Manifest Tracking Number:	013200860FLE
Waste Line Number:	9
U.S. DOT Hazardous Indicator:	Y
U.S. DOT ID Number:	UN2924
U.S. DOT Description:	Un2924, Waste Flammable Liquids, Corrosive, N.O.S. 3(8), Ii
Non-Hazardous Waste Description:	Not reported
Number of Containers:	1
Container Type Code:	DF
Container Type Description:	Fiberboard or plastic drums, barrels, kegs
Waste Quantity:	2
Quantity Unit of Measure Code:	P
Quantity Unit of Measure Description:	Pounds
Waste Quantity, in Tons:	0.001
Acute Waste Quantity, in Tons:	0
Non-Acute Waste Quantity, in Tons:	0.001
Waste Quantity, in Kilograms:	0.90703005
Acute Waste Quantity, in Kilograms:	0
Non-Acute Waste Quantity, in Kilorgrams:	0.90703005
Management Method Code:	H040
Management Method Description:	INCINERATION
Waste Residue Indicator:	N
Quantity Discrepancy Indicator:	N
Waste Type Discrepancy Indicator:	N

NEW YORK UNIVERSITY (Continued) **1027976366**

Waste Density:	Not reported
Waste Density Unit of Measure Code:	Not reported
Waste Density Unit of Measure Description:	Not reported
Form Code:	Not reported
Form Code Description:	Not reported
Source Code:	Not reported
Source Code Description:	Not reported
Waste Minimization Code:	Not reported
Waste Minimization Code Description:	Not reported
Consent Number:	Not reported
EPA Waste Indicator:	Y
Federal Waste Codes:	D001, D002
Quantity Haz Kg:	0.90703005
Quantity Haz Tons:	0.001
Quantity Non Haz Kg:	0
Quantity Non Haz Tons:	0
State Waste Codes:	NY-B
Manifest Tracking Number:	013200860FLE
Waste Line Number:	10
U.S. DOT Hazardous Indicator:	N
U.S. DOT ID Number:	Not reported
U.S. DOT Description:	Not reported
Non-Hazardous Waste Description:	Non-Regulated Material (Latex Paint)
Number of Containers:	1
Container Type Code:	DF
Container Type Description:	Fiberboard or plastic drums, barrels, kegs
Waste Quantity:	140
Quantity Unit of Measure Code:	P
Quantity Unit of Measure Description:	Pounds
Waste Quantity, in Tons:	0.07
Acute Waste Quantity, in Tons:	0
Non-Acute Waste Quantity, in Tons:	0.07
Waste Quantity, in Kilograms:	63.492104
Acute Waste Quantity, in Kilograms:	0
Non-Acute Waste Quantity, in Kilorgrams:	63.492104
Management Method Code:	H040
Management Method Description:	INCINERATION
Waste Residue Indicator:	N
Quantity Discrepancy Indicator:	N
Waste Type Discrepancy Indicator:	N
Waste Density:	Not reported
Waste Density Unit of Measure Code:	Not reported
Waste Density Unit of Measure Description:	Not reported
Form Code:	Not reported
Form Code Description:	Not reported
Source Code:	Not reported
Source Code Description:	Not reported
Waste Minimization Code:	Not reported
Waste Minimization Code Description:	Not reported
Consent Number:	Not reported
EPA Waste Indicator:	N
Federal Waste Codes:	Not reported
Quantity Haz Kg:	0
Quantity Haz Tons:	0
Quantity Non Haz Kg:	63.492104
Quantity Non Haz Tons:	0.07

NEW YORK UNIVERSITY (Continued) **1027976366**

State Waste Codes: NY-B

Z627 **CON EDISON SERVICE BOX: 53935** **RCRA NonGen / NLR** **1016968030**
SE **41 E 2ND AVE** **NY MANIFEST** **NYP004416319**
1/8-1/4 **NEW YORK, NY 10002**
0.169 mi.
892 ft. **Site 15 of 34 in cluster Z**

Relative: **Lower**
Actual: **39 ft.**

RCRA Listings:

Date Form Received by Agency:		20140210
Handler Name:		Con Edison Service Box: 53935
Handler Address:		E 2nd Ave
Handler City,State,Zip:		NEW YORK, NY 10002
EPA ID:		NYP004416319
Contact Name:		THOMAS TEELING
Contact Address:		Not reported
Contact City,State,Zip:		Not reported
Contact Telephone:		212-460-3770
Contact Fax:		Not reported
Contact Email:		Not reported
Contact Title:		SENIOR SCIENTIST
EPA Region:		02
Land Type:		Private
Federal Waste Generator Description:		Not a generator, verified
Non-Notifier:		Not reported
Biennial Report Cycle:		Not reported
Accessibility:		Not reported
Active Site Indicator:		Not reported
State District Owner:		Ny
State District:		NYSDEC R2
Mailing Address:		IRVING PL, 15TH FL NE
Mailing City,State,Zip:		NEW YORK, NY 10003
Owner Name:	Not reported	
Owner Type:		Not reported
Operator Name:	Not reported	
Operator Type:		Not reported
Short-Term Generator Activity:		No
Importer Activity:		No
Mixed Waste Generator:		No
Transporter Activity:		No
Transfer Facility Activity:		No
Recycler Activity with Storage:		No
Small Quantity On-Site Burner Exemption:		No
Smelting Melting and Refining Furnace Exemption:		No
Underground Injection Control:		No
Off-Site Waste Receipt:		No
Universal Waste Indicator:		No
Universal Waste Destination Facility:		No
Federal Universal Waste:		No
Active Site State-Reg Handler:		---
Federal Facility Indicator:		Not reported
Hazardous Secondary Material Indicator:		N
Sub-Part K Indicator:		Not reported
2018 GPRA Permit Baseline:		Not on the Baseline
2018 GPRA Renewals Baseline:		Not on the Baseline
202 GPRA Corrective Action Baseline:		No
Subject to Corrective Action Universe:		No
Non-TSDFs Where RCRA CA has Been Imposed Universe:		No

CON EDISON SERVICE BOX: 53935 (Continued) **1016968030**

Corrective Action Priority Ranking:	No NCAPS ranking
Environmental Control Indicator:	No
Institutional Control Indicator:	No
Human Exposure Controls Indicator:	N/A
Groundwater Controls Indicator:	N/A
Significant Non-Complier Universe:	No
Unaddressed Significant Non-Complier Universe:	No
Addressed Significant Non-Complier Universe:	No
Significant Non-Complier With a Compliance Schedule Universe:	No
Financial Assurance Required:	Not reported
Handler Date of Last Change:	20141014
Recognized Trader-Importer:	No
Recognized Trader-Exporter:	No
Importer of Spent Lead Acid Batteries:	No
Exporter of Spent Lead Acid Batteries:	No
Recycler Activity Without Storage:	No
Manifest Broker:	No
Sub-Part P Indicator:	No

Historic Generators:

Receive Date:	20140110
Handler Name: CON EDISON SERVICE BOX:	53935
Federal Waste Generator Description:	Very Small Quantity Generator (formerly Conditionally-Exempt Small Quantity Generator
State District Owner:	Ny
Large Quantity Handler of Universal Waste:	No
Recognized Trader Importer:	No
Recognized Trader Exporter:	No
Spent Lead Acid Battery Importer:	No
Spent Lead Acid Battery Exporter:	No
Current Record:	No
Non Storage Recycler Activity:	Not reported
Electronic Manifest Broker:	Not reported

Receive Date:	20140210
Handler Name: CON EDISON SERVICE BOX:	53935
Federal Waste Generator Description:	Not a generator, verified
State District Owner:	Ny
Large Quantity Handler of Universal Waste:	No
Recognized Trader Importer:	No
Recognized Trader Exporter:	No
Spent Lead Acid Battery Importer:	No
Spent Lead Acid Battery Exporter:	No
Current Record:	Yes
Non Storage Recycler Activity:	Not reported
Electronic Manifest Broker:	Not reported

List of NAICS Codes and Descriptions:

NAICS Codes:	No NAICS Codes Found

Facility Has Received Notices of Violations:

Violations:	No Violations Found

Evaluation Action Summary:

CON EDISON SERVICE BOX: 53935 (Continued) **1016968030**

Evaluations: No Evaluations Found

NY MANIFEST:

EPA ID:	NYP004416319
Country:	USA
Name:	Con Edison
Address:	41 E 2ND AVE
Address 2:	Not reported
City,State,Zip:	NEW YORK, NY 10002
Zip 4:	Not reported
Location Address 1:	41 2ND AVE
Location Address 2:	Not reported
Location City,State,Zip:	NEW YORK, NY 10002
Location Zip 4:	Not reported
Facility Status:	Not reported
Total Tanks:	Not reported
Code:	BP

Mailing:

Mailing Name:	Con Edison
Mailing Contact:	Con Edison
Mailing Address 1:	4 IRVING PLACE
Mailing Address 2:	15TH FL
Mailing City,State,Zip:	NEW YORK, NY 10003
Mailing Zip 4:	Not reported
Mailing Country:	USA
Mailing Phone:	Not reported

Manifest Data:

Document ID:	Not reported
Manifest Status:	Not reported
Trans1 State ID:	NJD003812047
Year:	2018
Trans2 State ID:	Not reported
Generator Ship Date:	01/10/2014
Trans1 Recv Date:	01/10/2014
Trans2 Recv Date:	Not reported
TSD Site Recv Date:	01/10/2014
Part A Recv Date:	Not reported
Part B Recv Date:	Not reported
Generator EPA ID:	NYP004416319
Trans1 EPA ID:	Not reported
Trans2 EPA ID:	Not reported
TSDF ID 1:	NJD991291105
TSDF ID 2:	Not reported
Manifest Tracking Number:	002328597GBF
Import Indicator:	N
Export Indicator:	N
Discr Quantity Indicator:	N
Discr Type Indicator:	N
Discr Residue Indicator:	N
Discr Partial Reject Indicator:	N
Discr Full Reject Indicator:	N
Manifest Ref Number:	Not reported
Alt Facility RCRA ID:	Not reported
Alt Facility Sign Date:	Not reported

CON EDISON SERVICE BOX: 53935 (Continued) **1016968030**

MGMT Method Type Code:	H110
Waste Code a:	Lead
Waste Code b:	Not reported
Waste Code c:	Not reported
Waste Code e:	Not reported
Waste Code f:	Not reported
Waste Code g:	Not reported
Waste Code 1:	Not reported
Waste Code 2:	Not reported
Waste Code 3:	Not reported
Waste Code 4:	Not reported
Waste Code 5:	Not reported
Waste Code 6:	Not reported
Quantity:	300
Units:	Pounds
Number of Containers:	1
Container Type:	Cargo tanks (tank trucks)
Handling Method:	Treat
Specific Gravity:	1

Z628 **CON EDISON** **NY MANIFEST** **S117066063**
SE **41 2 AV** **N/A**
1/8-1/4 **NEW YORK, NY 10003**
0.169 mi.
892 ft. **Site 16 of 34 in cluster Z**

Relative:
Lower

Actual:
39 ft.

NY MANIFEST:

EPA ID:	NYP004586798
Country:	USA
Name:	Con Edison
Address:	41 2 AV
Address 2:	SB53953
City,State,Zip:	NEW YORK, NY 10003
Zip 4:	Not reported
Location Address 1:	41 2 AV
Location Address 2:	SB53953
Location City,State,Zip:	NEW YORK, NY 10003
Location Zip 4:	Not reported
Facility Status:	Not reported
Total Tanks:	Not reported
Code:	BP

Mailing:

Mailing Name:	Con Edison
Mailing Contact:	Con Edision
Mailing Address 1:	4 IRVING PL
Mailing Address 2:	15TH FL
Mailing City,State,Zip:	NEW YORK, NY 10003
Mailing Zip 4:	Not reported
Mailing Country:	USA
Mailing Phone:	Not reported

Manifest Data:

Document ID:	Not reported
Manifest Status:	Not reported
Trans1 State ID:	NJD003812047
Year:	2018

CON EDISON (Continued) **S117066063**

Trans2 State ID:	Not reported
Generator Ship Date:	07/07/2014
Trans1 Recv Date:	07/07/2014
Trans2 Recv Date:	Not reported
TSD Site Recv Date:	07/07/2014
Part A Recv Date:	Not reported
Part B Recv Date:	Not reported
Generator EPA ID:	NYP004586798
Trans1 EPA ID:	Not reported
Trans2 EPA ID:	Not reported
TSDF ID 1:	NJD991291105
TSDF ID 2:	Not reported
Manifest Tracking Number:	002503427GBF
Import Indicator:	N
Export Indicator:	N
Discr Quantity Indicator:	N
Discr Type Indicator:	N
Discr Residue Indicator:	N
Discr Partial Reject Indicator:	N
Discr Full Reject Indicator:	N
Manifest Ref Number:	Not reported
Alt Facility RCRA ID:	Not reported
Alt Facility Sign Date:	Not reported
MGMT Method Type Code:	H110
Waste Code a:	Lead
Waste Code b:	Not reported
Waste Code c:	Not reported
Waste Code e:	Not reported
Waste Code f:	Not reported
Waste Code g:	Not reported
Waste Code 1:	Not reported
Waste Code 2:	Not reported
Waste Code 3:	Not reported
Waste Code 4:	Not reported
Waste Code 5:	Not reported
Waste Code 6:	Not reported
Quantity:	500
Units:	Pounds
Number of Containers:	1
Container Type:	Cargo tanks (tank trucks)
Handling Method:	Treat
Specific Gravity:	1

AC629 **77 SECOND LLC** **NY AST** **U003392128**
ESE **77 2ND AVENUE** **N/A**
1/8-1/4 **NEW YORK, NY 10003**
0.169 mi.
892 ft. **Site 10 of 35 in cluster AC**

Relative: **Lower**
Actual: **37 ft.**

AST:

Name:	77 SECOND LLC
Address:	77 2ND AVENUE
City,State,Zip:	NEW YORK, NY 10003
Region:	STATE
DEC Region:	2
Site Status:	Active
Facility Id:	2-214965

77 SECOND LLC (Continued) **U003392128**

Program Type: PBS
UTM X: 585346.85480
UTM Y: 4508896.90403
Expiration Date: 03/21/2025
Site Type: Apartment Building/Office Building

Affiliation Records:

Site Id: 8011
Affiliation Type: Facility Operator
Company Name: 77 SECOND LLC
Contact Type: Not reported
Contact Name: CHARLES CARROLL
Address1: Not reported
Address2: Not reported
City: Not reported
State: NN
Zip Code: Not reported
Country Code: 999
Phone: (212) 685-3982
EMail: Not reported
Fax Number: Not reported
Modified By: KXTANG
Date Last Modified: 2005-03-21

Site Id: 8011
Affiliation Type: Emergency Contact
Company Name: 77 SECOND LLC
Contact Type: Not reported
Contact Name: CHARLES CARROLL
Address1: Not reported
Address2: Not reported
City: Not reported
State: NN
Zip Code: Not reported
Country Code: 999
Phone: (212) 685-3982
EMail: Not reported
Fax Number: Not reported
Modified By: KXTANG
Date Last Modified: 2005-03-21

Site Id: 8011
Affiliation Type: Facility Owner
Company Name: 77 SECOND LLC
Contact Type: PROPERTY MANAGER
Contact Name: BILLY GILROY
Address1: 1430 BROADWAY
Address2: SUITE 903
City: NEW YORK
State: NY
Zip Code: 10018
Country Code: 001
Phone: (212) 685-3982
EMail: Not reported
Fax Number: Not reported
Modified By: JSMACRI
Date Last Modified: 2019-12-13

77 SECOND LLC (Continued) **U003392128**

Site Id:	8011
Affiliation Type:	Mail Contact
Company Name:	77 SECOND LLC
Contact Type:	PROPERTY MANAGER
Contact Name:	BILLY GILROY
Address1:	1430 BROADWAY
Address2:	SUITE 903
City:	NEW YORK
State:	NY
Zip Code:	10018
Country Code:	001
Phone:	(212) 685-3982
EMail:	Not reported
Fax Number:	Not reported
Modified By:	JSMACRI
Date Last Modified:	2019-12-13

Tank Info:

Tank Number:	001
Tank Id:	23603
Material Code:	0001
Common Name of Substance:	#2 Fuel Oil (On-Site Consumption)

Equipment Records:

	B00 - Tank External Protection - None
	F00 - Pipe External Protection - None
	G00 - Tank Secondary Containment - None
	J02 - Dispenser - Suction Dispenser
	L00 - Piping Leak Detection - None
	C01 - Pipe Location - Aboveground
	I04 - Overfill - Product Level Gauge (A/G)
	A00 - Tank Internal Protection - None
	D01 - Pipe Type - Steel/Carbon Steel/Iron
	H00 - Tank Leak Detection - None
Tank Location:	Aboveground - contact with impervious barrier... Tank bottom rests on impervious barrier, allowing visual indication of leaks.
Tank Type:	Steel/Carbon Steel/Iron
Tank Status:	In Service
Pipe Model:	Not reported
Install Date:	01/01/1980
Capacity Gallons:	2500
Tightness Test Method:	NN
Date Test:	Not reported
Next Test Date:	Not reported
Date Tank Closed:	Not reported
Register:	True
Modified By:	MJGRIFFI
Last Modified:	05/09/2022
Material Name:	#2 fuel oil (on-site consumption)

V630 **CON EDISON SERVICE BOX: 41029** **RCRA NonGen / NLR** **1016974203**
West **207-15 MERCER ST & BLEECKER ST N OF** **NY MANIFEST** **NYP004480166**
1/8-1/4 **NEW YORK, NY 10012**
0.169 mi.
894 ft. **Site 10 of 13 in cluster V**

Relative: **Lower**
Actual: **36 ft.**

RCRA Listings:

Date Form Received by Agency:		20140426
Handler Name:		Con Edison Service Box: 41029
Handler Address:		Mercer St & Bleecker St N Of
Handler City,State,Zip:		NEW YORK, NY 10012
EPA ID:		NYP004480166
Contact Name:		THOMAS TEELING
Contact Address:		Not reported
Contact City,State,Zip:		Not reported
Contact Telephone:		212-460-3770
Contact Fax:		Not reported
Contact Email:		Not reported
Contact Title:		SENIOR SCIENTIST
EPA Region:		02
Land Type:		Private
Federal Waste Generator Description:		Not a generator, verified
Non-Notifier:		Not reported
Biennial Report Cycle:		Not reported
Accessibility:		Not reported
Active Site Indicator:		Not reported
State District Owner:		Ny
State District:		NYSDEC R2
Mailing Address:		IRVING PL, 15TH FL NE
Mailing City,State,Zip:		NEW YORK, NY 10003
Owner Name:	Not reported	
Owner Type:		Not reported
Operator Name:	Not reported	
Operator Type:		Not reported
Short-Term Generator Activity:		No
Importer Activity:		No
Mixed Waste Generator:		No
Transporter Activity:		No
Transfer Facility Activity:		No
Recycler Activity with Storage:		No
Small Quantity On-Site Burner Exemption:		No
Smelting Melting and Refining Furnace Exemption:		No
Underground Injection Control:		No
Off-Site Waste Receipt:		No
Universal Waste Indicator:		No
Universal Waste Destination Facility:		No
Federal Universal Waste:		No
Active Site State-Reg Handler:		---
Federal Facility Indicator:		Not reported
Hazardous Secondary Material Indicator:		N
Sub-Part K Indicator:		Not reported
2018 GPRA Permit Baseline:		Not on the Baseline
2018 GPRA Renewals Baseline:		Not on the Baseline
202 GPRA Corrective Action Baseline:		No
Subject to Corrective Action Universe:		No
Non-TSDFs Where RCRA CA has Been Imposed Universe:		No
Corrective Action Priority Ranking:		No NCAPS ranking
Environmental Control Indicator:		No
Institutional Control Indicator:		No

CON EDISON SERVICE BOX: 41029 (Continued) **1016974203**

Human Exposure Controls Indicator:	N/A
Groundwater Controls Indicator:	N/A
Significant Non-Complier Universe:	No
Unaddressed Significant Non-Complier Universe:	No
Addressed Significant Non-Complier Universe:	No
Significant Non-Complier With a Compliance Schedule Universe:	No
Financial Assurance Required:	Not reported
Handler Date of Last Change:	20141014
Recognized Trader-Importer:	No
Recognized Trader-Exporter:	No
Importer of Spent Lead Acid Batteries:	No
Exporter of Spent Lead Acid Batteries:	No
Recycler Activity Without Storage:	No
Manifest Broker:	No
Sub-Part P Indicator:	No

Historic Generators:

Receive Date:	20140326
Handler Name: CON EDISON SERVICE BOX:	41029
Federal Waste Generator Description:	Very Small Quantity Generator (formerly Conditionally-Exempt Small Quantity Generator
State District Owner:	Ny
Large Quantity Handler of Universal Waste:	No
Recognized Trader Importer:	No
Recognized Trader Exporter:	No
Spent Lead Acid Battery Importer:	No
Spent Lead Acid Battery Exporter:	No
Current Record:	No
Non Storage Recycler Activity:	Not reported
Electronic Manifest Broker:	Not reported

Receive Date:	20140426
Handler Name: CON EDISON SERVICE BOX:	41029
Federal Waste Generator Description:	Not a generator, verified
State District Owner:	Ny
Large Quantity Handler of Universal Waste:	No
Recognized Trader Importer:	No
Recognized Trader Exporter:	No
Spent Lead Acid Battery Importer:	No
Spent Lead Acid Battery Exporter:	No
Current Record:	Yes
Non Storage Recycler Activity:	Not reported
Electronic Manifest Broker:	Not reported

List of NAICS Codes and Descriptions:

NAICS Codes:	No NAICS Codes Found

Facility Has Received Notices of Violations:

Violations:	No Violations Found

Evaluation Action Summary:

Evaluations:	No Evaluations Found

CON EDISON SERVICE BOX: 41029 (Continued) **1016974203**

NY MANIFEST:

EPA ID:	NYP004480166
Country:	USA
Name:	Con Edison
Address:	207-15 MERCER ST & BLEECKER ST
Address 2:	Not reported
City,State,Zip:	NEW YORK, NY 10012
Zip 4:	Not reported
Location Address 1:	207 MERCER & BLEECKER ST
Location Address 2:	SB41029
Location City,State,Zip:	NEW YORK, NY 10012
Location Zip 4:	Not reported
Facility Status:	Not reported
Total Tanks:	Not reported
Code:	BP

Mailing:

Mailing Name:	Con Edison
Mailing Contact:	Con Edison
Mailing Address 1:	4 IRVING ST
Mailing Address 2:	15TH ST
Mailing City,State,Zip:	NEW YORK, NY 10003
Mailing Zip 4:	Not reported
Mailing Country:	USA
Mailing Phone:	Not reported

Manifest Data:

Document ID:	Not reported
Manifest Status:	Not reported
Trans1 State ID:	NJD003812047
Year:	2018
Trans2 State ID:	Not reported
Generator Ship Date:	03/26/2014
Trans1 Recv Date:	03/26/2014
Trans2 Recv Date:	Not reported
TSD Site Recv Date:	03/28/2014
Part A Recv Date:	Not reported
Part B Recv Date:	Not reported
Generator EPA ID:	NYP004480166
Trans1 EPA ID:	Not reported
Trans2 EPA ID:	Not reported
TSDF ID 1:	NJD991291105
TSDF ID 2:	Not reported
Manifest Tracking Number:	002406147GBF
Import Indicator:	N
Export Indicator:	N
Discr Quantity Indicator:	N
Discr Type Indicator:	N
Discr Residue Indicator:	N
Discr Partial Reject Indicator:	N
Discr Full Reject Indicator:	N
Manifest Ref Number:	Not reported
Alt Facility RCRA ID:	Not reported
Alt Facility Sign Date:	Not reported
MGMT Method Type Code:	H110
Waste Code a:	Lead
Waste Code b:	Not reported

CON EDISON SERVICE BOX: 41029 (Continued) **1016974203**

Waste Code c:	Not reported
Waste Code e:	Not reported
Waste Code f:	Not reported
Waste Code g:	Not reported
Waste Code 1:	Not reported
Waste Code 2:	Not reported
Waste Code 3:	Not reported
Waste Code 4:	Not reported
Waste Code 5:	Not reported
Waste Code 6:	Not reported
Quantity:	500
Units:	Pounds
Number of Containers:	1
Container Type:	Cargo tanks (tank trucks)
Handling Method:	Treat
Specific Gravity:	1

AB631 **CON EDISON** **NY MANIFEST** **S116297074**
East **232-4 E 6TH ST & HALL PL E OF** **N/A**
1/8-1/4 **NEW YORK, NY 10003**
0.170 mi.
897 ft. **Site 5 of 13 in cluster AB**

Relative:
Lower

Actual:
37 ft.

NY MANIFEST:

EPA ID:	NYP004485983
Country:	USA
Name:	Con Edison
Address:	232-4 E 6TH ST & HALL PL E OF
Address 2:	Not reported
City,State,Zip:	NEW YORK, NY 10003
Zip 4:	Not reported
Location Address 1:	F/O 232 EAST 6TH ST
Location Address 2:	SB1081
Location City,State,Zip:	NEW YORK, NY 10003
Location Zip 4:	Not reported
Facility Status:	Not reported
Total Tanks:	Not reported
Code:	BP

Mailing:

Mailing Name:	Con Edison
Mailing Contact:	Con Edison
Mailing Address 1:	4 IRVING ST
Mailing Address 2:	15TH ST
Mailing City,State,Zip:	NEW YORK, NY 10003
Mailing Zip 4:	Not reported
Mailing Country:	USA
Mailing Phone:	Not reported

Manifest Data:

Document ID:	Not reported
Manifest Status:	Not reported
Trans1 State ID:	NJD003812047
Year:	2018
Trans2 State ID:	Not reported
Generator Ship Date:	04/01/2014
Trans1 Recv Date:	04/01/2014

CON EDISON (Continued) **S116297074**

Trans2 Recv Date:	Not reported
TSD Site Recv Date:	04/02/2014
Part A Recv Date:	Not reported
Part B Recv Date:	Not reported
Generator EPA ID:	NYP004485983
Trans1 EPA ID:	Not reported
Trans2 EPA ID:	Not reported
TSDF ID 1:	NJD991291105
TSDF ID 2:	Not reported
Manifest Tracking Number:	002406186GBF
Import Indicator:	N
Export Indicator:	N
Discr Quantity Indicator:	N
Discr Type Indicator:	N
Discr Residue Indicator:	N
Discr Partial Reject Indicator:	N
Discr Full Reject Indicator:	N
Manifest Ref Number:	Not reported
Alt Facility RCRA ID:	Not reported
Alt Facility Sign Date:	Not reported
MGMT Method Type Code:	H110
Waste Code a:	Lead
Waste Code b:	Not reported
Waste Code c:	Not reported
Waste Code e:	Not reported
Waste Code f:	Not reported
Waste Code g:	Not reported
Waste Code 1:	Not reported
Waste Code 2:	Not reported
Waste Code 3:	Not reported
Waste Code 4:	Not reported
Waste Code 5:	Not reported
Waste Code 6:	Not reported
Quantity:	500
Units:	Pounds
Number of Containers:	1
Container Type:	Cargo tanks (tank trucks)
Handling Method:	Treat
Specific Gravity:	1

AB632 **232 EQUITIES CORP.** **NY AST** **U003389546**
East **232 EAST 6TH ST** **N/A**
1/8-1/4 **NEW YORK, NY 10003**
0.170 mi.
897 ft. **Site 6 of 13 in cluster AB**

Relative: AST:
Lower

Name:	232 EQUITIES CORP.
Address:	232 EAST 6TH ST
City,State,Zip:	NEW YORK, NY 10003
Region:	STATE
DEC Region:	2
Site Status:	Active
Facility Id:	2-197521
Program Type:	PBS
UTM X:	585354.92776
UTM Y:	4509009.63739

Actual:
37 ft.

232 EQUITIES CORP. (Continued) **U003389546**

Expiration Date: 07/20/2027
Site Type: Apartment Building/Office Building

Affiliation Records:

Site Id: 6499
Affiliation Type: Facility Operator
Company Name: 232 EQUITIES CORPORATION
Contact Type: Not reported
Contact Name: OLIVER MCCOY
Address1: Not reported
Address2: Not reported
City: Not reported
State: NN
Zip Code: Not reported
Country Code: 001
Phone: (845) 661-4726
EMail: Not reported
Fax Number: Not reported
Modified By: JSMACRI
Date Last Modified: 2022-04-06

Site Id: 6499
Affiliation Type: Mail Contact
Company Name: JESSICA TUSING
Contact Type: AGENT
Contact Name: JESSICA TUSING
Address1: 50 WEST 17TH STREET
Address2: Not reported
City: NEW YORK
State: NY
Zip Code: 10011
Country Code: 001
Phone: (212) 896-8671
EMail: COMPLIANCE@ARGO.COM
Fax Number: Not reported
Modified By: JSMACRI
Date Last Modified: 2023-02-21

Site Id: 6499
Affiliation Type: Emergency Contact
Company Name: 232 EQUITIES CORP. C/O THE ARGO CORP.
Contact Type: Not reported
Contact Name: OLIVER MCCOY
Address1: Not reported
Address2: Not reported
City: Not reported
State: NN
Zip Code: Not reported
Country Code: 999
Phone: (845) 661-4726
EMail: Not reported
Fax Number: Not reported
Modified By: JSMACRI
Date Last Modified: 2022-04-06

Site Id: 6499
Affiliation Type: Facility Owner
Company Name: 232 EQUITIES CORP.

232 EQUITIES CORP. (Continued) **U003389546**

Contact Type:	DIRECTOR OF COMPLIANCE
Contact Name:	JESSICA TUSING
Address1:	232 EAST 6TH STREET
Address2:	Not reported
City:	NEW YORK
State:	NY
Zip Code:	10003
Country Code:	001
Phone:	(212) 896-8671
EMail:	Not reported
Fax Number:	Not reported
Modified By:	JSMACRI
Date Last Modified:	2022-04-06

Tank Info:

Tank Number:	001
Tank Id:	16882
Material Code:	0001
Common Name of Substance:	#2 Fuel Oil (On-Site Consumption)

Equipment Records:

	C01 - Pipe Location - Aboveground
	F00 - Pipe External Protection - None
	G02 - Tank Secondary Containment - Vault (w/access)
	I05 - Overfill - Vent Whistle
	A00 - Tank Internal Protection - None
	B01 - Tank External Protection - Painted/Asphalt Coating
	D01 - Pipe Type - Steel/Carbon Steel/Iron
	E00 - Piping Secondary Containment - None
	H00 - Tank Leak Detection - None
	K00 - Spill Prevention - None
	J05 - Dispenser - On Site Heating System (Supply/Return)
	L00 - Piping Leak Detection - None
Tank Location:	Aboveground - contact with soil.... Tank bottom rests on soil, allowing no visual inspection.
Tank Type:	Steel/Carbon Steel/Iron
Tank Status:	In Service
Pipe Model:	Not reported
Install Date:	02/15/1985
Capacity Gallons:	3000
Tightness Test Method:	21
Date Test:	07/26/2018
Next Test Date:	Not reported
Date Tank Closed:	Not reported
Register:	True
Modified By:	MJGRIFFI
Last Modified:	05/09/2022
Material Name:	#2 fuel oil (on-site consumption)

V633 **CON EDISON SERVICE BOX: 41026** **RCRA NonGen / NLR** **1016973325**
West **202-04 MERCER ST & HOUSTON ST N OF** **NY MANIFEST** **NYP004471231**
1/8-1/4 **NEW YORK, NY 10012**
0.170 mi.
898 ft. **Site 11 of 13 in cluster V**

Relative: **Lower**
Actual: **37 ft.**

RCRA Listings:

Date Form Received by Agency:		20140419
Handler Name:		Con Edison Service Box: 41026
Handler Address:		Mercer St & Houston St N Of
Handler City,State,Zip:		NEW YORK, NY 10012
EPA ID:		NYP004471231
Contact Name:		THOMAS TEELING
Contact Address:		Not reported
Contact City,State,Zip:		Not reported
Contact Telephone:		212-460-3770
Contact Fax:		Not reported
Contact Email:		Not reported
Contact Title:		SENIOR SCIENTIST
EPA Region:		02
Land Type:		Private
Federal Waste Generator Description:		Not a generator, verified
Non-Notifier:		Not reported
Biennial Report Cycle:		Not reported
Accessibility:		Not reported
Active Site Indicator:		Not reported
State District Owner:		Ny
State District:		NYSDEC R2
Mailing Address:		IRVING PL, 15TH FL NE
Mailing City,State,Zip:		NEW YORK, NY 10003
Owner Name:	Not reported	
Owner Type:		Not reported
Operator Name:	Not reported	
Operator Type:		Not reported
Short-Term Generator Activity:		No
Importer Activity:		No
Mixed Waste Generator:		No
Transporter Activity:		No
Transfer Facility Activity:		No
Recycler Activity with Storage:		No
Small Quantity On-Site Burner Exemption:		No
Smelting Melting and Refining Furnace Exemption:		No
Underground Injection Control:		No
Off-Site Waste Receipt:		No
Universal Waste Indicator:		No
Universal Waste Destination Facility:		No
Federal Universal Waste:		No
Active Site State-Reg Handler:		---
Federal Facility Indicator:		Not reported
Hazardous Secondary Material Indicator:		N
Sub-Part K Indicator:		Not reported
2018 GPRA Permit Baseline:		Not on the Baseline
2018 GPRA Renewals Baseline:		Not on the Baseline
202 GPRA Corrective Action Baseline:		No
Subject to Corrective Action Universe:		No
Non-TSDFs Where RCRA CA has Been Imposed Universe:		No
Corrective Action Priority Ranking:		No NCAPS ranking
Environmental Control Indicator:		No
Institutional Control Indicator:		No

CON EDISON SERVICE BOX: 41026 (Continued) **1016973325**

Human Exposure Controls Indicator:	N/A
Groundwater Controls Indicator:	N/A
Significant Non-Complier Universe:	No
Unaddressed Significant Non-Complier Universe:	No
Addressed Significant Non-Complier Universe:	No
Significant Non-Complier With a Compliance Schedule Universe:	No
Financial Assurance Required:	Not reported
Handler Date of Last Change:	20141014
Recognized Trader-Importer:	No
Recognized Trader-Exporter:	No
Importer of Spent Lead Acid Batteries:	No
Exporter of Spent Lead Acid Batteries:	No
Recycler Activity Without Storage:	No
Manifest Broker:	No
Sub-Part P Indicator:	No

Historic Generators:

Receive Date:	20140319
Handler Name: CON EDISON SERVICE BOX:	41026
Federal Waste Generator Description:	Very Small Quantity Generator (formerly Conditionally-Exempt Small Quantity Generator
State District Owner:	Ny
Large Quantity Handler of Universal Waste:	No
Recognized Trader Importer:	No
Recognized Trader Exporter:	No
Spent Lead Acid Battery Importer:	No
Spent Lead Acid Battery Exporter:	No
Current Record:	No
Non Storage Recycler Activity:	Not reported
Electronic Manifest Broker:	Not reported

Receive Date:	20140419
Handler Name: CON EDISON SERVICE BOX:	41026
Federal Waste Generator Description:	Not a generator, verified
State District Owner:	Ny
Large Quantity Handler of Universal Waste:	No
Recognized Trader Importer:	No
Recognized Trader Exporter:	No
Spent Lead Acid Battery Importer:	No
Spent Lead Acid Battery Exporter:	No
Current Record:	Yes
Non Storage Recycler Activity:	Not reported
Electronic Manifest Broker:	Not reported

List of NAICS Codes and Descriptions:

NAICS Codes:	No NAICS Codes Found

Facility Has Received Notices of Violations:

Violations:	No Violations Found

Evaluation Action Summary:

Evaluations:	No Evaluations Found

CON EDISON SERVICE BOX: 41026 (Continued) **1016973325**

NY MANIFEST:

EPA ID:	NYP004471231
Country:	USA
Name:	Con Edison
Address:	202-04 MERCER ST & HOUSTON ST
Address 2:	Not reported
City,State,Zip:	NEW YORK, NY 10012
Zip 4:	Not reported
Location Address 1:	202 MERCER ST
Location Address 2:	SB41026
Location City,State,Zip:	NEW YORK, NY 10012
Location Zip 4:	Not reported
Facility Status:	Not reported
Total Tanks:	Not reported
Code:	BP

Mailing:

Mailing Name:	Con Edison
Mailing Contact:	Con Edison
Mailing Address 1:	4 IRVING ST
Mailing Address 2:	15TH ST
Mailing City,State,Zip:	NEW YORK, NY 10003
Mailing Zip 4:	Not reported
Mailing Country:	USA
Mailing Phone:	Not reported

Manifest Data:

Document ID:	Not reported
Manifest Status:	Not reported
Trans1 State ID:	NJD003812047
Year:	2018
Trans2 State ID:	Not reported
Generator Ship Date:	03/19/2014
Trans1 Recv Date:	03/19/2014
Trans2 Recv Date:	Not reported
TSD Site Recv Date:	03/19/2014
Part A Recv Date:	Not reported
Part B Recv Date:	Not reported
Generator EPA ID:	NYP004471231
Trans1 EPA ID:	Not reported
Trans2 EPA ID:	Not reported
TSDF ID 1:	NJD991291105
TSDF ID 2:	Not reported
Manifest Tracking Number:	002221157GBF
Import Indicator:	N
Export Indicator:	N
Discr Quantity Indicator:	N
Discr Type Indicator:	N
Discr Residue Indicator:	N
Discr Partial Reject Indicator:	N
Discr Full Reject Indicator:	N
Manifest Ref Number:	Not reported
Alt Facility RCRA ID:	Not reported
Alt Facility Sign Date:	Not reported
MGMT Method Type Code:	H110
Waste Code a:	Lead
Waste Code b:	Not reported

CON EDISON SERVICE BOX: 41026 (Continued) **1016973325**

Waste Code c:	Not reported
Waste Code e:	Not reported
Waste Code f:	Not reported
Waste Code g:	Not reported
Waste Code 1:	Not reported
Waste Code 2:	Not reported
Waste Code 3:	Not reported
Waste Code 4:	Not reported
Waste Code 5:	Not reported
Waste Code 6:	Not reported
Quantity:	1000
Units:	Pounds
Number of Containers:	1
Container Type:	Cargo tanks (tank trucks)
Handling Method:	Treat
Specific Gravity:	1

V634 **CON EDISON - MANHATTAN** **E MANIFEST** **1031616660**
West **MERCER ST & BLEECKER ST** **N/A**
1/8-1/4 **NEW YORK, NY 10012**
0.170 mi.
899 ft. **Site 12 of 13 in cluster V**

Relative: **Lower**

Actual: **36 ft.**

E MANIFEST:

Manifest Tracking Number:	016271956FLE
Last Updated Date:	20211025
Shipped Date:	20211014
Received Date:	20211014
Manifest Status:	Signed
Submission Type:	DataImage5Copy
Origin Type:	Service
Generator EPA ID:	NYR000114579
Generator Name:	Con Edison - Manhattan
Generator Location Street Number:	Not reported
Generator Location Street 1:	MERCER ST & BLEECKER ST
Generator Location Street 2:	Not reported
Generator Location City:	NEW YORK
Generator Location State:	NY
Generator Location Zip:	10012
Generator Mail Street Number:	Not reported
Generator Mail Street 1:	116 Skyline Drive
Generator Mail Street 2:	Not reported
Generator Mail City:	South Plainfield
Generator Mail Zip:	10462
Generator Mail State:	NJ
Generator Contact Company Name:	Not reported
Designated Facility EPA ID:	NJD991291105
Designated Facility Name:	Clean Earth Of North Jersey
Designated Facility Mail Street Number:	105
Designated Facility Mail Street 1:	Not reported
Designated Facility Mail Street 2:	JACOBUS AVE
Designated Facility Mail City:	KEARNY
Designated Facility Mail Zip:	07032
Designated Facility Mail State:	NJ
Designated Facility Location Street Number:	105
Designated Facility Location Street 1:	JACOBUS AVE
Designated Facility Location Street 2:	Not reported

CON EDISON - MANHATTAN (Continued) **1031616660**

Designated Facility Location City:	KEARNY
Designated Facility Location Zip:	07032
Designated Facility Location State:	NJ
Designated Facility Contact Company Name:	Not reported
Manifest Residue Indicator:	N
Rejection Indicator:	N

Manifest Tracking Number:	016272437FLE
Last Updated Date:	20211117
Shipped Date:	20211107
Received Date:	20211108
Manifest Status:	Signed
Submission Type:	DataImage5Copy
Origin Type:	Service
Generator EPA ID:	NYR000114579
Generator Name:	Con Edison - Manhattan
Generator Location Street Number:	Not reported
Generator Location Street 1:	MERCER ST & BLEECKER ST
Generator Location Street 2:	Not reported
Generator Location City:	NEW YORK
Generator Location State:	NY
Generator Location Zip:	10012
Generator Mail Street Number:	Not reported
Generator Mail Street 1:	116 Skyline Drive
Generator Mail Street 2:	Not reported
Generator Mail City:	South Plainfield
Generator Mail Zip:	10462
Generator Mail State:	NJ
Generator Contact Company Name:	Not reported
Designated Facility EPA ID:	NJD991291105
Designated Facility Name:	Clean Earth Of North Jersey
Designated Facility Mail Street Number:	105
Designated Facility Mail Street 1:	Not reported
Designated Facility Mail Street 2:	JACOBUS AVE
Designated Facility Mail City:	KEARNY
Designated Facility Mail Zip:	07032
Designated Facility Mail State:	NJ
Designated Facility Location Street Number:	105
Designated Facility Location Street 1:	JACOBUS AVE
Designated Facility Location Street 2:	Not reported
Designated Facility Location City:	KEARNY
Designated Facility Location Zip:	07032
Designated Facility Location State:	NJ
Designated Facility Contact Company Name:	Not reported
Manifest Residue Indicator:	N
Rejection Indicator:	N

Transporter:

Manifest Tracking Number:	016272437FLE
Transporter Line Number:	1
Transporter EPA ID:	MAD039322250
Transporter Name:	Clean Harbors Environmental Services Inc

Waste Line:

Manifest Tracking Number:	016272437FLE
Waste Line Number:	1

CON EDISON - MANHATTAN (Continued) **1031616660**

U.S. DOT Hazardous Indicator:	Y
U.S. DOT ID Number:	NA3082
U.S. DOT Description:	Na3082, Hazardous Waste, Liquid N.O.S., 9, Pg Iii, Rq
Non-Hazardous Waste Description:	Not reported
Number of Containers:	1
Container Type Code:	TT
Container Type Description:	Cargo tanks (tank trucks)
Waste Quantity:	600
Quantity Unit of Measure Code:	P
Quantity Unit of Measure Description:	Pounds
Waste Quantity, in Tons:	0.3
Acute Waste Quantity, in Tons:	0
Non-Acute Waste Quantity, in Tons:	0.3
Waste Quantity, in Kilograms:	272.109
Acute Waste Quantity, in Kilograms:	0
Non-Acute Waste Quantity, in Kilorgrams:	272.109
Management Method Code:	H110
Management Method Description:	STABILIZATION
Waste Residue Indicator:	N
Quantity Discrepancy Indicator:	N
Waste Type Discrepancy Indicator:	N
Waste Density:	Not reported
Waste Density Unit of Measure Code:	Not reported
Waste Density Unit of Measure Description:	Not reported
Form Code:	Not reported
Form Code Description:	Not reported
Source Code:	Not reported
Source Code Description:	Not reported
Waste Minimization Code:	Not reported
Waste Minimization Code Description:	Not reported
Consent Number:	Not reported
EPA Waste Indicator:	Y
Federal Waste Codes:	D008
Quantity Haz Kg:	272.109
Quantity Haz Tons:	0.3
Quantity Non Haz Kg:	0
Quantity Non Haz Tons:	0
State Waste Codes:	NY-T

V635 **CON EDISON SERVICE BOX: 41037** **RCRA NonGen / NLR** **1017771522**
West **226-28 MERCER ST & BLEECKER ST N OF** **FINDS** **NYP004484622**
1/8-1/4 **NEW YORK, NY 10012**
0.170 mi.
900 ft. **Site 13 of 13 in cluster V**

Relative: RCRA Listings:
Lower

Date Form Received by Agency:	20140430
Handler Name:	Con Edison Service Box: 41037
Handler Address:	Mercer St & Bleecker St N Of
Handler City,State,Zip:	NEW YORK, NY 10012
EPA ID:	NYP004484622
Contact Name:	THOMAS TEELING
Contact Address:	Not reported
Contact City,State,Zip:	Not reported
Contact Telephone:	212-460-3770
Contact Fax:	Not reported
Contact Email:	Not reported
Contact Title:	SENIOR SCIENTIST

Actual:
36 ft.

CON EDISON SERVICE BOX: 41037 (Continued) **1017771522**

EPA Region:		02
Land Type:		Private
Federal Waste Generator Description:		Not a generator, verified
Non-Notifier:		Not reported
Biennial Report Cycle:		Not reported
Accessibility:		Not reported
Active Site Indicator:		Not reported
State District Owner:		Ny
State District:		NYSDEC R2
Mailing Address:		IRVING PL, 15TH FL NE
Mailing City,State,Zip:		NEW YORK, NY 10003
Owner Name:	Not reported	
Owner Type:		Not reported
Operator Name:	Not reported	
Operator Type:		Not reported
Short-Term Generator Activity:		No
Importer Activity:		No
Mixed Waste Generator:		No
Transporter Activity:		No
Transfer Facility Activity:		No
Recycler Activity with Storage:		No
Small Quantity On-Site Burner Exemption:		No
Smelting Melting and Refining Furnace Exemption:		No
Underground Injection Control:		No
Off-Site Waste Receipt:		No
Universal Waste Indicator:		No
Universal Waste Destination Facility:		No
Federal Universal Waste:		No
Active Site State-Reg Handler:		---
Federal Facility Indicator:		Not reported
Hazardous Secondary Material Indicator:		N
Sub-Part K Indicator:		Not reported
2018 GPRA Permit Baseline:		Not on the Baseline
2018 GPRA Renewals Baseline:		Not on the Baseline
202 GPRA Corrective Action Baseline:		No
Subject to Corrective Action Universe:		No
Non-TSDFs Where RCRA CA has Been Imposed Universe:		No
Corrective Action Priority Ranking:		No NCAPS ranking
Environmental Control Indicator:		No
Institutional Control Indicator:		No
Human Exposure Controls Indicator:		N/A
Groundwater Controls Indicator:		N/A
Significant Non-Complier Universe:		No
Unaddressed Significant Non-Complier Universe:		No
Addressed Significant Non-Complier Universe:		No
Significant Non-Complier With a Compliance Schedule Universe:		No
Financial Assurance Required:		Not reported
Handler Date of Last Change:		20150211
Recognized Trader-Importer:		No
Recognized Trader-Exporter:		No
Importer of Spent Lead Acid Batteries:		No
Exporter of Spent Lead Acid Batteries:		No
Recycler Activity Without Storage:		No
Manifest Broker:		No
Sub-Part P Indicator:		No

CON EDISON SERVICE BOX: 41037 (Continued) **1017771522**

Historic Generators:

Receive Date:		20140331
Handler Name:	CON EDISON	
Federal Waste Generator Description:		Small Quantity Generator
State District Owner:		Ny
Large Quantity Handler of Universal Waste:		No
Recognized Trader Importer:		No
Recognized Trader Exporter:		No
Spent Lead Acid Battery Importer:		No
Spent Lead Acid Battery Exporter:		No
Current Record:		No
Non Storage Recycler Activity:		Not reported
Electronic Manifest Broker:		Not reported

Receive Date:		20140331
Handler Name:	CON EDISON	
Federal Waste Generator Description:		Not a generator, verified
State District Owner:		Ny
Large Quantity Handler of Universal Waste:		No
Recognized Trader Importer:		No
Recognized Trader Exporter:		No
Spent Lead Acid Battery Importer:		No
Spent Lead Acid Battery Exporter:		No
Current Record:		No
Non Storage Recycler Activity:		Not reported
Electronic Manifest Broker:		Not reported

Receive Date:		20140430
Handler Name:	CON EDISON SERVICE BOX:	41037
Federal Waste Generator Description:		Not a generator, verified
State District Owner:		Ny
Large Quantity Handler of Universal Waste:		No
Recognized Trader Importer:		No
Recognized Trader Exporter:		No
Spent Lead Acid Battery Importer:		No
Spent Lead Acid Battery Exporter:		No
Current Record:		Yes
Non Storage Recycler Activity:		Not reported
Electronic Manifest Broker:		Not reported

List of NAICS Codes and Descriptions:
NAICS Codes: No NAICS Codes Found

Facility Has Received Notices of Violations:
Violations: No Violations Found

Evaluation Action Summary:
Evaluations: No Evaluations Found

FINDS:
Registry ID: 110063782982

Click Here for FRS Facility Detail Report:

CON EDISON SERVICE BOX: 41037 (Continued) **1017771522**

Environmental Interest/Information System:
The Resource Conservation and Recovery Act Information System (RCRAInfo) is EPA's comprehensive information system in support of the Resource Conservation and Recovery Act (RCRA) of 1976 and the Hazardous and Solid Waste Amendments (HSWA) of 1984. It tracks many types of information about generators, transporters, treaters, storers, and disposers of hazardous waste.

Click this hyperlink while viewing on your computer to access additional FINDS: detail in the EDR Site Report.

AA636 **NYU** **NY AST** **U003383306**
NW **14 WASHINGTON PLACE** **N/A**
1/8-1/4 **NEW YORK, NY 10003**
0.171 mi.
903 ft. **Site 6 of 22 in cluster AA**

Relative:
Lower

Actual:
37 ft.

AST:

Name:	NYU
Address:	14 WASHINGTON PLACE
City,State,Zip:	NEW YORK, NY 10003
Region:	STATE
DEC Region:	2
Site Status:	Unregulated/Closed
Facility Id:	2-034932
Program Type:	PBS
UTM X:	584855.38337
UTM Y:	4509223.12314
Expiration Date:	N/A
Site Type:	School

Affiliation Records:

Site Id:	315
Affiliation Type:	Facility Operator
Company Name:	N Y U
Contact Type:	Not reported
Contact Name:	KEVIN HOLSTON
Address1:	Not reported
Address2:	Not reported
City:	Not reported
State:	NN
Zip Code:	Not reported
Country Code:	001
Phone:	(212) 477-3058
EMail:	Not reported
Fax Number:	Not reported
Modified By:	TRANSLAT
Date Last Modified:	2004-03-04

Site Id:	315
Affiliation Type:	Facility Owner
Company Name:	NEW YORK UNIVERSITY
Contact Type:	Not reported
Contact Name:	Not reported
Address1:	70 WASHINGTON SQUARE SOUTH
Address2:	Not reported
City:	NEW YORK
State:	NY
Zip Code:	10012

NYU (Continued) **U003383306**

Country Code:	001
Phone:	(212) 998-1212
EMail:	Not reported
Fax Number:	Not reported
Modified By:	DAFRANCI
Date Last Modified:	2017-02-15

Site Id:	315
Affiliation Type:	Mail Contact
Company Name:	NEW YORK UNIVERSITY
Contact Type:	Not reported
Contact Name:	ENVIRONMENTAL HEALTH & SAFETY
Address1:	10 ASTOR PLACE
Address2:	6TH FLOOR
City:	NEW YORK
State:	NY
Zip Code:	10003
Country Code:	001
Phone:	(212) 998-1450
EMail:	STEPHANIE.KUNG@NYU.EDU
Fax Number:	Not reported
Modified By:	DMPOKRZY
Date Last Modified:	2017-01-09

Site Id:	315
Affiliation Type:	Emergency Contact
Company Name:	NEW YORK UNIVERSITY
Contact Type:	Not reported
Contact Name:	NYU PUBLIC SAFETY
Address1:	Not reported
Address2:	Not reported
City:	Not reported
State:	NN
Zip Code:	Not reported
Country Code:	999
Phone:	(212) 998-222
EMail:	Not reported
Fax Number:	Not reported
Modified By:	NRLOMBAR
Date Last Modified:	2014-04-24

Tank Info:

Tank Number:	001
Tank Id:	944
Material Code:	0003
Common Name of Substance:	#6 Fuel Oil (On-Site Consumption)

Equipment Records:

B00 - Tank External Protection - None
F00 - Pipe External Protection - None
A00 - Tank Internal Protection - None
D01 - Pipe Type - Steel/Carbon Steel/Iron
G03 - Tank Secondary Containment - Vault (w/o access)
H00 - Tank Leak Detection - None
C01 - Pipe Location - Aboveground

NYU (Continued) **U003383306**

	I04 - Overfill - Product Level Gauge (A/G)
Tank Location:	Aboveground - contact with soil.... Tank bottom rests on soil, allowing no visual inspection.
Tank Type:	Steel/Carbon Steel/Iron
Tank Status:	Closed - Removed
Pipe Model:	Not reported
Install Date:	12/01/1980
Capacity Gallons:	5000
Tightness Test Method:	NN
Date Test:	Not reported
Next Test Date:	Not reported
Date Tank Closed:	12/13/2013
Register:	True
Modified By:	MJGRIFFI
Last Modified:	05/09/2022
Material Name:	#6 fuel oil (on-site consumption)
Tank Number:	002
Tank Id:	945
Material Code:	0003
Common Name of Substance:	#6 Fuel Oil (On-Site Consumption)

Equipment Records:

	B00 - Tank External Protection - None
	F00 - Pipe External Protection - None
	A00 - Tank Internal Protection - None
	D01 - Pipe Type - Steel/Carbon Steel/Iron
	G03 - Tank Secondary Containment - Vault (w/o access)
	H00 - Tank Leak Detection - None
	C01 - Pipe Location - Aboveground
	I04 - Overfill - Product Level Gauge (A/G)
Tank Location:	Aboveground - contact with soil.... Tank bottom rests on soil, allowing no visual inspection.
Tank Type:	Steel/Carbon Steel/Iron
Tank Status:	Closed - Removed
Pipe Model:	Not reported
Install Date:	12/01/1980
Capacity Gallons:	5000
Tightness Test Method:	NN
Date Test:	Not reported
Next Test Date:	Not reported
Date Tank Closed:	12/13/2013
Register:	True
Modified By:	MJGRIFFI
Last Modified:	05/09/2022
Material Name:	#6 fuel oil (on-site consumption)

W637 **BEST BUY** **RCRA-VSQG** **1014399293**
WSW **622 BROADWAY** **E MANIFEST** **NYR000173773**
1/8-1/4 **NEW YORK, NY 10012** **NY MANIFEST**
0.171 mi.
904 ft. **Site 13 of 30 in cluster W**

Relative: **Lower**
Actual: **40 ft.**

RCRA Listings:

Date Form Received by Agency:		20100409
Handler Name:		Best Buy
Handler Address:		Broadway
Handler City,State,Zip:		NEW YORK, NY 10012
EPA ID:		NYR000173773
Contact Name:		NAVINA SABNANI
Contact Address:		MADISON AVE - 34TH FLOOR
Contact City,State,Zip:		NEW YORK, NY 10017
Contact Telephone:		212-994-2200 x200
Contact Fax:		212-994-2250
Contact Email:		NAVINA.SABNANI@YUCOINC.COM
Contact Title:		SITE CONTACT
EPA Region:		02
Land Type:		Private
Federal Waste Generator Description:		Conditionally Exempt Small Quantity Generator
Non-Notifier:		Not reported
Biennial Report Cycle:		Not reported
Accessibility:		Not reported
Active Site Indicator:		Handler Activities
State District Owner:		Ny
State District:		NYSDEC R2
Mailing Address:		BROADWAY
Mailing City,State,Zip:		NEW YORK, NY 10012
Owner Name:	Moklam Enterprises Inc	
Owner Type:		Private
Operator Name:	Moklam Enterprises Inc	
Operator Type:		Private
Short-Term Generator Activity:		No
Importer Activity:		No
Mixed Waste Generator:		No
Transporter Activity:		No
Transfer Facility Activity:		No
Recycler Activity with Storage:		No
Small Quantity On-Site Burner Exemption:		No
Smelting Melting and Refining Furnace Exemption:		No
Underground Injection Control:		No
Off-Site Waste Receipt:		No
Universal Waste Indicator:		No
Universal Waste Destination Facility:		No
Federal Universal Waste:		No
Active Site State-Reg Handler:		---
Federal Facility Indicator:		Not reported
Hazardous Secondary Material Indicator:		N
Sub-Part K Indicator:		Not reported
2018 GPRA Permit Baseline:		Not on the Baseline
2018 GPRA Renewals Baseline:		Not on the Baseline
202 GPRA Corrective Action Baseline:		No
Subject to Corrective Action Universe:		No
Non-TSDFs Where RCRA CA has Been Imposed Universe:		No
Corrective Action Priority Ranking:		No NCAPS ranking
Environmental Control Indicator:		No
Institutional Control Indicator:		No

BEST BUY (Continued) **1014399293**

Human Exposure Controls Indicator:	N/A
Groundwater Controls Indicator:	N/A
Significant Non-Complier Universe:	No
Unaddressed Significant Non-Complier Universe:	No
Addressed Significant Non-Complier Universe:	No
Significant Non-Complier With a Compliance Schedule Universe:	No
Financial Assurance Required:	Not reported
Handler Date of Last Change:	20150414
Recognized Trader-Importer:	No
Recognized Trader-Exporter:	No
Importer of Spent Lead Acid Batteries:	No
Exporter of Spent Lead Acid Batteries:	No
Recycler Activity Without Storage:	No
Manifest Broker:	No
Sub-Part P Indicator:	No

Hazardous Waste Summary:

Waste Code:	D008
Waste Description:	Lead

Handler - Owner Operator:

Owner/Operator Indicator:	Owner
Owner/Operator Name: MOKLAM ENTERPRISES INC	
Legal Status:	Private
Date Became Current:	19821227
Date Ended Current:	Not reported
Owner/Operator Address:	295 MADISON AVE - 34TH FLOOR
Owner/Operator City,State,Zip:	NEW YORK, NY 10017
Owner/Operator Telephone:	212-994-2200
Owner/Operator Telephone Ext:	Not reported
Owner/Operator Fax:	Not reported
Owner/Operator Email:	Not reported

Owner/Operator Indicator:	Operator
Owner/Operator Name: MOKLAM ENTERPRISES INC	
Legal Status:	Private
Date Became Current:	19821227
Date Ended Current:	Not reported
Owner/Operator Address:	Not reported
Owner/Operator City,State,Zip:	Not reported
Owner/Operator Telephone:	Not reported
Owner/Operator Telephone Ext:	Not reported
Owner/Operator Fax:	Not reported
Owner/Operator Email:	Not reported

Historic Generators:

Receive Date:	20100409
Handler Name: BEST BUY	
Federal Waste Generator Description:	Very Small Quantity Generator (formerly Conditionally-Exempt Small Quantity Generator
State District Owner:	Ny
Large Quantity Handler of Universal Waste:	No
Recognized Trader Importer:	No
Recognized Trader Exporter:	No
Spent Lead Acid Battery Importer:	No

BEST BUY (Continued) **1014399293**

Spent Lead Acid Battery Exporter: No
Current Record: Yes
Non Storage Recycler Activity: Not reported
Electronic Manifest Broker: Not reported

List of NAICS Codes and Descriptions:
NAICS Code: 443112
NAICS Description: Radio, Television, And Other Electronics Stores

Facility Has Received Notices of Violations:
Violations: No Violations Found

Evaluation Action Summary:
Evaluations: No Evaluations Found

E MANIFEST:
Manifest Tracking Number: 010717431FLE
Last Updated Date: 20181003
Shipped Date: 20180815
Received Date: 20180830
Manifest Status: Signed
Submission Type: DataImage5Copy
Origin Type: Service
Generator EPA ID: CESQG
Generator Name: Best Buy
Generator Location Street Number: Not reported
Generator Location Street 1: 622 BROADWAY
Generator Location Street 2: Not reported
Generator Location City: NEW YORK
Generator Location State: NY
Generator Location Zip: 10012-2600
Generator Mail Street Number: Not reported
Generator Mail Street 1: 8203 Penn Avenue South
Generator Mail Street 2: Not reported
Generator Mail City: Richfield
Generator Mail Zip: 56025
Generator Mail State: MN
Generator Contact Company Name: Not reported
Designated Facility EPA ID: RID040098352
Designated Facility Name: Northland Environmental, Llc
Designated Facility Mail Street Number: Not reported
Designated Facility Mail Street 1: Not reported
Designated Facility Mail Street 2: 275 Allens Avenue
Designated Facility Mail City: Providence
Designated Facility Mail Zip: 02905
Designated Facility Mail State: RI
Designated Facility Location Street Number: Not reported
Designated Facility Location Street 1: 275 Allens Avenue
Designated Facility Location Street 2: Not reported
Designated Facility Location City: Providence
Designated Facility Location Zip: 02905
Designated Facility Location State: RI
Designated Facility Contact Company Name: Not reported
Manifest Residue Indicator: N

BEST BUY (Continued) **1014399293**

Rejection Indicator:	N
Manifest Tracking Number:	013395654FLE
Last Updated Date:	20200107
Shipped Date:	20190903
Received Date:	20190917
Manifest Status:	Signed
Submission Type:	DataImage5Copy
Origin Type:	Service
Generator EPA ID:	CESQG
Generator Name:	Best Buy
Generator Location Street Number:	Not reported
Generator Location Street 1:	622 BROADWAY
Generator Location Street 2:	Not reported
Generator Location City:	NEW YORK
Generator Location State:	NY
Generator Location Zip:	10012-2600
Generator Mail Street Number:	Not reported
Generator Mail Street 1:	622 BROADWAY
Generator Mail Street 2:	Not reported
Generator Mail City:	NEW YORK
Generator Mail Zip:	10012-2600
Generator Mail State:	NY
Generator Contact Company Name:	Not reported
Designated Facility EPA ID:	RID040098352
Designated Facility Name:	Northland Environmental, Llc
Designated Facility Mail Street Number:	Not reported
Designated Facility Mail Street 1:	Not reported
Designated Facility Mail Street 2:	275 Allens Avenue
Designated Facility Mail City:	Providence
Designated Facility Mail Zip:	02905
Designated Facility Mail State:	RI
Designated Facility Location Street Number:	Not reported
Designated Facility Location Street 1:	275 Allens Avenue
Designated Facility Location Street 2:	Not reported
Designated Facility Location City:	Providence
Designated Facility Location Zip:	02905
Designated Facility Location State:	RI
Designated Facility Contact Company Name:	Not reported
Manifest Residue Indicator:	N
Rejection Indicator:	N
Manifest Tracking Number:	200510113CLE
Last Updated Date:	20230720
Shipped Date:	20230707
Received Date:	20230714
Manifest Status:	Signed
Submission Type:	DataImage5Copy
Origin Type:	Service
Generator EPA ID:	CESQG
Generator Name:	Best Buy
Generator Location Street Number:	Not reported
Generator Location Street 1:	622 BROADWAY
Generator Location Street 2:	Not reported
Generator Location City:	NEW YORK
Generator Location State:	NY
Generator Location Zip:	10012-2600

BEST BUY (Continued) **1014399293**

Generator Mail Street Number:	Not reported
Generator Mail Street 1:	622 BROADWAY
Generator Mail Street 2:	Not reported
Generator Mail City:	NEW YORK
Generator Mail Zip:	10012-2600
Generator Mail State:	NY
Generator Contact Company Name:	Not reported
Designated Facility EPA ID:	RID040098352
Designated Facility Name:	Northland Environmental, Llc
Designated Facility Mail Street Number:	Not reported
Designated Facility Mail Street 1:	Not reported
Designated Facility Mail Street 2:	275 Allens Avenue
Designated Facility Mail City:	Providence
Designated Facility Mail Zip:	02905
Designated Facility Mail State:	RI
Designated Facility Location Street Number:	Not reported
Designated Facility Location Street 1:	275 Allens Avenue
Designated Facility Location Street 2:	Not reported
Designated Facility Location City:	Providence
Designated Facility Location Zip:	02905
Designated Facility Location State:	RI
Designated Facility Contact Company Name:	Not reported
Manifest Residue Indicator:	N
Rejection Indicator:	N

Manifest Tracking Number:	200199784CLE
Last Updated Date:	20220822
Shipped Date:	20220713
Received Date:	20220720
Manifest Status:	Signed
Submission Type:	DataImage5Copy
Origin Type:	Service
Generator EPA ID:	CESQG
Generator Name:	Best Buy
Generator Location Street Number:	Not reported
Generator Location Street 1:	622 BROADWAY
Generator Location Street 2:	Not reported
Generator Location City:	NEW YORK
Generator Location State:	NY
Generator Location Zip:	10012-2600
Generator Mail Street Number:	Not reported
Generator Mail Street 1:	622 BROADWAY
Generator Mail Street 2:	Not reported
Generator Mail City:	NEW YORK
Generator Mail Zip:	10012-2600
Generator Mail State:	NY
Generator Contact Company Name:	Not reported
Designated Facility EPA ID:	RID040098352
Designated Facility Name:	Northland Environmental, Llc
Designated Facility Mail Street Number:	Not reported
Designated Facility Mail Street 1:	Not reported
Designated Facility Mail Street 2:	275 Allens Avenue
Designated Facility Mail City:	Providence
Designated Facility Mail Zip:	02905
Designated Facility Mail State:	RI
Designated Facility Location Street Number:	Not reported
Designated Facility Location Street 1:	275 Allens Avenue

BEST BUY (Continued) **1014399293**

Designated Facility Location Street 2:	Not reported
Designated Facility Location City:	Providence
Designated Facility Location Zip:	02905
Designated Facility Location State:	RI
Designated Facility Contact Company Name:	Not reported
Manifest Residue Indicator:	N
Rejection Indicator:	N

Manifest Tracking Number:	015587627FLE
Last Updated Date:	20210115
Shipped Date:	20201201
Received Date:	20201210
Manifest Status:	Signed
Submission Type:	DataImage5Copy
Origin Type:	Service
Generator EPA ID:	CESQG
Generator Name:	Best Buy
Generator Location Street Number:	Not reported
Generator Location Street 1:	622 BROADWAY
Generator Location Street 2:	Not reported
Generator Location City:	NEW YORK
Generator Location State:	NY
Generator Location Zip:	10012-2600
Generator Mail Street Number:	Not reported
Generator Mail Street 1:	622 BROADWAY
Generator Mail Street 2:	Not reported
Generator Mail City:	NEW YORK
Generator Mail Zip:	10012-2600
Generator Mail State:	NY
Generator Contact Company Name:	Not reported
Designated Facility EPA ID:	RID040098352
Designated Facility Name:	Northland Environmental, Llc
Designated Facility Mail Street Number:	Not reported
Designated Facility Mail Street 1:	Not reported
Designated Facility Mail Street 2:	275 Allens Avenue
Designated Facility Mail City:	Providence
Designated Facility Mail Zip:	02905
Designated Facility Mail State:	RI
Designated Facility Location Street Number:	Not reported
Designated Facility Location Street 1:	275 Allens Avenue
Designated Facility Location Street 2:	Not reported
Designated Facility Location City:	Providence
Designated Facility Location Zip:	02905
Designated Facility Location State:	RI
Designated Facility Contact Company Name:	Not reported
Manifest Residue Indicator:	N
Rejection Indicator:	N

Manifest Tracking Number:	015992278FLE
Last Updated Date:	20210720
Shipped Date:	20210630
Received Date:	20210713
Manifest Status:	Signed
Submission Type:	DataImage5Copy
Origin Type:	Service
Generator EPA ID:	CESQG
Generator Name:	Best Buy

BEST BUY (Continued) **1014399293**

Generator Location Street Number:	Not reported
Generator Location Street 1:	622 BROADWAY
Generator Location Street 2:	Not reported
Generator Location City:	NEW YORK
Generator Location State:	NY
Generator Location Zip:	10012-2600
Generator Mail Street Number:	Not reported
Generator Mail Street 1:	622 BROADWAY
Generator Mail Street 2:	Not reported
Generator Mail City:	NEW YORK
Generator Mail Zip:	10012-2600
Generator Mail State:	NY
Generator Contact Company Name:	Not reported
Designated Facility EPA ID:	RID040098352
Designated Facility Name:	Northland Environmental, Llc
Designated Facility Mail Street Number:	Not reported
Designated Facility Mail Street 1:	Not reported
Designated Facility Mail Street 2:	275 Allens Avenue
Designated Facility Mail City:	Providence
Designated Facility Mail Zip:	02905
Designated Facility Mail State:	RI
Designated Facility Location Street Number:	Not reported
Designated Facility Location Street 1:	275 Allens Avenue
Designated Facility Location Street 2:	Not reported
Designated Facility Location City:	Providence
Designated Facility Location Zip:	02905
Designated Facility Location State:	RI
Designated Facility Contact Company Name:	Not reported
Manifest Residue Indicator:	N
Rejection Indicator:	N

Transporter:

Manifest Tracking Number:	015992278FLE
Transporter Line Number:	1
Transporter EPA ID:	PAD982661381
Transporter Name:	Republic Environmental Systems

Waste Line:

Manifest Tracking Number:	015992278FLE
Waste Line Number:	1
U.S. DOT Hazardous Indicator:	Y
U.S. DOT ID Number:	UN1993
U.S. DOT Description:	Un1993, Waste Flammable Liquids, N.O.S. (Benzene, Methyl Ethyl Ketone), 3, Pg Ii, Erg#128
Non-Hazardous Waste Description:	Not reported
Number of Containers:	2
Container Type Code:	CF
Container Type Description:	Fiber or plastic boxes, cartons, cases
Waste Quantity:	44
Quantity Unit of Measure Code:	P
Quantity Unit of Measure Description:	Pounds
Waste Quantity, in Tons:	0.022
Acute Waste Quantity, in Tons:	0
Non-Acute Waste Quantity, in Tons:	0.022
Waste Quantity, in Kilograms:	19.95466
Acute Waste Quantity, in Kilograms:	0

BEST BUY (Continued) **1014399293**

Non-Acute Waste Quantity, in Kilorgrams:	19.95466
Management Method Code:	H141
Management Method Description:	STORAGE, BULKING AND/OR TRANSFER OFF SITE
Waste Residue Indicator:	N
Quantity Discrepancy Indicator:	N
Waste Type Discrepancy Indicator:	N
Waste Density:	Not reported
Waste Density Unit of Measure Code:	Not reported
Waste Density Unit of Measure Description:	Not reported
Form Code:	Not reported
Form Code Description:	Not reported
Source Code:	Not reported
Source Code Description:	Not reported
Waste Minimization Code:	Not reported
Waste Minimization Code Description:	Not reported
Consent Number:	Not reported
EPA Waste Indicator:	Y
Federal Waste Codes:	D001, D018, D035
Quantity Haz Kg:	19.95466
Quantity Haz Tons:	0.022
Quantity Non Haz Kg:	0
Quantity Non Haz Tons:	0
State Waste Codes:	NY-B
Manifest Tracking Number:	015992278FLE
Waste Line Number:	2
U.S. DOT Hazardous Indicator:	Y
U.S. DOT ID Number:	UN3077
U.S. DOT Description:	Un3077, Waste Environmentally Hazardous Substances, Solid, N.O.S. (Mercury), 9, Pg Iii, Erg#171
Non-Hazardous Waste Description:	Not reported
Number of Containers:	1
Container Type Code:	CF
Container Type Description:	Fiber or plastic boxes, cartons, cases
Waste Quantity:	37
Quantity Unit of Measure Code:	P
Quantity Unit of Measure Description:	Pounds
Waste Quantity, in Tons:	0.0185
Acute Waste Quantity, in Tons:	0
Non-Acute Waste Quantity, in Tons:	0.0185
Waste Quantity, in Kilograms:	16.780056
Acute Waste Quantity, in Kilograms:	0
Non-Acute Waste Quantity, in Kilorgrams:	16.780056
Management Method Code:	H141
Management Method Description:	STORAGE, BULKING AND/OR TRANSFER OFF SITE
Waste Residue Indicator:	N
Quantity Discrepancy Indicator:	N
Waste Type Discrepancy Indicator:	N
Waste Density:	Not reported
Waste Density Unit of Measure Code:	Not reported
Waste Density Unit of Measure Description:	Not reported
Form Code:	Not reported
Form Code Description:	Not reported
Source Code:	Not reported
Source Code Description:	Not reported
Waste Minimization Code:	Not reported
Waste Minimization Code Description:	Not reported

BEST BUY (Continued) **1014399293**

Consent Number:	Not reported
EPA Waste Indicator:	Y
Federal Waste Codes:	D009
Quantity Haz Kg:	16.780056
Quantity Haz Tons:	0.0185
Quantity Non Haz Kg:	0
Quantity Non Haz Tons:	0
State Waste Codes:	NY-R

NY MANIFEST:

EPA ID:	NYR000173773
Country:	USA
Name:	Best Buy
Address:	622 BROADWAY
Address 2:	Not reported
City,State,Zip:	NEW YORK, NY 10012
Zip 4:	Not reported
Location Address 1:	622 BROADWAY
Location Address 2:	Not reported
Location City,State,Zip:	NEW YORK, NY 10012
Location Zip 4:	Not reported
Facility Status:	Not reported
Total Tanks:	Not reported
Code:	BP

Mailing:

Mailing Name:	Best Buy
Mailing Contact:	Yuco Management Inc.
Mailing Address 1:	295 MADISON AVENUE 34TH FLOOR
Mailing Address 2:	Not reported
Mailing City,State,Zip:	NEW YORK, NY 10012
Mailing Zip 4:	Not reported
Mailing Country:	USA
Mailing Phone:	2129942200

Manifest Data:

Document ID:	Not reported
Manifest Status:	Not reported
Trans1 State ID:	NJD054126164
Year:	2018
Trans2 State ID:	Not reported
Generator Ship Date:	08/26/2010
Trans1 Recv Date:	08/26/2010
Trans2 Recv Date:	Not reported
TSD Site Recv Date:	09/09/2010
Part A Recv Date:	Not reported
Part B Recv Date:	Not reported
Generator EPA ID:	NYR000173773
Trans1 EPA ID:	Not reported
Trans2 EPA ID:	Not reported
TSDF ID 1:	MID980991566
TSDF ID 2:	Not reported
Manifest Tracking Number:	007321684JJK
Import Indicator:	N
Export Indicator:	N
Discr Quantity Indicator:	N
Discr Type Indicator:	N

BEST BUY (Continued) **1014399293**

Discr Residue Indicator:	N
Discr Partial Reject Indicator:	N
Discr Full Reject Indicator:	N
Manifest Ref Number:	Not reported
Alt Facility RCRA ID:	Not reported
Alt Facility Sign Date:	Not reported
MGMT Method Type Code:	H111
Waste Code a:	Lead
Waste Code b:	Not reported
Waste Code c:	Not reported
Waste Code e:	Not reported
Waste Code f:	Not reported
Waste Code g:	Not reported
Waste Code 1:	Not reported
Waste Code 2:	Not reported
Waste Code 3:	Not reported
Waste Code 4:	Not reported
Waste Code 5:	Not reported
Waste Code 6:	Not reported
Quantity:	50
Units:	Pounds
Number of Containers:	1
Container Type:	Fiberboard or plastic drums, barrels, kegs
Handling Method:	Treat
Specific Gravity:	1

W638 **MOKLAM BUILDING** **RCRA NonGen / NLR** **1016974880**
WSW **622 BROADWAY** **NY MANIFEST** **NYR000213413**
1/8-1/4 **NEW YORK, NY 10012**
0.171 mi.
904 ft. **Site 14 of 30 in cluster W**

Relative: **Lower**
Actual: **40 ft.**

RCRA Listings:

Date Form Received by Agency:	20150609
Handler Name:	Moklam Building
Handler Address:	Broadway
Handler City,State,Zip:	NEW YORK, NY 10012
EPA ID:	NYR000213413
Contact Name:	ARISMENDY CIPRIAN
Contact Address:	MANAGEMENT INC
Contact City,State,Zip:	NEW YORK, NY 10166
Contact Telephone:	212-994-2200 x202
Contact Fax:	212-994-2250
Contact Email:	INFO@YUCOINC.COM
Contact Title:	BUILDING SUPERINTENDENT
EPA Region:	02
Land Type:	Private
Federal Waste Generator Description:	Not a generator, verified
Non-Notifier:	Not reported
Biennial Report Cycle:	Not reported
Accessibility:	Not reported
Active Site Indicator:	Not reported
State District Owner:	Ny
State District:	NYSDEC R2
Mailing Address:	BROADWAY
Mailing City,State,Zip:	NEW YORK, NY 10012
Owner Name:	Moklam Enterprises Inc

MOKLAM BUILDING (Continued) **1016974880**

Owner Type:		Private
Operator Name:	Yuco Management Inc	
Operator Type:		Private
Short-Term Generator Activity:		No
Importer Activity:		No
Mixed Waste Generator:		No
Transporter Activity:		No
Transfer Facility Activity:		No
Recycler Activity with Storage:		No
Small Quantity On-Site Burner Exemption:		No
Smelting Melting and Refining Furnace Exemption:		No
Underground Injection Control:		No
Off-Site Waste Receipt:		No
Universal Waste Indicator:		No
Universal Waste Destination Facility:		No
Federal Universal Waste:		No
Active Site State-Reg Handler:		---
Federal Facility Indicator:		Not reported
Hazardous Secondary Material Indicator:		N
Sub-Part K Indicator:		Not reported
2018 GPRA Permit Baseline:		Not on the Baseline
2018 GPRA Renewals Baseline:		Not on the Baseline
202 GPRA Corrective Action Baseline:		No
Subject to Corrective Action Universe:		No
Non-TSDFs Where RCRA CA has Been Imposed Universe:		No
Corrective Action Priority Ranking:		No NCAPS ranking
Environmental Control Indicator:		No
Institutional Control Indicator:		No
Human Exposure Controls Indicator:		N/A
Groundwater Controls Indicator:		N/A
Significant Non-Complier Universe:		No
Unaddressed Significant Non-Complier Universe:		No
Addressed Significant Non-Complier Universe:		No
Significant Non-Complier With a Compliance Schedule Universe:		No
Financial Assurance Required:		Not reported
Handler Date of Last Change:		20151117
Recognized Trader-Importer:		No
Recognized Trader-Exporter:		No
Importer of Spent Lead Acid Batteries:		No
Exporter of Spent Lead Acid Batteries:		No
Recycler Activity Without Storage:		No
Manifest Broker:		No
Sub-Part P Indicator:		No

Hazardous Waste Summary:

Waste Code:	D008
Waste Description:	Lead

Handler - Owner Operator:

Owner/Operator Indicator:	Operator
Owner/Operator Name: YUCO MANAGEMENT INC	
Legal Status:	Private
Date Became Current:	19890703
Date Ended Current:	Not reported
Owner/Operator Address:	Not reported

MOKLAM BUILDING (Continued) **1016974880**

Owner/Operator City,State,Zip: Not reported
Owner/Operator Telephone: Not reported
Owner/Operator Telephone Ext: Not reported
Owner/Operator Fax: Not reported
Owner/Operator Email: Not reported

Owner/Operator Indicator: Owner
Owner/Operator Name: MOKLAM ENTERPRISES INC
Legal Status: Private
Date Became Current: 19821213
Date Ended Current: Not reported
Owner/Operator Address: 200 PARK AVE 11TH FL
Owner/Operator City,State,Zip: NEW YORK, NY 10166
Owner/Operator Telephone: 212-994-2200
Owner/Operator Telephone Ext: Not reported
Owner/Operator Fax: Not reported
Owner/Operator Email: Not reported

Owner/Operator Indicator: Owner
Owner/Operator Name: MOKLAM ENTERPRISES INC
Legal Status: Private
Date Became Current: 19821213
Date Ended Current: Not reported
Owner/Operator Address: 200 PARK AVE 11TH FL
Owner/Operator City,State,Zip: NEW YORK, NY 10166
Owner/Operator Telephone: 212-994-2200
Owner/Operator Telephone Ext: Not reported
Owner/Operator Fax: Not reported
Owner/Operator Email: Not reported

Owner/Operator Indicator: Operator
Owner/Operator Name: YUCO MANAGEMENT INC
Legal Status: Private
Date Became Current: 19890703
Date Ended Current: Not reported
Owner/Operator Address: Not reported
Owner/Operator City,State,Zip: Not reported
Owner/Operator Telephone: Not reported
Owner/Operator Telephone Ext: Not reported
Owner/Operator Fax: Not reported
Owner/Operator Email: Not reported

Historic Generators:
Receive Date: 20150609
Handler Name: MOKLAM BUILDING
Federal Waste Generator Description: Not a generator, verified
State District Owner: Ny
Large Quantity Handler of Universal Waste: No
Recognized Trader Importer: No
Recognized Trader Exporter: No
Spent Lead Acid Battery Importer: No
Spent Lead Acid Battery Exporter: No
Current Record: Yes
Non Storage Recycler Activity: Not reported
Electronic Manifest Broker: Not reported

Receive Date: 20141003

MOKLAM BUILDING (Continued) **1016974880**

Handler Name: MOKLAM BUILDING
Federal Waste Generator Description: Very Small Quantity Generator (formerly Conditionally-Exempt Small Quantity Generator
State District Owner: Not reported
Large Quantity Handler of Universal Waste: No
Recognized Trader Importer: No
Recognized Trader Exporter: No
Spent Lead Acid Battery Importer: No
Spent Lead Acid Battery Exporter: No
Current Record: No
Non Storage Recycler Activity: Not reported
Electronic Manifest Broker: Not reported

List of NAICS Codes and Descriptions:
NAICS Code: 238140
NAICS Description: Masonry Contractors

NAICS Code: 238990
NAICS Description: All Other Specialty Trade Contractors

Facility Has Received Notices of Violations:
Violations: No Violations Found

Evaluation Action Summary:
Evaluations: No Evaluations Found

NY MANIFEST:
EPA ID: NYR000213413
Country: USA
Name: Moklam Building
Address: 622 BROADWAY
Address 2: ENTIRE BUILDING
City,State,Zip: NEW YORK, NY 10012
Zip 4: Not reported
Location Address 1: 622 BROADWAY ENTIRE BUILDING
Location Address 2: Not reported
Location City,State,Zip: NEW YORK, NY 10012
Location Zip 4: Not reported
Facility Status: Not reported
Total Tanks: Not reported
Code: BP

Mailing:
Mailing Name: Moklam Building
Mailing Contact: Moldam Enterprises C/O Yuco Mgmt
Mailing Address 1: 200 PARK AVE - FLOOR 11
Mailing Address 2: Not reported
Mailing City,State,Zip: NEW YORK, NY 10166
Mailing Zip 4: Not reported
Mailing Country: USA
Mailing Phone: 2129942000

Manifest Data:
Document ID: Not reported

MOKLAM BUILDING (Continued) **1016974880**

Manifest Status:	Not reported
Trans1 State ID:	NJD054126164
Year:	2018
Trans2 State ID:	Not reported
Generator Ship Date:	11/11/2014
Trans1 Recv Date:	11/11/2014
Trans2 Recv Date:	Not reported
TSD Site Recv Date:	11/11/2014
Part A Recv Date:	Not reported
Part B Recv Date:	Not reported
Generator EPA ID:	NYR000213413
Trans1 EPA ID:	Not reported
Trans2 EPA ID:	Not reported
TSDF ID 1:	PAD085690592
TSDF ID 2:	Not reported
Manifest Tracking Number:	011980561JJK
Import Indicator:	N
Export Indicator:	N
Discr Quantity Indicator:	Y
Discr Type Indicator:	N
Discr Residue Indicator:	N
Discr Partial Reject Indicator:	N
Discr Full Reject Indicator:	N
Manifest Ref Number:	Not reported
Alt Facility RCRA ID:	Not reported
Alt Facility Sign Date:	Not reported
MGMT Method Type Code:	H110
Waste Code a:	Lead
Waste Code b:	Not reported
Waste Code c:	Not reported
Waste Code e:	Not reported
Waste Code f:	Not reported
Waste Code g:	Not reported
Waste Code 1:	Not reported
Waste Code 2:	Not reported
Waste Code 3:	Not reported
Waste Code 4:	Not reported
Waste Code 5:	Not reported
Waste Code 6:	Not reported
Quantity:	5440
Units:	Pounds
Number of Containers:	1
Container Type:	Metal boxes, cartons, cases (including roll-offs)
Handling Method:	Treat
Specific Gravity:	1

W639 **MOKLAM ENTERPRISES INC** **NY AST** **A100295135**
WSW **622 BROADWAY** **N/A**
1/8-1/4 **NEW YORK, NY 10012**
0.171 mi.
904 ft. **Site 15 of 30 in cluster W**

Relative: AST:
Lower

Name:	MOKLAM ENTERPRISES INC
Address:	622 BROADWAY
City,State,Zip:	NEW YORK, NY 10012
Region:	STATE

Actual:
40 ft.

MOKLAM ENTERPRISES INC (Continued) **A100295135**

DEC Region: 2
Site Status: Active
Facility Id: 2-607720
Program Type: PBS
UTM X: 584769.00848
UTM Y: 4508812.04408
Expiration Date: 04/29/2027
Site Type: Other

Affiliation Records:

Site Id: 29572
Affiliation Type: Mail Contact
Company Name: YUCO MANAGEMENT, INC.
Contact Type: PRESIDENT
Contact Name: RAYMOND YU
Address1: 200 PARK AVENUE
Address2: 11TH FLOOR
City: NEW YORK
State: NY
Zip Code: 10166
Country Code: 001
Phone: (212) 994-2200
EMail: INFO@YUCOINC.COM
Fax Number: Not reported
Modified By: ACDANIEL
Date Last Modified: 2022-03-02

Site Id: 29572
Affiliation Type: Facility Operator
Company Name: MOKLAM ENTERPRISES INC
Contact Type: Not reported
Contact Name: MOKLAM ENTERPRISES INC
Address1: Not reported
Address2: Not reported
City: Not reported
State: NN
Zip Code: Not reported
Country Code: 001
Phone: (212) 994-2200
EMail: Not reported
Fax Number: Not reported
Modified By: KXTANG
Date Last Modified: 2007-03-28

Site Id: 29572
Affiliation Type: Emergency Contact
Company Name: MOKLAM ENTERPRISES INC C/O YUCO MGT INC
Contact Type: Not reported
Contact Name: RAYMOND YU
Address1: Not reported
Address2: Not reported
City: Not reported
State: NN
Zip Code: Not reported
Country Code: 999
Phone: (212) 994-2200
EMail: Not reported
Fax Number: Not reported

MOKLAM ENTERPRISES INC (Continued) **A100295135**

Modified By:	KXTANG
Date Last Modified:	2007-03-28
Site Id:	29572
Affiliation Type:	Facility Owner
Company Name:	MOKLAM ENTERPRISES, INC.
Contact Type:	PRESIDENT
Contact Name:	YUCO MANAGEMENT, INC.
Address1:	200 PARK AVENUE, 11TH FLOOR
Address2:	Not reported
City:	NEW YORK
State:	NY
Zip Code:	10166
Country Code:	001
Phone:	(212) 994-2200
EMail:	INFO@YUCOINC.COM
Fax Number:	Not reported
Modified By:	JSMACRI
Date Last Modified:	2022-03-02

Tank Info:

Tank Number:	001
Tank Id:	63415
Material Code:	0001
Common Name of Substance:	#2 Fuel Oil (On-Site Consumption)

Equipment Records:

	H99 - Tank Leak Detection - Other
	C01 - Pipe Location - Aboveground
	G03 - Tank Secondary Containment - Vault (w/o access)
	L09 - Piping Leak Detection - Exempt Suction Piping
	A00 - Tank Internal Protection - None
	D01 - Pipe Type - Steel/Carbon Steel/Iron
	J02 - Dispenser - Suction Dispenser
	F00 - Pipe External Protection - None
	I05 - Overfill - Vent Whistle
	B00 - Tank External Protection - None
Tank Location:	Aboveground - on saddles, legs, racks, etc.... Tank bottom is elevated above grade or tank pad, allowing visual inspection.
Tank Type:	Steel/Carbon Steel/Iron
Tank Status:	In Service
Pipe Model:	Not reported
Install Date:	01/01/1978
Capacity Gallons:	5000
Tightness Test Method:	NN
Date Test:	Not reported
Next Test Date:	Not reported
Date Tank Closed:	Not reported
Register:	True
Modified By:	MJGRIFFI
Last Modified:	05/09/2022
Material Name:	#2 fuel oil (on-site consumption)

W640 **MOKLAM ENTERPRISES INC C/O YUCO MGMT INC** **PA MANIFEST** **S118069766**
WSW **622 BROADWAY** **N/A**
1/8-1/4 **NEW YORK, NY 10012**
0.171 mi.
904 ft. **Site 16 of 30 in cluster W**

Relative: PA MANIFEST:
Lower
Actual: Name: MOKLAM ENTERPRISES INC C/O YUCO MGMT INC
40 ft. Address: 622 BROADWAY
City,State,Zip: NEW YORK, NY 10012
Year: 2014
Manifest Number: 011980561JJK
Manifest Type: T
Generator EPA ID: NYR000213413
Generator Date: 11/11/2014
Mailing Address: Not reported
Contact Name: Not reported
Contact Phone: 212-994-2200
TSD EPA ID: Not reported
TSD Date: Not reported
TSD Facility Name: Republic Environmental Systems (Pennsylvania) LLC
TSD Facility Address: 2869 Sandstone Dr
TSD Facility City: Hatfield
TSD Facility State: PA
Facility Telephone: Not reported
Page Number: 1
Line Number: 1
Waste Number: D008
Container Number: 1
Container Type: CM
Waste Quantity: 5000
Unit: P
Handling Code: Not reported
TSP EPA ID: PAD085690592
Date TSP Sig: Not reported

AC641 **CON EDISON** **NY MANIFEST** **S116550803**
East **83-85 2ND AVE & 4TH ST N OF** **N/A**
1/8-1/4 **NEW YORK, NY 10003**
0.172 mi.
907 ft. **Site 11 of 35 in cluster AC**

Relative: NY MANIFEST:
Lower
Actual: EPA ID: NYP004492229
36 ft. Country: USA
Name: Con Edison
Address: 83-85 2ND AVE & 4TH ST N OF
Address 2: Not reported
City,State,Zip: NEW YORK, NY 10003
Zip 4: Not reported
Location Address 1: 83 2 AVE
Location Address 2: SB53958
Location City,State,Zip: NEW YORK, NY 10003
Location Zip 4: Not reported
Facility Status: Not reported
Total Tanks: Not reported
Code: BP

Mailing:
Mailing Name: Con Edison

CON EDISON (Continued) **S116550803**

Mailing Contact: Con Edison
Mailing Address 1: 4 IRVING PL
Mailing Address 2: 15TH ST
Mailing City,State,Zip: NEW YORK, NY 10003
Mailing Zip 4: Not reported
Mailing Country: USA
Mailing Phone: Not reported

Manifest Data:
Document ID: Not reported
Manifest Status: Not reported
Trans1 State ID: NJD003812047
Year: 2018
Trans2 State ID: Not reported
Generator Ship Date: 04/07/2014
Trans1 Recv Date: 04/07/2014
Trans2 Recv Date: Not reported
TSD Site Recv Date: 04/09/2014
Part A Recv Date: Not reported
Part B Recv Date: Not reported
Generator EPA ID: NYP004492229
Trans1 EPA ID: Not reported
Trans2 EPA ID: Not reported
TSDF ID 1: NJD991291105
TSDF ID 2: Not reported
Manifest Tracking Number: 002406234GBF
Import Indicator: N
Export Indicator: N
Discr Quantity Indicator: N
Discr Type Indicator: N
Discr Residue Indicator: N
Discr Partial Reject Indicator: N
Discr Full Reject Indicator: N
Manifest Ref Number: Not reported
Alt Facility RCRA ID: Not reported
Alt Facility Sign Date: Not reported
MGMT Method Type Code: H110
Waste Code a: Lead
Waste Code b: Not reported
Waste Code c: Not reported
Waste Code e: Not reported
Waste Code f: Not reported
Waste Code g: Not reported
Waste Code 1: Not reported
Waste Code 2: Not reported
Waste Code 3: Not reported
Waste Code 4: Not reported
Waste Code 5: Not reported
Waste Code 6: Not reported
Quantity: 300
Units: Pounds
Number of Containers: 1
Container Type: Cargo tanks (tank trucks)
Handling Method: Treat
Specific Gravity: 1

AE642 **CON EDISON SERVICE BOX: 28834** **RCRA NonGen / NLR** **1016966706**
North **749-51 W BROADWAY** **NY MANIFEST** **NYP004395513**
1/8-1/4 **NEW YORK, NY 10009**
0.173 mi.
912 ft. **Site 8 of 18 in cluster AE**

Relative: **Lower**

Actual: **38 ft.**

RCRA Listings:

Date Form Received by Agency:		20131221
Handler Name:		Con Edison Service Box: 28834
Handler Address:		W Broadway
Handler City,State,Zip:		NEW YORK, NY 10009
EPA ID:		NYP004395513
Contact Name:		THOMAS TEELING
Contact Address:		Not reported
Contact City,State,Zip:		Not reported
Contact Telephone:		212-460-3770
Contact Fax:		Not reported
Contact Email:		Not reported
Contact Title:		SENIOR SCIENTIST
EPA Region:		02
Land Type:		Private
Federal Waste Generator Description:		Not a generator, verified
Non-Notifier:		Not reported
Biennial Report Cycle:		Not reported
Accessibility:		Not reported
Active Site Indicator:		Not reported
State District Owner:		Ny
State District:		NYSDEC R2
Mailing Address:		IRVING PL, 15TH FL NE
Mailing City,State,Zip:		NEW YORK, NY 10003
Owner Name:	Not reported	
Owner Type:		Not reported
Operator Name:	Not reported	
Operator Type:		Not reported
Short-Term Generator Activity:		No
Importer Activity:		No
Mixed Waste Generator:		No
Transporter Activity:		No
Transfer Facility Activity:		No
Recycler Activity with Storage:		No
Small Quantity On-Site Burner Exemption:		No
Smelting Melting and Refining Furnace Exemption:		No
Underground Injection Control:		No
Off-Site Waste Receipt:		No
Universal Waste Indicator:		No
Universal Waste Destination Facility:		No
Federal Universal Waste:		No
Active Site State-Reg Handler:		---
Federal Facility Indicator:		Not reported
Hazardous Secondary Material Indicator:		N
Sub-Part K Indicator:		Not reported
2018 GPRA Permit Baseline:		Not on the Baseline
2018 GPRA Renewals Baseline:		Not on the Baseline
202 GPRA Corrective Action Baseline:		No
Subject to Corrective Action Universe:		No
Non-TSDFs Where RCRA CA has Been Imposed Universe:		No
Corrective Action Priority Ranking:		No NCAPS ranking
Environmental Control Indicator:		No
Institutional Control Indicator:		No

CON EDISON SERVICE BOX: 28834 (Continued) **1016966706**

Human Exposure Controls Indicator:	N/A
Groundwater Controls Indicator:	N/A
Significant Non-Complier Universe:	No
Unaddressed Significant Non-Complier Universe:	No
Addressed Significant Non-Complier Universe:	No
Significant Non-Complier With a Compliance Schedule Universe:	No
Financial Assurance Required:	Not reported
Handler Date of Last Change:	20140701
Recognized Trader-Importer:	No
Recognized Trader-Exporter:	No
Importer of Spent Lead Acid Batteries:	No
Exporter of Spent Lead Acid Batteries:	No
Recycler Activity Without Storage:	No
Manifest Broker:	No
Sub-Part P Indicator:	No

Historic Generators:

Receive Date:	20131121
Handler Name: CON EDISON SERVICE BOX:	28834
Federal Waste Generator Description:	Very Small Quantity Generator (formerly Conditionally-Exempt Small Quantity Generator
State District Owner:	Ny
Large Quantity Handler of Universal Waste:	No
Recognized Trader Importer:	No
Recognized Trader Exporter:	No
Spent Lead Acid Battery Importer:	No
Spent Lead Acid Battery Exporter:	No
Current Record:	No
Non Storage Recycler Activity:	Not reported
Electronic Manifest Broker:	Not reported

Receive Date:	20131221
Handler Name: CON EDISON SERVICE BOX:	28834
Federal Waste Generator Description:	Not a generator, verified
State District Owner:	Ny
Large Quantity Handler of Universal Waste:	No
Recognized Trader Importer:	No
Recognized Trader Exporter:	No
Spent Lead Acid Battery Importer:	No
Spent Lead Acid Battery Exporter:	No
Current Record:	Yes
Non Storage Recycler Activity:	Not reported
Electronic Manifest Broker:	Not reported

List of NAICS Codes and Descriptions:

NAICS Codes:	No NAICS Codes Found

Facility Has Received Notices of Violations:

Violations:	No Violations Found

Evaluation Action Summary:

Evaluations:	No Evaluations Found

CON EDISON SERVICE BOX: 28834 (Continued) **1016966706**

NY MANIFEST:

EPA ID:	NYP004395513
Country:	USA
Name:	Con Edison
Address:	749-51 W BROADWAY
Address 2:	Not reported
City,State,Zip:	NEW YORK, NY 10009
Zip 4:	Not reported
Location Address 1:	749 BROADWAY
Location Address 2:	SB28834
Location City,State,Zip:	NEW YORK, NY 10003
Location Zip 4:	Not reported
Facility Status:	Not reported
Total Tanks:	Not reported
Code:	BP

Mailing:

Mailing Name:	Con Edison
Mailing Contact:	Con Edison
Mailing Address 1:	4 IRVING PLACE
Mailing Address 2:	15TH FL
Mailing City,State,Zip:	NEW YORK, NY 10003
Mailing Zip 4:	Not reported
Mailing Country:	USA
Mailing Phone:	Not reported

Manifest Data:

Document ID:	Not reported
Manifest Status:	Not reported
Trans1 State ID:	NJD003812047
Year:	2018
Trans2 State ID:	Not reported
Generator Ship Date:	11/21/2013
Trans1 Recv Date:	11/21/2013
Trans2 Recv Date:	Not reported
TSD Site Recv Date:	11/25/2013
Part A Recv Date:	Not reported
Part B Recv Date:	Not reported
Generator EPA ID:	NYP004395513
Trans1 EPA ID:	Not reported
Trans2 EPA ID:	Not reported
TSDF ID 1:	NJD991291105
TSDF ID 2:	Not reported
Manifest Tracking Number:	002237679GBF
Import Indicator:	N
Export Indicator:	N
Discr Quantity Indicator:	N
Discr Type Indicator:	N
Discr Residue Indicator:	N
Discr Partial Reject Indicator:	N
Discr Full Reject Indicator:	N
Manifest Ref Number:	Not reported
Alt Facility RCRA ID:	Not reported
Alt Facility Sign Date:	Not reported
MGMT Method Type Code:	H110
Waste Code a:	Lead
Waste Code b:	Not reported

CON EDISON SERVICE BOX: 28834 (Continued) **1016966706**

Waste Code c:	Not reported
Waste Code e:	Not reported
Waste Code f:	Not reported
Waste Code g:	Not reported
Waste Code 1:	Not reported
Waste Code 2:	Not reported
Waste Code 3:	Not reported
Waste Code 4:	Not reported
Waste Code 5:	Not reported
Waste Code 6:	Not reported
Quantity:	1000
Units:	Pounds
Number of Containers:	1
Container Type:	Cargo tanks (tank trucks)
Handling Method:	Treat
Specific Gravity:	1

U643 **CON EDISON** **RCRA NonGen / NLR** **1018278716**
SSW **316 MOTT ST & HOUSTON ST** **FINDS** **NYP004734976**
1/8-1/4 **NEW YORK, NY 10013** **ECHO**
0.173 mi.
914 ft. **Site 23 of 23 in cluster U**

Relative:
Higher

Actual:
43 ft.

RCRA Listings:

Date Form Received by Agency:	20150222
Handler Name:	Con Edison
Handler Address:	Mott St & Houston St
Handler City,State,Zip:	NEW YORK, NY 10013
EPA ID:	NYP004734976
Contact Name:	THOMAS TEELING
Contact Address:	Not reported
Contact City,State,Zip:	Not reported
Contact Telephone:	212-460-3770
Contact Fax:	Not reported
Contact Email:	Not reported
Contact Title:	Not reported
EPA Region:	02
Land Type:	Private
Federal Waste Generator Description:	Not a generator, verified
Non-Notifier:	Not reported
Biennial Report Cycle:	Not reported
Accessibility:	Not reported
Active Site Indicator:	Not reported
State District Owner:	Ny
State District:	NYSDEC R2
Mailing Address:	IRVING PL, 15TH FL NE
Mailing City,State,Zip:	NEW YORK, NY 10003
Owner Name:	Not reported
Owner Type:	Not reported
Operator Name:	Not reported
Operator Type:	Not reported
Short-Term Generator Activity:	No
Importer Activity:	No
Mixed Waste Generator:	No
Transporter Activity:	No
Transfer Facility Activity:	No
Recycler Activity with Storage:	No

CON EDISON (Continued) **1018278716**

Small Quantity On-Site Burner Exemption:	No
Smelting Melting and Refining Furnace Exemption:	No
Underground Injection Control:	No
Off-Site Waste Receipt:	No
Universal Waste Indicator:	No
Universal Waste Destination Facility:	No
Federal Universal Waste:	No
Active Site State-Reg Handler:	---
Federal Facility Indicator:	Not reported
Hazardous Secondary Material Indicator:	N
Sub-Part K Indicator:	Not reported
2018 GPRA Permit Baseline:	Not on the Baseline
2018 GPRA Renewals Baseline:	Not on the Baseline
202 GPRA Corrective Action Baseline:	No
Subject to Corrective Action Universe:	No
Non-TSDFs Where RCRA CA has Been Imposed Universe:	No
Corrective Action Priority Ranking:	No NCAPS ranking
Environmental Control Indicator:	No
Institutional Control Indicator:	No
Human Exposure Controls Indicator:	N/A
Groundwater Controls Indicator:	N/A
Significant Non-Complier Universe:	No
Unaddressed Significant Non-Complier Universe:	No
Addressed Significant Non-Complier Universe:	No
Significant Non-Complier With a Compliance Schedule Universe:	No
Financial Assurance Required:	Not reported
Handler Date of Last Change:	20160502
Recognized Trader-Importer:	No
Recognized Trader-Exporter:	No
Importer of Spent Lead Acid Batteries:	No
Exporter of Spent Lead Acid Batteries:	No
Recycler Activity Without Storage:	No
Manifest Broker:	No
Sub-Part P Indicator:	No

Historic Generators:

Receive Date:	20150222
Handler Name: CON EDISON	
Federal Waste Generator Description:	Small Quantity Generator
State District Owner:	Ny
Large Quantity Handler of Universal Waste:	No
Recognized Trader Importer:	No
Recognized Trader Exporter:	No
Spent Lead Acid Battery Importer:	No
Spent Lead Acid Battery Exporter:	No
Current Record:	No
Non Storage Recycler Activity:	Not reported
Electronic Manifest Broker:	Not reported

Receive Date:	20150222
Handler Name: CON EDISON	
Federal Waste Generator Description:	Not a generator, verified
State District Owner:	Ny
Large Quantity Handler of Universal Waste:	No
Recognized Trader Importer:	No
Recognized Trader Exporter:	No

CON EDISON (Continued) **1018278716**

Spent Lead Acid Battery Importer: No
Spent Lead Acid Battery Exporter: No
Current Record: Yes
Non Storage Recycler Activity: Not reported
Electronic Manifest Broker: Not reported

List of NAICS Codes and Descriptions:
NAICS Codes: No NAICS Codes Found

Facility Has Received Notices of Violations:
Violations: No Violations Found

Evaluation Action Summary:
Evaluations: No Evaluations Found

FINDS:
Registry ID: 110067709910

Click Here for FRS Facility Detail Report:

Environmental Interest/Information System:
The Resource Conservation and Recovery Act Information System (RCRAInfo) is EPA's comprehensive information system in support of the Resource Conservation and Recovery Act (RCRA) of 1976 and the Hazardous and Solid Waste Amendments (HSWA) of 1984. It tracks many types of information about generators, transporters, treaters, storers, and disposers of hazardous waste.

Click this hyperlink while viewing on your computer to access additional FINDS: detail in the EDR Site Report.

ECHO:
Envid: 1018278716
Registry ID: 110067709910

DFR URL:
Name: CON EDISON
Address: 316 MOTT ST & HOUSTON ST
City,State,Zip: NEW YORK, NY 10013

AD644 **CON EDISON** **NY MANIFEST** **S117066477**
SSE **9 E 1ST ST** **N/A**
1/8-1/4 **NEW YORK, NY 10003**
0.174 mi.
918 ft. **Site 4 of 10 in cluster AD**

Relative:
Lower

Actual:
41 ft.

NY MANIFEST:
EPA ID: NYP004591301
Country: USA
Name: Con Edison
Address: 9 E 1ST ST
Address 2: SB 503
City,State,Zip: NEW YORK, NY 10003
Zip 4: Not reported
Location Address 1: 9 E 1ST ST
Location Address 2: SB 503

CON EDISON (Continued) **S117066477**

Location City,State,Zip: NEW YORK, NY 10003
Location Zip 4: Not reported
Facility Status: Not reported
Total Tanks: Not reported
Code: BP

Mailing:
Mailing Name: Con Edison
Mailing Contact: Tom Teeling
Mailing Address 1: 4 IRVING PLACE 15TH FLOOR
Mailing Address 2: Not reported
Mailing City,State,Zip: NEW YORK, NY 10003
Mailing Zip 4: Not reported
Mailing Country: USA
Mailing Phone: Not reported

Manifest Data:
Document ID: Not reported
Manifest Status: Not reported
Trans1 State ID: NJD003812047
Year: 2018
Trans2 State ID: Not reported
Generator Ship Date: 07/10/2014
Trans1 Recv Date: 07/10/2014
Trans2 Recv Date: Not reported
TSD Site Recv Date: 07/11/2014
Part A Recv Date: Not reported
Part B Recv Date: Not reported
Generator EPA ID: NYP004591301
Trans1 EPA ID: Not reported
Trans2 EPA ID: Not reported
TSDF ID 1: NJD991291105
TSDF ID 2: Not reported
Manifest Tracking Number: 002423975GBF
Import Indicator: N
Export Indicator: N
Discr Quantity Indicator: N
Discr Type Indicator: N
Discr Residue Indicator: N
Discr Partial Reject Indicator: N
Discr Full Reject Indicator: N
Manifest Ref Number: Not reported
Alt Facility RCRA ID: Not reported
Alt Facility Sign Date: Not reported
MGMT Method Type Code: H110
Waste Code a: Lead
Waste Code b: Not reported
Waste Code c: Not reported
Waste Code e: Not reported
Waste Code f: Not reported
Waste Code g: Not reported
Waste Code 1: Not reported
Waste Code 2: Not reported
Waste Code 3: Not reported
Waste Code 4: Not reported
Waste Code 5: Not reported
Waste Code 6: Not reported

CON EDISON (Continued) **S117066477**

Quantity:	500
Units:	Pounds
Number of Containers:	1
Container Type:	Cargo tanks (tank trucks)
Handling Method:	Treat
Specific Gravity:	1

Y645 **ORDER OF ST. BASIL** **NY UST** **U004370495**
ENE **16-22 E 7TH ST** **N/A**
1/8-1/4 **NEW YORK, NY 10003**
0.174 mi.
920 ft. **Site 13 of 16 in cluster Y**

Relative:
Lower

Actual:
39 ft.

UST:

Name:	ORDER OF ST. BASIL
Address:	16-22 E 7TH ST
City,State,Zip:	NEW YORK, NY 10003
Id/Status:	2-149691 / Active
Program Type:	PBS
Region:	STATE
DEC Region:	2
Expiration Date:	06/18/2027
UTM X:	585309.24535
UTM Y:	4509124.05521
Site Type:	Other

Affiliation Records:

Site Id:	4532
Affiliation Type:	Facility Owner
Company Name:	ORDER OF ST BASIL THE GREAT
Contact Type:	ADMINISTRATOR
Contact Name:	ORDER OF ST BASIL THE GREAT FATHER EMILIAN DOROSH
Address1:	30 E 7TH ST
Address2:	Not reported
City:	NY
State:	NY
Zip Code:	10003
Country Code:	001
Phone:	(212) 674-1615
EMail:	Not reported
Fax Number:	Not reported
Modified By:	JSMACRI
Date Last Modified:	2022-09-28

Site Id:	4532
Affiliation Type:	Mail Contact
Company Name:	ORDER OF ST. BASIL THE GREAT/ ST.GEORGE CATHOLIC CHURCH
Contact Type:	Not reported
Contact Name:	ADMINISTRATOR REV. DMYTRO LUBIU, OBSM
Address1:	30 EAST 7TH STREET
Address2:	Not reported
City:	NEW YORK
State:	NY
Zip Code:	10003
Country Code:	001
Phone:	(212) 674-1615
EMail:	OSBMNYC@GMAIL.COM

ORDER OF ST. BASIL (Continued) **U004370495**

Fax Number:	Not reported
Modified By:	JSMACRI
Date Last Modified:	2022-10-26

Site Id:	4532
Affiliation Type:	Facility Operator
Company Name:	ORDER OF ST. BASIL
Contact Type:	Not reported
Contact Name:	ORDER OF ST. BASIL
Address1:	Not reported
Address2:	Not reported
City:	Not reported
State:	NN
Zip Code:	Not reported
Country Code:	001
Phone:	(212) 674-1615
EMail:	Not reported
Fax Number:	Not reported
Modified By:	msbaptis
Date Last Modified:	2006-08-28

Site Id:	4532
Affiliation Type:	Emergency Contact
Company Name:	ORDER OF ST BASIL THE GREAT
Contact Type:	Not reported
Contact Name:	EMILIAN
Address1:	Not reported
Address2:	Not reported
City:	Not reported
State:	NN
Zip Code:	Not reported
Country Code:	999
Phone:	(516) 650-3615
EMail:	Not reported
Fax Number:	Not reported
Modified By:	DMPOKRZY
Date Last Modified:	2017-08-18

Tank Info:

Tank Number:	001
Tank ID:	8658
Tank Status:	In Service
Material Name:	In Service
Capacity Gallons:	2000
Install Date:	10/16/1978
Date Tank Closed:	Not reported
Registered:	True
Tank Location:	Underground
Tank Type:	Steel/carbon steel
Material Code:	0001
Common Name of Substance:	#2 Fuel Oil (On-Site Consumption)

Tightness Test Method:	21
Date Test:	08/09/2006
Next Test Date:	10/11/2016
Pipe Model:	Not reported

ORDER OF ST. BASIL (Continued) **U004370495**

Modified By: JSMACRI
Last Modified: 10/26/2022

Equipment Records:

A00 - Tank Internal Protection - None
E00 - Piping Secondary Containment - None
H00 - Tank Leak Detection - None
K00 - Spill Prevention - None
B00 - Tank External Protection - None
C00 - Pipe Location - No Piping
F00 - Pipe External Protection - None
I05 - Overfill - Vent Whistle
D00 - Pipe Type - No Piping
L00 - Piping Leak Detection - None
G00 - Tank Secondary Containment - None
J02 - Dispenser - Suction Dispenser
I04 - Overfill - Product Level Gauge (A/G)

Z646 **EAST VILLAGE REALTY COMPANY** **NY AST** **A100173687**
SE **53 2ND AVENUE A/K/A** **N/A**
1/8-1/4 **NEW YORK, NY 10003**
0.174 mi.
921 ft. **Site 17 of 34 in cluster Z**

Relative:
Lower

Actual:
38 ft.

AST:
Name: EAST VILLAGE REALTY COMPANY
Address: 53 2ND AVENUE A/K/A
City,State,Zip: NEW YORK, NY 10003
Region: STATE
DEC Region: 2
Site Status: Active
Facility Id: 2-604946
Program Type: PBS
UTM X: 585296.26918
UTM Y: 4508803.45192
Expiration Date: 01/03/2026
Site Type: Apartment Building/Office Building

Affiliation Records:
Site Id: 26815
Affiliation Type: Facility Owner
Company Name: EAST VILLAGE REALTY CO.
Contact Type: OWNER
Contact Name: DAVID GATENIO
Address1: 40 WEST 39TH ST, SUITE #1
Address2: Not reported
City: NEW YORK
State: NY
Zip Code: 10018
Country Code: 001
Phone: (212) 221-1118
EMail: MRGREALTY@GMAIL.COM
Fax Number: Not reported
Modified By: JSMACRI
Date Last Modified: 2020-12-23

Site Id: 26815
Affiliation Type: Mail Contact
Company Name: EAST VILLAGE REALTY CO.

EAST VILLAGE REALTY COMPANY (Continued) **A100173687**

Contact Type:	Not reported
Contact Name:	DAVID GATENIO
Address1:	40 WEST 39TH ST
Address2:	SUITE #1
City:	NEW YORK
State:	NY
Zip Code:	10018
Country Code:	001
Phone:	(212) 221-1118
EMail:	MRGREALTY@YAHOO.COM
Fax Number:	Not reported
Modified By:	JSMACRI
Date Last Modified:	2020-12-23

Site Id:	26815
Affiliation Type:	Facility Operator
Company Name:	EAST VILLAGE REALTY COMPANY
Contact Type:	Not reported
Contact Name:	SUPER ELY FOLCH
Address1:	Not reported
Address2:	Not reported
City:	Not reported
State:	NN
Zip Code:	Not reported
Country Code:	001
Phone:	(516) 351-1415
EMail:	Not reported
Fax Number:	Not reported
Modified By:	MSBAPTIS
Date Last Modified:	2010-10-14

Site Id:	26815
Affiliation Type:	Emergency Contact
Company Name:	EAST VILLAGE REALTY CO.
Contact Type:	Not reported
Contact Name:	DAVID GATENIO
Address1:	Not reported
Address2:	Not reported
City:	Not reported
State:	NN
Zip Code:	Not reported
Country Code:	999
Phone:	(917) 699-7781
EMail:	Not reported
Fax Number:	Not reported
Modified By:	KXTANG
Date Last Modified:	2005-12-07

Tank Info:

Tank Number:	001
Tank Id:	59219
Material Code:	0001
Common Name of Substance:	#2 Fuel Oil (On-Site Consumption)

Equipment Records:

EAST VILLAGE REALTY COMPANY (Continued) **A100173687**

A00 - Tank Internal Protection - None
D01 - Pipe Type - Steel/Carbon Steel/Iron
G03 - Tank Secondary Containment - Vault (w/o access)
H00 - Tank Leak Detection - None
L09 - Piping Leak Detection - Exempt Suction Piping
C03 - Pipe Location - Aboveground/Underground Combination
J02 - Dispenser - Suction Dispenser
B00 - Tank External Protection - None
F00 - Pipe External Protection - None
I05 - Overfill - Vent Whistle
I04 - Overfill - Product Level Gauge (A/G)

Tank Location:	Aboveground - contact with soil.... Tank bottom rests on soil, allowing no visual inspection.
Tank Type:	Steel/Carbon Steel/Iron
Tank Status:	In Service
Pipe Model:	Not reported
Install Date:	07/01/1980
Capacity Gallons:	1500
Tightness Test Method:	NN
Date Test:	Not reported
Next Test Date:	Not reported
Date Tank Closed:	Not reported
Register:	True
Modified By:	MJGRIFFI
Last Modified:	05/09/2022
Material Name:	#2 fuel oil (on-site consumption)

AC647 **CON EDISON SERVICE BOX: 53955** **RCRA NonGen / NLR** **1017772263**
ESE **69-71 2ND AVE & 4TH ST N OF** **NYP004492195**
1/8-1/4 **NEW YORK, NY 10003**
0.174 mi.
921 ft. **Site 12 of 35 in cluster AC**

Relative: **Lower**
Actual: **37 ft.**

RCRA Listings:

Date Form Received by Agency:	20140507
Handler Name:	Con Edison Service Box: 53955
Handler Address:	2nd Ave & 4th St N Of
Handler City,State,Zip:	NEW YORK, NY 10003
EPA ID:	NYP004492195
Contact Name:	THOMAS TEELING
Contact Address:	Not reported
Contact City,State,Zip:	Not reported
Contact Telephone:	212-460-3770
Contact Fax:	Not reported
Contact Email:	Not reported
Contact Title:	SENIOR SCIENTIST
EPA Region:	02
Land Type:	Private
Federal Waste Generator Description:	Not a generator, verified
Non-Notifier:	Not reported
Biennial Report Cycle:	Not reported
Accessibility:	Not reported
Active Site Indicator:	Not reported
State District Owner:	Ny
State District:	NYSDEC R2
Mailing Address:	IRVING PL, 15TH FL NE
Mailing City,State,Zip:	NEW YORK, NY 10003
Owner Name:	Not reported

CON EDISON SERVICE BOX: 53955 (Continued) **1017772263**

Owner Type:		Not reported
Operator Name:	Not reported	
Operator Type:		Not reported
Short-Term Generator Activity:		No
Importer Activity:		No
Mixed Waste Generator:		No
Transporter Activity:		No
Transfer Facility Activity:		No
Recycler Activity with Storage:		No
Small Quantity On-Site Burner Exemption:		No
Smelting Melting and Refining Furnace Exemption:		No
Underground Injection Control:		No
Off-Site Waste Receipt:		No
Universal Waste Indicator:		No
Universal Waste Destination Facility:		No
Federal Universal Waste:		No
Active Site State-Reg Handler:		---
Federal Facility Indicator:		Not reported
Hazardous Secondary Material Indicator:		N
Sub-Part K Indicator:		Not reported
2018 GPRA Permit Baseline:		Not on the Baseline
2018 GPRA Renewals Baseline:		Not on the Baseline
202 GPRA Corrective Action Baseline:		No
Subject to Corrective Action Universe:		No
Non-TSDFs Where RCRA CA has Been Imposed Universe:		No
Corrective Action Priority Ranking:		No NCAPS ranking
Environmental Control Indicator:		No
Institutional Control Indicator:		No
Human Exposure Controls Indicator:		N/A
Groundwater Controls Indicator:		N/A
Significant Non-Complier Universe:		No
Unaddressed Significant Non-Complier Universe:		No
Addressed Significant Non-Complier Universe:		No
Significant Non-Complier With a Compliance Schedule Universe:		No
Financial Assurance Required:		Not reported
Handler Date of Last Change:		20150211
Recognized Trader-Importer:		No
Recognized Trader-Exporter:		No
Importer of Spent Lead Acid Batteries:		No
Exporter of Spent Lead Acid Batteries:		No
Recycler Activity Without Storage:		No
Manifest Broker:		No
Sub-Part P Indicator:		No

Historic Generators:

Receive Date:		20140407
Handler Name:	CON EDISON	
Federal Waste Generator Description:		Small Quantity Generator
State District Owner:		Ny
Large Quantity Handler of Universal Waste:		No
Recognized Trader Importer:		No
Recognized Trader Exporter:		No
Spent Lead Acid Battery Importer:		No
Spent Lead Acid Battery Exporter:		No
Current Record:		No
Non Storage Recycler Activity:		Not reported

CON EDISON SERVICE BOX: 53955 (Continued) **1017772263**

Electronic Manifest Broker: Not reported

Receive Date: 20140407
Handler Name: CON EDISON
Federal Waste Generator Description: Not a generator, verified
State District Owner: Ny
Large Quantity Handler of Universal Waste: No
Recognized Trader Importer: No
Recognized Trader Exporter: No
Spent Lead Acid Battery Importer: No
Spent Lead Acid Battery Exporter: No
Current Record: No
Non Storage Recycler Activity: Not reported
Electronic Manifest Broker: Not reported

Receive Date: 20140507
Handler Name: CON EDISON SERVICE BOX: 53955
Federal Waste Generator Description: Not a generator, verified
State District Owner: Ny
Large Quantity Handler of Universal Waste: No
Recognized Trader Importer: No
Recognized Trader Exporter: No
Spent Lead Acid Battery Importer: No
Spent Lead Acid Battery Exporter: No
Current Record: Yes
Non Storage Recycler Activity: Not reported
Electronic Manifest Broker: Not reported

List of NAICS Codes and Descriptions:
NAICS Codes: No NAICS Codes Found

Facility Has Received Notices of Violations:
Violations: No Violations Found

Evaluation Action Summary:
Evaluations: No Evaluations Found

AF648 **NEW YORK UNIVERSITY** **NY AST** **U003383307**
NNW **15 WASHINGTON PLACE** **N/A**
1/8-1/4 **NEW YORK, NY 10003**
0.175 mi.
922 ft. **Site 4 of 12 in cluster AF**

Relative: AST:
Lower
Actual: Name: NEW YORK UNIVERSITY
37 ft. Address: 15 WASHINGTON PLACE
City,State,Zip: NEW YORK, NY 10003
Region: STATE
DEC Region: 2
Site Status: Active
Facility Id: 2-034940
Program Type: PBS
UTM X: 584885.45330
UTM Y: 4509245.14478
Expiration Date: 12/30/2026

NEW YORK UNIVERSITY (Continued) **U003383307**

Site Type: School

Affiliation Records:

Site Id: 316
Affiliation Type: Facility Operator
Company Name: NEW YORK UNIVERSITY
Contact Type: Not reported
Contact Name: WALTER BUBNIAK
Address1: Not reported
Address2: Not reported
City: Not reported
State: NN
Zip Code: Not reported
Country Code: 001
Phone: (212) 995-3424
EMail: Not reported
Fax Number: Not reported
Modified By: JSMACRI
Date Last Modified: 2021-11-05

Site Id: 316
Affiliation Type: Facility Owner
Company Name: NEW YORK UNIVERSITY
Contact Type: ASSISTANT DIRECTOR
Contact Name: STEPHANIE KUNG
Address1: 70 WASHINGTON SQUARE SOUTH
Address2: Not reported
City: NEW YORK
State: NY
Zip Code: 10012
Country Code: 001
Phone: (212) 998-1212
EMail: Not reported
Fax Number: Not reported
Modified By: KXLIU
Date Last Modified: 2020-02-20

Site Id: 316
Affiliation Type: Emergency Contact
Company Name: NEW YORK UNIVERSITY
Contact Type: Not reported
Contact Name: STEPHANIE KUNG
Address1: Not reported
Address2: Not reported
City: Not reported
State: NN
Zip Code: Not reported
Country Code: 999
Phone: (212) 998-1450
EMail: Not reported
Fax Number: Not reported
Modified By: JSMACRI
Date Last Modified: 2021-11-05

Site Id: 316
Affiliation Type: Mail Contact
Company Name: NEW YORK UNIVERSITY
Contact Type: Not reported

NEW YORK UNIVERSITY (Continued) **U003383307**

Contact Name:	STEPHANIE KUNG
Address1:	10 ASTOR PLACE, 5TH FLOOR
Address2:	Not reported
City:	NEW YORK
State:	NY
Zip Code:	10003
Country Code:	001
Phone:	(212) 998-1450
EMail:	STEPHANIE.KUNG@NYU.EDU
Fax Number:	Not reported
Modified By:	JSMACRI
Date Last Modified:	2021-11-05

Tank Info:

Tank Number:	001
Tank Id:	946
Material Code:	0001
Common Name of Substance:	#2 Fuel Oil (On-Site Consumption)

Equipment Records:

	C01 - Pipe Location - Aboveground
	I04 - Overfill - Product Level Gauge (A/G)
	A00 - Tank Internal Protection - None
	D01 - Pipe Type - Steel/Carbon Steel/Iron
	E00 - Piping Secondary Containment - None
	K00 - Spill Prevention - None
	L09 - Piping Leak Detection - Exempt Suction Piping
	B00 - Tank External Protection - None
	F00 - Pipe External Protection - None
	G02 - Tank Secondary Containment - Vault (w/access)
	H06 - Tank Leak Detection - Impervious Barrier/Concrete Pad (A/G)
	J05 - Dispenser - On Site Heating System (Supply/Return)
Tank Location:	Aboveground - on saddles, legs, racks, etc.... Tank bottom is elevated above grade or tank pad, allowing visual inspection.
Tank Type:	Steel/Carbon Steel/Iron
Tank Status:	In Service
Pipe Model:	Not reported
Install Date:	01/01/1976
Capacity Gallons:	4000
Tightness Test Method:	-
Date Test:	Not reported
Next Test Date:	Not reported
Date Tank Closed:	Not reported
Register:	True
Modified By:	MJGRIFFI
Last Modified:	05/09/2022
Material Name:	#2 fuel oil (on-site consumption)

W649 **AMOCO GAS STATION** **UST FINDER RELEASE** **1029061082**
SW **620 BROADWAY** **N/A**
1/8-1/4 **MANHATTAN, NY 0**
0.175 mi.
926 ft. **Site 17 of 30 in cluster W**

Relative: **Lower**
Actual: **41 ft.**

UST FINDER RELEASE:

Object ID:	256127
Facility ID:	NY156376
Lust ID:	NY9913713
Name:	AMOCO GAS STATION
Address:	620 BROADWAY
City,State,Zip:	MANHATTAN, NY 0
Address Match Type:	Not reported
Reported Date:	2000/03/06 15:59:59+00
Status:	No Further Action
Substance:	Not reported
Population within 1500ft:	17440
Domestic Wells within 1500ft:	10
Land Use:	Developed, High Intensity
Within SPA:	No
SPA PWS Facility ID:	Not reported
SPA Water Type:	Not reported
SPA Facility Type:	Not reported
SPA HUC12:	Not reported
Within WHPA:	No
WHPA PWS Facility ID:	Not reported
WHPA Water Type:	Not reported
WHPA Facility Type:	Not reported
WHPA HUC12:	Not reported
Within 100yr Floodplain:	No
Tribe:	Not reported
EPA Region:	2
NFA Letter 1:	Not reported
NFA Letter 2:	Not reported
NFA Letter 3:	Not reported
NFA Letter 4:	Not reported
Closed With Residual Contaminate:	Not reported
Coordinate Source:	State
X Coord:	-73.9963
Y Coord:	40.72587
Latitude:	40.72587
Longitude:	-73.9963

W650 **NY LTANKS** **S104516686**
SW **620 BROADWAY** **NY Spills** **N/A**
1/8-1/4 **MANHATTAN, NY 10012** **NY NYC LAND USE**
0.175 mi.
926 ft. **Site 18 of 30 in cluster W**

Relative: **Lower**
Actual: **41 ft.**

LTANKS:

Name:	AMOCO GAS STATION
Address:	620 BROADWAY
City,State,Zip:	MANHATTAN, NY
Spill Number/Closed Date:	9913713 / 2001-07-11
Facility ID:	9913713
Site ID:	187139
Spill Date:	2000-03-06
Spill Cause:	Tank Overfill
Spill Source:	Gasoline Station or other PBS Facility

(Continued) **S104516686**

Spill Class:	C3
Cleanup Ceased:	Not reported
SWIS:	3101
Investigator:	SIGONA
Referred To:	Not reported
Reported to Dept:	2000-03-06
CID:	323
Water Affected:	Not reported
Spill Notifier:	Fire Department
Last Inspection:	Not reported
Recommended Penalty:	False
Meets Standard:	False
UST Involvement:	True
Remediation Phase:	0
Date Entered In Computer:	2000-03-06
Spill Record Last Update:	2001-07-11
Spiller Name:	Not reported
Spiller Company:	AMOCO GAS STATION
Spiller Address:	620 BROADWAY
Spiller County:	001
Spiller Contact:	Not reported
Spiller Phone:	Not reported
Spiller Extention:	Not reported
DEC Region:	2
DER Facility ID:	156376
Latitude:	Not reported
Longitude:	Not reported
DEC Memo:	Not reported
Remarks:	FD ON SCENE. ATTEMPT TO CONTAIN. CLEAN UP CREW, FROM GAS CO, IS RESPONDING.

All Materials:

Site ID:	187139
Operable Unit ID:	1092159
Operable Unit:	01
Material ID:	295545
Material Code:	0009
Material Name:	gasoline
Case No.:	Not reported
Material FA:	Petroleum
Quantity:	20.00
Units:	G
Recovered:	.00
Resource Affected:	Soil
Oxygenate:	Not reported

SPILLS:

Name:	GAS STATION
Address:	620 BROADWAY
City,State,Zip:	MANHATTAN, NY
Spill Number/Closed Date:	9913711 / 2000-04-03
Facility ID:	9913711
Facility Type:	ER
DER Facility ID:	156376
Site ID:	187138
DEC Region:	2

(Continued) **S104516686**

Spill Cause:	Equipment Failure
Spill Class:	C3
SWIS:	3101
Spill Date:	2000-03-06
Investigator:	SIGONA
Referred To:	Not reported
Reported to Dept:	2000-03-06
CID:	389
Water Affected:	Not reported
Spill Source:	Gasoline Station or other PBS Facility
Spill Notifier:	Fire Department
Cleanup Ceased:	Not reported
Cleanup Meets Std:	True
Last Inspection:	Not reported
Recommended Penalty:	False
UST Trust:	True
Remediation Phase:	0
Date Entered In Computer:	2000-03-06
Spill Record Last Update:	2000-06-12
Spiller Name:	Not reported
Spiller Company:	AMOCO GAS STATION
Spiller Address:	610 BROADWAY
Spiller Company:	001
Contact Name:	CALLER
Latitude:	40.7258684
Longitude:	-73.9963015
DEC Memo:	Not reported
Remarks:	filling tanks and the automatic shut off valve malfunctioned causing the spill of material. Spill being cleaned up at this time. REFER TO 0000928.

All Materials:

Site ID:	187138
Operable Unit ID:	1092157
Operable Unit:	01
Material ID:	295543
Material Code:	0009
Material Name:	gasoline
Case No.:	Not reported
Material FA:	Petroleum
Quantity:	12.00
Units:	G
Recovered:	12.00
Resource Affected:	Soil
Oxygenate:	Not reported

NYC LAND USE:

Name:	Not reported
Address:	620 BROADWAY
City,State,Zip:	MANHATTAN, NY 10012
Latitude:	40.7256598
Longitude:	-73.9960206
Type Of Ownership Code:	Not reported
Owner Name:	620 BROADWAY HOUSING CORP
Borough:	MN
Tax Block:	522

(Continued) **S104516686**

Tax Lot:	4
Community District:	102
Census Tract 2020:	1005502
Census Block 2020:	10055022005
Census Tract 2010:	55.02
Census Block 2010:	2005
School District:	02
City Council District:	2
Fire Company:	L009
Police Precinct:	9
Health Center District:	15
Health Area:	5700
Sanitation District Boro:	1
Sanitation District Number:	02
Sanitation Subsection:	2A
Zoning District 1:	M1-5/R9A: Mixed Manufacturing & Residential Districts
Zoning District 2:	Not reported
Zoning District 3:	Not reported
Zoning District 4:	Not reported
Commercial Overlay 1:	Not reported
Commercial Overlay 2:	Not reported
Special Purpose District 1:	SNX
Special Purpose District 2:	Not reported
Special Purpose District 3:	Not reported
Limited Height District:	Not reported
Spill Boundary Indicator:	N
Building Class:	D0: Elevator Apartments - Co-Op Conversion From Loft/Warehouse
Land Use Category:	Multi-Family Elevator Buildings
Number Of Easements:	0
Lot Area:	5407
Total Building Floor Area:	32440
Commercial Floor Area:	4325
Residential Floor Area:	28115
Office Floor Area:	0
Retail Floor Area:	4325
Garage Floor Area:	0
Storage Floor Area:	0
Factory Floor Area:	0
Other Floor Area:	0
Total Building Floor Area Source Code:	2
Number Of Buildings:	1
Number Of Floors:	6.0000000
Residential Units:	11
Total Units:	12
Lot Frontage:	31.7500000
Lot Depth:	196.6700000
Building Frontage:	32.0000000
Building Depth:	187.0000000
Extension Code:	N
Proximity Code:	2
Irregular Lot Code:	Y
Lot Type:	4
Basement Type/Grade:	1
Assessed Land Value:	540000.00000
Assessed Total Value:	4085100.00000
Exempt Total Value:	0.00000
Year Built:	1859

(Continued) **S104516686**

Year Altered 1:	1988
Year Altered 2:	0
Historic District Name:	NoHo Historic District
Landmark Status:	Not reported
Built Floor Area Ratio:	6.00000000000
Maximum Allowable Residential Far:	0.00000000000
Maximum Allowable Commercial Far:	5.00000000000
Maximum Allowable Community Facility Far:	6.50000000000
Boro Code:	1
Borough, Tax Block and Lot:	1005220004.00000000
Condominium Number:	Not reported
Census Tract 2:	005502
X Coordinate:	985353
Y Coordinate:	203654
Zoning Map #:	12c
Zoning Map Code:	Not reported
Sanborn Map #:	103 010
Tax Map #:	10206
E-designation Number:	Not reported
Apportionment BBL:	Not reported
Apportionment Date:	Not reported
Pluto DTM Base Map Indicator:	1
2007 Flood Insurance Rate Map Indicator:	Not reported
2015 Preliminary Flood Insurance Rate Map Indicator:	Not reported
Version Number:	24v3.1
Changed By DCP:	t

W651 **GAS STATION** **UST FINDER RELEASE** **1029061083**
SW **620 BROADWAY** **N/A**
1/8-1/4 **MANHATTAN, NY 0**
0.175 mi.
926 ft. **Site 19 of 30 in cluster W**

Relative: UST FINDER RELEASE:
Lower

Actual:
41 ft.

Object ID:	256126
Facility ID:	NY156376
Lust ID:	NY9913711
Name:	GAS STATION
Address:	620 BROADWAY
City,State,Zip:	MANHATTAN, NY 0
Address Match Type:	Not reported
Reported Date:	2000/03/06 15:59:59+00
Status:	No Further Action
Substance:	Not reported
Population within 1500ft:	17440
Domestic Wells within 1500ft:	10
Land Use:	Developed, High Intensity
Within SPA:	No
SPA PWS Facility ID:	Not reported
SPA Water Type:	Not reported
SPA Facility Type:	Not reported
SPA HUC12:	Not reported
Within WHPA:	No
WHPA PWS Facility ID:	Not reported
WHPA Water Type:	Not reported
WHPA Facility Type:	Not reported
WHPA HUC12:	Not reported
Within 100yr Floodplain:	No

GAS STATION (Continued) **1029061083**

Tribe:	Not reported
EPA Region:	2
NFA Letter 1:	Not reported
NFA Letter 2:	Not reported
NFA Letter 3:	Not reported
NFA Letter 4:	Not reported
Closed With Residual Contaminate:	Not reported
Coordinate Source:	State
X Coord:	-73.9963
Y Coord:	40.72587
Latitude:	40.72587
Longitude:	-73.9963

AC652 **CON EDISON** **NY MANIFEST** **S117065990**
ESE **EAST 4 ST & 2ND AV** **N/A**
1/8-1/4 **NEW YORK, NY 10012**
0.176 mi.
928 ft. **Site 13 of 35 in cluster AC**

Relative: **Lower**

Actual: **37 ft.**

NY MANIFEST:

EPA ID:	NYP004585980
Country:	USA
Name:	Con Edison
Address:	EAST 4 ST & 2ND AV
Address 2:	SB869
City,State,Zip:	NEW YORK, NY 10012
Zip 4:	Not reported
Location Address 1:	EAST 4 ST & 2ND AV
Location Address 2:	SB869
Location City,State,Zip:	NEW YORK, NY 10012
Location Zip 4:	Not reported
Facility Status:	Not reported
Total Tanks:	Not reported
Code:	BP

Mailing:

Mailing Name:	Con Edison
Mailing Contact:	Con Edision
Mailing Address 1:	4 IRVING PL
Mailing Address 2:	15TH FL
Mailing City,State,Zip:	NEW YORK, NY 10003
Mailing Zip 4:	Not reported
Mailing Country:	USA
Mailing Phone:	Not reported

Manifest Data:

Document ID:	Not reported
Manifest Status:	Not reported
Trans1 State ID:	NJD003812047
Year:	2018
Trans2 State ID:	Not reported
Generator Ship Date:	07/04/2014
Trans1 Recv Date:	07/04/2014
Trans2 Recv Date:	Not reported
TSD Site Recv Date:	07/07/2014
Part A Recv Date:	Not reported
Part B Recv Date:	Not reported
Generator EPA ID:	NYP004585980

CON EDISON (Continued) **S117065990**

Trans1 EPA ID:	Not reported
Trans2 EPA ID:	Not reported
TSDF ID 1:	NJD991291105
TSDF ID 2:	Not reported
Manifest Tracking Number:	002503244GBF
Import Indicator:	N
Export Indicator:	N
Discr Quantity Indicator:	N
Discr Type Indicator:	N
Discr Residue Indicator:	N
Discr Partial Reject Indicator:	N
Discr Full Reject Indicator:	N
Manifest Ref Number:	Not reported
Alt Facility RCRA ID:	Not reported
Alt Facility Sign Date:	Not reported
MGMT Method Type Code:	H110
Waste Code a:	Lead
Waste Code b:	Not reported
Waste Code c:	Not reported
Waste Code e:	Not reported
Waste Code f:	Not reported
Waste Code g:	Not reported
Waste Code 1:	Not reported
Waste Code 2:	Not reported
Waste Code 3:	Not reported
Waste Code 4:	Not reported
Waste Code 5:	Not reported
Waste Code 6:	Not reported
Quantity:	500
Units:	Pounds
Number of Containers:	1
Container Type:	Cargo tanks (tank trucks)
Handling Method:	Treat
Specific Gravity:	1

AC653 **CON EDISON** **E MANIFEST** **1031629409**
ESE **SECOND AVENUE AND EAST 4TH ST** **N/A**
1/8-1/4 **NEW YORK, NY 10009**
0.176 mi.
928 ft. **Site 14 of 35 in cluster AC**

Relative: **Lower**

Actual: **37 ft.**

E MANIFEST:

Manifest Tracking Number:	015836472FLE
Last Updated Date:	20210714
Shipped Date:	20210704
Received Date:	20210706
Manifest Status:	Signed
Submission Type:	DataImage5Copy
Origin Type:	Service
Generator EPA ID:	NYR000114579
Generator Name:	Con Edison
Generator Location Street Number:	Not reported
Generator Location Street 1:	SECOND AVENUE AND EAST 4TH ST
Generator Location Street 2:	Not reported
Generator Location City:	NEW YORK
Generator Location State:	NY
Generator Location Zip:	10009

CON EDISON (Continued) **1031629409**

Generator Mail Street Number:	Not reported
Generator Mail Street 1:	11
Generator Mail Street 2:	Not reported
Generator Mail City:	South Plainfield
Generator Mail Zip:	07080
Generator Mail State:	NJ
Generator Contact Company Name:	Not reported
Designated Facility EPA ID:	NJD991291105
Designated Facility Name:	Clean Earth Of North Jersey
Designated Facility Mail Street Number:	105
Designated Facility Mail Street 1:	Not reported
Designated Facility Mail Street 2:	JACOBUS AVE
Designated Facility Mail City:	KEARNY
Designated Facility Mail Zip:	07032
Designated Facility Mail State:	NJ
Designated Facility Location Street Number:	105
Designated Facility Location Street 1:	JACOBUS AVE
Designated Facility Location Street 2:	Not reported
Designated Facility Location City:	KEARNY
Designated Facility Location Zip:	07032
Designated Facility Location State:	NJ
Designated Facility Contact Company Name:	Not reported
Manifest Residue Indicator:	N
Rejection Indicator:	N

Transporter:

Manifest Tracking Number:	015836472FLE
Transporter Line Number:	1
Transporter EPA ID:	MAD039322250
Transporter Name:	Clean Harbors Environmental Services Inc

Waste Line:

Manifest Tracking Number:	015836472FLE
Waste Line Number:	1
U.S. DOT Hazardous Indicator:	Y
U.S. DOT ID Number:	NA3082
U.S. DOT Description:	Na3082, Hazardous Waste, Liquid N.O.S., 9, Pg Iii, Rq
Non-Hazardous Waste Description:	Not reported
Number of Containers:	1
Container Type Code:	TT
Container Type Description:	Cargo tanks (tank trucks)
Waste Quantity:	500
Quantity Unit of Measure Code:	P
Quantity Unit of Measure Description:	Pounds
Waste Quantity, in Tons:	0.25
Acute Waste Quantity, in Tons:	0
Non-Acute Waste Quantity, in Tons:	0.25
Waste Quantity, in Kilograms:	226.7575
Acute Waste Quantity, in Kilograms:	0
Non-Acute Waste Quantity, in Kilorgrams:	226.7575
Management Method Code:	H110
Management Method Description:	STABILIZATION
Waste Residue Indicator:	N
Quantity Discrepancy Indicator:	N
Waste Type Discrepancy Indicator:	N
Waste Density:	Not reported

CON EDISON (Continued) **1031629409**

Waste Density Unit of Measure Code:	Not reported
Waste Density Unit of Measure Description:	Not reported
Form Code:	Not reported
Form Code Description:	Not reported
Source Code:	Not reported
Source Code Description:	Not reported
Waste Minimization Code:	Not reported
Waste Minimization Code Description:	Not reported
Consent Number:	Not reported
EPA Waste Indicator:	Y
Federal Waste Codes:	D008
Quantity Haz Kg:	226.7575
Quantity Haz Tons:	0.25
Quantity Non Haz Kg:	0
Quantity Non Haz Tons:	0
State Waste Codes:	NY-T

AC654 **CON EDISON SERVICE BOX: 847** **RCRA NonGen / NLR** **1016974190**
ESE **E 4TH ST & 2 ND AVE** **NY MANIFEST** **NYP004480034**
1/8-1/4 **NEW YORK, NY 10003**
0.176 mi.
928 ft. **Site 15 of 35 in cluster AC**

Relative: **Lower**
Actual: **37 ft.**

RCRA Listings:

Date Form Received by Agency:		20140426
Handler Name:		Con Edison Service Box: 847
Handler Address:		E 4th St & 2 Nd Ave
Handler City,State,Zip:		NEW YORK, NY 10003
EPA ID:		NYP004480034
Contact Name:		THOMAS TEELING
Contact Address:		Not reported
Contact City,State,Zip:		Not reported
Contact Telephone:		212-460-3770
Contact Fax:		Not reported
Contact Email:		Not reported
Contact Title:		SENIOR SCIENTIST
EPA Region:		02
Land Type:		Private
Federal Waste Generator Description:		Not a generator, verified
Non-Notifier:		Not reported
Biennial Report Cycle:		Not reported
Accessibility:		Not reported
Active Site Indicator:		Not reported
State District Owner:		Ny
State District:		NYSDEC R2
Mailing Address:		IRVING PL, 15TH FL NE
Mailing City,State,Zip:		NEW YORK, NY 10003
Owner Name:	Not reported	
Owner Type:		Not reported
Operator Name:	Not reported	
Operator Type:		Not reported
Short-Term Generator Activity:		No
Importer Activity:		No
Mixed Waste Generator:		No
Transporter Activity:		No
Transfer Facility Activity:		No
Recycler Activity with Storage:		No
Small Quantity On-Site Burner Exemption:		No

CON EDISON SERVICE BOX: 847 (Continued) **1016974190**

Smelting Melting and Refining Furnace Exemption:	No
Underground Injection Control:	No
Off-Site Waste Receipt:	No
Universal Waste Indicator:	No
Universal Waste Destination Facility:	No
Federal Universal Waste:	No
Active Site State-Reg Handler:	---
Federal Facility Indicator:	Not reported
Hazardous Secondary Material Indicator:	N
Sub-Part K Indicator:	Not reported
2018 GPRA Permit Baseline:	Not on the Baseline
2018 GPRA Renewals Baseline:	Not on the Baseline
202 GPRA Corrective Action Baseline:	No
Subject to Corrective Action Universe:	No
Non-TSDFs Where RCRA CA has Been Imposed Universe:	No
Corrective Action Priority Ranking:	No NCAPS ranking
Environmental Control Indicator:	No
Institutional Control Indicator:	No
Human Exposure Controls Indicator:	N/A
Groundwater Controls Indicator:	N/A
Significant Non-Complier Universe:	No
Unaddressed Significant Non-Complier Universe:	No
Addressed Significant Non-Complier Universe:	No
Significant Non-Complier With a Compliance Schedule Universe:	No
Financial Assurance Required:	Not reported
Handler Date of Last Change:	20141014
Recognized Trader-Importer:	No
Recognized Trader-Exporter:	No
Importer of Spent Lead Acid Batteries:	No
Exporter of Spent Lead Acid Batteries:	No
Recycler Activity Without Storage:	No
Manifest Broker:	No
Sub-Part P Indicator:	No

Historic Generators:

Receive Date:	20140326
Handler Name: CON EDISON SERVICE BOX:	847
Federal Waste Generator Description:	Very Small Quantity Generator (formerly Conditionally-Exempt Small Quantity Generator
State District Owner:	Ny
Large Quantity Handler of Universal Waste:	No
Recognized Trader Importer:	No
Recognized Trader Exporter:	No
Spent Lead Acid Battery Importer:	No
Spent Lead Acid Battery Exporter:	No
Current Record:	No
Non Storage Recycler Activity:	Not reported
Electronic Manifest Broker:	Not reported

Receive Date:	20140426
Handler Name: CON EDISON SERVICE BOX:	847
Federal Waste Generator Description:	Not a generator, verified
State District Owner:	Ny
Large Quantity Handler of Universal Waste:	No
Recognized Trader Importer:	No
Recognized Trader Exporter:	No

CON EDISON SERVICE BOX: 847 (Continued) **1016974190**

Spent Lead Acid Battery Importer: No
Spent Lead Acid Battery Exporter: No
Current Record: Yes
Non Storage Recycler Activity: Not reported
Electronic Manifest Broker: Not reported

List of NAICS Codes and Descriptions:
NAICS Codes: No NAICS Codes Found

Facility Has Received Notices of Violations:
Violations: No Violations Found

Evaluation Action Summary:
Evaluations: No Evaluations Found

NY MANIFEST:
EPA ID: NYP004480034
Country: USA
Name: Con Edison
Address: E 4TH ST & 2 ND AVE
Address 2: Not reported
City,State,Zip: NEW YORK, NY 10003
Zip 4: Not reported
Location Address 1: E 4 & 2 AVE
Location Address 2: SB847
Location City,State,Zip: NEW YORK, NY 10003
Location Zip 4: Not reported
Facility Status: Not reported
Total Tanks: Not reported
Code: BP

Mailing:
Mailing Name: Con Edison
Mailing Contact: Con Edison
Mailing Address 1: 4 IRVING ST
Mailing Address 2: 15TH ST
Mailing City,State,Zip: NEW YORK, NY 10003
Mailing Zip 4: Not reported
Mailing Country: USA
Mailing Phone: Not reported

Manifest Data:
Document ID: Not reported
Manifest Status: Not reported
Trans1 State ID: NJD003812047
Year: 2018
Trans2 State ID: Not reported
Generator Ship Date: 03/26/2014
Trans1 Recv Date: 03/26/2014
Trans2 Recv Date: Not reported
TSD Site Recv Date: 03/28/2014
Part A Recv Date: Not reported
Part B Recv Date: Not reported
Generator EPA ID: NYP004480034

CON EDISON SERVICE BOX: 847 (Continued) **1016974190**

Trans1 EPA ID:	Not reported
Trans2 EPA ID:	Not reported
TSDF ID 1:	NJD991291105
TSDF ID 2:	Not reported
Manifest Tracking Number:	002406127GBF
Import Indicator:	N
Export Indicator:	N
Discr Quantity Indicator:	N
Discr Type Indicator:	N
Discr Residue Indicator:	N
Discr Partial Reject Indicator:	N
Discr Full Reject Indicator:	N
Manifest Ref Number:	Not reported
Alt Facility RCRA ID:	Not reported
Alt Facility Sign Date:	Not reported
MGMT Method Type Code:	H110
Waste Code a:	Lead
Waste Code b:	Not reported
Waste Code c:	Not reported
Waste Code e:	Not reported
Waste Code f:	Not reported
Waste Code g:	Not reported
Waste Code 1:	Not reported
Waste Code 2:	Not reported
Waste Code 3:	Not reported
Waste Code 4:	Not reported
Waste Code 5:	Not reported
Waste Code 6:	Not reported
Quantity:	500
Units:	Pounds
Number of Containers:	1
Container Type:	Cargo tanks (tank trucks)
Handling Method:	Treat
Specific Gravity:	1

AC655 **CON EDISON SERVICE BOX: 53956** **RCRA NonGen / NLR** **1017772264**
ESE **73-75 2ND AVE & 4TH ST N OF** **FINDS** **NYP004492203**
1/8-1/4 **NEW YORK, NY 10003**
0.176 mi.
928 ft. **Site 16 of 35 in cluster AC**

Relative: RCRA Listings:
Lower

Actual:
37 ft.

Date Form Received by Agency:	20140507
Handler Name:	Con Edison Service Box: 53956
Handler Address:	2nd Ave & 4th St N Of
Handler City,State,Zip:	NEW YORK, NY 10003
EPA ID:	NYP004492203
Contact Name:	THOMAS TEELING
Contact Address:	Not reported
Contact City,State,Zip:	Not reported
Contact Telephone:	212-460-3770
Contact Fax:	Not reported
Contact Email:	Not reported
Contact Title:	SENIOR SCIENTIST
EPA Region:	02
Land Type:	Private
Federal Waste Generator Description:	Not a generator, verified

CON EDISON SERVICE BOX: 53956 (Continued) **1017772264**

Non-Notifier:		Not reported
Biennial Report Cycle:		Not reported
Accessibility:		Not reported
Active Site Indicator:		Not reported
State District Owner:		Ny
State District:		NYSDEC R2
Mailing Address:		IRVING PL, 15TH FL NE
Mailing City,State,Zip:		NEW YORK, NY 10003
Owner Name:	Not reported	
Owner Type:		Not reported
Operator Name:	Not reported	
Operator Type:		Not reported
Short-Term Generator Activity:		No
Importer Activity:		No
Mixed Waste Generator:		No
Transporter Activity:		No
Transfer Facility Activity:		No
Recycler Activity with Storage:		No
Small Quantity On-Site Burner Exemption:		No
Smelting Melting and Refining Furnace Exemption:		No
Underground Injection Control:		No
Off-Site Waste Receipt:		No
Universal Waste Indicator:		No
Universal Waste Destination Facility:		No
Federal Universal Waste:		No
Active Site State-Reg Handler:		---
Federal Facility Indicator:		Not reported
Hazardous Secondary Material Indicator:		N
Sub-Part K Indicator:		Not reported
2018 GPRA Permit Baseline:		Not on the Baseline
2018 GPRA Renewals Baseline:		Not on the Baseline
202 GPRA Corrective Action Baseline:		No
Subject to Corrective Action Universe:		No
Non-TSDFs Where RCRA CA has Been Imposed Universe:		No
Corrective Action Priority Ranking:		No NCAPS ranking
Environmental Control Indicator:		No
Institutional Control Indicator:		No
Human Exposure Controls Indicator:		N/A
Groundwater Controls Indicator:		N/A
Significant Non-Complier Universe:		No
Unaddressed Significant Non-Complier Universe:		No
Addressed Significant Non-Complier Universe:		No
Significant Non-Complier With a Compliance Schedule Universe:		No
Financial Assurance Required:		Not reported
Handler Date of Last Change:		20150211
Recognized Trader-Importer:		No
Recognized Trader-Exporter:		No
Importer of Spent Lead Acid Batteries:		No
Exporter of Spent Lead Acid Batteries:		No
Recycler Activity Without Storage:		No
Manifest Broker:		No
Sub-Part P Indicator:		No

Historic Generators:

Receive Date:	20140407
Handler Name:	CON EDISON

CON EDISON SERVICE BOX: 53956 (Continued) **1017772264**

Federal Waste Generator Description:	Small Quantity Generator
State District Owner:	Ny
Large Quantity Handler of Universal Waste:	No
Recognized Trader Importer:	No
Recognized Trader Exporter:	No
Spent Lead Acid Battery Importer:	No
Spent Lead Acid Battery Exporter:	No
Current Record:	No
Non Storage Recycler Activity:	Not reported
Electronic Manifest Broker:	Not reported

Receive Date:	20140407
Handler Name:	CON EDISON
Federal Waste Generator Description:	Not a generator, verified
State District Owner:	Ny
Large Quantity Handler of Universal Waste:	No
Recognized Trader Importer:	No
Recognized Trader Exporter:	No
Spent Lead Acid Battery Importer:	No
Spent Lead Acid Battery Exporter:	No
Current Record:	No
Non Storage Recycler Activity:	Not reported
Electronic Manifest Broker:	Not reported

Receive Date:	20140507
Handler Name:	CON EDISON SERVICE BOX: 53956
Federal Waste Generator Description:	Not a generator, verified
State District Owner:	Ny
Large Quantity Handler of Universal Waste:	No
Recognized Trader Importer:	No
Recognized Trader Exporter:	No
Spent Lead Acid Battery Importer:	No
Spent Lead Acid Battery Exporter:	No
Current Record:	Yes
Non Storage Recycler Activity:	Not reported
Electronic Manifest Broker:	Not reported

List of NAICS Codes and Descriptions:
NAICS Codes: No NAICS Codes Found

Facility Has Received Notices of Violations:
Violations: No Violations Found

Evaluation Action Summary:
Evaluations: No Evaluations Found

FINDS:
Registry ID: 110063769408

Click Here for FRS Facility Detail Report:

Environmental Interest/Information System:
The Resource Conservation and Recovery Act Information System (RCRAInfo) is EPA's comprehensive information system in support of the Resource Conservation and Recovery Act (RCRA) of 1976 and the

CON EDISON SERVICE BOX: 53956 (Continued) **1017772264**

Hazardous and Solid Waste Amendments (HSWA) of 1984. It tracks many types of information about generators, transporters, treaters, storers, and disposers of hazardous waste.

Click this hyperlink while viewing on your computer to access additional FINDS: detail in the EDR Site Report.

AC656 **CON EDISON SERVICE BOX: 53958** **RCRA NonGen / NLR** **1017772266**
ESE **83-85 2ND AVE & 4TH ST N OF** **FINDS** **NYP004492229**
1/8-1/4 **NEW YORK, NY 10003**
0.176 mi.
928 ft. **Site 17 of 35 in cluster AC**

Relative: **Lower**

Actual: **37 ft.**

RCRA Listings:

Date Form Received by Agency:		20140507
Handler Name:		Con Edison Service Box: 53958
Handler Address:		2nd Ave & 4th St N Of
Handler City,State,Zip:		NEW YORK, NY 10003
EPA ID:		NYP004492229
Contact Name:		THOMAS TEELING
Contact Address:		Not reported
Contact City,State,Zip:		Not reported
Contact Telephone:		212-460-3770
Contact Fax:		Not reported
Contact Email:		Not reported
Contact Title:		SENIOR SCIENTIST
EPA Region:		02
Land Type:		Private
Federal Waste Generator Description:		Not a generator, verified
Non-Notifier:		Not reported
Biennial Report Cycle:		Not reported
Accessibility:		Not reported
Active Site Indicator:		Not reported
State District Owner:		Ny
State District:		NYSDEC R2
Mailing Address:		IRVING PL, 15TH FL NE
Mailing City,State,Zip:		NEW YORK, NY 10003
Owner Name:	Not reported	
Owner Type:		Not reported
Operator Name:	Not reported	
Operator Type:		Not reported
Short-Term Generator Activity:		No
Importer Activity:		No
Mixed Waste Generator:		No
Transporter Activity:		No
Transfer Facility Activity:		No
Recycler Activity with Storage:		No
Small Quantity On-Site Burner Exemption:		No
Smelting Melting and Refining Furnace Exemption:		No
Underground Injection Control:		No
Off-Site Waste Receipt:		No
Universal Waste Indicator:		No
Universal Waste Destination Facility:		No
Federal Universal Waste:		No
Active Site State-Reg Handler:		---
Federal Facility Indicator:		Not reported
Hazardous Secondary Material Indicator:		N
Sub-Part K Indicator:		Not reported
2018 GPRA Permit Baseline:		Not on the Baseline

CON EDISON SERVICE BOX: 53958 (Continued) **1017772266**

2018 GPRA Renewals Baseline:	Not on the Baseline
202 GPRA Corrective Action Baseline:	No
Subject to Corrective Action Universe:	No
Non-TSDFs Where RCRA CA has Been Imposed Universe:	No
Corrective Action Priority Ranking:	No NCAPS ranking
Environmental Control Indicator:	No
Institutional Control Indicator:	No
Human Exposure Controls Indicator:	N/A
Groundwater Controls Indicator:	N/A
Significant Non-Complier Universe:	No
Unaddressed Significant Non-Complier Universe:	No
Addressed Significant Non-Complier Universe:	No
Significant Non-Complier With a Compliance Schedule Universe:	No
Financial Assurance Required:	Not reported
Handler Date of Last Change:	20150211
Recognized Trader-Importer:	No
Recognized Trader-Exporter:	No
Importer of Spent Lead Acid Batteries:	No
Exporter of Spent Lead Acid Batteries:	No
Recycler Activity Without Storage:	No
Manifest Broker:	No
Sub-Part P Indicator:	No

Historic Generators:

Receive Date:	20140407
Handler Name: CON EDISON	
Federal Waste Generator Description:	Small Quantity Generator
State District Owner:	Ny
Large Quantity Handler of Universal Waste:	No
Recognized Trader Importer:	No
Recognized Trader Exporter:	No
Spent Lead Acid Battery Importer:	No
Spent Lead Acid Battery Exporter:	No
Current Record:	No
Non Storage Recycler Activity:	Not reported
Electronic Manifest Broker:	Not reported

Receive Date:	20140407
Handler Name: CON EDISON	
Federal Waste Generator Description:	Not a generator, verified
State District Owner:	Ny
Large Quantity Handler of Universal Waste:	No
Recognized Trader Importer:	No
Recognized Trader Exporter:	No
Spent Lead Acid Battery Importer:	No
Spent Lead Acid Battery Exporter:	No
Current Record:	No
Non Storage Recycler Activity:	Not reported
Electronic Manifest Broker:	Not reported

Receive Date:	20140507
Handler Name: CON EDISON SERVICE BOX:	53958
Federal Waste Generator Description:	Not a generator, verified
State District Owner:	Ny
Large Quantity Handler of Universal Waste:	No
Recognized Trader Importer:	No

CON EDISON SERVICE BOX: 53958 (Continued) **1017772266**

Recognized Trader Exporter:	No
Spent Lead Acid Battery Importer:	No
Spent Lead Acid Battery Exporter:	No
Current Record:	Yes
Non Storage Recycler Activity:	Not reported
Electronic Manifest Broker:	Not reported

List of NAICS Codes and Descriptions:
NAICS Codes: No NAICS Codes Found

Facility Has Received Notices of Violations:
Violations: No Violations Found

Evaluation Action Summary:
Evaluations: No Evaluations Found

FINDS:
Registry ID: 110063769426

Click Here for FRS Facility Detail Report:

Environmental Interest/Information System:
The Resource Conservation and Recovery Act Information System (RCRAInfo) is EPA's comprehensive information system in support of the Resource Conservation and Recovery Act (RCRA) of 1976 and the Hazardous and Solid Waste Amendments (HSWA) of 1984. It tracks many types of information about generators, transporters, treaters, storers, and disposers of hazardous waste.

Click this hyperlink while viewing on your computer to access additional FINDS: detail in the EDR Site Report.

AC657 **CON EDISON SERVICE BOX: 53957** **RCRA NonGen / NLR** **1017772265**
ESE **79 2ND AVE & 4TH ST N OF** **FINDS** **NYP004492211**
1/8-1/4 **NEW YORK, NY 10003**
0.176 mi.
928 ft. **Site 18 of 35 in cluster AC**

Relative:
Lower

Actual:
37 ft.

RCRA Listings:

Date Form Received by Agency:	20140507
Handler Name:	Con Edison Service Box: 53957
Handler Address:	2nd Ave & 4th St N Of
Handler City,State,Zip:	NEW YORK, NY 10003
EPA ID:	NYP004492211
Contact Name:	THOMAS TEELING
Contact Address:	Not reported
Contact City,State,Zip:	Not reported
Contact Telephone:	212-460-3770
Contact Fax:	Not reported
Contact Email:	Not reported
Contact Title:	SENIOR SCIENTIST
EPA Region:	02
Land Type:	Private
Federal Waste Generator Description:	Not a generator, verified
Non-Notifier:	Not reported
Biennial Report Cycle:	Not reported

CON EDISON SERVICE BOX: 53957 (Continued) **1017772265**

Accessibility:		Not reported
Active Site Indicator:		Not reported
State District Owner:		Ny
State District:		NYSDEC R2
Mailing Address:		IRVING PL, 15TH FL NE
Mailing City,State,Zip:		NEW YORK, NY 10003
Owner Name:	Not reported	
Owner Type:		Not reported
Operator Name:	Not reported	
Operator Type:		Not reported
Short-Term Generator Activity:		No
Importer Activity:		No
Mixed Waste Generator:		No
Transporter Activity:		No
Transfer Facility Activity:		No
Recycler Activity with Storage:		No
Small Quantity On-Site Burner Exemption:		No
Smelting Melting and Refining Furnace Exemption:		No
Underground Injection Control:		No
Off-Site Waste Receipt:		No
Universal Waste Indicator:		No
Universal Waste Destination Facility:		No
Federal Universal Waste:		No
Active Site State-Reg Handler:		---
Federal Facility Indicator:		Not reported
Hazardous Secondary Material Indicator:		N
Sub-Part K Indicator:		Not reported
2018 GPRA Permit Baseline:		Not on the Baseline
2018 GPRA Renewals Baseline:		Not on the Baseline
202 GPRA Corrective Action Baseline:		No
Subject to Corrective Action Universe:		No
Non-TSDFs Where RCRA CA has Been Imposed Universe:		No
Corrective Action Priority Ranking:		No NCAPS ranking
Environmental Control Indicator:		No
Institutional Control Indicator:		No
Human Exposure Controls Indicator:		N/A
Groundwater Controls Indicator:		N/A
Significant Non-Complier Universe:		No
Unaddressed Significant Non-Complier Universe:		No
Addressed Significant Non-Complier Universe:		No
Significant Non-Complier With a Compliance Schedule Universe:		No
Financial Assurance Required:		Not reported
Handler Date of Last Change:		20150211
Recognized Trader-Importer:		No
Recognized Trader-Exporter:		No
Importer of Spent Lead Acid Batteries:		No
Exporter of Spent Lead Acid Batteries:		No
Recycler Activity Without Storage:		No
Manifest Broker:		No
Sub-Part P Indicator:		No

Historic Generators:

Receive Date:		20140407
Handler Name:	CON EDISON	
Federal Waste Generator Description:		Small Quantity Generator
State District Owner:		Ny

CON EDISON SERVICE BOX: 53957 (Continued) **1017772265**

Large Quantity Handler of Universal Waste: No
Recognized Trader Importer: No
Recognized Trader Exporter: No
Spent Lead Acid Battery Importer: No
Spent Lead Acid Battery Exporter: No
Current Record: No
Non Storage Recycler Activity: Not reported
Electronic Manifest Broker: Not reported

Receive Date: 20140407
Handler Name: CON EDISON
Federal Waste Generator Description: Not a generator, verified
State District Owner: Ny
Large Quantity Handler of Universal Waste: No
Recognized Trader Importer: No
Recognized Trader Exporter: No
Spent Lead Acid Battery Importer: No
Spent Lead Acid Battery Exporter: No
Current Record: No
Non Storage Recycler Activity: Not reported
Electronic Manifest Broker: Not reported

Receive Date: 20140507
Handler Name: CON EDISON SERVICE BOX: 53957
Federal Waste Generator Description: Not a generator, verified
State District Owner: Ny
Large Quantity Handler of Universal Waste: No
Recognized Trader Importer: No
Recognized Trader Exporter: No
Spent Lead Acid Battery Importer: No
Spent Lead Acid Battery Exporter: No
Current Record: Yes
Non Storage Recycler Activity: Not reported
Electronic Manifest Broker: Not reported

List of NAICS Codes and Descriptions:
NAICS Codes: No NAICS Codes Found

Facility Has Received Notices of Violations:
Violations: No Violations Found

Evaluation Action Summary:
Evaluations: No Evaluations Found

FINDS:
Registry ID: 110063769417

Click Here for FRS Facility Detail Report:

Environmental Interest/Information System:
The Resource Conservation and Recovery Act Information System (RCRAInfo) is EPA's comprehensive information system in support of the Resource Conservation and Recovery Act (RCRA) of 1976 and the Hazardous and Solid Waste Amendments (HSWA) of 1984. It tracks many types of information about generators, transporters, treaters,

CON EDISON SERVICE BOX: 53957 (Continued) **1017772265**

storers, and disposers of hazardous waste.

Click this hyperlink while viewing on your computer to access additional FINDS: detail in the EDR Site Report.

AH658 **JIM HENSON CO THE** **RCRA NonGen / NLR** **1008404463**
WSW **627 BROADWAY - 9TH FLOOR** **NY MANIFEST** **NYR000134601**
1/8-1/4 **NEW YORK, NY 10012**
0.176 mi.
930 ft. **Site 4 of 11 in cluster AH**

Relative: **Lower**

Actual: **39 ft.**

RCRA Listings:

Date Form Received by Agency:		20070101
Handler Name:		Jim Henson Co The
Handler Address:		Broadway - 9th Floor
Handler City,State,Zip:		NEW YORK, NY 10012
EPA ID:		NYR000134601
Contact Name:		JASON M SECK
Contact Address:		BROADWAY - 9TH FLOOR
Contact City,State,Zip:		NEW YORK, NY 10012
Contact Telephone:		212-439-7419
Contact Fax:		Not reported
Contact Email:		JSECK@HENSON.COM
Contact Title:		Not reported
EPA Region:		02
Land Type:		Private
Federal Waste Generator Description:		Not a generator, verified
Non-Notifier:		Not reported
Biennial Report Cycle:		Not reported
Accessibility:		Not reported
Active Site Indicator:		Not reported
State District Owner:		Ny
State District:		NYSDEC R2
Mailing Address:		BROADWAY - 9TH FLOOR
Mailing City,State,Zip:		NEW YORK, NY 10012
Owner Name:	No Name Found	
Owner Type:		Private
Operator Name:	No Name Found	
Operator Type:		Private
Short-Term Generator Activity:		No
Importer Activity:		No
Mixed Waste Generator:		No
Transporter Activity:		No
Transfer Facility Activity:		No
Recycler Activity with Storage:		No
Small Quantity On-Site Burner Exemption:		No
Smelting Melting and Refining Furnace Exemption:		No
Underground Injection Control:		No
Off-Site Waste Receipt:		No
Universal Waste Indicator:		No
Universal Waste Destination Facility:		No
Federal Universal Waste:		No
Active Site State-Reg Handler:		---
Federal Facility Indicator:		Not reported
Hazardous Secondary Material Indicator:		N
Sub-Part K Indicator:		Not reported
2018 GPRA Permit Baseline:		Not on the Baseline
2018 GPRA Renewals Baseline:		Not on the Baseline
202 GPRA Corrective Action Baseline:		No

JIM HENSON CO THE (Continued) **1008404463**

Subject to Corrective Action Universe:	No
Non-TSDFs Where RCRA CA has Been Imposed Universe:	No
Corrective Action Priority Ranking:	No NCAPS ranking
Environmental Control Indicator:	No
Institutional Control Indicator:	No
Human Exposure Controls Indicator:	N/A
Groundwater Controls Indicator:	N/A
Significant Non-Complier Universe:	No
Unaddressed Significant Non-Complier Universe:	No
Addressed Significant Non-Complier Universe:	No
Significant Non-Complier With a Compliance Schedule Universe:	No
Financial Assurance Required:	Not reported
Handler Date of Last Change:	20150414
Recognized Trader-Importer:	No
Recognized Trader-Exporter:	No
Importer of Spent Lead Acid Batteries:	No
Exporter of Spent Lead Acid Batteries:	No
Recycler Activity Without Storage:	No
Manifest Broker:	No
Sub-Part P Indicator:	No

Hazardous Waste Summary:

Waste Code:	F003
Waste Description:	The Following Spent Nonhalogenated Solvents: Xylene, Acetone, Ethyl Acetate, Ethyl Benzene, Ethyl Ether, Methyl Isobutyl Ketone, N-Butyl Alcohol, Cyclohexanone, And Methanol; All Spent Solvent Mixtures/Blends Containing, Before Use, Only The Above Spent Nonhalogenated Solvents; And All Spent Solvent Mixtures/Blends Containing, Before Use, One Or More Of The Above Nonhalogenated Solvents, And A Total Of Ten Percent Or More (By Volume) Of One Or More Of Those Solvents Listed In F001, F002, F004, And F005; And Still Bottoms From The Recovery Of These Spent Solvents And Spent Solvent Mixtures.
Waste Code:	F008
Waste Description:	Plating Bath Residues From The Bottom Of Plating Baths From Electroplating Operations In Which Cyanides Are Used In The Process.

Handler - Owner Operator:

Owner/Operator Indicator:	Owner
Owner/Operator Name: THE JIM HENSON CO	
Legal Status:	Private
Date Became Current:	20040601
Date Ended Current:	Not reported
Owner/Operator Address:	Not reported
Owner/Operator City,State,Zip:	Not reported
Owner/Operator Telephone:	Not reported
Owner/Operator Telephone Ext:	Not reported
Owner/Operator Fax:	Not reported
Owner/Operator Email:	Not reported
Owner/Operator Indicator:	Operator
Owner/Operator Name: THE JIM HENSON CO	
Legal Status:	Private
Date Became Current:	20040601

JIM HENSON CO THE (Continued) **1008404463**

Date Ended Current:	Not reported
Owner/Operator Address:	Not reported
Owner/Operator City,State,Zip:	Not reported
Owner/Operator Telephone:	Not reported
Owner/Operator Telephone Ext:	Not reported
Owner/Operator Fax:	Not reported
Owner/Operator Email:	Not reported
Owner/Operator Indicator:	Owner
Owner/Operator Name: NO NAME FOUND	
Legal Status:	Private
Date Became Current:	20040601
Date Ended Current:	Not reported
Owner/Operator Address:	Not reported
Owner/Operator City,State,Zip:	Not reported
Owner/Operator Telephone:	Not reported
Owner/Operator Telephone Ext:	Not reported
Owner/Operator Fax:	Not reported
Owner/Operator Email:	Not reported
Owner/Operator Indicator:	Operator
Owner/Operator Name: NO NAME FOUND	
Legal Status:	Private
Date Became Current:	20040601
Date Ended Current:	Not reported
Owner/Operator Address:	Not reported
Owner/Operator City,State,Zip:	Not reported
Owner/Operator Telephone:	Not reported
Owner/Operator Telephone Ext:	Not reported
Owner/Operator Fax:	Not reported
Owner/Operator Email:	Not reported

Historic Generators:

Receive Date:	20060101
Handler Name: JIM HENSON CO THE	
Federal Waste Generator Description:	Not a generator, verified
State District Owner:	Ny
Large Quantity Handler of Universal Waste:	No
Recognized Trader Importer:	No
Recognized Trader Exporter:	No
Spent Lead Acid Battery Importer:	No
Spent Lead Acid Battery Exporter:	No
Current Record:	No
Non Storage Recycler Activity:	Not reported
Electronic Manifest Broker:	Not reported
Receive Date:	20070101
Handler Name: JIM HENSON CO THE	
Federal Waste Generator Description:	Not a generator, verified
State District Owner:	Ny
Large Quantity Handler of Universal Waste:	No
Recognized Trader Importer:	No
Recognized Trader Exporter:	No
Spent Lead Acid Battery Importer:	No
Spent Lead Acid Battery Exporter:	No
Current Record:	Yes
Non Storage Recycler Activity:	Not reported

JIM HENSON CO THE (Continued) **1008404463**

Electronic Manifest Broker: Not reported

Receive Date: 20050920
Handler Name: JIM HENSON CO THE
Federal Waste Generator Description: Very Small Quantity Generator (formerly Conditionally-Exempt Small Quantity Generator
State District Owner: Ny
Large Quantity Handler of Universal Waste: No
Recognized Trader Importer: No
Recognized Trader Exporter: No
Spent Lead Acid Battery Importer: No
Spent Lead Acid Battery Exporter: No
Current Record: No
Non Storage Recycler Activity: Not reported
Electronic Manifest Broker: Not reported

List of NAICS Codes and Descriptions:
NAICS Code: 51919
NAICS Description: All Other Information Services

Facility Has Received Notices of Violations:
Violations: No Violations Found

Evaluation Action Summary:
Evaluations: No Evaluations Found

NY MANIFEST:
EPA ID: NYR000134601
Country: USA
Name: Jim Henson Co The
Address: 627 BROADWAY - 9TH FLOOR
Address 2: Not reported
City,State,Zip: NEW YORK, NY 10012
Zip 4: Not reported
Location Address 1: 627 BROADWAY - 9TH FLOOR
Location Address 2: Not reported
Location City,State,Zip: NEW YORK, NY 10012
Location Zip 4: Not reported
Facility Status: Not reported
Total Tanks: Not reported
Code: BP

Mailing:
Mailing Name: Jim Henson Co The
Mailing Contact: Jim Henson Co The
Mailing Address 1: 627 BROADWAY - 9TH FLOOR
Mailing Address 2: Not reported
Mailing City,State,Zip: NEW YORK, NY 10012
Mailing Zip 4: Not reported
Mailing Country: USA
Mailing Phone: 2124397572

Manifest Data:
Document ID: Not reported

JIM HENSON CO THE (Continued) **1008404463**

Manifest Status:	Not reported
Trans1 State ID:	TXR000050930
Year:	2018
Trans2 State ID:	NJD071629976
Generator Ship Date:	09/12/2008
Trans1 Recv Date:	09/12/2008
Trans2 Recv Date:	09/17/2008
TSD Site Recv Date:	09/18/2008
Part A Recv Date:	Not reported
Part B Recv Date:	Not reported
Generator EPA ID:	NYR000134601
Trans1 EPA ID:	Not reported
Trans2 EPA ID:	Not reported
TSDF ID 1:	KYD053348108
TSDF ID 2:	Not reported
Manifest Tracking Number:	001290671SKS
Import Indicator:	N
Export Indicator:	N
Discr Quantity Indicator:	N
Discr Type Indicator:	N
Discr Residue Indicator:	N
Discr Partial Reject Indicator:	N
Discr Full Reject Indicator:	N
Manifest Ref Number:	Not reported
Alt Facility RCRA ID:	Not reported
Alt Facility Sign Date:	Not reported
MGMT Method Type Code:	H141
Waste Code a:	Ignitable Waste
Waste Code b:	Methyl Ethyl Ketone
Waste Code c:	Barium
Waste Code e:	Cadmium
Waste Code f:	Chromium
Waste Code g:	Not reported
Waste Code 1:	Not reported
Waste Code 2:	Not reported
Waste Code 3:	Not reported
Waste Code 4:	Not reported
Waste Code 5:	Not reported
Waste Code 6:	Not reported
Quantity:	55
Units:	Pounds
Number of Containers:	1
Container Type:	Metal drums, barrels, kegs
Handling Method:	Burn
Specific Gravity:	1

Document ID:	Not reported
Manifest Status:	Not reported
Trans1 State ID:	TXR000050930
Year:	2018
Trans2 State ID:	NJD071629976
Generator Ship Date:	03/30/2009
Trans1 Recv Date:	03/30/2009
Trans2 Recv Date:	04/07/2009
TSD Site Recv Date:	04/08/2009
Part A Recv Date:	Not reported
Part B Recv Date:	Not reported

JIM HENSON CO THE (Continued) **1008404463**

Generator EPA ID:	NYR000134601
Trans1 EPA ID:	Not reported
Trans2 EPA ID:	Not reported
TSDF ID 1:	KYD053348108
TSDF ID 2:	Not reported
Manifest Tracking Number:	001030927SKS
Import Indicator:	N
Export Indicator:	N
Discr Quantity Indicator:	N
Discr Type Indicator:	N
Discr Residue Indicator:	N
Discr Partial Reject Indicator:	N
Discr Full Reject Indicator:	N
Manifest Ref Number:	Not reported
Alt Facility RCRA ID:	Not reported
Alt Facility Sign Date:	Not reported
MGMT Method Type Code:	H141
Waste Code a:	Ignitable Waste
Waste Code b:	Methyl Ethyl Ketone
Waste Code c:	Barium
Waste Code e:	Cadmium
Waste Code f:	Chromium
Waste Code g:	Not reported
Waste Code 1:	Not reported
Waste Code 2:	Not reported
Waste Code 3:	Not reported
Waste Code 4:	Not reported
Waste Code 5:	Not reported
Waste Code 6:	Not reported
Quantity:	300
Units:	Pounds
Number of Containers:	1
Container Type:	Metal drums, barrels, kegs
Handling Method:	Burn
Specific Gravity:	1

AH659 **627 BROADWAY** **NY AST** **U003387728**
WSW **627 BROADWAY** **N/A**
1/8-1/4 **NEW YORK, NY 10012**
0.176 mi.
930 ft. **Site 5 of 11 in cluster AH**

Relative:
Lower

Actual:
39 ft.

AST:

Name:	627 BROADWAY
Address:	627 BROADWAY
City,State,Zip:	NEW YORK, NY 10012
Region:	STATE
DEC Region:	2
Site Status:	Unregulated/Closed
Facility Id:	2-202800
Program Type:	PBS
UTM X:	584754.08045
UTM Y:	4508839.68640
Expiration Date:	N/A
Site Type:	Apartment Building/Office Building

Affiliation Records:

627 BROADWAY (Continued) **U003387728**

Site Id:	6965
Affiliation Type:	Facility Owner
Company Name:	RENAISSANCE 627 BROADWAY LLC
Contact Type:	Not reported
Contact Name:	Not reported
Address1:	633 BROADWAY, 7TH FLOOR
Address2:	Not reported
City:	NEW YORK
State:	NY
Zip Code:	10012
Country Code:	001
Phone:	(212) 477-3165
EMail:	Not reported
Fax Number:	Not reported
Modified By:	NRLOMBAR
Date Last Modified:	2012-05-31

Site Id:	6965
Affiliation Type:	Mail Contact
Company Name:	RENAISSANCE 627 BROADWAY LLC
Contact Type:	Not reported
Contact Name:	KENNETH FISHEL
Address1:	632 BROADWAY - 7TH FLOOR
Address2:	Not reported
City:	NEW YORK
State:	NY
Zip Code:	10012
Country Code:	001
Phone:	(212) 477-3165
EMail:	EJOZA@RPNY.COM
Fax Number:	Not reported
Modified By:	EJCALIFA
Date Last Modified:	2007-05-23

Site Id:	6965
Affiliation Type:	Facility Operator
Company Name:	627 BROADWAY
Contact Type:	Not reported
Contact Name:	KENNETH FISHEL
Address1:	Not reported
Address2:	Not reported
City:	Not reported
State:	NN
Zip Code:	Not reported
Country Code:	001
Phone:	(212) 477-3165
EMail:	Not reported
Fax Number:	Not reported
Modified By:	TRANSLAT
Date Last Modified:	2004-03-04

Site Id:	6965
Affiliation Type:	Emergency Contact
Company Name:	RENAISSANCE 627 BROADWAY LLC
Contact Type:	Not reported
Contact Name:	ROBERT FISHEL
Address1:	Not reported

627 BROADWAY (Continued) **U003387728**

Address2:	Not reported
City:	Not reported
State:	NN
Zip Code:	Not reported
Country Code:	001
Phone:	(212) 477-3164
EMail:	Not reported
Fax Number:	Not reported
Modified By:	TRANSLAT
Date Last Modified:	2004-03-04

Tank Info:

Tank Number:	001
Tank Id:	12478
Material Code:	0003
Common Name of Substance:	#6 Fuel Oil (On-Site Consumption)

Equipment Records:

	E01 - Piping Secondary Containment - Diking (AG only)
	I04 - Overfill - Product Level Gauge (A/G)
	B00 - Tank External Protection - None
	C00 - Pipe Location - No Piping
	F00 - Pipe External Protection - None
	A00 - Tank Internal Protection - None
	H00 - Tank Leak Detection - None
	K00 - Spill Prevention - None
	L09 - Piping Leak Detection - Exempt Suction Piping
	D00 - Pipe Type - No Piping
	G00 - Tank Secondary Containment - None
	J02 - Dispenser - Suction Dispenser
Tank Location:	Aboveground - contact with soil.... Tank bottom rests on soil, allowing no visual inspection.
Tank Type:	Steel/Carbon Steel/Iron
Tank Status:	Closed - Removed
Pipe Model:	Not reported
Install Date:	06/01/1995
Capacity Gallons:	5000
Tightness Test Method:	NN
Date Test:	Not reported
Next Test Date:	Not reported
Date Tank Closed:	02/03/2010
Register:	True
Modified By:	MJGRIFFI
Last Modified:	05/09/2022
Material Name:	#6 fuel oil (on-site consumption)

AH660 **CON EDISON** **E MANIFEST** **1031627144**
WSW **627 BROADWAY** **N/A**
1/8-1/4 **MANHATTAN, NY 10012**
0.176 mi.
930 ft. **Site 6 of 11 in cluster AH**

Relative:
Lower

Actual:
39 ft.

E MANIFEST:

Manifest Tracking Number:	006857968GBF
Last Updated Date:	20210813
Shipped Date:	20210728
Received Date:	20210804
Manifest Status:	Signed
Submission Type:	DataImage5Copy
Origin Type:	Service
Generator EPA ID:	NYR000114579
Generator Name:	Con Edison
Generator Location Street Number:	Not reported
Generator Location Street 1:	627 BROADWAY
Generator Location Street 2:	Not reported
Generator Location City:	MANHATTAN
Generator Location State:	NY
Generator Location Zip:	10012
Generator Mail Street Number:	Not reported
Generator Mail Street 1:	36 BUTLER STREET
Generator Mail Street 2:	Not reported
Generator Mail City:	Elizabeth
Generator Mail Zip:	07206
Generator Mail State:	NJ
Generator Contact Company Name:	Not reported
Designated Facility EPA ID:	NJD991291105
Designated Facility Name:	Clean Earth Of North Jersey
Designated Facility Mail Street Number:	105
Designated Facility Mail Street 1:	Not reported
Designated Facility Mail Street 2:	JACOBUS AVE
Designated Facility Mail City:	KEARNY
Designated Facility Mail Zip:	07032
Designated Facility Mail State:	NJ
Designated Facility Location Street Number:	105
Designated Facility Location Street 1:	JACOBUS AVE
Designated Facility Location Street 2:	Not reported
Designated Facility Location City:	KEARNY
Designated Facility Location Zip:	07032
Designated Facility Location State:	NJ
Designated Facility Contact Company Name:	Not reported
Manifest Residue Indicator:	N
Rejection Indicator:	N

Transporter:

Manifest Tracking Number:	006857968GBF
Transporter Line Number:	1
Transporter EPA ID:	NJD003812047
Transporter Name:	Acv Environmental Services Inc.

Waste Line:

Manifest Tracking Number:	006857968GBF
Waste Line Number:	1
U.S. DOT Hazardous Indicator:	Y
U.S. DOT ID Number:	NA3082

CON EDISON (Continued) **1031627144**

U.S. DOT Description:	Na3082, Hazardous Waste, Liquid N.O.S., 9, Pg Iii, Rq (Lead)
Non-Hazardous Waste Description:	Not reported
Number of Containers:	1
Container Type Code:	TT
Container Type Description:	Cargo tanks (tank trucks)
Waste Quantity:	800
Quantity Unit of Measure Code:	P
Quantity Unit of Measure Description:	Pounds
Waste Quantity, in Tons:	0.4
Acute Waste Quantity, in Tons:	0
Non-Acute Waste Quantity, in Tons:	0.4
Waste Quantity, in Kilograms:	362.812
Acute Waste Quantity, in Kilograms:	0
Non-Acute Waste Quantity, in Kilorgrams:	362.812
Management Method Code:	H110
Management Method Description:	STABILIZATION
Waste Residue Indicator:	N
Quantity Discrepancy Indicator:	N
Waste Type Discrepancy Indicator:	N
Waste Density:	Not reported
Waste Density Unit of Measure Code:	Not reported
Waste Density Unit of Measure Description:	Not reported
Form Code:	Not reported
Form Code Description:	Not reported
Source Code:	Not reported
Source Code Description:	Not reported
Waste Minimization Code:	Not reported
Waste Minimization Code Description:	Not reported
Consent Number:	Not reported
EPA Waste Indicator:	Y
Federal Waste Codes:	D008
Quantity Haz Kg:	362.812
Quantity Haz Tons:	0.4
Quantity Non Haz Kg:	0
Quantity Non Haz Tons:	0
State Waste Codes:	NY-T

Y661 **CON EDISON SERVICE BOX: 1216** **RCRA NonGen / NLR** **1017771659**
ENE **30 E 7TH ST & HALL PL E OF** **FINDS** **NYP004486007**
1/8-1/4 **NEW YORK, NY 10003**
0.176 mi.
930 ft. **Site 14 of 16 in cluster Y**

Relative: **Lower**

Actual: **39 ft.**

RCRA Listings:

Date Form Received by Agency:	20140501
Handler Name:	Con Edison Service Box: 1216
Handler Address:	E 7th St & Hall Pl E Of
Handler City,State,Zip:	NEW YORK, NY 10003
EPA ID:	NYP004486007
Contact Name:	THOMAS TEELING
Contact Address:	Not reported
Contact City,State,Zip:	Not reported
Contact Telephone:	212-460-3770
Contact Fax:	Not reported
Contact Email:	Not reported
Contact Title:	SENIOR SCIENTIST
EPA Region:	02
Land Type:	Private

CON EDISON SERVICE BOX: 1216 (Continued) **1017771659**

Federal Waste Generator Description:		Not a generator, verified
Non-Notifier:		Not reported
Biennial Report Cycle:		Not reported
Accessibility:		Not reported
Active Site Indicator:		Not reported
State District Owner:		Ny
State District:		NYSDEC R2
Mailing Address:		IRVING PL, 15TH FL NE
Mailing City,State,Zip:		NEW YORK, NY 10003
Owner Name:	Not reported	
Owner Type:		Not reported
Operator Name:	Not reported	
Operator Type:		Not reported
Short-Term Generator Activity:		No
Importer Activity:		No
Mixed Waste Generator:		No
Transporter Activity:		No
Transfer Facility Activity:		No
Recycler Activity with Storage:		No
Small Quantity On-Site Burner Exemption:		No
Smelting Melting and Refining Furnace Exemption:		No
Underground Injection Control:		No
Off-Site Waste Receipt:		No
Universal Waste Indicator:		No
Universal Waste Destination Facility:		No
Federal Universal Waste:		No
Active Site State-Reg Handler:		---
Federal Facility Indicator:		Not reported
Hazardous Secondary Material Indicator:		N
Sub-Part K Indicator:		Not reported
2018 GPRA Permit Baseline:		Not on the Baseline
2018 GPRA Renewals Baseline:		Not on the Baseline
202 GPRA Corrective Action Baseline:		No
Subject to Corrective Action Universe:		No
Non-TSDFs Where RCRA CA has Been Imposed Universe:		No
Corrective Action Priority Ranking:		No NCAPS ranking
Environmental Control Indicator:		No
Institutional Control Indicator:		No
Human Exposure Controls Indicator:		N/A
Groundwater Controls Indicator:		N/A
Significant Non-Complier Universe:		No
Unaddressed Significant Non-Complier Universe:		No
Addressed Significant Non-Complier Universe:		No
Significant Non-Complier With a Compliance Schedule Universe:		No
Financial Assurance Required:		Not reported
Handler Date of Last Change:		20150211
Recognized Trader-Importer:		No
Recognized Trader-Exporter:		No
Importer of Spent Lead Acid Batteries:		No
Exporter of Spent Lead Acid Batteries:		No
Recycler Activity Without Storage:		No
Manifest Broker:		No
Sub-Part P Indicator:		No

Historic Generators:

Receive Date:	20140401

CON EDISON SERVICE BOX: 1216 (Continued) **1017771659**

Handler Name: CON EDISON
Federal Waste Generator Description: Small Quantity Generator
State District Owner: Ny
Large Quantity Handler of Universal Waste: No
Recognized Trader Importer: No
Recognized Trader Exporter: No
Spent Lead Acid Battery Importer: No
Spent Lead Acid Battery Exporter: No
Current Record: No
Non Storage Recycler Activity: Not reported
Electronic Manifest Broker: Not reported

Receive Date: 20140401
Handler Name: CON EDISON
Federal Waste Generator Description: Not a generator, verified
State District Owner: Ny
Large Quantity Handler of Universal Waste: No
Recognized Trader Importer: No
Recognized Trader Exporter: No
Spent Lead Acid Battery Importer: No
Spent Lead Acid Battery Exporter: No
Current Record: No
Non Storage Recycler Activity: Not reported
Electronic Manifest Broker: Not reported

Receive Date: 20140501
Handler Name: CON EDISON SERVICE BOX: 1216
Federal Waste Generator Description: Not a generator, verified
State District Owner: Ny
Large Quantity Handler of Universal Waste: No
Recognized Trader Importer: No
Recognized Trader Exporter: No
Spent Lead Acid Battery Importer: No
Spent Lead Acid Battery Exporter: No
Current Record: Yes
Non Storage Recycler Activity: Not reported
Electronic Manifest Broker: Not reported

List of NAICS Codes and Descriptions:
NAICS Codes: No NAICS Codes Found

Facility Has Received Notices of Violations:
Violations: No Violations Found

Evaluation Action Summary:
Evaluations: No Evaluations Found

FINDS:
Registry ID: 110063790107

Click Here for FRS Facility Detail Report:

Environmental Interest/Information System:
The Resource Conservation and Recovery Act Information System (RCRAInfo) is EPA's comprehensive information system in support of the

CON EDISON SERVICE BOX: 1216 (Continued) **1017771659**

Resource Conservation and Recovery Act (RCRA) of 1976 and the Hazardous and Solid Waste Amendments (HSWA) of 1984. It tracks many types of information about generators, transporters, treaters, storers, and disposers of hazardous waste.

Click this hyperlink while viewing on your computer to access additional FINDS: detail in the EDR Site Report.

AA662 **CON EDISON** **NY MANIFEST** **S116550379**
NW **WEST 4TH AVE & GREENE ST** **N/A**
1/8-1/4 **NEW YORK, NY 10014**
0.176 mi.
931 ft. **Site 7 of 22 in cluster AA**

Relative:
Lower

Actual:
35 ft.

NY MANIFEST:

EPA ID:	NYP004487534
Country:	USA
Name:	Con Edison
Address:	WEST 4TH AVE & GREENE ST
Address 2:	SB826
City,State,Zip:	NEW YORK, NY 10014
Zip 4:	Not reported
Location Address 1:	WEST 4TH & GREENE ST
Location Address 2:	SB 826
Location City,State,Zip:	NEW YORK, NY 10014
Location Zip 4:	Not reported
Facility Status:	Not reported
Total Tanks:	Not reported
Code:	BP

Mailing:

Mailing Name:	Con Edison
Mailing Contact:	Tom Teeling
Mailing Address 1:	4 IRVING PLACE - 15TH FLOOR
Mailing Address 2:	Not reported
Mailing City,State,Zip:	NEW YORK, NY 10003
Mailing Zip 4:	Not reported
Mailing Country:	USA
Mailing Phone:	2124603770

Manifest Data:

Document ID:	Not reported
Manifest Status:	Not reported
Trans1 State ID:	NJD003812047
Year:	2018
Trans2 State ID:	Not reported
Generator Ship Date:	04/02/2014
Trans1 Recv Date:	04/02/2014
Trans2 Recv Date:	Not reported
TSD Site Recv Date:	04/03/2014
Part A Recv Date:	Not reported
Part B Recv Date:	Not reported
Generator EPA ID:	NYP004487534
Trans1 EPA ID:	Not reported
Trans2 EPA ID:	Not reported
TSDF ID 1:	NJD991291105
TSDF ID 2:	Not reported
Manifest Tracking Number:	002407222GBF
Import Indicator:	N

CON EDISON (Continued) **S116550379**

Export Indicator:	N
Discr Quantity Indicator:	N
Discr Type Indicator:	N
Discr Residue Indicator:	N
Discr Partial Reject Indicator:	N
Discr Full Reject Indicator:	N
Manifest Ref Number:	Not reported
Alt Facility RCRA ID:	Not reported
Alt Facility Sign Date:	Not reported
MGMT Method Type Code:	H110
Waste Code a:	Lead
Waste Code b:	Not reported
Waste Code c:	Not reported
Waste Code e:	Not reported
Waste Code f:	Not reported
Waste Code g:	Not reported
Waste Code 1:	Not reported
Waste Code 2:	Not reported
Waste Code 3:	Not reported
Waste Code 4:	Not reported
Waste Code 5:	Not reported
Waste Code 6:	Not reported
Quantity:	500
Units:	Pounds
Number of Containers:	1
Container Type:	Cargo tanks (tank trucks)
Handling Method:	Treat
Specific Gravity:	1

AA663 **CON EDISON SERVICE BOX: 820** **RCRA NonGen / NLR** **1017771806**
NW **WEST 4TH AVE & GREENE ST** **NYP004487518**
1/8-1/4 **NEW YORK, NY 10014**
0.176 mi.
931 ft. **Site 8 of 22 in cluster AA**

Relative: **Lower**

Actual: **35 ft.**

RCRA Listings:

Date Form Received by Agency:	20140502
Handler Name:	Con Edison Service Box: 820
Handler Address:	West 4th Ave & Greene St
Handler City,State,Zip:	NEW YORK, NY 10014
EPA ID:	NYP004487518
Contact Name:	THOMAS TEELING
Contact Address:	Not reported
Contact City,State,Zip:	Not reported
Contact Telephone:	212-460-3770
Contact Fax:	Not reported
Contact Email:	Not reported
Contact Title:	SENIOR SCIENTIST
EPA Region:	02
Land Type:	Private
Federal Waste Generator Description:	Not a generator, verified
Non-Notifier:	Not reported
Biennial Report Cycle:	Not reported
Accessibility:	Not reported
Active Site Indicator:	Not reported
State District Owner:	Ny
State District:	NYSDEC R2

CON EDISON SERVICE BOX: 820 (Continued) **1017771806**

Mailing Address:		IRVING PL, 15TH FL NE
Mailing City,State,Zip:		NEW YORK, NY 10003
Owner Name:	Not reported	
Owner Type:		Not reported
Operator Name:	Not reported	
Operator Type:		Not reported
Short-Term Generator Activity:		No
Importer Activity:		No
Mixed Waste Generator:		No
Transporter Activity:		No
Transfer Facility Activity:		No
Recycler Activity with Storage:		No
Small Quantity On-Site Burner Exemption:		No
Smelting Melting and Refining Furnace Exemption:		No
Underground Injection Control:		No
Off-Site Waste Receipt:		No
Universal Waste Indicator:		No
Universal Waste Destination Facility:		No
Federal Universal Waste:		No
Active Site State-Reg Handler:		---
Federal Facility Indicator:		Not reported
Hazardous Secondary Material Indicator:		N
Sub-Part K Indicator:		Not reported
2018 GPRA Permit Baseline:		Not on the Baseline
2018 GPRA Renewals Baseline:		Not on the Baseline
202 GPRA Corrective Action Baseline:		No
Subject to Corrective Action Universe:		No
Non-TSDFs Where RCRA CA has Been Imposed Universe:		No
Corrective Action Priority Ranking:		No NCAPS ranking
Environmental Control Indicator:		No
Institutional Control Indicator:		No
Human Exposure Controls Indicator:		N/A
Groundwater Controls Indicator:		N/A
Significant Non-Complier Universe:		No
Unaddressed Significant Non-Complier Universe:		No
Addressed Significant Non-Complier Universe:		No
Significant Non-Complier With a Compliance Schedule Universe:		No
Financial Assurance Required:		Not reported
Handler Date of Last Change:		20150211
Recognized Trader-Importer:		No
Recognized Trader-Exporter:		No
Importer of Spent Lead Acid Batteries:		No
Exporter of Spent Lead Acid Batteries:		No
Recycler Activity Without Storage:		No
Manifest Broker:		No
Sub-Part P Indicator:		No

Historic Generators:

Receive Date:		20140402
Handler Name:	CON EDISON	
Federal Waste Generator Description:		Small Quantity Generator
State District Owner:		Ny
Large Quantity Handler of Universal Waste:		No
Recognized Trader Importer:		No
Recognized Trader Exporter:		No
Spent Lead Acid Battery Importer:		No

CON EDISON SERVICE BOX: 820 (Continued) **1017771806**

Spent Lead Acid Battery Exporter: No
Current Record: No
Non Storage Recycler Activity: Not reported
Electronic Manifest Broker: Not reported

Receive Date: 20140402
Handler Name: CON EDISON
Federal Waste Generator Description: Not a generator, verified
State District Owner: Ny
Large Quantity Handler of Universal Waste: No
Recognized Trader Importer: No
Recognized Trader Exporter: No
Spent Lead Acid Battery Importer: No
Spent Lead Acid Battery Exporter: No
Current Record: No
Non Storage Recycler Activity: Not reported
Electronic Manifest Broker: Not reported

Receive Date: 20140502
Handler Name: CON EDISON SERVICE BOX: 820
Federal Waste Generator Description: Not a generator, verified
State District Owner: Ny
Large Quantity Handler of Universal Waste: No
Recognized Trader Importer: No
Recognized Trader Exporter: No
Spent Lead Acid Battery Importer: No
Spent Lead Acid Battery Exporter: No
Current Record: Yes
Non Storage Recycler Activity: Not reported
Electronic Manifest Broker: Not reported

List of NAICS Codes and Descriptions:
NAICS Codes: No NAICS Codes Found

Facility Has Received Notices of Violations:
Violations: No Violations Found

Evaluation Action Summary:
Evaluations: No Evaluations Found

AA664 **CON EDISON SERVICE BOX: 824** **RCRA NonGen / NLR** **1017771807**
NW **WEST 4TH AVE & GREENE ST** **NYP004487526**
1/8-1/4 **NEW YORK, NY 10014**
0.176 mi.
931 ft. **Site 9 of 22 in cluster AA**

Relative: **Lower**
Actual: **35 ft.**

RCRA Listings:
Date Form Received by Agency: 20140502
Handler Name: Con Edison Service Box: 824
Handler Address: West 4th Ave & Greene St
Handler City,State,Zip: NEW YORK, NY 10014
EPA ID: NYP004487526
Contact Name: THOMAS TEELING
Contact Address: Not reported
Contact City,State,Zip: Not reported

CON EDISON SERVICE BOX: 824 (Continued) **1017771807**

Contact Telephone:		212-460-3770
Contact Fax:		Not reported
Contact Email:		Not reported
Contact Title:		SENIOR SCIENTIST
EPA Region:		02
Land Type:		Private
Federal Waste Generator Description:		Not a generator, verified
Non-Notifier:		Not reported
Biennial Report Cycle:		Not reported
Accessibility:		Not reported
Active Site Indicator:		Not reported
State District Owner:		Ny
State District:		NYSDEC R2
Mailing Address:		IRVING PL, 15TH FL NE
Mailing City,State,Zip:		NEW YORK, NY 10003
Owner Name:	Not reported	
Owner Type:		Not reported
Operator Name:	Not reported	
Operator Type:		Not reported
Short-Term Generator Activity:		No
Importer Activity:		No
Mixed Waste Generator:		No
Transporter Activity:		No
Transfer Facility Activity:		No
Recycler Activity with Storage:		No
Small Quantity On-Site Burner Exemption:		No
Smelting Melting and Refining Furnace Exemption:		No
Underground Injection Control:		No
Off-Site Waste Receipt:		No
Universal Waste Indicator:		No
Universal Waste Destination Facility:		No
Federal Universal Waste:		No
Active Site State-Reg Handler:		---
Federal Facility Indicator:		Not reported
Hazardous Secondary Material Indicator:		N
Sub-Part K Indicator:		Not reported
2018 GPRA Permit Baseline:		Not on the Baseline
2018 GPRA Renewals Baseline:		Not on the Baseline
202 GPRA Corrective Action Baseline:		No
Subject to Corrective Action Universe:		No
Non-TSDFs Where RCRA CA has Been Imposed Universe:		No
Corrective Action Priority Ranking:		No NCAPS ranking
Environmental Control Indicator:		No
Institutional Control Indicator:		No
Human Exposure Controls Indicator:		N/A
Groundwater Controls Indicator:		N/A
Significant Non-Complier Universe:		No
Unaddressed Significant Non-Complier Universe:		No
Addressed Significant Non-Complier Universe:		No
Significant Non-Complier With a Compliance Schedule Universe:		No
Financial Assurance Required:		Not reported
Handler Date of Last Change:		20150211
Recognized Trader-Importer:		No
Recognized Trader-Exporter:		No
Importer of Spent Lead Acid Batteries:		No
Exporter of Spent Lead Acid Batteries:		No
Recycler Activity Without Storage:		No

CON EDISON SERVICE BOX: 824 (Continued) **1017771807**

Manifest Broker: No
Sub-Part P Indicator: No

Historic Generators:

Receive Date:	20140402
Handler Name: CON EDISON	
Federal Waste Generator Description:	Small Quantity Generator
State District Owner:	Ny
Large Quantity Handler of Universal Waste:	No
Recognized Trader Importer:	No
Recognized Trader Exporter:	No
Spent Lead Acid Battery Importer:	No
Spent Lead Acid Battery Exporter:	No
Current Record:	No
Non Storage Recycler Activity:	Not reported
Electronic Manifest Broker:	Not reported

Receive Date:	20140402
Handler Name: CON EDISON	
Federal Waste Generator Description:	Not a generator, verified
State District Owner:	Ny
Large Quantity Handler of Universal Waste:	No
Recognized Trader Importer:	No
Recognized Trader Exporter:	No
Spent Lead Acid Battery Importer:	No
Spent Lead Acid Battery Exporter:	No
Current Record:	No
Non Storage Recycler Activity:	Not reported
Electronic Manifest Broker:	Not reported

Receive Date:	20140502
Handler Name: CON EDISON SERVICE BOX: 824	
Federal Waste Generator Description:	Not a generator, verified
State District Owner:	Ny
Large Quantity Handler of Universal Waste:	No
Recognized Trader Importer:	No
Recognized Trader Exporter:	No
Spent Lead Acid Battery Importer:	No
Spent Lead Acid Battery Exporter:	No
Current Record:	Yes
Non Storage Recycler Activity:	Not reported
Electronic Manifest Broker:	Not reported

List of NAICS Codes and Descriptions:
NAICS Codes: No NAICS Codes Found

Facility Has Received Notices of Violations:
Violations: No Violations Found

Evaluation Action Summary:
Evaluations: No Evaluations Found

AA665 **CON EDISON** **NY MANIFEST** **S116550378**
NW **WEST 4TH AVE & GREENE ST** **N/A**
1/8-1/4 **NEW YORK, NY 10014**
0.176 mi.
931 ft. **Site 10 of 22 in cluster AA**

Relative:
Lower

Actual:
35 ft.

NY MANIFEST:

EPA ID:	NYP004487526
Country:	USA
Name:	Con Edison
Address:	WEST 4TH AVE & GREENE ST
Address 2:	SB824
City,State,Zip:	NEW YORK, NY 10014
Zip 4:	Not reported
Location Address 1:	WEST 4TH ST & GREENE
Location Address 2:	SB 824
Location City,State,Zip:	NEW YORK, NY 10014
Location Zip 4:	Not reported
Facility Status:	Not reported
Total Tanks:	Not reported
Code:	BP

Mailing:

Mailing Name:	Con Edison
Mailing Contact:	Tom Teeling
Mailing Address 1:	4 IRVING PLACE - 15TH FLOOR
Mailing Address 2:	Not reported
Mailing City,State,Zip:	NEW YORK, NY 10003
Mailing Zip 4:	Not reported
Mailing Country:	USA
Mailing Phone:	2124603770

Manifest Data:

Document ID:	Not reported
Manifest Status:	Not reported
Trans1 State ID:	NJD003812047
Year:	2018
Trans2 State ID:	Not reported
Generator Ship Date:	04/02/2014
Trans1 Recv Date:	04/02/2014
Trans2 Recv Date:	Not reported
TSD Site Recv Date:	04/03/2014
Part A Recv Date:	Not reported
Part B Recv Date:	Not reported
Generator EPA ID:	NYP004487526
Trans1 EPA ID:	Not reported
Trans2 EPA ID:	Not reported
TSDF ID 1:	NJD991291105
TSDF ID 2:	Not reported
Manifest Tracking Number:	002407223GBF
Import Indicator:	N
Export Indicator:	N
Discr Quantity Indicator:	N
Discr Type Indicator:	N
Discr Residue Indicator:	N
Discr Partial Reject Indicator:	N
Discr Full Reject Indicator:	N
Manifest Ref Number:	Not reported
Alt Facility RCRA ID:	Not reported

CON EDISON (Continued) **S116550378**

Alt Facility Sign Date:	Not reported
MGMT Method Type Code:	H110
Waste Code a:	Lead
Waste Code b:	Not reported
Waste Code c:	Not reported
Waste Code e:	Not reported
Waste Code f:	Not reported
Waste Code g:	Not reported
Waste Code 1:	Not reported
Waste Code 2:	Not reported
Waste Code 3:	Not reported
Waste Code 4:	Not reported
Waste Code 5:	Not reported
Waste Code 6:	Not reported
Quantity:	500
Units:	Pounds
Number of Containers:	1
Container Type:	Cargo tanks (tank trucks)
Handling Method:	Treat
Specific Gravity:	1

AA666 **CON EDISON** **NY MANIFEST** **S116550377**
NW **WEST 4TH AVE & GREENE ST** **N/A**
1/8-1/4 **NEW YORK, NY 10014**
0.176 mi.
931 ft. **Site 11 of 22 in cluster AA**

Relative: **Lower**
Actual: **35 ft.**

NY MANIFEST:

EPA ID:	NYP004487518
Country:	USA
Name:	Con Edison
Address:	WEST 4TH AVE & GREENE ST
Address 2:	SB820
City,State,Zip:	NEW YORK, NY 10014
Zip 4:	Not reported
Location Address 1:	WEST 4TH ST & GREENE
Location Address 2:	SB 820
Location City,State,Zip:	NEW YORK, NY 10014
Location Zip 4:	Not reported
Facility Status:	Not reported
Total Tanks:	Not reported
Code:	BP

Mailing:

Mailing Name:	Con Edison
Mailing Contact:	Tom Teeling
Mailing Address 1:	4 IRVING PLACE - 15TH FLOOR
Mailing Address 2:	Not reported
Mailing City,State,Zip:	NEW YORK, NY 10003
Mailing Zip 4:	Not reported
Mailing Country:	USA
Mailing Phone:	2124603770

Manifest Data:

Document ID:	Not reported
Manifest Status:	Not reported
Trans1 State ID:	NJD003812047

CON EDISON (Continued) **S116550377**

Year:	2018
Trans2 State ID:	Not reported
Generator Ship Date:	04/02/2014
Trans1 Recv Date:	04/02/2014
Trans2 Recv Date:	Not reported
TSD Site Recv Date:	04/03/2014
Part A Recv Date:	Not reported
Part B Recv Date:	Not reported
Generator EPA ID:	NYP004487518
Trans1 EPA ID:	Not reported
Trans2 EPA ID:	Not reported
TSDF ID 1:	NJD991291105
TSDF ID 2:	Not reported
Manifest Tracking Number:	002407224GBF
Import Indicator:	N
Export Indicator:	N
Discr Quantity Indicator:	N
Discr Type Indicator:	N
Discr Residue Indicator:	N
Discr Partial Reject Indicator:	N
Discr Full Reject Indicator:	N
Manifest Ref Number:	Not reported
Alt Facility RCRA ID:	Not reported
Alt Facility Sign Date:	Not reported
MGMT Method Type Code:	H110
Waste Code a:	Lead
Waste Code b:	Not reported
Waste Code c:	Not reported
Waste Code e:	Not reported
Waste Code f:	Not reported
Waste Code g:	Not reported
Waste Code 1:	Not reported
Waste Code 2:	Not reported
Waste Code 3:	Not reported
Waste Code 4:	Not reported
Waste Code 5:	Not reported
Waste Code 6:	Not reported
Quantity:	500
Units:	Pounds
Number of Containers:	1
Container Type:	Cargo tanks (tank trucks)
Handling Method:	Treat
Specific Gravity:	1

AA667 **CON EDISON SERVICE BOX: 826** **RCRA NonGen / NLR** **1017771808**
NW **WEST 4TH AVE & GREENE ST** **FINDS** **NYP004487534**
1/8-1/4 **NEW YORK, NY 10014**
0.176 mi.
931 ft. **Site 12 of 22 in cluster AA**

Relative: **Lower**
Actual: **35 ft.**

RCRA Listings:

Date Form Received by Agency:	20140502
Handler Name:	Con Edison Service Box: 826
Handler Address:	West 4th Ave & Greene St
Handler City,State,Zip:	NEW YORK, NY 10014
EPA ID:	NYP004487534
Contact Name:	THOMAS TEELING

CON EDISON SERVICE BOX: 826 (Continued) **1017771808**

Contact Address:		Not reported
Contact City,State,Zip:		Not reported
Contact Telephone:		212-460-3770
Contact Fax:		Not reported
Contact Email:		Not reported
Contact Title:		SENIOR SCIENTIST
EPA Region:		02
Land Type:		Private
Federal Waste Generator Description:		Not a generator, verified
Non-Notifier:		Not reported
Biennial Report Cycle:		Not reported
Accessibility:		Not reported
Active Site Indicator:		Not reported
State District Owner:		Ny
State District:		NYSDEC R2
Mailing Address:		IRVING PL, 15TH FL NE
Mailing City,State,Zip:		NEW YORK, NY 10003
Owner Name:	Not reported	
Owner Type:		Not reported
Operator Name:	Not reported	
Operator Type:		Not reported
Short-Term Generator Activity:		No
Importer Activity:		No
Mixed Waste Generator:		No
Transporter Activity:		No
Transfer Facility Activity:		No
Recycler Activity with Storage:		No
Small Quantity On-Site Burner Exemption:		No
Smelting Melting and Refining Furnace Exemption:		No
Underground Injection Control:		No
Off-Site Waste Receipt:		No
Universal Waste Indicator:		No
Universal Waste Destination Facility:		No
Federal Universal Waste:		No
Active Site State-Reg Handler:		---
Federal Facility Indicator:		Not reported
Hazardous Secondary Material Indicator:		N
Sub-Part K Indicator:		Not reported
2018 GPRA Permit Baseline:		Not on the Baseline
2018 GPRA Renewals Baseline:		Not on the Baseline
202 GPRA Corrective Action Baseline:		No
Subject to Corrective Action Universe:		No
Non-TSDFs Where RCRA CA has Been Imposed Universe:		No
Corrective Action Priority Ranking:		No NCAPS ranking
Environmental Control Indicator:		No
Institutional Control Indicator:		No
Human Exposure Controls Indicator:		N/A
Groundwater Controls Indicator:		N/A
Significant Non-Complier Universe:		No
Unaddressed Significant Non-Complier Universe:		No
Addressed Significant Non-Complier Universe:		No
Significant Non-Complier With a Compliance Schedule Universe:		No
Financial Assurance Required:		Not reported
Handler Date of Last Change:		20150211
Recognized Trader-Importer:		No
Recognized Trader-Exporter:		No
Importer of Spent Lead Acid Batteries:		No

CON EDISON SERVICE BOX: 826 (Continued) **1017771808**

Exporter of Spent Lead Acid Batteries: No
Recycler Activity Without Storage: No
Manifest Broker: No
Sub-Part P Indicator: No

Historic Generators:
Receive Date: 20140402
Handler Name: CON EDISON
Federal Waste Generator Description: Small Quantity Generator
State District Owner: Ny
Large Quantity Handler of Universal Waste: No
Recognized Trader Importer: No
Recognized Trader Exporter: No
Spent Lead Acid Battery Importer: No
Spent Lead Acid Battery Exporter: No
Current Record: No
Non Storage Recycler Activity: Not reported
Electronic Manifest Broker: Not reported

Receive Date: 20140402
Handler Name: CON EDISON
Federal Waste Generator Description: Not a generator, verified
State District Owner: Ny
Large Quantity Handler of Universal Waste: No
Recognized Trader Importer: No
Recognized Trader Exporter: No
Spent Lead Acid Battery Importer: No
Spent Lead Acid Battery Exporter: No
Current Record: No
Non Storage Recycler Activity: Not reported
Electronic Manifest Broker: Not reported

Receive Date: 20140502
Handler Name: CON EDISON SERVICE BOX: 826
Federal Waste Generator Description: Not a generator, verified
State District Owner: Ny
Large Quantity Handler of Universal Waste: No
Recognized Trader Importer: No
Recognized Trader Exporter: No
Spent Lead Acid Battery Importer: No
Spent Lead Acid Battery Exporter: No
Current Record: Yes
Non Storage Recycler Activity: Not reported
Electronic Manifest Broker: Not reported

List of NAICS Codes and Descriptions:
NAICS Codes: No NAICS Codes Found

Facility Has Received Notices of Violations:
Violations: No Violations Found

Evaluation Action Summary:
Evaluations: No Evaluations Found

CON EDISON SERVICE BOX: 826 (Continued) **1017771808**

FINDS:
Registry ID: 110063799199

Click Here for FRS Facility Detail Report:

Environmental Interest/Information System:
The Resource Conservation and Recovery Act Information System (RCRAInfo) is EPA's comprehensive information system in support of the Resource Conservation and Recovery Act (RCRA) of 1976 and the Hazardous and Solid Waste Amendments (HSWA) of 1984. It tracks many types of information about generators, transporters, treaters, storers, and disposers of hazardous waste.

Click this hyperlink while viewing on your computer to access additional FINDS: detail in the EDR Site Report.

AA668 **CON EDISON SERVICE BOX: 35990** **RCRA NonGen / NLR** **1017771829**
NW **237 GREENE ST & 4TH ST N OF** **FINDS** **NYP004487740**
1/8-1/4 **NEW YORK, NY 10003**
0.177 mi.
932 ft. **Site 13 of 22 in cluster AA**

Relative:
Lower

Actual:
35 ft.

RCRA Listings:

Date Form Received by Agency:	20140503
Handler Name:	Con Edison Service Box: 35990
Handler Address:	Greene St & 4th St N Of
Handler City,State,Zip:	NEW YORK, NY 10003
EPA ID:	NYP004487740
Contact Name:	THOMAS TEELING
Contact Address:	Not reported
Contact City,State,Zip:	Not reported
Contact Telephone:	212-460-3770
Contact Fax:	Not reported
Contact Email:	Not reported
Contact Title:	SENIOR SCIENTIST
EPA Region:	02
Land Type:	Private
Federal Waste Generator Description:	Not a generator, verified
Non-Notifier:	Not reported
Biennial Report Cycle:	Not reported
Accessibility:	Not reported
Active Site Indicator:	Not reported
State District Owner:	Ny
State District:	NYSDEC R2
Mailing Address:	IRVING PL, 15TH FL NE
Mailing City,State,Zip:	NEW YORK, NY 10003
Owner Name:	Not reported
Owner Type:	Not reported
Operator Name:	Not reported
Operator Type:	Not reported
Short-Term Generator Activity:	No
Importer Activity:	No
Mixed Waste Generator:	No
Transporter Activity:	No
Transfer Facility Activity:	No
Recycler Activity with Storage:	No
Small Quantity On-Site Burner Exemption:	No
Smelting Melting and Refining Furnace Exemption:	No
Underground Injection Control:	No

CON EDISON SERVICE BOX: 35990 (Continued) **1017771829**

Off-Site Waste Receipt:	No
Universal Waste Indicator:	No
Universal Waste Destination Facility:	No
Federal Universal Waste:	No
Active Site State-Reg Handler:	---
Federal Facility Indicator:	Not reported
Hazardous Secondary Material Indicator:	N
Sub-Part K Indicator:	Not reported
2018 GPRA Permit Baseline:	Not on the Baseline
2018 GPRA Renewals Baseline:	Not on the Baseline
202 GPRA Corrective Action Baseline:	No
Subject to Corrective Action Universe:	No
Non-TSDFs Where RCRA CA has Been Imposed Universe:	No
Corrective Action Priority Ranking:	No NCAPS ranking
Environmental Control Indicator:	No
Institutional Control Indicator:	No
Human Exposure Controls Indicator:	N/A
Groundwater Controls Indicator:	N/A
Significant Non-Complier Universe:	No
Unaddressed Significant Non-Complier Universe:	No
Addressed Significant Non-Complier Universe:	No
Significant Non-Complier With a Compliance Schedule Universe:	No
Financial Assurance Required:	Not reported
Handler Date of Last Change:	20150211
Recognized Trader-Importer:	No
Recognized Trader-Exporter:	No
Importer of Spent Lead Acid Batteries:	No
Exporter of Spent Lead Acid Batteries:	No
Recycler Activity Without Storage:	No
Manifest Broker:	No
Sub-Part P Indicator:	No

Historic Generators:

Receive Date:	20140403
Handler Name: CON EDISON	
Federal Waste Generator Description:	Small Quantity Generator
State District Owner:	Ny
Large Quantity Handler of Universal Waste:	No
Recognized Trader Importer:	No
Recognized Trader Exporter:	No
Spent Lead Acid Battery Importer:	No
Spent Lead Acid Battery Exporter:	No
Current Record:	No
Non Storage Recycler Activity:	Not reported
Electronic Manifest Broker:	Not reported

Receive Date:	20140403
Handler Name: CON EDISON	
Federal Waste Generator Description:	Not a generator, verified
State District Owner:	Ny
Large Quantity Handler of Universal Waste:	No
Recognized Trader Importer:	No
Recognized Trader Exporter:	No
Spent Lead Acid Battery Importer:	No
Spent Lead Acid Battery Exporter:	No
Current Record:	No

CON EDISON SERVICE BOX: 35990 (Continued) **1017771829**

Non Storage Recycler Activity: Not reported
Electronic Manifest Broker: Not reported

Receive Date: 20140503
Handler Name: CON EDISON SERVICE BOX: 35990
Federal Waste Generator Description: Not a generator, verified
State District Owner: Ny
Large Quantity Handler of Universal Waste: No
Recognized Trader Importer: No
Recognized Trader Exporter: No
Spent Lead Acid Battery Importer: No
Spent Lead Acid Battery Exporter: No
Current Record: Yes
Non Storage Recycler Activity: Not reported
Electronic Manifest Broker: Not reported

List of NAICS Codes and Descriptions:
NAICS Codes: No NAICS Codes Found

Facility Has Received Notices of Violations:
Violations: No Violations Found

Evaluation Action Summary:
Evaluations: No Evaluations Found

FINDS:
Registry ID: 110063799402

Click Here for FRS Facility Detail Report:

Environmental Interest/Information System:
The Resource Conservation and Recovery Act Information System (RCRAInfo) is EPA's comprehensive information system in support of the Resource Conservation and Recovery Act (RCRA) of 1976 and the Hazardous and Solid Waste Amendments (HSWA) of 1984. It tracks many types of information about generators, transporters, treaters, storers, and disposers of hazardous waste.

Click this hyperlink while viewing on your computer to access additional FINDS: detail in the EDR Site Report.

Z669 **CON EDISON MANHOLE 53942** **RCRA NonGen / NLR** **1014926549**
SE **E 3RD ST & 2ND AVE SE COR** **NJ MANIFEST** **NYP004243226**
1/8-1/4 **NEW YORK, NY 10003** **NY MANIFEST**
0.177 mi.
933 ft. **Site 18 of 34 in cluster Z**

Relative:
Lower

Actual:
38 ft.

RCRA Listings:
Date Form Received by Agency: 20111114
Handler Name: Con Edison Manhole 53942
Handler Address: E 3rd St & 2nd Ave Se Cor
Handler City,State,Zip: NEW YORK, NY 10003
EPA ID: NYP004243226
Contact Name: JUAN RODRIGUEZ
Contact Address: Not reported
Contact City,State,Zip: Not reported

CON EDISON MANHOLE 53942 (Continued) **1014926549**

Contact Telephone:		347-865-5931
Contact Fax:		Not reported
Contact Email:		Not reported
Contact Title:		OPERATING SUPERVISOR
EPA Region:		02
Land Type:		Private
Federal Waste Generator Description:		Not a generator, verified
Non-Notifier:		Not reported
Biennial Report Cycle:		Not reported
Accessibility:		Not reported
Active Site Indicator:		Not reported
State District Owner:		Ny
State District:		NYSDEC R2
Mailing Address:		4 IRVING PL, RM 828
Mailing City,State,Zip:		NEW YORK, NY 10003
Owner Name:	Not reported	
Owner Type:		Not reported
Operator Name:	Not reported	
Operator Type:		Not reported
Short-Term Generator Activity:		No
Importer Activity:		No
Mixed Waste Generator:		No
Transporter Activity:		No
Transfer Facility Activity:		No
Recycler Activity with Storage:		No
Small Quantity On-Site Burner Exemption:		No
Smelting Melting and Refining Furnace Exemption:		No
Underground Injection Control:		No
Off-Site Waste Receipt:		No
Universal Waste Indicator:		No
Universal Waste Destination Facility:		No
Federal Universal Waste:		No
Active Site State-Reg Handler:		---
Federal Facility Indicator:		Not reported
Hazardous Secondary Material Indicator:		N
Sub-Part K Indicator:		Not reported
2018 GPRA Permit Baseline:		Not on the Baseline
2018 GPRA Renewals Baseline:		Not on the Baseline
202 GPRA Corrective Action Baseline:		No
Subject to Corrective Action Universe:		No
Non-TSDFs Where RCRA CA has Been Imposed Universe:		No
Corrective Action Priority Ranking:		No NCAPS ranking
Environmental Control Indicator:		No
Institutional Control Indicator:		No
Human Exposure Controls Indicator:		N/A
Groundwater Controls Indicator:		N/A
Significant Non-Complier Universe:		No
Unaddressed Significant Non-Complier Universe:		No
Addressed Significant Non-Complier Universe:		No
Significant Non-Complier With a Compliance Schedule Universe:		No
Financial Assurance Required:		Not reported
Handler Date of Last Change:		20120302
Recognized Trader-Importer:		No
Recognized Trader-Exporter:		No
Importer of Spent Lead Acid Batteries:		No
Exporter of Spent Lead Acid Batteries:		No
Recycler Activity Without Storage:		No

CON EDISON MANHOLE 53942 (Continued) **1014926549**

Manifest Broker: No
Sub-Part P Indicator: No

Historic Generators:
Receive Date: 20111015
Handler Name: CON EDISON MANHOLE 53942
Federal Waste Generator Description: Very Small Quantity Generator (formerly Conditionally-Exempt Small Quantity Generator
State District Owner: Ny
Large Quantity Handler of Universal Waste: No
Recognized Trader Importer: No
Recognized Trader Exporter: No
Spent Lead Acid Battery Importer: No
Spent Lead Acid Battery Exporter: No
Current Record: No
Non Storage Recycler Activity: Not reported
Electronic Manifest Broker: Not reported

Receive Date: 20111114
Handler Name: CON EDISON MANHOLE 53942
Federal Waste Generator Description: Not a generator, verified
State District Owner: Ny
Large Quantity Handler of Universal Waste: No
Recognized Trader Importer: No
Recognized Trader Exporter: No
Spent Lead Acid Battery Importer: No
Spent Lead Acid Battery Exporter: No
Current Record: Yes
Non Storage Recycler Activity: Not reported
Electronic Manifest Broker: Not reported

List of NAICS Codes and Descriptions:
NAICS Codes: No NAICS Codes Found

Facility Has Received Notices of Violations:
Violations: No Violations Found

Evaluation Action Summary:
Evaluations: No Evaluations Found

NJ MANIFEST:
EPA ID: NYP004243226
Name: CON EDISON MANHOLE 53942
Address: E 3RD ST & 2ND AVE SE COR
City,State,Zip: NEW YORK, NY 10003
County: Not reported
Mailing Address: 4 IRVING PL, RM 828
Mailing City,State,Zip: NEW YORK, NY 10003
Telephone: Not reported
Emergency Telephone: Not reported
Contact: JUAN RODRIGUEZ
Comments: Not reported
SIC Code: Not reported

CON EDISON MANHOLE 53942 (Continued) **1014926549**

County:	NY061
Municipal:	Not reported
Previous EPAID:	Not reported
Generator Flag:	Not reported
Transporter Flag:	Not reported
TSDF Flag:	Not reported
Name Change:	Not reported
Date Change:	Not reported

Manifest Data:

EPA ID:	NYP004243226
Manifest Number:	007655483JJK
Date Shipped:	10/15/2011
TSDF EPA ID:	NJD002200046
Transporter EPA ID:	NJ0000027193
Transporter 2 EPA ID:	Not reported
Transporter 3 EPA ID:	Not reported
Transporter 4 EPA ID:	Not reported
Transporter 5 EPA ID:	Not reported
Transporter 6 EPA ID:	Not reported
Transporter 7 EPA ID:	Not reported
Transporter 8 EPA ID:	Not reported
Transporter 9 EPA ID:	Not reported
Transporter 10 EPA ID:	Not reported
Date Trans1 Transported Waste:	Not reported
Date Trans2 Transported Waste:	Not reported
Date Trans3 Transported Waste:	Not reported
Date Trans4 Transported Waste:	Not reported
Date Trans5 Transported Waste:	Not reported
Date Trans6 Transported Waste:	Not reported
Date Trans7 Transported Waste:	Not reported
Date Trans8 Transported Waste:	Not reported
Date Trans9 Transported Waste:	Not reported
Date Trans10 Transported Waste:	Not reported
Date TSDF Received Waste:	Not reported
TSDF EPA Facility Name:	Not reported
QTY Units:	Not reported
Transporter SEQ ID:	Not reported
Transporter-1 Date:	Not reported
Waste SEQ ID:	Not reported
Waste Type Code 2:	Not reported
Waste Type Code 3:	Not reported
Waste Type Code 4:	Not reported
Waste Type Code 5:	Not reported
Waste Type Code 6:	Not reported
Date Accepted:	Not reported
Manifest Discrepancy Type:	Not reported
Data Entry Number:	Not reported
Was Load Rejected:	Not reported
Reason Load Was Rejected:	Not reported

Waste:

Manifest Year:	Not reported
Waste Code:	D008
Hand Code:	H111
Quantity:	1,000.00
Unit:	Pounds

CON EDISON MANHOLE 53942 (Continued) **1014926549**

NY MANIFEST:

EPA ID:	NYP004243226
Country:	USA
Name:	Coned
Address:	E 3RD ST & 2ND AVE SE COR
Address 2:	Not reported
City,State,Zip:	NEW YORK, NY 10003
Zip 4:	Not reported
Location Address 1:	E3RD ST
Location Address 2:	2ND AVE
Location City,State,Zip:	NEW YORK, NY
Location Zip 4:	Not reported
Facility Status:	Not reported
Total Tanks:	Not reported
Code:	BP

Mailing:

Mailing Name:	Coned
Mailing Contact:	Coned
Mailing Address 1:	4 IRVING PLACE
Mailing Address 2:	15TH FLOOR
Mailing City,State,Zip:	NEW YORK, NY 10004
Mailing Zip 4:	Not reported
Mailing Country:	USA
Mailing Phone:	Not reported

Manifest Data:

Document ID:	Not reported
Manifest Status:	Not reported
Trans1 State ID:	NJ0000027193
Year:	2018
Trans2 State ID:	Not reported
Generator Ship Date:	10/15/2011
Trans1 Recv Date:	10/15/2011
Trans2 Recv Date:	Not reported
TSD Site Recv Date:	10/17/2011
Part A Recv Date:	Not reported
Part B Recv Date:	Not reported
Generator EPA ID:	NYP004243226
Trans1 EPA ID:	Not reported
Trans2 EPA ID:	Not reported
TSDF ID 1:	NJD002200046
TSDF ID 2:	Not reported
Manifest Tracking Number:	007655483JJK
Import Indicator:	N
Export Indicator:	N
Discr Quantity Indicator:	N
Discr Type Indicator:	N
Discr Residue Indicator:	N
Discr Partial Reject Indicator:	N
Discr Full Reject Indicator:	N
Manifest Ref Number:	Not reported
Alt Facility RCRA ID:	Not reported
Alt Facility Sign Date:	Not reported
MGMT Method Type Code:	H111
Waste Code a:	Lead
Waste Code b:	Not reported

CON EDISON MANHOLE 53942 (Continued) **1014926549**

Waste Code c:	Not reported
Waste Code e:	Not reported
Waste Code f:	Not reported
Waste Code g:	Not reported
Waste Code 1:	Not reported
Waste Code 2:	Not reported
Waste Code 3:	Not reported
Waste Code 4:	Not reported
Waste Code 5:	Not reported
Waste Code 6:	Not reported
Quantity:	1000
Units:	Pounds
Number of Containers:	1
Container Type:	Cargo tanks (tank trucks)
Handling Method:	Treat
Specific Gravity:	1

AI670 **COOPER UNION ADVANCEMENT SCIENCE & ART** **NY MANIFEST** **S119078587**
NNE **50 ASTOR PL** **N/A**
1/8-1/4 **NEW YORK, NY 10003**
0.177 mi.
933 ft. **Site 1 of 22 in cluster AI**

Relative: **Lower**

Actual: **39 ft.**

NY MANIFEST:

EPA ID:	NYR000066779
Country:	USA
Name:	Cooper Union Advancement Science & Art
Address:	50 ASTOR PL
Address 2:	Not reported
City,State,Zip:	NEW YORK, NY 10003
Zip 4:	Not reported
Location Address 1:	FOUNDATION BUILDING
Location Address 2:	Not reported
Location City,State,Zip:	N/S, NY
Location Zip 4:	Not reported
Facility Status:	Not reported
Total Tanks:	Not reported
Code:	BP

Mailing:

Mailing Name:	Cooper Union Advancement Science & Art
Mailing Contact:	Johnnie Lynch
Mailing Address 1:	50 ASTOR PL
Mailing Address 2:	Not reported
Mailing City,State,Zip:	NEW YORK, NY 10003
Mailing Zip 4:	Not reported
Mailing Country:	USA
Mailing Phone:	2123534161

Manifest Data:

Document ID:	NYG0638397
Manifest Status:	Not reported
Trans1 State ID:	24590ANNY
Year:	2000
Trans2 State ID:	Not reported
Generator Ship Date:	01/28/2000
Trans1 Recv Date:	01/28/2000

COOPER UNION ADVANCEMENT SCIENCE & ART (Continued) **S119078587**

Trans2 Recv Date:	Not reported
TSD Site Recv Date:	02/04/2000
Part A Recv Date:	Not reported
Part B Recv Date:	Not reported
Generator EPA ID:	NYR000066779
Trans1 EPA ID:	NYR000052373
Trans2 EPA ID:	Not reported
TSDF ID 1:	NYD049178296
TSDF ID 2:	Not reported
Manifest Tracking Number:	Not reported
Import Indicator:	Not reported
Export Indicator:	Not reported
Discr Quantity Indicator:	Not reported
Discr Type Indicator:	Not reported
Discr Residue Indicator:	Not reported
Discr Partial Reject Indicator:	Not reported
Discr Full Reject Indicator:	Not reported
Manifest Ref Number:	Not reported
Alt Facility RCRA ID:	Not reported
Alt Facility Sign Date:	Not reported
MGMT Method Type Code:	Not reported
Waste Code 1:	Ignitable Waste
Waste Code 2:	Not reported
Waste Code 3:	Not reported
Waste Code 4:	Not reported
Waste Code 5:	Not reported
Waste Code 6:	Not reported
Quantity:	00600
Units:	Pounds
Number of Containers:	002
Container Type:	Fiberboard or plastic drums, barrels, kegs
Handling Method:	Burn
Specific Gravity:	01.00
Waste Code 7:	Corrosive Waste
Waste Code 8:	Not reported
Waste Code:	Not reported
Waste Code 10:	Not reported
Waste Code 11:	Not reported
Quantity:	00250
Units:	Pounds
Number of Containers:	001
Container Type:	Metal drums, barrels, kegs
Handling Method:	Treat
Specific Gravity:	01.00

Document ID:	NYG0639108
Manifest Status:	Not reported
Trans1 State ID:	24590ANNY
Year:	2000
Trans2 State ID:	Not reported
Generator Ship Date:	01/28/2000
Trans1 Recv Date:	01/28/2000
Trans2 Recv Date:	Not reported
TSD Site Recv Date:	02/04/2000
Part A Recv Date:	Not reported
Part B Recv Date:	Not reported
Generator EPA ID:	NYR000066779

COOPER UNION ADVANCEMENT SCIENCE & ART (Continued) **S119078587**

Trans1 EPA ID:	NYR000052373
Trans2 EPA ID:	Not reported
TSDF ID 1:	NYD049178296
TSDF ID 2:	Not reported
Manifest Tracking Number:	Not reported
Import Indicator:	Not reported
Export Indicator:	Not reported
Discr Quantity Indicator:	Not reported
Discr Type Indicator:	Not reported
Discr Residue Indicator:	Not reported
Discr Partial Reject Indicator:	Not reported
Discr Full Reject Indicator:	Not reported
Manifest Ref Number:	Not reported
Alt Facility RCRA ID:	Not reported
Alt Facility Sign Date:	Not reported
MGMT Method Type Code:	Not reported
Waste Code 1:	Corrosive Waste
Waste Code 2:	Not reported
Waste Code 3:	Not reported
Waste Code 4:	Not reported
Waste Code 5:	Not reported
Waste Code 6:	Not reported
Quantity:	00020
Units:	Pounds
Number of Containers:	001
Container Type:	Metal drums, barrels, kegs
Handling Method:	Treat
Specific Gravity:	01.00

Document ID:	Not reported
Manifest Status:	Not reported
Trans1 State ID:	NYR000052373
Year:	2018
Trans2 State ID:	NYD049178296
Generator Ship Date:	05/19/2016
Trans1 Recv Date:	05/19/2016
Trans2 Recv Date:	05/19/2016
TSD Site Recv Date:	06/03/2016
Part A Recv Date:	Not reported
Part B Recv Date:	Not reported
Generator EPA ID:	NYR000066779
Trans1 EPA ID:	Not reported
Trans2 EPA ID:	Not reported
TSDF ID 1:	CDX480000000
TSDF ID 2:	Not reported
Manifest Tracking Number:	009145113FLE
Import Indicator:	N
Export Indicator:	N
Discr Quantity Indicator:	N
Discr Type Indicator:	N
Discr Residue Indicator:	N
Discr Partial Reject Indicator:	N
Discr Full Reject Indicator:	N
Manifest Ref Number:	Not reported
Alt Facility RCRA ID:	Not reported
Alt Facility Sign Date:	Not reported
MGMT Method Type Code:	H141

COOPER UNION ADVANCEMENT SCIENCE & ART (Continued) **S119078587**

Waste Code a:	Ignitable Waste
Waste Code b:	Not reported
Waste Code c:	Not reported
Waste Code e:	Not reported
Waste Code f:	Not reported
Waste Code g:	Not reported
Waste Code 1:	Not reported
Waste Code 2:	Not reported
Waste Code 3:	Not reported
Waste Code 4:	Not reported
Waste Code 5:	Not reported
Waste Code 6:	Not reported
Quantity:	150
Units:	Pounds
Number of Containers:	1
Container Type:	Metal drums, barrels, kegs
Handling Method:	Burn
Specific Gravity:	1
Document ID:	Not reported
Manifest Status:	Not reported
Trans1 State ID:	NYR000052373
Year:	2018
Trans2 State ID:	NYD049178296
Generator Ship Date:	05/19/2016
Trans1 Recv Date:	05/19/2016
Trans2 Recv Date:	05/19/2016
TSD Site Recv Date:	06/03/2016
Part A Recv Date:	Not reported
Part B Recv Date:	Not reported
Generator EPA ID:	NYR000066779
Trans1 EPA ID:	Not reported
Trans2 EPA ID:	Not reported
TSDF ID 1:	CDX480000000
TSDF ID 2:	Not reported
Manifest Tracking Number:	009145113FLE
Import Indicator:	N
Export Indicator:	N
Discr Quantity Indicator:	N
Discr Type Indicator:	N
Discr Residue Indicator:	N
Discr Partial Reject Indicator:	N
Discr Full Reject Indicator:	N
Manifest Ref Number:	Not reported
Alt Facility RCRA ID:	Not reported
Alt Facility Sign Date:	Not reported
MGMT Method Type Code:	H141
Waste Code a:	Ignitable Waste
Waste Code b:	Reactive Waste
Waste Code c:	Chromium
Waste Code e:	Not reported
Waste Code f:	Not reported
Waste Code g:	Not reported
Waste Code 1:	Not reported
Waste Code 2:	Not reported
Waste Code 3:	Not reported
Waste Code 4:	Not reported

COOPER UNION ADVANCEMENT SCIENCE & ART (Continued) **S119078587**

Waste Code 5:	Not reported
Waste Code 6:	Not reported
Quantity:	2
Units:	Pounds
Number of Containers:	1
Container Type:	Metal drums, barrels, kegs
Handling Method:	Treat
Specific Gravity:	1
Document ID:	Not reported
Manifest Status:	Not reported
Trans1 State ID:	NYR000052373
Year:	2018
Trans2 State ID:	NYD049178296
Generator Ship Date:	05/11/2018
Trans1 Recv Date:	05/11/2018
Trans2 Recv Date:	05/14/2018
TSD Site Recv Date:	06/27/2018
Part A Recv Date:	Not reported
Part B Recv Date:	Not reported
Generator EPA ID:	NYR000066779
Trans1 EPA ID:	Not reported
Trans2 EPA ID:	Not reported
TSDF ID 1:	CDX480000000
TSDF ID 2:	Not reported
Manifest Tracking Number:	010516299FLE
Import Indicator:	N
Export Indicator:	Y
Discr Quantity Indicator:	N
Discr Type Indicator:	N
Discr Residue Indicator:	N
Discr Partial Reject Indicator:	N
Discr Full Reject Indicator:	N
Manifest Ref Number:	Not reported
Alt Facility RCRA ID:	Not reported
Alt Facility Sign Date:	Not reported
MGMT Method Type Code:	H141
Waste Code a:	Ignitable Waste
Waste Code b:	Not reported
Waste Code c:	Not reported
Waste Code e:	Not reported
Waste Code f:	Not reported
Waste Code g:	Not reported
Waste Code 1:	Not reported
Waste Code 2:	Not reported
Waste Code 3:	Not reported
Waste Code 4:	Not reported
Waste Code 5:	Not reported
Waste Code 6:	Not reported
Quantity:	100
Units:	Pounds
Number of Containers:	1
Container Type:	Metal drums, barrels, kegs
Handling Method:	Burn
Specific Gravity:	1
Document ID:	Not reported

COOPER UNION ADVANCEMENT SCIENCE & ART (Continued) **S119078587**

Manifest Status:	Not reported
Trans1 State ID:	NYR000052373
Year:	2018
Trans2 State ID:	NYD049178296
Generator Ship Date:	05/11/2018
Trans1 Recv Date:	05/11/2018
Trans2 Recv Date:	05/14/2018
TSD Site Recv Date:	07/03/2018
Part A Recv Date:	Not reported
Part B Recv Date:	Not reported
Generator EPA ID:	NYR000066779
Trans1 EPA ID:	Not reported
Trans2 EPA ID:	Not reported
TSDF ID 1:	OHD083377010
TSDF ID 2:	Not reported
Manifest Tracking Number:	010516300FLE
Import Indicator:	N
Export Indicator:	N
Discr Quantity Indicator:	N
Discr Type Indicator:	N
Discr Residue Indicator:	N
Discr Partial Reject Indicator:	N
Discr Full Reject Indicator:	N
Manifest Ref Number:	Not reported
Alt Facility RCRA ID:	Not reported
Alt Facility Sign Date:	Not reported
MGMT Method Type Code:	H141
Waste Code a:	Ignitable Waste
Waste Code b:	The Following Spent Nonhalogenated Solvents: Xylene, Acetone, Ethyl Acetate, Ethyl Benzene, Ethyl Ether, Methyl Isobutyl Ketone, N-Butyl Alcohol, Cyclohexanone, And Methanol; All Spent Solvent Mixtures/Blends Containing, Before Use, Only The Above Spent Nonhalogenated Solvents; And All Spent Solvent Mixtures/Blends Containing, Before Use, One Or More Of The Above Nonhalogenated Solvents, And A Total Of Ten Percent Or More (By Volume) Of One Or More Of Those Solvents Listed In F001, F002, F004, And F005; And Still Bottoms From The Recovery Of These Spent Solvents And Spent Solvent Mixtures.
Waste Code c:	Not reported
Waste Code e:	Not reported
Waste Code f:	Not reported
Waste Code g:	Not reported
Waste Code 1:	Not reported
Waste Code 2:	Not reported
Waste Code 3:	Not reported
Waste Code 4:	Not reported
Waste Code 5:	Not reported
Waste Code 6:	Not reported
Quantity:	100
Units:	Pounds
Number of Containers:	1
Container Type:	Metal drums, barrels, kegs
Handling Method:	Burn
Specific Gravity:	1
Document ID:	Not reported
Manifest Status:	Not reported

COOPER UNION ADVANCEMENT SCIENCE & ART (Continued) **S119078587**

Trans1 State ID:	NYR000052373
Year:	2018
Trans2 State ID:	NYD049178296
Generator Ship Date:	05/21/2009
Trans1 Recv Date:	05/21/2009
Trans2 Recv Date:	05/21/2009
TSD Site Recv Date:	06/09/2009
Part A Recv Date:	Not reported
Part B Recv Date:	Not reported
Generator EPA ID:	NYR000066779
Trans1 EPA ID:	Not reported
Trans2 EPA ID:	Not reported
TSDF ID 1:	CDX480000000
TSDF ID 2:	Not reported
Manifest Tracking Number:	001324072FLE
Import Indicator:	N
Export Indicator:	Y
Discr Quantity Indicator:	N
Discr Type Indicator:	N
Discr Residue Indicator:	N
Discr Partial Reject Indicator:	N
Discr Full Reject Indicator:	N
Manifest Ref Number:	Not reported
Alt Facility RCRA ID:	Not reported
Alt Facility Sign Date:	Not reported
MGMT Method Type Code:	H141
Waste Code a:	Ignitable Waste
Waste Code b:	The Following Spent Nonhalogenated Solvents: Xylene, Acetone, Ethyl Acetate, Ethyl Benzene, Ethyl Ether, Methyl Isobutyl Ketone, N-Butyl Alcohol, Cyclohexanone, And Methanol; All Spent Solvent Mixtures/Blends Containing, Before Use, Only The Above Spent Nonhalogenated Solvents; And All Spent Solvent Mixtures/Blends Containing, Before Use, One Or More Of The Above Nonhalogenated Solvents, And A Total Of Ten Percent Or More (By Volume) Of One Or More Of Those Solvents Listed In F001, F002, F004, And F005; And Still Bottoms From The Recovery Of These Spent Solvents And Spent Solvent Mixtures.
Waste Code c:	Not reported
Waste Code e:	Not reported
Waste Code f:	Not reported
Waste Code g:	Not reported
Waste Code 1:	Not reported
Waste Code 2:	Not reported
Waste Code 3:	Not reported
Waste Code 4:	Not reported
Waste Code 5:	Not reported
Waste Code 6:	Not reported
Quantity:	300
Units:	Pounds
Number of Containers:	3
Container Type:	Metal drums, barrels, kegs
Handling Method:	Burn
Specific Gravity:	1
Document ID:	Not reported
Manifest Status:	Not reported
Trans1 State ID:	NYR000052373

COOPER UNION ADVANCEMENT SCIENCE & ART (Continued) **S119078587**

Year:	2018
Trans2 State ID:	NYD049178296
Generator Ship Date:	05/10/2007
Trans1 Recv Date:	05/10/2007
Trans2 Recv Date:	05/18/2007
TSD Site Recv Date:	06/28/2007
Part A Recv Date:	Not reported
Part B Recv Date:	Not reported
Generator EPA ID:	NYR000066779
Trans1 EPA ID:	Not reported
Trans2 EPA ID:	Not reported
TSDF ID 1:	CDX480000000
TSDF ID 2:	Not reported
Manifest Tracking Number:	000706135FLE
Import Indicator:	N
Export Indicator:	Y
Discr Quantity Indicator:	N
Discr Type Indicator:	N
Discr Residue Indicator:	N
Discr Partial Reject Indicator:	N
Discr Full Reject Indicator:	N
Manifest Ref Number:	Not reported
Alt Facility RCRA ID:	Not reported
Alt Facility Sign Date:	Not reported
MGMT Method Type Code:	H141
Waste Code a:	Ignitable Waste
Waste Code b:	Not reported
Waste Code c:	Not reported
Waste Code e:	Not reported
Waste Code f:	Not reported
Waste Code g:	Not reported
Waste Code 1:	Not reported
Waste Code 2:	Not reported
Waste Code 3:	Not reported
Waste Code 4:	Not reported
Waste Code 5:	Not reported
Waste Code 6:	Not reported
Quantity:	100
Units:	Pounds
Number of Containers:	1
Container Type:	Metal drums, barrels, kegs
Handling Method:	Burn
Specific Gravity:	1

Document ID:	Not reported
Manifest Status:	Not reported
Trans1 State ID:	NYR000052373
Year:	2018
Trans2 State ID:	NYD049178296
Generator Ship Date:	12/15/2014
Trans1 Recv Date:	12/15/2014
Trans2 Recv Date:	12/15/2014
TSD Site Recv Date:	12/22/2014
Part A Recv Date:	Not reported
Part B Recv Date:	Not reported
Generator EPA ID:	NYR000066779
Trans1 EPA ID:	Not reported

COOPER UNION ADVANCEMENT SCIENCE & ART (Continued) **S119078587**

Trans2 EPA ID:	Not reported
TSDF ID 1:	OHD083377010
TSDF ID 2:	Not reported
Manifest Tracking Number:	004359398FLE
Import Indicator:	N
Export Indicator:	N
Discr Quantity Indicator:	N
Discr Type Indicator:	N
Discr Residue Indicator:	N
Discr Partial Reject Indicator:	N
Discr Full Reject Indicator:	N
Manifest Ref Number:	Not reported
Alt Facility RCRA ID:	Not reported
Alt Facility Sign Date:	Not reported
MGMT Method Type Code:	H141
Waste Code a:	Ignitable Waste
Waste Code b:	The Following Spent Nonhalogenated Solvents: Xylene, Acetone, Ethyl Acetate, Ethyl Benzene, Ethyl Ether, Methyl Isobutyl Ketone, N-Butyl Alcohol, Cyclohexanone, And Methanol; All Spent Solvent Mixtures/Blends Containing, Before Use, Only The Above Spent Nonhalogenated Solvents; And All Spent Solvent Mixtures/Blends Containing, Before Use, One Or More Of The Above Nonhalogenated Solvents, And A Total Of Ten Percent Or More (By Volume) Of One Or More Of Those Solvents Listed In F001, F002, F004, And F005; And Still Bottoms From The Recovery Of These Spent Solvents And Spent Solvent Mixtures.
Waste Code c:	Not reported
Waste Code e:	Not reported
Waste Code f:	Not reported
Waste Code g:	Not reported
Waste Code 1:	Not reported
Waste Code 2:	Not reported
Waste Code 3:	Not reported
Waste Code 4:	Not reported
Waste Code 5:	Not reported
Waste Code 6:	Not reported
Quantity:	800
Units:	Pounds
Number of Containers:	8
Container Type:	Metal drums, barrels, kegs
Handling Method:	Burn
Specific Gravity:	1
Document ID:	Not reported
Manifest Status:	Not reported
Trans1 State ID:	NYR000052373
Year:	2018
Trans2 State ID:	NYD049178296
Generator Ship Date:	04/27/2018
Trans1 Recv Date:	04/27/2018
Trans2 Recv Date:	04/27/2018
TSD Site Recv Date:	07/03/2018
Part A Recv Date:	Not reported
Part B Recv Date:	Not reported
Generator EPA ID:	NYR000066779
Trans1 EPA ID:	Not reported
Trans2 EPA ID:	Not reported

COOPER UNION ADVANCEMENT SCIENCE & ART (Continued) **S119078587**

TSDF ID 1:	OHD083377010
TSDF ID 2:	Not reported
Manifest Tracking Number:	010516287FLE
Import Indicator:	N
Export Indicator:	N
Discr Quantity Indicator:	N
Discr Type Indicator:	N
Discr Residue Indicator:	N
Discr Partial Reject Indicator:	N
Discr Full Reject Indicator:	N
Manifest Ref Number:	Not reported
Alt Facility RCRA ID:	Not reported
Alt Facility Sign Date:	Not reported
MGMT Method Type Code:	H141
Waste Code a:	Ignitable Waste
Waste Code b:	The Following Spent Nonhalogenated Solvents: Xylene, Acetone, Ethyl Acetate, Ethyl Benzene, Ethyl Ether, Methyl Isobutyl Ketone, N-Butyl Alcohol, Cyclohexanone, And Methanol; All Spent Solvent Mixtures/Blends Containing, Before Use, Only The Above Spent Nonhalogenated Solvents; And All Spent Solvent Mixtures/Blends Containing, Before Use, One Or More Of The Above Nonhalogenated Solvents, And A Total Of Ten Percent Or More (By Volume) Of One Or More Of Those Solvents Listed In F001, F002, F004, And F005; And Still Bottoms From The Recovery Of These Spent Solvents And Spent Solvent Mixtures.
Waste Code c:	Not reported
Waste Code e:	Not reported
Waste Code f:	Not reported
Waste Code g:	Not reported
Waste Code 1:	Not reported
Waste Code 2:	Not reported
Waste Code 3:	Not reported
Waste Code 4:	Not reported
Waste Code 5:	Not reported
Waste Code 6:	Not reported
Quantity:	300
Units:	Pounds
Number of Containers:	3
Container Type:	Metal drums, barrels, kegs
Handling Method:	Burn
Specific Gravity:	1
Document ID:	Not reported
Manifest Status:	Not reported
Trans1 State ID:	NYR000052373
Year:	2018
Trans2 State ID:	NYD049178296
Generator Ship Date:	04/28/2010
Trans1 Recv Date:	04/28/2010
Trans2 Recv Date:	04/30/2010
TSD Site Recv Date:	05/05/2010
Part A Recv Date:	Not reported
Part B Recv Date:	Not reported
Generator EPA ID:	NYR000066779
Trans1 EPA ID:	Not reported
Trans2 EPA ID:	Not reported
TSDF ID 1:	CDX480000000

COOPER UNION ADVANCEMENT SCIENCE & ART (Continued) **S119078587**

TSDF ID 2:	Not reported
Manifest Tracking Number:	001324276FLE
Import Indicator:	N
Export Indicator:	Y
Discr Quantity Indicator:	N
Discr Type Indicator:	N
Discr Residue Indicator:	N
Discr Partial Reject Indicator:	N
Discr Full Reject Indicator:	N
Manifest Ref Number:	Not reported
Alt Facility RCRA ID:	Not reported
Alt Facility Sign Date:	Not reported
MGMT Method Type Code:	H141
Waste Code a:	Ignitable Waste
Waste Code b:	The Following Spent Nonhalogenated Solvents: Xylene, Acetone, Ethyl Acetate, Ethyl Benzene, Ethyl Ether, Methyl Isobutyl Ketone, N-Butyl Alcohol, Cyclohexanone, And Methanol; All Spent Solvent Mixtures/Blends Containing, Before Use, Only The Above Spent Nonhalogenated Solvents; And All Spent Solvent Mixtures/Blends Containing, Before Use, One Or More Of The Above Nonhalogenated Solvents, And A Total Of Ten Percent Or More (By Volume) Of One Or More Of Those Solvents Listed In F001, F002, F004, And F005; And Still Bottoms From The Recovery Of These Spent Solvents And Spent Solvent Mixtures.
Waste Code c:	Not reported
Waste Code e:	Not reported
Waste Code f:	Not reported
Waste Code g:	Not reported
Waste Code 1:	Not reported
Waste Code 2:	Not reported
Waste Code 3:	Not reported
Waste Code 4:	Not reported
Waste Code 5:	Not reported
Waste Code 6:	Not reported
Quantity:	300
Units:	Pounds
Number of Containers:	2
Container Type:	Metal drums, barrels, kegs
Handling Method:	Burn
Specific Gravity:	1

Click this hyperlink while viewing on your computer to access
71 additional NY MANIFEST: record(s) in the EDR Site Report.

AI671 **COOPER UNION SCHOOL OF ART FOUNDATION BLDG** **RCRA-SQG** **1001460225**
NNE **50 ASTOR PL** **FINDS** **NYR000066779**
1/8-1/4 **NEW YORK, NY 10003** **ECHO**
0.177 mi. **E MANIFEST**
933 ft. **Site 2 of 22 in cluster AI**

Relative: **Lower**
Actual: **39 ft.**

RCRA Listings:

Date Form Received by Agency:	20100203
Handler Name:	Cooper Union School Of Art Foundation Bldg
Handler Address:	Astor Pl
Handler City,State,Zip:	NEW YORK, NY 10003
EPA ID:	NYR000066779
Contact Name:	ROGER TOOZE

COOPER UNION SCHOOL OF ART FOUNDATION BLDG (Continued) **1001460225**

Contact Address:		COOPER SQ
Contact City,State,Zip:		NEW YORK, NY 10003
Contact Telephone:		212-353-4161
Contact Fax:		Not reported
Contact Email:		Not reported
Contact Title:		Not reported
EPA Region:		02
Land Type:		Private
Federal Waste Generator Description:		Small Quantity Generator
Non-Notifier:		Not reported
Biennial Report Cycle:		Not reported
Accessibility:		Not reported
Active Site Indicator:		Handler Activities
State District Owner:		Ny
State District:		NYSDEC R2
Mailing Address:		COOPER SQ
Mailing City,State,Zip:		NEW YORK, NY 10003
Owner Name:	The Cooper Union	
Owner Type:		Private
Operator Name:	The Cooper Union	
Operator Type:		Private
Short-Term Generator Activity:		No
Importer Activity:		No
Mixed Waste Generator:		No
Transporter Activity:		No
Transfer Facility Activity:		No
Recycler Activity with Storage:		No
Small Quantity On-Site Burner Exemption:		No
Smelting Melting and Refining Furnace Exemption:		No
Underground Injection Control:		No
Off-Site Waste Receipt:		No
Universal Waste Indicator:		No
Universal Waste Destination Facility:		No
Federal Universal Waste:		No
Active Site State-Reg Handler:		---
Federal Facility Indicator:		Not reported
Hazardous Secondary Material Indicator:		N
Sub-Part K Indicator:		Not reported
2018 GPRA Permit Baseline:		Not on the Baseline
2018 GPRA Renewals Baseline:		Not on the Baseline
202 GPRA Corrective Action Baseline:		No
Subject to Corrective Action Universe:		No
Non-TSDFs Where RCRA CA has Been Imposed Universe:		No
Corrective Action Priority Ranking:		No NCAPS ranking
Environmental Control Indicator:		No
Institutional Control Indicator:		No
Human Exposure Controls Indicator:		N/A
Groundwater Controls Indicator:		N/A
Significant Non-Complier Universe:		No
Unaddressed Significant Non-Complier Universe:		No
Addressed Significant Non-Complier Universe:		No
Significant Non-Complier With a Compliance Schedule Universe:		No
Financial Assurance Required:		Not reported
Handler Date of Last Change:		20211109
Recognized Trader-Importer:		No
Recognized Trader-Exporter:		No
Importer of Spent Lead Acid Batteries:		No

COOPER UNION SCHOOL OF ART FOUNDATION BLDG (Continued) **1001460225**

Exporter of Spent Lead Acid Batteries: No
Recycler Activity Without Storage: No
Manifest Broker: No
Sub-Part P Indicator: No

Hazardous Waste Summary:
Waste Code: D001
Waste Description: Ignitable Waste

Handler - Owner Operator:
Owner/Operator Indicator: Owner
Owner/Operator Name: THE COOPER UNION
Legal Status: Private
Date Became Current: Not reported
Date Ended Current: Not reported
Owner/Operator Address: 7 E 7TH ST
Owner/Operator City,State,Zip: NEW YORK, NY 10003
Owner/Operator Telephone: 212-353-4150
Owner/Operator Telephone Ext: Not reported
Owner/Operator Fax: Not reported
Owner/Operator Email: Not reported

Owner/Operator Indicator: Operator
Owner/Operator Name: THE COOPER UNION
Legal Status: Private
Date Became Current: Not reported
Date Ended Current: Not reported
Owner/Operator Address: 7 E 7TH ST
Owner/Operator City,State,Zip: NEW YORK, NY 10003
Owner/Operator Telephone: 212-353-4150
Owner/Operator Telephone Ext: Not reported
Owner/Operator Fax: Not reported
Owner/Operator Email: Not reported

Owner/Operator Indicator: Owner
Owner/Operator Name: THE COOPER UNION
Legal Status: Private
Date Became Current: Not reported
Date Ended Current: Not reported
Owner/Operator Address: 7 E 7TH ST
Owner/Operator City,State,Zip: NEW YORK, NY 10003
Owner/Operator Telephone: 212-353-4150
Owner/Operator Telephone Ext: Not reported
Owner/Operator Fax: Not reported
Owner/Operator Email: Not reported

Owner/Operator Indicator: Owner
Owner/Operator Name: THE COOPER UNION
Legal Status: Private
Date Became Current: Not reported
Date Ended Current: Not reported
Owner/Operator Address: 7 E 7TH ST
Owner/Operator City,State,Zip: NEW YORK, NY 10003
Owner/Operator Telephone: 212-353-4150
Owner/Operator Telephone Ext: Not reported

COOPER UNION SCHOOL OF ART FOUNDATION BLDG (Continued) **1001460225**

Owner/Operator Fax: Not reported
Owner/Operator Email: Not reported

Owner/Operator Indicator: Operator
Owner/Operator Name: THE COOPER UNION
Legal Status: Private
Date Became Current: Not reported
Date Ended Current: Not reported
Owner/Operator Address: 7 E 7TH ST
Owner/Operator City,State,Zip: NEW YORK, NY 10003
Owner/Operator Telephone: 212-353-4150
Owner/Operator Telephone Ext: Not reported
Owner/Operator Fax: Not reported
Owner/Operator Email: Not reported

Historic Generators:
Receive Date: 20070101
Handler Name: COOPER UNION FOR THE ADVAN THE
Federal Waste Generator Description: Small Quantity Generator
State District Owner: Ny
Large Quantity Handler of Universal Waste: No
Recognized Trader Importer: No
Recognized Trader Exporter: No
Spent Lead Acid Battery Importer: No
Spent Lead Acid Battery Exporter: No
Current Record: No
Non Storage Recycler Activity: Not reported
Electronic Manifest Broker: Not reported

Receive Date: 20100203
Handler Name: COOPER UNION SCHOOL OF ART FOUNDATION BLDG
Federal Waste Generator Description: Small Quantity Generator
State District Owner: Ny
Large Quantity Handler of Universal Waste: No
Recognized Trader Importer: Not reported
Recognized Trader Exporter: Not reported
Spent Lead Acid Battery Importer: Not reported
Spent Lead Acid Battery Exporter: Not reported
Current Record: Yes
Non Storage Recycler Activity: No
Electronic Manifest Broker: No

Receive Date: 19990208
Handler Name: COOPER UNION FOR THE ADVAN THE
Federal Waste Generator Description: Small Quantity Generator
State District Owner: Ny
Large Quantity Handler of Universal Waste: No
Recognized Trader Importer: No
Recognized Trader Exporter: No
Spent Lead Acid Battery Importer: No
Spent Lead Acid Battery Exporter: No
Current Record: No
Non Storage Recycler Activity: Not reported
Electronic Manifest Broker: Not reported

Receive Date: 20010101
Handler Name: COOPER UNION FOR THE ADVANCEMENT

COOPER UNION SCHOOL OF ART FOUNDATION BLDG (Continued) **1001460225**

Federal Waste Generator Description: Large Quantity Generator
State District Owner: Ny
Large Quantity Handler of Universal Waste: No
Recognized Trader Importer: No
Recognized Trader Exporter: No
Spent Lead Acid Battery Importer: No
Spent Lead Acid Battery Exporter: No
Current Record: No
Non Storage Recycler Activity: Not reported
Electronic Manifest Broker: Not reported

Receive Date: 20060101
Handler Name: COOPER UNION FOR THE ADVAN THE
Federal Waste Generator Description: Very Small Quantity Generator (formerly Conditionally-Exempt Small Quantity Generator
State District Owner: Ny
Large Quantity Handler of Universal Waste: No
Recognized Trader Importer: No
Recognized Trader Exporter: No
Spent Lead Acid Battery Importer: No
Spent Lead Acid Battery Exporter: No
Current Record: No
Non Storage Recycler Activity: Not reported
Electronic Manifest Broker: Not reported

List of NAICS Codes and Descriptions:
NAICS Code: 23521
NAICS Description: Painting And Wall Covering Contractors

Has the Facility Received Notices of Violations:
Found Violation: No
Agency Which Determined Violation: Not reported
Violation Short Description: Not reported
Date Violation was Determined: Not reported
Actual Return to Compliance Date: Not reported
Return to Compliance Qualifier: Not reported
Violation Responsible Agency: Not reported
Scheduled Compliance Date: Not reported
Enforcement Identifier: Not reported
Date of Enforcement Action: Not reported
Enforcement Responsible Agency: Not reported
Enforcement Docket Number: Not reported
Enforcement Attorney: Not reported
Corrective Action Component: Not reported
Appeal Initiated Date: Not reported
Appeal Resolution Date: Not reported
Disposition Status Date: Not reported
Disposition Status: Not reported
Disposition Status Description: Not reported
Consent/Final Order Sequence Number: Not reported
Consent/Final Order Respondent Name: Not reported
Consent/Final Order Lead Agency: Not reported
Enforcement Type: Not reported
Enforcement Responsible Person: Not reported
Enforcement Responsible Sub-Organization: Not reported
SEP Sequence Number: Not reported

COOPER UNION SCHOOL OF ART FOUNDATION BLDG (Continued) **1001460225**

SEP Expenditure Amount:	Not reported
SEP Scheduled Completion Date:	Not reported
SEP Actual Date:	Not reported
SEP Defaulted Date:	Not reported
SEP Type:	Not reported
SEP Type Description:	Not reported
Proposed Amount:	Not reported
Final Monetary Amount:	Not reported
Paid Amount:	Not reported
Final Count:	Not reported
Final Amount:	Not reported

Evaluation Action Summary:

Evaluation Date:	20170627
Evaluation Responsible Agency:	EPA
Found Violation:	No
Evaluation Type Description:	COMPLIANCE EVALUATION INSPECTION
Evaluation Responsible Person Identifier:	R2STP
Evaluation Responsible Sub-Organization:	RCB
Actual Return to Compliance Date:	Not reported
Scheduled Compliance Date:	Not reported
Date of Request:	Not reported
Date Response Received:	Not reported
Request Agency:	Not reported
Former Citation:	Not reported

FINDS:

Registry ID: 110004550815

Click Here for FRS Facility Detail Report:

Environmental Interest/Information System:

The Resource Conservation and Recovery Act Information System (RCRAInfo) is EPA's comprehensive information system in support of the Resource Conservation and Recovery Act (RCRA) of 1976 and the Hazardous and Solid Waste Amendments (HSWA) of 1984. It tracks many types of information about generators, transporters, treaters, storers, and disposers of hazardous waste.

Click this hyperlink while viewing on your computer to access additional FINDS: detail in the EDR Site Report.

ECHO:

Envid:	1001460225
Registry ID:	110004550815

DFR URL:

Name:	COOPER UNION SCHOOL OF ART FOUNDATION BLDG
Address:	50 ASTOR PL
City,State,Zip:	NEW YORK, NY 10003

E MANIFEST:

Manifest Tracking Number:	016634262FLE
Last Updated Date:	20220518
Shipped Date:	20220503
Received Date:	20220509

COOPER UNION SCHOOL OF ART FOUNDATION BLDG (Continued) **1001460225**

Manifest Status:	Signed
Submission Type:	DataImage5Copy
Origin Type:	Service
Generator EPA ID:	NYR000066779
Generator Name:	Cooper Union School Of Art
Generator Location Street Number:	Not reported
Generator Location Street 1:	50 ASTOR PLACE
Generator Location Street 2:	Not reported
Generator Location City:	NEW YORK
Generator Location State:	NY
Generator Location Zip:	10003
Generator Mail Street Number:	Not reported
Generator Mail Street 1:	50 Astor Place
Generator Mail Street 2:	Not reported
Generator Mail City:	New York
Generator Mail Zip:	10003
Generator Mail State:	NY
Generator Contact Company Name:	Not reported
Designated Facility EPA ID:	NJD980536593
Designated Facility Name:	Veolia Es Technical Solutions
Designated Facility Mail Street Number:	1
Designated Facility Mail Street 1:	1 EDEN LANE
Designated Facility Mail Street 2:	L.L.C.
Designated Facility Mail City:	FLANDERS
Designated Facility Mail Zip:	07836
Designated Facility Mail State:	NJ
Designated Facility Location Street Number:	1
Designated Facility Location Street 1:	L.L.C.
Designated Facility Location Street 2:	1 EDEN LANE
Designated Facility Location City:	FLANDERS
Designated Facility Location Zip:	07836
Designated Facility Location State:	NJ
Designated Facility Contact Company Name:	Not reported
Manifest Residue Indicator:	N
Rejection Indicator:	N

Manifest Tracking Number:	016634264FLE
Last Updated Date:	20220606
Shipped Date:	20220518
Received Date:	20220527
Manifest Status:	Signed
Submission Type:	DataImage5Copy
Origin Type:	Service
Generator EPA ID:	NYR000066779
Generator Name:	Cooper Union School Of Art
Generator Location Street Number:	Not reported
Generator Location Street 1:	50 ASTOR PLACE
Generator Location Street 2:	Not reported
Generator Location City:	NEW YORK
Generator Location State:	NY
Generator Location Zip:	10003
Generator Mail Street Number:	Not reported
Generator Mail Street 1:	50 Astor Place
Generator Mail Street 2:	Not reported
Generator Mail City:	New York
Generator Mail Zip:	10003
Generator Mail State:	NY

COOPER UNION SCHOOL OF ART FOUNDATION BLDG (Continued) **1001460225**

Generator Contact Company Name:	Not reported
Designated Facility EPA ID:	NJD980536593
Designated Facility Name:	Veolia Es Technical Solutions
Designated Facility Mail Street Number:	1
Designated Facility Mail Street 1:	1 EDEN LANE
Designated Facility Mail Street 2:	L.L.C.
Designated Facility Mail City:	FLANDERS
Designated Facility Mail Zip:	07836
Designated Facility Mail State:	NJ
Designated Facility Location Street Number:	1
Designated Facility Location Street 1:	L.L.C.
Designated Facility Location Street 2:	1 EDEN LANE
Designated Facility Location City:	FLANDERS
Designated Facility Location Zip:	07836
Designated Facility Location State:	NJ
Designated Facility Contact Company Name:	Not reported
Manifest Residue Indicator:	N
Rejection Indicator:	N

Manifest Tracking Number:	016634265FLE
Last Updated Date:	20220926
Shipped Date:	20220831
Received Date:	20220912
Manifest Status:	Signed
Submission Type:	DataImage5Copy
Origin Type:	Service
Generator EPA ID:	NYR000066779
Generator Name:	Cooper Union School Of Art
Generator Location Street Number:	Not reported
Generator Location Street 1:	50 ASTOR PLACE
Generator Location Street 2:	Not reported
Generator Location City:	NEW YORK
Generator Location State:	NY
Generator Location Zip:	10003
Generator Mail Street Number:	Not reported
Generator Mail Street 1:	50 Astor Place
Generator Mail Street 2:	Not reported
Generator Mail City:	New York
Generator Mail Zip:	10003
Generator Mail State:	NY
Generator Contact Company Name:	Not reported
Designated Facility EPA ID:	NJD980536593
Designated Facility Name:	Veolia Es Technical Solutions
Designated Facility Mail Street Number:	1
Designated Facility Mail Street 1:	1 EDEN LANE
Designated Facility Mail Street 2:	L.L.C.
Designated Facility Mail City:	FLANDERS
Designated Facility Mail Zip:	07836
Designated Facility Mail State:	NJ
Designated Facility Location Street Number:	1
Designated Facility Location Street 1:	L.L.C.
Designated Facility Location Street 2:	1 EDEN LANE
Designated Facility Location City:	FLANDERS
Designated Facility Location Zip:	07836
Designated Facility Location State:	NJ
Designated Facility Contact Company Name:	Not reported
Manifest Residue Indicator:	N

COOPER UNION SCHOOL OF ART FOUNDATION BLDG (Continued) **1001460225**

Rejection Indicator:	N
Manifest Tracking Number:	016634334FLE
Last Updated Date:	20221205
Shipped Date:	20221116
Received Date:	20221121
Manifest Status:	Signed
Submission Type:	DataImage5Copy
Origin Type:	Service
Generator EPA ID:	NYR000066779
Generator Name:	Cooper Union School Of Art
Generator Location Street Number:	Not reported
Generator Location Street 1:	50 ASTOR PLACE
Generator Location Street 2:	Not reported
Generator Location City:	NEW YORK
Generator Location State:	NY
Generator Location Zip:	10003
Generator Mail Street Number:	Not reported
Generator Mail Street 1:	50 Astor Place
Generator Mail Street 2:	Not reported
Generator Mail City:	New York
Generator Mail Zip:	10003
Generator Mail State:	NY
Generator Contact Company Name:	Not reported
Designated Facility EPA ID:	NJD980536593
Designated Facility Name:	Veolia Es Technical Solutions
Designated Facility Mail Street Number:	1
Designated Facility Mail Street 1:	1 EDEN LANE
Designated Facility Mail Street 2:	L.L.C.
Designated Facility Mail City:	FLANDERS
Designated Facility Mail Zip:	07836
Designated Facility Mail State:	NJ
Designated Facility Location Street Number:	1
Designated Facility Location Street 1:	L.L.C.
Designated Facility Location Street 2:	1 EDEN LANE
Designated Facility Location City:	FLANDERS
Designated Facility Location Zip:	07836
Designated Facility Location State:	NJ
Designated Facility Contact Company Name:	Not reported
Manifest Residue Indicator:	N
Rejection Indicator:	N
Manifest Tracking Number:	016634335FLE
Last Updated Date:	20230123
Shipped Date:	20221221
Received Date:	20221230
Manifest Status:	Signed
Submission Type:	DataImage5Copy
Origin Type:	Service
Generator EPA ID:	NYR000066779
Generator Name:	Cooper Union School Of Art
Generator Location Street Number:	Not reported
Generator Location Street 1:	50 ASTOR PLACE
Generator Location Street 2:	Not reported
Generator Location City:	NEW YORK
Generator Location State:	NY
Generator Location Zip:	10003

COOPER UNION SCHOOL OF ART FOUNDATION BLDG (Continued) **1001460225**

Generator Mail Street Number:	Not reported
Generator Mail Street 1:	50 Astor Place
Generator Mail Street 2:	Not reported
Generator Mail City:	New York
Generator Mail Zip:	10003
Generator Mail State:	NY
Generator Contact Company Name:	Not reported
Designated Facility EPA ID:	NJD980536593
Designated Facility Name:	Veolia Es Technical Solutions
Designated Facility Mail Street Number:	1
Designated Facility Mail Street 1:	1 EDEN LANE
Designated Facility Mail Street 2:	L.L.C.
Designated Facility Mail City:	FLANDERS
Designated Facility Mail Zip:	07836
Designated Facility Mail State:	NJ
Designated Facility Location Street Number:	1
Designated Facility Location Street 1:	L.L.C.
Designated Facility Location Street 2:	1 EDEN LANE
Designated Facility Location City:	FLANDERS
Designated Facility Location Zip:	07836
Designated Facility Location State:	NJ
Designated Facility Contact Company Name:	Not reported
Manifest Residue Indicator:	N
Rejection Indicator:	N

Manifest Tracking Number:	016639913FLE
Last Updated Date:	20230518
Shipped Date:	20230427
Received Date:	20230508
Manifest Status:	Signed
Submission Type:	DataImage5Copy
Origin Type:	Service
Generator EPA ID:	NYR000066779
Generator Name:	Cooper Union School Of Art
Generator Location Street Number:	Not reported
Generator Location Street 1:	50 ASTOR PLACE
Generator Location Street 2:	Not reported
Generator Location City:	NEW YORK
Generator Location State:	NY
Generator Location Zip:	10003
Generator Mail Street Number:	Not reported
Generator Mail Street 1:	50 Astor Place
Generator Mail Street 2:	Not reported
Generator Mail City:	New York
Generator Mail Zip:	10003
Generator Mail State:	NY
Generator Contact Company Name:	Not reported
Designated Facility EPA ID:	NJD980536593
Designated Facility Name:	Veolia Es Technical Solutions
Designated Facility Mail Street Number:	1
Designated Facility Mail Street 1:	1 EDEN LANE
Designated Facility Mail Street 2:	L.L.C.
Designated Facility Mail City:	FLANDERS
Designated Facility Mail Zip:	07836
Designated Facility Mail State:	NJ
Designated Facility Location Street Number:	1
Designated Facility Location Street 1:	L.L.C.

COOPER UNION SCHOOL OF ART FOUNDATION BLDG (Continued) **1001460225**

Designated Facility Location Street 2:	1 EDEN LANE
Designated Facility Location City:	FLANDERS
Designated Facility Location Zip:	07836
Designated Facility Location State:	NJ
Designated Facility Contact Company Name:	Not reported
Manifest Residue Indicator:	N
Rejection Indicator:	N

Manifest Tracking Number:	016639915FLE
Last Updated Date:	20230530
Shipped Date:	20230517
Received Date:	20230519
Manifest Status:	Signed
Submission Type:	DataImage5Copy
Origin Type:	Service
Generator EPA ID:	NYR000066779
Generator Name:	Cooper Union School Of Art
Generator Location Street Number:	Not reported
Generator Location Street 1:	50 ASTOR PLACE
Generator Location Street 2:	Not reported
Generator Location City:	NEW YORK
Generator Location State:	NY
Generator Location Zip:	10003
Generator Mail Street Number:	Not reported
Generator Mail Street 1:	50 Astor Place
Generator Mail Street 2:	Not reported
Generator Mail City:	New York
Generator Mail Zip:	10003
Generator Mail State:	NY
Generator Contact Company Name:	Not reported
Designated Facility EPA ID:	NJD980536593
Designated Facility Name:	Veolia Es Technical Solutions
Designated Facility Mail Street Number:	1
Designated Facility Mail Street 1:	1 EDEN LANE
Designated Facility Mail Street 2:	L.L.C.
Designated Facility Mail City:	FLANDERS
Designated Facility Mail Zip:	07836
Designated Facility Mail State:	NJ
Designated Facility Location Street Number:	1
Designated Facility Location Street 1:	L.L.C.
Designated Facility Location Street 2:	1 EDEN LANE
Designated Facility Location City:	FLANDERS
Designated Facility Location Zip:	07836
Designated Facility Location State:	NJ
Designated Facility Contact Company Name:	Not reported
Manifest Residue Indicator:	N
Rejection Indicator:	N

Manifest Tracking Number:	016639938FLE
Last Updated Date:	20230803
Shipped Date:	20230713
Received Date:	20230724
Manifest Status:	Signed
Submission Type:	DataImage5Copy
Origin Type:	Service
Generator EPA ID:	NYR000066779
Generator Name:	Cooper Union School Of Art

COOPER UNION SCHOOL OF ART FOUNDATION BLDG (Continued) **1001460225**

Generator Location Street Number:	Not reported
Generator Location Street 1:	50 ASTOR PLACE
Generator Location Street 2:	Not reported
Generator Location City:	NEW YORK
Generator Location State:	NY
Generator Location Zip:	10003
Generator Mail Street Number:	Not reported
Generator Mail Street 1:	50 Astor Place
Generator Mail Street 2:	Not reported
Generator Mail City:	New York
Generator Mail Zip:	10003
Generator Mail State:	NY
Generator Contact Company Name:	Not reported
Designated Facility EPA ID:	NJD980536593
Designated Facility Name:	Veolia Es Technical Solutions
Designated Facility Mail Street Number:	1
Designated Facility Mail Street 1:	1 EDEN LANE
Designated Facility Mail Street 2:	L.L.C.
Designated Facility Mail City:	FLANDERS
Designated Facility Mail Zip:	07836
Designated Facility Mail State:	NJ
Designated Facility Location Street Number:	1
Designated Facility Location Street 1:	L.L.C.
Designated Facility Location Street 2:	1 EDEN LANE
Designated Facility Location City:	FLANDERS
Designated Facility Location Zip:	07836
Designated Facility Location State:	NJ
Designated Facility Contact Company Name:	Not reported
Manifest Residue Indicator:	N
Rejection Indicator:	N

Manifest Tracking Number:	018576312FLE
Last Updated Date:	20240102
Shipped Date:	20231219
Received Date:	20231228
Manifest Status:	Signed
Submission Type:	DataImage5Copy
Origin Type:	Service
Generator EPA ID:	NYR000066779
Generator Name:	Cooper Union School Of Art
Generator Location Street Number:	50
Generator Location Street 1:	50 ASTOR PLACE
Generator Location Street 2:	Not reported
Generator Location City:	NEW YORK
Generator Location State:	NY
Generator Location Zip:	10003
Generator Mail Street Number:	41
Generator Mail Street 1:	50 Astor Place
Generator Mail Street 2:	Not reported
Generator Mail City:	New York
Generator Mail Zip:	10003
Generator Mail State:	NY
Generator Contact Company Name:	Not reported
Designated Facility EPA ID:	NJD980536593
Designated Facility Name:	Veolia Es Technical Solutions
Designated Facility Mail Street Number:	1
Designated Facility Mail Street 1:	1 EDEN LANE

COOPER UNION SCHOOL OF ART FOUNDATION BLDG (Continued) **1001460225**

Designated Facility Mail Street 2:	L.L.C.
Designated Facility Mail City:	FLANDERS
Designated Facility Mail Zip:	07836
Designated Facility Mail State:	NJ
Designated Facility Location Street Number:	1
Designated Facility Location Street 1:	L.L.C.
Designated Facility Location Street 2:	1 EDEN LANE
Designated Facility Location City:	FLANDERS
Designated Facility Location Zip:	07836
Designated Facility Location State:	NJ
Designated Facility Contact Company Name:	Not reported
Manifest Residue Indicator:	N
Rejection Indicator:	N

Manifest Tracking Number:	018576325FLE
Last Updated Date:	20231024
Shipped Date:	20231018
Received Date:	20231019
Manifest Status:	Signed
Submission Type:	DataImage5Copy
Origin Type:	Service
Generator EPA ID:	NYR000066779
Generator Name:	Cooper Union School Of Art
Generator Location Street Number:	50
Generator Location Street 1:	50 ASTOR PLACE
Generator Location Street 2:	Not reported
Generator Location City:	NEW YORK
Generator Location State:	NY
Generator Location Zip:	10003
Generator Mail Street Number:	41
Generator Mail Street 1:	50 Astor Place
Generator Mail Street 2:	Not reported
Generator Mail City:	New York
Generator Mail Zip:	10003
Generator Mail State:	NY
Generator Contact Company Name:	Not reported
Designated Facility EPA ID:	NJD980536593
Designated Facility Name:	Veolia Es Technical Solutions
Designated Facility Mail Street Number:	1
Designated Facility Mail Street 1:	1 EDEN LANE
Designated Facility Mail Street 2:	L.L.C.
Designated Facility Mail City:	FLANDERS
Designated Facility Mail Zip:	07836
Designated Facility Mail State:	NJ
Designated Facility Location Street Number:	1
Designated Facility Location Street 1:	L.L.C.
Designated Facility Location Street 2:	1 EDEN LANE
Designated Facility Location City:	FLANDERS
Designated Facility Location Zip:	07836
Designated Facility Location State:	NJ
Designated Facility Contact Company Name:	Not reported
Manifest Residue Indicator:	N
Rejection Indicator:	N

Manifest Tracking Number:	018576326FLE
Last Updated Date:	20240501
Shipped Date:	20240418

COOPER UNION SCHOOL OF ART FOUNDATION BLDG (Continued) **1001460225**

Received Date:	20240429
Manifest Status:	Signed
Submission Type:	DataImage5Copy
Origin Type:	Service
Generator EPA ID:	NYR000066779
Generator Name:	Cooper Union School Of Art
Generator Location Street Number:	50
Generator Location Street 1:	50 ASTOR PLACE
Generator Location Street 2:	Not reported
Generator Location City:	NEW YORK
Generator Location State:	NY
Generator Location Zip:	10003
Generator Mail Street Number:	41
Generator Mail Street 1:	50 Astor Place
Generator Mail Street 2:	Not reported
Generator Mail City:	New York
Generator Mail Zip:	10003
Generator Mail State:	NY
Generator Contact Company Name:	Not reported
Designated Facility EPA ID:	NJD980536593
Designated Facility Name:	Veolia Es Technical Solutions
Designated Facility Mail Street Number:	1
Designated Facility Mail Street 1:	1 EDEN LANE
Designated Facility Mail Street 2:	L.L.C.
Designated Facility Mail City:	FLANDERS
Designated Facility Mail Zip:	07836
Designated Facility Mail State:	NJ
Designated Facility Location Street Number:	1
Designated Facility Location Street 1:	L.L.C.
Designated Facility Location Street 2:	1 EDEN LANE
Designated Facility Location City:	FLANDERS
Designated Facility Location Zip:	07836
Designated Facility Location State:	NJ
Designated Facility Contact Company Name:	Not reported
Manifest Residue Indicator:	N
Rejection Indicator:	N

Transporter:

Manifest Tracking Number:	018576331FLE
Transporter Line Number:	1
Transporter EPA ID:	NYR000052373
Transporter Name:	Leard Enironmental Srvs Inc.
Manifest Tracking Number:	018576331FLE
Transporter Line Number:	2
Transporter EPA ID:	NJD080631369
Transporter Name:	Veolia Es Technical Solutions

Waste Line:

Manifest Tracking Number:	018576331FLE
Waste Line Number:	1
U.S. DOT Hazardous Indicator:	Y
U.S. DOT ID Number:	UN3175
U.S. DOT Description:	Un3175, Waste Solids Containing Flammable Liquid, N.O.S., (Methanol, Naptha), 4.1, Ii, Rq (D001)
Non-Hazardous Waste Description:	Not reported

COOPER UNION SCHOOL OF ART FOUNDATION BLDG (Continued) **1001460225**

Number of Containers:	3
Container Type Code:	DM
Container Type Description:	Metal drums, barrels, kegs
Waste Quantity:	300
Quantity Unit of Measure Code:	P
Quantity Unit of Measure Description:	Pounds
Waste Quantity, in Tons:	0.15
Acute Waste Quantity, in Tons:	0
Non-Acute Waste Quantity, in Tons:	0.15
Waste Quantity, in Kilograms:	136.0545
Acute Waste Quantity, in Kilograms:	0
Non-Acute Waste Quantity, in Kilorgrams:	136.0545
Management Method Code:	H141
Management Method Description:	STORAGE, BULKING AND/OR TRANSFER OFF SITE
Waste Residue Indicator:	N
Quantity Discrepancy Indicator:	N
Waste Type Discrepancy Indicator:	N
Waste Density:	Not reported
Waste Density Unit of Measure Code:	Not reported
Waste Density Unit of Measure Description:	Not reported
Form Code:	Not reported
Form Code Description:	Not reported
Source Code:	Not reported
Source Code Description:	Not reported
Waste Minimization Code:	Not reported
Waste Minimization Code Description:	Not reported
Consent Number:	Not reported
EPA Waste Indicator:	Y
Federal Waste Codes:	D001, F003
Quantity Haz Kg:	136.0545
Quantity Haz Tons:	0.15
Quantity Non Haz Kg:	0
Quantity Non Haz Tons:	0
State Waste Codes:	NY-B
Manifest Tracking Number:	018576331FLE
Waste Line Number:	2
U.S. DOT Hazardous Indicator:	Y
U.S. DOT ID Number:	UN1993
U.S. DOT Description:	Un1993, Waste Flammable Liquids, N.O.S., (Methanol, Naptha), 3, Ii, Rq (D001)
Non-Hazardous Waste Description:	Not reported
Number of Containers:	1
Container Type Code:	DF
Container Type Description:	Fiberboard or plastic drums, barrels, kegs
Waste Quantity:	250
Quantity Unit of Measure Code:	P
Quantity Unit of Measure Description:	Pounds
Waste Quantity, in Tons:	0.125
Acute Waste Quantity, in Tons:	0
Non-Acute Waste Quantity, in Tons:	0.125
Waste Quantity, in Kilograms:	113.37875
Acute Waste Quantity, in Kilograms:	0
Non-Acute Waste Quantity, in Kilorgrams:	113.37875
Management Method Code:	H141
Management Method Description:	STORAGE, BULKING AND/OR TRANSFER OFF SITE
Waste Residue Indicator:	N

COOPER UNION SCHOOL OF ART FOUNDATION BLDG (Continued) **1001460225**

Quantity Discrepancy Indicator:	N
Waste Type Discrepancy Indicator:	N
Waste Density:	Not reported
Waste Density Unit of Measure Code:	Not reported
Waste Density Unit of Measure Description:	Not reported
Form Code:	Not reported
Form Code Description:	Not reported
Source Code:	Not reported
Source Code Description:	Not reported
Waste Minimization Code:	Not reported
Waste Minimization Code Description:	Not reported
Consent Number:	Not reported
EPA Waste Indicator:	Y
Federal Waste Codes:	D001, F003, F005
Quantity Haz Kg:	113.37875
Quantity Haz Tons:	0.125
Quantity Non Haz Kg:	0
Quantity Non Haz Tons:	0
State Waste Codes:	NY-B

Click this hyperlink while viewing on your computer to access
14 additional US EManifest: record(s) in the EDR Site Report.

Z672 **CON EDISON** **NY MANIFEST** **S117067289**
SE **E 3 ST & 2 AVE** **N/A**
1/8-1/4 **NEW YORK, NY 10003**
0.177 mi.
935 ft. **Site 19 of 34 in cluster Z**

Relative: **Lower**
Actual: **38 ft.**

NY MANIFEST:

EPA ID:	NYP004600508
Country:	USA
Name:	Con Edison
Address:	E 3 ST & 2 AVE
Address 2:	SB 53944
City,State,Zip:	NEW YORK, NY 10003
Zip 4:	Not reported
Location Address 1:	E 3 ST & 2 AVE
Location Address 2:	SB 53944
Location City,State,Zip:	NEW YORK, NY 10003
Location Zip 4:	Not reported
Facility Status:	Not reported
Total Tanks:	Not reported
Code:	BP

Mailing:

Mailing Name:	Con Edison
Mailing Contact:	Tom Teeling
Mailing Address 1:	4 IRVING PLACE 15TH FLOOR
Mailing Address 2:	Not reported
Mailing City,State,Zip:	NEW YORK, NY 10003
Mailing Zip 4:	Not reported
Mailing Country:	USA
Mailing Phone:	Not reported

Manifest Data:

Document ID:	Not reported
Manifest Status:	Not reported

CON EDISON (Continued) **S117067289**

Trans1 State ID:	NJD003812047
Year:	2018
Trans2 State ID:	Not reported
Generator Ship Date:	07/18/2014
Trans1 Recv Date:	07/18/2014
Trans2 Recv Date:	Not reported
TSD Site Recv Date:	07/21/2014
Part A Recv Date:	Not reported
Part B Recv Date:	Not reported
Generator EPA ID:	NYP004600508
Trans1 EPA ID:	Not reported
Trans2 EPA ID:	Not reported
TSDF ID 1:	NJD991291105
TSDF ID 2:	Not reported
Manifest Tracking Number:	002608388GBF
Import Indicator:	N
Export Indicator:	N
Discr Quantity Indicator:	N
Discr Type Indicator:	N
Discr Residue Indicator:	N
Discr Partial Reject Indicator:	N
Discr Full Reject Indicator:	N
Manifest Ref Number:	Not reported
Alt Facility RCRA ID:	Not reported
Alt Facility Sign Date:	Not reported
MGMT Method Type Code:	H110
Waste Code a:	Lead
Waste Code b:	Not reported
Waste Code c:	Not reported
Waste Code e:	Not reported
Waste Code f:	Not reported
Waste Code g:	Not reported
Waste Code 1:	Not reported
Waste Code 2:	Not reported
Waste Code 3:	Not reported
Waste Code 4:	Not reported
Waste Code 5:	Not reported
Waste Code 6:	Not reported
Quantity:	500
Units:	Pounds
Number of Containers:	1
Container Type:	Cargo tanks (tank trucks)
Handling Method:	Treat
Specific Gravity:	1

AE673 **285 MERCER STREET** **NY AST** **U004045345**
NNW **285 MERCER STREET** **N/A**
1/8-1/4 **NEW YORK, NY 10003**
0.177 mi.
936 ft. **Site 9 of 18 in cluster AE**

Relative: AST:
Lower

Name:	285 MERCER STREET
Address:	285 MERCER STREET
City,State,Zip:	NEW YORK, NY 10003
Region:	STATE
DEC Region:	2

Actual:
37 ft.

285 MERCER STREET (Continued) **U004045345**

Site Status: Unregulated/Closed
Facility Id: 2-601833
Program Type: PBS
UTM X: 584927.42281
UTM Y: 4509256.50122
Expiration Date: N/A
Site Type: School

Affiliation Records:

Site Id: 23795
Affiliation Type: Mail Contact
Company Name: NEW YORK UNIVERSITY - ENVIR. SERVICES DEPARTMENT
Contact Type: Not reported
Contact Name: JOSEPH STERN
Address1: 64 WEST THIRD STREET
Address2: Not reported
City: NEW YORK
State: NY
Zip Code: 10012
Country Code: 001
Phone: (212) 998-1423
EMail: Not reported
Fax Number: Not reported
Modified By: TRANSLAT
Date Last Modified: 2004-03-04

Site Id: 23795
Affiliation Type: Facility Operator
Company Name: 285 MERCER STREET
Contact Type: Not reported
Contact Name: LEE PAGE
Address1: Not reported
Address2: Not reported
City: Not reported
State: NN
Zip Code: Not reported
Country Code: 001
Phone: (212) 995-3280
EMail: Not reported
Fax Number: Not reported
Modified By: TRANSLAT
Date Last Modified: 2004-03-04

Site Id: 23795
Affiliation Type: Emergency Contact
Company Name: NEW YORK UNIVERSITY
Contact Type: Not reported
Contact Name: JOSEPH STERN
Address1: Not reported
Address2: Not reported
City: Not reported
State: NN
Zip Code: Not reported
Country Code: 001
Phone: (212) 874-7748
EMail: Not reported
Fax Number: Not reported
Modified By: TRANSLAT

285 MERCER STREET (Continued) **U004045345**

Date Last Modified: 2004-03-04

Site Id: 23795
Affiliation Type: Facility Owner
Company Name: NEW YORK UNIVERSITY
Contact Type: Not reported
Contact Name: Not reported
Address1: 70 WASHINGTON SQUARE SOUTH
Address2: Not reported
City: NEW YORK
State: NY
Zip Code: 10012
Country Code: 001
Phone: (212) 998-1212
EMail: Not reported
Fax Number: Not reported
Modified By: DAFRANCI
Date Last Modified: 2017-02-15

Tank Info:

Tank Number: 001
Tank Id: 47997
Material Code: 0001
Common Name of Substance: #2 Fuel Oil (On-Site Consumption)

Equipment Records:

J02 - Dispenser - Suction Dispenser
H00 - Tank Leak Detection - None
A00 - Tank Internal Protection - None
D01 - Pipe Type - Steel/Carbon Steel/Iron
G03 - Tank Secondary Containment - Vault (w/o access)
B00 - Tank External Protection - None
F00 - Pipe External Protection - None
I04 - Overfill - Product Level Gauge (A/G)
C01 - Pipe Location - Aboveground
Tank Location: Aboveground - contact with soil.... Tank bottom rests on soil, allowing no visual inspection.
Tank Type: Steel/Carbon Steel/Iron
Tank Status: Closed - Removed
Pipe Model: Not reported
Install Date: Not reported
Capacity Gallons: 4000
Tightness Test Method: NN
Date Test: Not reported
Next Test Date: Not reported
Date Tank Closed: 09/01/1995
Register: True
Modified By: MJGRIFFI
Last Modified: 05/09/2022
Material Name: #2 fuel oil (on-site consumption)

AE674 **CON EDISON** **NY MANIFEST** **S117314298**
NNW **292 MERCER ST** **N/A**
1/8-1/4 **NEW YORK, NY 10003**
0.178 mi.
938 ft. **Site 10 of 18 in cluster AE**

Relative:
Lower

Actual:
37 ft.

NY MANIFEST:

EPA ID:	NYP004613451
Country:	USA
Name:	Con Edison
Address:	292 MERCER ST
Address 2:	Not reported
City,State,Zip:	NEW YORK, NY 10003
Zip 4:	Not reported
Location Address 1:	292 MERCER ST
Location Address 2:	Not reported
Location City,State,Zip:	NEW YORK, NY 10003
Location Zip 4:	Not reported
Facility Status:	Not reported
Total Tanks:	Not reported
Code:	BP

Mailing:

Mailing Name:	Con Edison
Mailing Contact:	Tom Teeling
Mailing Address 1:	4 IRVING PLACE 15TH FLOOR
Mailing Address 2:	Not reported
Mailing City,State,Zip:	NEW YORK, NY 10003
Mailing Zip 4:	Not reported
Mailing Country:	USA
Mailing Phone:	Not reported

Manifest Data:

Document ID:	Not reported
Manifest Status:	Not reported
Trans1 State ID:	NJD003812047
Year:	2018
Trans2 State ID:	Not reported
Generator Ship Date:	07/31/2014
Trans1 Recv Date:	07/31/2014
Trans2 Recv Date:	Not reported
TSD Site Recv Date:	08/18/2014
Part A Recv Date:	Not reported
Part B Recv Date:	Not reported
Generator EPA ID:	NYP004613451
Trans1 EPA ID:	Not reported
Trans2 EPA ID:	Not reported
TSDF ID 1:	NJD991291105
TSDF ID 2:	Not reported
Manifest Tracking Number:	002608693GBF
Import Indicator:	N
Export Indicator:	N
Discr Quantity Indicator:	N
Discr Type Indicator:	N
Discr Residue Indicator:	N
Discr Partial Reject Indicator:	N
Discr Full Reject Indicator:	N
Manifest Ref Number:	Not reported
Alt Facility RCRA ID:	Not reported

CON EDISON (Continued) **S117314298**

Alt Facility Sign Date:	Not reported
MGMT Method Type Code:	H141
Waste Code a:	Lead
Waste Code b:	Not reported
Waste Code c:	Not reported
Waste Code e:	Not reported
Waste Code f:	Not reported
Waste Code g:	Not reported
Waste Code 1:	Not reported
Waste Code 2:	Not reported
Waste Code 3:	Not reported
Waste Code 4:	Not reported
Waste Code 5:	Not reported
Waste Code 6:	Not reported
Quantity:	3000
Units:	Pounds
Number of Containers:	1
Container Type:	Cargo tanks (tank trucks)
Handling Method:	Treat
Specific Gravity:	1

AB675 **CONSOLIDATED EDISON COMPANY OF NY INC** **E MANIFEST** **1031632996**
East **238 E 6TH ST** **N/A**
1/8-1/4 **NEW YORK, NY 10003**
0.178 mi.
940 ft. **Site 7 of 13 in cluster AB**

Relative: **Lower**

Actual: **36 ft.**

E MANIFEST:

Manifest Tracking Number:	017443372FLE
Last Updated Date:	20221012
Shipped Date:	20221004
Received Date:	20221004
Manifest Status:	Signed
Submission Type:	DataImage5Copy
Origin Type:	Service
Generator EPA ID:	NYR000114579
Generator Name:	Consolidated Edison Company Of Ny Inc
Generator Location Street Number:	Not reported
Generator Location Street 1:	238 E 6TH ST
Generator Location Street 2:	Not reported
Generator Location City:	NEW YORK
Generator Location State:	NY
Generator Location Zip:	10003
Generator Mail Street Number:	Not reported
Generator Mail Street 1:	116 SKYLINE DRIVE
Generator Mail Street 2:	Not reported
Generator Mail City:	SOUTH PLAINFIELD
Generator Mail Zip:	07080
Generator Mail State:	NJ
Generator Contact Company Name:	Not reported
Designated Facility EPA ID:	NJD991291105
Designated Facility Name:	Clean Earth Of North Jersey
Designated Facility Mail Street Number:	105
Designated Facility Mail Street 1:	Not reported
Designated Facility Mail Street 2:	JACOBUS AVE
Designated Facility Mail City:	KEARNY
Designated Facility Mail Zip:	07032

CONSOLIDATED EDISON COMPANY OF NY INC (Continued) **1031632996**

Designated Facility Mail State: NJ
Designated Facility Location Street Number: 105
Designated Facility Location Street 1: JACOBUS AVE
Designated Facility Location Street 2: Not reported
Designated Facility Location City: KEARNY
Designated Facility Location Zip: 07032
Designated Facility Location State: NJ
Designated Facility Contact Company Name: Not reported
Manifest Residue Indicator: N
Rejection Indicator: N

Transporter:
Manifest Tracking Number: 017443372FLE
Transporter Line Number: 1
Transporter EPA ID: MAD039322250
Transporter Name: Clean Harbors Environmental Services Inc

Waste Line:
Manifest Tracking Number: 017443372FLE
Waste Line Number: 1
U.S. DOT Hazardous Indicator: Y
U.S. DOT ID Number: NA3082
U.S. DOT Description: Na3082, Hazardous Waste, Liquid N.O.S., 9, Pg Iii, Rq
Non-Hazardous Waste Description: Not reported
Number of Containers: 1
Container Type Code: TT
Container Type Description: Cargo tanks (tank trucks)
Waste Quantity: 800
Quantity Unit of Measure Code: P
Quantity Unit of Measure Description: Pounds
Waste Quantity, in Tons: 0.4
Acute Waste Quantity, in Tons: 0
Non-Acute Waste Quantity, in Tons: 0.4
Waste Quantity, in Kilograms: 362.812
Acute Waste Quantity, in Kilograms: 0
Non-Acute Waste Quantity, in Kilorgrams: 362.812
Management Method Code: H110
Management Method Description: STABILIZATION
Waste Residue Indicator: N
Quantity Discrepancy Indicator: N
Waste Type Discrepancy Indicator: N
Waste Density: Not reported
Waste Density Unit of Measure Code: Not reported
Waste Density Unit of Measure Description: Not reported
Form Code: Not reported
Form Code Description: Not reported
Source Code: Not reported
Source Code Description: Not reported
Waste Minimization Code: Not reported
Waste Minimization Code Description: Not reported
Consent Number: Not reported
EPA Waste Indicator: Y
Federal Waste Codes: D008
Quantity Haz Kg: 362.812
Quantity Haz Tons: 0.4
Quantity Non Haz Kg: 0

CONSOLIDATED EDISON COMPANY OF NY INC (Continued) **1031632996**

Quantity Non Haz Tons: 0
State Waste Codes: NY-T

AJ676 **CONED** **NY MANIFEST** **S109825136**
SSW **MOTT ST & HOUSTON ST** **N/A**
1/8-1/4 **NEW YORK, NY 10001**
0.179 mi.
943 ft. **Site 1 of 17 in cluster AJ**

Relative:
Higher

Actual:
43 ft.

NY MANIFEST:

EPA ID:	NYP004174702
Country:	USA
Name:	Coned
Address:	MOTT ST & HOUSTON ST
Address 2:	Not reported
City,State,Zip:	NEW YORK, NY 10001
Zip 4:	Not reported
Location Address 1:	MOTT ST & HOUSTON ST
Location Address 2:	Not reported
Location City,State,Zip:	NEW YORK, NY 10001
Location Zip 4:	Not reported
Facility Status:	Not reported
Total Tanks:	Not reported
Code:	BP

Mailing:

Mailing Name:	Coned
Mailing Contact:	Coned
Mailing Address 1:	4 IRVING ST
Mailing Address 2:	ROOM 818
Mailing City,State,Zip:	NEW YORK, NY 10003
Mailing Zip 4:	Not reported
Mailing Country:	USA
Mailing Phone:	Not reported

Manifest Data:

Document ID:	Not reported
Manifest Status:	Not reported
Trans1 State ID:	NJ0000027193
Year:	2018
Trans2 State ID:	Not reported
Generator Ship Date:	06/30/2009
Trans1 Recv Date:	06/30/2009
Trans2 Recv Date:	Not reported
TSD Site Recv Date:	06/30/2009
Part A Recv Date:	Not reported
Part B Recv Date:	Not reported
Generator EPA ID:	NYP004174702
Trans1 EPA ID:	Not reported
Trans2 EPA ID:	Not reported
TSDF ID 1:	NJD002200046
TSDF ID 2:	Not reported
Manifest Tracking Number:	001083992GBF
Import Indicator:	N
Export Indicator:	N
Discr Quantity Indicator:	N
Discr Type Indicator:	N
Discr Residue Indicator:	N

CONED (Continued) **S109825136**

Discr Partial Reject Indicator:	N
Discr Full Reject Indicator:	N
Manifest Ref Number:	Not reported
Alt Facility RCRA ID:	Not reported
Alt Facility Sign Date:	Not reported
MGMT Method Type Code:	H111
Waste Code a:	Lead
Waste Code b:	Not reported
Waste Code c:	Not reported
Waste Code e:	Not reported
Waste Code f:	Not reported
Waste Code g:	Not reported
Waste Code 1:	Not reported
Waste Code 2:	Not reported
Waste Code 3:	Not reported
Waste Code 4:	Not reported
Waste Code 5:	Not reported
Waste Code 6:	Not reported
Quantity:	400
Units:	Pounds
Number of Containers:	1
Container Type:	Cargo tanks (tank trucks)
Handling Method:	Treat
Specific Gravity:	1

W677 **NYCTA - BROADWAY & LAFAYETTE STATION** **RCRA NonGen / NLR** **1001079810**
SW **E HOUSTON & CROSBY ST** **NY MANIFEST** **NYR000015172**
1/8-1/4 **NEW YORK, NY 10002**
0.179 mi.
946 ft. **Site 20 of 30 in cluster W**

Relative: **Higher**
Actual: **42 ft.**

RCRA Listings:

Date Form Received by Agency:	20180820
Handler Name:	Nycta - Broadway & Lafayette Station
Handler Address:	E Houston & Crosby St
Handler City,State,Zip:	NEW YORK, NY 10002
EPA ID:	NYR000015172
Contact Name:	DANIEL YU
Contact Address:	BROADWAY 27TH FLOOR A27.73
Contact City,State,Zip:	NEW YORK, NY 10002
Contact Telephone:	646-252-5777
Contact Fax:	Not reported
Contact Email:	DANIEL.YU@NYCT.COM
Contact Title:	ACTING MANAGER
EPA Region:	02
Land Type:	State
Federal Waste Generator Description:	Not a generator, verified
Non-Notifier:	Not reported
Biennial Report Cycle:	Not reported
Accessibility:	Not reported
Active Site Indicator:	Not reported
State District Owner:	Ny
State District:	NYSDEC R2
Mailing Address:	BROADWAY 27TH FLOOR A27.73
Mailing City,State,Zip:	NEW YORK, NY 10002
Owner Name:	New York City Transit
Owner Type:	State

NYCTA - BROADWAY & LAFAYETTE STATION (Continued) **1001079810**

Operator Name:	New York City Transit
Operator Type:	State
Short-Term Generator Activity:	No
Importer Activity:	No
Mixed Waste Generator:	No
Transporter Activity:	No
Transfer Facility Activity:	No
Recycler Activity with Storage:	No
Small Quantity On-Site Burner Exemption:	No
Smelting Melting and Refining Furnace Exemption:	No
Underground Injection Control:	No
Off-Site Waste Receipt:	No
Universal Waste Indicator:	No
Universal Waste Destination Facility:	No
Federal Universal Waste:	No
Active Site State-Reg Handler:	---
Federal Facility Indicator:	Not reported
Hazardous Secondary Material Indicator:	N
Sub-Part K Indicator:	Not reported
2018 GPRA Permit Baseline:	Not on the Baseline
2018 GPRA Renewals Baseline:	Not on the Baseline
202 GPRA Corrective Action Baseline:	No
Subject to Corrective Action Universe:	No
Non-TSDFs Where RCRA CA has Been Imposed Universe:	No
Corrective Action Priority Ranking:	No NCAPS ranking
Environmental Control Indicator:	No
Institutional Control Indicator:	No
Human Exposure Controls Indicator:	N/A
Groundwater Controls Indicator:	N/A
Significant Non-Complier Universe:	No
Unaddressed Significant Non-Complier Universe:	No
Addressed Significant Non-Complier Universe:	No
Significant Non-Complier With a Compliance Schedule Universe:	No
Financial Assurance Required:	Not reported
Handler Date of Last Change:	20180820
Recognized Trader-Importer:	No
Recognized Trader-Exporter:	No
Importer of Spent Lead Acid Batteries:	No
Exporter of Spent Lead Acid Batteries:	No
Recycler Activity Without Storage:	No
Manifest Broker:	No
Sub-Part P Indicator:	No

Hazardous Waste Summary:

Waste Code:	D000
Waste Description:	Not Defined
Waste Code:	D008
Waste Description:	Lead

Handler - Owner Operator:

Owner/Operator Indicator:	Owner
Owner/Operator Name:	NEW YORK CITY TRANSIT AUTHORITY
Legal Status:	Other
Date Became Current:	Not reported

NYCTA - BROADWAY & LAFAYETTE STATION (Continued) **1001079810**

Date Ended Current:	Not reported
Owner/Operator Address:	370 JAY ST ROOM 809
Owner/Operator City,State,Zip:	BROOKLYN, NY 11201
Owner/Operator Telephone:	718-243-4581
Owner/Operator Telephone Ext:	Not reported
Owner/Operator Fax:	Not reported
Owner/Operator Email:	Not reported
Owner/Operator Indicator:	Owner
Owner/Operator Name: NEW YORK CITY TRANSIT	
Legal Status:	State
Date Became Current:	19000101
Date Ended Current:	Not reported
Owner/Operator Address:	2 BROADWAY
Owner/Operator City,State,Zip:	NEW YORK, NY 10004
Owner/Operator Telephone:	646-252-5777
Owner/Operator Telephone Ext:	Not reported
Owner/Operator Fax:	Not reported
Owner/Operator Email:	DANIEL.YU@NYCT.COM
Owner/Operator Indicator:	Operator
Owner/Operator Name: NEW YORK CITY TRANSIT	
Legal Status:	State
Date Became Current:	19000101
Date Ended Current:	Not reported
Owner/Operator Address:	2 BROADWAY
Owner/Operator City,State,Zip:	NEW YORK, NY 10004
Owner/Operator Telephone:	646-252-5777
Owner/Operator Telephone Ext:	Not reported
Owner/Operator Fax:	Not reported
Owner/Operator Email:	DANIEL.YU@NYCT.COM
Owner/Operator Indicator:	Operator
Owner/Operator Name: NEW YORK CITY TRANSIT	
Legal Status:	State
Date Became Current:	19000101
Date Ended Current:	Not reported
Owner/Operator Address:	2 BROADWAY
Owner/Operator City,State,Zip:	NEW YORK, NY 10004
Owner/Operator Telephone:	646-252-5777
Owner/Operator Telephone Ext:	Not reported
Owner/Operator Fax:	Not reported
Owner/Operator Email:	DANIEL.YU@NYCT.COM
Owner/Operator Indicator:	Owner
Owner/Operator Name: NEW YORK CITY TRANSIT AUTHORITY	
Legal Status:	Other
Date Became Current:	Not reported
Date Ended Current:	Not reported
Owner/Operator Address:	370 JAY ST ROOM 809
Owner/Operator City,State,Zip:	BROOKLYN, NY 11201
Owner/Operator Telephone:	718-243-4581
Owner/Operator Telephone Ext:	Not reported
Owner/Operator Fax:	Not reported
Owner/Operator Email:	Not reported
Owner/Operator Indicator:	Operator

NYCTA - BROADWAY & LAFAYETTE STATION (Continued) **1001079810**

Owner/Operator Name: NEW YORK CITY TRANSIT AUTHORITY
Legal Status: Other
Date Became Current: Not reported
Date Ended Current: Not reported
Owner/Operator Address: 370 JAY ST ROOM 809
Owner/Operator City,State,Zip: BROOKLYN, NY 11201
Owner/Operator Telephone: 718-243-4581
Owner/Operator Telephone Ext: Not reported
Owner/Operator Fax: Not reported
Owner/Operator Email: Not reported

Owner/Operator Indicator: Owner
Owner/Operator Name: NEW YORK CITY TRANSIT
Legal Status: State
Date Became Current: 19000101
Date Ended Current: Not reported
Owner/Operator Address: 2 BROADWAY
Owner/Operator City,State,Zip: NEW YORK, NY 10004
Owner/Operator Telephone: 646-252-5777
Owner/Operator Telephone Ext: Not reported
Owner/Operator Fax: Not reported
Owner/Operator Email: DANIEL.YU@NYCT.COM

Historic Generators:
Receive Date: 20060101
Handler Name: NYCTA - BROADWAY & LAFAYETTE STATION
Federal Waste Generator Description: Not a generator, verified
State District Owner: Ny
Large Quantity Handler of Universal Waste: No
Recognized Trader Importer: No
Recognized Trader Exporter: No
Spent Lead Acid Battery Importer: No
Spent Lead Acid Battery Exporter: No
Current Record: No
Non Storage Recycler Activity: Not reported
Electronic Manifest Broker: Not reported

Receive Date: 20070101
Handler Name: NYCTA - BROADWAY & LAFAYETTE STATION
Federal Waste Generator Description: Not a generator, verified
State District Owner: Ny
Large Quantity Handler of Universal Waste: No
Recognized Trader Importer: No
Recognized Trader Exporter: No
Spent Lead Acid Battery Importer: No
Spent Lead Acid Battery Exporter: No
Current Record: No
Non Storage Recycler Activity: Not reported
Electronic Manifest Broker: Not reported

Receive Date: 20180820
Handler Name: NYCTA - BROADWAY & LAFAYETTE STATION
Federal Waste Generator Description: Not a generator, verified
State District Owner: Ny
Large Quantity Handler of Universal Waste: No
Recognized Trader Importer: No
Recognized Trader Exporter: No

NYCTA - BROADWAY & LAFAYETTE STATION (Continued) **1001079810**

Spent Lead Acid Battery Importer: No
Spent Lead Acid Battery Exporter: No
Current Record: Yes
Non Storage Recycler Activity: No
Electronic Manifest Broker: No

Receive Date: 19951020
Handler Name: NYCTA - BROADWAY & LAFAYETTE STATION
Federal Waste Generator Description: Small Quantity Generator
State District Owner: Ny
Large Quantity Handler of Universal Waste: No
Recognized Trader Importer: No
Recognized Trader Exporter: No
Spent Lead Acid Battery Importer: No
Spent Lead Acid Battery Exporter: No
Current Record: No
Non Storage Recycler Activity: Not reported
Electronic Manifest Broker: Not reported

Receive Date: 20171016
Handler Name: NYCTA - BROADWAY & LAFAYETTE STATION
Federal Waste Generator Description: Small Quantity Generator
State District Owner: Ny
Large Quantity Handler of Universal Waste: No
Recognized Trader Importer: No
Recognized Trader Exporter: No
Spent Lead Acid Battery Importer: No
Spent Lead Acid Battery Exporter: No
Current Record: No
Non Storage Recycler Activity: No
Electronic Manifest Broker: No

List of NAICS Codes and Descriptions:
NAICS Code: 485111
NAICS Description: Mixed Mode Transit Systems

Facility Has Received Notices of Violations:
Violations: No Violations Found

Evaluation Action Summary:
Evaluations: No Evaluations Found

NY MANIFEST:
EPA ID: NYR000015172
Country: USA
Name: Nycta Broadway & Lafayette Station
Address: E HOUSTON & CROSBY ST
Address 2: Not reported
City,State,Zip: NEW YORK, NY 10002
Zip 4: Not reported
Location Address 1: E HOUSTON & CROSBY STREETS
Location Address 2: Not reported
Location City,State,Zip: NEW YORK, NY 10002
Location Zip 4: Not reported

NYCTA - BROADWAY & LAFAYETTE STATION (Continued) **1001079810**

Facility Status: Not reported
Total Tanks: Not reported
Code: BP

Mailing:
Mailing Name: Nycta Broadway & Lafayette Station
Mailing Contact: Howard Matza
Mailing Address 1: 370 JAY STREET/ROOM 809
Mailing Address 2: Not reported
Mailing City,State,Zip: BROOKLYN, NY 11201
Mailing Zip 4: Not reported
Mailing Country: USA
Mailing Phone: 7182434581

Manifest Data:
Document ID: NJA2787897
Manifest Status: Not reported
Trans1 State ID: S5811
Year: 1998
Trans2 State ID: Not reported
Generator Ship Date: 04/17/1998
Trans1 Recv Date: 04/17/1998
Trans2 Recv Date: Not reported
TSD Site Recv Date: 04/17/1998
Part A Recv Date: Not reported
Part B Recv Date: Not reported
Generator EPA ID: NYR000015172
Trans1 EPA ID: NJ0000027193
Trans2 EPA ID: Not reported
TSDF ID 1: NJD002200046
TSDF ID 2: Not reported
Manifest Tracking Number: Not reported
Import Indicator: Not reported
Export Indicator: Not reported
Discr Quantity Indicator: Not reported
Discr Type Indicator: Not reported
Discr Residue Indicator: Not reported
Discr Partial Reject Indicator: Not reported
Discr Full Reject Indicator: Not reported
Manifest Ref Number: Not reported
Alt Facility RCRA ID: Not reported
Alt Facility Sign Date: Not reported
MGMT Method Type Code: Not reported
Waste Code 1: Mercury
Waste Code 2: Not reported
Waste Code 3: Not reported
Waste Code 4: Not reported
Waste Code 5: Not reported
Waste Code 6: Not reported
Quantity: 00120
Units: Pounds
Number of Containers: 006
Container Type: Fiber or plastic boxes, cartons, cases
Handling Method: Recycle
Specific Gravity: 01.00
Waste Code 7: B005
Waste Code 8: Not reported

NYCTA - BROADWAY & LAFAYETTE STATION (Continued) **1001079810**

Waste Code:	Not reported
Waste Code 10:	Not reported
Waste Code 11:	Not reported
Quantity:	01490
Units:	Pounds
Number of Containers:	003
Container Type:	Metal drums, barrels, kegs
Handling Method:	Landfill
Specific Gravity:	01.00

Document ID:	CTF0901916
Manifest Status:	Not reported
Trans1 State ID:	Not reported
Year:	2000
Trans2 State ID:	Not reported
Generator Ship Date:	03/28/2000
Trans1 Recv Date:	03/28/2000
Trans2 Recv Date:	Not reported
TSD Site Recv Date:	04/11/2000
Part A Recv Date:	Not reported
Part B Recv Date:	Not reported
Generator EPA ID:	NYR000015172
Trans1 EPA ID:	NJD003812047
Trans2 EPA ID:	Not reported
TSDF ID 1:	CTD021816889
TSDF ID 2:	Not reported
Manifest Tracking Number:	Not reported
Import Indicator:	Not reported
Export Indicator:	Not reported
Discr Quantity Indicator:	Not reported
Discr Type Indicator:	Not reported
Discr Residue Indicator:	Not reported
Discr Partial Reject Indicator:	Not reported
Discr Full Reject Indicator:	Not reported
Manifest Ref Number:	Not reported
Alt Facility RCRA ID:	Not reported
Alt Facility Sign Date:	Not reported
MGMT Method Type Code:	Not reported
Waste Code 1:	Ignitable Waste
Waste Code 2:	Not reported
Waste Code 3:	Not reported
Waste Code 4:	Not reported
Waste Code 5:	Not reported
Waste Code 6:	Not reported
Quantity:	00165
Units:	Gallons (liquids only)
Number of Containers:	003
Container Type:	Metal drums, barrels, kegs
Handling Method:	Burn
Specific Gravity:	01.00

Document ID:	MIA4133936
Manifest Status:	Not reported
Trans1 State ID:	Not reported
Year:	1995
Trans2 State ID:	Not reported
Generator Ship Date:	11/03/1995

NYCTA - BROADWAY & LAFAYETTE STATION (Continued) **1001079810**

Trans1 Recv Date:	11/03/1995
Trans2 Recv Date:	Not reported
TSD Site Recv Date:	11/24/1995
Part A Recv Date:	Not reported
Part B Recv Date:	Not reported
Generator EPA ID:	NYR000015172
Trans1 EPA ID:	NYD046765574
Trans2 EPA ID:	Not reported
TSDF ID 1:	MID096963194
TSDF ID 2:	Not reported
Manifest Tracking Number:	Not reported
Import Indicator:	Not reported
Export Indicator:	Not reported
Discr Quantity Indicator:	Not reported
Discr Type Indicator:	Not reported
Discr Residue Indicator:	Not reported
Discr Partial Reject Indicator:	Not reported
Discr Full Reject Indicator:	Not reported
Manifest Ref Number:	Not reported
Alt Facility RCRA ID:	Not reported
Alt Facility Sign Date:	Not reported
MGMT Method Type Code:	Not reported
Waste Code 1:	Lead
Waste Code 2:	Not reported
Waste Code 3:	Not reported
Waste Code 4:	Not reported
Waste Code 5:	Not reported
Waste Code 6:	Not reported
Quantity:	00100
Units:	Pounds
Number of Containers:	001
Container Type:	Metal drums, barrels, kegs
Handling Method:	Landfill
Specific Gravity:	01.00

AE678 **CONSOLIDATED EDISON - MH 60264** **NY MANIFEST** **S111157737**
North **BROADWAY & ASTOR PLACE** **N/A**
1/8-1/4 **NEW YORK, NY 10004**
0.180 mi.
948 ft. **Site 11 of 18 in cluster AE**

Relative: NY MANIFEST:
Lower

Actual:
38 ft.

EPA ID:	NYP004231072
Country:	USA
Name:	Consolidated Edison - Mh 60264
Address:	BROADWAY & ASTOR PLACE
Address 2:	Not reported
City,State,Zip:	NEW YORK, NY 10004
Zip 4:	Not reported
Location Address 1:	BROADWAY & ASTOR PLACE
Location Address 2:	Not reported
Location City,State,Zip:	NEW YORK, NY 10004
Location Zip 4:	Not reported
Facility Status:	Not reported
Total Tanks:	Not reported
Code:	BP

CONSOLIDATED EDISON - MH 60264 (Continued) **S111157737**

Mailing:

Mailing Name:	Consolidated Edison - Mh 60264
Mailing Contact:	Tom Teeling
Mailing Address 1:	4 IRVING PLACE RM 828
Mailing Address 2:	Not reported
Mailing City,State,Zip:	NEW YORK, NY 10003
Mailing Zip 4:	Not reported
Mailing Country:	USA
Mailing Phone:	2124603770

Manifest Data:

Document ID:	Not reported
Manifest Status:	Not reported
Trans1 State ID:	NYD006982359
Year:	2018
Trans2 State ID:	Not reported
Generator Ship Date:	03/15/2011
Trans1 Recv Date:	03/15/2011
Trans2 Recv Date:	Not reported
TSD Site Recv Date:	03/16/2011
Part A Recv Date:	Not reported
Part B Recv Date:	Not reported
Generator EPA ID:	NYP004231072
Trans1 EPA ID:	Not reported
Trans2 EPA ID:	Not reported
TSDF ID 1:	NYD980593636
TSDF ID 2:	Not reported
Manifest Tracking Number:	001442385FLE
Import Indicator:	N
Export Indicator:	N
Discr Quantity Indicator:	N
Discr Type Indicator:	N
Discr Residue Indicator:	N
Discr Partial Reject Indicator:	N
Discr Full Reject Indicator:	N
Manifest Ref Number:	Not reported
Alt Facility RCRA ID:	Not reported
Alt Facility Sign Date:	Not reported
MGMT Method Type Code:	H141
Waste Code a:	Lead
Waste Code b:	Chromium
Waste Code c:	Cadmium
Waste Code e:	B007
Waste Code f:	Not reported
Waste Code g:	Not reported
Waste Code 1:	Not reported
Waste Code 2:	Not reported
Waste Code 3:	Not reported
Waste Code 4:	Not reported
Waste Code 5:	Not reported
Waste Code 6:	Not reported
Quantity:	45
Units:	Kilograms
Number of Containers:	1
Container Type:	Metal drums, barrels, kegs
Handling Method:	Landfill

CONSOLIDATED EDISON - MH 60264 (Continued) **S111157737**

Specific Gravity: 1

AD679 **AVALON BOWERY PLACE I** **NY AST** **A100300879**
SSE **11 EAST FIRST STREET** **N/A**
1/8-1/4 **NEW YORK, NY 10003**
0.180 mi.
953 ft. **Site 5 of 10 in cluster AD**

Relative:
Lower

Actual:
41 ft.

AST:

Name:	AVALON BOWERY PLACE I
Address:	11 EAST FIRST STREET
City,State,Zip:	NEW YORK, NY 10003
Region:	STATE
DEC Region:	2
Site Status:	Active
Facility Id:	2-610503
Program Type:	PBS
UTM X:	585147.31027
UTM Y:	4508651.39903
Expiration Date:	08/23/2025
Site Type:	Apartment Building/Office Building

Affiliation Records:

Site Id:	377778
Affiliation Type:	Mail Contact
Company Name:	AVALON BOWERY PLACE I
Contact Type:	Not reported
Contact Name:	MICHAEL RODRIGUEZ
Address1:	11 EAST 1ST STREET
Address2:	Not reported
City:	NEW YORK
State:	NY
Zip Code:	10003
Country Code:	001
Phone:	(212) 387-7720
EMail:	MICHAEL_RODRIGUEZ@AVALONBAY.COM
Fax Number:	Not reported
Modified By:	ACDANIEL
Date Last Modified:	2021-10-15

Site Id:	377778
Affiliation Type:	Facility Owner
Company Name:	CVP II, LLC
Contact Type:	GENERAL MAINTENANCE MGR
Contact Name:	GREGORY MOREYN
Address1:	4040 WILSON BLVD., SUITE 1000
Address2:	Not reported
City:	ARLINGTON
State:	VA
Zip Code:	22203
Country Code:	001
Phone:	(212) 387-7720
EMail:	GREGORY_MOREYN@AVALONBAY.COM
Fax Number:	Not reported
Modified By:	ACDANIEL
Date Last Modified:	2021-10-15

AVALON BOWERY PLACE I (Continued) **A100300879**

Site Id:	377778
Affiliation Type:	Facility Operator
Company Name:	AVALON BOWERY PLACE I
Contact Type:	Not reported
Contact Name:	MICHAEL RODRIGUEZ
Address1:	Not reported
Address2:	Not reported
City:	Not reported
State:	NN
Zip Code:	Not reported
Country Code:	001
Phone:	(212) 387-7720 214
EMail:	Not reported
Fax Number:	Not reported
Modified By:	ACDANIEL
Date Last Modified:	2021-10-15

Site Id:	377778
Affiliation Type:	Emergency Contact
Company Name:	CVP II, LLC
Contact Type:	Not reported
Contact Name:	MICHAEL RODRIGUEZ
Address1:	Not reported
Address2:	Not reported
City:	Not reported
State:	NN
Zip Code:	Not reported
Country Code:	999
Phone:	(347) 691-5407
EMail:	MICHAEL_RODRIGUEZ@AVALONBAY.COM
Fax Number:	Not reported
Modified By:	ACDANIEL
Date Last Modified:	2021-10-15

Tank Info:

Tank Number:	001
Tank Id:	216148
Material Code:	0001
Common Name of Substance:	#2 Fuel Oil (On-Site Consumption)

Equipment Records:

F01 - Pipe External Protection - Painted/Asphalt Coating
G09 - Tank Secondary Containment - Modified Double-Walled (Aboveground)
H01 - Tank Leak Detection - Interstitial - Electronic Monitoring
I02 - Overfill - High Level Alarm
A01 - Tank Internal Protection - Epoxy Liner
B01 - Tank External Protection - Painted/Asphalt Coating
D01 - Pipe Type - Steel/Carbon Steel/Iron
J02 - Dispenser - Suction Dispenser
L01 - Piping Leak Detection - Interstitial - Electronic Monitoring
E12 - Piping Secondary Containment - Double-Walled (AG only)
C01 - Pipe Location - Aboveground

Tank Location: Aboveground - on saddles, legs, racks, etc.... Tank bottom is elevated above grade or tank pad, allowing visual inspection.

AVALON BOWERY PLACE I (Continued) **A100300879**

Tank Type:	Steel/Carbon Steel/Iron
Tank Status:	In Service
Pipe Model:	Not reported
Install Date:	08/23/2005
Capacity Gallons:	6000
Tightness Test Method:	-
Date Test:	Not reported
Next Test Date:	Not reported
Date Tank Closed:	Not reported
Register:	True
Modified By:	MJGRIFFI
Last Modified:	05/09/2022
Material Name:	#2 fuel oil (on-site consumption)

AB680 **CON EDISON** **NY MANIFEST** **S117066338**
East **95 2ND AVE** **N/A**
1/8-1/4 **NEW YORK, NY 10003**
0.181 mi.
957 ft. **Site 8 of 13 in cluster AB**

Relative: **Lower**
Actual: **36 ft.**

NY MANIFEST:

EPA ID:	NYP004589800
Country:	USA
Name:	Con Edison
Address:	95 2ND AVE
Address 2:	SB 53968
City,State,Zip:	NEW YORK, NY 10003
Zip 4:	Not reported
Location Address 1:	95 2ND AVE
Location Address 2:	SB 53968
Location City,State,Zip:	NEW YORK, NY 10003
Location Zip 4:	Not reported
Facility Status:	Not reported
Total Tanks:	Not reported
Code:	BP

Mailing:

Mailing Name:	Con Edison
Mailing Contact:	Tom Teeling
Mailing Address 1:	4 IRVING PLACE 15TH FLOOR
Mailing Address 2:	Not reported
Mailing City,State,Zip:	NEW YORK, NY 10003
Mailing Zip 4:	Not reported
Mailing Country:	USA
Mailing Phone:	Not reported

Manifest Data:

Document ID:	Not reported
Manifest Status:	Not reported
Trans1 State ID:	NJD003812047
Year:	2018
Trans2 State ID:	Not reported
Generator Ship Date:	07/08/2014
Trans1 Recv Date:	07/08/2014
Trans2 Recv Date:	Not reported
TSD Site Recv Date:	07/11/2014
Part A Recv Date:	Not reported
Part B Recv Date:	Not reported

CON EDISON (Continued) **S117066338**

Generator EPA ID:	NYP004589800
Trans1 EPA ID:	Not reported
Trans2 EPA ID:	Not reported
TSDF ID 1:	NJD991291105
TSDF ID 2:	Not reported
Manifest Tracking Number:	002423998GBF
Import Indicator:	N
Export Indicator:	N
Discr Quantity Indicator:	N
Discr Type Indicator:	N
Discr Residue Indicator:	N
Discr Partial Reject Indicator:	N
Discr Full Reject Indicator:	N
Manifest Ref Number:	Not reported
Alt Facility RCRA ID:	Not reported
Alt Facility Sign Date:	Not reported
MGMT Method Type Code:	H110
Waste Code a:	Lead
Waste Code b:	Not reported
Waste Code c:	Not reported
Waste Code e:	Not reported
Waste Code f:	Not reported
Waste Code g:	Not reported
Waste Code 1:	Not reported
Waste Code 2:	Not reported
Waste Code 3:	Not reported
Waste Code 4:	Not reported
Waste Code 5:	Not reported
Waste Code 6:	Not reported
Quantity:	500
Units:	Pounds
Number of Containers:	1
Container Type:	Cargo tanks (tank trucks)
Handling Method:	Treat
Specific Gravity:	1
Document ID:	Not reported
Manifest Status:	Not reported
Trans1 State ID:	NJD003812047
Year:	2018
Trans2 State ID:	Not reported
Generator Ship Date:	07/09/2014
Trans1 Recv Date:	07/09/2014
Trans2 Recv Date:	Not reported
TSD Site Recv Date:	07/10/2014
Part A Recv Date:	Not reported
Part B Recv Date:	Not reported
Generator EPA ID:	NYP004589800
Trans1 EPA ID:	Not reported
Trans2 EPA ID:	Not reported
TSDF ID 1:	NJD991291105
TSDF ID 2:	Not reported
Manifest Tracking Number:	002608181GBF
Import Indicator:	N
Export Indicator:	N
Discr Quantity Indicator:	N
Discr Type Indicator:	N

CON EDISON (Continued) **S117066338**

Discr Residue Indicator:	N
Discr Partial Reject Indicator:	N
Discr Full Reject Indicator:	N
Manifest Ref Number:	Not reported
Alt Facility RCRA ID:	Not reported
Alt Facility Sign Date:	Not reported
MGMT Method Type Code:	H110
Waste Code a:	Lead
Waste Code b:	Not reported
Waste Code c:	Not reported
Waste Code e:	Not reported
Waste Code f:	Not reported
Waste Code g:	Not reported
Waste Code 1:	Not reported
Waste Code 2:	Not reported
Waste Code 3:	Not reported
Waste Code 4:	Not reported
Waste Code 5:	Not reported
Waste Code 6:	Not reported
Quantity:	1200
Units:	Pounds
Number of Containers:	1
Container Type:	Cargo tanks (tank trucks)
Handling Method:	Treat
Specific Gravity:	1

AF681 **CON EDISON SERVICE BOX: 49503** **RCRA NonGen / NLR** **1017771536**
NNW **14-16 WAVERLY PL & GREENE ST E OF** **NYP004484762**
1/8-1/4 **NEW YORK, NY 10003**
0.182 mi.
959 ft. **Site 5 of 12 in cluster AF**

Relative: RCRA Listings:
Lower

Actual: **37 ft.**

Date Form Received by Agency:	20140430
Handler Name:	Con Edison Service Box: 49503
Handler Address:	Waverly Pl & Greene St E Of
Handler City,State,Zip:	NEW YORK, NY 10003
EPA ID:	NYP004484762
Contact Name:	THOMAS TEELING
Contact Address:	Not reported
Contact City,State,Zip:	Not reported
Contact Telephone:	212-460-3770
Contact Fax:	Not reported
Contact Email:	Not reported
Contact Title:	SENIOR SCIENTIST
EPA Region:	02
Land Type:	Private
Federal Waste Generator Description:	Not a generator, verified
Non-Notifier:	Not reported
Biennial Report Cycle:	Not reported
Accessibility:	Not reported
Active Site Indicator:	Not reported
State District Owner:	Ny
State District:	NYSDEC R2
Mailing Address:	IRVING PL, 15TH FL NE
Mailing City,State,Zip:	NEW YORK, NY 10003
Owner Name:	Not reported

CON EDISON SERVICE BOX: 49503 (Continued) **1017771536**

Owner Type:		Not reported
Operator Name:	Not reported	
Operator Type:		Not reported
Short-Term Generator Activity:		No
Importer Activity:		No
Mixed Waste Generator:		No
Transporter Activity:		No
Transfer Facility Activity:		No
Recycler Activity with Storage:		No
Small Quantity On-Site Burner Exemption:		No
Smelting Melting and Refining Furnace Exemption:		No
Underground Injection Control:		No
Off-Site Waste Receipt:		No
Universal Waste Indicator:		No
Universal Waste Destination Facility:		No
Federal Universal Waste:		No
Active Site State-Reg Handler:		---
Federal Facility Indicator:		Not reported
Hazardous Secondary Material Indicator:		N
Sub-Part K Indicator:		Not reported
2018 GPRA Permit Baseline:		Not on the Baseline
2018 GPRA Renewals Baseline:		Not on the Baseline
202 GPRA Corrective Action Baseline:		No
Subject to Corrective Action Universe:		No
Non-TSDFs Where RCRA CA has Been Imposed Universe:		No
Corrective Action Priority Ranking:		No NCAPS ranking
Environmental Control Indicator:		No
Institutional Control Indicator:		No
Human Exposure Controls Indicator:		N/A
Groundwater Controls Indicator:		N/A
Significant Non-Complier Universe:		No
Unaddressed Significant Non-Complier Universe:		No
Addressed Significant Non-Complier Universe:		No
Significant Non-Complier With a Compliance Schedule Universe:		No
Financial Assurance Required:		Not reported
Handler Date of Last Change:		20150211
Recognized Trader-Importer:		No
Recognized Trader-Exporter:		No
Importer of Spent Lead Acid Batteries:		No
Exporter of Spent Lead Acid Batteries:		No
Recycler Activity Without Storage:		No
Manifest Broker:		No
Sub-Part P Indicator:		No

Historic Generators:

Receive Date:		20140331
Handler Name:	CON EDISON	
Federal Waste Generator Description:		Small Quantity Generator
State District Owner:		Ny
Large Quantity Handler of Universal Waste:		No
Recognized Trader Importer:		No
Recognized Trader Exporter:		No
Spent Lead Acid Battery Importer:		No
Spent Lead Acid Battery Exporter:		No
Current Record:		No
Non Storage Recycler Activity:		Not reported

CON EDISON SERVICE BOX: 49503 (Continued) **1017771536**

Electronic Manifest Broker: Not reported

Receive Date: 20140331
Handler Name: CON EDISON
Federal Waste Generator Description: Not a generator, verified
State District Owner: Ny
Large Quantity Handler of Universal Waste: No
Recognized Trader Importer: No
Recognized Trader Exporter: No
Spent Lead Acid Battery Importer: No
Spent Lead Acid Battery Exporter: No
Current Record: No
Non Storage Recycler Activity: Not reported
Electronic Manifest Broker: Not reported

Receive Date: 20140430
Handler Name: CON EDISON SERVICE BOX: 49503
Federal Waste Generator Description: Not a generator, verified
State District Owner: Ny
Large Quantity Handler of Universal Waste: No
Recognized Trader Importer: No
Recognized Trader Exporter: No
Spent Lead Acid Battery Importer: No
Spent Lead Acid Battery Exporter: No
Current Record: Yes
Non Storage Recycler Activity: Not reported
Electronic Manifest Broker: Not reported

List of NAICS Codes and Descriptions:
NAICS Codes: No NAICS Codes Found

Facility Has Received Notices of Violations:
Violations: No Violations Found

Evaluation Action Summary:
Evaluations: No Evaluations Found

Y682 **CON EDISON** **NY MANIFEST** **S112817576**
NE **F/O 61-63 COOPER SQ.** **N/A**
1/8-1/4 **NEW YORK, NY 10003**
0.182 mi.
959 ft. **Site 15 of 16 in cluster Y**

Relative: NY MANIFEST:
Lower
EPA ID: NYP004274635
Actual: Country: USA
40 ft. Name: Con Edison
Address: F/O 61-63 COOPER SQ.
Address 2: Not reported
City,State,Zip: NEW YORK, NY 10003
Zip 4: Not reported
Location Address 1: F/O 61-63 COOPER SQ.
Location Address 2: Not reported
Location City,State,Zip: NEW YORK, NY 10003
Location Zip 4: Not reported

CON EDISON (Continued) **S112817576**

Facility Status: Not reported
Total Tanks: Not reported
Code: BP

Mailing:
Mailing Name: Con Edison
Mailing Contact: Tom Teeling
Mailing Address 1: 4 IRVING PLACE 15TH FLOOR
Mailing Address 2: Not reported
Mailing City,State,Zip: NEW YORK, NY 10003
Mailing Zip 4: Not reported
Mailing Country: USA
Mailing Phone: 2124603770

Manifest Data:
Document ID: Not reported
Manifest Status: Not reported
Trans1 State ID: NJ0000027193
Year: 2018
Trans2 State ID: Not reported
Generator Ship Date: 10/18/2012
Trans1 Recv Date: 10/18/2012
Trans2 Recv Date: Not reported
TSD Site Recv Date: 10/19/2012
Part A Recv Date: Not reported
Part B Recv Date: Not reported
Generator EPA ID: NYP004274635
Trans1 EPA ID: Not reported
Trans2 EPA ID: Not reported
TSDF ID 1: NJD002200046
TSDF ID 2: Not reported
Manifest Tracking Number: 010456414JJK
Import Indicator: N
Export Indicator: N
Discr Quantity Indicator: N
Discr Type Indicator: N
Discr Residue Indicator: N
Discr Partial Reject Indicator: N
Discr Full Reject Indicator: N
Manifest Ref Number: Not reported
Alt Facility RCRA ID: Not reported
Alt Facility Sign Date: Not reported
MGMT Method Type Code: H111
Waste Code a: Lead
Waste Code b: Not reported
Waste Code c: Not reported
Waste Code e: Not reported
Waste Code f: Not reported
Waste Code g: Not reported
Waste Code 1: Not reported
Waste Code 2: Not reported
Waste Code 3: Not reported
Waste Code 4: Not reported
Waste Code 5: Not reported
Waste Code 6: Not reported
Quantity: 1000
Units: Pounds

CON EDISON (Continued) **S112817576**

Number of Containers:	1
Container Type:	Cargo tanks (tank trucks)
Handling Method:	Treat
Specific Gravity:	1

Y683 **CON EDISON** **NY MANIFEST** **S118463745**
NE **61 COOPER SQ** **N/A**
1/8-1/4 **NEW YORK, NY 10003**
0.182 mi.
959 ft. **Site 16 of 16 in cluster Y**

Relative:
Lower

Actual:
40 ft.

NY MANIFEST:

EPA ID:	NYP004856447
Country:	USA
Name:	Con Edison
Address:	61 COOPER SQ
Address 2:	SB 30969
City,State,Zip:	NEW YORK, NY 10003
Zip 4:	Not reported
Location Address 1:	61 COOPER SQ
Location Address 2:	SB 30969
Location City,State,Zip:	NEW YORK, NY 10003
Location Zip 4:	Not reported
Facility Status:	Not reported
Total Tanks:	Not reported
Code:	BP

Mailing:

Mailing Name:	Con Edison
Mailing Contact:	Dennis Huacon
Mailing Address 1:	4 IRVING PL 15TH FL
Mailing Address 2:	Not reported
Mailing City,State,Zip:	NEW YORK, NY 10003
Mailing Zip 4:	Not reported
Mailing Country:	USA
Mailing Phone:	2124603770

Manifest Data:

Document ID:	Not reported
Manifest Status:	Not reported
Trans1 State ID:	NJ0000027193
Year:	2018
Trans2 State ID:	Not reported
Generator Ship Date:	10/20/2015
Trans1 Recv Date:	10/20/2015
Trans2 Recv Date:	Not reported
TSD Site Recv Date:	10/20/2015
Part A Recv Date:	Not reported
Part B Recv Date:	Not reported
Generator EPA ID:	NYP004856447
Trans1 EPA ID:	Not reported
Trans2 EPA ID:	Not reported
TSDF ID 1:	NJD002200046
TSDF ID 2:	Not reported
Manifest Tracking Number:	014087624JJK
Import Indicator:	N
Export Indicator:	N

CON EDISON (Continued) **S118463745**

Discr Quantity Indicator:	N
Discr Type Indicator:	N
Discr Residue Indicator:	N
Discr Partial Reject Indicator:	N
Discr Full Reject Indicator:	N
Manifest Ref Number:	Not reported
Alt Facility RCRA ID:	Not reported
Alt Facility Sign Date:	Not reported
MGMT Method Type Code:	H110
Waste Code a:	Lead
Waste Code b:	Not reported
Waste Code c:	Not reported
Waste Code e:	Not reported
Waste Code f:	Not reported
Waste Code g:	Not reported
Waste Code 1:	Not reported
Waste Code 2:	Not reported
Waste Code 3:	Not reported
Waste Code 4:	Not reported
Waste Code 5:	Not reported
Waste Code 6:	Not reported
Quantity:	500
Units:	Pounds
Number of Containers:	1
Container Type:	Cargo tanks (tank trucks)
Handling Method:	Treat
Specific Gravity:	1

AD684 **PETCO STORE #5816** **RCRA-VSQG** **1016451784**
SE **31 2ND AVE** **FINDS** **NYR000203760**
1/8-1/4 **NEW YORK, NY 10002** **ECHO**
0.182 mi.
960 ft. **Site 6 of 10 in cluster AD**

Relative: **Lower**
Actual: **40 ft.**

RCRA Listings:

Date Form Received by Agency:	20150522
Handler Name:	Petco Store #5816
Handler Address:	2nd Ave
Handler City,State,Zip:	NEW YORK, NY 10002
EPA ID:	NYR000203760
Contact Name:	AMY EBERSOLE-MARTIN
Contact Address:	RICHLAND HILLS DR
Contact City,State,Zip:	SAN ANTONIO, TX 78245
Contact Telephone:	210-201-9217
Contact Fax:	858-882-8686
Contact Email:	SAFETY@PETCO.COM
Contact Title:	SENIOR EHS ANALYST
EPA Region:	02
Land Type:	Private
Federal Waste Generator Description:	Conditionally Exempt Small Quantity Generator
Non-Notifier:	Not reported
Biennial Report Cycle:	Not reported
Accessibility:	Not reported
Active Site Indicator:	Handler Activities
State District Owner:	Ny
State District:	NYSDEC R2
Mailing Address:	RICHLAND HILLS DR

PETCO STORE #5816 (Continued) **1016451784**

Mailing City,State,Zip:		SAN ANTONIO, TX 78245
Owner Name:	Magnum Real Estate Group	
Owner Type:		Private
Operator Name:	Petco Store #5816	
Operator Type:		Private
Short-Term Generator Activity:		No
Importer Activity:		No
Mixed Waste Generator:		No
Transporter Activity:		No
Transfer Facility Activity:		No
Recycler Activity with Storage:		No
Small Quantity On-Site Burner Exemption:		No
Smelting Melting and Refining Furnace Exemption:		No
Underground Injection Control:		No
Off-Site Waste Receipt:		No
Universal Waste Indicator:		No
Universal Waste Destination Facility:		No
Federal Universal Waste:		No
Active Site State-Reg Handler:		---
Federal Facility Indicator:		Not reported
Hazardous Secondary Material Indicator:		N
Sub-Part K Indicator:		Not reported
2018 GPRA Permit Baseline:		Not on the Baseline
2018 GPRA Renewals Baseline:		Not on the Baseline
202 GPRA Corrective Action Baseline:		No
Subject to Corrective Action Universe:		No
Non-TSDFs Where RCRA CA has Been Imposed Universe:		No
Corrective Action Priority Ranking:		No NCAPS ranking
Environmental Control Indicator:		No
Institutional Control Indicator:		No
Human Exposure Controls Indicator:		N/A
Groundwater Controls Indicator:		N/A
Significant Non-Complier Universe:		No
Unaddressed Significant Non-Complier Universe:		No
Addressed Significant Non-Complier Universe:		No
Significant Non-Complier With a Compliance Schedule Universe:		No
Financial Assurance Required:		Not reported
Handler Date of Last Change:		20150526
Recognized Trader-Importer:		No
Recognized Trader-Exporter:		No
Importer of Spent Lead Acid Batteries:		No
Exporter of Spent Lead Acid Batteries:		No
Recycler Activity Without Storage:		No
Manifest Broker:		No
Sub-Part P Indicator:		No

Hazardous Waste Summary:

Waste Code:	D001
Waste Description:	Ignitable Waste
Waste Code:	D002
Waste Description:	Corrosive Waste
Waste Code:	D005
Waste Description:	Barium

PETCO STORE #5816 (Continued) **1016451784**

Waste Code: D007
Waste Description: Chromium

Waste Code: D008
Waste Description: Lead

Waste Code: D009
Waste Description: Mercury

Waste Code: D035
Waste Description: Methyl Ethyl Ketone

Handler - Owner Operator:
Owner/Operator Indicator: Owner
Owner/Operator Name: 31-33 2ND AVENUE OWNER LLC
Legal Status: Private
Date Became Current: 20140127
Date Ended Current: Not reported
Owner/Operator Address: 594 BROADWAY SUITE 1010
Owner/Operator City,State,Zip: NEW YORK, NY 10012
Owner/Operator Telephone: Not reported
Owner/Operator Telephone Ext: Not reported
Owner/Operator Fax: Not reported
Owner/Operator Email: Not reported

Owner/Operator Indicator: Owner
Owner/Operator Name: MAGNUM REAL ESTATE GROUP
Legal Status: Private
Date Became Current: 20120612
Date Ended Current: Not reported
Owner/Operator Address: 594 BROADWAY SUITE 1010
Owner/Operator City,State,Zip: NEW YORK, NY 10012
Owner/Operator Telephone: 212-942-9399
Owner/Operator Telephone Ext: Not reported
Owner/Operator Fax: Not reported
Owner/Operator Email: Not reported

Owner/Operator Indicator: Operator
Owner/Operator Name: PETCO STORE #5816
Legal Status: Private
Date Became Current: 20150501
Date Ended Current: Not reported
Owner/Operator Address: Not reported
Owner/Operator City,State,Zip: Not reported
Owner/Operator Telephone: Not reported
Owner/Operator Telephone Ext: Not reported
Owner/Operator Fax: Not reported
Owner/Operator Email: Not reported

Owner/Operator Indicator: Operator
Owner/Operator Name: PETCO STORE #5816
Legal Status: Private
Date Became Current: 20140127
Date Ended Current: Not reported
Owner/Operator Address: Not reported
Owner/Operator City,State,Zip: Not reported
Owner/Operator Telephone: Not reported

PETCO STORE #5816 (Continued) **1016451784**

Owner/Operator Telephone Ext: Not reported
Owner/Operator Fax: Not reported
Owner/Operator Email: Not reported

Historic Generators:
Receive Date: 20131030
Handler Name: PETCO STORE #5816
Federal Waste Generator Description: Very Small Quantity Generator (formerly Conditionally-Exempt Small Quantity Generator
State District Owner: Not reported
Large Quantity Handler of Universal Waste: No
Recognized Trader Importer: No
Recognized Trader Exporter: No
Spent Lead Acid Battery Importer: No
Spent Lead Acid Battery Exporter: No
Current Record: No
Non Storage Recycler Activity: Not reported
Electronic Manifest Broker: Not reported

Receive Date: 20150522
Handler Name: PETCO STORE #5816
Federal Waste Generator Description: Very Small Quantity Generator (formerly Conditionally-Exempt Small Quantity Generator
State District Owner: Ny
Large Quantity Handler of Universal Waste: No
Recognized Trader Importer: No
Recognized Trader Exporter: No
Spent Lead Acid Battery Importer: No
Spent Lead Acid Battery Exporter: No
Current Record: Yes
Non Storage Recycler Activity: Not reported
Electronic Manifest Broker: Not reported

List of NAICS Codes and Descriptions:
NAICS Code: 45391
NAICS Description: Pet And Pet Supplies Stores

NAICS Code: 453910
NAICS Description: Pet And Pet Supplies Stores

Facility Has Received Notices of Violations:
Violations: No Violations Found

Evaluation Action Summary:
Evaluations: No Evaluations Found

FINDS:
Registry ID: 110056331376

Click Here for FRS Facility Detail Report:

Environmental Interest/Information System:
The Resource Conservation and Recovery Act Information System (RCRAInfo) is EPA's comprehensive information system in support of the

PETCO STORE #5816 (Continued) **1016451784**

Resource Conservation and Recovery Act (RCRA) of 1976 and the Hazardous and Solid Waste Amendments (HSWA) of 1984. It tracks many types of information about generators, transporters, treaters, storers, and disposers of hazardous waste.

Click this hyperlink while viewing on your computer to access additional FINDS: detail in the EDR Site Report.

ECHO:

Envid:	1016451784
Registry ID:	110056331376
DFR URL:	
Name:	PETCO STORE #5816
Address:	31 2ND AVE
City,State,Zip:	NEW YORK, NY 10002

AF685 **CON EDISON** **NJ MANIFEST** **S120672559**
NNW **12 WAVERLY PL** **N/A**
1/8-1/4 **NEW YORK, NY 10003**
0.182 mi.
961 ft. **Site 6 of 12 in cluster AF**

Relative:
Lower

Actual:
37 ft.

NJ MANIFEST:

EPA ID:	NYP004791612
Name:	CON EDISON
Address:	12 WAVERLY PL
City,State,Zip:	NEW YORK, NY 10003
County:	Not reported
Mailing Address:	IRVING PL 15TH FL NE
Mailing City,State,Zip:	NEW YORK, NY 10003
Telephone:	Not reported
Emergency Telephone:	Not reported
Contact:	THOMAS TEELING
Comments:	Not reported
SIC Code:	Not reported
County:	NY061
Municipal:	Not reported
Previous EPAID:	Not reported
Generator Flag:	Not reported
Transporter Flag:	Not reported
TSDF Flag:	Not reported
Name Change:	Not reported
Date Change:	Not reported

Manifest Data:

EPA ID:	NYP004791612
Manifest Number:	002614383GBF
Date Shipped:	6/8/2015
TSDF EPA ID:	NJD991291105
Transporter EPA ID:	NJD003812047
Transporter 2 EPA ID:	Not reported
Transporter 3 EPA ID:	Not reported
Transporter 4 EPA ID:	Not reported
Transporter 5 EPA ID:	Not reported
Transporter 6 EPA ID:	Not reported
Transporter 7 EPA ID:	Not reported
Transporter 8 EPA ID:	Not reported
Transporter 9 EPA ID:	Not reported

CON EDISON (Continued) **S120672559**

Transporter 10 EPA ID:	Not reported
Date Trans1 Transported Waste:	Not reported
Date Trans2 Transported Waste:	Not reported
Date Trans3 Transported Waste:	Not reported
Date Trans4 Transported Waste:	Not reported
Date Trans5 Transported Waste:	Not reported
Date Trans6 Transported Waste:	Not reported
Date Trans7 Transported Waste:	Not reported
Date Trans8 Transported Waste:	Not reported
Date Trans9 Transported Waste:	Not reported
Date Trans10 Transported Waste:	Not reported
Date TSDF Received Waste:	Not reported
TSDF EPA Facility Name:	Not reported
QTY Units:	Not reported
Transporter SEQ ID:	Not reported
Transporter-1 Date:	Not reported
Waste SEQ ID:	Not reported
Waste Type Code 2:	Not reported
Waste Type Code 3:	Not reported
Waste Type Code 4:	Not reported
Waste Type Code 5:	Not reported
Waste Type Code 6:	Not reported
Date Accepted:	Not reported
Manifest Discrepancy Type:	Not reported
Data Entry Number:	Not reported
Was Load Rejected:	Not reported
Reason Load Was Rejected:	Not reported

AF686 **CON EDISON** **RCRA NonGen / NLR** **1019903926**
NNW **12 WAVERLY PL** **NYP004791612**
1/8-1/4 **NEW YORK, NY 10003**
0.182 mi.
961 ft. **Site 7 of 12 in cluster AF**

Relative: **Lower**
Actual: **37 ft.**

RCRA Listings:

Date Form Received by Agency:	20150608
Handler Name:	Con Edison
Handler Address:	Waverly Pl
Handler City,State,Zip:	NEW YORK, NY 10003
EPA ID:	NYP004791612
Contact Name:	THOMAS TEELING
Contact Address:	Not reported
Contact City,State,Zip:	Not reported
Contact Telephone:	212-460-3770
Contact Fax:	Not reported
Contact Email:	Not reported
Contact Title:	Not reported
EPA Region:	02
Land Type:	Private
Federal Waste Generator Description:	Not a generator, verified
Non-Notifier:	Not reported
Biennial Report Cycle:	Not reported
Accessibility:	Not reported
Active Site Indicator:	Not reported
State District Owner:	Ny
State District:	NYSDEC R2
Mailing Address:	IRVING PL 15TH FL NE

CON EDISON (Continued) **1019903926**

Mailing City,State,Zip:		NEW YORK, NY 10003
Owner Name:	Not reported	
Owner Type:		Not reported
Operator Name:	Not reported	
Operator Type:		Not reported
Short-Term Generator Activity:		No
Importer Activity:		No
Mixed Waste Generator:		No
Transporter Activity:		No
Transfer Facility Activity:		No
Recycler Activity with Storage:		No
Small Quantity On-Site Burner Exemption:		No
Smelting Melting and Refining Furnace Exemption:		No
Underground Injection Control:		No
Off-Site Waste Receipt:		No
Universal Waste Indicator:		No
Universal Waste Destination Facility:		No
Federal Universal Waste:		No
Active Site State-Reg Handler:		---
Federal Facility Indicator:		Not reported
Hazardous Secondary Material Indicator:		N
Sub-Part K Indicator:		Not reported
2018 GPRA Permit Baseline:		Not on the Baseline
2018 GPRA Renewals Baseline:		Not on the Baseline
202 GPRA Corrective Action Baseline:		No
Subject to Corrective Action Universe:		No
Non-TSDFs Where RCRA CA has Been Imposed Universe:		No
Corrective Action Priority Ranking:		No NCAPS ranking
Environmental Control Indicator:		No
Institutional Control Indicator:		No
Human Exposure Controls Indicator:		N/A
Groundwater Controls Indicator:		N/A
Significant Non-Complier Universe:		No
Unaddressed Significant Non-Complier Universe:		No
Addressed Significant Non-Complier Universe:		No
Significant Non-Complier With a Compliance Schedule Universe:		No
Financial Assurance Required:		Not reported
Handler Date of Last Change:		20160909
Recognized Trader-Importer:		No
Recognized Trader-Exporter:		No
Importer of Spent Lead Acid Batteries:		No
Exporter of Spent Lead Acid Batteries:		No
Recycler Activity Without Storage:		No
Manifest Broker:		No
Sub-Part P Indicator:		No

Historic Generators:

Receive Date:		20150608
Handler Name:	CON EDISON	
Federal Waste Generator Description:		Large Quantity Generator
State District Owner:		Ny
Large Quantity Handler of Universal Waste:		No
Recognized Trader Importer:		No
Recognized Trader Exporter:		No
Spent Lead Acid Battery Importer:		No
Spent Lead Acid Battery Exporter:		No

CON EDISON (Continued) **1019903926**

Current Record:	No
Non Storage Recycler Activity:	Not reported
Electronic Manifest Broker:	Not reported
Receive Date:	20150608
Handler Name: CON EDISON	
Federal Waste Generator Description:	Not a generator, verified
State District Owner:	Ny
Large Quantity Handler of Universal Waste:	No
Recognized Trader Importer:	No
Recognized Trader Exporter:	No
Spent Lead Acid Battery Importer:	No
Spent Lead Acid Battery Exporter:	No
Current Record:	Yes
Non Storage Recycler Activity:	Not reported
Electronic Manifest Broker:	Not reported

List of NAICS Codes and Descriptions:
NAICS Codes: No NAICS Codes Found

Facility Has Received Notices of Violations:
Violations: No Violations Found

Evaluation Action Summary:
Evaluations: No Evaluations Found

AF687 **NEW YORK UNIVERSITY - ENVIRONMENTAL SERVICES** **NY MANIFEST** **S119079029**
NNW **12-16 WAVERLY PLACE** **N/A**
1/8-1/4 **NEW YORK, NY 10003**
0.182 mi.
961 ft. **Site 8 of 12 in cluster AF**

Relative:
Lower

Actual:
37 ft.

NY MANIFEST:

EPA ID:	NYR000160069
Country:	USA
Name:	New York University - Environmental Services
Address:	12-16 WAVERLY PLACE
Address 2:	Not reported
City,State,Zip:	NEW YORK, NY 10003
Zip 4:	Not reported
Location Address 1:	12 -16 WAVERLY PLACE
Location Address 2:	Not reported
Location City,State,Zip:	NEW YORK, NY 10003
Location Zip 4:	Not reported
Facility Status:	Not reported
Total Tanks:	Not reported
Code:	BP

Mailing:

Mailing Name:	New York University - Environmental Services
Mailing Contact:	Zack Korenstein
Mailing Address 1:	10 ASTOR PLACE 6TH FLOOR
Mailing Address 2:	Not reported
Mailing City,State,Zip:	NEW YORK, NY 10003
Mailing Zip 4:	Not reported
Mailing Country:	USA

NEW YORK UNIVERSITY - ENVIRONMENTAL SERVICES (Continued) **S119079029**

Mailing Phone: 2129981439

Manifest Data:
Document ID: Not reported
Manifest Status: Not reported
Trans1 State ID: MAC300016672
Year: 2018
Trans2 State ID: NYD982792814
Generator Ship Date: 04/02/2014
Trans1 Recv Date: 04/02/2014
Trans2 Recv Date: 04/09/2014
TSD Site Recv Date: 04/20/2014
Part A Recv Date: Not reported
Part B Recv Date: Not reported
Generator EPA ID: NYR000160069
Trans1 EPA ID: Not reported
Trans2 EPA ID: Not reported
TSDF ID 1: OHD048415665
TSDF ID 2: Not reported
Manifest Tracking Number: 004519143FLE
Import Indicator: N
Export Indicator: N
Discr Quantity Indicator: N
Discr Type Indicator: N
Discr Residue Indicator: N
Discr Partial Reject Indicator: N
Discr Full Reject Indicator: N
Manifest Ref Number: Not reported
Alt Facility RCRA ID: Not reported
Alt Facility Sign Date: Not reported
MGMT Method Type Code: H040
Waste Code a: Corrosive Waste
Waste Code b: Chloroform
Waste Code c: Not reported
Waste Code e: Not reported
Waste Code f: Not reported
Waste Code g: Not reported
Waste Code 1: Not reported
Waste Code 2: Not reported
Waste Code 3: Not reported
Waste Code 4: Not reported
Waste Code 5: Not reported
Waste Code 6: Not reported
Quantity: 9
Units: Pounds
Number of Containers: 1
Container Type: Fiberboard or plastic drums, barrels, kegs
Handling Method: Burn
Specific Gravity: 1

Document ID: Not reported
Manifest Status: Not reported
Trans1 State ID: MAC300016672
Year: 2018
Trans2 State ID: NYD982792814
Generator Ship Date: 04/02/2014
Trans1 Recv Date: 04/02/2014

NEW YORK UNIVERSITY - ENVIRONMENTAL SERVICES (Continued) **S119079029**

Trans2 Recv Date:	04/09/2014
TSD Site Recv Date:	04/20/2014
Part A Recv Date:	Not reported
Part B Recv Date:	Not reported
Generator EPA ID:	NYR000160069
Trans1 EPA ID:	Not reported
Trans2 EPA ID:	Not reported
TSDF ID 1:	OHD048415665
TSDF ID 2:	Not reported
Manifest Tracking Number:	004519143FLE
Import Indicator:	N
Export Indicator:	N
Discr Quantity Indicator:	N
Discr Type Indicator:	N
Discr Residue Indicator:	N
Discr Partial Reject Indicator:	N
Discr Full Reject Indicator:	N
Manifest Ref Number:	Not reported
Alt Facility RCRA ID:	Not reported
Alt Facility Sign Date:	Not reported
MGMT Method Type Code:	H040
Waste Code a:	Chloroform
Waste Code b:	Not reported
Waste Code c:	Not reported
Waste Code e:	Not reported
Waste Code f:	Not reported
Waste Code g:	Not reported
Waste Code 1:	Not reported
Waste Code 2:	Not reported
Waste Code 3:	Not reported
Waste Code 4:	Not reported
Waste Code 5:	Not reported
Waste Code 6:	Not reported
Quantity:	16
Units:	Pounds
Number of Containers:	1
Container Type:	Fiberboard or plastic drums, barrels, kegs
Handling Method:	Burn
Specific Gravity:	1
Document ID:	Not reported
Manifest Status:	Not reported
Trans1 State ID:	MAC300016672
Year:	2018
Trans2 State ID:	NYD982792814
Generator Ship Date:	04/02/2014
Trans1 Recv Date:	04/02/2014
Trans2 Recv Date:	04/09/2014
TSD Site Recv Date:	04/20/2014
Part A Recv Date:	Not reported
Part B Recv Date:	Not reported
Generator EPA ID:	NYR000160069
Trans1 EPA ID:	Not reported
Trans2 EPA ID:	Not reported
TSDF ID 1:	OHD048415665
TSDF ID 2:	Not reported
Manifest Tracking Number:	004519143FLE

NEW YORK UNIVERSITY - ENVIRONMENTAL SERVICES (Continued) **S119079029**

Import Indicator:	N
Export Indicator:	N
Discr Quantity Indicator:	N
Discr Type Indicator:	N
Discr Residue Indicator:	N
Discr Partial Reject Indicator:	N
Discr Full Reject Indicator:	N
Manifest Ref Number:	Not reported
Alt Facility RCRA ID:	Not reported
Alt Facility Sign Date:	Not reported
MGMT Method Type Code:	H040
Waste Code a:	Ignitable Waste
Waste Code b:	Corrosive Waste
Waste Code c:	Chloroform
Waste Code e:	Not reported
Waste Code f:	Not reported
Waste Code g:	Not reported
Waste Code 1:	Not reported
Waste Code 2:	Not reported
Waste Code 3:	Not reported
Waste Code 4:	Not reported
Waste Code 5:	Not reported
Waste Code 6:	Not reported
Quantity:	7
Units:	Pounds
Number of Containers:	1
Container Type:	Fiberboard or plastic drums, barrels, kegs
Handling Method:	Burn
Specific Gravity:	1

Document ID:	Not reported
Manifest Status:	Not reported
Trans1 State ID:	MAC300016672
Year:	2018
Trans2 State ID:	NYD982792814
Generator Ship Date:	04/02/2014
Trans1 Recv Date:	04/02/2014
Trans2 Recv Date:	04/09/2014
TSD Site Recv Date:	04/20/2014
Part A Recv Date:	Not reported
Part B Recv Date:	Not reported
Generator EPA ID:	NYR000160069
Trans1 EPA ID:	Not reported
Trans2 EPA ID:	Not reported
TSDF ID 1:	OHD048415665
TSDF ID 2:	Not reported
Manifest Tracking Number:	004519143FLE
Import Indicator:	N
Export Indicator:	N
Discr Quantity Indicator:	N
Discr Type Indicator:	N
Discr Residue Indicator:	N
Discr Partial Reject Indicator:	N
Discr Full Reject Indicator:	N
Manifest Ref Number:	Not reported
Alt Facility RCRA ID:	Not reported
Alt Facility Sign Date:	Not reported

NEW YORK UNIVERSITY - ENVIRONMENTAL SERVICES (Continued) **S119079029**

MGMT Method Type Code:	H040
Waste Code a:	Ignitable Waste
Waste Code b:	The Following Spent Nonhalogenated Solvents: Xylene, Acetone, Ethyl Acetate, Ethyl Benzene, Ethyl Ether, Methyl Isobutyl Ketone, N-Butyl Alcohol, Cyclohexanone, And Methanol; All Spent Solvent Mixtures/Blends Containing, Before Use, Only The Above Spent Nonhalogenated Solvents; And All Spent Solvent Mixtures/Blends Containing, Before Use, One Or More Of The Above Nonhalogenated Solvents, And A Total Of Ten Percent Or More (By Volume) Of One Or More Of Those Solvents Listed In F001, F002, F004, And F005; And Still Bottoms From The Recovery Of These Spent Solvents And Spent Solvent Mixtures.
Waste Code c:	Not reported
Waste Code e:	Not reported
Waste Code f:	Not reported
Waste Code g:	Not reported
Waste Code 1:	Not reported
Waste Code 2:	Not reported
Waste Code 3:	Not reported
Waste Code 4:	Not reported
Waste Code 5:	Not reported
Waste Code 6:	Not reported
Quantity:	16
Units:	Pounds
Number of Containers:	1
Container Type:	Fiberboard or plastic drums, barrels, kegs
Handling Method:	Burn
Specific Gravity:	1
Document ID:	Not reported
Manifest Status:	Not reported
Trans1 State ID:	MAC300016672
Year:	2018
Trans2 State ID:	NYD982792814
Generator Ship Date:	04/02/2014
Trans1 Recv Date:	04/02/2014
Trans2 Recv Date:	04/09/2014
TSD Site Recv Date:	04/20/2014
Part A Recv Date:	Not reported
Part B Recv Date:	Not reported
Generator EPA ID:	NYR000160069
Trans1 EPA ID:	Not reported
Trans2 EPA ID:	Not reported
TSDF ID 1:	OHD048415665
TSDF ID 2:	Not reported
Manifest Tracking Number:	004519143FLE
Import Indicator:	N
Export Indicator:	N
Discr Quantity Indicator:	N
Discr Type Indicator:	N
Discr Residue Indicator:	N
Discr Partial Reject Indicator:	N
Discr Full Reject Indicator:	N
Manifest Ref Number:	Not reported
Alt Facility RCRA ID:	Not reported
Alt Facility Sign Date:	Not reported
MGMT Method Type Code:	H040

NEW YORK UNIVERSITY - ENVIRONMENTAL SERVICES (Continued) **S119079029**

Waste Code a:	Ignitable Waste
Waste Code b:	Corrosive Waste
Waste Code c:	The Following Spent Nonhalogenated Solvents: Xylene, Acetone, Ethyl Acetate, Ethyl Benzene, Ethyl Ether, Methyl Isobutyl Ketone, N-Butyl Alcohol, Cyclohexanone, And Methanol; All Spent Solvent Mixtures/Blends Containing, Before Use, Only The Above Spent Nonhalogenated Solvents; And All Spent Solvent Mixtures/Blends Containing, Before Use, One Or More Of The Above Nonhalogenated Solvents, And A Total Of Ten Percent Or More (By Volume) Of One Or More Of Those Solvents Listed In F001, F002, F004, And F005; And Still Bottoms From The Recovery Of These Spent Solvents And Spent Solvent Mixtures.
Waste Code e:	Not reported
Waste Code f:	Not reported
Waste Code g:	Not reported
Waste Code 1:	Not reported
Waste Code 2:	Not reported
Waste Code 3:	Not reported
Waste Code 4:	Not reported
Waste Code 5:	Not reported
Waste Code 6:	Not reported
Quantity:	8
Units:	Pounds
Number of Containers:	1
Container Type:	Fiberboard or plastic drums, barrels, kegs
Handling Method:	Burn
Specific Gravity:	1
Document ID:	Not reported
Manifest Status:	Not reported
Trans1 State ID:	MAC300016672
Year:	2018
Trans2 State ID:	NYD982792814
Generator Ship Date:	04/02/2014
Trans1 Recv Date:	04/02/2014
Trans2 Recv Date:	04/09/2014
TSD Site Recv Date:	04/20/2014
Part A Recv Date:	Not reported
Part B Recv Date:	Not reported
Generator EPA ID:	NYR000160069
Trans1 EPA ID:	Not reported
Trans2 EPA ID:	Not reported
TSDF ID 1:	OHD048415665
TSDF ID 2:	Not reported
Manifest Tracking Number:	004519143FLE
Import Indicator:	N
Export Indicator:	N
Discr Quantity Indicator:	N
Discr Type Indicator:	N
Discr Residue Indicator:	N
Discr Partial Reject Indicator:	N
Discr Full Reject Indicator:	N
Manifest Ref Number:	Not reported
Alt Facility RCRA ID:	Not reported
Alt Facility Sign Date:	Not reported
MGMT Method Type Code:	H040
Waste Code a:	Reactive Waste

NEW YORK UNIVERSITY - ENVIRONMENTAL SERVICES (Continued) **S119079029**

Waste Code b:	Not reported
Waste Code c:	Not reported
Waste Code e:	Not reported
Waste Code f:	Not reported
Waste Code g:	Not reported
Waste Code 1:	Not reported
Waste Code 2:	Not reported
Waste Code 3:	Not reported
Waste Code 4:	Not reported
Waste Code 5:	Not reported
Waste Code 6:	Not reported
Quantity:	3
Units:	Pounds
Number of Containers:	1
Container Type:	Fiberboard or plastic drums, barrels, kegs
Handling Method:	Burn
Specific Gravity:	1
Document ID:	Not reported
Manifest Status:	Not reported
Trans1 State ID:	MAC300016672
Year:	2018
Trans2 State ID:	NYD982792814
Generator Ship Date:	10/09/2013
Trans1 Recv Date:	10/09/2013
Trans2 Recv Date:	10/16/2013
TSD Site Recv Date:	10/21/2013
Part A Recv Date:	Not reported
Part B Recv Date:	Not reported
Generator EPA ID:	NYR000160069
Trans1 EPA ID:	Not reported
Trans2 EPA ID:	Not reported
TSDF ID 1:	OHD048415665
TSDF ID 2:	Not reported
Manifest Tracking Number:	005730004FLE
Import Indicator:	N
Export Indicator:	N
Discr Quantity Indicator:	N
Discr Type Indicator:	N
Discr Residue Indicator:	N
Discr Partial Reject Indicator:	N
Discr Full Reject Indicator:	N
Manifest Ref Number:	Not reported
Alt Facility RCRA ID:	Not reported
Alt Facility Sign Date:	Not reported
MGMT Method Type Code:	H040
Waste Code a:	Chloroform
Waste Code b:	Not reported
Waste Code c:	Not reported
Waste Code e:	Not reported
Waste Code f:	Not reported
Waste Code g:	Not reported
Waste Code 1:	Not reported
Waste Code 2:	Not reported
Waste Code 3:	Not reported
Waste Code 4:	Not reported
Waste Code 5:	Not reported

NEW YORK UNIVERSITY - ENVIRONMENTAL SERVICES (Continued) **S119079029**

Waste Code 6: Not reported
Quantity: 65
Units: Pounds
Number of Containers: 1
Container Type: Fiberboard or plastic drums, barrels, kegs
Handling Method: Burn
Specific Gravity: 1

Document ID: Not reported
Manifest Status: Not reported
Trans1 State ID: MAD985286988
Year: 2018
Trans2 State ID: NJD071629976
Generator Ship Date: 11/14/2008
Trans1 Recv Date: 11/14/2008
Trans2 Recv Date: 11/18/2008
TSD Site Recv Date: 11/19/2008
Part A Recv Date: Not reported
Part B Recv Date: Not reported
Generator EPA ID: NYR000160069
Trans1 EPA ID: Not reported
Trans2 EPA ID: Not reported
TSDF ID 1: MID980991566
TSDF ID 2: Not reported
Manifest Tracking Number: 004722944JJK
Import Indicator: N
Export Indicator: N
Discr Quantity Indicator: Y
Discr Type Indicator: N
Discr Residue Indicator: N
Discr Partial Reject Indicator: N
Discr Full Reject Indicator: N
Manifest Ref Number: Not reported
Alt Facility RCRA ID: Not reported
Alt Facility Sign Date: Not reported
MGMT Method Type Code: H111
Waste Code a: Corrosive Waste
Waste Code b: Lead
Waste Code c: Not reported
Waste Code e: Not reported
Waste Code f: Not reported
Waste Code g: Not reported
Waste Code 1: Not reported
Waste Code 2: Not reported
Waste Code 3: Not reported
Waste Code 4: Not reported
Waste Code 5: Not reported
Waste Code 6: Not reported
Quantity: 2100
Units: Pounds
Number of Containers: 5
Container Type: Fiberboard or plastic drums, barrels, kegs
Handling Method: Treat
Specific Gravity: 1

Document ID: Not reported
Manifest Status: Not reported

NEW YORK UNIVERSITY - ENVIRONMENTAL SERVICES (Continued) **S119079029**

Trans1 State ID:	MAC300016672
Year:	2018
Trans2 State ID:	OHD980614374
Generator Ship Date:	06/19/2015
Trans1 Recv Date:	06/19/2015
Trans2 Recv Date:	06/24/2015
TSD Site Recv Date:	07/05/2015
Part A Recv Date:	Not reported
Part B Recv Date:	Not reported
Generator EPA ID:	NYR000160069
Trans1 EPA ID:	Not reported
Trans2 EPA ID:	Not reported
TSDF ID 1:	OHD048415665
TSDF ID 2:	Not reported
Manifest Tracking Number:	008212167FLE
Import Indicator:	N
Export Indicator:	N
Discr Quantity Indicator:	N
Discr Type Indicator:	N
Discr Residue Indicator:	N
Discr Partial Reject Indicator:	N
Discr Full Reject Indicator:	N
Manifest Ref Number:	Not reported
Alt Facility RCRA ID:	Not reported
Alt Facility Sign Date:	Not reported
MGMT Method Type Code:	H040
Waste Code a:	Ignitable Waste
Waste Code b:	Chloroform
Waste Code c:	Not reported
Waste Code e:	Not reported
Waste Code f:	Not reported
Waste Code g:	Not reported
Waste Code 1:	Not reported
Waste Code 2:	Not reported
Waste Code 3:	Not reported
Waste Code 4:	Not reported
Waste Code 5:	Not reported
Waste Code 6:	Not reported
Quantity:	22
Units:	Pounds
Number of Containers:	1
Container Type:	Fiberboard or plastic drums, barrels, kegs
Handling Method:	Burn
Specific Gravity:	1

Document ID:	Not reported
Manifest Status:	Not reported
Trans1 State ID:	MAC300016672
Year:	2018
Trans2 State ID:	OHD980614374
Generator Ship Date:	06/19/2015
Trans1 Recv Date:	06/19/2015
Trans2 Recv Date:	06/24/2015
TSD Site Recv Date:	07/05/2015
Part A Recv Date:	Not reported
Part B Recv Date:	Not reported
Generator EPA ID:	NYR000160069

NEW YORK UNIVERSITY - ENVIRONMENTAL SERVICES (Continued) **S119079029**

Trans1 EPA ID:	Not reported
Trans2 EPA ID:	Not reported
TSDF ID 1:	OHD048415665
TSDF ID 2:	Not reported
Manifest Tracking Number:	008212167FLE
Import Indicator:	N
Export Indicator:	N
Discr Quantity Indicator:	N
Discr Type Indicator:	N
Discr Residue Indicator:	N
Discr Partial Reject Indicator:	N
Discr Full Reject Indicator:	N
Manifest Ref Number:	Not reported
Alt Facility RCRA ID:	Not reported
Alt Facility Sign Date:	Not reported
MGMT Method Type Code:	H040
Waste Code a:	Corrosive Waste
Waste Code b:	Not reported
Waste Code c:	Not reported
Waste Code e:	Not reported
Waste Code f:	Not reported
Waste Code g:	Not reported
Waste Code 1:	Not reported
Waste Code 2:	Not reported
Waste Code 3:	Not reported
Waste Code 4:	Not reported
Waste Code 5:	Not reported
Waste Code 6:	Not reported
Quantity:	1
Units:	Pounds
Number of Containers:	1
Container Type:	Fiberboard or plastic drums, barrels, kegs
Handling Method:	Burn
Specific Gravity:	1

Document ID:	Not reported
Manifest Status:	Not reported
Trans1 State ID:	MAC300016672
Year:	2018
Trans2 State ID:	OHD980614374
Generator Ship Date:	06/19/2015
Trans1 Recv Date:	06/19/2015
Trans2 Recv Date:	06/24/2015
TSD Site Recv Date:	07/05/2015
Part A Recv Date:	Not reported
Part B Recv Date:	Not reported
Generator EPA ID:	NYR000160069
Trans1 EPA ID:	Not reported
Trans2 EPA ID:	Not reported
TSDF ID 1:	OHD048415665
TSDF ID 2:	Not reported
Manifest Tracking Number:	008212167FLE
Import Indicator:	N
Export Indicator:	N
Discr Quantity Indicator:	N
Discr Type Indicator:	N
Discr Residue Indicator:	N

NEW YORK UNIVERSITY - ENVIRONMENTAL SERVICES (Continued) **S119079029**

Discr Partial Reject Indicator:	N
Discr Full Reject Indicator:	N
Manifest Ref Number:	Not reported
Alt Facility RCRA ID:	Not reported
Alt Facility Sign Date:	Not reported
MGMT Method Type Code:	H040
Waste Code a:	Ignitable Waste
Waste Code b:	The Following Spent Nonhalogenated Solvents: Xylene, Acetone, Ethyl Acetate, Ethyl Benzene, Ethyl Ether, Methyl Isobutyl Ketone, N-Butyl Alcohol, Cyclohexanone, And Methanol; All Spent Solvent Mixtures/Blends Containing, Before Use, Only The Above Spent Nonhalogenated Solvents; And All Spent Solvent Mixtures/Blends Containing, Before Use, One Or More Of The Above Nonhalogenated Solvents, And A Total Of Ten Percent Or More (By Volume) Of One Or More Of Those Solvents Listed In F001, F002, F004, And F005; And Still Bottoms From The Recovery Of These Spent Solvents And Spent Solvent Mixtures.
Waste Code c:	Not reported
Waste Code e:	Not reported
Waste Code f:	Not reported
Waste Code g:	Not reported
Waste Code 1:	Not reported
Waste Code 2:	Not reported
Waste Code 3:	Not reported
Waste Code 4:	Not reported
Waste Code 5:	Not reported
Waste Code 6:	Not reported
Quantity:	33
Units:	Pounds
Number of Containers:	1
Container Type:	Fiberboard or plastic drums, barrels, kegs
Handling Method:	Burn
Specific Gravity:	1

Click this hyperlink while viewing on your computer to access
119 additional NY MANIFEST: record(s) in the EDR Site Report.

AF688 **NEW YORK UNIVERSITY - GENOMICS** **RCRA-SQG** **1011863494**
NNW **12-16 WAVERLY PL** **E MANIFEST** **NYR000160069**
1/8-1/4 **NEW YORK, NY 10003** **NY MANIFEST**
0.182 mi.
961 ft. **Site 9 of 12 in cluster AF**

Relative: RCRA Listings:
Lower

Actual:
37 ft.

Date Form Received by Agency:	20220502
Handler Name:	New York University - Genomics
Handler Address:	Waverly Pl
Handler City,State,Zip:	NEW YORK, NY 10003
EPA ID:	NYR000160069
Contact Name:	ERIN BROWER
Contact Address:	ASTOR PL 5TH FL
Contact City,State,Zip:	NEW YORK, NY 10003
Contact Telephone:	212-998-1450
Contact Fax:	212-995-4932
Contact Email:	ERIN.BROWER@NYU.EDU
Contact Title:	SENIOR ENVIRONMENTAL SPECIALIST
EPA Region:	02

NEW YORK UNIVERSITY - GENOMICS (Continued) **1011863494**

Land Type:		Private
Federal Waste Generator Description:		Small Quantity Generator
Non-Notifier:		Not reported
Biennial Report Cycle:		Not reported
Accessibility:		Not reported
Active Site Indicator:		Handler Activities
State District Owner:		Ny
State District:		NYSDEC R2
Mailing Address:		ASTOR PL 7TH FL
Mailing City,State,Zip:		NEW YORK, NY 10003
Owner Name:	New York University	
Owner Type:		Private
Operator Name:	New York University	
Operator Type:		Private
Short-Term Generator Activity:		No
Importer Activity:		No
Mixed Waste Generator:		No
Transporter Activity:		No
Transfer Facility Activity:		No
Recycler Activity with Storage:		No
Small Quantity On-Site Burner Exemption:		No
Smelting Melting and Refining Furnace Exemption:		No
Underground Injection Control:		No
Off-Site Waste Receipt:		No
Universal Waste Indicator:		No
Universal Waste Destination Facility:		No
Federal Universal Waste:		No
Active Site State-Reg Handler:		---
Federal Facility Indicator:		Not reported
Hazardous Secondary Material Indicator:		N
Sub-Part K Indicator:		Not reported
2018 GPRA Permit Baseline:		Not on the Baseline
2018 GPRA Renewals Baseline:		Not on the Baseline
202 GPRA Corrective Action Baseline:		No
Subject to Corrective Action Universe:		No
Non-TSDFs Where RCRA CA has Been Imposed Universe:		No
Corrective Action Priority Ranking:		No NCAPS ranking
Environmental Control Indicator:		No
Institutional Control Indicator:		No
Human Exposure Controls Indicator:		N/A
Groundwater Controls Indicator:		N/A
Significant Non-Complier Universe:		No
Unaddressed Significant Non-Complier Universe:		No
Addressed Significant Non-Complier Universe:		No
Significant Non-Complier With a Compliance Schedule Universe:		No
Financial Assurance Required:		Not reported
Handler Date of Last Change:		20220502
Recognized Trader-Importer:		No
Recognized Trader-Exporter:		No
Importer of Spent Lead Acid Batteries:		No
Exporter of Spent Lead Acid Batteries:		No
Recycler Activity Without Storage:		No
Manifest Broker:		No
Sub-Part P Indicator:		No

NEW YORK UNIVERSITY - GENOMICS (Continued) **1011863494**

Hazardous Waste Summary:

Waste Code:	D001
Waste Description:	Ignitable Waste
Waste Code:	D002
Waste Description:	Corrosive Waste
Waste Code:	D003
Waste Description:	Reactive Waste
Waste Code:	D008
Waste Description:	Lead
Waste Code:	D009
Waste Description:	Mercury
Waste Code:	D011
Waste Description:	Silver
Waste Code:	D018
Waste Description:	Benzene
Waste Code:	D022
Waste Description:	Chloroform
Waste Code:	F003
Waste Description:	The Following Spent Nonhalogenated Solvents: Xylene, Acetone, Ethyl Acetate, Ethyl Benzene, Ethyl Ether, Methyl Isobutyl Ketone, N-Butyl Alcohol, Cyclohexanone, And Methanol; All Spent Solvent Mixtures/Blends Containing, Before Use, Only The Above Spent Nonhalogenated Solvents; And All Spent Solvent Mixtures/Blends Containing, Before Use, One Or More Of The Above Nonhalogenated Solvents, And A Total Of Ten Percent Or More (By Volume) Of One Or More Of Those Solvents Listed In F001, F002, F004, And F005; And Still Bottoms From The Recovery Of These Spent Solvents And Spent Solvent Mixtures.
Waste Code:	P087
Waste Description:	Osmium Oxide Oso4, (T-4)- (Or) Osmium Tetroxide
Waste Code:	U188
Waste Description:	Phenol

Handler - Owner Operator:

Owner/Operator Indicator:	Operator
Owner/Operator Name: NEW YORK UNIVERSITY	
Legal Status:	Private
Date Became Current:	19500101
Date Ended Current:	Not reported
Owner/Operator Address:	70 WASHINGTON SQUARE SOUTH
Owner/Operator City,State,Zip:	NEW YORK, NY 10012
Owner/Operator Telephone:	Not reported
Owner/Operator Telephone Ext:	Not reported
Owner/Operator Fax:	Not reported
Owner/Operator Email:	Not reported

NEW YORK UNIVERSITY - GENOMICS (Continued) **1011863494**

Owner/Operator Indicator:	Operator
Owner/Operator Name: NEW YORK UNIVERSITY	
Legal Status:	Private
Date Became Current:	19500101
Date Ended Current:	Not reported
Owner/Operator Address:	Not reported
Owner/Operator City,State,Zip:	Not reported
Owner/Operator Telephone:	Not reported
Owner/Operator Telephone Ext:	Not reported
Owner/Operator Fax:	Not reported
Owner/Operator Email:	Not reported

Owner/Operator Indicator:	Owner
Owner/Operator Name: NEW YORK UNIVERSITY	
Legal Status:	Private
Date Became Current:	19500101
Date Ended Current:	Not reported
Owner/Operator Address:	70 WASHINGTON SQUARE SOUTH
Owner/Operator City,State,Zip:	NEW YORK, NY 10012
Owner/Operator Telephone:	Not reported
Owner/Operator Telephone Ext:	Not reported
Owner/Operator Fax:	Not reported
Owner/Operator Email:	Not reported

Owner/Operator Indicator:	Operator
Owner/Operator Name: NEW YORK UNIVERSITY	
Legal Status:	Private
Date Became Current:	19500101
Date Ended Current:	Not reported
Owner/Operator Address:	Not reported
Owner/Operator City,State,Zip:	Not reported
Owner/Operator Telephone:	Not reported
Owner/Operator Telephone Ext:	Not reported
Owner/Operator Fax:	Not reported
Owner/Operator Email:	Not reported

Owner/Operator Indicator:	Owner
Owner/Operator Name: NEW YORK UNIVERSITY	
Legal Status:	Private
Date Became Current:	19660117
Date Ended Current:	Not reported
Owner/Operator Address:	70 WASHINGTON SQUARE SOUTH
Owner/Operator City,State,Zip:	NEW YORK, NY 10003
Owner/Operator Telephone:	Not reported
Owner/Operator Telephone Ext:	Not reported
Owner/Operator Fax:	Not reported
Owner/Operator Email:	Not reported

Owner/Operator Indicator:	Operator
Owner/Operator Name: NEW YORK UNIVERSITY	
Legal Status:	Private
Date Became Current:	19660117
Date Ended Current:	Not reported
Owner/Operator Address:	Not reported
Owner/Operator City,State,Zip:	Not reported
Owner/Operator Telephone:	Not reported
Owner/Operator Telephone Ext:	Not reported

NEW YORK UNIVERSITY - GENOMICS (Continued) **1011863494**

Owner/Operator Fax: Not reported
Owner/Operator Email: Not reported

Owner/Operator Indicator: Owner
Owner/Operator Name: NEW YORK UNIVERSITY
Legal Status: Private
Date Became Current: 19500101
Date Ended Current: Not reported
Owner/Operator Address: 70 WASHINGTON SQUARE SOUTH
Owner/Operator City,State,Zip: NEW YORK, NY 10012
Owner/Operator Telephone: Not reported
Owner/Operator Telephone Ext: Not reported
Owner/Operator Fax: Not reported
Owner/Operator Email: Not reported

Owner/Operator Indicator: Owner
Owner/Operator Name: NEW YORK UNIVERSITY
Legal Status: Private
Date Became Current: 19500101
Date Ended Current: Not reported
Owner/Operator Address: 70 WASHINGTON SQUARE SOUTH
Owner/Operator City,State,Zip: NEW YORK, NY 10012
Owner/Operator Telephone: Not reported
Owner/Operator Telephone Ext: Not reported
Owner/Operator Fax: Not reported
Owner/Operator Email: Not reported

Historic Generators:
Receive Date: 20081001
Handler Name: NEW YORK UNIVERSITY
Federal Waste Generator Description: Small Quantity Generator
State District Owner: Ny
Large Quantity Handler of Universal Waste: No
Recognized Trader Importer: No
Recognized Trader Exporter: No
Spent Lead Acid Battery Importer: No
Spent Lead Acid Battery Exporter: No
Current Record: No
Non Storage Recycler Activity: Not reported
Electronic Manifest Broker: Not reported

Receive Date: 20091201
Handler Name: NYU - 12-16 WAVERLY PLACE
Federal Waste Generator Description: Very Small Quantity Generator (formerly Conditionally-Exempt Small Quantity Generator
State District Owner: Ny
Large Quantity Handler of Universal Waste: No
Recognized Trader Importer: No
Recognized Trader Exporter: No
Spent Lead Acid Battery Importer: No
Spent Lead Acid Battery Exporter: No
Current Record: No
Non Storage Recycler Activity: Not reported
Electronic Manifest Broker: Not reported

Receive Date: 20130729
Handler Name: NEW YORK UNIVERSITY - 12-16 WAVERLY PLACE

NEW YORK UNIVERSITY - GENOMICS (Continued) **1011863494**

Federal Waste Generator Description: Small Quantity Generator
State District Owner: Ny
Large Quantity Handler of Universal Waste: No
Recognized Trader Importer: No
Recognized Trader Exporter: No
Spent Lead Acid Battery Importer: No
Spent Lead Acid Battery Exporter: No
Current Record: No
Non Storage Recycler Activity: Not reported
Electronic Manifest Broker: Not reported

Receive Date: 20220502
Handler Name: NEW YORK UNIVERSITY - GENOMICS
Federal Waste Generator Description: Small Quantity Generator
State District Owner: Ny
Large Quantity Handler of Universal Waste: No
Recognized Trader Importer: No
Recognized Trader Exporter: No
Spent Lead Acid Battery Importer: No
Spent Lead Acid Battery Exporter: No
Current Record: Yes
Non Storage Recycler Activity: No
Electronic Manifest Broker: No

List of NAICS Codes and Descriptions:
NAICS Code: 61131
NAICS Description: Colleges, Universities, And Professional Schools

Has the Facility Received Notices of Violations:
Found Violation: Yes
Agency Which Determined Violation: State
Violation Short Description: Used Oil - Generators
Date Violation was Determined: 20241101
Actual Return to Compliance Date: 20241101
Return to Compliance Qualifier: Observed
Violation Responsible Agency: State
Scheduled Compliance Date: Not reported
Enforcement Identifier: 001
Date of Enforcement Action: 20241231
Enforcement Responsible Agency: State
Enforcement Docket Number: Not reported
Enforcement Attorney: Not reported
Corrective Action Component: No
Appeal Initiated Date: Not reported
Appeal Resolution Date: Not reported
Disposition Status Date: 20241231
Disposition Status: AS
Disposition Status Description: ACTION SATISFIED (CASE CLOSED)
Consent/Final Order Sequence Number: Not reported
Consent/Final Order Respondent Name: Not reported
Consent/Final Order Lead Agency: Not reported
Enforcement Type: WRITTEN INFORMAL
Enforcement Responsible Person: NYYCI
Enforcement Responsible Sub-Organization: R2
SEP Sequence Number: Not reported
SEP Expenditure Amount: Not reported

NEW YORK UNIVERSITY - GENOMICS (Continued) **1011863494**

SEP Scheduled Completion Date:	Not reported
SEP Actual Date:	Not reported
SEP Defaulted Date:	Not reported
SEP Type:	Not reported
SEP Type Description:	Not reported
Proposed Amount:	Not reported
Final Monetary Amount:	Not reported
Paid Amount:	Not reported
Final Count:	Not reported
Final Amount:	Not reported

Found Violation:	Yes
Agency Which Determined Violation:	State
Violation Short Description:	Universal Waste - Small Quantity Handlers
Date Violation was Determined:	20241101
Actual Return to Compliance Date:	20241120
Return to Compliance Qualifier:	Documented
Violation Responsible Agency:	State
Scheduled Compliance Date:	Not reported
Enforcement Identifier:	001
Date of Enforcement Action:	20241231
Enforcement Responsible Agency:	State
Enforcement Docket Number:	Not reported
Enforcement Attorney:	Not reported
Corrective Action Component:	No
Appeal Initiated Date:	Not reported
Appeal Resolution Date:	Not reported
Disposition Status Date:	20241231
Disposition Status:	AS
Disposition Status Description:	ACTION SATISFIED (CASE CLOSED)
Consent/Final Order Sequence Number:	Not reported
Consent/Final Order Respondent Name:	Not reported
Consent/Final Order Lead Agency:	Not reported
Enforcement Type:	WRITTEN INFORMAL
Enforcement Responsible Person:	NYYCI
Enforcement Responsible Sub-Organization:	R2
SEP Sequence Number:	Not reported
SEP Expenditure Amount:	Not reported
SEP Scheduled Completion Date:	Not reported
SEP Actual Date:	Not reported
SEP Defaulted Date:	Not reported
SEP Type:	Not reported
SEP Type Description:	Not reported
Proposed Amount:	Not reported
Final Monetary Amount:	Not reported
Paid Amount:	Not reported
Final Count:	Not reported
Final Amount:	Not reported

Evaluation Action Summary:

Evaluation Date:	20241101
Evaluation Responsible Agency:	State
Found Violation:	Yes
Evaluation Type Description:	COMPLIANCE EVALUATION INSPECTION
Evaluation Responsible Person Identifier:	NYYCI
Evaluation Responsible Sub-Organization:	R2
Actual Return to Compliance Date:	20241101

NEW YORK UNIVERSITY - GENOMICS (Continued) **1011863494**

Scheduled Compliance Date:	Not reported
Date of Request:	Not reported
Date Response Received:	Not reported
Request Agency:	Not reported
Former Citation:	Not reported
Evaluation Date:	20241101
Evaluation Responsible Agency:	State
Found Violation:	Yes
Evaluation Type Description:	COMPLIANCE EVALUATION INSPECTION
Evaluation Responsible Person Identifier:	NYYCI
Evaluation Responsible Sub-Organization:	R2
Actual Return to Compliance Date:	20241120
Scheduled Compliance Date:	Not reported
Date of Request:	Not reported
Date Response Received:	Not reported
Request Agency:	Not reported
Former Citation:	Not reported

E MANIFEST:

Manifest Tracking Number:	011104672FLE
Last Updated Date:	20190130
Shipped Date:	20181221
Received Date:	20190106
Manifest Status:	Signed
Submission Type:	DataImage5Copy
Origin Type:	Service
Generator EPA ID:	NYR000160069
Generator Name:	New York University
Generator Location Street Number:	Not reported
Generator Location Street 1:	12-16 WAVERLY PLACE
Generator Location Street 2:	Not reported
Generator Location City:	NEW YORK
Generator Location State:	NY
Generator Location Zip:	10003
Generator Mail Street Number:	Not reported
Generator Mail Street 1:	10 ASTOR PLACE 6TH FLOOR
Generator Mail Street 2:	Not reported
Generator Mail City:	NEW YORK
Generator Mail Zip:	10003
Generator Mail State:	NY
Generator Contact Company Name:	Not reported
Designated Facility EPA ID:	OHD048415665
Designated Facility Name:	Ross Incineration Services Inc
Designated Facility Mail Street Number:	Not reported
Designated Facility Mail Street 1:	Not reported
Designated Facility Mail Street 2:	36790 GILES RD
Designated Facility Mail City:	GRAFTON
Designated Facility Mail Zip:	44044-9586
Designated Facility Mail State:	OH
Designated Facility Location Street Number:	Not reported
Designated Facility Location Street 1:	36790 GILES RD
Designated Facility Location Street 2:	Not reported
Designated Facility Location City:	GRAFTON
Designated Facility Location Zip:	44044
Designated Facility Location State:	OH

NEW YORK UNIVERSITY - GENOMICS (Continued) **1011863494**

Designated Facility Contact Company Name:	Not reported
Manifest Residue Indicator:	N
Rejection Indicator:	N
Manifest Tracking Number:	013318840FLE
Last Updated Date:	20200415
Shipped Date:	20200325
Received Date:	20200404
Manifest Status:	Signed
Submission Type:	DataImage5Copy
Origin Type:	Service
Generator EPA ID:	NYR000160069
Generator Name:	New York University
Generator Location Street Number:	Not reported
Generator Location Street 1:	12-16 WAVERLY PLACE
Generator Location Street 2:	Not reported
Generator Location City:	NEW YORK
Generator Location State:	NY
Generator Location Zip:	10003
Generator Mail Street Number:	Not reported
Generator Mail Street 1:	10 ASTOR PLACE 6TH FLOOR
Generator Mail Street 2:	ENVIRONMENTAL HEALTH & SAFETY
Generator Mail City:	NEW YORK
Generator Mail Zip:	10003
Generator Mail State:	NY
Generator Contact Company Name:	Not reported
Designated Facility EPA ID:	OHD048415665
Designated Facility Name:	Ross Incineration Services Inc
Designated Facility Mail Street Number:	Not reported
Designated Facility Mail Street 1:	Not reported
Designated Facility Mail Street 2:	36790 GILES RD
Designated Facility Mail City:	GRAFTON
Designated Facility Mail Zip:	44044
Designated Facility Mail State:	OH
Designated Facility Location Street Number:	Not reported
Designated Facility Location Street 1:	36790 GILES RD
Designated Facility Location Street 2:	Not reported
Designated Facility Location City:	GRAFTON
Designated Facility Location Zip:	44044
Designated Facility Location State:	OH
Designated Facility Contact Company Name:	Not reported
Manifest Residue Indicator:	N
Rejection Indicator:	N
Manifest Tracking Number:	013318843FLE
Last Updated Date:	20200713
Shipped Date:	20200617
Received Date:	20200627
Manifest Status:	Signed
Submission Type:	DataImage5Copy
Origin Type:	Service
Generator EPA ID:	NYR000160069
Generator Name:	New York University
Generator Location Street Number:	Not reported
Generator Location Street 1:	12-16 WAVERLY PLACE
Generator Location Street 2:	Not reported
Generator Location City:	NEW YORK

NEW YORK UNIVERSITY - GENOMICS (Continued) **1011863494**

Generator Location State:	NY
Generator Location Zip:	10003
Generator Mail Street Number:	Not reported
Generator Mail Street 1:	10 ASTOR PLACE 6TH FLOOR
Generator Mail Street 2:	ENVIRONMENTAL HEALTH & SAFETY
Generator Mail City:	NEW YORK
Generator Mail Zip:	10003
Generator Mail State:	NY
Generator Contact Company Name:	Not reported
Designated Facility EPA ID:	OHD048415665
Designated Facility Name:	Ross Incineration Services Inc
Designated Facility Mail Street Number:	Not reported
Designated Facility Mail Street 1:	Not reported
Designated Facility Mail Street 2:	36790 GILES RD
Designated Facility Mail City:	GRAFTON
Designated Facility Mail Zip:	44044
Designated Facility Mail State:	OH
Designated Facility Location Street Number:	Not reported
Designated Facility Location Street 1:	36790 GILES RD
Designated Facility Location Street 2:	Not reported
Designated Facility Location City:	GRAFTON
Designated Facility Location Zip:	44044
Designated Facility Location State:	OH
Designated Facility Contact Company Name:	Not reported
Manifest Residue Indicator:	N
Rejection Indicator:	N

Manifest Tracking Number:	013321217FLE
Last Updated Date:	20200116
Shipped Date:	20191218
Received Date:	20200102
Manifest Status:	Signed
Submission Type:	DataImage5Copy
Origin Type:	Service
Generator EPA ID:	NYR000160069
Generator Name:	New York University
Generator Location Street Number:	Not reported
Generator Location Street 1:	12-16 WAVERLY PLACE
Generator Location Street 2:	Not reported
Generator Location City:	NEW YORK
Generator Location State:	NY
Generator Location Zip:	10003
Generator Mail Street Number:	Not reported
Generator Mail Street 1:	10 ASTOR PLACE 6TH FLOOR
Generator Mail Street 2:	ENVIRONMENTAL HEALTH & SAFETY
Generator Mail City:	NEW YORK
Generator Mail Zip:	10003
Generator Mail State:	NY
Generator Contact Company Name:	Not reported
Designated Facility EPA ID:	OHD048415665
Designated Facility Name:	Ross Incineration Services Inc
Designated Facility Mail Street Number:	Not reported
Designated Facility Mail Street 1:	Not reported
Designated Facility Mail Street 2:	36790 GILES RD
Designated Facility Mail City:	GRAFTON
Designated Facility Mail Zip:	44044
Designated Facility Mail State:	OH

NEW YORK UNIVERSITY - GENOMICS (Continued) **1011863494**

Designated Facility Location Street Number:	Not reported
Designated Facility Location Street 1:	36790 GILES RD
Designated Facility Location Street 2:	Not reported
Designated Facility Location City:	GRAFTON
Designated Facility Location Zip:	44044
Designated Facility Location State:	OH
Designated Facility Contact Company Name:	Not reported
Manifest Residue Indicator:	N
Rejection Indicator:	N

Manifest Tracking Number:	012169116FLE
Last Updated Date:	20190820
Shipped Date:	20190710
Received Date:	20190725
Manifest Status:	Signed
Submission Type:	DataImage5Copy
Origin Type:	Service
Generator EPA ID:	NYR000160069
Generator Name:	New York University
Generator Location Street Number:	Not reported
Generator Location Street 1:	12-16 WAVERLY PLACE
Generator Location Street 2:	Not reported
Generator Location City:	NEW YORK
Generator Location State:	NY
Generator Location Zip:	10003
Generator Mail Street Number:	Not reported
Generator Mail Street 1:	10 ASTOR PLACE 6TH FLOOR
Generator Mail Street 2:	ENVIRONMENTAL HEALTH & SAFETY
Generator Mail City:	NEW YORK
Generator Mail Zip:	10003
Generator Mail State:	NY
Generator Contact Company Name:	Not reported
Designated Facility EPA ID:	OHD048415665
Designated Facility Name:	Ross Incineration Services Inc
Designated Facility Mail Street Number:	Not reported
Designated Facility Mail Street 1:	Not reported
Designated Facility Mail Street 2:	36790 GILES RD
Designated Facility Mail City:	GRAFTON
Designated Facility Mail Zip:	44044
Designated Facility Mail State:	OH
Designated Facility Location Street Number:	Not reported
Designated Facility Location Street 1:	36790 GILES RD
Designated Facility Location Street 2:	Not reported
Designated Facility Location City:	GRAFTON
Designated Facility Location Zip:	44044
Designated Facility Location State:	OH
Designated Facility Contact Company Name:	Not reported
Manifest Residue Indicator:	N
Rejection Indicator:	N

Manifest Tracking Number:	013324069FLE
Last Updated Date:	20210526
Shipped Date:	20210416
Received Date:	20210502
Manifest Status:	Signed
Submission Type:	DataImage5Copy
Origin Type:	Service

NEW YORK UNIVERSITY - GENOMICS (Continued) **1011863494**

Generator EPA ID:	NYR000160069
Generator Name:	New York University
Generator Location Street Number:	Not reported
Generator Location Street 1:	12-16 WAVERLY PLACE
Generator Location Street 2:	Not reported
Generator Location City:	NEW YORK
Generator Location State:	NY
Generator Location Zip:	10003
Generator Mail Street Number:	Not reported
Generator Mail Street 1:	10 ASTOR PLACE 6TH FLOOR
Generator Mail Street 2:	ENVIRONMENTAL HEALTH & SAFETY
Generator Mail City:	NEW YORK
Generator Mail Zip:	10003
Generator Mail State:	NY
Generator Contact Company Name:	Not reported
Designated Facility EPA ID:	OHD048415665
Designated Facility Name:	Ross Incineration Services Inc
Designated Facility Mail Street Number:	Not reported
Designated Facility Mail Street 1:	36790 GILES RD
Designated Facility Mail Street 2:	ROSS INCINERATION SERVICES, IN
Designated Facility Mail City:	GRAFTON
Designated Facility Mail Zip:	44044
Designated Facility Mail State:	OH
Designated Facility Location Street Number:	Not reported
Designated Facility Location Street 1:	36790 GILES RD
Designated Facility Location Street 2:	Not reported
Designated Facility Location City:	GRAFTON
Designated Facility Location Zip:	44044
Designated Facility Location State:	OH
Designated Facility Contact Company Name:	Not reported
Manifest Residue Indicator:	N
Rejection Indicator:	N

Manifest Tracking Number:	009436898FLE
Last Updated Date:	20210729
Shipped Date:	20210618
Received Date:	20210704
Manifest Status:	Signed
Submission Type:	DataImage5Copy
Origin Type:	Service
Generator EPA ID:	NYR000160069
Generator Name:	New York University
Generator Location Street Number:	Not reported
Generator Location Street 1:	12-16 WAVERLY PLACE
Generator Location Street 2:	Not reported
Generator Location City:	NEW YORK
Generator Location State:	NY
Generator Location Zip:	10003
Generator Mail Street Number:	Not reported
Generator Mail Street 1:	10 ASTOR PLACE 6TH FLOOR
Generator Mail Street 2:	ENVIRONMENTAL HEALTH & SAFETY
Generator Mail City:	NEW YORK
Generator Mail Zip:	10003
Generator Mail State:	NY
Generator Contact Company Name:	Not reported
Designated Facility EPA ID:	OHD048415665
Designated Facility Name:	Ross Incineration Services Inc

NEW YORK UNIVERSITY - GENOMICS (Continued) **1011863494**

Designated Facility Mail Street Number:	Not reported
Designated Facility Mail Street 1:	36790 GILES RD
Designated Facility Mail Street 2:	ROSS INCINERATION SERVICES, IN
Designated Facility Mail City:	GRAFTON
Designated Facility Mail Zip:	44044
Designated Facility Mail State:	OH
Designated Facility Location Street Number:	Not reported
Designated Facility Location Street 1:	36790 GILES RD
Designated Facility Location Street 2:	Not reported
Designated Facility Location City:	GRAFTON
Designated Facility Location Zip:	44044
Designated Facility Location State:	OH
Designated Facility Contact Company Name:	Not reported
Manifest Residue Indicator:	N
Rejection Indicator:	N

Manifest Tracking Number:	013742266FLE
Last Updated Date:	20230117
Shipped Date:	20221214
Received Date:	20230101
Manifest Status:	Signed
Submission Type:	DataImage5Copy
Origin Type:	Service
Generator EPA ID:	NYR000160069
Generator Name:	New York University
Generator Location Street Number:	Not reported
Generator Location Street 1:	12-16 WAVERLY PLACE
Generator Location Street 2:	Not reported
Generator Location City:	NEW YORK
Generator Location State:	NY
Generator Location Zip:	10003
Generator Mail Street Number:	Not reported
Generator Mail Street 1:	10 ASTOR PLACE 6TH FLOOR
Generator Mail Street 2:	ENVIRONMENTAL HEALTH & SAFETY
Generator Mail City:	NEW YORK
Generator Mail Zip:	10003
Generator Mail State:	NY
Generator Contact Company Name:	Not reported
Designated Facility EPA ID:	OHD048415665
Designated Facility Name:	Ross Incineration Services, Inc.
Designated Facility Mail Street Number:	Not reported
Designated Facility Mail Street 1:	36790 GILES RD
Designated Facility Mail Street 2:	ROSS INCINERATION SERVICES, IN
Designated Facility Mail City:	GRAFTON
Designated Facility Mail Zip:	44044
Designated Facility Mail State:	OH
Designated Facility Location Street Number:	Not reported
Designated Facility Location Street 1:	36790 GILES RD
Designated Facility Location Street 2:	Not reported
Designated Facility Location City:	GRAFTON
Designated Facility Location Zip:	44044
Designated Facility Location State:	OH
Designated Facility Contact Company Name:	Not reported
Manifest Residue Indicator:	N
Rejection Indicator:	N

Manifest Tracking Number:	013742267FLE

NEW YORK UNIVERSITY - GENOMICS (Continued) **1011863494**

Last Updated Date:	20230117
Shipped Date:	20221214
Received Date:	20230101
Manifest Status:	Signed
Submission Type:	DataImage5Copy
Origin Type:	Service
Generator EPA ID:	NYR000160069
Generator Name:	New York University
Generator Location Street Number:	Not reported
Generator Location Street 1:	12-16 WAVERLY PLACE
Generator Location Street 2:	Not reported
Generator Location City:	NEW YORK
Generator Location State:	NY
Generator Location Zip:	10003
Generator Mail Street Number:	Not reported
Generator Mail Street 1:	10 ASTOR PLACE 6TH FLOOR
Generator Mail Street 2:	ENVIRONMENTAL HEALTH & SAFETY
Generator Mail City:	NEW YORK
Generator Mail Zip:	10003
Generator Mail State:	NY
Generator Contact Company Name:	Not reported
Designated Facility EPA ID:	OHD048415665
Designated Facility Name:	Ross Incineration Services, Inc.
Designated Facility Mail Street Number:	Not reported
Designated Facility Mail Street 1:	36790 GILES RD
Designated Facility Mail Street 2:	ROSS INCINERATION SERVICES, IN
Designated Facility Mail City:	GRAFTON
Designated Facility Mail Zip:	44044
Designated Facility Mail State:	OH
Designated Facility Location Street Number:	Not reported
Designated Facility Location Street 1:	36790 GILES RD
Designated Facility Location Street 2:	Not reported
Designated Facility Location City:	GRAFTON
Designated Facility Location Zip:	44044
Designated Facility Location State:	OH
Designated Facility Contact Company Name:	Not reported
Manifest Residue Indicator:	N
Rejection Indicator:	N

Manifest Tracking Number:	013204487FLE
Last Updated Date:	20210119
Shipped Date:	20201218
Received Date:	20201231
Manifest Status:	Signed
Submission Type:	DataImage5Copy
Origin Type:	Service
Generator EPA ID:	NYR000160069
Generator Name:	New York University
Generator Location Street Number:	Not reported
Generator Location Street 1:	12-16 WAVERLY PLACE
Generator Location Street 2:	Not reported
Generator Location City:	NEW YORK
Generator Location State:	NY
Generator Location Zip:	10003
Generator Mail Street Number:	Not reported
Generator Mail Street 1:	10 ASTOR PLACE 6TH FLOOR
Generator Mail Street 2:	ENVIRONMENTAL HEALTH & SAFETY

NEW YORK UNIVERSITY - GENOMICS (Continued) **1011863494**

Generator Mail City:	NEW YORK
Generator Mail Zip:	10003
Generator Mail State:	NY
Generator Contact Company Name:	Not reported
Designated Facility EPA ID:	OHD048415665
Designated Facility Name:	Ross Incineration Services Inc
Designated Facility Mail Street Number:	Not reported
Designated Facility Mail Street 1:	36790 GILES RD
Designated Facility Mail Street 2:	ROSS INCINERATION SERVICES, IN
Designated Facility Mail City:	GRAFTON
Designated Facility Mail Zip:	44044
Designated Facility Mail State:	OH
Designated Facility Location Street Number:	Not reported
Designated Facility Location Street 1:	36790 GILES RD
Designated Facility Location Street 2:	Not reported
Designated Facility Location City:	GRAFTON
Designated Facility Location Zip:	44044
Designated Facility Location State:	OH
Designated Facility Contact Company Name:	Not reported
Manifest Residue Indicator:	N
Rejection Indicator:	N

Manifest Tracking Number:	013205426FLE
Last Updated Date:	20230727
Shipped Date:	20230621
Received Date:	20230708
Manifest Status:	Signed
Submission Type:	DataImage5Copy
Origin Type:	Service
Generator EPA ID:	NYR000160069
Generator Name:	New York University
Generator Location Street Number:	Not reported
Generator Location Street 1:	12-16 WAVERLY PLACE
Generator Location Street 2:	Not reported
Generator Location City:	NEW YORK
Generator Location State:	NY
Generator Location Zip:	10003
Generator Mail Street Number:	Not reported
Generator Mail Street 1:	10 ASTOR PLACE 6TH FLOOR
Generator Mail Street 2:	ENVIRONMENTAL HEALTH & SAFETY
Generator Mail City:	NEW YORK
Generator Mail Zip:	10003
Generator Mail State:	NY
Generator Contact Company Name:	Not reported
Designated Facility EPA ID:	OHD048415665
Designated Facility Name:	Ross Incineration Services, Inc.
Designated Facility Mail Street Number:	Not reported
Designated Facility Mail Street 1:	36790 GILES RD
Designated Facility Mail Street 2:	ROSS INCINERATION SERVICES, IN
Designated Facility Mail City:	GRAFTON
Designated Facility Mail Zip:	44044
Designated Facility Mail State:	OH
Designated Facility Location Street Number:	Not reported
Designated Facility Location Street 1:	36790 GILES RD
Designated Facility Location Street 2:	Not reported
Designated Facility Location City:	GRAFTON
Designated Facility Location Zip:	44044

NEW YORK UNIVERSITY - GENOMICS (Continued) **1011863494**

Designated Facility Location State: OH
Designated Facility Contact Company Name: Not reported
Manifest Residue Indicator: N
Rejection Indicator: N

Transporter:
Manifest Tracking Number: 013205535FLE
Transporter Line Number: 1
Transporter EPA ID: MAC300016672
Transporter Name: Triumvirate Environmental Inc

Manifest Tracking Number: 013205535FLE
Transporter Line Number: 2
Transporter EPA ID: OHD980614374
Transporter Name: Ross Transportation Services Inc

Waste Line:
Manifest Tracking Number: 013205535FLE
Waste Line Number: 1
U.S. DOT Hazardous Indicator: Y
U.S. DOT ID Number: UN3287
U.S. DOT Description: Un3287, Waste Toxic Liquid, Inorganic, N.O.S. 6.1, Ii
Non-Hazardous Waste Description: Not reported
Number of Containers: 1
Container Type Code: DF
Container Type Description: Fiberboard or plastic drums, barrels, kegs
Waste Quantity: 15
Quantity Unit of Measure Code: P
Quantity Unit of Measure Description: Pounds
Waste Quantity, in Tons: 0.0075
Acute Waste Quantity, in Tons: 0
Non-Acute Waste Quantity, in Tons: 0.0075
Waste Quantity, in Kilograms: 6.802725
Acute Waste Quantity, in Kilograms: 0
Non-Acute Waste Quantity, in Kilorgrams: 6.802725
Management Method Code: H040
Management Method Description: INCINERATION
Waste Residue Indicator: N
Quantity Discrepancy Indicator: N
Waste Type Discrepancy Indicator: N
Waste Density: Not reported
Waste Density Unit of Measure Code: Not reported
Waste Density Unit of Measure Description: Not reported
Form Code: Not reported
Form Code Description: Not reported
Source Code: Not reported
Source Code Description: Not reported
Waste Minimization Code: Not reported
Waste Minimization Code Description: Not reported
Consent Number: Not reported
EPA Waste Indicator: Y
Federal Waste Codes: D022
Quantity Haz Kg: 6.802725
Quantity Haz Tons: 0.0075
Quantity Non Haz Kg: 0
Quantity Non Haz Tons: 0

NEW YORK UNIVERSITY - GENOMICS (Continued) **1011863494**

State Waste Codes: NY-B

Manifest Tracking Number: 013205535FLE
Waste Line Number: 2
U.S. DOT Hazardous Indicator: Y
U.S. DOT ID Number: UN3082
U.S. DOT Description: Un3082, Environmentally Hazardous Substances, Liquid, N.O.S. 9, Iii
Non-Hazardous Waste Description: Not reported
Number of Containers: 1
Container Type Code: DF
Container Type Description: Fiberboard or plastic drums, barrels, kegs
Waste Quantity: 6
Quantity Unit of Measure Code: P
Quantity Unit of Measure Description: Pounds
Waste Quantity, in Tons: 0.003
Acute Waste Quantity, in Tons: 0
Non-Acute Waste Quantity, in Tons: 0.003
Waste Quantity, in Kilograms: 2.72109
Acute Waste Quantity, in Kilograms: 0
Non-Acute Waste Quantity, in Kilorgrams: 2.72109
Management Method Code: H040
Management Method Description: INCINERATION
Waste Residue Indicator: N
Quantity Discrepancy Indicator: N
Waste Type Discrepancy Indicator: N
Waste Density: Not reported
Waste Density Unit of Measure Code: Not reported
Waste Density Unit of Measure Description: Not reported
Form Code: Not reported
Form Code Description: Not reported
Source Code: Not reported
Source Code Description: Not reported
Waste Minimization Code: Not reported
Waste Minimization Code Description: Not reported
Consent Number: Not reported
EPA Waste Indicator: N
Federal Waste Codes: Not reported
Quantity Haz Kg: 0
Quantity Haz Tons: 0
Quantity Non Haz Kg: 2.72109
Quantity Non Haz Tons: 0.003
State Waste Codes: NY-B

Manifest Tracking Number: 013205535FLE
Waste Line Number: 3
U.S. DOT Hazardous Indicator: Y
U.S. DOT ID Number: UN1993
U.S. DOT Description: Un1993, Waste Flammable Liquids, N.O.S. 3, Ii
Non-Hazardous Waste Description: Not reported
Number of Containers: 1
Container Type Code: DF
Container Type Description: Fiberboard or plastic drums, barrels, kegs
Waste Quantity: 7
Quantity Unit of Measure Code: P
Quantity Unit of Measure Description: Pounds
Waste Quantity, in Tons: 0.0035
Acute Waste Quantity, in Tons: 0

NEW YORK UNIVERSITY - GENOMICS (Continued) **1011863494**

Non-Acute Waste Quantity, in Tons:	0.0035
Waste Quantity, in Kilograms:	3.1746051
Acute Waste Quantity, in Kilograms:	0
Non-Acute Waste Quantity, in Kilorgrams:	3.1746051
Management Method Code:	H040
Management Method Description:	INCINERATION
Waste Residue Indicator:	N
Quantity Discrepancy Indicator:	N
Waste Type Discrepancy Indicator:	N
Waste Density:	Not reported
Waste Density Unit of Measure Code:	Not reported
Waste Density Unit of Measure Description:	Not reported
Form Code:	Not reported
Form Code Description:	Not reported
Source Code:	Not reported
Source Code Description:	Not reported
Waste Minimization Code:	Not reported
Waste Minimization Code Description:	Not reported
Consent Number:	Not reported
EPA Waste Indicator:	Y
Federal Waste Codes:	D001
Quantity Haz Kg:	3.1746051
Quantity Haz Tons:	0.0035
Quantity Non Haz Kg:	0
Quantity Non Haz Tons:	0
State Waste Codes:	NY-B
Manifest Tracking Number:	013205535FLE
Waste Line Number:	4
U.S. DOT Hazardous Indicator:	Y
U.S. DOT ID Number:	UN3266
U.S. DOT Description:	Un3266, Waste Corrosive Liquid, Basic, Inorganic, N.O.S. 8, li
Non-Hazardous Waste Description:	Not reported
Number of Containers:	1
Container Type Code:	DF
Container Type Description:	Fiberboard or plastic drums, barrels, kegs
Waste Quantity:	9
Quantity Unit of Measure Code:	P
Quantity Unit of Measure Description:	Pounds
Waste Quantity, in Tons:	0.0045
Acute Waste Quantity, in Tons:	0
Non-Acute Waste Quantity, in Tons:	0.0045
Waste Quantity, in Kilograms:	4.081635
Acute Waste Quantity, in Kilograms:	0
Non-Acute Waste Quantity, in Kilorgrams:	4.081635
Management Method Code:	H040
Management Method Description:	INCINERATION
Waste Residue Indicator:	N
Quantity Discrepancy Indicator:	N
Waste Type Discrepancy Indicator:	N
Waste Density:	Not reported
Waste Density Unit of Measure Code:	Not reported
Waste Density Unit of Measure Description:	Not reported
Form Code:	Not reported
Form Code Description:	Not reported
Source Code:	Not reported
Source Code Description:	Not reported

NEW YORK UNIVERSITY - GENOMICS (Continued) **1011863494**

Waste Minimization Code: Not reported
Waste Minimization Code Description: Not reported
Consent Number: Not reported
EPA Waste Indicator: Y
Federal Waste Codes: D002
Quantity Haz Kg: 4.081635
Quantity Haz Tons: 0.0045
Quantity Non Haz Kg: 0
Quantity Non Haz Tons: 0
State Waste Codes: NY-B

Manifest Tracking Number: 013205535FLE
Waste Line Number: 5
U.S. DOT Hazardous Indicator: Y
U.S. DOT ID Number: UN3286
U.S. DOT Description: Un3286, Waste Flammable Liquid, Toxic, Corrosive, N.O.S. 3(6.1)(8), Ii
Non-Hazardous Waste Description: Not reported
Number of Containers: 1
Container Type Code: DF
Container Type Description: Fiberboard or plastic drums, barrels, kegs
Waste Quantity: 2
Quantity Unit of Measure Code: P
Quantity Unit of Measure Description: Pounds
Waste Quantity, in Tons: 0.001
Acute Waste Quantity, in Tons: 0
Non-Acute Waste Quantity, in Tons: 0.001
Waste Quantity, in Kilograms: 0.90703005
Acute Waste Quantity, in Kilograms: 0
Non-Acute Waste Quantity, in Kilorgrams: 0.90703005
Management Method Code: H040
Management Method Description: INCINERATION
Waste Residue Indicator: N
Quantity Discrepancy Indicator: N
Waste Type Discrepancy Indicator: N
Waste Density: Not reported
Waste Density Unit of Measure Code: Not reported
Waste Density Unit of Measure Description: Not reported
Form Code: Not reported
Form Code Description: Not reported
Source Code: Not reported
Source Code Description: Not reported
Waste Minimization Code: Not reported
Waste Minimization Code Description: Not reported
Consent Number: Not reported
EPA Waste Indicator: Y
Federal Waste Codes: D001, D002
Quantity Haz Kg: 0.90703005
Quantity Haz Tons: 0.001
Quantity Non Haz Kg: 0
Quantity Non Haz Tons: 0
State Waste Codes: NY-B

Manifest Tracking Number: 013205535FLE
Waste Line Number: 6
U.S. DOT Hazardous Indicator: Y
U.S. DOT ID Number: UN1992

NEW YORK UNIVERSITY - GENOMICS (Continued) **1011863494**

U.S. DOT Description:	Un1992, Waste Flammable Liquids, Toxic, N.O.S. 3(6.1), Ii
Non-Hazardous Waste Description:	Not reported
Number of Containers:	1
Container Type Code:	DF
Container Type Description:	Fiberboard or plastic drums, barrels, kegs
Waste Quantity:	2
Quantity Unit of Measure Code:	P
Quantity Unit of Measure Description:	Pounds
Waste Quantity, in Tons:	0.001
Acute Waste Quantity, in Tons:	0
Non-Acute Waste Quantity, in Tons:	0.001
Waste Quantity, in Kilograms:	0.90703005
Acute Waste Quantity, in Kilograms:	0
Non-Acute Waste Quantity, in Kilorgrams:	0.90703005
Management Method Code:	H040
Management Method Description:	INCINERATION
Waste Residue Indicator:	N
Quantity Discrepancy Indicator:	N
Waste Type Discrepancy Indicator:	N
Waste Density:	Not reported
Waste Density Unit of Measure Code:	Not reported
Waste Density Unit of Measure Description:	Not reported
Form Code:	Not reported
Form Code Description:	Not reported
Source Code:	Not reported
Source Code Description:	Not reported
Waste Minimization Code:	Not reported
Waste Minimization Code Description:	Not reported
Consent Number:	Not reported
EPA Waste Indicator:	Y
Federal Waste Codes:	D001, D022
Quantity Haz Kg:	0.90703005
Quantity Haz Tons:	0.001
Quantity Non Haz Kg:	0
Quantity Non Haz Tons:	0
State Waste Codes:	NY-B

Manifest Tracking Number:	013205535FLE
Waste Line Number:	7
U.S. DOT Hazardous Indicator:	Y
U.S. DOT ID Number:	UN2924
U.S. DOT Description:	Un2924, Waste Flammable Liquids, Corrosive, N.O.S. 3(8), Ii
Non-Hazardous Waste Description:	Not reported
Number of Containers:	1
Container Type Code:	DF
Container Type Description:	Fiberboard or plastic drums, barrels, kegs
Waste Quantity:	5
Quantity Unit of Measure Code:	P
Quantity Unit of Measure Description:	Pounds
Waste Quantity, in Tons:	0.0025
Acute Waste Quantity, in Tons:	0
Non-Acute Waste Quantity, in Tons:	0.0025
Waste Quantity, in Kilograms:	2.267575
Acute Waste Quantity, in Kilograms:	0
Non-Acute Waste Quantity, in Kilorgrams:	2.267575
Management Method Code:	H040
Management Method Description:	INCINERATION

NEW YORK UNIVERSITY - GENOMICS (Continued) **1011863494**

Waste Residue Indicator:	N
Quantity Discrepancy Indicator:	N
Waste Type Discrepancy Indicator:	N
Waste Density:	Not reported
Waste Density Unit of Measure Code:	Not reported
Waste Density Unit of Measure Description:	Not reported
Form Code:	Not reported
Form Code Description:	Not reported
Source Code:	Not reported
Source Code Description:	Not reported
Waste Minimization Code:	Not reported
Waste Minimization Code Description:	Not reported
Consent Number:	Not reported
EPA Waste Indicator:	Y
Federal Waste Codes:	D001, D002, F003
Quantity Haz Kg:	2.267575
Quantity Haz Tons:	0.0025
Quantity Non Haz Kg:	0
Quantity Non Haz Tons:	0
State Waste Codes:	NY-B

Manifest Tracking Number:	013205535FLE
Waste Line Number:	8
U.S. DOT Hazardous Indicator:	Y
U.S. DOT ID Number:	UN3265
U.S. DOT Description:	Un3265, Waste Corrosive Liquid, Acidic, Organic, N.O.S. 8, , Iii
Non-Hazardous Waste Description:	Not reported
Number of Containers:	1
Container Type Code:	DF
Container Type Description:	Fiberboard or plastic drums, barrels, kegs
Waste Quantity:	4
Quantity Unit of Measure Code:	P
Quantity Unit of Measure Description:	Pounds
Waste Quantity, in Tons:	0.002
Acute Waste Quantity, in Tons:	0
Non-Acute Waste Quantity, in Tons:	0.002
Waste Quantity, in Kilograms:	1.8140601
Acute Waste Quantity, in Kilograms:	0
Non-Acute Waste Quantity, in Kilorgrams:	1.8140601
Management Method Code:	H040
Management Method Description:	INCINERATION
Waste Residue Indicator:	N
Quantity Discrepancy Indicator:	N
Waste Type Discrepancy Indicator:	N
Waste Density:	Not reported
Waste Density Unit of Measure Code:	Not reported
Waste Density Unit of Measure Description:	Not reported
Form Code:	Not reported
Form Code Description:	Not reported
Source Code:	Not reported
Source Code Description:	Not reported
Waste Minimization Code:	Not reported
Waste Minimization Code Description:	Not reported
Consent Number:	Not reported
EPA Waste Indicator:	Y
Federal Waste Codes:	D002
Quantity Haz Kg:	1.8140601

NEW YORK UNIVERSITY - GENOMICS (Continued) **1011863494**

Quantity Haz Tons:	0.002
Quantity Non Haz Kg:	0
Quantity Non Haz Tons:	0
State Waste Codes:	NY-B
Manifest Tracking Number:	013205535FLE
Waste Line Number:	9
U.S. DOT Hazardous Indicator:	N
U.S. DOT ID Number:	Not reported
U.S. DOT Description:	Not reported
Non-Hazardous Waste Description:	Non-Regulated Material
Number of Containers:	1
Container Type Code:	DF
Container Type Description:	Fiberboard or plastic drums, barrels, kegs
Waste Quantity:	18
Quantity Unit of Measure Code:	P
Quantity Unit of Measure Description:	Pounds
Waste Quantity, in Tons:	0.009
Acute Waste Quantity, in Tons:	0
Non-Acute Waste Quantity, in Tons:	0.009
Waste Quantity, in Kilograms:	8.16327
Acute Waste Quantity, in Kilograms:	0
Non-Acute Waste Quantity, in Kilorgrams:	8.16327
Management Method Code:	H040
Management Method Description:	INCINERATION
Waste Residue Indicator:	N
Quantity Discrepancy Indicator:	N
Waste Type Discrepancy Indicator:	N
Waste Density:	Not reported
Waste Density Unit of Measure Code:	Not reported
Waste Density Unit of Measure Description:	Not reported
Form Code:	Not reported
Form Code Description:	Not reported
Source Code:	Not reported
Source Code Description:	Not reported
Waste Minimization Code:	Not reported
Waste Minimization Code Description:	Not reported
Consent Number:	Not reported
EPA Waste Indicator:	N
Federal Waste Codes:	Not reported
Quantity Haz Kg:	0
Quantity Haz Tons:	0
Quantity Non Haz Kg:	8.16327
Quantity Non Haz Tons:	0.009
State Waste Codes:	NY-B

Click this hyperlink while viewing on your computer to access
8 additional US EManifest: record(s) in the EDR Site Report.

NY MANIFEST:

EPA ID:	NYP004791612
Country:	USA
Name:	Con Edison
Address:	12 WAVERLY PL
Address 2:	Not reported
City,State,Zip:	NEW YORK, NY 10003
Zip 4:	Not reported

NEW YORK UNIVERSITY - GENOMICS (Continued) **1011863494**

Location Address 1: 12 WAVERLY PL
Location Address 2: MH 49501
Location City,State,Zip: NEW YORK, NY 10003
Location Zip 4: Not reported
Facility Status: Not reported
Total Tanks: Not reported
Code: BP

Mailing:
Mailing Name: Con Edison
Mailing Contact: Dennis Huacon
Mailing Address 1: 4 IRVING PL 15TH FL
Mailing Address 2: Not reported
Mailing City,State,Zip: NEW YORK, NY 10003
Mailing Zip 4: Not reported
Mailing Country: USA
Mailing Phone: 2124603770

Manifest Data:
Document ID: Not reported
Manifest Status: Not reported
Trans1 State ID: NJD003812047
Year: 2018
Trans2 State ID: Not reported
Generator Ship Date: 06/08/2015
Trans1 Recv Date: 06/08/2015
Trans2 Recv Date: Not reported
TSD Site Recv Date: 06/10/2015
Part A Recv Date: Not reported
Part B Recv Date: Not reported
Generator EPA ID: NYP004791612
Trans1 EPA ID: Not reported
Trans2 EPA ID: Not reported
TSDF ID 1: NJD991291105
TSDF ID 2: Not reported
Manifest Tracking Number: 002614383GBF
Import Indicator: N
Export Indicator: N
Discr Quantity Indicator: N
Discr Type Indicator: N
Discr Residue Indicator: N
Discr Partial Reject Indicator: N
Discr Full Reject Indicator: N
Manifest Ref Number: Not reported
Alt Facility RCRA ID: Not reported
Alt Facility Sign Date: Not reported
MGMT Method Type Code: H110
Waste Code a: Lead
Waste Code b: Not reported
Waste Code c: Not reported
Waste Code e: Not reported
Waste Code f: Not reported
Waste Code g: Not reported
Waste Code 1: Not reported
Waste Code 2: Not reported
Waste Code 3: Not reported
Waste Code 4: Not reported

NEW YORK UNIVERSITY - GENOMICS (Continued) **1011863494**

Waste Code 5:	Not reported
Waste Code 6:	Not reported
Quantity:	2000
Units:	Pounds
Number of Containers:	1
Container Type:	Cargo tanks (tank trucks)
Handling Method:	Treat
Specific Gravity:	1

AJ689 **55 HOUSTON REALTY LLC** **NY AST** **A100318950**
SSW **55 EAST HOUSTON STREET** **N/A**
1/8-1/4 **NEW YORK, NY 10012**
0.183 mi.
964 ft. **Site 2 of 17 in cluster AJ**

Relative:
Higher

Actual:
42 ft.

AST:

Name:	55 HOUSTON REALTY LLC
Address:	55 EAST HOUSTON STREET
City,State,Zip:	NEW YORK, NY 10012
Region:	STATE
DEC Region:	2
Site Status:	Unregulated/Closed
Facility Id:	2-610765
Program Type:	PBS
UTM X:	584933.98246
UTM Y:	4508668.87545
Expiration Date:	N/A
Site Type:	Apartment Building/Office Building

Affiliation Records:

Site Id:	393504
Affiliation Type:	Mail Contact
Company Name:	ERIC NELSON
Contact Type:	Not reported
Contact Name:	Not reported
Address1:	381 PARK AVENUE SOUTH, SUITE 1120
Address2:	Not reported
City:	NEW YORK
State:	NY
Zip Code:	10016
Country Code:	001
Phone:	(212) 279-9600
EMail:	ENELSON@VINTROUP.COM
Fax Number:	Not reported
Modified By:	DAFRANCI
Date Last Modified:	2017-06-08

Site Id:	393504
Affiliation Type:	Facility Operator
Company Name:	55 HOUSTON REALTY LLC
Contact Type:	Not reported
Contact Name:	N/A
Address1:	Not reported
Address2:	Not reported
City:	Not reported
State:	NN
Zip Code:	Not reported

55 HOUSTON REALTY LLC (Continued) **A100318950**

Country Code:	001
Phone:	(212) 279-9600
EMail:	Not reported
Fax Number:	Not reported
Modified By:	DAFRANCI
Date Last Modified:	2017-06-08

Site Id:	393504
Affiliation Type:	Emergency Contact
Company Name:	55 HOUSTON REALTY LLC
Contact Type:	Not reported
Contact Name:	ERIC NELSON
Address1:	Not reported
Address2:	Not reported
City:	Not reported
State:	NN
Zip Code:	Not reported
Country Code:	999
Phone:	(212) 279-9600
EMail:	Not reported
Fax Number:	Not reported
Modified By:	DMPOKRZY
Date Last Modified:	2017-05-26

Site Id:	393504
Affiliation Type:	Facility Owner
Company Name:	55 HOUSTON REALTY LLC
Contact Type:	MEMBER MANAGER
Contact Name:	ERIC NELSON
Address1:	381 PARK AVENUE SOUTH, SUITE 1120
Address2:	Not reported
City:	NEW YORK
State:	NY
Zip Code:	10016
Country Code:	001
Phone:	(212) 279-9600
EMail:	Not reported
Fax Number:	Not reported
Modified By:	DAFRANCI
Date Last Modified:	2017-06-08

Tank Info:

Tank Number:	001
Tank Id:	221597
Material Code:	0001
Common Name of Substance:	#2 Fuel Oil (On-Site Consumption)

Equipment Records:

H06 - Tank Leak Detection - Impervious Barrier/Concrete Pad (A/G)
J02 - Dispenser - Suction Dispenser
L00 - Piping Leak Detection - None
B00 - Tank External Protection - None
F00 - Pipe External Protection - None
I05 - Overfill - Vent Whistle
A00 - Tank Internal Protection - None

55 HOUSTON REALTY LLC (Continued) **A100318950**

D01 - Pipe Type - Steel/Carbon Steel/Iron
E00 - Piping Secondary Containment - None
G03 - Tank Secondary Containment - Vault (w/o access)
K00 - Spill Prevention - None
C01 - Pipe Location - Aboveground

Tank Location:	Aboveground - contact with impervious barrier... Tank bottom rests on impervious barrier, allowing visual indication of leaks.
Tank Type:	Steel/Carbon Steel/Iron
Tank Status:	Closed - Removed
Pipe Model:	Not reported
Install Date:	01/01/1970
Capacity Gallons:	2000
Tightness Test Method:	-
Date Test:	Not reported
Next Test Date:	Not reported
Date Tank Closed:	04/06/2017
Register:	True
Modified By:	MJGRIFFI
Last Modified:	05/09/2022
Material Name:	#2 fuel oil (on-site consumption)

AK690 **CON EDISON** **NY MANIFEST** **S107784498**
East **89 2ND AVE** **N/A**
1/8-1/4 **NEW YORK, NY 10003**
0.183 mi.
966 ft. **Site 1 of 20 in cluster AK**

Relative:
Lower

Actual:
36 ft.

NY MANIFEST:

EPA ID:	NYP004589842
Country:	USA
Name:	Con Edison
Address:	89 2ND AVE
Address 2:	SB 53967
City,State,Zip:	NEW YORK, NY 10003
Zip 4:	Not reported
Location Address 1:	89 2ND AVE
Location Address 2:	SB 53967
Location City,State,Zip:	NEW YORK, NY 10003
Location Zip 4:	Not reported
Facility Status:	Not reported
Total Tanks:	Not reported
Code:	BP

Mailing:

Mailing Name:	Con Edison
Mailing Contact:	Tom Teeling
Mailing Address 1:	4 IRVING PLACE 15TH FLOOR
Mailing Address 2:	Not reported
Mailing City,State,Zip:	NEW YORK, NY 10003
Mailing Zip 4:	Not reported
Mailing Country:	USA
Mailing Phone:	Not reported

Manifest Data:

Document ID:	Not reported
Manifest Status:	Not reported
Trans1 State ID:	NJD003812047
Year:	2018

CON EDISON (Continued) **S107784498**

Trans2 State ID:	Not reported
Generator Ship Date:	07/09/2014
Trans1 Recv Date:	07/09/2014
Trans2 Recv Date:	Not reported
TSD Site Recv Date:	07/10/2014
Part A Recv Date:	Not reported
Part B Recv Date:	Not reported
Generator EPA ID:	NYP004589842
Trans1 EPA ID:	Not reported
Trans2 EPA ID:	Not reported
TSDF ID 1:	NJD991291105
TSDF ID 2:	Not reported
Manifest Tracking Number:	002608180GBF
Import Indicator:	N
Export Indicator:	N
Discr Quantity Indicator:	N
Discr Type Indicator:	N
Discr Residue Indicator:	N
Discr Partial Reject Indicator:	N
Discr Full Reject Indicator:	N
Manifest Ref Number:	Not reported
Alt Facility RCRA ID:	Not reported
Alt Facility Sign Date:	Not reported
MGMT Method Type Code:	H110
Waste Code a:	Lead
Waste Code b:	Not reported
Waste Code c:	Not reported
Waste Code e:	Not reported
Waste Code f:	Not reported
Waste Code g:	Not reported
Waste Code 1:	Not reported
Waste Code 2:	Not reported
Waste Code 3:	Not reported
Waste Code 4:	Not reported
Waste Code 5:	Not reported
Waste Code 6:	Not reported
Quantity:	1200
Units:	Pounds
Number of Containers:	1
Container Type:	Cargo tanks (tank trucks)
Handling Method:	Treat
Specific Gravity:	1

AH691 **CON EDISON** **E MANIFEST** **1031627136**
WSW **625 BROADWAY** **N/A**
1/8-1/4 **MANHATTAN, NY 10012**
0.183 mi.
966 ft. **Site 7 of 11 in cluster AH**

Relative: **Lower**
Actual: **39 ft.**

E MANIFEST:

Manifest Tracking Number:	006857969GBF
Last Updated Date:	20210813
Shipped Date:	20210728
Received Date:	20210804
Manifest Status:	Signed
Submission Type:	DataImage5Copy
Origin Type:	Service

CON EDISON (Continued) **1031627136**

Generator EPA ID: NYR000114579
Generator Name: Con Edison
Generator Location Street Number: Not reported
Generator Location Street 1: 625 BROADWAY
Generator Location Street 2: Not reported
Generator Location City: MANHATTAN
Generator Location State: NY
Generator Location Zip: 10012
Generator Mail Street Number: Not reported
Generator Mail Street 1: 36 BUTLER STREET
Generator Mail Street 2: Not reported
Generator Mail City: Elizabeth
Generator Mail Zip: 07206
Generator Mail State: NJ
Generator Contact Company Name: Not reported
Designated Facility EPA ID: NJD991291105
Designated Facility Name: Clean Earth Of North Jersey
Designated Facility Mail Street Number: 105
Designated Facility Mail Street 1: Not reported
Designated Facility Mail Street 2: JACOBUS AVE
Designated Facility Mail City: KEARNY
Designated Facility Mail Zip: 07032
Designated Facility Mail State: NJ
Designated Facility Location Street Number: 105
Designated Facility Location Street 1: JACOBUS AVE
Designated Facility Location Street 2: Not reported
Designated Facility Location City: KEARNY
Designated Facility Location Zip: 07032
Designated Facility Location State: NJ
Designated Facility Contact Company Name: Not reported
Manifest Residue Indicator: N
Rejection Indicator: N

Transporter:
Manifest Tracking Number: 006857969GBF
Transporter Line Number: 1
Transporter EPA ID: NJD003812047
Transporter Name: Acv Environmental Services Inc.

Waste Line:
Manifest Tracking Number: 006857969GBF
Waste Line Number: 1
U.S. DOT Hazardous Indicator: Y
U.S. DOT ID Number: NA3082
U.S. DOT Description: Na3082, Hazardous Waste, Liquid N.O.S., 9, Pg Iii, Rq (Lead)
Non-Hazardous Waste Description: Not reported
Number of Containers: 1
Container Type Code: TT
Container Type Description: Cargo tanks (tank trucks)
Waste Quantity: 800
Quantity Unit of Measure Code: P
Quantity Unit of Measure Description: Pounds
Waste Quantity, in Tons: 0.4
Acute Waste Quantity, in Tons: 0
Non-Acute Waste Quantity, in Tons: 0.4
Waste Quantity, in Kilograms: 362.812

CON EDISON (Continued) **1031627136**

Acute Waste Quantity, in Kilograms:	0
Non-Acute Waste Quantity, in Kilorgrams:	362.812
Management Method Code:	H110
Management Method Description:	STABILIZATION
Waste Residue Indicator:	N
Quantity Discrepancy Indicator:	N
Waste Type Discrepancy Indicator:	N
Waste Density:	Not reported
Waste Density Unit of Measure Code:	Not reported
Waste Density Unit of Measure Description:	Not reported
Form Code:	Not reported
Form Code Description:	Not reported
Source Code:	Not reported
Source Code Description:	Not reported
Waste Minimization Code:	Not reported
Waste Minimization Code Description:	Not reported
Consent Number:	Not reported
EPA Waste Indicator:	Y
Federal Waste Codes:	D008
Quantity Haz Kg:	362.812
Quantity Haz Tons:	0.4
Quantity Non Haz Kg:	0
Quantity Non Haz Tons:	0
State Waste Codes:	NY-T

AH692 **625 BROADWAY** **NY AST** **U003389218**
WSW **625 BROADWAY** **N/A**
1/8-1/4 **NEW YORK, NY 10012**
0.183 mi.
966 ft. **Site 8 of 11 in cluster AH**

Relative:
Lower

Actual:
39 ft.

AST:

Name:	625 BROADWAY
Address:	625 BROADWAY
City,State,Zip:	NEW YORK, NY 10012
Region:	STATE
DEC Region:	2
Site Status:	Active
Facility Id:	2-297259
Program Type:	PBS
UTM X:	584747.15960
UTM Y:	4508828.79074
Expiration Date:	10/23/2027
Site Type:	Apartment Building/Office Building

Affiliation Records:

Site Id:	13719
Affiliation Type:	Mail Contact
Company Name:	625 BROADWAY VENTURE LLC
Contact Type:	Not reported
Contact Name:	MIKE CARTER
Address1:	9 ENTIN ROAD
Address2:	SUITE 103
City:	PARSIPPANY
State:	NJ
Zip Code:	07054
Country Code:	001
Phone:	(973) 599-0550

625 BROADWAY (Continued) **U003389218**

EMail: MCARTER@LPC.COM
Fax Number: Not reported
Modified By: MFLEONAR
Date Last Modified: 2017-10-23

Site Id: 13719
Affiliation Type: Facility Operator
Company Name: 625 BROADWAY
Contact Type: Not reported
Contact Name: MIKE CARTER
Address1: Not reported
Address2: Not reported
City: Not reported
State: NN
Zip Code: Not reported
Country Code: 001
Phone: (212) 206-2323
EMail: Not reported
Fax Number: Not reported
Modified By: MSBAPTIS
Date Last Modified: 2012-09-10

Site Id: 13719
Affiliation Type: Emergency Contact
Company Name: 625 BROADWAY VENTURE LLC
Contact Type: Not reported
Contact Name: DREW MAZURA
Address1: Not reported
Address2: Not reported
City: Not reported
State: NN
Zip Code: Not reported
Country Code: 999
Phone: (973) 387-5433
EMail: Not reported
Fax Number: Not reported
Modified By: MFLEONAR
Date Last Modified: 2017-10-23

Site Id: 13719
Affiliation Type: Facility Owner
Company Name: 625 BROADWAY VENTURE LLC
Contact Type: ‘PROPERTY MANAGER
Contact Name: DREW MAZURA
Address1: 9 ENTIN ROAD SUITE 103
Address2: Not reported
City: PARSIPPANY
State: NJ
Zip Code: 07054
Country Code: 001
Phone: (973) 599-0550
EMail: Not reported
Fax Number: Not reported
Modified By: MFLEONAR
Date Last Modified: 2017-10-23

625 BROADWAY (Continued) **U003389218**

Tank Info:

Tank Number:	001
Tank Id:	15448
Material Code:	0003
Common Name of Substance:	#6 Fuel Oil (On-Site Consumption)

Equipment Records:

H08 - Tank Leak Detection - Weep holes in Vaults with no access for inspection
J04 - Dispenser - On Site Heating System (Suction)
L00 - Piping Leak Detection - None
G03 - Tank Secondary Containment - Vault (w/o access)
K00 - Spill Prevention - None
A00 - Tank Internal Protection - None
B01 - Tank External Protection - Painted/Asphalt Coating
D01 - Pipe Type - Steel/Carbon Steel/Iron
E00 - Piping Secondary Containment - None
F01 - Pipe External Protection - Painted/Asphalt Coating
I05 - Overfill - Vent Whistle
C01 - Pipe Location - Aboveground

Tank Location:	Aboveground - contact with soil.... Tank bottom rests on soil, allowing no visual inspection.
Tank Type:	Steel/Carbon Steel/Iron
Tank Status:	In Service
Pipe Model:	Not reported
Install Date:	01/01/1962
Capacity Gallons:	8000
Tightness Test Method:	-
Date Test:	Not reported
Next Test Date:	Not reported
Date Tank Closed:	Not reported
Register:	True
Modified By:	JSMACRI
Last Modified:	09/29/2022
Material Name:	#2 fuel oil (on-site consumption)

AJ693 **SPILL NUMBER 9411282** **NY LTANKS** **S102149033**
South **ELIZABETH ST & HOUSTON ST** **N/A**
1/8-1/4 **NEW YORK, NY**
0.184 mi.
970 ft. **Site 3 of 17 in cluster AJ**

Relative: LTANKS:
Higher

Actual: **43 ft.**

Name:	SPILL NUMBER 9411282
Address:	ELIZABETH ST & HOUSTON ST
City,State,Zip:	NEW YORK, NY
Spill Number/Closed Date:	9411282 / 2004-01-13
Facility ID:	9411282
Site ID:	153267
Spill Date:	1994-11-23
Spill Cause:	Tank Failure
Spill Source:	Non Major Facility > 1,100 gal
Spill Class:	B3
Cleanup Ceased:	Not reported
SWIS:	3101
Investigator:	SIGONA

SPILL NUMBER 9411282 (Continued) **S102149033**

Referred To:	Not reported
Reported to Dept:	1994-11-23
CID:	Not reported
Water Affected:	Not reported
Spill Notifier:	Citizen
Last Inspection:	Not reported
Recommended Penalty:	False
Meets Standard:	False
UST Involvement:	False
Remediation Phase:	0
Date Entered In Computer:	1995-01-05
Spill Record Last Update:	2004-01-13
Spiller Name:	Not reported
Spiller Company:	UNKNOWN
Spiller Address:	Not reported
Spiller County:	999
Spiller Contact:	Not reported
Spiller Phone:	Not reported
Spiller Extention:	Not reported
DEC Region:	2
DER Facility ID:	130047
Latitude:	Not reported
Longitude:	Not reported
DEC Memo:	Not reported
Remarks:	EVCAV. & RUPTURED A TANK- EXCAV. W/O A PERMIT- NO NAME BY EXCAV. WORK

All Materials:

Site ID:	153267
Operable Unit ID:	1009164
Operable Unit:	01
Material ID:	377143
Material Code:	0066A
Material Name:	unknown petroleum
Case No.:	Not reported
Material FA:	Petroleum
Quantity:	.00
Units:	G
Recovered:	.00
Resource Affected:	Soil
Oxygenate:	Not reported

AE694 **APARTMENT HOUSE** **UST FINDER** **1028600014**
North **300 MERCER STREET** **N/A**
1/8-1/4 **NEW YORK, NY 10003**
0.184 mi.
972 ft. **Site 12 of 18 in cluster AE**

Relative: **Lower**

Actual: **37 ft.**

UST FINDER:

Object ID:	298608
Facility ID:	NY7928
Name:	APARTMENT HOUSE
Address:	300 MERCER STREET
City,State,Zip:	NEW YORK, NY 10003
Address Match Type:	Not reported
Open USTs:	1
Closed USTs:	1
TOS USTs:	0

APARTMENT HOUSE (Continued) **1028600014**

Population 1500ft:	23042
Private Wells 1500ft:	0
Within 100yr Floodplain:	No
Land Use:	Developed, High Intensity
Within SPA:	No
SPA PWS Facility ID:	Not reported
SPA Water Type:	Not reported
SPA Facility Type:	Not reported
SPA HUC12:	Not reported
Within WHPA:	No
WHPA PWS Facility ID:	Not reported
WHPA Water Type:	Not reported
WHPA Facility Type:	Not reported
WHPA HUC12:	Not reported
Facility Status:	Open UST(s)
Date of Last Inspection:	Not reported
EPA Region:	2
Tribe:	Not reported
Coordinate Source:	State
X Coord:	-73.99368
Y Coord:	40.7301450000001
Latitude:	40.730145
Longitude:	-73.99368

UST FINDER:

Object ID:	1319290
Facility ID:	NY7928
Tank ID:	NY10544
Tank Status:	Closed
Installation Date:	1976/10/01 16:00:00+00
Removal Date:	Not reported
Tank Capacity:	20000
Substances:	Not reported
Tank Wall Type:	Not reported

Object ID:	1319291
Facility ID:	NY7928
Tank ID:	NY11090
Tank Status:	Open
Installation Date:	1976/10/01 16:00:00+00
Removal Date:	Not reported
Tank Capacity:	20000
Substances:	Not reported
Tank Wall Type:	Not reported

AE695 **APHRODITE FRENCH CLEANERS** **NY DRYCLEANERS** **S110245933**
North **300 MERCER ST #1** **N/A**
1/8-1/4 **NEW YORK, NY 10003**
0.184 mi.
972 ft. **Site 13 of 18 in cluster AE**

Relative: DRYCLEANERS:
Lower

Name:	APHRODITE FRENCH CLEANERS
Address:	300 MERCER ST #1
City,State,Zip:	NEW YORK, NY 10003
Facility ID:	---
Phone Number:	Not reported

Actual:
37 ft.

APHRODITE FRENCH CLEANERS (Continued) **S110245933**

Region:	2
Registration Effective Date:	???
Inspection Date:	Not reported
Install Date:	Not reported
Expiration Date:	Not reported
Removal Date:	Not reported
Drop Shop:	Not reported
Shutdown:	Not reported
Alternate Solvent:	Not reported
Current Business:	???

AE696 **APARTMENT HOUSE** **NY UST** **U000412448**
North **300 MERCER STREET** **N/A**
1/8-1/4 **NEW YORK, NY 10003**
0.184 mi.
972 ft. **Site 14 of 18 in cluster AE**

Relative: **Lower**
Actual: **37 ft.**

UST:

Name:	APARTMENT HOUSE
Address:	300 MERCER STREET
City,State,Zip:	NEW YORK, NY 10003
Id/Status:	2-214051 / Active
Program Type:	PBS
Region:	STATE
DEC Region:	2
Expiration Date:	06/30/2027
UTM X:	584984.01587
UTM Y:	4509300.64313
Site Type:	Apartment Building/Office Building

Affiliation Records:

Site Id:	7928
Affiliation Type:	Facility Operator
Company Name:	APARTMENT HOUSE
Contact Type:	Not reported
Contact Name:	GEORGE GEORGIO
Address1:	Not reported
Address2:	Not reported
City:	Not reported
State:	NN
Zip Code:	Not reported
Country Code:	001
Phone:	(212) 677-3404
EMail:	Not reported
Fax Number:	Not reported
Modified By:	BVCAMPBE
Date Last Modified:	2012-04-09

Site Id:	7928
Affiliation Type:	Emergency Contact
Company Name:	HILARY GARDENS CO., LLC C/O ALGIN MANAGEMENT
Contact Type:	Not reported
Contact Name:	GEORGE GEORGIO
Address1:	Not reported
Address2:	Not reported
City:	Not reported
State:	NN
Zip Code:	Not reported

APARTMENT HOUSE (Continued) **U000412448**

Country Code:	999
Phone:	(516) 241-6977
EMail:	Not reported
Fax Number:	Not reported
Modified By:	MFLEONAR
Date Last Modified:	2017-07-06
Site Id:	7928
Affiliation Type:	Facility Owner
Company Name:	HILARY GARDENS COMPANY, LLC
Contact Type:	AGENT
Contact Name:	DAN HOCHSTADT
Address1:	183 MADISON AVENUE
Address2:	Not reported
City:	NEW YORK
State:	NY
Zip Code:	10016
Country Code:	001
Phone:	(718) 896-9600
EMail:	Not reported
Fax Number:	Not reported
Modified By:	ACDANIEL
Date Last Modified:	2022-03-14
Site Id:	7928
Affiliation Type:	Mail Contact
Company Name:	C/O ALGIN MANAGEMENT CO. LLC
Contact Type:	Not reported
Contact Name:	DAN HOCHSTADT
Address1:	183 MADISON AVE
Address2:	STE. 1602
City:	NEW YORK
State:	NY
Zip Code:	10016
Country Code:	001
Phone:	(212) 213-9600
EMail:	DH@ALGINNY.COM
Fax Number:	Not reported
Modified By:	MFLEONAR
Date Last Modified:	2017-07-06

Tank Info:

Tank Number:	001
Tank ID:	9843
Tank Status:	In Service
Material Name:	In Service
Capacity Gallons:	20000
Install Date:	10/01/1976
Date Tank Closed:	Not reported
Registered:	True
Tank Location:	Underground
Tank Type:	Steel/carbon steel
Material Code:	0003
Common Name of Substance:	#6 Fuel Oil (On-Site Consumption)
Tightness Test Method:	21

APARTMENT HOUSE (Continued) **U000412448**

Date Test: 07/11/2013
Next Test Date: 10/11/2016
Pipe Model: Not reported
Modified By: MJGRIFFI
Last Modified: 05/09/2022

Equipment Records:

F07 - Pipe External Protection - Retrofitted Sacrificial Anode
G00 - Tank Secondary Containment - None
J05 - Dispenser - On Site Heating System (Supply/Return)
C03 - Pipe Location - Aboveground/Underground Combination
L02 - Piping Leak Detection - Interstitial - Manual Monitoring
H99 - Tank Leak Detection - Other
I04 - Overfill - Product Level Gauge (A/G)
F05 - Pipe External Protection - Jacketed
K01 - Spill Prevention - Catch Basin
A00 - Tank Internal Protection - None
D01 - Pipe Type - Steel/Carbon Steel/Iron
I05 - Overfill - Vent Whistle
B00 - Tank External Protection - None
E04 - Piping Secondary Containment - Double walled UG

Tank Number: 002
Tank ID: 9844
Tank Status: Closed - In Place
Material Name: Closed - In Place
Capacity Gallons: 20000
Install Date: 10/01/1976
Date Tank Closed: 02/24/2015
Registered: True
Tank Location: Underground
Tank Type: Steel/carbon steel
Material Code: 0003
Common Name of Substance: #6 Fuel Oil (On-Site Consumption)

Tightness Test Method: -
Date Test: Not reported
Next Test Date: Not reported
Pipe Model: Not reported
Modified By: MJGRIFFI
Last Modified: 05/09/2022

Equipment Records:

C03 - Pipe Location - Aboveground/Underground Combination
J02 - Dispenser - Suction Dispenser
I04 - Overfill - Product Level Gauge (A/G)
A00 - Tank Internal Protection - None
D01 - Pipe Type - Steel/Carbon Steel/Iron
E00 - Piping Secondary Containment - None
G99 - Tank Secondary Containment - Other
H00 - Tank Leak Detection - None
K00 - Spill Prevention - None
L09 - Piping Leak Detection - Exempt Suction Piping
B00 - Tank External Protection - None
F00 - Pipe External Protection - None

AE697 **APT BUILDING TTF** **NY LTANKS** **S110490684**
North **300 MERCER ST** **N/A**
1/8-1/4 **NEW YORK CITY, NY**
0.184 mi.
972 ft. **Site 15 of 18 in cluster AE**

Relative: **Lower**

Actual: **37 ft.**

LTANKS:

Name:	APT BUILDING TTF
Address:	300 MERCER ST
City,State,Zip:	NEW YORK CITY, NY
Spill Number/Closed Date:	1003940 / 2015-02-05
Facility ID:	1003940
Site ID:	437192
Spill Date:	2010-07-08
Spill Cause:	Tank Test Failure
Spill Source:	Commercial/Industrial
Spill Class:	C4
Cleanup Ceased:	Not reported
SWIS:	3101
Investigator:	TJDEMEO
Referred To:	Not reported
Reported to Dept:	2010-07-08
CID:	Not reported
Water Affected:	Not reported
Spill Notifier:	Other
Last Inspection:	Not reported
Recommended Penalty:	False
Meets Standard:	False
UST Involvement:	False
Remediation Phase:	0
Date Entered In Computer:	2010-07-08
Spill Record Last Update:	2015-02-05
Spiller Name:	Not reported
Spiller Company:	TANK TEST FAILURE
Spiller Address:	Not reported
Spiller County:	999
Spiller Contact:	DAN HOCHSTABT - MANAGER
Spiller Phone:	(718) 896-9600
Spiller Extention:	Not reported
DEC Region:	2
DER Facility ID:	392153
Latitude:	Not reported
Longitude:	Not reported
DEC Memo:	1/20/15 TJD Spill reassigned from Sangesland to DeMeo. Neil Tomassetti from Eastmond submitted a closure letter and has requested a file review. 2/5/15 TJD File review. Two 20K USTs in a basement garage, Tank #1 passed tightness test on July 11, 2013 - Tank #2 failed. Investigation of tightness test failure for Tank #2 revealed several conditions including: a cracked elbow in aboveground fill line, a hidden (open)vent behind a wall and a corroded active vent line. Repairs were made to the tank system and Tank #2 passed a system test on 10/21/14. Following the passing test of Tank #2 the contractor reports the building management determined they had excess capacity as the building has been converted to dual fuel (primary fuel - natural gas). As such, Tank #2 was to be permanently closed - Eastmond then cut three holes in the bottom of Tank #2 along centerline and collected samples - additionally three holes were cut in the sidewall of Tank #2 facing Tank #2 and hand directional borings were advanced below Tank #1 to collect samples to assess the

APT BUILDING TTF (Continued) **S110490684**

condition of sub-surface soils beneath both tanks. Samples were submitted (6 total)to a NYS ELAP certified laboratory for analysis. All results were non-detect. Based upon above information no further action is required. All documentation has been uploaded to DECDOCS. Spill closed. DeMeo informed Neil from Eastmond that the facility's PBS registration must be updated to reflect change in status.

Remarks: 2 tanks on property - 1 failed - cleanup in progress

All Materials:

Site ID:	437192
Operable Unit ID:	1187875
Operable Unit:	01
Material ID:	2182763
Material Code:	0003A
Material Name:	#6 fuel oil
Case No.:	Not reported
Material FA:	Petroleum
Quantity:	Not reported
Units:	Not reported
Recovered:	Not reported
Resource Affected:	Not reported
Oxygenate:	Not reported

AC698 **91 EAST 4TH ST** **NY LTANKS** **S106124188**
ESE **91 EAST 4TH ST** **N/A**
1/8-1/4 **MANHATTAN, NY**
0.184 mi.
974 ft. **Site 19 of 35 in cluster AC**

Relative: **Lower**

Actual: **36 ft.**

LTANKS:

Name:	91 EAST 4TH ST
Address:	91 EAST 4TH ST
City,State,Zip:	MANHATTAN, NY
Spill Number/Closed Date:	0307640 / 2004-07-27
Facility ID:	0307640
Site ID:	82922
Spill Date:	2003-10-08
Spill Cause:	Tank Test Failure
Spill Source:	Private Dwelling
Spill Class:	B3
Cleanup Ceased:	Not reported
SWIS:	3101
Investigator:	TJDEMEO
Referred To:	Not reported
Reported to Dept:	2003-10-20
CID:	205
Water Affected:	Not reported
Spill Notifier:	Responsible Party
Last Inspection:	Not reported
Recommended Penalty:	False
Meets Standard:	False
UST Involvement:	False
Remediation Phase:	0
Date Entered In Computer:	2003-10-20
Spill Record Last Update:	2004-07-27
Spiller Name:	SCOTT ALCHEH
Spiller Company:	PIONEER MGNT CO.

91 EAST 4TH ST (Continued) **S106124188**

Spiller Address:	27 WEST 72ND STREET
Spiller County:	001
Spiller Contact:	CALLER
Spiller Phone:	Not reported
Spiller Extention:	Not reported
DEC Region:	2
DER Facility ID:	76377
Latitude:	Not reported
Longitude:	Not reported
DEC Memo:	Prior to Sept, 2004 data translation this spill Lead_DEC Field was DEMEO 10/20/03. TTF LETTER HAS BEEN SENT to: Scott Alcheh C/o Pioneer MGNT Co. 27 West 72nd Street NY, NY 10023 YK. 7/27/04 TJD Spill closed and cross-referenced to spill 0210175. All open spills consolidated into single spill. SITE DOES NOT MEET STANDARDS.
Remarks:	Not reported

All TTF:

Facility ID:	0307640
Spill Number:	0307640
Spill Tank Test:	1528747
Site ID:	82922
Tank Number:	2
Tank Size:	0
Material:	0001
EPA UST:	Not reported
UST:	Not reported
Cause:	Not reported
Source:	Not reported
Test Method:	00
Test Method 2:	Unknown
Leak Rate:	.00
Gross Fail:	Not reported
Modified By:	Spills
Last Modified Date:	Not reported

All Materials:

Site ID:	82922
Operable Unit ID:	874034
Operable Unit:	01
Material ID:	501164
Material Code:	0001A
Material Name:	#2 fuel oil
Case No.:	Not reported
Material FA:	Petroleum
Quantity:	.00
Units:	G
Recovered:	.00
Resource Affected:	Soil
Oxygenate:	Not reported

AC699 **LEONARD FRANZBLAU** **NY UST** **U003790784**
ESE **91 EAST 4TH STREET** **N/A**
1/8-1/4 **NEW YORK, NY 10003**
0.184 mi.
974 ft. **Site 20 of 35 in cluster AC**

Relative:
Lower

Actual:
36 ft.

UST:

Name:	LEONARD FRANZBLAU
Address:	91 EAST 4TH STREET
City,State,Zip:	NEW YORK, NY 10003
Id/Status:	2-605720 / Unregulated/Closed
Program Type:	PBS
Region:	STATE
DEC Region:	2
Expiration Date:	N/A
UTM X:	585386.80494
UTM Y:	4508865.98783
Site Type:	Apartment Building/Office Building

Affiliation Records:

Site Id:	27587
Affiliation Type:	Facility Owner
Company Name:	LEONARD FRANZBLAU
Contact Type:	Not reported
Contact Name:	Not reported
Address1:	27 WEST 72ND STREET
Address2:	Not reported
City:	NEW YORK
State:	NY
Zip Code:	10023
Country Code:	001
Phone:	(212) 874-1882
EMail:	Not reported
Fax Number:	Not reported
Modified By:	TRANSLAT
Date Last Modified:	2004-03-04

Site Id:	27587
Affiliation Type:	Mail Contact
Company Name:	C/O PIONEER MANAGEMENT CO.
Contact Type:	Not reported
Contact Name:	LEONARD FRANZBLAU
Address1:	27 WEST 72ND STREET
Address2:	Not reported
City:	NEW YORK
State:	NY
Zip Code:	10023
Country Code:	001
Phone:	(212) 496-7322
EMail:	Not reported
Fax Number:	Not reported
Modified By:	TRANSLAT
Date Last Modified:	2004-03-04

Site Id:	27587
Affiliation Type:	Facility Operator
Company Name:	LEONARD FRANZBLAU
Contact Type:	Not reported
Contact Name:	LEONARD FRANZBLAU
Address1:	Not reported

LEONARD FRANZBLAU (Continued) **U003790784**

Address2:	Not reported
City:	Not reported
State:	NN
Zip Code:	Not reported
Country Code:	001
Phone:	(212) 874-1882
EMail:	Not reported
Fax Number:	Not reported
Modified By:	TRANSLAT
Date Last Modified:	2004-03-04

Site Id:	27587
Affiliation Type:	Emergency Contact
Company Name:	LEONARD FRANZBLAU
Contact Type:	Not reported
Contact Name:	LEONARD FRANZBLAU
Address1:	Not reported
Address2:	Not reported
City:	Not reported
State:	NN
Zip Code:	Not reported
Country Code:	001
Phone:	(212) 874-1882
EMail:	Not reported
Fax Number:	Not reported
Modified By:	TRANSLAT
Date Last Modified:	2004-03-04

Tank Info:

Tank Number:	001
Tank ID:	60279
Tank Status:	Closed - In Place
Material Name:	Closed - In Place
Capacity Gallons:	2000
Install Date:	Not reported
Date Tank Closed:	11/07/2003
Registered:	True
Tank Location:	Underground
Tank Type:	Steel/carbon steel
Material Code:	0001
Common Name of Substance:	#2 Fuel Oil (On-Site Consumption)

Tightness Test Method:	NN
Date Test:	Not reported
Next Test Date:	Not reported
Pipe Model:	Not reported
Modified By:	MJGRIFFI
Last Modified:	05/09/2022

Equipment Records:

A00 - Tank Internal Protection - None
D01 - Pipe Type - Steel/Carbon Steel/Iron
H00 - Tank Leak Detection - None
C02 - Pipe Location - Underground/On-ground
G00 - Tank Secondary Containment - None
B00 - Tank External Protection - None

LEONARD FRANZBLAU (Continued) **U003790784**

F00 - Pipe External Protection - None
I99 - Overfill - Other
J01 - Dispenser - Pressurized Dispenser

AC700 **CON EDISON** **NY MANIFEST** **S117063467**
ESE **F/O 91 EAST 4TH ST** **N/A**
1/8-1/4 **NEW YORK, NY 10012**
0.184 mi.
974 ft. **Site 21 of 35 in cluster AC**

Relative: **Lower**
Actual: **36 ft.**

NY MANIFEST:

EPA ID:	NYP004558931
Country:	USA
Name:	Con Edison
Address:	F/O 91 EAST 4TH ST
Address 2:	SB857
City,State,Zip:	NEW YORK, NY 10012
Zip 4:	Not reported
Location Address 1:	F/O 91 EAST 4TH ST
Location Address 2:	SB857
Location City,State,Zip:	NEW YORK, NY 10012
Location Zip 4:	Not reported
Facility Status:	Not reported
Total Tanks:	Not reported
Code:	BP

Mailing:

Mailing Name:	Con Edison
Mailing Contact:	Con Edision
Mailing Address 1:	4 IRVING PL
Mailing Address 2:	15TH FL
Mailing City,State,Zip:	NEW YORK, NY 10003
Mailing Zip 4:	Not reported
Mailing Country:	USA
Mailing Phone:	Not reported

AC701 **LEONARD FRANZBLAU** **UST FINDER** **1028573828**
ESE **91 EAST 4TH STREET** **N/A**
1/8-1/4 **NEW YORK, NY 10003**
0.184 mi.
974 ft. **Site 22 of 35 in cluster AC**

Relative: **Lower**
Actual: **36 ft.**

UST FINDER:

Object ID:	298353
Facility ID:	NY27587
Name:	LEONARD FRANZBLAU
Address:	91 EAST 4TH STREET
City,State,Zip:	NEW YORK, NY 10003
Address Match Type:	Not reported
Open USTs:	0
Closed USTs:	1
TOS USTs:	0
Population 1500ft:	24251
Private Wells 1500ft:	0
Within 100yr Floodplain:	No
Land Use:	Developed, High Intensity

LEONARD FRANZBLAU (Continued) **1028573828**

Within SPA:	No
SPA PWS Facility ID:	Not reported
SPA Water Type:	Not reported
SPA Facility Type:	Not reported
SPA HUC12:	Not reported
Within WHPA:	No
WHPA PWS Facility ID:	Not reported
WHPA Water Type:	Not reported
WHPA Facility Type:	Not reported
WHPA HUC12:	Not reported
Facility Status:	Closed UST(s)
Date of Last Inspection:	Not reported
EPA Region:	2
Tribe:	Not reported
Coordinate Source:	State
X Coord:	-73.988897
Y Coord:	40.726299
Latitude:	40.726299
Longitude:	-73.988897

UST FINDER:

Object ID:	1225513
Facility ID:	NY27587
Tank ID:	NY32926
Tank Status:	Closed
Installation Date:	Not reported
Removal Date:	Not reported
Tank Capacity:	2000
Substances:	Not reported
Tank Wall Type:	Not reported

AC702 **RESIDENTIAL** **NY LTANKS** **S105997847**
ESE **91 EAST 4TH STREET** **N/A**
1/8-1/4 **NEW YORK CITY, NY**
0.184 mi.
974 ft. **Site 23 of 35 in cluster AC**

Relative:
Lower

Actual:
36 ft.

LTANKS:

Name:	RESIDENTIAL
Address:	91 EAST 4TH STREET
City,State,Zip:	NEW YORK CITY, NY
Spill Number/Closed Date:	0210175 / 2017-02-24
Facility ID:	0210175
Site ID:	326541
Spill Date:	2003-01-08
Spill Cause:	Tank Test Failure
Spill Source:	Institutional, Educational, Gov., Other
Spill Class:	B3
Cleanup Ceased:	Not reported
SWIS:	3101
Investigator:	RMPIPER
Referred To:	Not reported
Reported to Dept:	2003-01-08
CID:	282
Water Affected:	Not reported
Spill Notifier:	Tank Tester
Last Inspection:	Not reported

RESIDENTIAL (Continued) **S105997847**

Recommended Penalty:	False
Meets Standard:	False
UST Involvement:	False
Remediation Phase:	0
Date Entered In Computer:	2003-01-08
Spill Record Last Update:	2017-02-24
Spiller Name:	LEONARD FARNVBLAU
Spiller Company:	PIONEER MANAGMENT
Spiller Address:	27 WEST 72ND STREET
Spiller County:	001
Spiller Contact:	RENE LOUIS
Spiller Phone:	(718) 378-7000
Spiller Extention:	Not reported
DEC Region:	2
DER Facility ID:	263041
Latitude:	Not reported
Longitude:	Not reported
DEC Memo:	Prior to Sept, 2004 data translation this spill Lead_DEC Field was DEMEO 0210175-Vought-Spoke with Scott (Pioneer Mangement) who just received, and will approve of proposal to isolate and retest. Faxed and mailed tank test failure letter on 1/9/2003. 7/21/03 TJD Demeo contacted Pioneer Management to determine tank status as letter received from Pioneer (Addressed to Ben Conlon)reveals only tank test failure of 1/8/03. Letter to DEC dated 6/30/03 requests the Department cancel any and all civil penalties concerning this matter. 6/30/03 letter signed by Scott Alcheh. Demeo called Pioneer and asked for Scott Alcheh and was told no such person works for Pioneer and I must have wrong number. Upon further identifying myself and DEC the individual who answered phone (John Stein) now recognized name but states that individual is unavailable. Upon further questioning regarding tank status Mr. Stein states that Pioneer is in the process of obtaining permits to uncover tank. Mr. Stein is unable to provide information regarding tank status but he has stated tank probably still contains product. Demeo directed Mr. Stein to immediately empty tank and proceed with directives of 1/8/03 correspondence from DEC. 7/27/04 TJD Open spills on property being consolidated. Second TTF (0307640) closed and cross-referenced. 6/21/07 Matthew Klaas (Albany DER) -Drafted a letter to Pioneer management at 27 west 72nd street, New York, NY 10023, informing them they have only sent copies of failed tank tests, requesting further information. 9/29/09 - Austin - Transferred from Albany assignment to Piper, for further investigation. - end 11/2/09- Tank closed 11/03.in place. 2/11/11- DEC piper sent infor request to Mr. Leonard Franzblau Pioneer Management 345 West 35th Street New York, NY 10001-1706 1/3/17- DEC piper sent info request to Mr. Leonard Franzblau 4900 North Ocean Blvd Apt 1213 Ft. Lauderdale, FL 33308-2936 Pioneer Management 289 Columbus Ave New York, NY 10023 2/23/17- DEC Piper received closure documentation. Tank closed in place 11/7/2003. Spill closed. Docs in DEC Docs. 2-605720. See also 0307640
Remarks:	tank failed the test.unknownb size tank the line runs underneath the sidewalk

All TTF:

Facility ID:	0210175
Spill Number:	0210175
Spill Tank Test:	1527915
Site ID:	326541
Tank Number:	1

RESIDENTIAL (Continued) **S105997847**

Tank Size:	0
Material:	0001
EPA UST:	Not reported
UST:	Not reported
Cause:	Not reported
Source:	Not reported
Test Method:	03
Test Method 2:	Horner EZ Check I or II
Leak Rate:	.00
Gross Fail:	Not reported
Modified By:	Spills
Last Modified Date:	Not reported

All Materials:

Site ID:	326541
Operable Unit ID:	863376
Operable Unit:	01
Material ID:	513570
Material Code:	0001A
Material Name:	#2 fuel oil
Case No.:	Not reported
Material FA:	Petroleum
Quantity:	.00
Units:	G
Recovered:	.00
Resource Affected:	Soil
Oxygenate:	Not reported

AC703 **CON EDISON** **NY MANIFEST** **S117067656**
ESE **F/O 91 EAST 4TH ST** **N/A**
1/8-1/4 **NEW YORK, NY 10012**
0.184 mi.
974 ft. **Site 24 of 35 in cluster AC**

Relative:
Lower

Actual:
36 ft.

NY MANIFEST:

EPA ID:	NYP004858931
Country:	USA
Name:	Con Edison
Address:	F/O 91 EAST 4TH ST
Address 2:	SB857
City,State,Zip:	NEW YORK, NY 10012
Zip 4:	Not reported
Location Address 1:	F/O 91 EAST 4TH ST
Location Address 2:	SB857
Location City,State,Zip:	NEW YORK, NY 10012
Location Zip 4:	Not reported
Facility Status:	Not reported
Total Tanks:	Not reported
Code:	BP

Mailing:

Mailing Name:	Con Edison
Mailing Contact:	Con Edison
Mailing Address 1:	4 IRVING PL
Mailing Address 2:	15TH ST
Mailing City,State,Zip:	NEW YORK, NY 10003
Mailing Zip 4:	Not reported

CON EDISON (Continued) **S117067656**

Mailing Country: USA
Mailing Phone: Not reported

Manifest Data:
Document ID: Not reported
Manifest Status: Not reported
Trans1 State ID: NJD003812047
Year: 2018
Trans2 State ID: Not reported
Generator Ship Date: 07/04/2014
Trans1 Recv Date: 07/04/2014
Trans2 Recv Date: Not reported
TSD Site Recv Date: 07/07/2014
Part A Recv Date: Not reported
Part B Recv Date: Not reported
Generator EPA ID: NYP004858931
Trans1 EPA ID: Not reported
Trans2 EPA ID: Not reported
TSDF ID 1: NJD991291105
TSDF ID 2: Not reported
Manifest Tracking Number: 002503243GBF
Import Indicator: N
Export Indicator: N
Discr Quantity Indicator: N
Discr Type Indicator: N
Discr Residue Indicator: N
Discr Partial Reject Indicator: N
Discr Full Reject Indicator: N
Manifest Ref Number: Not reported
Alt Facility RCRA ID: Not reported
Alt Facility Sign Date: Not reported
MGMT Method Type Code: H110
Waste Code a: Lead
Waste Code b: Not reported
Waste Code c: Not reported
Waste Code e: Not reported
Waste Code f: Not reported
Waste Code g: Not reported
Waste Code 1: Not reported
Waste Code 2: Not reported
Waste Code 3: Not reported
Waste Code 4: Not reported
Waste Code 5: Not reported
Waste Code 6: Not reported
Quantity: 500
Units: Pounds
Number of Containers: 1
Container Type: Cargo tanks (tank trucks)
Handling Method: Treat
Specific Gravity: 1

W704 **CON EDISON** **NJ MANIFEST** **S120670240**
SW **610 BROADWAY** **N/A**
1/8-1/4 **NEW YORK, NY 10012**
0.185 mi.
977 ft. **Site 21 of 30 in cluster W**

Relative: **Lower**

Actual: **41 ft.**

NJ MANIFEST:

EPA ID:	NYP004765228
Name:	CON EDISON
Address:	610 BROADWAY
City,State,Zip:	NEW YORK, NY 10012
County:	Not reported
Mailing Address:	IRVING PLACE, 15TH FL NE
Mailing City,State,Zip:	NEW YORK, NY 10003
Telephone:	Not reported
Emergency Telephone:	Not reported
Contact:	THERESA BURKARD
Comments:	Not reported
SIC Code:	Not reported
County:	NY061
Municipal:	Not reported
Previous EPAID:	Not reported
Generator Flag:	Not reported
Transporter Flag:	Not reported
TSDF Flag:	Not reported
Name Change:	Not reported
Date Change:	Not reported

Manifest Data:

EPA ID:	NYP004765228
Manifest Number:	002611186GBF
Date Shipped:	4/9/2015
TSDF EPA ID:	NJD991291105
Transporter EPA ID:	NJD003812047
Transporter 2 EPA ID:	Not reported
Transporter 3 EPA ID:	Not reported
Transporter 4 EPA ID:	Not reported
Transporter 5 EPA ID:	Not reported
Transporter 6 EPA ID:	Not reported
Transporter 7 EPA ID:	Not reported
Transporter 8 EPA ID:	Not reported
Transporter 9 EPA ID:	Not reported
Transporter 10 EPA ID:	Not reported
Date Trans1 Transported Waste:	Not reported
Date Trans2 Transported Waste:	Not reported
Date Trans3 Transported Waste:	Not reported
Date Trans4 Transported Waste:	Not reported
Date Trans5 Transported Waste:	Not reported
Date Trans6 Transported Waste:	Not reported
Date Trans7 Transported Waste:	Not reported
Date Trans8 Transported Waste:	Not reported
Date Trans9 Transported Waste:	Not reported
Date Trans10 Transported Waste:	Not reported
Date TSDF Received Waste:	Not reported
TSDF EPA Facility Name:	Not reported
QTY Units:	Not reported
Transporter SEQ ID:	Not reported
Transporter-1 Date:	Not reported
Waste SEQ ID:	Not reported
Waste Type Code 2:	Not reported

CON EDISON (Continued) **S120670240**

Waste Type Code 3:	Not reported
Waste Type Code 4:	Not reported
Waste Type Code 5:	Not reported
Waste Type Code 6:	Not reported
Date Accepted:	Not reported
Manifest Discrepancy Type:	Not reported
Data Entry Number:	Not reported
Was Load Rejected:	Not reported
Reason Load Was Rejected:	Not reported

W705 **AMOCO** **NY LTANKS** **S105135274**
SW **610 BROADWAY** **NY Spills** **N/A**
1/8-1/4 **MANHATTAN, NY** **NY NYC LAND USE**
0.185 mi.
977 ft. **Site 22 of 30 in cluster W**

Relative: **Lower**
Actual: **41 ft.**

LTANKS:

Name:	AMOCO
Address:	610 BROADWAY
City,State,Zip:	MANHATTAN, NY
Spill Number/Closed Date:	0104555 / 2003-12-24
Facility ID:	0104555
Site ID:	164986
Spill Date:	2001-07-28
Spill Cause:	Tank Failure
Spill Source:	Commercial/Industrial
Spill Class:	C3
Cleanup Ceased:	Not reported
SWIS:	3101
Investigator:	KMFOLEY
Referred To:	Not reported
Reported to Dept:	2001-07-28
CID:	397
Water Affected:	Not reported
Spill Notifier:	Fire Department
Last Inspection:	Not reported
Recommended Penalty:	False
Meets Standard:	False
UST Involvement:	True
Remediation Phase:	0
Date Entered In Computer:	2001-07-28
Spill Record Last Update:	2004-01-20
Spiller Name:	UNK
Spiller Company:	AMOCO
Spiller Address:	610 BROADWAY
Spiller County:	001
Spiller Contact:	CALLER
Spiller Phone:	Not reported
Spiller Extention:	Not reported
DEC Region:	2
DER Facility ID:	139089
Latitude:	Not reported
Longitude:	Not reported
DEC Memo:	Prior to Sept, 2004 data translation this spill Lead_DEC Field was K FOLEY 07/28/00 TIPPLE RESPONDED TO THE SPILL AT AN AMOCO STATION LOCATED AT 610 BROADWAY THE STATION HAS 4 UST'S BELOW BASEMENT OF PARKING GARAGE. PIPING FROM THE TANKS TO THE PUMPS ABOVE IS SITUATED

AMOCO (Continued) **S105135274**

IN A SERIES OF SOLID CONCRETE PILASTERS ON THE WALL OF EACH LEVEL OF THE PARKING GARAGE. GASOLINE WAS LEAKING OUT OF THE CONCRETE PILASTER IN THE LOWEST LEVEL OF THE PARKING GARAGE. THE ELECTRICITY TO THE PUMPS WAS TURNED OFF IMMEDIATELY, WHILE MONITORING THE LEL, AUTOS WERE REMOVED FROM THE GARAGE. TYREE ED WALDRON (516-790-2189) WAS ON THE SCENE. BIO-SOLVE WAS APPLIED TO THE GAS TO REDUCE THE VOLATLES, AND SPEEDY DRY WAS USED TO SOAK UP ANY FREE PRODUCT. WORK WOULD CONTINUE THROUGH SUNDAY TO FIND THE SOURCE. THE GAS STATION AND PARKING GARAGE WILL REMAIN OUT OF SERVICE UNTIL THE PROBLEM IS SOLVED. 07/30/01 A HOLE IN THE SUPPLY LINE BETWEEN THE TANKS AND THE PUMPS WAS LOCATED IN THE SECOND LEVEL OF THE PARKING GARAGE. REPAIRS ARE SCHEDULED FOR TUESDAY. 12/24/2003-Vought-Spill transferred from Rommel to Vought. Spill closed by Vought due to open spill #0102242 at same location. 12/31/03 Reassigned from Vought to Foley. 1/2/04 Delta closure request from 6/17/03: Leaking pipe section was repaired in August 2001. Tyree dismantles mid-grade suction piping system to isolate the leaking pipe. Pipes were encased in concrete. Tyree isolated the piping with the pinhole leak which was identified between the first and second levels of the garage. Tyree completed hydraulic integrity testing as directed by FDNY and all lines passed. Tyree reconstructed the concrete-filled pipe chase and restored to serivce. (KMF) 1/20/04 Sent NFA to Amoco for 0209761, 0102242, 0104555. (KMF)

Remarks: underground tank undera parking garage failed spilling gasoline. has not been cleaned up yet.

All Materials:

Site ID:	164986
Operable Unit ID:	841299
Operable Unit:	01
Material ID:	533041
Material Code:	0009
Material Name:	gasoline
Case No.:	Not reported
Material FA:	Petroleum
Quantity:	.00
Units:	G
Recovered:	.00
Resource Affected:	Soil
Oxygenate:	Not reported

Name:	AMOCO
Address:	610 BROADWAY
City,State,Zip:	MANHATTAN, NY
Spill Number/Closed Date:	0209761 / 2003-11-06
Facility ID:	0209761
Site ID:	164987
Spill Date:	2002-12-23
Spill Cause:	Tank Test Failure
Spill Source:	Gasoline Station or other PBS Facility
Spill Class:	B3
Cleanup Ceased:	Not reported
SWIS:	3101
Investigator:	KMFOLEY
Referred To:	Not reported
Reported to Dept:	2002-12-23
CID:	266

AMOCO (Continued) **S105135274**

Water Affected:	Not reported
Spill Notifier:	Tank Tester
Last Inspection:	Not reported
Recommended Penalty:	False
Meets Standard:	False
UST Involvement:	True
Remediation Phase:	0
Date Entered In Computer:	2002-12-23
Spill Record Last Update:	2004-01-20
Spiller Name:	Not reported
Spiller Company:	AMOCO
Spiller Address:	610 BROADWAY
Spiller County:	001
Spiller Contact:	Not reported
Spiller Phone:	Not reported
Spiller Extention:	Not reported
DEC Region:	2
DER Facility ID:	139089
Latitude:	Not reported
Longitude:	Not reported
DEC Memo:	Prior to Sept, 2004 data translation this spill Lead_DEC Field was K FOLEY 12/24/02 - Standard to-do letter has been sent to owner's representitive. jz 11/6/2003-Vought-File review by Vought: 12/30/02-Tanknology Report-Tanks were isolated and retested. Failure due to 4 coaxial fill adapter which was replaced. All three USTs passed tightness test. Stage II was not tested . Spill closed by Vought. 12/3/03 Reassigned from Vought to Foley. See spill #s 0104555, 0102242. 1/20/04 Sent NFA to Amoco for 0209761, 0102242, 0104555. (KMF)
Remarks:	CALLER BELIEVES THAT THE FAILURE IS DUE TO A BAD SUCTION LINE ON THE #7E DISPENSER. DISPENSER TAKEN OUT OF SERVICE. SUCTION LINE TO BE UNCOVERED, ISOLATED AND RETESTED.

All TTF:

Facility ID:	0209761
Spill Number:	0209761
Spill Tank Test:	1527868
Site ID:	164987
Tank Number:	3
Tank Size:	4000
Material:	0009
EPA UST:	Not reported
UST:	Not reported
Cause:	Not reported
Source:	Not reported
Test Method:	14
Test Method 2:	VacuTest
Leak Rate:	.00
Gross Fail:	F
Modified By:	Spills
Last Modified Date:	Not reported

All Materials:

Site ID:	164987
Operable Unit ID:	862984
Operable Unit:	01
Material ID:	565766

AMOCO (Continued) **S105135274**

Material Code:	0009
Material Name:	gasoline
Case No.:	Not reported
Material FA:	Petroleum
Quantity:	.00
Units:	G
Recovered:	.00
Resource Affected:	Soil
Oxygenate:	Not reported

SPILLS:

Name:	AMOCO STATION
Address:	610 BROADWAY
City,State,Zip:	MANHATTAN, NY
Spill Number/Closed Date:	0000928 / 2000-06-12
Facility ID:	0000928
Facility Type:	ER
DER Facility ID:	139089
Site ID:	164984
DEC Region:	2
Spill Cause:	Traffic Accident
Spill Class:	C3
SWIS:	3101
Spill Date:	2000-04-23
Investigator:	JMROMMEL
Referred To:	Not reported
Reported to Dept:	2000-04-23
CID:	322
Water Affected:	Not reported
Spill Source:	Gasoline Station or other PBS Facility
Spill Notifier:	Fire Department
Cleanup Ceased:	Not reported
Cleanup Meets Std:	False
Last Inspection:	Not reported
Recommended Penalty:	False
UST Trust:	False
Remediation Phase:	0
Date Entered In Computer:	2000-04-23
Spill Record Last Update:	2003-01-06
Spiller Name:	UNKNOWN
Spiller Company:	Unknown
Spiller Address:	UNKNOWN
Spiller Company:	999
Contact Name:	Not reported
Latitude:	40.7256181
Longitude:	-73.9965184
DEC Memo:	Prior to Sept, 2004 data translation this spill Lead_DEC Field was ROMMEL The spill was due to a cab that started to drive away with the nozzle. When he yanked the nozzle, fuel spilled onto the concrete and down into the 1st floor of the garage below. Approx. 12 gallons were spilled. The spill was cleaned up by the Fire Department and Ed Waldron of Tyree.
Remarks:	2 SEPERATE SPILLS 10 GAL ON LAND & 10 GAL BELOW GRADE IN A GARAGE FIRE DEPT WAS ON SCENE AND DID CLEAN UP

AMOCO (Continued) **S105135274**

All Materials:

Site ID:	164984
Operable Unit ID:	822655
Operable Unit:	01
Material ID:	289161
Material Code:	0009
Material Name:	gasoline
Case No.:	Not reported
Material FA:	Petroleum
Quantity:	20.00
Units:	G
Recovered:	.00
Resource Affected:	Soil
Oxygenate:	Not reported

Name:	AMOCO SERVICE 13410
Address:	610 BROADWAY
City,State,Zip:	MANHATTAN, NY
Spill Number/Closed Date:	0102242 / 2004-01-20
Facility ID:	0102242
Facility Type:	ER
DER Facility ID:	139089
Site ID:	164985
DEC Region:	2
Spill Cause:	Equipment Failure
Spill Class:	C3
SWIS:	3101
Spill Date:	2001-05-29
Investigator:	KMFOLEY
Referred To:	Not reported
Reported to Dept:	2001-05-29
CID:	282
Water Affected:	Not reported
Spill Source:	Gasoline Station or other PBS Facility
Spill Notifier:	Other
Cleanup Ceased:	Not reported
Cleanup Meets Std:	False
Last Inspection:	Not reported
Recommended Penalty:	False
UST Trust:	True
Remediation Phase:	0
Date Entered In Computer:	2001-05-29
Spill Record Last Update:	2004-01-20
Spiller Name:	N/
Spiller Company:	AMOCO
Spiller Address:	610 BROADWAY
Spiller Company:	001
Contact Name:	ZELIA KRANICH
Latitude:	40.7256181
Longitude:	-73.9965184
DEC Memo:	Prior to Sept, 2004 data translation this spill Lead_DEC Field was K FOLEY 3/14/03 REASSIGNED FROM ROMMEL TO VOUGHT. 12/24/2003-Vought-See closed spill #0104555 at same location. Spill transferred from Vought to K Foley. 1/2/04 UST closure report reviewed (Delta, 7/23/03). Report summarizes the

AMOCO (Continued) **S105135274**

excavation of four 4000gal fiberglass coated double-walled steel gasoline USTs and associated
piping. Service station is above a three-level underground parking garage. USTs were located
beneath the concrete floor on the third underground level of the parking garage. The piping
extended upwards through the concrete encasement along the interior wall of the garage. Delta
submitted a closure request letter for spill #0104555 which summarized maintenance activities
performed to repair the failed piping associated with this spill number and passing line test after
repairs were made. Tanks were observed to be in good condition. PID readings were generally less
than 10ppm with the highest reading at 75ppm. Due to the absence of petroluem-impacted soil, no
soil was removed from the site. Four post-ex soil samples were collected from outside the tank
excavation vault and did not identify any VOCs above TAGM. Spill #0102242 was called in upon
discovery of impacted soil at the location of the off-site former remote fill ports during
maintenance work. Four drums of petroleum contaminated soil were generated as a result of the
impacted soil discovery. During UST closure, approx 80ft of piping beneath the concrete floor of
the third level underground parking garage was removed. Six soil samples were taken from beneath
the piping(1.5'). No VOCs were detected above soil cleanup objectives. An additional 30' of piping
vertically rose in a concrete encasement along the interior parking garage wall to the remote fill
ports and pump islands. Of note, no soil was encountered along the piping and no soil was
encountered during removal of the pump islands (above a parking garage). 1/20/04 Sent NFA to Amoco
for 0209761, 0102242, 0104555. (KMF)

Remarks: THEY WAS A LEAK IN THE ROMOTE AREA OF THE FILL PUMP.

All Materials:

Site ID:	164985
Operable Unit ID:	839080
Operable Unit:	01
Material ID:	534358
Material Code:	0009
Material Name:	gasoline
Case No.:	Not reported
Material FA:	Petroleum
Quantity:	.00
Units:	G
Recovered:	.00
Resource Affected:	Soil
Oxygenate:	Not reported

NYC LAND USE:

Name: Not reported

AMOCO (Continued) **S105135274**

Address:	610 BROADWAY
City,State,Zip:	MANHATTAN, NY 10012
Latitude:	40.7255527
Longitude:	-73.9961360
Type Of Ownership Code:	Not reported
Owner Name:	RUSABO 610
Borough:	MN
Tax Block:	522
Tax Lot:	1
Community District:	102
Census Tract 2020:	1005502
Census Block 2020:	10055022005
Census Tract 2010:	55.02
Census Block 2010:	2005
School District:	02
City Council District:	2
Fire Company:	L009
Police Precinct:	9
Health Center District:	15
Health Area:	5700
Sanitation District Boro:	1
Sanitation District Number:	02
Sanitation Subsection:	2A
Zoning District 1:	M1-5/R9A: Mixed Manufacturing & Residential Districts
Zoning District 2:	Not reported
Zoning District 3:	Not reported
Zoning District 4:	Not reported
Commercial Overlay 1:	Not reported
Commercial Overlay 2:	Not reported
Special Purpose District 1:	SNX
Special Purpose District 2:	Not reported
Special Purpose District 3:	Not reported
Limited Height District:	Not reported
Spill Boundary Indicator:	N
Building Class:	O5: Office Buildings - Office With Comm 1 To 6 Stories
Land Use Category:	Commercial & Office Buildings
Number Of Easements:	1
Lot Area:	13005
Total Building Floor Area:	122200
Commercial Floor Area:	122200
Residential Floor Area:	0
Office Floor Area:	56100
Retail Floor Area:	36350
Garage Floor Area:	29750
Storage Floor Area:	0
Factory Floor Area:	0
Other Floor Area:	0
Total Building Floor Area Source Code:	2
Number Of Buildings:	1
Number Of Floors:	6.0000000
Residential Units:	0
Total Units:	1
Lot Frontage:	86.6700000
Lot Depth:	196.6700000
Building Frontage:	76.0000000
Building Depth:	196.0000000
Extension Code:	N

AMOCO (Continued) **S105135274**

Proximity Code:	0
Irregular Lot Code:	Y
Lot Type:	3
Basement Type/Grade:	0
Assessed Land Value:	2925000.00000
Assessed Total Value:	45409950.00000
Exempt Total Value:	0.00000
Year Built:	2004
Year Altered 1:	2015
Year Altered 2:	2016
Historic District Name:	Not reported
Landmark Status:	Not reported
Built Floor Area Ratio:	9.40000000000
Maximum Allowable Residential Far:	0.00000000000
Maximum Allowable Commercial Far:	5.00000000000
Maximum Allowable Community Facility Far:	6.50000000000
Boro Code:	1
Borough, Tax Block and Lot:	1005220001.00000000
Condominium Number:	Not reported
Census Tract 2:	005502
X Coordinate:	985321
Y Coordinate:	203615
Zoning Map #:	12c
Zoning Map Code:	Not reported
Sanborn Map #:	103 010
Tax Map #:	10206
E-designation Number:	Not reported
Apportionment BBL:	Not reported
Apportionment Date:	Not reported
Pluto DTM Base Map Indicator:	1
2007 Flood Insurance Rate Map Indicator:	Not reported
2015 Preliminary Flood Insurance Rate Map Indicator:	Not reported
Version Number:	24v3.1
Changed By DCP:	Not reported

W706 **AMOCO SERVICE 13410** **UST FINDER RELEASE** **1029059620**
SW **610 BROADWAY** **N/A**
1/8-1/4 **MANHATTAN, NY 0**
0.185 mi.
977 ft. **Site 23 of 30 in cluster W**

Relative: UST FINDER RELEASE:
Lower

Object ID:	256115
Facility ID:	NY139089
Lust ID:	NY102242
Name:	AMOCO SERVICE 13410
Address:	610 BROADWAY
City,State,Zip:	MANHATTAN, NY 0
Address Match Type:	Not reported
Reported Date:	2001/05/29 15:59:59+00
Status:	No Further Action
Substance:	Not reported
Population within 1500ft:	17559
Domestic Wells within 1500ft:	11
Land Use:	Developed, High Intensity
Within SPA:	No
SPA PWS Facility ID:	Not reported
SPA Water Type:	Not reported

Actual:
41 ft.

AMOCO SERVICE 13410 (Continued) **1029059620**

SPA Facility Type:	Not reported
SPA HUC12:	Not reported
Within WHPA:	No
WHPA PWS Facility ID:	Not reported
WHPA Water Type:	Not reported
WHPA Facility Type:	Not reported
WHPA HUC12:	Not reported
Within 100yr Floodplain:	No
Tribe:	Not reported
EPA Region:	2
NFA Letter 1:	Not reported
NFA Letter 2:	Not reported
NFA Letter 3:	Not reported
NFA Letter 4:	Not reported
Closed With Residual Contaminate:	Not reported
Coordinate Source:	State
X Coord:	-73.99652
Y Coord:	40.72562
Latitude:	40.7256199999999
Longitude:	-73.99652

W707 **CON EDISON** **RCRA NonGen / NLR** **1019324818**
SW **610 BROADWAY** **NYP004765228**
1/8-1/4 **NEW YORK, NY 10012**
0.185 mi.
977 ft. **Site 24 of 30 in cluster W**

Relative: **Lower**
Actual: **41 ft.**

RCRA Listings:

Date Form Received by Agency:	20150409
Handler Name:	Con Edison
Handler Address:	Broadway
Handler City,State,Zip:	NEW YORK, NY 10012
EPA ID:	NYP004765228
Contact Name:	THOMAS TEELING
Contact Address:	Not reported
Contact City,State,Zip:	Not reported
Contact Telephone:	212-460-3770
Contact Fax:	Not reported
Contact Email:	Not reported
Contact Title:	Not reported
EPA Region:	02
Land Type:	Private
Federal Waste Generator Description:	Not a generator, verified
Non-Notifier:	Not reported
Biennial Report Cycle:	Not reported
Accessibility:	Not reported
Active Site Indicator:	Not reported
State District Owner:	Ny
State District:	NYSDEC R2
Mailing Address:	IRVING PL 15TH FL NE
Mailing City,State,Zip:	NEW YORK, NY 10003
Owner Name:	Not reported
Owner Type:	Not reported
Operator Name:	Not reported
Operator Type:	Not reported
Short-Term Generator Activity:	No
Importer Activity:	No
Mixed Waste Generator:	No

CON EDISON (Continued) **1019324818**

Transporter Activity:	No
Transfer Facility Activity:	No
Recycler Activity with Storage:	No
Small Quantity On-Site Burner Exemption:	No
Smelting Melting and Refining Furnace Exemption:	No
Underground Injection Control:	No
Off-Site Waste Receipt:	No
Universal Waste Indicator:	No
Universal Waste Destination Facility:	No
Federal Universal Waste:	No
Active Site State-Reg Handler:	---
Federal Facility Indicator:	Not reported
Hazardous Secondary Material Indicator:	N
Sub-Part K Indicator:	Not reported
2018 GPRA Permit Baseline:	Not on the Baseline
2018 GPRA Renewals Baseline:	Not on the Baseline
202 GPRA Corrective Action Baseline:	No
Subject to Corrective Action Universe:	No
Non-TSDFs Where RCRA CA has Been Imposed Universe:	No
Corrective Action Priority Ranking:	No NCAPS ranking
Environmental Control Indicator:	No
Institutional Control Indicator:	No
Human Exposure Controls Indicator:	N/A
Groundwater Controls Indicator:	N/A
Significant Non-Complier Universe:	No
Unaddressed Significant Non-Complier Universe:	No
Addressed Significant Non-Complier Universe:	No
Significant Non-Complier With a Compliance Schedule Universe:	No
Financial Assurance Required:	Not reported
Handler Date of Last Change:	20160909
Recognized Trader-Importer:	No
Recognized Trader-Exporter:	No
Importer of Spent Lead Acid Batteries:	No
Exporter of Spent Lead Acid Batteries:	No
Recycler Activity Without Storage:	No
Manifest Broker:	No
Sub-Part P Indicator:	No

Biennial: List of Years
Year: 2015

Click Here for Biennial Reporting System Data:

Hazardous Waste Summary:
Waste Code: D008
Waste Description: Lead

Handler - Owner Operator:
Owner/Operator Indicator: Operator
Owner/Operator Name: CONSOLIDATED EDISON COMPANY OF NY, INC.
Legal Status: Private
Date Became Current: 20150409
Date Ended Current: Not reported
Owner/Operator Address: 4 IRVING PLACE
Owner/Operator City,State,Zip: NEW YORK, NY 10003
Owner/Operator Telephone: Not reported

CON EDISON (Continued) **1019324818**

Owner/Operator Telephone Ext: Not reported
Owner/Operator Fax: Not reported
Owner/Operator Email: Not reported

Owner/Operator Indicator: Owner
Owner/Operator Name: CONSOLIDATED EDISON COMPANY OF NY, INC.
Legal Status: Private
Date Became Current: 20150409
Date Ended Current: Not reported
Owner/Operator Address: 4 IRVING PLACE
Owner/Operator City,State,Zip: NEW YORK, NY 10003
Owner/Operator Telephone: Not reported
Owner/Operator Telephone Ext: Not reported
Owner/Operator Fax: Not reported
Owner/Operator Email: Not reported

Historic Generators:
Receive Date: 20160205
Handler Name: CON EDISON - VAULT 4200
Federal Waste Generator Description: Large Quantity Generator
State District Owner: Ny
Large Quantity Handler of Universal Waste: No
Recognized Trader Importer: No
Recognized Trader Exporter: No
Spent Lead Acid Battery Importer: No
Spent Lead Acid Battery Exporter: No
Current Record: No
Non Storage Recycler Activity: Not reported
Electronic Manifest Broker: Not reported

Receive Date: 20150409
Handler Name: CON EDISON
Federal Waste Generator Description: Large Quantity Generator
State District Owner: Ny
Large Quantity Handler of Universal Waste: No
Recognized Trader Importer: No
Recognized Trader Exporter: No
Spent Lead Acid Battery Importer: No
Spent Lead Acid Battery Exporter: No
Current Record: No
Non Storage Recycler Activity: Not reported
Electronic Manifest Broker: Not reported

Receive Date: 20150409
Handler Name: CON EDISON
Federal Waste Generator Description: Not a generator, verified
State District Owner: Ny
Large Quantity Handler of Universal Waste: No
Recognized Trader Importer: No
Recognized Trader Exporter: No
Spent Lead Acid Battery Importer: No
Spent Lead Acid Battery Exporter: No
Current Record: Yes
Non Storage Recycler Activity: Not reported
Electronic Manifest Broker: Not reported

CON EDISON (Continued) **1019324818**

List of NAICS Codes and Descriptions:
NAICS Code: 221122
NAICS Description: Electric Power Distribution

Facility Has Received Notices of Violations:
Violations: No Violations Found

Evaluation Action Summary:
Evaluations: No Evaluations Found

W708 **CON EDISON** **NY MANIFEST** **S118088932**
SW **610 BROADWAY** **N/A**
1/8-1/4 **NEW YORK, NY 10012**
0.185 mi.
977 ft. **Site 25 of 30 in cluster W**

Relative: **Lower**
Actual: **41 ft.**

NY MANIFEST:
EPA ID: NYP004765228
Country: USA
Name: Con Edison
Address: 610 BROADWAY
Address 2: Not reported
City,State,Zip: NEW YORK, NY 10012
Zip 4: Not reported
Location Address 1: 610 BROADWAY
Location Address 2: Not reported
Location City,State,Zip: NEW YORK, NY 10012
Location Zip 4: Not reported
Facility Status: Not reported
Total Tanks: Not reported
Code: BP

Mailing:
Mailing Name: Con Edison
Mailing Contact: Tom Teeling
Mailing Address 1: 4 IRVING PLACE - 15TH FLOOR
Mailing Address 2: Not reported
Mailing City,State,Zip: NEW YORK, NY 10003
Mailing Zip 4: Not reported
Mailing Country: USA
Mailing Phone: Not reported

Manifest Data:
Document ID: Not reported
Manifest Status: Not reported
Trans1 State ID: NJD003812047
Year: 2018
Trans2 State ID: Not reported
Generator Ship Date: 04/09/2015
Trans1 Recv Date: 04/09/2015
Trans2 Recv Date: Not reported
TSD Site Recv Date: 04/13/2015
Part A Recv Date: Not reported
Part B Recv Date: Not reported
Generator EPA ID: NYP004765228

CON EDISON (Continued) **S118088932**

Trans1 EPA ID:	Not reported
Trans2 EPA ID:	Not reported
TSDF ID 1:	NJD991291105
TSDF ID 2:	Not reported
Manifest Tracking Number:	002611186GBF
Import Indicator:	N
Export Indicator:	N
Discr Quantity Indicator:	N
Discr Type Indicator:	N
Discr Residue Indicator:	N
Discr Partial Reject Indicator:	N
Discr Full Reject Indicator:	N
Manifest Ref Number:	Not reported
Alt Facility RCRA ID:	Not reported
Alt Facility Sign Date:	Not reported
MGMT Method Type Code:	H110
Waste Code a:	Lead
Waste Code b:	Not reported
Waste Code c:	Not reported
Waste Code e:	Not reported
Waste Code f:	Not reported
Waste Code g:	Not reported
Waste Code 1:	Not reported
Waste Code 2:	Not reported
Waste Code 3:	Not reported
Waste Code 4:	Not reported
Waste Code 5:	Not reported
Waste Code 6:	Not reported
Quantity:	3000
Units:	Pounds
Number of Containers:	1
Container Type:	Cargo tanks (tank trucks)
Handling Method:	Treat
Specific Gravity:	1

W709 **AMOCO SERVICE STATION #13410** **NY UST** **U003107147**
SW **610 BROADWAY** **N/A**
1/8-1/4 **NEW YORK, NY 10012**
0.185 mi.
977 ft. **Site 26 of 30 in cluster W**

Relative: UST:
Lower

Name:	AMOCO SERVICE STATION #13410
Address:	610 BROADWAY
City,State,Zip:	NEW YORK, NY 10012
Id/Status:	2-204358 / Unregulated/Closed
Program Type:	PBS
Region:	STATE
DEC Region:	2
Expiration Date:	N/A
UTM X:	584778.32482
UTM Y:	4508792.28231
Site Type:	Retail Gasoline Sales

Actual:
41 ft.

Affiliation Records:

Site Id:	7098
Affiliation Type:	Facility Owner

AMOCO SERVICE STATION #13410 (Continued) **U003107147**

Company Name:	BP PRODUCTS NORTH AMERICA INC
Contact Type:	Not reported
Contact Name:	Not reported
Address1:	4 CENTERPOINT DRIVE
Address2:	Not reported
City:	LA PALMA
State:	CA
Zip Code:	90623-1066
Country Code:	001
Phone:	(410) 551-6074
EMail:	Not reported
Fax Number:	Not reported
Modified By:	TRANSLAT
Date Last Modified:	2004-03-04

Site Id:	7098
Affiliation Type:	Mail Contact
Company Name:	BP PRODUCTS NORTH AMERICA INC.
Contact Type:	Not reported
Contact Name:	PAULA SKRYJA
Address1:	7645 FAIRBANKS COURT
Address2:	Not reported
City:	HANOVER
State:	MD
Zip Code:	21076
Country Code:	001
Phone:	(410) 551-6074
EMail:	Not reported
Fax Number:	Not reported
Modified By:	NRLOMBAR
Date Last Modified:	2005-06-30

Site Id:	7098
Affiliation Type:	Facility Operator
Company Name:	AMOCO SERVICE STATION #13410
Contact Type:	Not reported
Contact Name:	JOE CHOI
Address1:	Not reported
Address2:	Not reported
City:	Not reported
State:	NN
Zip Code:	Not reported
Country Code:	001
Phone:	(212) 473-5924
EMail:	Not reported
Fax Number:	Not reported
Modified By:	TRANSLAT
Date Last Modified:	2004-03-04

Site Id:	7098
Affiliation Type:	Emergency Contact
Company Name:	BP PRODUCTS NORTH AMERICA INC
Contact Type:	Not reported
Contact Name:	BP AMOCO
Address1:	Not reported
Address2:	Not reported
City:	Not reported

AMOCO SERVICE STATION #13410 (Continued) **U003107147**

State:	NN
Zip Code:	Not reported
Country Code:	001
Phone:	(800) 272-4357
EMail:	Not reported
Fax Number:	Not reported
Modified By:	TRANSLAT
Date Last Modified:	2004-03-04

Tank Info:

Tank Number:	001
Tank ID:	16992
Tank Status:	Closed - Removed
Material Name:	Closed - Removed
Capacity Gallons:	550
Install Date:	Not reported
Date Tank Closed:	10/01/1992
Registered:	True
Tank Location:	Underground
Tank Type:	Steel/carbon steel
Material Code:	0009
Common Name of Substance:	Gasoline
Tightness Test Method:	NN
Date Test:	Not reported
Next Test Date:	Not reported
Pipe Model:	Not reported
Modified By:	MJGRIFFI
Last Modified:	05/09/2022

Equipment Records:

G00 - Tank Secondary Containment - None
J02 - Dispenser - Suction Dispenser
B00 - Tank External Protection - None
C00 - Pipe Location - No Piping
F00 - Pipe External Protection - None
A00 - Tank Internal Protection - None
D01 - Pipe Type - Steel/Carbon Steel/Iron
H00 - Tank Leak Detection - None
I04 - Overfill - Product Level Gauge (A/G)

Tank Number:	002
Tank ID:	16993
Tank Status:	Closed - Removed
Material Name:	Closed - Removed
Capacity Gallons:	550
Install Date:	Not reported
Date Tank Closed:	10/01/1992
Registered:	True
Tank Location:	Underground
Tank Type:	Steel/carbon steel
Material Code:	0009
Common Name of Substance:	Gasoline
Tightness Test Method:	NN

AMOCO SERVICE STATION #13410 (Continued) **U003107147**

Date Test:	Not reported
Next Test Date:	Not reported
Pipe Model:	Not reported
Modified By:	MJGRIFFI
Last Modified:	05/09/2022

Equipment Records:

G00 - Tank Secondary Containment - None
J02 - Dispenser - Suction Dispenser
B00 - Tank External Protection - None
C00 - Pipe Location - No Piping
F00 - Pipe External Protection - None
A00 - Tank Internal Protection - None
D01 - Pipe Type - Steel/Carbon Steel/Iron
H00 - Tank Leak Detection - None
I04 - Overfill - Product Level Gauge (A/G)

Tank Number:	003
Tank ID:	16994
Tank Status:	Closed - Removed
Material Name:	Closed - Removed
Capacity Gallons:	550
Install Date:	Not reported
Date Tank Closed:	10/01/1992
Registered:	True
Tank Location:	Underground
Tank Type:	Steel/carbon steel
Material Code:	0009
Common Name of Substance:	Gasoline

Tightness Test Method:	NN
Date Test:	Not reported
Next Test Date:	Not reported
Pipe Model:	Not reported
Modified By:	MJGRIFFI
Last Modified:	05/09/2022

Equipment Records:

G00 - Tank Secondary Containment - None
J02 - Dispenser - Suction Dispenser
B00 - Tank External Protection - None
C00 - Pipe Location - No Piping
F00 - Pipe External Protection - None
A00 - Tank Internal Protection - None
D01 - Pipe Type - Steel/Carbon Steel/Iron
H00 - Tank Leak Detection - None
I04 - Overfill - Product Level Gauge (A/G)

Tank Number:	004
Tank ID:	16995
Tank Status:	Closed - Removed
Material Name:	Closed - Removed
Capacity Gallons:	550
Install Date:	Not reported
Date Tank Closed:	10/01/1992
Registered:	True

AMOCO SERVICE STATION #13410 (Continued) **U003107147**

Tank Location: Underground
Tank Type: Steel/carbon steel
Material Code: 0009
Common Name of Substance: Gasoline

Tightness Test Method: NN
Date Test: Not reported
Next Test Date: Not reported
Pipe Model: Not reported
Modified By: MJGRIFFI
Last Modified: 05/09/2022

Equipment Records:

G00 - Tank Secondary Containment - None
J02 - Dispenser - Suction Dispenser
B00 - Tank External Protection - None
C00 - Pipe Location - No Piping
F00 - Pipe External Protection - None
A00 - Tank Internal Protection - None
D01 - Pipe Type - Steel/Carbon Steel/Iron
H00 - Tank Leak Detection - None
I04 - Overfill - Product Level Gauge (A/G)

Tank Number: 005
Tank ID: 16996
Tank Status: Closed - Removed
Material Name: Closed - Removed
Capacity Gallons: 550
Install Date: Not reported
Date Tank Closed: 10/01/1992
Registered: True
Tank Location: Underground
Tank Type: Steel/carbon steel
Material Code: 0009
Common Name of Substance: Gasoline

Tightness Test Method: NN
Date Test: Not reported
Next Test Date: Not reported
Pipe Model: Not reported
Modified By: MJGRIFFI
Last Modified: 05/09/2022

Equipment Records:

G00 - Tank Secondary Containment - None
J02 - Dispenser - Suction Dispenser
B00 - Tank External Protection - None
C00 - Pipe Location - No Piping
F00 - Pipe External Protection - None
A00 - Tank Internal Protection - None
D01 - Pipe Type - Steel/Carbon Steel/Iron
H00 - Tank Leak Detection - None
I04 - Overfill - Product Level Gauge (A/G)

Tank Number: 006
Tank ID: 16997

AMOCO SERVICE STATION #13410 (Continued) **U003107147**

Tank Status: Closed - Removed
Material Name: Closed - Removed
Capacity Gallons: 550
Install Date: Not reported
Date Tank Closed: 10/01/1992
Registered: True
Tank Location: Underground
Tank Type: Steel/carbon steel
Material Code: 0009
Common Name of Substance: Gasoline

Tightness Test Method: NN
Date Test: Not reported
Next Test Date: Not reported
Pipe Model: Not reported
Modified By: MJGRIFFI
Last Modified: 05/09/2022

Equipment Records:

G00 - Tank Secondary Containment - None
J02 - Dispenser - Suction Dispenser
B00 - Tank External Protection - None
C00 - Pipe Location - No Piping
F00 - Pipe External Protection - None
A00 - Tank Internal Protection - None
D01 - Pipe Type - Steel/Carbon Steel/Iron
H00 - Tank Leak Detection - None
I04 - Overfill - Product Level Gauge (A/G)

Tank Number: 007
Tank ID: 16998
Tank Status: Closed - Removed
Material Name: Closed - Removed
Capacity Gallons: 550
Install Date: Not reported
Date Tank Closed: 10/01/1992
Registered: True
Tank Location: Underground
Tank Type: Steel/carbon steel
Material Code: 0009
Common Name of Substance: Gasoline

Tightness Test Method: NN
Date Test: Not reported
Next Test Date: Not reported
Pipe Model: Not reported
Modified By: MJGRIFFI
Last Modified: 05/09/2022

Equipment Records:

G00 - Tank Secondary Containment - None
J02 - Dispenser - Suction Dispenser
B00 - Tank External Protection - None
C00 - Pipe Location - No Piping
F00 - Pipe External Protection - None
A00 - Tank Internal Protection - None
D01 - Pipe Type - Steel/Carbon Steel/Iron

AMOCO SERVICE STATION #13410 (Continued) **U003107147**

H00 - Tank Leak Detection - None
I04 - Overfill - Product Level Gauge (A/G)

Tank Number: 008
Tank ID: 16999
Tank Status: Closed - Removed
Material Name: Closed - Removed
Capacity Gallons: 550
Install Date: Not reported
Date Tank Closed: 10/01/1992
Registered: True
Tank Location: Underground
Tank Type: Steel/carbon steel
Material Code: 0009
Common Name of Substance: Gasoline

Tightness Test Method: NN
Date Test: Not reported
Next Test Date: Not reported
Pipe Model: Not reported
Modified By: MJGRIFFI
Last Modified: 05/09/2022

Equipment Records:

G00 - Tank Secondary Containment - None
J02 - Dispenser - Suction Dispenser
B00 - Tank External Protection - None
C00 - Pipe Location - No Piping
F00 - Pipe External Protection - None
A00 - Tank Internal Protection - None
D01 - Pipe Type - Steel/Carbon Steel/Iron
H00 - Tank Leak Detection - None
I04 - Overfill - Product Level Gauge (A/G)

Tank Number: 009
Tank ID: 17000
Tank Status: Closed - Removed
Material Name: Closed - Removed
Capacity Gallons: 550
Install Date: Not reported
Date Tank Closed: 10/01/1992
Registered: True
Tank Location: Underground
Tank Type: Steel/carbon steel
Material Code: 0009
Common Name of Substance: Gasoline

Tightness Test Method: NN
Date Test: Not reported
Next Test Date: Not reported
Pipe Model: Not reported
Modified By: MJGRIFFI
Last Modified: 05/09/2022

Equipment Records:

G00 - Tank Secondary Containment - None

AMOCO SERVICE STATION #13410 (Continued) **U003107147**

J02 - Dispenser - Suction Dispenser
B00 - Tank External Protection - None
C00 - Pipe Location - No Piping
F00 - Pipe External Protection - None
A00 - Tank Internal Protection - None
D01 - Pipe Type - Steel/Carbon Steel/Iron
H00 - Tank Leak Detection - None
I04 - Overfill - Product Level Gauge (A/G)

Tank Number:	010
Tank ID:	17001
Tank Status:	Closed - Removed
Material Name:	Closed - Removed
Capacity Gallons:	550
Install Date:	Not reported
Date Tank Closed:	10/01/1992
Registered:	True
Tank Location:	Underground
Tank Type:	Steel/carbon steel
Material Code:	0009
Common Name of Substance:	Gasoline
Tightness Test Method:	NN
Date Test:	Not reported
Next Test Date:	Not reported
Pipe Model:	Not reported
Modified By:	MJGRIFFI
Last Modified:	05/09/2022

Equipment Records:

B00 - Tank External Protection - None
C00 - Pipe Location - No Piping
F00 - Pipe External Protection - None
G00 - Tank Secondary Containment - None
J02 - Dispenser - Suction Dispenser
A00 - Tank Internal Protection - None
D01 - Pipe Type - Steel/Carbon Steel/Iron
H00 - Tank Leak Detection - None
I04 - Overfill - Product Level Gauge (A/G)

Tank Number:	011
Tank ID:	17002
Tank Status:	Closed - Removed
Material Name:	Closed - Removed
Capacity Gallons:	550
Install Date:	Not reported
Date Tank Closed:	10/01/1992
Registered:	True
Tank Location:	Underground
Tank Type:	Steel/carbon steel
Material Code:	0009
Common Name of Substance:	Gasoline
Tightness Test Method:	NN
Date Test:	Not reported
Next Test Date:	Not reported

AMOCO SERVICE STATION #13410 (Continued) **U003107147**

Pipe Model: Not reported
Modified By: MJGRIFFI
Last Modified: 05/09/2022

Equipment Records:

B00 - Tank External Protection - None
C00 - Pipe Location - No Piping
F00 - Pipe External Protection - None
G00 - Tank Secondary Containment - None
J02 - Dispenser - Suction Dispenser
A00 - Tank Internal Protection - None
D01 - Pipe Type - Steel/Carbon Steel/Iron
H00 - Tank Leak Detection - None
I04 - Overfill - Product Level Gauge (A/G)

Tank Number: 012
Tank ID: 17003
Tank Status: Closed - Removed
Material Name: Closed - Removed
Capacity Gallons: 550
Install Date: Not reported
Date Tank Closed: 10/01/1992
Registered: True
Tank Location: Underground
Tank Type: Steel/carbon steel
Material Code: 0009
Common Name of Substance: Gasoline

Tightness Test Method: NN
Date Test: Not reported
Next Test Date: Not reported
Pipe Model: Not reported
Modified By: MJGRIFFI
Last Modified: 05/09/2022

Equipment Records:

B00 - Tank External Protection - None
C00 - Pipe Location - No Piping
F00 - Pipe External Protection - None
G00 - Tank Secondary Containment - None
J02 - Dispenser - Suction Dispenser
A00 - Tank Internal Protection - None
D01 - Pipe Type - Steel/Carbon Steel/Iron
H00 - Tank Leak Detection - None
I04 - Overfill - Product Level Gauge (A/G)

Tank Number: 101
Tank ID: 44231
Tank Status: Closed - Removed
Material Name: Closed - Removed
Capacity Gallons: 4000
Install Date: 11/01/1992
Date Tank Closed: 06/30/2003
Registered: True
Tank Location: Underground
Tank Type: Fiberglass coated steel

AMOCO SERVICE STATION #13410 (Continued) **U003107147**

Material Code: 0009
Common Name of Substance: Gasoline

Tightness Test Method: NN
Date Test: Not reported
Next Test Date: Not reported
Pipe Model: Not reported
Modified By: MJGRIFFI
Last Modified: 05/09/2022

Equipment Records:

B02 - Tank External Protection - Original Sacrificial Anode
D02 - Pipe Type - Galvanized Steel
G04 - Tank Secondary Containment - Double-Walled (Underground)
J01 - Dispenser - Pressurized Dispenser
C03 - Pipe Location - Aboveground/Underground Combination
F02 - Pipe External Protection - Original Sacrificial Anode
A00 - Tank Internal Protection - None
B04 - Tank External Protection - Fiberglass
H01 - Tank Leak Detection - Interstitial - Electronic Monitoring
I02 - Overfill - High Level Alarm
K01 - Spill Prevention - Catch Basin

Tank Number: 102
Tank ID: 44232
Tank Status: Closed - Removed
Material Name: Closed - Removed
Capacity Gallons: 4000
Install Date: 11/01/1992
Date Tank Closed: 06/30/2003
Registered: True
Tank Location: Underground
Tank Type: Fiberglass coated steel
Material Code: 0009
Common Name of Substance: Gasoline

Tightness Test Method: NN
Date Test: Not reported
Next Test Date: Not reported
Pipe Model: Not reported
Modified By: MJGRIFFI
Last Modified: 05/09/2022

Equipment Records:

B02 - Tank External Protection - Original Sacrificial Anode
D02 - Pipe Type - Galvanized Steel
G04 - Tank Secondary Containment - Double-Walled (Underground)
J01 - Dispenser - Pressurized Dispenser
C03 - Pipe Location - Aboveground/Underground Combination
F02 - Pipe External Protection - Original Sacrificial Anode
A00 - Tank Internal Protection - None
B04 - Tank External Protection - Fiberglass
H01 - Tank Leak Detection - Interstitial - Electronic Monitoring
I02 - Overfill - High Level Alarm
K01 - Spill Prevention - Catch Basin

AMOCO SERVICE STATION #13410 (Continued) **U003107147**

Tank Number:	103
Tank ID:	44233
Tank Status:	Closed - Removed
Material Name:	Closed - Removed
Capacity Gallons:	4000
Install Date:	11/01/1992
Date Tank Closed:	06/30/2003
Registered:	True
Tank Location:	Underground
Tank Type:	Fiberglass coated steel
Material Code:	0009
Common Name of Substance:	Gasoline
Tightness Test Method:	NN
Date Test:	Not reported
Next Test Date:	Not reported
Pipe Model:	Not reported
Modified By:	MJGRIFFI
Last Modified:	05/09/2022

Equipment Records:

B02 - Tank External Protection - Original Sacrificial Anode
D02 - Pipe Type - Galvanized Steel
G04 - Tank Secondary Containment - Double-Walled (Underground)
J01 - Dispenser - Pressurized Dispenser
C03 - Pipe Location - Aboveground/Underground Combination
F02 - Pipe External Protection - Original Sacrificial Anode
A00 - Tank Internal Protection - None
B04 - Tank External Protection - Fiberglass
H01 - Tank Leak Detection - Interstitial - Electronic Monitoring
I02 - Overfill - High Level Alarm
K01 - Spill Prevention - Catch Basin

Tank Number:	104
Tank ID:	45352
Tank Status:	Closed - Removed
Material Name:	Closed - Removed
Capacity Gallons:	4000
Install Date:	11/01/1992
Date Tank Closed:	06/30/2003
Registered:	True
Tank Location:	Underground
Tank Type:	Fiberglass coated steel
Material Code:	0009
Common Name of Substance:	Gasoline
Tightness Test Method:	NN
Date Test:	Not reported
Next Test Date:	Not reported
Pipe Model:	Not reported
Modified By:	MJGRIFFI
Last Modified:	05/09/2022

Equipment Records:

C03 - Pipe Location - Aboveground/Underground Combination
F02 - Pipe External Protection - Original Sacrificial Anode
A00 - Tank Internal Protection - None

AMOCO SERVICE STATION #13410 (Continued) **U003107147**

B04 - Tank External Protection - Fiberglass
H01 - Tank Leak Detection - Interstitial - Electronic Monitoring
I02 - Overfill - High Level Alarm
K01 - Spill Prevention - Catch Basin
B02 - Tank External Protection - Original Sacrificial Anode
D02 - Pipe Type - Galvanized Steel
G04 - Tank Secondary Containment - Double-Walled (Underground)
J01 - Dispenser - Pressurized Dispenser

W710 **TRIBECA GAS INC** **RCRA NonGen / NLR** **1000556247**
SW **610 BROADWAY** **FINDS** **NYD986988061**
1/8-1/4 **NEW YORK, NY 10012** **ECHO**
0.185 mi. **E MANIFEST**
977 ft. **Site 27 of 30 in cluster W** **NY MANIFEST**

Relative: **Lower**
Actual: **41 ft.**

RCRA Listings:

Date Form Received by Agency:		20070101
Handler Name:		Tribeca Gas Inc
Handler Address:		Broadway
Handler City,State,Zip:		NEW YORK, NY 10012-2601
EPA ID:		NYD986988061
Contact Name:		Not reported
Contact Address:		BROADWAY
Contact City,State,Zip:		NEW YORK, NY 10012
Contact Telephone:		Not reported
Contact Fax:		Not reported
Contact Email:		Not reported
Contact Title:		Not reported
EPA Region:		02
Land Type:		Private
Federal Waste Generator Description:		Not a generator, verified
Non-Notifier:		Not reported
Biennial Report Cycle:		Not reported
Accessibility:		Not reported
Active Site Indicator:		Not reported
State District Owner:		Ny
State District:		NYSDEC R2
Mailing Address:		BROADWAY
Mailing City,State,Zip:		NEW YORK, NY 10012
Owner Name:	S & E Enterprises	
Owner Type:		Private
Operator Name:	S & E Enterprises	
Operator Type:		Private
Short-Term Generator Activity:		No
Importer Activity:		No
Mixed Waste Generator:		No
Transporter Activity:		No
Transfer Facility Activity:		No
Recycler Activity with Storage:		No
Small Quantity On-Site Burner Exemption:		No
Smelting Melting and Refining Furnace Exemption:		No
Underground Injection Control:		No
Off-Site Waste Receipt:		No
Universal Waste Indicator:		No
Universal Waste Destination Facility:		No
Federal Universal Waste:		No
Active Site State-Reg Handler:		---
Federal Facility Indicator:		Not reported

TRIBECA GAS INC (Continued) **1000556247**

Hazardous Secondary Material Indicator:	N
Sub-Part K Indicator:	Not reported
2018 GPRA Permit Baseline:	Not on the Baseline
2018 GPRA Renewals Baseline:	Not on the Baseline
202 GPRA Corrective Action Baseline:	No
Subject to Corrective Action Universe:	No
Non-TSDFs Where RCRA CA has Been Imposed Universe:	No
Corrective Action Priority Ranking:	No NCAPS ranking
Environmental Control Indicator:	No
Institutional Control Indicator:	No
Human Exposure Controls Indicator:	N/A
Groundwater Controls Indicator:	N/A
Significant Non-Complier Universe:	No
Unaddressed Significant Non-Complier Universe:	No
Addressed Significant Non-Complier Universe:	No
Significant Non-Complier With a Compliance Schedule Universe:	No
Financial Assurance Required:	Not reported
Handler Date of Last Change:	20150414
Recognized Trader-Importer:	No
Recognized Trader-Exporter:	No
Importer of Spent Lead Acid Batteries:	No
Exporter of Spent Lead Acid Batteries:	No
Recycler Activity Without Storage:	No
Manifest Broker:	No
Sub-Part P Indicator:	No

Hazardous Waste Summary:

Waste Code:	D000
Waste Description:	Not Defined
Waste Code:	D001
Waste Description:	Ignitable Waste
Waste Code:	D018
Waste Description:	Benzene

Handler - Owner Operator:

Owner/Operator Indicator:	Operator
Owner/Operator Name: S & E ENTERPRISES	
Legal Status:	Private
Date Became Current:	Not reported
Date Ended Current:	Not reported
Owner/Operator Address:	6273 WOODHAVEN
Owner/Operator City,State,Zip:	REGO PARK, NY 99999
Owner/Operator Telephone:	718-478-6400
Owner/Operator Telephone Ext:	Not reported
Owner/Operator Fax:	Not reported
Owner/Operator Email:	Not reported
Owner/Operator Indicator:	Owner
Owner/Operator Name: S & E ENTERPRISES	
Legal Status:	Private
Date Became Current:	Not reported
Date Ended Current:	Not reported
Owner/Operator Address:	6273 WOODHAVEN

TRIBECA GAS INC (Continued) **1000556247**

Owner/Operator City,State,Zip:	REGO PARK, NY 99999
Owner/Operator Telephone:	718-478-6400
Owner/Operator Telephone Ext:	Not reported
Owner/Operator Fax:	Not reported
Owner/Operator Email:	Not reported
Owner/Operator Indicator:	Owner
Owner/Operator Name: S & E ENTERPRISES	
Legal Status:	Private
Date Became Current:	Not reported
Date Ended Current:	Not reported
Owner/Operator Address:	6273 WOODHAVEN
Owner/Operator City,State,Zip:	REGO PARK, NY 99999
Owner/Operator Telephone:	718-478-6400
Owner/Operator Telephone Ext:	Not reported
Owner/Operator Fax:	Not reported
Owner/Operator Email:	Not reported

Historic Generators:

Receive Date:	19990708
Handler Name: TRIBECA GAS INC	
Federal Waste Generator Description:	Not a generator, verified
State District Owner:	Ny
Large Quantity Handler of Universal Waste:	No
Recognized Trader Importer:	No
Recognized Trader Exporter:	No
Spent Lead Acid Battery Importer:	No
Spent Lead Acid Battery Exporter:	No
Current Record:	No
Non Storage Recycler Activity:	Not reported
Electronic Manifest Broker:	Not reported
Receive Date:	20060101
Handler Name: TRIBECA GAS INC	
Federal Waste Generator Description:	Not a generator, verified
State District Owner:	Ny
Large Quantity Handler of Universal Waste:	No
Recognized Trader Importer:	No
Recognized Trader Exporter:	No
Spent Lead Acid Battery Importer:	No
Spent Lead Acid Battery Exporter:	No
Current Record:	No
Non Storage Recycler Activity:	Not reported
Electronic Manifest Broker:	Not reported
Receive Date:	20070101
Handler Name: TRIBECA GAS INC	
Federal Waste Generator Description:	Not a generator, verified
State District Owner:	Ny
Large Quantity Handler of Universal Waste:	No
Recognized Trader Importer:	No
Recognized Trader Exporter:	No
Spent Lead Acid Battery Importer:	No
Spent Lead Acid Battery Exporter:	No
Current Record:	Yes
Non Storage Recycler Activity:	Not reported
Electronic Manifest Broker:	Not reported

TRIBECA GAS INC (Continued) **1000556247**

Receive Date:	19911213
Handler Name:	TRIBECA GAS INC
Federal Waste Generator Description:	Small Quantity Generator
State District Owner:	Ny
Large Quantity Handler of Universal Waste:	No
Recognized Trader Importer:	No
Recognized Trader Exporter:	No
Spent Lead Acid Battery Importer:	No
Spent Lead Acid Battery Exporter:	No
Current Record:	No
Non Storage Recycler Activity:	Not reported
Electronic Manifest Broker:	Not reported

List of NAICS Codes and Descriptions:
NAICS Codes: No NAICS Codes Found

Facility Has Received Notices of Violations:
Violations: No Violations Found

Evaluation Action Summary:
Evaluations: No Evaluations Found

FINDS:
Registry ID: 110004483700

Click Here for FRS Facility Detail Report:

Environmental Interest/Information System:
The New York Department of Environmental Conservation Facility Information System (FIS) database houses all information about facilities that are regulated or of environmental interest to the state of New York.
The Resource Conservation and Recovery Act Information System (RCRAInfo) is EPA's comprehensive information system in support of the Resource Conservation and Recovery Act (RCRA) of 1976 and the Hazardous and Solid Waste Amendments (HSWA) of 1984. It tracks many types of information about generators, transporters, treaters, storers, and disposers of hazardous waste.

Click this hyperlink while viewing on your computer to access additional FINDS: detail in the EDR Site Report.

ECHO:
Envid: 1000556247
Registry ID: 110004483700

DFR URL:
Name: TRIBECA GAS INC
Address: 610 BROADWAY
City,State,Zip: NEW YORK, NY 10012

E MANIFEST:
Manifest Tracking Number: 017883018FLE
Last Updated Date: 20221221
Shipped Date: 20221219

TRIBECA GAS INC (Continued) **1000556247**

Received Date:	20221219
Manifest Status:	Signed
Submission Type:	DataImage5Copy
Origin Type:	Service
Generator EPA ID:	NYR000114579
Generator Name:	Consolidated Edison Company Of Ny Inc
Generator Location Street Number:	Not reported
Generator Location Street 1:	610 BROADWAY
Generator Location Street 2:	Not reported
Generator Location City:	NEW YORK
Generator Location State:	NY
Generator Location Zip:	10012
Generator Mail Street Number:	Not reported
Generator Mail Street 1:	116 SKYLINE DRIVE
Generator Mail Street 2:	Not reported
Generator Mail City:	SOUTH PLAINFIELD
Generator Mail Zip:	07080
Generator Mail State:	NJ
Generator Contact Company Name:	Not reported
Designated Facility EPA ID:	NJD991291105
Designated Facility Name:	Clean Earth Of North Jersey
Designated Facility Mail Street Number:	105
Designated Facility Mail Street 1:	Not reported
Designated Facility Mail Street 2:	JACOBUS AVE
Designated Facility Mail City:	KEARNY
Designated Facility Mail Zip:	07032
Designated Facility Mail State:	NJ
Designated Facility Location Street Number:	105
Designated Facility Location Street 1:	JACOBUS AVE
Designated Facility Location Street 2:	Not reported
Designated Facility Location City:	KEARNY
Designated Facility Location Zip:	07032
Designated Facility Location State:	NJ
Designated Facility Contact Company Name:	Not reported
Manifest Residue Indicator:	N
Rejection Indicator:	N

Transporter:

Manifest Tracking Number:	017883018FLE
Transporter Line Number:	1
Transporter EPA ID:	MAD039322250
Transporter Name:	Clean Harbors Environmental Services Inc

Waste Line:

Manifest Tracking Number:	017883018FLE
Waste Line Number:	1
U.S. DOT Hazardous Indicator:	Y
U.S. DOT ID Number:	NA3082
U.S. DOT Description:	Na3082, Hazardous Waste, Liquid N.O.S., 9, Pg Iii, Rq
Non-Hazardous Waste Description:	Not reported
Number of Containers:	1
Container Type Code:	TT
Container Type Description:	Cargo tanks (tank trucks)
Waste Quantity:	700
Quantity Unit of Measure Code:	P
Quantity Unit of Measure Description:	Pounds

TRIBECA GAS INC (Continued) **1000556247**

Waste Quantity, in Tons:	0.35
Acute Waste Quantity, in Tons:	0
Non-Acute Waste Quantity, in Tons:	0.35
Waste Quantity, in Kilograms:	317.4605
Acute Waste Quantity, in Kilograms:	0
Non-Acute Waste Quantity, in Kilorgrams:	317.4605
Management Method Code:	H110
Management Method Description:	STABILIZATION
Waste Residue Indicator:	N
Quantity Discrepancy Indicator:	N
Waste Type Discrepancy Indicator:	N
Waste Density:	Not reported
Waste Density Unit of Measure Code:	Not reported
Waste Density Unit of Measure Description:	Not reported
Form Code:	Not reported
Form Code Description:	Not reported
Source Code:	Not reported
Source Code Description:	Not reported
Waste Minimization Code:	Not reported
Waste Minimization Code Description:	Not reported
Consent Number:	Not reported
EPA Waste Indicator:	Y
Federal Waste Codes:	D008
Quantity Haz Kg:	317.4605
Quantity Haz Tons:	0.35
Quantity Non Haz Kg:	0
Quantity Non Haz Tons:	0
State Waste Codes:	NY-T

NY MANIFEST:

EPA ID:	NYD986988061
Country:	USA
Name:	Aribela & Gas
Address:	610 BROADWAY
Address 2:	Not reported
City,State,Zip:	NEW YORK, NY 10012-2601
Zip 4:	Not reported
Location Address 1:	AMOCO S/S 610 BROADWAY
Location Address 2:	Not reported
Location City,State,Zip:	NEW YORK, NY 10016
Location Zip 4:	Not reported
Facility Status:	Not reported
Total Tanks:	Not reported
Code:	BP

Mailing:

Mailing Name:	Aribela & Gas
Mailing Contact:	Tom Squires
Mailing Address 1:	610 BROADWAY
Mailing Address 2:	Not reported
Mailing City,State,Zip:	NEW YORK, NY 10016
Mailing Zip 4:	Not reported
Mailing Country:	USA
Mailing Phone:	0000000000

Manifest Data:

Document ID:	Not reported

TRIBECA GAS INC (Continued) **1000556247**

Manifest Status:	Not reported
Trans1 State ID:	MAD039322250
Year:	2018
Trans2 State ID:	OHD009865825
Generator Ship Date:	11/21/2008
Trans1 Recv Date:	11/21/2008
Trans2 Recv Date:	11/24/2008
TSD Site Recv Date:	12/08/2008
Part A Recv Date:	Not reported
Part B Recv Date:	Not reported
Generator EPA ID:	NYD986988061
Trans1 EPA ID:	Not reported
Trans2 EPA ID:	Not reported
TSDF ID 1:	ARD069748192
TSDF ID 2:	Not reported
Manifest Tracking Number:	002271668FLE
Import Indicator:	N
Export Indicator:	N
Discr Quantity Indicator:	N
Discr Type Indicator:	N
Discr Residue Indicator:	N
Discr Partial Reject Indicator:	N
Discr Full Reject Indicator:	N
Manifest Ref Number:	Not reported
Alt Facility RCRA ID:	Not reported
Alt Facility Sign Date:	Not reported
MGMT Method Type Code:	H040
Waste Code a:	Ignitable Waste
Waste Code b:	Not reported
Waste Code c:	Not reported
Waste Code e:	Not reported
Waste Code f:	Not reported
Waste Code g:	Not reported
Waste Code 1:	Not reported
Waste Code 2:	Not reported
Waste Code 3:	Not reported
Waste Code 4:	Not reported
Waste Code 5:	Not reported
Waste Code 6:	Not reported
Quantity:	1250
Units:	Pounds
Number of Containers:	7
Container Type:	Fiberboard or plastic drums, barrels, kegs
Handling Method:	Burn
Specific Gravity:	1

Document ID:	Not reported
Manifest Status:	Not reported
Trans1 State ID:	MAD039322250
Year:	2018
Trans2 State ID:	OHD009865825
Generator Ship Date:	11/21/2008
Trans1 Recv Date:	11/21/2008
Trans2 Recv Date:	11/29/2008
TSD Site Recv Date:	12/03/2008
Part A Recv Date:	Not reported
Part B Recv Date:	Not reported

TRIBECA GAS INC (Continued) **1000556247**

Generator EPA ID:	NYD986988061
Trans1 EPA ID:	Not reported
Trans2 EPA ID:	Not reported
TSDF ID 1:	OHD000816629
TSDF ID 2:	Not reported
Manifest Tracking Number:	002271671FLE
Import Indicator:	N
Export Indicator:	N
Discr Quantity Indicator:	N
Discr Type Indicator:	N
Discr Residue Indicator:	N
Discr Partial Reject Indicator:	N
Discr Full Reject Indicator:	N
Manifest Ref Number:	Not reported
Alt Facility RCRA ID:	Not reported
Alt Facility Sign Date:	Not reported
MGMT Method Type Code:	H141
Waste Code a:	Ignitable Waste
Waste Code b:	Not reported
Waste Code c:	Not reported
Waste Code e:	Not reported
Waste Code f:	Not reported
Waste Code g:	Not reported
Waste Code 1:	Not reported
Waste Code 2:	Not reported
Waste Code 3:	Not reported
Waste Code 4:	Not reported
Waste Code 5:	Not reported
Waste Code 6:	Not reported
Quantity:	30
Units:	Pounds
Number of Containers:	1
Container Type:	Fiberboard or plastic drums, barrels, kegs
Handling Method:	Burn
Specific Gravity:	1

Document ID:	NJA1489476
Manifest Status:	Not reported
Trans1 State ID:	NJDEPS727
Year:	1993
Trans2 State ID:	MK8837
Generator Ship Date:	01/11/1993
Trans1 Recv Date:	01/01/1900
Trans2 Recv Date:	01/11/1993
TSD Site Recv Date:	01/11/1993
Part A Recv Date:	Not reported
Part B Recv Date:	Not reported
Generator EPA ID:	NYD986988061
Trans1 EPA ID:	NJD986609949
Trans2 EPA ID:	NYD006801245
TSDF ID 1:	NJD991291105
TSDF ID 2:	Not reported
Manifest Tracking Number:	Not reported
Import Indicator:	Not reported
Export Indicator:	Not reported
Discr Quantity Indicator:	Not reported
Discr Type Indicator:	Not reported

TRIBECA GAS INC (Continued) **1000556247**

Discr Residue Indicator:	Not reported
Discr Partial Reject Indicator:	Not reported
Discr Full Reject Indicator:	Not reported
Manifest Ref Number:	Not reported
Alt Facility RCRA ID:	Not reported
Alt Facility Sign Date:	Not reported
MGMT Method Type Code:	Not reported
Waste Code 1:	Ignitable Waste
Waste Code 2:	Not reported
Waste Code 3:	Not reported
Waste Code 4:	Not reported
Waste Code 5:	Not reported
Waste Code 6:	Not reported
Quantity:	00275
Units:	Gallons (liquids only)
Number of Containers:	005
Container Type:	Metal drums, barrels, kegs
Handling Method:	Burn
Specific Gravity:	01.00

W711 **AMOCO SERVICE STATION #13410** **UST FINDER** **1028599748**
SW **610 BROADWAY** **N/A**
1/8-1/4 **NEW YORK, NY 10012**
0.185 mi.
977 ft. **Site 28 of 30 in cluster W**

Relative: UST FINDER:
Lower

Actual:
41 ft.

Object ID:	298315
Facility ID:	NY7098
Name:	AMOCO SERVICE STATION #13410
Address:	610 BROADWAY
City,State,Zip:	NEW YORK, NY 10012
Address Match Type:	Not reported
Open USTs:	0
Closed USTs:	16
TOS USTs:	0
Population 1500ft:	17577
Private Wells 1500ft:	10
Within 100yr Floodplain:	No
Land Use:	Developed, High Intensity
Within SPA:	No
SPA PWS Facility ID:	Not reported
SPA Water Type:	Not reported
SPA Facility Type:	Not reported
SPA HUC12:	Not reported
Within WHPA:	No
WHPA PWS Facility ID:	Not reported
WHPA Water Type:	Not reported
WHPA Facility Type:	Not reported
WHPA HUC12:	Not reported
Facility Status:	Closed UST(s)
Date of Last Inspection:	Not reported
EPA Region:	2
Tribe:	Not reported
Coordinate Source:	State
X Coord:	-73.996111
Y Coord:	40.7256980000001

AMOCO SERVICE STATION #13410 (Continued) **1028599748**

Latitude: 40.725698
Longitude: -73.996111

UST FINDER:
Object ID: 1318510
Facility ID: NY7098
Tank ID: NY9658
Tank Status: Closed
Installation Date: Not reported
Removal Date: Not reported
Tank Capacity: 550
Substances: Not reported
Tank Wall Type: Not reported

Object ID: 1318511
Facility ID: NY7098
Tank ID: NY9659
Tank Status: Closed
Installation Date: Not reported
Removal Date: Not reported
Tank Capacity: 550
Substances: Not reported
Tank Wall Type: Not reported

Object ID: 1318512
Facility ID: NY7098
Tank ID: NY9660
Tank Status: Closed
Installation Date: Not reported
Removal Date: Not reported
Tank Capacity: 550
Substances: Not reported
Tank Wall Type: Not reported

Object ID: 1318513
Facility ID: NY7098
Tank ID: NY9772
Tank Status: Closed
Installation Date: Not reported
Removal Date: Not reported
Tank Capacity: 550
Substances: Not reported
Tank Wall Type: Not reported

Object ID: 1318514
Facility ID: NY7098
Tank ID: NY9773
Tank Status: Closed
Installation Date: 1992/11/01 15:59:59+00
Removal Date: Not reported
Tank Capacity: 4000
Substances: Not reported
Tank Wall Type: Not reported

Object ID: 1318515
Facility ID: NY7098
Tank ID: NY9774
Tank Status: Closed

AMOCO SERVICE STATION #13410 (Continued) **1028599748**

Installation Date:	1992/11/01 15:59:59+00
Removal Date:	Not reported
Tank Capacity:	4000
Substances:	Not reported
Tank Wall Type:	Not reported
Object ID:	1318516
Facility ID:	NY7098
Tank ID:	NY10303
Tank Status:	Closed
Installation Date:	Not reported
Removal Date:	Not reported
Tank Capacity:	550
Substances:	Not reported
Tank Wall Type:	Not reported
Object ID:	1318517
Facility ID:	NY7098
Tank ID:	NY10304
Tank Status:	Closed
Installation Date:	Not reported
Removal Date:	Not reported
Tank Capacity:	550
Substances:	Not reported
Tank Wall Type:	Not reported
Object ID:	1318518
Facility ID:	NY7098
Tank ID:	NY10305
Tank Status:	Closed
Installation Date:	Not reported
Removal Date:	Not reported
Tank Capacity:	550
Substances:	Not reported
Tank Wall Type:	Not reported
Object ID:	1318519
Facility ID:	NY7098
Tank ID:	NY10424
Tank Status:	Closed
Installation Date:	Not reported
Removal Date:	Not reported
Tank Capacity:	550
Substances:	Not reported
Tank Wall Type:	Not reported
Object ID:	1318520
Facility ID:	NY7098
Tank ID:	NY10425
Tank Status:	Closed
Installation Date:	Not reported
Removal Date:	Not reported
Tank Capacity:	550
Substances:	Not reported
Tank Wall Type:	Not reported
Object ID:	1318521

AMOCO SERVICE STATION #13410 (Continued) **1028599748**

Facility ID:	NY7098
Tank ID:	NY11176
Tank Status:	Closed
Installation Date:	1992/11/01 15:59:59+00
Removal Date:	Not reported
Tank Capacity:	4000
Substances:	Not reported
Tank Wall Type:	Not reported

Object ID:	1318522
Facility ID:	NY7098
Tank ID:	NY11177
Tank Status:	Closed
Installation Date:	1992/11/01 15:59:59+00
Removal Date:	Not reported
Tank Capacity:	4000
Substances:	Not reported
Tank Wall Type:	Not reported

Object ID:	1318523
Facility ID:	NY7098
Tank ID:	NY108759
Tank Status:	Closed
Installation Date:	Not reported
Removal Date:	Not reported
Tank Capacity:	550
Substances:	Not reported
Tank Wall Type:	Not reported

Object ID:	1318524
Facility ID:	NY7098
Tank ID:	NY108760
Tank Status:	Closed
Installation Date:	Not reported
Removal Date:	Not reported
Tank Capacity:	550
Substances:	Not reported
Tank Wall Type:	Not reported

Object ID:	1318525
Facility ID:	NY7098
Tank ID:	NY108761
Tank Status:	Closed
Installation Date:	Not reported
Removal Date:	Not reported
Tank Capacity:	550
Substances:	Not reported
Tank Wall Type:	Not reported

W712
SW
1/8-1/4
0.185 mi.
977 ft.

AMOCO
610 BROADWAY
MANHATTAN, NY 0

Site 29 of 30 in cluster W

UST FINDER RELEASE **1029059621**
N/A

Relative:
Lower

Actual:
41 ft.

UST FINDER RELEASE:

Object ID:	256116
Facility ID:	NY139089
Lust ID:	NY104555
Name:	AMOCO
Address:	610 BROADWAY
City,State,Zip:	MANHATTAN, NY 0
Address Match Type:	Not reported
Reported Date:	2001/07/28 15:59:59+00
Status:	No Further Action
Substance:	Not reported
Population within 1500ft:	17559
Domestic Wells within 1500ft:	11
Land Use:	Developed, High Intensity
Within SPA:	No
SPA PWS Facility ID:	Not reported
SPA Water Type:	Not reported
SPA Facility Type:	Not reported
SPA HUC12:	Not reported
Within WHPA:	No
WHPA PWS Facility ID:	Not reported
WHPA Water Type:	Not reported
WHPA Facility Type:	Not reported
WHPA HUC12:	Not reported
Within 100yr Floodplain:	No
Tribe:	Not reported
EPA Region:	2
NFA Letter 1:	Not reported
NFA Letter 2:	Not reported
NFA Letter 3:	Not reported
NFA Letter 4:	Not reported
Closed With Residual Contaminate:	Not reported
Coordinate Source:	State
X Coord:	-73.99652
Y Coord:	40.72562
Latitude:	40.7256199999999
Longitude:	-73.99652

Object ID:	256117
Facility ID:	NY139089
Lust ID:	NY209761
Name:	AMOCO
Address:	610 BROADWAY
City,State,Zip:	MANHATTAN, NY 0
Address Match Type:	Not reported
Reported Date:	2002/12/23 15:59:59+00
Status:	No Further Action
Substance:	Not reported
Population within 1500ft:	17559
Domestic Wells within 1500ft:	11
Land Use:	Developed, High Intensity
Within SPA:	No
SPA PWS Facility ID:	Not reported

AMOCO (Continued) **1029059621**

SPA Water Type:	Not reported
SPA Facility Type:	Not reported
SPA HUC12:	Not reported
Within WHPA:	No
WHPA PWS Facility ID:	Not reported
WHPA Water Type:	Not reported
WHPA Facility Type:	Not reported
WHPA HUC12:	Not reported
Within 100yr Floodplain:	No
Tribe:	Not reported
EPA Region:	2
NFA Letter 1:	Not reported
NFA Letter 2:	Not reported
NFA Letter 3:	Not reported
NFA Letter 4:	Not reported
Closed With Residual Contaminate:	Not reported
Coordinate Source:	State
X Coord:	-73.99652
Y Coord:	40.72562
Latitude:	40.7256199999999
Longitude:	-73.99652

AG713 **CON EDISON SERVICE BOX 37931** **RCRA NonGen / NLR** **1014926460**
NNE **444 LAFAYETTE ST** **NJ MANIFEST** **NYP004242285**
1/8-1/4 **NEW YORK, NY 10013** **NY MANIFEST**
0.186 mi.
982 ft. **Site 2 of 21 in cluster AG**

Relative: **Lower**

Actual: **40 ft.**

RCRA Listings:

Date Form Received by Agency:		20111022
Handler Name:		Con Edison Service Box 37931
Handler Address:		Lafayette St
Handler City,State,Zip:		NEW YORK, NY 10013
EPA ID:		NYP004242285
Contact Name:		ROBERT BRUNS
Contact Address:		Not reported
Contact City,State,Zip:		Not reported
Contact Telephone:		212-780-3756
Contact Fax:		Not reported
Contact Email:		Not reported
Contact Title:		SR OFFICE ASSISTANT A X L1-2
EPA Region:		02
Land Type:		Private
Federal Waste Generator Description:		Not a generator, verified
Non-Notifier:		Not reported
Biennial Report Cycle:		Not reported
Accessibility:		Not reported
Active Site Indicator:		Not reported
State District Owner:		Ny
State District:		NYSDEC R2
Mailing Address:		4 IRVING PL, RM 828
Mailing City,State,Zip:		NEW YORK, NY 10003
Owner Name:	Not reported	
Owner Type:		Not reported
Operator Name:	Not reported	
Operator Type:		Not reported
Short-Term Generator Activity:		No
Importer Activity:		No

CON EDISON SERVICE BOX 37931 (Continued) **1014926460**

Mixed Waste Generator:	No
Transporter Activity:	No
Transfer Facility Activity:	No
Recycler Activity with Storage:	No
Small Quantity On-Site Burner Exemption:	No
Smelting Melting and Refining Furnace Exemption:	No
Underground Injection Control:	No
Off-Site Waste Receipt:	No
Universal Waste Indicator:	No
Universal Waste Destination Facility:	No
Federal Universal Waste:	No
Active Site State-Reg Handler:	---
Federal Facility Indicator:	Not reported
Hazardous Secondary Material Indicator:	N
Sub-Part K Indicator:	Not reported
2018 GPRA Permit Baseline:	Not on the Baseline
2018 GPRA Renewals Baseline:	Not on the Baseline
202 GPRA Corrective Action Baseline:	No
Subject to Corrective Action Universe:	No
Non-TSDFs Where RCRA CA has Been Imposed Universe:	No
Corrective Action Priority Ranking:	No NCAPS ranking
Environmental Control Indicator:	No
Institutional Control Indicator:	No
Human Exposure Controls Indicator:	N/A
Groundwater Controls Indicator:	N/A
Significant Non-Complier Universe:	No
Unaddressed Significant Non-Complier Universe:	No
Addressed Significant Non-Complier Universe:	No
Significant Non-Complier With a Compliance Schedule Universe:	No
Financial Assurance Required:	Not reported
Handler Date of Last Change:	20111206
Recognized Trader-Importer:	No
Recognized Trader-Exporter:	No
Importer of Spent Lead Acid Batteries:	No
Exporter of Spent Lead Acid Batteries:	No
Recycler Activity Without Storage:	No
Manifest Broker:	No
Sub-Part P Indicator:	No

Historic Generators:

Receive Date:	20110922
Handler Name:	CON EDISON SERVICE BOX 37931
Federal Waste Generator Description:	Very Small Quantity Generator (formerly Conditionally-Exempt Small Quantity Generator
State District Owner:	Ny
Large Quantity Handler of Universal Waste:	No
Recognized Trader Importer:	No
Recognized Trader Exporter:	No
Spent Lead Acid Battery Importer:	No
Spent Lead Acid Battery Exporter:	No
Current Record:	No
Non Storage Recycler Activity:	Not reported
Electronic Manifest Broker:	Not reported

Receive Date:	20111022
Handler Name:	CON EDISON SERVICE BOX 37931

CON EDISON SERVICE BOX 37931 (Continued) **1014926460**

Federal Waste Generator Description:	Not a generator, verified
State District Owner:	Ny
Large Quantity Handler of Universal Waste:	No
Recognized Trader Importer:	No
Recognized Trader Exporter:	No
Spent Lead Acid Battery Importer:	No
Spent Lead Acid Battery Exporter:	No
Current Record:	Yes
Non Storage Recycler Activity:	Not reported
Electronic Manifest Broker:	Not reported

List of NAICS Codes and Descriptions:

NAICS Codes:	No NAICS Codes Found

Facility Has Received Notices of Violations:

Violations:	No Violations Found

Evaluation Action Summary:

Evaluations:	No Evaluations Found

NJ MANIFEST:

EPA ID:	NYP004242285
Name:	CON EDISON SERVICE BOX 37931
Address:	444 LAFAYETTE ST
City,State,Zip:	NEW YORK, NY 10013
County:	Not reported
Mailing Address:	4 IRVING PL, RM 828
Mailing City,State,Zip:	NEW YORK, NY 10003
Telephone:	Not reported
Emergency Telephone:	Not reported
Contact:	ROBERT BRUNS
Comments:	Not reported
SIC Code:	Not reported
County:	NY061
Municipal:	Not reported
Previous EPAID:	Not reported
Generator Flag:	Not reported
Transporter Flag:	Not reported
TSDF Flag:	Not reported
Name Change:	Not reported
Date Change:	Not reported

Manifest Data:

EPA ID:	NYP004242285
Manifest Number:	007655400JJK
Date Shipped:	9/22/2011
TSDF EPA ID:	NJD002200046
Transporter EPA ID:	NJ0000027193
Transporter 2 EPA ID:	Not reported
Transporter 3 EPA ID:	Not reported
Transporter 4 EPA ID:	Not reported
Transporter 5 EPA ID:	Not reported
Transporter 6 EPA ID:	Not reported
Transporter 7 EPA ID:	Not reported
Transporter 8 EPA ID:	Not reported

CON EDISON SERVICE BOX 37931 (Continued) **1014926460**

Transporter 9 EPA ID:	Not reported
Transporter 10 EPA ID:	Not reported
Date Trans1 Transported Waste:	Not reported
Date Trans2 Transported Waste:	Not reported
Date Trans3 Transported Waste:	Not reported
Date Trans4 Transported Waste:	Not reported
Date Trans5 Transported Waste:	Not reported
Date Trans6 Transported Waste:	Not reported
Date Trans7 Transported Waste:	Not reported
Date Trans8 Transported Waste:	Not reported
Date Trans9 Transported Waste:	Not reported
Date Trans10 Transported Waste:	Not reported
Date TSDF Received Waste:	Not reported
TSDF EPA Facility Name:	Not reported
QTY Units:	Not reported
Transporter SEQ ID:	Not reported
Transporter-1 Date:	Not reported
Waste SEQ ID:	Not reported
Waste Type Code 2:	Not reported
Waste Type Code 3:	Not reported
Waste Type Code 4:	Not reported
Waste Type Code 5:	Not reported
Waste Type Code 6:	Not reported
Date Accepted:	Not reported
Manifest Discrepancy Type:	Not reported
Data Entry Number:	Not reported
Was Load Rejected:	Not reported
Reason Load Was Rejected:	Not reported

Waste:

Manifest Year:	Not reported
Waste Code:	D008
Hand Code:	H111
Quantity:	500.00
Unit:	Pounds

NY MANIFEST:

EPA ID:	NYP004242285
Country:	USA
Name:	Consolidated Edison - Serv Box 37931
Address:	444 LAFAYETTE ST
Address 2:	Not reported
City,State,Zip:	NEW YORK, NY 10013
Zip 4:	Not reported
Location Address 1:	F/O 444 LAFAYETTE ST
Location Address 2:	Not reported
Location City,State,Zip:	NEW YORK, NY 10002
Location Zip 4:	Not reported
Facility Status:	Not reported
Total Tanks:	Not reported
Code:	BP

Mailing:

Mailing Name:	Consolidated Edison - Serv Box 37931
Mailing Contact:	Tom Teeling
Mailing Address 1:	4 IRVING PLACE - 15TH FLOOR

CON EDISON SERVICE BOX 37931 (Continued) **1014926460**

Mailing Address 2: Not reported
Mailing City,State,Zip: NEW YORK, NY 10003
Mailing Zip 4: Not reported
Mailing Country: USA
Mailing Phone: 2124603770

Manifest Data:
Document ID: Not reported
Manifest Status: Not reported
Trans1 State ID: NJ0000027193
Year: 2018
Trans2 State ID: Not reported
Generator Ship Date: 09/22/2011
Trans1 Recv Date: 09/22/2011
Trans2 Recv Date: Not reported
TSD Site Recv Date: 09/23/2011
Part A Recv Date: Not reported
Part B Recv Date: Not reported
Generator EPA ID: NYP004242285
Trans1 EPA ID: Not reported
Trans2 EPA ID: Not reported
TSDF ID 1: NJD002200046
TSDF ID 2: Not reported
Manifest Tracking Number: 007655400JJK
Import Indicator: N
Export Indicator: N
Discr Quantity Indicator: N
Discr Type Indicator: N
Discr Residue Indicator: N
Discr Partial Reject Indicator: N
Discr Full Reject Indicator: N
Manifest Ref Number: Not reported
Alt Facility RCRA ID: Not reported
Alt Facility Sign Date: Not reported
MGMT Method Type Code: H111
Waste Code a: Lead
Waste Code b: Not reported
Waste Code c: Not reported
Waste Code e: Not reported
Waste Code f: Not reported
Waste Code g: Not reported
Waste Code 1: Not reported
Waste Code 2: Not reported
Waste Code 3: Not reported
Waste Code 4: Not reported
Waste Code 5: Not reported
Waste Code 6: Not reported
Quantity: 500
Units: Pounds
Number of Containers: 1
Container Type: Cargo tanks (tank trucks)
Handling Method: Treat
Specific Gravity: 1

AG714 **CON EDISON SERVICE BOX 37931** **FINDS** **1016039450**
NNE **444 LAFAYETTE ST** **ECHO** **N/A**
1/8-1/4 **NEW YORK, NY 10013** **E MANIFEST**
0.186 mi.
982 ft. **Site 3 of 21 in cluster AG**

Relative:
Lower

Actual:
40 ft.

FINDS:
Registry ID: 110044829184

Click Here for FRS Facility Detail Report:

Environmental Interest/Information System:
The Resource Conservation and Recovery Act Information System (RCRAInfo) is EPA's comprehensive information system in support of the Resource Conservation and Recovery Act (RCRA) of 1976 and the Hazardous and Solid Waste Amendments (HSWA) of 1984. It tracks many types of information about generators, transporters, treaters, storers, and disposers of hazardous waste.

Click this hyperlink while viewing on your computer to access additional FINDS: detail in the EDR Site Report.

ECHO:

Envid:	1016039450
Registry ID:	110044829184
DFR URL:	
Name:	CON EDISON SERVICE BOX 37931
Address:	444 LAFAYETTE ST
City,State,Zip:	NEW YORK, NY 10013

E MANIFEST:

Manifest Tracking Number:	006855387GBF
Last Updated Date:	20210607
Shipped Date:	20210526
Received Date:	20210527
Manifest Status:	Signed
Submission Type:	DataImage5Copy
Origin Type:	Service
Generator EPA ID:	NYR000114579
Generator Name:	Consolidated Edison Company Of Ny
Generator Location Street Number:	Not reported
Generator Location Street 1:	444 LAFAYETTE ST
Generator Location Street 2:	Not reported
Generator Location City:	NEW YORK
Generator Location State:	NY
Generator Location Zip:	10003
Generator Mail Street Number:	Not reported
Generator Mail Street 1:	36 BUTLER STREET
Generator Mail Street 2:	Not reported
Generator Mail City:	ELIZABETH
Generator Mail Zip:	07206
Generator Mail State:	NJ
Generator Contact Company Name:	Not reported
Designated Facility EPA ID:	NJD991291105
Designated Facility Name:	Clean Earth Of North Jersey
Designated Facility Mail Street Number:	105
Designated Facility Mail Street 1:	Not reported
Designated Facility Mail Street 2:	JACOBUS AVE
Designated Facility Mail City:	KEARNY

CON EDISON SERVICE BOX 37931 (Continued) **1016039450**

Designated Facility Mail Zip: 07032
Designated Facility Mail State: NJ
Designated Facility Location Street Number: 105
Designated Facility Location Street 1: JACOBUS AVE
Designated Facility Location Street 2: Not reported
Designated Facility Location City: KEARNY
Designated Facility Location Zip: 07032
Designated Facility Location State: NJ
Designated Facility Contact Company Name: Not reported
Manifest Residue Indicator: N
Rejection Indicator: N

Transporter:
Manifest Tracking Number: 006855387GBF
Transporter Line Number: 1
Transporter EPA ID: NJD003812047
Transporter Name: Acv Environmental Services Inc.

Waste Line:
Manifest Tracking Number: 006855387GBF
Waste Line Number: 1
U.S. DOT Hazardous Indicator: Y
U.S. DOT ID Number: NA3082
U.S. DOT Description: 1. Rq , Na3082 , Hazardous Waste Liquid , Nos (Lead) 9 , Pg Iii
Non-Hazardous Waste Description: Not reported
Number of Containers: 1
Container Type Code: TT
Container Type Description: Cargo tanks (tank trucks)
Waste Quantity: 500
Quantity Unit of Measure Code: P
Quantity Unit of Measure Description: Pounds
Waste Quantity, in Tons: 0.25
Acute Waste Quantity, in Tons: 0
Non-Acute Waste Quantity, in Tons: 0.25
Waste Quantity, in Kilograms: 226.7575
Acute Waste Quantity, in Kilograms: 0
Non-Acute Waste Quantity, in Kilorgrams: 226.7575
Management Method Code: H110
Management Method Description: STABILIZATION
Waste Residue Indicator: N
Quantity Discrepancy Indicator: N
Waste Type Discrepancy Indicator: N
Waste Density: Not reported
Waste Density Unit of Measure Code: Not reported
Waste Density Unit of Measure Description: Not reported
Form Code: Not reported
Form Code Description: Not reported
Source Code: Not reported
Source Code Description: Not reported
Waste Minimization Code: Not reported
Waste Minimization Code Description: Not reported
Consent Number: Not reported
EPA Waste Indicator: Y
Federal Waste Codes: D008
Quantity Haz Kg: 226.7575
Quantity Haz Tons: 0.25

CON EDISON SERVICE BOX 37931 (Continued) **1016039450**

Quantity Non Haz Kg: 0
Quantity Non Haz Tons: 0
State Waste Codes: NY-T

AG715 **CON EDISON MANHOLE: 37940** **RCRA NonGen / NLR** **1016968882**
NNE **LAFAYETTE ST & ASTOR PL** **NY MANIFEST** **NYP004425187**
1/8-1/4 **NEW YORK, NY 10003**
0.186 mi.
983 ft. **Site 4 of 21 in cluster AG**

Relative: **Lower**
Actual: **40 ft.**

RCRA Listings:

Date Form Received by Agency:	20140224
Handler Name:	Con Edison Manhole: 37940
Handler Address:	Lafayette St & Astor Pl
Handler City,State,Zip:	NEW YORK, NY 10003
EPA ID:	NYP004425187
Contact Name:	THOMAS TEELING
Contact Address:	Not reported
Contact City,State,Zip:	Not reported
Contact Telephone:	212-460-3770
Contact Fax:	Not reported
Contact Email:	Not reported
Contact Title:	SENIOR SCIENTIST
EPA Region:	02
Land Type:	Private
Federal Waste Generator Description:	Not a generator, verified
Non-Notifier:	Not reported
Biennial Report Cycle:	Not reported
Accessibility:	Not reported
Active Site Indicator:	Not reported
State District Owner:	Ny
State District:	NYSDEC R2
Mailing Address:	IRVING PL, 15TH FL NE
Mailing City,State,Zip:	NEW YORK, NY 10003
Owner Name: Not reported	
Owner Type:	Not reported
Operator Name: Not reported	
Operator Type:	Not reported
Short-Term Generator Activity:	No
Importer Activity:	No
Mixed Waste Generator:	No
Transporter Activity:	No
Transfer Facility Activity:	No
Recycler Activity with Storage:	No
Small Quantity On-Site Burner Exemption:	No
Smelting Melting and Refining Furnace Exemption:	No
Underground Injection Control:	No
Off-Site Waste Receipt:	No
Universal Waste Indicator:	No
Universal Waste Destination Facility:	No
Federal Universal Waste:	No
Active Site State-Reg Handler:	---
Federal Facility Indicator:	Not reported
Hazardous Secondary Material Indicator:	N
Sub-Part K Indicator:	Not reported
2018 GPRA Permit Baseline:	Not on the Baseline
2018 GPRA Renewals Baseline:	Not on the Baseline
202 GPRA Corrective Action Baseline:	No

CON EDISON MANHOLE: 37940 (Continued) **1016968882**

Subject to Corrective Action Universe:	No
Non-TSDFs Where RCRA CA has Been Imposed Universe:	No
Corrective Action Priority Ranking:	No NCAPS ranking
Environmental Control Indicator:	No
Institutional Control Indicator:	No
Human Exposure Controls Indicator:	N/A
Groundwater Controls Indicator:	N/A
Significant Non-Complier Universe:	No
Unaddressed Significant Non-Complier Universe:	No
Addressed Significant Non-Complier Universe:	No
Significant Non-Complier With a Compliance Schedule Universe:	No
Financial Assurance Required:	Not reported
Handler Date of Last Change:	20141014
Recognized Trader-Importer:	No
Recognized Trader-Exporter:	No
Importer of Spent Lead Acid Batteries:	No
Exporter of Spent Lead Acid Batteries:	No
Recycler Activity Without Storage:	No
Manifest Broker:	No
Sub-Part P Indicator:	No

Historic Generators:

Receive Date:	20140124
Handler Name: CON EDISON MANHOLE: 37940	
Federal Waste Generator Description:	Very Small Quantity Generator (formerly Conditionally-Exempt Small Quantity Generator
State District Owner:	Ny
Large Quantity Handler of Universal Waste:	No
Recognized Trader Importer:	No
Recognized Trader Exporter:	No
Spent Lead Acid Battery Importer:	No
Spent Lead Acid Battery Exporter:	No
Current Record:	No
Non Storage Recycler Activity:	Not reported
Electronic Manifest Broker:	Not reported

Receive Date:	20140224
Handler Name: CON EDISON MANHOLE: 37940	
Federal Waste Generator Description:	Not a generator, verified
State District Owner:	Ny
Large Quantity Handler of Universal Waste:	No
Recognized Trader Importer:	No
Recognized Trader Exporter:	No
Spent Lead Acid Battery Importer:	No
Spent Lead Acid Battery Exporter:	No
Current Record:	Yes
Non Storage Recycler Activity:	Not reported
Electronic Manifest Broker:	Not reported

List of NAICS Codes and Descriptions:

NAICS Codes:	No NAICS Codes Found

Facility Has Received Notices of Violations:

Violations:	No Violations Found

CON EDISON MANHOLE: 37940 (Continued) **1016968882**

Evaluation Action Summary:
Evaluations: No Evaluations Found

NY MANIFEST:
EPA ID: NYP004425187
Country: USA
Name: Con Ed
Address: LAFAYETTE ST & ASTOR PL
Address 2: Not reported
City,State,Zip: NEW YORK, NY 10003
Zip 4: Not reported
Location Address 1: LAFAYETTE STASTOR PL.
Location Address 2: Not reported
Location City,State,Zip: NEW YORK, NY 10003
Location Zip 4: Not reported
Facility Status: Not reported
Total Tanks: Not reported
Code: BP

Mailing:
Mailing Name: Con Ed
Mailing Contact: Tom Teeling
Mailing Address 1: 4 IRVING PLACE - 15TH FLOOR
Mailing Address 2: Not reported
Mailing City,State,Zip: NEW YORK, NY 10003
Mailing Zip 4: Not reported
Mailing Country: USA
Mailing Phone: 2124603770

Manifest Data:
Document ID: Not reported
Manifest Status: Not reported
Trans1 State ID: NJD003812047
Year: 2018
Trans2 State ID: NJD003812047
Generator Ship Date: 01/24/2014
Trans1 Recv Date: 01/24/2014
Trans2 Recv Date: 01/27/2014
TSD Site Recv Date: 01/27/2014
Part A Recv Date: Not reported
Part B Recv Date: Not reported
Generator EPA ID: NYP004425187
Trans1 EPA ID: Not reported
Trans2 EPA ID: Not reported
TSDF ID 1: NJD991291105
TSDF ID 2: Not reported
Manifest Tracking Number: 002328673GBF
Import Indicator: N
Export Indicator: N
Discr Quantity Indicator: N
Discr Type Indicator: N
Discr Residue Indicator: N
Discr Partial Reject Indicator: N
Discr Full Reject Indicator: N
Manifest Ref Number: Not reported

CON EDISON MANHOLE: 37940 (Continued) **1016968882**

Alt Facility RCRA ID:	Not reported
Alt Facility Sign Date:	Not reported
MGMT Method Type Code:	H110
Waste Code a:	Lead
Waste Code b:	Not reported
Waste Code c:	Not reported
Waste Code e:	Not reported
Waste Code f:	Not reported
Waste Code g:	Not reported
Waste Code 1:	Not reported
Waste Code 2:	Not reported
Waste Code 3:	Not reported
Waste Code 4:	Not reported
Waste Code 5:	Not reported
Waste Code 6:	Not reported
Quantity:	10000
Units:	Pounds
Number of Containers:	1
Container Type:	Cargo tanks (tank trucks)
Handling Method:	Treat
Specific Gravity:	1

AG716 **CON EDISON MANHOLE: 37940** **RCRA NonGen / NLR** **1016969288**
NNE **E LAFAYETTE ST & ASTOR PL** **NY MANIFEST** **NYP004429452**
1/8-1/4 **NEW YORK, NY 10003**
0.186 mi.
983 ft. **Site 5 of 21 in cluster AG**

Relative: **Lower**
Actual: **40 ft.**

RCRA Listings:

Date Form Received by Agency:	20140228
Handler Name:	Con Edison Manhole: 37940
Handler Address:	E Lafayette St & Astor Pl
Handler City,State,Zip:	NEW YORK, NY 10003
EPA ID:	NYP004429452
Contact Name:	THOMAS TEELING
Contact Address:	Not reported
Contact City,State,Zip:	Not reported
Contact Telephone:	212-460-3770
Contact Fax:	Not reported
Contact Email:	Not reported
Contact Title:	SENIOR SCIENTIST
EPA Region:	02
Land Type:	Private
Federal Waste Generator Description:	Not a generator, verified
Non-Notifier:	Not reported
Biennial Report Cycle:	Not reported
Accessibility:	Not reported
Active Site Indicator:	Not reported
State District Owner:	Ny
State District:	NYSDEC R2
Mailing Address:	IRVING PL, 15TH FL NE
Mailing City,State,Zip:	NEW YORK, NY 10003
Owner Name:	Not reported
Owner Type:	Not reported
Operator Name:	Not reported
Operator Type:	Not reported
Short-Term Generator Activity:	No

CON EDISON MANHOLE: 37940 (Continued) **1016969288**

Importer Activity:	No
Mixed Waste Generator:	No
Transporter Activity:	No
Transfer Facility Activity:	No
Recycler Activity with Storage:	No
Small Quantity On-Site Burner Exemption:	No
Smelting Melting and Refining Furnace Exemption:	No
Underground Injection Control:	No
Off-Site Waste Receipt:	No
Universal Waste Indicator:	No
Universal Waste Destination Facility:	No
Federal Universal Waste:	No
Active Site State-Reg Handler:	---
Federal Facility Indicator:	Not reported
Hazardous Secondary Material Indicator:	N
Sub-Part K Indicator:	Not reported
2018 GPRA Permit Baseline:	Not on the Baseline
2018 GPRA Renewals Baseline:	Not on the Baseline
202 GPRA Corrective Action Baseline:	No
Subject to Corrective Action Universe:	No
Non-TSDFs Where RCRA CA has Been Imposed Universe:	No
Corrective Action Priority Ranking:	No NCAPS ranking
Environmental Control Indicator:	No
Institutional Control Indicator:	No
Human Exposure Controls Indicator:	N/A
Groundwater Controls Indicator:	N/A
Significant Non-Complier Universe:	No
Unaddressed Significant Non-Complier Universe:	No
Addressed Significant Non-Complier Universe:	No
Significant Non-Complier With a Compliance Schedule Universe:	No
Financial Assurance Required:	Not reported
Handler Date of Last Change:	20141014
Recognized Trader-Importer:	No
Recognized Trader-Exporter:	No
Importer of Spent Lead Acid Batteries:	No
Exporter of Spent Lead Acid Batteries:	No
Recycler Activity Without Storage:	No
Manifest Broker:	No
Sub-Part P Indicator:	No

Historic Generators:

Receive Date:	20140129
Handler Name: CON EDISON MANHOLE: 37940	
Federal Waste Generator Description:	Very Small Quantity Generator (formerly Conditionally-Exempt Small Quantity Generator
State District Owner:	Ny
Large Quantity Handler of Universal Waste:	No
Recognized Trader Importer:	No
Recognized Trader Exporter:	No
Spent Lead Acid Battery Importer:	No
Spent Lead Acid Battery Exporter:	No
Current Record:	No
Non Storage Recycler Activity:	Not reported
Electronic Manifest Broker:	Not reported

Receive Date:	20140228

CON EDISON MANHOLE: 37940 (Continued) **1016969288**

Handler Name: CON EDISON MANHOLE: 37940
Federal Waste Generator Description: Not a generator, verified
State District Owner: Ny
Large Quantity Handler of Universal Waste: No
Recognized Trader Importer: No
Recognized Trader Exporter: No
Spent Lead Acid Battery Importer: No
Spent Lead Acid Battery Exporter: No
Current Record: Yes
Non Storage Recycler Activity: Not reported
Electronic Manifest Broker: Not reported

List of NAICS Codes and Descriptions:
NAICS Codes: No NAICS Codes Found

Facility Has Received Notices of Violations:
Violations: No Violations Found

Evaluation Action Summary:
Evaluations: No Evaluations Found

NY MANIFEST:
EPA ID: NYP004429452
Country: USA
Name: Con Edison
Address: E LAFAYETTE ST & ASTOR PL
Address 2: SE COR
City,State,Zip: NEW YORK, NY 10003
Zip 4: Not reported
Location Address 1: S/E/C LAFAYETTE & ASTOR PL
Location Address 2: Not reported
Location City,State,Zip: NEW YORK, NY 10003
Location Zip 4: Not reported
Facility Status: Not reported
Total Tanks: Not reported
Code: BP

Mailing:
Mailing Name: Con Edison
Mailing Contact: Con Edison
Mailing Address 1: 4 IRVING PLACE
Mailing Address 2: 15TH FL
Mailing City,State,Zip: NEW YORK, NY 10003
Mailing Zip 4: Not reported
Mailing Country: USA
Mailing Phone: Not reported

Manifest Data:
Document ID: Not reported
Manifest Status: Not reported
Trans1 State ID: NJD003812047
Year: 2018
Trans2 State ID: Not reported
Generator Ship Date: 01/29/2014

CON EDISON MANHOLE: 37940 (Continued) **1016969288**

Trans1 Recv Date:	01/29/2014
Trans2 Recv Date:	Not reported
TSD Site Recv Date:	01/31/2014
Part A Recv Date:	Not reported
Part B Recv Date:	Not reported
Generator EPA ID:	NYP004429452
Trans1 EPA ID:	Not reported
Trans2 EPA ID:	Not reported
TSDF ID 1:	NJD991291105
TSDF ID 2:	Not reported
Manifest Tracking Number:	002329715GBF
Import Indicator:	N
Export Indicator:	N
Discr Quantity Indicator:	N
Discr Type Indicator:	N
Discr Residue Indicator:	N
Discr Partial Reject Indicator:	N
Discr Full Reject Indicator:	N
Manifest Ref Number:	Not reported
Alt Facility RCRA ID:	Not reported
Alt Facility Sign Date:	Not reported
MGMT Method Type Code:	H110
Waste Code a:	Lead
Waste Code b:	Not reported
Waste Code c:	Not reported
Waste Code e:	Not reported
Waste Code f:	Not reported
Waste Code g:	Not reported
Waste Code 1:	Not reported
Waste Code 2:	Not reported
Waste Code 3:	Not reported
Waste Code 4:	Not reported
Waste Code 5:	Not reported
Waste Code 6:	Not reported
Quantity:	1000
Units:	Pounds
Number of Containers:	1
Container Type:	Cargo tanks (tank trucks)
Handling Method:	Treat
Specific Gravity:	1

AG717 **CONSOLIDATED EDISON** **NY MANIFEST** **1009240348**
NNE **LAFAYETTE ST & ASTOR PL** **N/A**
1/8-1/4 **NEW YORK, NY 10020**
0.186 mi.
983 ft. **Site 6 of 21 in cluster AG**

Relative: **Lower**
Actual: **40 ft.**

NY MANIFEST:

EPA ID:	NYP004075396
Country:	USA
Name:	Consolidated Edison
Address:	LAFAYETTE ST & ASTOR PL
Address 2:	Not reported
City,State,Zip:	NEW YORK, NY 10020
Zip 4:	Not reported
Location Address 1:	LAFAYETTE ST & ASTOR PL
Location Address 2:	Not reported

CONSOLIDATED EDISON (Continued) **1009240348**

Location City,State,Zip: NEW YORK, NY 10020
Location Zip 4: Not reported
Facility Status: Not reported
Total Tanks: Not reported
Code: BP

Mailing:
Mailing Name: Consolidated Edison
Mailing Contact: Franklin Murray
Mailing Address 1: 4 IRVING PLACE RM 828
Mailing Address 2: Not reported
Mailing City,State,Zip: NEW YORK, NY 10003
Mailing Zip 4: Not reported
Mailing Country: USA
Mailing Phone: 2124602808

Manifest Data:
Document ID: NYE0230804
Manifest Status: Not reported
Trans1 State ID: 28190AU
Year: 2001
Trans2 State ID: Not reported
Generator Ship Date: 02/20/2001
Trans1 Recv Date: 02/20/2001
Trans2 Recv Date: Not reported
TSD Site Recv Date: 02/22/2001
Part A Recv Date: Not reported
Part B Recv Date: Not reported
Generator EPA ID: NYP004075396
Trans1 EPA ID: NYD006982359
Trans2 EPA ID: Not reported
TSDF ID 1: NYD077444263
TSDF ID 2: Not reported
Manifest Tracking Number: Not reported
Import Indicator: Not reported
Export Indicator: Not reported
Discr Quantity Indicator: Not reported
Discr Type Indicator: Not reported
Discr Residue Indicator: Not reported
Discr Partial Reject Indicator: Not reported
Discr Full Reject Indicator: Not reported
Manifest Ref Number: Not reported
Alt Facility RCRA ID: Not reported
Alt Facility Sign Date: Not reported
MGMT Method Type Code: Not reported
Waste Code 1: Benzene
Waste Code 2: Not reported
Waste Code 3: Not reported
Waste Code 4: Not reported
Waste Code 5: Not reported
Waste Code 6: Not reported
Quantity: 00600
Units: Pounds
Number of Containers: 003
Container Type: Metal drums, barrels, kegs
Handling Method: Landfill
Specific Gravity: 01.00

CONSOLIDATED EDISON (Continued) **1009240348**

Document ID:	NYE0733419
Manifest Status:	Not reported
Trans1 State ID:	60913AX
Year:	2001
Trans2 State ID:	60913AX
Generator Ship Date:	02/21/2001
Trans1 Recv Date:	02/21/2001
Trans2 Recv Date:	02/22/2001
TSD Site Recv Date:	02/22/2001
Part A Recv Date:	Not reported
Part B Recv Date:	Not reported
Generator EPA ID:	NYP004075396
Trans1 EPA ID:	NYD006982359
Trans2 EPA ID:	NYD006982359
TSDF ID 1:	NYD077444263
TSDF ID 2:	Not reported
Manifest Tracking Number:	Not reported
Import Indicator:	Not reported
Export Indicator:	Not reported
Discr Quantity Indicator:	Not reported
Discr Type Indicator:	Not reported
Discr Residue Indicator:	Not reported
Discr Partial Reject Indicator:	Not reported
Discr Full Reject Indicator:	Not reported
Manifest Ref Number:	Not reported
Alt Facility RCRA ID:	Not reported
Alt Facility Sign Date:	Not reported
MGMT Method Type Code:	Not reported
Waste Code 1:	Benzene
Waste Code 2:	Not reported
Waste Code 3:	Not reported
Waste Code 4:	Not reported
Waste Code 5:	Not reported
Waste Code 6:	Not reported
Quantity:	00300
Units:	Pounds
Number of Containers:	002
Container Type:	Metal drums, barrels, kegs
Handling Method:	Landfill
Specific Gravity:	01.00

AG718 **CON EDISON** **RCRA NonGen / NLR** **1014399084**
NNE **LAFAYETTE ST & ASTOR PL** **NJ MANIFEST** **NYP004214615**
1/8-1/4 **NEW YORK, NY 10003** **NY MANIFEST**
0.186 mi.
983 ft. **Site 7 of 21 in cluster AG**

Relative: **Lower**
Actual: **40 ft.**

RCRA Listings:

Date Form Received by Agency:	20200413
Handler Name:	Con Edison
Handler Address:	Lafayette St & Astor Pl
Handler City,State,Zip:	NEW YORK, NY 10003
EPA ID:	NYP004214615
Contact Name:	Not reported
Contact Address:	Not reported
Contact City,State,Zip:	Not reported
Contact Telephone:	Not reported

CON EDISON (Continued) **1014399084**

Contact Fax:		Not reported
Contact Email:		Not reported
Contact Title:		Not reported
EPA Region:		02
Land Type:		Private
Federal Waste Generator Description:		Not a generator, verified
Non-Notifier:		Not reported
Biennial Report Cycle:		Not reported
Accessibility:		Not reported
Active Site Indicator:		Not reported
State District Owner:		Ny
State District:		NYSDEC R2
Mailing Address:		Not reported
Mailing City,State,Zip:		Not reported
Owner Name:	Not reported	
Owner Type:		Not reported
Operator Name:	Not reported	
Operator Type:		Not reported
Short-Term Generator Activity:		No
Importer Activity:		No
Mixed Waste Generator:		No
Transporter Activity:		No
Transfer Facility Activity:		No
Recycler Activity with Storage:		No
Small Quantity On-Site Burner Exemption:		No
Smelting Melting and Refining Furnace Exemption:		No
Underground Injection Control:		No
Off-Site Waste Receipt:		No
Universal Waste Indicator:		No
Universal Waste Destination Facility:		No
Federal Universal Waste:		No
Active Site State-Reg Handler:		---
Federal Facility Indicator:		Not reported
Hazardous Secondary Material Indicator:		N
Sub-Part K Indicator:		Not reported
2018 GPRA Permit Baseline:		Not on the Baseline
2018 GPRA Renewals Baseline:		Not on the Baseline
202 GPRA Corrective Action Baseline:		No
Subject to Corrective Action Universe:		No
Non-TSDFs Where RCRA CA has Been Imposed Universe:		No
Corrective Action Priority Ranking:		No NCAPS ranking
Environmental Control Indicator:		No
Institutional Control Indicator:		No
Human Exposure Controls Indicator:		N/A
Groundwater Controls Indicator:		N/A
Significant Non-Complier Universe:		No
Unaddressed Significant Non-Complier Universe:		No
Addressed Significant Non-Complier Universe:		No
Significant Non-Complier With a Compliance Schedule Universe:		No
Financial Assurance Required:		Not reported
Handler Date of Last Change:		20200413
Recognized Trader-Importer:		No
Recognized Trader-Exporter:		No
Importer of Spent Lead Acid Batteries:		No
Exporter of Spent Lead Acid Batteries:		No
Recycler Activity Without Storage:		No
Manifest Broker:		No

CON EDISON (Continued) **1014399084**

Sub-Part P Indicator: No

Historic Generators:
Receive Date: 20100831
Handler Name: CON EDISON
Federal Waste Generator Description: Not a generator, verified
State District Owner: Ny
Large Quantity Handler of Universal Waste: No
Recognized Trader Importer: No
Recognized Trader Exporter: No
Spent Lead Acid Battery Importer: No
Spent Lead Acid Battery Exporter: No
Current Record: No
Non Storage Recycler Activity: Not reported
Electronic Manifest Broker: Not reported

Receive Date: 20200413
Handler Name: CON EDISON
Federal Waste Generator Description: Not a generator, verified
State District Owner: Ny
Large Quantity Handler of Universal Waste: No
Recognized Trader Importer: No
Recognized Trader Exporter: No
Spent Lead Acid Battery Importer: No
Spent Lead Acid Battery Exporter: No
Current Record: Yes
Non Storage Recycler Activity: No
Electronic Manifest Broker: No

List of NAICS Codes and Descriptions:
NAICS Codes: No NAICS Codes Found

Facility Has Received Notices of Violations:
Violations: No Violations Found

Evaluation Action Summary:
Evaluations: No Evaluations Found

NJ MANIFEST:
EPA ID: NYP004214615
Name: CON EDISON
Address: LAFAYETTE ST & ASTOR PL
City,State,Zip: NEW YORK, NY 10003
County: Not reported
Mailing Address: 4 IRVING PL, RM 828
Mailing City,State,Zip: NEW YORK, NY 10003
Telephone: Not reported
Emergency Telephone: Not reported
Contact: LOUIS CLARK
Comments: Not reported
SIC Code: Not reported
County: NY061
Municipal: Not reported

CON EDISON (Continued) **1014399084**

Previous EPAID:	Not reported
Generator Flag:	Not reported
Transporter Flag:	Not reported
TSDF Flag:	Not reported
Name Change:	Not reported
Date Change:	Not reported

Manifest Data:

EPA ID:	NYP004214615
Manifest Number:	006874783JJK
Date Shipped:	09/01/2010
TSDF EPA ID:	NJD002200046
Transporter EPA ID:	NJ0000027193
Transporter 2 EPA ID:	Not reported
Transporter 3 EPA ID:	Not reported
Transporter 4 EPA ID:	Not reported
Transporter 5 EPA ID:	Not reported
Transporter 6 EPA ID:	Not reported
Transporter 7 EPA ID:	Not reported
Transporter 8 EPA ID:	Not reported
Transporter 9 EPA ID:	Not reported
Transporter 10 EPA ID:	Not reported
Date Trans1 Transported Waste:	09/01/2010
Date Trans2 Transported Waste:	Not reported
Date Trans3 Transported Waste:	Not reported
Date Trans4 Transported Waste:	Not reported
Date Trans5 Transported Waste:	Not reported
Date Trans6 Transported Waste:	Not reported
Date Trans7 Transported Waste:	Not reported
Date Trans8 Transported Waste:	Not reported
Date Trans9 Transported Waste:	Not reported
Date Trans10 Transported Waste:	Not reported
Date TSDF Received Waste:	09/01/2010
TSDF EPA Facility Name:	Not reported
QTY Units:	Not reported
Transporter SEQ ID:	Not reported
Transporter-1 Date:	Not reported
Waste SEQ ID:	Not reported
Waste Type Code 2:	Not reported
Waste Type Code 3:	Not reported
Waste Type Code 4:	Not reported
Waste Type Code 5:	Not reported
Waste Type Code 6:	Not reported
Date Accepted:	Not reported
Manifest Discrepancy Type:	Not reported
Data Entry Number:	Not reported
Was Load Rejected:	N
Reason Load Was Rejected:	Not reported

Waste:

Manifest Year:	Not reported
Waste Code:	D018
Hand Code:	H141
Quantity:	500
Unit:	G

CON EDISON (Continued) **1014399084**

NY MANIFEST:

EPA ID:	NYP004214615
Country:	USA
Name:	Consolidated Edison
Address:	LAFAYETTE ST & ASTOR PL
Address 2:	Not reported
City,State,Zip:	NEW YORK, NY 10003
Zip 4:	Not reported
Location Address 1:	LAFAYETTE STREET AND ASTOR PLA
Location Address 2:	CE
Location City,State,Zip:	NEW YORK, NY 10003
Location Zip 4:	Not reported
Facility Status:	Not reported
Total Tanks:	Not reported
Code:	BP

Mailing:

Mailing Name:	Consolidated Edison
Mailing Contact:	Tom Teeling
Mailing Address 1:	4 IRVING PLACE RM 828
Mailing Address 2:	Not reported
Mailing City,State,Zip:	NEW YORK, NY 10003
Mailing Zip 4:	Not reported
Mailing Country:	USA
Mailing Phone:	2124603770

Manifest Data:

Document ID:	Not reported
Manifest Status:	Not reported
Trans1 State ID:	NJ0000027193
Year:	2018
Trans2 State ID:	Not reported
Generator Ship Date:	09/01/2010
Trans1 Recv Date:	09/01/2010
Trans2 Recv Date:	Not reported
TSD Site Recv Date:	09/01/2010
Part A Recv Date:	Not reported
Part B Recv Date:	Not reported
Generator EPA ID:	NYP004214615
Trans1 EPA ID:	Not reported
Trans2 EPA ID:	Not reported
TSDF ID 1:	NJD002200046
TSDF ID 2:	Not reported
Manifest Tracking Number:	006874783JJK
Import Indicator:	N
Export Indicator:	N
Discr Quantity Indicator:	N
Discr Type Indicator:	N
Discr Residue Indicator:	N
Discr Partial Reject Indicator:	N
Discr Full Reject Indicator:	N
Manifest Ref Number:	Not reported
Alt Facility RCRA ID:	Not reported
Alt Facility Sign Date:	Not reported
MGMT Method Type Code:	H141
Waste Code a:	Benzene
Waste Code b:	Not reported

CON EDISON (Continued) **1014399084**

Waste Code c:	Not reported
Waste Code e:	Not reported
Waste Code f:	Not reported
Waste Code g:	Not reported
Waste Code 1:	Not reported
Waste Code 2:	Not reported
Waste Code 3:	Not reported
Waste Code 4:	Not reported
Waste Code 5:	Not reported
Waste Code 6:	Not reported
Quantity:	500
Units:	Gallons (liquids only)
Number of Containers:	1
Container Type:	Cargo tanks (tank trucks)
Handling Method:	Treat
Specific Gravity:	1

AG719 **CON EDISON** **NY MANIFEST** **S117061383**
NNE **ASTOR PL & LAFAYETTE ST** **N/A**
1/8-1/4 **NEW YORK, NY 10003**
0.186 mi.
983 ft. **Site 8 of 21 in cluster AG**

Relative:
Lower

Actual:
40 ft.

NY MANIFEST:

EPA ID:	NYP004536868
Country:	USA
Name:	Con Edison
Address:	ASTOR PL & LAFAYETTE ST
Address 2:	Not reported
City,State,Zip:	NEW YORK, NY 10003
Zip 4:	Not reported
Location Address 1:	LAFAYETTE ST & ASTOR PL INT
Location Address 2:	Not reported
Location City,State,Zip:	NEW YORK, NY 10003
Location Zip 4:	Not reported
Facility Status:	Not reported
Total Tanks:	Not reported
Code:	BP

Mailing:

Mailing Name:	Con Edison
Mailing Contact:	Tom Teeling
Mailing Address 1:	4 IRVING PLACE 15TH FLOOR
Mailing Address 2:	Not reported
Mailing City,State,Zip:	NEW YORK, NY 10003
Mailing Zip 4:	Not reported
Mailing Country:	USA
Mailing Phone:	Not reported

Manifest Data:

Document ID:	Not reported
Manifest Status:	Not reported
Trans1 State ID:	NJ0000027193
Year:	2018
Trans2 State ID:	Not reported
Generator Ship Date:	05/20/2014
Trans1 Recv Date:	05/20/2014

CON EDISON (Continued) **S117061383**

Trans2 Recv Date:	Not reported
TSD Site Recv Date:	05/20/2014
Part A Recv Date:	Not reported
Part B Recv Date:	Not reported
Generator EPA ID:	NYP004536868
Trans1 EPA ID:	Not reported
Trans2 EPA ID:	Not reported
TSDF ID 1:	NJD002200046
TSDF ID 2:	Not reported
Manifest Tracking Number:	013246297JJK
Import Indicator:	N
Export Indicator:	N
Discr Quantity Indicator:	N
Discr Type Indicator:	N
Discr Residue Indicator:	N
Discr Partial Reject Indicator:	N
Discr Full Reject Indicator:	N
Manifest Ref Number:	Not reported
Alt Facility RCRA ID:	Not reported
Alt Facility Sign Date:	Not reported
MGMT Method Type Code:	H110
Waste Code a:	Lead
Waste Code b:	Not reported
Waste Code c:	Not reported
Waste Code e:	Not reported
Waste Code f:	Not reported
Waste Code g:	Not reported
Waste Code 1:	Not reported
Waste Code 2:	Not reported
Waste Code 3:	Not reported
Waste Code 4:	Not reported
Waste Code 5:	Not reported
Waste Code 6:	Not reported
Quantity:	4000
Units:	Pounds
Number of Containers:	1
Container Type:	Cargo tanks (tank trucks)
Handling Method:	Treat
Specific Gravity:	1

AG720 **MTA NYCT ASTOR PL STA LEX AVE LINE** **RCRA NonGen / NLR** **1004762266**
NNE **ASTOR PL & LAFAYETTE ST** **E MANIFEST** **NYR000095208**
1/8-1/4 **NEW YORK, NY 10003** **NY MANIFEST**
0.186 mi.
983 ft. **Site 9 of 21 in cluster AG**

Relative: **Lower**
Actual: **40 ft.**

RCRA Listings:

Date Form Received by Agency:	20070101
Handler Name:	Mta Nyct Astor Pl Sta Lex Ave Line
Handler Address:	Astor Pl & Lafayette St
Handler City,State,Zip:	NEW YORK, NY 10003
EPA ID:	NYR000095208
Contact Name:	WILLIAM JEHLE
Contact Address:	BROADWAY 2ND FLOOR
Contact City,State,Zip:	NEW YORK, NY 10004
Contact Telephone:	646-252-3500
Contact Fax:	Not reported

MTA NYCT ASTOR PL STA LEX AVE LINE (Continued) **1004762266**

Contact Email:		Not reported
Contact Title:		Not reported
EPA Region:		02
Land Type:		Other
Federal Waste Generator Description:		Not a generator, verified
Non-Notifier:		Not reported
Biennial Report Cycle:		Not reported
Accessibility:		Not reported
Active Site Indicator:		Not reported
State District Owner:		Ny
State District:		NYSDEC R2
Mailing Address:		BROADWAY 2ND FLOOR
Mailing City,State,Zip:		NEW YORK, NY 10004
Owner Name:	Mta New York City Transit	
Owner Type:		Other
Operator Name:	Mta New York City Transit	
Operator Type:		Other
Short-Term Generator Activity:		No
Importer Activity:		No
Mixed Waste Generator:		No
Transporter Activity:		No
Transfer Facility Activity:		No
Recycler Activity with Storage:		No
Small Quantity On-Site Burner Exemption:		No
Smelting Melting and Refining Furnace Exemption:		No
Underground Injection Control:		No
Off-Site Waste Receipt:		No
Universal Waste Indicator:		No
Universal Waste Destination Facility:		No
Federal Universal Waste:		No
Active Site State-Reg Handler:		---
Federal Facility Indicator:		Not reported
Hazardous Secondary Material Indicator:		N
Sub-Part K Indicator:		Not reported
2018 GPRA Permit Baseline:		Not on the Baseline
2018 GPRA Renewals Baseline:		Not on the Baseline
202 GPRA Corrective Action Baseline:		No
Subject to Corrective Action Universe:		No
Non-TSDFs Where RCRA CA has Been Imposed Universe:		No
Corrective Action Priority Ranking:		No NCAPS ranking
Environmental Control Indicator:		No
Institutional Control Indicator:		No
Human Exposure Controls Indicator:		N/A
Groundwater Controls Indicator:		N/A
Significant Non-Complier Universe:		No
Unaddressed Significant Non-Complier Universe:		No
Addressed Significant Non-Complier Universe:		No
Significant Non-Complier With a Compliance Schedule Universe:		No
Financial Assurance Required:		Not reported
Handler Date of Last Change:		20150414
Recognized Trader-Importer:		No
Recognized Trader-Exporter:		No
Importer of Spent Lead Acid Batteries:		No
Exporter of Spent Lead Acid Batteries:		No
Recycler Activity Without Storage:		No
Manifest Broker:		No
Sub-Part P Indicator:		No

MTA NYCT ASTOR PL STA LEX AVE LINE (Continued) **1004762266**

Hazardous Waste Summary:
Waste Code: D000
Waste Description: Not Defined

Waste Code: D008
Waste Description: Lead

Handler - Owner Operator:
Owner/Operator Indicator: Owner
Owner/Operator Name: MTA NEW YORK CITY TRANSIT
Legal Status: Other
Date Became Current: Not reported
Date Ended Current: Not reported
Owner/Operator Address: 2 BROADWAY 2ND FLOOR
Owner/Operator City,State,Zip: NEW YORK, NY 10004
Owner/Operator Telephone: 646-252-3500
Owner/Operator Telephone Ext: Not reported
Owner/Operator Fax: Not reported
Owner/Operator Email: Not reported

Owner/Operator Indicator: Owner
Owner/Operator Name: MTA NEW YORK CITY TRANSIT
Legal Status: Other
Date Became Current: 20010101
Date Ended Current: Not reported
Owner/Operator Address: 2 BROADWAY 2ND FLOOR
Owner/Operator City,State,Zip: NEW YORK, NY 10004
Owner/Operator Telephone: 646-252-3500
Owner/Operator Telephone Ext: Not reported
Owner/Operator Fax: Not reported
Owner/Operator Email: Not reported

Owner/Operator Indicator: Operator
Owner/Operator Name: MTA NEW YORK CITY TRANSIT
Legal Status: Other
Date Became Current: 20010101
Date Ended Current: Not reported
Owner/Operator Address: 2 BROADWAY 2ND FLOOR
Owner/Operator City,State,Zip: NEW YORK, NY 10004
Owner/Operator Telephone: 646-252-3500
Owner/Operator Telephone Ext: Not reported
Owner/Operator Fax: Not reported
Owner/Operator Email: Not reported

Historic Generators:
Receive Date: 20060101
Handler Name: MTA NYCT ASTOR PL STA LEX AVE LINE
Federal Waste Generator Description: Not a generator, verified
State District Owner: Ny
Large Quantity Handler of Universal Waste: No
Recognized Trader Importer: No
Recognized Trader Exporter: No
Spent Lead Acid Battery Importer: No
Spent Lead Acid Battery Exporter: No
Current Record: No
Non Storage Recycler Activity: Not reported

MTA NYCT ASTOR PL STA LEX AVE LINE (Continued) **1004762266**

Electronic Manifest Broker: Not reported

Receive Date: 20070101
Handler Name: MTA NYCT ASTOR PL STA LEX AVE LINE
Federal Waste Generator Description: Not a generator, verified
State District Owner: Ny
Large Quantity Handler of Universal Waste: No
Recognized Trader Importer: No
Recognized Trader Exporter: No
Spent Lead Acid Battery Importer: No
Spent Lead Acid Battery Exporter: No
Current Record: Yes
Non Storage Recycler Activity: Not reported
Electronic Manifest Broker: Not reported

Receive Date: 20010323
Handler Name: MTA NYCT ASTOR PL STA LEX AVE LINE
Federal Waste Generator Description: Small Quantity Generator
State District Owner: Ny
Large Quantity Handler of Universal Waste: No
Recognized Trader Importer: No
Recognized Trader Exporter: No
Spent Lead Acid Battery Importer: No
Spent Lead Acid Battery Exporter: No
Current Record: No
Non Storage Recycler Activity: Not reported
Electronic Manifest Broker: Not reported

List of NAICS Codes and Descriptions:
NAICS Codes: No NAICS Codes Found

Facility Has Received Notices of Violations:
Violations: No Violations Found

Evaluation Action Summary:
Evaluations: No Evaluations Found

E MANIFEST:
Manifest Tracking Number: 017573540FLE
Last Updated Date: 20220826
Shipped Date: 20220815
Received Date: 20220815
Manifest Status: Signed
Submission Type: DataImage5Copy
Origin Type: Service
Generator EPA ID: NYR000095208
Generator Name: Mta Nyct Astor Pl Sta Lex Ave Line
Generator Location Street Number: Not reported
Generator Location Street 1: ASTOR PL & LAFAYETTE ST
Generator Location Street 2: Not reported
Generator Location City: NEW YORK
Generator Location State: NY
Generator Location Zip: 10003
Generator Mail Street Number: 2

MTA NYCT ASTOR PL STA LEX AVE LINE (Continued) **1004762266**

Generator Mail Street 1:	BROADWAY 2ND FLOOR
Generator Mail Street 2:	Not reported
Generator Mail City:	NEW YORK
Generator Mail Zip:	10004
Generator Mail State:	NY
Generator Contact Company Name:	Not reported
Designated Facility EPA ID:	NJD991291105
Designated Facility Name:	Clean Earth Of North Jersey
Designated Facility Mail Street Number:	105
Designated Facility Mail Street 1:	Not reported
Designated Facility Mail Street 2:	JACOBUS AVE
Designated Facility Mail City:	KEARNY
Designated Facility Mail Zip:	07032
Designated Facility Mail State:	NJ
Designated Facility Location Street Number:	105
Designated Facility Location Street 1:	JACOBUS AVE
Designated Facility Location Street 2:	Not reported
Designated Facility Location City:	KEARNY
Designated Facility Location Zip:	07032
Designated Facility Location State:	NJ
Designated Facility Contact Company Name:	Not reported
Manifest Residue Indicator:	N
Rejection Indicator:	N

Transporter:

Manifest Tracking Number:	017573540FLE
Transporter Line Number:	1
Transporter EPA ID:	NJR986628162
Transporter Name:	Iwt Transport, Inc.

Waste Line:

Manifest Tracking Number:	017573540FLE
Waste Line Number:	1
U.S. DOT Hazardous Indicator:	Y
U.S. DOT ID Number:	NA3077
U.S. DOT Description:	Na3077, Hazardous Waste, Solid N.O.S., 9, Pg Iii, Rq (Contains Lead Compounds)
Non-Hazardous Waste Description:	Not reported
Number of Containers:	1
Container Type Code:	DM
Container Type Description:	Metal drums, barrels, kegs
Waste Quantity:	50
Quantity Unit of Measure Code:	P
Quantity Unit of Measure Description:	Pounds
Waste Quantity, in Tons:	0.025
Acute Waste Quantity, in Tons:	0
Non-Acute Waste Quantity, in Tons:	0.025
Waste Quantity, in Kilograms:	22.67575
Acute Waste Quantity, in Kilograms:	0
Non-Acute Waste Quantity, in Kilorgrams:	22.67575
Management Method Code:	H110
Management Method Description:	STABILIZATION
Waste Residue Indicator:	N
Quantity Discrepancy Indicator:	N
Waste Type Discrepancy Indicator:	N
Waste Density:	Not reported

MTA NYCT ASTOR PL STA LEX AVE LINE (Continued) **1004762266**

Waste Density Unit of Measure Code:	Not reported
Waste Density Unit of Measure Description:	Not reported
Form Code:	Not reported
Form Code Description:	Not reported
Source Code:	Not reported
Source Code Description:	Not reported
Waste Minimization Code:	Not reported
Waste Minimization Code Description:	Not reported
Consent Number:	Not reported
EPA Waste Indicator:	Y
Federal Waste Codes:	D008
Quantity Haz Kg:	22.67575
Quantity Haz Tons:	0.025
Quantity Non Haz Kg:	0
Quantity Non Haz Tons:	0
State Waste Codes:	NY-T

NY MANIFEST:

EPA ID:	NYR000095208
Country:	USA
Name:	Nycta Cpm Environmental Engineering Div
Address:	ASTOR PL & LAFAYETTE ST
Address 2:	Not reported
City,State,Zip:	NEW YORK, NY 10003
Zip 4:	Not reported
Location Address 1:	ASTOR PLACE & LAFAYETTE ST
Location Address 2:	Not reported
Location City,State,Zip:	NEW YORK, NY 10003
Location Zip 4:	Not reported
Facility Status:	Not reported
Total Tanks:	Not reported
Code:	BP

Mailing:

Mailing Name:	Nycta Cpm Environmental Engineering Div
Mailing Contact:	Nycta Cpm Environmental Engineering Div
Mailing Address 1:	2 BROADWAY 2ND FLOOR
Mailing Address 2:	Not reported
Mailing City,State,Zip:	NEW YORK, NY 10004
Mailing Zip 4:	Not reported
Mailing Country:	USA
Mailing Phone:	6462523500

Manifest Data:

Document ID:	Not reported
Manifest Status:	Not reported
Trans1 State ID:	NYD046765574
Year:	2018
Trans2 State ID:	Not reported
Generator Ship Date:	03/22/2012
Trans1 Recv Date:	03/22/2012
Trans2 Recv Date:	Not reported
TSD Site Recv Date:	03/22/2012
Part A Recv Date:	Not reported
Part B Recv Date:	Not reported
Generator EPA ID:	NYR000095208
Trans1 EPA ID:	Not reported

MTA NYCT ASTOR PL STA LEX AVE LINE (Continued) **1004762266**

Trans2 EPA ID:	Not reported
TSDF ID 1:	NJD991291105
TSDF ID 2:	Not reported
Manifest Tracking Number:	000457300WAS
Import Indicator:	N
Export Indicator:	N
Discr Quantity Indicator:	N
Discr Type Indicator:	N
Discr Residue Indicator:	N
Discr Partial Reject Indicator:	N
Discr Full Reject Indicator:	N
Manifest Ref Number:	Not reported
Alt Facility RCRA ID:	Not reported
Alt Facility Sign Date:	Not reported
MGMT Method Type Code:	H111
Waste Code a:	Lead
Waste Code b:	Not reported
Waste Code c:	Not reported
Waste Code e:	Not reported
Waste Code f:	Not reported
Waste Code g:	Not reported
Waste Code 1:	Not reported
Waste Code 2:	Not reported
Waste Code 3:	Not reported
Waste Code 4:	Not reported
Waste Code 5:	Not reported
Waste Code 6:	Not reported
Quantity:	2750
Units:	Pounds
Number of Containers:	11
Container Type:	Metal drums, barrels, kegs
Handling Method:	Treat
Specific Gravity:	1

Document ID:	Not reported
Manifest Status:	Not reported
Trans1 State ID:	NJR986628162
Year:	2018
Trans2 State ID:	Not reported
Generator Ship Date:	07/28/2016
Trans1 Recv Date:	07/28/2016
Trans2 Recv Date:	Not reported
TSD Site Recv Date:	07/28/2016
Part A Recv Date:	Not reported
Part B Recv Date:	Not reported
Generator EPA ID:	NYR000095208
Trans1 EPA ID:	Not reported
Trans2 EPA ID:	Not reported
TSDF ID 1:	NJD991291105
TSDF ID 2:	Not reported
Manifest Tracking Number:	009140820FLE
Import Indicator:	N
Export Indicator:	N
Discr Quantity Indicator:	N
Discr Type Indicator:	N
Discr Residue Indicator:	N
Discr Partial Reject Indicator:	N

MTA NYCT ASTOR PL STA LEX AVE LINE (Continued) **1004762266**

Discr Full Reject Indicator:	N
Manifest Ref Number:	Not reported
Alt Facility RCRA ID:	Not reported
Alt Facility Sign Date:	Not reported
MGMT Method Type Code:	H110
Waste Code a:	Mercury
Waste Code b:	Not reported
Waste Code c:	Not reported
Waste Code e:	Not reported
Waste Code f:	Not reported
Waste Code g:	Not reported
Waste Code 1:	Not reported
Waste Code 2:	Not reported
Waste Code 3:	Not reported
Waste Code 4:	Not reported
Waste Code 5:	Not reported
Waste Code 6:	Not reported
Quantity:	300
Units:	Pounds
Number of Containers:	1
Container Type:	Metal drums, barrels, kegs
Handling Method:	Treat
Specific Gravity:	1

Document ID:	MIA7096795
Manifest Status:	Not reported
Trans1 State ID:	0440464ME
Year:	2001
Trans2 State ID:	Not reported
Generator Ship Date:	04/05/2001
Trans1 Recv Date:	04/05/2001
Trans2 Recv Date:	Not reported
TSD Site Recv Date:	04/08/2001
Part A Recv Date:	Not reported
Part B Recv Date:	Not reported
Generator EPA ID:	NYR000095208
Trans1 EPA ID:	NJD054126164
Trans2 EPA ID:	Not reported
TSDF ID 1:	MID980991566
TSDF ID 2:	Not reported
Manifest Tracking Number:	Not reported
Import Indicator:	Not reported
Export Indicator:	Not reported
Discr Quantity Indicator:	Not reported
Discr Type Indicator:	Not reported
Discr Residue Indicator:	Not reported
Discr Partial Reject Indicator:	Not reported
Discr Full Reject Indicator:	Not reported
Manifest Ref Number:	Not reported
Alt Facility RCRA ID:	Not reported
Alt Facility Sign Date:	Not reported
MGMT Method Type Code:	Not reported
Waste Code 1:	Lead
Waste Code 2:	Not reported
Waste Code 3:	Not reported
Waste Code 4:	Not reported
Waste Code 5:	Not reported

MTA NYCT ASTOR PL STA LEX AVE LINE (Continued) **1004762266**

Waste Code 6:	Not reported
Quantity:	00200
Units:	Pounds
Number of Containers:	001
Container Type:	Metal drums, barrels, kegs
Handling Method:	Treat
Specific Gravity:	01.00

AG721 **MTA NYCT ASTOR PL STA LEX AVE LINE** **NJ MANIFEST** **S117987284**
NNE **ASTOR PL & LAFAYETTE ST** **N/A**
1/8-1/4 **NEW YORK, NY 10003**
0.186 mi.
983 ft. **Site 10 of 21 in cluster AG**

Relative:
Lower

Actual:
40 ft.

NJ MANIFEST:

EPA ID:	NYR000095208
Name:	MTA NYCT ASTOR PL STA LEX AVE LINE
Address:	ASTOR PL & LAFAYETTE ST
City,State,Zip:	NEW YORK, NY 10003
County:	Not reported
Mailing Address:	BROADWAY 2ND FLOOR
Mailing City,State,Zip:	NEW YORK, NY 10004
Telephone:	Not reported
Emergency Telephone:	Not reported
Contact:	WILLIAM JEHLE
Comments:	Not reported
SIC Code:	Not reported
County:	NY061
Municipal:	Not reported
Previous EPAID:	Not reported
Generator Flag:	Not reported
Transporter Flag:	Not reported
TSDF Flag:	Not reported
Name Change:	Not reported
Date Change:	Not reported

Manifest Data:

EPA ID:	NYR000095208
Manifest Number:	000457300WAS
Date Shipped:	3/22/2012
TSDF EPA ID:	NJD991291105
Transporter EPA ID:	NYD046765574
Transporter 2 EPA ID:	Not reported
Transporter 3 EPA ID:	Not reported
Transporter 4 EPA ID:	Not reported
Transporter 5 EPA ID:	Not reported
Transporter 6 EPA ID:	Not reported
Transporter 7 EPA ID:	Not reported
Transporter 8 EPA ID:	Not reported
Transporter 9 EPA ID:	Not reported
Transporter 10 EPA ID:	Not reported
Date Trans1 Transported Waste:	Not reported
Date Trans2 Transported Waste:	Not reported
Date Trans3 Transported Waste:	Not reported
Date Trans4 Transported Waste:	Not reported
Date Trans5 Transported Waste:	Not reported
Date Trans6 Transported Waste:	Not reported

MTA NYCT ASTOR PL STA LEX AVE LINE (Continued) **S117987284**

Date Trans7 Transported Waste:	Not reported
Date Trans8 Transported Waste:	Not reported
Date Trans9 Transported Waste:	Not reported
Date Trans10 Transported Waste:	Not reported
Date TSDF Received Waste:	Not reported
TSDF EPA Facility Name:	Not reported
QTY Units:	Not reported
Transporter SEQ ID:	Not reported
Transporter-1 Date:	Not reported
Waste SEQ ID:	Not reported
Waste Type Code 2:	Not reported
Waste Type Code 3:	Not reported
Waste Type Code 4:	Not reported
Waste Type Code 5:	Not reported
Waste Type Code 6:	Not reported
Date Accepted:	Not reported
Manifest Discrepancy Type:	Not reported
Data Entry Number:	Not reported
Was Load Rejected:	Not reported
Reason Load Was Rejected:	Not reported

Waste:

Manifest Year:	Not reported
Waste Code:	D008
Hand Code:	Not reported
Quantity:	2,750.00
Unit:	Pounds

AG722 **CON EDISON SERVICE BOX: 37941** **RCRA NonGen / NLR** **1016966812**
NNE **LAFAYETTE ST & ASTOR PL** **NY MANIFEST** **NYP004396537**
1/8-1/4 **NEW YORK, NY 10006**
0.186 mi.
983 ft. **Site 11 of 21 in cluster AG**

Relative: **Lower**

Actual: **40 ft.**

RCRA Listings:

Date Form Received by Agency:	20131221
Handler Name:	Con Edison Service Box: 37941
Handler Address:	Lafayette St & Astor Pl
Handler City,State,Zip:	NEW YORK, NY 10006
EPA ID:	NYP004396537
Contact Name:	THOMAS TEELING
Contact Address:	Not reported
Contact City,State,Zip:	Not reported
Contact Telephone:	212-460-3770
Contact Fax:	Not reported
Contact Email:	Not reported
Contact Title:	SENIOR SCIENTIST
EPA Region:	02
Land Type:	Private
Federal Waste Generator Description:	Not a generator, verified
Non-Notifier:	Not reported
Biennial Report Cycle:	Not reported
Accessibility:	Not reported
Active Site Indicator:	Not reported
State District Owner:	Ny
State District:	NYSDEC R2

CON EDISON SERVICE BOX: 37941 (Continued) **1016966812**

Mailing Address:		IRVING PL, 15TH FL NE
Mailing City,State,Zip:		NEW YORK, NY 10003
Owner Name:	Not reported	
Owner Type:		Not reported
Operator Name:	Not reported	
Operator Type:		Not reported
Short-Term Generator Activity:		No
Importer Activity:		No
Mixed Waste Generator:		No
Transporter Activity:		No
Transfer Facility Activity:		No
Recycler Activity with Storage:		No
Small Quantity On-Site Burner Exemption:		No
Smelting Melting and Refining Furnace Exemption:		No
Underground Injection Control:		No
Off-Site Waste Receipt:		No
Universal Waste Indicator:		No
Universal Waste Destination Facility:		No
Federal Universal Waste:		No
Active Site State-Reg Handler:		---
Federal Facility Indicator:		Not reported
Hazardous Secondary Material Indicator:		N
Sub-Part K Indicator:		Not reported
2018 GPRA Permit Baseline:		Not on the Baseline
2018 GPRA Renewals Baseline:		Not on the Baseline
202 GPRA Corrective Action Baseline:		No
Subject to Corrective Action Universe:		No
Non-TSDFs Where RCRA CA has Been Imposed Universe:		No
Corrective Action Priority Ranking:		No NCAPS ranking
Environmental Control Indicator:		No
Institutional Control Indicator:		No
Human Exposure Controls Indicator:		N/A
Groundwater Controls Indicator:		N/A
Significant Non-Complier Universe:		No
Unaddressed Significant Non-Complier Universe:		No
Addressed Significant Non-Complier Universe:		No
Significant Non-Complier With a Compliance Schedule Universe:		No
Financial Assurance Required:		Not reported
Handler Date of Last Change:		20140701
Recognized Trader-Importer:		No
Recognized Trader-Exporter:		No
Importer of Spent Lead Acid Batteries:		No
Exporter of Spent Lead Acid Batteries:		No
Recycler Activity Without Storage:		No
Manifest Broker:		No
Sub-Part P Indicator:		No

Historic Generators:

Receive Date:	20131121
Handler Name: CON EDISON SERVICE BOX:	37941
Federal Waste Generator Description:	Very Small Quantity Generator (formerly Conditionally-Exempt Small Quantity Generator
State District Owner:	Ny
Large Quantity Handler of Universal Waste:	No
Recognized Trader Importer:	No
Recognized Trader Exporter:	No

CON EDISON SERVICE BOX: 37941 (Continued) **1016966812**

Spent Lead Acid Battery Importer:	No
Spent Lead Acid Battery Exporter:	No
Current Record:	No
Non Storage Recycler Activity:	Not reported
Electronic Manifest Broker:	Not reported

Receive Date:	20131221
Handler Name: CON EDISON SERVICE BOX:	37941
Federal Waste Generator Description:	Not a generator, verified
State District Owner:	Ny
Large Quantity Handler of Universal Waste:	No
Recognized Trader Importer:	No
Recognized Trader Exporter:	No
Spent Lead Acid Battery Importer:	No
Spent Lead Acid Battery Exporter:	No
Current Record:	Yes
Non Storage Recycler Activity:	Not reported
Electronic Manifest Broker:	Not reported

List of NAICS Codes and Descriptions:

NAICS Codes:	No NAICS Codes Found

Facility Has Received Notices of Violations:

Violations:	No Violations Found

Evaluation Action Summary:

Evaluations:	No Evaluations Found

NY MANIFEST:

EPA ID:	NYP004396537
Country:	USA
Name:	Con Edison
Address:	LAFAYETTE ST & ASTOR PL
Address 2:	Not reported
City,State,Zip:	NEW YORK, NY 10006
Zip 4:	Not reported
Location Address 1:	NW LAFAYETTE ST & ASTOR PL
Location Address 2:	SB 37941
Location City,State,Zip:	NEW YORK, NY 10003
Location Zip 4:	Not reported
Facility Status:	Not reported
Total Tanks:	Not reported
Code:	BP

Mailing:

Mailing Name:	Con Edison
Mailing Contact:	Con Edison
Mailing Address 1:	4 IRVING PL 15TH FL
Mailing Address 2:	Not reported
Mailing City,State,Zip:	NEW YORK, NY 10003
Mailing Zip 4:	Not reported
Mailing Country:	USA
Mailing Phone:	2124603770

CON EDISON SERVICE BOX: 37941 (Continued) **1016966812**

Manifest Data:

Document ID:	Not reported
Manifest Status:	Not reported
Trans1 State ID:	NJD003812047
Year:	2018
Trans2 State ID:	Not reported
Generator Ship Date:	11/21/2013
Trans1 Recv Date:	11/21/2013
Trans2 Recv Date:	Not reported
TSD Site Recv Date:	11/22/2013
Part A Recv Date:	Not reported
Part B Recv Date:	Not reported
Generator EPA ID:	NYP004396537
Trans1 EPA ID:	Not reported
Trans2 EPA ID:	Not reported
TSDF ID 1:	NJD991291105
TSDF ID 2:	Not reported
Manifest Tracking Number:	002237639GBF
Import Indicator:	N
Export Indicator:	N
Discr Quantity Indicator:	N
Discr Type Indicator:	N
Discr Residue Indicator:	N
Discr Partial Reject Indicator:	N
Discr Full Reject Indicator:	N
Manifest Ref Number:	Not reported
Alt Facility RCRA ID:	Not reported
Alt Facility Sign Date:	Not reported
MGMT Method Type Code:	H110
Waste Code a:	Lead
Waste Code b:	Not reported
Waste Code c:	Not reported
Waste Code e:	Not reported
Waste Code f:	Not reported
Waste Code g:	Not reported
Waste Code 1:	Not reported
Waste Code 2:	Not reported
Waste Code 3:	Not reported
Waste Code 4:	Not reported
Waste Code 5:	Not reported
Waste Code 6:	Not reported
Quantity:	1000
Units:	Pounds
Number of Containers:	1
Container Type:	Cargo tanks (tank trucks)
Handling Method:	Treat
Specific Gravity:	1

AG723 **CON EDISON GAS DRIP** **RCRA NonGen / NLR** **1014397829**
NNE **ASTOR PL & LAFAYETTE ST** **NY MANIFEST** **NYP004201687**
1/8-1/4 **NEW YORK, NY 10003**
0.186 mi.
983 ft. **Site 12 of 21 in cluster AG**

Relative: **Lower**
Actual: **40 ft.**

RCRA Listings:

Date Form Received by Agency:		20200402
Handler Name:		Con Edison Gas Drip
Handler Address:		Astor Pl & Lafayette St
Handler City,State,Zip:		NEW YORK, NY 10003
EPA ID:		NYP004201687
Contact Name:		Not reported
Contact Address:		Not reported
Contact City,State,Zip:		Not reported
Contact Telephone:		Not reported
Contact Fax:		Not reported
Contact Email:		Not reported
Contact Title:		Not reported
EPA Region:		02
Land Type:		Private
Federal Waste Generator Description:		Not a generator, verified
Non-Notifier:		Not reported
Biennial Report Cycle:		Not reported
Accessibility:		Not reported
Active Site Indicator:		Not reported
State District Owner:		Ny
State District:		NYSDEC R2
Mailing Address:		Not reported
Mailing City,State,Zip:		Not reported
Owner Name:	Not reported	
Owner Type:		Not reported
Operator Name:	Not reported	
Operator Type:		Not reported
Short-Term Generator Activity:		No
Importer Activity:		No
Mixed Waste Generator:		No
Transporter Activity:		No
Transfer Facility Activity:		No
Recycler Activity with Storage:		No
Small Quantity On-Site Burner Exemption:		No
Smelting Melting and Refining Furnace Exemption:		No
Underground Injection Control:		No
Off-Site Waste Receipt:		No
Universal Waste Indicator:		No
Universal Waste Destination Facility:		No
Federal Universal Waste:		No
Active Site State-Reg Handler:		---
Federal Facility Indicator:		Not reported
Hazardous Secondary Material Indicator:		N
Sub-Part K Indicator:		Not reported
2018 GPRA Permit Baseline:		Not on the Baseline
2018 GPRA Renewals Baseline:		Not on the Baseline
202 GPRA Corrective Action Baseline:		No
Subject to Corrective Action Universe:		No
Non-TSDFs Where RCRA CA has Been Imposed Universe:		No
Corrective Action Priority Ranking:		No NCAPS ranking
Environmental Control Indicator:		No
Institutional Control Indicator:		No

CON EDISON GAS DRIP (Continued) **1014397829**

Human Exposure Controls Indicator:	N/A
Groundwater Controls Indicator:	N/A
Significant Non-Complier Universe:	No
Unaddressed Significant Non-Complier Universe:	No
Addressed Significant Non-Complier Universe:	No
Significant Non-Complier With a Compliance Schedule Universe:	No
Financial Assurance Required:	Not reported
Handler Date of Last Change:	20200402
Recognized Trader-Importer:	No
Recognized Trader-Exporter:	No
Importer of Spent Lead Acid Batteries:	No
Exporter of Spent Lead Acid Batteries:	No
Recycler Activity Without Storage:	No
Manifest Broker:	No
Sub-Part P Indicator:	No

Historic Generators:

Receive Date:	20100202
Handler Name: CON EDISON GAS DRIP	
Federal Waste Generator Description:	Not a generator, verified
State District Owner:	Ny
Large Quantity Handler of Universal Waste:	No
Recognized Trader Importer:	No
Recognized Trader Exporter:	No
Spent Lead Acid Battery Importer:	No
Spent Lead Acid Battery Exporter:	No
Current Record:	No
Non Storage Recycler Activity:	Not reported
Electronic Manifest Broker:	Not reported

Receive Date:	20200402
Handler Name: CON EDISON GAS DRIP	
Federal Waste Generator Description:	Not a generator, verified
State District Owner:	Ny
Large Quantity Handler of Universal Waste:	No
Recognized Trader Importer:	No
Recognized Trader Exporter:	No
Spent Lead Acid Battery Importer:	No
Spent Lead Acid Battery Exporter:	No
Current Record:	Yes
Non Storage Recycler Activity:	No
Electronic Manifest Broker:	No

List of NAICS Codes and Descriptions:

NAICS Codes:	No NAICS Codes Found

Facility Has Received Notices of Violations:

Violations:	No Violations Found

Evaluation Action Summary:

Evaluations:	No Evaluations Found

CON EDISON GAS DRIP (Continued) **1014397829**

NY MANIFEST:

EPA ID:	NYP004201687
Country:	USA
Name:	Consolidated Edison
Address:	ASTOR PL & LAFAYETTE ST
Address 2:	GAS DRIP
City,State,Zip:	NEW YORK, NY 10003
Zip 4:	Not reported
Location Address 1:	LAFAYETTE ST & ASTOR PL
Location Address 2:	Not reported
Location City,State,Zip:	NEW YORK, NY 10020
Location Zip 4:	Not reported
Facility Status:	Not reported
Total Tanks:	Not reported
Code:	BP

Mailing:

Mailing Name:	Consolidated Edison
Mailing Contact:	Consolidated Edison
Mailing Address 1:	4 IRVING PLACE RM 828
Mailing Address 2:	Not reported
Mailing City,State,Zip:	NEW YORK, NY 10003
Mailing Zip 4:	Not reported
Mailing Country:	USA
Mailing Phone:	2124602808

Manifest Data:

Document ID:	Not reported
Manifest Status:	Not reported
Trans1 State ID:	NYD006982359
Year:	2018
Trans2 State ID:	Not reported
Generator Ship Date:	02/02/2010
Trans1 Recv Date:	02/02/2010
Trans2 Recv Date:	Not reported
TSD Site Recv Date:	02/03/2010
Part A Recv Date:	Not reported
Part B Recv Date:	Not reported
Generator EPA ID:	NYP004201687
Trans1 EPA ID:	Not reported
Trans2 EPA ID:	Not reported
TSDF ID 1:	NYD980593636
TSDF ID 2:	Not reported
Manifest Tracking Number:	001442113FLE
Import Indicator:	N
Export Indicator:	N
Discr Quantity Indicator:	N
Discr Type Indicator:	N
Discr Residue Indicator:	N
Discr Partial Reject Indicator:	N
Discr Full Reject Indicator:	N
Manifest Ref Number:	Not reported
Alt Facility RCRA ID:	Not reported
Alt Facility Sign Date:	Not reported
MGMT Method Type Code:	H141
Waste Code a:	Benzene
Waste Code b:	Not reported

CON EDISON GAS DRIP (Continued) **1014397829**

Waste Code c:	Not reported
Waste Code e:	Not reported
Waste Code f:	Not reported
Waste Code g:	Not reported
Waste Code 1:	Not reported
Waste Code 2:	Not reported
Waste Code 3:	Not reported
Waste Code 4:	Not reported
Waste Code 5:	Not reported
Waste Code 6:	Not reported
Quantity:	50
Units:	Pounds
Number of Containers:	1
Container Type:	Metal drums, barrels, kegs
Handling Method:	Landfill
Specific Gravity:	1
Document ID:	Not reported
Manifest Status:	Not reported
Trans1 State ID:	NYD006982359
Year:	2018
Trans2 State ID:	Not reported
Generator Ship Date:	02/02/2010
Trans1 Recv Date:	02/02/2010
Trans2 Recv Date:	Not reported
TSD Site Recv Date:	02/03/2010
Part A Recv Date:	Not reported
Part B Recv Date:	Not reported
Generator EPA ID:	NYP004201687
Trans1 EPA ID:	Not reported
Trans2 EPA ID:	Not reported
TSDF ID 1:	NYD980593636
TSDF ID 2:	Not reported
Manifest Tracking Number:	001442113FLE
Import Indicator:	N
Export Indicator:	N
Discr Quantity Indicator:	N
Discr Type Indicator:	N
Discr Residue Indicator:	N
Discr Partial Reject Indicator:	N
Discr Full Reject Indicator:	N
Manifest Ref Number:	Not reported
Alt Facility RCRA ID:	Not reported
Alt Facility Sign Date:	Not reported
MGMT Method Type Code:	H135
Waste Code a:	Benzene
Waste Code b:	Not reported
Waste Code c:	Not reported
Waste Code e:	Not reported
Waste Code f:	Not reported
Waste Code g:	Not reported
Waste Code 1:	Not reported
Waste Code 2:	Not reported
Waste Code 3:	Not reported
Waste Code 4:	Not reported
Waste Code 5:	Not reported
Waste Code 6:	Not reported

CON EDISON GAS DRIP (Continued) **1014397829**

Quantity:	50
Units:	Gallons (liquids only)
Number of Containers:	1
Container Type:	Metal drums, barrels, kegs
Handling Method:	Treat
Specific Gravity:	1

W724 **CONSOLIDATED EDISON** **NY MANIFEST** **S108650758**
SW **LAFAYETTE ST & HOUSTON ST** **N/A**
1/8-1/4 **NEW YORK, NY 10020**
0.187 mi.
986 ft. **Site 30 of 30 in cluster W**

Relative:
Higher

Actual:
42 ft.

NY MANIFEST:

EPA ID:	NYP004150702
Country:	USA
Name:	Consolidated Edison
Address:	LAFAYETTE ST & HOUSTON ST
Address 2:	Not reported
City,State,Zip:	NEW YORK, NY 10020
Zip 4:	Not reported
Location Address 1:	LAFAYETTE ST & HOUSTON ST
Location Address 2:	Not reported
Location City,State,Zip:	NEW YORK, NY 10020
Location Zip 4:	Not reported
Facility Status:	Not reported
Total Tanks:	Not reported
Code:	BP

Mailing:

Mailing Name:	Consolidated Edison
Mailing Contact:	Franklyn Murray
Mailing Address 1:	4 IRVING PLACE RM 828
Mailing Address 2:	Not reported
Mailing City,State,Zip:	NEW YORK, NY 10003
Mailing Zip 4:	Not reported
Mailing Country:	USA
Mailing Phone:	2124602808

Manifest Data:

Document ID:	Not reported
Manifest Status:	Not reported
Trans1 State ID:	NYD006982359
Year:	2018
Trans2 State ID:	Not reported
Generator Ship Date:	05/24/2007
Trans1 Recv Date:	05/24/2007
Trans2 Recv Date:	Not reported
TSD Site Recv Date:	05/25/2007
Part A Recv Date:	Not reported
Part B Recv Date:	Not reported
Generator EPA ID:	NYP004150702
Trans1 EPA ID:	Not reported
Trans2 EPA ID:	Not reported
TSDF ID 1:	NYD077444263
TSDF ID 2:	Not reported
Manifest Tracking Number:	001450175FLE

CONSOLIDATED EDISON (Continued) **S108650758**

Import Indicator:	N
Export Indicator:	N
Discr Quantity Indicator:	N
Discr Type Indicator:	N
Discr Residue Indicator:	N
Discr Partial Reject Indicator:	N
Discr Full Reject Indicator:	N
Manifest Ref Number:	Not reported
Alt Facility RCRA ID:	Not reported
Alt Facility Sign Date:	Not reported
MGMT Method Type Code:	H141
Waste Code a:	Cadmium
Waste Code b:	Chromium
Waste Code c:	Lead
Waste Code e:	B007
Waste Code f:	Not reported
Waste Code g:	Not reported
Waste Code 1:	Not reported
Waste Code 2:	Not reported
Waste Code 3:	Not reported
Waste Code 4:	Not reported
Waste Code 5:	Not reported
Waste Code 6:	Not reported
Quantity:	100
Units:	Kilograms
Number of Containers:	2
Container Type:	Metal drums, barrels, kegs
Handling Method:	Landfill
Specific Gravity:	1

Z725 **CON EDISON SERVICE BOX 549** **RCRA NonGen / NLR** **1014926398**
SE **44 E 2ND ST & 2ND AVE** **FINDS** **NYP004241550**
1/8-1/4 **NEW YORK, NY 10003** **ECHO**
0.187 mi. **NY MANIFEST**
986 ft. **Site 20 of 34 in cluster Z** **NJ MANIFEST**

Relative:
Lower

Actual:
39 ft.

RCRA Listings:

Date Form Received by Agency:	20111008
Handler Name:	Con Edison Service Box 549
Handler Address:	E 2nd St & 2nd Ave
Handler City,State,Zip:	NEW YORK, NY 10003
EPA ID:	NYP004241550
Contact Name:	TONI A FRANZONE
Contact Address:	Not reported
Contact City,State,Zip:	Not reported
Contact Telephone:	212-894-9450
Contact Fax:	Not reported
Contact Email:	Not reported
Contact Title:	OFFICE ASSISTANT L1-2
EPA Region:	02
Land Type:	Private
Federal Waste Generator Description:	Not a generator, verified
Non-Notifier:	Not reported
Biennial Report Cycle:	Not reported
Accessibility:	Not reported
Active Site Indicator:	Not reported
State District Owner:	Ny

CON EDISON SERVICE BOX 549 (Continued) **1014926398**

State District:		NYSDEC R2
Mailing Address:		4 IRVING PL, RM 828
Mailing City,State,Zip:		NEW YORK, NY 10003
Owner Name:	Not reported	
Owner Type:		Not reported
Operator Name:	Not reported	
Operator Type:		Not reported
Short-Term Generator Activity:		No
Importer Activity:		No
Mixed Waste Generator:		No
Transporter Activity:		No
Transfer Facility Activity:		No
Recycler Activity with Storage:		No
Small Quantity On-Site Burner Exemption:		No
Smelting Melting and Refining Furnace Exemption:		No
Underground Injection Control:		No
Off-Site Waste Receipt:		No
Universal Waste Indicator:		No
Universal Waste Destination Facility:		No
Federal Universal Waste:		No
Active Site State-Reg Handler:		---
Federal Facility Indicator:		Not reported
Hazardous Secondary Material Indicator:		N
Sub-Part K Indicator:		Not reported
2018 GPRA Permit Baseline:		Not on the Baseline
2018 GPRA Renewals Baseline:		Not on the Baseline
202 GPRA Corrective Action Baseline:		No
Subject to Corrective Action Universe:		No
Non-TSDFs Where RCRA CA has Been Imposed Universe:		No
Corrective Action Priority Ranking:		No NCAPS ranking
Environmental Control Indicator:		No
Institutional Control Indicator:		No
Human Exposure Controls Indicator:		N/A
Groundwater Controls Indicator:		N/A
Significant Non-Complier Universe:		No
Unaddressed Significant Non-Complier Universe:		No
Addressed Significant Non-Complier Universe:		No
Significant Non-Complier With a Compliance Schedule Universe:		No
Financial Assurance Required:		Not reported
Handler Date of Last Change:		20111206
Recognized Trader-Importer:		No
Recognized Trader-Exporter:		No
Importer of Spent Lead Acid Batteries:		No
Exporter of Spent Lead Acid Batteries:		No
Recycler Activity Without Storage:		No
Manifest Broker:		No
Sub-Part P Indicator:		No

Historic Generators:

Receive Date:	20110908
Handler Name:	CON EDISON SERVICE BOX 549
Federal Waste Generator Description:	Very Small Quantity Generator (formerly Conditionally-Exempt Small Quantity Generator
State District Owner:	Ny
Large Quantity Handler of Universal Waste:	No
Recognized Trader Importer:	No

CON EDISON SERVICE BOX 549 (Continued) **1014926398**

Recognized Trader Exporter:	No
Spent Lead Acid Battery Importer:	No
Spent Lead Acid Battery Exporter:	No
Current Record:	No
Non Storage Recycler Activity:	Not reported
Electronic Manifest Broker:	Not reported

Receive Date:	20111008
Handler Name:	CON EDISON SERVICE BOX 549
Federal Waste Generator Description:	Not a generator, verified
State District Owner:	Ny
Large Quantity Handler of Universal Waste:	No
Recognized Trader Importer:	No
Recognized Trader Exporter:	No
Spent Lead Acid Battery Importer:	No
Spent Lead Acid Battery Exporter:	No
Current Record:	Yes
Non Storage Recycler Activity:	Not reported
Electronic Manifest Broker:	Not reported

List of NAICS Codes and Descriptions:
NAICS Codes: No NAICS Codes Found

Facility Has Received Notices of Violations:
Violations: No Violations Found

Evaluation Action Summary:
Evaluations: No Evaluations Found

FINDS:
Registry ID: 110043651027

Click Here for FRS Facility Detail Report:

Environmental Interest/Information System:
The Resource Conservation and Recovery Act Information System (RCRAInfo) is EPA's comprehensive information system in support of the Resource Conservation and Recovery Act (RCRA) of 1976 and the Hazardous and Solid Waste Amendments (HSWA) of 1984. It tracks many types of information about generators, transporters, treaters, storers, and disposers of hazardous waste.

Click this hyperlink while viewing on your computer to access additional FINDS: detail in the EDR Site Report.

ECHO:
Envid: 1014926398
Registry ID: 110043651027

DFR URL:
Name: CON EDISON SERVICE BOX 549
Address: 44 E 2ND ST & 2ND AVE
City,State,Zip: NEW YORK, NY 10003

CON EDISON SERVICE BOX 549 (Continued) **1014926398**

NY MANIFEST:

EPA ID:	NYP004241550
Country:	USA
Name:	Coned
Address:	44 E 2ND ST & 2ND AVE
Address 2:	Not reported
City,State,Zip:	NEW YORK, NY 10003
Zip 4:	Not reported
Location Address 1:	44 EAST 2ND STREET
Location Address 2:	Not reported
Location City,State,Zip:	NEW YORK, NY
Location Zip 4:	Not reported
Facility Status:	Not reported
Total Tanks:	Not reported
Code:	BP

Mailing:

Mailing Name:	Coned
Mailing Contact:	Coned
Mailing Address 1:	4 IRVING PLACE
Mailing Address 2:	15TH FLOOR
Mailing City,State,Zip:	NEW YORK, NY 10003
Mailing Zip 4:	Not reported
Mailing Country:	USA
Mailing Phone:	Not reported

Manifest Data:

Document ID:	Not reported
Manifest Status:	Not reported
Trans1 State ID:	NJ0000027193
Year:	2018
Trans2 State ID:	Not reported
Generator Ship Date:	09/08/2011
Trans1 Recv Date:	09/08/2011
Trans2 Recv Date:	Not reported
TSD Site Recv Date:	09/08/2011
Part A Recv Date:	Not reported
Part B Recv Date:	Not reported
Generator EPA ID:	NYP004241550
Trans1 EPA ID:	Not reported
Trans2 EPA ID:	Not reported
TSDF ID 1:	NJD002200046
TSDF ID 2:	Not reported
Manifest Tracking Number:	007655392JJK
Import Indicator:	N
Export Indicator:	N
Discr Quantity Indicator:	N
Discr Type Indicator:	N
Discr Residue Indicator:	N
Discr Partial Reject Indicator:	N
Discr Full Reject Indicator:	N
Manifest Ref Number:	Not reported
Alt Facility RCRA ID:	Not reported
Alt Facility Sign Date:	Not reported
MGMT Method Type Code:	H111
Waste Code a:	Lead
Waste Code b:	Not reported

CON EDISON SERVICE BOX 549 (Continued) **1014926398**

Waste Code c:	Not reported
Waste Code e:	Not reported
Waste Code f:	Not reported
Waste Code g:	Not reported
Waste Code 1:	Not reported
Waste Code 2:	Not reported
Waste Code 3:	Not reported
Waste Code 4:	Not reported
Waste Code 5:	Not reported
Waste Code 6:	Not reported
Quantity:	500
Units:	Pounds
Number of Containers:	1
Container Type:	Cargo tanks (tank trucks)
Handling Method:	Treat
Specific Gravity:	1

NJ MANIFEST:

EPA ID:	NYP004241550
Name:	CON EDISON SERVICE BOX 549
Address:	44 E 2ND ST & 2ND AVE
City,State,Zip:	NEW YORK, NY 10003
County:	Not reported
Mailing Address:	4 IRVING PL, RM 828
Mailing City,State,Zip:	NEW YORK, NY 10003
Telephone:	Not reported
Emergency Telephone:	Not reported
Contact:	TONI A FRANZONE
Comments:	Not reported
SIC Code:	Not reported
County:	NY061
Municipal:	Not reported
Previous EPAID:	Not reported
Generator Flag:	Not reported
Transporter Flag:	Not reported
TSDF Flag:	Not reported
Name Change:	Not reported
Date Change:	Not reported

Manifest Data:

EPA ID:	NYP004241550
Manifest Number:	007655392JJK
Date Shipped:	9/8/2011
TSDF EPA ID:	NJD002200046
Transporter EPA ID:	NJ0000027193
Transporter 2 EPA ID:	Not reported
Transporter 3 EPA ID:	Not reported
Transporter 4 EPA ID:	Not reported
Transporter 5 EPA ID:	Not reported
Transporter 6 EPA ID:	Not reported
Transporter 7 EPA ID:	Not reported
Transporter 8 EPA ID:	Not reported
Transporter 9 EPA ID:	Not reported
Transporter 10 EPA ID:	Not reported
Date Trans1 Transported Waste:	Not reported
Date Trans2 Transported Waste:	Not reported

CON EDISON SERVICE BOX 549 (Continued) **1014926398**

Date Trans3 Transported Waste:	Not reported
Date Trans4 Transported Waste:	Not reported
Date Trans5 Transported Waste:	Not reported
Date Trans6 Transported Waste:	Not reported
Date Trans7 Transported Waste:	Not reported
Date Trans8 Transported Waste:	Not reported
Date Trans9 Transported Waste:	Not reported
Date Trans10 Transported Waste:	Not reported
Date TSDF Received Waste:	Not reported
TSDF EPA Facility Name:	Not reported
QTY Units:	Not reported
Transporter SEQ ID:	Not reported
Transporter-1 Date:	Not reported
Waste SEQ ID:	Not reported
Waste Type Code 2:	Not reported
Waste Type Code 3:	Not reported
Waste Type Code 4:	Not reported
Waste Type Code 5:	Not reported
Waste Type Code 6:	Not reported
Date Accepted:	Not reported
Manifest Discrepancy Type:	Not reported
Data Entry Number:	Not reported
Was Load Rejected:	Not reported
Reason Load Was Rejected:	Not reported

Waste:

Manifest Year:	Not reported
Waste Code:	D008
Hand Code:	H111
Quantity:	500.00
Unit:	Pounds

Z726 **CONSOLIDATED EDISON** **E MANIFEST** **1031637407**
SE **2ND AVE & 2ND ST** **N/A**
1/8-1/4 **NEW YORK, NY 10001**
0.187 mi.
987 ft. **Site 21 of 34 in cluster Z**

Relative: **Lower**
Actual: **39 ft.**

E MANIFEST:

Manifest Tracking Number:	016281774FLE
Last Updated Date:	20211220
Shipped Date:	20211207
Received Date:	20211207
Manifest Status:	Signed
Submission Type:	DataImage5Copy
Origin Type:	Service
Generator EPA ID:	NYR000114579
Generator Name:	Consolidated Edison
Generator Location Street Number:	Not reported
Generator Location Street 1:	2ND AVE & 2ND ST
Generator Location Street 2:	Not reported
Generator Location City:	NEW YORK
Generator Location State:	NY
Generator Location Zip:	10001
Generator Mail Street Number:	Not reported
Generator Mail Street 1:	116 SKYLINE DRIVE

CONSOLIDATED EDISON (Continued) **1031637407**

Generator Mail Street 2:	Not reported
Generator Mail City:	SOUTH PLAINFIELD
Generator Mail Zip:	07080
Generator Mail State:	NJ
Generator Contact Company Name:	Not reported
Designated Facility EPA ID:	NJD991291105
Designated Facility Name:	Clean Earth Of North Jersey
Designated Facility Mail Street Number:	105
Designated Facility Mail Street 1:	Not reported
Designated Facility Mail Street 2:	JACOBUS AVE
Designated Facility Mail City:	KEARNY
Designated Facility Mail Zip:	07032
Designated Facility Mail State:	NJ
Designated Facility Location Street Number:	105
Designated Facility Location Street 1:	JACOBUS AVE
Designated Facility Location Street 2:	Not reported
Designated Facility Location City:	KEARNY
Designated Facility Location Zip:	07032
Designated Facility Location State:	NJ
Designated Facility Contact Company Name:	Not reported
Manifest Residue Indicator:	N
Rejection Indicator:	N

Transporter:

Manifest Tracking Number:	016281774FLE
Transporter Line Number:	1
Transporter EPA ID:	MAD039322250
Transporter Name:	Clean Harbors Environmental Services Inc

Waste Line:

Manifest Tracking Number:	016281774FLE
Waste Line Number:	1
U.S. DOT Hazardous Indicator:	Y
U.S. DOT ID Number:	NA3082
U.S. DOT Description:	Na3082, Hazardous Waste, Liquid N.O.S., 9, Pg Iii, Rq
Non-Hazardous Waste Description:	Not reported
Number of Containers:	1
Container Type Code:	TT
Container Type Description:	Cargo tanks (tank trucks)
Waste Quantity:	300
Quantity Unit of Measure Code:	P
Quantity Unit of Measure Description:	Pounds
Waste Quantity, in Tons:	0.15
Acute Waste Quantity, in Tons:	0
Non-Acute Waste Quantity, in Tons:	0.15
Waste Quantity, in Kilograms:	136.0545
Acute Waste Quantity, in Kilograms:	0
Non-Acute Waste Quantity, in Kilorgrams:	136.0545
Management Method Code:	H110
Management Method Description:	STABILIZATION
Waste Residue Indicator:	N
Quantity Discrepancy Indicator:	N
Waste Type Discrepancy Indicator:	N
Waste Density:	Not reported
Waste Density Unit of Measure Code:	Not reported
Waste Density Unit of Measure Description:	Not reported

CONSOLIDATED EDISON (Continued) **1031637407**

Form Code:	Not reported
Form Code Description:	Not reported
Source Code:	Not reported
Source Code Description:	Not reported
Waste Minimization Code:	Not reported
Waste Minimization Code Description:	Not reported
Consent Number:	Not reported
EPA Waste Indicator:	Y
Federal Waste Codes:	D008
Quantity Haz Kg:	136.0545
Quantity Haz Tons:	0.15
Quantity Non Haz Kg:	0
Quantity Non Haz Tons:	0
State Waste Codes:	NY-T

Z727 **CON EDISON** **E MANIFEST** **1031628365**
SE **E. 2ND ST & 2ND AVE** **N/A**
1/8-1/4 **NEW YORK, NY 10003**
0.187 mi.
987 ft. **Site 22 of 34 in cluster Z**

Relative: **Lower**

Actual: **39 ft.**

E MANIFEST:

Manifest Tracking Number:	015835267FLE
Last Updated Date:	20210930
Shipped Date:	20210914
Received Date:	20210914
Manifest Status:	Signed
Submission Type:	DataImage5Copy
Origin Type:	Service
Generator EPA ID:	NYR000114579
Generator Name:	Con Edison
Generator Location Street Number:	Not reported
Generator Location Street 1:	E. 2ND ST & 2ND AVE
Generator Location Street 2:	Not reported
Generator Location City:	NEW YORK
Generator Location State:	NY
Generator Location Zip:	10003
Generator Mail Street Number:	Not reported
Generator Mail Street 1:	116 Skyline Drive
Generator Mail Street 2:	Not reported
Generator Mail City:	South Plainfield
Generator Mail Zip:	07080
Generator Mail State:	NJ
Generator Contact Company Name:	Not reported
Designated Facility EPA ID:	NJD991291105
Designated Facility Name:	Clean Earth Of North Jersey
Designated Facility Mail Street Number:	105
Designated Facility Mail Street 1:	Not reported
Designated Facility Mail Street 2:	JACOBUS AVE
Designated Facility Mail City:	KEARNY
Designated Facility Mail Zip:	07032
Designated Facility Mail State:	NJ
Designated Facility Location Street Number:	105
Designated Facility Location Street 1:	JACOBUS AVE
Designated Facility Location Street 2:	Not reported
Designated Facility Location City:	KEARNY
Designated Facility Location Zip:	07032
Designated Facility Location State:	NJ

CON EDISON (Continued) **1031628365**

Designated Facility Contact Company Name: Not reported
Manifest Residue Indicator: N
Rejection Indicator: N

Transporter:
Manifest Tracking Number: 015835267FLE
Transporter Line Number: 1
Transporter EPA ID: MAD039322250
Transporter Name: Clean Harbors Environmental Services Inc

Waste Line:
Manifest Tracking Number: 015835267FLE
Waste Line Number: 1
U.S. DOT Hazardous Indicator: Y
U.S. DOT ID Number: NA3082
U.S. DOT Description: Na3082, Hazardous Waste, Liquid N.O.S., 9, Pg Iii, Rq
Non-Hazardous Waste Description: Not reported
Number of Containers: 1
Container Type Code: TT
Container Type Description: Cargo tanks (tank trucks)
Waste Quantity: 1200
Quantity Unit of Measure Code: P
Quantity Unit of Measure Description: Pounds
Waste Quantity, in Tons: 0.6
Acute Waste Quantity, in Tons: 0
Non-Acute Waste Quantity, in Tons: 0.6
Waste Quantity, in Kilograms: 544.218
Acute Waste Quantity, in Kilograms: 0
Non-Acute Waste Quantity, in Kilorgrams: 544.218
Management Method Code: H110
Management Method Description: STABILIZATION
Waste Residue Indicator: N
Quantity Discrepancy Indicator: Y
Waste Type Discrepancy Indicator: N
Waste Density: Not reported
Waste Density Unit of Measure Code: Not reported
Waste Density Unit of Measure Description: Not reported
Form Code: Not reported
Form Code Description: Not reported
Source Code: Not reported
Source Code Description: Not reported
Waste Minimization Code: Not reported
Waste Minimization Code Description: Not reported
Consent Number: Not reported
EPA Waste Indicator: Y
Federal Waste Codes: D008
Quantity Haz Kg: 544.218
Quantity Haz Tons: 0.6
Quantity Non Haz Kg: 0
Quantity Non Haz Tons: 0
State Waste Codes: NY-T

Z728 **40-42 EAST 3RD STREET** **NY AST** **U004078311**
SE **40-42 EAST 3RD STREET** **N/A**
1/8-1/4 **NEW YORK, NY 10003**
0.187 mi.
987 ft. **Site 23 of 34 in cluster Z**

Relative:
Lower

Actual:
38 ft.

AST:

Name:	40-42 EAST 3RD STREET
Address:	40-42 EAST 3RD STREET
City,State,Zip:	NEW YORK, NY 10003
Region:	STATE
DEC Region:	2
Site Status:	Active
Facility Id:	2-605748
Program Type:	PBS
UTM X:	585297.80395
UTM Y:	4508783.10445
Expiration Date:	12/14/2027
Site Type:	Apartment Building/Office Building

Affiliation Records:

Site Id:	27615
Affiliation Type:	Facility Operator
Company Name:	40-42 EAST 3RD STREET
Contact Type:	Not reported
Contact Name:	ROBERT PROTO
Address1:	Not reported
Address2:	Not reported
City:	Not reported
State:	NN
Zip Code:	Not reported
Country Code:	001
Phone:	(201) 739-4002
EMail:	Not reported
Fax Number:	Not reported
Modified By:	NTFREEMA
Date Last Modified:	2016-04-18

Site Id:	27615
Affiliation Type:	Emergency Contact
Company Name:	SECOND AND THIRD LLC
Contact Type:	Not reported
Contact Name:	ROBERT PROTO
Address1:	Not reported
Address2:	Not reported
City:	Not reported
State:	NN
Zip Code:	Not reported
Country Code:	999
Phone:	(201) 739-4002
EMail:	Not reported
Fax Number:	Not reported
Modified By:	MFLEONAR
Date Last Modified:	2017-11-14

Site Id:	27615
Affiliation Type:	Facility Owner
Company Name:	SECOND AND THIRD LLC
Contact Type:	MANAGING AGENT
Contact Name:	ROBERT PROTO

40-42 EAST 3RD STREET (Continued) **U004078311**

Address1:	50 2ND AVE
Address2:	Not reported
City:	NEW YORK
State:	NY
Zip Code:	10003
Country Code:	001
Phone:	(201) 739-4002
EMail:	PROTO93@VERIZON.NET
Fax Number:	Not reported
Modified By:	MFLEONAR
Date Last Modified:	2017-11-14

Site Id:	27615
Affiliation Type:	Mail Contact
Company Name:	SECOND AND THIRD LLC
Contact Type:	MANAGING AGENT
Contact Name:	ROBERT PROTO
Address1:	50 2ND AVE
Address2:	Not reported
City:	NEW YORK
State:	NY
Zip Code:	10003
Country Code:	001
Phone:	(201) 739-4002
EMail:	PROTO93@VERIZON.NET
Fax Number:	Not reported
Modified By:	MFLEONAR
Date Last Modified:	2017-11-14

Tank Info:

Tank Number:	001
Tank Id:	60418
Material Code:	0001
Common Name of Substance:	#2 Fuel Oil (On-Site Consumption)

Equipment Records:

	B00 - Tank External Protection - None
	C00 - Pipe Location - No Piping
	D02 - Pipe Type - Galvanized Steel
	F00 - Pipe External Protection - None
	G01 - Tank Secondary Containment - Diking (Aboveground)
	H00 - Tank Leak Detection - None
	I00 - Overfill - None
	A00 - Tank Internal Protection - None
Tank Location:	Aboveground in subterranean vault with access for inspections.....
	Tank in subterranean vault but accessible for inspection.
Tank Type:	Steel/Carbon Steel/Iron
Tank Status:	In Service
Pipe Model:	Not reported
Install Date:	03/03/1976
Capacity Gallons:	1500
Tightness Test Method:	-
Date Test:	Not reported
Next Test Date:	Not reported
Date Tank Closed:	Not reported

40-42 EAST 3RD STREET (Continued) **U004078311**

Register:	True
Modified By:	MJGRIFFI
Last Modified:	05/09/2022
Material Name:	#2 fuel oil (on-site consumption)

AK729 **CONSOLIDATED EDISON CO OF NY INC.** **RCRA NonGen / NLR** **1017772267**
East **2ND AVE & 5TH ST** **FINDS** **NYP004492237**
1/8-1/4 **NEW YORK, NY 10003** **E MANIFEST**
0.187 mi.
988 ft. **Site 2 of 20 in cluster AK**

Relative: **Lower**
Actual: **35 ft.**

RCRA Listings:

Date Form Received by Agency:		20140507
Handler Name:		Con Edison Service Box: 53966
Handler Address:		2nd Ave & 5th St
Handler City,State,Zip:		NEW YORK, NY 10003
EPA ID:		NYP004492237
Contact Name:		THOMAS TEELING
Contact Address:		Not reported
Contact City,State,Zip:		Not reported
Contact Telephone:		212-460-3770
Contact Fax:		Not reported
Contact Email:		Not reported
Contact Title:		SENIOR SCIENTIST
EPA Region:		02
Land Type:		Private
Federal Waste Generator Description:		Not a generator, verified
Non-Notifier:		Not reported
Biennial Report Cycle:		Not reported
Accessibility:		Not reported
Active Site Indicator:		Not reported
State District Owner:		Ny
State District:		NYSDEC R2
Mailing Address:		IRVING PL, 15TH FL NE
Mailing City,State,Zip:		NEW YORK, NY 10003
Owner Name:	Not reported	
Owner Type:		Not reported
Operator Name:	Not reported	
Operator Type:		Not reported
Short-Term Generator Activity:		No
Importer Activity:		No
Mixed Waste Generator:		No
Transporter Activity:		No
Transfer Facility Activity:		No
Recycler Activity with Storage:		No
Small Quantity On-Site Burner Exemption:		No
Smelting Melting and Refining Furnace Exemption:		No
Underground Injection Control:		No
Off-Site Waste Receipt:		No
Universal Waste Indicator:		No
Universal Waste Destination Facility:		No
Federal Universal Waste:		No
Active Site State-Reg Handler:		---
Federal Facility Indicator:		Not reported
Hazardous Secondary Material Indicator:		N
Sub-Part K Indicator:		Not reported
2018 GPRA Permit Baseline:		Not on the Baseline
2018 GPRA Renewals Baseline:		Not on the Baseline

CONSOLIDATED EDISON CO OF NY INC. (Continued) **1017772267**

202 GPRA Corrective Action Baseline:	No
Subject to Corrective Action Universe:	No
Non-TSDFs Where RCRA CA has Been Imposed Universe:	No
Corrective Action Priority Ranking:	No NCAPS ranking
Environmental Control Indicator:	No
Institutional Control Indicator:	No
Human Exposure Controls Indicator:	N/A
Groundwater Controls Indicator:	N/A
Significant Non-Complier Universe:	No
Unaddressed Significant Non-Complier Universe:	No
Addressed Significant Non-Complier Universe:	No
Significant Non-Complier With a Compliance Schedule Universe:	No
Financial Assurance Required:	Not reported
Handler Date of Last Change:	20150211
Recognized Trader-Importer:	No
Recognized Trader-Exporter:	No
Importer of Spent Lead Acid Batteries:	No
Exporter of Spent Lead Acid Batteries:	No
Recycler Activity Without Storage:	No
Manifest Broker:	No
Sub-Part P Indicator:	No

Historic Generators:

Receive Date:	20140407
Handler Name: CON EDISON	
Federal Waste Generator Description:	Small Quantity Generator
State District Owner:	Ny
Large Quantity Handler of Universal Waste:	No
Recognized Trader Importer:	No
Recognized Trader Exporter:	No
Spent Lead Acid Battery Importer:	No
Spent Lead Acid Battery Exporter:	No
Current Record:	No
Non Storage Recycler Activity:	Not reported
Electronic Manifest Broker:	Not reported

Receive Date:	20140407
Handler Name: CON EDISON	
Federal Waste Generator Description:	Not a generator, verified
State District Owner:	Ny
Large Quantity Handler of Universal Waste:	No
Recognized Trader Importer:	No
Recognized Trader Exporter:	No
Spent Lead Acid Battery Importer:	No
Spent Lead Acid Battery Exporter:	No
Current Record:	No
Non Storage Recycler Activity:	Not reported
Electronic Manifest Broker:	Not reported

Receive Date:	20140507
Handler Name: CON EDISON SERVICE BOX:	53966
Federal Waste Generator Description:	Not a generator, verified
State District Owner:	Ny
Large Quantity Handler of Universal Waste:	No
Recognized Trader Importer:	No
Recognized Trader Exporter:	No

CONSOLIDATED EDISON CO OF NY INC. (Continued) **1017772267**

Spent Lead Acid Battery Importer: No
Spent Lead Acid Battery Exporter: No
Current Record: Yes
Non Storage Recycler Activity: Not reported
Electronic Manifest Broker: Not reported

List of NAICS Codes and Descriptions:
NAICS Codes: No NAICS Codes Found

Facility Has Received Notices of Violations:
Violations: No Violations Found

Evaluation Action Summary:
Evaluations: No Evaluations Found

FINDS:
Registry ID: 110063769435

Click Here for FRS Facility Detail Report:

Environmental Interest/Information System:
The Resource Conservation and Recovery Act Information System (RCRAInfo) is EPA's comprehensive information system in support of the Resource Conservation and Recovery Act (RCRA) of 1976 and the Hazardous and Solid Waste Amendments (HSWA) of 1984. It tracks many types of information about generators, transporters, treaters, storers, and disposers of hazardous waste.

Click this hyperlink while viewing on your computer to access additional FINDS: detail in the EDR Site Report.

E MANIFEST:
Manifest Tracking Number: 018396072FLE
Last Updated Date: 20230509
Shipped Date: 20230501
Received Date: 20230501
Manifest Status: Signed
Submission Type: DataImage5Copy
Origin Type: Service
Generator EPA ID: NYR000114579
Generator Name: Consolidated Edison Co Of Ny Inc.
Generator Location Street Number: Not reported
Generator Location Street 1: 2ND AVE & 5TH ST
Generator Location Street 2: Not reported
Generator Location City: NEW YORK
Generator Location State: NY
Generator Location Zip: 10003
Generator Mail Street Number: Not reported
Generator Mail Street 1: 116 SKYLINE DRIVE
Generator Mail Street 2: Not reported
Generator Mail City: SOUTH PLAINFIELD
Generator Mail Zip: 07080
Generator Mail State: NJ
Generator Contact Company Name: Not reported
Designated Facility EPA ID: NJD991291105

CONSOLIDATED EDISON CO OF NY INC. (Continued) **1017772267**

Designated Facility Name:	Clean Earth Of North Jersey
Designated Facility Mail Street Number:	105
Designated Facility Mail Street 1:	Not reported
Designated Facility Mail Street 2:	JACOBUS AVE
Designated Facility Mail City:	KEARNY
Designated Facility Mail Zip:	07032
Designated Facility Mail State:	NJ
Designated Facility Location Street Number:	105
Designated Facility Location Street 1:	JACOBUS AVE
Designated Facility Location Street 2:	Not reported
Designated Facility Location City:	KEARNY
Designated Facility Location Zip:	07032
Designated Facility Location State:	NJ
Designated Facility Contact Company Name:	Not reported
Manifest Residue Indicator:	N
Rejection Indicator:	N

Transporter:

Manifest Tracking Number:	018396072FLE
Transporter Line Number:	1
Transporter EPA ID:	MAD039322250
Transporter Name:	Clean Harbors Environmental Services Inc

Waste Line:

Manifest Tracking Number:	018396072FLE
Waste Line Number:	1
U.S. DOT Hazardous Indicator:	Y
U.S. DOT ID Number:	NA3082
U.S. DOT Description:	Na3082, Hazardous Waste, Liquid N.O.S. (Lead), 9, Pg Iii, Rq (D008)
Non-Hazardous Waste Description:	Not reported
Number of Containers:	1
Container Type Code:	TT
Container Type Description:	Cargo tanks (tank trucks)
Waste Quantity:	400
Quantity Unit of Measure Code:	P
Quantity Unit of Measure Description:	Pounds
Waste Quantity, in Tons:	0.2
Acute Waste Quantity, in Tons:	0
Non-Acute Waste Quantity, in Tons:	0.2
Waste Quantity, in Kilograms:	181.406
Acute Waste Quantity, in Kilograms:	0
Non-Acute Waste Quantity, in Kilorgrams:	181.406
Management Method Code:	H110
Management Method Description:	STABILIZATION
Waste Residue Indicator:	N
Quantity Discrepancy Indicator:	N
Waste Type Discrepancy Indicator:	N
Waste Density:	Not reported
Waste Density Unit of Measure Code:	Not reported
Waste Density Unit of Measure Description:	Not reported
Form Code:	Not reported
Form Code Description:	Not reported
Source Code:	Not reported
Source Code Description:	Not reported
Waste Minimization Code:	Not reported
Waste Minimization Code Description:	Not reported

CONSOLIDATED EDISON CO OF NY INC. (Continued) **1017772267**

Consent Number:	Not reported
EPA Waste Indicator:	Y
Federal Waste Codes:	D008
Quantity Haz Kg:	181.406
Quantity Haz Tons:	0.2
Quantity Non Haz Kg:	Not reported
Quantity Non Haz Tons:	Not reported
State Waste Codes:	NY-T

AK730 **CON EDISON** **NY MANIFEST** **S116550804**
East **2ND AVE & 5TH ST** **N/A**
1/8-1/4 **NEW YORK, NY 10003**
0.187 mi.
988 ft. **Site 3 of 20 in cluster AK**

Relative:
Lower

Actual:
35 ft.

NY MANIFEST:

EPA ID:	NYP004492237
Country:	USA
Name:	Con Edison
Address:	2ND AVE & 5TH ST
Address 2:	Not reported
City,State,Zip:	NEW YORK, NY 10003
Zip 4:	Not reported
Location Address 1:	2 AVE E 5 ST
Location Address 2:	SB53966
Location City,State,Zip:	NEW YORK, NY 10003
Location Zip 4:	Not reported
Facility Status:	Not reported
Total Tanks:	Not reported
Code:	BP

Mailing:

Mailing Name:	Con Edison
Mailing Contact:	Con Edison
Mailing Address 1:	4 IRVING PL
Mailing Address 2:	15TH ST
Mailing City,State,Zip:	NEW YORK, NY 10003
Mailing Zip 4:	Not reported
Mailing Country:	USA
Mailing Phone:	Not reported

Manifest Data:

Document ID:	Not reported
Manifest Status:	Not reported
Trans1 State ID:	NJD003812047
Year:	2018
Trans2 State ID:	Not reported
Generator Ship Date:	04/07/2014
Trans1 Recv Date:	04/07/2014
Trans2 Recv Date:	Not reported
TSD Site Recv Date:	04/09/2014
Part A Recv Date:	Not reported
Part B Recv Date:	Not reported
Generator EPA ID:	NYP004492237
Trans1 EPA ID:	Not reported
Trans2 EPA ID:	Not reported
TSDF ID 1:	NJD991291105
TSDF ID 2:	Not reported

CON EDISON (Continued) **S116550804**

Manifest Tracking Number:	002406233GBF
Import Indicator:	N
Export Indicator:	N
Discr Quantity Indicator:	N
Discr Type Indicator:	N
Discr Residue Indicator:	N
Discr Partial Reject Indicator:	N
Discr Full Reject Indicator:	N
Manifest Ref Number:	Not reported
Alt Facility RCRA ID:	Not reported
Alt Facility Sign Date:	Not reported
MGMT Method Type Code:	H110
Waste Code a:	Lead
Waste Code b:	Not reported
Waste Code c:	Not reported
Waste Code e:	Not reported
Waste Code f:	Not reported
Waste Code g:	Not reported
Waste Code 1:	Not reported
Waste Code 2:	Not reported
Waste Code 3:	Not reported
Waste Code 4:	Not reported
Waste Code 5:	Not reported
Waste Code 6:	Not reported
Quantity:	200
Units:	Pounds
Number of Containers:	1
Container Type:	Cargo tanks (tank trucks)
Handling Method:	Treat
Specific Gravity:	1

AK731 **CONSOLIDATED EDISON** **NY MANIFEST** **1009238519**
East **E 5TH & 2ND AVE** **N/A**
1/8-1/4 **NEW YORK, NY 10003**
0.187 mi.
988 ft. **Site 4 of 20 in cluster AK**

Relative: **Lower**

Actual: **35 ft.**

NY MANIFEST:

EPA ID:	NYP004049755
Country:	USA
Name:	Consolidated Edison
Address:	E 5TH & 2ND AVE
Address 2:	Not reported
City,State,Zip:	NEW YORK, NY 10003
Zip 4:	Not reported
Location Address 1:	E 5TH & 2ND AVE
Location Address 2:	Not reported
Location City,State,Zip:	NEW YORK, NY 10003
Location Zip 4:	Not reported
Facility Status:	Not reported
Total Tanks:	Not reported
Code:	BP

Mailing:

Mailing Name:	Consolidated Edison
Mailing Contact:	Franklin Murray
Mailing Address 1:	4 IRVING PLACE RM 828

CONSOLIDATED EDISON (Continued) **1009238519**

Mailing Address 2: Not reported
Mailing City,State,Zip: NEW YORK, NY 10003
Mailing Zip 4: Not reported
Mailing Country: USA
Mailing Phone: 2124602808

Manifest Data:
Document ID: NYE0673371
Manifest Status: Not reported
Trans1 State ID: 43056AN
Year: 2000
Trans2 State ID: Not reported
Generator Ship Date: 03/02/2000
Trans1 Recv Date: 03/02/2000
Trans2 Recv Date: Not reported
TSD Site Recv Date: 03/03/2000
Part A Recv Date: Not reported
Part B Recv Date: Not reported
Generator EPA ID: NYP004049755
Trans1 EPA ID: NYD006982359
Trans2 EPA ID: Not reported
TSDF ID 1: NYD077444263
TSDF ID 2: Not reported
Manifest Tracking Number: Not reported
Import Indicator: Not reported
Export Indicator: Not reported
Discr Quantity Indicator: Not reported
Discr Type Indicator: Not reported
Discr Residue Indicator: Not reported
Discr Partial Reject Indicator: Not reported
Discr Full Reject Indicator: Not reported
Manifest Ref Number: Not reported
Alt Facility RCRA ID: Not reported
Alt Facility Sign Date: Not reported
MGMT Method Type Code: Not reported
Waste Code 1: B007
Waste Code 2: Not reported
Waste Code 3: Not reported
Waste Code 4: Not reported
Waste Code 5: Not reported
Waste Code 6: Not reported
Quantity: 00127
Units: Kilograms
Number of Containers: 002
Container Type: Metal drums, barrels, kegs
Handling Method: Landfill
Specific Gravity: 01.00

AC732 **CON EDISON** **NY MANIFEST** **S117066079**
ESE **66 2ND AVE** **N/A**
1/8-1/4 **NEW YORK, NY 10003**
0.187 mi.
989 ft. **Site 25 of 35 in cluster AC**

Relative:
Lower

Actual:
37 ft.

NY MANIFEST:

EPA ID:	NYP004586962
Country:	USA
Name:	Con Edison
Address:	66 2ND AVE
Address 2:	SB 53951
City,State,Zip:	NEW YORK, NY 10003
Zip 4:	Not reported
Location Address 1:	66 2ND AVE
Location Address 2:	SB 53951
Location City,State,Zip:	NEW YORK, NY 10003
Location Zip 4:	Not reported
Facility Status:	Not reported
Total Tanks:	Not reported
Code:	BP

Mailing:

Mailing Name:	Con Edison
Mailing Contact:	Tom Teeling
Mailing Address 1:	4 IRVING PLACE 15TH FLOOR
Mailing Address 2:	Not reported
Mailing City,State,Zip:	NEW YORK, NY 10003
Mailing Zip 4:	Not reported
Mailing Country:	USA
Mailing Phone:	Not reported

Manifest Data:

Document ID:	Not reported
Manifest Status:	Not reported
Trans1 State ID:	NJD003812047
Year:	2018
Trans2 State ID:	Not reported
Generator Ship Date:	07/08/2014
Trans1 Recv Date:	07/08/2014
Trans2 Recv Date:	Not reported
TSD Site Recv Date:	07/08/2014
Part A Recv Date:	Not reported
Part B Recv Date:	Not reported
Generator EPA ID:	NYP004586962
Trans1 EPA ID:	Not reported
Trans2 EPA ID:	Not reported
TSDF ID 1:	NJD991291105
TSDF ID 2:	Not reported
Manifest Tracking Number:	002423931GBF
Import Indicator:	N
Export Indicator:	N
Discr Quantity Indicator:	N
Discr Type Indicator:	N
Discr Residue Indicator:	N
Discr Partial Reject Indicator:	N
Discr Full Reject Indicator:	N
Manifest Ref Number:	Not reported
Alt Facility RCRA ID:	Not reported

CON EDISON (Continued) **S117066079**

Alt Facility Sign Date: Not reported
MGMT Method Type Code: H110
Waste Code a: Lead
Waste Code b: Not reported
Waste Code c: Not reported
Waste Code e: Not reported
Waste Code f: Not reported
Waste Code g: Not reported
Waste Code 1: Not reported
Waste Code 2: Not reported
Waste Code 3: Not reported
Waste Code 4: Not reported
Waste Code 5: Not reported
Waste Code 6: Not reported
Quantity: 500
Units: Pounds
Number of Containers: 1
Container Type: Cargo tanks (tank trucks)
Handling Method: Treat
Specific Gravity: 1

EPA ID: NYP004855421
Country: USA
Name: Con Edison
Address: 66 2ND AVE
Address 2: SB 53951
City,State,Zip: NEW YORK, NY 10003
Zip 4: Not reported
Location Address 1: 66 2ND AVE
Location Address 2: SB 53951
Location City,State,Zip: NEW YORK, NY 10003
Location Zip 4: Not reported
Facility Status: Not reported
Total Tanks: Not reported
Code: BP

Mailing:
Mailing Name: Con Edison
Mailing Contact: Dennis Huacon
Mailing Address 1: 4 IRVING PL 15TH FL
Mailing Address 2: Not reported
Mailing City,State,Zip: NEW YORK, NY 10003
Mailing Zip 4: Not reported
Mailing Country: USA
Mailing Phone: 2124603770

Manifest Data:
Document ID: Not reported
Manifest Status: Not reported
Trans1 State ID: NJ0000027193
Year: 2018
Trans2 State ID: Not reported
Generator Ship Date: 10/18/2015
Trans1 Recv Date: 10/18/2015
Trans2 Recv Date: Not reported
TSD Site Recv Date: 10/20/2015

CON EDISON (Continued) **S117066079**

Part A Recv Date:	Not reported
Part B Recv Date:	Not reported
Generator EPA ID:	NYP004855421
Trans1 EPA ID:	Not reported
Trans2 EPA ID:	Not reported
TSDF ID 1:	NJD002200046
TSDF ID 2:	Not reported
Manifest Tracking Number:	013245209JJK
Import Indicator:	N
Export Indicator:	N
Discr Quantity Indicator:	N
Discr Type Indicator:	N
Discr Residue Indicator:	N
Discr Partial Reject Indicator:	N
Discr Full Reject Indicator:	N
Manifest Ref Number:	Not reported
Alt Facility RCRA ID:	Not reported
Alt Facility Sign Date:	Not reported
MGMT Method Type Code:	H110
Waste Code a:	Lead
Waste Code b:	Not reported
Waste Code c:	Not reported
Waste Code e:	Not reported
Waste Code f:	Not reported
Waste Code g:	Not reported
Waste Code 1:	Not reported
Waste Code 2:	Not reported
Waste Code 3:	Not reported
Waste Code 4:	Not reported
Waste Code 5:	Not reported
Waste Code 6:	Not reported
Quantity:	500
Units:	Pounds
Number of Containers:	1
Container Type:	Cargo tanks (tank trucks)
Handling Method:	Treat
Specific Gravity:	1

AC733 **CON EDISON** **NY MANIFEST** **S118259872**
ESE **64 2ND AVE** **N/A**
1/8-1/4 **NEW YORK, NY 10003**
0.188 mi.
990 ft. **Site 26 of 35 in cluster AC**

Relative: NY MANIFEST:
Lower

Actual: EPA ID:	NYP004855405
37 ft. Country:	USA
Name:	Con Edison
Address:	64 2ND AVE
Address 2:	SB 53950
City,State,Zip:	NEW YORK, NY 10003
Zip 4:	Not reported
Location Address 1:	64 2ND AVE
Location Address 2:	SB 53950
Location City,State,Zip:	NEW YORK, NY 10003
Location Zip 4:	Not reported
Facility Status:	Not reported

CON EDISON (Continued) **S118259872**

Total Tanks: Not reported
Code: BP

Mailing:
Mailing Name: Con Edison
Mailing Contact: Dennis Huacon
Mailing Address 1: 4 IRVING PL 15TH FL
Mailing Address 2: Not reported
Mailing City,State,Zip: NEW YORK, NY 10003
Mailing Zip 4: Not reported
Mailing Country: USA
Mailing Phone: 2124603770

Manifest Data:
Document ID: Not reported
Manifest Status: Not reported
Trans1 State ID: NJ0000027193
Year: 2018
Trans2 State ID: Not reported
Generator Ship Date: 10/18/2015
Trans1 Recv Date: 10/18/2015
Trans2 Recv Date: Not reported
TSD Site Recv Date: 10/20/2015
Part A Recv Date: Not reported
Part B Recv Date: Not reported
Generator EPA ID: NYP004855405
Trans1 EPA ID: Not reported
Trans2 EPA ID: Not reported
TSDF ID 1: NJD002200046
TSDF ID 2: Not reported
Manifest Tracking Number: 013245207JJK
Import Indicator: N
Export Indicator: N
Discr Quantity Indicator: N
Discr Type Indicator: N
Discr Residue Indicator: N
Discr Partial Reject Indicator: N
Discr Full Reject Indicator: N
Manifest Ref Number: Not reported
Alt Facility RCRA ID: Not reported
Alt Facility Sign Date: Not reported
MGMT Method Type Code: H110
Waste Code a: Lead
Waste Code b: Not reported
Waste Code c: Not reported
Waste Code e: Not reported
Waste Code f: Not reported
Waste Code g: Not reported
Waste Code 1: Not reported
Waste Code 2: Not reported
Waste Code 3: Not reported
Waste Code 4: Not reported
Waste Code 5: Not reported
Waste Code 6: Not reported
Quantity: 500
Units: Pounds
Number of Containers: 1

CON EDISON (Continued) **S118259872**

Container Type: Cargo tanks (tank trucks)
Handling Method: Treat
Specific Gravity: 1

AC734 **60-SECOND AVE CORP** **NY AST** **U004045682**
ESE **60 SECOND AVE** **N/A**
1/8-1/4 **NEW YORK, NY 10003**
0.188 mi.
991 ft. **Site 27 of 35 in cluster AC**

Relative: **Lower**
Actual: **37 ft.**

AST:
Name: 60-SECOND AVE CORP
Address: 60 SECOND AVE
City,State,Zip: NEW YORK, NY 10003
Region: STATE
DEC Region: 2
Site Status: Unregulated/Closed
Facility Id: 2-159190
Program Type: PBS
UTM X: 585361.00132
UTM Y: 4508818.28548
Expiration Date: N/A
Site Type: Unknown

Affiliation Records:
Site Id: 5370
Affiliation Type: Facility Owner
Company Name: 60-SECOND AVE CORP
Contact Type: Not reported
Contact Name: Not reported
Address1: 107 FIRST AVE
Address2: Not reported
City: NEW YORK
State: NY
Zip Code: 10003
Country Code: 001
Phone: (212) 475-2325
EMail: Not reported
Fax Number: Not reported
Modified By: TRANSLAT
Date Last Modified: 2004-03-04

Site Id: 5370
Affiliation Type: Mail Contact
Company Name: 60-SECOND AVE CORP
Contact Type: Not reported
Contact Name: Not reported
Address1: 107 FIRST AVE
Address2: Not reported
City: NEW YORK
State: NY
Zip Code: 10003
Country Code: 001
Phone: (212) 475-2325
EMail: Not reported
Fax Number: Not reported
Modified By: TRANSLAT

60-SECOND AVE CORP (Continued) **U004045682**

Date Last Modified: 2004-03-04

Site Id: 5370
Affiliation Type: Facility Operator
Company Name: 60-SECOND AVE CORP
Contact Type: Not reported
Contact Name: CLEOFE LOPEZ-SUPT
Address1: Not reported
Address2: Not reported
City: Not reported
State: NN
Zip Code: Not reported
Country Code: 001
Phone: (212) 475-2325
EMail: Not reported
Fax Number: Not reported
Modified By: TRANSLAT
Date Last Modified: 2004-03-04

Site Id: 5370
Affiliation Type: Emergency Contact
Company Name: 60-SECOND AVE CORP
Contact Type: Not reported
Contact Name: LEONARD ELS
Address1: Not reported
Address2: Not reported
City: Not reported
State: NN
Zip Code: Not reported
Country Code: 001
Phone: (212) 475-2325
EMail: Not reported
Fax Number: Not reported
Modified By: TRANSLAT
Date Last Modified: 2004-03-04

Tank Info:

Tank Number: 001
Tank Id: 19635
Material Code: 0001
Common Name of Substance: #2 Fuel Oil (On-Site Consumption)

Equipment Records:

I04 - Overfill - Product Level Gauge (A/G)
A00 - Tank Internal Protection - None
D01 - Pipe Type - Steel/Carbon Steel/Iron
G03 - Tank Secondary Containment - Vault (w/o access)
H00 - Tank Leak Detection - None
B00 - Tank External Protection - None
C00 - Pipe Location - No Piping
F00 - Pipe External Protection - None
J02 - Dispenser - Suction Dispenser

Tank Location: Aboveground - contact with soil.... Tank bottom rests on soil, allowing no visual inspection.
Tank Type: Steel/Carbon Steel/Iron

60-SECOND AVE CORP (Continued) **U004045682**

Tank Status:	Closed - In Place
Pipe Model:	Not reported
Install Date:	Not reported
Capacity Gallons:	4000
Tightness Test Method:	NN
Date Test:	Not reported
Next Test Date:	Not reported
Date Tank Closed:	Not reported
Register:	True
Modified By:	MJGRIFFI
Last Modified:	05/09/2022
Material Name:	#2 fuel oil (on-site consumption)

Z735 **CON EDISON** **NY MANIFEST** **S117066198**
SE **48 2ND AVE** **N/A**
1/8-1/4 **NEW YORK, NY 10003**
0.188 mi.
992 ft. **Site 24 of 34 in cluster Z**

Relative: **Lower**

Actual: **38 ft.**

NY MANIFEST:

EPA ID:	NYP004588273
Country:	USA
Name:	Con Edison
Address:	48 2ND AVE
Address 2:	SB 53941
City,State,Zip:	NEW YORK, NY 10012
Zip 4:	Not reported
Location Address 1:	48 2ND AVE
Location Address 2:	SB 53941
Location City,State,Zip:	NEW YORK, NY 10012
Location Zip 4:	Not reported
Facility Status:	Not reported
Total Tanks:	Not reported
Code:	BP

Mailing:

Mailing Name:	Con Edison
Mailing Contact:	Tom Teeling
Mailing Address 1:	4 IRVING PLACE 15TH FLOOR
Mailing Address 2:	Not reported
Mailing City,State,Zip:	NEW YORK, NY 10003
Mailing Zip 4:	Not reported
Mailing Country:	USA
Mailing Phone:	Not reported

Manifest Data:

Document ID:	Not reported
Manifest Status:	Not reported
Trans1 State ID:	NJD003812047
Year:	2018
Trans2 State ID:	Not reported
Generator Ship Date:	07/08/2014
Trans1 Recv Date:	07/08/2014
Trans2 Recv Date:	Not reported
TSD Site Recv Date:	07/08/2014
Part A Recv Date:	Not reported
Part B Recv Date:	Not reported
Generator EPA ID:	NYP004588273

CON EDISON (Continued) **S117066198**

Trans1 EPA ID: Not reported
Trans2 EPA ID: Not reported
TSDF ID 1: NJD991291105
TSDF ID 2: Not reported
Manifest Tracking Number: 002423933GBF
Import Indicator: N
Export Indicator: N
Discr Quantity Indicator: N
Discr Type Indicator: N
Discr Residue Indicator: N
Discr Partial Reject Indicator: N
Discr Full Reject Indicator: N
Manifest Ref Number: Not reported
Alt Facility RCRA ID: Not reported
Alt Facility Sign Date: Not reported
MGMT Method Type Code: H110
Waste Code a: Lead
Waste Code b: Not reported
Waste Code c: Not reported
Waste Code e: Not reported
Waste Code f: Not reported
Waste Code g: Not reported
Waste Code 1: Not reported
Waste Code 2: Not reported
Waste Code 3: Not reported
Waste Code 4: Not reported
Waste Code 5: Not reported
Waste Code 6: Not reported
Quantity: 500
Units: Pounds
Number of Containers: 1
Container Type: Cargo tanks (tank trucks)
Handling Method: Treat
Specific Gravity: 1

EPA ID: NYP004855439
Country: USA
Name: Con Edison
Address: 48 2ND AVE
Address 2: SB 53941
City,State,Zip: NEW YORK, NY 10003
Zip 4: Not reported
Location Address 1: 48 2ND AVE
Location Address 2: SB 53941
Location City,State,Zip: NEW YORK, NY 10003
Location Zip 4: Not reported
Facility Status: Not reported
Total Tanks: Not reported
Code: BP

Mailing:
Mailing Name: Con Edison
Mailing Contact: Dennis Huacon
Mailing Address 1: 4 IRVING PL 15TH FL
Mailing Address 2: Not reported
Mailing City,State,Zip: NEW YORK, NY 10003
Mailing Zip 4: Not reported

CON EDISON (Continued) **S117066198**

Mailing Country: USA
Mailing Phone: 2124603770

Manifest Data:
Document ID: Not reported
Manifest Status: Not reported
Trans1 State ID: NJ0000027193
Year: 2018
Trans2 State ID: Not reported
Generator Ship Date: 10/19/2015
Trans1 Recv Date: 10/19/2015
Trans2 Recv Date: Not reported
TSD Site Recv Date: 10/20/2015
Part A Recv Date: Not reported
Part B Recv Date: Not reported
Generator EPA ID: NYP004855439
Trans1 EPA ID: Not reported
Trans2 EPA ID: Not reported
TSDF ID 1: NJD002200046
TSDF ID 2: Not reported
Manifest Tracking Number: 013245210JJK
Import Indicator: N
Export Indicator: N
Discr Quantity Indicator: N
Discr Type Indicator: N
Discr Residue Indicator: N
Discr Partial Reject Indicator: N
Discr Full Reject Indicator: N
Manifest Ref Number: Not reported
Alt Facility RCRA ID: Not reported
Alt Facility Sign Date: Not reported
MGMT Method Type Code: H110
Waste Code a: Lead
Waste Code b: Not reported
Waste Code c: Not reported
Waste Code e: Not reported
Waste Code f: Not reported
Waste Code g: Not reported
Waste Code 1: Not reported
Waste Code 2: Not reported
Waste Code 3: Not reported
Waste Code 4: Not reported
Waste Code 5: Not reported
Waste Code 6: Not reported
Quantity: 500
Units: Pounds
Number of Containers: 1
Container Type: Cargo tanks (tank trucks)
Handling Method: Treat
Specific Gravity: 1

AF736 **CON EDISON** **NY MANIFEST** **S116550211**
NNW **14-16 WAVERLY PL & GREENE ST E** **N/A**
1/8-1/4 **NEW YORK, NY 10003**
0.188 mi.
995 ft. **Site 10 of 12 in cluster AF**

Relative:
Lower

Actual:
36 ft.

NY MANIFEST:

EPA ID:	NYP004484762
Country:	USA
Name:	Con Edison
Address:	14-16 WAVERLY PL & GREENE ST E
Address 2:	Not reported
City,State,Zip:	NEW YORK, NY 10003
Zip 4:	Not reported
Location Address 1:	F/O 14 WAVERLY PLACE
Location Address 2:	Not reported
Location City,State,Zip:	NEW YORK, NY 10003
Location Zip 4:	Not reported
Facility Status:	Not reported
Total Tanks:	Not reported
Code:	BP

Mailing:

Mailing Name:	Con Edison
Mailing Contact:	Tom Teeling
Mailing Address 1:	4 IRVING PLACE - 15TH FLOOR
Mailing Address 2:	Not reported
Mailing City,State,Zip:	NEW YORK, NY 10003
Mailing Zip 4:	Not reported
Mailing Country:	USA
Mailing Phone:	2124603770

Manifest Data:

Document ID:	Not reported
Manifest Status:	Not reported
Trans1 State ID:	NJD003812047
Year:	2018
Trans2 State ID:	Not reported
Generator Ship Date:	03/31/2014
Trans1 Recv Date:	03/31/2014
Trans2 Recv Date:	Not reported
TSD Site Recv Date:	04/03/2014
Part A Recv Date:	Not reported
Part B Recv Date:	Not reported
Generator EPA ID:	NYP004484762
Trans1 EPA ID:	Not reported
Trans2 EPA ID:	Not reported
TSDF ID 1:	NJD991291105
TSDF ID 2:	Not reported
Manifest Tracking Number:	002406199GBF
Import Indicator:	N
Export Indicator:	N
Discr Quantity Indicator:	N
Discr Type Indicator:	N
Discr Residue Indicator:	N
Discr Partial Reject Indicator:	N
Discr Full Reject Indicator:	N
Manifest Ref Number:	Not reported
Alt Facility RCRA ID:	Not reported

CON EDISON (Continued) **S116550211**

Alt Facility Sign Date:	Not reported
MGMT Method Type Code:	H110
Waste Code a:	Lead
Waste Code b:	Not reported
Waste Code c:	Not reported
Waste Code e:	Not reported
Waste Code f:	Not reported
Waste Code g:	Not reported
Waste Code 1:	Not reported
Waste Code 2:	Not reported
Waste Code 3:	Not reported
Waste Code 4:	Not reported
Waste Code 5:	Not reported
Waste Code 6:	Not reported
Quantity:	500
Units:	Pounds
Number of Containers:	1
Container Type:	Cargo tanks (tank trucks)
Handling Method:	Treat
Specific Gravity:	1

AH737 **CON EDISON SERVICE BOX: 27217** **RCRA NonGen / NLR** **1016969283**
WSW **623 BROADWAY FRONT** **NY MANIFEST** **NYP004429395**
1/8-1/4 **NEW YORK, NY 10012**
0.188 mi.
995 ft. **Site 9 of 11 in cluster AH**

Relative: **Lower**

Actual: **39 ft.**

RCRA Listings:

Date Form Received by Agency:	20140228
Handler Name:	Con Edison Service Box: 27217
Handler Address:	Broadway Front
Handler City,State,Zip:	NEW YORK, NY 10012
EPA ID:	NYP004429395
Contact Name:	THOMAS TEELING
Contact Address:	Not reported
Contact City,State,Zip:	Not reported
Contact Telephone:	212-460-3770
Contact Fax:	Not reported
Contact Email:	Not reported
Contact Title:	SENIOR SCIENTIST
EPA Region:	02
Land Type:	Private
Federal Waste Generator Description:	Not a generator, verified
Non-Notifier:	Not reported
Biennial Report Cycle:	Not reported
Accessibility:	Not reported
Active Site Indicator:	Not reported
State District Owner:	Ny
State District:	NYSDEC R2
Mailing Address:	IRVING PL, 15TH FL NE
Mailing City,State,Zip:	NEW YORK, NY 10003
Owner Name:	Not reported
Owner Type:	Not reported
Operator Name:	Not reported
Operator Type:	Not reported
Short-Term Generator Activity:	No
Importer Activity:	No

CON EDISON SERVICE BOX: 27217 (Continued) **1016969283**

Mixed Waste Generator:	No
Transporter Activity:	No
Transfer Facility Activity:	No
Recycler Activity with Storage:	No
Small Quantity On-Site Burner Exemption:	No
Smelting Melting and Refining Furnace Exemption:	No
Underground Injection Control:	No
Off-Site Waste Receipt:	No
Universal Waste Indicator:	No
Universal Waste Destination Facility:	No
Federal Universal Waste:	No
Active Site State-Reg Handler:	---
Federal Facility Indicator:	Not reported
Hazardous Secondary Material Indicator:	N
Sub-Part K Indicator:	Not reported
2018 GPRA Permit Baseline:	Not on the Baseline
2018 GPRA Renewals Baseline:	Not on the Baseline
202 GPRA Corrective Action Baseline:	No
Subject to Corrective Action Universe:	No
Non-TSDFs Where RCRA CA has Been Imposed Universe:	No
Corrective Action Priority Ranking:	No NCAPS ranking
Environmental Control Indicator:	No
Institutional Control Indicator:	No
Human Exposure Controls Indicator:	N/A
Groundwater Controls Indicator:	N/A
Significant Non-Complier Universe:	No
Unaddressed Significant Non-Complier Universe:	No
Addressed Significant Non-Complier Universe:	No
Significant Non-Complier With a Compliance Schedule Universe:	No
Financial Assurance Required:	Not reported
Handler Date of Last Change:	20141014
Recognized Trader-Importer:	No
Recognized Trader-Exporter:	No
Importer of Spent Lead Acid Batteries:	No
Exporter of Spent Lead Acid Batteries:	No
Recycler Activity Without Storage:	No
Manifest Broker:	No
Sub-Part P Indicator:	No

Historic Generators:

Receive Date:	20140129
Handler Name: CON EDISON SERVICE BOX:	27217
Federal Waste Generator Description:	Very Small Quantity Generator (formerly Conditionally-Exempt Small Quantity Generator
State District Owner:	Ny
Large Quantity Handler of Universal Waste:	No
Recognized Trader Importer:	No
Recognized Trader Exporter:	No
Spent Lead Acid Battery Importer:	No
Spent Lead Acid Battery Exporter:	No
Current Record:	No
Non Storage Recycler Activity:	Not reported
Electronic Manifest Broker:	Not reported

Receive Date:	20140228
Handler Name: CON EDISON SERVICE BOX:	27217

CON EDISON SERVICE BOX: 27217 (Continued) **1016969283**

Federal Waste Generator Description:	Not a generator, verified
State District Owner:	Ny
Large Quantity Handler of Universal Waste:	No
Recognized Trader Importer:	No
Recognized Trader Exporter:	No
Spent Lead Acid Battery Importer:	No
Spent Lead Acid Battery Exporter:	No
Current Record:	Yes
Non Storage Recycler Activity:	Not reported
Electronic Manifest Broker:	Not reported

List of NAICS Codes and Descriptions:

NAICS Codes:	No NAICS Codes Found

Facility Has Received Notices of Violations:

Violations:	No Violations Found

Evaluation Action Summary:

Evaluations:	No Evaluations Found

NY MANIFEST:

EPA ID:	NYP004429395
Country:	USA
Name:	Con Edison
Address:	623 BROADWAY FRONT
Address 2:	Not reported
City,State,Zip:	NEW YORK, NY 10012
Zip 4:	Not reported
Location Address 1:	623 BROADWAY
Location Address 2:	Not reported
Location City,State,Zip:	NEW YORK, NY 10012
Location Zip 4:	Not reported
Facility Status:	Not reported
Total Tanks:	Not reported
Code:	BP

Mailing:

Mailing Name:	Con Edison
Mailing Contact:	Con Edison
Mailing Address 1:	4 IRVING PLACE
Mailing Address 2:	15TH FL
Mailing City,State,Zip:	NEW YORK, NY 10003
Mailing Zip 4:	Not reported
Mailing Country:	USA
Mailing Phone:	Not reported

Manifest Data:

Document ID:	Not reported
Manifest Status:	Not reported
Trans1 State ID:	NJD003812047
Year:	2018
Trans2 State ID:	Not reported
Generator Ship Date:	01/29/2014
Trans1 Recv Date:	01/29/2014

CON EDISON SERVICE BOX: 27217 (Continued) **1016969283**

Trans2 Recv Date:	Not reported
TSD Site Recv Date:	02/03/2014
Part A Recv Date:	Not reported
Part B Recv Date:	Not reported
Generator EPA ID:	NYP004429395
Trans1 EPA ID:	Not reported
Trans2 EPA ID:	Not reported
TSDF ID 1:	NJD991291105
TSDF ID 2:	Not reported
Manifest Tracking Number:	002329215GBF
Import Indicator:	N
Export Indicator:	N
Discr Quantity Indicator:	N
Discr Type Indicator:	N
Discr Residue Indicator:	N
Discr Partial Reject Indicator:	N
Discr Full Reject Indicator:	N
Manifest Ref Number:	Not reported
Alt Facility RCRA ID:	Not reported
Alt Facility Sign Date:	Not reported
MGMT Method Type Code:	H110
Waste Code a:	Lead
Waste Code b:	Not reported
Waste Code c:	Not reported
Waste Code e:	Not reported
Waste Code f:	Not reported
Waste Code g:	Not reported
Waste Code 1:	Not reported
Waste Code 2:	Not reported
Waste Code 3:	Not reported
Waste Code 4:	Not reported
Waste Code 5:	Not reported
Waste Code 6:	Not reported
Quantity:	3500
Units:	Pounds
Number of Containers:	1
Container Type:	Cargo tanks (tank trucks)
Handling Method:	Treat
Specific Gravity:	1

AH738 **ISE REALTY GROUP, INC.** **NY AST** **U004077858**
WSW **623 BROADWAY** **N/A**
1/8-1/4 **NEW YORK, NY 10012**
0.188 mi.
995 ft. **Site 10 of 11 in cluster AH**

Relative: AST:
Lower

Name:	ISE REALTY GROUP, INC.
Address:	623 BROADWAY
City,State,Zip:	NEW YORK, NY 10012
Region:	STATE
DEC Region:	2
Site Status:	Active
Facility Id:	2-480533
Program Type:	PBS
UTM X:	584742.36187
UTM Y:	4508819.54924

Actual:
39 ft.

ISE REALTY GROUP, INC. (Continued) **U004077858**

Expiration Date: 11/21/2024
Site Type: Apartment Building/Office Building

Affiliation Records:

Site Id: 21446
Affiliation Type: Mail Contact
Company Name: RINEL REALTY LLC C/O ABECO
Contact Type: MANAGER
Contact Name: ABE BEKSH
Address1: 6701 BAY PARKWAY
Address2: Not reported
City: BROOKLYN
State: NY
Zip Code: 11204
Country Code: 001
Phone: (718) 265-1200
EMail: Not reported
Fax Number: Not reported
Modified By: ACDANIEL
Date Last Modified: 2020-01-24

Site Id: 21446
Affiliation Type: Facility Owner
Company Name: RINEL REALTY LLC C/O ABECO
Contact Type: MANAGER
Contact Name: ABE BEKSH
Address1: 6701 BAY PARKWAY
Address2: Not reported
City: BROOKLYN
State: NY
Zip Code: 11204
Country Code: 001
Phone: (718) 265-1200
EMail: Not reported
Fax Number: Not reported
Modified By: ACDANIEL
Date Last Modified: 2020-01-24

Site Id: 21446
Affiliation Type: Facility Operator
Company Name: ISE REALTY GROUP, INC.
Contact Type: Not reported
Contact Name: NOT LISTED
Address1: Not reported
Address2: Not reported
City: Not reported
State: NN
Zip Code: Not reported
Country Code: 001
Phone: (212) 293-8900
EMail: Not reported
Fax Number: Not reported
Modified By: ACDANIEL
Date Last Modified: 2020-01-24

Site Id: 21446
Affiliation Type: Emergency Contact
Company Name: RINEL REALTY LLC C/O ABECO

ISE REALTY GROUP, INC. (Continued) **U004077858**

Contact Type:	Not reported
Contact Name:	ABE BEKSH
Address1:	Not reported
Address2:	Not reported
City:	Not reported
State:	NN
Zip Code:	Not reported
Country Code:	999
Phone:	(718) 986-9602
EMail:	Not reported
Fax Number:	Not reported
Modified By:	ACDANIEL
Date Last Modified:	2020-01-24

Tank Info:

Tank Number:	001
Tank Id:	38997
Material Code:	0001
Common Name of Substance:	#2 Fuel Oil (On-Site Consumption)

Equipment Records:

C00 - Pipe Location - No Piping
F00 - Pipe External Protection - None
I05 - Overfill - Vent Whistle
A00 - Tank Internal Protection - None
B01 - Tank External Protection - Painted/Asphalt Coating
D01 - Pipe Type - Steel/Carbon Steel/Iron
G03 - Tank Secondary Containment - Vault (w/o access)
H00 - Tank Leak Detection - None
L09 - Piping Leak Detection - Exempt Suction Piping
G01 - Tank Secondary Containment - Diking (Aboveground)
J02 - Dispenser - Suction Dispenser
I04 - Overfill - Product Level Gauge (A/G)

Tank Location:	Aboveground in subterranean vault with access for inspections..... Tank in subterranean vault but accessible for inspection.
Tank Type:	Steel/Carbon Steel/Iron
Tank Status:	In Service
Pipe Model:	Not reported
Install Date:	02/15/1895
Capacity Gallons:	5000
Tightness Test Method:	NN
Date Test:	Not reported
Next Test Date:	Not reported
Date Tank Closed:	Not reported
Register:	True
Modified By:	MJGRIFFI
Last Modified:	05/09/2022
Material Name:	#2 fuel oil (on-site consumption)

Z739 **CLOSED-LACKOF RECENT INFO** **NY LTANKS** **S103238331**
SE **44 SECOND AVENUE** **N/A**
1/8-1/4 **MANHATTAN, NY**
0.189 mi.
1000 ft. **Site 25 of 34 in cluster Z**

Relative:
Lower

Actual:
38 ft.

LTANKS:

Name:	CLOSED-LACKOF RECENT INFO
Address:	44 SECOND AVENUE
City,State,Zip:	MANHATTAN, NY
Spill Number/Closed Date:	9801146 / 2003-03-03
Facility ID:	9801146
Site ID:	214063
Spill Date:	1998-04-20
Spill Cause:	Tank Test Failure
Spill Source:	Institutional, Educational, Gov., Other
Spill Class:	B3
Cleanup Ceased:	Not reported
SWIS:	3101
Investigator:	ADMIN. CLOSED
Referred To:	Not reported
Reported to Dept:	1998-04-27
CID:	266
Water Affected:	Not reported
Spill Notifier:	Tank Tester
Last Inspection:	Not reported
Recommended Penalty:	False
Meets Standard:	False
UST Involvement:	False
Remediation Phase:	0
Date Entered In Computer:	1998-04-27
Spill Record Last Update:	2003-03-05
Spiller Name:	FATHER ANTHONY ARACICH
Spiller Company:	NATIVITY PARISH
Spiller Address:	44 SECOND AVENUE
Spiller County:	001
Spiller Contact:	FATHER ANTHONY ARACICH
Spiller Phone:	(212) 674-8590
Spiller Extention:	20
DEC Region:	2
DER Facility ID:	177348
Latitude:	Not reported
Longitude:	Not reported
DEC Memo:	Not reported
Remarks:	FURTHER ACTION TO FOLLOW. CLOSED DUE TO LACK OF ANY RECENT INFO - DOES NOT MEET ANY CLEANUP REQUIREMENTS.

All TTF:

Facility ID:	9801146
Spill Number:	9801146
Spill Tank Test:	1545825
Site ID:	214063
Tank Number:	Not reported
Tank Size:	1500
Material:	0001
EPA UST:	Not reported
UST:	Not reported
Cause:	Not reported
Source:	Not reported
Test Method:	03

CLOSED-LACKOF RECENT INFO (Continued) **S103238331**

Test Method 2:	Horner EZ Check I or II
Leak Rate:	.00
Gross Fail:	F
Modified By:	Spills
Last Modified Date:	Not reported

All Materials:

Site ID:	214063
Operable Unit ID:	1058617
Operable Unit:	01
Material ID:	556196
Material Code:	0001A
Material Name:	#2 fuel oil
Case No.:	Not reported
Material FA:	Petroleum
Quantity:	.00
Units:	G
Recovered:	.00
Resource Affected:	Soil
Oxygenate:	Not reported

Z740 **CHURCH OF THE NATIVITY** **UST FINDER** **1028570329**
SE **44 2ND AVENUE** **N/A**
1/8-1/4 **NEW YORK, NY 10003**
0.189 mi.
1000 ft. **Site 26 of 34 in cluster Z**

Relative: **Lower**

Actual: **38 ft.**

UST FINDER:

Object ID:	298266
Facility ID:	NY19167
Name:	CHURCH OF THE NATIVITY
Address:	44 2ND AVENUE
City,State,Zip:	NEW YORK, NY 10003
Address Match Type:	Not reported
Open USTs:	0
Closed USTs:	1
TOS USTs:	0
Population 1500ft:	23102
Private Wells 1500ft:	0
Within 100yr Floodplain:	No
Land Use:	Developed, High Intensity
Within SPA:	No
SPA PWS Facility ID:	Not reported
SPA Water Type:	Not reported
SPA Facility Type:	Not reported
SPA HUC12:	Not reported
Within WHPA:	No
WHPA PWS Facility ID:	Not reported
WHPA Water Type:	Not reported
WHPA Facility Type:	Not reported
WHPA HUC12:	Not reported
Facility Status:	Closed UST(s)
Date of Last Inspection:	Not reported
EPA Region:	2
Tribe:	Not reported
Coordinate Source:	State

CHURCH OF THE NATIVITY (Continued) **1028570329**

X Coord: -73.989986
Y Coord: 40.725109
Latitude: 40.725109
Longitude: -73.989986

UST FINDER:
Object ID: 1211297
Facility ID: NY19167
Tank ID: NY21838
Tank Status: Closed
Installation Date: 1999/01/01 15:59:59+00
Removal Date: Not reported
Tank Capacity: 1500
Substances: Not reported
Tank Wall Type: Not reported

Z741 **CHURCH OF THE NATIVITY** **NY UST** **U000404919**
SE **44 2ND AVENUE** **N/A**
1/8-1/4 **NEW YORK, NY 10003**
0.189 mi.
1000 ft. **Site 27 of 34 in cluster Z**

Relative:
Lower

Actual:
38 ft.

UST:
Name: CHURCH OF THE NATIVITY
Address: 44 2ND AVENUE
City,State,Zip: NEW YORK, NY 10003
Id/Status: 2-401110 / Unregulated/Closed
Program Type: PBS
Region: STATE
DEC Region: 2
Expiration Date: N/A
UTM X: 585296.19517
UTM Y: 4508733.65087
Site Type: Other

Affiliation Records:
Site Id: 19167
Affiliation Type: Facility Owner
Company Name: CHURCH OF THE NATIVITY
Contact Type: Not reported
Contact Name: Not reported
Address1: 44 2ND AVE
Address2: Not reported
City: NEW YORK
State: NY
Zip Code: 10003
Country Code: 001
Phone: (212) 674-8590
EMail: Not reported
Fax Number: Not reported
Modified By: TRANSLAT
Date Last Modified: 2004-03-04

Site Id: 19167
Affiliation Type: Mail Contact
Company Name: CHURCH OF THE NATIVITY
Contact Type: Not reported
Contact Name: Not reported

CHURCH OF THE NATIVITY (Continued) **U000404919**

Address1:	44 2ND AVE
Address2:	Not reported
City:	NEW YORK
State:	NY
Zip Code:	10003
Country Code:	001
Phone:	(212) 674-8590
EMail:	Not reported
Fax Number:	Not reported
Modified By:	TRANSLAT
Date Last Modified:	2004-03-04

Site Id:	19167
Affiliation Type:	Facility Operator
Company Name:	CHURCH OF THE NATIVITY
Contact Type:	Not reported
Contact Name:	RAMON COLLADO
Address1:	Not reported
Address2:	Not reported
City:	Not reported
State:	NN
Zip Code:	Not reported
Country Code:	001
Phone:	(212) 674-8590
EMail:	Not reported
Fax Number:	Not reported
Modified By:	TRANSLAT
Date Last Modified:	2004-03-04

Site Id:	19167
Affiliation Type:	Emergency Contact
Company Name:	CHURCH OF THE NATIVITY
Contact Type:	Not reported
Contact Name:	RAMON COLLADO
Address1:	Not reported
Address2:	Not reported
City:	Not reported
State:	NN
Zip Code:	Not reported
Country Code:	001
Phone:	(212) 674-8590
EMail:	Not reported
Fax Number:	Not reported
Modified By:	TRANSLAT
Date Last Modified:	2004-03-04

Tank Info:

Tank Number:	001
Tank ID:	21769
Tank Status:	Closed - In Place
Material Name:	Closed - In Place
Capacity Gallons:	1500
Install Date:	01/01/1999
Date Tank Closed:	02/23/1999
Registered:	True
Tank Location:	Underground

CHURCH OF THE NATIVITY (Continued) **U000404919**

Tank Type:	Steel/carbon steel
Material Code:	0001
Common Name of Substance:	#2 Fuel Oil (On-Site Consumption)
Tightness Test Method:	03
Date Test:	11/01/1998
Next Test Date:	Not reported
Pipe Model:	Not reported
Modified By:	MJGRIFFI
Last Modified:	05/09/2022

Equipment Records:

C02 - Pipe Location - Underground/On-ground
G00 - Tank Secondary Containment - None
J02 - Dispenser - Suction Dispenser
B00 - Tank External Protection - None
F00 - Pipe External Protection - None
I05 - Overfill - Vent Whistle
A00 - Tank Internal Protection - None
D01 - Pipe Type - Steel/Carbon Steel/Iron
H00 - Tank Leak Detection - None
I04 - Overfill - Product Level Gauge (A/G)

AL742 **CON EDISON - EXTERIOR ST STORAGE YARD** **E MANIFEST** **1031614410**
SW **27 EAST HOUSTON ST** **N/A**
1/8-1/4 **NEW YORK, NY 10012**
0.189 mi.
1000 ft. **Site 1 of 20 in cluster AL**

Relative:
Higher

Actual:
42 ft.

E MANIFEST:

Manifest Tracking Number:	006853426GBF
Last Updated Date:	20210628
Shipped Date:	20210615
Received Date:	20210615
Manifest Status:	Signed
Submission Type:	DataImage5Copy
Origin Type:	Service
Generator EPA ID:	NYR000114579
Generator Name:	Con Edison - Exterior St Storage Yard
Generator Location Street Number:	Not reported
Generator Location Street 1:	27 EAST HOUSTON ST
Generator Location Street 2:	Not reported
Generator Location City:	NEW YORK
Generator Location State:	NY
Generator Location Zip:	10012
Generator Mail Street Number:	Not reported
Generator Mail Street 1:	36 Butler Street
Generator Mail Street 2:	Not reported
Generator Mail City:	Elizabeth
Generator Mail Zip:	07206
Generator Mail State:	NJ
Generator Contact Company Name:	Not reported
Designated Facility EPA ID:	NJD991291105
Designated Facility Name:	Clean Earth Of North Jersey
Designated Facility Mail Street Number:	105
Designated Facility Mail Street 1:	Not reported
Designated Facility Mail Street 2:	JACOBUS AVE
Designated Facility Mail City:	KEARNY

CON EDISON - EXTERIOR ST STORAGE YARD (Continued) **1031614410**

Designated Facility Mail Zip: 07032
Designated Facility Mail State: NJ
Designated Facility Location Street Number: 105
Designated Facility Location Street 1: JACOBUS AVE
Designated Facility Location Street 2: Not reported
Designated Facility Location City: KEARNY
Designated Facility Location Zip: 07032
Designated Facility Location State: NJ
Designated Facility Contact Company Name: Not reported
Manifest Residue Indicator: N
Rejection Indicator: N

Transporter:
Manifest Tracking Number: 006853426GBF
Transporter Line Number: 1
Transporter EPA ID: NJD003812047
Transporter Name: Acv Environmental Services Inc.

Waste Line:
Manifest Tracking Number: 006853426GBF
Waste Line Number: 1
U.S. DOT Hazardous Indicator: Y
U.S. DOT ID Number: NA3082
U.S. DOT Description: Na3082, Hazardous Waste, Liquid N.O.S., 9, Pg Iii, Rq (Lead)
Non-Hazardous Waste Description: Not reported
Number of Containers: 1
Container Type Code: TT
Container Type Description: Cargo tanks (tank trucks)
Waste Quantity: 1000
Quantity Unit of Measure Code: P
Quantity Unit of Measure Description: Pounds
Waste Quantity, in Tons: 0.5
Acute Waste Quantity, in Tons: 0
Non-Acute Waste Quantity, in Tons: 0.5
Waste Quantity, in Kilograms: 453.515
Acute Waste Quantity, in Kilograms: 0
Non-Acute Waste Quantity, in Kilorgrams: 453.515
Management Method Code: H110
Management Method Description: STABILIZATION
Waste Residue Indicator: N
Quantity Discrepancy Indicator: N
Waste Type Discrepancy Indicator: N
Waste Density: Not reported
Waste Density Unit of Measure Code: Not reported
Waste Density Unit of Measure Description: Not reported
Form Code: Not reported
Form Code Description: Not reported
Source Code: Not reported
Source Code Description: Not reported
Waste Minimization Code: Not reported
Waste Minimization Code Description: Not reported
Consent Number: Not reported
EPA Waste Indicator: Y
Federal Waste Codes: D008
Quantity Haz Kg: 453.515
Quantity Haz Tons: 0.5

CON EDISON - EXTERIOR ST STORAGE YARD (Continued) **1031614410**

Quantity Non Haz Kg:	0
Quantity Non Haz Tons:	0
State Waste Codes:	NY-T

AL743 **CON EDISON - MANHOLE M37038** **RCRA-LQG** **1024891602**
SW **27 E HOUSTON ST** **NYP005126026**
1/8-1/4 **NEW YORK, NY 10012**
0.189 mi.
1000 ft. **Site 2 of 20 in cluster AL**

Relative: **Higher**

Actual: **42 ft.**

RCRA Listings:

Date Form Received by Agency:	20180410
Handler Name:	Con Edison - Manhole M37038
Handler Address:	E Houston St
Handler City,State,Zip:	NEW YORK, NY 10012
EPA ID:	NYP005126026
Contact Name:	ALYSSA SOTTO
Contact Address:	IRVING PLACE, 15TH FL NE
Contact City,State,Zip:	NEW YORK, NY 10003
Contact Telephone:	212-460-2757
Contact Fax:	Not reported
Contact Email:	SOTTOA@CONED.COM
Contact Title:	ASSOCIATE SCIENTIST
EPA Region:	02
Land Type:	Private
Federal Waste Generator Description:	Large Quantity Generator
Non-Notifier:	Not reported
Biennial Report Cycle:	2017
Accessibility:	Not reported
Active Site Indicator:	Handler Activities
State District Owner:	Ny
State District:	NYSDEC R2
Mailing Address:	IRVING PLACE, 15TH FL NE
Mailing City,State,Zip:	NEW YORK, NY 10003
Owner Name:	Consolidated Edison Company Of Ny, Inc.
Owner Type:	Private
Operator Name:	Consolidated Edison Company Of Ny, Inc.
Operator Type:	Private
Short-Term Generator Activity:	No
Importer Activity:	No
Mixed Waste Generator:	No
Transporter Activity:	No
Transfer Facility Activity:	No
Recycler Activity with Storage:	No
Small Quantity On-Site Burner Exemption:	No
Smelting Melting and Refining Furnace Exemption:	No
Underground Injection Control:	No
Off-Site Waste Receipt:	No
Universal Waste Indicator:	No
Universal Waste Destination Facility:	No
Federal Universal Waste:	No
Active Site State-Reg Handler:	---
Federal Facility Indicator:	Not reported
Hazardous Secondary Material Indicator:	N
Sub-Part K Indicator:	Not reported
2018 GPRA Permit Baseline:	Not on the Baseline
2018 GPRA Renewals Baseline:	Not on the Baseline
202 GPRA Corrective Action Baseline:	No

CON EDISON - MANHOLE M37038 (Continued) **1024891602**

Subject to Corrective Action Universe:	No
Non-TSDFs Where RCRA CA has Been Imposed Universe:	No
Corrective Action Priority Ranking:	No NCAPS ranking
Environmental Control Indicator:	No
Institutional Control Indicator:	No
Human Exposure Controls Indicator:	N/A
Groundwater Controls Indicator:	N/A
Significant Non-Complier Universe:	No
Unaddressed Significant Non-Complier Universe:	No
Addressed Significant Non-Complier Universe:	No
Significant Non-Complier With a Compliance Schedule Universe:	No
Financial Assurance Required:	Not reported
Handler Date of Last Change:	20181106
Recognized Trader-Importer:	No
Recognized Trader-Exporter:	No
Importer of Spent Lead Acid Batteries:	No
Exporter of Spent Lead Acid Batteries:	No
Recycler Activity Without Storage:	No
Manifest Broker:	No
Sub-Part P Indicator:	No

Biennial: List of Years
Year: 2017

Click Here for Biennial Reporting System Data:

Hazardous Waste Summary:
Waste Code: D008
Waste Description: Lead

Handler - Owner Operator:

Owner/Operator Indicator:	Owner
Owner/Operator Name:	CONSOLIDATED EDISON COMPANY OF NY, INC.
Legal Status:	Private
Date Became Current:	20170815
Date Ended Current:	Not reported
Owner/Operator Address:	4 IRVING PLACE
Owner/Operator City,State,Zip:	NEW YORK, NY 10003
Owner/Operator Telephone:	212-460-2757
Owner/Operator Telephone Ext:	Not reported
Owner/Operator Fax:	Not reported
Owner/Operator Email:	Not reported

Owner/Operator Indicator:	Operator
Owner/Operator Name:	CONSOLIDATED EDISON COMPANY OF NY, INC.
Legal Status:	Private
Date Became Current:	20170815
Date Ended Current:	Not reported
Owner/Operator Address:	4 IRVING PLACE
Owner/Operator City,State,Zip:	NEW YORK, NY 10003
Owner/Operator Telephone:	212-460-2757
Owner/Operator Telephone Ext:	Not reported
Owner/Operator Fax:	Not reported
Owner/Operator Email:	Not reported

CON EDISON - MANHOLE M37038 (Continued) **1024891602**

Historic Generators:
- Receive Date: 20180410
- Handler Name: CON EDISON - MANHOLE M37038
- Federal Waste Generator Description: Large Quantity Generator
- State District Owner: Ny
- Large Quantity Handler of Universal Waste: No
- Recognized Trader Importer: No
- Recognized Trader Exporter: No
- Spent Lead Acid Battery Importer: No
- Spent Lead Acid Battery Exporter: No
- Current Record: Yes
- Non Storage Recycler Activity: No
- Electronic Manifest Broker: No

List of NAICS Codes and Descriptions:
- NAICS Code: 221122
- NAICS Description: Electric Power Distribution

Facility Has Received Notices of Violations:
- Violations: No Violations Found

Evaluation Action Summary:
- Evaluations: No Evaluations Found

AL744 **CON EDISON - MANHOLE M37038** **NY MANIFEST** **S121968532**
SW **27 E HOUSTON ST** **N/A**
1/8-1/4 **NEW YORK, NY 10012**
0.189 mi.
1000 ft. **Site 3 of 20 in cluster AL**

Relative:
Higher

Actual:
42 ft.

NY MANIFEST:
- EPA ID: NYP005126026
- Country: USA
- Name: Con Edison - Manhole M37038
- Address: 27 E HOUSTON ST
- Address 2: Not reported
- City,State,Zip: NEW YORK, NY 10012
- Zip 4: Not reported
- Location Address 1: 27 E HOUSTON ST
- Location Address 2: Not reported
- Location City,State,Zip: NEW YORK, NY 10012
- Location Zip 4: Not reported
- Facility Status: Not reported
- Total Tanks: Not reported
- Code: BP

Mailing:
- Mailing Name: Con Edison - Manhole M37038
- Mailing Contact: Con Edison
- Mailing Address 1: 4 IRVING PL
- Mailing Address 2: Not reported
- Mailing City,State,Zip: NEW YORK, NY 10003
- Mailing Zip 4: Not reported
- Mailing Country: USA
- Mailing Phone: Not reported

AA745 **CON EDISON - COMPANY OF NY** **E MANIFEST** **1031612106**
NW **GREENE ST & WASHINGTON PL** **N/A**
1/8-1/4 **NEW YORK, NY 10003**
0.190 mi.
1002 ft. **Site 14 of 22 in cluster AA**

Relative:
Lower

Actual:
35 ft.

E MANIFEST:

Manifest Tracking Number:	006853914GBF
Last Updated Date:	20210729
Shipped Date:	20210720
Received Date:	20210721
Manifest Status:	Signed
Submission Type:	DataImage5Copy
Origin Type:	Service
Generator EPA ID:	NYR000114579
Generator Name:	Con Edison - Company Of Ny
Generator Location Street Number:	Not reported
Generator Location Street 1:	GREENE ST & WASHINGTON PL
Generator Location Street 2:	Not reported
Generator Location City:	NEW YORK
Generator Location State:	NY
Generator Location Zip:	10003
Generator Mail Street Number:	Not reported
Generator Mail Street 1:	36 Butler Street
Generator Mail Street 2:	Not reported
Generator Mail City:	Elizabeth
Generator Mail Zip:	07206
Generator Mail State:	NJ
Generator Contact Company Name:	Not reported
Designated Facility EPA ID:	NJD991291105
Designated Facility Name:	Clean Earth Of North Jersey
Designated Facility Mail Street Number:	105
Designated Facility Mail Street 1:	Not reported
Designated Facility Mail Street 2:	JACOBUS AVE
Designated Facility Mail City:	KEARNY
Designated Facility Mail Zip:	07032
Designated Facility Mail State:	NJ
Designated Facility Location Street Number:	105
Designated Facility Location Street 1:	JACOBUS AVE
Designated Facility Location Street 2:	Not reported
Designated Facility Location City:	KEARNY
Designated Facility Location Zip:	07032
Designated Facility Location State:	NJ
Designated Facility Contact Company Name:	Not reported
Manifest Residue Indicator:	N
Rejection Indicator:	N

Transporter:

Manifest Tracking Number:	006853914GBF
Transporter Line Number:	1
Transporter EPA ID:	NJD003812047
Transporter Name:	Acv Environmental Services Inc.

Waste Line:

Manifest Tracking Number:	006853914GBF
Waste Line Number:	1
U.S. DOT Hazardous Indicator:	Y
U.S. DOT ID Number:	NA3082

CON EDISON - COMPANY OF NY (Continued) **1031612106**

U.S. DOT Description:	Na3082, Hazardous Waste, Liquid N.O.S., 9, Pg Iii, Rq
Non-Hazardous Waste Description:	Not reported
Number of Containers:	1
Container Type Code:	TT
Container Type Description:	Cargo tanks (tank trucks)
Waste Quantity:	300
Quantity Unit of Measure Code:	P
Quantity Unit of Measure Description:	Pounds
Waste Quantity, in Tons:	0.15
Acute Waste Quantity, in Tons:	0
Non-Acute Waste Quantity, in Tons:	0.15
Waste Quantity, in Kilograms:	136.0545
Acute Waste Quantity, in Kilograms:	0
Non-Acute Waste Quantity, in Kilorgrams:	136.0545
Management Method Code:	H110
Management Method Description:	STABILIZATION
Waste Residue Indicator:	N
Quantity Discrepancy Indicator:	N
Waste Type Discrepancy Indicator:	N
Waste Density:	Not reported
Waste Density Unit of Measure Code:	Not reported
Waste Density Unit of Measure Description:	Not reported
Form Code:	Not reported
Form Code Description:	Not reported
Source Code:	Not reported
Source Code Description:	Not reported
Waste Minimization Code:	Not reported
Waste Minimization Code Description:	Not reported
Consent Number:	Not reported
EPA Waste Indicator:	Y
Federal Waste Codes:	D008
Quantity Haz Kg:	136.0545
Quantity Haz Tons:	0.15
Quantity Non Haz Kg:	0
Quantity Non Haz Tons:	0
State Waste Codes:	NY-T

AA746 **CONSOLIDATED EDISON CO OF NY INC.** **E MANIFEST** **1031630236**
NW **WASHINGTON PL & GREENE ST** **N/A**
1/8-1/4 **NEW YORK, NY 10003**
0.190 mi.
1002 ft. **Site 15 of 22 in cluster AA**

Relative: E MANIFEST:
Lower

Actual:
35 ft.

Manifest Tracking Number:	018395677FLE
Last Updated Date:	20230502
Shipped Date:	20230422
Received Date:	20230424
Manifest Status:	Signed
Submission Type:	DataImage5Copy
Origin Type:	Service
Generator EPA ID:	NYR000114579
Generator Name:	Consolidated Edison Co Of Ny Inc.
Generator Location Street Number:	Not reported
Generator Location Street 1:	WASHINGTON PL & GREENE ST
Generator Location Street 2:	Not reported
Generator Location City:	NEW YORK
Generator Location State:	NY

CONSOLIDATED EDISON CO OF NY INC. (Continued) **1031630236**

Generator Location Zip:	10003
Generator Mail Street Number:	Not reported
Generator Mail Street 1:	116 SKYLINE DRIVE
Generator Mail Street 2:	Not reported
Generator Mail City:	SOUTH PLAINFIELD
Generator Mail Zip:	07080
Generator Mail State:	NJ
Generator Contact Company Name:	Not reported
Designated Facility EPA ID:	NJD991291105
Designated Facility Name:	Clean Earth Of North Jersey
Designated Facility Mail Street Number:	105
Designated Facility Mail Street 1:	Not reported
Designated Facility Mail Street 2:	JACOBUS AVE
Designated Facility Mail City:	KEARNY
Designated Facility Mail Zip:	07032
Designated Facility Mail State:	NJ
Designated Facility Location Street Number:	105
Designated Facility Location Street 1:	JACOBUS AVE
Designated Facility Location Street 2:	Not reported
Designated Facility Location City:	KEARNY
Designated Facility Location Zip:	07032
Designated Facility Location State:	NJ
Designated Facility Contact Company Name:	Not reported
Manifest Residue Indicator:	N
Rejection Indicator:	N

Transporter:

Manifest Tracking Number:	018395677FLE
Transporter Line Number:	1
Transporter EPA ID:	MAD039322250
Transporter Name:	Clean Harbors Environmental Services Inc

Waste Line:

Manifest Tracking Number:	018395677FLE
Waste Line Number:	1
U.S. DOT Hazardous Indicator:	Y
U.S. DOT ID Number:	NA3082
U.S. DOT Description:	Na3082, Hazardous Waste, Liquid N.O.S. (Lead), 9, Pg Iii, Rq
Non-Hazardous Waste Description:	Not reported
Number of Containers:	1
Container Type Code:	TT
Container Type Description:	Cargo tanks (tank trucks)
Waste Quantity:	1800
Quantity Unit of Measure Code:	P
Quantity Unit of Measure Description:	Pounds
Waste Quantity, in Tons:	0.9
Acute Waste Quantity, in Tons:	0
Non-Acute Waste Quantity, in Tons:	0.9
Waste Quantity, in Kilograms:	816.327
Acute Waste Quantity, in Kilograms:	0
Non-Acute Waste Quantity, in Kilorgrams:	816.327
Management Method Code:	H110
Management Method Description:	STABILIZATION
Waste Residue Indicator:	N
Quantity Discrepancy Indicator:	Y
Waste Type Discrepancy Indicator:	N

CONSOLIDATED EDISON CO OF NY INC. (Continued) **1031630236**

Waste Density:	Not reported
Waste Density Unit of Measure Code:	Not reported
Waste Density Unit of Measure Description:	Not reported
Form Code:	Not reported
Form Code Description:	Not reported
Source Code:	Not reported
Source Code Description:	Not reported
Waste Minimization Code:	Not reported
Waste Minimization Code Description:	Not reported
Consent Number:	Not reported
EPA Waste Indicator:	Y
Federal Waste Codes:	D008
Quantity Haz Kg:	816.327
Quantity Haz Tons:	0.9
Quantity Non Haz Kg:	Not reported
Quantity Non Haz Tons:	Not reported
State Waste Codes:	NY-T

AC747 **74 CLEANERS INC** **RCRA-VSQG** **1000117332**
ESE **74 SECOND AVE** **NY DRYCLEANERS** **NYD034343657**
1/8-1/4 **NEW YORK, NY 10003** **NY MANIFEST**
0.190 mi.
1003 ft. **Site 28 of 35 in cluster AC**

Relative: **Lower**
Actual: **36 ft.**

RCRA Listings:

Date Form Received by Agency:		20070101
Handler Name:		74 Cleaners Inc
Handler Address:		Second Ave
Handler City,State,Zip:		NEW YORK, NY 10003
EPA ID:		NYD034343657
Contact Name:		MIKE ALTER
Contact Address:		SECOND AVE
Contact City,State,Zip:		NEW YORK, NY 10003
Contact Telephone:		718-673-7434
Contact Fax:		Not reported
Contact Email:		Not reported
Contact Title:		Not reported
EPA Region:		02
Land Type:		Not reported
Federal Waste Generator Description:		Conditionally Exempt Small Quantity Generator
Non-Notifier:		Not reported
Biennial Report Cycle:		Not reported
Accessibility:		Not reported
Active Site Indicator:		Handler Activities
State District Owner:		Ny
State District:		NYSDEC R2
Mailing Address:		SECOND AVE
Mailing City,State,Zip:		NEW YORK, NY 10003
Owner Name:	Mike Alter	
Owner Type:		Private
Operator Name:	Mike Alter	
Operator Type:		Private
Short-Term Generator Activity:		No
Importer Activity:		No
Mixed Waste Generator:		No
Transporter Activity:		No
Transfer Facility Activity:		No
Recycler Activity with Storage:		No

74 CLEANERS INC (Continued) **1000117332**

Small Quantity On-Site Burner Exemption:	No
Smelting Melting and Refining Furnace Exemption:	No
Underground Injection Control:	No
Off-Site Waste Receipt:	No
Universal Waste Indicator:	No
Universal Waste Destination Facility:	No
Federal Universal Waste:	No
Active Site State-Reg Handler:	---
Federal Facility Indicator:	Not reported
Hazardous Secondary Material Indicator:	N
Sub-Part K Indicator:	Not reported
2018 GPRA Permit Baseline:	Not on the Baseline
2018 GPRA Renewals Baseline:	Not on the Baseline
202 GPRA Corrective Action Baseline:	No
Subject to Corrective Action Universe:	No
Non-TSDFs Where RCRA CA has Been Imposed Universe:	No
Corrective Action Priority Ranking:	No NCAPS ranking
Environmental Control Indicator:	No
Institutional Control Indicator:	No
Human Exposure Controls Indicator:	N/A
Groundwater Controls Indicator:	N/A
Significant Non-Complier Universe:	No
Unaddressed Significant Non-Complier Universe:	No
Addressed Significant Non-Complier Universe:	No
Significant Non-Complier With a Compliance Schedule Universe:	No
Financial Assurance Required:	Not reported
Handler Date of Last Change:	20150414
Recognized Trader-Importer:	No
Recognized Trader-Exporter:	No
Importer of Spent Lead Acid Batteries:	No
Exporter of Spent Lead Acid Batteries:	No
Recycler Activity Without Storage:	No
Manifest Broker:	No
Sub-Part P Indicator:	No

Hazardous Waste Summary:

Waste Code:	F002
Waste Description:	The Following Spent Halogenated Solvents: Tetrachloroethylene, Methylene Chloride, Trichloroethylene, 1,1,1-Trichloroethane, Chlorobenzene, 1,1,2-Trichloro-1,2,2-Trifluoroethane, Ortho-Dichlorobenzene, Trichlorofluoromethane, And 1,1,2, Trichloroethane; All Spent Solvent Mixtures/Blends Containing, Before Use, A Total Of Ten Percent Or More (By Volume) Of One Or More Of The Above Halogenated Solvents Or Those Solvents Listed In F001, F004, And F005; And Still Bottoms From The Recovery Of These Spent Solvents And Spent Solvent Mixtures.

Handler - Owner Operator:

Owner/Operator Indicator:	Owner
Owner/Operator Name: MIKE ALTER	
Legal Status:	Private
Date Became Current:	Not reported
Date Ended Current:	Not reported
Owner/Operator Address:	NOT REQUIRED
Owner/Operator City,State,Zip:	NOT REQUIRED, WY 99999

74 CLEANERS INC (Continued) **1000117332**

Owner/Operator Telephone:	212-555-1212
Owner/Operator Telephone Ext:	Not reported
Owner/Operator Fax:	Not reported
Owner/Operator Email:	Not reported
Owner/Operator Indicator:	Operator
Owner/Operator Name: MIKE ALTER	
Legal Status:	Private
Date Became Current:	Not reported
Date Ended Current:	Not reported
Owner/Operator Address:	NOT REQUIRED
Owner/Operator City,State,Zip:	NOT REQUIRED, WY 99999
Owner/Operator Telephone:	212-555-1212
Owner/Operator Telephone Ext:	Not reported
Owner/Operator Fax:	Not reported
Owner/Operator Email:	Not reported
Owner/Operator Indicator:	Owner
Owner/Operator Name: MIKE ALTER	
Legal Status:	Private
Date Became Current:	Not reported
Date Ended Current:	Not reported
Owner/Operator Address:	NOT REQUIRED
Owner/Operator City,State,Zip:	NOT REQUIRED, WY 99999
Owner/Operator Telephone:	212-555-1212
Owner/Operator Telephone Ext:	Not reported
Owner/Operator Fax:	Not reported
Owner/Operator Email:	Not reported

Historic Generators:

Receive Date:	20060101
Handler Name: 74 CLEANERS INC	
Federal Waste Generator Description:	Very Small Quantity Generator (formerly Conditionally-Exempt Small Quantity Generator
State District Owner:	Ny
Large Quantity Handler of Universal Waste:	No
Recognized Trader Importer:	No
Recognized Trader Exporter:	No
Spent Lead Acid Battery Importer:	No
Spent Lead Acid Battery Exporter:	No
Current Record:	No
Non Storage Recycler Activity:	Not reported
Electronic Manifest Broker:	Not reported
Receive Date:	20070101
Handler Name: 74 CLEANERS INC	
Federal Waste Generator Description:	Very Small Quantity Generator (formerly Conditionally-Exempt Small Quantity Generator
State District Owner:	Ny
Large Quantity Handler of Universal Waste:	No
Recognized Trader Importer:	No
Recognized Trader Exporter:	No
Spent Lead Acid Battery Importer:	No
Spent Lead Acid Battery Exporter:	No
Current Record:	Yes
Non Storage Recycler Activity:	Not reported
Electronic Manifest Broker:	Not reported

74 CLEANERS INC (Continued) **1000117332**

Receive Date:	19850716
Handler Name: 74 CLEANERS INC	
Federal Waste Generator Description:	Small Quantity Generator
State District Owner:	Ny
Large Quantity Handler of Universal Waste:	No
Recognized Trader Importer:	No
Recognized Trader Exporter:	No
Spent Lead Acid Battery Importer:	No
Spent Lead Acid Battery Exporter:	No
Current Record:	No
Non Storage Recycler Activity:	Not reported
Electronic Manifest Broker:	Not reported

List of NAICS Codes and Descriptions:

NAICS Codes:	No NAICS Codes Found

Has the Facility Received Notices of Violations:

Found Violation:	No
Agency Which Determined Violation:	Not reported
Violation Short Description:	Not reported
Date Violation was Determined:	Not reported
Actual Return to Compliance Date:	Not reported
Return to Compliance Qualifier:	Not reported
Violation Responsible Agency:	Not reported
Scheduled Compliance Date:	Not reported
Enforcement Identifier:	Not reported
Date of Enforcement Action:	Not reported
Enforcement Responsible Agency:	Not reported
Enforcement Docket Number:	Not reported
Enforcement Attorney:	Not reported
Corrective Action Component:	Not reported
Appeal Initiated Date:	Not reported
Appeal Resolution Date:	Not reported
Disposition Status Date:	Not reported
Disposition Status:	Not reported
Disposition Status Description:	Not reported
Consent/Final Order Sequence Number: Not reported	
Consent/Final Order Respondent Name:	Not reported
Consent/Final Order Lead Agency:	Not reported
Enforcement Type: Not reported	
Enforcement Responsible Person:	Not reported
Enforcement Responsible Sub-Organization:	Not reported
SEP Sequence Number: Not reported	
SEP Expenditure Amount:	Not reported
SEP Scheduled Completion Date:	Not reported
SEP Actual Date:	Not reported
SEP Defaulted Date:	Not reported
SEP Type:	Not reported
SEP Type Description:	Not reported
Proposed Amount:	Not reported
Final Monetary Amount:	Not reported
Paid Amount:	Not reported
Final Count:	Not reported
Final Amount:	Not reported

74 CLEANERS INC (Continued) **1000117332**

Evaluation Action Summary:

Evaluation Date:	19901121
Evaluation Responsible Agency:	State
Found Violation:	No
Evaluation Type Description:	COMPLIANCE EVALUATION INSPECTION
Evaluation Responsible Person Identifier:	NYDEC
Evaluation Responsible Sub-Organization:	Not reported
Actual Return to Compliance Date:	Not reported
Scheduled Compliance Date:	Not reported
Date of Request:	Not reported
Date Response Received:	Not reported
Request Agency:	Not reported
Former Citation:	Not reported

DRYCLEANERS:

Name:	ALICE CLEANERS
Address:	74 SECOND AVE
City,State,Zip:	NEW YORK, NY
Facility ID:	2-6206-00504
Phone Number:	2126737434
Region:	Not reported
Registration Effective Date:	09/24/2002
Inspection Date:	12/12/2005
Install Date:	Not reported
Expiration Date:	10/31/2007
Removal Date:	Not reported
Drop Shop:	Not reported
Shutdown:	Not reported
Alternate Solvent:	DF-2000; CAS 64742-48-9, synthetic hydrocarbon, ExxonMobil
Current Business:	Not reported

Name:	ALICE CLEANERS
Address:	74 SECOND AVE
City,State,Zip:	NEW YORK, NY
Facility ID:	2-6206-00504
Phone Number:	2126737434
Region:	Not reported
Registration Effective Date:	10/31/2007
Inspection Date:	12/12/2005
Install Date:	Not reported
Expiration Date:	01/16/2009
Removal Date:	Not reported
Drop Shop:	Not reported
Shutdown:	Not reported
Alternate Solvent:	DF-2000; CAS 64742-48-9, synthetic hydrocarbon, ExxonMobil
Current Business:	Not reported

Name:	ALICE CLEANERS
Address:	74 SECOND AVE
City,State,Zip:	NEW YORK, NY
Facility ID:	2-6206-00504
Phone Number:	2126737434
Region:	Not reported
Registration Effective Date:	01/16/2009
Inspection Date:	12/12/2005

74 CLEANERS INC (Continued) **1000117332**

Install Date: Not reported
Expiration Date: 08/09/2016
Removal Date: Not reported
Drop Shop: Not reported
Shutdown: Not reported
Alternate Solvent: DF-2000; CAS 64742-48-9, synthetic hydrocarbon, ExxonMobil
Current Business: Not reported

Name: ALICE CLEANERS
Address: 74 SECOND AVE
City,State,Zip: NEW YORK, NY
Facility ID: 2-6206-00504
Phone Number: 2126737434
Region: Not reported
Registration Effective Date: 08/09/2016
Inspection Date: 12/12/2005
Install Date: Not reported
Expiration Date: 08/31/2016
Removal Date: Not reported
Drop Shop: Not reported
Shutdown: Not reported
Alternate Solvent: DF-2000; CAS 64742-48-9, synthetic hydrocarbon, ExxonMobil
Current Business: Not reported

Name: ALICE CLEANERS
Address: 74 SECOND AVE
City,State,Zip: NEW YORK, NY
Facility ID: 2-6206-00504
Phone Number: 2126737434
Region: Not reported
Registration Effective Date: 08/31/2016
Inspection Date: 12/12/2005
Install Date: Not reported
Expiration Date: 08/09/2023
Removal Date: Not reported
Drop Shop: Not reported
Shutdown: Not reported
Alternate Solvent: DF-2000; CAS 64742-48-9, synthetic hydrocarbon, ExxonMobil
Current Business: Not reported

Name: ALICE CLEANERS
Address: 74 SECOND AVE
City,State,Zip: NEW YORK, NY
Facility ID: 2-6206-00504
Phone Number: 2126737434
Region: Not reported
Registration Effective Date: 08/09/2023
Inspection Date: 12/12/2005
Install Date: Not reported
Expiration Date: 08/08/2033
Removal Date: Not reported
Drop Shop: Not reported
Shutdown: Not reported
Alternate Solvent: DF-2000; CAS 64742-48-9, synthetic hydrocarbon, ExxonMobil
Current Business: Not reported

Name: ALICE CLEANERS

74 CLEANERS INC (Continued) **1000117332**

Address: 74 SECOND AVE
City,State,Zip: NEW YORK, NY
Facility ID: 2-6206-00504
Phone Number: 2126737434
Region: Not reported
Registration Effective Date: 09/24/2002
Inspection Date: 12/07/2006
Install Date: Not reported
Expiration Date: 10/31/2007
Removal Date: Not reported
Drop Shop: Not reported
Shutdown: Not reported
Alternate Solvent: DF-2000; CAS 64742-48-9, synthetic hydrocarbon, ExxonMobil
Current Business: Not reported

Name: ALICE CLEANERS
Address: 74 SECOND AVE
City,State,Zip: NEW YORK, NY
Facility ID: 2-6206-00504
Phone Number: 2126737434
Region: Not reported
Registration Effective Date: 10/31/2007
Inspection Date: 12/07/2006
Install Date: Not reported
Expiration Date: 01/16/2009
Removal Date: Not reported
Drop Shop: Not reported
Shutdown: Not reported
Alternate Solvent: DF-2000; CAS 64742-48-9, synthetic hydrocarbon, ExxonMobil
Current Business: Not reported

Name: ALICE CLEANERS
Address: 74 SECOND AVE
City,State,Zip: NEW YORK, NY
Facility ID: 2-6206-00504
Phone Number: 2126737434
Region: Not reported
Registration Effective Date: 09/24/2002
Inspection Date: 12/09/2014
Install Date: Not reported
Expiration Date: 10/31/2007
Removal Date: Not reported
Drop Shop: Not reported
Shutdown: Not reported
Alternate Solvent: DF-2000; CAS 64742-48-9, synthetic hydrocarbon, ExxonMobil
Current Business: Not reported

Name: ALICE CLEANERS
Address: 74 SECOND AVE
City,State,Zip: NEW YORK, NY
Facility ID: 2-6206-00504
Phone Number: 2126737434
Region: Not reported
Registration Effective Date: 10/31/2007
Inspection Date: 12/09/2014
Install Date: Not reported
Expiration Date: 01/16/2009

74 CLEANERS INC (Continued) **1000117332**

Removal Date: Not reported
Drop Shop: Not reported
Shutdown: Not reported
Alternate Solvent: DF-2000; CAS 64742-48-9, synthetic hydrocarbon, ExxonMobil
Current Business: Not reported

Name: ALICE CLEANERS
Address: 74 SECOND AVE
City,State,Zip: NEW YORK, NY
Facility ID: 2-6206-00504
Phone Number: 2126737434
Region: Not reported
Registration Effective Date: 01/16/2009
Inspection Date: 12/09/2014
Install Date: Not reported
Expiration Date: 08/09/2016
Removal Date: Not reported
Drop Shop: Not reported
Shutdown: Not reported
Alternate Solvent: DF-2000; CAS 64742-48-9, synthetic hydrocarbon, ExxonMobil
Current Business: Not reported

Name: ALICE CLEANERS
Address: 74 SECOND AVE
City,State,Zip: NEW YORK, NY
Facility ID: 2-6206-00504
Phone Number: 2126737434
Region: Not reported
Registration Effective Date: 08/09/2016
Inspection Date: 12/09/2014
Install Date: Not reported
Expiration Date: 08/31/2016
Removal Date: Not reported
Drop Shop: Not reported
Shutdown: Not reported
Alternate Solvent: DF-2000; CAS 64742-48-9, synthetic hydrocarbon, ExxonMobil
Current Business: Not reported

Name: ALICE CLEANERS
Address: 74 SECOND AVE
City,State,Zip: NEW YORK, NY
Facility ID: 2-6206-00504
Phone Number: 2126737434
Region: Not reported
Registration Effective Date: 08/31/2016
Inspection Date: 12/09/2014
Install Date: Not reported
Expiration Date: 08/09/2023
Removal Date: Not reported
Drop Shop: Not reported
Shutdown: Not reported
Alternate Solvent: DF-2000; CAS 64742-48-9, synthetic hydrocarbon, ExxonMobil
Current Business: Not reported

Name: ALICE CLEANERS
Address: 74 SECOND AVE
City,State,Zip: NEW YORK, NY

74 CLEANERS INC (Continued) **1000117332**

Facility ID: 2-6206-00504
Phone Number: 2126737434
Region: Not reported
Registration Effective Date: 08/09/2023
Inspection Date: 12/09/2014
Install Date: Not reported
Expiration Date: 08/08/2033
Removal Date: Not reported
Drop Shop: Not reported
Shutdown: Not reported
Alternate Solvent: DF-2000; CAS 64742-48-9, synthetic hydrocarbon, ExxonMobil
Current Business: Not reported

Name: ALICE CLEANERS
Address: 74 SECOND AVE
City,State,Zip: NEW YORK, NY
Facility ID: 2-6206-00504
Phone Number: 2126737434
Region: Not reported
Registration Effective Date: 09/24/2002
Inspection Date: 12/08/2015
Install Date: Not reported
Expiration Date: 10/31/2007
Removal Date: Not reported
Drop Shop: Not reported
Shutdown: Not reported
Alternate Solvent: DF-2000; CAS 64742-48-9, synthetic hydrocarbon, ExxonMobil
Current Business: Not reported

Name: ALICE CLEANERS
Address: 74 SECOND AVE
City,State,Zip: NEW YORK, NY
Facility ID: 2-6206-00504
Phone Number: 2126737434
Region: Not reported
Registration Effective Date: 10/31/2007
Inspection Date: 12/08/2015
Install Date: Not reported
Expiration Date: 01/16/2009
Removal Date: Not reported
Drop Shop: Not reported
Shutdown: Not reported
Alternate Solvent: DF-2000; CAS 64742-48-9, synthetic hydrocarbon, ExxonMobil
Current Business: Not reported

Name: ALICE CLEANERS
Address: 74 SECOND AVE
City,State,Zip: NEW YORK, NY
Facility ID: 2-6206-00504
Phone Number: 2126737434
Region: Not reported
Registration Effective Date: 01/16/2009
Inspection Date: 12/08/2015
Install Date: Not reported
Expiration Date: 08/09/2016
Removal Date: Not reported
Drop Shop: Not reported

74 CLEANERS INC (Continued) **1000117332**

Shutdown: Not reported
Alternate Solvent: DF-2000; CAS 64742-48-9, synthetic hydrocarbon, ExxonMobil
Current Business: Not reported

Name: ALICE CLEANERS
Address: 74 SECOND AVE
City,State,Zip: NEW YORK, NY
Facility ID: 2-6206-00504
Phone Number: 2126737434
Region: Not reported
Registration Effective Date: 08/09/2016
Inspection Date: 12/08/2015
Install Date: Not reported
Expiration Date: 08/31/2016
Removal Date: Not reported
Drop Shop: Not reported
Shutdown: Not reported
Alternate Solvent: DF-2000; CAS 64742-48-9, synthetic hydrocarbon, ExxonMobil
Current Business: Not reported

Name: ALICE CLEANERS
Address: 74 SECOND AVE
City,State,Zip: NEW YORK, NY
Facility ID: 2-6206-00504
Phone Number: 2126737434
Region: Not reported
Registration Effective Date: 08/31/2016
Inspection Date: 12/08/2015
Install Date: Not reported
Expiration Date: 08/09/2023
Removal Date: Not reported
Drop Shop: Not reported
Shutdown: Not reported
Alternate Solvent: DF-2000; CAS 64742-48-9, synthetic hydrocarbon, ExxonMobil
Current Business: Not reported

Name: ALICE CLEANERS
Address: 74 SECOND AVE
City,State,Zip: NEW YORK, NY
Facility ID: 2-6206-00504
Phone Number: 2126737434
Region: Not reported
Registration Effective Date: 08/09/2023
Inspection Date: 12/08/2015
Install Date: Not reported
Expiration Date: 08/08/2033
Removal Date: Not reported
Drop Shop: Not reported
Shutdown: Not reported
Alternate Solvent: DF-2000; CAS 64742-48-9, synthetic hydrocarbon, ExxonMobil
Current Business: Not reported

Name: ALICE CLEANERS
Address: 74 SECOND AVE
City,State,Zip: NEW YORK, NY
Facility ID: 2-6206-00504
Phone Number: 2126737434

74 CLEANERS INC (Continued) **1000117332**

Region: Not reported
Registration Effective Date: 01/16/2009
Inspection Date: 12/11/2007
Install Date: Not reported
Expiration Date: 08/09/2016
Removal Date: Not reported
Drop Shop: Not reported
Shutdown: Not reported
Alternate Solvent: DF-2000; CAS 64742-48-9, synthetic hydrocarbon, ExxonMobil
Current Business: Not reported

Name: ALICE CLEANERS
Address: 74 SECOND AVE
City,State,Zip: NEW YORK, NY
Facility ID: 2-6206-00504
Phone Number: 2126737434
Region: Not reported
Registration Effective Date: 08/09/2016
Inspection Date: 12/11/2007
Install Date: Not reported
Expiration Date: 08/31/2016
Removal Date: Not reported
Drop Shop: Not reported
Shutdown: Not reported
Alternate Solvent: DF-2000; CAS 64742-48-9, synthetic hydrocarbon, ExxonMobil
Current Business: Not reported

Name: ALICE CLEANERS
Address: 74 SECOND AVE
City,State,Zip: NEW YORK, NY
Facility ID: 2-6206-00504
Phone Number: 2126737434
Region: Not reported
Registration Effective Date: 09/24/2002
Inspection Date: 01/06/2000
Install Date: Not reported
Expiration Date: 10/31/2007
Removal Date: Not reported
Drop Shop: Not reported
Shutdown: Not reported
Alternate Solvent: DF-2000; CAS 64742-48-9, synthetic hydrocarbon, ExxonMobil
Current Business: Not reported

Name: ALICE CLEANERS
Address: 74 SECOND AVE
City,State,Zip: NEW YORK, NY
Facility ID: 2-6206-00504
Phone Number: 2126737434
Region: Not reported
Registration Effective Date: 10/31/2007
Inspection Date: 01/06/2000
Install Date: Not reported
Expiration Date: 01/16/2009
Removal Date: Not reported
Drop Shop: Not reported
Shutdown: Not reported
Alternate Solvent: DF-2000; CAS 64742-48-9, synthetic hydrocarbon, ExxonMobil

74 CLEANERS INC (Continued) **1000117332**

Current Business: Not reported

Name: ALICE CLEANERS
Address: 74 SECOND AVE
City,State,Zip: NEW YORK, NY
Facility ID: 2-6206-00504
Phone Number: 2126737434
Region: Not reported
Registration Effective Date: 01/16/2009
Inspection Date: 01/06/2000
Install Date: Not reported
Expiration Date: 08/09/2016
Removal Date: Not reported
Drop Shop: Not reported
Shutdown: Not reported
Alternate Solvent: DF-2000; CAS 64742-48-9, synthetic hydrocarbon, ExxonMobil
Current Business: Not reported

Name: ALICE CLEANERS
Address: 74 SECOND AVE
City,State,Zip: NEW YORK, NY
Facility ID: 2-6206-00504
Phone Number: 2126737434
Region: Not reported
Registration Effective Date: 08/09/2016
Inspection Date: 01/06/2000
Install Date: Not reported
Expiration Date: 08/31/2016
Removal Date: Not reported
Drop Shop: Not reported
Shutdown: Not reported
Alternate Solvent: DF-2000; CAS 64742-48-9, synthetic hydrocarbon, ExxonMobil
Current Business: Not reported

Name: ALICE CLEANERS
Address: 74 SECOND AVE
City,State,Zip: NEW YORK, NY
Facility ID: 2-6206-00504
Phone Number: 2126737434
Region: Not reported
Registration Effective Date: 08/31/2016
Inspection Date: 01/06/2000
Install Date: Not reported
Expiration Date: 08/09/2023
Removal Date: Not reported
Drop Shop: Not reported
Shutdown: Not reported
Alternate Solvent: DF-2000; CAS 64742-48-9, synthetic hydrocarbon, ExxonMobil
Current Business: Not reported

Name: ALICE CLEANERS
Address: 74 SECOND AVE
City,State,Zip: NEW YORK, NY
Facility ID: 2-6206-00504
Phone Number: 2126737434
Region: Not reported
Registration Effective Date: 08/09/2023

74 CLEANERS INC (Continued) **1000117332**

Inspection Date:	01/06/2000
Install Date:	Not reported
Expiration Date:	08/08/2033
Removal Date:	Not reported
Drop Shop:	Not reported
Shutdown:	Not reported
Alternate Solvent:	DF-2000; CAS 64742-48-9, synthetic hydrocarbon, ExxonMobil
Current Business:	Not reported

Name:	ALICE CLEANERS
Address:	74 SECOND AVE
City,State,Zip:	NEW YORK, NY
Facility ID:	2-6206-00504
Phone Number:	2126737434
Region:	Not reported
Registration Effective Date:	09/24/2002
Inspection Date:	12/14/2000
Install Date:	Not reported
Expiration Date:	10/31/2007
Removal Date:	Not reported
Drop Shop:	Not reported
Shutdown:	Not reported
Alternate Solvent:	DF-2000; CAS 64742-48-9, synthetic hydrocarbon, ExxonMobil
Current Business:	Not reported

Name:	ALICE CLEANERS
Address:	74 SECOND AVE
City,State,Zip:	NEW YORK, NY
Facility ID:	2-6206-00504
Phone Number:	2126737434
Region:	Not reported
Registration Effective Date:	10/31/2007
Inspection Date:	12/14/2000
Install Date:	Not reported
Expiration Date:	01/16/2009
Removal Date:	Not reported
Drop Shop:	Not reported
Shutdown:	Not reported
Alternate Solvent:	DF-2000; CAS 64742-48-9, synthetic hydrocarbon, ExxonMobil
Current Business:	Not reported

Name:	ALICE CLEANERS
Address:	74 SECOND AVE
City,State,Zip:	NEW YORK, NY
Facility ID:	2-6206-00504
Phone Number:	2126737434
Region:	Not reported
Registration Effective Date:	01/16/2009
Inspection Date:	12/14/2000
Install Date:	Not reported
Expiration Date:	08/09/2016
Removal Date:	Not reported
Drop Shop:	Not reported
Shutdown:	Not reported
Alternate Solvent:	DF-2000; CAS 64742-48-9, synthetic hydrocarbon, ExxonMobil
Current Business:	Not reported

74 CLEANERS INC (Continued) **1000117332**

Name: ALICE CLEANERS
Address: 74 SECOND AVE
City,State,Zip: NEW YORK, NY
Facility ID: 2-6206-00504
Phone Number: 2126737434
Region: Not reported
Registration Effective Date: 08/09/2016
Inspection Date: 12/14/2000
Install Date: Not reported
Expiration Date: 08/31/2016
Removal Date: Not reported
Drop Shop: Not reported
Shutdown: Not reported
Alternate Solvent: DF-2000; CAS 64742-48-9, synthetic hydrocarbon, ExxonMobil
Current Business: Not reported

Name: ALICE CLEANERS
Address: 74 SECOND AVE
City,State,Zip: NEW YORK, NY
Facility ID: 2-6206-00504
Phone Number: 2126737434
Region: Not reported
Registration Effective Date: 08/31/2016
Inspection Date: 12/14/2000
Install Date: Not reported
Expiration Date: 08/09/2023
Removal Date: Not reported
Drop Shop: Not reported
Shutdown: Not reported
Alternate Solvent: DF-2000; CAS 64742-48-9, synthetic hydrocarbon, ExxonMobil
Current Business: Not reported

Name: ALICE CLEANERS
Address: 74 SECOND AVE
City,State,Zip: NEW YORK, NY
Facility ID: 2-6206-00504
Phone Number: 2126737434
Region: Not reported
Registration Effective Date: 08/09/2023
Inspection Date: 12/14/2000
Install Date: Not reported
Expiration Date: 08/08/2033
Removal Date: Not reported
Drop Shop: Not reported
Shutdown: Not reported
Alternate Solvent: DF-2000; CAS 64742-48-9, synthetic hydrocarbon, ExxonMobil
Current Business: Not reported

Name: ALICE CLEANERS
Address: 74 SECOND AVE
City,State,Zip: NEW YORK, NY
Facility ID: 2-6206-00504
Phone Number: 2126737434
Region: Not reported
Registration Effective Date: 09/24/2002
Inspection Date: 12/14/2001
Install Date: Not reported

74 CLEANERS INC (Continued) **1000117332**

Expiration Date: 10/31/2007
Removal Date: Not reported
Drop Shop: Not reported
Shutdown: Not reported
Alternate Solvent: DF-2000; CAS 64742-48-9, synthetic hydrocarbon, ExxonMobil
Current Business: Not reported

Name: ALICE CLEANERS
Address: 74 SECOND AVE
City,State,Zip: NEW YORK, NY
Facility ID: 2-6206-00504
Phone Number: 2126737434
Region: Not reported
Registration Effective Date: 10/31/2007
Inspection Date: 12/14/2001
Install Date: Not reported
Expiration Date: 01/16/2009
Removal Date: Not reported
Drop Shop: Not reported
Shutdown: Not reported
Alternate Solvent: DF-2000; CAS 64742-48-9, synthetic hydrocarbon, ExxonMobil
Current Business: Not reported

Name: ALICE CLEANERS
Address: 74 SECOND AVE
City,State,Zip: NEW YORK, NY
Facility ID: 2-6206-00504
Phone Number: 2126737434
Region: Not reported
Registration Effective Date: 01/16/2009
Inspection Date: 12/14/2001
Install Date: Not reported
Expiration Date: 08/09/2016
Removal Date: Not reported
Drop Shop: Not reported
Shutdown: Not reported
Alternate Solvent: DF-2000; CAS 64742-48-9, synthetic hydrocarbon, ExxonMobil
Current Business: Not reported

Name: ALICE CLEANERS
Address: 74 SECOND AVE
City,State,Zip: NEW YORK, NY
Facility ID: 2-6206-00504
Phone Number: 2126737434
Region: Not reported
Registration Effective Date: 08/09/2016
Inspection Date: 12/14/2001
Install Date: Not reported
Expiration Date: 08/31/2016
Removal Date: Not reported
Drop Shop: Not reported
Shutdown: Not reported
Alternate Solvent: DF-2000; CAS 64742-48-9, synthetic hydrocarbon, ExxonMobil
Current Business: Not reported

Name: ALICE CLEANERS
Address: 74 SECOND AVE

74 CLEANERS INC (Continued) **1000117332**

City,State,Zip: NEW YORK, NY
Facility ID: 2-6206-00504
Phone Number: 2126737434
Region: Not reported
Registration Effective Date: 08/31/2016
Inspection Date: 12/14/2001
Install Date: Not reported
Expiration Date: 08/09/2023
Removal Date: Not reported
Drop Shop: Not reported
Shutdown: Not reported
Alternate Solvent: DF-2000; CAS 64742-48-9, synthetic hydrocarbon, ExxonMobil
Current Business: Not reported

Name: ALICE CLEANERS
Address: 74 SECOND AVE
City,State,Zip: NEW YORK, NY
Facility ID: 2-6206-00504
Phone Number: 2126737434
Region: Not reported
Registration Effective Date: 08/09/2023
Inspection Date: 12/14/2001
Install Date: Not reported
Expiration Date: 08/08/2033
Removal Date: Not reported
Drop Shop: Not reported
Shutdown: Not reported
Alternate Solvent: DF-2000; CAS 64742-48-9, synthetic hydrocarbon, ExxonMobil
Current Business: Not reported

Name: ALICE CLEANERS
Address: 74 SECOND AVE
City,State,Zip: NEW YORK, NY
Facility ID: 2-6206-00504
Phone Number: 2126737434
Region: Not reported
Registration Effective Date: 09/24/2002
Inspection Date: 12/13/2002
Install Date: Not reported
Expiration Date: 10/31/2007
Removal Date: Not reported
Drop Shop: Not reported
Shutdown: Not reported
Alternate Solvent: DF-2000; CAS 64742-48-9, synthetic hydrocarbon, ExxonMobil
Current Business: Not reported

Name: ALICE CLEANERS
Address: 74 SECOND AVE
City,State,Zip: NEW YORK, NY
Facility ID: 2-6206-00504
Phone Number: 2126737434
Region: Not reported
Registration Effective Date: 10/31/2007
Inspection Date: 12/13/2002
Install Date: Not reported
Expiration Date: 01/16/2009
Removal Date: Not reported

74 CLEANERS INC (Continued) **1000117332**

Drop Shop: Not reported
Shutdown: Not reported
Alternate Solvent: DF-2000; CAS 64742-48-9, synthetic hydrocarbon, ExxonMobil
Current Business: Not reported

Name: ALICE CLEANERS
Address: 74 SECOND AVE
City,State,Zip: NEW YORK, NY
Facility ID: 2-6206-00504
Phone Number: 2126737434
Region: Not reported
Registration Effective Date: 01/16/2009
Inspection Date: 12/13/2002
Install Date: Not reported
Expiration Date: 08/09/2016
Removal Date: Not reported
Drop Shop: Not reported
Shutdown: Not reported
Alternate Solvent: DF-2000; CAS 64742-48-9, synthetic hydrocarbon, ExxonMobil
Current Business: Not reported

Name: ALICE CLEANERS
Address: 74 SECOND AVE
City,State,Zip: NEW YORK, NY
Facility ID: 2-6206-00504
Phone Number: 2126737434
Region: Not reported
Registration Effective Date: 08/09/2016
Inspection Date: 12/13/2002
Install Date: Not reported
Expiration Date: 08/31/2016
Removal Date: Not reported
Drop Shop: Not reported
Shutdown: Not reported
Alternate Solvent: DF-2000; CAS 64742-48-9, synthetic hydrocarbon, ExxonMobil
Current Business: Not reported

Name: ALICE CLEANERS
Address: 74 SECOND AVE
City,State,Zip: NEW YORK, NY
Facility ID: 2-6206-00504
Phone Number: 2126737434
Region: Not reported
Registration Effective Date: 08/31/2016
Inspection Date: 12/13/2002
Install Date: Not reported
Expiration Date: 08/09/2023
Removal Date: Not reported
Drop Shop: Not reported
Shutdown: Not reported
Alternate Solvent: DF-2000; CAS 64742-48-9, synthetic hydrocarbon, ExxonMobil
Current Business: Not reported

Name: ALICE CLEANERS
Address: 74 SECOND AVE
City,State,Zip: NEW YORK, NY
Facility ID: 2-6206-00504

74 CLEANERS INC (Continued) **1000117332**

Phone Number:	2126737434
Region:	Not reported
Registration Effective Date:	08/09/2023
Inspection Date:	12/13/2002
Install Date:	Not reported
Expiration Date:	08/08/2033
Removal Date:	Not reported
Drop Shop:	Not reported
Shutdown:	Not reported
Alternate Solvent:	DF-2000; CAS 64742-48-9, synthetic hydrocarbon, ExxonMobil
Current Business:	Not reported

Name:	ALICE CLEANERS
Address:	74 SECOND AVE
City,State,Zip:	NEW YORK, NY
Facility ID:	2-6206-00504
Phone Number:	2126737434
Region:	Not reported
Registration Effective Date:	09/24/2002
Inspection Date:	12/12/2003
Install Date:	Not reported
Expiration Date:	10/31/2007
Removal Date:	Not reported
Drop Shop:	Not reported
Shutdown:	Not reported
Alternate Solvent:	DF-2000; CAS 64742-48-9, synthetic hydrocarbon, ExxonMobil
Current Business:	Not reported

Name:	ALICE CLEANERS
Address:	74 SECOND AVE
City,State,Zip:	NEW YORK, NY
Facility ID:	2-6206-00504
Phone Number:	2126737434
Region:	Not reported
Registration Effective Date:	10/31/2007
Inspection Date:	12/12/2003
Install Date:	Not reported
Expiration Date:	01/16/2009
Removal Date:	Not reported
Drop Shop:	Not reported
Shutdown:	Not reported
Alternate Solvent:	DF-2000; CAS 64742-48-9, synthetic hydrocarbon, ExxonMobil
Current Business:	Not reported

Name:	ALICE CLEANERS
Address:	74 SECOND AVE
City,State,Zip:	NEW YORK, NY
Facility ID:	2-6206-00504
Phone Number:	2126737434
Region:	Not reported
Registration Effective Date:	01/16/2009
Inspection Date:	12/12/2003
Install Date:	Not reported
Expiration Date:	08/09/2016
Removal Date:	Not reported
Drop Shop:	Not reported
Shutdown:	Not reported

74 CLEANERS INC (Continued) **1000117332**

Alternate Solvent: DF-2000; CAS 64742-48-9, synthetic hydrocarbon, ExxonMobil
Current Business: Not reported

Name: ALICE CLEANERS
Address: 74 SECOND AVE
City,State,Zip: NEW YORK, NY
Facility ID: 2-6206-00504
Phone Number: 2126737434
Region: Not reported
Registration Effective Date: 08/09/2016
Inspection Date: 12/12/2003
Install Date: Not reported
Expiration Date: 08/31/2016
Removal Date: Not reported
Drop Shop: Not reported
Shutdown: Not reported
Alternate Solvent: DF-2000; CAS 64742-48-9, synthetic hydrocarbon, ExxonMobil
Current Business: Not reported

Name: ALICE CLEANERS
Address: 74 SECOND AVE
City,State,Zip: NEW YORK, NY
Facility ID: 2-6206-00504
Phone Number: 2126737434
Region: Not reported
Registration Effective Date: 08/31/2016
Inspection Date: 12/12/2003
Install Date: Not reported
Expiration Date: 08/09/2023
Removal Date: Not reported
Drop Shop: Not reported
Shutdown: Not reported
Alternate Solvent: DF-2000; CAS 64742-48-9, synthetic hydrocarbon, ExxonMobil
Current Business: Not reported

Name: ALICE CLEANERS
Address: 74 SECOND AVE
City,State,Zip: NEW YORK, NY
Facility ID: 2-6206-00504
Phone Number: 2126737434
Region: Not reported
Registration Effective Date: 08/09/2023
Inspection Date: 12/12/2003
Install Date: Not reported
Expiration Date: 08/08/2033
Removal Date: Not reported
Drop Shop: Not reported
Shutdown: Not reported
Alternate Solvent: DF-2000; CAS 64742-48-9, synthetic hydrocarbon, ExxonMobil
Current Business: Not reported

Name: ALICE CLEANERS
Address: 74 SECOND AVE
City,State,Zip: NEW YORK, NY
Facility ID: 2-6206-00504
Phone Number: 2126737434
Region: Not reported

74 CLEANERS INC (Continued) **1000117332**

Registration Effective Date: 09/24/2002
Inspection Date: 12/14/2004
Install Date: Not reported
Expiration Date: 10/31/2007
Removal Date: Not reported
Drop Shop: Not reported
Shutdown: Not reported
Alternate Solvent: DF-2000; CAS 64742-48-9, synthetic hydrocarbon, ExxonMobil
Current Business: Not reported

Name: ALICE CLEANERS
Address: 74 SECOND AVE
City,State,Zip: NEW YORK, NY
Facility ID: 2-6206-00504
Phone Number: 2126737434
Region: Not reported
Registration Effective Date: 10/31/2007
Inspection Date: 12/14/2004
Install Date: Not reported
Expiration Date: 01/16/2009
Removal Date: Not reported
Drop Shop: Not reported
Shutdown: Not reported
Alternate Solvent: DF-2000; CAS 64742-48-9, synthetic hydrocarbon, ExxonMobil
Current Business: Not reported

Name: ALICE CLEANERS
Address: 74 SECOND AVE
City,State,Zip: NEW YORK, NY
Facility ID: 2-6206-00504
Phone Number: 2126737434
Region: Not reported
Registration Effective Date: 01/16/2009
Inspection Date: 12/14/2004
Install Date: Not reported
Expiration Date: 08/09/2016
Removal Date: Not reported
Drop Shop: Not reported
Shutdown: Not reported
Alternate Solvent: DF-2000; CAS 64742-48-9, synthetic hydrocarbon, ExxonMobil
Current Business: Not reported

Name: ALICE CLEANERS
Address: 74 SECOND AVE
City,State,Zip: NEW YORK, NY
Facility ID: 2-6206-00504
Phone Number: 2126737434
Region: Not reported
Registration Effective Date: 08/09/2016
Inspection Date: 12/14/2004
Install Date: Not reported
Expiration Date: 08/31/2016
Removal Date: Not reported
Drop Shop: Not reported
Shutdown: Not reported
Alternate Solvent: DF-2000; CAS 64742-48-9, synthetic hydrocarbon, ExxonMobil
Current Business: Not reported

74 CLEANERS INC (Continued) **1000117332**

Name:	ALICE CLEANERS
Address:	74 SECOND AVE
City,State,Zip:	NEW YORK, NY
Facility ID:	2-6206-00504
Phone Number:	2126737434
Region:	Not reported
Registration Effective Date:	08/31/2016
Inspection Date:	12/14/2004
Install Date:	Not reported
Expiration Date:	08/09/2023
Removal Date:	Not reported
Drop Shop:	Not reported
Shutdown:	Not reported
Alternate Solvent:	DF-2000; CAS 64742-48-9, synthetic hydrocarbon, ExxonMobil
Current Business:	Not reported

Name:	ALICE CLEANERS
Address:	74 SECOND AVE
City,State,Zip:	NEW YORK, NY
Facility ID:	2-6206-00504
Phone Number:	2126737434
Region:	Not reported
Registration Effective Date:	08/09/2023
Inspection Date:	12/14/2004
Install Date:	Not reported
Expiration Date:	08/08/2033
Removal Date:	Not reported
Drop Shop:	Not reported
Shutdown:	Not reported
Alternate Solvent:	DF-2000; CAS 64742-48-9, synthetic hydrocarbon, ExxonMobil
Current Business:	Not reported

Name:	ALICE CLEANERS
Address:	74 SECOND AVE
City,State,Zip:	NEW YORK, NY
Facility ID:	2-6206-00504
Phone Number:	2126737434
Region:	Not reported
Registration Effective Date:	08/31/2016
Inspection Date:	12/11/2007
Install Date:	Not reported
Expiration Date:	08/09/2023
Removal Date:	Not reported
Drop Shop:	Not reported
Shutdown:	Not reported
Alternate Solvent:	DF-2000; CAS 64742-48-9, synthetic hydrocarbon, ExxonMobil
Current Business:	Not reported

Name:	ALICE CLEANERS
Address:	74 SECOND AVE
City,State,Zip:	NEW YORK, NY
Facility ID:	2-6206-00504
Phone Number:	2126737434
Region:	Not reported
Registration Effective Date:	08/09/2023
Inspection Date:	12/11/2007
Install Date:	Not reported

74 CLEANERS INC (Continued) **1000117332**

Expiration Date: 08/08/2033
Removal Date: Not reported
Drop Shop: Not reported
Shutdown: Not reported
Alternate Solvent: DF-2000; CAS 64742-48-9, synthetic hydrocarbon, ExxonMobil
Current Business: Not reported

Name: ALICE CLEANERS
Address: 74 SECOND AVE
City,State,Zip: NEW YORK, NY
Facility ID: 2-6206-00504
Phone Number: 2126737434
Region: Not reported
Registration Effective Date: 09/24/2002
Inspection Date: 12/11/2008
Install Date: Not reported
Expiration Date: 10/31/2007
Removal Date: Not reported
Drop Shop: Not reported
Shutdown: Not reported
Alternate Solvent: DF-2000; CAS 64742-48-9, synthetic hydrocarbon, ExxonMobil
Current Business: Not reported

Name: ALICE CLEANERS
Address: 74 SECOND AVE
City,State,Zip: NEW YORK, NY
Facility ID: 2-6206-00504
Phone Number: 2126737434
Region: Not reported
Registration Effective Date: 10/31/2007
Inspection Date: 12/11/2008
Install Date: Not reported
Expiration Date: 01/16/2009
Removal Date: Not reported
Drop Shop: Not reported
Shutdown: Not reported
Alternate Solvent: DF-2000; CAS 64742-48-9, synthetic hydrocarbon, ExxonMobil
Current Business: Not reported

Name: ALICE CLEANERS
Address: 74 SECOND AVE
City,State,Zip: NEW YORK, NY
Facility ID: 2-6206-00504
Phone Number: 2126737434
Region: Not reported
Registration Effective Date: 01/16/2009
Inspection Date: 12/11/2008
Install Date: Not reported
Expiration Date: 08/09/2016
Removal Date: Not reported
Drop Shop: Not reported
Shutdown: Not reported
Alternate Solvent: DF-2000; CAS 64742-48-9, synthetic hydrocarbon, ExxonMobil
Current Business: Not reported

Name: ALICE CLEANERS
Address: 74 SECOND AVE

74 CLEANERS INC (Continued) **1000117332**

City,State,Zip: NEW YORK, NY
Facility ID: 2-6206-00504
Phone Number: 2126737434
Region: Not reported
Registration Effective Date: 08/09/2016
Inspection Date: 12/11/2008
Install Date: Not reported
Expiration Date: 08/31/2016
Removal Date: Not reported
Drop Shop: Not reported
Shutdown: Not reported
Alternate Solvent: DF-2000; CAS 64742-48-9, synthetic hydrocarbon, ExxonMobil
Current Business: Not reported

Name: ALICE CLEANERS
Address: 74 SECOND AVE
City,State,Zip: NEW YORK, NY
Facility ID: 2-6206-00504
Phone Number: 2126737434
Region: Not reported
Registration Effective Date: 08/31/2016
Inspection Date: 12/11/2008
Install Date: Not reported
Expiration Date: 08/09/2023
Removal Date: Not reported
Drop Shop: Not reported
Shutdown: Not reported
Alternate Solvent: DF-2000; CAS 64742-48-9, synthetic hydrocarbon, ExxonMobil
Current Business: Not reported

Name: ALICE CLEANERS
Address: 74 SECOND AVE
City,State,Zip: NEW YORK, NY
Facility ID: 2-6206-00504
Phone Number: 2126737434
Region: Not reported
Registration Effective Date: 08/09/2023
Inspection Date: 12/11/2008
Install Date: Not reported
Expiration Date: 08/08/2033
Removal Date: Not reported
Drop Shop: Not reported
Shutdown: Not reported
Alternate Solvent: DF-2000; CAS 64742-48-9, synthetic hydrocarbon, ExxonMobil
Current Business: Not reported

Name: ALICE CLEANERS
Address: 74 SECOND AVE
City,State,Zip: NEW YORK, NY
Facility ID: 2-6206-00504
Phone Number: 2126737434
Region: Not reported
Registration Effective Date: 09/24/2002
Inspection Date: 12/10/2009
Install Date: Not reported
Expiration Date: 10/31/2007
Removal Date: Not reported

74 CLEANERS INC (Continued) **1000117332**

Drop Shop: Not reported
Shutdown: Not reported
Alternate Solvent: DF-2000; CAS 64742-48-9, synthetic hydrocarbon, ExxonMobil
Current Business: Not reported

Name: ALICE CLEANERS
Address: 74 SECOND AVE
City,State,Zip: NEW YORK, NY
Facility ID: 2-6206-00504
Phone Number: 2126737434
Region: Not reported
Registration Effective Date: 10/31/2007
Inspection Date: 12/10/2009
Install Date: Not reported
Expiration Date: 01/16/2009
Removal Date: Not reported
Drop Shop: Not reported
Shutdown: Not reported
Alternate Solvent: DF-2000; CAS 64742-48-9, synthetic hydrocarbon, ExxonMobil
Current Business: Not reported

Name: ALICE CLEANERS
Address: 74 SECOND AVE
City,State,Zip: NEW YORK, NY
Facility ID: 2-6206-00504
Phone Number: 2126737434
Region: Not reported
Registration Effective Date: 01/16/2009
Inspection Date: 12/07/2006
Install Date: Not reported
Expiration Date: 08/09/2016
Removal Date: Not reported
Drop Shop: Not reported
Shutdown: Not reported
Alternate Solvent: DF-2000; CAS 64742-48-9, synthetic hydrocarbon, ExxonMobil
Current Business: Not reported

Name: ALICE CLEANERS
Address: 74 SECOND AVE
City,State,Zip: NEW YORK, NY
Facility ID: 2-6206-00504
Phone Number: 2126737434
Region: Not reported
Registration Effective Date: 08/09/2016
Inspection Date: 12/07/2006
Install Date: Not reported
Expiration Date: 08/31/2016
Removal Date: Not reported
Drop Shop: Not reported
Shutdown: Not reported
Alternate Solvent: DF-2000; CAS 64742-48-9, synthetic hydrocarbon, ExxonMobil
Current Business: Not reported

Name: ALICE CLEANERS
Address: 74 SECOND AVE
City,State,Zip: NEW YORK, NY
Facility ID: 2-6206-00504

74 CLEANERS INC (Continued) **1000117332**

Phone Number:	2126737434
Region:	Not reported
Registration Effective Date:	08/31/2016
Inspection Date:	12/07/2006
Install Date:	Not reported
Expiration Date:	08/09/2023
Removal Date:	Not reported
Drop Shop:	Not reported
Shutdown:	Not reported
Alternate Solvent:	DF-2000; CAS 64742-48-9, synthetic hydrocarbon, ExxonMobil
Current Business:	Not reported

Name:	ALICE CLEANERS
Address:	74 SECOND AVE
City,State,Zip:	NEW YORK, NY
Facility ID:	2-6206-00504
Phone Number:	2126737434
Region:	Not reported
Registration Effective Date:	08/09/2023
Inspection Date:	12/07/2006
Install Date:	Not reported
Expiration Date:	08/08/2033
Removal Date:	Not reported
Drop Shop:	Not reported
Shutdown:	Not reported
Alternate Solvent:	DF-2000; CAS 64742-48-9, synthetic hydrocarbon, ExxonMobil
Current Business:	Not reported

Name:	ALICE CLEANERS
Address:	74 SECOND AVE
City,State,Zip:	NEW YORK, NY
Facility ID:	2-6206-00504
Phone Number:	2126737434
Region:	Not reported
Registration Effective Date:	09/24/2002
Inspection Date:	12/11/2007
Install Date:	Not reported
Expiration Date:	10/31/2007
Removal Date:	Not reported
Drop Shop:	Not reported
Shutdown:	Not reported
Alternate Solvent:	DF-2000; CAS 64742-48-9, synthetic hydrocarbon, ExxonMobil
Current Business:	Not reported

Name:	ALICE CLEANERS
Address:	74 SECOND AVE
City,State,Zip:	NEW YORK, NY
Facility ID:	2-6206-00504
Phone Number:	2126737434
Region:	Not reported
Registration Effective Date:	10/31/2007
Inspection Date:	12/11/2007
Install Date:	Not reported
Expiration Date:	01/16/2009
Removal Date:	Not reported
Drop Shop:	Not reported
Shutdown:	Not reported

74 CLEANERS INC (Continued) **1000117332**

Alternate Solvent: DF-2000; CAS 64742-48-9, synthetic hydrocarbon, ExxonMobil
Current Business: Not reported

Name: ALICE CLEANERS
Address: 74 SECOND AVE
City,State,Zip: NEW YORK, NY
Facility ID: 2-6206-00504
Phone Number: 2126737434
Region: Not reported
Registration Effective Date: 01/16/2009
Inspection Date: 12/10/2009
Install Date: Not reported
Expiration Date: 08/09/2016
Removal Date: Not reported
Drop Shop: Not reported
Shutdown: Not reported
Alternate Solvent: DF-2000; CAS 64742-48-9, synthetic hydrocarbon, ExxonMobil
Current Business: Not reported

Name: ALICE CLEANERS
Address: 74 SECOND AVE
City,State,Zip: NEW YORK, NY
Facility ID: 2-6206-00504
Phone Number: 2126737434
Region: Not reported
Registration Effective Date: 08/09/2016
Inspection Date: 12/10/2009
Install Date: Not reported
Expiration Date: 08/31/2016
Removal Date: Not reported
Drop Shop: Not reported
Shutdown: Not reported
Alternate Solvent: DF-2000; CAS 64742-48-9, synthetic hydrocarbon, ExxonMobil
Current Business: Not reported

Name: ALICE CLEANERS
Address: 74 SECOND AVE
City,State,Zip: NEW YORK, NY
Facility ID: 2-6206-00504
Phone Number: 2126737434
Region: Not reported
Registration Effective Date: 08/31/2016
Inspection Date: 12/10/2009
Install Date: Not reported
Expiration Date: 08/09/2023
Removal Date: Not reported
Drop Shop: Not reported
Shutdown: Not reported
Alternate Solvent: DF-2000; CAS 64742-48-9, synthetic hydrocarbon, ExxonMobil
Current Business: Not reported

Name: ALICE CLEANERS
Address: 74 SECOND AVE
City,State,Zip: NEW YORK, NY
Facility ID: 2-6206-00504
Phone Number: 2126737434
Region: Not reported

74 CLEANERS INC (Continued) **1000117332**

Registration Effective Date: 08/09/2023
Inspection Date: 12/10/2009
Install Date: Not reported
Expiration Date: 08/08/2033
Removal Date: Not reported
Drop Shop: Not reported
Shutdown: Not reported
Alternate Solvent: DF-2000; CAS 64742-48-9, synthetic hydrocarbon, ExxonMobil
Current Business: Not reported

Name: ALICE CLEANERS
Address: 74 SECOND AVE
City,State,Zip: NEW YORK, NY
Facility ID: 2-6206-00504
Phone Number: 2126737434
Region: Not reported
Registration Effective Date: 09/24/2002
Inspection Date: 12/13/2011
Install Date: Not reported
Expiration Date: 10/31/2007
Removal Date: Not reported
Drop Shop: Not reported
Shutdown: Not reported
Alternate Solvent: DF-2000; CAS 64742-48-9, synthetic hydrocarbon, ExxonMobil
Current Business: Not reported

Name: ALICE CLEANERS
Address: 74 SECOND AVE
City,State,Zip: NEW YORK, NY
Facility ID: 2-6206-00504
Phone Number: 2126737434
Region: Not reported
Registration Effective Date: 10/31/2007
Inspection Date: 12/13/2011
Install Date: Not reported
Expiration Date: 01/16/2009
Removal Date: Not reported
Drop Shop: Not reported
Shutdown: Not reported
Alternate Solvent: DF-2000; CAS 64742-48-9, synthetic hydrocarbon, ExxonMobil
Current Business: Not reported

Name: ALICE CLEANERS
Address: 74 SECOND AVE
City,State,Zip: NEW YORK, NY
Facility ID: 2-6206-00504
Phone Number: 2126737434
Region: Not reported
Registration Effective Date: 01/16/2009
Inspection Date: 12/13/2011
Install Date: Not reported
Expiration Date: 08/09/2016
Removal Date: Not reported
Drop Shop: Not reported
Shutdown: Not reported
Alternate Solvent: DF-2000; CAS 64742-48-9, synthetic hydrocarbon, ExxonMobil
Current Business: Not reported

74 CLEANERS INC (Continued) **1000117332**

Name:	ALICE CLEANERS
Address:	74 SECOND AVE
City,State,Zip:	NEW YORK, NY
Facility ID:	2-6206-00504
Phone Number:	2126737434
Region:	Not reported
Registration Effective Date:	08/09/2016
Inspection Date:	12/13/2011
Install Date:	Not reported
Expiration Date:	08/31/2016
Removal Date:	Not reported
Drop Shop:	Not reported
Shutdown:	Not reported
Alternate Solvent:	DF-2000; CAS 64742-48-9, synthetic hydrocarbon, ExxonMobil
Current Business:	Not reported

Name:	ALICE CLEANERS
Address:	74 SECOND AVE
City,State,Zip:	NEW YORK, NY
Facility ID:	2-6206-00504
Phone Number:	2126737434
Region:	Not reported
Registration Effective Date:	08/31/2016
Inspection Date:	12/13/2011
Install Date:	Not reported
Expiration Date:	08/09/2023
Removal Date:	Not reported
Drop Shop:	Not reported
Shutdown:	Not reported
Alternate Solvent:	DF-2000; CAS 64742-48-9, synthetic hydrocarbon, ExxonMobil
Current Business:	Not reported

Name:	ALICE CLEANERS
Address:	74 SECOND AVE
City,State,Zip:	NEW YORK, NY
Facility ID:	2-6206-00504
Phone Number:	2126737434
Region:	Not reported
Registration Effective Date:	08/09/2023
Inspection Date:	12/13/2011
Install Date:	Not reported
Expiration Date:	08/08/2033
Removal Date:	Not reported
Drop Shop:	Not reported
Shutdown:	Not reported
Alternate Solvent:	DF-2000; CAS 64742-48-9, synthetic hydrocarbon, ExxonMobil
Current Business:	Not reported

Name:	ALICE CLEANERS
Address:	74 SECOND AVE
City,State,Zip:	NEW YORK, NY
Facility ID:	2-6206-00504
Phone Number:	2126737434
Region:	Not reported
Registration Effective Date:	09/24/2002
Inspection Date:	12/15/2010
Install Date:	Not reported

74 CLEANERS INC (Continued) **1000117332**

Expiration Date: 10/31/2007
Removal Date: Not reported
Drop Shop: Not reported
Shutdown: Not reported
Alternate Solvent: DF-2000; CAS 64742-48-9, synthetic hydrocarbon, ExxonMobil
Current Business: Not reported

Name: ALICE CLEANERS
Address: 74 SECOND AVE
City,State,Zip: NEW YORK, NY
Facility ID: 2-6206-00504
Phone Number: 2126737434
Region: Not reported
Registration Effective Date: 10/31/2007
Inspection Date: 12/15/2010
Install Date: Not reported
Expiration Date: 01/16/2009
Removal Date: Not reported
Drop Shop: Not reported
Shutdown: Not reported
Alternate Solvent: DF-2000; CAS 64742-48-9, synthetic hydrocarbon, ExxonMobil
Current Business: Not reported

Name: ALICE CLEANERS
Address: 74 SECOND AVE
City,State,Zip: NEW YORK, NY
Facility ID: 2-6206-00504
Phone Number: 2126737434
Region: Not reported
Registration Effective Date: 01/16/2009
Inspection Date: 12/15/2010
Install Date: Not reported
Expiration Date: 08/09/2016
Removal Date: Not reported
Drop Shop: Not reported
Shutdown: Not reported
Alternate Solvent: DF-2000; CAS 64742-48-9, synthetic hydrocarbon, ExxonMobil
Current Business: Not reported

Name: ALICE CLEANERS
Address: 74 SECOND AVE
City,State,Zip: NEW YORK, NY
Facility ID: 2-6206-00504
Phone Number: 2126737434
Region: Not reported
Registration Effective Date: 08/09/2016
Inspection Date: 12/15/2010
Install Date: Not reported
Expiration Date: 08/31/2016
Removal Date: Not reported
Drop Shop: Not reported
Shutdown: Not reported
Alternate Solvent: DF-2000; CAS 64742-48-9, synthetic hydrocarbon, ExxonMobil
Current Business: Not reported

Name: ALICE CLEANERS
Address: 74 SECOND AVE

74 CLEANERS INC (Continued) **1000117332**

City,State,Zip: NEW YORK, NY
Facility ID: 2-6206-00504
Phone Number: 2126737434
Region: Not reported
Registration Effective Date: 08/31/2016
Inspection Date: 12/15/2010
Install Date: Not reported
Expiration Date: 08/09/2023
Removal Date: Not reported
Drop Shop: Not reported
Shutdown: Not reported
Alternate Solvent: DF-2000; CAS 64742-48-9, synthetic hydrocarbon, ExxonMobil
Current Business: Not reported

Name: ALICE CLEANERS
Address: 74 SECOND AVE
City,State,Zip: NEW YORK, NY
Facility ID: 2-6206-00504
Phone Number: 2126737434
Region: Not reported
Registration Effective Date: 08/09/2023
Inspection Date: 12/15/2010
Install Date: Not reported
Expiration Date: 08/08/2033
Removal Date: Not reported
Drop Shop: Not reported
Shutdown: Not reported
Alternate Solvent: DF-2000; CAS 64742-48-9, synthetic hydrocarbon, ExxonMobil
Current Business: Not reported

Name: ALICE CLEANERS
Address: 74 SECOND AVE
City,State,Zip: NEW YORK, NY
Facility ID: 2-6206-00504
Phone Number: 2126737434
Region: Not reported
Registration Effective Date: 09/24/2002
Inspection Date: 12/12/2012
Install Date: Not reported
Expiration Date: 10/31/2007
Removal Date: Not reported
Drop Shop: Not reported
Shutdown: Not reported
Alternate Solvent: DF-2000; CAS 64742-48-9, synthetic hydrocarbon, ExxonMobil
Current Business: Not reported

Name: ALICE CLEANERS
Address: 74 SECOND AVE
City,State,Zip: NEW YORK, NY
Facility ID: 2-6206-00504
Phone Number: 2126737434
Region: Not reported
Registration Effective Date: 10/31/2007
Inspection Date: 12/12/2012
Install Date: Not reported
Expiration Date: 01/16/2009
Removal Date: Not reported

74 CLEANERS INC (Continued) **1000117332**

Drop Shop: Not reported
Shutdown: Not reported
Alternate Solvent: DF-2000; CAS 64742-48-9, synthetic hydrocarbon, ExxonMobil
Current Business: Not reported

Name: ALICE CLEANERS
Address: 74 SECOND AVE
City,State,Zip: NEW YORK, NY
Facility ID: 2-6206-00504
Phone Number: 2126737434
Region: Not reported
Registration Effective Date: 01/16/2009
Inspection Date: 12/12/2012
Install Date: Not reported
Expiration Date: 08/09/2016
Removal Date: Not reported
Drop Shop: Not reported
Shutdown: Not reported
Alternate Solvent: DF-2000; CAS 64742-48-9, synthetic hydrocarbon, ExxonMobil
Current Business: Not reported

Name: ALICE CLEANERS
Address: 74 SECOND AVE
City,State,Zip: NEW YORK, NY
Facility ID: 2-6206-00504
Phone Number: 2126737434
Region: Not reported
Registration Effective Date: 08/09/2016
Inspection Date: 12/12/2012
Install Date: Not reported
Expiration Date: 08/31/2016
Removal Date: Not reported
Drop Shop: Not reported
Shutdown: Not reported
Alternate Solvent: DF-2000; CAS 64742-48-9, synthetic hydrocarbon, ExxonMobil
Current Business: Not reported

Name: ALICE CLEANERS
Address: 74 SECOND AVE
City,State,Zip: NEW YORK, NY
Facility ID: 2-6206-00504
Phone Number: 2126737434
Region: Not reported
Registration Effective Date: 08/31/2016
Inspection Date: 12/12/2012
Install Date: Not reported
Expiration Date: 08/09/2023
Removal Date: Not reported
Drop Shop: Not reported
Shutdown: Not reported
Alternate Solvent: DF-2000; CAS 64742-48-9, synthetic hydrocarbon, ExxonMobil
Current Business: Not reported

Name: ALICE CLEANERS
Address: 74 SECOND AVE
City,State,Zip: NEW YORK, NY
Facility ID: 2-6206-00504

74 CLEANERS INC (Continued) **1000117332**

Phone Number:	2126737434
Region:	Not reported
Registration Effective Date:	08/09/2023
Inspection Date:	12/12/2012
Install Date:	Not reported
Expiration Date:	08/08/2033
Removal Date:	Not reported
Drop Shop:	Not reported
Shutdown:	Not reported
Alternate Solvent:	DF-2000; CAS 64742-48-9, synthetic hydrocarbon, ExxonMobil
Current Business:	Not reported

Name:	ALICE CLEANERS
Address:	74 SECOND AVE
City,State,Zip:	NEW YORK, NY
Facility ID:	2-6206-00504
Phone Number:	2126737434
Region:	Not reported
Registration Effective Date:	09/24/2002
Inspection Date:	12/11/2013
Install Date:	Not reported
Expiration Date:	10/31/2007
Removal Date:	Not reported
Drop Shop:	Not reported
Shutdown:	Not reported
Alternate Solvent:	DF-2000; CAS 64742-48-9, synthetic hydrocarbon, ExxonMobil
Current Business:	Not reported

Name:	ALICE CLEANERS
Address:	74 SECOND AVE
City,State,Zip:	NEW YORK, NY
Facility ID:	2-6206-00504
Phone Number:	2126737434
Region:	Not reported
Registration Effective Date:	10/31/2007
Inspection Date:	12/11/2013
Install Date:	Not reported
Expiration Date:	01/16/2009
Removal Date:	Not reported
Drop Shop:	Not reported
Shutdown:	Not reported
Alternate Solvent:	DF-2000; CAS 64742-48-9, synthetic hydrocarbon, ExxonMobil
Current Business:	Not reported

Name:	ALICE CLEANERS
Address:	74 SECOND AVE
City,State,Zip:	NEW YORK, NY
Facility ID:	2-6206-00504
Phone Number:	2126737434
Region:	Not reported
Registration Effective Date:	01/16/2009
Inspection Date:	12/11/2013
Install Date:	Not reported
Expiration Date:	08/09/2016
Removal Date:	Not reported
Drop Shop:	Not reported
Shutdown:	Not reported

74 CLEANERS INC (Continued) **1000117332**

Alternate Solvent: DF-2000; CAS 64742-48-9, synthetic hydrocarbon, ExxonMobil
Current Business: Not reported

Name: ALICE CLEANERS
Address: 74 SECOND AVE
City,State,Zip: NEW YORK, NY
Facility ID: 2-6206-00504
Phone Number: 2126737434
Region: Not reported
Registration Effective Date: 08/09/2016
Inspection Date: 12/11/2013
Install Date: Not reported
Expiration Date: 08/31/2016
Removal Date: Not reported
Drop Shop: Not reported
Shutdown: Not reported
Alternate Solvent: DF-2000; CAS 64742-48-9, synthetic hydrocarbon, ExxonMobil
Current Business: Not reported

Name: ALICE CLEANERS
Address: 74 SECOND AVE
City,State,Zip: NEW YORK, NY
Facility ID: 2-6206-00504
Phone Number: 2126737434
Region: Not reported
Registration Effective Date: 08/31/2016
Inspection Date: 12/11/2013
Install Date: Not reported
Expiration Date: 08/09/2023
Removal Date: Not reported
Drop Shop: Not reported
Shutdown: Not reported
Alternate Solvent: DF-2000; CAS 64742-48-9, synthetic hydrocarbon, ExxonMobil
Current Business: Not reported

Name: ALICE CLEANERS
Address: 74 SECOND AVE
City,State,Zip: NEW YORK, NY
Facility ID: 2-6206-00504
Phone Number: 2126737434
Region: Not reported
Registration Effective Date: 08/09/2023
Inspection Date: 12/11/2013
Install Date: Not reported
Expiration Date: 08/08/2033
Removal Date: Not reported
Drop Shop: Not reported
Shutdown: Not reported
Alternate Solvent: DF-2000; CAS 64742-48-9, synthetic hydrocarbon, ExxonMobil
Current Business: Not reported

NY MANIFEST:
EPA ID: NYD034343657
Country: USA
Name: One Hour Martinizing
Address: 74 SECOND AVE
Address 2: Not reported

74 CLEANERS INC (Continued) **1000117332**

City,State,Zip:	NEW YORK, NY 10003
Zip 4:	Not reported
Location Address 1:	74 SECOND AVENUE
Location Address 2:	Not reported
Location City,State,Zip:	NEW YORK, NY 10003
Location Zip 4:	Not reported
Facility Status:	Not reported
Total Tanks:	Not reported
Code:	BP

Mailing:

Mailing Name:	One Hour Martinizing
Mailing Contact:	One Hour Martinizing
Mailing Address 1:	74 SECOND AVENUE
Mailing Address 2:	Not reported
Mailing City,State,Zip:	NEW YORK, NY 10003
Mailing Zip 4:	Not reported
Mailing Country:	USA
Mailing Phone:	2126749609

Manifest Data:

Document ID:	NJA0440063
Manifest Status:	C - Completed copy
Trans1 State ID:	NJDEPS869
Year:	1988
Trans2 State ID:	Not reported
Generator Ship Date:	880617
Trans1 Recv Date:	880617
Trans2 Recv Date:	Not reported
TSD Site Recv Date:	880617
Part A Recv Date:	880621
Part B Recv Date:	880701
Generator EPA ID:	NYD034343657
Trans1 EPA ID:	ILD051060408
Trans2 EPA ID:	Not reported
TSDF ID 1:	NJD000768093
TSDF ID 2:	Not reported
Manifest Tracking Number:	Not reported
Import Indicator:	Not reported
Export Indicator:	Not reported
Discr Quantity Indicator:	Not reported
Discr Type Indicator:	Not reported
Discr Residue Indicator:	Not reported
Discr Partial Reject Indicator:	Not reported
Discr Full Reject Indicator:	Not reported
Manifest Ref Number:	Not reported
Alt Facility RCRA ID:	Not reported
Alt Facility Sign Date:	Not reported
MGMT Method Type Code:	Not reported
Waste Code 1:	The Following Spent Halogenated Solvents: Tetrachloroethylene, Methylene Chloride, Trichloroethylene, 1,1,1-Trichloroethane, Chlorobenzene, 1,1,2-Trichloro-1,2,2-Trifluoroethane, Ortho-Dichlorobenzene, Trichlorofluoromethane, And 1,1,2, Trichloroethane; All Spent Solvent Mixtures/Blends Containing, Before Use, A Total Of Ten Percent Or More (By Volume) Of One Or More Of The Above Halogenated Solvents Or Those Solvents Listed In F001, F004, And F005; And Still Bottoms From The Recovery Of These Spent Solvents And

74 CLEANERS INC (Continued) **1000117332**

	Spent Solvent Mixtures.
Waste Code 2:	Not reported
Waste Code 3:	Not reported
Waste Code 4:	Not reported
Waste Code 5:	Not reported
Waste Code 6:	Not reported
Quantity:	00140
Units:	Pounds
Number of Containers:	002
Container Type:	Metal drums, barrels, kegs
Handling Method:	Recycle
Specific Gravity:	100
Document ID:	MNA5044602
Manifest Status:	C - Completed copy
Trans1 State ID:	NJDEPS869
Year:	1987
Trans2 State ID:	Not reported
Generator Ship Date:	870213
Trans1 Recv Date:	870213
Trans2 Recv Date:	Not reported
TSD Site Recv Date:	870213
Part A Recv Date:	870305
Part B Recv Date:	870305
Generator EPA ID:	NYD034343657
Trans1 EPA ID:	NJD000768093
Trans2 EPA ID:	Not reported
TSDF ID 1:	NJD000768093
TSDF ID 2:	Not reported
Manifest Tracking Number:	Not reported
Import Indicator:	Not reported
Export Indicator:	Not reported
Discr Quantity Indicator:	Not reported
Discr Type Indicator:	Not reported
Discr Residue Indicator:	Not reported
Discr Partial Reject Indicator:	Not reported
Discr Full Reject Indicator:	Not reported
Manifest Ref Number:	Not reported
Alt Facility RCRA ID:	Not reported
Alt Facility Sign Date:	Not reported
MGMT Method Type Code:	Not reported
Waste Code 1:	The Following Spent Halogenated Solvents: Tetrachloroethylene, Methylene Chloride, Trichloroethylene, 1,1,1-Trichloroethane, Chlorobenzene, 1,1,2-Trichloro-1,2,2-Trifluoroethane, Ortho-Dichlorobenzene, Trichlorofluoromethane, And 1,1,2, Trichloroethane; All Spent Solvent Mixtures/Blends Containing, Before Use, A Total Of Ten Percent Or More (By Volume) Of One Or More Of The Above Halogenated Solvents Or Those Solvents Listed In F001, F004, And F005; And Still Bottoms From The Recovery Of These Spent Solvents And Spent Solvent Mixtures.
Waste Code 2:	Not reported
Waste Code 3:	Not reported
Waste Code 4:	Not reported
Waste Code 5:	Not reported
Waste Code 6:	Not reported
Quantity:	00180
Units:	Pounds

74 CLEANERS INC (Continued) **1000117332**

Number of Containers:	002
Container Type:	Metal drums, barrels, kegs
Handling Method:	Recycle
Specific Gravity:	100
Document ID:	NJA1840355
Manifest Status:	Not reported
Trans1 State ID:	NJDEPS869
Year:	1994
Trans2 State ID:	Not reported
Generator Ship Date:	03/17/1994
Trans1 Recv Date:	03/17/1994
Trans2 Recv Date:	Not reported
TSD Site Recv Date:	03/17/1994
Part A Recv Date:	Not reported
Part B Recv Date:	Not reported
Generator EPA ID:	NYD034343657
Trans1 EPA ID:	ILD984908202
Trans2 EPA ID:	Not reported
TSDF ID 1:	NJD000768093
TSDF ID 2:	Not reported
Manifest Tracking Number:	Not reported
Import Indicator:	Not reported
Export Indicator:	Not reported
Discr Quantity Indicator:	Not reported
Discr Type Indicator:	Not reported
Discr Residue Indicator:	Not reported
Discr Partial Reject Indicator:	Not reported
Discr Full Reject Indicator:	Not reported
Manifest Ref Number:	Not reported
Alt Facility RCRA ID:	Not reported
Alt Facility Sign Date:	Not reported
MGMT Method Type Code:	Not reported
Waste Code 1:	The Following Spent Halogenated Solvents: Tetrachloroethylene, Methylene Chloride, Trichloroethylene, 1,1,1-Trichloroethane, Chlorobenzene, 1,1,2-Trichloro-1,2,2-Trifluoroethane, Ortho-Dichlorobenzene, Trichlorofluoromethane, And 1,1,2, Trichloroethane; All Spent Solvent Mixtures/Blends Containing, Before Use, A Total Of Ten Percent Or More (By Volume) Of One Or More Of The Above Halogenated Solvents Or Those Solvents Listed In F001, F004, And F005; And Still Bottoms From The Recovery Of These Spent Solvents And Spent Solvent Mixtures.
Waste Code 2:	Not reported
Waste Code 3:	Not reported
Waste Code 4:	Not reported
Waste Code 5:	Not reported
Waste Code 6:	Not reported
Quantity:	00195
Units:	Pounds
Number of Containers:	001
Container Type:	Fiberboard or plastic drums, barrels, kegs
Handling Method:	Burn
Specific Gravity:	01.00
Document ID:	NJA1848330
Manifest Status:	Not reported
Trans1 State ID:	S8690

74 CLEANERS INC (Continued) **1000117332**

Year:	1994
Trans2 State ID:	Not reported
Generator Ship Date:	09/09/1994
Trans1 Recv Date:	09/09/1994
Trans2 Recv Date:	Not reported
TSD Site Recv Date:	09/09/1994
Part A Recv Date:	Not reported
Part B Recv Date:	Not reported
Generator EPA ID:	NYD034343657
Trans1 EPA ID:	ILD984908202
Trans2 EPA ID:	Not reported
TSDF ID 1:	NJD000768093
TSDF ID 2:	Not reported
Manifest Tracking Number:	Not reported
Import Indicator:	Not reported
Export Indicator:	Not reported
Discr Quantity Indicator:	Not reported
Discr Type Indicator:	Not reported
Discr Residue Indicator:	Not reported
Discr Partial Reject Indicator:	Not reported
Discr Full Reject Indicator:	Not reported
Manifest Ref Number:	Not reported
Alt Facility RCRA ID:	Not reported
Alt Facility Sign Date:	Not reported
MGMT Method Type Code:	Not reported
Waste Code 1:	The Following Spent Halogenated Solvents: Tetrachloroethylene, Methylene Chloride, Trichloroethylene, 1,1,1-Trichloroethane, Chlorobenzene, 1,1,2-Trichloro-1,2,2-Trifluoroethane, Ortho-Dichlorobenzene, Trichlorofluoromethane, And 1,1,2, Trichloroethane; All Spent Solvent Mixtures/Blends Containing, Before Use, A Total Of Ten Percent Or More (By Volume) Of One Or More Of The Above Halogenated Solvents Or Those Solvents Listed In F001, F004, And F005; And Still Bottoms From The Recovery Of These Spent Solvents And Spent Solvent Mixtures.
Waste Code 2:	Not reported
Waste Code 3:	Not reported
Waste Code 4:	Not reported
Waste Code 5:	Not reported
Waste Code 6:	Not reported
Quantity:	00195
Units:	Pounds
Number of Containers:	001
Container Type:	Fiberboard or plastic drums, barrels, kegs
Handling Method:	Burn
Specific Gravity:	01.00
Document ID:	NJA0740506
Manifest Status:	C - Completed copy
Trans1 State ID:	000000000
Year:	1989
Trans2 State ID:	000000000
Generator Ship Date:	891129
Trans1 Recv Date:	891129
Trans2 Recv Date:	Not reported
TSD Site Recv Date:	891129
Part A Recv Date:	891205
Part B Recv Date:	891205

74 CLEANERS INC (Continued) **1000117332**

Generator EPA ID:	NYD034343657
Trans1 EPA ID:	ILD051060408
Trans2 EPA ID:	Not reported
TSDF ID 1:	NJD000768093
TSDF ID 2:	Not reported
Manifest Tracking Number:	Not reported
Import Indicator:	Not reported
Export Indicator:	Not reported
Discr Quantity Indicator:	Not reported
Discr Type Indicator:	Not reported
Discr Residue Indicator:	Not reported
Discr Partial Reject Indicator:	Not reported
Discr Full Reject Indicator:	Not reported
Manifest Ref Number:	Not reported
Alt Facility RCRA ID:	Not reported
Alt Facility Sign Date:	Not reported
MGMT Method Type Code:	Not reported
Waste Code 1:	The Following Spent Halogenated Solvents: Tetrachloroethylene, Methylene Chloride, Trichloroethylene, 1,1,1-Trichloroethane, Chlorobenzene, 1,1,2-Trichloro-1,2,2-Trifluoroethane, Ortho-Dichlorobenzene, Trichlorofluoromethane, And 1,1,2, Trichloroethane; All Spent Solvent Mixtures/Blends Containing, Before Use, A Total Of Ten Percent Or More (By Volume) Of One Or More Of The Above Halogenated Solvents Or Those Solvents Listed In F001, F004, And F005; And Still Bottoms From The Recovery Of These Spent Solvents And Spent Solvent Mixtures.
Waste Code 2:	Not reported
Waste Code 3:	Not reported
Waste Code 4:	Not reported
Waste Code 5:	Not reported
Waste Code 6:	Not reported
Quantity:	00140
Units:	Pounds
Number of Containers:	002
Container Type:	Metal drums, barrels, kegs
Handling Method:	Burn
Specific Gravity:	100

Document ID:	NJA0733028
Manifest Status:	Not reported
Trans1 State ID:	000000000
Year:	1990
Trans2 State ID:	Not reported
Generator Ship Date:	01/25/1990
Trans1 Recv Date:	01/25/1990
Trans2 Recv Date:	Not reported
TSD Site Recv Date:	01/25/1990
Part A Recv Date:	Not reported
Part B Recv Date:	Not reported
Generator EPA ID:	NYD034343657
Trans1 EPA ID:	ILD051060408
Trans2 EPA ID:	Not reported
TSDF ID 1:	NJD000768093
TSDF ID 2:	Not reported
Manifest Tracking Number:	Not reported
Import Indicator:	Not reported
Export Indicator:	Not reported

74 CLEANERS INC (Continued) **1000117332**

Discr Quantity Indicator:	Not reported
Discr Type Indicator:	Not reported
Discr Residue Indicator:	Not reported
Discr Partial Reject Indicator:	Not reported
Discr Full Reject Indicator:	Not reported
Manifest Ref Number:	Not reported
Alt Facility RCRA ID:	Not reported
Alt Facility Sign Date:	Not reported
MGMT Method Type Code:	Not reported
Waste Code 1:	The Following Spent Halogenated Solvents: Tetrachloroethylene, Methylene Chloride, Trichloroethylene, 1,1,1-Trichloroethane, Chlorobenzene, 1,1,2-Trichloro-1,2,2-Trifluoroethane, Ortho-Dichlorobenzene, Trichlorofluoromethane, And 1,1,2, Trichloroethane; All Spent Solvent Mixtures/Blends Containing, Before Use, A Total Of Ten Percent Or More (By Volume) Of One Or More Of The Above Halogenated Solvents Or Those Solvents Listed In F001, F004, And F005; And Still Bottoms From The Recovery Of These Spent Solvents And Spent Solvent Mixtures.
Waste Code 2:	Not reported
Waste Code 3:	Not reported
Waste Code 4:	Not reported
Waste Code 5:	Not reported
Waste Code 6:	Not reported
Quantity:	00140
Units:	Pounds
Number of Containers:	002
Container Type:	Fiberboard or plastic drums, barrels, kegs
Handling Method:	Recycle
Specific Gravity:	01.00
Document ID:	NYC6392700
Manifest Status:	Not reported
Trans1 State ID:	NJDEPE086
Year:	2001
Trans2 State ID:	SC004
Generator Ship Date:	07/17/2001
Trans1 Recv Date:	07/17/2001
Trans2 Recv Date:	07/23/2001
TSD Site Recv Date:	07/24/2001
Part A Recv Date:	Not reported
Part B Recv Date:	Not reported
Generator EPA ID:	NYD034343657
Trans1 EPA ID:	SCR000075150
Trans2 EPA ID:	SCR000074591
TSDF ID 1:	OHD980587364
TSDF ID 2:	Not reported
Manifest Tracking Number:	Not reported
Import Indicator:	Not reported
Export Indicator:	Not reported
Discr Quantity Indicator:	Not reported
Discr Type Indicator:	Not reported
Discr Residue Indicator:	Not reported
Discr Partial Reject Indicator:	Not reported
Discr Full Reject Indicator:	Not reported
Manifest Ref Number:	Not reported
Alt Facility RCRA ID:	Not reported
Alt Facility Sign Date:	Not reported

74 CLEANERS INC (Continued) **1000117332**

MGMT Method Type Code: Not reported
Waste Code 1: The Following Spent Halogenated Solvents: Tetrachloroethylene, Methylene Chloride, Trichloroethylene, 1,1,1-Trichloroethane, Chlorobenzene, 1,1,2-Trichloro-1,2,2-Trifluoroethane, Ortho-Dichlorobenzene, Trichlorofluoromethane, And 1,1,2, Trichloroethane; All Spent Solvent Mixtures/Blends Containing, Before Use, A Total Of Ten Percent Or More (By Volume) Of One Or More Of The Above Halogenated Solvents Or Those Solvents Listed In F001, F004, And F005; And Still Bottoms From The Recovery Of These Spent Solvents And Spent Solvent Mixtures.
Waste Code 2: Not reported
Waste Code 3: Not reported
Waste Code 4: Not reported
Waste Code 5: Not reported
Waste Code 6: Not reported
Quantity: 00190
Units: Pounds
Number of Containers: 001
Container Type: Fiberboard or plastic drums, barrels, kegs
Handling Method: Burn
Specific Gravity: 01.00

Document ID: NYC6393352
Manifest Status: Not reported
Trans1 State ID: NJDE0E086
Year: 2001
Trans2 State ID: SC004
Generator Ship Date: 08/31/2001
Trans1 Recv Date: 08/31/2001
Trans2 Recv Date: 09/10/2001
TSD Site Recv Date: 09/11/2001
Part A Recv Date: Not reported
Part B Recv Date: Not reported
Generator EPA ID: NYD034343657
Trans1 EPA ID: SCR000075150
Trans2 EPA ID: SCR000074591
TSDF ID 1: OHD980587364
TSDF ID 2: Not reported
Manifest Tracking Number: Not reported
Import Indicator: Not reported
Export Indicator: Not reported
Discr Quantity Indicator: Not reported
Discr Type Indicator: Not reported
Discr Residue Indicator: Not reported
Discr Partial Reject Indicator: Not reported
Discr Full Reject Indicator: Not reported
Manifest Ref Number: Not reported
Alt Facility RCRA ID: Not reported
Alt Facility Sign Date: Not reported
MGMT Method Type Code: Not reported
Waste Code 1: The Following Spent Halogenated Solvents: Tetrachloroethylene, Methylene Chloride, Trichloroethylene, 1,1,1-Trichloroethane, Chlorobenzene, 1,1,2-Trichloro-1,2,2-Trifluoroethane, Ortho-Dichlorobenzene, Trichlorofluoromethane, And 1,1,2, Trichloroethane; All Spent Solvent Mixtures/Blends Containing, Before Use, A Total Of Ten Percent Or More (By Volume) Of One Or More Of The Above Halogenated Solvents Or Those Solvents Listed In F001, F004, And

74 CLEANERS INC (Continued) **1000117332**

F005; And Still Bottoms From The Recovery Of These Spent Solvents And Spent Solvent Mixtures.

Waste Code 2: Not reported
Waste Code 3: Not reported
Waste Code 4: Not reported
Waste Code 5: Not reported
Waste Code 6: Not reported
Quantity: 00140
Units: Pounds
Number of Containers: 001
Container Type: Fiberboard or plastic drums, barrels, kegs
Handling Method: Burn
Specific Gravity: 01.00

Document ID: NJA1368000
Manifest Status: Not reported
Trans1 State ID: NJDEPS869
Year: 1992
Trans2 State ID: Not reported
Generator Ship Date: 03/03/1992
Trans1 Recv Date: 03/03/1992
Trans2 Recv Date: Not reported
TSD Site Recv Date: 03/03/1992
Part A Recv Date: Not reported
Part B Recv Date: Not reported
Generator EPA ID: NYD034343657
Trans1 EPA ID: ILD051060408
Trans2 EPA ID: Not reported
TSDF ID 1: NJD000768093
TSDF ID 2: Not reported
Manifest Tracking Number: Not reported
Import Indicator: Not reported
Export Indicator: Not reported
Discr Quantity Indicator: Not reported
Discr Type Indicator: Not reported
Discr Residue Indicator: Not reported
Discr Partial Reject Indicator: Not reported
Discr Full Reject Indicator: Not reported
Manifest Ref Number: Not reported
Alt Facility RCRA ID: Not reported
Alt Facility Sign Date: Not reported
MGMT Method Type Code: Not reported
Waste Code 1: The Following Spent Halogenated Solvents: Tetrachloroethylene, Methylene Chloride, Trichloroethylene, 1,1,1-Trichloroethane, Chlorobenzene, 1,1,2-Trichloro-1,2,2-Trifluoroethane, Ortho-Dichlorobenzene, Trichlorofluoromethane, And 1,1,2, Trichloroethane; All Spent Solvent Mixtures/Blends Containing, Before Use, A Total Of Ten Percent Or More (By Volume) Of One Or More Of The Above Halogenated Solvents Or Those Solvents Listed In F001, F004, And F005; And Still Bottoms From The Recovery Of These Spent Solvents And Spent Solvent Mixtures.
Waste Code 2: Not reported
Waste Code 3: Not reported
Waste Code 4: Not reported
Waste Code 5: Not reported
Waste Code 6: Not reported
Quantity: 00195

74 CLEANERS INC (Continued) **1000117332**

Units:	Pounds
Number of Containers:	001
Container Type:	Fiberboard or plastic drums, barrels, kegs
Handling Method:	Burn
Specific Gravity:	01.00
Document ID:	NYC5149888
Manifest Status:	Not reported
Trans1 State ID:	NJDEP0869
Year:	1999
Trans2 State ID:	Not reported
Generator Ship Date:	12/29/1999
Trans1 Recv Date:	12/29/1999
Trans2 Recv Date:	12/30/1999
TSD Site Recv Date:	01/05/2000
Part A Recv Date:	Not reported
Part B Recv Date:	Not reported
Generator EPA ID:	NYD034343657
Trans1 EPA ID:	ILD984908202
Trans2 EPA ID:	SCR000074591
TSDF ID 1:	OHD980587364
TSDF ID 2:	Not reported
Manifest Tracking Number:	Not reported
Import Indicator:	Not reported
Export Indicator:	Not reported
Discr Quantity Indicator:	Not reported
Discr Type Indicator:	Not reported
Discr Residue Indicator:	Not reported
Discr Partial Reject Indicator:	Not reported
Discr Full Reject Indicator:	Not reported
Manifest Ref Number:	Not reported
Alt Facility RCRA ID:	Not reported
Alt Facility Sign Date:	Not reported
MGMT Method Type Code:	Not reported
Waste Code 1:	The Following Spent Halogenated Solvents: Tetrachloroethylene, Methylene Chloride, Trichloroethylene, 1,1,1-Trichloroethane, Chlorobenzene, 1,1,2-Trichloro-1,2,2-Trifluoroethane, Ortho-Dichlorobenzene, Trichlorofluoromethane, And 1,1,2, Trichloroethane; All Spent Solvent Mixtures/Blends Containing, Before Use, A Total Of Ten Percent Or More (By Volume) Of One Or More Of The Above Halogenated Solvents Or Those Solvents Listed In F001, F004, And F005; And Still Bottoms From The Recovery Of These Spent Solvents And Spent Solvent Mixtures.
Waste Code 2:	Not reported
Waste Code 3:	Not reported
Waste Code 4:	Not reported
Waste Code 5:	Not reported
Waste Code 6:	Not reported
Quantity:	00390
Units:	Pounds
Number of Containers:	002
Container Type:	Fiberboard or plastic drums, barrels, kegs
Handling Method:	Burn
Specific Gravity:	01.00
Document ID:	NYC5159665
Manifest Status:	Not reported

74 CLEANERS INC (Continued) **1000117332**

Trans1 State ID:	08690
Year:	2001
Trans2 State ID:	T162VWNJ
Generator Ship Date:	02/14/2001
Trans1 Recv Date:	02/14/2001
Trans2 Recv Date:	02/15/2001
TSD Site Recv Date:	02/19/2001
Part A Recv Date:	Not reported
Part B Recv Date:	Not reported
Generator EPA ID:	NYD034343657
Trans1 EPA ID:	SCR000075150
Trans2 EPA ID:	SCR000074591
TSDF ID 1:	OHD980587364
TSDF ID 2:	Not reported
Manifest Tracking Number:	Not reported
Import Indicator:	Not reported
Export Indicator:	Not reported
Discr Quantity Indicator:	Not reported
Discr Type Indicator:	Not reported
Discr Residue Indicator:	Not reported
Discr Partial Reject Indicator:	Not reported
Discr Full Reject Indicator:	Not reported
Manifest Ref Number:	Not reported
Alt Facility RCRA ID:	Not reported
Alt Facility Sign Date:	Not reported
MGMT Method Type Code:	Not reported
Waste Code 1:	The Following Spent Halogenated Solvents: Tetrachloroethylene, Methylene Chloride, Trichloroethylene, 1,1,1-Trichloroethane, Chlorobenzene, 1,1,2-Trichloro-1,2,2-Trifluoroethane, Ortho-Dichlorobenzene, Trichlorofluoromethane, And 1,1,2, Trichloroethane; All Spent Solvent Mixtures/Blends Containing, Before Use, A Total Of Ten Percent Or More (By Volume) Of One Or More Of The Above Halogenated Solvents Or Those Solvents Listed In F001, F004, And F005; And Still Bottoms From The Recovery Of These Spent Solvents And Spent Solvent Mixtures.
Waste Code 2:	Not reported
Waste Code 3:	Not reported
Waste Code 4:	Not reported
Waste Code 5:	Not reported
Waste Code 6:	Not reported
Quantity:	00280
Units:	Pounds
Number of Containers:	002
Container Type:	Fiberboard or plastic drums, barrels, kegs
Handling Method:	Burn
Specific Gravity:	01.00

Click this hyperlink while viewing on your computer to access
108 additional NY MANIFEST: record(s) in the EDR Site Report.

AB748 **CON EDISION - TM2828** **RCRA NonGen / NLR** **1007207968**
East **255-261 NO. 6TH ST. 255-261 NO** **NYP004079448**
1/8-1/4 **NEW YORK, NY 10003**
0.190 mi.
1004 ft. **Site 9 of 13 in cluster AB**

Relative: **Lower**
Actual: **36 ft.**

RCRA Listings:

Date Form Received by Agency:		20020602
Handler Name:		Con Edision - Tm2828
Handler Address:		No. 6th St. 255-261 No
Handler City,State,Zip:		NEW YORK, NY 10003
EPA ID:		NYP004079448
Contact Name:		ANTHONY DRUMMINGS
Contact Address:		IRVING PLACE
Contact City,State,Zip:		NEW YORK, NY 10003
Contact Telephone:		212-460-3770
Contact Fax:		Not reported
Contact Email:		Not reported
Contact Title:		Not reported
EPA Region:		02
Land Type:		Not reported
Federal Waste Generator Description:		Not a generator, verified
Non-Notifier:		Not reported
Biennial Report Cycle:		Not reported
Accessibility:		Not reported
Active Site Indicator:		Not reported
State District Owner:		Ny
State District:		NYSDEC R2
Mailing Address:		IRVING PLACE
Mailing City,State,Zip:		NEW YORK, NY 10003
Owner Name:	Not reported	
Owner Type:		Not reported
Operator Name:	Not reported	
Operator Type:		Not reported
Short-Term Generator Activity:		No
Importer Activity:		No
Mixed Waste Generator:		No
Transporter Activity:		No
Transfer Facility Activity:		No
Recycler Activity with Storage:		No
Small Quantity On-Site Burner Exemption:		No
Smelting Melting and Refining Furnace Exemption:		No
Underground Injection Control:		No
Off-Site Waste Receipt:		No
Universal Waste Indicator:		No
Universal Waste Destination Facility:		No
Federal Universal Waste:		No
Active Site State-Reg Handler:		---
Federal Facility Indicator:		Not reported
Hazardous Secondary Material Indicator:		N
Sub-Part K Indicator:		Not reported
2018 GPRA Permit Baseline:		Not on the Baseline
2018 GPRA Renewals Baseline:		Not on the Baseline
202 GPRA Corrective Action Baseline:		No
Subject to Corrective Action Universe:		No
Non-TSDFs Where RCRA CA has Been Imposed Universe:		No
Corrective Action Priority Ranking:		No NCAPS ranking
Environmental Control Indicator:		No
Institutional Control Indicator:		No

CON EDISION - TM2828 (Continued) **1007207968**

Human Exposure Controls Indicator:	N/A
Groundwater Controls Indicator:	N/A
Significant Non-Complier Universe:	No
Unaddressed Significant Non-Complier Universe:	No
Addressed Significant Non-Complier Universe:	No
Significant Non-Complier With a Compliance Schedule Universe:	No
Financial Assurance Required:	Not reported
Handler Date of Last Change:	20150414
Recognized Trader-Importer:	No
Recognized Trader-Exporter:	No
Importer of Spent Lead Acid Batteries:	No
Exporter of Spent Lead Acid Batteries:	No
Recycler Activity Without Storage:	No
Manifest Broker:	No
Sub-Part P Indicator:	No

Biennial: List of Years
Year: 2001

Click Here for Biennial Reporting System Data:

Historic Generators:

Receive Date:	20020601
Handler Name: CON EDISION - TM2828	
Federal Waste Generator Description:	Not a generator, verified
State District Owner:	Ny
Large Quantity Handler of Universal Waste:	No
Recognized Trader Importer:	No
Recognized Trader Exporter:	No
Spent Lead Acid Battery Importer:	No
Spent Lead Acid Battery Exporter:	No
Current Record:	No
Non Storage Recycler Activity:	Not reported
Electronic Manifest Broker:	Not reported

Receive Date:	20020602
Handler Name: CON EDISION - TM2828	
Federal Waste Generator Description:	Not a generator, verified
State District Owner:	Ny
Large Quantity Handler of Universal Waste:	No
Recognized Trader Importer:	No
Recognized Trader Exporter:	No
Spent Lead Acid Battery Importer:	No
Spent Lead Acid Battery Exporter:	No
Current Record:	Yes
Non Storage Recycler Activity:	Not reported
Electronic Manifest Broker:	Not reported

Receive Date:	20020531
Handler Name: CON EDISION - TM2828	
Federal Waste Generator Description:	Large Quantity Generator
State District Owner:	Ny
Large Quantity Handler of Universal Waste:	No
Recognized Trader Importer:	No
Recognized Trader Exporter:	No
Spent Lead Acid Battery Importer:	No

CON EDISION - TM2828 (Continued) **1007207968**

Spent Lead Acid Battery Exporter: No
Current Record: No
Non Storage Recycler Activity: Not reported
Electronic Manifest Broker: Not reported

List of NAICS Codes and Descriptions:
NAICS Code: 221122
NAICS Description: Electric Power Distribution

Facility Has Received Notices of Violations:
Violations: No Violations Found

Evaluation Action Summary:
Evaluations: No Evaluations Found

AB749 **CONSOLIDATED EDISON** **NY MANIFEST** **S117564101**
East **255-261 NO. 6TH ST. 255-261 NO** **N/A**
1/8-1/4 **NEW YORK, NY 10003**
0.190 mi.
1004 ft. **Site 10 of 13 in cluster AB**

Relative:
Lower

Actual:
36 ft.

NY MANIFEST:
EPA ID: NYP004079448
Country: USA
Name: Consolidated Edison
Address: 255-261 NO. 6TH ST. 255-261 NO
Address 2: Not reported
City,State,Zip: NEW YORK, NY 10003
Zip 4: Not reported
Location Address 1: V2828 255-261 N 6TH ST
Location Address 2: Not reported
Location City,State,Zip: BROOKLYN, NY 11201
Location Zip 4: Not reported
Facility Status: Not reported
Total Tanks: Not reported
Code: BP

Mailing:
Mailing Name: Consolidated Edison
Mailing Contact: Franklin Murray
Mailing Address 1: 4 IRVING PLACE RM 828
Mailing Address 2: Not reported
Mailing City,State,Zip: NEW YORK, NY 10003
Mailing Zip 4: Not reported
Mailing Country: USA
Mailing Phone: 2124602808

Manifest Data:
Document ID: NYE0053932
Manifest Status: Not reported
Trans1 State ID: GX3216
Year: 2001
Trans2 State ID: Not reported
Generator Ship Date: 04/11/2001
Trans1 Recv Date: 04/11/2001

CONSOLIDATED EDISON (Continued) **S117564101**

Trans2 Recv Date:	Not reported
TSD Site Recv Date:	04/12/2001
Part A Recv Date:	Not reported
Part B Recv Date:	Not reported
Generator EPA ID:	NYP004079448
Trans1 EPA ID:	NYD006982359
Trans2 EPA ID:	Not reported
TSDF ID 1:	NYD980593636
TSDF ID 2:	Not reported
Manifest Tracking Number:	Not reported
Import Indicator:	Not reported
Export Indicator:	Not reported
Discr Quantity Indicator:	Not reported
Discr Type Indicator:	Not reported
Discr Residue Indicator:	Not reported
Discr Partial Reject Indicator:	Not reported
Discr Full Reject Indicator:	Not reported
Manifest Ref Number:	Not reported
Alt Facility RCRA ID:	Not reported
Alt Facility Sign Date:	Not reported
MGMT Method Type Code:	Not reported
Waste Code 1:	B002
Waste Code 2:	Not reported
Waste Code 3:	Not reported
Waste Code 4:	Not reported
Waste Code 5:	Not reported
Waste Code 6:	Not reported
Quantity:	01055
Units:	Kilograms
Number of Containers:	001
Container Type:	Cargo tanks (tank trucks)
Handling Method:	Treat
Specific Gravity:	01.00

Z750 **CONSOLIDATED EDISON CO OF NY INC.** **E MANIFEST** **1031630097**
SE **42 2ND AVE** **N/A**
1/8-1/4 **NEW YORK, NY 10003**
0.190 mi.
1005 ft. **Site 28 of 34 in cluster Z**

Relative: E MANIFEST:
Lower

Actual: Manifest Tracking Number:	018394879FLE
39 ft. Last Updated Date:	20230503
Shipped Date:	20230403
Received Date:	20230425
Manifest Status:	Signed
Submission Type:	DataImage5Copy
Origin Type:	Service
Generator EPA ID:	NYR000114579
Generator Name:	Consolidated Edison Co Of Ny Inc.
Generator Location Street Number:	Not reported
Generator Location Street 1:	42 2ND AVE
Generator Location Street 2:	Not reported
Generator Location City:	NEW YORK
Generator Location State:	NY
Generator Location Zip:	10003
Generator Mail Street Number:	Not reported

CONSOLIDATED EDISON CO OF NY INC. (Continued) **1031630097**

Generator Mail Street 1:	116 SKYLINE DRIVE
Generator Mail Street 2:	Not reported
Generator Mail City:	SOUTH PLAINFIELD
Generator Mail Zip:	07080
Generator Mail State:	NJ
Generator Contact Company Name:	Not reported
Designated Facility EPA ID:	NJD991291105
Designated Facility Name:	Clean Earth Of North Jersey
Designated Facility Mail Street Number:	105
Designated Facility Mail Street 1:	Not reported
Designated Facility Mail Street 2:	JACOBUS AVE
Designated Facility Mail City:	KEARNY
Designated Facility Mail Zip:	07032
Designated Facility Mail State:	NJ
Designated Facility Location Street Number:	105
Designated Facility Location Street 1:	JACOBUS AVE
Designated Facility Location Street 2:	Not reported
Designated Facility Location City:	KEARNY
Designated Facility Location Zip:	07032
Designated Facility Location State:	NJ
Designated Facility Contact Company Name:	Not reported
Manifest Residue Indicator:	N
Rejection Indicator:	N

Transporter:

Manifest Tracking Number:	018394879FLE
Transporter Line Number:	1
Transporter EPA ID:	MAD039322250
Transporter Name:	Clean Harbors Environmental Services Inc

Waste Line:

Manifest Tracking Number:	018394879FLE
Waste Line Number:	1
U.S. DOT Hazardous Indicator:	Y
U.S. DOT ID Number:	UN1993
U.S. DOT Description:	Un1993, Waste Flammable Liquids N.O.S., 3, Pg Iii, Rq (D001 & D008)
Non-Hazardous Waste Description:	Not reported
Number of Containers:	1
Container Type Code:	TT
Container Type Description:	Cargo tanks (tank trucks)
Waste Quantity:	1500
Quantity Unit of Measure Code:	P
Quantity Unit of Measure Description:	Pounds
Waste Quantity, in Tons:	0.75
Acute Waste Quantity, in Tons:	0
Non-Acute Waste Quantity, in Tons:	0.75
Waste Quantity, in Kilograms:	680.2725
Acute Waste Quantity, in Kilograms:	0
Non-Acute Waste Quantity, in Kilorgrams:	680.2725
Management Method Code:	H141
Management Method Description:	STORAGE, BULKING AND/OR TRANSFER OFF SITE
Waste Residue Indicator:	N
Quantity Discrepancy Indicator:	N
Waste Type Discrepancy Indicator:	N
Waste Density:	Not reported
Waste Density Unit of Measure Code:	Not reported

CONSOLIDATED EDISON CO OF NY INC. (Continued) **1031630097**

Waste Density Unit of Measure Description:	Not reported
Form Code:	Not reported
Form Code Description:	Not reported
Source Code:	Not reported
Source Code Description:	Not reported
Waste Minimization Code:	Not reported
Waste Minimization Code Description:	Not reported
Consent Number:	Not reported
EPA Waste Indicator:	Y
Federal Waste Codes:	D001, D008
Quantity Haz Kg:	680.2725
Quantity Haz Tons:	0.75
Quantity Non Haz Kg:	Not reported
Quantity Non Haz Tons:	Not reported
State Waste Codes:	NY-B001

Z751 **42 2ND AVENUE** **NY NYC OER** **S132179975**
SE **42 2ND AVENUE** **N/A**
1/8-1/4 **MANHATTAN, NY**
0.190 mi.
1005 ft. **Site 29 of 34 in cluster Z**

Relative: **Lower**

Actual: **39 ft.**

NYC OER:

Name:	42 2ND AVENUE
Address:	42 2ND AVENUE
City,State,Zip:	MANHATTAN, NY
Latitude:	40.725078
Longitude:	-73.990216
OER Project Numbers:	21TMP1053M,21ENOS221M
BBL:	1004440001
OER Program:	E/RD (No Cleanup)
Class:	Active (A)
Phase:	Approved Remedial Plan
URL:	
Postcode:	10003
Community Board:	3
Council District:	2
Census Tract:	3602
BIN:	1079100
NTA:	East Village

Z752 **CON EDISON** **NY MANIFEST** **S117066065**
SE **42 2ND AVE** **N/A**
1/8-1/4 **NEW YORK, NY 10003**
0.190 mi.
1005 ft. **Site 30 of 34 in cluster Z**

Relative: **Lower**

Actual: **39 ft.**

NY MANIFEST:

EPA ID:	NYP004586814
Country:	USA
Name:	Con Edison
Address:	42 2ND AVE
Address 2:	SB53940
City,State,Zip:	NEW YORK, NY 10003
Zip 4:	Not reported

CON EDISON (Continued) **S117066065**

Location Address 1: 42 2ND AVE
Location Address 2: SB53940
Location City,State,Zip: NEW YORK, NY 10003
Location Zip 4: Not reported
Facility Status: Not reported
Total Tanks: Not reported
Code: BP

Mailing:
Mailing Name: Con Edison
Mailing Contact: Con Edision
Mailing Address 1: 4 IRVING PL
Mailing Address 2: 15TH FL
Mailing City,State,Zip: NEW YORK, NY 10003
Mailing Zip 4: Not reported
Mailing Country: USA
Mailing Phone: Not reported

Manifest Data:
Document ID: Not reported
Manifest Status: Not reported
Trans1 State ID: NJD003812047
Year: 2018
Trans2 State ID: Not reported
Generator Ship Date: 07/07/2014
Trans1 Recv Date: 07/07/2014
Trans2 Recv Date: Not reported
TSD Site Recv Date: 07/07/2014
Part A Recv Date: Not reported
Part B Recv Date: Not reported
Generator EPA ID: NYP004586814
Trans1 EPA ID: Not reported
Trans2 EPA ID: Not reported
TSDF ID 1: NJD991291105
TSDF ID 2: Not reported
Manifest Tracking Number: 002503425GBF
Import Indicator: N
Export Indicator: N
Discr Quantity Indicator: N
Discr Type Indicator: N
Discr Residue Indicator: N
Discr Partial Reject Indicator: N
Discr Full Reject Indicator: N
Manifest Ref Number: Not reported
Alt Facility RCRA ID: Not reported
Alt Facility Sign Date: Not reported
MGMT Method Type Code: H110
Waste Code a: Lead
Waste Code b: Not reported
Waste Code c: Not reported
Waste Code e: Not reported
Waste Code f: Not reported
Waste Code g: Not reported
Waste Code 1: Not reported
Waste Code 2: Not reported
Waste Code 3: Not reported
Waste Code 4: Not reported

CON EDISON (Continued) **S117066065**

Waste Code 5:	Not reported
Waste Code 6:	Not reported
Quantity:	500
Units:	Pounds
Number of Containers:	1
Container Type:	Cargo tanks (tank trucks)
Handling Method:	Treat
Specific Gravity:	1

AD753 **CON EDISON** **NY MANIFEST** **S117066349**
SSE **27 2ND AVE** **N/A**
1/8-1/4 **NEW YORK, NY 10003**
0.191 mi.
1006 ft. **Site 7 of 10 in cluster AD**

Relative:
Lower

Actual:
40 ft.

NY MANIFEST:

EPA ID:	NYP004589925
Country:	USA
Name:	Con Edison
Address:	27 2ND AVE
Address 2:	SB 53922
City,State,Zip:	NEW YORK, NY 10003
Zip 4:	Not reported
Location Address 1:	27 2ND AVE
Location Address 2:	SB 53922
Location City,State,Zip:	NEW YORK, NY 10003
Location Zip 4:	Not reported
Facility Status:	Not reported
Total Tanks:	Not reported
Code:	BP

Mailing:

Mailing Name:	Con Edison
Mailing Contact:	Tom Teeling
Mailing Address 1:	4 IRVING PLACE 15TH FLOOR
Mailing Address 2:	Not reported
Mailing City,State,Zip:	NEW YORK, NY 10003
Mailing Zip 4:	Not reported
Mailing Country:	USA
Mailing Phone:	Not reported

Manifest Data:

Document ID:	Not reported
Manifest Status:	Not reported
Trans1 State ID:	NJD003812047
Year:	2018
Trans2 State ID:	Not reported
Generator Ship Date:	07/09/2014
Trans1 Recv Date:	07/09/2014
Trans2 Recv Date:	Not reported
TSD Site Recv Date:	07/11/2014
Part A Recv Date:	Not reported
Part B Recv Date:	Not reported
Generator EPA ID:	NYP004589925
Trans1 EPA ID:	Not reported
Trans2 EPA ID:	Not reported
TSDF ID 1:	NJD991291105

CON EDISON (Continued) **S117066349**

TSDF ID 2:	Not reported
Manifest Tracking Number:	002423993GBF
Import Indicator:	N
Export Indicator:	N
Discr Quantity Indicator:	N
Discr Type Indicator:	N
Discr Residue Indicator:	N
Discr Partial Reject Indicator:	N
Discr Full Reject Indicator:	N
Manifest Ref Number:	Not reported
Alt Facility RCRA ID:	Not reported
Alt Facility Sign Date:	Not reported
MGMT Method Type Code:	H110
Waste Code a:	Lead
Waste Code b:	Not reported
Waste Code c:	Not reported
Waste Code e:	Not reported
Waste Code f:	Not reported
Waste Code g:	Not reported
Waste Code 1:	Not reported
Waste Code 2:	Not reported
Waste Code 3:	Not reported
Waste Code 4:	Not reported
Waste Code 5:	Not reported
Waste Code 6:	Not reported
Quantity:	500
Units:	Pounds
Number of Containers:	1
Container Type:	Cargo tanks (tank trucks)
Handling Method:	Treat
Specific Gravity:	1

AC754 **CON EDISON SERVICE BOX: 53961** **RCRA NonGen / NLR** **1016969224**
ESE **76-78 2ND AVE & 4TH ST N OF** **NY MANIFEST** **NYP004428777**
1/8-1/4 **NEW YORK, NY 10003**
0.191 mi.
1008 ft. **Site 29 of 35 in cluster AC**

Relative: **Lower**

Actual: **36 ft.**

RCRA Listings:

Date Form Received by Agency:	20140228
Handler Name:	Con Edison Service Box: 53961
Handler Address:	2nd Ave & 4th St N Of
Handler City,State,Zip:	NEW YORK, NY 10003
EPA ID:	NYP004428777
Contact Name:	THOMAS TEELING
Contact Address:	Not reported
Contact City,State,Zip:	Not reported
Contact Telephone:	212-460-3770
Contact Fax:	Not reported
Contact Email:	Not reported
Contact Title:	SENIOR SCIENTIST
EPA Region:	02
Land Type:	Private
Federal Waste Generator Description:	Not a generator, verified
Non-Notifier:	Not reported
Biennial Report Cycle:	Not reported
Accessibility:	Not reported

CON EDISON SERVICE BOX: 53961 (Continued) **1016969224**

Active Site Indicator:		Not reported
State District Owner:		Ny
State District:		NYSDEC R2
Mailing Address:		IRVING PL, 15TH FL NE
Mailing City,State,Zip:		NEW YORK, NY 10003
Owner Name:	Not reported	
Owner Type:		Not reported
Operator Name:	Not reported	
Operator Type:		Not reported
Short-Term Generator Activity:		No
Importer Activity:		No
Mixed Waste Generator:		No
Transporter Activity:		No
Transfer Facility Activity:		No
Recycler Activity with Storage:		No
Small Quantity On-Site Burner Exemption:		No
Smelting Melting and Refining Furnace Exemption:		No
Underground Injection Control:		No
Off-Site Waste Receipt:		No
Universal Waste Indicator:		No
Universal Waste Destination Facility:		No
Federal Universal Waste:		No
Active Site State-Reg Handler:		---
Federal Facility Indicator:		Not reported
Hazardous Secondary Material Indicator:		N
Sub-Part K Indicator:		Not reported
2018 GPRA Permit Baseline:		Not on the Baseline
2018 GPRA Renewals Baseline:		Not on the Baseline
202 GPRA Corrective Action Baseline:		No
Subject to Corrective Action Universe:		No
Non-TSDFs Where RCRA CA has Been Imposed Universe:		No
Corrective Action Priority Ranking:		No NCAPS ranking
Environmental Control Indicator:		No
Institutional Control Indicator:		No
Human Exposure Controls Indicator:		N/A
Groundwater Controls Indicator:		N/A
Significant Non-Complier Universe:		No
Unaddressed Significant Non-Complier Universe:		No
Addressed Significant Non-Complier Universe:		No
Significant Non-Complier With a Compliance Schedule Universe:		No
Financial Assurance Required:		Not reported
Handler Date of Last Change:		20141014
Recognized Trader-Importer:		No
Recognized Trader-Exporter:		No
Importer of Spent Lead Acid Batteries:		No
Exporter of Spent Lead Acid Batteries:		No
Recycler Activity Without Storage:		No
Manifest Broker:		No
Sub-Part P Indicator:		No

Historic Generators:

Receive Date:	20140129
Handler Name:	CON EDISON SERVICE BOX: 53961
Federal Waste Generator Description:	Very Small Quantity Generator (formerly Conditionally-Exempt Small Quantity Generator
State District Owner:	Ny

CON EDISON SERVICE BOX: 53961 (Continued) **1016969224**

Large Quantity Handler of Universal Waste:	No
Recognized Trader Importer:	No
Recognized Trader Exporter:	No
Spent Lead Acid Battery Importer:	No
Spent Lead Acid Battery Exporter:	No
Current Record:	No
Non Storage Recycler Activity:	Not reported
Electronic Manifest Broker:	Not reported

Receive Date:	20140228
Handler Name: CON EDISON SERVICE BOX:	53961
Federal Waste Generator Description:	Not a generator, verified
State District Owner:	Ny
Large Quantity Handler of Universal Waste:	No
Recognized Trader Importer:	No
Recognized Trader Exporter:	No
Spent Lead Acid Battery Importer:	No
Spent Lead Acid Battery Exporter:	No
Current Record:	Yes
Non Storage Recycler Activity:	Not reported
Electronic Manifest Broker:	Not reported

List of NAICS Codes and Descriptions:

NAICS Codes:	No NAICS Codes Found

Facility Has Received Notices of Violations:

Violations:	No Violations Found

Evaluation Action Summary:

Evaluations:	No Evaluations Found

NY MANIFEST:

EPA ID:	NYP004428777
Country:	USA
Name:	Con Edison
Address:	76-78 2ND AVE & 4TH ST N OF
Address 2:	Not reported
City,State,Zip:	NEW YORK, NY 10003
Zip 4:	Not reported
Location Address 1:	76-78 2ND AVE & 4 ST
Location Address 2:	SB 53961
Location City,State,Zip:	NEW YORK, NY 10003
Location Zip 4:	Not reported
Facility Status:	Not reported
Total Tanks:	Not reported
Code:	BP

Mailing:

Mailing Name:	Con Edison
Mailing Contact:	Tom Teeling
Mailing Address 1:	4 IRVING PLACE - 15TH FLOOR
Mailing Address 2:	Not reported
Mailing City,State,Zip:	NEW YORK, NY 10003
Mailing Zip 4:	Not reported
Mailing Country:	USA

CON EDISON SERVICE BOX: 53961 (Continued) **1016969224**

Mailing Phone: 2124603770

Manifest Data:

Document ID:	Not reported
Manifest Status:	Not reported
Trans1 State ID:	NJD003812047
Year:	2018
Trans2 State ID:	Not reported
Generator Ship Date:	01/29/2014
Trans1 Recv Date:	01/29/2014
Trans2 Recv Date:	Not reported
TSD Site Recv Date:	01/30/2014
Part A Recv Date:	Not reported
Part B Recv Date:	Not reported
Generator EPA ID:	NYP004428777
Trans1 EPA ID:	Not reported
Trans2 EPA ID:	Not reported
TSDF ID 1:	NJD991291105
TSDF ID 2:	Not reported
Manifest Tracking Number:	002329130GBF
Import Indicator:	N
Export Indicator:	N
Discr Quantity Indicator:	N
Discr Type Indicator:	N
Discr Residue Indicator:	N
Discr Partial Reject Indicator:	N
Discr Full Reject Indicator:	N
Manifest Ref Number:	Not reported
Alt Facility RCRA ID:	Not reported
Alt Facility Sign Date:	Not reported
MGMT Method Type Code:	H110
Waste Code a:	Lead
Waste Code b:	Not reported
Waste Code c:	Not reported
Waste Code e:	Not reported
Waste Code f:	Not reported
Waste Code g:	Not reported
Waste Code 1:	Not reported
Waste Code 2:	Not reported
Waste Code 3:	Not reported
Waste Code 4:	Not reported
Waste Code 5:	Not reported
Waste Code 6:	Not reported
Quantity:	1000
Units:	Pounds
Number of Containers:	1
Container Type:	Cargo tanks (tank trucks)
Handling Method:	Treat
Specific Gravity:	1

AM755 **CON EDISON - VAULT 8286** **RCRA NonGen / NLR** **1010325531**
WNW **39 W3 ST** **NY MANIFEST** **NYP004128641**
1/8-1/4 **NEW YORK, NY 10012**
0.191 mi.
1009 ft. **Site 1 of 6 in cluster AM**

Relative: **Lower**
Actual: **34 ft.**

RCRA Listings:

Date Form Received by Agency:	20060223
Handler Name:	Con Edison - Vault 8286
Handler Address:	39 W3 St
Handler City,State,Zip:	NEW YORK, NY 10012
EPA ID:	NYP004128641
Contact Name:	FRANKLIN MURRAY
Contact Address:	4 IRVING PLACE
Contact City,State,Zip:	NEW YORK, NY 10003
Contact Telephone:	212-460-2808
Contact Fax:	Not reported
Contact Email:	MURRAYFR@CONED.COM
Contact Title:	Not reported
EPA Region:	02
Land Type:	Private
Federal Waste Generator Description:	Not a generator, verified
Non-Notifier:	Not reported
Biennial Report Cycle:	Not reported
Accessibility:	Not reported
Active Site Indicator:	Not reported
State District Owner:	Ny
State District:	NYSDEC R2
Mailing Address:	4 IRVING PLACE
Mailing City,State,Zip:	NEW YORK, NY 10003
Owner Name:	Consolidated Edison Company Of Ny, Inc.
Owner Type:	Private
Operator Name:	Consolidated Edison Company Of Ny, Inc.
Operator Type:	Private
Short-Term Generator Activity:	No
Importer Activity:	No
Mixed Waste Generator:	No
Transporter Activity:	No
Transfer Facility Activity:	No
Recycler Activity with Storage:	No
Small Quantity On-Site Burner Exemption:	No
Smelting Melting and Refining Furnace Exemption:	No
Underground Injection Control:	No
Off-Site Waste Receipt:	No
Universal Waste Indicator:	No
Universal Waste Destination Facility:	No
Federal Universal Waste:	No
Active Site State-Reg Handler:	---
Federal Facility Indicator:	Not reported
Hazardous Secondary Material Indicator:	N
Sub-Part K Indicator:	Not reported
2018 GPRA Permit Baseline:	Not on the Baseline
2018 GPRA Renewals Baseline:	Not on the Baseline
202 GPRA Corrective Action Baseline:	No
Subject to Corrective Action Universe:	No
Non-TSDFs Where RCRA CA has Been Imposed Universe:	No
Corrective Action Priority Ranking:	No NCAPS ranking
Environmental Control Indicator:	No
Institutional Control Indicator:	No

CON EDISON - VAULT 8286 (Continued) **1010325531**

Human Exposure Controls Indicator:	N/A
Groundwater Controls Indicator:	N/A
Significant Non-Complier Universe:	No
Unaddressed Significant Non-Complier Universe:	No
Addressed Significant Non-Complier Universe:	No
Significant Non-Complier With a Compliance Schedule Universe:	No
Financial Assurance Required:	Not reported
Handler Date of Last Change:	20150414
Recognized Trader-Importer:	No
Recognized Trader-Exporter:	No
Importer of Spent Lead Acid Batteries:	No
Exporter of Spent Lead Acid Batteries:	No
Recycler Activity Without Storage:	No
Manifest Broker:	No
Sub-Part P Indicator:	No

Biennial: List of Years
Year: 2005

Click Here for Biennial Reporting System Data:

Handler - Owner Operator:

Owner/Operator Indicator:	Owner
Owner/Operator Name:	CONSOLIDATED EDISON COMPANY OF NY, INC.
Legal Status:	Private
Date Became Current:	20050202
Date Ended Current:	Not reported
Owner/Operator Address:	4 IRVING PLACE
Owner/Operator City,State,Zip:	NEW YORK, NY 10003
Owner/Operator Telephone:	Not reported
Owner/Operator Telephone Ext:	Not reported
Owner/Operator Fax:	Not reported
Owner/Operator Email:	Not reported

Owner/Operator Indicator:	Operator
Owner/Operator Name:	CONSOLIDATED EDISON COMPANY OF NY, INC.
Legal Status:	Private
Date Became Current:	20050202
Date Ended Current:	Not reported
Owner/Operator Address:	4 IRVING PLACE
Owner/Operator City,State,Zip:	NEW YORK, NY 10003
Owner/Operator Telephone:	Not reported
Owner/Operator Telephone Ext:	Not reported
Owner/Operator Fax:	Not reported
Owner/Operator Email:	Not reported

Owner/Operator Indicator:	Owner
Owner/Operator Name:	CONSOLIDATED EDISON COMPANY OF NY, INC.
Legal Status:	Private
Date Became Current:	20050202
Date Ended Current:	Not reported
Owner/Operator Address:	4 IRVING PLACE
Owner/Operator City,State,Zip:	NEW YORK, NY 10003
Owner/Operator Telephone:	Not reported
Owner/Operator Telephone Ext:	Not reported
Owner/Operator Fax:	Not reported

CON EDISON - VAULT 8286 (Continued) **1010325531**

Owner/Operator Email: Not reported

Owner/Operator Indicator: Operator
Owner/Operator Name: CONSOLIDATED EDISON COMPANY OF NY, INC.
Legal Status: Private
Date Became Current: 20050202
Date Ended Current: Not reported
Owner/Operator Address: 4 IRVING PLACE
Owner/Operator City,State,Zip: NEW YORK, NY 10003
Owner/Operator Telephone: Not reported
Owner/Operator Telephone Ext: Not reported
Owner/Operator Fax: Not reported
Owner/Operator Email: Not reported

Historic Generators:
Receive Date: 20060222
Handler Name: CON EDISON - VAULT 8286
Federal Waste Generator Description: Not a generator, verified
State District Owner: Not reported
Large Quantity Handler of Universal Waste: No
Recognized Trader Importer: No
Recognized Trader Exporter: No
Spent Lead Acid Battery Importer: No
Spent Lead Acid Battery Exporter: No
Current Record: No
Non Storage Recycler Activity: Not reported
Electronic Manifest Broker: Not reported

Receive Date: 20060223
Handler Name: CON EDISON - VAULT 8286
Federal Waste Generator Description: Not a generator, verified
State District Owner: Ny
Large Quantity Handler of Universal Waste: No
Recognized Trader Importer: No
Recognized Trader Exporter: No
Spent Lead Acid Battery Importer: No
Spent Lead Acid Battery Exporter: No
Current Record: Yes
Non Storage Recycler Activity: Not reported
Electronic Manifest Broker: Not reported

Receive Date: 20060221
Handler Name: CON EDISON - VAULT 8286
Federal Waste Generator Description: Large Quantity Generator
State District Owner: Not reported
Large Quantity Handler of Universal Waste: No
Recognized Trader Importer: No
Recognized Trader Exporter: No
Spent Lead Acid Battery Importer: No
Spent Lead Acid Battery Exporter: No
Current Record: No
Non Storage Recycler Activity: Not reported
Electronic Manifest Broker: Not reported

List of NAICS Codes and Descriptions:
NAICS Code: 221122

CON EDISON - VAULT 8286 (Continued) **1010325531**

NAICS Description: Electric Power Distribution

Facility Has Received Notices of Violations:
Violations: No Violations Found

Evaluation Action Summary:
Evaluations: No Evaluations Found

NY MANIFEST:

EPA ID:	NYP004128641
Country:	USA
Name:	Consolidated Edison
Address:	39 W3 ST
Address 2:	Not reported
City,State,Zip:	NEW YORK, NY 10012
Zip 4:	Not reported
Location Address 1:	39 W 3RD ST V8286
Location Address 2:	Not reported
Location City,State,Zip:	NEW YORK, NY 10011
Location Zip 4:	Not reported
Facility Status:	Not reported
Total Tanks:	Not reported
Code:	BP

Mailing:

Mailing Name:	Consolidated Edison
Mailing Contact:	Franklin Murray
Mailing Address 1:	4 IRVING PLACE RM 828
Mailing Address 2:	Not reported
Mailing City,State,Zip:	NEW YORK, NY 10003
Mailing Zip 4:	Not reported
Mailing Country:	USA
Mailing Phone:	2124602808

Manifest Data:

Document ID:	NYE0629568
Manifest Status:	Not reported
Trans1 State ID:	46826JM
Year:	2005
Trans2 State ID:	Not reported
Generator Ship Date:	02/02/2005
Trans1 Recv Date:	02/02/2005
Trans2 Recv Date:	Not reported
TSD Site Recv Date:	02/02/2005
Part A Recv Date:	Not reported
Part B Recv Date:	Not reported
Generator EPA ID:	NYP004128641
Trans1 EPA ID:	NYD006982359
Trans2 EPA ID:	Not reported
TSDF ID 1:	NYD980593636
TSDF ID 2:	Not reported
Manifest Tracking Number:	Not reported
Import Indicator:	Not reported
Export Indicator:	Not reported
Discr Quantity Indicator:	Not reported

CON EDISON - VAULT 8286 (Continued) **1010325531**

Discr Type Indicator:	Not reported
Discr Residue Indicator:	Not reported
Discr Partial Reject Indicator:	Not reported
Discr Full Reject Indicator:	Not reported
Manifest Ref Number:	Not reported
Alt Facility RCRA ID:	Not reported
Alt Facility Sign Date:	Not reported
MGMT Method Type Code:	Not reported
Waste Code 1:	B002
Waste Code 2:	Not reported
Waste Code 3:	Not reported
Waste Code 4:	Not reported
Waste Code 5:	Not reported
Waste Code 6:	Not reported
Quantity:	02736
Units:	Kilograms
Number of Containers:	001
Container Type:	Cargo tanks (tank trucks)
Handling Method:	Treat
Specific Gravity:	01.00

AI756 **CVS** **E MANIFEST** **1031608040**
NNE **51 ASTOR PLACE** **N/A**
1/8-1/4 **MANHATTAN, NY 10003**
0.191 mi.
1011 ft. **Site 3 of 22 in cluster AI**

Relative: **Lower**
Actual: **39 ft.**

E MANIFEST:

Manifest Tracking Number:	200459036CLE
Last Updated Date:	20230522
Shipped Date:	20230510
Received Date:	20230518
Manifest Status:	Signed
Submission Type:	DataImage5Copy
Origin Type:	Service
Generator EPA ID:	NYD980766604
Generator Name:	Cvs
Generator Location Street Number:	Not reported
Generator Location Street 1:	51 ASTOR PLACE
Generator Location Street 2:	Not reported
Generator Location City:	MANHATTAN
Generator Location State:	NY
Generator Location Zip:	10003
Generator Mail Street Number:	Not reported
Generator Mail Street 1:	51 Astor Place
Generator Mail Street 2:	Not reported
Generator Mail City:	Manhattan
Generator Mail Zip:	10003
Generator Mail State:	NY
Generator Contact Company Name:	Not reported
Designated Facility EPA ID:	RID040098352
Designated Facility Name:	Northland Environmental, Llc
Designated Facility Mail Street Number:	Not reported
Designated Facility Mail Street 1:	Not reported
Designated Facility Mail Street 2:	275 Allens Avenue
Designated Facility Mail City:	Providence
Designated Facility Mail Zip:	02905

CVS (Continued) **1031608040**

Designated Facility Mail State:	RI
Designated Facility Location Street Number:	Not reported
Designated Facility Location Street 1:	275 Allens Avenue
Designated Facility Location Street 2:	Not reported
Designated Facility Location City:	Providence
Designated Facility Location Zip:	02905
Designated Facility Location State:	RI
Designated Facility Contact Company Name:	Not reported
Manifest Residue Indicator:	N
Rejection Indicator:	N

Manifest Tracking Number:	200009830CLE
Last Updated Date:	20211206
Shipped Date:	20211115
Received Date:	20211129
Manifest Status:	Signed
Submission Type:	DataImage5Copy
Origin Type:	Service
Generator EPA ID:	NYD980766604
Generator Name:	Cvs
Generator Location Street Number:	Not reported
Generator Location Street 1:	51 ASTOR PLACE
Generator Location Street 2:	Not reported
Generator Location City:	MANHATTAN
Generator Location State:	NY
Generator Location Zip:	10003
Generator Mail Street Number:	Not reported
Generator Mail Street 1:	51 Astor Place
Generator Mail Street 2:	Not reported
Generator Mail City:	Manhattan
Generator Mail Zip:	10003
Generator Mail State:	NY
Generator Contact Company Name:	Not reported
Designated Facility EPA ID:	RID040098352
Designated Facility Name:	Northland Environmental, Llc
Designated Facility Mail Street Number:	Not reported
Designated Facility Mail Street 1:	Not reported
Designated Facility Mail Street 2:	275 Allens Avenue
Designated Facility Mail City:	Providence
Designated Facility Mail Zip:	02905
Designated Facility Mail State:	RI
Designated Facility Location Street Number:	Not reported
Designated Facility Location Street 1:	275 Allens Avenue
Designated Facility Location Street 2:	Not reported
Designated Facility Location City:	Providence
Designated Facility Location Zip:	02905
Designated Facility Location State:	RI
Designated Facility Contact Company Name:	Not reported
Manifest Residue Indicator:	N
Rejection Indicator:	N

Manifest Tracking Number:	200226580CLE
Last Updated Date:	20220906
Shipped Date:	20220816
Received Date:	20220831
Manifest Status:	Signed
Submission Type:	DataImage5Copy

CVS (Continued) **1031608040**

Origin Type:	Service
Generator EPA ID:	NYD980766604
Generator Name:	Cvs
Generator Location Street Number:	Not reported
Generator Location Street 1:	51 ASTOR PLACE
Generator Location Street 2:	Not reported
Generator Location City:	MANHATTAN
Generator Location State:	NY
Generator Location Zip:	10003
Generator Mail Street Number:	Not reported
Generator Mail Street 1:	51 Astor Place
Generator Mail Street 2:	Not reported
Generator Mail City:	Manhattan
Generator Mail Zip:	10003
Generator Mail State:	NY
Generator Contact Company Name:	Not reported
Designated Facility EPA ID:	RID040098352
Designated Facility Name:	Northland Environmental, Llc
Designated Facility Mail Street Number:	Not reported
Designated Facility Mail Street 1:	Not reported
Designated Facility Mail Street 2:	275 Allens Avenue
Designated Facility Mail City:	Providence
Designated Facility Mail Zip:	02905
Designated Facility Mail State:	RI
Designated Facility Location Street Number:	Not reported
Designated Facility Location Street 1:	275 Allens Avenue
Designated Facility Location Street 2:	Not reported
Designated Facility Location City:	Providence
Designated Facility Location Zip:	02905
Designated Facility Location State:	RI
Designated Facility Contact Company Name:	Not reported
Manifest Residue Indicator:	N
Rejection Indicator:	N

Manifest Tracking Number:	200786585CLE
Last Updated Date:	20240715
Shipped Date:	20240430
Received Date:	20240517
Manifest Status:	Signed
Submission Type:	DataImage5Copy
Origin Type:	Service
Generator EPA ID:	CESQG
Generator Name:	Cvs
Generator Location Street Number:	Not reported
Generator Location Street 1:	51 ASTOR PLACE
Generator Location Street 2:	Not reported
Generator Location City:	MANHATTAN
Generator Location State:	NY
Generator Location Zip:	10003
Generator Mail Street Number:	Not reported
Generator Mail Street 1:	51 ASTOR PLACE
Generator Mail Street 2:	Not reported
Generator Mail City:	MANHATTAN
Generator Mail Zip:	10003
Generator Mail State:	NY
Generator Contact Company Name:	Not reported
Designated Facility EPA ID:	PAD085690592

CVS (Continued) **1031608040**

Designated Facility Name:	Republic Environmental Systems, Inc. (Pa) (Esol)
Designated Facility Mail Street Number:	2869
Designated Facility Mail Street 1:	Not reported
Designated Facility Mail Street 2:	SANDSTONE DRIVE
Designated Facility Mail City:	HATFIELD
Designated Facility Mail Zip:	19440
Designated Facility Mail State:	PA
Designated Facility Location Street Number:	2869
Designated Facility Location Street 1:	SANDSTONE DRIVE
Designated Facility Location Street 2:	Not reported
Designated Facility Location City:	HATFIELD
Designated Facility Location Zip:	19440
Designated Facility Location State:	PA
Designated Facility Contact Company Name:	Not reported
Manifest Residue Indicator:	N
Rejection Indicator:	N

Manifest Tracking Number:	014427704FLE
Last Updated Date:	20210118
Shipped Date:	20201231
Received Date:	20210114
Manifest Status:	Signed
Submission Type:	DataImage5Copy
Origin Type:	Service
Generator EPA ID:	NYD980766604
Generator Name:	Cvs
Generator Location Street Number:	Not reported
Generator Location Street 1:	51 ASTOR PLACE
Generator Location Street 2:	Not reported
Generator Location City:	MANHATTAN
Generator Location State:	NY
Generator Location Zip:	10003
Generator Mail Street Number:	Not reported
Generator Mail Street 1:	51 Astor Place
Generator Mail Street 2:	Not reported
Generator Mail City:	Manhattan
Generator Mail Zip:	10003
Generator Mail State:	NY
Generator Contact Company Name:	Not reported
Designated Facility EPA ID:	RID040098352
Designated Facility Name:	Northland Environmental, Llc
Designated Facility Mail Street Number:	Not reported
Designated Facility Mail Street 1:	Not reported
Designated Facility Mail Street 2:	275 Allens Avenue
Designated Facility Mail City:	Providence
Designated Facility Mail Zip:	02905
Designated Facility Mail State:	RI
Designated Facility Location Street Number:	Not reported
Designated Facility Location Street 1:	275 Allens Avenue
Designated Facility Location Street 2:	Not reported
Designated Facility Location City:	Providence
Designated Facility Location Zip:	02905
Designated Facility Location State:	RI
Designated Facility Contact Company Name:	Not reported
Manifest Residue Indicator:	N
Rejection Indicator:	N

CVS (Continued) **1031608040**

Manifest Tracking Number:	010858249FLE
Last Updated Date:	20181214
Shipped Date:	20181129
Received Date:	20181211
Manifest Status:	Signed
Submission Type:	DataImage5Copy
Origin Type:	Service
Generator EPA ID:	NYD980766604
Generator Name:	Cvs
Generator Location Street Number:	Not reported
Generator Location Street 1:	51 ASTOR PLACE
Generator Location Street 2:	Not reported
Generator Location City:	MANHATTAN
Generator Location State:	NY
Generator Location Zip:	10003
Generator Mail Street Number:	Not reported
Generator Mail Street 1:	1 CVS DR
Generator Mail Street 2:	Not reported
Generator Mail City:	WOONSOCKET
Generator Mail Zip:	02895-6146
Generator Mail State:	RI
Generator Contact Company Name:	Not reported
Designated Facility EPA ID:	RID040098352
Designated Facility Name:	Northland Environmental, Llc
Designated Facility Mail Street Number:	Not reported
Designated Facility Mail Street 1:	Not reported
Designated Facility Mail Street 2:	275 Allens Avenue
Designated Facility Mail City:	Providence
Designated Facility Mail Zip:	02905
Designated Facility Mail State:	RI
Designated Facility Location Street Number:	Not reported
Designated Facility Location Street 1:	275 Allens Avenue
Designated Facility Location Street 2:	Not reported
Designated Facility Location City:	Providence
Designated Facility Location Zip:	02905
Designated Facility Location State:	RI
Designated Facility Contact Company Name:	Not reported
Manifest Residue Indicator:	N
Rejection Indicator:	N

Manifest Tracking Number:	014415666FLE
Last Updated Date:	20200417
Shipped Date:	20200407
Received Date:	20200415
Manifest Status:	Signed
Submission Type:	DataImage5Copy
Origin Type:	Service
Generator EPA ID:	NYD980766604
Generator Name:	Cvs
Generator Location Street Number:	Not reported
Generator Location Street 1:	51 ASTOR PLACE
Generator Location Street 2:	Not reported
Generator Location City:	MANHATTAN
Generator Location State:	NY
Generator Location Zip:	10003
Generator Mail Street Number:	Not reported
Generator Mail Street 1:	51 Astor Place

CVS (Continued) **1031608040**

Generator Mail Street 2:	Not reported
Generator Mail City:	Manhattan
Generator Mail Zip:	10003
Generator Mail State:	NY
Generator Contact Company Name:	Not reported
Designated Facility EPA ID:	RID040098352
Designated Facility Name:	Northland Environmental, Llc
Designated Facility Mail Street Number:	Not reported
Designated Facility Mail Street 1:	Not reported
Designated Facility Mail Street 2:	275 Allens Avenue
Designated Facility Mail City:	Providence
Designated Facility Mail Zip:	02905
Designated Facility Mail State:	RI
Designated Facility Location Street Number:	Not reported
Designated Facility Location Street 1:	275 Allens Avenue
Designated Facility Location Street 2:	Not reported
Designated Facility Location City:	Providence
Designated Facility Location Zip:	02905
Designated Facility Location State:	RI
Designated Facility Contact Company Name:	Not reported
Manifest Residue Indicator:	N
Rejection Indicator:	N

Manifest Tracking Number:	200091473CLE
Last Updated Date:	20220316
Shipped Date:	20220225
Received Date:	20220308
Manifest Status:	Signed
Submission Type:	DataImage5Copy
Origin Type:	Service
Generator EPA ID:	NYD980766604
Generator Name:	Cvs
Generator Location Street Number:	Not reported
Generator Location Street 1:	51 ASTOR PLACE
Generator Location Street 2:	Not reported
Generator Location City:	MANHATTAN
Generator Location State:	NY
Generator Location Zip:	10003
Generator Mail Street Number:	Not reported
Generator Mail Street 1:	51 Astor Place
Generator Mail Street 2:	Not reported
Generator Mail City:	Manhattan
Generator Mail Zip:	10003
Generator Mail State:	NY
Generator Contact Company Name:	Not reported
Designated Facility EPA ID:	RID040098352
Designated Facility Name:	Northland Environmental, Llc
Designated Facility Mail Street Number:	Not reported
Designated Facility Mail Street 1:	Not reported
Designated Facility Mail Street 2:	275 Allens Avenue
Designated Facility Mail City:	Providence
Designated Facility Mail Zip:	02905
Designated Facility Mail State:	RI
Designated Facility Location Street Number:	Not reported
Designated Facility Location Street 1:	275 Allens Avenue
Designated Facility Location Street 2:	Not reported
Designated Facility Location City:	Providence

CVS (Continued) **1031608040**

Designated Facility Location Zip:	02905
Designated Facility Location State:	RI
Designated Facility Contact Company Name:	Not reported
Manifest Residue Indicator:	N
Rejection Indicator:	N
Manifest Tracking Number:	200319097CLE
Last Updated Date:	20230103
Shipped Date:	20221205
Received Date:	20221209
Manifest Status:	Signed
Submission Type:	DataImage5Copy
Origin Type:	Service
Generator EPA ID:	NYD980766604
Generator Name:	Cvs
Generator Location Street Number:	Not reported
Generator Location Street 1:	51 ASTOR PLACE
Generator Location Street 2:	Not reported
Generator Location City:	MANHATTAN
Generator Location State:	NY
Generator Location Zip:	10003
Generator Mail Street Number:	Not reported
Generator Mail Street 1:	51 Astor Place
Generator Mail Street 2:	Not reported
Generator Mail City:	Manhattan
Generator Mail Zip:	10003
Generator Mail State:	NY
Generator Contact Company Name:	Not reported
Designated Facility EPA ID:	RID040098352
Designated Facility Name:	Northland Environmental, Llc
Designated Facility Mail Street Number:	Not reported
Designated Facility Mail Street 1:	Not reported
Designated Facility Mail Street 2:	275 Allens Avenue
Designated Facility Mail City:	Providence
Designated Facility Mail Zip:	02905
Designated Facility Mail State:	RI
Designated Facility Location Street Number:	Not reported
Designated Facility Location Street 1:	275 Allens Avenue
Designated Facility Location Street 2:	Not reported
Designated Facility Location City:	Providence
Designated Facility Location Zip:	02905
Designated Facility Location State:	RI
Designated Facility Contact Company Name:	Not reported
Manifest Residue Indicator:	N
Rejection Indicator:	N
Manifest Tracking Number:	200385092CLE
Last Updated Date:	20230301
Shipped Date:	20230220
Received Date:	20230227
Manifest Status:	Signed
Submission Type:	DataImage5Copy
Origin Type:	Service
Generator EPA ID:	NYD980766604
Generator Name:	Cvs
Generator Location Street Number:	Not reported
Generator Location Street 1:	51 ASTOR PLACE

CVS (Continued) **1031608040**

Generator Location Street 2:	Not reported
Generator Location City:	MANHATTAN
Generator Location State:	NY
Generator Location Zip:	10003
Generator Mail Street Number:	Not reported
Generator Mail Street 1:	51 Astor Place
Generator Mail Street 2:	Not reported
Generator Mail City:	Manhattan
Generator Mail Zip:	10003
Generator Mail State:	NY
Generator Contact Company Name:	Not reported
Designated Facility EPA ID:	RID040098352
Designated Facility Name:	Northland Environmental, Llc
Designated Facility Mail Street Number:	Not reported
Designated Facility Mail Street 1:	Not reported
Designated Facility Mail Street 2:	275 Allens Avenue
Designated Facility Mail City:	Providence
Designated Facility Mail Zip:	02905
Designated Facility Mail State:	RI
Designated Facility Location Street Number:	Not reported
Designated Facility Location Street 1:	275 Allens Avenue
Designated Facility Location Street 2:	Not reported
Designated Facility Location City:	Providence
Designated Facility Location Zip:	02905
Designated Facility Location State:	RI
Designated Facility Contact Company Name:	Not reported
Manifest Residue Indicator:	N
Rejection Indicator:	N

Manifest Tracking Number:	014038463FLE
Last Updated Date:	20200211
Shipped Date:	20200120
Received Date:	20200130
Manifest Status:	Signed
Submission Type:	DataImage5Copy
Origin Type:	Service
Generator EPA ID:	NYD980766604
Generator Name:	Cvs
Generator Location Street Number:	Not reported
Generator Location Street 1:	51 ASTOR PLACE
Generator Location Street 2:	Not reported
Generator Location City:	MANHATTAN
Generator Location State:	NY
Generator Location Zip:	10003
Generator Mail Street Number:	Not reported
Generator Mail Street 1:	51 Astor Place
Generator Mail Street 2:	Not reported
Generator Mail City:	Manhattan
Generator Mail Zip:	10003
Generator Mail State:	NY
Generator Contact Company Name:	Not reported
Designated Facility EPA ID:	RID040098352
Designated Facility Name:	Northland Environmental, Llc
Designated Facility Mail Street Number:	Not reported
Designated Facility Mail Street 1:	Not reported
Designated Facility Mail Street 2:	275 Allens Avenue
Designated Facility Mail City:	Providence

CVS (Continued) **1031608040**

Designated Facility Mail Zip: 02905
Designated Facility Mail State: RI
Designated Facility Location Street Number: Not reported
Designated Facility Location Street 1: 275 Allens Avenue
Designated Facility Location Street 2: Not reported
Designated Facility Location City: Providence
Designated Facility Location Zip: 02905
Designated Facility Location State: RI
Designated Facility Contact Company Name: Not reported
Manifest Residue Indicator: N
Rejection Indicator: N

Transporter:
Manifest Tracking Number: 011450836FLE
Transporter Line Number: 1
Transporter EPA ID: PAD982661381
Transporter Name: Republic Environmental Systems Transportation Group Llc

Manifest Tracking Number: 011450836FLE
Transporter Line Number: 2
Transporter EPA ID: NJD071629976
Transporter Name: S&J Transportation

Waste Line:
Manifest Tracking Number: 011450836FLE
Waste Line Number: 1
U.S. DOT Hazardous Indicator: Y
U.S. DOT ID Number: UN2811
U.S. DOT Description: Un2811, Waste Toxic Solids, Organic, N.O.S. (Chromium, Selenium), 6.1, Pg Ii, Erg#154
Non-Hazardous Waste Description: Not reported
Number of Containers: 1
Container Type Code: CF
Container Type Description: Fiber or plastic boxes, cartons, cases
Waste Quantity: 25
Quantity Unit of Measure Code: P
Quantity Unit of Measure Description: Pounds
Waste Quantity, in Tons: 0.0125
Acute Waste Quantity, in Tons: 0
Non-Acute Waste Quantity, in Tons: 0.0125
Waste Quantity, in Kilograms: 11.337875
Acute Waste Quantity, in Kilograms: 0
Non-Acute Waste Quantity, in Kilorgrams: 11.337875
Management Method Code: H141
Management Method Description: STORAGE, BULKING AND/OR TRANSFER OFF SITE
Waste Residue Indicator: N
Quantity Discrepancy Indicator: N
Waste Type Discrepancy Indicator: N
Waste Density: Not reported
Waste Density Unit of Measure Code: Not reported
Waste Density Unit of Measure Description: Not reported
Form Code: Not reported
Form Code Description: Not reported
Source Code: Not reported
Source Code Description: Not reported
Waste Minimization Code: Not reported

CVS (Continued) **1031608040**

Waste Minimization Code Description:	Not reported
Consent Number:	Not reported
EPA Waste Indicator:	Y
Federal Waste Codes:	D005, D007, D010, D011, U010, U035
Quantity Haz Kg:	11.337875
Quantity Haz Tons:	0.0125
Quantity Non Haz Kg:	0
Quantity Non Haz Tons:	0
State Waste Codes:	Not reported
Manifest Tracking Number:	011450836FLE
Waste Line Number:	2
U.S. DOT Hazardous Indicator:	Y
U.S. DOT ID Number:	UN3249
U.S. DOT Description:	Un3249, Waste Residue Last Contained, Medicine, Solid, Toxic, N.O.S. (Warfarin), 6.1, Pg Ii, Erg#151
Non-Hazardous Waste Description:	Not reported
Number of Containers:	1
Container Type Code:	BA
Container Type Description:	Burlap, cloth, paper, or plastic bags
Waste Quantity:	1
Quantity Unit of Measure Code:	P
Quantity Unit of Measure Description:	Pounds
Waste Quantity, in Tons:	0.0005
Acute Waste Quantity, in Tons:	0
Non-Acute Waste Quantity, in Tons:	0.0005
Waste Quantity, in Kilograms:	0.45351502
Acute Waste Quantity, in Kilograms:	0
Non-Acute Waste Quantity, in Kilorgrams:	0.45351502
Management Method Code:	H141
Management Method Description:	STORAGE, BULKING AND/OR TRANSFER OFF SITE
Waste Residue Indicator:	N
Quantity Discrepancy Indicator:	N
Waste Type Discrepancy Indicator:	N
Waste Density:	Not reported
Waste Density Unit of Measure Code:	Not reported
Waste Density Unit of Measure Description:	Not reported
Form Code:	Not reported
Form Code Description:	Not reported
Source Code:	Not reported
Source Code Description:	Not reported
Waste Minimization Code:	Not reported
Waste Minimization Code Description:	Not reported
Consent Number:	Not reported
EPA Waste Indicator:	N
Federal Waste Codes:	Not reported
Quantity Haz Kg:	0
Quantity Haz Tons:	0
Quantity Non Haz Kg:	0.45351502
Quantity Non Haz Tons:	0.0005
State Waste Codes:	Not reported
Manifest Tracking Number:	011450836FLE
Waste Line Number:	3
U.S. DOT Hazardous Indicator:	N
U.S. DOT ID Number:	Not reported
U.S. DOT Description:	Not reported

CVS (Continued) **1031608040**

Non-Hazardous Waste Description:	Non-Hazardous, Non-Regulated Liquids & Solids
Number of Containers:	1
Container Type Code:	DF
Container Type Description:	Fiberboard or plastic drums, barrels, kegs
Waste Quantity:	125
Quantity Unit of Measure Code:	P
Quantity Unit of Measure Description:	Pounds
Waste Quantity, in Tons:	0.0625
Acute Waste Quantity, in Tons:	0
Non-Acute Waste Quantity, in Tons:	0.0625
Waste Quantity, in Kilograms:	56.689377
Acute Waste Quantity, in Kilograms:	0
Non-Acute Waste Quantity, in Kilorgrams:	56.689377
Management Method Code:	H141
Management Method Description:	STORAGE, BULKING AND/OR TRANSFER OFF SITE
Waste Residue Indicator:	N
Quantity Discrepancy Indicator:	N
Waste Type Discrepancy Indicator:	N
Waste Density:	Not reported
Waste Density Unit of Measure Code:	Not reported
Waste Density Unit of Measure Description:	Not reported
Form Code:	Not reported
Form Code Description:	Not reported
Source Code:	Not reported
Source Code Description:	Not reported
Waste Minimization Code:	Not reported
Waste Minimization Code Description:	Not reported
Consent Number:	Not reported
EPA Waste Indicator:	N
Federal Waste Codes:	Not reported
Quantity Haz Kg:	0
Quantity Haz Tons:	0
Quantity Non Haz Kg:	56.689377
Quantity Non Haz Tons:	0.0625
State Waste Codes:	RI-R015

Click this hyperlink while viewing on your computer to access
16 additional US EManifest: record(s) in the EDR Site Report.

AI757 **NYCDEP - HAZARDOUS MATERIAL LAB** **RCRA NonGen / NLR** **1000187318**
NNE **51 ASTOR PL RM 643** **FINDS** **NYD986896686**
1/8-1/4 **NEW YORK, NY 10003** **ECHO**
0.191 mi. **NY MANIFEST**
1011 ft. **Site 4 of 22 in cluster AI**

Relative: **Lower**
Actual: **39 ft.**

RCRA Listings:

Date Form Received by Agency:	20070101
Handler Name:	Nycdep - Hazardous Material Lab
Handler Address:	Astor Pl Rm 643
Handler City,State,Zip:	NEW YORK, NY 10003-7132
EPA ID:	NYD986896686
Contact Name:	Not reported
Contact Address:	ASTOR PL RM 643
Contact City,State,Zip:	NEW YORK, NY 10003
Contact Telephone:	Not reported
Contact Fax:	Not reported
Contact Email:	Not reported
Contact Title:	Not reported

NYCDEP - HAZARDOUS MATERIAL LAB (Continued) **1000187318**

EPA Region:		02
Land Type:		Not reported
Federal Waste Generator Description:		Not a generator, verified
Non-Notifier:		Not reported
Biennial Report Cycle:		Not reported
Accessibility:		Not reported
Active Site Indicator:		Not reported
State District Owner:		Ny
State District:		NYSDEC R2
Mailing Address:		ASTOR PL RM 643
Mailing City,State,Zip:		NEW YORK, NY 10003
Owner Name:	Nycdep	
Owner Type:		Private
Operator Name:	Nycdep	
Operator Type:		Private
Short-Term Generator Activity:		No
Importer Activity:		No
Mixed Waste Generator:		No
Transporter Activity:		No
Transfer Facility Activity:		No
Recycler Activity with Storage:		No
Small Quantity On-Site Burner Exemption:		No
Smelting Melting and Refining Furnace Exemption:		No
Underground Injection Control:		No
Off-Site Waste Receipt:		No
Universal Waste Indicator:		No
Universal Waste Destination Facility:		No
Federal Universal Waste:		No
Active Site State-Reg Handler:		---
Federal Facility Indicator:		Not reported
Hazardous Secondary Material Indicator:		N
Sub-Part K Indicator:		Not reported
2018 GPRA Permit Baseline:		Not on the Baseline
2018 GPRA Renewals Baseline:		Not on the Baseline
202 GPRA Corrective Action Baseline:		No
Subject to Corrective Action Universe:		No
Non-TSDFs Where RCRA CA has Been Imposed Universe:		No
Corrective Action Priority Ranking:		No NCAPS ranking
Environmental Control Indicator:		No
Institutional Control Indicator:		No
Human Exposure Controls Indicator:		N/A
Groundwater Controls Indicator:		N/A
Significant Non-Complier Universe:		No
Unaddressed Significant Non-Complier Universe:		No
Addressed Significant Non-Complier Universe:		No
Significant Non-Complier With a Compliance Schedule Universe:		No
Financial Assurance Required:		Not reported
Handler Date of Last Change:		20150414
Recognized Trader-Importer:		No
Recognized Trader-Exporter:		No
Importer of Spent Lead Acid Batteries:		No
Exporter of Spent Lead Acid Batteries:		No
Recycler Activity Without Storage:		No
Manifest Broker:		No
Sub-Part P Indicator:		No

NYCDEP - HAZARDOUS MATERIAL LAB (Continued) **1000187318**

Hazardous Waste Summary:

Waste Code: D000
Waste Description: Not Defined

Waste Code: D001
Waste Description: Ignitable Waste

Waste Code: D002
Waste Description: Corrosive Waste

Waste Code: D003
Waste Description: Reactive Waste

Waste Code: D008
Waste Description: Lead

Waste Code: F002
Waste Description: The Following Spent Halogenated Solvents: Tetrachloroethylene, Methylene Chloride, Trichloroethylene, 1,1,1-Trichloroethane, Chlorobenzene, 1,1,2-Trichloro-1,2,2-Trifluoroethane, Ortho-Dichlorobenzene, Trichlorofluoromethane, And 1,1,2, Trichloroethane; All Spent Solvent Mixtures/Blends Containing, Before Use, A Total Of Ten Percent Or More (By Volume) Of One Or More Of The Above Halogenated Solvents Or Those Solvents Listed In F001, F004, And F005; And Still Bottoms From The Recovery Of These Spent Solvents And Spent Solvent Mixtures.

Waste Code: F003
Waste Description: The Following Spent Nonhalogenated Solvents: Xylene, Acetone, Ethyl Acetate, Ethyl Benzene, Ethyl Ether, Methyl Isobutyl Ketone, N-Butyl Alcohol, Cyclohexanone, And Methanol; All Spent Solvent Mixtures/Blends Containing, Before Use, Only The Above Spent Nonhalogenated Solvents; And All Spent Solvent Mixtures/Blends Containing, Before Use, One Or More Of The Above Nonhalogenated Solvents, And A Total Of Ten Percent Or More (By Volume) Of One Or More Of Those Solvents Listed In F001, F002, F004, And F005; And Still Bottoms From The Recovery Of These Spent Solvents And Spent Solvent Mixtures.

Waste Code: F005
Waste Description: The Following Spent Nonhalogenated Solvents: Toluene, Methyl Ethyl Ketone, Carbon Disulfide, Isobutanol, Pyridine, Benzene, 2-Ethoxyethanol, And 2-Nitropropane; All Spent Solvent Mixtures/Blends Containing, Before Use, A Total Of Ten Percent Or More (By Volume) Of One Or More Of The Above Nonhalogenated Solvents Or Those Solvents Listed In F001, F002, Or F004; And Still Bottoms From The Recovery Of These Spent Solvents And Spent Solvent Mixtures.

Waste Code: F008
Waste Description: Plating Bath Residues From The Bottom Of Plating Baths From Electroplating Operations In Which Cyanides Are Used In The Process.

Handler - Owner Operator:
Owner/Operator Indicator: Owner
Owner/Operator Name: NYCDEP
Legal Status: Private

NYCDEP - HAZARDOUS MATERIAL LAB (Continued) **1000187318**

Date Became Current: Not reported
Date Ended Current: Not reported
Owner/Operator Address: NOT REQUIRED
Owner/Operator City,State,Zip: NOT REQUIRED, WY 99999
Owner/Operator Telephone: 212-555-1212
Owner/Operator Telephone Ext: Not reported
Owner/Operator Fax: Not reported
Owner/Operator Email: Not reported

Owner/Operator Indicator: Owner
Owner/Operator Name: NYCDEP
Legal Status: Private
Date Became Current: Not reported
Date Ended Current: Not reported
Owner/Operator Address: NOT REQUIRED
Owner/Operator City,State,Zip: NOT REQUIRED, WY 99999
Owner/Operator Telephone: 212-555-1212
Owner/Operator Telephone Ext: Not reported
Owner/Operator Fax: Not reported
Owner/Operator Email: Not reported

Owner/Operator Indicator: Operator
Owner/Operator Name: NYCDEP
Legal Status: Private
Date Became Current: Not reported
Date Ended Current: Not reported
Owner/Operator Address: NOT REQUIRED
Owner/Operator City,State,Zip: NOT REQUIRED, WY 99999
Owner/Operator Telephone: 212-555-1212
Owner/Operator Telephone Ext: Not reported
Owner/Operator Fax: Not reported
Owner/Operator Email: Not reported

Historic Generators:
Receive Date: 19990708
Handler Name: NYCDEP - HAZARDOUS MATERIAL LAB
Federal Waste Generator Description: Not a generator, verified
State District Owner: Ny
Large Quantity Handler of Universal Waste: No
Recognized Trader Importer: No
Recognized Trader Exporter: No
Spent Lead Acid Battery Importer: No
Spent Lead Acid Battery Exporter: No
Current Record: No
Non Storage Recycler Activity: Not reported
Electronic Manifest Broker: Not reported

Receive Date: 20060101
Handler Name: NYCDEP - HAZARDOUS MATERIAL LAB
Federal Waste Generator Description: Not a generator, verified
State District Owner: Ny
Large Quantity Handler of Universal Waste: No
Recognized Trader Importer: No
Recognized Trader Exporter: No
Spent Lead Acid Battery Importer: No
Spent Lead Acid Battery Exporter: No
Current Record: No

NYCDEP - HAZARDOUS MATERIAL LAB (Continued) **1000187318**

Non Storage Recycler Activity: Not reported
Electronic Manifest Broker: Not reported

Receive Date: 20070101
Handler Name: NYCDEP - HAZARDOUS MATERIAL LAB
Federal Waste Generator Description: Not a generator, verified
State District Owner: Ny
Large Quantity Handler of Universal Waste: No
Recognized Trader Importer: No
Recognized Trader Exporter: No
Spent Lead Acid Battery Importer: No
Spent Lead Acid Battery Exporter: No
Current Record: Yes
Non Storage Recycler Activity: Not reported
Electronic Manifest Broker: Not reported

Receive Date: 19900418
Handler Name: NYCDEP - HAZARDOUS MATERIAL LAB
Federal Waste Generator Description: Small Quantity Generator
State District Owner: Ny
Large Quantity Handler of Universal Waste: No
Recognized Trader Importer: No
Recognized Trader Exporter: No
Spent Lead Acid Battery Importer: No
Spent Lead Acid Battery Exporter: No
Current Record: No
Non Storage Recycler Activity: Not reported
Electronic Manifest Broker: Not reported

List of NAICS Codes and Descriptions:
NAICS Codes: No NAICS Codes Found

Facility Has Received Notices of Violations:
Violations: No Violations Found

Evaluation Action Summary:
Evaluations: No Evaluations Found

FINDS:
Registry ID: 110004444799

Click Here for FRS Facility Detail Report:

Environmental Interest/Information System:
The Resource Conservation and Recovery Act Information System (RCRAInfo) is EPA's comprehensive information system in support of the Resource Conservation and Recovery Act (RCRA) of 1976 and the Hazardous and Solid Waste Amendments (HSWA) of 1984. It tracks many types of information about generators, transporters, treaters, storers, and disposers of hazardous waste.

Click this hyperlink while viewing on your computer to access additional FINDS: detail in the EDR Site Report.

ECHO:

NYCDEP - HAZARDOUS MATERIAL LAB (Continued) **1000187318**

Envid: 1000187318
Registry ID: 110004444799

DFR URL:
Name: NYCDEP - HAZARDOUS MATERIAL LAB
Address: 51 ASTOR PL RM 643
City,State,Zip: NEW YORK, NY 10003

NY MANIFEST:
EPA ID: NYD986896686
Country: USA
Name: Nycdep
Address: 51 ASTOR PL RM 643
Address 2: Not reported
City,State,Zip: NEW YORK, NY 10003-7132
Zip 4: Not reported
Location Address 1: 51 ASTOR PLACE
Location Address 2: Not reported
Location City,State,Zip: NEW YORK, NY 10003
Location Zip 4: Not reported
Facility Status: Not reported
Total Tanks: Not reported
Code: BP

Mailing:
Mailing Name: Nycdep
Mailing Contact: Jeannette Best
Mailing Address 1: 51 ASTOR PLACE
Mailing Address 2: Not reported
Mailing City,State,Zip: NEW YORK, NY 10003
Mailing Zip 4: Not reported
Mailing Country: USA
Mailing Phone: 2125665913

Manifest Data:
Document ID: NJA0704028
Manifest Status: Not reported
Trans1 State ID: NJDEPS581
Year: 1990
Trans2 State ID: Not reported
Generator Ship Date: 05/22/1990
Trans1 Recv Date: 05/22/1990
Trans2 Recv Date: Not reported
TSD Site Recv Date: 05/22/1990
Part A Recv Date: Not reported
Part B Recv Date: Not reported
Generator EPA ID: NYD986896686
Trans1 EPA ID: NJD982281016
Trans2 EPA ID: Not reported
TSDF ID 1: NJD002200046
TSDF ID 2: Not reported
Manifest Tracking Number: Not reported
Import Indicator: Not reported
Export Indicator: Not reported
Discr Quantity Indicator: Not reported
Discr Type Indicator: Not reported
Discr Residue Indicator: Not reported

NYCDEP - HAZARDOUS MATERIAL LAB (Continued) **1000187318**

Discr Partial Reject Indicator:	Not reported
Discr Full Reject Indicator:	Not reported
Manifest Ref Number:	Not reported
Alt Facility RCRA ID:	Not reported
Alt Facility Sign Date:	Not reported
MGMT Method Type Code:	Not reported
Waste Code 1:	Ignitable Waste
Waste Code 2:	Not reported
Waste Code 3:	Not reported
Waste Code 4:	Not reported
Waste Code 5:	Not reported
Waste Code 6:	Not reported
Quantity:	00800
Units:	Pounds
Number of Containers:	002
Container Type:	Metal drums, barrels, kegs
Handling Method:	Burn
Specific Gravity:	01.00

Document ID:	NJA0986995
Manifest Status:	Not reported
Trans1 State ID:	NJDEPS-58
Year:	1990
Trans2 State ID:	Not reported
Generator Ship Date:	06/20/1990
Trans1 Recv Date:	06/20/1990
Trans2 Recv Date:	Not reported
TSD Site Recv Date:	06/20/1990
Part A Recv Date:	Not reported
Part B Recv Date:	Not reported
Generator EPA ID:	NYD986896686
Trans1 EPA ID:	NJD982281016
Trans2 EPA ID:	Not reported
TSDF ID 1:	NJD002200046
TSDF ID 2:	Not reported
Manifest Tracking Number:	Not reported
Import Indicator:	Not reported
Export Indicator:	Not reported
Discr Quantity Indicator:	Not reported
Discr Type Indicator:	Not reported
Discr Residue Indicator:	Not reported
Discr Partial Reject Indicator:	Not reported
Discr Full Reject Indicator:	Not reported
Manifest Ref Number:	Not reported
Alt Facility RCRA ID:	Not reported
Alt Facility Sign Date:	Not reported
MGMT Method Type Code:	Not reported
Waste Code 1:	Lead
Waste Code 2:	Not reported
Waste Code 3:	Not reported
Waste Code 4:	Not reported
Waste Code 5:	Not reported
Waste Code 6:	Not reported
Quantity:	00001
Units:	Pounds
Number of Containers:	001
Container Type:	Metal drums, barrels, kegs

NYCDEP - HAZARDOUS MATERIAL LAB (Continued) **1000187318**

Handling Method:	Treat
Specific Gravity:	01.00
Document ID:	NJA0986997
Manifest Status:	Not reported
Trans1 State ID:	NJDEPS-58
Year:	1990
Trans2 State ID:	Not reported
Generator Ship Date:	06/20/1990
Trans1 Recv Date:	06/20/1990
Trans2 Recv Date:	Not reported
TSD Site Recv Date:	06/20/1990
Part A Recv Date:	Not reported
Part B Recv Date:	Not reported
Generator EPA ID:	NYD986896686
Trans1 EPA ID:	NJD982281016
Trans2 EPA ID:	Not reported
TSDF ID 1:	NJD002200046
TSDF ID 2:	Not reported
Manifest Tracking Number:	Not reported
Import Indicator:	Not reported
Export Indicator:	Not reported
Discr Quantity Indicator:	Not reported
Discr Type Indicator:	Not reported
Discr Residue Indicator:	Not reported
Discr Partial Reject Indicator:	Not reported
Discr Full Reject Indicator:	Not reported
Manifest Ref Number:	Not reported
Alt Facility RCRA ID:	Not reported
Alt Facility Sign Date:	Not reported
MGMT Method Type Code:	Not reported
Waste Code 1:	Cadmium
Waste Code 2:	Not reported
Waste Code 3:	Not reported
Waste Code 4:	Not reported
Waste Code 5:	Not reported
Waste Code 6:	Not reported
Quantity:	00150
Units:	Pounds
Number of Containers:	001
Container Type:	Metal drums, barrels, kegs
Handling Method:	Treat
Specific Gravity:	01.00
Waste Code 7:	Ignitable Waste
Waste Code 8:	Not reported
Waste Code:	Not reported
Waste Code 10:	Not reported
Waste Code 11:	Not reported
Quantity:	00020
Units:	Pounds
Number of Containers:	001
Container Type:	Metal drums, barrels, kegs
Handling Method:	Burn
Specific Gravity:	01.00
Waste Code 12:	Ignitable Waste
Waste Code 13:	Not reported
Waste Code 14:	Not reported

NYCDEP - HAZARDOUS MATERIAL LAB (Continued) **1000187318**

Waste Code 15:	Not reported
Waste Code 16:	Not reported
Quantity:	00010
Units:	Gallons (liquids only)
Number of Containers:	001
Container Type:	Metal drums, barrels, kegs
Handling Method:	Burn
Specific Gravity:	01.00
Document ID:	NJA0986998
Manifest Status:	Not reported
Trans1 State ID:	NJDEPS-58
Year:	1990
Trans2 State ID:	Not reported
Generator Ship Date:	06/20/1990
Trans1 Recv Date:	06/20/1990
Trans2 Recv Date:	Not reported
TSD Site Recv Date:	06/20/1990
Part A Recv Date:	Not reported
Part B Recv Date:	Not reported
Generator EPA ID:	NYD986896686
Trans1 EPA ID:	NJD982281016
Trans2 EPA ID:	Not reported
TSDF ID 1:	NJD002200046
TSDF ID 2:	Not reported
Manifest Tracking Number:	Not reported
Import Indicator:	Not reported
Export Indicator:	Not reported
Discr Quantity Indicator:	Not reported
Discr Type Indicator:	Not reported
Discr Residue Indicator:	Not reported
Discr Partial Reject Indicator:	Not reported
Discr Full Reject Indicator:	Not reported
Manifest Ref Number:	Not reported
Alt Facility RCRA ID:	Not reported
Alt Facility Sign Date:	Not reported
MGMT Method Type Code:	Not reported
Waste Code 1:	Ignitable Waste
Waste Code 2:	Not reported
Waste Code 3:	Not reported
Waste Code 4:	Not reported
Waste Code 5:	Not reported
Waste Code 6:	Not reported
Quantity:	00002
Units:	Pounds
Number of Containers:	001
Container Type:	Metal drums, barrels, kegs
Handling Method:	Treat
Specific Gravity:	01.00
Waste Code 7:	Phenol
Waste Code 8:	Not reported
Waste Code:	Not reported
Waste Code 10:	Not reported
Waste Code 11:	Not reported
Quantity:	00004
Units:	Pounds
Number of Containers:	001

NYCDEP - HAZARDOUS MATERIAL LAB (Continued) **1000187318**

Container Type:	Metal drums, barrels, kegs
Handling Method:	Treat
Specific Gravity:	01.00
Waste Code 12:	Cyanides (Soluble Cyanide Salts), Not Otherwise Specified
Waste Code 13:	Not reported
Waste Code 14:	Not reported
Waste Code 15:	Not reported
Waste Code 16:	Not reported
Quantity:	00001
Units:	Gallons (liquids only)
Number of Containers:	001
Container Type:	Metal drums, barrels, kegs
Handling Method:	Treat
Specific Gravity:	01.00
Waste Code 17:	Ignitable Waste
Waste Code 18:	Not reported
Waste Code 19:	Not reported
Waste Code 20:	Not reported
Waste Code 21:	Not reported
Quantity:	00001
Units:	Liters (liquids only
Number of Containers:	001
Container Type:	Metal drums, barrels, kegs
Handling Method:	Treat
Specific Gravity:	01.00

Document ID:	NJA0986999
Manifest Status:	Not reported
Trans1 State ID:	NJDEPS-58
Year:	1990
Trans2 State ID:	Not reported
Generator Ship Date:	06/20/1990
Trans1 Recv Date:	06/20/1990
Trans2 Recv Date:	Not reported
TSD Site Recv Date:	06/20/1990
Part A Recv Date:	Not reported
Part B Recv Date:	Not reported
Generator EPA ID:	NYD986896686
Trans1 EPA ID:	NJD982281016
Trans2 EPA ID:	Not reported
TSDF ID 1:	NJD002200046
TSDF ID 2:	Not reported
Manifest Tracking Number:	Not reported
Import Indicator:	Not reported
Export Indicator:	Not reported
Discr Quantity Indicator:	Not reported
Discr Type Indicator:	Not reported
Discr Residue Indicator:	Not reported
Discr Partial Reject Indicator:	Not reported
Discr Full Reject Indicator:	Not reported
Manifest Ref Number:	Not reported
Alt Facility RCRA ID:	Not reported
Alt Facility Sign Date:	Not reported
MGMT Method Type Code:	Not reported
Waste Code 1:	Barium
Waste Code 2:	Not reported
Waste Code 3:	Not reported

NYCDEP - HAZARDOUS MATERIAL LAB (Continued) **1000187318**

Waste Code 4:	Not reported
Waste Code 5:	Not reported
Waste Code 6:	Not reported
Quantity:	00001
Units:	Pounds
Number of Containers:	001
Container Type:	Metal drums, barrels, kegs
Handling Method:	Treat
Specific Gravity:	01.00
Waste Code 7:	Ignitable Waste
Waste Code 8:	Not reported
Waste Code:	Not reported
Waste Code 10:	Not reported
Waste Code 11:	Not reported
Quantity:	00001
Units:	Liters (liquids only
Number of Containers:	001
Container Type:	Metal drums, barrels, kegs
Handling Method:	Burn
Specific Gravity:	01.00
Waste Code 12:	Chromium
Waste Code 13:	Not reported
Waste Code 14:	Not reported
Waste Code 15:	Not reported
Waste Code 16:	Not reported
Quantity:	00001
Units:	Gallons (liquids only)
Number of Containers:	001
Container Type:	Metal drums, barrels, kegs
Handling Method:	Treat
Specific Gravity:	01.00

AI758 **MINSKOFF EQUITY BLDG** **RCRA NonGen / NLR** **1000346045**
NNE **51 ASTOR PL** **FINDS** **NYD982794117**
1/8-1/4 **NEW YORK, NY 10003** **ECHO**
0.191 mi. **NY MANIFEST**
1011 ft. **Site 5 of 22 in cluster AI**

Relative: **Lower**
Actual: **39 ft.**

RCRA Listings:

Date Form Received by Agency:	20150825
Handler Name:	Minskoff Equity Bldg
Handler Address:	Astor Pl
Handler City,State,Zip:	NEW YORK, NY 10003
EPA ID:	NYD982794117
Contact Name:	Not reported
Contact Address:	ASTOR PL
Contact City,State,Zip:	NEW YORK, NY 10003
Contact Telephone:	Not reported
Contact Fax:	Not reported
Contact Email:	Not reported
Contact Title:	Not reported
EPA Region:	02
Land Type:	Not reported
Federal Waste Generator Description:	Not a generator, verified
Non-Notifier:	Not reported
Biennial Report Cycle:	Not reported
Accessibility:	Not reported

MINSKOFF EQUITY BLDG (Continued) **1000346045**

Active Site Indicator:		Not reported
State District Owner:		Ny
State District:		NYSDEC R2
Mailing Address:		ASTOR PL
Mailing City,State,Zip:		NEW YORK, NY 10003
Owner Name:	Not reported	
Owner Type:		Not reported
Operator Name:	Not reported	
Operator Type:		Not reported
Short-Term Generator Activity:		No
Importer Activity:		No
Mixed Waste Generator:		No
Transporter Activity:		No
Transfer Facility Activity:		No
Recycler Activity with Storage:		No
Small Quantity On-Site Burner Exemption:		No
Smelting Melting and Refining Furnace Exemption:		No
Underground Injection Control:		No
Off-Site Waste Receipt:		No
Universal Waste Indicator:		No
Universal Waste Destination Facility:		No
Federal Universal Waste:		No
Active Site State-Reg Handler:		---
Federal Facility Indicator:		Not reported
Hazardous Secondary Material Indicator:		N
Sub-Part K Indicator:		Not reported
2018 GPRA Permit Baseline:		Not on the Baseline
2018 GPRA Renewals Baseline:		Not on the Baseline
202 GPRA Corrective Action Baseline:		No
Subject to Corrective Action Universe:		No
Non-TSDFs Where RCRA CA has Been Imposed Universe:		No
Corrective Action Priority Ranking:		No NCAPS ranking
Environmental Control Indicator:		No
Institutional Control Indicator:		No
Human Exposure Controls Indicator:		N/A
Groundwater Controls Indicator:		N/A
Significant Non-Complier Universe:		No
Unaddressed Significant Non-Complier Universe:		No
Addressed Significant Non-Complier Universe:		No
Significant Non-Complier With a Compliance Schedule Universe:		No
Financial Assurance Required:		Not reported
Handler Date of Last Change:		20150930
Recognized Trader-Importer:		No
Recognized Trader-Exporter:		No
Importer of Spent Lead Acid Batteries:		No
Exporter of Spent Lead Acid Batteries:		No
Recycler Activity Without Storage:		No
Manifest Broker:		No
Sub-Part P Indicator:		No

Hazardous Waste Summary:

Waste Code:	D001
Waste Description:	Ignitable Waste
Waste Code:	D002
Waste Description:	Corrosive Waste

MINSKOFF EQUITY BLDG (Continued) **1000346045**

Waste Code: D003
Waste Description: Reactive Waste

Waste Code: D005
Waste Description: Barium

Waste Code: F002
Waste Description: The Following Spent Halogenated Solvents: Tetrachloroethylene, Methylene Chloride, Trichloroethylene, 1,1,1-Trichloroethane, Chlorobenzene, 1,1,2-Trichloro-1,2,2-Trifluoroethane, Ortho-Dichlorobenzene, Trichlorofluoromethane, And 1,1,2, Trichloroethane; All Spent Solvent Mixtures/Blends Containing, Before Use, A Total Of Ten Percent Or More (By Volume) Of One Or More Of The Above Halogenated Solvents Or Those Solvents Listed In F001, F004, And F005; And Still Bottoms From The Recovery Of These Spent Solvents And Spent Solvent Mixtures.

Waste Code: F003
Waste Description: The Following Spent Nonhalogenated Solvents: Xylene, Acetone, Ethyl Acetate, Ethyl Benzene, Ethyl Ether, Methyl Isobutyl Ketone, N-Butyl Alcohol, Cyclohexanone, And Methanol; All Spent Solvent Mixtures/Blends Containing, Before Use, Only The Above Spent Nonhalogenated Solvents; And All Spent Solvent Mixtures/Blends Containing, Before Use, One Or More Of The Above Nonhalogenated Solvents, And A Total Of Ten Percent Or More (By Volume) Of One Or More Of Those Solvents Listed In F001, F002, F004, And F005; And Still Bottoms From The Recovery Of These Spent Solvents And Spent Solvent Mixtures.

Waste Code: F005
Waste Description: The Following Spent Nonhalogenated Solvents: Toluene, Methyl Ethyl Ketone, Carbon Disulfide, Isobutanol, Pyridine, Benzene, 2-Ethoxyethanol, And 2-Nitropropane; All Spent Solvent Mixtures/Blends Containing, Before Use, A Total Of Ten Percent Or More (By Volume) Of One Or More Of The Above Nonhalogenated Solvents Or Those Solvents Listed In F001, F002, Or F004; And Still Bottoms From The Recovery Of These Spent Solvents And Spent Solvent Mixtures.

Waste Code: NONE
Waste Description: Not Defined

Waste Code: P022
Waste Description: Carbon Disulfide

Waste Code: U188
Waste Description: Phenol

Waste Code: U218
Waste Description: Ethanethioamide (Or) Thioacetamide

Waste Code: X003
Waste Description: Not Defined

Handler - Owner Operator:
Owner/Operator Indicator: Operator
Owner/Operator Name: COOPER UNION SCHOOL
Legal Status: Private

MINSKOFF EQUITY BLDG (Continued) **1000346045**

Date Became Current: Not reported
Date Ended Current: Not reported
Owner/Operator Address: NOT REQUIRED
Owner/Operator City,State,Zip: NOT REQUIRED, WY 99999
Owner/Operator Telephone: 212-555-1212
Owner/Operator Telephone Ext: Not reported
Owner/Operator Fax: Not reported
Owner/Operator Email: Not reported

Owner/Operator Indicator: Owner
Owner/Operator Name: COOPER UNION SCHOOL
Legal Status: Private
Date Became Current: Not reported
Date Ended Current: Not reported
Owner/Operator Address: NOT REQUIRED
Owner/Operator City,State,Zip: NOT REQUIRED, WY 99999
Owner/Operator Telephone: 212-555-1212
Owner/Operator Telephone Ext: Not reported
Owner/Operator Fax: Not reported
Owner/Operator Email: Not reported

Owner/Operator Indicator: Owner
Owner/Operator Name: COOPER UNION SCHOOL
Legal Status: Private
Date Became Current: Not reported
Date Ended Current: Not reported
Owner/Operator Address: NOT REQUIRED
Owner/Operator City,State,Zip: NOT REQUIRED, WY 99999
Owner/Operator Telephone: 212-555-1212
Owner/Operator Telephone Ext: Not reported
Owner/Operator Fax: Not reported
Owner/Operator Email: Not reported

Owner/Operator Indicator: PP
Owner/Operator Name: MINSKOFF EQUITY BLDG
Legal Status: Private
Date Became Current: Not reported
Date Ended Current: 20150825
Owner/Operator Address: Not reported
Owner/Operator City,State,Zip: Not reported
Owner/Operator Telephone: Not reported
Owner/Operator Telephone Ext: Not reported
Owner/Operator Fax: Not reported
Owner/Operator Email: Not reported

Owner/Operator Indicator: PO
Owner/Operator Name: EDWARD J MINSKOFF EQUITIES INC
Legal Status: Private
Date Became Current: Not reported
Date Ended Current: 20150825
Owner/Operator Address: Not reported
Owner/Operator City,State,Zip: Not reported
Owner/Operator Telephone: Not reported
Owner/Operator Telephone Ext: Not reported
Owner/Operator Fax: Not reported
Owner/Operator Email: Not reported

MINSKOFF EQUITY BLDG (Continued) **1000346045**

Historic Generators:

Receive Date:	19950413
Handler Name:	COOPER UNION SCHOOL OF ENG
Federal Waste Generator Description:	Not a generator, verified
State District Owner:	Ny
Large Quantity Handler of Universal Waste:	No
Recognized Trader Importer:	No
Recognized Trader Exporter:	No
Spent Lead Acid Battery Importer:	No
Spent Lead Acid Battery Exporter:	No
Current Record:	No
Non Storage Recycler Activity:	Not reported
Electronic Manifest Broker:	Not reported

Receive Date:	20060101
Handler Name:	COOPER UNION SCHOOL OF ENG
Federal Waste Generator Description:	Small Quantity Generator
State District Owner:	Ny
Large Quantity Handler of Universal Waste:	No
Recognized Trader Importer:	No
Recognized Trader Exporter:	No
Spent Lead Acid Battery Importer:	No
Spent Lead Acid Battery Exporter:	No
Current Record:	No
Non Storage Recycler Activity:	Not reported
Electronic Manifest Broker:	Not reported

Receive Date:	20070101
Handler Name:	COOPER UNION SCHOOL OF ENG
Federal Waste Generator Description:	Small Quantity Generator
State District Owner:	Ny
Large Quantity Handler of Universal Waste:	No
Recognized Trader Importer:	No
Recognized Trader Exporter:	No
Spent Lead Acid Battery Importer:	No
Spent Lead Acid Battery Exporter:	No
Current Record:	No
Non Storage Recycler Activity:	Not reported
Electronic Manifest Broker:	Not reported

Receive Date:	20100106
Handler Name:	MINSKOFF EQUITY BLDG
Federal Waste Generator Description:	Small Quantity Generator
State District Owner:	Ny
Large Quantity Handler of Universal Waste:	No
Recognized Trader Importer:	No
Recognized Trader Exporter:	No
Spent Lead Acid Battery Importer:	No
Spent Lead Acid Battery Exporter:	No
Current Record:	No
Non Storage Recycler Activity:	Not reported
Electronic Manifest Broker:	Not reported

Receive Date:	20150825
Handler Name:	MINSKOFF EQUITY BLDG
Federal Waste Generator Description:	Not a generator, verified
State District Owner:	Ny

MINSKOFF EQUITY BLDG (Continued) **1000346045**

Large Quantity Handler of Universal Waste: No
Recognized Trader Importer: No
Recognized Trader Exporter: No
Spent Lead Acid Battery Importer: No
Spent Lead Acid Battery Exporter: No
Current Record: Yes
Non Storage Recycler Activity: Not reported
Electronic Manifest Broker: Not reported

Receive Date: 19890724
Handler Name: COOPER UNION SCHOOL OF ENG
Federal Waste Generator Description: Small Quantity Generator
State District Owner: Ny
Large Quantity Handler of Universal Waste: No
Recognized Trader Importer: No
Recognized Trader Exporter: No
Spent Lead Acid Battery Importer: No
Spent Lead Acid Battery Exporter: No
Current Record: No
Non Storage Recycler Activity: Not reported
Electronic Manifest Broker: Not reported

List of NAICS Codes and Descriptions:
NAICS Codes: No NAICS Codes Found

Has the Facility Received Notices of Violations:
Found Violation: No
Agency Which Determined Violation: Not reported
Violation Short Description: Not reported
Date Violation was Determined: Not reported
Actual Return to Compliance Date: Not reported
Return to Compliance Qualifier: Not reported
Violation Responsible Agency: Not reported
Scheduled Compliance Date: Not reported
Enforcement Identifier: Not reported
Date of Enforcement Action: Not reported
Enforcement Responsible Agency: Not reported
Enforcement Docket Number: Not reported
Enforcement Attorney: Not reported
Corrective Action Component: Not reported
Appeal Initiated Date: Not reported
Appeal Resolution Date: Not reported
Disposition Status Date: Not reported
Disposition Status: Not reported
Disposition Status Description: Not reported
Consent/Final Order Sequence Number: Not reported
Consent/Final Order Respondent Name: Not reported
Consent/Final Order Lead Agency: Not reported
Enforcement Type: Not reported
Enforcement Responsible Person: Not reported
Enforcement Responsible Sub-Organization: Not reported
SEP Sequence Number: Not reported
SEP Expenditure Amount: Not reported
SEP Scheduled Completion Date: Not reported
SEP Actual Date: Not reported
SEP Defaulted Date: Not reported

MINSKOFF EQUITY BLDG (Continued) **1000346045**

SEP Type:	Not reported
SEP Type Description:	Not reported
Proposed Amount:	Not reported
Final Monetary Amount:	Not reported
Paid Amount:	Not reported
Final Count:	Not reported
Final Amount:	Not reported

Evaluation Action Summary:

Evaluation Date:	20091202
Evaluation Responsible Agency:	EPA
Found Violation:	No
Evaluation Type Description:	COMPLIANCE EVALUATION INSPECTION
Evaluation Responsible Person Identifier:	R2MD
Evaluation Responsible Sub-Organization:	RCB
Actual Return to Compliance Date:	Not reported
Scheduled Compliance Date:	Not reported
Date of Request:	Not reported
Date Response Received:	Not reported
Request Agency:	Not reported
Former Citation:	Not reported

FINDS:
Registry ID: 110066947166

Click Here for FRS Facility Detail Report:

Environmental Interest/Information System:
The Resource Conservation and Recovery Act Information System (RCRAInfo) is EPA's comprehensive information system in support of the Resource Conservation and Recovery Act (RCRA) of 1976 and the Hazardous and Solid Waste Amendments (HSWA) of 1984. It tracks many types of information about generators, transporters, treaters, storers, and disposers of hazardous waste.
Registry ID: 110004390686

Click Here for FRS Facility Detail Report:

Environmental Interest/Information System:
The Resource Conservation and Recovery Act Information System (RCRAInfo) is EPA's comprehensive information system in support of the Resource Conservation and Recovery Act (RCRA) of 1976 and the Hazardous and Solid Waste Amendments (HSWA) of 1984. It tracks many types of information about generators, transporters, treaters, storers, and disposers of hazardous waste.

Click this hyperlink while viewing on your computer to access additional FINDS: detail in the EDR Site Report.

ECHO:

Envid:	1000346045
Registry ID:	110066947166

DFR URL:

Name:	MINSKOFF EQUITY BLDG
Address:	51 ASTOR PL
City,State,Zip:	NEW YORK, NY 10003

MINSKOFF EQUITY BLDG (Continued) **1000346045**

NY MANIFEST:

EPA ID:	NYD982794117
Country:	USA
Name:	Cooper Union
Address:	51 ASTOR PL
Address 2:	Not reported
City,State,Zip:	NEW YORK, NY 10003
Zip 4:	Not reported
Location Address 1:	51 ASTOR PL
Location Address 2:	Not reported
Location City,State,Zip:	NEW YORK, NY 10003
Location Zip 4:	Not reported
Facility Status:	Not reported
Total Tanks:	Not reported
Code:	BP

Mailing:

Mailing Name:	Cooper Union
Mailing Contact:	Deidre Kennedy
Mailing Address 1:	51 ASTOR PL
Mailing Address 2:	Not reported
Mailing City,State,Zip:	NEW YORK, NY 10003
Mailing Zip 4:	Not reported
Mailing Country:	USA
Mailing Phone:	2123534161

Manifest Data:

Document ID:	NYB2181411
Manifest Status:	Not reported
Trans1 State ID:	GH2793NY
Year:	1990
Trans2 State ID:	Not reported
Generator Ship Date:	01/10/1990
Trans1 Recv Date:	01/10/1990
Trans2 Recv Date:	Not reported
TSD Site Recv Date:	01/10/1990
Part A Recv Date:	Not reported
Part B Recv Date:	Not reported
Generator EPA ID:	NYD982794117
Trans1 EPA ID:	NYD049178296
Trans2 EPA ID:	Not reported
TSDF ID 1:	NYD049178296
TSDF ID 2:	Not reported
Manifest Tracking Number:	Not reported
Import Indicator:	Not reported
Export Indicator:	Not reported
Discr Quantity Indicator:	Not reported
Discr Type Indicator:	Not reported
Discr Residue Indicator:	Not reported
Discr Partial Reject Indicator:	Not reported
Discr Full Reject Indicator:	Not reported
Manifest Ref Number:	Not reported
Alt Facility RCRA ID:	Not reported
Alt Facility Sign Date:	Not reported
MGMT Method Type Code:	Not reported
Waste Code 1:	The Following Spent Nonhalogenated Solvents: Xylene, Acetone, Ethyl Acetate, Ethyl Benzene, Ethyl Ether, Methyl Isobutyl Ketone, N-Butyl

MINSKOFF EQUITY BLDG (Continued) **1000346045**

Alcohol, Cyclohexanone, And Methanol; All Spent Solvent Mixtures/Blends Containing, Before Use, Only The Above Spent Nonhalogenated Solvents; And All Spent Solvent Mixtures/Blends Containing, Before Use, One Or More Of The Above Nonhalogenated Solvents, And A Total Of Ten Percent Or More (By Volume) Of One Or More Of Those Solvents Listed In F001, F002, F004, And F005; And Still Bottoms From The Recovery Of These Spent Solvents And Spent Solvent Mixtures.

Waste Code 2:	Not reported
Waste Code 3:	Not reported
Waste Code 4:	Not reported
Waste Code 5:	Not reported
Waste Code 6:	Not reported
Quantity:	02000
Units:	Pounds
Number of Containers:	010
Container Type:	Metal drums, barrels, kegs
Handling Method:	Burn
Specific Gravity:	01.00
Waste Code 7:	Corrosive Waste
Waste Code 8:	Not reported
Waste Code:	Not reported
Waste Code 10:	Not reported
Waste Code 11:	Not reported
Quantity:	00600
Units:	Pounds
Number of Containers:	003
Container Type:	Metal drums, barrels, kegs
Handling Method:	Landfill
Specific Gravity:	01.00
Waste Code 12:	Barium
Waste Code 13:	Not reported
Waste Code 14:	Not reported
Waste Code 15:	Not reported
Waste Code 16:	Not reported
Quantity:	06000
Units:	Pounds
Number of Containers:	020
Container Type:	Metal drums, barrels, kegs
Handling Method:	Landfill
Specific Gravity:	01.00
Waste Code 17:	Mercury
Waste Code 18:	Not reported
Waste Code 19:	Not reported
Waste Code 20:	Not reported
Waste Code 21:	Not reported
Quantity:	00200
Units:	Pounds
Number of Containers:	001
Container Type:	Metal drums, barrels, kegs
Handling Method:	Treat
Specific Gravity:	01.00
Document ID:	NYB2181438
Manifest Status:	Not reported
Trans1 State ID:	LJ9742NY
Year:	1990

MINSKOFF EQUITY BLDG (Continued) **1000346045**

Trans2 State ID:	Not reported
Generator Ship Date:	01/10/1990
Trans1 Recv Date:	01/10/1990
Trans2 Recv Date:	Not reported
TSD Site Recv Date:	01/10/1990
Part A Recv Date:	Not reported
Part B Recv Date:	Not reported
Generator EPA ID:	NYD982794117
Trans1 EPA ID:	NYD049178296
Trans2 EPA ID:	Not reported
TSDF ID 1:	NYD049178296
TSDF ID 2:	Not reported
Manifest Tracking Number:	Not reported
Import Indicator:	Not reported
Export Indicator:	Not reported
Discr Quantity Indicator:	Not reported
Discr Type Indicator:	Not reported
Discr Residue Indicator:	Not reported
Discr Partial Reject Indicator:	Not reported
Discr Full Reject Indicator:	Not reported
Manifest Ref Number:	Not reported
Alt Facility RCRA ID:	Not reported
Alt Facility Sign Date:	Not reported
MGMT Method Type Code:	Not reported
Waste Code 1:	The Following Spent Nonhalogenated Solvents: Xylene, Acetone, Ethyl Acetate, Ethyl Benzene, Ethyl Ether, Methyl Isobutyl Ketone, N-Butyl Alcohol, Cyclohexanone, And Methanol; All Spent Solvent Mixtures/Blends Containing, Before Use, Only The Above Spent Nonhalogenated Solvents; And All Spent Solvent Mixtures/Blends Containing, Before Use, One Or More Of The Above Nonhalogenated Solvents, And A Total Of Ten Percent Or More (By Volume) Of One Or More Of Those Solvents Listed In F001, F002, F004, And F005; And Still Bottoms From The Recovery Of These Spent Solvents And Spent Solvent Mixtures.
Waste Code 2:	Not reported
Waste Code 3:	Not reported
Waste Code 4:	Not reported
Waste Code 5:	Not reported
Waste Code 6:	Not reported
Quantity:	00200
Units:	Pounds
Number of Containers:	001
Container Type:	Metal drums, barrels, kegs
Handling Method:	Burn
Specific Gravity:	01.00
Waste Code 7:	Ignitable Waste
Waste Code 8:	Not reported
Waste Code:	Not reported
Waste Code 10:	Not reported
Waste Code 11:	Not reported
Quantity:	01000
Units:	Pounds
Number of Containers:	005
Container Type:	Metal drums, barrels, kegs
Handling Method:	Treat
Specific Gravity:	01.00
Waste Code 12:	Corrosive Waste

MINSKOFF EQUITY BLDG (Continued) **1000346045**

Waste Code 13:	Not reported
Waste Code 14:	Not reported
Waste Code 15:	Not reported
Waste Code 16:	Not reported
Quantity:	00200
Units:	Pounds
Number of Containers:	001
Container Type:	Metal drums, barrels, kegs
Handling Method:	Treat
Specific Gravity:	01.00
Waste Code 17:	Barium
Waste Code 18:	Not reported
Waste Code 19:	Not reported
Waste Code 20:	Not reported
Waste Code 21:	Not reported
Quantity:	00200
Units:	Pounds
Number of Containers:	001
Container Type:	Metal drums, barrels, kegs
Handling Method:	Landfill
Specific Gravity:	01.00

Document ID:	NYB2181438
Manifest Status:	Not reported
Trans1 State ID:	LJ9742NY
Year:	1990
Trans2 State ID:	Not reported
Generator Ship Date:	01/10/1990
Trans1 Recv Date:	01/10/1990
Trans2 Recv Date:	Not reported
TSD Site Recv Date:	01/10/1990
Part A Recv Date:	Not reported
Part B Recv Date:	Not reported
Generator EPA ID:	NYD982794117
Trans1 EPA ID:	NYD049178296
Trans2 EPA ID:	Not reported
TSDF ID 1:	NYD049178296
TSDF ID 2:	Not reported
Manifest Tracking Number:	Not reported
Import Indicator:	Not reported
Export Indicator:	Not reported
Discr Quantity Indicator:	Not reported
Discr Type Indicator:	Not reported
Discr Residue Indicator:	Not reported
Discr Partial Reject Indicator:	Not reported
Discr Full Reject Indicator:	Not reported
Manifest Ref Number:	Not reported
Alt Facility RCRA ID:	Not reported
Alt Facility Sign Date:	Not reported
MGMT Method Type Code:	Not reported
Waste Code 1:	Arsenic
Waste Code 2:	Not reported
Waste Code 3:	Not reported
Waste Code 4:	Not reported
Waste Code 5:	Not reported
Waste Code 6:	Not reported
Quantity:	00600

MINSKOFF EQUITY BLDG (Continued) **1000346045**

Units:	Pounds
Number of Containers:	003
Container Type:	Metal drums, barrels, kegs
Handling Method:	Landfill
Specific Gravity:	01.00
Document ID:	NYG2601981
Manifest Status:	Not reported
Trans1 State ID:	24590ANNY
Year:	2001
Trans2 State ID:	Not reported
Generator Ship Date:	06/28/2001
Trans1 Recv Date:	06/28/2001
Trans2 Recv Date:	Not reported
TSD Site Recv Date:	06/29/2001
Part A Recv Date:	Not reported
Part B Recv Date:	Not reported
Generator EPA ID:	NYD982794117
Trans1 EPA ID:	NYR000052373
Trans2 EPA ID:	Not reported
TSDF ID 1:	NYD049178296
TSDF ID 2:	Not reported
Manifest Tracking Number:	Not reported
Import Indicator:	Not reported
Export Indicator:	Not reported
Discr Quantity Indicator:	Not reported
Discr Type Indicator:	Not reported
Discr Residue Indicator:	Not reported
Discr Partial Reject Indicator:	Not reported
Discr Full Reject Indicator:	Not reported
Manifest Ref Number:	Not reported
Alt Facility RCRA ID:	Not reported
Alt Facility Sign Date:	Not reported
MGMT Method Type Code:	Not reported
Waste Code 1:	Ignitable Waste
Waste Code 2:	Not reported
Waste Code 3:	Not reported
Waste Code 4:	Not reported
Waste Code 5:	Not reported
Waste Code 6:	Not reported
Quantity:	00150
Units:	Pounds
Number of Containers:	001
Container Type:	Metal drums, barrels, kegs
Handling Method:	Treat
Specific Gravity:	01.00
Waste Code 7:	Ignitable Waste
Waste Code 8:	Not reported
Waste Code:	Not reported
Waste Code 10:	Not reported
Waste Code 11:	Not reported
Quantity:	00005
Units:	Pounds
Number of Containers:	001
Container Type:	Metal drums, barrels, kegs
Handling Method:	Treat
Specific Gravity:	01.00

MINSKOFF EQUITY BLDG (Continued) **1000346045**

Waste Code 12:	Mercury
Waste Code 13:	Not reported
Waste Code 14:	Not reported
Waste Code 15:	Not reported
Waste Code 16:	Not reported
Quantity:	00010
Units:	Pounds
Number of Containers:	001
Container Type:	Metal drums, barrels, kegs
Handling Method:	Recycle
Specific Gravity:	01.00
Waste Code 17:	Ignitable Waste
Waste Code 18:	Not reported
Waste Code 19:	Not reported
Waste Code 20:	Not reported
Waste Code 21:	Not reported
Quantity:	00002
Units:	Pounds
Number of Containers:	001
Container Type:	Metal drums, barrels, kegs
Handling Method:	Burn
Specific Gravity:	01.00

Document ID:	NYG2601981
Manifest Status:	Not reported
Trans1 State ID:	24590ANNY
Year:	2001
Trans2 State ID:	Not reported
Generator Ship Date:	06/28/2001
Trans1 Recv Date:	06/28/2001
Trans2 Recv Date:	Not reported
TSD Site Recv Date:	06/29/2001
Part A Recv Date:	Not reported
Part B Recv Date:	Not reported
Generator EPA ID:	NYD982794117
Trans1 EPA ID:	NYR000052373
Trans2 EPA ID:	Not reported
TSDF ID 1:	NYD049178296
TSDF ID 2:	Not reported
Manifest Tracking Number:	Not reported
Import Indicator:	Not reported
Export Indicator:	Not reported
Discr Quantity Indicator:	Not reported
Discr Type Indicator:	Not reported
Discr Residue Indicator:	Not reported
Discr Partial Reject Indicator:	Not reported
Discr Full Reject Indicator:	Not reported
Manifest Ref Number:	Not reported
Alt Facility RCRA ID:	Not reported
Alt Facility Sign Date:	Not reported
MGMT Method Type Code:	Not reported
Waste Code 1:	B002
Waste Code 2:	Not reported
Waste Code 3:	Not reported
Waste Code 4:	Not reported
Waste Code 5:	Not reported
Waste Code 6:	Not reported

MINSKOFF EQUITY BLDG (Continued) **1000346045**

Quantity:	00200
Units:	Pounds
Number of Containers:	001
Container Type:	Metal drums, barrels, kegs
Handling Method:	Burn
Specific Gravity:	01.00
Waste Code 7:	The Following Spent Halogenated Solvents: Tetrachloroethylene, Methylene Chloride, Trichloroethylene, 1,1,1-Trichloroethane, Chlorobenzene, 1,1,2-Trichloro-1,2,2-Trifluoroethane, Ortho-Dichlorobenzene, Trichlorofluoromethane, And 1,1,2, Trichloroethane; All Spent Solvent Mixtures/Blends Containing, Before Use, A Total Of Ten Percent Or More (By Volume) Of One Or More Of The Above Halogenated Solvents Or Those Solvents Listed In F001, F004, And F005; And Still Bottoms From The Recovery Of These Spent Solvents And Spent Solvent Mixtures.
Waste Code 8:	Not reported
Waste Code:	Not reported
Waste Code 10:	Not reported
Waste Code 11:	Not reported
Quantity:	00001
Units:	Pounds
Number of Containers:	001
Container Type:	Metal drums, barrels, kegs
Handling Method:	Burn
Specific Gravity:	01.00
Waste Code 12:	The Following Spent Halogenated Solvents: Tetrachloroethylene, Methylene Chloride, Trichloroethylene, 1,1,1-Trichloroethane, Chlorobenzene, 1,1,2-Trichloro-1,2,2-Trifluoroethane, Ortho-Dichlorobenzene, Trichlorofluoromethane, And 1,1,2, Trichloroethane; All Spent Solvent Mixtures/Blends Containing, Before Use, A Total Of Ten Percent Or More (By Volume) Of One Or More Of The Above Halogenated Solvents Or Those Solvents Listed In F001, F004, And F005; And Still Bottoms From The Recovery Of These Spent Solvents And Spent Solvent Mixtures.
Waste Code 13:	Not reported
Waste Code 14:	Not reported
Waste Code 15:	Not reported
Waste Code 16:	Not reported
Quantity:	00025
Units:	Pounds
Number of Containers:	001
Container Type:	Metal drums, barrels, kegs
Handling Method:	Burn
Specific Gravity:	01.00
Waste Code 17:	The Following Spent Nonhalogenated Solvents: Xylene, Acetone, Ethyl Acetate, Ethyl Benzene, Ethyl Ether, Methyl Isobutyl Ketone, N-Butyl Alcohol, Cyclohexanone, And Methanol; All Spent Solvent Mixtures/Blends Containing, Before Use, Only The Above Spent Nonhalogenated Solvents; And All Spent Solvent Mixtures/Blends Containing, Before Use, One Or More Of The Above Nonhalogenated Solvents, And A Total Of Ten Percent Or More (By Volume) Of One Or More Of Those Solvents Listed In F001, F002, F004, And F005; And Still Bottoms From The Recovery Of These Spent Solvents And Spent Solvent Mixtures.
Waste Code 18:	Not reported
Waste Code 19:	Not reported
Waste Code 20:	Not reported

MINSKOFF EQUITY BLDG (Continued) **1000346045**

Waste Code 21:	Not reported
Quantity:	00130
Units:	Pounds
Number of Containers:	001
Container Type:	Fiberboard or plastic drums, barrels, kegs
Handling Method:	Burn
Specific Gravity:	01.00

Document ID:	NYG2601981
Manifest Status:	Not reported
Trans1 State ID:	24590ANNY
Year:	2001
Trans2 State ID:	Not reported
Generator Ship Date:	06/28/2001
Trans1 Recv Date:	06/28/2001
Trans2 Recv Date:	Not reported
TSD Site Recv Date:	06/29/2001
Part A Recv Date:	Not reported
Part B Recv Date:	Not reported
Generator EPA ID:	NYD982794117
Trans1 EPA ID:	NYR000052373
Trans2 EPA ID:	Not reported
TSDF ID 1:	NYD049178296
TSDF ID 2:	Not reported
Manifest Tracking Number:	Not reported
Import Indicator:	Not reported
Export Indicator:	Not reported
Discr Quantity Indicator:	Not reported
Discr Type Indicator:	Not reported
Discr Residue Indicator:	Not reported
Discr Partial Reject Indicator:	Not reported
Discr Full Reject Indicator:	Not reported
Manifest Ref Number:	Not reported
Alt Facility RCRA ID:	Not reported
Alt Facility Sign Date:	Not reported
MGMT Method Type Code:	Not reported
Waste Code 1:	Ignitable Waste
Waste Code 2:	Not reported
Waste Code 3:	Not reported
Waste Code 4:	Not reported
Waste Code 5:	Not reported
Waste Code 6:	Not reported
Quantity:	00400
Units:	Pounds
Number of Containers:	001
Container Type:	Metal drums, barrels, kegs
Handling Method:	Burn
Specific Gravity:	01.00
Waste Code 7:	The Following Spent Halogenated Solvents: Tetrachloroethylene, Methylene Chloride, Trichloroethylene, 1,1,1-Trichloroethane, Chlorobenzene, 1,1,2-Trichloro-1,2,2-Trifluoroethane, Ortho-Dichlorobenzene, Trichlorofluoromethane, And 1,1,2, Trichloroethane; All Spent Solvent Mixtures/Blends Containing, Before Use, A Total Of Ten Percent Or More (By Volume) Of One Or More Of The Above Halogenated Solvents Or Those Solvents Listed In F001, F004, And F005; And Still Bottoms From The Recovery Of These Spent Solvents And Spent Solvent Mixtures.

MINSKOFF EQUITY BLDG (Continued) **1000346045**

Waste Code 8:	Not reported
Waste Code:	Not reported
Waste Code 10:	Not reported
Waste Code 11:	Not reported
Quantity:	00020
Units:	Pounds
Number of Containers:	001
Container Type:	Metal drums, barrels, kegs
Handling Method:	Burn
Specific Gravity:	01.00
Waste Code 12:	Corrosive Waste
Waste Code 13:	Not reported
Waste Code 14:	Not reported
Waste Code 15:	Not reported
Waste Code 16:	Not reported
Quantity:	00150
Units:	Pounds
Number of Containers:	001
Container Type:	Metal drums, barrels, kegs
Handling Method:	Treat
Specific Gravity:	01.00
Waste Code 17:	Corrosive Waste
Waste Code 18:	Not reported
Waste Code 19:	Not reported
Waste Code 20:	Not reported
Waste Code 21:	Not reported
Quantity:	00200
Units:	Pounds
Number of Containers:	001
Container Type:	Metal drums, barrels, kegs
Handling Method:	Treat
Specific Gravity:	01.00

Document ID:	NYG2601981
Manifest Status:	Not reported
Trans1 State ID:	24590ANNY
Year:	2001
Trans2 State ID:	Not reported
Generator Ship Date:	06/28/2001
Trans1 Recv Date:	06/28/2001
Trans2 Recv Date:	Not reported
TSD Site Recv Date:	06/29/2001
Part A Recv Date:	Not reported
Part B Recv Date:	Not reported
Generator EPA ID:	NYD982794117
Trans1 EPA ID:	NYR000052373
Trans2 EPA ID:	Not reported
TSDF ID 1:	NYD049178296
TSDF ID 2:	Not reported
Manifest Tracking Number:	Not reported
Import Indicator:	Not reported
Export Indicator:	Not reported
Discr Quantity Indicator:	Not reported
Discr Type Indicator:	Not reported
Discr Residue Indicator:	Not reported
Discr Partial Reject Indicator:	Not reported
Discr Full Reject Indicator:	Not reported

MINSKOFF EQUITY BLDG (Continued) **1000346045**

Manifest Ref Number:	Not reported
Alt Facility RCRA ID:	Not reported
Alt Facility Sign Date:	Not reported
MGMT Method Type Code:	Not reported
Waste Code 1:	Corrosive Waste
Waste Code 2:	Not reported
Waste Code 3:	Not reported
Waste Code 4:	Not reported
Waste Code 5:	Not reported
Waste Code 6:	Not reported
Quantity:	00005
Units:	Pounds
Number of Containers:	001
Container Type:	Metal drums, barrels, kegs
Handling Method:	Treat
Specific Gravity:	01.00
Waste Code 7:	The Following Spent Nonhalogenated Solvents: Xylene, Acetone, Ethyl Acetate, Ethyl Benzene, Ethyl Ether, Methyl Isobutyl Ketone, N-Butyl Alcohol, Cyclohexanone, And Methanol; All Spent Solvent Mixtures/Blends Containing, Before Use, Only The Above Spent Nonhalogenated Solvents; And All Spent Solvent Mixtures/Blends Containing, Before Use, One Or More Of The Above Nonhalogenated Solvents, And A Total Of Ten Percent Or More (By Volume) Of One Or More Of Those Solvents Listed In F001, F002, F004, And F005; And Still Bottoms From The Recovery Of These Spent Solvents And Spent Solvent Mixtures.
Waste Code 8:	Not reported
Waste Code:	Not reported
Waste Code 10:	Not reported
Waste Code 11:	Not reported
Quantity:	00090
Units:	Pounds
Number of Containers:	001
Container Type:	Metal drums, barrels, kegs
Handling Method:	Treat
Specific Gravity:	01.00
Waste Code 12:	Naphthalene
Waste Code 13:	Not reported
Waste Code 14:	Not reported
Waste Code 15:	Not reported
Waste Code 16:	Not reported
Quantity:	00002
Units:	Pounds
Number of Containers:	001
Container Type:	Metal drums, barrels, kegs
Handling Method:	Burn
Specific Gravity:	01.00
Waste Code 17:	Corrosive Waste
Waste Code 18:	Not reported
Waste Code 19:	Not reported
Waste Code 20:	Not reported
Waste Code 21:	Not reported
Quantity:	00080
Units:	Pounds
Number of Containers:	001
Container Type:	Metal drums, barrels, kegs
Handling Method:	Treat

MINSKOFF EQUITY BLDG (Continued) **1000346045**

Specific Gravity:	01.00
Document ID:	NYG2602413
Manifest Status:	Not reported
Trans1 State ID:	24590ANNY
Year:	2001
Trans2 State ID:	Not reported
Generator Ship Date:	01/31/2001
Trans1 Recv Date:	01/31/2001
Trans2 Recv Date:	Not reported
TSD Site Recv Date:	02/05/2001
Part A Recv Date:	Not reported
Part B Recv Date:	Not reported
Generator EPA ID:	NYD982794117
Trans1 EPA ID:	NYR000052373
Trans2 EPA ID:	Not reported
TSDF ID 1:	NYD049178296
TSDF ID 2:	Not reported
Manifest Tracking Number:	Not reported
Import Indicator:	Not reported
Export Indicator:	Not reported
Discr Quantity Indicator:	Not reported
Discr Type Indicator:	Not reported
Discr Residue Indicator:	Not reported
Discr Partial Reject Indicator:	Not reported
Discr Full Reject Indicator:	Not reported
Manifest Ref Number:	Not reported
Alt Facility RCRA ID:	Not reported
Alt Facility Sign Date:	Not reported
MGMT Method Type Code:	Not reported
Waste Code 1:	The Following Spent Halogenated Solvents: Tetrachloroethylene, Methylene Chloride, Trichloroethylene, 1,1,1-Trichloroethane, Chlorobenzene, 1,1,2-Trichloro-1,2,2-Trifluoroethane, Ortho-Dichlorobenzene, Trichlorofluoromethane, And 1,1,2, Trichloroethane; All Spent Solvent Mixtures/Blends Containing, Before Use, A Total Of Ten Percent Or More (By Volume) Of One Or More Of The Above Halogenated Solvents Or Those Solvents Listed In F001, F004, And F005; And Still Bottoms From The Recovery Of These Spent Solvents And Spent Solvent Mixtures.
Waste Code 2:	Not reported
Waste Code 3:	Not reported
Waste Code 4:	Not reported
Waste Code 5:	Not reported
Waste Code 6:	Not reported
Quantity:	00150
Units:	Pounds
Number of Containers:	001
Container Type:	Metal drums, barrels, kegs
Handling Method:	Burn
Specific Gravity:	01.00
Waste Code 7:	The Following Spent Nonhalogenated Solvents: Xylene, Acetone, Ethyl Acetate, Ethyl Benzene, Ethyl Ether, Methyl Isobutyl Ketone, N-Butyl Alcohol, Cyclohexanone, And Methanol; All Spent Solvent Mixtures/Blends Containing, Before Use, Only The Above Spent Nonhalogenated Solvents; And All Spent Solvent Mixtures/Blends Containing, Before Use, One Or More Of The Above Nonhalogenated Solvents, And A Total Of Ten Percent Or More (By Volume) Of One Or

MINSKOFF EQUITY BLDG (Continued) **1000346045**

	More Of Those Solvents Listed In F001, F002, F004, And F005; And Still Bottoms From The Recovery Of These Spent Solvents And Spent Solvent Mixtures.
Waste Code 8:	Not reported
Waste Code:	Not reported
Waste Code 10:	Not reported
Waste Code 11:	Not reported
Quantity:	00010
Units:	Pounds
Number of Containers:	001
Container Type:	Metal drums, barrels, kegs
Handling Method:	Burn
Specific Gravity:	01.00
Waste Code 12:	The Following Spent Nonhalogenated Solvents: Xylene, Acetone, Ethyl Acetate, Ethyl Benzene, Ethyl Ether, Methyl Isobutyl Ketone, N-Butyl Alcohol, Cyclohexanone, And Methanol; All Spent Solvent Mixtures/Blends Containing, Before Use, Only The Above Spent Nonhalogenated Solvents; And All Spent Solvent Mixtures/Blends Containing, Before Use, One Or More Of The Above Nonhalogenated Solvents, And A Total Of Ten Percent Or More (By Volume) Of One Or More Of Those Solvents Listed In F001, F002, F004, And F005; And Still Bottoms From The Recovery Of These Spent Solvents And Spent Solvent Mixtures.
Waste Code 13:	Not reported
Waste Code 14:	Not reported
Waste Code 15:	Not reported
Waste Code 16:	Not reported
Quantity:	00060
Units:	Pounds
Number of Containers:	001
Container Type:	Metal drums, barrels, kegs
Handling Method:	Burn
Specific Gravity:	00.50

Document ID:	NYG2602422
Manifest Status:	Not reported
Trans1 State ID:	24590ANNY
Year:	2001
Trans2 State ID:	Not reported
Generator Ship Date:	01/31/2001
Trans1 Recv Date:	01/31/2001
Trans2 Recv Date:	Not reported
TSD Site Recv Date:	02/05/2001
Part A Recv Date:	Not reported
Part B Recv Date:	Not reported
Generator EPA ID:	NYD982794117
Trans1 EPA ID:	NYR000052373
Trans2 EPA ID:	Not reported
TSDF ID 1:	NYD049178296
TSDF ID 2:	Not reported
Manifest Tracking Number:	Not reported
Import Indicator:	Not reported
Export Indicator:	Not reported
Discr Quantity Indicator:	Not reported
Discr Type Indicator:	Not reported
Discr Residue Indicator:	Not reported
Discr Partial Reject Indicator:	Not reported

MINSKOFF EQUITY BLDG (Continued) **1000346045**

Discr Full Reject Indicator:	Not reported
Manifest Ref Number:	Not reported
Alt Facility RCRA ID:	Not reported
Alt Facility Sign Date:	Not reported
MGMT Method Type Code:	Not reported
Waste Code 1:	Corrosive Waste
Waste Code 2:	Not reported
Waste Code 3:	Not reported
Waste Code 4:	Not reported
Waste Code 5:	Not reported
Waste Code 6:	Not reported
Quantity:	00040
Units:	Pounds
Number of Containers:	001
Container Type:	Metal drums, barrels, kegs
Handling Method:	Treat
Specific Gravity:	01.00
Waste Code 7:	Corrosive Waste
Waste Code 8:	Not reported
Waste Code:	Not reported
Waste Code 10:	Not reported
Waste Code 11:	Not reported
Quantity:	01550
Units:	Pounds
Number of Containers:	004
Container Type:	Metal drums, barrels, kegs
Handling Method:	Treat
Specific Gravity:	01.00
Waste Code 12:	Mercury
Waste Code 13:	Not reported
Waste Code 14:	Not reported
Waste Code 15:	Not reported
Waste Code 16:	Not reported
Quantity:	00007
Units:	Pounds
Number of Containers:	001
Container Type:	Metal drums, barrels, kegs
Handling Method:	Recycle
Specific Gravity:	01.00
Waste Code 17:	Ignitable Waste
Waste Code 18:	Not reported
Waste Code 19:	Not reported
Waste Code 20:	Not reported
Waste Code 21:	Not reported
Quantity:	00001
Units:	Pounds
Number of Containers:	001
Container Type:	Metal drums, barrels, kegs
Handling Method:	Burn
Specific Gravity:	01.00

Document ID:	NYG2602458
Manifest Status:	Not reported
Trans1 State ID:	24590ANNY
Year:	2001
Trans2 State ID:	Not reported
Generator Ship Date:	01/31/2001

MINSKOFF EQUITY BLDG (Continued) **1000346045**

Trans1 Recv Date:	01/31/2001
Trans2 Recv Date:	Not reported
TSD Site Recv Date:	02/05/2001
Part A Recv Date:	Not reported
Part B Recv Date:	Not reported
Generator EPA ID:	NYD982794117
Trans1 EPA ID:	NYR000052373
Trans2 EPA ID:	Not reported
TSDF ID 1:	NYD049178296
TSDF ID 2:	Not reported
Manifest Tracking Number:	Not reported
Import Indicator:	Not reported
Export Indicator:	Not reported
Discr Quantity Indicator:	Not reported
Discr Type Indicator:	Not reported
Discr Residue Indicator:	Not reported
Discr Partial Reject Indicator:	Not reported
Discr Full Reject Indicator:	Not reported
Manifest Ref Number:	Not reported
Alt Facility RCRA ID:	Not reported
Alt Facility Sign Date:	Not reported
MGMT Method Type Code:	Not reported
Waste Code 1:	Lead
Waste Code 2:	Not reported
Waste Code 3:	Not reported
Waste Code 4:	Not reported
Waste Code 5:	Not reported
Waste Code 6:	Not reported
Quantity:	00005
Units:	Pounds
Number of Containers:	001
Container Type:	Metal drums, barrels, kegs
Handling Method:	Treat
Specific Gravity:	01.00
Waste Code 7:	Corrosive Waste
Waste Code 8:	Not reported
Waste Code:	Not reported
Waste Code 10:	Not reported
Waste Code 11:	Not reported
Quantity:	00002
Units:	Pounds
Number of Containers:	001
Container Type:	Metal drums, barrels, kegs
Handling Method:	Burn
Specific Gravity:	01.00

Document ID:	NYG3520476
Manifest Status:	Not reported
Trans1 State ID:	86617JHNY
Year:	2003
Trans2 State ID:	Not reported
Generator Ship Date:	01/09/2003
Trans1 Recv Date:	01/09/2003
Trans2 Recv Date:	Not reported
TSD Site Recv Date:	01/10/2003
Part A Recv Date:	Not reported
Part B Recv Date:	Not reported

MINSKOFF EQUITY BLDG (Continued) **1000346045**

Generator EPA ID:	NYD982794117
Trans1 EPA ID:	NYR000052373
Trans2 EPA ID:	Not reported
TSDF ID 1:	NYD049178296
TSDF ID 2:	Not reported
Manifest Tracking Number:	Not reported
Import Indicator:	Not reported
Export Indicator:	Not reported
Discr Quantity Indicator:	Not reported
Discr Type Indicator:	Not reported
Discr Residue Indicator:	Not reported
Discr Partial Reject Indicator:	Not reported
Discr Full Reject Indicator:	Not reported
Manifest Ref Number:	Not reported
Alt Facility RCRA ID:	Not reported
Alt Facility Sign Date:	Not reported
MGMT Method Type Code:	Not reported
Waste Code 1:	Ignitable Waste
Waste Code 2:	Not reported
Waste Code 3:	Not reported
Waste Code 4:	Not reported
Waste Code 5:	Not reported
Waste Code 6:	Not reported
Quantity:	00080
Units:	Pounds
Number of Containers:	001
Container Type:	Metal drums, barrels, kegs
Handling Method:	Burn
Specific Gravity:	00.20
Waste Code 7:	The Following Spent Nonhalogenated Solvents: Xylene, Acetone, Ethyl Acetate, Ethyl Benzene, Ethyl Ether, Methyl Isobutyl Ketone, N-Butyl Alcohol, Cyclohexanone, And Methanol; All Spent Solvent Mixtures/Blends Containing, Before Use, Only The Above Spent Nonhalogenated Solvents; And All Spent Solvent Mixtures/Blends Containing, Before Use, One Or More Of The Above Nonhalogenated Solvents, And A Total Of Ten Percent Or More (By Volume) Of One Or More Of Those Solvents Listed In F001, F002, F004, And F005; And Still Bottoms From The Recovery Of These Spent Solvents And Spent Solvent Mixtures.
Waste Code 8:	Not reported
Waste Code:	Not reported
Waste Code 10:	Not reported
Waste Code 11:	Not reported
Quantity:	00200
Units:	Pounds
Number of Containers:	001
Container Type:	Metal drums, barrels, kegs
Handling Method:	Treat
Specific Gravity:	00.50
Waste Code 12:	Ignitable Waste
Waste Code 13:	Not reported
Waste Code 14:	Not reported
Waste Code 15:	Not reported
Waste Code 16:	Not reported
Quantity:	00400
Units:	Pounds
Number of Containers:	001

MINSKOFF EQUITY BLDG (Continued) **1000346045**

Container Type:	Metal drums, barrels, kegs
Handling Method:	Burn
Specific Gravity:	01.00
Waste Code 17:	Mercury
Waste Code 18:	Not reported
Waste Code 19:	Not reported
Waste Code 20:	Not reported
Waste Code 21:	Not reported
Quantity:	00070
Units:	Pounds
Number of Containers:	001
Container Type:	Metal drums, barrels, kegs
Handling Method:	Recycle
Specific Gravity:	01.00

Click this hyperlink while viewing on your computer to access
199 additional NY MANIFEST: record(s) in the EDR Site Report.

EPA ID:	NYP000772061
Country:	USA
Name:	Nycdep
Address:	51 ASTOR PL
Address 2:	Not reported
City,State,Zip:	NEW YORK, NY 10003
Zip 4:	Not reported
Location Address 1:	51 ASTOR PL
Location Address 2:	Not reported
Location City,State,Zip:	NEW YORK, NY 10003
Location Zip 4:	Not reported
Facility Status:	Not reported
Total Tanks:	Not reported
Code:	BP

Mailing:

Mailing Name:	Nycdep
Mailing Contact:	Unknown
Mailing Address 1:	51 ASTOR PL
Mailing Address 2:	Not reported
Mailing City,State,Zip:	NEW YORK, NY 10003
Mailing Zip 4:	Not reported
Mailing Country:	USA
Mailing Phone:	2125668977

Manifest Data:

Document ID:	NYO1615995
Manifest Status:	K - Completed after the designated time
Trans1 State ID:	NYJA044
Year:	1982
Trans2 State ID:	OH 12
Generator Ship Date:	820528
Trans1 Recv Date:	820528
Trans2 Recv Date:	820729
TSD Site Recv Date:	820730
Part A Recv Date:	Not reported
Part B Recv Date:	Not reported
Generator EPA ID:	NYP000772061

MINSKOFF EQUITY BLDG (Continued) **1000346045**

Trans1 EPA ID:	NJT000009027
Trans2 EPA ID:	Not reported
TSDF ID 1:	ALD000622464
TSDF ID 2:	Not reported
Manifest Tracking Number:	Not reported
Import Indicator:	Not reported
Export Indicator:	Not reported
Discr Quantity Indicator:	Not reported
Discr Type Indicator:	Not reported
Discr Residue Indicator:	Not reported
Discr Partial Reject Indicator:	Not reported
Discr Full Reject Indicator:	Not reported
Manifest Ref Number:	Not reported
Alt Facility RCRA ID:	Not reported
Alt Facility Sign Date:	Not reported
MGMT Method Type Code:	Not reported
Waste Code 1:	B009
Waste Code 2:	Not reported
Waste Code 3:	Not reported
Waste Code 4:	Not reported
Waste Code 5:	Not reported
Waste Code 6:	Not reported
Quantity:	02705
Units:	Gallons (liquids only)
Number of Containers:	051
Container Type:	Metal drums, barrels, kegs
Handling Method:	Not reported
Specific Gravity:	100

Document ID:	NYO1616004
Manifest Status:	C - Completed copy
Trans1 State ID:	NYJA044
Year:	1982
Trans2 State ID:	Not reported
Generator Ship Date:	820528
Trans1 Recv Date:	820528
Trans2 Recv Date:	Not reported
TSD Site Recv Date:	820602
Part A Recv Date:	Not reported
Part B Recv Date:	Not reported
Generator EPA ID:	NYP000772061
Trans1 EPA ID:	NJT000009027
Trans2 EPA ID:	Not reported
TSDF ID 1:	NYD049836679
TSDF ID 2:	Not reported
Manifest Tracking Number:	Not reported
Import Indicator:	Not reported
Export Indicator:	Not reported
Discr Quantity Indicator:	Not reported
Discr Type Indicator:	Not reported
Discr Residue Indicator:	Not reported
Discr Partial Reject Indicator:	Not reported
Discr Full Reject Indicator:	Not reported
Manifest Ref Number:	Not reported
Alt Facility RCRA ID:	Not reported
Alt Facility Sign Date:	Not reported
MGMT Method Type Code:	Not reported

MINSKOFF EQUITY BLDG (Continued) **1000346045**

Waste Code 1:	B007
Waste Code 2:	Not reported
Waste Code 3:	Not reported
Waste Code 4:	Not reported
Waste Code 5:	Not reported
Waste Code 6:	Not reported
Quantity:	00020
Units:	Cubic Yards
Number of Containers:	020
Container Type:	Cargo tanks (tank trucks)
Handling Method:	Not reported
Specific Gravity:	100
Waste Code 7:	B007
Waste Code 8:	Not reported
Waste Code:	Not reported
Waste Code 10:	Not reported
Waste Code 11:	Not reported
Quantity:	00008
Units:	Cubic Yards
Number of Containers:	008
Container Type:	Cargo tanks (tank trucks)
Handling Method:	Not reported
Specific Gravity:	100
Waste Code 12:	B007
Waste Code 13:	Not reported
Waste Code 14:	Not reported
Waste Code 15:	Not reported
Waste Code 16:	Not reported
Quantity:	00006
Units:	Gallons (liquids only)
Number of Containers:	056
Container Type:	Metal drums, barrels, kegs
Handling Method:	Not reported
Specific Gravity:	100
Waste Code 17:	B005
Waste Code 18:	Not reported
Waste Code 19:	Not reported
Waste Code 20:	Not reported
Waste Code 21:	Not reported
Quantity:	00001
Units:	Gallons (liquids only)
Number of Containers:	055
Container Type:	Metal drums, barrels, kegs
Handling Method:	Not reported
Specific Gravity:	100

Document ID:	NYO1653444
Manifest Status:	C - Completed copy
Trans1 State ID:	NJJA044
Year:	1982
Trans2 State ID:	Not reported
Generator Ship Date:	820607
Trans1 Recv Date:	820607
Trans2 Recv Date:	Not reported
TSD Site Recv Date:	820609
Part A Recv Date:	Not reported
Part B Recv Date:	Not reported

MINSKOFF EQUITY BLDG (Continued) **1000346045**

Generator EPA ID: NYP000772061
Trans1 EPA ID: NJT000009027
Trans2 EPA ID: Not reported
TSDF ID 1: NYD049836679
TSDF ID 2: Not reported
Manifest Tracking Number: Not reported
Import Indicator: Not reported
Export Indicator: Not reported
Discr Quantity Indicator: Not reported
Discr Type Indicator: Not reported
Discr Residue Indicator: Not reported
Discr Partial Reject Indicator: Not reported
Discr Full Reject Indicator: Not reported
Manifest Ref Number: Not reported
Alt Facility RCRA ID: Not reported
Alt Facility Sign Date: Not reported
MGMT Method Type Code: Not reported
Waste Code 1: B001
Waste Code 2: Not reported
Waste Code 3: Not reported
Waste Code 4: Not reported
Waste Code 5: Not reported
Waste Code 6: Not reported
Quantity: 00006
Units: Tons (2000 Pounds)
Number of Containers: 006
Container Type: Cargo tanks (tank trucks)
Handling Method: Not reported
Specific Gravity: 100

EPA ID: NYP000773457
Country: USA
Name: New York City Dep
Address: 51 ASTOR PLACE
Address 2: Not reported
City,State,Zip: NEW YORK, NY 10003
Zip 4: Not reported
Location Address 1: 51 ASTOR PLACE
Location Address 2: Not reported
Location City,State,Zip: NEW YORK, NY 10003
Location Zip 4: Not reported
Facility Status: Not reported
Total Tanks: Not reported
Code: BP

Mailing:
Mailing Name: New York City Dep
Mailing Contact: Norman Padnos
Mailing Address 1: 51 ASTOR PL
Mailing Address 2: Not reported
Mailing City,State,Zip: NEW YORK, NY 10003
Mailing Zip 4: Not reported
Mailing Country: USA
Mailing Phone: 2015668977

Manifest Data:

MINSKOFF EQUITY BLDG (Continued) **1000346045**

Document ID:	NYO2300031
Manifest Status:	K - Completed after the designated time
Trans1 State ID:	Not reported
Year:	1982
Trans2 State ID:	Not reported
Generator Ship Date:	821018
Trans1 Recv Date:	821018
Trans2 Recv Date:	Not reported
TSD Site Recv Date:	821018
Part A Recv Date:	Not reported
Part B Recv Date:	Not reported
Generator EPA ID:	NYP000773457
Trans1 EPA ID:	NYD077444263
Trans2 EPA ID:	Not reported
TSDF ID 1:	NYD077444263
TSDF ID 2:	Not reported
Manifest Tracking Number:	Not reported
Import Indicator:	Not reported
Export Indicator:	Not reported
Discr Quantity Indicator:	Not reported
Discr Type Indicator:	Not reported
Discr Residue Indicator:	Not reported
Discr Partial Reject Indicator:	Not reported
Discr Full Reject Indicator:	Not reported
Manifest Ref Number:	Not reported
Alt Facility RCRA ID:	Not reported
Alt Facility Sign Date:	Not reported
MGMT Method Type Code:	Not reported
Waste Code 1:	Lead
Waste Code 2:	Not reported
Waste Code 3:	Not reported
Waste Code 4:	Not reported
Waste Code 5:	Not reported
Waste Code 6:	Not reported
Quantity:	00110
Units:	Gallons (liquids only)
Number of Containers:	002
Container Type:	Metal drums, barrels, kegs
Handling Method:	Not reported
Specific Gravity:	100
Waste Code 7:	Lead
Waste Code 8:	Not reported
Waste Code:	Not reported
Waste Code 10:	Not reported
Waste Code 11:	Not reported
Quantity:	00055
Units:	Gallons (liquids only)
Number of Containers:	001
Container Type:	Metal drums, barrels, kegs
Handling Method:	Not reported
Specific Gravity:	100
Waste Code 12:	Ignitable Waste
Waste Code 13:	Not reported
Waste Code 14:	Not reported
Waste Code 15:	Not reported
Waste Code 16:	Not reported
Quantity:	00020

MINSKOFF EQUITY BLDG (Continued) **1000346045**

Units:	Gallons (liquids only)
Number of Containers:	028
Container Type:	Metal drums, barrels, kegs
Handling Method:	Not reported
Specific Gravity:	100

EPA ID:	NYP000774042
Country:	USA
Name:	Nycdep
Address:	51 ASTOR PL
Address 2:	Not reported
City,State,Zip:	NEW YORK, NY 10003
Zip 4:	Not reported
Location Address 1:	51 ASTOR PL
Location Address 2:	Not reported
Location City,State,Zip:	NEW YORK, NY 10003
Location Zip 4:	Not reported
Facility Status:	Not reported
Total Tanks:	Not reported
Code:	BP

Mailing:

Mailing Name:	Nycdep
Mailing Contact:	N/S
Mailing Address 1:	51 ASTOR PL
Mailing Address 2:	Not reported
Mailing City,State,Zip:	NEW YORK, NY 10003
Mailing Zip 4:	Not reported
Mailing Country:	USA
Mailing Phone:	N/S

Manifest Data:

Document ID:	NYO2277144
Manifest Status:	K - Completed after the designated time
Trans1 State ID:	NY2A004
Year:	1983
Trans2 State ID:	Not reported
Generator Ship Date:	830118
Trans1 Recv Date:	830118
Trans2 Recv Date:	Not reported
TSD Site Recv Date:	830118
Part A Recv Date:	030608
Part B Recv Date:	030608
Generator EPA ID:	NYP000774042
Trans1 EPA ID:	NYD049178296
Trans2 EPA ID:	Not reported
TSDF ID 1:	NYD049178296
TSDF ID 2:	Not reported
Manifest Tracking Number:	Not reported
Import Indicator:	Not reported
Export Indicator:	Not reported
Discr Quantity Indicator:	Not reported
Discr Type Indicator:	Not reported
Discr Residue Indicator:	Not reported
Discr Partial Reject Indicator:	Not reported
Discr Full Reject Indicator:	Not reported

MINSKOFF EQUITY BLDG (Continued) **1000346045**

Manifest Ref Number:	Not reported
Alt Facility RCRA ID:	Not reported
Alt Facility Sign Date:	Not reported
MGMT Method Type Code:	Not reported
Waste Code 1:	Ignitable Waste
Waste Code 2:	Not reported
Waste Code 3:	Not reported
Waste Code 4:	Not reported
Waste Code 5:	Not reported
Waste Code 6:	Not reported
Quantity:	00800
Units:	Pounds
Number of Containers:	002
Container Type:	Metal drums, barrels, kegs
Handling Method:	Not reported
Specific Gravity:	100

EPA ID:	NYP000774687
Country:	USA
Name:	Nycdep
Address:	51 ASTOR PL
Address 2:	Not reported
City,State,Zip:	NEW YORK, NY 10003
Zip 4:	Not reported
Location Address 1:	51 ASTOR PL
Location Address 2:	Not reported
Location City,State,Zip:	NEW YORK, NY 10003
Location Zip 4:	Not reported
Facility Status:	Not reported
Total Tanks:	Not reported
Code:	BP

Mailing:

Mailing Name:	Nycdep
Mailing Contact:	N/S
Mailing Address 1:	51 ASTOR PL
Mailing Address 2:	Not reported
Mailing City,State,Zip:	NEW YORK, NY 10003
Mailing Zip 4:	Not reported
Mailing Country:	USA
Mailing Phone:	N/S

Manifest Data:

Document ID:	NYO2905884
Manifest Status:	K - Completed after the designated time
Trans1 State ID:	NY2A004
Year:	1983
Trans2 State ID:	Not reported
Generator Ship Date:	830209
Trans1 Recv Date:	830209
Trans2 Recv Date:	Not reported
TSD Site Recv Date:	830209
Part A Recv Date:	840427
Part B Recv Date:	030223
Generator EPA ID:	NYP000774687
Trans1 EPA ID:	NYD049178296

MINSKOFF EQUITY BLDG (Continued) **1000346045**

Trans2 EPA ID:	Not reported
TSDF ID 1:	NYD049178296
TSDF ID 2:	Not reported
Manifest Tracking Number:	Not reported
Import Indicator:	Not reported
Export Indicator:	Not reported
Discr Quantity Indicator:	Not reported
Discr Type Indicator:	Not reported
Discr Residue Indicator:	Not reported
Discr Partial Reject Indicator:	Not reported
Discr Full Reject Indicator:	Not reported
Manifest Ref Number:	Not reported
Alt Facility RCRA ID:	Not reported
Alt Facility Sign Date:	Not reported
MGMT Method Type Code:	Not reported
Waste Code 1:	Ignitable Waste
Waste Code 2:	Not reported
Waste Code 3:	Not reported
Waste Code 4:	Not reported
Waste Code 5:	Not reported
Waste Code 6:	Not reported
Quantity:	00850
Units:	Pounds
Number of Containers:	003
Container Type:	Metal drums, barrels, kegs
Handling Method:	Not reported
Specific Gravity:	100
Waste Code 7:	Corrosive Waste
Waste Code 8:	Not reported
Waste Code:	Not reported
Waste Code 10:	Not reported
Waste Code 11:	Not reported
Quantity:	01200
Units:	Pounds
Number of Containers:	006
Container Type:	Metal drums, barrels, kegs
Handling Method:	Not reported
Specific Gravity:	100
Waste Code 12:	Description
Waste Code 13:	Not reported
Waste Code 14:	Not reported
Waste Code 15:	Not reported
Waste Code 16:	Not reported
Quantity:	00600
Units:	Pounds
Number of Containers:	002
Container Type:	Metal drums, barrels, kegs
Handling Method:	Not reported
Specific Gravity:	100
Waste Code 17:	Description
Waste Code 18:	Not reported
Waste Code 19:	Not reported
Waste Code 20:	Not reported
Waste Code 21:	Not reported
Quantity:	00100
Units:	Pounds
Number of Containers:	001

MINSKOFF EQUITY BLDG (Continued) **1000346045**

Container Type:	Metal drums, barrels, kegs
Handling Method:	Not reported
Specific Gravity:	100

EPA ID:	NYP000776518
Country:	USA
Name:	Nycdep
Address:	51 ASTOR PL
Address 2:	Not reported
City,State,Zip:	NEW YORK, NY 10003
Zip 4:	Not reported
Location Address 1:	51 ASTOR PL
Location Address 2:	Not reported
Location City,State,Zip:	NEW YORK, NY 10003
Location Zip 4:	Not reported
Facility Status:	Not reported
Total Tanks:	Not reported
Code:	BP

Mailing:

Mailing Name:	Nycdep
Mailing Contact:	Frank Nichik
Mailing Address 1:	51 ASTOR PL
Mailing Address 2:	Not reported
Mailing City,State,Zip:	NEW YORK, NY 10003
Mailing Zip 4:	Not reported
Mailing Country:	USA
Mailing Phone:	2125665879

Manifest Data:

Document ID:	NYO3073068
Manifest Status:	C - Completed copy
Trans1 State ID:	NY2A004
Year:	1983
Trans2 State ID:	Not reported
Generator Ship Date:	830506
Trans1 Recv Date:	830506
Trans2 Recv Date:	Not reported
TSD Site Recv Date:	830506
Part A Recv Date:	030513
Part B Recv Date:	030513
Generator EPA ID:	NYP000776518
Trans1 EPA ID:	NYD049178296
Trans2 EPA ID:	Not reported
TSDF ID 1:	NYD049178296
TSDF ID 2:	Not reported
Manifest Tracking Number:	Not reported
Import Indicator:	Not reported
Export Indicator:	Not reported
Discr Quantity Indicator:	Not reported
Discr Type Indicator:	Not reported
Discr Residue Indicator:	Not reported
Discr Partial Reject Indicator:	Not reported
Discr Full Reject Indicator:	Not reported
Manifest Ref Number:	Not reported
Alt Facility RCRA ID:	Not reported

MINSKOFF EQUITY BLDG (Continued) **1000346045**

Alt Facility Sign Date:	Not reported
MGMT Method Type Code:	Not reported
Waste Code 1:	Ignitable Waste
Waste Code 2:	Not reported
Waste Code 3:	Not reported
Waste Code 4:	Not reported
Waste Code 5:	Not reported
Waste Code 6:	Not reported
Quantity:	00600
Units:	Pounds
Number of Containers:	005
Container Type:	Metal drums, barrels, kegs
Handling Method:	Not reported
Specific Gravity:	100
Waste Code 7:	Description
Waste Code 8:	Not reported
Waste Code:	Not reported
Waste Code 10:	Not reported
Waste Code 11:	Not reported
Quantity:	00300
Units:	Pounds
Number of Containers:	002
Container Type:	Metal drums, barrels, kegs
Handling Method:	Not reported
Specific Gravity:	100

EPA ID:	NYP000777060
Country:	USA
Name:	Nycdep
Address:	51 ASTOR PL
Address 2:	Not reported
City,State,Zip:	NEW YORK, NY 10003
Zip 4:	Not reported
Location Address 1:	51 ASTOR PL
Location Address 2:	Not reported
Location City,State,Zip:	NEW YORK, NY 10003
Location Zip 4:	Not reported
Facility Status:	Not reported
Total Tanks:	Not reported
Code:	BP

Mailing:

Mailing Name:	Nycdep
Mailing Contact:	Stanley Siebenberg
Mailing Address 1:	51 ASTOR PL
Mailing Address 2:	Not reported
Mailing City,State,Zip:	NEW YORK, NY 10003
Mailing Zip 4:	Not reported
Mailing Country:	USA
Mailing Phone:	2125668977

Manifest Data:

Document ID:	NYO3073671
Manifest Status:	C - Completed copy
Trans1 State ID:	NY2A004
Year:	1983

MINSKOFF EQUITY BLDG (Continued) **1000346045**

Trans2 State ID:	Not reported
Generator Ship Date:	830713
Trans1 Recv Date:	830713
Trans2 Recv Date:	Not reported
TSD Site Recv Date:	830713
Part A Recv Date:	030726
Part B Recv Date:	030726
Generator EPA ID:	NYP000777060
Trans1 EPA ID:	NYD049178296
Trans2 EPA ID:	Not reported
TSDF ID 1:	NYD049178296
TSDF ID 2:	Not reported
Manifest Tracking Number:	Not reported
Import Indicator:	Not reported
Export Indicator:	Not reported
Discr Quantity Indicator:	Not reported
Discr Type Indicator:	Not reported
Discr Residue Indicator:	Not reported
Discr Partial Reject Indicator:	Not reported
Discr Full Reject Indicator:	Not reported
Manifest Ref Number:	Not reported
Alt Facility RCRA ID:	Not reported
Alt Facility Sign Date:	Not reported
MGMT Method Type Code:	Not reported
Waste Code 1:	Description
Waste Code 2:	Not reported
Waste Code 3:	Not reported
Waste Code 4:	Not reported
Waste Code 5:	Not reported
Waste Code 6:	Not reported
Quantity:	00400
Units:	Pounds
Number of Containers:	001
Container Type:	Metal drums, barrels, kegs
Handling Method:	Not reported
Specific Gravity:	100

EPA ID:	NYP000778829
Country:	USA
Name:	New York City Dep
Address:	51 ASTOR PLACE
Address 2:	Not reported
City,State,Zip:	NEW YORK, NY 10003
Zip 4:	Not reported
Location Address 1:	51 ASTOR PLACE
Location Address 2:	Not reported
Location City,State,Zip:	NEW YORK, NY 10003
Location Zip 4:	Not reported
Facility Status:	Not reported
Total Tanks:	Not reported
Code:	BP

Mailing:

Mailing Name:	New York City Dep
Mailing Contact:	N/S
Mailing Address 1:	51 ASTOR PL
Mailing Address 2:	Not reported

MINSKOFF EQUITY BLDG (Continued) **1000346045**

Mailing City,State,Zip: NEW YORK, NY 10003
Mailing Zip 4: Not reported
Mailing Country: USA
Mailing Phone: N/S

Manifest Data:
Document ID: NYO2721321
Manifest Status: C - Completed copy
Trans1 State ID: Not reported
Year: 1983
Trans2 State ID: Not reported
Generator Ship Date: 830915
Trans1 Recv Date: 830915
Trans2 Recv Date: Not reported
TSD Site Recv Date: 830915
Part A Recv Date: 030923
Part B Recv Date: 030923
Generator EPA ID: NYP000778829
Trans1 EPA ID: NYP000778829
Trans2 EPA ID: Not reported
TSDF ID 1: NYD077444263
TSDF ID 2: Not reported
Manifest Tracking Number: Not reported
Import Indicator: Not reported
Export Indicator: Not reported
Discr Quantity Indicator: Not reported
Discr Type Indicator: Not reported
Discr Residue Indicator: Not reported
Discr Partial Reject Indicator: Not reported
Discr Full Reject Indicator: Not reported
Manifest Ref Number: Not reported
Alt Facility RCRA ID: Not reported
Alt Facility Sign Date: Not reported
MGMT Method Type Code: Not reported
Waste Code 1: Corrosive Waste
Waste Code 2: Not reported
Waste Code 3: Not reported
Waste Code 4: Not reported
Waste Code 5: Not reported
Waste Code 6: Not reported
Quantity: 00001
Units: Gallons (liquids only)
Number of Containers: 001
Container Type: Wooden boxes, cartons, cases
Handling Method: Not reported
Specific Gravity: 100
Waste Code 7: Corrosive Waste
Waste Code 8: Not reported
Waste Code: Not reported
Waste Code 10: Not reported
Waste Code 11: Not reported
Quantity: 00001
Units: Gallons (liquids only)
Number of Containers: 001
Container Type: Wooden boxes, cartons, cases
Handling Method: Not reported
Specific Gravity: 100

MINSKOFF EQUITY BLDG (Continued) **1000346045**

Waste Code 12:	Ignitable Waste
Waste Code 13:	Not reported
Waste Code 14:	Not reported
Waste Code 15:	Not reported
Waste Code 16:	Not reported
Quantity:	00001
Units:	Gallons (liquids only)
Number of Containers:	001
Container Type:	Wooden boxes, cartons, cases
Handling Method:	Not reported
Specific Gravity:	100

EPA ID:	NYP000779405
Country:	USA
Name:	Nysdec-Region 2
Address:	51 ASTOR PLACE
Address 2:	Not reported
City,State,Zip:	NEW YORK, NY 10003
Zip 4:	Not reported
Location Address 1:	51 ASTOR PLACE
Location Address 2:	Not reported
Location City,State,Zip:	NEW YORK, NY 10003
Location Zip 4:	Not reported
Facility Status:	Not reported
Total Tanks:	Not reported
Code:	BP

Mailing:

Mailing Name:	Nysdec-Region 2
Mailing Contact:	Stanley Siebenberg
Mailing Address 1:	51 ASTOR PLACE
Mailing Address 2:	Not reported
Mailing City,State,Zip:	NEW YORK, NY 10003
Mailing Zip 4:	Not reported
Mailing Country:	USA
Mailing Phone:	2125668978

Manifest Data:

Document ID:	NYO2722248
Manifest Status:	C - Completed copy
Trans1 State ID:	NY2A004
Year:	1983
Trans2 State ID:	Not reported
Generator Ship Date:	831018
Trans1 Recv Date:	831018
Trans2 Recv Date:	Not reported
TSD Site Recv Date:	831018
Part A Recv Date:	031026
Part B Recv Date:	031026
Generator EPA ID:	NYP000779405
Trans1 EPA ID:	NYD049178296
Trans2 EPA ID:	Not reported
TSDF ID 1:	NYD049178296
TSDF ID 2:	Not reported
Manifest Tracking Number:	Not reported
Import Indicator:	Not reported

MINSKOFF EQUITY BLDG (Continued) **1000346045**

Export Indicator:	Not reported
Discr Quantity Indicator:	Not reported
Discr Type Indicator:	Not reported
Discr Residue Indicator:	Not reported
Discr Partial Reject Indicator:	Not reported
Discr Full Reject Indicator:	Not reported
Manifest Ref Number:	Not reported
Alt Facility RCRA ID:	Not reported
Alt Facility Sign Date:	Not reported
MGMT Method Type Code:	Not reported
Waste Code 1:	Ignitable Waste
Waste Code 2:	Not reported
Waste Code 3:	Not reported
Waste Code 4:	Not reported
Waste Code 5:	Not reported
Waste Code 6:	Not reported
Quantity:	00150
Units:	Pounds
Number of Containers:	001
Container Type:	Metal drums, barrels, kegs
Handling Method:	Not reported
Specific Gravity:	100
Waste Code 7:	Description
Waste Code 8:	Not reported
Waste Code:	Not reported
Waste Code 10:	Not reported
Waste Code 11:	Not reported
Quantity:	00050
Units:	Pounds
Number of Containers:	001
Container Type:	Metal drums, barrels, kegs
Handling Method:	Not reported
Specific Gravity:	100

EPA ID:	NYP000780106
Country:	USA
Name:	Nycdep
Address:	51 ASTOR PLACE
Address 2:	Not reported
City,State,Zip:	NEW YORK, NY 10003
Zip 4:	Not reported
Location Address 1:	51 ASTOR PLACE
Location Address 2:	Not reported
Location City,State,Zip:	NEW YORK, NY 10003
Location Zip 4:	Not reported
Facility Status:	Not reported
Total Tanks:	Not reported
Code:	BP

Mailing:

Mailing Name:	Nycdep
Mailing Contact:	Unknown
Mailing Address 1:	51 ASTOR PLACE
Mailing Address 2:	Not reported
Mailing City,State,Zip:	NEW YORK, NY 10003
Mailing Zip 4:	Not reported
Mailing Country:	USA

MINSKOFF EQUITY BLDG (Continued) **1000346045**

Mailing Phone: 2125668978

Manifest Data:

Document ID:	NYO2905929
Manifest Status:	C - Completed copy
Trans1 State ID:	NY2A004
Year:	1983
Trans2 State ID:	Not reported
Generator Ship Date:	831021
Trans1 Recv Date:	831021
Trans2 Recv Date:	Not reported
TSD Site Recv Date:	831021
Part A Recv Date:	031109
Part B Recv Date:	031109
Generator EPA ID:	NYP000780106
Trans1 EPA ID:	NYD049178296
Trans2 EPA ID:	Not reported
TSDF ID 1:	NYD049178296
TSDF ID 2:	Not reported
Manifest Tracking Number:	Not reported
Import Indicator:	Not reported
Export Indicator:	Not reported
Discr Quantity Indicator:	Not reported
Discr Type Indicator:	Not reported
Discr Residue Indicator:	Not reported
Discr Partial Reject Indicator:	Not reported
Discr Full Reject Indicator:	Not reported
Manifest Ref Number:	Not reported
Alt Facility RCRA ID:	Not reported
Alt Facility Sign Date:	Not reported
MGMT Method Type Code:	Not reported
Waste Code 1:	Ignitable Waste
Waste Code 2:	Not reported
Waste Code 3:	Not reported
Waste Code 4:	Not reported
Waste Code 5:	Not reported
Waste Code 6:	Not reported
Quantity:	01200
Units:	Pounds
Number of Containers:	003
Container Type:	Metal drums, barrels, kegs
Handling Method:	Not reported
Specific Gravity:	100
Waste Code 7:	Ignitable Waste
Waste Code 8:	Not reported
Waste Code:	Not reported
Waste Code 10:	Not reported
Waste Code 11:	Not reported
Quantity:	01500
Units:	Pounds
Number of Containers:	030
Container Type:	Metal drums, barrels, kegs
Handling Method:	Not reported
Specific Gravity:	100
Waste Code 12:	Description
Waste Code 13:	Not reported
Waste Code 14:	Not reported

MINSKOFF EQUITY BLDG (Continued) **1000346045**

Waste Code 15:	Not reported
Waste Code 16:	Not reported
Quantity:	00800
Units:	Pounds
Number of Containers:	002
Container Type:	Metal drums, barrels, kegs
Handling Method:	Not reported
Specific Gravity:	100

EPA ID:	NYP000780965
Country:	USA
Name:	Nycdep
Address:	51 ASTOR PLACE
Address 2:	Not reported
City,State,Zip:	NEW YORK, NY 10002
Zip 4:	Not reported
Location Address 1:	51 ASTOR PLACE
Location Address 2:	Not reported
Location City,State,Zip:	NEW YORK, NY 10002
Location Zip 4:	Not reported
Facility Status:	Not reported
Total Tanks:	Not reported
Code:	BP

Mailing:

Mailing Name:	Nycdep
Mailing Contact:	C. Smith
Mailing Address 1:	51 ASTOR PLACE
Mailing Address 2:	Not reported
Mailing City,State,Zip:	NEW YORK, NY 10002
Mailing Zip 4:	Not reported
Mailing Country:	USA
Mailing Phone:	2125669877

Manifest Data:

Document ID:	NYO2722851
Manifest Status:	C - Completed copy
Trans1 State ID:	NY2A004
Year:	1983
Trans2 State ID:	Not reported
Generator Ship Date:	831202
Trans1 Recv Date:	831202
Trans2 Recv Date:	Not reported
TSD Site Recv Date:	831202
Part A Recv Date:	031222
Part B Recv Date:	031222
Generator EPA ID:	NYP000780965
Trans1 EPA ID:	NYD049178296
Trans2 EPA ID:	Not reported
TSDF ID 1:	NYD049178296
TSDF ID 2:	Not reported
Manifest Tracking Number:	Not reported
Import Indicator:	Not reported
Export Indicator:	Not reported
Discr Quantity Indicator:	Not reported
Discr Type Indicator:	Not reported

MINSKOFF EQUITY BLDG (Continued) **1000346045**

Discr Residue Indicator:	Not reported
Discr Partial Reject Indicator:	Not reported
Discr Full Reject Indicator:	Not reported
Manifest Ref Number:	Not reported
Alt Facility RCRA ID:	Not reported
Alt Facility Sign Date:	Not reported
MGMT Method Type Code:	Not reported
Waste Code 1:	Corrosive Waste
Waste Code 2:	Not reported
Waste Code 3:	Not reported
Waste Code 4:	Not reported
Waste Code 5:	Not reported
Waste Code 6:	Not reported
Quantity:	00100
Units:	Pounds
Number of Containers:	002
Container Type:	Metal drums, barrels, kegs
Handling Method:	Not reported
Specific Gravity:	100
Waste Code 7:	Description
Waste Code 8:	Not reported
Waste Code:	Not reported
Waste Code 10:	Not reported
Waste Code 11:	Not reported
Quantity:	00150
Units:	Pounds
Number of Containers:	003
Container Type:	Metal drums, barrels, kegs
Handling Method:	Not reported
Specific Gravity:	100
Waste Code 12:	Corrosive Waste
Waste Code 13:	Not reported
Waste Code 14:	Not reported
Waste Code 15:	Not reported
Waste Code 16:	Not reported
Quantity:	00150
Units:	Pounds
Number of Containers:	003
Container Type:	Metal drums, barrels, kegs
Handling Method:	Not reported
Specific Gravity:	100

AI759 **CVS** **E MANIFEST** **1031534405**
NNE **51 ASTOR PLACE** **N/A**
1/8-1/4 **MANHATTAN, NY 10003**
0.191 mi.
1011 ft. **Site 6 of 22 in cluster AI**

Relative: **Lower**
Actual: **39 ft.**

E MANIFEST:

Manifest Tracking Number:	200459036CLE
Last Updated Date:	20230522
Shipped Date:	20230510
Received Date:	20230518
Manifest Status:	Signed
Submission Type:	DataImage5Copy
Origin Type:	Service
Generator EPA ID:	NYD980766604

CVS (Continued) **1031534405**

Generator Name:	Cvs
Generator Location Street Number:	Not reported
Generator Location Street 1:	51 ASTOR PLACE
Generator Location Street 2:	Not reported
Generator Location City:	MANHATTAN
Generator Location State:	NY
Generator Location Zip:	10003
Generator Mail Street Number:	Not reported
Generator Mail Street 1:	51 Astor Place
Generator Mail Street 2:	Not reported
Generator Mail City:	Manhattan
Generator Mail Zip:	10003
Generator Mail State:	NY
Generator Contact Company Name:	Not reported
Designated Facility EPA ID:	RID040098352
Designated Facility Name:	Northland Environmental, Llc
Designated Facility Mail Street Number:	Not reported
Designated Facility Mail Street 1:	Not reported
Designated Facility Mail Street 2:	275 Allens Avenue
Designated Facility Mail City:	Providence
Designated Facility Mail Zip:	02905
Designated Facility Mail State:	RI
Designated Facility Location Street Number:	Not reported
Designated Facility Location Street 1:	275 Allens Avenue
Designated Facility Location Street 2:	Not reported
Designated Facility Location City:	Providence
Designated Facility Location Zip:	02905
Designated Facility Location State:	RI
Designated Facility Contact Company Name:	Not reported
Manifest Residue Indicator:	N
Rejection Indicator:	N

Manifest Tracking Number:	200009830CLE
Last Updated Date:	20211206
Shipped Date:	20211115
Received Date:	20211129
Manifest Status:	Signed
Submission Type:	DataImage5Copy
Origin Type:	Service
Generator EPA ID:	NYD980766604
Generator Name:	Cvs
Generator Location Street Number:	Not reported
Generator Location Street 1:	51 ASTOR PLACE
Generator Location Street 2:	Not reported
Generator Location City:	MANHATTAN
Generator Location State:	NY
Generator Location Zip:	10003
Generator Mail Street Number:	Not reported
Generator Mail Street 1:	51 Astor Place
Generator Mail Street 2:	Not reported
Generator Mail City:	Manhattan
Generator Mail Zip:	10003
Generator Mail State:	NY
Generator Contact Company Name:	Not reported
Designated Facility EPA ID:	RID040098352
Designated Facility Name:	Northland Environmental, Llc
Designated Facility Mail Street Number:	Not reported

CVS (Continued) **1031534405**

Designated Facility Mail Street 1:	Not reported
Designated Facility Mail Street 2:	275 Allens Avenue
Designated Facility Mail City:	Providence
Designated Facility Mail Zip:	02905
Designated Facility Mail State:	RI
Designated Facility Location Street Number:	Not reported
Designated Facility Location Street 1:	275 Allens Avenue
Designated Facility Location Street 2:	Not reported
Designated Facility Location City:	Providence
Designated Facility Location Zip:	02905
Designated Facility Location State:	RI
Designated Facility Contact Company Name:	Not reported
Manifest Residue Indicator:	N
Rejection Indicator:	N

Manifest Tracking Number:	200226580CLE
Last Updated Date:	20220906
Shipped Date:	20220816
Received Date:	20220831
Manifest Status:	Signed
Submission Type:	DataImage5Copy
Origin Type:	Service
Generator EPA ID:	NYD980766604
Generator Name:	Cvs
Generator Location Street Number:	Not reported
Generator Location Street 1:	51 ASTOR PLACE
Generator Location Street 2:	Not reported
Generator Location City:	MANHATTAN
Generator Location State:	NY
Generator Location Zip:	10003
Generator Mail Street Number:	Not reported
Generator Mail Street 1:	51 Astor Place
Generator Mail Street 2:	Not reported
Generator Mail City:	Manhattan
Generator Mail Zip:	10003
Generator Mail State:	NY
Generator Contact Company Name:	Not reported
Designated Facility EPA ID:	RID040098352
Designated Facility Name:	Northland Environmental, Llc
Designated Facility Mail Street Number:	Not reported
Designated Facility Mail Street 1:	Not reported
Designated Facility Mail Street 2:	275 Allens Avenue
Designated Facility Mail City:	Providence
Designated Facility Mail Zip:	02905
Designated Facility Mail State:	RI
Designated Facility Location Street Number:	Not reported
Designated Facility Location Street 1:	275 Allens Avenue
Designated Facility Location Street 2:	Not reported
Designated Facility Location City:	Providence
Designated Facility Location Zip:	02905
Designated Facility Location State:	RI
Designated Facility Contact Company Name:	Not reported
Manifest Residue Indicator:	N
Rejection Indicator:	N

Manifest Tracking Number:	200786585CLE
Last Updated Date:	20240715

CVS (Continued) **1031534405**

Shipped Date:	20240430
Received Date:	20240517
Manifest Status:	Signed
Submission Type:	DataImage5Copy
Origin Type:	Service
Generator EPA ID:	CESQG
Generator Name:	Cvs
Generator Location Street Number:	Not reported
Generator Location Street 1:	51 ASTOR PLACE
Generator Location Street 2:	Not reported
Generator Location City:	MANHATTAN
Generator Location State:	NY
Generator Location Zip:	10003
Generator Mail Street Number:	Not reported
Generator Mail Street 1:	51 ASTOR PLACE
Generator Mail Street 2:	Not reported
Generator Mail City:	MANHATTAN
Generator Mail Zip:	10003
Generator Mail State:	NY
Generator Contact Company Name:	Not reported
Designated Facility EPA ID:	PAD085690592
Designated Facility Name:	Republic Environmental Systems, Inc. (Pa) (Esol)
Designated Facility Mail Street Number:	2869
Designated Facility Mail Street 1:	Not reported
Designated Facility Mail Street 2:	SANDSTONE DRIVE
Designated Facility Mail City:	HATFIELD
Designated Facility Mail Zip:	19440
Designated Facility Mail State:	PA
Designated Facility Location Street Number:	2869
Designated Facility Location Street 1:	SANDSTONE DRIVE
Designated Facility Location Street 2:	Not reported
Designated Facility Location City:	HATFIELD
Designated Facility Location Zip:	19440
Designated Facility Location State:	PA
Designated Facility Contact Company Name:	Not reported
Manifest Residue Indicator:	N
Rejection Indicator:	N

Manifest Tracking Number:	014427704FLE
Last Updated Date:	20210118
Shipped Date:	20201231
Received Date:	20210114
Manifest Status:	Signed
Submission Type:	DataImage5Copy
Origin Type:	Service
Generator EPA ID:	NYD980766604
Generator Name:	Cvs
Generator Location Street Number:	Not reported
Generator Location Street 1:	51 ASTOR PLACE
Generator Location Street 2:	Not reported
Generator Location City:	MANHATTAN
Generator Location State:	NY
Generator Location Zip:	10003
Generator Mail Street Number:	Not reported
Generator Mail Street 1:	51 Astor Place
Generator Mail Street 2:	Not reported
Generator Mail City:	Manhattan

CVS (Continued) **1031534405**

Generator Mail Zip:	10003
Generator Mail State:	NY
Generator Contact Company Name:	Not reported
Designated Facility EPA ID:	RID040098352
Designated Facility Name:	Northland Environmental, Llc
Designated Facility Mail Street Number:	Not reported
Designated Facility Mail Street 1:	Not reported
Designated Facility Mail Street 2:	275 Allens Avenue
Designated Facility Mail City:	Providence
Designated Facility Mail Zip:	02905
Designated Facility Mail State:	RI
Designated Facility Location Street Number:	Not reported
Designated Facility Location Street 1:	275 Allens Avenue
Designated Facility Location Street 2:	Not reported
Designated Facility Location City:	Providence
Designated Facility Location Zip:	02905
Designated Facility Location State:	RI
Designated Facility Contact Company Name:	Not reported
Manifest Residue Indicator:	N
Rejection Indicator:	N

Manifest Tracking Number:	010858249FLE
Last Updated Date:	20181214
Shipped Date:	20181129
Received Date:	20181211
Manifest Status:	Signed
Submission Type:	DataImage5Copy
Origin Type:	Service
Generator EPA ID:	NYD980766604
Generator Name:	Cvs
Generator Location Street Number:	Not reported
Generator Location Street 1:	51 ASTOR PLACE
Generator Location Street 2:	Not reported
Generator Location City:	MANHATTAN
Generator Location State:	NY
Generator Location Zip:	10003
Generator Mail Street Number:	Not reported
Generator Mail Street 1:	1 CVS DR
Generator Mail Street 2:	Not reported
Generator Mail City:	WOONSOCKET
Generator Mail Zip:	02895-6146
Generator Mail State:	RI
Generator Contact Company Name:	Not reported
Designated Facility EPA ID:	RID040098352
Designated Facility Name:	Northland Environmental, Llc
Designated Facility Mail Street Number:	Not reported
Designated Facility Mail Street 1:	Not reported
Designated Facility Mail Street 2:	275 Allens Avenue
Designated Facility Mail City:	Providence
Designated Facility Mail Zip:	02905
Designated Facility Mail State:	RI
Designated Facility Location Street Number:	Not reported
Designated Facility Location Street 1:	275 Allens Avenue
Designated Facility Location Street 2:	Not reported
Designated Facility Location City:	Providence
Designated Facility Location Zip:	02905
Designated Facility Location State:	RI

CVS (Continued) **1031534405**

Designated Facility Contact Company Name:	Not reported
Manifest Residue Indicator:	N
Rejection Indicator:	N
Manifest Tracking Number:	014415666FLE
Last Updated Date:	20200417
Shipped Date:	20200407
Received Date:	20200415
Manifest Status:	Signed
Submission Type:	DataImage5Copy
Origin Type:	Service
Generator EPA ID:	NYD980766604
Generator Name:	Cvs
Generator Location Street Number:	Not reported
Generator Location Street 1:	51 ASTOR PLACE
Generator Location Street 2:	Not reported
Generator Location City:	MANHATTAN
Generator Location State:	NY
Generator Location Zip:	10003
Generator Mail Street Number:	Not reported
Generator Mail Street 1:	51 Astor Place
Generator Mail Street 2:	Not reported
Generator Mail City:	Manhattan
Generator Mail Zip:	10003
Generator Mail State:	NY
Generator Contact Company Name:	Not reported
Designated Facility EPA ID:	RID040098352
Designated Facility Name:	Northland Environmental, Llc
Designated Facility Mail Street Number:	Not reported
Designated Facility Mail Street 1:	Not reported
Designated Facility Mail Street 2:	275 Allens Avenue
Designated Facility Mail City:	Providence
Designated Facility Mail Zip:	02905
Designated Facility Mail State:	RI
Designated Facility Location Street Number:	Not reported
Designated Facility Location Street 1:	275 Allens Avenue
Designated Facility Location Street 2:	Not reported
Designated Facility Location City:	Providence
Designated Facility Location Zip:	02905
Designated Facility Location State:	RI
Designated Facility Contact Company Name:	Not reported
Manifest Residue Indicator:	N
Rejection Indicator:	N
Manifest Tracking Number:	200091473CLE
Last Updated Date:	20220316
Shipped Date:	20220225
Received Date:	20220308
Manifest Status:	Signed
Submission Type:	DataImage5Copy
Origin Type:	Service
Generator EPA ID:	NYD980766604
Generator Name:	Cvs
Generator Location Street Number:	Not reported
Generator Location Street 1:	51 ASTOR PLACE
Generator Location Street 2:	Not reported
Generator Location City:	MANHATTAN

CVS (Continued) **1031534405**

Generator Location State:	NY
Generator Location Zip:	10003
Generator Mail Street Number:	Not reported
Generator Mail Street 1:	51 Astor Place
Generator Mail Street 2:	Not reported
Generator Mail City:	Manhattan
Generator Mail Zip:	10003
Generator Mail State:	NY
Generator Contact Company Name:	Not reported
Designated Facility EPA ID:	RID040098352
Designated Facility Name:	Northland Environmental, Llc
Designated Facility Mail Street Number:	Not reported
Designated Facility Mail Street 1:	Not reported
Designated Facility Mail Street 2:	275 Allens Avenue
Designated Facility Mail City:	Providence
Designated Facility Mail Zip:	02905
Designated Facility Mail State:	RI
Designated Facility Location Street Number:	Not reported
Designated Facility Location Street 1:	275 Allens Avenue
Designated Facility Location Street 2:	Not reported
Designated Facility Location City:	Providence
Designated Facility Location Zip:	02905
Designated Facility Location State:	RI
Designated Facility Contact Company Name:	Not reported
Manifest Residue Indicator:	N
Rejection Indicator:	N

Manifest Tracking Number:	200319097CLE
Last Updated Date:	20230103
Shipped Date:	20221205
Received Date:	20221209
Manifest Status:	Signed
Submission Type:	DataImage5Copy
Origin Type:	Service
Generator EPA ID:	NYD980766604
Generator Name:	Cvs
Generator Location Street Number:	Not reported
Generator Location Street 1:	51 ASTOR PLACE
Generator Location Street 2:	Not reported
Generator Location City:	MANHATTAN
Generator Location State:	NY
Generator Location Zip:	10003
Generator Mail Street Number:	Not reported
Generator Mail Street 1:	51 Astor Place
Generator Mail Street 2:	Not reported
Generator Mail City:	Manhattan
Generator Mail Zip:	10003
Generator Mail State:	NY
Generator Contact Company Name:	Not reported
Designated Facility EPA ID:	RID040098352
Designated Facility Name:	Northland Environmental, Llc
Designated Facility Mail Street Number:	Not reported
Designated Facility Mail Street 1:	Not reported
Designated Facility Mail Street 2:	275 Allens Avenue
Designated Facility Mail City:	Providence
Designated Facility Mail Zip:	02905
Designated Facility Mail State:	RI

CVS (Continued) **1031534405**

Designated Facility Location Street Number:	Not reported
Designated Facility Location Street 1:	275 Allens Avenue
Designated Facility Location Street 2:	Not reported
Designated Facility Location City:	Providence
Designated Facility Location Zip:	02905
Designated Facility Location State:	RI
Designated Facility Contact Company Name:	Not reported
Manifest Residue Indicator:	N
Rejection Indicator:	N

Manifest Tracking Number:	200385092CLE
Last Updated Date:	20230301
Shipped Date:	20230220
Received Date:	20230227
Manifest Status:	Signed
Submission Type:	DataImage5Copy
Origin Type:	Service
Generator EPA ID:	NYD980766604
Generator Name:	Cvs
Generator Location Street Number:	Not reported
Generator Location Street 1:	51 ASTOR PLACE
Generator Location Street 2:	Not reported
Generator Location City:	MANHATTAN
Generator Location State:	NY
Generator Location Zip:	10003
Generator Mail Street Number:	Not reported
Generator Mail Street 1:	51 Astor Place
Generator Mail Street 2:	Not reported
Generator Mail City:	Manhattan
Generator Mail Zip:	10003
Generator Mail State:	NY
Generator Contact Company Name:	Not reported
Designated Facility EPA ID:	RID040098352
Designated Facility Name:	Northland Environmental, Llc
Designated Facility Mail Street Number:	Not reported
Designated Facility Mail Street 1:	Not reported
Designated Facility Mail Street 2:	275 Allens Avenue
Designated Facility Mail City:	Providence
Designated Facility Mail Zip:	02905
Designated Facility Mail State:	RI
Designated Facility Location Street Number:	Not reported
Designated Facility Location Street 1:	275 Allens Avenue
Designated Facility Location Street 2:	Not reported
Designated Facility Location City:	Providence
Designated Facility Location Zip:	02905
Designated Facility Location State:	RI
Designated Facility Contact Company Name:	Not reported
Manifest Residue Indicator:	N
Rejection Indicator:	N

Manifest Tracking Number:	014038463FLE
Last Updated Date:	20200211
Shipped Date:	20200120
Received Date:	20200130
Manifest Status:	Signed
Submission Type:	DataImage5Copy
Origin Type:	Service

CVS (Continued) **1031534405**

Generator EPA ID:	NYD980766604
Generator Name:	Cvs
Generator Location Street Number:	Not reported
Generator Location Street 1:	51 ASTOR PLACE
Generator Location Street 2:	Not reported
Generator Location City:	MANHATTAN
Generator Location State:	NY
Generator Location Zip:	10003
Generator Mail Street Number:	Not reported
Generator Mail Street 1:	51 Astor Place
Generator Mail Street 2:	Not reported
Generator Mail City:	Manhattan
Generator Mail Zip:	10003
Generator Mail State:	NY
Generator Contact Company Name:	Not reported
Designated Facility EPA ID:	RID040098352
Designated Facility Name:	Northland Environmental, Llc
Designated Facility Mail Street Number:	Not reported
Designated Facility Mail Street 1:	Not reported
Designated Facility Mail Street 2:	275 Allens Avenue
Designated Facility Mail City:	Providence
Designated Facility Mail Zip:	02905
Designated Facility Mail State:	RI
Designated Facility Location Street Number:	Not reported
Designated Facility Location Street 1:	275 Allens Avenue
Designated Facility Location Street 2:	Not reported
Designated Facility Location City:	Providence
Designated Facility Location Zip:	02905
Designated Facility Location State:	RI
Designated Facility Contact Company Name:	Not reported
Manifest Residue Indicator:	N
Rejection Indicator:	N

Transporter:

Manifest Tracking Number:	011450836FLE
Transporter Line Number:	1
Transporter EPA ID:	PAD982661381
Transporter Name:	Republic Environmental Systems Transportation Group Llc
Manifest Tracking Number:	011450836FLE
Transporter Line Number:	2
Transporter EPA ID:	NJD071629976
Transporter Name:	S&J Transportation

Waste Line:

Manifest Tracking Number:	011450836FLE
Waste Line Number:	1
U.S. DOT Hazardous Indicator:	Y
U.S. DOT ID Number:	UN2811
U.S. DOT Description:	Un2811, Waste Toxic Solids, Organic, N.O.S. (Chromium, Selenium), 6.1, Pg Ii, Erg#154
Non-Hazardous Waste Description:	Not reported
Number of Containers:	1
Container Type Code:	CF
Container Type Description:	Fiber or plastic boxes, cartons, cases
Waste Quantity:	25

CVS (Continued) **1031534405**

Quantity Unit of Measure Code:	P
Quantity Unit of Measure Description:	Pounds
Waste Quantity, in Tons:	0.0125
Acute Waste Quantity, in Tons:	0
Non-Acute Waste Quantity, in Tons:	0.0125
Waste Quantity, in Kilograms:	11.337875
Acute Waste Quantity, in Kilograms:	0
Non-Acute Waste Quantity, in Kilorgrams:	11.337875
Management Method Code:	H141
Management Method Description:	STORAGE, BULKING AND/OR TRANSFER OFF SITE
Waste Residue Indicator:	N
Quantity Discrepancy Indicator:	N
Waste Type Discrepancy Indicator:	N
Waste Density:	Not reported
Waste Density Unit of Measure Code:	Not reported
Waste Density Unit of Measure Description:	Not reported
Form Code:	Not reported
Form Code Description:	Not reported
Source Code:	Not reported
Source Code Description:	Not reported
Waste Minimization Code:	Not reported
Waste Minimization Code Description:	Not reported
Consent Number:	Not reported
EPA Waste Indicator:	Y
Federal Waste Codes:	D005, D007, D010, D011, U010, U035
Quantity Haz Kg:	11.337875
Quantity Haz Tons:	0.0125
Quantity Non Haz Kg:	0
Quantity Non Haz Tons:	0
State Waste Codes:	Not reported
Manifest Tracking Number:	011450836FLE
Waste Line Number:	2
U.S. DOT Hazardous Indicator:	Y
U.S. DOT ID Number:	UN3249
U.S. DOT Description:	Un3249, Waste Residue Last Contained, Medicine, Solid, Toxic, N.O.S. (Warfarin), 6.1, Pg Ii, Erg#151
Non-Hazardous Waste Description:	Not reported
Number of Containers:	1
Container Type Code:	BA
Container Type Description:	Burlap, cloth, paper, or plastic bags
Waste Quantity:	1
Quantity Unit of Measure Code:	P
Quantity Unit of Measure Description:	Pounds
Waste Quantity, in Tons:	0.0005
Acute Waste Quantity, in Tons:	0
Non-Acute Waste Quantity, in Tons:	0.0005
Waste Quantity, in Kilograms:	0.45351502
Acute Waste Quantity, in Kilograms:	0
Non-Acute Waste Quantity, in Kilorgrams:	0.45351502
Management Method Code:	H141
Management Method Description:	STORAGE, BULKING AND/OR TRANSFER OFF SITE
Waste Residue Indicator:	N
Quantity Discrepancy Indicator:	N
Waste Type Discrepancy Indicator:	N
Waste Density:	Not reported
Waste Density Unit of Measure Code:	Not reported

CVS (Continued) **1031534405**

Waste Density Unit of Measure Description:	Not reported
Form Code:	Not reported
Form Code Description:	Not reported
Source Code:	Not reported
Source Code Description:	Not reported
Waste Minimization Code:	Not reported
Waste Minimization Code Description:	Not reported
Consent Number:	Not reported
EPA Waste Indicator:	N
Federal Waste Codes:	Not reported
Quantity Haz Kg:	0
Quantity Haz Tons:	0
Quantity Non Haz Kg:	0.45351502
Quantity Non Haz Tons:	0.0005
State Waste Codes:	Not reported
Manifest Tracking Number:	011450836FLE
Waste Line Number:	3
U.S. DOT Hazardous Indicator:	N
U.S. DOT ID Number:	Not reported
U.S. DOT Description:	Not reported
Non-Hazardous Waste Description:	Non-Hazardous, Non-Regulated Liquids & Solids
Number of Containers:	1
Container Type Code:	DF
Container Type Description:	Fiberboard or plastic drums, barrels, kegs
Waste Quantity:	125
Quantity Unit of Measure Code:	P
Quantity Unit of Measure Description:	Pounds
Waste Quantity, in Tons:	0.0625
Acute Waste Quantity, in Tons:	0
Non-Acute Waste Quantity, in Tons:	0.0625
Waste Quantity, in Kilograms:	56.689377
Acute Waste Quantity, in Kilograms:	0
Non-Acute Waste Quantity, in Kilorgrams:	56.689377
Management Method Code:	H141
Management Method Description:	STORAGE, BULKING AND/OR TRANSFER OFF SITE
Waste Residue Indicator:	N
Quantity Discrepancy Indicator:	N
Waste Type Discrepancy Indicator:	N
Waste Density:	Not reported
Waste Density Unit of Measure Code:	Not reported
Waste Density Unit of Measure Description:	Not reported
Form Code:	Not reported
Form Code Description:	Not reported
Source Code:	Not reported
Source Code Description:	Not reported
Waste Minimization Code:	Not reported
Waste Minimization Code Description:	Not reported
Consent Number:	Not reported
EPA Waste Indicator:	N
Federal Waste Codes:	Not reported
Quantity Haz Kg:	0
Quantity Haz Tons:	0
Quantity Non Haz Kg:	56.689377
Quantity Non Haz Tons:	0.0625
State Waste Codes:	RI-R015

CVS (Continued) **1031534405**

Click this hyperlink while viewing on your computer to access
16 additional US EManifest: record(s) in the EDR Site Report.

AI760 **49-05 ASTORIA BLV/QUEENS** **UST FINDER RELEASE** **1029057250**
NNE **49-05 ASTORIA BLVD** **N/A**
1/8-1/4 **NEW YORK CITY, NY 0**
0.191 mi.
1011 ft. **Site 7 of 22 in cluster AI**

Relative:
Lower

Actual:
39 ft.

UST FINDER RELEASE:

Object ID:	258830
Facility ID:	NY109181
Lust ID:	NY9012205
Name:	49-05 ASTORIA BLV/QUEENS
Address:	49-05 ASTORIA BLVD
City,State,Zip:	NEW YORK CITY, NY 0
Address Match Type:	Not reported
Reported Date:	1991/02/23 15:59:59+00
Status:	No Further Action
Substance:	Not reported
Population within 1500ft:	3283
Domestic Wells within 1500ft:	10
Land Use:	Developed, High Intensity
Within SPA:	No
SPA PWS Facility ID:	Not reported
SPA Water Type:	Not reported
SPA Facility Type:	Not reported
SPA HUC12:	Not reported
Within WHPA:	Yes
WHPA PWS Facility ID:	NY7003493_77022
WHPA Water Type:	GW - Ground water
WHPA Facility Type:	WL - Well
WHPA HUC12:	020301020104
Within 100yr Floodplain:	No
Tribe:	Not reported
EPA Region:	2
NFA Letter 1:	Not reported
NFA Letter 2:	Not reported
NFA Letter 3:	Not reported
NFA Letter 4:	Not reported
Closed With Residual Contaminate:	Not reported
Coordinate Source:	State
X Coord:	-73.90153
Y Coord:	40.7678000000001
Latitude:	40.7678
Longitude:	-73.9015299999999

AI761 **CVS PHARMACY #10828** **NY MANIFEST** **S121966742**
NNE **51 ASTOR PL** **N/A**
1/8-1/4 **NEW YORK, NY 10003**
0.191 mi.
1011 ft. **Site 8 of 22 in cluster AI**

Relative:
Lower

Actual:
39 ft.

NY MANIFEST:

EPA ID:	NYD980766604
Country:	USA
Name:	Cvs Pharmacy #10828
Address:	51 ASTOR PL
Address 2:	Not reported
City,State,Zip:	NEW YORK, NY 10003
Zip 4:	Not reported
Location Address 1:	51 ASTOR PLACE
Location Address 2:	Not reported
Location City,State,Zip:	NEW YORK, NY 10003
Location Zip 4:	Not reported
Facility Status:	Not reported
Total Tanks:	Not reported
Code:	BP

Mailing:

Mailing Name:	Cvs Pharmacy #10828
Mailing Contact:	Nicole Wilkinson
Mailing Address 1:	ONE CVS DR MC2340
Mailing Address 2:	Not reported
Mailing City,State,Zip:	WOONSOCKET, RI 02895
Mailing Zip 4:	Not reported
Mailing Country:	USA
Mailing Phone:	4017707132

Manifest Data:

Document ID:	NYO3195324
Manifest Status:	K - Completed after the designated time
Trans1 State ID:	NY2A004
Year:	1984
Trans2 State ID:	Not reported
Generator Ship Date:	840723
Trans1 Recv Date:	840723
Trans2 Recv Date:	Not reported
TSD Site Recv Date:	840723
Part A Recv Date:	840817
Part B Recv Date:	840817
Generator EPA ID:	NYD980766604
Trans1 EPA ID:	NYD049178296
Trans2 EPA ID:	Not reported
TSDF ID 1:	NJD000692053
TSDF ID 2:	Not reported
Manifest Tracking Number:	Not reported
Import Indicator:	Not reported
Export Indicator:	Not reported
Discr Quantity Indicator:	Not reported
Discr Type Indicator:	Not reported
Discr Residue Indicator:	Not reported
Discr Partial Reject Indicator:	Not reported
Discr Full Reject Indicator:	Not reported
Manifest Ref Number:	Not reported
Alt Facility RCRA ID:	Not reported

CVS PHARMACY #10828 (Continued) **S121966742**

Alt Facility Sign Date:	Not reported
MGMT Method Type Code:	Not reported
Waste Code 1:	Ignitable Waste
Waste Code 2:	Not reported
Waste Code 3:	Not reported
Waste Code 4:	Not reported
Waste Code 5:	Not reported
Waste Code 6:	Not reported
Quantity:	00007
Units:	Pounds
Number of Containers:	001
Container Type:	Metal drums, barrels, kegs
Handling Method:	Treat
Specific Gravity:	100
Document ID:	NYA2128689
Manifest Status:	C - Completed copy
Trans1 State ID:	18946GL
Year:	1985
Trans2 State ID:	Not reported
Generator Ship Date:	850524
Trans1 Recv Date:	850524
Trans2 Recv Date:	Not reported
TSD Site Recv Date:	850524
Part A Recv Date:	850603
Part B Recv Date:	850604
Generator EPA ID:	NYD980766604
Trans1 EPA ID:	NYD077444263
Trans2 EPA ID:	Not reported
TSDF ID 1:	NYD077444263
TSDF ID 2:	Not reported
Manifest Tracking Number:	Not reported
Import Indicator:	Not reported
Export Indicator:	Not reported
Discr Quantity Indicator:	Not reported
Discr Type Indicator:	Not reported
Discr Residue Indicator:	Not reported
Discr Partial Reject Indicator:	Not reported
Discr Full Reject Indicator:	Not reported
Manifest Ref Number:	Not reported
Alt Facility RCRA ID:	Not reported
Alt Facility Sign Date:	Not reported
MGMT Method Type Code:	Not reported
Waste Code 1:	2,4-D, Salts & Esters (Or) Acetic Acid, (2,4-Dichlorophenoxy)-, Salts & Esters (Or) Dichlorophenoxyacetic Acid 2,4-D
Waste Code 2:	Not reported
Waste Code 3:	Not reported
Waste Code 4:	Not reported
Waste Code 5:	Not reported
Waste Code 6:	Not reported
Quantity:	00385
Units:	Gallons (liquids only)
Number of Containers:	007
Container Type:	Metal drums, barrels, kegs
Handling Method:	Burn
Specific Gravity:	100
Waste Code 7:	2,4-D, Salts & Esters (Or) Acetic Acid, (2,4-Dichlorophenoxy)-, Salts

CVS PHARMACY #10828 (Continued) **S121966742**

	& Esters (Or) Dichlorophenoxyacetic Acid 2,4-D
Waste Code 8:	Not reported
Waste Code:	Not reported
Waste Code 10:	Not reported
Waste Code 11:	Not reported
Quantity:	01600
Units:	Pounds
Number of Containers:	010
Container Type:	Metal drums, barrels, kegs
Handling Method:	Burn
Specific Gravity:	100
Waste Code 12:	Ignitable Waste
Waste Code 13:	Not reported
Waste Code 14:	Not reported
Waste Code 15:	Not reported
Waste Code 16:	Not reported
Quantity:	00350
Units:	Pounds
Number of Containers:	002
Container Type:	Metal drums, barrels, kegs
Handling Method:	Burn
Specific Gravity:	100

Document ID:	NYA1271007
Manifest Status:	C - Completed copy
Trans1 State ID:	NY-3166GH
Year:	1985
Trans2 State ID:	Not reported
Generator Ship Date:	850121
Trans1 Recv Date:	850121
Trans2 Recv Date:	Not reported
TSD Site Recv Date:	850121
Part A Recv Date:	850128
Part B Recv Date:	850208
Generator EPA ID:	NYD980766604
Trans1 EPA ID:	NYD049178296
Trans2 EPA ID:	Not reported
TSDF ID 1:	NYD049178296
TSDF ID 2:	Not reported
Manifest Tracking Number:	Not reported
Import Indicator:	Not reported
Export Indicator:	Not reported
Discr Quantity Indicator:	Not reported
Discr Type Indicator:	Not reported
Discr Residue Indicator:	Not reported
Discr Partial Reject Indicator:	Not reported
Discr Full Reject Indicator:	Not reported
Manifest Ref Number:	Not reported
Alt Facility RCRA ID:	Not reported
Alt Facility Sign Date:	Not reported
MGMT Method Type Code:	Not reported
Waste Code 1:	Ignitable Waste
Waste Code 2:	Not reported
Waste Code 3:	Not reported
Waste Code 4:	Not reported
Waste Code 5:	Not reported
Waste Code 6:	Not reported

CVS PHARMACY #10828 (Continued) **S121966742**

Quantity:	00025
Units:	Pounds
Number of Containers:	001
Container Type:	Metal drums, barrels, kegs
Handling Method:	Treat
Specific Gravity:	100
Document ID:	NYA1286082
Manifest Status:	C - Completed copy
Trans1 State ID:	NY89851-G
Year:	1985
Trans2 State ID:	Not reported
Generator Ship Date:	850311
Trans1 Recv Date:	850311
Trans2 Recv Date:	Not reported
TSD Site Recv Date:	850311
Part A Recv Date:	850322
Part B Recv Date:	850319
Generator EPA ID:	NYD980766604
Trans1 EPA ID:	NYD049178296
Trans2 EPA ID:	Not reported
TSDF ID 1:	NYD049178296
TSDF ID 2:	Not reported
Manifest Tracking Number:	Not reported
Import Indicator:	Not reported
Export Indicator:	Not reported
Discr Quantity Indicator:	Not reported
Discr Type Indicator:	Not reported
Discr Residue Indicator:	Not reported
Discr Partial Reject Indicator:	Not reported
Discr Full Reject Indicator:	Not reported
Manifest Ref Number:	Not reported
Alt Facility RCRA ID:	Not reported
Alt Facility Sign Date:	Not reported
MGMT Method Type Code:	Not reported
Waste Code 1:	Ignitable Waste
Waste Code 2:	Not reported
Waste Code 3:	Not reported
Waste Code 4:	Not reported
Waste Code 5:	Not reported
Waste Code 6:	Not reported
Quantity:	00800
Units:	Pounds
Number of Containers:	002
Container Type:	Metal drums, barrels, kegs
Handling Method:	Burn
Specific Gravity:	100
Waste Code 7:	Corrosive Waste
Waste Code 8:	Not reported
Waste Code:	Not reported
Waste Code 10:	Not reported
Waste Code 11:	Not reported
Quantity:	01200
Units:	Pounds
Number of Containers:	002
Container Type:	Metal drums, barrels, kegs
Handling Method:	Treat

CVS PHARMACY #10828 (Continued) **S121966742**

Specific Gravity:	100
Document ID:	NYA2020833
Manifest Status:	C - Completed copy
Trans1 State ID:	18946GLNY
Year:	1985
Trans2 State ID:	Not reported
Generator Ship Date:	850221
Trans1 Recv Date:	850221
Trans2 Recv Date:	Not reported
TSD Site Recv Date:	850221
Part A Recv Date:	850313
Part B Recv Date:	850314
Generator EPA ID:	NYD980766604
Trans1 EPA ID:	NYD077444263
Trans2 EPA ID:	Not reported
TSDF ID 1:	NYD077444263
TSDF ID 2:	Not reported
Manifest Tracking Number:	Not reported
Import Indicator:	Not reported
Export Indicator:	Not reported
Discr Quantity Indicator:	Not reported
Discr Type Indicator:	Not reported
Discr Residue Indicator:	Not reported
Discr Partial Reject Indicator:	Not reported
Discr Full Reject Indicator:	Not reported
Manifest Ref Number:	Not reported
Alt Facility RCRA ID:	Not reported
Alt Facility Sign Date:	Not reported
MGMT Method Type Code:	Not reported
Waste Code 1:	Corrosive Waste
Waste Code 2:	Not reported
Waste Code 3:	Not reported
Waste Code 4:	Not reported
Waste Code 5:	Not reported
Waste Code 6:	Not reported
Quantity:	00105
Units:	Gallons (liquids only)
Number of Containers:	006
Container Type:	Metal drums, barrels, kegs
Handling Method:	Landfill
Specific Gravity:	100
Waste Code 7:	Corrosive Waste
Waste Code 8:	Not reported
Waste Code:	Not reported
Waste Code 10:	Not reported
Waste Code 11:	Not reported
Quantity:	00055
Units:	Gallons (liquids only)
Number of Containers:	001
Container Type:	Metal drums, barrels, kegs
Handling Method:	Landfill
Specific Gravity:	100
Waste Code 12:	Ignitable Waste
Waste Code 13:	Not reported
Waste Code 14:	Not reported
Waste Code 15:	Not reported

CVS PHARMACY #10828 (Continued) **S121966742**

Waste Code 16:	Not reported
Quantity:	00001
Units:	Gallons (liquids only)
Number of Containers:	001
Container Type:	Metal drums, barrels, kegs
Handling Method:	Burn
Specific Gravity:	100
Waste Code 17:	Ignitable Waste
Waste Code 18:	Not reported
Waste Code 19:	Not reported
Waste Code 20:	Not reported
Waste Code 21:	Not reported
Quantity:	00001
Units:	Gallons (liquids only)
Number of Containers:	001
Container Type:	Metal drums, barrels, kegs
Handling Method:	Landfill
Specific Gravity:	100

Document ID:	NYA2128662
Manifest Status:	C - Completed copy
Trans1 State ID:	18946GL
Year:	1985
Trans2 State ID:	Not reported
Generator Ship Date:	850531
Trans1 Recv Date:	850531
Trans2 Recv Date:	Not reported
TSD Site Recv Date:	850531
Part A Recv Date:	850607
Part B Recv Date:	850614
Generator EPA ID:	NYD980766604
Trans1 EPA ID:	NYD077444263
Trans2 EPA ID:	Not reported
TSDF ID 1:	NYD077444263
TSDF ID 2:	Not reported
Manifest Tracking Number:	Not reported
Import Indicator:	Not reported
Export Indicator:	Not reported
Discr Quantity Indicator:	Not reported
Discr Type Indicator:	Not reported
Discr Residue Indicator:	Not reported
Discr Partial Reject Indicator:	Not reported
Discr Full Reject Indicator:	Not reported
Manifest Ref Number:	Not reported
Alt Facility RCRA ID:	Not reported
Alt Facility Sign Date:	Not reported
MGMT Method Type Code:	Not reported
Waste Code 1:	Reactive Waste
Waste Code 2:	Not reported
Waste Code 3:	Not reported
Waste Code 4:	Not reported
Waste Code 5:	Not reported
Waste Code 6:	Not reported
Quantity:	00002
Units:	Pounds
Number of Containers:	001
Container Type:	Metal drums, barrels, kegs

CVS PHARMACY #10828 (Continued) **S121966742**

Handling Method:	Treat
Specific Gravity:	100
Waste Code 7:	Ignitable Waste
Waste Code 8:	Not reported
Waste Code:	Not reported
Waste Code 10:	Not reported
Waste Code 11:	Not reported
Quantity:	00001
Units:	Pounds
Number of Containers:	001
Container Type:	Metal drums, barrels, kegs
Handling Method:	Burn
Specific Gravity:	100
Waste Code 12:	Ignitable Waste
Waste Code 13:	Not reported
Waste Code 14:	Not reported
Waste Code 15:	Not reported
Waste Code 16:	Not reported
Quantity:	00001
Units:	Pounds
Number of Containers:	001
Container Type:	Metal drums, barrels, kegs
Handling Method:	Landfill
Specific Gravity:	100

Document ID:	NYA2024829
Manifest Status:	C - Completed copy
Trans1 State ID:	NY64503GJ
Year:	1985
Trans2 State ID:	Not reported
Generator Ship Date:	850530
Trans1 Recv Date:	850530
Trans2 Recv Date:	Not reported
TSD Site Recv Date:	850530
Part A Recv Date:	850611
Part B Recv Date:	850611
Generator EPA ID:	NYD980766604
Trans1 EPA ID:	NYD049178296
Trans2 EPA ID:	Not reported
TSDF ID 1:	NYD049178296
TSDF ID 2:	Not reported
Manifest Tracking Number:	Not reported
Import Indicator:	Not reported
Export Indicator:	Not reported
Discr Quantity Indicator:	Not reported
Discr Type Indicator:	Not reported
Discr Residue Indicator:	Not reported
Discr Partial Reject Indicator:	Not reported
Discr Full Reject Indicator:	Not reported
Manifest Ref Number:	Not reported
Alt Facility RCRA ID:	Not reported
Alt Facility Sign Date:	Not reported
MGMT Method Type Code:	Not reported
Waste Code 1:	Ignitable Waste
Waste Code 2:	Not reported
Waste Code 3:	Not reported
Waste Code 4:	Not reported

CVS PHARMACY #10828 (Continued) **S121966742**

Waste Code 5:	Not reported
Waste Code 6:	Not reported
Quantity:	00250
Units:	Pounds
Number of Containers:	002
Container Type:	Metal drums, barrels, kegs
Handling Method:	Landfill
Specific Gravity:	100
Waste Code 7:	Corrosive Waste
Waste Code 8:	Not reported
Waste Code:	Not reported
Waste Code 10:	Not reported
Waste Code 11:	Not reported
Quantity:	00400
Units:	Pounds
Number of Containers:	002
Container Type:	Metal drums, barrels, kegs
Handling Method:	Landfill
Specific Gravity:	100

Document ID:	NYA1327383
Manifest Status:	C - Completed copy
Trans1 State ID:	NYJA113-C
Year:	1984
Trans2 State ID:	Not reported
Generator Ship Date:	841015
Trans1 Recv Date:	841015
Trans2 Recv Date:	Not reported
TSD Site Recv Date:	841016
Part A Recv Date:	841019
Part B Recv Date:	841211
Generator EPA ID:	NYD980766604
Trans1 EPA ID:	NJD054126164
Trans2 EPA ID:	Not reported
TSDF ID 1:	OHD045243706
TSDF ID 2:	Not reported
Manifest Tracking Number:	Not reported
Import Indicator:	Not reported
Export Indicator:	Not reported
Discr Quantity Indicator:	Not reported
Discr Type Indicator:	Not reported
Discr Residue Indicator:	Not reported
Discr Partial Reject Indicator:	Not reported
Discr Full Reject Indicator:	Not reported
Manifest Ref Number:	Not reported
Alt Facility RCRA ID:	Not reported
Alt Facility Sign Date:	Not reported
MGMT Method Type Code:	Not reported
Waste Code 1:	Cadmium
Waste Code 2:	Not reported
Waste Code 3:	Not reported
Waste Code 4:	Not reported
Waste Code 5:	Not reported
Waste Code 6:	Not reported
Quantity:	00020
Units:	Cubic Yards
Number of Containers:	001

CVS PHARMACY #10828 (Continued) **S121966742**

Container Type:	Dump truck
Handling Method:	Landfill
Specific Gravity:	100
Document ID:	NYA1444977
Manifest Status:	C - Completed copy
Trans1 State ID:	Not reported
Year:	1984
Trans2 State ID:	Not reported
Generator Ship Date:	841127
Trans1 Recv Date:	841127
Trans2 Recv Date:	Not reported
TSD Site Recv Date:	841128
Part A Recv Date:	841210
Part B Recv Date:	841210
Generator EPA ID:	NYD980766604
Trans1 EPA ID:	NYD077444263
Trans2 EPA ID:	Not reported
TSDF ID 1:	NYD077444263
TSDF ID 2:	Not reported
Manifest Tracking Number:	Not reported
Import Indicator:	Not reported
Export Indicator:	Not reported
Discr Quantity Indicator:	Not reported
Discr Type Indicator:	Not reported
Discr Residue Indicator:	Not reported
Discr Partial Reject Indicator:	Not reported
Discr Full Reject Indicator:	Not reported
Manifest Ref Number:	Not reported
Alt Facility RCRA ID:	Not reported
Alt Facility Sign Date:	Not reported
MGMT Method Type Code:	Not reported
Waste Code 1:	The Following Spent Halogenated Solvents Used In Degreasing: Tetrachloroethylene, Trichlorethylene, Methylene Chloride, 1,1,1-Trichloroethane, Carbon Tetrachloride And Chlorinated Fluorocarbons; All Spent Solvent Mixtures/Blends Used In Degreasing Containing, Before Use, A Total Of Ten Percent Or More (By Volume) Of One Or More Of The Above Halogenated Solvents Or Those Solvents Listed In F002, F004, And F005; And Still Bottoms From The Recovery Of These Spent Solvents And Spent Solvent Mixtures.
Waste Code 2:	Not reported
Waste Code 3:	Not reported
Waste Code 4:	Not reported
Waste Code 5:	Not reported
Waste Code 6:	Not reported
Quantity:	00700
Units:	Pounds
Number of Containers:	007
Container Type:	Metal drums, barrels, kegs
Handling Method:	Treat
Specific Gravity:	100
Document ID:	NYA1286343
Manifest Status:	K - Completed after the designated time
Trans1 State ID:	NYJA113NJ
Year:	1984
Trans2 State ID:	Not reported

CVS PHARMACY #10828 (Continued) **S121966742**

Generator Ship Date:	841106
Trans1 Recv Date:	841106
Trans2 Recv Date:	841107
TSD Site Recv Date:	841108
Part A Recv Date:	841126
Part B Recv Date:	841211
Generator EPA ID:	NYD980766604
Trans1 EPA ID:	NJD054126164
Trans2 EPA ID:	Not reported
TSDF ID 1:	OHD045243706
TSDF ID 2:	Not reported
Manifest Tracking Number:	Not reported
Import Indicator:	Not reported
Export Indicator:	Not reported
Discr Quantity Indicator:	Not reported
Discr Type Indicator:	Not reported
Discr Residue Indicator:	Not reported
Discr Partial Reject Indicator:	Not reported
Discr Full Reject Indicator:	Not reported
Manifest Ref Number:	Not reported
Alt Facility RCRA ID:	Not reported
Alt Facility Sign Date:	Not reported
MGMT Method Type Code:	Not reported
Waste Code 1:	Cadmium
Waste Code 2:	Not reported
Waste Code 3:	Not reported
Waste Code 4:	Not reported
Waste Code 5:	Not reported
Waste Code 6:	Not reported
Quantity:	00020
Units:	Cubic Yards
Number of Containers:	001
Container Type:	Dump truck
Handling Method:	Landfill
Specific Gravity:	100

Document ID:	NYA1041507
Manifest Status:	K - Completed after the designated time
Trans1 State ID:	NYJA113-C
Year:	1984
Trans2 State ID:	Not reported
Generator Ship Date:	841018
Trans1 Recv Date:	841018
Trans2 Recv Date:	Not reported
TSD Site Recv Date:	841019
Part A Recv Date:	841024
Part B Recv Date:	841211
Generator EPA ID:	NYD980766604
Trans1 EPA ID:	NJD054126164
Trans2 EPA ID:	Not reported
TSDF ID 1:	OHD045243706
TSDF ID 2:	Not reported
Manifest Tracking Number:	Not reported
Import Indicator:	Not reported
Export Indicator:	Not reported
Discr Quantity Indicator:	Not reported
Discr Type Indicator:	Not reported

CVS PHARMACY #10828 (Continued) **S121966742**

Discr Residue Indicator:	Not reported
Discr Partial Reject Indicator:	Not reported
Discr Full Reject Indicator:	Not reported
Manifest Ref Number:	Not reported
Alt Facility RCRA ID:	Not reported
Alt Facility Sign Date:	Not reported
MGMT Method Type Code:	Not reported
Waste Code 1:	Cadmium
Waste Code 2:	Not reported
Waste Code 3:	Not reported
Waste Code 4:	Not reported
Waste Code 5:	Not reported
Waste Code 6:	Not reported
Quantity:	00020
Units:	Cubic Yards
Number of Containers:	001
Container Type:	Dump truck
Handling Method:	Landfill
Specific Gravity:	100

Click this hyperlink while viewing on your computer to access
93 additional NY MANIFEST: record(s) in the EDR Site Report.

AI762 **CONSOLIDATED EDISON** **NY MANIFEST** **1007207209**
NNE **75-20 ASTORIA BOULEVARD** **N/A**
1/8-1/4 **NEW YORK CITY, NY 11105**
0.191 mi.
1011 ft. **Site 9 of 22 in cluster AI**

Relative:
Lower

Actual:
39 ft.

NY MANIFEST:

EPA ID:	NYP004040085
Country:	USA
Name:	Consolidated Edison
Address:	75-20 ASTORIA BOULEVARD
Address 2:	Not reported
City,State,Zip:	NEW YORK CITY, NY 11105
Zip 4:	Not reported
Location Address 1:	V3554-ASTORIA BLVD & 77TH ST
Location Address 2:	Not reported
Location City,State,Zip:	QUEENS, NY
Location Zip 4:	Not reported
Facility Status:	Not reported
Total Tanks:	Not reported
Code:	BP

Mailing:

Mailing Name:	Consolidated Edison
Mailing Contact:	Franklin Murray
Mailing Address 1:	4 IRVING PLACE RM 828
Mailing Address 2:	Not reported
Mailing City,State,Zip:	NEW YORK, NY 10003
Mailing Zip 4:	Not reported
Mailing Country:	USA
Mailing Phone:	2124602808

Manifest Data:

Document ID:	NYE0231682

CONSOLIDATED EDISON (Continued) **1007207209**

Manifest Status:	Not reported
Trans1 State ID:	GX3216
Year:	1999
Trans2 State ID:	Not reported
Generator Ship Date:	07/10/1999
Trans1 Recv Date:	07/10/1999
Trans2 Recv Date:	Not reported
TSD Site Recv Date:	07/12/1999
Part A Recv Date:	Not reported
Part B Recv Date:	Not reported
Generator EPA ID:	NYP004040085
Trans1 EPA ID:	NYD006982359
Trans2 EPA ID:	Not reported
TSDF ID 1:	NYD980593636
TSDF ID 2:	Not reported
Manifest Tracking Number:	Not reported
Import Indicator:	Not reported
Export Indicator:	Not reported
Discr Quantity Indicator:	Not reported
Discr Type Indicator:	Not reported
Discr Residue Indicator:	Not reported
Discr Partial Reject Indicator:	Not reported
Discr Full Reject Indicator:	Not reported
Manifest Ref Number:	Not reported
Alt Facility RCRA ID:	Not reported
Alt Facility Sign Date:	Not reported
MGMT Method Type Code:	Not reported
Waste Code 1:	B002
Waste Code 2:	Not reported
Waste Code 3:	Not reported
Waste Code 4:	Not reported
Waste Code 5:	Not reported
Waste Code 6:	Not reported
Quantity:	02009
Units:	Kilograms
Number of Containers:	001
Container Type:	Cargo tanks (tank trucks)
Handling Method:	Treat
Specific Gravity:	01.00

AI763 **CVS # 10828** **PA MANIFEST** **S125058997**
NNE **51 ASTOR PL** **N/A**
1/8-1/4 **MANHATTAN, NY 10003**
0.191 mi.
1011 ft. **Site 10 of 22 in cluster AI**

Relative: PA MANIFEST:
Lower

Actual:
39 ft.

Name:	CVS # 10828
Address:	51 ASTOR PL
City,State,Zip:	MANHATTAN, NY 10003
Year:	2018
Manifest Number:	011451563FLE
Manifest Type:	T
Generator EPA ID:	NYD980766604
Generator Date:	06/13/2018
Mailing Address:	Not reported
Contact Name:	Not reported

CVS # 10828 (Continued) **S125058997**

Contact Phone:	Not reported
TSD EPA ID:	Not reported
TSD Date:	Not reported
TSD Facility Name:	Republic Environmental Systems (Pennsylvania) LLC
TSD Facility Address:	2869 Sandstone Dr
TSD Facility City:	Hatfield
TSD Facility State:	PA
Facility Telephone:	Not reported
Page Number:	1
Line Number:	1
Waste Number:	D001
Container Number:	1
Container Type:	BA
Waste Quantity:	15
Unit:	P
Handling Code:	Not reported
TSP EPA ID:	PAD085690592
Date TSP Sig:	Not reported
Year:	2018
Manifest Number:	011451563FLE
Manifest Type:	T
Generator EPA ID:	NYD980766604
Generator Date:	06/13/2018
Mailing Address:	Not reported
Contact Name:	Not reported
Contact Phone:	Not reported
TSD EPA ID:	Not reported
TSD Date:	Not reported
TSD Facility Name:	Republic Environmental Systems (Pennsylvania) LLC
TSD Facility Address:	2869 Sandstone Dr
TSD Facility City:	Hatfield
TSD Facility State:	PA
Facility Telephone:	Not reported
Page Number:	1
Line Number:	2
Waste Number:	D007
Container Number:	1
Container Type:	CF
Waste Quantity:	4
Unit:	P
Handling Code:	Not reported
TSP EPA ID:	PAD085690592
Date TSP Sig:	Not reported
Year:	2018
Manifest Number:	011451563FLE
Manifest Type:	T
Generator EPA ID:	NYD980766604
Generator Date:	06/13/2018
Mailing Address:	Not reported
Contact Name:	Not reported
Contact Phone:	Not reported
TSD EPA ID:	Not reported
TSD Date:	Not reported
TSD Facility Name:	Republic Environmental Systems (Pennsylvania) LLC
TSD Facility Address:	2869 Sandstone Dr

CVS # 10828 (Continued) **S125058997**

TSD Facility City:	Hatfield
TSD Facility State:	PA
Facility Telephone:	Not reported
Page Number:	1
Line Number:	2
Waste Number:	D010
Container Number:	1
Container Type:	CF
Waste Quantity:	4
Unit:	P
Handling Code:	Not reported
TSP EPA ID:	PAD085690592
Date TSP Sig:	Not reported
Year:	2018
Manifest Number:	011451563FLE
Manifest Type:	T
Generator EPA ID:	NYD980766604
Generator Date:	06/13/2018
Mailing Address:	Not reported
Contact Name:	Not reported
Contact Phone:	Not reported
TSD EPA ID:	Not reported
TSD Date:	Not reported
TSD Facility Name:	Republic Environmental Systems (Pennsylvania) LLC
TSD Facility Address:	2869 Sandstone Dr
TSD Facility City:	Hatfield
TSD Facility State:	PA
Facility Telephone:	Not reported
Page Number:	1
Line Number:	3
Waste Number:	P001
Container Number:	1
Container Type:	BA
Waste Quantity:	1
Unit:	P
Handling Code:	Not reported
TSP EPA ID:	PAD085690592
Date TSP Sig:	Not reported
Year:	2018
Manifest Number:	011451563FLE
Manifest Type:	T
Generator EPA ID:	NYD980766604
Generator Date:	06/13/2018
Mailing Address:	Not reported
Contact Name:	Not reported
Contact Phone:	Not reported
TSD EPA ID:	Not reported
TSD Date:	Not reported
TSD Facility Name:	Republic Environmental Systems (Pennsylvania) LLC
TSD Facility Address:	2869 Sandstone Dr
TSD Facility City:	Hatfield
TSD Facility State:	PA
Facility Telephone:	Not reported
Page Number:	1
Line Number:	4

CVS # 10828 (Continued) **S125058997**

Waste Number:	R015
Container Number:	1
Container Type:	DF
Waste Quantity:	108
Unit:	P
Handling Code:	Not reported
TSP EPA ID:	PAD085690592
Date TSP Sig:	Not reported
Year:	2018
Manifest Number:	018400006JJK
Manifest Type:	T
Generator EPA ID:	NYD980766604
Generator Date:	01/12/2018
Mailing Address:	Not reported
Contact Name:	Not reported
Contact Phone:	Not reported
TSD EPA ID:	Not reported
TSD Date:	Not reported
TSD Facility Name:	Envirite of Pennsylvania Inc
TSD Facility Address:	730 Vogelsong Rd
TSD Facility City:	York
TSD Facility State:	PA
Facility Telephone:	Not reported
Page Number:	1
Line Number:	1
Waste Number:	U205
Container Number:	10
Container Type:	DF
Waste Quantity:	750
Unit:	P
Handling Code:	Not reported
TSP EPA ID:	PAD010154045
Date TSP Sig:	Not reported
Year:	2018
Manifest Number:	018400006JJK
Manifest Type:	T
Generator EPA ID:	NYD980766604
Generator Date:	01/12/2018
Mailing Address:	Not reported
Contact Name:	Not reported
Contact Phone:	Not reported
TSD EPA ID:	Not reported
TSD Date:	Not reported
TSD Facility Name:	Envirite of Pennsylvania Inc
TSD Facility Address:	730 Vogelsong Rd
TSD Facility City:	York
TSD Facility State:	PA
Facility Telephone:	Not reported
Page Number:	1
Line Number:	1
Waste Number:	U129
Container Number:	10
Container Type:	DF
Waste Quantity:	750
Unit:	P

CVS # 10828 (Continued) **S125058997**

Handling Code:	Not reported
TSP EPA ID:	PAD010154045
Date TSP Sig:	Not reported
Year:	2018
Manifest Number:	018400006JJK
Manifest Type:	T
Generator EPA ID:	NYD980766604
Generator Date:	01/12/2018
Mailing Address:	Not reported
Contact Name:	Not reported
Contact Phone:	Not reported
TSD EPA ID:	Not reported
TSD Date:	Not reported
TSD Facility Name:	Envirite of Pennsylvania Inc
TSD Facility Address:	730 Vogelsong Rd
TSD Facility City:	York
TSD Facility State:	PA
Facility Telephone:	Not reported
Page Number:	1
Line Number:	1
Waste Number:	D007
Container Number:	10
Container Type:	DF
Waste Quantity:	750
Unit:	P
Handling Code:	Not reported
TSP EPA ID:	PAD010154045
Date TSP Sig:	Not reported
Year:	2018
Manifest Number:	018400006JJK
Manifest Type:	T
Generator EPA ID:	NYD980766604
Generator Date:	01/12/2018
Mailing Address:	Not reported
Contact Name:	Not reported
Contact Phone:	Not reported
TSD EPA ID:	Not reported
TSD Date:	Not reported
TSD Facility Name:	Envirite of Pennsylvania Inc
TSD Facility Address:	730 Vogelsong Rd
TSD Facility City:	York
TSD Facility State:	PA
Facility Telephone:	Not reported
Page Number:	1
Line Number:	1
Waste Number:	D010
Container Number:	10
Container Type:	DF
Waste Quantity:	750
Unit:	P
Handling Code:	Not reported
TSP EPA ID:	PAD010154045
Date TSP Sig:	Not reported

AI764 **CON EDISON SERVICE BOX: 25114** **RCRA NonGen / NLR** **1016966811**
NNE **13-25 ASTOR PL** **NY MANIFEST** **NYP004396529**
1/8-1/4 **NEW YORK, NY 10006**
0.191 mi.
1011 ft. **Site 11 of 22 in cluster AI**

Relative: **Lower**
Actual: **39 ft.**

RCRA Listings:

Date Form Received by Agency:		20131221
Handler Name:		Con Edison Service Box: 25114
Handler Address:		Astor Pl
Handler City,State,Zip:		NEW YORK, NY 10006
EPA ID:		NYP004396529
Contact Name:		THOMAS TEELING
Contact Address:		Not reported
Contact City,State,Zip:		Not reported
Contact Telephone:		212-460-3770
Contact Fax:		Not reported
Contact Email:		Not reported
Contact Title:		SENIOR SCIENTIST
EPA Region:		02
Land Type:		Private
Federal Waste Generator Description:		Not a generator, verified
Non-Notifier:		Not reported
Biennial Report Cycle:		Not reported
Accessibility:		Not reported
Active Site Indicator:		Not reported
State District Owner:		Ny
State District:		NYSDEC R2
Mailing Address:		IRVING PL, 15TH FL NE
Mailing City,State,Zip:		NEW YORK, NY 10003
Owner Name:	Not reported	
Owner Type:		Not reported
Operator Name:	Not reported	
Operator Type:		Not reported
Short-Term Generator Activity:		No
Importer Activity:		No
Mixed Waste Generator:		No
Transporter Activity:		No
Transfer Facility Activity:		No
Recycler Activity with Storage:		No
Small Quantity On-Site Burner Exemption:		No
Smelting Melting and Refining Furnace Exemption:		No
Underground Injection Control:		No
Off-Site Waste Receipt:		No
Universal Waste Indicator:		No
Universal Waste Destination Facility:		No
Federal Universal Waste:		No
Active Site State-Reg Handler:		---
Federal Facility Indicator:		Not reported
Hazardous Secondary Material Indicator:		N
Sub-Part K Indicator:		Not reported
2018 GPRA Permit Baseline:		Not on the Baseline
2018 GPRA Renewals Baseline:		Not on the Baseline
202 GPRA Corrective Action Baseline:		No
Subject to Corrective Action Universe:		No
Non-TSDFs Where RCRA CA has Been Imposed Universe:		No
Corrective Action Priority Ranking:		No NCAPS ranking
Environmental Control Indicator:		No
Institutional Control Indicator:		No

CON EDISON SERVICE BOX: 25114 (Continued) **1016966811**

Human Exposure Controls Indicator:	N/A
Groundwater Controls Indicator:	N/A
Significant Non-Complier Universe:	No
Unaddressed Significant Non-Complier Universe:	No
Addressed Significant Non-Complier Universe:	No
Significant Non-Complier With a Compliance Schedule Universe:	No
Financial Assurance Required:	Not reported
Handler Date of Last Change:	20140701
Recognized Trader-Importer:	No
Recognized Trader-Exporter:	No
Importer of Spent Lead Acid Batteries:	No
Exporter of Spent Lead Acid Batteries:	No
Recycler Activity Without Storage:	No
Manifest Broker:	No
Sub-Part P Indicator:	No

Historic Generators:

Receive Date:	20131121
Handler Name: CON EDISON SERVICE BOX:	25114
Federal Waste Generator Description:	Very Small Quantity Generator (formerly Conditionally-Exempt Small Quantity Generator
State District Owner:	Ny
Large Quantity Handler of Universal Waste:	No
Recognized Trader Importer:	No
Recognized Trader Exporter:	No
Spent Lead Acid Battery Importer:	No
Spent Lead Acid Battery Exporter:	No
Current Record:	No
Non Storage Recycler Activity:	Not reported
Electronic Manifest Broker:	Not reported

Receive Date:	20131221
Handler Name: CON EDISON SERVICE BOX:	25114
Federal Waste Generator Description:	Not a generator, verified
State District Owner:	Ny
Large Quantity Handler of Universal Waste:	No
Recognized Trader Importer:	No
Recognized Trader Exporter:	No
Spent Lead Acid Battery Importer:	No
Spent Lead Acid Battery Exporter:	No
Current Record:	Yes
Non Storage Recycler Activity:	Not reported
Electronic Manifest Broker:	Not reported

List of NAICS Codes and Descriptions:

NAICS Codes:	No NAICS Codes Found

Facility Has Received Notices of Violations:

Violations:	No Violations Found

Evaluation Action Summary:

Evaluations:	No Evaluations Found

CON EDISON SERVICE BOX: 25114 (Continued) **1016966811**

NY MANIFEST:

EPA ID:	NYP004396529
Country:	USA
Name:	Con Edison
Address:	13-25 ASTOR PL
Address 2:	Not reported
City,State,Zip:	NEW YORK, NY 10006
Zip 4:	Not reported
Location Address 1:	13 ASTOR PL
Location Address 2:	SB 25114
Location City,State,Zip:	NEW YORK, NY 10003
Location Zip 4:	Not reported
Facility Status:	Not reported
Total Tanks:	Not reported
Code:	BP

Mailing:

Mailing Name:	Con Edison
Mailing Contact:	Con Edison
Mailing Address 1:	4 IRVING PL 15TH FL
Mailing Address 2:	Not reported
Mailing City,State,Zip:	NEW YORK, NY 10003
Mailing Zip 4:	Not reported
Mailing Country:	USA
Mailing Phone:	2124603770

Manifest Data:

Document ID:	Not reported
Manifest Status:	Not reported
Trans1 State ID:	NJD003812047
Year:	2018
Trans2 State ID:	Not reported
Generator Ship Date:	11/21/2013
Trans1 Recv Date:	11/21/2013
Trans2 Recv Date:	Not reported
TSD Site Recv Date:	11/22/2013
Part A Recv Date:	Not reported
Part B Recv Date:	Not reported
Generator EPA ID:	NYP004396529
Trans1 EPA ID:	Not reported
Trans2 EPA ID:	Not reported
TSDF ID 1:	NJD991291105
TSDF ID 2:	Not reported
Manifest Tracking Number:	002237638GBF
Import Indicator:	N
Export Indicator:	N
Discr Quantity Indicator:	N
Discr Type Indicator:	N
Discr Residue Indicator:	N
Discr Partial Reject Indicator:	N
Discr Full Reject Indicator:	N
Manifest Ref Number:	Not reported
Alt Facility RCRA ID:	Not reported
Alt Facility Sign Date:	Not reported
MGMT Method Type Code:	H110
Waste Code a:	Lead
Waste Code b:	Not reported

CON EDISON SERVICE BOX: 25114 (Continued) **1016966811**

Waste Code c:	Not reported
Waste Code e:	Not reported
Waste Code f:	Not reported
Waste Code g:	Not reported
Waste Code 1:	Not reported
Waste Code 2:	Not reported
Waste Code 3:	Not reported
Waste Code 4:	Not reported
Waste Code 5:	Not reported
Waste Code 6:	Not reported
Quantity:	500
Units:	Pounds
Number of Containers:	1
Container Type:	Cargo tanks (tank trucks)
Handling Method:	Treat
Specific Gravity:	1

AI765 **CVS PHARMACY #10828** **RCRA-VSQG** **1000110318**
NNE **51 ASTOR PL** **FINDS** **NYD980766604**
1/8-1/4 **NEW YORK, NY 10003** **ECHO**
0.191 mi.
1011 ft. **Site 12 of 22 in cluster AI**

Relative: **Lower**
Actual: **39 ft.**

RCRA Listings:

Date Form Received by Agency:	20160119
Handler Name:	Cvs Pharmacy #10828
Handler Address:	Astor Pl
Handler City,State,Zip:	NEW YORK, NY 10003
EPA ID:	NYD980766604
Contact Name:	NICOLE WILKINSON
Contact Address:	CVS DR
Contact City,State,Zip:	WOONSOCKET, RI 02895
Contact Telephone:	401-770-7132
Contact Fax:	Not reported
Contact Email:	NICOLE.WILKINSON@CVSHEALTH.COM
Contact Title:	SENIOR CORPORATE ENVIRONMENTAL MANAGER
EPA Region:	02
Land Type:	Private
Federal Waste Generator Description:	Conditionally Exempt Small Quantity Generator
Non-Notifier:	Not reported
Biennial Report Cycle:	Not reported
Accessibility:	Not reported
Active Site Indicator:	Handler Activities
State District Owner:	Ny
State District:	NYSDEC R2
Mailing Address:	CVS DR
Mailing City,State,Zip:	WOONSOCKET, RI 02895
Owner Name:	Jsm Associates I Llc
Owner Type:	Private
Operator Name:	Cvs Albany Pharmacy Llc
Operator Type:	Private
Short-Term Generator Activity:	No
Importer Activity:	No
Mixed Waste Generator:	No
Transporter Activity:	No
Transfer Facility Activity:	No
Recycler Activity with Storage:	No

CVS PHARMACY #10828 (Continued) **1000110318**

Small Quantity On-Site Burner Exemption:	No
Smelting Melting and Refining Furnace Exemption:	No
Underground Injection Control:	No
Off-Site Waste Receipt:	No
Universal Waste Indicator:	No
Universal Waste Destination Facility:	No
Federal Universal Waste:	No
Active Site State-Reg Handler:	---
Federal Facility Indicator:	Not reported
Hazardous Secondary Material Indicator:	N
Sub-Part K Indicator:	Not reported
2018 GPRA Permit Baseline:	Not on the Baseline
2018 GPRA Renewals Baseline:	Not on the Baseline
202 GPRA Corrective Action Baseline:	No
Subject to Corrective Action Universe:	No
Non-TSDFs Where RCRA CA has Been Imposed Universe:	No
Corrective Action Priority Ranking:	No NCAPS ranking
Environmental Control Indicator:	No
Institutional Control Indicator:	No
Human Exposure Controls Indicator:	N/A
Groundwater Controls Indicator:	N/A
Significant Non-Complier Universe:	No
Unaddressed Significant Non-Complier Universe:	No
Addressed Significant Non-Complier Universe:	No
Significant Non-Complier With a Compliance Schedule Universe:	No
Financial Assurance Required:	Not reported
Handler Date of Last Change:	20160204
Recognized Trader-Importer:	No
Recognized Trader-Exporter:	No
Importer of Spent Lead Acid Batteries:	No
Exporter of Spent Lead Acid Batteries:	No
Recycler Activity Without Storage:	No
Manifest Broker:	No
Sub-Part P Indicator:	No

Hazardous Waste Summary:

Waste Code:	D000
Waste Description:	Not Defined
Waste Code:	D001
Waste Description:	Ignitable Waste
Waste Code:	D002
Waste Description:	Corrosive Waste
Waste Code:	D003
Waste Description:	Reactive Waste
Waste Code:	D004
Waste Description:	Arsenic
Waste Code:	D005
Waste Description:	Barium
Waste Code:	D006
Waste Description:	Cadmium

CVS PHARMACY #10828 (Continued) **1000110318**

Waste Code: D007
Waste Description: Chromium

Waste Code: D008
Waste Description: Lead

Waste Code: D009
Waste Description: Mercury

Waste Code: D010
Waste Description: Selenium

Waste Code: D011
Waste Description: Silver

Waste Code: D016
Waste Description: 2,4-D (2,4-Dichlorophenoxyacetic Acid)

Waste Code: D018
Waste Description: Benzene

Waste Code: D024
Waste Description: M-Cresol

Waste Code: D027
Waste Description: 1,4-Dichlorobenzene

Waste Code: D035
Waste Description: Methyl Ethyl Ketone

Waste Code: D039
Waste Description: Tetrachloroethylene

Waste Code: P001
Waste Description: 2h-1-Benzopyran-2-One, 4-Hydroxy-3-(3-Oxo-1-Phenylbutyl)-, & Salts, When Present At Concentrations Greater Than 0.3% (Or) Warfarin, & Salts, When Present At Concentrations Greater Than 0.3%

Waste Code: P012
Waste Description: Arsenic Oxide As2o3 (Or) Arsenic Trioxide

Waste Code: P075
Waste Description: Nicotine, & Salts (Or) Pyridine, 3-(1-Methyl-2-Pyrrolidinyl)-,(S)-, & Salts

Waste Code: P188
Waste Description: Benzoic Acid, 2-Hydroxy-, Compd. With (3as-Cis)-1,2,3,3a,8,8a-Hexahydro-1,3a,8-Trimethylpyrrolo[2,3-B]Indol-5-Yl Methylcarbamate Ester (1:1) (Or) Physostigmine Salicylate

Waste Code: U002
Waste Description: 2-Propanone (I) (Or) Acetone (I)

Waste Code: U010
Waste Description: Azirino [2',3':3,4]Pyrrolo[1,2-A]Indole-4,7-Dione, 6-Amino-8-[[(Aminocarbonyl)Oxy]Methyl]-1,1a,2,8,8a,8b-Hexahydro-8a-Methoxy-5-Methyl-, [1as-(1aalpha, 8beta, 8aalpha, 8balpha)]- (Or)

CVS PHARMACY #10828 (Continued) **1000110318**

Mitomycin C

Waste Code: U031
Waste Description: 1-Butanol (I) (Or) N-Butyl Alcohol (I)

Waste Code: U034
Waste Description: Acetaldehyde, Trichloro- (Or) Chloral

Waste Code: U035
Waste Description: Benzenebutanoic Acid, 4-[Bis(2-Chloroethyl)Amino]- (Or) Chlorambucil

Waste Code: U044
Waste Description: Chloroform (Or) Methane, Trichloro-

Waste Code: U058
Waste Description: 2h-1,3,2-Oxazaphosphorin-2-Amine, N,N-Bis(2-Chloroethyl)Tetrahydro-, 2-Oxide (Or) Cyclophosphamide

Waste Code: U059
Waste Description: 5,12-Naphthacenedione, 8-Acetyl-10-[(3-Amino-2,3,6-Trideoxy)-Alpha-L-Lyxo-Hexopyranosyl)Oxy]-7,8,9,10-Tetrahydro-6,8,11-Trihydroxy-1-Methoxy-, (8s-Cis)- (Or) Daunomycin

Waste Code: U070
Waste Description: Benzene, 1,2-Dichloro- (Or) O-Dichlorobenzene

Waste Code: U072
Waste Description: Benzene, 1,4-Dichloro- (Or) P-Dichlorobenzene

Waste Code: U089
Waste Description: Diethylstilbesterol (Or) Phenol, 4,4'-(1,2-Diethyl-1,2-Ethenediyl)Bis, (E)-

Waste Code: U122
Waste Description: Formaldehyde

Waste Code: U129
Waste Description: Cyclohexane, 1,2,3,4,5,6-Hexachloro-, (1alpha, 2alpha, 3beta, 4alpha, 5alpha, 6beta)- (Or) Lindane

Waste Code: U132
Waste Description: Hexachlorophene (Or) Phenol, 2,2'-Methylenebis[3,4,6-Trichloro-

Waste Code: U150
Waste Description: L-Phenylalanine, 4-[Bis(2-Chloroethyl)Amino]- (Or) Melphalan

Waste Code: U151
Waste Description: Mercury

Waste Code: U154
Waste Description: Methanol (I) (Or) Methyl Alcohol (I)

Waste Code: U165
Waste Description: Naphthalene

Waste Code: U188

CVS PHARMACY #10828 (Continued) **1000110318**

Waste Description: Phenol

Waste Code: U200
Waste Description: Reserpine (Or) Yohimban-16-Carboxylic Acid, 11,17-Dimethoxy-18-[(3,4,5-Trimethoxybenzoyl)Oxy]-, Methyl Ester, (3beta, 16beta, 17alpha, 18beta, 20alpha)-

Waste Code: U201
Waste Description: 1,3-Benzenediol (Or) Resorcinol

Waste Code: U204
Waste Description: Selenious Acid (Or) Selenium Dioxide

Waste Code: U205
Waste Description: Selenium Sulfide (Or) Selenium Sulfide Ses2 (R,T)

Waste Code: U206
Waste Description: D-Glucose, 2-Deoxy-2-[[(Methylnitrosoamino)-Carbonyl]Amino]- (Or) Glucopyranose, 2-Deoxy-2-(3-Methyl-3-Nitrosoureido)-,D- (Or) Streptozotocin

Waste Code: U210
Waste Description: Ethene, Tetrachloro- (Or) Tetrachloroethylene

Waste Code: U279
Waste Description: U279

Waste Code: U411
Waste Description: U411

Handler - Owner Operator:
Owner/Operator Indicator: Operator
Owner/Operator Name: CITY OF NEW YORK
Legal Status: Private
Date Became Current: Not reported
Date Ended Current: Not reported
Owner/Operator Address: NOT REQUIRED
Owner/Operator City,State,Zip: NOT REQUIRED, WY 99999
Owner/Operator Telephone: 212-555-1212
Owner/Operator Telephone Ext: Not reported
Owner/Operator Fax: Not reported
Owner/Operator Email: Not reported

Owner/Operator Indicator: Operator
Owner/Operator Name: CVS ALBANY PHARMACY LLC
Legal Status: Private
Date Became Current: 20151219
Date Ended Current: Not reported
Owner/Operator Address: Not reported
Owner/Operator City,State,Zip: Not reported
Owner/Operator Telephone: Not reported
Owner/Operator Telephone Ext: Not reported
Owner/Operator Fax: Not reported
Owner/Operator Email: Not reported

Owner/Operator Indicator: Owner
Owner/Operator Name: JSM ASSOCIATES I LLC

CVS PHARMACY #10828 (Continued) **1000110318**

Legal Status: Private
Date Became Current: 19580421
Date Ended Current: Not reported
Owner/Operator Address: 1325 AVENUE OF THE AMERICAS
Owner/Operator City,State,Zip: NEW YORK, NY 10019
Owner/Operator Telephone: 212-554-0500
Owner/Operator Telephone Ext: Not reported
Owner/Operator Fax: Not reported
Owner/Operator Email: Not reported

Owner/Operator Indicator: Owner
Owner/Operator Name: CITY OF NEW YORK
Legal Status: Private
Date Became Current: Not reported
Date Ended Current: Not reported
Owner/Operator Address: NOT REQUIRED
Owner/Operator City,State,Zip: NOT REQUIRED, WY 99999
Owner/Operator Telephone: 212-555-1212
Owner/Operator Telephone Ext: Not reported
Owner/Operator Fax: Not reported
Owner/Operator Email: Not reported

Owner/Operator Indicator: Owner
Owner/Operator Name: CITY OF NEW YORK
Legal Status: Private
Date Became Current: Not reported
Date Ended Current: Not reported
Owner/Operator Address: NOT REQUIRED
Owner/Operator City,State,Zip: NOT REQUIRED, WY 99999
Owner/Operator Telephone: 212-555-1212
Owner/Operator Telephone Ext: Not reported
Owner/Operator Fax: Not reported
Owner/Operator Email: Not reported

Historic Generators:
Receive Date: 20060101
Handler Name: NYC DEPT OF ENVIR PROT-BUR SCI & TECH
Federal Waste Generator Description: Not a generator, verified
State District Owner: Ny
Large Quantity Handler of Universal Waste: No
Recognized Trader Importer: No
Recognized Trader Exporter: No
Spent Lead Acid Battery Importer: No
Spent Lead Acid Battery Exporter: No
Current Record: No
Non Storage Recycler Activity: Not reported
Electronic Manifest Broker: Not reported

Receive Date: 20070101
Handler Name: NYC DEPT OF ENVIR PROT-BUR SCI & TECH
Federal Waste Generator Description: Not a generator, verified
State District Owner: Ny
Large Quantity Handler of Universal Waste: No
Recognized Trader Importer: No
Recognized Trader Exporter: No
Spent Lead Acid Battery Importer: No
Spent Lead Acid Battery Exporter: No

CVS PHARMACY #10828 (Continued) **1000110318**

Current Record: No
Non Storage Recycler Activity: Not reported
Electronic Manifest Broker: Not reported

Receive Date: 19840221
Handler Name: NYC DEPT OF ENVIR PROT-BUR SCI & TECH
Federal Waste Generator Description: Not a generator, verified
State District Owner: Ny
Large Quantity Handler of Universal Waste: No
Recognized Trader Importer: No
Recognized Trader Exporter: No
Spent Lead Acid Battery Importer: No
Spent Lead Acid Battery Exporter: No
Current Record: No
Non Storage Recycler Activity: Not reported
Electronic Manifest Broker: Not reported

Receive Date: 20160119
Handler Name: CVS PHARMACY #10828
Federal Waste Generator Description: Very Small Quantity Generator (formerly Conditionally-Exempt Small Quantity Generator
State District Owner: Ny
Large Quantity Handler of Universal Waste: No
Recognized Trader Importer: No
Recognized Trader Exporter: No
Spent Lead Acid Battery Importer: No
Spent Lead Acid Battery Exporter: No
Current Record: Yes
Non Storage Recycler Activity: Not reported
Electronic Manifest Broker: Not reported

List of NAICS Codes and Descriptions:
NAICS Code: 446110
NAICS Description: Pharmacies And Drug Stores

Facility Has Received Notices of Violations:
Violations: No Violations Found

Evaluation Action Summary:
Evaluations: No Evaluations Found

FINDS:
Registry ID: 110060174449

Click Here for FRS Facility Detail Report:

Environmental Interest/Information System:
The Resource Conservation and Recovery Act Information System (RCRAInfo) is EPA's comprehensive information system in support of the Resource Conservation and Recovery Act (RCRA) of 1976 and the Hazardous and Solid Waste Amendments (HSWA) of 1984. It tracks many types of information about generators, transporters, treaters, storers, and disposers of hazardous waste.

CVS PHARMACY #10828 (Continued) **1000110318**

Click this hyperlink while viewing on your computer to access additional FINDS: detail in the EDR Site Report.

ECHO:
Envid: 1000110318
Registry ID: 110060174449

DFR URL:
Name: CON EDISON VAULT: 9653
Address: 51 ASTOR PL
City,State,Zip: NEW YORK, NY 10003

Envid: 1000110318
Registry ID: 110004390686

DFR URL:
Name: CVS PHARMACY #10828
Address: 51 ASTOR PL
City,State,Zip: NEW YORK, NY 10003

AI766 **CON EDISON VAULT: 9653** **RCRA NonGen / NLR** **1016965588**
NNE **51 ASTOR PL** **NY MANIFEST** **NYP004384574**
1/8-1/4 **NEW YORK, NY 10003**
0.191 mi.
1011 ft. **Site 13 of 22 in cluster AI**

Relative: **Lower**
Actual: **39 ft.**

RCRA Listings:

Date Form Received by Agency:	20131202
Handler Name:	Con Edison Vault: 9653
Handler Address:	Astor Pl
Handler City,State,Zip:	NEW YORK, NY 10003
EPA ID:	NYP004384574
Contact Name:	THOMAS TEELING
Contact Address:	Not reported
Contact City,State,Zip:	Not reported
Contact Telephone:	212-460-3770
Contact Fax:	Not reported
Contact Email:	Not reported
Contact Title:	SENIOR SCIENTIST
EPA Region:	02
Land Type:	Private
Federal Waste Generator Description:	Not a generator, verified
Non-Notifier:	Not reported
Biennial Report Cycle:	Not reported
Accessibility:	Not reported
Active Site Indicator:	Not reported
State District Owner:	Ny
State District:	NYSDEC R2
Mailing Address:	IRVING PL, 15TH FL NE
Mailing City,State,Zip:	NEW YORK, NY 10003
Owner Name:	Not reported
Owner Type:	Not reported
Operator Name:	Not reported
Operator Type:	Not reported
Short-Term Generator Activity:	No
Importer Activity:	No
Mixed Waste Generator:	No

CON EDISON VAULT: 9653 (Continued) **1016965588**

Transporter Activity:	No
Transfer Facility Activity:	No
Recycler Activity with Storage:	No
Small Quantity On-Site Burner Exemption:	No
Smelting Melting and Refining Furnace Exemption:	No
Underground Injection Control:	No
Off-Site Waste Receipt:	No
Universal Waste Indicator:	No
Universal Waste Destination Facility:	No
Federal Universal Waste:	No
Active Site State-Reg Handler:	---
Federal Facility Indicator:	Not reported
Hazardous Secondary Material Indicator:	N
Sub-Part K Indicator:	Not reported
2018 GPRA Permit Baseline:	Not on the Baseline
2018 GPRA Renewals Baseline:	Not on the Baseline
202 GPRA Corrective Action Baseline:	No
Subject to Corrective Action Universe:	No
Non-TSDFs Where RCRA CA has Been Imposed Universe:	No
Corrective Action Priority Ranking:	No NCAPS ranking
Environmental Control Indicator:	No
Institutional Control Indicator:	No
Human Exposure Controls Indicator:	N/A
Groundwater Controls Indicator:	N/A
Significant Non-Complier Universe:	No
Unaddressed Significant Non-Complier Universe:	No
Addressed Significant Non-Complier Universe:	No
Significant Non-Complier With a Compliance Schedule Universe:	No
Financial Assurance Required:	Not reported
Handler Date of Last Change:	20140701
Recognized Trader-Importer:	No
Recognized Trader-Exporter:	No
Importer of Spent Lead Acid Batteries:	No
Exporter of Spent Lead Acid Batteries:	No
Recycler Activity Without Storage:	No
Manifest Broker:	No
Sub-Part P Indicator:	No

Historic Generators:

Receive Date:	20131102
Handler Name: CON EDISON VAULT: 9653	
Federal Waste Generator Description:	Very Small Quantity Generator (formerly Conditionally-Exempt Small Quantity Generator
State District Owner:	Ny
Large Quantity Handler of Universal Waste:	No
Recognized Trader Importer:	No
Recognized Trader Exporter:	No
Spent Lead Acid Battery Importer:	No
Spent Lead Acid Battery Exporter:	No
Current Record:	No
Non Storage Recycler Activity:	Not reported
Electronic Manifest Broker:	Not reported

Receive Date:	20131202
Handler Name: CON EDISON VAULT: 9653	
Federal Waste Generator Description:	Not a generator, verified

CON EDISON VAULT: 9653 (Continued) **1016965588**

State District Owner: Ny
Large Quantity Handler of Universal Waste: No
Recognized Trader Importer: No
Recognized Trader Exporter: No
Spent Lead Acid Battery Importer: No
Spent Lead Acid Battery Exporter: No
Current Record: Yes
Non Storage Recycler Activity: Not reported
Electronic Manifest Broker: Not reported

List of NAICS Codes and Descriptions:
NAICS Codes: No NAICS Codes Found

Facility Has Received Notices of Violations:
Violations: No Violations Found

Evaluation Action Summary:
Evaluations: No Evaluations Found

NY MANIFEST:
EPA ID: NYP004384574
Country: USA
Name: Con Edison
Address: 51 ASTOR PL
Address 2: Not reported
City,State,Zip: NEW YORK, NY 10003
Zip 4: Not reported
Location Address 1: FT OF 51 ASTON PL
Location Address 2: VAULT 9653
Location City,State,Zip: NEW YORK, NY 10003
Location Zip 4: Not reported
Facility Status: Not reported
Total Tanks: Not reported
Code: BP

Mailing:
Mailing Name: Con Edison
Mailing Contact: Con Edison
Mailing Address 1: 4 IRVING PL 15TH FL
Mailing Address 2: Not reported
Mailing City,State,Zip: NEW YORK, NY 10003
Mailing Zip 4: Not reported
Mailing Country: USA
Mailing Phone: 2124603770

Manifest Data:
Document ID: Not reported
Manifest Status: Not reported
Trans1 State ID: NJD003812047
Year: 2018
Trans2 State ID: Not reported
Generator Ship Date: 11/02/2013
Trans1 Recv Date: 11/02/2013
Trans2 Recv Date: Not reported

CON EDISON VAULT: 9653 (Continued) **1016965588**

TSD Site Recv Date:	11/05/2013
Part A Recv Date:	Not reported
Part B Recv Date:	Not reported
Generator EPA ID:	NYP004384574
Trans1 EPA ID:	Not reported
Trans2 EPA ID:	Not reported
TSDF ID 1:	NJD991291105
TSDF ID 2:	Not reported
Manifest Tracking Number:	002236012GBF
Import Indicator:	N
Export Indicator:	N
Discr Quantity Indicator:	N
Discr Type Indicator:	N
Discr Residue Indicator:	N
Discr Partial Reject Indicator:	N
Discr Full Reject Indicator:	N
Manifest Ref Number:	Not reported
Alt Facility RCRA ID:	Not reported
Alt Facility Sign Date:	Not reported
MGMT Method Type Code:	H110
Waste Code a:	Lead
Waste Code b:	Not reported
Waste Code c:	Not reported
Waste Code e:	Not reported
Waste Code f:	Not reported
Waste Code g:	Not reported
Waste Code 1:	Not reported
Waste Code 2:	Not reported
Waste Code 3:	Not reported
Waste Code 4:	Not reported
Waste Code 5:	Not reported
Waste Code 6:	Not reported
Quantity:	200
Units:	Pounds
Number of Containers:	1
Container Type:	Cargo tanks (tank trucks)
Handling Method:	Treat
Specific Gravity:	1

AC767 **CONSOLIDATED EDISON COMPANY OF NY C/O ACV ENVIRO** **E MANIFEST** **1031631906**
ESE **78 2ND AVE** **N/A**
1/8-1/4 **NEW YORK, NY 10003**
0.192 mi.
1013 ft. **Site 30 of 35 in cluster AC**

Relative: E MANIFEST:
Lower

Actual: Manifest Tracking Number:	000728323GBF
36 ft. Last Updated Date:	20221107
Shipped Date:	20221027
Received Date:	20221031
Manifest Status:	Signed
Submission Type:	DataImage5Copy
Origin Type:	Service
Generator EPA ID:	NYR000114579
Generator Name:	Consolidated Edison Company Of Ny C/O Acv Enviro
Generator Location Street Number:	Not reported
Generator Location Street 1:	78 2ND AVE

CONSOLIDATED EDISON COMPANY OF NY C/O ACV ENVIRO (Continued) **1031631906**

Generator Location Street 2:	Not reported
Generator Location City:	NEW YORK
Generator Location State:	NY
Generator Location Zip:	10003
Generator Mail Street Number:	Not reported
Generator Mail Street 1:	928 E HAZELWOOD AVE
Generator Mail Street 2:	Not reported
Generator Mail City:	RAHWAY
Generator Mail Zip:	07065
Generator Mail State:	NJ
Generator Contact Company Name:	Not reported
Designated Facility EPA ID:	NJD991291105
Designated Facility Name:	Not reported
Designated Facility Mail Street Number:	105
Designated Facility Mail Street 1:	Not reported
Designated Facility Mail Street 2:	JACOBUS AVE
Designated Facility Mail City:	KEARNY
Designated Facility Mail Zip:	07032
Designated Facility Mail State:	NJ
Designated Facility Location Street Number:	105
Designated Facility Location Street 1:	JACOBUS AVE
Designated Facility Location Street 2:	Not reported
Designated Facility Location City:	KEARNY
Designated Facility Location Zip:	07032
Designated Facility Location State:	NJ
Designated Facility Contact Company Name:	Clean Earth Of North Jersey
Manifest Residue Indicator:	N
Rejection Indicator:	N

Transporter:

Manifest Tracking Number:	000728323GBF
Transporter Line Number:	1
Transporter EPA ID:	NJD003812047
Transporter Name:	Acv Environmental Services Inc.

Waste Line:

Manifest Tracking Number:	000728323GBF
Waste Line Number:	1
U.S. DOT Hazardous Indicator:	Y
U.S. DOT ID Number:	NA3082
U.S. DOT Description:	Na3082, Hazardous Waste, Liquid N.O.S., 9, Pg Iii, Rq
Non-Hazardous Waste Description:	Not reported
Number of Containers:	1
Container Type Code:	TT
Container Type Description:	Cargo tanks (tank trucks)
Waste Quantity:	1000
Quantity Unit of Measure Code:	P
Quantity Unit of Measure Description:	Pounds
Waste Quantity, in Tons:	0.5
Acute Waste Quantity, in Tons:	0
Non-Acute Waste Quantity, in Tons:	0.5
Waste Quantity, in Kilograms:	453.515
Acute Waste Quantity, in Kilograms:	0
Non-Acute Waste Quantity, in Kilorgrams:	453.515
Management Method Code:	H110
Management Method Description:	STABILIZATION

CONSOLIDATED EDISON COMPANY OF NY C/O ACV ENVIRO (Continued) **1031631906**

Waste Residue Indicator:	N
Quantity Discrepancy Indicator:	Y
Waste Type Discrepancy Indicator:	N
Waste Density:	Not reported
Waste Density Unit of Measure Code:	Not reported
Waste Density Unit of Measure Description:	Not reported
Form Code:	Not reported
Form Code Description:	Not reported
Source Code:	Not reported
Source Code Description:	Not reported
Waste Minimization Code:	Not reported
Waste Minimization Code Description:	Not reported
Consent Number:	Not reported
EPA Waste Indicator:	Y
Federal Waste Codes:	D008
Quantity Haz Kg:	453.515
Quantity Haz Tons:	0.5
Quantity Non Haz Kg:	0
Quantity Non Haz Tons:	0
State Waste Codes:	NY-T

AE768 **ELEVEN WAVERLY ASSOCIATES** **NY AST** **U001834536**
NNW **11 WAVERLY PL** **N/A**
1/8-1/4 **NEW YORK, NY 10003**
0.192 mi.
1013 ft. **Site 16 of 18 in cluster AE**

Relative: **Lower**
Actual: **36 ft.**

AST:

Name:	ELEVEN WAVERLY ASSOCIATES
Address:	11 WAVERLY PL
City,State,Zip:	NEW YORK, NY 10003
Region:	STATE
DEC Region:	2
Site Status:	Active
Facility Id:	2-292222
Program Type:	PBS
UTM X:	584937.42149
UTM Y:	4509287.94543
Expiration Date:	07/07/2027
Site Type:	Apartment Building/Office Building

Affiliation Records:

Site Id:	13284
Affiliation Type:	Emergency Contact
Company Name:	ELEVEN WAVERLY ASSOC.
Contact Type:	Not reported
Contact Name:	MIKE MUSCAT
Address1:	Not reported
Address2:	Not reported
City:	Not reported
State:	NN
Zip Code:	Not reported
Country Code:	999
Phone:	(212) 533-1300
EMail:	Not reported
Fax Number:	Not reported
Modified By:	MFLEONAR
Date Last Modified:	2017-07-31

ELEVEN WAVERLY ASSOCIATES (Continued) **U001834536**

Site Id:	13284
Affiliation Type:	Facility Operator
Company Name:	ELEVEN WAVERLY ASSOCIATES
Contact Type:	Not reported
Contact Name:	MIKE MUSKAT
Address1:	Not reported
Address2:	Not reported
City:	Not reported
State:	NN
Zip Code:	Not reported
Country Code:	001
Phone:	(212) 533-1300
EMail:	Not reported
Fax Number:	Not reported
Modified By:	DMMOLOUG
Date Last Modified:	2012-06-06

Site Id:	13284
Affiliation Type:	Facility Owner
Company Name:	ELEVEN WAVERLY ASSOCIATES, LLC
Contact Type:	SENIOR PROPERTY MANAGER
Contact Name:	TAMMY RICE
Address1:	11 WAVERLY PLACE
Address2:	Not reported
City:	NEW YORK
State:	NY
Zip Code:	10003
Country Code:	001
Phone:	(212) 533-1300
EMail:	Not reported
Fax Number:	Not reported
Modified By:	ACDANIEL
Date Last Modified:	2022-08-02

Site Id:	13284
Affiliation Type:	Mail Contact
Company Name:	ELEVEN WAVERLY ASSOCIATES
Contact Type:	Not reported
Contact Name:	TAMMY RICE
Address1:	11 WAVERLY PLACE
Address2:	Not reported
City:	NEW YORK
State:	NY
Zip Code:	10003
Country Code:	001
Phone:	(212) 533-1300
EMail:	PROPERTYMANAGEMENT@JAKOBSON.COM
Fax Number:	Not reported
Modified By:	JSMACRI
Date Last Modified:	2022-08-03

Tank Info:

Tank Number:	001
Tank Id:	12026
Material Code:	0001
Common Name of Substance:	#2 Fuel Oil (On-Site Consumption)

ELEVEN WAVERLY ASSOCIATES (Continued) **U001834536**

Equipment Records:

C03 - Pipe Location - Aboveground/Underground Combination
G00 - Tank Secondary Containment - None
J02 - Dispenser - Suction Dispenser
F00 - Pipe External Protection - None
A00 - Tank Internal Protection - None
B01 - Tank External Protection - Painted/Asphalt Coating
D01 - Pipe Type - Steel/Carbon Steel/Iron
E00 - Piping Secondary Containment - None
H00 - Tank Leak Detection - None
K00 - Spill Prevention - None
L09 - Piping Leak Detection - Exempt Suction Piping
I04 - Overfill - Product Level Gauge (A/G)

Tank Location:	Aboveground - on saddles, legs, racks, etc.... Tank bottom is elevated above grade or tank pad, allowing visual inspection.
Tank Type:	Steel/Carbon Steel/Iron
Tank Status:	In Service
Pipe Model:	Not reported
Install Date:	01/01/1928
Capacity Gallons:	5000
Tightness Test Method:	-
Date Test:	Not reported
Next Test Date:	Not reported
Date Tank Closed:	Not reported
Register:	True
Modified By:	ACDANIEL
Last Modified:	08/02/2022
Material Name:	#2 fuel oil (on-site consumption)

AE769 **11 WAVERLY ASSOC** **NY LTANKS** **S103238385**
NNW **11 WAVERLY PL** **N/A**
1/8-1/4 **NEW YORK, NY**
0.192 mi.
1013 ft. **Site 17 of 18 in cluster AE**

Relative: **Lower**
Actual: **36 ft.**

LTANKS:

Name:	11 WAVERLY ASSOC
Address:	11 WAVERLY PL
City,State,Zip:	NEW YORK, NY
Spill Number/Closed Date:	9801971 / 2005-11-21
Facility ID:	9801971
Site ID:	178153
Spill Date:	1998-05-14
Spill Cause:	Tank Test Failure
Spill Source:	Commercial/Industrial
Spill Class:	B3
Cleanup Ceased:	Not reported
SWIS:	3101
Investigator:	RPRUTLAN
Referred To:	Not reported
Reported to Dept:	1998-05-15
CID:	270
Water Affected:	Not reported
Spill Notifier:	Tank Tester
Last Inspection:	Not reported
Recommended Penalty:	False
Meets Standard:	False

11 WAVERLY ASSOC (Continued) **S103238385**

UST Involvement:	False
Remediation Phase:	0
Date Entered In Computer:	1998-05-15
Spill Record Last Update:	2005-11-21
Spiller Name:	PETER JACOBSON
Spiller Company:	11 WAVERLY ASSOC
Spiller Address:	11 WAVERLY PL
Spiller County:	001
Spiller Contact:	PETER JACOBSON
Spiller Phone:	(212) 533-1300
Spiller Extention:	Not reported
DEC Region:	2
DER Facility ID:	149634
Latitude:	Not reported
Longitude:	Not reported
DEC Memo:	Prior to Sept, 2004 data translation this spill Lead_DEC Field was AUSTIN 5/18/04 - AUSTIN - SWITCHED FROM TOMASELLO - END Transferred to Rutland during the Spill Reduction Initiative 9/19/05 Spoke to Protest Enterprises (631) 321-4670. They will look up records and get back to me. - Rutland 9/22/05 Spoke to Jim Leddy from Protest. They had no further involvement in this. -Rutland 11/21/05 Spoke to Frank Nieves (212)533-1300 of Waverly Associates. Region 2 called him about this in Sept. 2004. He told them the tank is above ground and they said they would send someone out to verify but never did. Tank has always been above ground. No product leaked, failure came from cover. Closed. - Rutland
Remarks:	appears to be manhole cover

All TTF:

Facility ID:	9801971
Spill Number:	9801971
Spill Tank Test:	1545901
Site ID:	178153
Tank Number:	1
Tank Size:	5000
Material:	0001
EPA UST:	Not reported
UST:	Not reported
Cause:	Not reported
Source:	Not reported
Test Method:	03
Test Method 2:	Horner EZ Check I or II
Leak Rate:	.00
Gross Fail:	Not reported
Modified By:	Spills
Last Modified Date:	Not reported

All Materials:

Site ID:	178153
Operable Unit ID:	1059876
Operable Unit:	01
Material ID:	323879
Material Code:	0001A
Material Name:	#2 fuel oil
Case No.:	Not reported
Material FA:	Petroleum
Quantity:	.00

11 WAVERLY ASSOC (Continued) **S103238385**

Units:	G
Recovered:	.00
Resource Affected:	Soil
Oxygenate:	Not reported

AN770 **CON EDISON** **RCRA NonGen / NLR** **1014397113**
ENE **60-62 E 7 ST BTWN 2ND & 3RD AVE** **NJ MANIFEST** **NYP004194304**
1/8-1/4 **NEW YORK, NY 10003** **NY MANIFEST**
0.192 mi.
1013 ft. **Site 1 of 14 in cluster AN**

Relative: **Lower**
Actual: **37 ft.**

RCRA Listings:

Date Form Received by Agency:		20160601
Handler Name:		Con Edison
Handler Address:		E 7 St Btwn 2nd & 3rd Ave
Handler City,State,Zip:		NEW YORK, NY 10003
EPA ID:		NYP004194304
Contact Name:		HERMAN BAKER
Contact Address:		Not reported
Contact City,State,Zip:		Not reported
Contact Telephone:		718-267-3853
Contact Fax:		Not reported
Contact Email:		Not reported
Contact Title:		Not reported
EPA Region:		02
Land Type:		Private
Federal Waste Generator Description:		Not a generator, verified
Non-Notifier:		Not reported
Biennial Report Cycle:		Not reported
Accessibility:		Not reported
Active Site Indicator:		Not reported
State District Owner:		Ny
State District:		NYSDEC R2
Mailing Address:		4 IRVING PL, RM 828
Mailing City,State,Zip:		NEW YORK, NY 10003
Owner Name:	Not reported	
Owner Type:		Not reported
Operator Name:	Not reported	
Operator Type:		Not reported
Short-Term Generator Activity:		No
Importer Activity:		No
Mixed Waste Generator:		No
Transporter Activity:		No
Transfer Facility Activity:		No
Recycler Activity with Storage:		No
Small Quantity On-Site Burner Exemption:		No
Smelting Melting and Refining Furnace Exemption:		No
Underground Injection Control:		No
Off-Site Waste Receipt:		No
Universal Waste Indicator:		No
Universal Waste Destination Facility:		No
Federal Universal Waste:		No
Active Site State-Reg Handler:		---
Federal Facility Indicator:		Not reported
Hazardous Secondary Material Indicator:		N
Sub-Part K Indicator:		Not reported
2018 GPRA Permit Baseline:		Not on the Baseline

CON EDISON (Continued) **1014397113**

2018 GPRA Renewals Baseline:	Not on the Baseline
202 GPRA Corrective Action Baseline:	No
Subject to Corrective Action Universe:	No
Non-TSDFs Where RCRA CA has Been Imposed Universe:	No
Corrective Action Priority Ranking:	No NCAPS ranking
Environmental Control Indicator:	No
Institutional Control Indicator:	No
Human Exposure Controls Indicator:	N/A
Groundwater Controls Indicator:	N/A
Significant Non-Complier Universe:	No
Unaddressed Significant Non-Complier Universe:	No
Addressed Significant Non-Complier Universe:	No
Significant Non-Complier With a Compliance Schedule Universe:	No
Financial Assurance Required:	Not reported
Handler Date of Last Change:	20160713
Recognized Trader-Importer:	No
Recognized Trader-Exporter:	No
Importer of Spent Lead Acid Batteries:	No
Exporter of Spent Lead Acid Batteries:	No
Recycler Activity Without Storage:	No
Manifest Broker:	No
Sub-Part P Indicator:	No

Historic Generators:

Receive Date:	20090915
Handler Name: CON EDISON	
Federal Waste Generator Description:	Very Small Quantity Generator (formerly Conditionally-Exempt Small Quantity Generator
State District Owner:	Ny
Large Quantity Handler of Universal Waste:	No
Recognized Trader Importer:	No
Recognized Trader Exporter:	No
Spent Lead Acid Battery Importer:	No
Spent Lead Acid Battery Exporter:	No
Current Record:	No
Non Storage Recycler Activity:	Not reported
Electronic Manifest Broker:	Not reported

Receive Date:	20160601
Handler Name: CON EDISON	
Federal Waste Generator Description:	Not a generator, verified
State District Owner:	Ny
Large Quantity Handler of Universal Waste:	No
Recognized Trader Importer:	No
Recognized Trader Exporter:	No
Spent Lead Acid Battery Importer:	No
Spent Lead Acid Battery Exporter:	No
Current Record:	Yes
Non Storage Recycler Activity:	Not reported
Electronic Manifest Broker:	Not reported

List of NAICS Codes and Descriptions:

NAICS Codes:	No NAICS Codes Found

CON EDISON (Continued) **1014397113**

Facility Has Received Notices of Violations:
Violations: No Violations Found

Evaluation Action Summary:
Evaluations: No Evaluations Found

NJ MANIFEST:

EPA ID:	NYP004194304
Name:	CON EDISON
Address:	60-62 E 7 ST BTWN 2ND & 3RD AVE
City,State,Zip:	NEW YORK, NY 10003
County:	Not reported
Mailing Address:	4 IRVING PL, RM 828
Mailing City,State,Zip:	NEW YORK, NY 10003
Telephone:	Not reported
Emergency Telephone:	Not reported
Contact:	HERMAN BAKER
Comments:	Not reported
SIC Code:	Not reported
County:	NY061
Municipal:	Not reported
Previous EPAID:	Not reported
Generator Flag:	Not reported
Transporter Flag:	Not reported
TSDF Flag:	Not reported
Name Change:	Not reported
Date Change:	Not reported

Manifest Data:

EPA ID:	NYP004194304
Manifest Number:	001085796GBF
Date Shipped:	09/15/2009
TSDF EPA ID:	NJD002200046
Transporter EPA ID:	NJ0000027193
Transporter 2 EPA ID:	Not reported
Transporter 3 EPA ID:	Not reported
Transporter 4 EPA ID:	Not reported
Transporter 5 EPA ID:	Not reported
Transporter 6 EPA ID:	Not reported
Transporter 7 EPA ID:	Not reported
Transporter 8 EPA ID:	Not reported
Transporter 9 EPA ID:	Not reported
Transporter 10 EPA ID:	Not reported
Date Trans1 Transported Waste:	09/15/2009
Date Trans2 Transported Waste:	Not reported
Date Trans3 Transported Waste:	Not reported
Date Trans4 Transported Waste:	Not reported
Date Trans5 Transported Waste:	Not reported
Date Trans6 Transported Waste:	Not reported
Date Trans7 Transported Waste:	Not reported
Date Trans8 Transported Waste:	Not reported
Date Trans9 Transported Waste:	Not reported
Date Trans10 Transported Waste:	Not reported
Date TSDF Received Waste:	09/15/2009
TSDF EPA Facility Name:	Not reported

CON EDISON (Continued) **1014397113**

QTY Units: Not reported
Transporter SEQ ID: Not reported
Transporter-1 Date: Not reported
Waste SEQ ID: Not reported
Waste Type Code 2: Not reported
Waste Type Code 3: Not reported
Waste Type Code 4: Not reported
Waste Type Code 5: Not reported
Waste Type Code 6: Not reported
Date Accepted: Not reported
Manifest Discrepancy Type: Not reported
Data Entry Number: Not reported
Was Load Rejected: N
Reason Load Was Rejected: Not reported

Waste:
Manifest Year: Not reported
Waste Code: D008
Hand Code: H111
Quantity: 500
Unit: P

NY MANIFEST:
EPA ID: NYP004194304
Country: USA
Name: Consolidated Edison
Address: 60-62 E 7 ST BTWN 2ND & 3RD AV
Address 2: Not reported
City,State,Zip: NEW YORK, NY 10003
Zip 4: Not reported
Location Address 1: 30 17th STREET - SB 1232
Location Address 2: Not reported
Location City,State,Zip: NEW YORK, NY 10020
Location Zip 4: Not reported
Facility Status: Not reported
Total Tanks: Not reported
Code: BP

Mailing:
Mailing Name: Consolidated Edison
Mailing Contact: Consolidated Edison
Mailing Address 1: 4 IRVING PLACE RM 828
Mailing Address 2: Not reported
Mailing City,State,Zip: NEW YORK, NY 10003
Mailing Zip 4: Not reported
Mailing Country: USA
Mailing Phone: 2124602808

Manifest Data:
Document ID: Not reported
Manifest Status: Not reported
Trans1 State ID: NJ0000027193
Year: 2018
Trans2 State ID: Not reported
Generator Ship Date: 09/15/2009

CON EDISON (Continued) **1014397113**

Trans1 Recv Date:	09/15/2009
Trans2 Recv Date:	Not reported
TSD Site Recv Date:	09/15/2009
Part A Recv Date:	Not reported
Part B Recv Date:	Not reported
Generator EPA ID:	NYP004194304
Trans1 EPA ID:	Not reported
Trans2 EPA ID:	Not reported
TSDF ID 1:	NJD002200046
TSDF ID 2:	Not reported
Manifest Tracking Number:	001085796GBF
Import Indicator:	N
Export Indicator:	N
Discr Quantity Indicator:	N
Discr Type Indicator:	N
Discr Residue Indicator:	N
Discr Partial Reject Indicator:	N
Discr Full Reject Indicator:	N
Manifest Ref Number:	Not reported
Alt Facility RCRA ID:	Not reported
Alt Facility Sign Date:	Not reported
MGMT Method Type Code:	H111
Waste Code a:	Lead
Waste Code b:	Not reported
Waste Code c:	Not reported
Waste Code e:	Not reported
Waste Code f:	Not reported
Waste Code g:	Not reported
Waste Code 1:	Not reported
Waste Code 2:	Not reported
Waste Code 3:	Not reported
Waste Code 4:	Not reported
Waste Code 5:	Not reported
Waste Code 6:	Not reported
Quantity:	300
Units:	Pounds
Number of Containers:	1
Container Type:	Cargo tanks (tank trucks)
Handling Method:	Treat
Specific Gravity:	1

Z771 **CON EDISON SERVICE BOX: 53939** **RCRA NonGen / NLR** **1016969764**
SE **38 2ND AVE** **E MANIFEST** **NYP004434460**
1/8-1/4 **NEW YORK, NY 10003** **NY MANIFEST**
0.192 mi.
1015 ft. **Site 31 of 34 in cluster Z**

Relative: **Lower**
Actual: **39 ft.**

RCRA Listings:

Date Form Received by Agency:	20140305
Handler Name:	Con Edison Service Box: 53939
Handler Address:	2nd Ave
Handler City,State,Zip:	NEW YORK, NY 10003
EPA ID:	NYP004434460
Contact Name:	THOMAS TEELING
Contact Address:	Not reported
Contact City,State,Zip:	Not reported
Contact Telephone:	212-460-3770

CON EDISON SERVICE BOX: 53939 (Continued) **1016969764**

Contact Fax:		Not reported
Contact Email:		Not reported
Contact Title:		SENIOR SCIENTIST
EPA Region:		02
Land Type:		Private
Federal Waste Generator Description:		Not a generator, verified
Non-Notifier:		Not reported
Biennial Report Cycle:		Not reported
Accessibility:		Not reported
Active Site Indicator:		Not reported
State District Owner:		Ny
State District:		NYSDEC R2
Mailing Address:		IRVING PL, 15TH FL NE
Mailing City,State,Zip:		NEW YORK, NY 10003
Owner Name:	Not reported	
Owner Type:		Not reported
Operator Name:	Not reported	
Operator Type:		Not reported
Short-Term Generator Activity:		No
Importer Activity:		No
Mixed Waste Generator:		No
Transporter Activity:		No
Transfer Facility Activity:		No
Recycler Activity with Storage:		No
Small Quantity On-Site Burner Exemption:		No
Smelting Melting and Refining Furnace Exemption:		No
Underground Injection Control:		No
Off-Site Waste Receipt:		No
Universal Waste Indicator:		No
Universal Waste Destination Facility:		No
Federal Universal Waste:		No
Active Site State-Reg Handler:		---
Federal Facility Indicator:		Not reported
Hazardous Secondary Material Indicator:		N
Sub-Part K Indicator:		Not reported
2018 GPRA Permit Baseline:		Not on the Baseline
2018 GPRA Renewals Baseline:		Not on the Baseline
202 GPRA Corrective Action Baseline:		No
Subject to Corrective Action Universe:		No
Non-TSDFs Where RCRA CA has Been Imposed Universe:		No
Corrective Action Priority Ranking:		No NCAPS ranking
Environmental Control Indicator:		No
Institutional Control Indicator:		No
Human Exposure Controls Indicator:		N/A
Groundwater Controls Indicator:		N/A
Significant Non-Complier Universe:		No
Unaddressed Significant Non-Complier Universe:		No
Addressed Significant Non-Complier Universe:		No
Significant Non-Complier With a Compliance Schedule Universe:		No
Financial Assurance Required:		Not reported
Handler Date of Last Change:		20141014
Recognized Trader-Importer:		No
Recognized Trader-Exporter:		No
Importer of Spent Lead Acid Batteries:		No
Exporter of Spent Lead Acid Batteries:		No
Recycler Activity Without Storage:		No
Manifest Broker:		No

CON EDISON SERVICE BOX: 53939 (Continued) **1016969764**

Sub-Part P Indicator: No

Historic Generators:

Receive Date:	20140205
Handler Name: CON EDISON SERVICE BOX:	53939
Federal Waste Generator Description:	Very Small Quantity Generator (formerly Conditionally-Exempt Small Quantity Generator
State District Owner:	Ny
Large Quantity Handler of Universal Waste:	No
Recognized Trader Importer:	No
Recognized Trader Exporter:	No
Spent Lead Acid Battery Importer:	No
Spent Lead Acid Battery Exporter:	No
Current Record:	No
Non Storage Recycler Activity:	Not reported
Electronic Manifest Broker:	Not reported

Receive Date:	20140305
Handler Name: CON EDISON SERVICE BOX:	53939
Federal Waste Generator Description:	Not a generator, verified
State District Owner:	Ny
Large Quantity Handler of Universal Waste:	No
Recognized Trader Importer:	No
Recognized Trader Exporter:	No
Spent Lead Acid Battery Importer:	No
Spent Lead Acid Battery Exporter:	No
Current Record:	Yes
Non Storage Recycler Activity:	Not reported
Electronic Manifest Broker:	Not reported

List of NAICS Codes and Descriptions:

NAICS Codes: No NAICS Codes Found

Facility Has Received Notices of Violations:

Violations: No Violations Found

Evaluation Action Summary:

Evaluations: No Evaluations Found

E MANIFEST:

Manifest Tracking Number:	018993800JJK
Last Updated Date:	20190611
Shipped Date:	20180628
Received Date:	20180702
Manifest Status:	Signed
Submission Type:	DataImage5Copy
Origin Type:	Web
Generator EPA ID:	NYP004434460
Generator Name:	Con Edison Service Box: 53939
Generator Location Street Number:	Not reported
Generator Location Street 1:	38 2ND AVE
Generator Location Street 2:	Not reported
Generator Location City:	NEW YORK

CON EDISON SERVICE BOX: 53939 (Continued) **1016969764**

Generator Location State:	NY
Generator Location Zip:	10003
Generator Mail Street Number:	Not reported
Generator Mail Street 1:	4 IRVING PL, 15TH FL NE
Generator Mail Street 2:	Not reported
Generator Mail City:	NEW YORK
Generator Mail Zip:	10003
Generator Mail State:	NY
Generator Contact Company Name:	Not reported
Designated Facility EPA ID:	NJD991291105
Designated Facility Name:	Clean Earth Of North Jersey
Designated Facility Mail Street Number:	Not reported
Designated Facility Mail Street 1:	Not reported
Designated Facility Mail Street 2:	105 JACOBUS AVE
Designated Facility Mail City:	KEARNY
Designated Facility Mail Zip:	07032
Designated Facility Mail State:	NJ
Designated Facility Location Street Number:	Not reported
Designated Facility Location Street 1:	105 JACOBUS AVE
Designated Facility Location Street 2:	Not reported
Designated Facility Location City:	KEARNY
Designated Facility Location Zip:	07032
Designated Facility Location State:	NJ
Designated Facility Contact Company Name:	Not reported
Manifest Residue Indicator:	N
Rejection Indicator:	N

Transporter:

Manifest Tracking Number:	018993800JJK
Transporter Line Number:	1
Transporter EPA ID:	NJD003812047
Transporter Name:	Allstate Power Vac Inc

Waste Line:

Manifest Tracking Number:	018993800JJK
Waste Line Number:	1
U.S. DOT Hazardous Indicator:	Y
U.S. DOT ID Number:	NA3082
U.S. DOT Description:	Rq, Na 3082, Hazardous Waste, Liquid, N.O.S (Lead) 9, Pg Iii D008
Non-Hazardous Waste Description:	Not reported
Number of Containers:	1
Container Type Code:	TT
Container Type Description:	Cargo tanks (tank trucks)
Waste Quantity:	2000
Quantity Unit of Measure Code:	P
Quantity Unit of Measure Description:	Pounds
Waste Quantity, in Tons:	1
Acute Waste Quantity, in Tons:	0
Non-Acute Waste Quantity, in Tons:	1
Waste Quantity, in Kilograms:	907.03
Acute Waste Quantity, in Kilograms:	0
Non-Acute Waste Quantity, in Kilorgrams:	907.03
Management Method Code:	H110
Management Method Description:	STABILIZATION
Waste Residue Indicator:	N
Quantity Discrepancy Indicator:	N

CON EDISON SERVICE BOX: 53939 (Continued) **1016969764**

Waste Type Discrepancy Indicator:	N
Waste Density:	Not reported
Waste Density Unit of Measure Code:	Not reported
Waste Density Unit of Measure Description:	Not reported
Form Code:	Not reported
Form Code Description:	Not reported
Source Code:	Not reported
Source Code Description:	Not reported
Waste Minimization Code:	Not reported
Waste Minimization Code Description:	Not reported
Consent Number:	Not reported
EPA Waste Indicator:	Y
Federal Waste Codes:	D008
Quantity Haz Kg:	907.03
Quantity Haz Tons:	1
Quantity Non Haz Kg:	0
Quantity Non Haz Tons:	0
State Waste Codes:	NY-T

NY MANIFEST:

EPA ID:	NYP004434460
Country:	USA
Name:	Con Ed
Address:	38 2ND AVE
Address 2:	Not reported
City,State,Zip:	NEW YORK, NY 10003
Zip 4:	Not reported
Location Address 1:	38 2 AVE
Location Address 2:	SB 53939
Location City,State,Zip:	NEW YORK, NY 10003
Location Zip 4:	Not reported
Facility Status:	Not reported
Total Tanks:	Not reported
Code:	BP

Mailing:

Mailing Name:	Con Ed
Mailing Contact:	Tom Teeling
Mailing Address 1:	4 IRVING PLACE - 15TH FLOOR
Mailing Address 2:	Not reported
Mailing City,State,Zip:	NEW YORK, NY 10003
Mailing Zip 4:	Not reported
Mailing Country:	USA
Mailing Phone:	2124603770

Manifest Data:

Document ID:	Not reported
Manifest Status:	Not reported
Trans1 State ID:	NJD003812047
Year:	2018
Trans2 State ID:	Not reported
Generator Ship Date:	02/05/2014
Trans1 Recv Date:	02/05/2014
Trans2 Recv Date:	Not reported
TSD Site Recv Date:	02/06/2014
Part A Recv Date:	Not reported
Part B Recv Date:	Not reported

CON EDISON SERVICE BOX: 53939 (Continued) **1016969764**

Generator EPA ID:	NYP004434460
Trans1 EPA ID:	Not reported
Trans2 EPA ID:	Not reported
TSDF ID 1:	NJD991291105
TSDF ID 2:	Not reported
Manifest Tracking Number:	002329975GBF
Import Indicator:	N
Export Indicator:	N
Discr Quantity Indicator:	N
Discr Type Indicator:	N
Discr Residue Indicator:	N
Discr Partial Reject Indicator:	N
Discr Full Reject Indicator:	N
Manifest Ref Number:	Not reported
Alt Facility RCRA ID:	Not reported
Alt Facility Sign Date:	Not reported
MGMT Method Type Code:	H110
Waste Code a:	Lead
Waste Code b:	Not reported
Waste Code c:	Not reported
Waste Code e:	Not reported
Waste Code f:	Not reported
Waste Code g:	Not reported
Waste Code 1:	Not reported
Waste Code 2:	Not reported
Waste Code 3:	Not reported
Waste Code 4:	Not reported
Waste Code 5:	Not reported
Waste Code 6:	Not reported
Quantity:	500
Units:	Pounds
Number of Containers:	1
Container Type:	Cargo tanks (tank trucks)
Handling Method:	Treat
Specific Gravity:	1

AA772 **NEW YORK UNIVERSITY** **E MANIFEST** **1031638995**
NW **35 WEST 4TH ST** **N/A**
1/8-1/4 **NEW YORK, NY 10003**
0.193 mi.
1018 ft. **Site 16 of 22 in cluster AA**

Relative: E MANIFEST:
Lower

Actual:
34 ft.

Manifest Tracking Number:	013321058FLE
Last Updated Date:	20200120
Shipped Date:	20200103
Received Date:	20200110
Manifest Status:	Signed
Submission Type:	DataImage5Copy
Origin Type:	Service
Generator EPA ID:	NYSCESCGXXXX
Generator Name:	New York University
Generator Location Street Number:	Not reported
Generator Location Street 1:	35 WEST 4TH ST
Generator Location Street 2:	EDUCATION BLOCK
Generator Location City:	NEW YORK
Generator Location State:	NY

NEW YORK UNIVERSITY (Continued) **1031638995**

Generator Location Zip:	10003
Generator Mail Street Number:	Not reported
Generator Mail Street 1:	10 ASTOR PLACE, 6TH FLOOR
Generator Mail Street 2:	ENVIRONMENTAL HEALTH & SAFETY
Generator Mail City:	NEW YORK
Generator Mail Zip:	10003
Generator Mail State:	NY
Generator Contact Company Name:	Not reported
Designated Facility EPA ID:	OHD048415665
Designated Facility Name:	Ross Incineration Services Inc
Designated Facility Mail Street Number:	Not reported
Designated Facility Mail Street 1:	Not reported
Designated Facility Mail Street 2:	36790 GILES RD
Designated Facility Mail City:	GRAFTON
Designated Facility Mail Zip:	44044
Designated Facility Mail State:	OH
Designated Facility Location Street Number:	Not reported
Designated Facility Location Street 1:	36790 GILES RD
Designated Facility Location Street 2:	Not reported
Designated Facility Location City:	GRAFTON
Designated Facility Location Zip:	44044
Designated Facility Location State:	OH
Designated Facility Contact Company Name:	Not reported
Manifest Residue Indicator:	N
Rejection Indicator:	N

Manifest Tracking Number:	013738144FLE
Last Updated Date:	20220802
Shipped Date:	20220705
Received Date:	20220717
Manifest Status:	Signed
Submission Type:	DataImage5Copy
Origin Type:	Service
Generator EPA ID:	NYSCESCGYYYY
Generator Name:	New York University
Generator Location Street Number:	Not reported
Generator Location Street 1:	35 WEST 4TH ST
Generator Location Street 2:	EDUCATION BLOCK
Generator Location City:	NEW YORK
Generator Location State:	NY
Generator Location Zip:	10003
Generator Mail Street Number:	Not reported
Generator Mail Street 1:	10 ASTOR PLACE, 6TH FLOOR
Generator Mail Street 2:	ENVIRONMENTAL HEALTH & SAFETY
Generator Mail City:	NEW YORK
Generator Mail Zip:	10003
Generator Mail State:	NY
Generator Contact Company Name:	Not reported
Designated Facility EPA ID:	OHD048415665
Designated Facility Name:	Ross Incineration Services Inc
Designated Facility Mail Street Number:	Not reported
Designated Facility Mail Street 1:	36790 GILES RD
Designated Facility Mail Street 2:	ROSS INCINERATION SERVICES, IN
Designated Facility Mail City:	GRAFTON
Designated Facility Mail Zip:	44044
Designated Facility Mail State:	OH
Designated Facility Location Street Number:	Not reported

NEW YORK UNIVERSITY (Continued) **1031638995**

Designated Facility Location Street 1:	36790 GILES RD
Designated Facility Location Street 2:	Not reported
Designated Facility Location City:	GRAFTON
Designated Facility Location Zip:	44044
Designated Facility Location State:	OH
Designated Facility Contact Company Name:	Not reported
Manifest Residue Indicator:	N
Rejection Indicator:	N

Manifest Tracking Number:	013204386FLE
Last Updated Date:	20191017
Shipped Date:	20190920
Received Date:	20191004
Manifest Status:	Signed
Submission Type:	DataImage5Copy
Origin Type:	Service
Generator EPA ID:	NYSCESCGXXXX
Generator Name:	New York University
Generator Location Street Number:	Not reported
Generator Location Street 1:	35 WEST 4TH ST
Generator Location Street 2:	SITE 12
Generator Location City:	NEW YORK
Generator Location State:	NY
Generator Location Zip:	10003
Generator Mail Street Number:	Not reported
Generator Mail Street 1:	35 WEST 4TH ST
Generator Mail Street 2:	SITE 12
Generator Mail City:	NEW YORK
Generator Mail Zip:	10003
Generator Mail State:	NY
Generator Contact Company Name:	Not reported
Designated Facility EPA ID:	OHD048415665
Designated Facility Name:	Ross Incineration Services Inc
Designated Facility Mail Street Number:	Not reported
Designated Facility Mail Street 1:	Not reported
Designated Facility Mail Street 2:	36790 GILES RD
Designated Facility Mail City:	GRAFTON
Designated Facility Mail Zip:	44044
Designated Facility Mail State:	OH
Designated Facility Location Street Number:	Not reported
Designated Facility Location Street 1:	36790 GILES RD
Designated Facility Location Street 2:	Not reported
Designated Facility Location City:	GRAFTON
Designated Facility Location Zip:	44044
Designated Facility Location State:	OH
Designated Facility Contact Company Name:	Not reported
Manifest Residue Indicator:	N
Rejection Indicator:	N

Manifest Tracking Number:	013205650FLE
Last Updated Date:	20191127
Shipped Date:	20191030
Received Date:	20191112
Manifest Status:	Signed
Submission Type:	DataImage5Copy
Origin Type:	Service
Generator EPA ID:	NYSCESCGXXXX

NEW YORK UNIVERSITY (Continued) **1031638995**

Generator Name:	New York University
Generator Location Street Number:	Not reported
Generator Location Street 1:	35 WEST 4TH ST
Generator Location Street 2:	SITE 12
Generator Location City:	NEW YORK
Generator Location State:	NY
Generator Location Zip:	10003
Generator Mail Street Number:	Not reported
Generator Mail Street 1:	35 WEST 4TH ST
Generator Mail Street 2:	SITE 12
Generator Mail City:	NEW YORK
Generator Mail Zip:	10003
Generator Mail State:	NY
Generator Contact Company Name:	Not reported
Designated Facility EPA ID:	OHD048415665
Designated Facility Name:	Ross Incineration Services Inc
Designated Facility Mail Street Number:	Not reported
Designated Facility Mail Street 1:	Not reported
Designated Facility Mail Street 2:	36790 GILES RD
Designated Facility Mail City:	GRAFTON
Designated Facility Mail Zip:	44044
Designated Facility Mail State:	OH
Designated Facility Location Street Number:	Not reported
Designated Facility Location Street 1:	36790 GILES RD
Designated Facility Location Street 2:	Not reported
Designated Facility Location City:	GRAFTON
Designated Facility Location Zip:	44044
Designated Facility Location State:	OH
Designated Facility Contact Company Name:	Not reported
Manifest Residue Indicator:	N
Rejection Indicator:	N

Manifest Tracking Number:	013198632FLE
Last Updated Date:	20190716
Shipped Date:	20190605
Received Date:	20190621
Manifest Status:	Signed
Submission Type:	DataImage5Copy
Origin Type:	Service
Generator EPA ID:	NYSCESCGXXXX
Generator Name:	New York University
Generator Location Street Number:	Not reported
Generator Location Street 1:	35 WEST 4TH ST
Generator Location Street 2:	SITE 12
Generator Location City:	NEW YORK
Generator Location State:	NY
Generator Location Zip:	10003
Generator Mail Street Number:	Not reported
Generator Mail Street 1:	35 WEST 4TH ST
Generator Mail Street 2:	SITE 12
Generator Mail City:	NEW YORK
Generator Mail Zip:	10003
Generator Mail State:	NY
Generator Contact Company Name:	Not reported
Designated Facility EPA ID:	OHD048415665
Designated Facility Name:	Ross Incineration Services Inc
Designated Facility Mail Street Number:	Not reported

NEW YORK UNIVERSITY (Continued) **1031638995**

Designated Facility Mail Street 1:	Not reported
Designated Facility Mail Street 2:	36790 GILES RD
Designated Facility Mail City:	GRAFTON
Designated Facility Mail Zip:	44044
Designated Facility Mail State:	OH
Designated Facility Location Street Number:	Not reported
Designated Facility Location Street 1:	36790 GILES RD
Designated Facility Location Street 2:	Not reported
Designated Facility Location City:	GRAFTON
Designated Facility Location Zip:	44044
Designated Facility Location State:	OH
Designated Facility Contact Company Name:	Not reported
Manifest Residue Indicator:	N
Rejection Indicator:	N

Manifest Tracking Number:	014084407FLE
Last Updated Date:	20221012
Shipped Date:	20220831
Received Date:	20220926
Manifest Status:	Signed
Submission Type:	DataImage5Copy
Origin Type:	Service
Generator EPA ID:	NYSCESCGYYYY
Generator Name:	New York University
Generator Location Street Number:	Not reported
Generator Location Street 1:	35 WEST 4TH ST
Generator Location Street 2:	EDUCATION BLOCK
Generator Location City:	NEW YORK
Generator Location State:	NY
Generator Location Zip:	10003
Generator Mail Street Number:	Not reported
Generator Mail Street 1:	10 ASTOR PLACE, 6TH FLOOR
Generator Mail Street 2:	ENVIRONMENTAL HEALTH & SAFETY
Generator Mail City:	NEW YORK
Generator Mail Zip:	10003
Generator Mail State:	NY
Generator Contact Company Name:	Not reported
Designated Facility EPA ID:	OHD048415665
Designated Facility Name:	Ross Incineration Services, Inc.
Designated Facility Mail Street Number:	Not reported
Designated Facility Mail Street 1:	36790 GILES RD
Designated Facility Mail Street 2:	ROSS INCINERATION SERVICES, IN
Designated Facility Mail City:	GRAFTON
Designated Facility Mail Zip:	44044
Designated Facility Mail State:	OH
Designated Facility Location Street Number:	Not reported
Designated Facility Location Street 1:	36790 GILES RD
Designated Facility Location Street 2:	Not reported
Designated Facility Location City:	GRAFTON
Designated Facility Location Zip:	44044
Designated Facility Location State:	OH
Designated Facility Contact Company Name:	Not reported
Manifest Residue Indicator:	N
Rejection Indicator:	N

Transporter:

Manifest Tracking Number:	014084407FLE

NEW YORK UNIVERSITY (Continued) **1031638995**

Transporter Line Number: 1
Transporter EPA ID: MAC300016672
Transporter Name: Triumvirate Environmental, Inc

Manifest Tracking Number: 014084407FLE
Transporter Line Number: 2
Transporter EPA ID: OHD980614374
Transporter Name: Ross Transportation Services, Inc.

Waste Line:
Manifest Tracking Number: 014084407FLE
Waste Line Number: 1
U.S. DOT Hazardous Indicator: Y
U.S. DOT ID Number: UN1950
U.S. DOT Description: Un1950, Waste Aerosols,, 2.1,
Non-Hazardous Waste Description: Not reported
Number of Containers: 1
Container Type Code: DF
Container Type Description: Fiberboard or plastic drums, barrels, kegs
Waste Quantity: 35
Quantity Unit of Measure Code: P
Quantity Unit of Measure Description: Pounds
Waste Quantity, in Tons: 0.0175
Acute Waste Quantity, in Tons: 0
Non-Acute Waste Quantity, in Tons: 0.0175
Waste Quantity, in Kilograms: 15.873026
Acute Waste Quantity, in Kilograms: 0
Non-Acute Waste Quantity, in Kilorgrams: 15.873026
Management Method Code: H040
Management Method Description: INCINERATION
Waste Residue Indicator: N
Quantity Discrepancy Indicator: N
Waste Type Discrepancy Indicator: N
Waste Density: Not reported
Waste Density Unit of Measure Code: Not reported
Waste Density Unit of Measure Description: Not reported
Form Code: Not reported
Form Code Description: Not reported
Source Code: Not reported
Source Code Description: Not reported
Waste Minimization Code: Not reported
Waste Minimization Code Description: Not reported
Consent Number: Not reported
EPA Waste Indicator: Y
Federal Waste Codes: D001
Quantity Haz Kg: 15.873026
Quantity Haz Tons: 0.0175
Quantity Non Haz Kg: 0
Quantity Non Haz Tons: 0
State Waste Codes: NY-B

AA773 **NYU - EDUCATION BLOCK** **E MANIFEST** **1031638997**
NW **35 WEST 4TH STREET** **N/A**
1/8-1/4 **NEW YORK, NY 10003**
0.193 mi.
1018 ft. **Site 17 of 22 in cluster AA**

Relative:
Lower

Actual:
34 ft.

E MANIFEST:

Manifest Tracking Number:	011988735FLE
Last Updated Date:	20241115
Shipped Date:	20241105
Received Date:	20241108
Manifest Status:	Signed
Submission Type:	DataImage5Copy
Origin Type:	Service
Generator EPA ID:	NYSCESCGYYYY
Generator Name:	Nyu - Education Block
Generator Location Street Number:	Not reported
Generator Location Street 1:	35 WEST 4TH STREET
Generator Location Street 2:	Not reported
Generator Location City:	NEW YORK
Generator Location State:	NY
Generator Location Zip:	10003
Generator Mail Street Number:	Not reported
Generator Mail Street 1:	665 BROADWAY
Generator Mail Street 2:	Not reported
Generator Mail City:	NEW YORK
Generator Mail Zip:	10012
Generator Mail State:	NY
Generator Contact Company Name:	Not reported
Designated Facility EPA ID:	NYD077444263
Designated Facility Name:	Triumvirate Environmental (Nyc), Llc
Designated Facility Mail Street Number:	42-14
Designated Facility Mail Street 1:	Not reported
Designated Facility Mail Street 2:	19TH AVENUE
Designated Facility Mail City:	ASTORIA
Designated Facility Mail Zip:	11105
Designated Facility Mail State:	NY
Designated Facility Location Street Number:	42-14
Designated Facility Location Street 1:	19TH AVENUE
Designated Facility Location Street 2:	Not reported
Designated Facility Location City:	ASTORIA
Designated Facility Location Zip:	11105
Designated Facility Location State:	NY
Designated Facility Contact Company Name:	Not reported
Manifest Residue Indicator:	N
Rejection Indicator:	N

Transporter:

Manifest Tracking Number:	011988735FLE
Transporter Line Number:	1
Transporter EPA ID:	MAC300016672
Transporter Name:	Triumvirate Environmental, Inc.

Waste Line:

Manifest Tracking Number:	011988735FLE
Waste Line Number:	1
U.S. DOT Hazardous Indicator:	Y
U.S. DOT ID Number:	NA3077

NYU - EDUCATION BLOCK (Continued) **1031638997**

U.S. DOT Description:	Na3077, Hazardous Waste, Solid, N.O.S. (Broken Fluorescent Bulbs, Mercury), 9, Iii Rq: (D009)
Non-Hazardous Waste Description:	Not reported
Number of Containers:	1
Container Type Code:	DF
Container Type Description:	Fiberboard or plastic drums, barrels, kegs
Waste Quantity:	10
Quantity Unit of Measure Code:	P
Quantity Unit of Measure Description:	Pounds
Waste Quantity, in Tons:	0.005
Acute Waste Quantity, in Tons:	0
Non-Acute Waste Quantity, in Tons:	0.005
Waste Quantity, in Kilograms:	4.53515
Acute Waste Quantity, in Kilograms:	0
Non-Acute Waste Quantity, in Kilorgrams:	4.53515
Management Method Code:	H141
Management Method Description:	STORAGE, BULKING AND/OR TRANSFER OFF SITE
Waste Residue Indicator:	N
Quantity Discrepancy Indicator:	N
Waste Type Discrepancy Indicator:	N
Waste Density:	Not reported
Waste Density Unit of Measure Code:	Not reported
Waste Density Unit of Measure Description:	Not reported
Form Code:	Not reported
Form Code Description:	Not reported
Source Code:	Not reported
Source Code Description:	Not reported
Waste Minimization Code:	Not reported
Waste Minimization Code Description:	Not reported
Consent Number:	Not reported
EPA Waste Indicator:	Y
Federal Waste Codes:	D009
Quantity Haz Kg:	4.53515
Quantity Haz Tons:	0.005
Quantity Non Haz Kg:	0
Quantity Non Haz Tons:	0
State Waste Codes:	NY-R

AA774 **NEW YORK UNIVERSITY** **RCRA-VSQG** **1019901173**
NW **35 W 4TH ST** **FINDS** **NYN008028714**
1/8-1/4 **NEW YORK, NY 10003** **ECHO**
0.193 mi.
1018 ft. **Site 18 of 22 in cluster AA**

Relative: **Lower**
Actual: **34 ft.**

RCRA Listings:

Date Form Received by Agency:	20160517
Handler Name:	New York University
Handler Address:	W 4th St
Handler City,State,Zip:	NEW YORK, NY 10003
EPA ID:	NYN008028714
Contact Name:	Not reported
Contact Address:	W 4TH ST
Contact City,State,Zip:	NEW YORK, NY 10003
Contact Telephone:	Not reported
Contact Fax:	Not reported
Contact Email:	Not reported
Contact Title:	Not reported
EPA Region:	02

NEW YORK UNIVERSITY (Continued) **1019901173**

Land Type:		Private
Federal Waste Generator Description:		Conditionally Exempt Small Quantity Generator
Non-Notifier:		Not reported
Biennial Report Cycle:		Not reported
Accessibility:		Not reported
Active Site Indicator:		Handler Activities
State District Owner:		Ny
State District:		NYSDEC R2
Mailing Address:		W 4TH ST
Mailing City,State,Zip:		NEW YORK, NY 10003
Owner Name:	Not reported	
Owner Type:		Not reported
Operator Name:	Not reported	
Operator Type:		Not reported
Short-Term Generator Activity:		No
Importer Activity:		No
Mixed Waste Generator:		No
Transporter Activity:		No
Transfer Facility Activity:		No
Recycler Activity with Storage:		No
Small Quantity On-Site Burner Exemption:		No
Smelting Melting and Refining Furnace Exemption:		No
Underground Injection Control:		No
Off-Site Waste Receipt:		No
Universal Waste Indicator:		No
Universal Waste Destination Facility:		No
Federal Universal Waste:		No
Active Site State-Reg Handler:		---
Federal Facility Indicator:		Not reported
Hazardous Secondary Material Indicator:		N
Sub-Part K Indicator:		Not reported
2018 GPRA Permit Baseline:		Not on the Baseline
2018 GPRA Renewals Baseline:		Not on the Baseline
202 GPRA Corrective Action Baseline:		No
Subject to Corrective Action Universe:		No
Non-TSDFs Where RCRA CA has Been Imposed Universe:		No
Corrective Action Priority Ranking:		No NCAPS ranking
Environmental Control Indicator:		No
Institutional Control Indicator:		No
Human Exposure Controls Indicator:		N/A
Groundwater Controls Indicator:		N/A
Significant Non-Complier Universe:		No
Unaddressed Significant Non-Complier Universe:		No
Addressed Significant Non-Complier Universe:		No
Significant Non-Complier With a Compliance Schedule Universe:		No
Financial Assurance Required:		Not reported
Handler Date of Last Change:		20161004
Recognized Trader-Importer:		No
Recognized Trader-Exporter:		No
Importer of Spent Lead Acid Batteries:		No
Exporter of Spent Lead Acid Batteries:		No
Recycler Activity Without Storage:		No
Manifest Broker:		No
Sub-Part P Indicator:		No

NEW YORK UNIVERSITY (Continued) **1019901173**

Historic Generators:
Receive Date: 20160517
Handler Name: NEW YORK UNIVERSITY
Federal Waste Generator Description: Very Small Quantity Generator (formerly Conditionally-Exempt Small Quantity Generator
State District Owner: Ny
Large Quantity Handler of Universal Waste: No
Recognized Trader Importer: No
Recognized Trader Exporter: No
Spent Lead Acid Battery Importer: No
Spent Lead Acid Battery Exporter: No
Current Record: Yes
Non Storage Recycler Activity: Not reported
Electronic Manifest Broker: Not reported

List of NAICS Codes and Descriptions:
NAICS Codes: No NAICS Codes Found

Has the Facility Received Notices of Violations:
Found Violation: No
Agency Which Determined Violation: Not reported
Violation Short Description: Not reported
Date Violation was Determined: Not reported
Actual Return to Compliance Date: Not reported
Return to Compliance Qualifier: Not reported
Violation Responsible Agency: Not reported
Scheduled Compliance Date: Not reported
Enforcement Identifier: Not reported
Date of Enforcement Action: Not reported
Enforcement Responsible Agency: Not reported
Enforcement Docket Number: Not reported
Enforcement Attorney: Not reported
Corrective Action Component: Not reported
Appeal Initiated Date: Not reported
Appeal Resolution Date: Not reported
Disposition Status Date: Not reported
Disposition Status: Not reported
Disposition Status Description: Not reported
Consent/Final Order Sequence Number:Not reported
Consent/Final Order Respondent Name: Not reported
Consent/Final Order Lead Agency: Not reported
Enforcement Type: Not reported
Enforcement Responsible Person: Not reported
Enforcement Responsible Sub-Organization: Not reported
SEP Sequence Number: Not reported
SEP Expenditure Amount: Not reported
SEP Scheduled Completion Date: Not reported
SEP Actual Date: Not reported
SEP Defaulted Date: Not reported
SEP Type: Not reported
SEP Type Description: Not reported
Proposed Amount: Not reported
Final Monetary Amount: Not reported
Paid Amount: Not reported
Final Count: Not reported
Final Amount: Not reported

NEW YORK UNIVERSITY (Continued) **1019901173**

Evaluation Action Summary:

Evaluation Date:	20160517
Evaluation Responsible Agency:	EPA
Found Violation:	No
Evaluation Type Description:	COMPLIANCE EVALUATION INSPECTION
Evaluation Responsible Person Identifier:	R2AHJ
Evaluation Responsible Sub-Organization:	RCB
Actual Return to Compliance Date:	Not reported
Scheduled Compliance Date:	Not reported
Date of Request:	Not reported
Date Response Received:	Not reported
Request Agency:	Not reported
Former Citation:	Not reported

FINDS:

Registry ID: 110069551988

Click Here for FRS Facility Detail Report:

Environmental Interest/Information System:

The Resource Conservation and Recovery Act Information System (RCRAInfo) is EPA's comprehensive information system in support of the Resource Conservation and Recovery Act (RCRA) of 1976 and the Hazardous and Solid Waste Amendments (HSWA) of 1984. It tracks many types of information about generators, transporters, treaters, storers, and disposers of hazardous waste.

Click this hyperlink while viewing on your computer to access additional FINDS: detail in the EDR Site Report.

ECHO:

Envid:	1019901173
Registry ID:	110069551988

DFR URL:

Name:	NEW YORK UNIVERSITY
Address:	35 W 4TH ST
City,State,Zip:	NEW YORK, NY 10003

AA775 **NEW YORK UNIVERSITY** **NY MANIFEST** **S130580976**
NW **35 W 4TH ST** **N/A**
1/8-1/4 **NEW YORK, NY 10003**
0.193 mi.
1018 ft. **Site 19 of 22 in cluster AA**

Relative:
Lower

Actual:
34 ft.

NY MANIFEST:

EPA ID:	NYN008028714
Country:	USA
Name:	New York University
Address:	35 W 4TH ST
Address 2:	Not reported
City,State,Zip:	NEW YORK, NY 10003
Zip 4:	Not reported
Location Address 1:	35 W 4TH ST
Location Address 2:	Not reported
Location City,State,Zip:	NEW YORK, NY 10003
Location Zip 4:	Not reported

NEW YORK UNIVERSITY (Continued) **S130580976**

Facility Status: Not reported
Total Tanks: Not reported
Code: BP

Mailing:
Mailing Name: New York University
Mailing Contact: New York University
Mailing Address 1: 35 W 4TH ST
Mailing Address 2: Not reported
Mailing City,State,Zip: NEW YORK, NY 10003
Mailing Zip 4: Not reported
Mailing Country: USA
Mailing Phone: Not reported

AA776 **NEW YORK UNIVERSITY** **E MANIFEST** **1031638996**
NW **35 WEST 4TH ST** **N/A**
1/8-1/4 **NEW YORK, NY 10003**
0.193 mi.
1018 ft. **Site 20 of 22 in cluster AA**

Relative: **Lower**
Actual: **34 ft.**

E MANIFEST:
Manifest Tracking Number: 013321058FLE
Last Updated Date: 20200120
Shipped Date: 20200103
Received Date: 20200110
Manifest Status: Signed
Submission Type: DataImage5Copy
Origin Type: Service
Generator EPA ID: NYSCESCGXXXX
Generator Name: New York University
Generator Location Street Number: Not reported
Generator Location Street 1: 35 WEST 4TH ST
Generator Location Street 2: EDUCATION BLOCK
Generator Location City: NEW YORK
Generator Location State: NY
Generator Location Zip: 10003
Generator Mail Street Number: Not reported
Generator Mail Street 1: 10 ASTOR PLACE, 6TH FLOOR
Generator Mail Street 2: ENVIRONMENTAL HEALTH & SAFETY
Generator Mail City: NEW YORK
Generator Mail Zip: 10003
Generator Mail State: NY
Generator Contact Company Name: Not reported
Designated Facility EPA ID: OHD048415665
Designated Facility Name: Ross Incineration Services Inc
Designated Facility Mail Street Number: Not reported
Designated Facility Mail Street 1: Not reported
Designated Facility Mail Street 2: 36790 GILES RD
Designated Facility Mail City: GRAFTON
Designated Facility Mail Zip: 44044
Designated Facility Mail State: OH
Designated Facility Location Street Number: Not reported
Designated Facility Location Street 1: 36790 GILES RD
Designated Facility Location Street 2: Not reported
Designated Facility Location City: GRAFTON
Designated Facility Location Zip: 44044
Designated Facility Location State: OH

NEW YORK UNIVERSITY (Continued) **1031638996**

Designated Facility Contact Company Name:	Not reported
Manifest Residue Indicator:	N
Rejection Indicator:	N
Manifest Tracking Number:	013738144FLE
Last Updated Date:	20220802
Shipped Date:	20220705
Received Date:	20220717
Manifest Status:	Signed
Submission Type:	DataImage5Copy
Origin Type:	Service
Generator EPA ID:	NYSCESCGYYYY
Generator Name:	New York University
Generator Location Street Number:	Not reported
Generator Location Street 1:	35 WEST 4TH ST
Generator Location Street 2:	EDUCATION BLOCK
Generator Location City:	NEW YORK
Generator Location State:	NY
Generator Location Zip:	10003
Generator Mail Street Number:	Not reported
Generator Mail Street 1:	10 ASTOR PLACE, 6TH FLOOR
Generator Mail Street 2:	ENVIRONMENTAL HEALTH & SAFETY
Generator Mail City:	NEW YORK
Generator Mail Zip:	10003
Generator Mail State:	NY
Generator Contact Company Name:	Not reported
Designated Facility EPA ID:	OHD048415665
Designated Facility Name:	Ross Incineration Services Inc
Designated Facility Mail Street Number:	Not reported
Designated Facility Mail Street 1:	36790 GILES RD
Designated Facility Mail Street 2:	ROSS INCINERATION SERVICES, IN
Designated Facility Mail City:	GRAFTON
Designated Facility Mail Zip:	44044
Designated Facility Mail State:	OH
Designated Facility Location Street Number:	Not reported
Designated Facility Location Street 1:	36790 GILES RD
Designated Facility Location Street 2:	Not reported
Designated Facility Location City:	GRAFTON
Designated Facility Location Zip:	44044
Designated Facility Location State:	OH
Designated Facility Contact Company Name:	Not reported
Manifest Residue Indicator:	N
Rejection Indicator:	N
Manifest Tracking Number:	013204386FLE
Last Updated Date:	20191017
Shipped Date:	20190920
Received Date:	20191004
Manifest Status:	Signed
Submission Type:	DataImage5Copy
Origin Type:	Service
Generator EPA ID:	NYSCESCGXXXX
Generator Name:	New York University
Generator Location Street Number:	Not reported
Generator Location Street 1:	35 WEST 4TH ST
Generator Location Street 2:	SITE 12
Generator Location City:	NEW YORK

NEW YORK UNIVERSITY (Continued) **1031638996**

Generator Location State:	NY
Generator Location Zip:	10003
Generator Mail Street Number:	Not reported
Generator Mail Street 1:	35 WEST 4TH ST
Generator Mail Street 2:	SITE 12
Generator Mail City:	NEW YORK
Generator Mail Zip:	10003
Generator Mail State:	NY
Generator Contact Company Name:	Not reported
Designated Facility EPA ID:	OHD048415665
Designated Facility Name:	Ross Incineration Services Inc
Designated Facility Mail Street Number:	Not reported
Designated Facility Mail Street 1:	Not reported
Designated Facility Mail Street 2:	36790 GILES RD
Designated Facility Mail City:	GRAFTON
Designated Facility Mail Zip:	44044
Designated Facility Mail State:	OH
Designated Facility Location Street Number:	Not reported
Designated Facility Location Street 1:	36790 GILES RD
Designated Facility Location Street 2:	Not reported
Designated Facility Location City:	GRAFTON
Designated Facility Location Zip:	44044
Designated Facility Location State:	OH
Designated Facility Contact Company Name:	Not reported
Manifest Residue Indicator:	N
Rejection Indicator:	N

Manifest Tracking Number:	013205650FLE
Last Updated Date:	20191127
Shipped Date:	20191030
Received Date:	20191112
Manifest Status:	Signed
Submission Type:	DataImage5Copy
Origin Type:	Service
Generator EPA ID:	NYSCESCGXXXX
Generator Name:	New York University
Generator Location Street Number:	Not reported
Generator Location Street 1:	35 WEST 4TH ST
Generator Location Street 2:	SITE 12
Generator Location City:	NEW YORK
Generator Location State:	NY
Generator Location Zip:	10003
Generator Mail Street Number:	Not reported
Generator Mail Street 1:	35 WEST 4TH ST
Generator Mail Street 2:	SITE 12
Generator Mail City:	NEW YORK
Generator Mail Zip:	10003
Generator Mail State:	NY
Generator Contact Company Name:	Not reported
Designated Facility EPA ID:	OHD048415665
Designated Facility Name:	Ross Incineration Services Inc
Designated Facility Mail Street Number:	Not reported
Designated Facility Mail Street 1:	Not reported
Designated Facility Mail Street 2:	36790 GILES RD
Designated Facility Mail City:	GRAFTON
Designated Facility Mail Zip:	44044
Designated Facility Mail State:	OH

NEW YORK UNIVERSITY (Continued) **1031638996**

Designated Facility Location Street Number:	Not reported
Designated Facility Location Street 1:	36790 GILES RD
Designated Facility Location Street 2:	Not reported
Designated Facility Location City:	GRAFTON
Designated Facility Location Zip:	44044
Designated Facility Location State:	OH
Designated Facility Contact Company Name:	Not reported
Manifest Residue Indicator:	N
Rejection Indicator:	N

Manifest Tracking Number:	013198632FLE
Last Updated Date:	20190716
Shipped Date:	20190605
Received Date:	20190621
Manifest Status:	Signed
Submission Type:	DataImage5Copy
Origin Type:	Service
Generator EPA ID:	NYSCESCGXXXX
Generator Name:	New York University
Generator Location Street Number:	Not reported
Generator Location Street 1:	35 WEST 4TH ST
Generator Location Street 2:	SITE 12
Generator Location City:	NEW YORK
Generator Location State:	NY
Generator Location Zip:	10003
Generator Mail Street Number:	Not reported
Generator Mail Street 1:	35 WEST 4TH ST
Generator Mail Street 2:	SITE 12
Generator Mail City:	NEW YORK
Generator Mail Zip:	10003
Generator Mail State:	NY
Generator Contact Company Name:	Not reported
Designated Facility EPA ID:	OHD048415665
Designated Facility Name:	Ross Incineration Services Inc
Designated Facility Mail Street Number:	Not reported
Designated Facility Mail Street 1:	Not reported
Designated Facility Mail Street 2:	36790 GILES RD
Designated Facility Mail City:	GRAFTON
Designated Facility Mail Zip:	44044
Designated Facility Mail State:	OH
Designated Facility Location Street Number:	Not reported
Designated Facility Location Street 1:	36790 GILES RD
Designated Facility Location Street 2:	Not reported
Designated Facility Location City:	GRAFTON
Designated Facility Location Zip:	44044
Designated Facility Location State:	OH
Designated Facility Contact Company Name:	Not reported
Manifest Residue Indicator:	N
Rejection Indicator:	N

Manifest Tracking Number:	014084407FLE
Last Updated Date:	20221012
Shipped Date:	20220831
Received Date:	20220926
Manifest Status:	Signed
Submission Type:	DataImage5Copy
Origin Type:	Service

NEW YORK UNIVERSITY (Continued) **1031638996**

Generator EPA ID:	NYSCESCGYYYY
Generator Name:	New York University
Generator Location Street Number:	Not reported
Generator Location Street 1:	35 WEST 4TH ST
Generator Location Street 2:	EDUCATION BLOCK
Generator Location City:	NEW YORK
Generator Location State:	NY
Generator Location Zip:	10003
Generator Mail Street Number:	Not reported
Generator Mail Street 1:	10 ASTOR PLACE, 6TH FLOOR
Generator Mail Street 2:	ENVIRONMENTAL HEALTH & SAFETY
Generator Mail City:	NEW YORK
Generator Mail Zip:	10003
Generator Mail State:	NY
Generator Contact Company Name:	Not reported
Designated Facility EPA ID:	OHD048415665
Designated Facility Name:	Ross Incineration Services, Inc.
Designated Facility Mail Street Number:	Not reported
Designated Facility Mail Street 1:	36790 GILES RD
Designated Facility Mail Street 2:	ROSS INCINERATION SERVICES, IN
Designated Facility Mail City:	GRAFTON
Designated Facility Mail Zip:	44044
Designated Facility Mail State:	OH
Designated Facility Location Street Number:	Not reported
Designated Facility Location Street 1:	36790 GILES RD
Designated Facility Location Street 2:	Not reported
Designated Facility Location City:	GRAFTON
Designated Facility Location Zip:	44044
Designated Facility Location State:	OH
Designated Facility Contact Company Name:	Not reported
Manifest Residue Indicator:	N
Rejection Indicator:	N

Transporter:

Manifest Tracking Number:	014084407FLE
Transporter Line Number:	1
Transporter EPA ID:	MAC300016672
Transporter Name:	Triumvirate Environmental, Inc
Manifest Tracking Number:	014084407FLE
Transporter Line Number:	2
Transporter EPA ID:	OHD980614374
Transporter Name:	Ross Transportation Services, Inc.

Waste Line:

Manifest Tracking Number:	014084407FLE
Waste Line Number:	1
U.S. DOT Hazardous Indicator:	Y
U.S. DOT ID Number:	UN1950
U.S. DOT Description:	Un1950, Waste Aerosols,, 2.1,
Non-Hazardous Waste Description:	Not reported
Number of Containers:	1
Container Type Code:	DF
Container Type Description:	Fiberboard or plastic drums, barrels, kegs
Waste Quantity:	35
Quantity Unit of Measure Code:	P

NEW YORK UNIVERSITY (Continued) **1031638996**

Quantity Unit of Measure Description:	Pounds
Waste Quantity, in Tons:	0.0175
Acute Waste Quantity, in Tons:	0
Non-Acute Waste Quantity, in Tons:	0.0175
Waste Quantity, in Kilograms:	15.873026
Acute Waste Quantity, in Kilograms:	0
Non-Acute Waste Quantity, in Kilorgrams:	15.873026
Management Method Code:	H040
Management Method Description:	INCINERATION
Waste Residue Indicator:	N
Quantity Discrepancy Indicator:	N
Waste Type Discrepancy Indicator:	N
Waste Density:	Not reported
Waste Density Unit of Measure Code:	Not reported
Waste Density Unit of Measure Description:	Not reported
Form Code:	Not reported
Form Code Description:	Not reported
Source Code:	Not reported
Source Code Description:	Not reported
Waste Minimization Code:	Not reported
Waste Minimization Code Description:	Not reported
Consent Number:	Not reported
EPA Waste Indicator:	Y
Federal Waste Codes:	D001
Quantity Haz Kg:	15.873026
Quantity Haz Tons:	0.0175
Quantity Non Haz Kg:	0
Quantity Non Haz Tons:	0
State Waste Codes:	NY-B

AC777 **CON EDISON** **NY MANIFEST** **S117066340**
ESE **80 2ND AVE** **N/A**
1/8-1/4 **NEW YORK, NY 10003**
0.193 mi.
1019 ft. **Site 31 of 35 in cluster AC**

Relative:
Lower

Actual:
35 ft.

NY MANIFEST:

EPA ID:	NYP004589826
Country:	USA
Name:	Con Edison
Address:	80 2ND AVE
Address 2:	SB 53962
City,State,Zip:	NEW YORK, NY 10003
Zip 4:	Not reported
Location Address 1:	80 2ND AVE
Location Address 2:	SB 53962
Location City,State,Zip:	NEW YORK, NY 10003
Location Zip 4:	Not reported
Facility Status:	Not reported
Total Tanks:	Not reported
Code:	BP

Mailing:

Mailing Name:	Con Edison
Mailing Contact:	Tom Teeling
Mailing Address 1:	4 IRVING PLACE 15TH FLOOR
Mailing Address 2:	Not reported
Mailing City,State,Zip:	NEW YORK, NY 10003

CON EDISON (Continued) **S117066340**

Mailing Zip 4: Not reported
Mailing Country: USA
Mailing Phone: Not reported

Manifest Data:
Document ID: Not reported
Manifest Status: Not reported
Trans1 State ID: NJD003812047
Year: 2018
Trans2 State ID: Not reported
Generator Ship Date: 07/09/2014
Trans1 Recv Date: 07/09/2014
Trans2 Recv Date: Not reported
TSD Site Recv Date: 07/09/2014
Part A Recv Date: Not reported
Part B Recv Date: Not reported
Generator EPA ID: NYP004589826
Trans1 EPA ID: Not reported
Trans2 EPA ID: Not reported
TSDF ID 1: NJD991291105
TSDF ID 2: Not reported
Manifest Tracking Number: 002608202GBF
Import Indicator: N
Export Indicator: N
Discr Quantity Indicator: N
Discr Type Indicator: N
Discr Residue Indicator: N
Discr Partial Reject Indicator: N
Discr Full Reject Indicator: N
Manifest Ref Number: Not reported
Alt Facility RCRA ID: Not reported
Alt Facility Sign Date: Not reported
MGMT Method Type Code: H110
Waste Code a: Lead
Waste Code b: Not reported
Waste Code c: Not reported
Waste Code e: Not reported
Waste Code f: Not reported
Waste Code g: Not reported
Waste Code 1: Not reported
Waste Code 2: Not reported
Waste Code 3: Not reported
Waste Code 4: Not reported
Waste Code 5: Not reported
Waste Code 6: Not reported
Quantity: 500
Units: Pounds
Number of Containers: 1
Container Type: Cargo tanks (tank trucks)
Handling Method: Treat
Specific Gravity: 1

AK778 **300 EAST FIFTH STREET** **NY AST** **U003391509**
ESE **300 EAST 5TH STREET** **N/A**
1/8-1/4 **NEW YORK, NY 10003**
0.193 mi.
1020 ft. **Site 5 of 20 in cluster AK**

Relative:
Lower

Actual:
35 ft.

AST:

Name:	300 EAST FIFTH STREET
Address:	300 EAST 5TH STREET
City,State,Zip:	NEW YORK, NY 10003
Region:	STATE
DEC Region:	2
Site Status:	Active
Facility Id:	2-399396
Program Type:	PBS
UTM X:	585400.02445
UTM Y:	4508898.85426
Expiration Date:	10/06/2027
Site Type:	Apartment Building/Office Building

Affiliation Records:

Site Id:	19018
Affiliation Type:	Facility Owner
Company Name:	86 2ND AVE LLC
Contact Type:	AGENT
Contact Name:	FRED FRAGANO
Address1:	250 PARK AVENUE, SUITE 1901
Address2:	Not reported
City:	NEW YORK
State:	NY
Zip Code:	10177
Country Code:	001
Phone:	(212) 972-5900
EMail:	Not reported
Fax Number:	Not reported
Modified By:	MFLEONAR
Date Last Modified:	2017-10-11

Site Id:	19018
Affiliation Type:	Facility Operator
Company Name:	300 EAST FIFTH STREET
Contact Type:	Not reported
Contact Name:	BENNY SULIC
Address1:	Not reported
Address2:	Not reported
City:	Not reported
State:	NN
Zip Code:	Not reported
Country Code:	001
Phone:	(917) 691-6966
EMail:	Not reported
Fax Number:	Not reported
Modified By:	MFLEONAR
Date Last Modified:	2017-10-11

Site Id:	19018
Affiliation Type:	Emergency Contact
Company Name:	86 2ND AVE LLC
Contact Type:	Not reported
Contact Name:	BENNY SULIC

300 EAST FIFTH STREET (Continued) **U003391509**

Address1:	Not reported
Address2:	Not reported
City:	Not reported
State:	NN
Zip Code:	Not reported
Country Code:	999
Phone:	(917) 691-6966
EMail:	Not reported
Fax Number:	Not reported
Modified By:	MFLEONAR
Date Last Modified:	2017-10-11

Site Id:	19018
Affiliation Type:	Mail Contact
Company Name:	R.A. COHEN & ASSOCIATES INC.
Contact Type:	Not reported
Contact Name:	FRED FRAGANO
Address1:	250 PARK AVENUE
Address2:	SUITE 1901
City:	NEW YORK
State:	NY
Zip Code:	10177
Country Code:	001
Phone:	(212) 835-9526
EMail:	FRED@RACOHEN.COM
Fax Number:	Not reported
Modified By:	MFLEONAR
Date Last Modified:	2017-10-11

Tank Info:

Tank Number:	001
Tank Id:	21621
Material Code:	0001
Common Name of Substance:	#2 Fuel Oil (On-Site Consumption)

Equipment Records:

	H99 - Tank Leak Detection - Other
	I04 - Overfill - Product Level Gauge (A/G)
	C03 - Pipe Location - Aboveground/Underground Combination
	G00 - Tank Secondary Containment - None
	J02 - Dispenser - Suction Dispenser
	A00 - Tank Internal Protection - None
	D01 - Pipe Type - Steel/Carbon Steel/Iron
	E00 - Piping Secondary Containment - None
	K00 - Spill Prevention - None
	L09 - Piping Leak Detection - Exempt Suction Piping
	B00 - Tank External Protection - None
	F00 - Pipe External Protection - None
Tank Location:	Aboveground - contact with soil.... Tank bottom rests on soil, allowing no visual inspection.
Tank Type:	Steel/Carbon Steel/Iron
Tank Status:	In Service
Pipe Model:	Not reported
Install Date:	12/01/1955
Capacity Gallons:	1500

300 EAST FIFTH STREET (Continued) **U003391509**

Tightness Test Method:	-
Date Test:	Not reported
Next Test Date:	Not reported
Date Tank Closed:	Not reported
Register:	True
Modified By:	MJGRIFFI
Last Modified:	05/09/2022
Material Name:	#2 fuel oil (on-site consumption)

AF779 **NEW YORK UNIVERSITY** **NY AST** **U003396351**
NNW **16 WAVERLY PLACE** **N/A**
1/8-1/4 **NEW YORK, NY 10003**
0.193 mi.
1020 ft. **Site 11 of 12 in cluster AF**

Relative:
Lower

Actual:
36 ft.

AST:

Name:	NEW YORK UNIVERSITY
Address:	16 WAVERLY PLACE
City,State,Zip:	NEW YORK, NY 10003
Region:	STATE
DEC Region:	2
Site Status:	Unregulated/Closed
Facility Id:	2-601889
Program Type:	PBS
UTM X:	584907.80411
UTM Y:	4509281.87220
Expiration Date:	N/A
Site Type:	School

Affiliation Records:

Site Id:	23851
Affiliation Type:	Facility Operator
Company Name:	NEW YORK UNIVERSITY
Contact Type:	Not reported
Contact Name:	PETER WOODS
Address1:	Not reported
Address2:	Not reported
City:	Not reported
State:	NN
Zip Code:	Not reported
Country Code:	001
Phone:	(212) 995-3273
EMail:	Not reported
Fax Number:	Not reported
Modified By:	NRLOMBAR
Date Last Modified:	2007-09-17

Site Id:	23851
Affiliation Type:	Emergency Contact
Company Name:	NEW YORK UNIVERSITY
Contact Type:	Not reported
Contact Name:	LOUIS ORTIZ
Address1:	Not reported
Address2:	Not reported
City:	Not reported
State:	NN
Zip Code:	Not reported
Country Code:	999

NEW YORK UNIVERSITY (Continued) **U003396351**

Phone:	(212) 998-2222
EMail:	Not reported
Fax Number:	Not reported
Modified By:	NRLOMBAR
Date Last Modified:	2007-09-17

Site Id:	23851
Affiliation Type:	Mail Contact
Company Name:	NEW YORK UNIVERSITY
Contact Type:	Not reported
Contact Name:	LOUIS ORTIZ
Address1:	ENVIRONMENTAL HEALTH & SAFETY
Address2:	285 MERCER STREET - 2ND FLOOR
City:	NEW YORK
State:	NY
Zip Code:	10003
Country Code:	001
Phone:	(212) 998-1442
EMail:	Not reported
Fax Number:	Not reported
Modified By:	NRLOMBAR
Date Last Modified:	2007-09-17

Site Id:	23851
Affiliation Type:	Facility Owner
Company Name:	NEW YORK UNIVERSITY
Contact Type:	Not reported
Contact Name:	Not reported
Address1:	70 WASHINGTON SQUARE SOUTH
Address2:	Not reported
City:	NEW YORK
State:	NY
Zip Code:	10012
Country Code:	001
Phone:	(212) 998-1450
EMail:	Not reported
Fax Number:	Not reported
Modified By:	MXLAY
Date Last Modified:	2016-05-19

Tank Info:

Tank Number:	001
Tank Id:	48220
Material Code:	0001
Common Name of Substance:	#2 Fuel Oil (On-Site Consumption)

Equipment Records:

C01 - Pipe Location - Aboveground
L00 - Piping Leak Detection - None
J02 - Dispenser - Suction Dispenser
K00 - Spill Prevention - None
E00 - Piping Secondary Containment - None
H00 - Tank Leak Detection - None
A00 - Tank Internal Protection - None
F00 - Pipe External Protection - None

NEW YORK UNIVERSITY (Continued) **U003396351**

G02 - Tank Secondary Containment - Vault (w/access)
I05 - Overfill - Vent Whistle
B00 - Tank External Protection - None
D02 - Pipe Type - Galvanized Steel

Tank Location:	Aboveground - contact with impervious barrier... Tank bottom rests on impervious barrier, allowing visual indication of leaks.
Tank Type:	Steel/Carbon Steel/Iron
Tank Status:	Closed - Removed
Pipe Model:	Not reported
Install Date:	Not reported
Capacity Gallons:	5000
Tightness Test Method:	NN
Date Test:	Not reported
Next Test Date:	Not reported
Date Tank Closed:	11/30/2007
Register:	True
Modified By:	MJGRIFFI
Last Modified:	05/09/2022
Material Name:	#2 fuel oil (on-site consumption)

AO780 **CON EDISON** **NY MANIFEST** **S112817578**
NE **F/O 67 COOPER SQUARE** **N/A**
1/8-1/4 **NEW YORK, NY 10003**
0.193 mi.
1020 ft. **Site 1 of 23 in cluster AO**

Relative: **Lower**
Actual: **40 ft.**

NY MANIFEST:

EPA ID:	NYP004274650
Country:	USA
Name:	Con Edison
Address:	F/O 67 COOPER SQUARE
Address 2:	Not reported
City,State,Zip:	NEW YORK, NY 10003
Zip 4:	Not reported
Location Address 1:	F/O 67 COOPER SQUARE
Location Address 2:	Not reported
Location City,State,Zip:	NEW YORK, NY 10003
Location Zip 4:	Not reported
Facility Status:	Not reported
Total Tanks:	Not reported
Code:	BP

Mailing:

Mailing Name:	Con Edison
Mailing Contact:	Tom Teeling
Mailing Address 1:	4 IRVING PLACE 15TH FLOOR
Mailing Address 2:	Not reported
Mailing City,State,Zip:	NEW YORK, NY 10003
Mailing Zip 4:	Not reported
Mailing Country:	USA
Mailing Phone:	2124603770

Manifest Data:

Document ID:	Not reported
Manifest Status:	Not reported
Trans1 State ID:	NJ0000027193
Year:	2018
Trans2 State ID:	Not reported

CON EDISON (Continued) **S112817578**

Generator Ship Date:	10/18/2012
Trans1 Recv Date:	10/18/2012
Trans2 Recv Date:	Not reported
TSD Site Recv Date:	10/19/2012
Part A Recv Date:	Not reported
Part B Recv Date:	Not reported
Generator EPA ID:	NYP004274650
Trans1 EPA ID:	Not reported
Trans2 EPA ID:	Not reported
TSDF ID 1:	NJD002200046
TSDF ID 2:	Not reported
Manifest Tracking Number:	010456413JJK
Import Indicator:	N
Export Indicator:	N
Discr Quantity Indicator:	N
Discr Type Indicator:	N
Discr Residue Indicator:	N
Discr Partial Reject Indicator:	N
Discr Full Reject Indicator:	N
Manifest Ref Number:	Not reported
Alt Facility RCRA ID:	Not reported
Alt Facility Sign Date:	Not reported
MGMT Method Type Code:	H111
Waste Code a:	Lead
Waste Code b:	Not reported
Waste Code c:	Not reported
Waste Code e:	Not reported
Waste Code f:	Not reported
Waste Code g:	Not reported
Waste Code 1:	Not reported
Waste Code 2:	Not reported
Waste Code 3:	Not reported
Waste Code 4:	Not reported
Waste Code 5:	Not reported
Waste Code 6:	Not reported
Quantity:	4000
Units:	Pounds
Number of Containers:	1
Container Type:	Cargo tanks (tank trucks)
Handling Method:	Treat
Specific Gravity:	1

AO781 **CON EDISON** **NY MANIFEST** **S112817580**
NE **OPP. 67 COOPER SQUARE** **N/A**
1/8-1/4 **NEW YORK, NY 10003**
0.193 mi.
1020 ft. **Site 2 of 23 in cluster AO**

Relative: **Lower**
Actual: **40 ft.**

NY MANIFEST:

EPA ID:	NYP004274676
Country:	USA
Name:	Con Edison
Address:	OPP. 67 COOPER SQUARE
Address 2:	Not reported
City,State,Zip:	NEW YORK, NY 10003
Zip 4:	Not reported
Location Address 1:	OPP. 67 COOPER SQUARE

CON EDISON (Continued) **S112817580**

Location Address 2: Not reported
Location City,State,Zip: NEW YORK, NY 10003
Location Zip 4: Not reported
Facility Status: Not reported
Total Tanks: Not reported
Code: BP

Mailing:
Mailing Name: Con Edison
Mailing Contact: Tom Teeling
Mailing Address 1: 4 IRVING PLACE 15TH FLOOR
Mailing Address 2: Not reported
Mailing City,State,Zip: NEW YORK, NY 10003
Mailing Zip 4: Not reported
Mailing Country: USA
Mailing Phone: 2124603770

Manifest Data:
Document ID: Not reported
Manifest Status: Not reported
Trans1 State ID: NJ0000027193
Year: 2018
Trans2 State ID: Not reported
Generator Ship Date: 10/18/2012
Trans1 Recv Date: 10/18/2012
Trans2 Recv Date: Not reported
TSD Site Recv Date: 10/19/2012
Part A Recv Date: Not reported
Part B Recv Date: Not reported
Generator EPA ID: NYP004274676
Trans1 EPA ID: Not reported
Trans2 EPA ID: Not reported
TSDF ID 1: NJD002200046
TSDF ID 2: Not reported
Manifest Tracking Number: 010456412JJK
Import Indicator: N
Export Indicator: N
Discr Quantity Indicator: N
Discr Type Indicator: N
Discr Residue Indicator: N
Discr Partial Reject Indicator: N
Discr Full Reject Indicator: N
Manifest Ref Number: Not reported
Alt Facility RCRA ID: Not reported
Alt Facility Sign Date: Not reported
MGMT Method Type Code: H111
Waste Code a: Lead
Waste Code b: Not reported
Waste Code c: Not reported
Waste Code e: Not reported
Waste Code f: Not reported
Waste Code g: Not reported
Waste Code 1: Not reported
Waste Code 2: Not reported
Waste Code 3: Not reported
Waste Code 4: Not reported
Waste Code 5: Not reported

CON EDISON (Continued) **S112817580**

Waste Code 6:	Not reported
Quantity:	4000
Units:	Pounds
Number of Containers:	1
Container Type:	Cargo tanks (tank trucks)
Handling Method:	Treat
Specific Gravity:	1

AD782 **CON EDISON** **NY MANIFEST** **S117066348**
SSE **23 2ND AVE** **N/A**
1/8-1/4 **NEW YORK, NY 10003**
0.194 mi.
1022 ft. **Site 8 of 10 in cluster AD**

Relative:
Lower

Actual:
40 ft.

NY MANIFEST:

EPA ID:	NYP004589917
Country:	USA
Name:	Con Edison
Address:	23 2ND AVE
Address 2:	SB 53921
City,State,Zip:	NEW YORK, NY 10003
Zip 4:	Not reported
Location Address 1:	23 2ND AVE
Location Address 2:	SB 53921
Location City,State,Zip:	NEW YORK, NY 10003
Location Zip 4:	Not reported
Facility Status:	Not reported
Total Tanks:	Not reported
Code:	BP

Mailing:

Mailing Name:	Con Edison
Mailing Contact:	Tom Teeling
Mailing Address 1:	4 IRVING PLACE 15TH FLOOR
Mailing Address 2:	Not reported
Mailing City,State,Zip:	NEW YORK, NY 10003
Mailing Zip 4:	Not reported
Mailing Country:	USA
Mailing Phone:	Not reported

Manifest Data:

Document ID:	Not reported
Manifest Status:	Not reported
Trans1 State ID:	NJD003812047
Year:	2018
Trans2 State ID:	Not reported
Generator Ship Date:	07/09/2014
Trans1 Recv Date:	07/09/2014
Trans2 Recv Date:	Not reported
TSD Site Recv Date:	07/11/2014
Part A Recv Date:	Not reported
Part B Recv Date:	Not reported
Generator EPA ID:	NYP004589917
Trans1 EPA ID:	Not reported
Trans2 EPA ID:	Not reported
TSDF ID 1:	NJD991291105
TSDF ID 2:	Not reported

CON EDISON (Continued) **S117066348**

Manifest Tracking Number:	002423992GBF
Import Indicator:	N
Export Indicator:	N
Discr Quantity Indicator:	N
Discr Type Indicator:	N
Discr Residue Indicator:	N
Discr Partial Reject Indicator:	N
Discr Full Reject Indicator:	N
Manifest Ref Number:	Not reported
Alt Facility RCRA ID:	Not reported
Alt Facility Sign Date:	Not reported
MGMT Method Type Code:	H110
Waste Code a:	Lead
Waste Code b:	Not reported
Waste Code c:	Not reported
Waste Code e:	Not reported
Waste Code f:	Not reported
Waste Code g:	Not reported
Waste Code 1:	Not reported
Waste Code 2:	Not reported
Waste Code 3:	Not reported
Waste Code 4:	Not reported
Waste Code 5:	Not reported
Waste Code 6:	Not reported
Quantity:	500
Units:	Pounds
Number of Containers:	1
Container Type:	Cargo tanks (tank trucks)
Handling Method:	Treat
Specific Gravity:	1

AJ783 **CONSOLIDATED EDISON COMPANY OF NY C/O ACV ENVIRO** **E MANIFEST** **1031631636**
SSW **45 E HOUSTON ST** **N/A**
1/8-1/4 **NEW YORK, NY 10012**
0.194 mi.
1023 ft. **Site 4 of 17 in cluster AJ**

Relative: **Higher**

Actual: **42 ft.**

E MANIFEST:

Manifest Tracking Number:	024111665JJK
Last Updated Date:	20221017
Shipped Date:	20221004
Received Date:	20221010
Manifest Status:	Signed
Submission Type:	DataImage5Copy
Origin Type:	Service
Generator EPA ID:	NYR000114579
Generator Name:	Consolidated Edison Company Of Ny C/O Acv Enviro
Generator Location Street Number:	Not reported
Generator Location Street 1:	45 E HOUSTON ST
Generator Location Street 2:	Not reported
Generator Location City:	NEW YORK
Generator Location State:	NY
Generator Location Zip:	10012
Generator Mail Street Number:	Not reported
Generator Mail Street 1:	928 E HAZELWOOD AVE
Generator Mail Street 2:	Not reported
Generator Mail City:	RAHWAY

CONSOLIDATED EDISON COMPANY OF NY C/O ACV ENVIRO (Continued) **1031631636**

Generator Mail Zip:	07065
Generator Mail State:	NJ
Generator Contact Company Name:	Not reported
Designated Facility EPA ID:	NJD991291105
Designated Facility Name:	Clean Earth Of North Jersey
Designated Facility Mail Street Number:	105
Designated Facility Mail Street 1:	Not reported
Designated Facility Mail Street 2:	JACOBUS AVE
Designated Facility Mail City:	KEARNY
Designated Facility Mail Zip:	07032
Designated Facility Mail State:	NJ
Designated Facility Location Street Number:	105
Designated Facility Location Street 1:	JACOBUS AVE
Designated Facility Location Street 2:	Not reported
Designated Facility Location City:	KEARNY
Designated Facility Location Zip:	07032
Designated Facility Location State:	NJ
Designated Facility Contact Company Name:	Not reported
Manifest Residue Indicator:	N
Rejection Indicator:	N

Transporter:

Manifest Tracking Number:	024111665JJK
Transporter Line Number:	1
Transporter EPA ID:	NJD003812047
Transporter Name:	Acv Environmental Services Inc.

Waste Line:

Manifest Tracking Number:	024111665JJK
Waste Line Number:	1
U.S. DOT Hazardous Indicator:	Y
U.S. DOT ID Number:	NA3082
U.S. DOT Description:	Na3082, Hazardous Waste, Liquid N.O.S., 9, Pg Iii, Rq
Non-Hazardous Waste Description:	Not reported
Number of Containers:	1
Container Type Code:	TT
Container Type Description:	Cargo tanks (tank trucks)
Waste Quantity:	2500
Quantity Unit of Measure Code:	P
Quantity Unit of Measure Description:	Pounds
Waste Quantity, in Tons:	1.25
Acute Waste Quantity, in Tons:	0
Non-Acute Waste Quantity, in Tons:	1.25
Waste Quantity, in Kilograms:	1133.7876
Acute Waste Quantity, in Kilograms:	0
Non-Acute Waste Quantity, in Kilorgrams:	1133.7876
Management Method Code:	H110
Management Method Description:	STABILIZATION
Waste Residue Indicator:	N
Quantity Discrepancy Indicator:	N
Waste Type Discrepancy Indicator:	N
Waste Density:	Not reported
Waste Density Unit of Measure Code:	Not reported
Waste Density Unit of Measure Description:	Not reported
Form Code:	Not reported
Form Code Description:	Not reported

CONSOLIDATED EDISON COMPANY OF NY C/O ACV ENVIRO (Continued) **1031631636**

Source Code:	Not reported
Source Code Description:	Not reported
Waste Minimization Code:	Not reported
Waste Minimization Code Description:	Not reported
Consent Number:	Not reported
EPA Waste Indicator:	Y
Federal Waste Codes:	D008
Quantity Haz Kg:	1133.7876
Quantity Haz Tons:	1.25
Quantity Non Haz Kg:	0
Quantity Non Haz Tons:	0
State Waste Codes:	NY-T

AH784 **CABLE BUILDING** **NY AST** **U003384433**
WSW **611 BROADWAY** **N/A**
1/8-1/4 **NEW YORK, NY 10012**
0.194 mi.
1024 ft. **Site 11 of 11 in cluster AH**

Relative: **Lower**

Actual: **40 ft.**

AST:

Name:	CABLE BUILDING
Address:	611 BROADWAY
City,State,Zip:	NEW YORK, NY 10012
Region:	STATE
DEC Region:	2
Site Status:	Active
Facility Id:	2-100455
Program Type:	PBS
UTM X:	584731.23586
UTM Y:	4508799.58495
Expiration Date:	03/24/2022
Site Type:	Apartment Building/Office Building

Affiliation Records:

Site Id:	3046
Affiliation Type:	Facility Owner
Company Name:	CABLE BUILDING ASSOCIATES
Contact Type:	ASSET MANAGER
Contact Name:	BEN SLOAH
Address1:	611 BROADWAY
Address2:	Not reported
City:	NEW YORK
State:	NY
Zip Code:	10012
Country Code:	001
Phone:	(212) 529-2254
EMail:	Not reported
Fax Number:	Not reported
Modified By:	DMPOKRZY
Date Last Modified:	2017-06-21

Site Id:	3046
Affiliation Type:	Mail Contact
Company Name:	CABLE BUILDING ASSOCIATES
Contact Type:	Not reported
Contact Name:	LANDIN HUTAJ
Address1:	611 BROADWAY
Address2:	Not reported

CABLE BUILDING (Continued) **U003384433**

City: NEW YORK
State: NY
Zip Code: 10012
Country Code: 001
Phone: (212) 529-2254
EMail: Not reported
Fax Number: Not reported
Modified By: DMPOKRZY
Date Last Modified: 2017-06-21

Site Id: 3046
Affiliation Type: Facility Operator
Company Name: CABLE BUILDING
Contact Type: Not reported
Contact Name: LANDIN HUTAJ
Address1: Not reported
Address2: Not reported
City: Not reported
State: NN
Zip Code: Not reported
Country Code: 001
Phone: (212) 529-2254
EMail: Not reported
Fax Number: Not reported
Modified By: DMPOKRZY
Date Last Modified: 2017-06-21

Site Id: 3046
Affiliation Type: Emergency Contact
Company Name: CABLE BUILDING ASSOCIATES
Contact Type: Not reported
Contact Name: M.D. CARLISLE REALTY CORP
Address1: Not reported
Address2: Not reported
City: Not reported
State: NN
Zip Code: Not reported
Country Code: 999
Phone: (347) 762-7694
EMail: Not reported
Fax Number: Not reported
Modified By: DMPOKRZY
Date Last Modified: 2017-06-21

Tank Info:

Tank Number: 001
Tank Id: 3767
Material Code: 0003
Common Name of Substance: #6 Fuel Oil (On-Site Consumption)

Equipment Records:

K01 - Spill Prevention - Catch Basin
L09 - Piping Leak Detection - Exempt Suction Piping
D01 - Pipe Type - Steel/Carbon Steel/Iron
E00 - Piping Secondary Containment - None

CABLE BUILDING (Continued) **U003384433**

H00 - Tank Leak Detection - None
A00 - Tank Internal Protection - None
J02 - Dispenser - Suction Dispenser
I04 - Overfill - Product Level Gauge (A/G)
F00 - Pipe External Protection - None
G02 - Tank Secondary Containment - Vault (w/access)
B05 - Tank External Protection - Jacketed
C00 - Pipe Location - No Piping

Tank Location:	Aboveground - on saddles, legs, racks, etc.... Tank bottom is elevated above grade or tank pad, allowing visual inspection.
Tank Type:	Steel/Carbon Steel/Iron
Tank Status:	In Service
Pipe Model:	Not reported
Install Date:	01/01/1940
Capacity Gallons:	10000
Tightness Test Method:	NN
Date Test:	Not reported
Next Test Date:	Not reported
Date Tank Closed:	Not reported
Register:	True
Modified By:	MJGRIFFI
Last Modified:	05/09/2022
Material Name:	#6 fuel oil (on-site consumption)

AL785 **GASETERIA** **NY LTANKS** **S105995059**
SW **21 EAST HOUSTON STREET** **N/A**
1/8-1/4 **NEW YORK, NY**
0.194 mi.
1025 ft. **Site 4 of 20 in cluster AL**

Relative: **Higher**
Actual: **42 ft.**

LTANKS:

Name:	GASETERIA
Address:	21 EAST HOUSTON STREET
City,State,Zip:	NEW YORK, NY
Spill Number/Closed Date:	0230042 / 2006-03-20
Facility ID:	0230042
Site ID:	162605
Spill Date:	2002-01-30
Spill Cause:	Tank Failure
Spill Source:	Gasoline Station or other PBS Facility
Spill Class:	C3
Cleanup Ceased:	Not reported
SWIS:	3101
Investigator:	aaobliga
Referred To:	Not reported
Reported to Dept:	2002-01-30
CID:	Not reported
Water Affected:	Not reported
Spill Notifier:	Other
Last Inspection:	Not reported
Recommended Penalty:	False
Meets Standard:	False
UST Involvement:	True
Remediation Phase:	0
Date Entered In Computer:	2002-09-27
Spill Record Last Update:	2008-01-04
Spiller Name:	ROBERTO
Spiller Company:	GASETERIA

GASETERIA (Continued) **S105995059**

Spiller Address:	364 MASPETH AVENUE
Spiller County:	001
Spiller Contact:	ROBERTO
Spiller Phone:	(718) 782-4200
Spiller Extention:	Not reported
DEC Region:	2
DER Facility ID:	137186
Latitude:	Not reported
Longitude:	Not reported
DEC Memo:	Prior to Sept, 2004 data translation this spill Lead_DEC Field was VOUGHT SPILL TRANSFERRED FROM VOUGHT OBLIGADO 10/26/05 - Obligado - Site also known as 300 Lafayette Street under spill number 9408102. Close older spill number 9408102 and consolidate with new spill number 0230042. 11/21/05 - Obligado - Spoke with Steve Muller, well installation planned. 12/2/05 - Obligado - Review baseline assessment report, submitted by Delta, 10/02. At time of assessment, site had 3 active 4000 galon USTs, and was an active Gaseteria. Between Jan 01 and Dec 02, three soil borings advanced to 20 to 30 ft. Two more soil boroings advanced in Jan 02 to 48 ft. A total of 9 soil samples collected. Soil results in ppb: SB1 (13-15) - 1250 xylenes SB1 (18-20) - 2060 xylenes SB4 (45-47) - 198 MTBE SB5 (40-42) - 1850 xylenes, 62,350 total VOCs Two of the soil borings turned into wells. Ground water results in ppb: MW4 - 4.92 benzene, 171 ethylbenzene, 868 xylenes, 247 MTBE, 105 arsenic, 461 chromium, 728 lead MW5 - 220 nbutlybenzene, 253 124trimethlybenzene Sensitive receptors include 1 federal public supply well 1.1 miles northwest, church 750 ft southeast, St.Patrick elementary school 800 ft southeast. Depth to water is 41 ft. Ground water flow is westerly-southwesterly to Hudson River. Soil is predominantly sand. 12/7/05 - Obligado - Meeting with DEC, ASR, Gaseteria. Decide to postpone drilling at this locattion to advance other higher priority sites. 1/5/05 - Obligado - Spoke with Steve Muller. Drilling scheduled for 1/12 1/18/05 - Obligado - Spoke with Steve Muller. Drilling postponed. Drilling will occur this week. 3/2/06 - Obligado - Received Final Remedial Action Plan, submitted by ASR, dated 3/1/06. According to report, 3 wells installed by Air Rotary method to 70 ft bgs. Ground water at 45 ft bgs. 1 composite soil sample collected from each well at 40 - 50 ft bgs depth interval. Only one impact (300 ppb napthalene) at one soil boring. Three ground water samples show non detect. Request NFA. Call Steve MUller. Ask why air rotary drilling method was used to drill through silty sand. Also why wells were installed to 70 ft, and screening a 30 ft interval. He said he would have to look at the report and the field notes and he would get back to me. Told him from now on I would like to see workplans for all subsurface investigations before drilling. 3/7/06 - Obligado - Phone conversation with Steve Muller. He said there were some errors in the reporting, and that wells were installed by hollow stem auger to 50 ft. He said he would submit a revised report. 3/20/06 - Obligado - Review revised report, wells drilled to 50 ft with augers. Ground water analyticals show non detect for groundwater. Discuss with Joe Sunn, close spill number based on no ground water impacts. 1/4/08 - Obligado - Received well abandonment report.
Remarks:	Contaminated soil and groundwater found. Data reported to DEC by Delta despite knowledge by Gaseteria since 8/5/2002.

All Materials:

Site ID:	162605
Operable Unit ID:	864452

GASETERIA (Continued) **S105995059**

Operable Unit:	01
Material ID:	568565
Material Code:	0009
Material Name:	gasoline
Case No.:	Not reported
Material FA:	Petroleum
Quantity:	.00
Units:	G
Recovered:	.00
Resource Affected:	Groundwater
Oxygenate:	Not reported

AL786 **NG 300 LAFAYETTE ST. LLC** **NY AST** **A100479218**
SW **21 EAST HOUSTON STREET** **N/A**
1/8-1/4 **NEW YORK, NY 10012**
0.194 mi.
1025 ft. **Site 5 of 20 in cluster AL**

Relative:
Higher

Actual:
42 ft.

AST:

Name:	NG 300 LAFAYETTE ST. LLC
Address:	21 EAST HOUSTON STREET
City,State,Zip:	NEW YORK, NY 10012
Region:	STATE
DEC Region:	2
Site Status:	Active
Facility Id:	2-191256
Program Type:	PBS
UTM X:	584820.49449
UTM Y:	4508717.48873
Expiration Date:	05/15/2024
Site Type:	Apartment Building/Office Building

Affiliation Records:

Site Id:	5951
Affiliation Type:	Facility Owner
Company Name:	LVC 298, LLC
Contact Type:	PROPERTY MANAGER
Contact Name:	STEPHANIE GOMEZ
Address1:	275 MADISON AVENUE, 37TH FLOOR
Address2:	Not reported
City:	NEW YORK
State:	NY
Zip Code:	10016
Country Code:	001
Phone:	(646) 612-7350
EMail:	Not reported
Fax Number:	Not reported
Modified By:	JSMACRI
Date Last Modified:	2019-06-18

Site Id:	5951
Affiliation Type:	Facility Operator
Company Name:	NG 300 LAFAYETTE ST. LLC
Contact Type:	Not reported
Contact Name:	N/A
Address1:	Not reported
Address2:	Not reported

NG 300 LAFAYETTE ST. LLC (Continued) **A100479218**

City:	Not reported
State:	NN
Zip Code:	Not reported
Country Code:	001
Phone:	(212) 966-2952
EMail:	Not reported
Fax Number:	Not reported
Modified By:	JSMACRI
Date Last Modified:	2019-06-18

Site Id:	5951
Affiliation Type:	Mail Contact
Company Name:	NG 300 LAFEYETTE ST. LLC C/O NIGHTINGALE PROP. LLC
Contact Type:	Not reported
Contact Name:	STEPHANIE GOMEZ
Address1:	300 LAFAYETTE STREET
Address2:	Not reported
City:	NEW YORK
State:	NY
Zip Code:	10012
Country Code:	001
Phone:	(862) 227-5388
EMail:	SGOMEZ@THENGROUP.COM
Fax Number:	Not reported
Modified By:	JSMACRI
Date Last Modified:	2019-06-18

Site Id:	5951
Affiliation Type:	Emergency Contact
Company Name:	LVC 298, LLC
Contact Type:	Not reported
Contact Name:	EL MUBURAK DABO
Address1:	Not reported
Address2:	Not reported
City:	Not reported
State:	NN
Zip Code:	Not reported
Country Code:	999
Phone:	(646) 612-7324
EMail:	Not reported
Fax Number:	Not reported
Modified By:	JSMACRI
Date Last Modified:	2019-06-18

Tank Info:

Tank Number:	006
Tank Id:	280818

Equipment Records:

G01 - Tank Secondary Containment - Diking (Aboveground)
H06 - Tank Leak Detection - Impervious Barrier/Concrete Pad (A/G)
J03 - Dispenser - Gravity
L00 - Piping Leak Detection - None
E02 - Piping Secondary Containment - Vault (with Access)
F00 - Pipe External Protection - None
A00 - Tank Internal Protection - None

NG 300 LAFAYETTE ST. LLC (Continued) **A100479218**

B01 - Tank External Protection - Painted/Asphalt Coating
D01 - Pipe Type - Steel/Carbon Steel/Iron
I02 - Overfill - High Level Alarm
K00 - Spill Prevention - None
C01 - Pipe Location - Aboveground

Tank Location:	Aboveground in subterranean vault with access for inspections..... Tank in subterranean vault but accessible for inspection.
Tank Type:	Steel/Carbon Steel/Iron
Tank Status:	In Service
Pipe Model:	Not reported
Install Date:	05/15/2019
Capacity Gallons:	3000
Tightness Test Method:	-
Date Test:	Not reported
Next Test Date:	Not reported
Date Tank Closed:	Not reported
Register:	True
Modified By:	MJGRIFFI
Last Modified:	05/09/2022
Material Name:	Diesel (E-Gen)

AL787 **B P PRODUCTS NORTH AMERICA INC #48384** **RCRA-SQG** **1007571110**
SW **21 E HOUSTON ST** **NY MANIFEST** **NYR000126698**
1/8-1/4 **NEW YORK, NY 10012** **NJ MANIFEST**
0.194 mi.
1025 ft. **Site 6 of 20 in cluster AL**

Relative: **Higher**
Actual: **42 ft.**

RCRA Listings:

Date Form Received by Agency:	20070101
Handler Name:	B P Products North America Inc #48384
Handler Address:	E Houston St
Handler City,State,Zip:	NEW YORK, NY 10012
EPA ID:	NYR000126698
Contact Name:	PAULA SKRYJA
Contact Address:	PO BOX 6038
Contact City,State,Zip:	ARTESIA, NY 90702-6038
Contact Telephone:	410-551-6074
Contact Fax:	Not reported
Contact Email:	Not reported
Contact Title:	Not reported
EPA Region:	02
Land Type:	Private
Federal Waste Generator Description:	Small Quantity Generator
Non-Notifier:	Not reported
Biennial Report Cycle:	Not reported
Accessibility:	Not reported
Active Site Indicator:	Handler Activities
State District Owner:	Ny
State District:	NYSDEC R2
Mailing Address:	PO BOX 6038
Mailing City,State,Zip:	ARTESIA, NY 90702-6038
Owner Name: No Name Found	
Owner Type:	Private
Operator Name: No Name Found	
Operator Type:	Private
Short-Term Generator Activity:	No
Importer Activity:	No
Mixed Waste Generator:	No

B P PRODUCTS NORTH AMERICA INC #48384 (Continued) **1007571110**

Transporter Activity:	No
Transfer Facility Activity:	No
Recycler Activity with Storage:	No
Small Quantity On-Site Burner Exemption:	No
Smelting Melting and Refining Furnace Exemption:	No
Underground Injection Control:	No
Off-Site Waste Receipt:	No
Universal Waste Indicator:	No
Universal Waste Destination Facility:	No
Federal Universal Waste:	No
Active Site State-Reg Handler:	---
Federal Facility Indicator:	Not reported
Hazardous Secondary Material Indicator:	N
Sub-Part K Indicator:	Not reported
2018 GPRA Permit Baseline:	Not on the Baseline
2018 GPRA Renewals Baseline:	Not on the Baseline
202 GPRA Corrective Action Baseline:	No
Subject to Corrective Action Universe:	No
Non-TSDFs Where RCRA CA has Been Imposed Universe:	No
Corrective Action Priority Ranking:	No NCAPS ranking
Environmental Control Indicator:	No
Institutional Control Indicator:	No
Human Exposure Controls Indicator:	N/A
Groundwater Controls Indicator:	N/A
Significant Non-Complier Universe:	No
Unaddressed Significant Non-Complier Universe:	No
Addressed Significant Non-Complier Universe:	No
Significant Non-Complier With a Compliance Schedule Universe:	No
Financial Assurance Required:	Not reported
Handler Date of Last Change:	20150414
Recognized Trader-Importer:	No
Recognized Trader-Exporter:	No
Importer of Spent Lead Acid Batteries:	No
Exporter of Spent Lead Acid Batteries:	No
Recycler Activity Without Storage:	No
Manifest Broker:	No
Sub-Part P Indicator:	No

Hazardous Waste Summary:

Waste Code:	D018
Waste Description:	Benzene

Handler - Owner Operator:

Owner/Operator Indicator:	Owner
Owner/Operator Name:	BP PRODUCTS NORTH AMERICA INC
Legal Status:	Private
Date Became Current:	20020819
Date Ended Current:	Not reported
Owner/Operator Address:	Not reported
Owner/Operator City,State,Zip:	Not reported
Owner/Operator Telephone:	Not reported
Owner/Operator Telephone Ext:	Not reported
Owner/Operator Fax:	Not reported
Owner/Operator Email:	Not reported

B P PRODUCTS NORTH AMERICA INC #48384 (Continued) **1007571110**

Owner/Operator Indicator: Owner
Owner/Operator Name: NO NAME FOUND
Legal Status: Private
Date Became Current: 20020819
Date Ended Current: Not reported
Owner/Operator Address: Not reported
Owner/Operator City,State,Zip: Not reported
Owner/Operator Telephone: Not reported
Owner/Operator Telephone Ext: Not reported
Owner/Operator Fax: Not reported
Owner/Operator Email: Not reported

Owner/Operator Indicator: Operator
Owner/Operator Name: NO NAME FOUND
Legal Status: Private
Date Became Current: 20020819
Date Ended Current: Not reported
Owner/Operator Address: Not reported
Owner/Operator City,State,Zip: Not reported
Owner/Operator Telephone: Not reported
Owner/Operator Telephone Ext: Not reported
Owner/Operator Fax: Not reported
Owner/Operator Email: Not reported

Owner/Operator Indicator: Operator
Owner/Operator Name: BP PRODUCTS NORTH AMERICA INC
Legal Status: Private
Date Became Current: 20020819
Date Ended Current: Not reported
Owner/Operator Address: Not reported
Owner/Operator City,State,Zip: Not reported
Owner/Operator Telephone: Not reported
Owner/Operator Telephone Ext: Not reported
Owner/Operator Fax: Not reported
Owner/Operator Email: Not reported

Historic Generators:
Receive Date: 20060101
Handler Name: B P PRODUCTS NORTH AMERICA INC #48384
Federal Waste Generator Description: Not a generator, verified
State District Owner: Ny
Large Quantity Handler of Universal Waste: No
Recognized Trader Importer: No
Recognized Trader Exporter: No
Spent Lead Acid Battery Importer: No
Spent Lead Acid Battery Exporter: No
Current Record: No
Non Storage Recycler Activity: Not reported
Electronic Manifest Broker: Not reported

Receive Date: 20070101
Handler Name: B P PRODUCTS NORTH AMERICA INC #48384
Federal Waste Generator Description: Small Quantity Generator
State District Owner: Ny
Large Quantity Handler of Universal Waste: No
Recognized Trader Importer: No
Recognized Trader Exporter: No

B P PRODUCTS NORTH AMERICA INC #48384 (Continued) **1007571110**

Spent Lead Acid Battery Importer: No
Spent Lead Acid Battery Exporter: No
Current Record: Yes
Non Storage Recycler Activity: Not reported
Electronic Manifest Broker: Not reported

Receive Date: 20040729
Handler Name: B P PRODUCTS NORTH AMERICA INC #48384
Federal Waste Generator Description: Small Quantity Generator
State District Owner: Ny
Large Quantity Handler of Universal Waste: No
Recognized Trader Importer: No
Recognized Trader Exporter: No
Spent Lead Acid Battery Importer: No
Spent Lead Acid Battery Exporter: No
Current Record: No
Non Storage Recycler Activity: Not reported
Electronic Manifest Broker: Not reported

List of NAICS Codes and Descriptions:
NAICS Code: 44711
NAICS Description: Gasoline Stations With Convenience Stores

Facility Has Received Notices of Violations:
Violations: No Violations Found

Evaluation Action Summary:
Evaluations: No Evaluations Found

NY MANIFEST:
EPA ID: NYR000126698
Country: USA
Name: Bp Products North America Amoco 48384
Address: 21 E HOUSTON ST
Address 2: Not reported
City,State,Zip: NEW YORK, NY 10012
Zip 4: Not reported
Location Address 1: 21 E HOUSTON ST
Location Address 2: Not reported
Location City,State,Zip: NEW YORK, NY
Location Zip 4: Not reported
Facility Status: Not reported
Total Tanks: Not reported
Code: BP

Mailing:
Mailing Name: Bp Products North America Amoco 48384
Mailing Contact: N/S
Mailing Address 1: PO BOX 80249
Mailing Address 2: Not reported
Mailing City,State,Zip: RANCHO SANTA MARGARITA, CA 92688
Mailing Zip 4: Not reported
Mailing Country: USA
Mailing Phone: 9494605200

B P PRODUCTS NORTH AMERICA INC #48384 (Continued) **1007571110**

Manifest Data:

Document ID:	Not reported
Manifest Status:	Not reported
Trans1 State ID:	NJR000023036
Year:	2018
Trans2 State ID:	Not reported
Generator Ship Date:	01/22/2007
Trans1 Recv Date:	01/22/2007
Trans2 Recv Date:	Not reported
TSD Site Recv Date:	01/27/2007
Part A Recv Date:	Not reported
Part B Recv Date:	Not reported
Generator EPA ID:	NYR000126698
Trans1 EPA ID:	Not reported
Trans2 EPA ID:	Not reported
TSDF ID 1:	NJD991291105
TSDF ID 2:	Not reported
Manifest Tracking Number:	001274582JJK
Import Indicator:	N
Export Indicator:	N
Discr Quantity Indicator:	N
Discr Type Indicator:	Y
Discr Residue Indicator:	N
Discr Partial Reject Indicator:	N
Discr Full Reject Indicator:	N
Manifest Ref Number:	Not reported
Alt Facility RCRA ID:	Not reported
Alt Facility Sign Date:	Not reported
MGMT Method Type Code:	H141
Waste Code a:	Benzene
Waste Code b:	Not reported
Waste Code c:	Not reported
Waste Code e:	Not reported
Waste Code f:	Not reported
Waste Code g:	Not reported
Waste Code 1:	Not reported
Waste Code 2:	Not reported
Waste Code 3:	Not reported
Waste Code 4:	Not reported
Waste Code 5:	Not reported
Waste Code 6:	Not reported
Quantity:	200
Units:	Pounds
Number of Containers:	1
Container Type:	Metal drums, barrels, kegs
Handling Method:	Burn
Specific Gravity:	1

Document ID:	Not reported
Manifest Status:	Not reported
Trans1 State ID:	NJR000023036
Year:	2018
Trans2 State ID:	Not reported
Generator Ship Date:	12/15/2006
Trans1 Recv Date:	12/15/2006
Trans2 Recv Date:	Not reported
TSD Site Recv Date:	12/15/2006

B P PRODUCTS NORTH AMERICA INC #48384 (Continued) **1007571110**

Part A Recv Date:	Not reported
Part B Recv Date:	Not reported
Generator EPA ID:	NYR000126698
Trans1 EPA ID:	Not reported
Trans2 EPA ID:	Not reported
TSDF ID 1:	NJD991291105
TSDF ID 2:	Not reported
Manifest Tracking Number:	001274558JJK
Import Indicator:	N
Export Indicator:	N
Discr Quantity Indicator:	N
Discr Type Indicator:	Y
Discr Residue Indicator:	N
Discr Partial Reject Indicator:	N
Discr Full Reject Indicator:	N
Manifest Ref Number:	Not reported
Alt Facility RCRA ID:	Not reported
Alt Facility Sign Date:	Not reported
MGMT Method Type Code:	H141
Waste Code a:	Benzene
Waste Code b:	Not reported
Waste Code c:	Not reported
Waste Code e:	Not reported
Waste Code f:	Not reported
Waste Code g:	Not reported
Waste Code 1:	Not reported
Waste Code 2:	Not reported
Waste Code 3:	Not reported
Waste Code 4:	Not reported
Waste Code 5:	Not reported
Waste Code 6:	Not reported
Quantity:	200
Units:	Pounds
Number of Containers:	1
Container Type:	Metal drums, barrels, kegs
Handling Method:	Burn
Specific Gravity:	1
Document ID:	Not reported
Manifest Status:	Not reported
Trans1 State ID:	NJR000023036
Year:	2018
Trans2 State ID:	Not reported
Generator Ship Date:	04/06/2006
Trans1 Recv Date:	04/06/2006
Trans2 Recv Date:	Not reported
TSD Site Recv Date:	04/07/2006
Part A Recv Date:	Not reported
Part B Recv Date:	Not reported
Generator EPA ID:	NYR000126698
Trans1 EPA ID:	Not reported
Trans2 EPA ID:	Not reported
TSDF ID 1:	NJD991291105
TSDF ID 2:	Not reported
Manifest Tracking Number:	NJA5246526
Import Indicator:	N
Export Indicator:	N

B P PRODUCTS NORTH AMERICA INC #48384 (Continued) **1007571110**

Discr Quantity Indicator:	N
Discr Type Indicator:	N
Discr Residue Indicator:	N
Discr Partial Reject Indicator:	N
Discr Full Reject Indicator:	N
Manifest Ref Number:	Not reported
Alt Facility RCRA ID:	Not reported
Alt Facility Sign Date:	Not reported
MGMT Method Type Code:	Not reported
Waste Code a:	Benzene
Waste Code b:	Not reported
Waste Code c:	Not reported
Waste Code e:	Not reported
Waste Code f:	Not reported
Waste Code g:	Not reported
Waste Code 1:	Not reported
Waste Code 2:	Not reported
Waste Code 3:	Not reported
Waste Code 4:	Not reported
Waste Code 5:	Not reported
Waste Code 6:	Not reported
Quantity:	200
Units:	Pounds
Number of Containers:	1
Container Type:	Metal drums, barrels, kegs
Handling Method:	Treat
Specific Gravity:	1

Document ID:	Not reported
Manifest Status:	Not reported
Trans1 State ID:	NJR000023036
Year:	2018
Trans2 State ID:	Not reported
Generator Ship Date:	10/23/2008
Trans1 Recv Date:	10/23/2008
Trans2 Recv Date:	Not reported
TSD Site Recv Date:	10/23/2008
Part A Recv Date:	Not reported
Part B Recv Date:	Not reported
Generator EPA ID:	NYR000126698
Trans1 EPA ID:	Not reported
Trans2 EPA ID:	Not reported
TSDF ID 1:	NJD991291105
TSDF ID 2:	Not reported
Manifest Tracking Number:	001274852JJK
Import Indicator:	N
Export Indicator:	N
Discr Quantity Indicator:	N
Discr Type Indicator:	Y
Discr Residue Indicator:	N
Discr Partial Reject Indicator:	N
Discr Full Reject Indicator:	N
Manifest Ref Number:	Not reported
Alt Facility RCRA ID:	Not reported
Alt Facility Sign Date:	Not reported
MGMT Method Type Code:	H141
Waste Code a:	Benzene

B P PRODUCTS NORTH AMERICA INC #48384 (Continued) **1007571110**

Waste Code b:	Not reported
Waste Code c:	Not reported
Waste Code e:	Not reported
Waste Code f:	Not reported
Waste Code g:	Not reported
Waste Code 1:	Not reported
Waste Code 2:	Not reported
Waste Code 3:	Not reported
Waste Code 4:	Not reported
Waste Code 5:	Not reported
Waste Code 6:	Not reported
Quantity:	400
Units:	Pounds
Number of Containers:	2
Container Type:	Metal drums, barrels, kegs
Handling Method:	Burn
Specific Gravity:	1
Document ID:	Not reported
Manifest Status:	Not reported
Trans1 State ID:	NJR000023036
Year:	2018
Trans2 State ID:	Not reported
Generator Ship Date:	07/07/2006
Trans1 Recv Date:	07/07/2006
Trans2 Recv Date:	Not reported
TSD Site Recv Date:	07/10/2006
Part A Recv Date:	Not reported
Part B Recv Date:	Not reported
Generator EPA ID:	NYR000126698
Trans1 EPA ID:	Not reported
Trans2 EPA ID:	Not reported
TSDF ID 1:	NJD991291105
TSDF ID 2:	Not reported
Manifest Tracking Number:	NJA5246561
Import Indicator:	N
Export Indicator:	N
Discr Quantity Indicator:	N
Discr Type Indicator:	N
Discr Residue Indicator:	N
Discr Partial Reject Indicator:	N
Discr Full Reject Indicator:	N
Manifest Ref Number:	Not reported
Alt Facility RCRA ID:	Not reported
Alt Facility Sign Date:	Not reported
MGMT Method Type Code:	Not reported
Waste Code a:	Benzene
Waste Code b:	Not reported
Waste Code c:	Not reported
Waste Code e:	Not reported
Waste Code f:	Not reported
Waste Code g:	Not reported
Waste Code 1:	Not reported
Waste Code 2:	Not reported
Waste Code 3:	Not reported
Waste Code 4:	Not reported
Waste Code 5:	Not reported

B P PRODUCTS NORTH AMERICA INC #48384 (Continued) **1007571110**

Waste Code 6:	Not reported
Quantity:	200
Units:	Pounds
Number of Containers:	1
Container Type:	Metal drums, barrels, kegs
Handling Method:	Treat
Specific Gravity:	1

NJ MANIFEST:

EPA ID:	NYR000126698
Name:	BP PRODUCTS NORTH AMERICA
Address:	21 E HOUSTON STREET
City,State,Zip:	NEW YORK, NY 10001
County:	Not reported
Mailing Address:	P.O. BOX 80249
Mailing City,State,Zip:	SANTA MARGARITA 92688
Telephone:	9494605200
Emergency Telephone:	Not reported
Contact:	FRANK LOBELLO
Comments:	Not reported
SIC Code:	Not reported
County:	00
Municipal:	00
Previous EPAID:	Not reported
Generator Flag:	X
Transporter Flag:	Not reported
TSDF Flag:	Not reported
Name Change:	Not reported
Date Change:	Not reported

Manifest Data:

EPA ID:	NYR000126698
Manifest Number:	NJA5246561
Date Shipped:	07/07/2006
TSDF EPA ID:	NJD991291105
Transporter EPA ID:	NJR000023036
Transporter 2 EPA ID:	Not reported
Transporter 3 EPA ID:	Not reported
Transporter 4 EPA ID:	Not reported
Transporter 5 EPA ID:	Not reported
Transporter 6 EPA ID:	Not reported
Transporter 7 EPA ID:	Not reported
Transporter 8 EPA ID:	Not reported
Transporter 9 EPA ID:	Not reported
Transporter 10 EPA ID:	Not reported
Date Trans1 Transported Waste:	07/07/2006
Date Trans2 Transported Waste:	Not reported
Date Trans3 Transported Waste:	Not reported
Date Trans4 Transported Waste:	Not reported
Date Trans5 Transported Waste:	Not reported
Date Trans6 Transported Waste:	Not reported
Date Trans7 Transported Waste:	Not reported
Date Trans8 Transported Waste:	Not reported
Date Trans9 Transported Waste:	Not reported
Date Trans10 Transported Waste:	Not reported
Date TSDF Received Waste:	07/10/2006

B P PRODUCTS NORTH AMERICA INC #48384 (Continued) **1007571110**

TSDF EPA Facility Name:	Not reported
QTY Units:	Not reported
Transporter SEQ ID:	Not reported
Transporter-1 Date:	Not reported
Waste SEQ ID:	Not reported
Waste Type Code 2:	Not reported
Waste Type Code 3:	Not reported
Waste Type Code 4:	Not reported
Waste Type Code 5:	Not reported
Waste Type Code 6:	Not reported
Date Accepted:	Not reported
Manifest Discrepancy Type:	Not reported
Data Entry Number:	08220625
Was Load Rejected:	N
Reason Load Was Rejected:	Not reported

EPA ID:	NYR000126698
Manifest Number:	001274852JJK
Date Shipped:	01/23/2008
TSDF EPA ID:	NJD991291105
Transporter EPA ID:	NJR000023036
Transporter 2 EPA ID:	Not reported
Transporter 3 EPA ID:	Not reported
Transporter 4 EPA ID:	Not reported
Transporter 5 EPA ID:	Not reported
Transporter 6 EPA ID:	Not reported
Transporter 7 EPA ID:	Not reported
Transporter 8 EPA ID:	Not reported
Transporter 9 EPA ID:	Not reported
Transporter 10 EPA ID:	Not reported
Date Trans1 Transported Waste:	01/23/2008
Date Trans2 Transported Waste:	Not reported
Date Trans3 Transported Waste:	Not reported
Date Trans4 Transported Waste:	Not reported
Date Trans5 Transported Waste:	Not reported
Date Trans6 Transported Waste:	Not reported
Date Trans7 Transported Waste:	Not reported
Date Trans8 Transported Waste:	Not reported
Date Trans9 Transported Waste:	Not reported
Date Trans10 Transported Waste:	Not reported
Date TSDF Received Waste:	10/23/2008
TSDF EPA Facility Name:	Not reported
QTY Units:	Not reported
Transporter SEQ ID:	Not reported
Transporter-1 Date:	Not reported
Waste SEQ ID:	Not reported
Waste Type Code 2:	Not reported
Waste Type Code 3:	Not reported
Waste Type Code 4:	Not reported
Waste Type Code 5:	Not reported
Waste Type Code 6:	Not reported
Date Accepted:	Not reported
Manifest Discrepancy Type:	Not reported
Data Entry Number:	Not reported
Was Load Rejected:	N
Reason Load Was Rejected:	Not reported

B P PRODUCTS NORTH AMERICA INC #48384 (Continued) **1007571110**

Waste:

Manifest Year:	Not reported
Waste Code:	D018
Hand Code:	H141
Quantity:	400
Unit:	P

EPA ID:	NYR000126698
Manifest Number:	001274582JJK
Date Shipped:	01/22/2007
TSDF EPA ID:	NJD991291105
Transporter EPA ID:	NJR000023036
Transporter 2 EPA ID:	Not reported
Transporter 3 EPA ID:	Not reported
Transporter 4 EPA ID:	Not reported
Transporter 5 EPA ID:	Not reported
Transporter 6 EPA ID:	Not reported
Transporter 7 EPA ID:	Not reported
Transporter 8 EPA ID:	Not reported
Transporter 9 EPA ID:	Not reported
Transporter 10 EPA ID:	Not reported
Date Trans1 Transported Waste:	01/22/2007
Date Trans2 Transported Waste:	Not reported
Date Trans3 Transported Waste:	Not reported
Date Trans4 Transported Waste:	Not reported
Date Trans5 Transported Waste:	Not reported
Date Trans6 Transported Waste:	Not reported
Date Trans7 Transported Waste:	Not reported
Date Trans8 Transported Waste:	Not reported
Date Trans9 Transported Waste:	Not reported
Date Trans10 Transported Waste:	Not reported
Date TSDF Received Waste:	01/22/2007
TSDF EPA Facility Name:	Not reported
QTY Units:	Not reported
Transporter SEQ ID:	Not reported
Transporter-1 Date:	Not reported
Waste SEQ ID:	Not reported
Waste Type Code 2:	Not reported
Waste Type Code 3:	Not reported
Waste Type Code 4:	Not reported
Waste Type Code 5:	Not reported
Waste Type Code 6:	Not reported
Date Accepted:	Not reported
Manifest Discrepancy Type:	Not reported
Data Entry Number:	Not reported
Was Load Rejected:	N
Reason Load Was Rejected:	Not reported

Waste:

Manifest Year:	Not reported
Waste Code:	D018
Hand Code:	H14
Quantity:	200
Unit:	P

B P PRODUCTS NORTH AMERICA INC #48384 (Continued) **1007571110**

EPA ID:	NYR000126698
Manifest Number:	NJA5246526
Date Shipped:	04/06/2006
TSDF EPA ID:	NJD991291105
Transporter EPA ID:	NJR000023036
Transporter 2 EPA ID:	Not reported
Transporter 3 EPA ID:	Not reported
Transporter 4 EPA ID:	Not reported
Transporter 5 EPA ID:	Not reported
Transporter 6 EPA ID:	Not reported
Transporter 7 EPA ID:	Not reported
Transporter 8 EPA ID:	Not reported
Transporter 9 EPA ID:	Not reported
Transporter 10 EPA ID:	Not reported
Date Trans1 Transported Waste:	04/06/2006
Date Trans2 Transported Waste:	Not reported
Date Trans3 Transported Waste:	Not reported
Date Trans4 Transported Waste:	Not reported
Date Trans5 Transported Waste:	Not reported
Date Trans6 Transported Waste:	Not reported
Date Trans7 Transported Waste:	Not reported
Date Trans8 Transported Waste:	Not reported
Date Trans9 Transported Waste:	Not reported
Date Trans10 Transported Waste:	Not reported
Date TSDF Received Waste:	04/07/2006
TSDF EPA Facility Name:	Not reported
QTY Units:	Not reported
Transporter SEQ ID:	Not reported
Transporter-1 Date:	Not reported
Waste SEQ ID:	Not reported
Waste Type Code 2:	Not reported
Waste Type Code 3:	Not reported
Waste Type Code 4:	Not reported
Waste Type Code 5:	Not reported
Waste Type Code 6:	Not reported
Date Accepted:	Not reported
Manifest Discrepancy Type:	Not reported
Data Entry Number:	07110625
Was Load Rejected:	N
Reason Load Was Rejected:	Not reported

AL788 **GASETERIA** **UST FINDER RELEASE** **1029059451**
SW **21 EAST HOUSTON STREET** **N/A**
1/8-1/4 **NEW YORK, NY 0**
0.194 mi.
1025 ft. **Site 7 of 20 in cluster AL**

Relative: **Higher**
Actual: **42 ft.**

UST FINDER RELEASE:

Object ID:	256135
Facility ID:	NY137186
Lust ID:	NY230042
Name:	GASETERIA
Address:	21 EAST HOUSTON STREET
City,State,Zip:	NEW YORK, NY 0
Address Match Type:	Not reported
Reported Date:	2002/01/30 15:59:59+00
Status:	No Further Action

GASETERIA (Continued) **1029059451**

Substance:	Not reported
Population within 1500ft:	17828
Domestic Wells within 1500ft:	10
Land Use:	Developed, High Intensity
Within SPA:	No
SPA PWS Facility ID:	Not reported
SPA Water Type:	Not reported
SPA Facility Type:	Not reported
SPA HUC12:	Not reported
Within WHPA:	No
WHPA PWS Facility ID:	Not reported
WHPA Water Type:	Not reported
WHPA Facility Type:	Not reported
WHPA HUC12:	Not reported
Within 100yr Floodplain:	No
Tribe:	Not reported
EPA Region:	2
NFA Letter 1:	Not reported
NFA Letter 2:	Not reported
NFA Letter 3:	Not reported
NFA Letter 4:	Not reported
Closed With Residual Contaminate:	Not reported
Coordinate Source:	State
X Coord:	-73.9960799999999
Y Coord:	40.72511
Latitude:	40.72511
Longitude:	-73.99608

AL789 **BP LAFAYETTE (FORMERLY)** **UST FINDER** **1028599403**
SW **21 EAST HOUSTON STREET** **N/A**
1/8-1/4 **NEW YORK, NY 10012**
0.194 mi.
1025 ft. **Site 8 of 20 in cluster AL**

Relative: **Higher**

Actual: **42 ft.**

UST FINDER:

Object ID:	298282
Facility ID:	NY5951
Name:	BP LAFAYETTE (FORMERLY)
Address:	21 EAST HOUSTON STREET
City,State,Zip:	NEW YORK, NY 10012
Address Match Type:	Not reported
Open USTs:	0
Closed USTs:	5
TOS USTs:	0
Population 1500ft:	17816
Private Wells 1500ft:	6
Within 100yr Floodplain:	No
Land Use:	Developed, High Intensity
Within SPA:	No
SPA PWS Facility ID:	Not reported
SPA Water Type:	Not reported
SPA Facility Type:	Not reported
SPA HUC12:	Not reported
Within WHPA:	No
WHPA PWS Facility ID:	Not reported
WHPA Water Type:	Not reported
WHPA Facility Type:	Not reported
WHPA HUC12:	Not reported

BP LAFAYETTE (FORMERLY) (Continued) **1028599403**

Facility Status:	Closed UST(s)
Date of Last Inspection:	Not reported
EPA Region:	2
Tribe:	Not reported
Coordinate Source:	State
X Coord:	-73.994751
Y Coord:	40.725269
Latitude:	40.725269
Longitude:	-73.994751

UST FINDER:

Object ID:	1317133
Facility ID:	NY5951
Tank ID:	NY8387
Tank Status:	Closed
Installation Date:	1977/02/01 16:00:00+00
Removal Date:	Not reported
Tank Capacity:	4000
Substances:	Not reported
Tank Wall Type:	Not reported

Object ID:	1317134
Facility ID:	NY5951
Tank ID:	NY9508
Tank Status:	Closed
Installation Date:	2005/05/20 15:59:59+00
Removal Date:	Not reported
Tank Capacity:	10000
Substances:	Not reported
Tank Wall Type:	Not reported

Object ID:	1317135
Facility ID:	NY5951
Tank ID:	NY10190
Tank Status:	Closed
Installation Date:	1977/02/01 16:00:00+00
Removal Date:	Not reported
Tank Capacity:	4000
Substances:	Not reported
Tank Wall Type:	Not reported

Object ID:	1317136
Facility ID:	NY5951
Tank ID:	NY10191
Tank Status:	Closed
Installation Date:	1977/02/01 16:00:00+00
Removal Date:	Not reported
Tank Capacity:	4000
Substances:	Not reported
Tank Wall Type:	Not reported

Object ID:	1317137
Facility ID:	NY5951
Tank ID:	NY108651
Tank Status:	Closed
Installation Date:	2005/05/20 15:59:59+00
Removal Date:	Not reported
Tank Capacity:	10000

BP LAFAYETTE (FORMERLY) (Continued) **1028599403**

Substances: Not reported
Tank Wall Type: Not reported

AJ790 **CON EDISON SERVICE BOX 37052** **NJ MANIFEST** **S117985007**
SSW **41 E HOUSTON ST** **N/A**
1/8-1/4 **NEW YORK, NY 10012**
0.194 mi.
1025 ft. **Site 5 of 17 in cluster AJ**

Relative:
Higher

Actual:
42 ft.

NJ MANIFEST:

EPA ID:	NYP004246726
Name:	CON EDISON SERVICE BOX 37052
Address:	41 E HOUSTON ST
City,State,Zip:	NEW YORK, NY 10012
County:	Not reported
Mailing Address:	4 IRVING PL, RM 828
Mailing City,State,Zip:	NEW YORK, NY 10003
Telephone:	Not reported
Emergency Telephone:	Not reported
Contact:	BENJAMIN BAMONTE
Comments:	Not reported
SIC Code:	Not reported
County:	NY061
Municipal:	Not reported
Previous EPAID:	Not reported
Generator Flag:	Not reported
Transporter Flag:	Not reported
TSDF Flag:	Not reported
Name Change:	Not reported
Date Change:	Not reported

Manifest Data:

EPA ID:	NYP004246726
Manifest Number:	009204629JJK
Date Shipped:	1/20/2012
TSDF EPA ID:	NJD002200046
Transporter EPA ID:	NJ0000027193
Transporter 2 EPA ID:	Not reported
Transporter 3 EPA ID:	Not reported
Transporter 4 EPA ID:	Not reported
Transporter 5 EPA ID:	Not reported
Transporter 6 EPA ID:	Not reported
Transporter 7 EPA ID:	Not reported
Transporter 8 EPA ID:	Not reported
Transporter 9 EPA ID:	Not reported
Transporter 10 EPA ID:	Not reported
Date Trans1 Transported Waste:	Not reported
Date Trans2 Transported Waste:	Not reported
Date Trans3 Transported Waste:	Not reported
Date Trans4 Transported Waste:	Not reported
Date Trans5 Transported Waste:	Not reported
Date Trans6 Transported Waste:	Not reported
Date Trans7 Transported Waste:	Not reported
Date Trans8 Transported Waste:	Not reported
Date Trans9 Transported Waste:	Not reported
Date Trans10 Transported Waste:	Not reported
Date TSDF Received Waste:	Not reported

CON EDISON SERVICE BOX 37052 (Continued) **S117985007**

TSDF EPA Facility Name:	Not reported
QTY Units:	Not reported
Transporter SEQ ID:	Not reported
Transporter-1 Date:	Not reported
Waste SEQ ID:	Not reported
Waste Type Code 2:	Not reported
Waste Type Code 3:	Not reported
Waste Type Code 4:	Not reported
Waste Type Code 5:	Not reported
Waste Type Code 6:	Not reported
Date Accepted:	Not reported
Manifest Discrepancy Type:	Not reported
Data Entry Number:	Not reported
Was Load Rejected:	Not reported
Reason Load Was Rejected:	Not reported

Waste:

Manifest Year:	Not reported
Waste Code:	D008
Hand Code:	Not reported
Quantity:	500.00
Unit:	Pounds

AJ791 **CON EDISON SERVICE BOX 37052** **RCRA NonGen / NLR** **1015746679**
SSW **41 E HOUSTON ST** **NY MANIFEST** **NYP004246726**
1/8-1/4 **NEW YORK, NY 10012**
0.194 mi.
1025 ft. **Site 6 of 17 in cluster AJ**

Relative: **Higher**
Actual: **42 ft.**

RCRA Listings:

Date Form Received by Agency:	20120219
Handler Name:	Con Edison Service Box 37052
Handler Address:	E Houston St
Handler City,State,Zip:	NEW YORK, NY 10012
EPA ID:	NYP004246726
Contact Name:	BENJAMIN BAMONTE
Contact Address:	Not reported
Contact City,State,Zip:	Not reported
Contact Telephone:	212-894-9549
Contact Fax:	Not reported
Contact Email:	Not reported
Contact Title:	OPERATING SUPERVISOR
EPA Region:	02
Land Type:	Private
Federal Waste Generator Description:	Not a generator, verified
Non-Notifier:	Not reported
Biennial Report Cycle:	Not reported
Accessibility:	Not reported
Active Site Indicator:	Not reported
State District Owner:	Ny
State District:	NYSDEC R2
Mailing Address:	4 IRVING PL, RM 828
Mailing City,State,Zip:	NEW YORK, NY 10003
Owner Name: Not reported	
Owner Type:	Not reported
Operator Name: Not reported	

CON EDISON SERVICE BOX 37052 (Continued) **1015746679**

Operator Type:	Not reported
Short-Term Generator Activity:	No
Importer Activity:	No
Mixed Waste Generator:	No
Transporter Activity:	No
Transfer Facility Activity:	No
Recycler Activity with Storage:	No
Small Quantity On-Site Burner Exemption:	No
Smelting Melting and Refining Furnace Exemption:	No
Underground Injection Control:	No
Off-Site Waste Receipt:	No
Universal Waste Indicator:	No
Universal Waste Destination Facility:	No
Federal Universal Waste:	No
Active Site State-Reg Handler:	---
Federal Facility Indicator:	Not reported
Hazardous Secondary Material Indicator:	N
Sub-Part K Indicator:	Not reported
2018 GPRA Permit Baseline:	Not on the Baseline
2018 GPRA Renewals Baseline:	Not on the Baseline
202 GPRA Corrective Action Baseline:	No
Subject to Corrective Action Universe:	No
Non-TSDFs Where RCRA CA has Been Imposed Universe:	No
Corrective Action Priority Ranking:	No NCAPS ranking
Environmental Control Indicator:	No
Institutional Control Indicator:	No
Human Exposure Controls Indicator:	N/A
Groundwater Controls Indicator:	N/A
Significant Non-Complier Universe:	No
Unaddressed Significant Non-Complier Universe:	No
Addressed Significant Non-Complier Universe:	No
Significant Non-Complier With a Compliance Schedule Universe:	No
Financial Assurance Required:	Not reported
Handler Date of Last Change:	20120712
Recognized Trader-Importer:	No
Recognized Trader-Exporter:	No
Importer of Spent Lead Acid Batteries:	No
Exporter of Spent Lead Acid Batteries:	No
Recycler Activity Without Storage:	No
Manifest Broker:	No
Sub-Part P Indicator:	No

Historic Generators:

Receive Date:	20120120
Handler Name:	CON EDISON SERVICE BOX 37052
Federal Waste Generator Description:	Very Small Quantity Generator (formerly Conditionally-Exempt Small Quantity Generator
State District Owner:	Ny
Large Quantity Handler of Universal Waste:	No
Recognized Trader Importer:	No
Recognized Trader Exporter:	No
Spent Lead Acid Battery Importer:	No
Spent Lead Acid Battery Exporter:	No
Current Record:	No
Non Storage Recycler Activity:	Not reported
Electronic Manifest Broker:	Not reported

CON EDISON SERVICE BOX 37052 (Continued) **1015746679**

Receive Date:	20120219
Handler Name:	CON EDISON SERVICE BOX 37052
Federal Waste Generator Description:	Not a generator, verified
State District Owner:	Ny
Large Quantity Handler of Universal Waste:	No
Recognized Trader Importer:	No
Recognized Trader Exporter:	No
Spent Lead Acid Battery Importer:	No
Spent Lead Acid Battery Exporter:	No
Current Record:	Yes
Non Storage Recycler Activity:	Not reported
Electronic Manifest Broker:	Not reported

List of NAICS Codes and Descriptions:

NAICS Codes:	No NAICS Codes Found

Facility Has Received Notices of Violations:

Violations:	No Violations Found

Evaluation Action Summary:

Evaluations:	No Evaluations Found

NY MANIFEST:

EPA ID:	NYP004246726
Country:	USA
Name:	Consolidated Edison
Address:	41 E HOUSTON ST
Address 2:	Not reported
City,State,Zip:	NEW YORK, NY 10012
Zip 4:	Not reported
Location Address 1:	F/O 41 EAST HOUSTON & MULBERY ST
Location Address 2:	Not reported
Location City,State,Zip:	NEW YORK, NY 10012
Location Zip 4:	Not reported
Facility Status:	Not reported
Total Tanks:	Not reported
Code:	BP

Mailing:

Mailing Name:	Consolidated Edison
Mailing Contact:	Consolidated Edison
Mailing Address 1:	4 IRVING PLACE 15TH FL
Mailing Address 2:	Not reported
Mailing City,State,Zip:	NEW YORK, NY 10003
Mailing Zip 4:	Not reported
Mailing Country:	USA
Mailing Phone:	2124603770

Manifest Data:

Document ID:	Not reported
Manifest Status:	Not reported
Trans1 State ID:	NJ0000027193
Year:	2018
Trans2 State ID:	Not reported

CON EDISON SERVICE BOX 37052 (Continued) **1015746679**

Generator Ship Date:	01/20/2012
Trans1 Recv Date:	01/20/2012
Trans2 Recv Date:	Not reported
TSD Site Recv Date:	01/20/2012
Part A Recv Date:	Not reported
Part B Recv Date:	Not reported
Generator EPA ID:	NYP004246726
Trans1 EPA ID:	Not reported
Trans2 EPA ID:	Not reported
TSDF ID 1:	NJD002200046
TSDF ID 2:	Not reported
Manifest Tracking Number:	009204629JJK
Import Indicator:	N
Export Indicator:	N
Discr Quantity Indicator:	N
Discr Type Indicator:	N
Discr Residue Indicator:	N
Discr Partial Reject Indicator:	N
Discr Full Reject Indicator:	N
Manifest Ref Number:	Not reported
Alt Facility RCRA ID:	Not reported
Alt Facility Sign Date:	Not reported
MGMT Method Type Code:	H111
Waste Code a:	Lead
Waste Code b:	Not reported
Waste Code c:	Not reported
Waste Code e:	Not reported
Waste Code f:	Not reported
Waste Code g:	Not reported
Waste Code 1:	Not reported
Waste Code 2:	Not reported
Waste Code 3:	Not reported
Waste Code 4:	Not reported
Waste Code 5:	Not reported
Waste Code 6:	Not reported
Quantity:	500
Units:	Pounds
Number of Containers:	1
Container Type:	Cargo tanks (tank trucks)
Handling Method:	Treat
Specific Gravity:	1

AB792 **LESTER/GLASSNER** **NY AST** **A100520676**
ENE **36 EAST 7TH STREET** **N/A**
1/8-1/4 **NEW YORK, NY 10003**
0.194 mi.
1025 ft. **Site 11 of 13 in cluster AB**

Relative: AST:
Lower

Actual:
37 ft.

Name:	LESTER/GLASSNER
Address:	36 EAST 7TH STREET
City,State,Zip:	NEW YORK, NY 10003
Region:	STATE
DEC Region:	2
Site Status:	Inactive
Facility Id:	2-257702
Program Type:	PBS

LESTER/GLASSNER (Continued) **A100520676**

UTM X: 585376.83536
UTM Y: 4509081.44229
Expiration Date: N/A
Site Type: Unknown

Affiliation Records:

Site Id: 10639
Affiliation Type: Facility Owner
Company Name: LESTER/GLASSNER
Contact Type: Not reported
Contact Name: Not reported
Address1: RT 10 BOX 97
Address2: Not reported
City: BLOOMVILLE
State: NY
Zip Code: 13739
Country Code: 001
Phone: (607) 538-9065
EMail: Not reported
Fax Number: Not reported
Modified By: TRANSLAT
Date Last Modified: 2004-03-04

Site Id: 10639
Affiliation Type: Mail Contact
Company Name: CITY & SUBURBAN FEDERAL SAVINGS
Contact Type: Not reported
Contact Name: Not reported
Address1: 3 EXECUTIVE BLVD
Address2: Not reported
City: YONKERS
State: NY
Zip Code: 10701
Country Code: 001
Phone: (607) 538-9065
EMail: Not reported
Fax Number: Not reported
Modified By: TRANSLAT
Date Last Modified: 2004-03-04

Site Id: 10639
Affiliation Type: Facility Operator
Company Name: LESTER/GLASSNER
Contact Type: Not reported
Contact Name: LESTER/GLASSNER
Address1: Not reported
Address2: Not reported
City: Not reported
State: NN
Zip Code: Not reported
Country Code: 001
Phone: (607) 538-9065
EMail: Not reported
Fax Number: Not reported
Modified By: TRANSLAT
Date Last Modified: 2004-03-04

Site Id: 10639

LESTER/GLASSNER (Continued) **A100520676**

Affiliation Type:	Emergency Contact
Company Name:	LESTER/GLASSNER
Contact Type:	Not reported
Contact Name:	JEROME FEIRMAN
Address1:	Not reported
Address2:	Not reported
City:	Not reported
State:	NN
Zip Code:	Not reported
Country Code:	001
Phone:	(212) 228-3370
EMail:	Not reported
Fax Number:	Not reported
Modified By:	TRANSLAT
Date Last Modified:	2004-03-04

Tank Info:

Tank Number:	001
Tank Id:	13224
Material Code:	0001
Common Name of Substance:	#2 Fuel Oil (On-Site Consumption)

Equipment Records:

	A00 - Tank Internal Protection - None
	H00 - Tank Leak Detection - None
	I00 - Overfill - None
	L09 - Piping Leak Detection - Exempt Suction Piping
	B00 - Tank External Protection - None
	C00 - Pipe Location - No Piping
	D02 - Pipe Type - Galvanized Steel
	F00 - Pipe External Protection - None
	G00 - Tank Secondary Containment - None
	J02 - Dispenser - Suction Dispenser
Tank Location:	Aboveground - on saddles, legs, racks, etc.... Tank bottom is elevated above grade or tank pad, allowing visual inspection.
Tank Type:	Steel/Carbon Steel/Iron
Tank Status:	Tank Converted to Non-Regulated Use
Pipe Model:	Not reported
Install Date:	Not reported
Capacity Gallons:	1500
Tightness Test Method:	NN
Date Test:	Not reported
Next Test Date:	Not reported
Date Tank Closed:	Not reported
Register:	True
Modified By:	MJGRIFFI
Last Modified:	05/09/2022
Material Name:	#2 fuel oil (on-site consumption)

AB793 **GARFUNKEL & TAUSTER CORP** **NY AST** **A100520886**
ENE **36 EAST 7TH STREET** **N/A**
1/8-1/4 **NEW YORK, NY 10003**
0.194 mi.
1025 ft. **Site 12 of 13 in cluster AB**

Relative:
Lower

Actual:
37 ft.

AST:

Name:	GARFUNKEL & TAUSTER CORP
Address:	36 EAST 7TH STREET
City,State,Zip:	NEW YORK, NY 10003
Region:	STATE
DEC Region:	2
Site Status:	Unregulated/Closed
Facility Id:	2-404578
Program Type:	PBS
UTM X:	585376.70259
UTM Y:	4509082.32694
Expiration Date:	N/A
Site Type:	Apartment Building/Office Building

Affiliation Records:

Site Id:	19466
Affiliation Type:	Facility Operator
Company Name:	GARFUNKEL & TAUSTER CORP
Contact Type:	Not reported
Contact Name:	DANNY CARABALLO
Address1:	Not reported
Address2:	Not reported
City:	Not reported
State:	NN
Zip Code:	Not reported
Country Code:	001
Phone:	(646) 328-4449
EMail:	Not reported
Fax Number:	Not reported
Modified By:	DAFRANCI
Date Last Modified:	2018-02-02

Site Id:	19466
Affiliation Type:	Emergency Contact
Company Name:	GARFUNKEL & TAUSTER CORP.
Contact Type:	Not reported
Contact Name:	SHANE PATRICK
Address1:	Not reported
Address2:	Not reported
City:	Not reported
State:	NN
Zip Code:	Not reported
Country Code:	999
Phone:	(917) 328-4449
EMail:	Not reported
Fax Number:	Not reported
Modified By:	DAFRANCI
Date Last Modified:	2018-02-02

Site Id:	19466
Affiliation Type:	Mail Contact
Company Name:	GARFUNKEL & TAUSTER CORP.
Contact Type:	Not reported
Contact Name:	SHANE PATRICK

GARFUNKEL & TAUSTER CORP (Continued) **A100520886**

Address1:	36 EAST 7TH STREET
Address2:	APT. 6W
City:	NEW YORK
State:	NY
Zip Code:	10003
Country Code:	001
Phone:	(917) 328-4449
EMail:	SHANEPATRICK100@GMAIL.COM
Fax Number:	Not reported
Modified By:	DAFRANCI
Date Last Modified:	2018-02-02

Site Id:	19466
Affiliation Type:	Facility Owner
Company Name:	GARFUNKEL & TAUSTER CORP.
Contact Type:	OWNER
Contact Name:	SHANE PATRICK
Address1:	36 EAST 7TH STREET
Address2:	Not reported
City:	NEW YORK
State:	NY
Zip Code:	10003
Country Code:	001
Phone:	(917) 328-4449
EMail:	Not reported
Fax Number:	Not reported
Modified By:	DAFRANCI
Date Last Modified:	2018-02-02

Tank Info:

Tank Number:	001
Tank Id:	22995
Material Code:	0001
Common Name of Substance:	#2 Fuel Oil (On-Site Consumption)

Equipment Records:

C01 - Pipe Location - Aboveground
B00 - Tank External Protection - None
F00 - Pipe External Protection - None
G00 - Tank Secondary Containment - None
J02 - Dispenser - Suction Dispenser
L00 - Piping Leak Detection - None
A00 - Tank Internal Protection - None
D01 - Pipe Type - Steel/Carbon Steel/Iron
E00 - Piping Secondary Containment - None
H00 - Tank Leak Detection - None
I00 - Overfill - None
K00 - Spill Prevention - None

Tank Location:	Aboveground - on saddles, legs, racks, etc.... Tank bottom is elevated above grade or tank pad, allowing visual inspection.
Tank Type:	Steel/Carbon Steel/Iron
Tank Status:	Closed - Removed
Pipe Model:	Not reported
Install Date:	01/01/1984
Capacity Gallons:	1500

GARFUNKEL & TAUSTER CORP (Continued) **A100520886**

Tightness Test Method:	-
Date Test:	Not reported
Next Test Date:	Not reported
Date Tank Closed:	03/24/2017
Register:	True
Modified By:	MJGRIFFI
Last Modified:	05/09/2022
Material Name:	#2 fuel oil (on-site consumption)

AD794 **CON EDISON** **NY MANIFEST** **S117066513**
SSE **15 E 1ST ST** **N/A**
1/8-1/4 **NEW YORK, NY 10003**
0.195 mi.
1027 ft. **Site 9 of 10 in cluster AD**

Relative: **Lower**

Actual: **41 ft.**

NY MANIFEST:

EPA ID:	NYP004591707
Country:	USA
Name:	Con Edison
Address:	15 E 1ST ST
Address 2:	SB 506
City,State,Zip:	NEW YORK, NY 10003
Zip 4:	Not reported
Location Address 1:	15 E 1ST ST
Location Address 2:	SB 506
Location City,State,Zip:	NEW YORK, NY 10003
Location Zip 4:	Not reported
Facility Status:	Not reported
Total Tanks:	Not reported
Code:	BP

Mailing:

Mailing Name:	Con Edison
Mailing Contact:	Tom Teeling
Mailing Address 1:	4 IRVING PLACE 15TH FLOOR
Mailing Address 2:	Not reported
Mailing City,State,Zip:	NEW YORK, NY 10003
Mailing Zip 4:	Not reported
Mailing Country:	USA
Mailing Phone:	Not reported

Manifest Data:

Document ID:	Not reported
Manifest Status:	Not reported
Trans1 State ID:	NJD003812047
Year:	2018
Trans2 State ID:	Not reported
Generator Ship Date:	07/10/2014
Trans1 Recv Date:	07/10/2014
Trans2 Recv Date:	Not reported
TSD Site Recv Date:	07/11/2014
Part A Recv Date:	Not reported
Part B Recv Date:	Not reported
Generator EPA ID:	NYP004591707
Trans1 EPA ID:	Not reported
Trans2 EPA ID:	Not reported
TSDF ID 1:	NJD991291105
TSDF ID 2:	Not reported

CON EDISON (Continued) **S117066513**

Manifest Tracking Number:	002423980GBF
Import Indicator:	N
Export Indicator:	N
Discr Quantity Indicator:	N
Discr Type Indicator:	N
Discr Residue Indicator:	N
Discr Partial Reject Indicator:	N
Discr Full Reject Indicator:	N
Manifest Ref Number:	Not reported
Alt Facility RCRA ID:	Not reported
Alt Facility Sign Date:	Not reported
MGMT Method Type Code:	H110
Waste Code a:	Lead
Waste Code b:	Not reported
Waste Code c:	Not reported
Waste Code e:	Not reported
Waste Code f:	Not reported
Waste Code g:	Not reported
Waste Code 1:	Not reported
Waste Code 2:	Not reported
Waste Code 3:	Not reported
Waste Code 4:	Not reported
Waste Code 5:	Not reported
Waste Code 6:	Not reported
Quantity:	500
Units:	Pounds
Number of Containers:	1
Container Type:	Cargo tanks (tank trucks)
Handling Method:	Treat
Specific Gravity:	1

AM795 **CON EDISON SERVICE BOX: 653** **RCRA NonGen / NLR** **1016974219**
WNW **32-28 W 3RD ST & WOOSTER ST E OF** **NY MANIFEST** **NYP004480331**
1/8-1/4 **NEW YORK, NY 10012**
0.195 mi.
1029 ft. **Site 2 of 6 in cluster AM**

Relative: **Lower**

Actual: **34 ft.**

RCRA Listings:

Date Form Received by Agency:	20140427
Handler Name:	Con Edison Service Box: 653
Handler Address:	W 3rd St & Wooster St E Of
Handler City,State,Zip:	NEW YORK, NY 10012
EPA ID:	NYP004480331
Contact Name:	THOMAS TEELING
Contact Address:	Not reported
Contact City,State,Zip:	Not reported
Contact Telephone:	212-460-3770
Contact Fax:	Not reported
Contact Email:	Not reported
Contact Title:	SENIOR SCIENTIST
EPA Region:	02
Land Type:	Private
Federal Waste Generator Description:	Not a generator, verified
Non-Notifier:	Not reported
Biennial Report Cycle:	Not reported
Accessibility:	Not reported
Active Site Indicator:	Not reported

CON EDISON SERVICE BOX: 653 (Continued) **1016974219**

State District Owner:		Ny
State District:		NYSDEC R2
Mailing Address:		IRVING PL, 15TH FL NE
Mailing City,State,Zip:		NEW YORK, NY 10003
Owner Name:	Not reported	
Owner Type:		Not reported
Operator Name:	Not reported	
Operator Type:		Not reported
Short-Term Generator Activity:		No
Importer Activity:		No
Mixed Waste Generator:		No
Transporter Activity:		No
Transfer Facility Activity:		No
Recycler Activity with Storage:		No
Small Quantity On-Site Burner Exemption:		No
Smelting Melting and Refining Furnace Exemption:		No
Underground Injection Control:		No
Off-Site Waste Receipt:		No
Universal Waste Indicator:		No
Universal Waste Destination Facility:		No
Federal Universal Waste:		No
Active Site State-Reg Handler:		---
Federal Facility Indicator:		Not reported
Hazardous Secondary Material Indicator:		N
Sub-Part K Indicator:		Not reported
2018 GPRA Permit Baseline:		Not on the Baseline
2018 GPRA Renewals Baseline:		Not on the Baseline
202 GPRA Corrective Action Baseline:		No
Subject to Corrective Action Universe:		No
Non-TSDFs Where RCRA CA has Been Imposed Universe:		No
Corrective Action Priority Ranking:		No NCAPS ranking
Environmental Control Indicator:		No
Institutional Control Indicator:		No
Human Exposure Controls Indicator:		N/A
Groundwater Controls Indicator:		N/A
Significant Non-Complier Universe:		No
Unaddressed Significant Non-Complier Universe:		No
Addressed Significant Non-Complier Universe:		No
Significant Non-Complier With a Compliance Schedule Universe:		No
Financial Assurance Required:		Not reported
Handler Date of Last Change:		20141014
Recognized Trader-Importer:		No
Recognized Trader-Exporter:		No
Importer of Spent Lead Acid Batteries:		No
Exporter of Spent Lead Acid Batteries:		No
Recycler Activity Without Storage:		No
Manifest Broker:		No
Sub-Part P Indicator:		No

Historic Generators:

Receive Date:		20140327
Handler Name:	CON EDISON SERVICE BOX:	653
Federal Waste Generator Description:		Very Small Quantity Generator (formerly Conditionally-Exempt Small Quantity Generator
State District Owner:		Ny
Large Quantity Handler of Universal Waste:		No

CON EDISON SERVICE BOX: 653 (Continued) **1016974219**

Recognized Trader Importer:	No
Recognized Trader Exporter:	No
Spent Lead Acid Battery Importer:	No
Spent Lead Acid Battery Exporter:	No
Current Record:	No
Non Storage Recycler Activity:	Not reported
Electronic Manifest Broker:	Not reported

Receive Date:	20140427
Handler Name: CON EDISON SERVICE BOX:	653
Federal Waste Generator Description:	Not a generator, verified
State District Owner:	Ny
Large Quantity Handler of Universal Waste:	No
Recognized Trader Importer:	No
Recognized Trader Exporter:	No
Spent Lead Acid Battery Importer:	No
Spent Lead Acid Battery Exporter:	No
Current Record:	Yes
Non Storage Recycler Activity:	Not reported
Electronic Manifest Broker:	Not reported

List of NAICS Codes and Descriptions:

NAICS Codes:	No NAICS Codes Found

Facility Has Received Notices of Violations:

Violations:	No Violations Found

Evaluation Action Summary:

Evaluations:	No Evaluations Found

NY MANIFEST:

EPA ID:	NYP004480331
Country:	USA
Name:	Con Edison
Address:	32-28 W 3RD ST & WOOSTER ST E
Address 2:	Not reported
City,State,Zip:	NEW YORK, NY 10012
Zip 4:	Not reported
Location Address 1:	32-28 3 & WOOSTER ST
Location Address 2:	SB653
Location City,State,Zip:	NEW YORK, NY 10012
Location Zip 4:	Not reported
Facility Status:	Not reported
Total Tanks:	Not reported
Code:	BP

Mailing:

Mailing Name:	Con Edison
Mailing Contact:	Con Edison
Mailing Address 1:	4 IRVING ST
Mailing Address 2:	15TH ST
Mailing City,State,Zip:	NEW YORK, NY 10003
Mailing Zip 4:	Not reported
Mailing Country:	USA
Mailing Phone:	Not reported

CON EDISON SERVICE BOX: 653 (Continued) **1016974219**

Manifest Data:

Document ID:	Not reported
Manifest Status:	Not reported
Trans1 State ID:	NJD003812047
Year:	2018
Trans2 State ID:	Not reported
Generator Ship Date:	03/26/2014
Trans1 Recv Date:	03/26/2014
Trans2 Recv Date:	Not reported
TSD Site Recv Date:	03/27/2014
Part A Recv Date:	Not reported
Part B Recv Date:	Not reported
Generator EPA ID:	NYP004480331
Trans1 EPA ID:	Not reported
Trans2 EPA ID:	Not reported
TSDF ID 1:	NJD991291105
TSDF ID 2:	Not reported
Manifest Tracking Number:	002406113GBF
Import Indicator:	N
Export Indicator:	N
Discr Quantity Indicator:	N
Discr Type Indicator:	N
Discr Residue Indicator:	N
Discr Partial Reject Indicator:	N
Discr Full Reject Indicator:	N
Manifest Ref Number:	Not reported
Alt Facility RCRA ID:	Not reported
Alt Facility Sign Date:	Not reported
MGMT Method Type Code:	H110
Waste Code a:	Lead
Waste Code b:	Not reported
Waste Code c:	Not reported
Waste Code e:	Not reported
Waste Code f:	Not reported
Waste Code g:	Not reported
Waste Code 1:	Not reported
Waste Code 2:	Not reported
Waste Code 3:	Not reported
Waste Code 4:	Not reported
Waste Code 5:	Not reported
Waste Code 6:	Not reported
Quantity:	500
Units:	Pounds
Number of Containers:	1
Container Type:	Cargo tanks (tank trucks)
Handling Method:	Treat
Specific Gravity:	1

AM796 **CONSOLIDATED EDISON** **NY MANIFEST** **1009239084**
NW **58 W 4OTH ST** **N/A**
1/8-1/4 **NEW YORK, NY 10001**
0.195 mi.
1031 ft. **Site 3 of 6 in cluster AM**

Relative:
Lower

Actual:
34 ft.

NY MANIFEST:

EPA ID:	NYP004056966
Country:	USA
Name:	Consolidated Edison
Address:	58 W 4OTH ST
Address 2:	Not reported
City,State,Zip:	NEW YORK, NY 10001
Zip 4:	Not reported
Location Address 1:	58 W 4OTH ST
Location Address 2:	Not reported
Location City,State,Zip:	NEW YORK, NY 10001
Location Zip 4:	Not reported
Facility Status:	Not reported
Total Tanks:	Not reported
Code:	BP

Mailing:

Mailing Name:	Consolidated Edison
Mailing Contact:	Franklin Murray
Mailing Address 1:	4 IRVING PLACE RM 828
Mailing Address 2:	Not reported
Mailing City,State,Zip:	NEW YORK, NY 10003
Mailing Zip 4:	Not reported
Mailing Country:	USA
Mailing Phone:	2124602808

Manifest Data:

Document ID:	NYE0668484
Manifest Status:	Not reported
Trans1 State ID:	GX3213
Year:	2000
Trans2 State ID:	Not reported
Generator Ship Date:	06/14/2000
Trans1 Recv Date:	06/14/2000
Trans2 Recv Date:	Not reported
TSD Site Recv Date:	06/14/2000
Part A Recv Date:	Not reported
Part B Recv Date:	Not reported
Generator EPA ID:	NYP004056966
Trans1 EPA ID:	NYD006982359
Trans2 EPA ID:	Not reported
TSDF ID 1:	NYD980593636
TSDF ID 2:	Not reported
Manifest Tracking Number:	Not reported
Import Indicator:	Not reported
Export Indicator:	Not reported
Discr Quantity Indicator:	Not reported
Discr Type Indicator:	Not reported
Discr Residue Indicator:	Not reported
Discr Partial Reject Indicator:	Not reported
Discr Full Reject Indicator:	Not reported
Manifest Ref Number:	Not reported
Alt Facility RCRA ID:	Not reported

CONSOLIDATED EDISON (Continued) **1009239084**

Alt Facility Sign Date:	Not reported
MGMT Method Type Code:	Not reported
Waste Code 1:	B002
Waste Code 2:	Not reported
Waste Code 3:	Not reported
Waste Code 4:	Not reported
Waste Code 5:	Not reported
Waste Code 6:	Not reported
Quantity:	00659
Units:	Kilograms
Number of Containers:	001
Container Type:	Cargo tanks (tank trucks)
Handling Method:	Treat
Specific Gravity:	01.00

AK797 **84 SECOND AVENUE** **NY NYC OER** **S129932656**
ESE **84 SECOND AVENUE** **N/A**
1/8-1/4 **MANHATTAN, NY**
0.195 mi.
1031 ft. **Site 6 of 20 in cluster AK**

Relative:
Lower

Actual:
35 ft.

NYC OER:

Name:	84 SECOND AVENUE
Address:	84 SECOND AVENUE
City,State,Zip:	MANHATTAN, NY
Latitude:	40.726626
Longitude:	-73.989086
OER Project Numbers:	18TMP0920M,18ENOS340M
BBL:	1004460007
OER Program:	E/RD (No Cleanup)
Class:	Completed (C)
Phase:	Completed

URL:

Postcode:	10003
Community Board:	3
Council District:	2
Census Tract:	38
BIN:	1006204
NTA:	East Village

AK798 **CON EDISON** **NY MANIFEST** **S117066341**
ESE **84 2ND AVE** **N/A**
1/8-1/4 **NEW YORK, NY 10003**
0.195 mi.
1031 ft. **Site 7 of 20 in cluster AK**

Relative:
Lower

Actual:
35 ft.

NY MANIFEST:

EPA ID:	NYP004589834
Country:	USA
Name:	Con Edison
Address:	84 2ND AVE
Address 2:	SB 53963
City,State,Zip:	NEW YORK, NY 10003
Zip 4:	Not reported

CON EDISON (Continued) **S117066341**

Location Address 1: 84 2ND AVE
Location Address 2: SB 53963
Location City,State,Zip: NEW YORK, NY 10003
Location Zip 4: Not reported
Facility Status: Not reported
Total Tanks: Not reported
Code: BP

Mailing:
Mailing Name: Con Edison
Mailing Contact: Tom Teeling
Mailing Address 1: 4 IRVING PLACE 15TH FLOOR
Mailing Address 2: Not reported
Mailing City,State,Zip: NEW YORK, NY 10003
Mailing Zip 4: Not reported
Mailing Country: USA
Mailing Phone: Not reported

Manifest Data:
Document ID: Not reported
Manifest Status: Not reported
Trans1 State ID: NJD003812047
Year: 2018
Trans2 State ID: Not reported
Generator Ship Date: 07/09/2014
Trans1 Recv Date: 07/09/2014
Trans2 Recv Date: Not reported
TSD Site Recv Date: 07/09/2014
Part A Recv Date: Not reported
Part B Recv Date: Not reported
Generator EPA ID: NYP004589834
Trans1 EPA ID: Not reported
Trans2 EPA ID: Not reported
TSDF ID 1: NJD991291105
TSDF ID 2: Not reported
Manifest Tracking Number: 002608203GBF
Import Indicator: N
Export Indicator: N
Discr Quantity Indicator: N
Discr Type Indicator: N
Discr Residue Indicator: N
Discr Partial Reject Indicator: N
Discr Full Reject Indicator: N
Manifest Ref Number: Not reported
Alt Facility RCRA ID: Not reported
Alt Facility Sign Date: Not reported
MGMT Method Type Code: H110
Waste Code a: Lead
Waste Code b: Not reported
Waste Code c: Not reported
Waste Code e: Not reported
Waste Code f: Not reported
Waste Code g: Not reported
Waste Code 1: Not reported
Waste Code 2: Not reported
Waste Code 3: Not reported
Waste Code 4: Not reported

CON EDISON (Continued) **S117066341**

Waste Code 5:	Not reported
Waste Code 6:	Not reported
Quantity:	500
Units:	Pounds
Number of Containers:	1
Container Type:	Cargo tanks (tank trucks)
Handling Method:	Treat
Specific Gravity:	1

X799 **CON EDISON - SERVICE BOX 26801** **RCRA-LQG** **1014395853**
South **BOWERY AND E HOUSTON ST** **NY MANIFEST** **NYP004174777**
1/8-1/4 **NEW YORK, NY 10002** **NJ MANIFEST**
0.195 mi.
1031 ft. **Site 7 of 9 in cluster X**

Relative:
Higher

Actual:
43 ft.

RCRA Listings:

Date Form Received by Agency:	20100323
Handler Name:	Con Edison - Service Box 26801
Handler Address:	Bowery And E Houston St
Handler City,State,Zip:	NEW YORK, NY 10002
EPA ID:	NYP004174777
Contact Name:	FRANKLYN MURRAY
Contact Address:	Not reported
Contact City,State,Zip:	Not reported
Contact Telephone:	212-460-2808
Contact Fax:	Not reported
Contact Email:	MURRAYFR@CONED.COM
Contact Title:	Not reported
EPA Region:	02
Land Type:	Private
Federal Waste Generator Description:	Large Quantity Generator
Non-Notifier:	Not reported
Biennial Report Cycle:	2009
Accessibility:	Not reported
Active Site Indicator:	Handler Activities
State District Owner:	Not reported
State District:	Not reported
Mailing Address:	4 IRVING PLACE
Mailing City,State,Zip:	NEW YORK, NY 10003
Owner Name:	Consolidated Edison Company Of Ny, Inc.
Owner Type:	Private
Operator Name:	Consolidated Edison Company Of Ny, Inc.
Operator Type:	Private
Short-Term Generator Activity:	No
Importer Activity:	No
Mixed Waste Generator:	No
Transporter Activity:	No
Transfer Facility Activity:	No
Recycler Activity with Storage:	No
Small Quantity On-Site Burner Exemption:	No
Smelting Melting and Refining Furnace Exemption:	No
Underground Injection Control:	No
Off-Site Waste Receipt:	No
Universal Waste Indicator:	No
Universal Waste Destination Facility:	No
Federal Universal Waste:	No
Active Site State-Reg Handler:	---

CON EDISON - SERVICE BOX 26801 (Continued) **1014395853**

Federal Facility Indicator:	Not reported
Hazardous Secondary Material Indicator:	N
Sub-Part K Indicator:	Not reported
2018 GPRA Permit Baseline:	Not on the Baseline
2018 GPRA Renewals Baseline:	Not on the Baseline
202 GPRA Corrective Action Baseline:	No
Subject to Corrective Action Universe:	No
Non-TSDFs Where RCRA CA has Been Imposed Universe:	No
Corrective Action Priority Ranking:	No NCAPS ranking
Environmental Control Indicator:	No
Institutional Control Indicator:	No
Human Exposure Controls Indicator:	N/A
Groundwater Controls Indicator:	N/A
Significant Non-Complier Universe:	No
Unaddressed Significant Non-Complier Universe:	No
Addressed Significant Non-Complier Universe:	No
Significant Non-Complier With a Compliance Schedule Universe:	No
Financial Assurance Required:	Not reported
Handler Date of Last Change:	20150414
Recognized Trader-Importer:	No
Recognized Trader-Exporter:	No
Importer of Spent Lead Acid Batteries:	No
Exporter of Spent Lead Acid Batteries:	No
Recycler Activity Without Storage:	No
Manifest Broker:	No
Sub-Part P Indicator:	No

Biennial: List of Years

Year:	2009

Click Here for Biennial Reporting System Data:

Hazardous Waste Summary:

Waste Code:	D008
Waste Description:	Lead

Handler - Owner Operator:

Owner/Operator Indicator:	Owner
Owner/Operator Name:	CONSOLIDATED EDISON COMPANY OF NY, INC.
Legal Status:	Private
Date Became Current:	20090619
Date Ended Current:	Not reported
Owner/Operator Address:	4 IRVING PLACE
Owner/Operator City,State,Zip:	NEW YORK, NY 10003
Owner/Operator Telephone:	Not reported
Owner/Operator Telephone Ext:	Not reported
Owner/Operator Fax:	Not reported
Owner/Operator Email:	Not reported

Owner/Operator Indicator:	Operator
Owner/Operator Name:	CONSOLIDATED EDISON COMPANY OF NY, INC.
Legal Status:	Private
Date Became Current:	20090619
Date Ended Current:	Not reported
Owner/Operator Address:	4 IRVING PLACE
Owner/Operator City,State,Zip:	NEW YORK, NY 10003

CON EDISON - SERVICE BOX 26801 (Continued) **1014395853**

Owner/Operator Telephone: Not reported
Owner/Operator Telephone Ext: Not reported
Owner/Operator Fax: Not reported
Owner/Operator Email: Not reported

Historic Generators:
Receive Date: 20100323
Handler Name: CON EDISON - SERVICE BOX 26801
Federal Waste Generator Description: Large Quantity Generator
State District Owner: Not reported
Large Quantity Handler of Universal Waste: No
Recognized Trader Importer: No
Recognized Trader Exporter: No
Spent Lead Acid Battery Importer: No
Spent Lead Acid Battery Exporter: No
Current Record: Yes
Non Storage Recycler Activity: Not reported
Electronic Manifest Broker: Not reported

List of NAICS Codes and Descriptions:
NAICS Code: 221122
NAICS Description: Electric Power Distribution

Facility Has Received Notices of Violations:
Violations: No Violations Found

Evaluation Action Summary:
Evaluations: No Evaluations Found

NY MANIFEST:
EPA ID: NYP004174777
Country: USA
Name: Consolidated Edison
Address: BOWERY AND E HOUSTON ST
Address 2: Not reported
City,State,Zip: NEW YORK, NY 10002
Zip 4: Not reported
Location Address 1: BOWERY AND E HOUSTON ST
Location Address 2: Not reported
Location City,State,Zip: NEW YORK, NY 10002
Location Zip 4: Not reported
Facility Status: Not reported
Total Tanks: Not reported
Code: BP

Mailing:
Mailing Name: Consolidated Edison
Mailing Contact: Franklyn Murray
Mailing Address 1: 4 IRVING PLACE RM 828
Mailing Address 2: Not reported
Mailing City,State,Zip: NEW YORK, NY 10003
Mailing Zip 4: Not reported
Mailing Country: USA
Mailing Phone: 2124602808

CON EDISON - SERVICE BOX 26801 (Continued) **1014395853**

Manifest Data:

Document ID:	Not reported
Manifest Status:	Not reported
Trans1 State ID:	NJ0000027193
Year:	2018
Trans2 State ID:	Not reported
Generator Ship Date:	06/23/2009
Trans1 Recv Date:	06/23/2009
Trans2 Recv Date:	Not reported
TSD Site Recv Date:	06/23/2009
Part A Recv Date:	Not reported
Part B Recv Date:	Not reported
Generator EPA ID:	NYP004174777
Trans1 EPA ID:	Not reported
Trans2 EPA ID:	Not reported
TSDF ID 1:	NJD002200046
TSDF ID 2:	Not reported
Manifest Tracking Number:	000961216GBF
Import Indicator:	N
Export Indicator:	N
Discr Quantity Indicator:	N
Discr Type Indicator:	N
Discr Residue Indicator:	N
Discr Partial Reject Indicator:	N
Discr Full Reject Indicator:	N
Manifest Ref Number:	Not reported
Alt Facility RCRA ID:	Not reported
Alt Facility Sign Date:	Not reported
MGMT Method Type Code:	H111
Waste Code a:	Lead
Waste Code b:	Not reported
Waste Code c:	Not reported
Waste Code e:	Not reported
Waste Code f:	Not reported
Waste Code g:	Not reported
Waste Code 1:	Not reported
Waste Code 2:	Not reported
Waste Code 3:	Not reported
Waste Code 4:	Not reported
Waste Code 5:	Not reported
Waste Code 6:	Not reported
Quantity:	2500
Units:	Pounds
Number of Containers:	1
Container Type:	Cargo tanks (tank trucks)
Handling Method:	Treat
Specific Gravity:	1

NJ MANIFEST:

EPA ID:	NYP004174777
Name:	CON EDISON - SERVICE BOX 26801
Address:	BOWERY AND E HOUSTON ST
City,State,Zip:	NEW YORK, NY 10002
County:	Not reported
Mailing Address:	4 IRVING PLACE

CON EDISON - SERVICE BOX 26801 (Continued) **1014395853**

Mailing City,State,Zip:	NEW YORK, NY 10003
Telephone:	Not reported
Emergency Telephone:	Not reported
Contact:	FRANKLYN MURRAY
Comments:	Not reported
SIC Code:	Not reported
County:	NY061
Municipal:	Not reported
Previous EPAID:	Not reported
Generator Flag:	Not reported
Transporter Flag:	Not reported
TSDF Flag:	Not reported
Name Change:	Not reported
Date Change:	Not reported

Manifest Data:

EPA ID:	NYP004174777
Manifest Number:	000961216GBF
Date Shipped:	06/23/2009
TSDF EPA ID:	NJD002200046
Transporter EPA ID:	NJ0000027193
Transporter 2 EPA ID:	Not reported
Transporter 3 EPA ID:	Not reported
Transporter 4 EPA ID:	Not reported
Transporter 5 EPA ID:	Not reported
Transporter 6 EPA ID:	Not reported
Transporter 7 EPA ID:	Not reported
Transporter 8 EPA ID:	Not reported
Transporter 9 EPA ID:	Not reported
Transporter 10 EPA ID:	Not reported
Date Trans1 Transported Waste:	06/23/2009
Date Trans2 Transported Waste:	Not reported
Date Trans3 Transported Waste:	Not reported
Date Trans4 Transported Waste:	Not reported
Date Trans5 Transported Waste:	Not reported
Date Trans6 Transported Waste:	Not reported
Date Trans7 Transported Waste:	Not reported
Date Trans8 Transported Waste:	Not reported
Date Trans9 Transported Waste:	Not reported
Date Trans10 Transported Waste:	Not reported
Date TSDF Received Waste:	06/23/2009
TSDF EPA Facility Name:	Not reported
QTY Units:	Not reported
Transporter SEQ ID:	Not reported
Transporter-1 Date:	Not reported
Waste SEQ ID:	Not reported
Waste Type Code 2:	Not reported
Waste Type Code 3:	Not reported
Waste Type Code 4:	Not reported
Waste Type Code 5:	Not reported
Waste Type Code 6:	Not reported
Date Accepted:	Not reported
Manifest Discrepancy Type:	Not reported
Data Entry Number:	Not reported
Was Load Rejected:	N
Reason Load Was Rejected:	Not reported

Waste:

CON EDISON - SERVICE BOX 26801 (Continued) **1014395853**

Manifest Year:	Not reported
Waste Code:	D008
Hand Code:	H111
Quantity:	2500
Unit:	P

AA800 **CON EDISON** **RCRA NonGen / NLR** **1025504567**
NW **45 W 4TH ST** **E MANIFEST** **NYP005240577**
1/8-1/4 **NEW YORK, NY 10012**
0.196 mi.
1033 ft. **Site 21 of 22 in cluster AA**

Relative: **Lower**
Actual: **34 ft.**

RCRA Listings:

Date Form Received by Agency:		20200413
Handler Name:		Con Edison
Handler Address:		W 4th St
Handler City,State,Zip:		NEW YORK, NY 10012
EPA ID:		NYP005240577
Contact Name:		Not reported
Contact Address:		Not reported
Contact City,State,Zip:		Not reported
Contact Telephone:		Not reported
Contact Fax:		Not reported
Contact Email:		Not reported
Contact Title:		Not reported
EPA Region:		02
Land Type:		Not reported
Federal Waste Generator Description:		Not a generator, verified
Non-Notifier:		Not reported
Biennial Report Cycle:		Not reported
Accessibility:		Not reported
Active Site Indicator:		Not reported
State District Owner:		Ny
State District:		NYSDEC R2
Mailing Address:		Not reported
Mailing City,State,Zip:		Not reported
Owner Name:	Not reported	
Owner Type:		Not reported
Operator Name:	Not reported	
Operator Type:		Not reported
Short-Term Generator Activity:		No
Importer Activity:		No
Mixed Waste Generator:		No
Transporter Activity:		No
Transfer Facility Activity:		No
Recycler Activity with Storage:		No
Small Quantity On-Site Burner Exemption:		No
Smelting Melting and Refining Furnace Exemption:		No
Underground Injection Control:		No
Off-Site Waste Receipt:		No
Universal Waste Indicator:		No
Universal Waste Destination Facility:		No
Federal Universal Waste:		No
Active Site State-Reg Handler:		---
Federal Facility Indicator:		Not reported
Hazardous Secondary Material Indicator:		N

CON EDISON (Continued) **1025504567**

Sub-Part K Indicator:	Not reported
2018 GPRA Permit Baseline:	Not on the Baseline
2018 GPRA Renewals Baseline:	Not on the Baseline
202 GPRA Corrective Action Baseline:	No
Subject to Corrective Action Universe:	No
Non-TSDFs Where RCRA CA has Been Imposed Universe:	No
Corrective Action Priority Ranking:	No NCAPS ranking
Environmental Control Indicator:	No
Institutional Control Indicator:	No
Human Exposure Controls Indicator:	N/A
Groundwater Controls Indicator:	N/A
Significant Non-Complier Universe:	No
Unaddressed Significant Non-Complier Universe:	No
Addressed Significant Non-Complier Universe:	No
Significant Non-Complier With a Compliance Schedule Universe:	No
Financial Assurance Required:	Not reported
Handler Date of Last Change:	20200413
Recognized Trader-Importer:	No
Recognized Trader-Exporter:	No
Importer of Spent Lead Acid Batteries:	No
Exporter of Spent Lead Acid Batteries:	No
Recycler Activity Without Storage:	No
Manifest Broker:	No
Sub-Part P Indicator:	No

Historic Generators:

Receive Date:	20180709
Handler Name: CON EDISON	
Federal Waste Generator Description:	Small Quantity Generator
State District Owner:	Ny
Large Quantity Handler of Universal Waste:	No
Recognized Trader Importer:	No
Recognized Trader Exporter:	No
Spent Lead Acid Battery Importer:	No
Spent Lead Acid Battery Exporter:	No
Current Record:	No
Non Storage Recycler Activity:	No
Electronic Manifest Broker:	No

Receive Date:	20200413
Handler Name: CON EDISON	
Federal Waste Generator Description:	Not a generator, verified
State District Owner:	Ny
Large Quantity Handler of Universal Waste:	No
Recognized Trader Importer:	No
Recognized Trader Exporter:	No
Spent Lead Acid Battery Importer:	No
Spent Lead Acid Battery Exporter:	No
Current Record:	Yes
Non Storage Recycler Activity:	No
Electronic Manifest Broker:	No

List of NAICS Codes and Descriptions:

NAICS Codes:	No NAICS Codes Found

CON EDISON (Continued) **1025504567**

Facility Has Received Notices of Violations:
Violations: No Violations Found

Evaluation Action Summary:
Evaluations: No Evaluations Found

E MANIFEST:

Manifest Tracking Number:	019005914JJK
Last Updated Date:	20210503
Shipped Date:	20180710
Received Date:	20180710
Manifest Status:	Corrected
Submission Type:	DataImage5Copy
Origin Type:	Service
Generator EPA ID:	NYP005240577
Generator Name:	Con Edison
Generator Location Street Number:	45
Generator Location Street 1:	45 W 4TH ST
Generator Location Street 2:	Not reported
Generator Location City:	NEW YORK
Generator Location State:	NY
Generator Location Zip:	10012
Generator Mail Street Number:	4
Generator Mail Street 1:	IRVING PL, 15TH FL NE
Generator Mail Street 2:	Not reported
Generator Mail City:	New York
Generator Mail Zip:	10003
Generator Mail State:	NY
Generator Contact Company Name:	Not reported
Designated Facility EPA ID:	NJD991291105
Designated Facility Name:	Clean Earth Of North Jersey
Designated Facility Mail Street Number:	Not reported
Designated Facility Mail Street 1:	Not reported
Designated Facility Mail Street 2:	105 JACOBUS AVE
Designated Facility Mail City:	KEARNY
Designated Facility Mail Zip:	07032
Designated Facility Mail State:	NJ
Designated Facility Location Street Number:	Not reported
Designated Facility Location Street 1:	105 JACOBUS AVE
Designated Facility Location Street 2:	Not reported
Designated Facility Location City:	KEARNY
Designated Facility Location Zip:	07032
Designated Facility Location State:	NJ
Designated Facility Contact Company Name:	Not reported
Manifest Residue Indicator:	N
Rejection Indicator:	N

Manifest Tracking Number:	019005915JJK
Last Updated Date:	20190611
Shipped Date:	20180711
Received Date:	20180719
Manifest Status:	Signed
Submission Type:	DataImage5Copy
Origin Type:	Service
Generator EPA ID:	NYP005240577

CON EDISON (Continued) **1025504567**

Generator Name:	Con Edison
Generator Location Street Number:	Not reported
Generator Location Street 1:	45 W 4TH ST
Generator Location Street 2:	Not reported
Generator Location City:	NEW YORK
Generator Location State:	NY
Generator Location Zip:	10012
Generator Mail Street Number:	Not reported
Generator Mail Street 1:	4 IRVING PL, 15TH FL NE
Generator Mail Street 2:	ATTN; EH&S
Generator Mail City:	NEW YORK
Generator Mail Zip:	10003
Generator Mail State:	NY
Generator Contact Company Name:	Not reported
Designated Facility EPA ID:	NJD991291105
Designated Facility Name:	Clean Earth Of North Jersey
Designated Facility Mail Street Number:	Not reported
Designated Facility Mail Street 1:	Not reported
Designated Facility Mail Street 2:	105 JACOBUS AVE
Designated Facility Mail City:	KEARNY
Designated Facility Mail Zip:	07032
Designated Facility Mail State:	NJ
Designated Facility Location Street Number:	Not reported
Designated Facility Location Street 1:	105 JACOBUS AVE
Designated Facility Location Street 2:	Not reported
Designated Facility Location City:	KEARNY
Designated Facility Location Zip:	07032
Designated Facility Location State:	NJ
Designated Facility Contact Company Name:	Not reported
Manifest Residue Indicator:	N
Rejection Indicator:	N

Transporter:

Manifest Tracking Number:	019005915JJK
Transporter Line Number:	1
Transporter EPA ID:	NJD003812047
Transporter Name:	Allstate Power Vac Inc

Waste Line:

Manifest Tracking Number:	019005915JJK
Waste Line Number:	1
U.S. DOT Hazardous Indicator:	Y
U.S. DOT ID Number:	NA3077
U.S. DOT Description:	Na3077, Hazardous Waste Solid, N.O.S. 9,Pg Iii
Non-Hazardous Waste Description:	Not reported
Number of Containers:	2
Container Type Code:	CF
Container Type Description:	Fiber or plastic boxes, cartons, cases
Waste Quantity:	2480
Quantity Unit of Measure Code:	P
Quantity Unit of Measure Description:	Pounds
Waste Quantity, in Tons:	1.24
Acute Waste Quantity, in Tons:	0
Non-Acute Waste Quantity, in Tons:	1.24
Waste Quantity, in Kilograms:	1124.7173
Acute Waste Quantity, in Kilograms:	0

CON EDISON (Continued) **1025504567**

Non-Acute Waste Quantity, in Kilorgrams:	1124.7173
Management Method Code:	H141
Management Method Description:	STORAGE, BULKING AND/OR TRANSFER OFF SITE
Waste Residue Indicator:	N
Quantity Discrepancy Indicator:	Y
Waste Type Discrepancy Indicator:	N
Waste Density:	Not reported
Waste Density Unit of Measure Code:	Not reported
Waste Density Unit of Measure Description:	Not reported
Form Code:	Not reported
Form Code Description:	Not reported
Source Code:	Not reported
Source Code Description:	Not reported
Waste Minimization Code:	Not reported
Waste Minimization Code Description:	Not reported
Consent Number:	Not reported
EPA Waste Indicator:	Y
Federal Waste Codes:	D018
Quantity Haz Kg:	1124.7173
Quantity Haz Tons:	1.24
Quantity Non Haz Kg:	0
Quantity Non Haz Tons:	0
State Waste Codes:	Not reported

AA801 **CON EDISON** **NY MANIFEST** **S118463735**
NW **45 W 4TH ST** **N/A**
1/8-1/4 **NEW YORK, NY 10012**
0.196 mi.
1033 ft. **Site 22 of 22 in cluster AA**

Relative: **Lower**

Actual: **34 ft.**

NY MANIFEST:

EPA ID:	NYP004856256
Country:	USA
Name:	Con Ed
Address:	45 WEST 4TH ST
Address 2:	SB 820
City,State,Zip:	NEW YORK, NY 10012
Zip 4:	Not reported
Location Address 1:	45 WEST 4TH ST
Location Address 2:	SB 820
Location City,State,Zip:	NEW YORK, NY 10012
Location Zip 4:	Not reported
Facility Status:	Not reported
Total Tanks:	Not reported
Code:	BP

Mailing:

Mailing Name:	Con Ed
Mailing Contact:	Tom Teeling
Mailing Address 1:	4 IRVING PLACE - 15TH FLOOR
Mailing Address 2:	Not reported
Mailing City,State,Zip:	NEW YORK, NY 10003
Mailing Zip 4:	Not reported
Mailing Country:	USA
Mailing Phone:	2124603770

Manifest Data:

Document ID:	Not reported

CON EDISON (Continued) **S118463735**

Manifest Status:	Not reported
Trans1 State ID:	NJ0000027193
Year:	2018
Trans2 State ID:	Not reported
Generator Ship Date:	10/20/2015
Trans1 Recv Date:	10/20/2015
Trans2 Recv Date:	Not reported
TSD Site Recv Date:	10/23/2015
Part A Recv Date:	Not reported
Part B Recv Date:	Not reported
Generator EPA ID:	NYP004856256
Trans1 EPA ID:	Not reported
Trans2 EPA ID:	Not reported
TSDF ID 1:	NJD002200046
TSDF ID 2:	Not reported
Manifest Tracking Number:	014085727JJK
Import Indicator:	N
Export Indicator:	N
Discr Quantity Indicator:	N
Discr Type Indicator:	N
Discr Residue Indicator:	N
Discr Partial Reject Indicator:	N
Discr Full Reject Indicator:	N
Manifest Ref Number:	Not reported
Alt Facility RCRA ID:	Not reported
Alt Facility Sign Date:	Not reported
MGMT Method Type Code:	H110
Waste Code a:	Lead
Waste Code b:	Not reported
Waste Code c:	Not reported
Waste Code e:	Not reported
Waste Code f:	Not reported
Waste Code g:	Not reported
Waste Code 1:	Not reported
Waste Code 2:	Not reported
Waste Code 3:	Not reported
Waste Code 4:	Not reported
Waste Code 5:	Not reported
Waste Code 6:	Not reported
Quantity:	1000
Units:	Pounds
Number of Containers:	1
Container Type:	Cargo tanks (tank trucks)
Handling Method:	Treat
Specific Gravity:	1

EPA ID:	NYP005240577
Country:	USA
Name:	Con Edison
Address:	45 W 4TH ST
Address 2:	Not reported
City,State,Zip:	NEW YORK, NY 10012
Zip 4:	Not reported
Location Address 1:	45 W 4TH ST
Location Address 2:	Not reported
Location City,State,Zip:	NEW YORK, NY 10012

CON EDISON (Continued) **S118463735**

Location Zip 4: Not reported
Facility Status: Not reported
Total Tanks: Not reported
Code: BP

Mailing:
Mailing Name: Con Edison
Mailing Contact: Con Edison
Mailing Address 1: 4 IRVING PL 15TH FL NE
Mailing Address 2: Not reported
Mailing City,State,Zip: NEW YORK, NY 10003
Mailing Zip 4: Not reported
Mailing Country: USA
Mailing Phone: Not reported

AF802 **CON EDISON** **NY MANIFEST** **S116550210**
NNW **18 WAVERLY PL & GREENE ST E OF** **N/A**
1/8-1/4 **NEW YORK, NY 10003**
0.196 mi.
1036 ft. **Site 12 of 12 in cluster AF**

Relative: **Lower**
Actual: **36 ft.**

NY MANIFEST:
EPA ID: NYP004484754
Country: USA
Name: Con Edison
Address: 18 WAVERLY PL & GREENE ST E OF
Address 2: Not reported
City,State,Zip: NEW YORK, NY 10003
Zip 4: Not reported
Location Address 1: F/O 18 WAVERLY PLACE
Location Address 2: SB 49502
Location City,State,Zip: NEW YORK, NY 10003
Location Zip 4: Not reported
Facility Status: Not reported
Total Tanks: Not reported
Code: BP

Mailing:
Mailing Name: Con Edison
Mailing Contact: Tom Teeling
Mailing Address 1: 4 IRVING PLACE - 15TH FLOOR
Mailing Address 2: Not reported
Mailing City,State,Zip: NEW YORK, NY 10003
Mailing Zip 4: Not reported
Mailing Country: USA
Mailing Phone: 2124603770

Manifest Data:
Document ID: Not reported
Manifest Status: Not reported
Trans1 State ID: NJD003812047
Year: 2018
Trans2 State ID: Not reported
Generator Ship Date: 03/31/2014
Trans1 Recv Date: 03/31/2014
Trans2 Recv Date: Not reported
TSD Site Recv Date: 04/03/2014

CON EDISON (Continued) **S116550210**

Part A Recv Date:	Not reported
Part B Recv Date:	Not reported
Generator EPA ID:	NYP004484754
Trans1 EPA ID:	Not reported
Trans2 EPA ID:	Not reported
TSDF ID 1:	NJD991291105
TSDF ID 2:	Not reported
Manifest Tracking Number:	002406198GBF
Import Indicator:	N
Export Indicator:	N
Discr Quantity Indicator:	N
Discr Type Indicator:	N
Discr Residue Indicator:	N
Discr Partial Reject Indicator:	N
Discr Full Reject Indicator:	N
Manifest Ref Number:	Not reported
Alt Facility RCRA ID:	Not reported
Alt Facility Sign Date:	Not reported
MGMT Method Type Code:	H110
Waste Code a:	Lead
Waste Code b:	Not reported
Waste Code c:	Not reported
Waste Code e:	Not reported
Waste Code f:	Not reported
Waste Code g:	Not reported
Waste Code 1:	Not reported
Waste Code 2:	Not reported
Waste Code 3:	Not reported
Waste Code 4:	Not reported
Waste Code 5:	Not reported
Waste Code 6:	Not reported
Quantity:	500
Units:	Pounds
Number of Containers:	1
Container Type:	Cargo tanks (tank trucks)
Handling Method:	Treat
Specific Gravity:	1

Z803 **CON EDISON** **NY MANIFEST** **S117066213**
SE **44 E 3RD ST** **N/A**
1/8-1/4 **NEW YORK, NY 10003**
0.196 mi.
1036 ft. **Site 32 of 34 in cluster Z**

Relative: NY MANIFEST:
Lower

Actual:
38 ft.

EPA ID:	NYP004588422
Country:	USA
Name:	Con Edison
Address:	44 E 3RD ST
Address 2:	SB 681
City,State,Zip:	NEW YORK, NY 10013
Zip 4:	Not reported
Location Address 1:	44 E 3RD ST
Location Address 2:	SB 681
Location City,State,Zip:	NEW YORK, NY 10013
Location Zip 4:	Not reported
Facility Status:	Not reported

CON EDISON (Continued) **S117066213**

Total Tanks: Not reported
Code: BP

Mailing:
Mailing Name: Con Edison
Mailing Contact: Tom Teeling
Mailing Address 1: 4 IRVING PLACE 15TH FLOOR
Mailing Address 2: Not reported
Mailing City,State,Zip: NEW YORK, NY 10003
Mailing Zip 4: Not reported
Mailing Country: USA
Mailing Phone: Not reported

Manifest Data:
Document ID: Not reported
Manifest Status: Not reported
Trans1 State ID: NJD003812047
Year: 2018
Trans2 State ID: Not reported
Generator Ship Date: 07/08/2014
Trans1 Recv Date: 07/08/2014
Trans2 Recv Date: Not reported
TSD Site Recv Date: 07/08/2014
Part A Recv Date: Not reported
Part B Recv Date: Not reported
Generator EPA ID: NYP004588422
Trans1 EPA ID: Not reported
Trans2 EPA ID: Not reported
TSDF ID 1: NJD991291105
TSDF ID 2: Not reported
Manifest Tracking Number: 002236278GBF
Import Indicator: N
Export Indicator: N
Discr Quantity Indicator: N
Discr Type Indicator: N
Discr Residue Indicator: N
Discr Partial Reject Indicator: N
Discr Full Reject Indicator: N
Manifest Ref Number: Not reported
Alt Facility RCRA ID: Not reported
Alt Facility Sign Date: Not reported
MGMT Method Type Code: H110
Waste Code a: Lead
Waste Code b: Not reported
Waste Code c: Not reported
Waste Code e: Not reported
Waste Code f: Not reported
Waste Code g: Not reported
Waste Code 1: Not reported
Waste Code 2: Not reported
Waste Code 3: Not reported
Waste Code 4: Not reported
Waste Code 5: Not reported
Waste Code 6: Not reported
Quantity: 1000
Units: Pounds
Number of Containers: 1

CON EDISON (Continued) **S117066213**

Container Type:	Cargo tanks (tank trucks)
Handling Method:	Treat
Specific Gravity:	1
EPA ID:	NYP004810277
Country:	USA
Name:	Con Edison
Address:	44 E 3RD ST
Address 2:	Not reported
City,State,Zip:	NEW YORK, NY 10003
Zip 4:	Not reported
Location Address 1:	44 E 3RD ST
Location Address 2:	SB 681
Location City,State,Zip:	NEW YORK, NY 10003
Location Zip 4:	Not reported
Facility Status:	Not reported
Total Tanks:	Not reported
Code:	BP

Mailing:

Mailing Name:	Con Edison
Mailing Contact:	Dennis Huacon
Mailing Address 1:	4 IRVING PL 15TH FL
Mailing Address 2:	Not reported
Mailing City,State,Zip:	NEW YORK, NY 10003
Mailing Zip 4:	Not reported
Mailing Country:	USA
Mailing Phone:	2124603770

Manifest Data:

Document ID:	Not reported
Manifest Status:	Not reported
Trans1 State ID:	NJD003812047
Year:	2018
Trans2 State ID:	Not reported
Generator Ship Date:	07/21/2015
Trans1 Recv Date:	07/21/2015
Trans2 Recv Date:	Not reported
TSD Site Recv Date:	07/24/2015
Part A Recv Date:	Not reported
Part B Recv Date:	Not reported
Generator EPA ID:	NYP004810277
Trans1 EPA ID:	Not reported
Trans2 EPA ID:	Not reported
TSDF ID 1:	NJD991291105
TSDF ID 2:	Not reported
Manifest Tracking Number:	002612111GBF
Import Indicator:	N
Export Indicator:	N
Discr Quantity Indicator:	N
Discr Type Indicator:	N
Discr Residue Indicator:	N
Discr Partial Reject Indicator:	N
Discr Full Reject Indicator:	N
Manifest Ref Number:	Not reported
Alt Facility RCRA ID:	Not reported

CON EDISON (Continued) **S117066213**

Alt Facility Sign Date:	Not reported
MGMT Method Type Code:	H110
Waste Code a:	Lead
Waste Code b:	Not reported
Waste Code c:	Not reported
Waste Code e:	Not reported
Waste Code f:	Not reported
Waste Code g:	Not reported
Waste Code 1:	Not reported
Waste Code 2:	Not reported
Waste Code 3:	Not reported
Waste Code 4:	Not reported
Waste Code 5:	Not reported
Waste Code 6:	Not reported
Quantity:	500
Units:	Pounds
Number of Containers:	1
Container Type:	Cargo tanks (tank trucks)
Handling Method:	Treat
Specific Gravity:	1

Z804 **CON EDISON** **NJ MANIFEST** **S120674210**
SE **44 E 3RD ST** **N/A**
1/8-1/4 **NEW YORK, NY 10003**
0.196 mi.
1036 ft. **Site 33 of 34 in cluster Z**

Relative: **Lower**
Actual: **38 ft.**

NJ MANIFEST:

EPA ID:	NYP004810277
Name:	CON EDISON
Address:	44 E 3RD ST
City,State,Zip:	NEW YORK, NY 10003
County:	Not reported
Mailing Address:	IRVING PL 15TH FL NE
Mailing City,State,Zip:	NEW YORK, NY 10003
Telephone:	Not reported
Emergency Telephone:	Not reported
Contact:	THOMAS TEELING
Comments:	Not reported
SIC Code:	Not reported
County:	NY061
Municipal:	Not reported
Previous EPAID:	Not reported
Generator Flag:	Not reported
Transporter Flag:	Not reported
TSDF Flag:	Not reported
Name Change:	Not reported
Date Change:	Not reported

Manifest Data:

EPA ID:	NYP004810277
Manifest Number:	002612111GBF
Date Shipped:	7/21/2015
TSDF EPA ID:	NJD991291105
Transporter EPA ID:	NJD003812047
Transporter 2 EPA ID:	Not reported
Transporter 3 EPA ID:	Not reported

CON EDISON (Continued) **S120674210**

Transporter 4 EPA ID:	Not reported
Transporter 5 EPA ID:	Not reported
Transporter 6 EPA ID:	Not reported
Transporter 7 EPA ID:	Not reported
Transporter 8 EPA ID:	Not reported
Transporter 9 EPA ID:	Not reported
Transporter 10 EPA ID:	Not reported
Date Trans1 Transported Waste:	Not reported
Date Trans2 Transported Waste:	Not reported
Date Trans3 Transported Waste:	Not reported
Date Trans4 Transported Waste:	Not reported
Date Trans5 Transported Waste:	Not reported
Date Trans6 Transported Waste:	Not reported
Date Trans7 Transported Waste:	Not reported
Date Trans8 Transported Waste:	Not reported
Date Trans9 Transported Waste:	Not reported
Date Trans10 Transported Waste:	Not reported
Date TSDF Received Waste:	Not reported
TSDF EPA Facility Name:	Not reported
QTY Units:	Not reported
Transporter SEQ ID:	Not reported
Transporter-1 Date:	Not reported
Waste SEQ ID:	Not reported
Waste Type Code 2:	Not reported
Waste Type Code 3:	Not reported
Waste Type Code 4:	Not reported
Waste Type Code 5:	Not reported
Waste Type Code 6:	Not reported
Date Accepted:	Not reported
Manifest Discrepancy Type:	Not reported
Data Entry Number:	Not reported
Was Load Rejected:	Not reported
Reason Load Was Rejected:	Not reported

Z805 **CON EDISON** **RCRA NonGen / NLR** **1019905491**
SE **44 E 3RD ST** **FINDS** **NYP004810277**
1/8-1/4 **NEW YORK, NY 10003** **ECHO**
0.196 mi.
1036 ft. **Site 34 of 34 in cluster Z**

Relative: **Lower**
Actual: **38 ft.**

RCRA Listings:

Date Form Received by Agency:	20150721
Handler Name:	Con Edison
Handler Address:	E 3rd St
Handler City,State,Zip:	NEW YORK, NY 10003
EPA ID:	NYP004810277
Contact Name:	THOMAS TEELING
Contact Address:	Not reported
Contact City,State,Zip:	Not reported
Contact Telephone:	212-460-3770
Contact Fax:	Not reported
Contact Email:	Not reported
Contact Title:	Not reported
EPA Region:	02
Land Type:	Private
Federal Waste Generator Description:	Not a generator, verified
Non-Notifier:	Not reported

CON EDISON (Continued) **1019905491**

Biennial Report Cycle:		Not reported
Accessibility:		Not reported
Active Site Indicator:		Not reported
State District Owner:		Ny
State District:		NYSDEC R2
Mailing Address:		IRVING PL 15TH FL NE
Mailing City,State,Zip:		NEW YORK, NY 10003
Owner Name:	Not reported	
Owner Type:		Not reported
Operator Name:	Not reported	
Operator Type:		Not reported
Short-Term Generator Activity:		No
Importer Activity:		No
Mixed Waste Generator:		No
Transporter Activity:		No
Transfer Facility Activity:		No
Recycler Activity with Storage:		No
Small Quantity On-Site Burner Exemption:		No
Smelting Melting and Refining Furnace Exemption:		No
Underground Injection Control:		No
Off-Site Waste Receipt:		No
Universal Waste Indicator:		No
Universal Waste Destination Facility:		No
Federal Universal Waste:		No
Active Site State-Reg Handler:		---
Federal Facility Indicator:		Not reported
Hazardous Secondary Material Indicator:		N
Sub-Part K Indicator:		Not reported
2018 GPRA Permit Baseline:		Not on the Baseline
2018 GPRA Renewals Baseline:		Not on the Baseline
202 GPRA Corrective Action Baseline:		No
Subject to Corrective Action Universe:		No
Non-TSDFs Where RCRA CA has Been Imposed Universe:		No
Corrective Action Priority Ranking:		No NCAPS ranking
Environmental Control Indicator:		No
Institutional Control Indicator:		No
Human Exposure Controls Indicator:		N/A
Groundwater Controls Indicator:		N/A
Significant Non-Complier Universe:		No
Unaddressed Significant Non-Complier Universe:		No
Addressed Significant Non-Complier Universe:		No
Significant Non-Complier With a Compliance Schedule Universe:		No
Financial Assurance Required:		Not reported
Handler Date of Last Change:		20160909
Recognized Trader-Importer:		No
Recognized Trader-Exporter:		No
Importer of Spent Lead Acid Batteries:		No
Exporter of Spent Lead Acid Batteries:		No
Recycler Activity Without Storage:		No
Manifest Broker:		No
Sub-Part P Indicator:		No

Historic Generators:

Receive Date:		20150721
Handler Name:	CON EDISON	
Federal Waste Generator Description:		Small Quantity Generator

CON EDISON (Continued) **1019905491**

State District Owner:	Ny
Large Quantity Handler of Universal Waste:	No
Recognized Trader Importer:	No
Recognized Trader Exporter:	No
Spent Lead Acid Battery Importer:	No
Spent Lead Acid Battery Exporter:	No
Current Record:	No
Non Storage Recycler Activity:	Not reported
Electronic Manifest Broker:	Not reported

Receive Date:	20150721
Handler Name: CON EDISON	
Federal Waste Generator Description:	Not a generator, verified
State District Owner:	Ny
Large Quantity Handler of Universal Waste:	No
Recognized Trader Importer:	No
Recognized Trader Exporter:	No
Spent Lead Acid Battery Importer:	No
Spent Lead Acid Battery Exporter:	No
Current Record:	Yes
Non Storage Recycler Activity:	Not reported
Electronic Manifest Broker:	Not reported

List of NAICS Codes and Descriptions:
NAICS Codes: No NAICS Codes Found

Facility Has Received Notices of Violations:
Violations: No Violations Found

Evaluation Action Summary:
Evaluations: No Evaluations Found

FINDS:
Registry ID: 110069682597

Click Here for FRS Facility Detail Report:

Environmental Interest/Information System:
The Resource Conservation and Recovery Act Information System (RCRAInfo) is EPA's comprehensive information system in support of the Resource Conservation and Recovery Act (RCRA) of 1976 and the Hazardous and Solid Waste Amendments (HSWA) of 1984. It tracks many types of information about generators, transporters, treaters, storers, and disposers of hazardous waste.

Click this hyperlink while viewing on your computer to access additional FINDS: detail in the EDR Site Report.

ECHO:
Envid: 1019905491
Registry ID: 110069682597

DFR URL:
Name: CON EDISON
Address: 44 E 3RD ST

CON EDISON (Continued) **1019905491**

City,State,Zip: NEW YORK, NY 10003

AG806 **CON EDISON SERVICE BOX: 61134** **RCRA NonGen / NLR** **1017772003**
NNE **COOPER SQ & ASTOR PL** **FINDS** **NYP004489506**
1/8-1/4 **NEW YORK, NY 10003**
0.197 mi.
1042 ft. **Site 13 of 21 in cluster AG**

Relative: **Lower**
Actual: **40 ft.**

RCRA Listings:

Date Form Received by Agency:		20140504
Handler Name:		Con Edison Service Box: 61134
Handler Address:		Cooper Sq & Astor Pl
Handler City,State,Zip:		NEW YORK, NY 10003
EPA ID:		NYP004489506
Contact Name:		THOMAS TEELING
Contact Address:		Not reported
Contact City,State,Zip:		Not reported
Contact Telephone:		212-460-3770
Contact Fax:		Not reported
Contact Email:		Not reported
Contact Title:		SENIOR SCIENTIST
EPA Region:		02
Land Type:		Private
Federal Waste Generator Description:		Not a generator, verified
Non-Notifier:		Not reported
Biennial Report Cycle:		Not reported
Accessibility:		Not reported
Active Site Indicator:		Not reported
State District Owner:		Ny
State District:		NYSDEC R2
Mailing Address:		IRVING PL, 15TH FL NE
Mailing City,State,Zip:		NEW YORK, NY 10003
Owner Name:	Not reported	
Owner Type:		Not reported
Operator Name:	Not reported	
Operator Type:		Not reported
Short-Term Generator Activity:		No
Importer Activity:		No
Mixed Waste Generator:		No
Transporter Activity:		No
Transfer Facility Activity:		No
Recycler Activity with Storage:		No
Small Quantity On-Site Burner Exemption:		No
Smelting Melting and Refining Furnace Exemption:		No
Underground Injection Control:		No
Off-Site Waste Receipt:		No
Universal Waste Indicator:		No
Universal Waste Destination Facility:		No
Federal Universal Waste:		No
Active Site State-Reg Handler:		---
Federal Facility Indicator:		Not reported
Hazardous Secondary Material Indicator:		N
Sub-Part K Indicator:		Not reported
2018 GPRA Permit Baseline:		Not on the Baseline
2018 GPRA Renewals Baseline:		Not on the Baseline
202 GPRA Corrective Action Baseline:		No
Subject to Corrective Action Universe:		No
Non-TSDFs Where RCRA CA has Been Imposed Universe:		No

CON EDISON SERVICE BOX: 61134 (Continued) **1017772003**

Corrective Action Priority Ranking:	No NCAPS ranking
Environmental Control Indicator:	No
Institutional Control Indicator:	No
Human Exposure Controls Indicator:	N/A
Groundwater Controls Indicator:	N/A
Significant Non-Complier Universe:	No
Unaddressed Significant Non-Complier Universe:	No
Addressed Significant Non-Complier Universe:	No
Significant Non-Complier With a Compliance Schedule Universe:	No
Financial Assurance Required:	Not reported
Handler Date of Last Change:	20150211
Recognized Trader-Importer:	No
Recognized Trader-Exporter:	No
Importer of Spent Lead Acid Batteries:	No
Exporter of Spent Lead Acid Batteries:	No
Recycler Activity Without Storage:	No
Manifest Broker:	No
Sub-Part P Indicator:	No

Historic Generators:

Receive Date:	20140404
Handler Name: CON EDISON	
Federal Waste Generator Description:	Small Quantity Generator
State District Owner:	Ny
Large Quantity Handler of Universal Waste:	No
Recognized Trader Importer:	No
Recognized Trader Exporter:	No
Spent Lead Acid Battery Importer:	No
Spent Lead Acid Battery Exporter:	No
Current Record:	No
Non Storage Recycler Activity:	Not reported
Electronic Manifest Broker:	Not reported

Receive Date:	20140404
Handler Name: CON EDISON	
Federal Waste Generator Description:	Not a generator, verified
State District Owner:	Ny
Large Quantity Handler of Universal Waste:	No
Recognized Trader Importer:	No
Recognized Trader Exporter:	No
Spent Lead Acid Battery Importer:	No
Spent Lead Acid Battery Exporter:	No
Current Record:	No
Non Storage Recycler Activity:	Not reported
Electronic Manifest Broker:	Not reported

Receive Date:	20140504
Handler Name: CON EDISON SERVICE BOX:	61134
Federal Waste Generator Description:	Not a generator, verified
State District Owner:	Ny
Large Quantity Handler of Universal Waste:	No
Recognized Trader Importer:	No
Recognized Trader Exporter:	No
Spent Lead Acid Battery Importer:	No
Spent Lead Acid Battery Exporter:	No
Current Record:	Yes

CON EDISON SERVICE BOX: 61134 (Continued) **1017772003**

Non Storage Recycler Activity: Not reported
Electronic Manifest Broker: Not reported

List of NAICS Codes and Descriptions:
NAICS Codes: No NAICS Codes Found

Facility Has Received Notices of Violations:
Violations: No Violations Found

Evaluation Action Summary:
Evaluations: No Evaluations Found

FINDS:
Registry ID: 110063806190

Click Here for FRS Facility Detail Report:

Environmental Interest/Information System:
The Resource Conservation and Recovery Act Information System (RCRAInfo) is EPA's comprehensive information system in support of the Resource Conservation and Recovery Act (RCRA) of 1976 and the Hazardous and Solid Waste Amendments (HSWA) of 1984. It tracks many types of information about generators, transporters, treaters, storers, and disposers of hazardous waste.

Click this hyperlink while viewing on your computer to access additional FINDS: detail in the EDR Site Report.

AG807 **CON EDISON GAS DRIP: GAS-MAIN** **RCRA NonGen / NLR** **1016143156**
NNE **COOPER SQ & W 4TH ST** **FINDS** **NYP004258901**
1/8-1/4 **NEW YORK, NY 10003** **ECHO**
0.197 mi. **NY MANIFEST**
1042 ft. **Site 14 of 21 in cluster AG**

Relative:
Lower

Actual:
40 ft.

RCRA Listings:
Date Form Received by Agency: 20170728
Handler Name: Con Edison Gas Drip: Gas-Main
Handler Address: Cooper Sq & W 4th St
Handler City,State,Zip: NEW YORK, NY 10003
EPA ID: NYP004258901
Contact Name: LOUIS CLARK
Contact Address: Not reported
Contact City,State,Zip: Not reported
Contact Telephone: 347-539-6192
Contact Fax: Not reported
Contact Email: Not reported
Contact Title: SR SPECIALIST
EPA Region: 02
Land Type: Private
Federal Waste Generator Description: Not a generator, verified
Non-Notifier: Not reported
Biennial Report Cycle: Not reported
Accessibility: Not reported
Active Site Indicator: Not reported
State District Owner: Ny
State District: NYSDEC R2

CON EDISON GAS DRIP: GAS-MAIN (Continued) **1016143156**

Mailing Address:		IRVING PL, RM 828
Mailing City,State,Zip:		NEW YORK, NY 10003
Owner Name:	Not reported	
Owner Type:		Not reported
Operator Name:	Not reported	
Operator Type:		Not reported
Short-Term Generator Activity:		No
Importer Activity:		No
Mixed Waste Generator:		No
Transporter Activity:		No
Transfer Facility Activity:		No
Recycler Activity with Storage:		No
Small Quantity On-Site Burner Exemption:		No
Smelting Melting and Refining Furnace Exemption:		No
Underground Injection Control:		No
Off-Site Waste Receipt:		No
Universal Waste Indicator:		No
Universal Waste Destination Facility:		No
Federal Universal Waste:		No
Active Site State-Reg Handler:		---
Federal Facility Indicator:		Not reported
Hazardous Secondary Material Indicator:		N
Sub-Part K Indicator:		Not reported
2018 GPRA Permit Baseline:		Not on the Baseline
2018 GPRA Renewals Baseline:		Not on the Baseline
202 GPRA Corrective Action Baseline:		No
Subject to Corrective Action Universe:		No
Non-TSDFs Where RCRA CA has Been Imposed Universe:		No
Corrective Action Priority Ranking:		No NCAPS ranking
Environmental Control Indicator:		No
Institutional Control Indicator:		No
Human Exposure Controls Indicator:		N/A
Groundwater Controls Indicator:		N/A
Significant Non-Complier Universe:		No
Unaddressed Significant Non-Complier Universe:		No
Addressed Significant Non-Complier Universe:		No
Significant Non-Complier With a Compliance Schedule Universe:		No
Financial Assurance Required:		Not reported
Handler Date of Last Change:		20170828
Recognized Trader-Importer:		No
Recognized Trader-Exporter:		No
Importer of Spent Lead Acid Batteries:		No
Exporter of Spent Lead Acid Batteries:		No
Recycler Activity Without Storage:		No
Manifest Broker:		No
Sub-Part P Indicator:		No

Historic Generators:

Receive Date:	20120718
Handler Name:	CON EDISON GAS DRIP: GAS-MAIN
Federal Waste Generator Description:	Very Small Quantity Generator (formerly Conditionally-Exempt Small Quantity Generator
State District Owner:	Ny
Large Quantity Handler of Universal Waste:	No
Recognized Trader Importer:	No
Recognized Trader Exporter:	No

CON EDISON GAS DRIP: GAS-MAIN (Continued) **1016143156**

Spent Lead Acid Battery Importer: No
Spent Lead Acid Battery Exporter: No
Current Record: No
Non Storage Recycler Activity: Not reported
Electronic Manifest Broker: Not reported

Receive Date: 20170728
Handler Name: CON EDISON GAS DRIP: GAS-MAIN
Federal Waste Generator Description: Not a generator, verified
State District Owner: Ny
Large Quantity Handler of Universal Waste: No
Recognized Trader Importer: No
Recognized Trader Exporter: No
Spent Lead Acid Battery Importer: No
Spent Lead Acid Battery Exporter: No
Current Record: Yes
Non Storage Recycler Activity: Not reported
Electronic Manifest Broker: Not reported

List of NAICS Codes and Descriptions:
NAICS Codes: No NAICS Codes Found

Facility Has Received Notices of Violations:
Violations: No Violations Found

Evaluation Action Summary:
Evaluations: No Evaluations Found

FINDS:
Registry ID: 110064275181

Click Here for FRS Facility Detail Report:

Environmental Interest/Information System:
The Resource Conservation and Recovery Act Information System (RCRAInfo) is EPA's comprehensive information system in support of the Resource Conservation and Recovery Act (RCRA) of 1976 and the Hazardous and Solid Waste Amendments (HSWA) of 1984. It tracks many types of information about generators, transporters, treaters, storers, and disposers of hazardous waste.

Click this hyperlink while viewing on your computer to access additional FINDS: detail in the EDR Site Report.

ECHO:
Envid: 1016143156
Registry ID: 110064275181

DFR URL:
Name: CON EDISON GAS DRIP: GAS-MAIN
Address: COOPER SQ & W 4TH ST
City,State,Zip: NEW YORK, NY 10003

NY MANIFEST:
EPA ID: NYP004258901

CON EDISON GAS DRIP: GAS-MAIN (Continued) **1016143156**

Country:	USA
Name:	Consolidated Edison Of Ny
Address:	COOPER SQ & W 4TH ST
Address 2:	Not reported
City,State,Zip:	NEW YORK, NY 10003
Zip 4:	Not reported
Location Address 1:	COOPER AND EAST 5TH ST
Location Address 2:	Not reported
Location City,State,Zip:	NEW YORK, NY 10003
Location Zip 4:	Not reported
Facility Status:	Not reported
Total Tanks:	Not reported
Code:	BP

Mailing:

Mailing Name:	Consolidated Edison Of Ny
Mailing Contact:	Tom Teeling
Mailing Address 1:	4 IRVING PLACE FLOOR 15
Mailing Address 2:	Not reported
Mailing City,State,Zip:	NEW YORK, NY 10003
Mailing Zip 4:	Not reported
Mailing Country:	USA
Mailing Phone:	2124603770

Manifest Data:

Document ID:	Not reported
Manifest Status:	Not reported
Trans1 State ID:	NJD003812047
Year:	2018
Trans2 State ID:	Not reported
Generator Ship Date:	07/18/2012
Trans1 Recv Date:	07/18/2012
Trans2 Recv Date:	Not reported
TSD Site Recv Date:	07/18/2012
Part A Recv Date:	Not reported
Part B Recv Date:	Not reported
Generator EPA ID:	NYP004258901
Trans1 EPA ID:	Not reported
Trans2 EPA ID:	Not reported
TSDF ID 1:	NJD991291105
TSDF ID 2:	Not reported
Manifest Tracking Number:	001674549GBF
Import Indicator:	N
Export Indicator:	N
Discr Quantity Indicator:	N
Discr Type Indicator:	N
Discr Residue Indicator:	N
Discr Partial Reject Indicator:	N
Discr Full Reject Indicator:	N
Manifest Ref Number:	Not reported
Alt Facility RCRA ID:	Not reported
Alt Facility Sign Date:	Not reported
MGMT Method Type Code:	H141
Waste Code a:	Benzene
Waste Code b:	Not reported
Waste Code c:	Not reported
Waste Code e:	Not reported

CON EDISON GAS DRIP: GAS-MAIN (Continued) **1016143156**

Waste Code f:	Not reported
Waste Code g:	Not reported
Waste Code 1:	Not reported
Waste Code 2:	Not reported
Waste Code 3:	Not reported
Waste Code 4:	Not reported
Waste Code 5:	Not reported
Waste Code 6:	Not reported
Quantity:	35
Units:	Gallons (liquids only)
Number of Containers:	1
Container Type:	Cargo tanks (tank trucks)
Handling Method:	Treat
Specific Gravity:	1

AI808 **CON EDISON SERVICE BOX: 28838** **RCRA NonGen / NLR** **1016966708**
North **754 E BROADWAY** **NY MANIFEST** **NYP004395539**
1/8-1/4 **NEW YORK, NY 10009**
0.198 mi.
1043 ft. **Site 14 of 22 in cluster AI**

Relative: **Lower**

Actual: **38 ft.**

RCRA Listings:

Date Form Received by Agency:	20131221
Handler Name:	Con Edison Service Box: 28838
Handler Address:	E Broadway
Handler City,State,Zip:	NEW YORK, NY 10009
EPA ID:	NYP004395539
Contact Name:	THOMAS TEELING
Contact Address:	Not reported
Contact City,State,Zip:	Not reported
Contact Telephone:	212-460-3770
Contact Fax:	Not reported
Contact Email:	Not reported
Contact Title:	SENIOR SCIENTIST
EPA Region:	02
Land Type:	Private
Federal Waste Generator Description:	Not a generator, verified
Non-Notifier:	Not reported
Biennial Report Cycle:	Not reported
Accessibility:	Not reported
Active Site Indicator:	Not reported
State District Owner:	Ny
State District:	NYSDEC R2
Mailing Address:	IRVING PL, 15TH FL NE
Mailing City,State,Zip:	NEW YORK, NY 10003
Owner Name:	Not reported
Owner Type:	Not reported
Operator Name:	Not reported
Operator Type:	Not reported
Short-Term Generator Activity:	No
Importer Activity:	No
Mixed Waste Generator:	No
Transporter Activity:	No
Transfer Facility Activity:	No
Recycler Activity with Storage:	No
Small Quantity On-Site Burner Exemption:	No
Smelting Melting and Refining Furnace Exemption:	No

CON EDISON SERVICE BOX: 28838 (Continued) **1016966708**

Underground Injection Control:	No
Off-Site Waste Receipt:	No
Universal Waste Indicator:	No
Universal Waste Destination Facility:	No
Federal Universal Waste:	No
Active Site State-Reg Handler:	---
Federal Facility Indicator:	Not reported
Hazardous Secondary Material Indicator:	N
Sub-Part K Indicator:	Not reported
2018 GPRA Permit Baseline:	Not on the Baseline
2018 GPRA Renewals Baseline:	Not on the Baseline
202 GPRA Corrective Action Baseline:	No
Subject to Corrective Action Universe:	No
Non-TSDFs Where RCRA CA has Been Imposed Universe:	No
Corrective Action Priority Ranking:	No NCAPS ranking
Environmental Control Indicator:	No
Institutional Control Indicator:	No
Human Exposure Controls Indicator:	N/A
Groundwater Controls Indicator:	N/A
Significant Non-Complier Universe:	No
Unaddressed Significant Non-Complier Universe:	No
Addressed Significant Non-Complier Universe:	No
Significant Non-Complier With a Compliance Schedule Universe:	No
Financial Assurance Required:	Not reported
Handler Date of Last Change:	20140701
Recognized Trader-Importer:	No
Recognized Trader-Exporter:	No
Importer of Spent Lead Acid Batteries:	No
Exporter of Spent Lead Acid Batteries:	No
Recycler Activity Without Storage:	No
Manifest Broker:	No
Sub-Part P Indicator:	No

Historic Generators:

Receive Date:	20131121
Handler Name: CON EDISON SERVICE BOX:	28838
Federal Waste Generator Description:	Very Small Quantity Generator (formerly Conditionally-Exempt Small Quantity Generator
State District Owner:	Ny
Large Quantity Handler of Universal Waste:	No
Recognized Trader Importer:	No
Recognized Trader Exporter:	No
Spent Lead Acid Battery Importer:	No
Spent Lead Acid Battery Exporter:	No
Current Record:	No
Non Storage Recycler Activity:	Not reported
Electronic Manifest Broker:	Not reported

Receive Date:	20131221
Handler Name: CON EDISON SERVICE BOX:	28838
Federal Waste Generator Description:	Not a generator, verified
State District Owner:	Ny
Large Quantity Handler of Universal Waste:	No
Recognized Trader Importer:	No
Recognized Trader Exporter:	No
Spent Lead Acid Battery Importer:	No

CON EDISON SERVICE BOX: 28838 (Continued) **1016966708**

Spent Lead Acid Battery Exporter: No
Current Record: Yes
Non Storage Recycler Activity: Not reported
Electronic Manifest Broker: Not reported

List of NAICS Codes and Descriptions:
NAICS Codes: No NAICS Codes Found

Facility Has Received Notices of Violations:
Violations: No Violations Found

Evaluation Action Summary:
Evaluations: No Evaluations Found

NY MANIFEST:
EPA ID: NYP004395539
Country: USA
Name: Con Edison
Address: 754 E BROADWAY
Address 2: Not reported
City,State,Zip: NEW YORK, NY 10009
Zip 4: Not reported
Location Address 1: 754 BROADWAY
Location Address 2: SB28838
Location City,State,Zip: NEW YORK, NY 10003
Location Zip 4: Not reported
Facility Status: Not reported
Total Tanks: Not reported
Code: BP

Mailing:
Mailing Name: Con Edison
Mailing Contact: Con Edison
Mailing Address 1: 4 IRVING PLACE
Mailing Address 2: 15TH FL
Mailing City,State,Zip: NEW YORK, NY 10003
Mailing Zip 4: Not reported
Mailing Country: USA
Mailing Phone: Not reported

Manifest Data:
Document ID: Not reported
Manifest Status: Not reported
Trans1 State ID: NJD003812047
Year: 2018
Trans2 State ID: Not reported
Generator Ship Date: 11/21/2013
Trans1 Recv Date: 11/21/2013
Trans2 Recv Date: Not reported
TSD Site Recv Date: 11/25/2013
Part A Recv Date: Not reported
Part B Recv Date: Not reported
Generator EPA ID: NYP004395539
Trans1 EPA ID: Not reported

CON EDISON SERVICE BOX: 28838 (Continued) **1016966708**

Trans2 EPA ID:	Not reported
TSDF ID 1:	NJD991291105
TSDF ID 2:	Not reported
Manifest Tracking Number:	002237677GBF
Import Indicator:	N
Export Indicator:	N
Discr Quantity Indicator:	N
Discr Type Indicator:	N
Discr Residue Indicator:	N
Discr Partial Reject Indicator:	N
Discr Full Reject Indicator:	N
Manifest Ref Number:	Not reported
Alt Facility RCRA ID:	Not reported
Alt Facility Sign Date:	Not reported
MGMT Method Type Code:	H110
Waste Code a:	Lead
Waste Code b:	Not reported
Waste Code c:	Not reported
Waste Code e:	Not reported
Waste Code f:	Not reported
Waste Code g:	Not reported
Waste Code 1:	Not reported
Waste Code 2:	Not reported
Waste Code 3:	Not reported
Waste Code 4:	Not reported
Waste Code 5:	Not reported
Waste Code 6:	Not reported
Quantity:	1000
Units:	Pounds
Number of Containers:	1
Container Type:	Cargo tanks (tank trucks)
Handling Method:	Treat
Specific Gravity:	1

X809 **CONSOLIDATED EDISON** **NY MANIFEST** **1009243809**
South **HOUSTON ST & BOWERY ST** **N/A**
1/8-1/4 **NEW YORK, NY**
0.198 mi.
1043 ft. **Site 8 of 9 in cluster X**

Relative: NY MANIFEST:
Higher

EPA ID:	NYP004133948
Country:	USA
Name:	Consolidated Edison
Address:	HOUSTON ST & BOWERY ST
Address 2:	Not reported
City,State,Zip:	NEW YORK, NY
Zip 4:	Not reported
Location Address 1:	HOUSTON ST & BOWERY ST
Location Address 2:	Not reported
Location City,State,Zip:	NEW YORK, NY
Location Zip 4:	Not reported
Facility Status:	Not reported
Total Tanks:	Not reported
Code:	BP

Actual:
43 ft.

Mailing:

CONSOLIDATED EDISON (Continued) **1009243809**

Mailing Name: Consolidated Edison
Mailing Contact: Franklin Murray
Mailing Address 1: 4 IRVING PL RM 828
Mailing Address 2: Not reported
Mailing City,State,Zip: NEW YORK, NY 10003
Mailing Zip 4: Not reported
Mailing Country: USA
Mailing Phone: 2124602808

Manifest Data:
Document ID: NYE1294632
Manifest Status: Not reported
Trans1 State ID: 69526JR
Year: 2005
Trans2 State ID: Not reported
Generator Ship Date: 07/27/2005
Trans1 Recv Date: 07/27/2005
Trans2 Recv Date: Not reported
TSD Site Recv Date: 07/28/2005
Part A Recv Date: Not reported
Part B Recv Date: Not reported
Generator EPA ID: NYP004133948
Trans1 EPA ID: NYD006982359
Trans2 EPA ID: Not reported
TSDF ID 1: NYD077444263
TSDF ID 2: Not reported
Manifest Tracking Number: Not reported
Import Indicator: Not reported
Export Indicator: Not reported
Discr Quantity Indicator: Not reported
Discr Type Indicator: Not reported
Discr Residue Indicator: Not reported
Discr Partial Reject Indicator: Not reported
Discr Full Reject Indicator: Not reported
Manifest Ref Number: Not reported
Alt Facility RCRA ID: Not reported
Alt Facility Sign Date: Not reported
MGMT Method Type Code: Not reported
Waste Code 1: B007
Waste Code 2: Not reported
Waste Code 3: Not reported
Waste Code 4: Not reported
Waste Code 5: Not reported
Waste Code 6: Not reported
Quantity: 00400
Units: Kilograms
Number of Containers: 002
Container Type: Metal drums, barrels, kegs
Handling Method: Landfill
Specific Gravity: 01.00

X810 **CONSOLIDATED EDISON** **NY MANIFEST** **1009243823**
South **BOWERY ST & E HOUSTON ST** **N/A**
1/8-1/4 **NEW YORK, NY**
0.198 mi.
1043 ft. **Site 9 of 9 in cluster X**

Relative:
Higher

Actual:
43 ft.

NY MANIFEST:

EPA ID:	NYP004134110
Country:	USA
Name:	Consolidated Edison
Address:	BOWERY ST & E HOUSTON ST
Address 2:	Not reported
City,State,Zip:	NEW YORK, NY
Zip 4:	Not reported
Location Address 1:	BOWERY ST & E HOUSTON ST
Location Address 2:	Not reported
Location City,State,Zip:	NEW YORK, NY
Location Zip 4:	Not reported
Facility Status:	Not reported
Total Tanks:	Not reported
Code:	BP

Mailing:

Mailing Name:	Consolidated Edison
Mailing Contact:	Franklin Murray
Mailing Address 1:	4 IRVING PL RM 828
Mailing Address 2:	Not reported
Mailing City,State,Zip:	NEW YORK, NY 10003
Mailing Zip 4:	Not reported
Mailing Country:	USA
Mailing Phone:	2124602808

Manifest Data:

Document ID:	NYE1294641
Manifest Status:	Not reported
Trans1 State ID:	12446JT
Year:	2005
Trans2 State ID:	Not reported
Generator Ship Date:	08/01/2005
Trans1 Recv Date:	08/01/2005
Trans2 Recv Date:	Not reported
TSD Site Recv Date:	08/02/2005
Part A Recv Date:	Not reported
Part B Recv Date:	Not reported
Generator EPA ID:	NYP004134110
Trans1 EPA ID:	NYD006982359
Trans2 EPA ID:	Not reported
TSDF ID 1:	NYD077444263
TSDF ID 2:	Not reported
Manifest Tracking Number:	Not reported
Import Indicator:	Not reported
Export Indicator:	Not reported
Discr Quantity Indicator:	Not reported
Discr Type Indicator:	Not reported
Discr Residue Indicator:	Not reported
Discr Partial Reject Indicator:	Not reported
Discr Full Reject Indicator:	Not reported
Manifest Ref Number:	Not reported
Alt Facility RCRA ID:	Not reported

CONSOLIDATED EDISON (Continued) **1009243823**

Alt Facility Sign Date:	Not reported
MGMT Method Type Code:	Not reported
Waste Code 1:	B007
Waste Code 2:	Not reported
Waste Code 3:	Not reported
Waste Code 4:	Not reported
Waste Code 5:	Not reported
Waste Code 6:	Not reported
Quantity:	00064
Units:	Kilograms
Number of Containers:	001
Container Type:	Metal drums, barrels, kegs
Handling Method:	Landfill
Specific Gravity:	01.00

AB811 **CON EDISON** **NY MANIFEST** **S116550279**
East **103-105 2ND AVE & 6TH ST N OF** **N/A**
1/8-1/4 **NEW YORK, NY 10003**
0.198 mi.
1046 ft. **Site 13 of 13 in cluster AB**

Relative: **Lower**

Actual: **35 ft.**

NY MANIFEST:

EPA ID:	NYP004486098
Country:	USA
Name:	Con Edison
Address:	103-105 2ND AVE & 6TH ST N OF
Address 2:	Not reported
City,State,Zip:	NEW YORK, NY 10003
Zip 4:	Not reported
Location Address 1:	F/O 103 2ND AVE
Location Address 2:	SB 53971
Location City,State,Zip:	NEW YORK, NY 10003
Location Zip 4:	Not reported
Facility Status:	Not reported
Total Tanks:	Not reported
Code:	BP

Mailing:

Mailing Name:	Con Edison
Mailing Contact:	Tom Teeling
Mailing Address 1:	4 IRVING PLACE - 15TH FLOOR
Mailing Address 2:	Not reported
Mailing City,State,Zip:	NEW YORK, NY 10003
Mailing Zip 4:	Not reported
Mailing Country:	USA
Mailing Phone:	2124603770

Manifest Data:

Document ID:	Not reported
Manifest Status:	Not reported
Trans1 State ID:	NJD003812047
Year:	2018
Trans2 State ID:	Not reported
Generator Ship Date:	04/02/2014
Trans1 Recv Date:	04/02/2014
Trans2 Recv Date:	Not reported
TSD Site Recv Date:	04/03/2014

CON EDISON (Continued) **S116550279**

Part A Recv Date: Not reported
Part B Recv Date: Not reported
Generator EPA ID: NYP004486098
Trans1 EPA ID: Not reported
Trans2 EPA ID: Not reported
TSDF ID 1: NJD991291105
TSDF ID 2: Not reported
Manifest Tracking Number: 002406098GBF
Import Indicator: N
Export Indicator: N
Discr Quantity Indicator: N
Discr Type Indicator: N
Discr Residue Indicator: N
Discr Partial Reject Indicator: N
Discr Full Reject Indicator: N
Manifest Ref Number: Not reported
Alt Facility RCRA ID: Not reported
Alt Facility Sign Date: Not reported
MGMT Method Type Code: H110
Waste Code a: Lead
Waste Code b: Not reported
Waste Code c: Not reported
Waste Code e: Not reported
Waste Code f: Not reported
Waste Code g: Not reported
Waste Code 1: Not reported
Waste Code 2: Not reported
Waste Code 3: Not reported
Waste Code 4: Not reported
Waste Code 5: Not reported
Waste Code 6: Not reported
Quantity: 500
Units: Pounds
Number of Containers: 1
Container Type: Cargo tanks (tank trucks)
Handling Method: Treat
Specific Gravity: 1

EPA ID: NYP004858637
Country: USA
Name: Con Edison
Address: 103 2ND ST
Address 2: SB 567
City,State,Zip: NEW YORK, NY
Zip 4: Not reported
Location Address 1: 103 2ND ST
Location Address 2: SB 567
Location City,State,Zip: NEW YORK, NY
Location Zip 4: Not reported
Facility Status: Not reported
Total Tanks: Not reported
Code: BP

Mailing:
Mailing Name: Con Edison
Mailing Contact: Dennis Huacon
Mailing Address 1: 4 IRVING PL 15TH FL

CON EDISON (Continued) **S116550279**

Mailing Address 2: Not reported
Mailing City,State,Zip: NEW YORK, NY 10003
Mailing Zip 4: Not reported
Mailing Country: USA
Mailing Phone: 2124603770

Manifest Data:
Document ID: Not reported
Manifest Status: Not reported
Trans1 State ID: NJD003812047
Year: 2018
Trans2 State ID: Not reported
Generator Ship Date: 10/22/2015
Trans1 Recv Date: 10/22/2015
Trans2 Recv Date: Not reported
TSD Site Recv Date: 10/23/2015
Part A Recv Date: Not reported
Part B Recv Date: Not reported
Generator EPA ID: NYP004858637
Trans1 EPA ID: Not reported
Trans2 EPA ID: Not reported
TSDF ID 1: NJD991291105
TSDF ID 2: Not reported
Manifest Tracking Number: 002832313GBF
Import Indicator: N
Export Indicator: N
Discr Quantity Indicator: N
Discr Type Indicator: N
Discr Residue Indicator: N
Discr Partial Reject Indicator: N
Discr Full Reject Indicator: N
Manifest Ref Number: Not reported
Alt Facility RCRA ID: Not reported
Alt Facility Sign Date: Not reported
MGMT Method Type Code: H110
Waste Code a: Lead
Waste Code b: Not reported
Waste Code c: Not reported
Waste Code e: Not reported
Waste Code f: Not reported
Waste Code g: Not reported
Waste Code 1: Not reported
Waste Code 2: Not reported
Waste Code 3: Not reported
Waste Code 4: Not reported
Waste Code 5: Not reported
Waste Code 6: Not reported
Quantity: 500
Units: Pounds
Number of Containers: 1
Container Type: Cargo tanks (tank trucks)
Handling Method: Treat
Specific Gravity: 1

AP812 **NYU CORE - 1, 2, 3 & 4 WASHINGTON SQUARE VILLAGE (** **NY VCP** **S129932735**
West **4 WASHINGTON SQUARE VILLAGE** **NY NYC OER** **N/A**
1/8-1/4 **MANHATTAN, NY**
0.198 mi.
1047 ft. **Site 1 of 4 in cluster AP**

Relative:
Lower

Actual:
33 ft.

VCP NYC:

Project ID:	15TMP0111M,15RHAN111M,17CVCP040M
Name:	NYU CORE - 1, 2, 3 & 4 WASHINGTON SQUARE VILLAGE (181 MERCER STREET)
Address:	4 WASHINGTON SQUARE VILLAGE
City,State,Zip:	NEW YORK CITY, NY
Borough:	Manhattan
BBL:	10,053,300,011,005,200,000
OER Program:	VCP (Enrolled), E/RD (Review)
Phase:	Completed
Latitude:	40.727126
Longitude:	-73.997023
Postcode:	10012
Community Board:	2
Council District:	1
Census Tract:	5501
BIN:	1077836
NTA:	West Village

NYC OER:

Name:	NYU CORE - 1, 2, 3 & 4 WASHINGTON SQUARE VILLAGE (181 MERCER STREET)
Address:	4 WASHINGTON SQUARE VILLAGE
City,State,Zip:	MANHATTAN, NY
Latitude:	40.727126
Longitude:	-73.997023
OER Project Numbers:	15TMP0111M,15RHAN111M,17CVCP040M
BBL:	1.00533000110052E+19
OER Program:	VCP (Enrolled), E/RD (Review)
Class:	Completed (C)
Phase:	Completed
URL:	
Postcode:	10012
Community Board:	2
Council District:	1
Census Tract:	5501
BIN:	1077836
NTA:	West Village

AP813 **N Y U** **NY AST** **U004076080**
West **4 WASHINGTON SQUARE VILLAGE** **N/A**
1/8-1/4 **NEW YORK, NY 10012**
0.198 mi.
1047 ft. **Site 2 of 4 in cluster AP**

Relative:
Lower

Actual:
33 ft.

AST:

Name:	N Y U
Address:	4 WASHINGTON SQUARE VILLAGE
City,State,Zip:	NEW YORK, NY 10012
Region:	STATE
DEC Region:	2
Site Status:	Unregulated/Closed
Facility Id:	2-034835
Program Type:	PBS

N Y U (Continued) **U004076080**

UTM X: 584699.52826
UTM Y: 4508967.66065
Expiration Date: N/A
Site Type: School

Affiliation Records:

Site Id: 306
Affiliation Type: Facility Operator
Company Name: N Y U
Contact Type: Not reported
Contact Name: TONY BARRIS
Address1: Not reported
Address2: Not reported
City: Not reported
State: NN
Zip Code: Not reported
Country Code: 001
Phone: (212) 598-0680
EMail: Not reported
Fax Number: Not reported
Modified By: TRANSLAT
Date Last Modified: 2004-03-04

Site Id: 306
Affiliation Type: Emergency Contact
Company Name: N Y U
Contact Type: Not reported
Contact Name: LOUIS ORTIZ
Address1: Not reported
Address2: Not reported
City: Not reported
State: NN
Zip Code: Not reported
Country Code: 001
Phone: (732) 499-8051
EMail: Not reported
Fax Number: Not reported
Modified By: TRANSLAT
Date Last Modified: 2004-03-04

Site Id: 306
Affiliation Type: Facility Owner
Company Name: N Y U
Contact Type: Not reported
Contact Name: Not reported
Address1: 70 WASHINGTON SQUARE SOUTH
Address2: Not reported
City: NEW YORK
State: NY
Zip Code: 10012
Country Code: 001
Phone: (212) 998-1212
EMail: Not reported
Fax Number: Not reported
Modified By: NRLOMBAR
Date Last Modified: 2011-04-19

Site Id: 306

N Y U (Continued) **U004076080**

Affiliation Type:	Mail Contact
Company Name:	NEW YORK UNIVERSITY
Contact Type:	Not reported
Contact Name:	ENVIRONMENTAL HEALTH & SAFETY
Address1:	740 BROADWAY
Address2:	6TH FLOOR
City:	NEW YORK
State:	NY
Zip Code:	10003
Country Code:	001
Phone:	(212) 998-1450
EMail:	Not reported
Fax Number:	Not reported
Modified By:	NRLOMBAR
Date Last Modified:	2014-04-15

Tank Info:

Tank Number:	003
Tank Id:	937
Material Code:	0003
Common Name of Substance:	#6 Fuel Oil (On-Site Consumption)

Equipment Records:

	I04 - Overfill - Product Level Gauge (A/G)
	F00 - Pipe External Protection - None
	B00 - Tank External Protection - None
	L09 - Piping Leak Detection - Exempt Suction Piping
	D01 - Pipe Type - Steel/Carbon Steel/Iron
	G03 - Tank Secondary Containment - Vault (w/o access)
	H00 - Tank Leak Detection - None
	A00 - Tank Internal Protection - None
	J02 - Dispenser - Suction Dispenser
	C03 - Pipe Location - Aboveground/Underground Combination
Tank Location:	Aboveground in subterranean vault with access for inspections.....
	Tank in subterranean vault but accessible for inspection.
Tank Type:	Steel/Carbon Steel/Iron
Tank Status:	Closed - Removed
Pipe Model:	Not reported
Install Date:	12/01/1958
Capacity Gallons:	20000
Tightness Test Method:	NN
Date Test:	Not reported
Next Test Date:	Not reported
Date Tank Closed:	03/15/2011
Register:	True
Modified By:	MJGRIFFI
Last Modified:	05/09/2022
Material Name:	#6 fuel oil (on-site consumption)

Tank Number:	004
Tank Id:	938
Material Code:	0003
Common Name of Substance:	#6 Fuel Oil (On-Site Consumption)

N Y U (Continued) **U004076080**

Equipment Records:

I04 - Overfill - Product Level Gauge (A/G)
B00 - Tank External Protection - None
F00 - Pipe External Protection - None
A00 - Tank Internal Protection - None
D01 - Pipe Type - Steel/Carbon Steel/Iron
G03 - Tank Secondary Containment - Vault (w/o access)
H00 - Tank Leak Detection - None
L09 - Piping Leak Detection - Exempt Suction Piping
C03 - Pipe Location - Aboveground/Underground Combination
J02 - Dispenser - Suction Dispenser

Tank Location:	Aboveground in subterranean vault with access for inspections..... Tank in subterranean vault but accessible for inspection.
Tank Type:	Steel/Carbon Steel/Iron
Tank Status:	Closed - In Place
Pipe Model:	Not reported
Install Date:	12/01/1958
Capacity Gallons:	20000
Tightness Test Method:	NN
Date Test:	Not reported
Next Test Date:	Not reported
Date Tank Closed:	04/04/2011
Register:	True
Modified By:	MJGRIFFI
Last Modified:	05/09/2022
Material Name:	#6 fuel oil (on-site consumption)

AL814 **REI** **E MANIFEST** **1027859313**
SW **303 LAFAYETTE STREET** **N/A**
1/8-1/4 **NEW YORK, NY 10012**
0.198 mi.
1048 ft. **Site 9 of 20 in cluster AL**

Relative: **Higher**
Actual: **42 ft.**

E MANIFEST:

Manifest Tracking Number:	200953909CLE
Last Updated Date:	20241113
Shipped Date:	20241006
Received Date:	20241010
Manifest Status:	Signed
Submission Type:	DataImage5Copy
Origin Type:	Service
Generator EPA ID:	CESQG
Generator Name:	Rei
Generator Location Street Number:	Not reported
Generator Location Street 1:	303 LAFAYETTE STREET
Generator Location Street 2:	Not reported
Generator Location City:	NEW YORK
Generator Location State:	NY
Generator Location Zip:	10012
Generator Mail Street Number:	Not reported
Generator Mail Street 1:	303 LAFAYETTE STREET
Generator Mail Street 2:	Not reported
Generator Mail City:	NEW YORK
Generator Mail Zip:	10012
Generator Mail State:	NY
Generator Contact Company Name:	Not reported
Designated Facility EPA ID:	PAD085690592

REI (Continued) **1027859313**

Designated Facility Name:	Republic Env Sys (Pa) Llc
Designated Facility Mail Street Number:	Not reported
Designated Facility Mail Street 1:	Not reported
Designated Facility Mail Street 2:	2869 SANDSTONE DRIVE
Designated Facility Mail City:	HATFIELD
Designated Facility Mail Zip:	19440
Designated Facility Mail State:	PA
Designated Facility Location Street Number:	Not reported
Designated Facility Location Street 1:	2869 SANDSTONE DRIVE
Designated Facility Location Street 2:	Not reported
Designated Facility Location City:	HATFIELD
Designated Facility Location Zip:	19440
Designated Facility Location State:	PA
Designated Facility Contact Company Name:	Not reported
Manifest Residue Indicator:	N
Rejection Indicator:	N

Manifest Tracking Number:	200142743CLE
Last Updated Date:	20220519
Shipped Date:	20220428
Received Date:	20220509
Manifest Status:	Signed
Submission Type:	DataImage5Copy
Origin Type:	Service
Generator EPA ID:	CESQG
Generator Name:	Rei
Generator Location Street Number:	Not reported
Generator Location Street 1:	303 LAFAYETTE STREET
Generator Location Street 2:	Not reported
Generator Location City:	NEW YORK
Generator Location State:	NY
Generator Location Zip:	10012
Generator Mail Street Number:	Not reported
Generator Mail Street 1:	303 Lafayette Street
Generator Mail Street 2:	Not reported
Generator Mail City:	New York
Generator Mail Zip:	10012
Generator Mail State:	NY
Generator Contact Company Name:	Not reported
Designated Facility EPA ID:	RID040098352
Designated Facility Name:	Northland Environmental, Llc
Designated Facility Mail Street Number:	Not reported
Designated Facility Mail Street 1:	Not reported
Designated Facility Mail Street 2:	275 Allens Avenue
Designated Facility Mail City:	Providence
Designated Facility Mail Zip:	02905
Designated Facility Mail State:	RI
Designated Facility Location Street Number:	Not reported
Designated Facility Location Street 1:	275 Allens Avenue
Designated Facility Location Street 2:	Not reported
Designated Facility Location City:	Providence
Designated Facility Location Zip:	02905
Designated Facility Location State:	RI
Designated Facility Contact Company Name:	Not reported
Manifest Residue Indicator:	N
Rejection Indicator:	N

REI (Continued) **1027859313**

Manifest Tracking Number:	200432527CLE
Last Updated Date:	20240809
Shipped Date:	20230412
Received Date:	20230421
Manifest Status:	Signed
Submission Type:	DataImage5Copy
Origin Type:	Service
Generator EPA ID:	CESQG
Generator Name:	Rei
Generator Location Street Number:	Not reported
Generator Location Street 1:	303 LAFAYETTE STREET
Generator Location Street 2:	Not reported
Generator Location City:	NEW YORK
Generator Location State:	NY
Generator Location Zip:	10012
Generator Mail Street Number:	Not reported
Generator Mail Street 1:	303 LAFAYETTE STREET
Generator Mail Street 2:	Not reported
Generator Mail City:	NEW YORK
Generator Mail Zip:	10012
Generator Mail State:	NY
Generator Contact Company Name:	Not reported
Designated Facility EPA ID:	RID040098352
Designated Facility Name:	Northland Environmental, Llc
Designated Facility Mail Street Number:	275
Designated Facility Mail Street 1:	Not reported
Designated Facility Mail Street 2:	ALLENS AVENUE
Designated Facility Mail City:	PROVIDENCE
Designated Facility Mail Zip:	02905
Designated Facility Mail State:	RI
Designated Facility Location Street Number:	275
Designated Facility Location Street 1:	ALLENS AVENUE
Designated Facility Location Street 2:	Not reported
Designated Facility Location City:	PROVIDENCE
Designated Facility Location Zip:	02905
Designated Facility Location State:	RI
Designated Facility Contact Company Name:	Not reported
Manifest Residue Indicator:	N
Rejection Indicator:	N

Manifest Tracking Number:	012469890FLE
Last Updated Date:	20190424
Shipped Date:	20190325
Received Date:	20190410
Manifest Status:	Signed
Submission Type:	DataImage5Copy
Origin Type:	Service
Generator EPA ID:	CESQG
Generator Name:	Rei
Generator Location Street Number:	Not reported
Generator Location Street 1:	303 LAFAYETTE STREET
Generator Location Street 2:	Not reported
Generator Location City:	NEW YORK
Generator Location State:	NY
Generator Location Zip:	10012
Generator Mail Street Number:	Not reported
Generator Mail Street 1:	303 Lafayette Street

REI (Continued) **1027859313**

Generator Mail Street 2:	Not reported
Generator Mail City:	New York
Generator Mail Zip:	10012
Generator Mail State:	NY
Generator Contact Company Name:	Not reported
Designated Facility EPA ID:	RID040098352
Designated Facility Name:	Northland Environmental, Llc
Designated Facility Mail Street Number:	Not reported
Designated Facility Mail Street 1:	Not reported
Designated Facility Mail Street 2:	275 Allens Avenue
Designated Facility Mail City:	Providence
Designated Facility Mail Zip:	02905
Designated Facility Mail State:	RI
Designated Facility Location Street Number:	Not reported
Designated Facility Location Street 1:	275 Allens Avenue
Designated Facility Location Street 2:	Not reported
Designated Facility Location City:	Providence
Designated Facility Location Zip:	02905
Designated Facility Location State:	RI
Designated Facility Contact Company Name:	Not reported
Manifest Residue Indicator:	N
Rejection Indicator:	N

Manifest Tracking Number:	014421237FLE
Last Updated Date:	20200811
Shipped Date:	20200731
Received Date:	20200804
Manifest Status:	Signed
Submission Type:	DataImage5Copy
Origin Type:	Service
Generator EPA ID:	CESQG
Generator Name:	Rei
Generator Location Street Number:	Not reported
Generator Location Street 1:	303 LAFAYETTE STREET
Generator Location Street 2:	Not reported
Generator Location City:	NEW YORK
Generator Location State:	NY
Generator Location Zip:	10012
Generator Mail Street Number:	Not reported
Generator Mail Street 1:	303 Lafayette Street
Generator Mail Street 2:	Not reported
Generator Mail City:	New York
Generator Mail Zip:	10012
Generator Mail State:	NY
Generator Contact Company Name:	Not reported
Designated Facility EPA ID:	RID040098352
Designated Facility Name:	Northland Environmental, Llc
Designated Facility Mail Street Number:	Not reported
Designated Facility Mail Street 1:	Not reported
Designated Facility Mail Street 2:	275 Allens Avenue
Designated Facility Mail City:	Providence
Designated Facility Mail Zip:	02905
Designated Facility Mail State:	RI
Designated Facility Location Street Number:	Not reported
Designated Facility Location Street 1:	275 Allens Avenue
Designated Facility Location Street 2:	Not reported
Designated Facility Location City:	Providence

REI (Continued) **1027859313**

Designated Facility Location Zip:	02905
Designated Facility Location State:	RI
Designated Facility Contact Company Name:	Not reported
Manifest Residue Indicator:	N
Rejection Indicator:	N
Manifest Tracking Number:	015991931FLE
Last Updated Date:	20210413
Shipped Date:	20210401
Received Date:	20210408
Manifest Status:	Signed
Submission Type:	DataImage5Copy
Origin Type:	Service
Generator EPA ID:	CESQG
Generator Name:	Rei
Generator Location Street Number:	Not reported
Generator Location Street 1:	303 LAFAYETTE STREET
Generator Location Street 2:	Not reported
Generator Location City:	NEW YORK
Generator Location State:	NY
Generator Location Zip:	10012
Generator Mail Street Number:	Not reported
Generator Mail Street 1:	303 Lafayette Street
Generator Mail Street 2:	Not reported
Generator Mail City:	New York
Generator Mail Zip:	10012
Generator Mail State:	NY
Generator Contact Company Name:	Not reported
Designated Facility EPA ID:	RID040098352
Designated Facility Name:	Northland Environmental, Llc
Designated Facility Mail Street Number:	Not reported
Designated Facility Mail Street 1:	Not reported
Designated Facility Mail Street 2:	275 Allens Avenue
Designated Facility Mail City:	Providence
Designated Facility Mail Zip:	02905
Designated Facility Mail State:	RI
Designated Facility Location Street Number:	Not reported
Designated Facility Location Street 1:	275 Allens Avenue
Designated Facility Location Street 2:	Not reported
Designated Facility Location City:	Providence
Designated Facility Location Zip:	02905
Designated Facility Location State:	RI
Designated Facility Contact Company Name:	Not reported
Manifest Residue Indicator:	N
Rejection Indicator:	N

Transporter:

Manifest Tracking Number:	015991931FLE
Transporter Line Number:	1
Transporter EPA ID:	PAD982661381
Transporter Name:	Republic Env Sys (Trans Group) Llc

Waste Line:

Manifest Tracking Number:	015991931FLE
Waste Line Number:	1
U.S. DOT Hazardous Indicator:	Y

REI (Continued) **1027859313**

U.S. DOT ID Number: UN1950
U.S. DOT Description: Un1950, Waste Aerosols, [Flammable, (Each Not Exceeding 1 L Capacity)] 2.1, Erg#126
Non-Hazardous Waste Description: Not reported
Number of Containers: 1
Container Type Code: BA
Container Type Description: Burlap, cloth, paper, or plastic bags
Waste Quantity: 1
Quantity Unit of Measure Code: P
Quantity Unit of Measure Description: Pounds
Waste Quantity, in Tons: 0.0005
Acute Waste Quantity, in Tons: 0
Non-Acute Waste Quantity, in Tons: 0.0005
Waste Quantity, in Kilograms: 0.45351502
Acute Waste Quantity, in Kilograms: 0
Non-Acute Waste Quantity, in Kilorgrams: 0.45351502
Management Method Code: H141
Management Method Description: STORAGE, BULKING AND/OR TRANSFER OFF SITE
Waste Residue Indicator: N
Quantity Discrepancy Indicator: N
Waste Type Discrepancy Indicator: N
Waste Density: Not reported
Waste Density Unit of Measure Code: Not reported
Waste Density Unit of Measure Description: Not reported
Form Code: Not reported
Form Code Description: Not reported
Source Code: Not reported
Source Code Description: Not reported
Waste Minimization Code: Not reported
Waste Minimization Code Description: Not reported
Consent Number: Not reported
EPA Waste Indicator: Y
Federal Waste Codes: D001
Quantity Haz Kg: 0.45351502
Quantity Haz Tons: 0.0005
Quantity Non Haz Kg: 0
Quantity Non Haz Tons: 0
State Waste Codes: NY-B

Manifest Tracking Number: 015991931FLE
Waste Line Number: 2
U.S. DOT Hazardous Indicator: N
U.S. DOT ID Number: Not reported
U.S. DOT Description: Not reported
Non-Hazardous Waste Description: Non-Rcra Hazardous Waste, Liquid (Liquid Shop Waste),
Number of Containers: 1
Container Type Code: DM
Container Type Description: Metal drums, barrels, kegs
Waste Quantity: 100
Quantity Unit of Measure Code: P
Quantity Unit of Measure Description: Pounds
Waste Quantity, in Tons: 0.05
Acute Waste Quantity, in Tons: 0
Non-Acute Waste Quantity, in Tons: 0.05
Waste Quantity, in Kilograms: 45.3515
Acute Waste Quantity, in Kilograms: 0
Non-Acute Waste Quantity, in Kilorgrams: 45.3515

REI (Continued) **1027859313**

Management Method Code:	H141
Management Method Description:	STORAGE, BULKING AND/OR TRANSFER OFF SITE
Waste Residue Indicator:	N
Quantity Discrepancy Indicator:	N
Waste Type Discrepancy Indicator:	N
Waste Density:	Not reported
Waste Density Unit of Measure Code:	Not reported
Waste Density Unit of Measure Description:	Not reported
Form Code:	Not reported
Form Code Description:	Not reported
Source Code:	Not reported
Source Code Description:	Not reported
Waste Minimization Code:	Not reported
Waste Minimization Code Description:	Not reported
Consent Number:	Not reported
EPA Waste Indicator:	N
Federal Waste Codes:	Not reported
Quantity Haz Kg:	0
Quantity Haz Tons:	0
Quantity Non Haz Kg:	45.3515
Quantity Non Haz Tons:	0.05
State Waste Codes:	RI-R015

AL815 **NG 300 LAFAYETTE ST. LLC** **NY UST** **U001833038**
SW **21 EAST HOUSTON STREET** **NY VCP** **N/A**
1/8-1/4 **NEW YORK, NY 10012** **NY Spills**
0.199 mi. **NY NYC OER**
1050 ft. **Site 10 of 20 in cluster AL**

Relative:
Higher

Actual:
42 ft.

UST:

Name:	NG 300 LAFAYETTE ST. LLC
Address:	21 EAST HOUSTON STREET
City,State,Zip:	NEW YORK, NY 10012
Id/Status:	2-191256 / Active
Program Type:	PBS
Region:	STATE
DEC Region:	2
Expiration Date:	05/15/2024
UTM X:	584820.49449
UTM Y:	4508717.48873
Site Type:	Apartment Building/Office Building

Affiliation Records:

Site Id:	5951
Affiliation Type:	Facility Owner
Company Name:	LVC 298, LLC
Contact Type:	PROPERTY MANAGER
Contact Name:	STEPHANIE GOMEZ
Address1:	275 MADISON AVENUE, 37TH FLOOR
Address2:	Not reported
City:	NEW YORK
State:	NY
Zip Code:	10016
Country Code:	001
Phone:	(646) 612-7350
EMail:	Not reported
Fax Number:	Not reported
Modified By:	JSMACRI

NG 300 LAFAYETTE ST. LLC (Continued) **U001833038**

Date Last Modified:	2019-06-18
Site Id:	5951
Affiliation Type:	Facility Operator
Company Name:	NG 300 LAFAYETTE ST. LLC
Contact Type:	Not reported
Contact Name:	N/A
Address1:	Not reported
Address2:	Not reported
City:	Not reported
State:	NN
Zip Code:	Not reported
Country Code:	001
Phone:	(212) 966-2952
EMail:	Not reported
Fax Number:	Not reported
Modified By:	JSMACRI
Date Last Modified:	2019-06-18
Site Id:	5951
Affiliation Type:	Mail Contact
Company Name:	NG 300 LAFEYETTE ST. LLC C/O NIGHTINGALE PROP. LLC
Contact Type:	Not reported
Contact Name:	STEPHANIE GOMEZ
Address1:	300 LAFAYETTE STREET
Address2:	Not reported
City:	NEW YORK
State:	NY
Zip Code:	10012
Country Code:	001
Phone:	(862) 227-5388
EMail:	SGOMEZ@THENGROUP.COM
Fax Number:	Not reported
Modified By:	JSMACRI
Date Last Modified:	2019-06-18
Site Id:	5951
Affiliation Type:	Emergency Contact
Company Name:	LVC 298, LLC
Contact Type:	Not reported
Contact Name:	EL MUBURAK DABO
Address1:	Not reported
Address2:	Not reported
City:	Not reported
State:	NN
Zip Code:	Not reported
Country Code:	999
Phone:	(646) 612-7324
EMail:	Not reported
Fax Number:	Not reported
Modified By:	JSMACRI
Date Last Modified:	2019-06-18

Tank Info:

Tank Number:	001
Tank ID:	7443

NG 300 LAFAYETTE ST. LLC (Continued) **U001833038**

Tank Status: Closed - Removed
Material Name: Closed - Removed
Capacity Gallons: 4000
Install Date: 02/01/1977
Date Tank Closed: 05/09/2005
Registered: True
Tank Location: Underground
Tank Type: Steel/carbon steel
Material Code: 0009
Common Name of Substance: Gasoline

Tightness Test Method: 14
Date Test: 12/13/2004
Next Test Date: Not reported
Pipe Model: Not reported
Modified By: MJGRIFFI
Last Modified: 05/09/2022

Equipment Records:

C02 - Pipe Location - Underground/On-ground
F08 - Pipe External Protection - Retrofitted Impressed Current
J02 - Dispenser - Suction Dispenser
A00 - Tank Internal Protection - None
B01 - Tank External Protection - Painted/Asphalt Coating
G99 - Tank Secondary Containment - Other
I03 - Overfill - Automatic Shut-Off
K01 - Spill Prevention - Catch Basin
D02 - Pipe Type - Galvanized Steel
B08 - Tank External Protection - Retrofitted Impressed Current
H99 - Tank Leak Detection - Other

Tank Number: 002
Tank ID: 7444
Tank Status: Closed - Removed
Material Name: Closed - Removed
Capacity Gallons: 4000
Install Date: 02/01/1977
Date Tank Closed: 05/09/2005
Registered: True
Tank Location: Underground
Tank Type: Steel/carbon steel
Material Code: 0009
Common Name of Substance: Gasoline

Tightness Test Method: 14
Date Test: 12/13/2004
Next Test Date: Not reported
Pipe Model: Not reported
Modified By: MJGRIFFI
Last Modified: 05/09/2022

Equipment Records:

C02 - Pipe Location - Underground/On-ground
F08 - Pipe External Protection - Retrofitted Impressed Current
J02 - Dispenser - Suction Dispenser
A00 - Tank Internal Protection - None
B01 - Tank External Protection - Painted/Asphalt Coating

NG 300 LAFAYETTE ST. LLC (Continued) **U001833038**

G99 - Tank Secondary Containment - Other
I03 - Overfill - Automatic Shut-Off
K01 - Spill Prevention - Catch Basin
D02 - Pipe Type - Galvanized Steel
B08 - Tank External Protection - Retrofitted Impressed Current
H99 - Tank Leak Detection - Other

Tank Number: 003
Tank ID: 7445
Tank Status: Closed - Removed
Material Name: Closed - Removed
Capacity Gallons: 4000
Install Date: 02/01/1977
Date Tank Closed: 05/09/2005
Registered: True
Tank Location: Underground
Tank Type: Steel/carbon steel
Material Code: 0009
Common Name of Substance: Gasoline

Tightness Test Method: 14
Date Test: 12/13/2004
Next Test Date: Not reported
Pipe Model: Not reported
Modified By: MJGRIFFI
Last Modified: 05/09/2022

Equipment Records:

C02 - Pipe Location - Underground/On-ground
F08 - Pipe External Protection - Retrofitted Impressed Current
J02 - Dispenser - Suction Dispenser
A00 - Tank Internal Protection - None
B01 - Tank External Protection - Painted/Asphalt Coating
G99 - Tank Secondary Containment - Other
I03 - Overfill - Automatic Shut-Off
K01 - Spill Prevention - Catch Basin
D02 - Pipe Type - Galvanized Steel
B08 - Tank External Protection - Retrofitted Impressed Current
H99 - Tank Leak Detection - Other

Tank Number: 004
Tank ID: 206243
Tank Status: Closed - Removed
Material Name: Closed - Removed
Capacity Gallons: 10000
Install Date: 05/20/2005
Date Tank Closed: 05/19/2016
Registered: True
Tank Location: Underground
Tank Type: Equivalent technology
Material Code: 2712
Common Name of Substance: Gasoline/Ethanol

Tightness Test Method: NN
Date Test: Not reported
Next Test Date: Not reported

NG 300 LAFAYETTE ST. LLC (Continued) **U001833038**

Pipe Model: E
Modified By: MJGRIFFI
Last Modified: 05/09/2022

Equipment Records:

D11 - Pipe Type - Flexible Piping
E04 - Piping Secondary Containment - Double walled UG
G04 - Tank Secondary Containment - Double-Walled (Underground)
J01 - Dispenser - Pressurized Dispenser
C02 - Pipe Location - Underground/On-ground
L07 - Piping Leak Detection - Pressurized Piping Leak Detector
B04 - Tank External Protection - Fiberglass
H01 - Tank Leak Detection - Interstitial - Electronic Monitoring
I02 - Overfill - High Level Alarm
K01 - Spill Prevention - Catch Basin
A03 - Tank Internal Protection - Fiberglass Liner (FRP)
F05 - Pipe External Protection - Jacketed
H05 - Tank Leak Detection - In-Tank System (ATG)
L02 - Piping Leak Detection - Interstitial - Manual Monitoring

Tank Number: 005
Tank ID: 206244
Tank Status: Closed - Removed
Material Name: Closed - Removed
Capacity Gallons: 10000
Install Date: 05/20/2005
Date Tank Closed: 05/19/2016
Registered: True
Tank Location: Underground
Tank Type: Equivalent technology
Material Code: 2712
Common Name of Substance: Gasoline/Ethanol

Tightness Test Method: NN
Date Test: Not reported
Next Test Date: Not reported
Pipe Model: E
Modified By: MJGRIFFI
Last Modified: 05/09/2022

Equipment Records:

D11 - Pipe Type - Flexible Piping
E04 - Piping Secondary Containment - Double walled UG
G04 - Tank Secondary Containment - Double-Walled (Underground)
J01 - Dispenser - Pressurized Dispenser
C02 - Pipe Location - Underground/On-ground
L07 - Piping Leak Detection - Pressurized Piping Leak Detector
B04 - Tank External Protection - Fiberglass
H01 - Tank Leak Detection - Interstitial - Electronic Monitoring
I02 - Overfill - High Level Alarm
K01 - Spill Prevention - Catch Basin
A03 - Tank Internal Protection - Fiberglass Liner (FRP)
F05 - Pipe External Protection - Jacketed
H05 - Tank Leak Detection - In-Tank System (ATG)
L02 - Piping Leak Detection - Interstitial - Manual Monitoring

NG 300 LAFAYETTE ST. LLC (Continued) **U001833038**

VCP NYC:

Project ID:	14TMP0344M,14EHAN344M,14CVCP201M
Name:	300 LAFAYETTE STREET
Address:	300 LAFAYETTE STREET
City,State,Zip:	NEW YORK CITY, NY
Borough:	Manhattan
BBL:	100,510,003,810,051,000,000,000,000,000
OER Program:	VCP (Enrolled), E/RD (Review)
Phase:	Completed
Latitude:	40.724691
Longitude:	-73.995663
Postcode:	10012
Community Board:	2
Council District:	1
Census Tract:	43
BIN:	1090340
NTA:	SoHo-TriBeCa-Civic Center-Little Italy

SPILLS:

Name:	GASETERIA
Address:	300 LAFAYETTE ST
City,State,Zip:	MANHATTAN, NY
Spill Number/Closed Date:	9408102 / 2005-10-26
Facility ID:	9408102
Facility Type:	ER
DER Facility ID:	163984
Site ID:	197004
DEC Region:	2
Spill Cause:	Other
Spill Class:	B3
SWIS:	3101
Spill Date:	1994-09-14
Investigator:	aaobliga
Referred To:	Not reported
Reported to Dept:	1994-09-19
CID:	Not reported
Water Affected:	Not reported
Spill Source:	Gasoline Station or other PBS Facility
Spill Notifier:	Responsible Party
Cleanup Ceased:	Not reported
Cleanup Meets Std:	False
Last Inspection:	Not reported
Recommended Penalty:	False
UST Trust:	False
Remediation Phase:	0
Date Entered In Computer:	1994-10-28
Spill Record Last Update:	2006-01-06
Spiller Name:	Not reported
Spiller Company:	GASETERIA
Spiller Address:	300 LAFAYETTE ST
Spiller Company:	001
Contact Name:	Not reported
Latitude:	40.7251650
Longitude:	-73.9951753
DEC Memo:	Prior to Sept, 2004 data translation this spill Lead_DEC Field was VOUGHT 1/12/2004-Vought-Spill

NG 300 LAFAYETTE ST. LLC (Continued) **U001833038**

transferred from Rommel to Vought. 9/26/05- OBLIGADO - FILE TRANSFERRED FROM VOUGHT TO OBLIGADO
10/26/05 - Olbigado - Site now listed as 21 East Houston Street. Closed spill number 9408102 and consolidated it with newer spill number 0230042.

Remarks: DISCOVERED IN INVENTORY CHECK TO TEST TANK (TOMASELLO)

All Materials:

Site ID:	197004
Operable Unit ID:	1002234
Operable Unit:	01
Material ID:	377546
Material Code:	0009
Material Name:	gasoline
Case No.:	Not reported
Material FA:	Petroleum
Quantity:	100.00
Units:	G
Recovered:	.00
Resource Affected:	Soil
Oxygenate:	Not reported

NYC OER:

Name:	300 LAFAYETTE STREET
Address:	300 LAFAYETTE STREET
City,State,Zip:	MANHATTAN, NY
Latitude:	40.724691
Longitude:	-73.995663
OER Project Numbers:	14TMP0344M,14EHAN344M,14CVCP201M
BBL:	1.0051000381005099E+29
OER Program:	VCP (Enrolled), E/RD (Review)
Class:	Completed (C)
Phase:	Completed

URL:

Postcode:	10012
Community Board:	2
Council District:	1
Census Tract:	43
BIN:	1090340
NTA:	SoHo-TriBeCa-Civic Center-Little Italy

AQ816 **268 ELIZABETH ST PROPERTY** **NY AST** **U003391638**
South **268 ELIZABETH ST** **N/A**
1/8-1/4 **NEW YORK, NY 10012**
0.199 mi.
1051 ft. **Site 1 of 17 in cluster AQ**

Relative:
Higher

Actual:
43 ft.

AST:

Name:	268 ELIZABETH ST PROPERTY
Address:	268 ELIZABETH ST
City,State,Zip:	NEW YORK, NY 10012
Region:	STATE
DEC Region:	2
Site Status:	Active
Facility Id:	2-403261
Program Type:	PBS

268 ELIZABETH ST PROPERTY (Continued) **U003391638**

UTM X:	585003.23955
UTM Y:	4508620.78608
Expiration Date:	03/11/2025
Site Type:	Apartment Building/Office Building

Affiliation Records:

Site Id:	19350
Affiliation Type:	Facility Operator
Company Name:	268 ELIZABETH ST PROPERTY
Contact Type:	Not reported
Contact Name:	CHAD JEWELL
Address1:	Not reported
Address2:	Not reported
City:	Not reported
State:	NN
Zip Code:	Not reported
Country Code:	001
Phone:	(917) 540-4612
EMail:	Not reported
Fax Number:	Not reported
Modified By:	NTFREEMA
Date Last Modified:	2015-03-27

Site Id:	19350
Affiliation Type:	Facility Owner
Company Name:	260 ELIZABETH STREET OWNER LLC
Contact Type:	MANAGER
Contact Name:	JOEL GOLDSTEIN
Address1:	P.O. BOX 100841
Address2:	Not reported
City:	BROOKLYN
State:	NY
Zip Code:	11210
Country Code:	001
Phone:	(347) 292-3000
EMail:	Not reported
Fax Number:	Not reported
Modified By:	JSMACRI
Date Last Modified:	2019-12-10

Site Id:	19350
Affiliation Type:	Mail Contact
Company Name:	GALIL MANAGEMENT LLC
Contact Type:	Not reported
Contact Name:	JOEL GOLDSTEIN
Address1:	P.O. BOX 100841
Address2:	Not reported
City:	BROOKLYN
State:	NY
Zip Code:	11210
Country Code:	001
Phone:	(347) 282-3000
EMail:	JGOLDSTEIN@GALILMANAGEMENT.COM
Fax Number:	Not reported
Modified By:	JSMACRI
Date Last Modified:	2019-12-10

Site Id: 19350

268 ELIZABETH ST PROPERTY (Continued) **U003391638**

Affiliation Type:	Emergency Contact
Company Name:	260 ELIZABETH STREET OWNER LLC
Contact Type:	Not reported
Contact Name:	JOEL GOLDSTEIN
Address1:	Not reported
Address2:	Not reported
City:	Not reported
State:	NN
Zip Code:	Not reported
Country Code:	999
Phone:	(347) 292-3000
EMail:	Not reported
Fax Number:	Not reported
Modified By:	JSMACRI
Date Last Modified:	2019-12-10

Tank Info:

Tank Number:	001
Tank Id:	21957
Material Code:	0001
Common Name of Substance:	#2 Fuel Oil (On-Site Consumption)

Equipment Records:

	C01 - Pipe Location - Aboveground
	A00 - Tank Internal Protection - None
	D01 - Pipe Type - Steel/Carbon Steel/Iron
	E00 - Piping Secondary Containment - None
	G03 - Tank Secondary Containment - Vault (w/o access)
	H06 - Tank Leak Detection - Impervious Barrier/Concrete Pad (A/G)
	J02 - Dispenser - Suction Dispenser
	K00 - Spill Prevention - None
	L09 - Piping Leak Detection - Exempt Suction Piping
	B00 - Tank External Protection - None
	F00 - Pipe External Protection - None
	I05 - Overfill - Vent Whistle
Tank Location:	Aboveground - contact with impervious barrier... Tank bottom rests on impervious barrier, allowing visual indication of leaks.
Tank Type:	Steel/Carbon Steel/Iron
Tank Status:	In Service
Pipe Model:	Not reported
Install Date:	01/01/1920
Capacity Gallons:	2000
Tightness Test Method:	NN
Date Test:	Not reported
Next Test Date:	Not reported
Date Tank Closed:	Not reported
Register:	True
Modified By:	MJGRIFFI
Last Modified:	05/09/2022
Material Name:	#2 fuel oil (on-site consumption)

AI817 **CON EDISON GAS MAIN: N/A** **RCRA NonGen / NLR** **1016451365**
North **755 BROADWAY** **FINDS** **NYP004304556**
1/8-1/4 **NEW YORK, NY 10003** **ECHO**
0.200 mi. **NY MANIFEST**
1058 ft. **Site 15 of 22 in cluster AI**

Relative: **Lower**
Actual: **37 ft.**

RCRA Listings:

Date Form Received by Agency:		20190503
Handler Name:		Con Edison Gas Main: N/A
Handler Address:		Broadway
Handler City,State,Zip:		NEW YORK, NY 10003
EPA ID:		NYP004304556
Contact Name:		Not reported
Contact Address:		Not reported
Contact City,State,Zip:		Not reported
Contact Telephone:		Not reported
Contact Fax:		Not reported
Contact Email:		Not reported
Contact Title:		Not reported
EPA Region:		02
Land Type:		Private
Federal Waste Generator Description:		Not a generator, verified
Non-Notifier:		Not reported
Biennial Report Cycle:		Not reported
Accessibility:		Not reported
Active Site Indicator:		Not reported
State District Owner:		Ny
State District:		NYSDEC R2
Mailing Address:		Not reported
Mailing City,State,Zip:		Not reported
Owner Name:	Not reported	
Owner Type:		Not reported
Operator Name:	Not reported	
Operator Type:		Not reported
Short-Term Generator Activity:		No
Importer Activity:		No
Mixed Waste Generator:		No
Transporter Activity:		No
Transfer Facility Activity:		No
Recycler Activity with Storage:		No
Small Quantity On-Site Burner Exemption:		No
Smelting Melting and Refining Furnace Exemption:		No
Underground Injection Control:		No
Off-Site Waste Receipt:		No
Universal Waste Indicator:		No
Universal Waste Destination Facility:		No
Federal Universal Waste:		No
Active Site State-Reg Handler:		---
Federal Facility Indicator:		Not reported
Hazardous Secondary Material Indicator:		N
Sub-Part K Indicator:		Not reported
2018 GPRA Permit Baseline:		Not on the Baseline
2018 GPRA Renewals Baseline:		Not on the Baseline
202 GPRA Corrective Action Baseline:		No
Subject to Corrective Action Universe:		No
Non-TSDFs Where RCRA CA has Been Imposed Universe:		No
Corrective Action Priority Ranking:		No NCAPS ranking
Environmental Control Indicator:		No
Institutional Control Indicator:		No

CON EDISON GAS MAIN: N/A (Continued) **1016451365**

Human Exposure Controls Indicator:	N/A
Groundwater Controls Indicator:	N/A
Significant Non-Complier Universe:	No
Unaddressed Significant Non-Complier Universe:	No
Addressed Significant Non-Complier Universe:	No
Significant Non-Complier With a Compliance Schedule Universe:	No
Financial Assurance Required:	Not reported
Handler Date of Last Change:	20190503
Recognized Trader-Importer:	No
Recognized Trader-Exporter:	No
Importer of Spent Lead Acid Batteries:	No
Exporter of Spent Lead Acid Batteries:	No
Recycler Activity Without Storage:	No
Manifest Broker:	No
Sub-Part P Indicator:	No

Historic Generators:

Receive Date:	20130424
Handler Name: CON EDISON GAS MAIN: N/A	
Federal Waste Generator Description:	Very Small Quantity Generator (formerly Conditionally-Exempt Small Quantity Generator
State District Owner:	Ny
Large Quantity Handler of Universal Waste:	No
Recognized Trader Importer:	No
Recognized Trader Exporter:	No
Spent Lead Acid Battery Importer:	No
Spent Lead Acid Battery Exporter:	No
Current Record:	No
Non Storage Recycler Activity:	Not reported
Electronic Manifest Broker:	Not reported

Receive Date:	20190503
Handler Name: CON EDISON GAS MAIN: N/A	
Federal Waste Generator Description:	Not a generator, verified
State District Owner:	Ny
Large Quantity Handler of Universal Waste:	No
Recognized Trader Importer:	No
Recognized Trader Exporter:	No
Spent Lead Acid Battery Importer:	No
Spent Lead Acid Battery Exporter:	No
Current Record:	Yes
Non Storage Recycler Activity:	No
Electronic Manifest Broker:	No

List of NAICS Codes and Descriptions:

NAICS Codes:	No NAICS Codes Found

Facility Has Received Notices of Violations:

Violations:	No Violations Found

Evaluation Action Summary:

Evaluations:	No Evaluations Found

CON EDISON GAS MAIN: N/A (Continued) **1016451365**

FINDS:
Registry ID: 110056329780

Click Here for FRS Facility Detail Report:

Environmental Interest/Information System:
The Resource Conservation and Recovery Act Information System (RCRAInfo) is EPA's comprehensive information system in support of the Resource Conservation and Recovery Act (RCRA) of 1976 and the Hazardous and Solid Waste Amendments (HSWA) of 1984. It tracks many types of information about generators, transporters, treaters, storers, and disposers of hazardous waste.

Click this hyperlink while viewing on your computer to access additional FINDS: detail in the EDR Site Report.

ECHO:
Envid: 1016451365
Registry ID: 110056329780

DFR URL:
Name: CON EDISON GAS MAIN: N/A
Address: 755 BROADWAY
City,State,Zip: NEW YORK, NY 10003

NY MANIFEST:
EPA ID: NYP004304556
Country: USA
Name: Con Edison
Address: 755 BROADWAY
Address 2: Not reported
City,State,Zip: NEW YORK, NY 10003
Zip 4: Not reported
Location Address 1: 755 BROADWAY W 8TH ST & ASTOR
Location Address 2: JOB# 02-03050-259
Location City,State,Zip: NEW YORK, NY
Location Zip 4: Not reported
Facility Status: Not reported
Total Tanks: Not reported
Code: BP

Mailing:
Mailing Name: Con Edison
Mailing Contact: Con Edison
Mailing Address 1: 4 IRVING PL 15TH FL
Mailing Address 2: Not reported
Mailing City,State,Zip: NEW YORK, NY 10003
Mailing Zip 4: Not reported
Mailing Country: USA
Mailing Phone: 2124603770

Manifest Data:
Document ID: Not reported
Manifest Status: Not reported
Trans1 State ID: NJD003812047
Year: 2018
Trans2 State ID: NYD004304556

CON EDISON GAS MAIN: N/A (Continued) **1016451365**

Generator Ship Date:	04/25/2013
Trans1 Recv Date:	04/25/2013
Trans2 Recv Date:	04/25/2013
TSD Site Recv Date:	04/25/2013
Part A Recv Date:	Not reported
Part B Recv Date:	Not reported
Generator EPA ID:	NYP004304556
Trans1 EPA ID:	Not reported
Trans2 EPA ID:	Not reported
TSDF ID 1:	NJD991291105
TSDF ID 2:	Not reported
Manifest Tracking Number:	001675612GBF
Import Indicator:	N
Export Indicator:	N
Discr Quantity Indicator:	N
Discr Type Indicator:	N
Discr Residue Indicator:	N
Discr Partial Reject Indicator:	N
Discr Full Reject Indicator:	N
Manifest Ref Number:	Not reported
Alt Facility RCRA ID:	Not reported
Alt Facility Sign Date:	Not reported
MGMT Method Type Code:	H141
Waste Code a:	Benzene
Waste Code b:	Not reported
Waste Code c:	Not reported
Waste Code e:	Not reported
Waste Code f:	Not reported
Waste Code g:	Not reported
Waste Code 1:	Not reported
Waste Code 2:	Not reported
Waste Code 3:	Not reported
Waste Code 4:	Not reported
Waste Code 5:	Not reported
Waste Code 6:	Not reported
Quantity:	191
Units:	Gallons (liquids only)
Number of Containers:	1
Container Type:	Cargo tanks (tank trucks)
Handling Method:	Treat
Specific Gravity:	1

AQ818 **CON EDISON** **NY MANIFEST** **S117738782**
South **F/O 284 BOWERY** **N/A**
1/8-1/4 **NEW YORK, NY 10002**
0.201 mi.
1060 ft. **Site 2 of 17 in cluster AQ**

Relative: **Higher**

Actual: **43 ft.**

NY MANIFEST:

EPA ID:	NYP004718573
Country:	USA
Name:	Con Edison
Address:	F/O 284 BOWERY
Address 2:	SB26788
City,State,Zip:	NEW YORK, NY 10002
Zip 4:	Not reported
Location Address 1:	F/O 284 BOWERY

CON EDISON (Continued) **S117738782**

Location Address 2: SB26788
Location City,State,Zip: NEW YORK, NY 10002
Location Zip 4: Not reported
Facility Status: Not reported
Total Tanks: Not reported
Code: BP

Mailing:
Mailing Name: Con Edison
Mailing Contact: Con Edison
Mailing Address 1: 4 IRVING PL
Mailing Address 2: 15TH FL
Mailing City,State,Zip: NEW YORK, NY 10003
Mailing Zip 4: Not reported
Mailing Country: USA
Mailing Phone: Not reported

Manifest Data:
Document ID: Not reported
Manifest Status: Not reported
Trans1 State ID: NJD003812047
Year: 2018
Trans2 State ID: Not reported
Generator Ship Date: 01/24/2015
Trans1 Recv Date: 01/24/2015
Trans2 Recv Date: Not reported
TSD Site Recv Date: 02/06/2015
Part A Recv Date: Not reported
Part B Recv Date: Not reported
Generator EPA ID: NYP004718573
Trans1 EPA ID: Not reported
Trans2 EPA ID: Not reported
TSDF ID 1: PAD085690592
TSDF ID 2: Not reported
Manifest Tracking Number: 002659318GBF
Import Indicator: N
Export Indicator: N
Discr Quantity Indicator: N
Discr Type Indicator: N
Discr Residue Indicator: N
Discr Partial Reject Indicator: N
Discr Full Reject Indicator: N
Manifest Ref Number: Not reported
Alt Facility RCRA ID: Not reported
Alt Facility Sign Date: Not reported
MGMT Method Type Code: H110
Waste Code a: Lead
Waste Code b: Not reported
Waste Code c: Not reported
Waste Code e: Not reported
Waste Code f: Not reported
Waste Code g: Not reported
Waste Code 1: Not reported
Waste Code 2: Not reported
Waste Code 3: Not reported
Waste Code 4: Not reported
Waste Code 5: Not reported

CON EDISON (Continued) **S117738782**

Waste Code 6:	Not reported
Quantity:	1000
Units:	Pounds
Number of Containers:	1
Container Type:	Cargo tanks (tank trucks)
Handling Method:	Treat
Specific Gravity:	1

AQ819 **CON EDISON** **PA MANIFEST** **S118889141**
South **284 BOWERY** **N/A**
1/8-1/4 **MANHATTAN, NY 10002**
0.201 mi.
1060 ft. **Site 3 of 17 in cluster AQ**

Relative: **Higher**
Actual: **43 ft.**

PA MANIFEST:

Name:	CON EDISON
Address:	284 BOWERY
City,State,Zip:	MANHATTAN, NY 10002
Year:	2015
Manifest Number:	002659318GBF
Manifest Type:	T
Generator EPA ID:	NYP004718573
Generator Date:	01/24/2015
Mailing Address:	Not reported
Contact Name:	Not reported
Contact Phone:	212-894-9467
TSD EPA ID:	Not reported
TSD Date:	Not reported
TSD Facility Name:	Republic Environmental Systems (Pennsylvania) LLC
TSD Facility Address:	2869 Sandstone Dr
TSD Facility City:	Hatfield
TSD Facility State:	PA
Facility Telephone:	Not reported
Page Number:	1
Line Number:	1
Waste Number:	D008
Container Number:	1
Container Type:	TT
Waste Quantity:	1000
Unit:	P
Handling Code:	Not reported
TSP EPA ID:	PAD085690592
Date TSP Sig:	Not reported

AJ820 **ALMARK HOLDING** **NY AST** **A100175661**
SSW **284 MOTT STREET** **N/A**
1/8-1/4 **NEW YORK, NY 10012**
0.201 mi.
1063 ft. **Site 7 of 17 in cluster AJ**

Relative: **Higher**
Actual: **43 ft.**

AST:

Name:	ALMARK HOLDING
Address:	284 MOTT STREET
City,State,Zip:	NEW YORK, NY 10012
Region:	STATE

ALMARK HOLDING (Continued) **A100175661**

DEC Region: 2
Site Status: Active
Facility Id: 2-605402
Program Type: PBS
UTM X: 584940.52470
UTM Y: 4508646.05463
Expiration Date: 03/14/2026
Site Type: Apartment Building/Office Building

Affiliation Records:

Site Id: 27270
Affiliation Type: Facility Operator
Company Name: ALMARK HOLDING
Contact Type: Not reported
Contact Name: SYLVIO GRIMA
Address1: Not reported
Address2: Not reported
City: Not reported
State: NN
Zip Code: Not reported
Country Code: 001
Phone: (347) 374-1507
EMail: Not reported
Fax Number: Not reported
Modified By: NTFREEMA
Date Last Modified: 2016-02-25

Site Id: 27270
Affiliation Type: Emergency Contact
Company Name: ALMARK HOLDING CO, LLC
Contact Type: Not reported
Contact Name: MELISSA
Address1: Not reported
Address2: Not reported
City: Not reported
State: NN
Zip Code: Not reported
Country Code: 999
Phone: (347) 931-6687
EMail: Not reported
Fax Number: Not reported
Modified By: NTFREEMA
Date Last Modified: 2016-02-25

Site Id: 27270
Affiliation Type: Facility Owner
Company Name: ALMARK HOLDING CO, LLC
Contact Type: MAINTENANCE MANAGER
Contact Name: STEVE SALARGO
Address1: 950 THIRD AVENUE, 27TH FLOOR
Address2: Not reported
City: NEW YORK
State: NY
Zip Code: 10022
Country Code: 001
Phone: (212) 759-5000
EMail: Not reported
Fax Number: Not reported

ALMARK HOLDING (Continued) **A100175661**

Modified By:	JSMACRI
Date Last Modified:	2021-03-05
Site Id:	27270
Affiliation Type:	Mail Contact
Company Name:	ABINGTON HOLDING
Contact Type:	Not reported
Contact Name:	STEVE SALARGO
Address1:	950 THIRD AVE
Address2:	Not reported
City:	NEW YORK
State:	NY
Zip Code:	10022
Country Code:	001
Phone:	(212) 759-5000 21
EMail:	STEVE@ABINGTONHOLDING.NET
Fax Number:	Not reported
Modified By:	JSMACRI
Date Last Modified:	2021-03-05

Tank Info:

Tank Number:	001
Tank Id:	59824
Material Code:	0001
Common Name of Substance:	#2 Fuel Oil (On-Site Consumption)

Equipment Records:

C01 - Pipe Location - Aboveground
J02 - Dispenser - Suction Dispenser
K00 - Spill Prevention - None
L09 - Piping Leak Detection - Exempt Suction Piping
D01 - Pipe Type - Steel/Carbon Steel/Iron
E00 - Piping Secondary Containment - None
H00 - Tank Leak Detection - None
A00 - Tank Internal Protection - None
B01 - Tank External Protection - Painted/Asphalt Coating
I05 - Overfill - Vent Whistle
F00 - Pipe External Protection - None
G02 - Tank Secondary Containment - Vault (w/access)

Tank Location:	Aboveground - on saddles, legs, racks, etc.... Tank bottom is elevated above grade or tank pad, allowing visual inspection.
Tank Type:	Steel/Carbon Steel/Iron
Tank Status:	In Service
Pipe Model:	Not reported
Install Date:	02/18/1986
Capacity Gallons:	7500
Tightness Test Method:	21
Date Test:	02/07/2017
Next Test Date:	Not reported
Date Tank Closed:	Not reported
Register:	True
Modified By:	MJGRIFFI
Last Modified:	05/09/2022
Material Name:	#2 fuel oil (on-site consumption)

AJ821 **CON EDISON** **E MANIFEST** **1031625130**
South **271 ELIZABETH** **N/A**
1/8-1/4 **NEW YORK, NY 10012**
0.202 mi.
1067 ft. **Site 8 of 17 in cluster AJ**

Relative:
Higher

Actual:
43 ft.

E MANIFEST:

Manifest Tracking Number:	015739534FLE
Last Updated Date:	20210930
Shipped Date:	20210920
Received Date:	20210920
Manifest Status:	Signed
Submission Type:	DataImage5Copy
Origin Type:	Service
Generator EPA ID:	NYR000114579
Generator Name:	Con Edison
Generator Location Street Number:	Not reported
Generator Location Street 1:	271 ELIZABETH
Generator Location Street 2:	Not reported
Generator Location City:	NEW YORK
Generator Location State:	NY
Generator Location Zip:	10012
Generator Mail Street Number:	Not reported
Generator Mail Street 1:	116 SKYLINE DRIVE
Generator Mail Street 2:	Not reported
Generator Mail City:	SOUTH PLAINFIELD
Generator Mail Zip:	07080
Generator Mail State:	NJ
Generator Contact Company Name:	Not reported
Designated Facility EPA ID:	NJD991291105
Designated Facility Name:	Clean Earth Of North Jersey
Designated Facility Mail Street Number:	105
Designated Facility Mail Street 1:	Not reported
Designated Facility Mail Street 2:	JACOBUS AVE
Designated Facility Mail City:	KEARNY
Designated Facility Mail Zip:	07032
Designated Facility Mail State:	NJ
Designated Facility Location Street Number:	105
Designated Facility Location Street 1:	JACOBUS AVE
Designated Facility Location Street 2:	Not reported
Designated Facility Location City:	KEARNY
Designated Facility Location Zip:	07032
Designated Facility Location State:	NJ
Designated Facility Contact Company Name:	Not reported
Manifest Residue Indicator:	N
Rejection Indicator:	N

Transporter:

Manifest Tracking Number:	015739534FLE
Transporter Line Number:	1
Transporter EPA ID:	MAD039322250
Transporter Name:	Clean Harbors Environmental Services Inc

Waste Line:

Manifest Tracking Number:	015739534FLE
Waste Line Number:	1
U.S. DOT Hazardous Indicator:	Y
U.S. DOT ID Number:	NA3082

CON EDISON (Continued) **1031625130**

U.S. DOT Description:	Na3082, Hazardous Waste, Liquid N.O.S., 9, Pg Iii, Rq (Lead)
Non-Hazardous Waste Description:	Not reported
Number of Containers:	1
Container Type Code:	TT
Container Type Description:	Cargo tanks (tank trucks)
Waste Quantity:	700
Quantity Unit of Measure Code:	P
Quantity Unit of Measure Description:	Pounds
Waste Quantity, in Tons:	0.35
Acute Waste Quantity, in Tons:	0
Non-Acute Waste Quantity, in Tons:	0.35
Waste Quantity, in Kilograms:	317.4605
Acute Waste Quantity, in Kilograms:	0
Non-Acute Waste Quantity, in Kilorgrams:	317.4605
Management Method Code:	H110
Management Method Description:	STABILIZATION
Waste Residue Indicator:	N
Quantity Discrepancy Indicator:	N
Waste Type Discrepancy Indicator:	N
Waste Density:	Not reported
Waste Density Unit of Measure Code:	Not reported
Waste Density Unit of Measure Description:	Not reported
Form Code:	Not reported
Form Code Description:	Not reported
Source Code:	Not reported
Source Code Description:	Not reported
Waste Minimization Code:	Not reported
Waste Minimization Code Description:	Not reported
Consent Number:	Not reported
EPA Waste Indicator:	Y
Federal Waste Codes:	D008
Quantity Haz Kg:	317.4605
Quantity Haz Tons:	0.35
Quantity Non Haz Kg:	0
Quantity Non Haz Tons:	0
State Waste Codes:	NY-T

AJ822 **CON EDISON** **E MANIFEST** **1031625129**
South **271 ELIZABETH STR** **N/A**
1/8-1/4 **NEW YORK, NY 10012**
0.202 mi.
1067 ft. **Site 9 of 17 in cluster AJ**

Relative: **Higher**

Actual: **43 ft.**

E MANIFEST:

Manifest Tracking Number:	015834995FLE
Last Updated Date:	20210914
Shipped Date:	20210830
Received Date:	20210831
Manifest Status:	Signed
Submission Type:	DataImage5Copy
Origin Type:	Service
Generator EPA ID:	NYR000114579
Generator Name:	Con Edison
Generator Location Street Number:	Not reported
Generator Location Street 1:	271 ELIZABETH STR
Generator Location Street 2:	Not reported
Generator Location City:	NEW YORK
Generator Location State:	NY

CON EDISON (Continued) **1031625129**

Generator Location Zip:	10012
Generator Mail Street Number:	Not reported
Generator Mail Street 1:	116 SKYLINE DRIVE
Generator Mail Street 2:	Not reported
Generator Mail City:	SOUTH PLAINFIELD
Generator Mail Zip:	07080
Generator Mail State:	NJ
Generator Contact Company Name:	Not reported
Designated Facility EPA ID:	NJD991291105
Designated Facility Name:	Clean Earth Of North Jersey
Designated Facility Mail Street Number:	105
Designated Facility Mail Street 1:	Not reported
Designated Facility Mail Street 2:	JACOBUS AVE
Designated Facility Mail City:	KEARNY
Designated Facility Mail Zip:	07032
Designated Facility Mail State:	NJ
Designated Facility Location Street Number:	105
Designated Facility Location Street 1:	JACOBUS AVE
Designated Facility Location Street 2:	Not reported
Designated Facility Location City:	KEARNY
Designated Facility Location Zip:	07032
Designated Facility Location State:	NJ
Designated Facility Contact Company Name:	Not reported
Manifest Residue Indicator:	N
Rejection Indicator:	N

Transporter:

Manifest Tracking Number:	015834995FLE
Transporter Line Number:	1
Transporter EPA ID:	MAD039322250
Transporter Name:	Clean Harbors Environmental Services Inc

Waste Line:

Manifest Tracking Number:	015834995FLE
Waste Line Number:	1
U.S. DOT Hazardous Indicator:	Y
U.S. DOT ID Number:	NA3082
U.S. DOT Description:	Na3082, Hazardous Waste, Liquid N.O.S., 9, Pg Iii, Rq (Lead)
Non-Hazardous Waste Description:	Not reported
Number of Containers:	1
Container Type Code:	TT
Container Type Description:	Cargo tanks (tank trucks)
Waste Quantity:	1000
Quantity Unit of Measure Code:	P
Quantity Unit of Measure Description:	Pounds
Waste Quantity, in Tons:	0.5
Acute Waste Quantity, in Tons:	0
Non-Acute Waste Quantity, in Tons:	0.5
Waste Quantity, in Kilograms:	453.515
Acute Waste Quantity, in Kilograms:	0
Non-Acute Waste Quantity, in Kilorgrams:	453.515
Management Method Code:	H110
Management Method Description:	STABILIZATION
Waste Residue Indicator:	N
Quantity Discrepancy Indicator:	N
Waste Type Discrepancy Indicator:	N

CON EDISON (Continued) **1031625129**

Waste Density:	Not reported
Waste Density Unit of Measure Code:	Not reported
Waste Density Unit of Measure Description:	Not reported
Form Code:	Not reported
Form Code Description:	Not reported
Source Code:	Not reported
Source Code Description:	Not reported
Waste Minimization Code:	Not reported
Waste Minimization Code Description:	Not reported
Consent Number:	Not reported
EPA Waste Indicator:	Y
Federal Waste Codes:	D008
Quantity Haz Kg:	453.515
Quantity Haz Tons:	0.5
Quantity Non Haz Kg:	0
Quantity Non Haz Tons:	0
State Waste Codes:	NY-T

AE823 **CON EDISON** **NY MANIFEST** **S117066495**
NNW **297 MERCER ST** **N/A**
1/8-1/4 **NEW YORK, NY 10003**
0.203 mi.
1070 ft. **Site 18 of 18 in cluster AE**

Relative: **Lower**
Actual: **36 ft.**

NY MANIFEST:

EPA ID:	NYP004591509
Country:	USA
Name:	Con Edison
Address:	297 MERCER ST
Address 2:	SB 41055
City,State,Zip:	NEW YORK, NY 10003
Zip 4:	Not reported
Location Address 1:	297 MERCER ST
Location Address 2:	SB 41055
Location City,State,Zip:	NEW YORK, NY 10003
Location Zip 4:	Not reported
Facility Status:	Not reported
Total Tanks:	Not reported
Code:	BP

Mailing:

Mailing Name:	Con Edison
Mailing Contact:	Tom Teeling
Mailing Address 1:	4 IRVING PLACE 15TH FLOOR
Mailing Address 2:	Not reported
Mailing City,State,Zip:	NEW YORK, NY 10003
Mailing Zip 4:	Not reported
Mailing Country:	USA
Mailing Phone:	Not reported

Manifest Data:

Document ID:	Not reported
Manifest Status:	Not reported
Trans1 State ID:	NJD003812047
Year:	2018
Trans2 State ID:	Not reported
Generator Ship Date:	07/10/2014
Trans1 Recv Date:	07/10/2014

CON EDISON (Continued) **S117066495**

Trans2 Recv Date:	Not reported
TSD Site Recv Date:	07/10/2014
Part A Recv Date:	Not reported
Part B Recv Date:	Not reported
Generator EPA ID:	NYP004591509
Trans1 EPA ID:	Not reported
Trans2 EPA ID:	Not reported
TSDF ID 1:	NJD991291105
TSDF ID 2:	Not reported
Manifest Tracking Number:	002608155GBF
Import Indicator:	N
Export Indicator:	N
Discr Quantity Indicator:	N
Discr Type Indicator:	N
Discr Residue Indicator:	N
Discr Partial Reject Indicator:	N
Discr Full Reject Indicator:	N
Manifest Ref Number:	Not reported
Alt Facility RCRA ID:	Not reported
Alt Facility Sign Date:	Not reported
MGMT Method Type Code:	H110
Waste Code a:	Lead
Waste Code b:	Not reported
Waste Code c:	Not reported
Waste Code e:	Not reported
Waste Code f:	Not reported
Waste Code g:	Not reported
Waste Code 1:	Not reported
Waste Code 2:	Not reported
Waste Code 3:	Not reported
Waste Code 4:	Not reported
Waste Code 5:	Not reported
Waste Code 6:	Not reported
Quantity:	600
Units:	Pounds
Number of Containers:	1
Container Type:	Cargo tanks (tank trucks)
Handling Method:	Treat
Specific Gravity:	1
Document ID:	Not reported
Manifest Status:	Not reported
Trans1 State ID:	NJD003812047
Year:	2018
Trans2 State ID:	Not reported
Generator Ship Date:	07/16/2014
Trans1 Recv Date:	07/16/2014
Trans2 Recv Date:	Not reported
TSD Site Recv Date:	07/17/2014
Part A Recv Date:	Not reported
Part B Recv Date:	Not reported
Generator EPA ID:	NYP004591509
Trans1 EPA ID:	Not reported
Trans2 EPA ID:	Not reported
TSDF ID 1:	NJD991291105
TSDF ID 2:	Not reported
Manifest Tracking Number:	002608310GBF

CON EDISON (Continued) **S117066495**

Import Indicator:	N
Export Indicator:	N
Discr Quantity Indicator:	N
Discr Type Indicator:	N
Discr Residue Indicator:	N
Discr Partial Reject Indicator:	N
Discr Full Reject Indicator:	N
Manifest Ref Number:	Not reported
Alt Facility RCRA ID:	Not reported
Alt Facility Sign Date:	Not reported
MGMT Method Type Code:	H110
Waste Code a:	Lead
Waste Code b:	Not reported
Waste Code c:	Not reported
Waste Code e:	Not reported
Waste Code f:	Not reported
Waste Code g:	Not reported
Waste Code 1:	Not reported
Waste Code 2:	Not reported
Waste Code 3:	Not reported
Waste Code 4:	Not reported
Waste Code 5:	Not reported
Waste Code 6:	Not reported
Quantity:	500
Units:	Pounds
Number of Containers:	1
Container Type:	Cargo tanks (tank trucks)
Handling Method:	Treat
Specific Gravity:	1

AJ824 **CON EDISON -** **E MANIFEST** **1031617668**
SSW **281 MULBERRY ST** **N/A**
1/8-1/4 **NEW YORK, NY 10012**
0.203 mi.
1071 ft. **Site 10 of 17 in cluster AJ**

Relative:
Higher

Actual:
42 ft.

E MANIFEST:

Manifest Tracking Number:	017173854FLE
Last Updated Date:	20220419
Shipped Date:	20220408
Received Date:	20220408
Manifest Status:	Signed
Submission Type:	DataImage5Copy
Origin Type:	Service
Generator EPA ID:	NYR000114579
Generator Name:	Con Edison -
Generator Location Street Number:	Not reported
Generator Location Street 1:	281 MULBERRY ST
Generator Location Street 2:	Not reported
Generator Location City:	NEW YORK
Generator Location State:	NY
Generator Location Zip:	10012
Generator Mail Street Number:	Not reported
Generator Mail Street 1:	116 SKYLINE DRIVE
Generator Mail Street 2:	Not reported
Generator Mail City:	SOUTH PLAINFIELD
Generator Mail Zip:	07080

CON EDISON - (Continued) **1031617668**

Generator Mail State:	NJ
Generator Contact Company Name:	Not reported
Designated Facility EPA ID:	NJD991291105
Designated Facility Name:	Clean Earth Of North Jersey
Designated Facility Mail Street Number:	105
Designated Facility Mail Street 1:	Not reported
Designated Facility Mail Street 2:	JACOBUS AVE
Designated Facility Mail City:	KEARNY
Designated Facility Mail Zip:	07032
Designated Facility Mail State:	NJ
Designated Facility Location Street Number:	105
Designated Facility Location Street 1:	JACOBUS AVE
Designated Facility Location Street 2:	Not reported
Designated Facility Location City:	KEARNY
Designated Facility Location Zip:	07032
Designated Facility Location State:	NJ
Designated Facility Contact Company Name:	Not reported
Manifest Residue Indicator:	N
Rejection Indicator:	N

Transporter:

Manifest Tracking Number:	017173854FLE
Transporter Line Number:	1
Transporter EPA ID:	MAD039322250
Transporter Name:	Clean Harbors Environmental Services Inc

Waste Line:

Manifest Tracking Number:	017173854FLE
Waste Line Number:	1
U.S. DOT Hazardous Indicator:	Y
U.S. DOT ID Number:	NA3082
U.S. DOT Description:	Na3082, Hazardous Waste, Liquid N.O.S., 9, Pg Iii, Rq (Lead)
Non-Hazardous Waste Description:	Not reported
Number of Containers:	1
Container Type Code:	TT
Container Type Description:	Cargo tanks (tank trucks)
Waste Quantity:	1200
Quantity Unit of Measure Code:	P
Quantity Unit of Measure Description:	Pounds
Waste Quantity, in Tons:	0.6
Acute Waste Quantity, in Tons:	0
Non-Acute Waste Quantity, in Tons:	0.6
Waste Quantity, in Kilograms:	544.218
Acute Waste Quantity, in Kilograms:	0
Non-Acute Waste Quantity, in Kilorgrams:	544.218
Management Method Code:	H110
Management Method Description:	STABILIZATION
Waste Residue Indicator:	N
Quantity Discrepancy Indicator:	N
Waste Type Discrepancy Indicator:	N
Waste Density:	Not reported
Waste Density Unit of Measure Code:	Not reported
Waste Density Unit of Measure Description:	Not reported
Form Code:	Not reported
Form Code Description:	Not reported
Source Code:	Not reported

CON EDISON - (Continued) **1031617668**

Source Code Description:	Not reported
Waste Minimization Code:	Not reported
Waste Minimization Code Description:	Not reported
Consent Number:	Not reported
EPA Waste Indicator:	Y
Federal Waste Codes:	D008
Quantity Haz Kg:	544.218
Quantity Haz Tons:	0.6
Quantity Non Haz Kg:	0
Quantity Non Haz Tons:	0
State Waste Codes:	NY-T

AK825 **92 2ND AVENUE** **NY AST** **A100178075**
East **92 SECOND AVENUE** **N/A**
1/8-1/4 **NEW YORK, NY 10003**
0.203 mi.
1071 ft. **Site 8 of 20 in cluster AK**

Relative:
Lower

Actual:
35 ft.

AST:

Name:	92 2ND AVENUE
Address:	92 SECOND AVENUE
City,State,Zip:	NEW YORK, NY 10003
Region:	STATE
DEC Region:	2
Site Status:	Active
Facility Id:	2-605806
Program Type:	PBS
UTM X:	585408.63234
UTM Y:	4508941.04598
Expiration Date:	06/10/2026
Site Type:	Apartment Building/Office Building

Affiliation Records:

Site Id:	27673
Affiliation Type:	Facility Operator
Company Name:	92 2ND AVENUE
Contact Type:	Not reported
Contact Name:	N/A
Address1:	Not reported
Address2:	Not reported
City:	Not reported
State:	NN
Zip Code:	Not reported
Country Code:	001
Phone:	(212) 239-8785
EMail:	Not reported
Fax Number:	Not reported
Modified By:	JSMACRI
Date Last Modified:	2021-03-19

Site Id:	27673
Affiliation Type:	Mail Contact
Company Name:	92 SECOND AVE LLC
Contact Type:	Not reported
Contact Name:	MATTHEW SABET
Address1:	38 WEST 31ST STREET
Address2:	SUITE 3
City:	NEW YORK

92 2ND AVENUE (Continued) **A100178075**

State:	NY
Zip Code:	10001
Country Code:	001
Phone:	(212) 239-8785
EMail:	MATT@SABETGROUP.COM
Fax Number:	Not reported
Modified By:	JSMACRI
Date Last Modified:	2021-03-19

Site Id:	27673
Affiliation Type:	Facility Owner
Company Name:	92 SECOND AVE LLC
Contact Type:	MEMBER
Contact Name:	MATTHEW SABET
Address1:	38 WEST 31ST STREET, SUITE 3
Address2:	Not reported
City:	NEW YORK
State:	NY
Zip Code:	10001
Country Code:	001
Phone:	(212) 239-8785
EMail:	Not reported
Fax Number:	Not reported
Modified By:	JSMACRI
Date Last Modified:	2021-03-19

Site Id:	27673
Affiliation Type:	Emergency Contact
Company Name:	92 SECOND AVE LLC
Contact Type:	Not reported
Contact Name:	MATTHEW SABET
Address1:	Not reported
Address2:	Not reported
City:	Not reported
State:	NN
Zip Code:	Not reported
Country Code:	999
Phone:	(212) 461-4039
EMail:	Not reported
Fax Number:	Not reported
Modified By:	JSMACRI
Date Last Modified:	2021-03-19

Tank Info:

Tank Number:	001
Tank Id:	60501
Material Code:	0001
Common Name of Substance:	#2 Fuel Oil (On-Site Consumption)

Equipment Records:

B00 - Tank External Protection - None
F00 - Pipe External Protection - None
A00 - Tank Internal Protection - None
D01 - Pipe Type - Steel/Carbon Steel/Iron
E00 - Piping Secondary Containment - None

92 2ND AVENUE (Continued) **A100178075**

G03 - Tank Secondary Containment - Vault (w/o access)
H00 - Tank Leak Detection - None
K00 - Spill Prevention - None
L09 - Piping Leak Detection - Exempt Suction Piping
J02 - Dispenser - Suction Dispenser
C01 - Pipe Location - Aboveground
I04 - Overfill - Product Level Gauge (A/G)

Tank Location:	Aboveground - on saddles, legs, racks, etc.... Tank bottom is elevated above grade or tank pad, allowing visual inspection.
Tank Type:	Steel/Carbon Steel/Iron
Tank Status:	In Service
Pipe Model:	Not reported
Install Date:	01/01/1983
Capacity Gallons:	2000
Tightness Test Method:	-
Date Test:	Not reported
Next Test Date:	Not reported
Date Tank Closed:	Not reported
Register:	True
Modified By:	MJGRIFFI
Last Modified:	05/09/2022
Material Name:	#2 fuel oil (on-site consumption)

AC826 **CON ED** **NY MANIFEST** **S118463740**
ESE **97 E 4TH ST** **N/A**
1/8-1/4 **NEW YORK, NY 10003**
0.203 mi.
1073 ft. **Site 32 of 35 in cluster AC**

Relative: **Lower**
Actual: **35 ft.**

NY MANIFEST:

EPA ID:	NYP004856355
Country:	USA
Name:	Con Ed
Address:	97 E 4TH ST
Address 2:	SB 859
City,State,Zip:	NEW YORK, NY 10003
Zip 4:	Not reported
Location Address 1:	97 E 4TH ST
Location Address 2:	SB 859
Location City,State,Zip:	NEW YORK, NY 10003
Location Zip 4:	Not reported
Facility Status:	Not reported
Total Tanks:	Not reported
Code:	BP

Mailing:

Mailing Name:	Con Ed
Mailing Contact:	Tom Teeling
Mailing Address 1:	4 IRVING PLACE - 15TH FLOOR
Mailing Address 2:	Not reported
Mailing City,State,Zip:	NEW YORK, NY 10003
Mailing Zip 4:	Not reported
Mailing Country:	USA
Mailing Phone:	2124603770

Manifest Data:

Document ID:	Not reported
Manifest Status:	Not reported

CON ED (Continued) **S118463740**

Trans1 State ID:	NJ0000027193
Year:	2018
Trans2 State ID:	Not reported
Generator Ship Date:	10/19/2015
Trans1 Recv Date:	10/19/2015
Trans2 Recv Date:	Not reported
TSD Site Recv Date:	10/20/2015
Part A Recv Date:	Not reported
Part B Recv Date:	Not reported
Generator EPA ID:	NYP004856355
Trans1 EPA ID:	Not reported
Trans2 EPA ID:	Not reported
TSDF ID 1:	NJD002200046
TSDF ID 2:	Not reported
Manifest Tracking Number:	014085706JJK
Import Indicator:	N
Export Indicator:	N
Discr Quantity Indicator:	N
Discr Type Indicator:	N
Discr Residue Indicator:	N
Discr Partial Reject Indicator:	N
Discr Full Reject Indicator:	N
Manifest Ref Number:	Not reported
Alt Facility RCRA ID:	Not reported
Alt Facility Sign Date:	Not reported
MGMT Method Type Code:	H110
Waste Code a:	Lead
Waste Code b:	Not reported
Waste Code c:	Not reported
Waste Code e:	Not reported
Waste Code f:	Not reported
Waste Code g:	Not reported
Waste Code 1:	Not reported
Waste Code 2:	Not reported
Waste Code 3:	Not reported
Waste Code 4:	Not reported
Waste Code 5:	Not reported
Waste Code 6:	Not reported
Quantity:	500
Units:	Pounds
Number of Containers:	1
Container Type:	Cargo tanks (tank trucks)
Handling Method:	Treat
Specific Gravity:	1

AC827 **CON EDISON** **RCRA NonGen / NLR** **1019902621**
ESE **97 E 4TH ST** **FINDS** **NYP004775912**
1/8-1/4 **NEW YORK, NY 10003** **ECHO**
0.203 mi.
1073 ft. **Site 33 of 35 in cluster AC**

Relative: **Lower**
Actual: **35 ft.**

RCRA Listings:

Date Form Received by Agency:	20150428
Handler Name:	Con Edison
Handler Address:	E 4th St
Handler City,State,Zip:	NEW YORK, NY 10003
EPA ID:	NYP004775912

CON EDISON (Continued) **1019902621**

Contact Name:		THOMAS TEELING
Contact Address:		Not reported
Contact City,State,Zip:		Not reported
Contact Telephone:		212-460-3770
Contact Fax:		Not reported
Contact Email:		Not reported
Contact Title:		Not reported
EPA Region:		02
Land Type:		Private
Federal Waste Generator Description:		Not a generator, verified
Non-Notifier:		Not reported
Biennial Report Cycle:		Not reported
Accessibility:		Not reported
Active Site Indicator:		Not reported
State District Owner:		Ny
State District:		NYSDEC R2
Mailing Address:		IRVING PL 15TH FL NE
Mailing City,State,Zip:		NEW YORK, NY 10003
Owner Name:	Not reported	
Owner Type:		Not reported
Operator Name:	Not reported	
Operator Type:		Not reported
Short-Term Generator Activity:		No
Importer Activity:		No
Mixed Waste Generator:		No
Transporter Activity:		No
Transfer Facility Activity:		No
Recycler Activity with Storage:		No
Small Quantity On-Site Burner Exemption:		No
Smelting Melting and Refining Furnace Exemption:		No
Underground Injection Control:		No
Off-Site Waste Receipt:		No
Universal Waste Indicator:		No
Universal Waste Destination Facility:		No
Federal Universal Waste:		No
Active Site State-Reg Handler:		---
Federal Facility Indicator:		Not reported
Hazardous Secondary Material Indicator:		N
Sub-Part K Indicator:		Not reported
2018 GPRA Permit Baseline:		Not on the Baseline
2018 GPRA Renewals Baseline:		Not on the Baseline
202 GPRA Corrective Action Baseline:		No
Subject to Corrective Action Universe:		No
Non-TSDFs Where RCRA CA has Been Imposed Universe:		No
Corrective Action Priority Ranking:		No NCAPS ranking
Environmental Control Indicator:		No
Institutional Control Indicator:		No
Human Exposure Controls Indicator:		N/A
Groundwater Controls Indicator:		N/A
Significant Non-Complier Universe:		No
Unaddressed Significant Non-Complier Universe:		No
Addressed Significant Non-Complier Universe:		No
Significant Non-Complier With a Compliance Schedule Universe:		No
Financial Assurance Required:		Not reported
Handler Date of Last Change:		20160909
Recognized Trader-Importer:		No
Recognized Trader-Exporter:		No

CON EDISON (Continued) **1019902621**

Importer of Spent Lead Acid Batteries:	No
Exporter of Spent Lead Acid Batteries:	No
Recycler Activity Without Storage:	No
Manifest Broker:	No
Sub-Part P Indicator:	No

Historic Generators:

Receive Date:	20150428
Handler Name: CON EDISON	
Federal Waste Generator Description:	Very Small Quantity Generator (formerly Conditionally-Exempt Small Quantity Generator
State District Owner:	Ny
Large Quantity Handler of Universal Waste:	No
Recognized Trader Importer:	No
Recognized Trader Exporter:	No
Spent Lead Acid Battery Importer:	No
Spent Lead Acid Battery Exporter:	No
Current Record:	No
Non Storage Recycler Activity:	Not reported
Electronic Manifest Broker:	Not reported

Receive Date:	20150428
Handler Name: CON EDISON	
Federal Waste Generator Description:	Not a generator, verified
State District Owner:	Ny
Large Quantity Handler of Universal Waste:	No
Recognized Trader Importer:	No
Recognized Trader Exporter:	No
Spent Lead Acid Battery Importer:	No
Spent Lead Acid Battery Exporter:	No
Current Record:	Yes
Non Storage Recycler Activity:	Not reported
Electronic Manifest Broker:	Not reported

List of NAICS Codes and Descriptions:

NAICS Codes:	No NAICS Codes Found

Facility Has Received Notices of Violations:

Violations:	No Violations Found

Evaluation Action Summary:

Evaluations:	No Evaluations Found

FINDS:

Registry ID:	110069691177

Click Here for FRS Facility Detail Report:

Environmental Interest/Information System:

The Resource Conservation and Recovery Act Information System (RCRAInfo) is EPA's comprehensive information system in support of the Resource Conservation and Recovery Act (RCRA) of 1976 and the Hazardous and Solid Waste Amendments (HSWA) of 1984. It tracks many

CON EDISON (Continued) **1019902621**

types of information about generators, transporters, treaters, storers, and disposers of hazardous waste.

Click this hyperlink while viewing on your computer to access additional FINDS: detail in the EDR Site Report.

ECHO:
Envid: 1019902621
Registry ID: 110069691177

DFR URL:
Name: CON EDISON
Address: 97 E 4TH ST
City,State,Zip: NEW YORK, NY 10003

AC828 **CON EDISON** **NY MANIFEST** **S118463687**
ESE **97 E 4TH ST** **N/A**
1/8-1/4 **NEW YORK, NY 10003**
0.203 mi.
1073 ft. **Site 34 of 35 in cluster AC**

Relative:
Lower

Actual:
35 ft.

NY MANIFEST:
EPA ID: NYP004775912
Country: USA
Name: Con Edison
Address: 97 E 4TH ST
Address 2: Not reported
City,State,Zip: NEW YORK, NY 10003
Zip 4: Not reported
Location Address 1: 2 AVE & E. 4TH STREET
Location Address 2: Not reported
Location City,State,Zip: NEW YORK, NY 10003
Location Zip 4: Not reported
Facility Status: Not reported
Total Tanks: Not reported
Code: BP

Mailing:
Mailing Name: Con Edison
Mailing Contact: Tom Telling
Mailing Address 1: 4 IRVING PLACE-15TH FLOOR
Mailing Address 2: Not reported
Mailing City,State,Zip: NEW YORK, NY 10003
Mailing Zip 4: Not reported
Mailing Country: USA
Mailing Phone: 2124603770

Manifest Data:
Document ID: Not reported
Manifest Status: Not reported
Trans1 State ID: NJ0000027193
Year: 2018
Trans2 State ID: Not reported
Generator Ship Date: 04/29/2015
Trans1 Recv Date: 04/29/2015
Trans2 Recv Date: Not reported
TSD Site Recv Date: 04/29/2015
Part A Recv Date: Not reported

CON EDISON (Continued) **S118463687**

Part B Recv Date: Not reported
Generator EPA ID: NYP004775912
Trans1 EPA ID: Not reported
Trans2 EPA ID: Not reported
TSDF ID 1: NJD002200046
TSDF ID 2: Not reported
Manifest Tracking Number: 014454361JJK
Import Indicator: N
Export Indicator: N
Discr Quantity Indicator: N
Discr Type Indicator: N
Discr Residue Indicator: N
Discr Partial Reject Indicator: N
Discr Full Reject Indicator: N
Manifest Ref Number: Not reported
Alt Facility RCRA ID: Not reported
Alt Facility Sign Date: Not reported
MGMT Method Type Code: H141
Waste Code a: Not reported
Waste Code b: Not reported
Waste Code c: Benzene
Waste Code e: Not reported
Waste Code f: Not reported
Waste Code g: Not reported
Waste Code 1: Not reported
Waste Code 2: Not reported
Waste Code 3: Not reported
Waste Code 4: Not reported
Waste Code 5: Not reported
Waste Code 6: Not reported
Quantity: 139
Units: Gallons (liquids only)
Number of Containers: 1
Container Type: Cargo tanks (tank trucks)
Handling Method: Treat
Specific Gravity: 1

EPA ID: NYP004855546
Country: USA
Name: Con Ed
Address: 97 E 4TH ST
Address 2: SB 858
City,State,Zip: NEW YORK, NY 10003
Zip 4: Not reported
Location Address 1: 97 E 4TH ST
Location Address 2: SB 858
Location City,State,Zip: NEW YORK, NY 10003
Location Zip 4: Not reported
Facility Status: Not reported
Total Tanks: Not reported
Code: BP

Mailing:
Mailing Name: Con Ed
Mailing Contact: Tom Teeling
Mailing Address 1: 4 IRVING PLACE - 15TH FLOOR
Mailing Address 2: Not reported

CON EDISON (Continued) **S118463687**

Mailing City,State,Zip: NEW YORK, NY 10003
Mailing Zip 4: Not reported
Mailing Country: USA
Mailing Phone: 2124603770

Manifest Data:
Document ID: Not reported
Manifest Status: Not reported
Trans1 State ID: NJ0000027193
Year: 2018
Trans2 State ID: Not reported
Generator Ship Date: 10/19/2015
Trans1 Recv Date: 10/19/2015
Trans2 Recv Date: Not reported
TSD Site Recv Date: 10/20/2015
Part A Recv Date: Not reported
Part B Recv Date: Not reported
Generator EPA ID: NYP004855546
Trans1 EPA ID: Not reported
Trans2 EPA ID: Not reported
TSDF ID 1: NJD002200046
TSDF ID 2: Not reported
Manifest Tracking Number: 013245214JJK
Import Indicator: N
Export Indicator: N
Discr Quantity Indicator: N
Discr Type Indicator: N
Discr Residue Indicator: N
Discr Partial Reject Indicator: N
Discr Full Reject Indicator: N
Manifest Ref Number: Not reported
Alt Facility RCRA ID: Not reported
Alt Facility Sign Date: Not reported
MGMT Method Type Code: H110
Waste Code a: Lead
Waste Code b: Not reported
Waste Code c: Not reported
Waste Code e: Not reported
Waste Code f: Not reported
Waste Code g: Not reported
Waste Code 1: Not reported
Waste Code 2: Not reported
Waste Code 3: Not reported
Waste Code 4: Not reported
Waste Code 5: Not reported
Waste Code 6: Not reported
Quantity: 500
Units: Pounds
Number of Containers: 1
Container Type: Cargo tanks (tank trucks)
Handling Method: Treat
Specific Gravity: 1

AC829 **CON EDISON** **NJ MANIFEST** **S120671177**
ESE **97 E 4TH ST** **N/A**
1/8-1/4 **NEW YORK, NY 10003**
0.203 mi.
1073 ft. **Site 35 of 35 in cluster AC**

Relative:
Lower

Actual:
35 ft.

NJ MANIFEST:

EPA ID:	NYP004775912
Name:	CON EDISON
Address:	97 E 4TH ST
City,State,Zip:	NEW YORK, NY 10003
County:	Not reported
Mailing Address:	IRVING PL 15TH FL NE
Mailing City,State,Zip:	NEW YORK, NY 10003
Telephone:	Not reported
Emergency Telephone:	Not reported
Contact:	THOMAS TEELING
Comments:	Not reported
SIC Code:	Not reported
County:	NY061
Municipal:	Not reported
Previous EPAID:	Not reported
Generator Flag:	Not reported
Transporter Flag:	Not reported
TSDF Flag:	Not reported
Name Change:	Not reported
Date Change:	Not reported

Manifest Data:

EPA ID:	NYP004775912
Manifest Number:	014454361JJK
Date Shipped:	4/29/2015
TSDF EPA ID:	NJD002200046
Transporter EPA ID:	NJ0000027193
Transporter 2 EPA ID:	Not reported
Transporter 3 EPA ID:	Not reported
Transporter 4 EPA ID:	Not reported
Transporter 5 EPA ID:	Not reported
Transporter 6 EPA ID:	Not reported
Transporter 7 EPA ID:	Not reported
Transporter 8 EPA ID:	Not reported
Transporter 9 EPA ID:	Not reported
Transporter 10 EPA ID:	Not reported
Date Trans1 Transported Waste:	Not reported
Date Trans2 Transported Waste:	Not reported
Date Trans3 Transported Waste:	Not reported
Date Trans4 Transported Waste:	Not reported
Date Trans5 Transported Waste:	Not reported
Date Trans6 Transported Waste:	Not reported
Date Trans7 Transported Waste:	Not reported
Date Trans8 Transported Waste:	Not reported
Date Trans9 Transported Waste:	Not reported
Date Trans10 Transported Waste:	Not reported
Date TSDF Received Waste:	Not reported
TSDF EPA Facility Name:	Not reported
QTY Units:	Not reported
Transporter SEQ ID:	Not reported
Transporter-1 Date:	Not reported
Waste SEQ ID:	Not reported
Waste Type Code 2:	Not reported

CON EDISON (Continued) **S120671177**

Waste Type Code 3:	Not reported
Waste Type Code 4:	Not reported
Waste Type Code 5:	Not reported
Waste Type Code 6:	Not reported
Date Accepted:	Not reported
Manifest Discrepancy Type:	Not reported
Data Entry Number:	Not reported
Was Load Rejected:	Not reported
Reason Load Was Rejected:	Not reported

AQ830 **266 ELIZABETH ST** **NY AST** **A100366135**
South **266 ELIZABETH ST** **N/A**
1/8-1/4 **NY, NY 10012**
0.203 mi.
1074 ft. **Site 4 of 17 in cluster AQ**

Relative:
Higher

Actual:
43 ft.

AST:

Name:	266 ELIZABETH ST
Address:	266 ELIZABETH ST
City,State,Zip:	NY, NY 10012
Region:	STATE
DEC Region:	2
Site Status:	Inactive
Facility Id:	2-611945
Program Type:	PBS
UTM X:	584994.79841
UTM Y:	4508595.06799
Expiration Date:	N/A
Site Type:	Apartment Building/Office Building

Affiliation Records:

Site Id:	477649
Affiliation Type:	Facility Owner
Company Name:	ELIZABETH STONE LLC
Contact Type:	MANAGING PRINCIPAL
Contact Name:	JEFFERY KAYE
Address1:	599 LEXINGTON AVE, 36TH FLOOR
Address2:	Not reported
City:	NY
State:	NY
Zip Code:	10022
Country Code:	001
Phone:	(646) 808-2917
EMail:	Not reported
Fax Number:	Not reported
Modified By:	MSBAPTIS
Date Last Modified:	2013-01-09

Site Id:	477649
Affiliation Type:	Mail Contact
Company Name:	STONE STREET PROPERTIES LLC
Contact Type:	Not reported
Contact Name:	BRETT HARRIS
Address1:	599 LEXINGTON AVE, 36TH FLOOR
Address2:	Not reported
City:	NY
State:	NY

266 ELIZABETH ST (Continued) **A100366135**

Zip Code:	10022
Country Code:	001
Phone:	(646) 808-2921
EMail:	BRETT@SSPNY.COM
Fax Number:	Not reported
Modified By:	MSBAPTIS
Date Last Modified:	2013-01-09

Site Id:	477649
Affiliation Type:	Facility Operator
Company Name:	266 ELIZABETH ST
Contact Type:	Not reported
Contact Name:	STONE STREET PROPERTIES LLC
Address1:	Not reported
Address2:	Not reported
City:	Not reported
State:	NN
Zip Code:	Not reported
Country Code:	001
Phone:	(646) 808-2917
EMail:	Not reported
Fax Number:	Not reported
Modified By:	MSBAPTIS
Date Last Modified:	2013-01-09

Site Id:	477649
Affiliation Type:	Emergency Contact
Company Name:	ELIZABETH STONE LLC
Contact Type:	Not reported
Contact Name:	BRETT HARRIS
Address1:	Not reported
Address2:	Not reported
City:	Not reported
State:	NN
Zip Code:	Not reported
Country Code:	001
Phone:	Not reported
EMail:	Not reported
Fax Number:	Not reported
Modified By:	MSBAPTIS
Date Last Modified:	2013-01-09

Tank Info:

Tank Number:	001
Tank Id:	246901
Material Code:	0001
Common Name of Substance:	#2 Fuel Oil (On-Site Consumption)
Tank Location:	Aboveground - on saddles, legs, racks, etc.... Tank bottom is elevated above grade or tank pad, allowing visual inspection.
Tank Type:	ZZ
Tank Status:	In Service
Pipe Model:	Not reported
Install Date:	Not reported
Capacity Gallons:	1200
Tightness Test Method:	NN

266 ELIZABETH ST (Continued) **A100366135**

Date Test:	Not reported
Next Test Date:	Not reported
Date Tank Closed:	Not reported
Register:	True
Modified By:	MJGRIFFI
Last Modified:	05/09/2022
Material Name:	#2 fuel oil (on-site consumption)

AR831 **47 EAST 3RD STREET** **UST FINDER** **1028600046**
ESE **47 EAST 3RD STREET** **N/A**
1/8-1/4 **NEW YORK, NY 10003**
0.204 mi.
1079 ft. **Site 1 of 26 in cluster AR**

Relative: **Lower**
Actual: **37 ft.**

UST FINDER:

Object ID:	298302
Facility ID:	NY8012
Name:	47 EAST 3RD STREET
Address:	47 EAST 3RD STREET
City,State,Zip:	NEW YORK, NY 10003
Address Match Type:	Not reported
Open USTs:	1
Closed USTs:	0
TOS USTs:	0
Population 1500ft:	23898
Private Wells 1500ft:	0
Within 100yr Floodplain:	No
Land Use:	Developed, High Intensity
Within SPA:	No
SPA PWS Facility ID:	Not reported
SPA Water Type:	Not reported
SPA Facility Type:	Not reported
SPA HUC12:	Not reported
Within WHPA:	No
WHPA PWS Facility ID:	Not reported
WHPA Water Type:	Not reported
WHPA Facility Type:	Not reported
WHPA HUC12:	Not reported
Facility Status:	Open UST(s)
Date of Last Inspection:	Not reported
EPA Region:	2
Tribe:	Not reported
Coordinate Source:	State
X Coord:	-73.98934
Y Coord:	40.725472
Latitude:	40.725472
Longitude:	-73.98934

UST FINDER:

Object ID:	1319425
Facility ID:	NY8012
Tank ID:	NY11103
Tank Status:	Open
Installation Date:	1986/01/01 16:00:00+00
Removal Date:	Not reported
Tank Capacity:	1500
Substances:	Not reported
Tank Wall Type:	Not reported

AR832 **47 EAST 3RD STREET** **NY UST** **U004289840**
ESE **47 EAST 3RD STREET** **N/A**
1/8-1/4 **NEW YORK, NY 10003**
0.204 mi.
1079 ft. **Site 2 of 26 in cluster AR**

Relative:
Lower

Actual:
37 ft.

UST:

Name:	47 EAST 3RD STREET
Address:	47 EAST 3RD STREET
City,State,Zip:	NEW YORK, NY 10003
Id/Status:	2-214973 / Active
Program Type:	PBS
Region:	STATE
DEC Region:	2
Expiration Date:	08/20/2028
UTM X:	585350.40162
UTM Y:	4508773.74395
Site Type:	Private Residence

Affiliation Records:

Site Id:	8012
Affiliation Type:	Mail Contact
Company Name:	ALLICAT FAMILY LLC
Contact Type:	Not reported
Contact Name:	ALISTAIR ECONOMAKIS
Address1:	138 ATLANTIC AVENUE
Address2:	Not reported
City:	BROOKLYN
State:	NY
Zip Code:	11201
Country Code:	001
Phone:	(718) 625-4114 304
EMail:	AEE@GRANITEMANAGEMENT.COM
Fax Number:	Not reported
Modified By:	ACDANIEL
Date Last Modified:	2023-09-19

Site Id:	8012
Affiliation Type:	Facility Operator
Company Name:	47 EAST 3RD STREET
Contact Type:	Not reported
Contact Name:	ALISTAIR ECONOMAKIS
Address1:	Not reported
Address2:	Not reported
City:	Not reported
State:	NN
Zip Code:	Not reported
Country Code:	001
Phone:	(718) 625-4114 304
EMail:	Not reported
Fax Number:	Not reported
Modified By:	DMMOLOUG
Date Last Modified:	2013-08-09

Site Id:	8012
Affiliation Type:	Emergency Contact
Company Name:	ALISTAIR AND CATHERINE ECONOMAKIS
Contact Type:	Not reported
Contact Name:	ALISTAIR ECONOMAKIS
Address1:	Not reported

47 EAST 3RD STREET (Continued) **U004289840**

Address2:	Not reported
City:	Not reported
State:	NN
Zip Code:	Not reported
Country Code:	999
Phone:	(917) 379-5085
EMail:	Not reported
Fax Number:	Not reported
Modified By:	DMMOLOUG
Date Last Modified:	2013-08-09

Site Id:	8012
Affiliation Type:	Facility Owner
Company Name:	ALICAT FAMILY LLC AND AEE FAMILY LLC
Contact Type:	MANAGER
Contact Name:	ALISTAIR ECONOMAKIS
Address1:	47 EAST 3RD STREET
Address2:	Not reported
City:	NEW YORK CITY
State:	NY
Zip Code:	10003
Country Code:	001
Phone:	(917) 379-5085
EMail:	Not reported
Fax Number:	Not reported
Modified By:	JSMACRI
Date Last Modified:	2023-10-10

Tank Info:

Tank Number:	001
Tank ID:	23604
Tank Status:	In Service
Material Name:	In Service
Capacity Gallons:	1500
Install Date:	01/01/1986
Date Tank Closed:	Not reported
Registered:	True
Tank Location:	Underground
Tank Type:	Fiberglass reinforced plastic [FRP]
Material Code:	0001
Common Name of Substance:	#2 Fuel Oil (On-Site Consumption)

Tightness Test Method:	-
Date Test:	Not reported
Next Test Date:	Not reported
Pipe Model:	Not reported
Modified By:	MJGRIFFI
Last Modified:	05/09/2022

Equipment Records:

F00 - Pipe External Protection - None
I05 - Overfill - Vent Whistle
G00 - Tank Secondary Containment - None
H08 - Tank Leak Detection - Weep holes in Vaults with no access for inspection
J02 - Dispenser - Suction Dispenser

47 EAST 3RD STREET (Continued) **U004289840**

C01 - Pipe Location - Aboveground
A00 - Tank Internal Protection - None
B01 - Tank External Protection - Painted/Asphalt Coating
D01 - Pipe Type - Steel/Carbon Steel/Iron
E00 - Piping Secondary Containment - None
K01 - Spill Prevention - Catch Basin
L09 - Piping Leak Detection - Exempt Suction Piping

AO833 **CON EDISON SERVICE BOX: 40674** **RCRA NonGen / NLR** **1016966716**
NE **6-8 ST MARKS** **NY MANIFEST** **NYP004395612**
1/8-1/4 **NEW YORK, NY 10009**
0.205 mi.
1080 ft. **Site 3 of 23 in cluster AO**

Relative: **Lower**
Actual: **39 ft.**

RCRA Listings:

Date Form Received by Agency:		20131221
Handler Name:		Con Edison Service Box: 40674
Handler Address:		St Marks
Handler City,State,Zip:		NEW YORK, NY 10009
EPA ID:		NYP004395612
Contact Name:		THOMAS TEELING
Contact Address:		Not reported
Contact City,State,Zip:		Not reported
Contact Telephone:		212-460-3770
Contact Fax:		Not reported
Contact Email:		Not reported
Contact Title:		SENIOR SCIENTIST
EPA Region:		02
Land Type:		Private
Federal Waste Generator Description:		Not a generator, verified
Non-Notifier:		Not reported
Biennial Report Cycle:		Not reported
Accessibility:		Not reported
Active Site Indicator:		Not reported
State District Owner:		Ny
State District:		NYSDEC R2
Mailing Address:		IRVING PL, 15TH FL NE
Mailing City,State,Zip:		NEW YORK, NY 10003
Owner Name:	Not reported	
Owner Type:		Not reported
Operator Name:	Not reported	
Operator Type:		Not reported
Short-Term Generator Activity:		No
Importer Activity:		No
Mixed Waste Generator:		No
Transporter Activity:		No
Transfer Facility Activity:		No
Recycler Activity with Storage:		No
Small Quantity On-Site Burner Exemption:		No
Smelting Melting and Refining Furnace Exemption:		No
Underground Injection Control:		No
Off-Site Waste Receipt:		No
Universal Waste Indicator:		No
Universal Waste Destination Facility:		No
Federal Universal Waste:		No
Active Site State-Reg Handler:		---
Federal Facility Indicator:		Not reported
Hazardous Secondary Material Indicator:		N

CON EDISON SERVICE BOX: 40674 (Continued) **1016966716**

Sub-Part K Indicator:	Not reported
2018 GPRA Permit Baseline:	Not on the Baseline
2018 GPRA Renewals Baseline:	Not on the Baseline
202 GPRA Corrective Action Baseline:	No
Subject to Corrective Action Universe:	No
Non-TSDFs Where RCRA CA has Been Imposed Universe:	No
Corrective Action Priority Ranking:	No NCAPS ranking
Environmental Control Indicator:	No
Institutional Control Indicator:	No
Human Exposure Controls Indicator:	N/A
Groundwater Controls Indicator:	N/A
Significant Non-Complier Universe:	No
Unaddressed Significant Non-Complier Universe:	No
Addressed Significant Non-Complier Universe:	No
Significant Non-Complier With a Compliance Schedule Universe:	No
Financial Assurance Required:	Not reported
Handler Date of Last Change:	20140701
Recognized Trader-Importer:	No
Recognized Trader-Exporter:	No
Importer of Spent Lead Acid Batteries:	No
Exporter of Spent Lead Acid Batteries:	No
Recycler Activity Without Storage:	No
Manifest Broker:	No
Sub-Part P Indicator:	No

Historic Generators:

Receive Date:	20131121
Handler Name: CON EDISON SERVICE BOX:	40674
Federal Waste Generator Description:	Very Small Quantity Generator (formerly Conditionally-Exempt Small Quantity Generator
State District Owner:	Ny
Large Quantity Handler of Universal Waste:	No
Recognized Trader Importer:	No
Recognized Trader Exporter:	No
Spent Lead Acid Battery Importer:	No
Spent Lead Acid Battery Exporter:	No
Current Record:	No
Non Storage Recycler Activity:	Not reported
Electronic Manifest Broker:	Not reported

Receive Date:	20131221
Handler Name: CON EDISON SERVICE BOX:	40674
Federal Waste Generator Description:	Not a generator, verified
State District Owner:	Ny
Large Quantity Handler of Universal Waste:	No
Recognized Trader Importer:	No
Recognized Trader Exporter:	No
Spent Lead Acid Battery Importer:	No
Spent Lead Acid Battery Exporter:	No
Current Record:	Yes
Non Storage Recycler Activity:	Not reported
Electronic Manifest Broker:	Not reported

List of NAICS Codes and Descriptions:

NAICS Codes:	No NAICS Codes Found

CON EDISON SERVICE BOX: 40674 (Continued) **1016966716**

Facility Has Received Notices of Violations:
Violations: No Violations Found

Evaluation Action Summary:
Evaluations: No Evaluations Found

NY MANIFEST:

EPA ID:	NYP004395612
Country:	USA
Name:	Con Edison
Address:	6-8 ST MARKS
Address 2:	Not reported
City,State,Zip:	NEW YORK, NY 10009
Zip 4:	Not reported
Location Address 1:	6-8 ST MARKS PL
Location Address 2:	SB40674
Location City,State,Zip:	NEW YORK, NY 10009
Location Zip 4:	Not reported
Facility Status:	Not reported
Total Tanks:	Not reported
Code:	BP

Mailing:

Mailing Name:	Con Edison
Mailing Contact:	Con Edison
Mailing Address 1:	4 IRVING PLACE
Mailing Address 2:	15TH FL
Mailing City,State,Zip:	NEW YORK, NY 10003
Mailing Zip 4:	Not reported
Mailing Country:	USA
Mailing Phone:	Not reported

Manifest Data:

Document ID:	Not reported
Manifest Status:	Not reported
Trans1 State ID:	NJD003812047
Year:	2018
Trans2 State ID:	NJD003812047
Generator Ship Date:	11/21/2013
Trans1 Recv Date:	11/21/2013
Trans2 Recv Date:	11/25/2013
TSD Site Recv Date:	11/25/2013
Part A Recv Date:	Not reported
Part B Recv Date:	Not reported
Generator EPA ID:	NYP004395612
Trans1 EPA ID:	Not reported
Trans2 EPA ID:	Not reported
TSDF ID 1:	NJD991291105
TSDF ID 2:	Not reported
Manifest Tracking Number:	002237086GBF
Import Indicator:	N
Export Indicator:	N
Discr Quantity Indicator:	N
Discr Type Indicator:	N
Discr Residue Indicator:	N

CON EDISON SERVICE BOX: 40674 (Continued) **1016966716**

Discr Partial Reject Indicator:	N
Discr Full Reject Indicator:	N
Manifest Ref Number:	Not reported
Alt Facility RCRA ID:	Not reported
Alt Facility Sign Date:	Not reported
MGMT Method Type Code:	H110
Waste Code a:	Lead
Waste Code b:	Not reported
Waste Code c:	Not reported
Waste Code e:	Not reported
Waste Code f:	Not reported
Waste Code g:	Not reported
Waste Code 1:	Not reported
Waste Code 2:	Not reported
Waste Code 3:	Not reported
Waste Code 4:	Not reported
Waste Code 5:	Not reported
Waste Code 6:	Not reported
Quantity:	1000
Units:	Pounds
Number of Containers:	1
Container Type:	Cargo tanks (tank trucks)
Handling Method:	Treat
Specific Gravity:	1

AM834 **CON EDISON SERVICE BOX: 652** **RCRA NonGen / NLR** **1016974218**
WNW **38-36 W 3RD ST & WOOSTER ST E OF** **NY MANIFEST** **NYP004480323**
1/8-1/4 **NEW YORK, NY 10012**
0.205 mi.
1081 ft. **Site 4 of 6 in cluster AM**

Relative: **Lower**
Actual: **33 ft.**

RCRA Listings:

Date Form Received by Agency:	20140427
Handler Name:	Con Edison Service Box: 652
Handler Address:	W 3rd St & Wooster St E Of
Handler City,State,Zip:	NEW YORK, NY 10012
EPA ID:	NYP004480323
Contact Name:	THOMAS TEELING
Contact Address:	Not reported
Contact City,State,Zip:	Not reported
Contact Telephone:	212-460-3770
Contact Fax:	Not reported
Contact Email:	Not reported
Contact Title:	SENIOR SCIENTIST
EPA Region:	02
Land Type:	Private
Federal Waste Generator Description:	Not a generator, verified
Non-Notifier:	Not reported
Biennial Report Cycle:	Not reported
Accessibility:	Not reported
Active Site Indicator:	Not reported
State District Owner:	Ny
State District:	NYSDEC R2
Mailing Address:	IRVING PL, 15TH FL NE
Mailing City,State,Zip:	NEW YORK, NY 10003
Owner Name:	Not reported
Owner Type:	Not reported

CON EDISON SERVICE BOX: 652 (Continued) **1016974218**

Operator Name:	Not reported
Operator Type:	Not reported
Short-Term Generator Activity:	No
Importer Activity:	No
Mixed Waste Generator:	No
Transporter Activity:	No
Transfer Facility Activity:	No
Recycler Activity with Storage:	No
Small Quantity On-Site Burner Exemption:	No
Smelting Melting and Refining Furnace Exemption:	No
Underground Injection Control:	No
Off-Site Waste Receipt:	No
Universal Waste Indicator:	No
Universal Waste Destination Facility:	No
Federal Universal Waste:	No
Active Site State-Reg Handler:	---
Federal Facility Indicator:	Not reported
Hazardous Secondary Material Indicator:	N
Sub-Part K Indicator:	Not reported
2018 GPRA Permit Baseline:	Not on the Baseline
2018 GPRA Renewals Baseline:	Not on the Baseline
202 GPRA Corrective Action Baseline:	No
Subject to Corrective Action Universe:	No
Non-TSDFs Where RCRA CA has Been Imposed Universe:	No
Corrective Action Priority Ranking:	No NCAPS ranking
Environmental Control Indicator:	No
Institutional Control Indicator:	No
Human Exposure Controls Indicator:	N/A
Groundwater Controls Indicator:	N/A
Significant Non-Complier Universe:	No
Unaddressed Significant Non-Complier Universe:	No
Addressed Significant Non-Complier Universe:	No
Significant Non-Complier With a Compliance Schedule Universe:	No
Financial Assurance Required:	Not reported
Handler Date of Last Change:	20141014
Recognized Trader-Importer:	No
Recognized Trader-Exporter:	No
Importer of Spent Lead Acid Batteries:	No
Exporter of Spent Lead Acid Batteries:	No
Recycler Activity Without Storage:	No
Manifest Broker:	No
Sub-Part P Indicator:	No

Historic Generators:

Receive Date:	20140327
Handler Name: CON EDISON SERVICE BOX:	652
Federal Waste Generator Description:	Very Small Quantity Generator (formerly Conditionally-Exempt Small Quantity Generator
State District Owner:	Ny
Large Quantity Handler of Universal Waste:	No
Recognized Trader Importer:	No
Recognized Trader Exporter:	No
Spent Lead Acid Battery Importer:	No
Spent Lead Acid Battery Exporter:	No
Current Record:	No
Non Storage Recycler Activity:	Not reported

CON EDISON SERVICE BOX: 652 (Continued) **1016974218**

Electronic Manifest Broker: Not reported

Receive Date: 20140427
Handler Name: CON EDISON SERVICE BOX: 652
Federal Waste Generator Description: Not a generator, verified
State District Owner: Ny
Large Quantity Handler of Universal Waste: No
Recognized Trader Importer: No
Recognized Trader Exporter: No
Spent Lead Acid Battery Importer: No
Spent Lead Acid Battery Exporter: No
Current Record: Yes
Non Storage Recycler Activity: Not reported
Electronic Manifest Broker: Not reported

List of NAICS Codes and Descriptions:
NAICS Codes: No NAICS Codes Found

Facility Has Received Notices of Violations:
Violations: No Violations Found

Evaluation Action Summary:
Evaluations: No Evaluations Found

NY MANIFEST:
EPA ID: NYP004480323
Country: USA
Name: Con Edison
Address: 38-36 W 3RD ST & WOOSTER ST E
Address 2: Not reported
City,State,Zip: NEW YORK, NY 10012
Zip 4: Not reported
Location Address 1: 38-36 3 & WOOSTER ST
Location Address 2: SB652
Location City,State,Zip: NEW YORK, NY 10012
Location Zip 4: Not reported
Facility Status: Not reported
Total Tanks: Not reported
Code: BP

Mailing:
Mailing Name: Con Edison
Mailing Contact: Con Edison
Mailing Address 1: 4 IRVING ST
Mailing Address 2: 15TH ST
Mailing City,State,Zip: NEW YORK, NY 10003
Mailing Zip 4: Not reported
Mailing Country: USA
Mailing Phone: Not reported

Manifest Data:
Document ID: Not reported
Manifest Status: Not reported
Trans1 State ID: NJD003812047

CON EDISON SERVICE BOX: 652 (Continued) **1016974218**

Year:	2018
Trans2 State ID:	Not reported
Generator Ship Date:	03/26/2014
Trans1 Recv Date:	03/26/2014
Trans2 Recv Date:	Not reported
TSD Site Recv Date:	03/27/2014
Part A Recv Date:	Not reported
Part B Recv Date:	Not reported
Generator EPA ID:	NYP004480323
Trans1 EPA ID:	Not reported
Trans2 EPA ID:	Not reported
TSDF ID 1:	NJD991291105
TSDF ID 2:	Not reported
Manifest Tracking Number:	002406114GBF
Import Indicator:	N
Export Indicator:	N
Discr Quantity Indicator:	N
Discr Type Indicator:	N
Discr Residue Indicator:	N
Discr Partial Reject Indicator:	N
Discr Full Reject Indicator:	N
Manifest Ref Number:	Not reported
Alt Facility RCRA ID:	Not reported
Alt Facility Sign Date:	Not reported
MGMT Method Type Code:	H110
Waste Code a:	Lead
Waste Code b:	Not reported
Waste Code c:	Not reported
Waste Code e:	Not reported
Waste Code f:	Not reported
Waste Code g:	Not reported
Waste Code 1:	Not reported
Waste Code 2:	Not reported
Waste Code 3:	Not reported
Waste Code 4:	Not reported
Waste Code 5:	Not reported
Waste Code 6:	Not reported
Quantity:	500
Units:	Pounds
Number of Containers:	1
Container Type:	Cargo tanks (tank trucks)
Handling Method:	Treat
Specific Gravity:	1

AD835 **CON EDISON** **NY MANIFEST** **S121967389**
SSE **11 2ND AVE** **N/A**
1/8-1/4 **NEW YORK, NY 10003**
0.205 mi.
1083 ft. **Site 10 of 10 in cluster AD**

Relative: **Lower**
Actual: **41 ft.**

NY MANIFEST:

EPA ID:	NYP004856181
Country:	USA
Name:	Con Edison
Address:	11 2ND AVE
Address 2:	SB 53915
City,State,Zip:	NEW YORK, NY 10003

CON EDISON (Continued) **S121967389**

Zip 4: Not reported
Location Address 1: 11 2ND AVE
Location Address 2: SB 53915
Location City,State,Zip: NEW YORK, NY 10003
Location Zip 4: Not reported
Facility Status: Not reported
Total Tanks: Not reported
Code: BP

Mailing:
Mailing Name: Con Edison
Mailing Contact: Dennis Huacon
Mailing Address 1: 4 IRVING PL 15TH FL
Mailing Address 2: Not reported
Mailing City,State,Zip: NEW YORK, NY 10003
Mailing Zip 4: Not reported
Mailing Country: USA
Mailing Phone: 2124603770

Manifest Data:
Document ID: Not reported
Manifest Status: Not reported
Trans1 State ID: NJ0000027193
Year: 2018
Trans2 State ID: Not reported
Generator Ship Date: 10/19/2015
Trans1 Recv Date: 10/19/2015
Trans2 Recv Date: Not reported
TSD Site Recv Date: 10/21/2015
Part A Recv Date: Not reported
Part B Recv Date: Not reported
Generator EPA ID: NYP004856181
Trans1 EPA ID: Not reported
Trans2 EPA ID: Not reported
TSDF ID 1: NJD002200046
TSDF ID 2: Not reported
Manifest Tracking Number: 014085609JJK
Import Indicator: N
Export Indicator: N
Discr Quantity Indicator: N
Discr Type Indicator: N
Discr Residue Indicator: N
Discr Partial Reject Indicator: N
Discr Full Reject Indicator: N
Manifest Ref Number: Not reported
Alt Facility RCRA ID: Not reported
Alt Facility Sign Date: Not reported
MGMT Method Type Code: H110
Waste Code a: Lead
Waste Code b: Not reported
Waste Code c: Not reported
Waste Code e: Not reported
Waste Code f: Not reported
Waste Code g: Not reported
Waste Code 1: Not reported
Waste Code 2: Not reported
Waste Code 3: Not reported

CON EDISON (Continued) **S121967389**

Waste Code 4:	Not reported
Waste Code 5:	Not reported
Waste Code 6:	Not reported
Quantity:	500
Units:	Pounds
Number of Containers:	1
Container Type:	Cargo tanks (tank trucks)
Handling Method:	Treat
Specific Gravity:	1

AO836 **ST MARKS HOTEL** **NY AST** **A100296134**
NE **2 ST. MARKS PLACE** **N/A**
1/8-1/4 **NEW YORK, NY 10003**
0.205 mi.
1083 ft. **Site 4 of 23 in cluster AO**

Relative:
Lower

Actual:
40 ft.

AST:

Name:	ST MARKS HOTEL
Address:	2 ST. MARKS PLACE
City,State,Zip:	NEW YORK, NY 10003
Region:	STATE
DEC Region:	2
Site Status:	Active
Facility Id:	2-608643
Program Type:	PBS
UTM X:	585319.14666
UTM Y:	4509198.48395
Expiration Date:	03/19/2018
Site Type:	Other

Affiliation Records:

Site Id:	30495
Affiliation Type:	Facility Owner
Company Name:	2 ST MARKS PLACE HOTEL CORP
Contact Type:	OFFICER
Contact Name:	WILLIAM PAPPAS
Address1:	2 ST. MARKS PLACE
Address2:	Not reported
City:	NEW YORK
State:	NY
Zip Code:	10003
Country Code:	001
Phone:	(212) 674-0100
EMail:	Not reported
Fax Number:	Not reported
Modified By:	MRBARROW
Date Last Modified:	2017-02-17

Site Id:	30495
Affiliation Type:	Mail Contact
Company Name:	ST MARKS HOTEL CORP
Contact Type:	Not reported
Contact Name:	WILLIAM PAPPAS
Address1:	2 ST. MARKS PLACE
Address2:	Not reported
City:	NEW YORK
State:	NY

ST MARKS HOTEL (Continued) **A100296134**

Zip Code:	10003
Country Code:	001
Phone:	(212) 674-0100
EMail:	STMARKSHOTEL@AOL.COM
Fax Number:	Not reported
Modified By:	MRBARROW
Date Last Modified:	2017-02-17

Site Id:	30495
Affiliation Type:	Facility Operator
Company Name:	ST MARKS HOTEL
Contact Type:	Not reported
Contact Name:	WILLIAM PAPPAS
Address1:	Not reported
Address2:	Not reported
City:	Not reported
State:	NN
Zip Code:	Not reported
Country Code:	001
Phone:	(212) 674-0100
EMail:	Not reported
Fax Number:	Not reported
Modified By:	MRBARROW
Date Last Modified:	2017-02-17

Site Id:	30495
Affiliation Type:	Emergency Contact
Company Name:	2 ST MARKS PLACE HOTEL CORP
Contact Type:	Not reported
Contact Name:	WILLIAM PAPPAS
Address1:	Not reported
Address2:	Not reported
City:	Not reported
State:	NN
Zip Code:	Not reported
Country Code:	999
Phone:	(212) 674-0100
EMail:	Not reported
Fax Number:	Not reported
Modified By:	MRBARROW
Date Last Modified:	2017-02-17

Tank Info:

Tank Number:	1500
Tank Id:	65431
Material Code:	0001
Common Name of Substance:	#2 Fuel Oil (On-Site Consumption)

Equipment Records:

H06 - Tank Leak Detection - Impervious Barrier/Concrete Pad (A/G)
J05 - Dispenser - On Site Heating System (Supply/Return)
L00 - Piping Leak Detection - None
A01 - Tank Internal Protection - Epoxy Liner
D01 - Pipe Type - Steel/Carbon Steel/Iron
E00 - Piping Secondary Containment - None

ST MARKS HOTEL (Continued) **A100296134**

F01 - Pipe External Protection - Painted/Asphalt Coating
K00 - Spill Prevention - None
B00 - Tank External Protection - None
G02 - Tank Secondary Containment - Vault (w/access)
I05 - Overfill - Vent Whistle
C01 - Pipe Location - Aboveground

Tank Location:	Aboveground - contact with impervious barrier... Tank bottom rests on impervious barrier, allowing visual indication of leaks.
Tank Type:	Steel/Carbon Steel/Iron
Tank Status:	In Service
Pipe Model:	Not reported
Install Date:	01/01/1992
Capacity Gallons:	1500
Tightness Test Method:	-
Date Test:	Not reported
Next Test Date:	Not reported
Date Tank Closed:	Not reported
Register:	True
Modified By:	MJGRIFFI
Last Modified:	05/09/2022
Material Name:	#2 fuel oil (on-site consumption)

AI837 **CON EDISON VAULT: 1335** **RCRA NonGen / NLR** **1016963790**
NNE **136 E 8TH ST FRONT OF VAULT 1335** **NY MANIFEST** **NYP004367637**
1/8-1/4 **NEW YORK, NY 10010**
0.205 mi.
1085 ft. **Site 16 of 22 in cluster AI**

Relative: **Lower**
Actual: **39 ft.**

RCRA Listings:

Date Form Received by Agency:		20131029
Handler Name:		Con Edison Vault: 1335
Handler Address:		E 8th St Front Of Vault 1335
Handler City,State,Zip:		NEW YORK, NY 10010
EPA ID:		NYP004367637
Contact Name:		THOMAS TEELING
Contact Address:		Not reported
Contact City,State,Zip:		Not reported
Contact Telephone:		212-460-3770
Contact Fax:		Not reported
Contact Email:		Not reported
Contact Title:		SENIOR SCIENTIST
EPA Region:		02
Land Type:		Private
Federal Waste Generator Description:		Not a generator, verified
Non-Notifier:		Not reported
Biennial Report Cycle:		Not reported
Accessibility:		Not reported
Active Site Indicator:		Not reported
State District Owner:		Ny
State District:		NYSDEC R2
Mailing Address:		IRVING PL, 15TH FL NE
Mailing City,State,Zip:		NEW YORK, NY 10003
Owner Name:	Not reported	
Owner Type:		Not reported
Operator Name:	Not reported	
Operator Type:		Not reported
Short-Term Generator Activity:		No
Importer Activity:		No

CON EDISON VAULT: 1335 (Continued) **1016963790**

Mixed Waste Generator:	No
Transporter Activity:	No
Transfer Facility Activity:	No
Recycler Activity with Storage:	No
Small Quantity On-Site Burner Exemption:	No
Smelting Melting and Refining Furnace Exemption:	No
Underground Injection Control:	No
Off-Site Waste Receipt:	No
Universal Waste Indicator:	No
Universal Waste Destination Facility:	No
Federal Universal Waste:	No
Active Site State-Reg Handler:	---
Federal Facility Indicator:	Not reported
Hazardous Secondary Material Indicator:	N
Sub-Part K Indicator:	Not reported
2018 GPRA Permit Baseline:	Not on the Baseline
2018 GPRA Renewals Baseline:	Not on the Baseline
202 GPRA Corrective Action Baseline:	No
Subject to Corrective Action Universe:	No
Non-TSDFs Where RCRA CA has Been Imposed Universe:	No
Corrective Action Priority Ranking:	No NCAPS ranking
Environmental Control Indicator:	No
Institutional Control Indicator:	No
Human Exposure Controls Indicator:	N/A
Groundwater Controls Indicator:	N/A
Significant Non-Complier Universe:	No
Unaddressed Significant Non-Complier Universe:	No
Addressed Significant Non-Complier Universe:	No
Significant Non-Complier With a Compliance Schedule Universe:	No
Financial Assurance Required:	Not reported
Handler Date of Last Change:	20140701
Recognized Trader-Importer:	No
Recognized Trader-Exporter:	No
Importer of Spent Lead Acid Batteries:	No
Exporter of Spent Lead Acid Batteries:	No
Recycler Activity Without Storage:	No
Manifest Broker:	No
Sub-Part P Indicator:	No

Historic Generators:

Receive Date:	20130929
Handler Name: CON EDISON VAULT: 1335	
Federal Waste Generator Description:	Very Small Quantity Generator (formerly Conditionally-Exempt Small Quantity Generator
State District Owner:	Ny
Large Quantity Handler of Universal Waste:	No
Recognized Trader Importer:	No
Recognized Trader Exporter:	No
Spent Lead Acid Battery Importer:	No
Spent Lead Acid Battery Exporter:	No
Current Record:	No
Non Storage Recycler Activity:	Not reported
Electronic Manifest Broker:	Not reported

Receive Date:	20131029
Handler Name: CON EDISON VAULT: 1335	

CON EDISON VAULT: 1335 (Continued) **1016963790**

Federal Waste Generator Description:	Not a generator, verified
State District Owner:	Ny
Large Quantity Handler of Universal Waste:	No
Recognized Trader Importer:	No
Recognized Trader Exporter:	No
Spent Lead Acid Battery Importer:	No
Spent Lead Acid Battery Exporter:	No
Current Record:	Yes
Non Storage Recycler Activity:	Not reported
Electronic Manifest Broker:	Not reported

List of NAICS Codes and Descriptions:

NAICS Codes:	No NAICS Codes Found

Facility Has Received Notices of Violations:

Violations:	No Violations Found

Evaluation Action Summary:

Evaluations:	No Evaluations Found

NY MANIFEST:

EPA ID:	NYP004367637
Country:	USA
Name:	Con Edison
Address:	136 E 8TH ST FRONT OF VAULT 13
Address 2:	Not reported
City,State,Zip:	NEW YORK, NY 10010
Zip 4:	Not reported
Location Address 1:	E 8TH ST 136 CTR
Location Address 2:	V# 1335
Location City,State,Zip:	NEW YORK, NY 10010
Location Zip 4:	Not reported
Facility Status:	Not reported
Total Tanks:	Not reported
Code:	BP

Mailing:

Mailing Name:	Con Edison
Mailing Contact:	Con Edison
Mailing Address 1:	4 IRVING PL 15TH FL
Mailing Address 2:	Not reported
Mailing City,State,Zip:	NEW YORK, NY 10003
Mailing Zip 4:	Not reported
Mailing Country:	USA
Mailing Phone:	2124603770

Manifest Data:

Document ID:	Not reported
Manifest Status:	Not reported
Trans1 State ID:	NJD003812047
Year:	2018
Trans2 State ID:	Not reported
Generator Ship Date:	09/29/2013
Trans1 Recv Date:	09/29/2013

CON EDISON VAULT: 1335 (Continued) **1016963790**

Trans2 Recv Date:	Not reported
TSD Site Recv Date:	10/07/2013
Part A Recv Date:	Not reported
Part B Recv Date:	Not reported
Generator EPA ID:	NYP004367637
Trans1 EPA ID:	Not reported
Trans2 EPA ID:	Not reported
TSDF ID 1:	NJD991291105
TSDF ID 2:	Not reported
Manifest Tracking Number:	002086132GBF
Import Indicator:	N
Export Indicator:	N
Discr Quantity Indicator:	N
Discr Type Indicator:	N
Discr Residue Indicator:	N
Discr Partial Reject Indicator:	N
Discr Full Reject Indicator:	N
Manifest Ref Number:	Not reported
Alt Facility RCRA ID:	Not reported
Alt Facility Sign Date:	Not reported
MGMT Method Type Code:	H110
Waste Code a:	Lead
Waste Code b:	Not reported
Waste Code c:	Not reported
Waste Code e:	Not reported
Waste Code f:	Not reported
Waste Code g:	Not reported
Waste Code 1:	Not reported
Waste Code 2:	Not reported
Waste Code 3:	Not reported
Waste Code 4:	Not reported
Waste Code 5:	Not reported
Waste Code 6:	Not reported
Quantity:	1000
Units:	Pounds
Number of Containers:	1
Container Type:	Cargo tanks (tank trucks)
Handling Method:	Treat
Specific Gravity:	1

AI838 **CON EDISON VAULT: 3384** **RCRA NonGen / NLR** **1016963789**
NNE **136 E 8TH ST FRONT OF VAULT 3384** **NY MANIFEST** **NYP004367629**
1/8-1/4 **NEW YORK, NY 10010**
0.205 mi.
1085 ft. **Site 17 of 22 in cluster AI**

Relative: **Lower**
Actual: **39 ft.**

RCRA Listings:

Date Form Received by Agency:	20131029
Handler Name:	Con Edison Vault: 3384
Handler Address:	E 8th St Front Of Vault 3384
Handler City,State,Zip:	NEW YORK, NY 10010
EPA ID:	NYP004367629
Contact Name:	THOMAS TEELING
Contact Address:	Not reported
Contact City,State,Zip:	Not reported
Contact Telephone:	212-460-3770
Contact Fax:	Not reported

CON EDISON VAULT: 3384 (Continued) **1016963789**

Contact Email:		Not reported
Contact Title:		SENIOR SCIENTIST
EPA Region:		02
Land Type:		Private
Federal Waste Generator Description:		Not a generator, verified
Non-Notifier:		Not reported
Biennial Report Cycle:		Not reported
Accessibility:		Not reported
Active Site Indicator:		Not reported
State District Owner:		Ny
State District:		NYSDEC R2
Mailing Address:		IRVING PL, 15TH FL NE
Mailing City,State,Zip:		NEW YORK, NY 10003
Owner Name:	Not reported	
Owner Type:		Not reported
Operator Name:	Not reported	
Operator Type:		Not reported
Short-Term Generator Activity:		No
Importer Activity:		No
Mixed Waste Generator:		No
Transporter Activity:		No
Transfer Facility Activity:		No
Recycler Activity with Storage:		No
Small Quantity On-Site Burner Exemption:		No
Smelting Melting and Refining Furnace Exemption:		No
Underground Injection Control:		No
Off-Site Waste Receipt:		No
Universal Waste Indicator:		No
Universal Waste Destination Facility:		No
Federal Universal Waste:		No
Active Site State-Reg Handler:		---
Federal Facility Indicator:		Not reported
Hazardous Secondary Material Indicator:		N
Sub-Part K Indicator:		Not reported
2018 GPRA Permit Baseline:		Not on the Baseline
2018 GPRA Renewals Baseline:		Not on the Baseline
202 GPRA Corrective Action Baseline:		No
Subject to Corrective Action Universe:		No
Non-TSDFs Where RCRA CA has Been Imposed Universe:		No
Corrective Action Priority Ranking:		No NCAPS ranking
Environmental Control Indicator:		No
Institutional Control Indicator:		No
Human Exposure Controls Indicator:		N/A
Groundwater Controls Indicator:		N/A
Significant Non-Complier Universe:		No
Unaddressed Significant Non-Complier Universe:		No
Addressed Significant Non-Complier Universe:		No
Significant Non-Complier With a Compliance Schedule Universe:		No
Financial Assurance Required:		Not reported
Handler Date of Last Change:		20140701
Recognized Trader-Importer:		No
Recognized Trader-Exporter:		No
Importer of Spent Lead Acid Batteries:		No
Exporter of Spent Lead Acid Batteries:		No
Recycler Activity Without Storage:		No
Manifest Broker:		No
Sub-Part P Indicator:		No

CON EDISON VAULT: 3384 (Continued) **1016963789**

Historic Generators:

Receive Date:	20130929
Handler Name: CON EDISON VAULT: 3384	
Federal Waste Generator Description:	Very Small Quantity Generator (formerly Conditionally-Exempt Small Quantity Generator
State District Owner:	Ny
Large Quantity Handler of Universal Waste:	No
Recognized Trader Importer:	No
Recognized Trader Exporter:	No
Spent Lead Acid Battery Importer:	No
Spent Lead Acid Battery Exporter:	No
Current Record:	No
Non Storage Recycler Activity:	Not reported
Electronic Manifest Broker:	Not reported

Receive Date:	20131029
Handler Name: CON EDISON VAULT: 3384	
Federal Waste Generator Description:	Not a generator, verified
State District Owner:	Ny
Large Quantity Handler of Universal Waste:	No
Recognized Trader Importer:	No
Recognized Trader Exporter:	No
Spent Lead Acid Battery Importer:	No
Spent Lead Acid Battery Exporter:	No
Current Record:	Yes
Non Storage Recycler Activity:	Not reported
Electronic Manifest Broker:	Not reported

List of NAICS Codes and Descriptions:

NAICS Codes:	No NAICS Codes Found

Facility Has Received Notices of Violations:

Violations:	No Violations Found

Evaluation Action Summary:

Evaluations:	No Evaluations Found

NY MANIFEST:

EPA ID:	NYP004367629
Country:	USA
Name:	Con Edison
Address:	136 E 8TH ST FRONT OF VAULT 33
Address 2:	Not reported
City,State,Zip:	NEW YORK, NY 10010
Zip 4:	Not reported
Location Address 1:	E 8TH ST 136 EIY
Location Address 2:	V# 3384
Location City,State,Zip:	NEW YORK, NY 10010
Location Zip 4:	Not reported
Facility Status:	Not reported
Total Tanks:	Not reported
Code:	BP

Mailing:

CON EDISON VAULT: 3384 (Continued) **1016963789**

Mailing Name: Con Edison
Mailing Contact: Con Edison
Mailing Address 1: 4 IRVING PL 15TH FL
Mailing Address 2: Not reported
Mailing City,State,Zip: NEW YORK, NY 10003
Mailing Zip 4: Not reported
Mailing Country: USA
Mailing Phone: 2124603770

Manifest Data:
Document ID: Not reported
Manifest Status: Not reported
Trans1 State ID: NJD003812047
Year: 2018
Trans2 State ID: Not reported
Generator Ship Date: 09/29/2013
Trans1 Recv Date: 09/29/2013
Trans2 Recv Date: Not reported
TSD Site Recv Date: 10/07/2013
Part A Recv Date: Not reported
Part B Recv Date: Not reported
Generator EPA ID: NYP004367629
Trans1 EPA ID: Not reported
Trans2 EPA ID: Not reported
TSDF ID 1: NJD991291105
TSDF ID 2: Not reported
Manifest Tracking Number: 002086130GBF
Import Indicator: N
Export Indicator: N
Discr Quantity Indicator: N
Discr Type Indicator: N
Discr Residue Indicator: N
Discr Partial Reject Indicator: N
Discr Full Reject Indicator: N
Manifest Ref Number: Not reported
Alt Facility RCRA ID: Not reported
Alt Facility Sign Date: Not reported
MGMT Method Type Code: H110
Waste Code a: Lead
Waste Code b: Not reported
Waste Code c: Not reported
Waste Code e: Not reported
Waste Code f: Not reported
Waste Code g: Not reported
Waste Code 1: Not reported
Waste Code 2: Not reported
Waste Code 3: Not reported
Waste Code 4: Not reported
Waste Code 5: Not reported
Waste Code 6: Not reported
Quantity: 1000
Units: Pounds
Number of Containers: 1
Container Type: Cargo tanks (tank trucks)
Handling Method: Treat
Specific Gravity: 1

AI839 **CON EDISON** **E MANIFEST** **1031623397**
NNE **136 E 8TH ST** **N/A**
1/8-1/4 **MANHATTAN, NY 10009**
0.205 mi.
1085 ft. **Site 18 of 22 in cluster AI**

Relative:
Lower

Actual:
39 ft.

E MANIFEST:

Manifest Tracking Number:	016281266FLE
Last Updated Date:	20220211
Shipped Date:	20220128
Received Date:	20220201
Manifest Status:	Signed
Submission Type:	DataImage5Copy
Origin Type:	Service
Generator EPA ID:	NYR000114579
Generator Name:	Con Edison
Generator Location Street Number:	Not reported
Generator Location Street 1:	136 E 8TH ST
Generator Location Street 2:	Not reported
Generator Location City:	MANHATTAN
Generator Location State:	NY
Generator Location Zip:	10009
Generator Mail Street Number:	Not reported
Generator Mail Street 1:	116 Skyline Drive
Generator Mail Street 2:	Not reported
Generator Mail City:	South Plainfield
Generator Mail Zip:	07080
Generator Mail State:	NJ
Generator Contact Company Name:	Not reported
Designated Facility EPA ID:	NJD991291105
Designated Facility Name:	Clean Earth Of North Jersey
Designated Facility Mail Street Number:	105
Designated Facility Mail Street 1:	Not reported
Designated Facility Mail Street 2:	JACOBUS AVE
Designated Facility Mail City:	KEARNY
Designated Facility Mail Zip:	07032
Designated Facility Mail State:	NJ
Designated Facility Location Street Number:	105
Designated Facility Location Street 1:	JACOBUS AVE
Designated Facility Location Street 2:	Not reported
Designated Facility Location City:	KEARNY
Designated Facility Location Zip:	07032
Designated Facility Location State:	NJ
Designated Facility Contact Company Name:	Not reported
Manifest Residue Indicator:	N
Rejection Indicator:	N

Transporter:

Manifest Tracking Number:	016281266FLE
Transporter Line Number:	1
Transporter EPA ID:	MAD039322250
Transporter Name:	Clean Harbors Environmental Services Inc

Waste Line:

Manifest Tracking Number:	016281266FLE
Waste Line Number:	1
U.S. DOT Hazardous Indicator:	Y
U.S. DOT ID Number:	NA3082

CON EDISON (Continued) **1031623397**

U.S. DOT Description:	Rq, Na3082, Hazardous Waste, Liquid, Nos (Lead) 9, Pg Iii (D008)
Non-Hazardous Waste Description:	Not reported
Number of Containers:	1
Container Type Code:	TT
Container Type Description:	Cargo tanks (tank trucks)
Waste Quantity:	200
Quantity Unit of Measure Code:	P
Quantity Unit of Measure Description:	Pounds
Waste Quantity, in Tons:	0.1
Acute Waste Quantity, in Tons:	0
Non-Acute Waste Quantity, in Tons:	0.1
Waste Quantity, in Kilograms:	90.703
Acute Waste Quantity, in Kilograms:	0
Non-Acute Waste Quantity, in Kilorgrams:	90.703
Management Method Code:	H110
Management Method Description:	STABILIZATION
Waste Residue Indicator:	N
Quantity Discrepancy Indicator:	N
Waste Type Discrepancy Indicator:	N
Waste Density:	Not reported
Waste Density Unit of Measure Code:	Not reported
Waste Density Unit of Measure Description:	Not reported
Form Code:	Not reported
Form Code Description:	Not reported
Source Code:	Not reported
Source Code Description:	Not reported
Waste Minimization Code:	Not reported
Waste Minimization Code Description:	Not reported
Consent Number:	Not reported
EPA Waste Indicator:	Y
Federal Waste Codes:	D008
Quantity Haz Kg:	90.703
Quantity Haz Tons:	0.1
Quantity Non Haz Kg:	0
Quantity Non Haz Tons:	0
State Waste Codes:	NY-T

AS840 **CON EDISON** **NY MANIFEST** **S117066078**
SE **28 2ND AVE** **N/A**
1/8-1/4 **NEW YORK, NY 10003**
0.206 mi.
1086 ft. **Site 1 of 42 in cluster AS**

Relative: NY MANIFEST:
Lower

Actual:
39 ft.

EPA ID:	NYP004586954
Country:	USA
Name:	Con Edison
Address:	28 2ND AVE
Address 2:	SB53930
City,State,Zip:	NEW YORK, NY 10003
Zip 4:	Not reported
Location Address 1:	28 2ND AVE
Location Address 2:	SB53930
Location City,State,Zip:	NEW YORK, NY 10003
Location Zip 4:	Not reported
Facility Status:	Not reported
Total Tanks:	Not reported
Code:	BP

CON EDISON (Continued) **S117066078**

Mailing:
- Mailing Name: Con Edison
- Mailing Contact: Con Edision
- Mailing Address 1: 4 IRVING PL
- Mailing Address 2: 15TH FL
- Mailing City,State,Zip: NEW YORK, NY 10003
- Mailing Zip 4: Not reported
- Mailing Country: USA
- Mailing Phone: Not reported

Manifest Data:
- Document ID: Not reported
- Manifest Status: Not reported
- Trans1 State ID: NJD003812047
- Year: 2018
- Trans2 State ID: Not reported
- Generator Ship Date: 07/07/2014
- Trans1 Recv Date: 07/07/2014
- Trans2 Recv Date: Not reported
- TSD Site Recv Date: 07/07/2014
- Part A Recv Date: Not reported
- Part B Recv Date: Not reported
- Generator EPA ID: NYP004586954
- Trans1 EPA ID: Not reported
- Trans2 EPA ID: Not reported
- TSDF ID 1: NJD991291105
- TSDF ID 2: Not reported
- Manifest Tracking Number: 002503424GBF
- Import Indicator: N
- Export Indicator: N
- Discr Quantity Indicator: N
- Discr Type Indicator: N
- Discr Residue Indicator: N
- Discr Partial Reject Indicator: N
- Discr Full Reject Indicator: N
- Manifest Ref Number: Not reported
- Alt Facility RCRA ID: Not reported
- Alt Facility Sign Date: Not reported
- MGMT Method Type Code: H110
- Waste Code a: Lead
- Waste Code b: Not reported
- Waste Code c: Not reported
- Waste Code e: Not reported
- Waste Code f: Not reported
- Waste Code g: Not reported
- Waste Code 1: Not reported
- Waste Code 2: Not reported
- Waste Code 3: Not reported
- Waste Code 4: Not reported
- Waste Code 5: Not reported
- Waste Code 6: Not reported
- Quantity: 500
- Units: Pounds
- Number of Containers: 1
- Container Type: Cargo tanks (tank trucks)
- Handling Method: Treat

CON EDISON (Continued) **S117066078**

Specific Gravity: 1

AS841 **24 SECOND AVE MOBIL** **NY LTANKS** **S100146663**
SSE **24 SECOND AVE & 1ST ST** **N/A**
1/8-1/4 **NEW YORK CITY, NY**
0.206 mi.
1087 ft. **Site 2 of 42 in cluster AS**

Relative: **Lower**

Actual: **40 ft.**

LTANKS:

Name:	24 SECOND AVE MOBIL
Address:	24 SECOND AVE & 1ST ST
City,State,Zip:	NEW YORK CITY, NY
Spill Number/Closed Date:	9010367 / 1991-05-02
Facility ID:	9010367
Site ID:	91409
Spill Date:	1990-06-06
Spill Cause:	Tank Failure
Spill Source:	Gasoline Station or other PBS Facility
Spill Class:	Not reported
Cleanup Ceased:	1991-05-02
SWIS:	3101
Investigator:	SULLIVAN
Referred To:	Not reported
Reported to Dept:	1990-12-26
CID:	Not reported
Water Affected:	Not reported
Spill Notifier:	Responsible Party
Last Inspection:	Not reported
Recommended Penalty:	False
Meets Standard:	True
UST Involvement:	True
Remediation Phase:	0
Date Entered In Computer:	1991-01-09
Spill Record Last Update:	2003-12-05
Spiller Name:	Not reported
Spiller Company:	MOBIL OIL
Spiller Address:	Not reported
Spiller County:	001
Spiller Contact:	Not reported
Spiller Phone:	Not reported
Spiller Extention:	Not reported
DEC Region:	2
DER Facility ID:	82257
Latitude:	Not reported
Longitude:	Not reported
DEC Memo:	Not reported
Remarks:	TESTS WERE NOT DONE ON TANKS, TANKS REPLACED IN 1987,SITE ASSESSMENT WAS DONE, 4 MONITORING WELLS INSTALLED.

All Materials:

Site ID:	91409
Operable Unit ID:	947505
Operable Unit:	01
Material ID:	430527
Material Code:	0009
Material Name:	gasoline
Case No.:	Not reported

24 SECOND AVE MOBIL (Continued) **S100146663**

Material FA:	Petroleum
Quantity:	-1.00
Units:	L
Recovered:	.00
Resource Affected:	Groundwater
Oxygenate:	Not reported

AG842 **CON EDISON MANHOLE: 30947** **NJ MANIFEST** **S117987146**
NNE **E COOPER SQ & 4TH AVE** **N/A**
1/8-1/4 **NEW YORK, NY 10003**
0.206 mi.
1089 ft. **Site 15 of 21 in cluster AG**

Relative:
Lower

Actual:
40 ft.

NJ MANIFEST:

EPA ID:	NYP004280277
Name:	CON EDISON MANHOLE: 30947
Address:	E COOPER SQ & 4TH AVE
City,State,Zip:	NEW YORK, NY 10003
County:	Not reported
Mailing Address:	IRVING PL, RM 828
Mailing City,State,Zip:	NEW YORK, NY 10003
Telephone:	Not reported
Emergency Telephone:	Not reported
Contact:	RICARDO CARTY
Comments:	Not reported
SIC Code:	Not reported
County:	NY061
Municipal:	Not reported
Previous EPAID:	Not reported
Generator Flag:	Not reported
Transporter Flag:	Not reported
TSDF Flag:	Not reported
Name Change:	Not reported
Date Change:	Not reported

Manifest Data:

EPA ID:	NYP004280277
Manifest Number:	010840122JJK
Date Shipped:	12/11/2012
TSDF EPA ID:	NJD002200046
Transporter EPA ID:	NJ0000027193
Transporter 2 EPA ID:	Not reported
Transporter 3 EPA ID:	Not reported
Transporter 4 EPA ID:	Not reported
Transporter 5 EPA ID:	Not reported
Transporter 6 EPA ID:	Not reported
Transporter 7 EPA ID:	Not reported
Transporter 8 EPA ID:	Not reported
Transporter 9 EPA ID:	Not reported
Transporter 10 EPA ID:	Not reported
Date Trans1 Transported Waste:	Not reported
Date Trans2 Transported Waste:	Not reported
Date Trans3 Transported Waste:	Not reported
Date Trans4 Transported Waste:	Not reported
Date Trans5 Transported Waste:	Not reported
Date Trans6 Transported Waste:	Not reported
Date Trans7 Transported Waste:	Not reported

CON EDISON MANHOLE: 30947 (Continued) **S117987146**

Date Trans8 Transported Waste:	Not reported
Date Trans9 Transported Waste:	Not reported
Date Trans10 Transported Waste:	Not reported
Date TSDF Received Waste:	Not reported
TSDF EPA Facility Name:	Not reported
QTY Units:	Not reported
Transporter SEQ ID:	Not reported
Transporter-1 Date:	Not reported
Waste SEQ ID:	Not reported
Waste Type Code 2:	Not reported
Waste Type Code 3:	Not reported
Waste Type Code 4:	Not reported
Waste Type Code 5:	Not reported
Waste Type Code 6:	Not reported
Date Accepted:	Not reported
Manifest Discrepancy Type:	Not reported
Data Entry Number:	Not reported
Was Load Rejected:	Not reported
Reason Load Was Rejected:	Not reported

Waste:

Manifest Year:	Not reported
Waste Code:	D008
Hand Code:	Not reported
Quantity:	1,500.00
Unit:	Pounds

AG843 **MTA NYCT ASTOR PLACE STATION** **RCRA NonGen / NLR** **1001128032**
NNE **ASTOR PL & 4TH AVE** **NYR000037044**
1/8-1/4 **NEW YORK, NY 10013**
0.206 mi.
1089 ft. **Site 16 of 21 in cluster AG**

Relative: **Lower**

Actual: **40 ft.**

RCRA Listings:

Date Form Received by Agency:	20070101
Handler Name:	Mta Nyct Astor Place Station
Handler Address:	Astor Pl & 4th Ave
Handler City,State,Zip:	NEW YORK, NY 10013
EPA ID:	NYR000037044
Contact Name:	Not reported
Contact Address:	COLUMBUS CIR 25TH FLOOR
Contact City,State,Zip:	NEW YORK, NY 10019
Contact Telephone:	Not reported
Contact Fax:	Not reported
Contact Email:	Not reported
Contact Title:	Not reported
EPA Region:	02
Land Type:	Other
Federal Waste Generator Description:	Not a generator, verified
Non-Notifier:	Not reported
Biennial Report Cycle:	Not reported
Accessibility:	Not reported
Active Site Indicator:	Not reported
State District Owner:	Ny
State District:	NYSDEC R2
Mailing Address:	COLUMBUS CIR 25TH FLOOR

MTA NYCT ASTOR PLACE STATION (Continued) **1001128032**

Mailing City,State,Zip:		NEW YORK, NY 10019
Owner Name:	Mta New York City Transit	
Owner Type:		Other
Operator Name:	Mta New York City Transit	
Operator Type:		Other
Short-Term Generator Activity:		No
Importer Activity:		No
Mixed Waste Generator:		No
Transporter Activity:		No
Transfer Facility Activity:		No
Recycler Activity with Storage:		No
Small Quantity On-Site Burner Exemption:		No
Smelting Melting and Refining Furnace Exemption:		No
Underground Injection Control:		No
Off-Site Waste Receipt:		No
Universal Waste Indicator:		No
Universal Waste Destination Facility:		No
Federal Universal Waste:		No
Active Site State-Reg Handler:		---
Federal Facility Indicator:		Not reported
Hazardous Secondary Material Indicator:		N
Sub-Part K Indicator:		Not reported
2018 GPRA Permit Baseline:		Not on the Baseline
2018 GPRA Renewals Baseline:		Not on the Baseline
202 GPRA Corrective Action Baseline:		No
Subject to Corrective Action Universe:		No
Non-TSDFs Where RCRA CA has Been Imposed Universe:		No
Corrective Action Priority Ranking:		No NCAPS ranking
Environmental Control Indicator:		No
Institutional Control Indicator:		No
Human Exposure Controls Indicator:		N/A
Groundwater Controls Indicator:		N/A
Significant Non-Complier Universe:		No
Unaddressed Significant Non-Complier Universe:		No
Addressed Significant Non-Complier Universe:		No
Significant Non-Complier With a Compliance Schedule Universe:		No
Financial Assurance Required:		Not reported
Handler Date of Last Change:		20150414
Recognized Trader-Importer:		No
Recognized Trader-Exporter:		No
Importer of Spent Lead Acid Batteries:		No
Exporter of Spent Lead Acid Batteries:		No
Recycler Activity Without Storage:		No
Manifest Broker:		No
Sub-Part P Indicator:		No

Handler - Owner Operator:

Owner/Operator Indicator:	Owner
Owner/Operator Name: MTA NEW YORK CITY TRANSIT	
Legal Status:	Other
Date Became Current:	Not reported
Date Ended Current:	Not reported
Owner/Operator Address:	10 COLUMBUS CIR 25TH FLOOR
Owner/Operator City,State,Zip:	NEW YORK, NY 10019
Owner/Operator Telephone:	212-307-5589
Owner/Operator Telephone Ext:	Not reported

MTA NYCT ASTOR PLACE STATION (Continued) **1001128032**

Owner/Operator Fax: Not reported
Owner/Operator Email: Not reported

Owner/Operator Indicator: Operator
Owner/Operator Name: MTA NEW YORK CITY TRANSIT
Legal Status: Other
Date Became Current: Not reported
Date Ended Current: Not reported
Owner/Operator Address: 10 COLUMBUS CIR 25TH FLOOR
Owner/Operator City,State,Zip: NEW YORK, NY 10019
Owner/Operator Telephone: 212-307-5589
Owner/Operator Telephone Ext: Not reported
Owner/Operator Fax: Not reported
Owner/Operator Email: Not reported

Owner/Operator Indicator: Owner
Owner/Operator Name: MTA NEW YORK CITY TRANSIT
Legal Status: Other
Date Became Current: Not reported
Date Ended Current: Not reported
Owner/Operator Address: 10 COLUMBUS CIR 25TH FLOOR
Owner/Operator City,State,Zip: NEW YORK, NY 10019
Owner/Operator Telephone: 212-307-5589
Owner/Operator Telephone Ext: Not reported
Owner/Operator Fax: Not reported
Owner/Operator Email: Not reported

Historic Generators:
Receive Date: 19990708
Handler Name: MTA NYCT ASTOR PLACE STATION
Federal Waste Generator Description: Not a generator, verified
State District Owner: Ny
Large Quantity Handler of Universal Waste: No
Recognized Trader Importer: No
Recognized Trader Exporter: No
Spent Lead Acid Battery Importer: No
Spent Lead Acid Battery Exporter: No
Current Record: No
Non Storage Recycler Activity: Not reported
Electronic Manifest Broker: Not reported

Receive Date: 20060101
Handler Name: MTA NYCT ASTOR PLACE STATION
Federal Waste Generator Description: Not a generator, verified
State District Owner: Ny
Large Quantity Handler of Universal Waste: No
Recognized Trader Importer: No
Recognized Trader Exporter: No
Spent Lead Acid Battery Importer: No
Spent Lead Acid Battery Exporter: No
Current Record: No
Non Storage Recycler Activity: Not reported
Electronic Manifest Broker: Not reported

Receive Date: 20070101
Handler Name: MTA NYCT ASTOR PLACE STATION
Federal Waste Generator Description: Not a generator, verified

MTA NYCT ASTOR PLACE STATION (Continued) **1001128032**

State District Owner:	Ny
Large Quantity Handler of Universal Waste:	No
Recognized Trader Importer:	No
Recognized Trader Exporter:	No
Spent Lead Acid Battery Importer:	No
Spent Lead Acid Battery Exporter:	No
Current Record:	Yes
Non Storage Recycler Activity:	Not reported
Electronic Manifest Broker:	Not reported

Receive Date:	19970327
Handler Name:	MTA NYCT ASTOR PLACE STATION
Federal Waste Generator Description:	Small Quantity Generator
State District Owner:	Ny
Large Quantity Handler of Universal Waste:	No
Recognized Trader Importer:	No
Recognized Trader Exporter:	No
Spent Lead Acid Battery Importer:	No
Spent Lead Acid Battery Exporter:	No
Current Record:	No
Non Storage Recycler Activity:	Not reported
Electronic Manifest Broker:	Not reported

List of NAICS Codes and Descriptions:
NAICS Codes: No NAICS Codes Found

Facility Has Received Notices of Violations:
Violations: No Violations Found

Evaluation Action Summary:
Evaluations: No Evaluations Found

AG844 **CON EDISON MANHOLE: 30947** **RCRA NonGen / NLR** **1016149364**
NNE **E COOPER SQ & 4TH AVE** **NYP004280277**
1/8-1/4 **NEW YORK, NY 10003**
0.206 mi.
1089 ft. **Site 17 of 21 in cluster AG**

Relative: **Lower**
Actual: **40 ft.**

RCRA Listings:

Date Form Received by Agency:	20170728
Handler Name:	Con Edison Manhole: 30947
Handler Address:	E Cooper Sq & 4th Ave
Handler City,State,Zip:	NEW YORK, NY 10003
EPA ID:	NYP004280277
Contact Name:	RICARDO CARTY
Contact Address:	Not reported
Contact City,State,Zip:	Not reported
Contact Telephone:	646-772-3407
Contact Fax:	Not reported
Contact Email:	Not reported
Contact Title:	OPERATING SUPERVISOR
EPA Region:	02
Land Type:	Private
Federal Waste Generator Description:	Not a generator, verified
Non-Notifier:	Not reported

CON EDISON MANHOLE: 30947 (Continued) **1016149364**

Biennial Report Cycle:		Not reported
Accessibility:		Not reported
Active Site Indicator:		Not reported
State District Owner:		Ny
State District:		NYSDEC R2
Mailing Address:		IRVING PL, RM 828
Mailing City,State,Zip:		NEW YORK, NY 10003
Owner Name:	Not reported	
Owner Type:		Not reported
Operator Name:	Not reported	
Operator Type:		Not reported
Short-Term Generator Activity:		No
Importer Activity:		No
Mixed Waste Generator:		No
Transporter Activity:		No
Transfer Facility Activity:		No
Recycler Activity with Storage:		No
Small Quantity On-Site Burner Exemption:		No
Smelting Melting and Refining Furnace Exemption:		No
Underground Injection Control:		No
Off-Site Waste Receipt:		No
Universal Waste Indicator:		No
Universal Waste Destination Facility:		No
Federal Universal Waste:		No
Active Site State-Reg Handler:		---
Federal Facility Indicator:		Not reported
Hazardous Secondary Material Indicator:		N
Sub-Part K Indicator:		Not reported
2018 GPRA Permit Baseline:		Not on the Baseline
2018 GPRA Renewals Baseline:		Not on the Baseline
202 GPRA Corrective Action Baseline:		No
Subject to Corrective Action Universe:		No
Non-TSDFs Where RCRA CA has Been Imposed Universe:		No
Corrective Action Priority Ranking:		No NCAPS ranking
Environmental Control Indicator:		No
Institutional Control Indicator:		No
Human Exposure Controls Indicator:		N/A
Groundwater Controls Indicator:		N/A
Significant Non-Complier Universe:		No
Unaddressed Significant Non-Complier Universe:		No
Addressed Significant Non-Complier Universe:		No
Significant Non-Complier With a Compliance Schedule Universe:		No
Financial Assurance Required:		Not reported
Handler Date of Last Change:		20171129
Recognized Trader-Importer:		No
Recognized Trader-Exporter:		No
Importer of Spent Lead Acid Batteries:		No
Exporter of Spent Lead Acid Batteries:		No
Recycler Activity Without Storage:		No
Manifest Broker:		No
Sub-Part P Indicator:		No

Historic Generators:

Receive Date:	20121211
Handler Name:	CON EDISON MANHOLE: 30947
Federal Waste Generator Description:	Very Small Quantity Generator (formerly Conditionally-Exempt Small

CON EDISON MANHOLE: 30947 (Continued) **1016149364**

	Quantity Generator
State District Owner:	Ny
Large Quantity Handler of Universal Waste:	No
Recognized Trader Importer:	No
Recognized Trader Exporter:	No
Spent Lead Acid Battery Importer:	No
Spent Lead Acid Battery Exporter:	No
Current Record:	No
Non Storage Recycler Activity:	Not reported
Electronic Manifest Broker:	Not reported

Receive Date:	20170728
Handler Name: CON EDISON MANHOLE: 30947	
Federal Waste Generator Description:	Not a generator, verified
State District Owner:	Ny
Large Quantity Handler of Universal Waste:	No
Recognized Trader Importer:	No
Recognized Trader Exporter:	No
Spent Lead Acid Battery Importer:	No
Spent Lead Acid Battery Exporter:	No
Current Record:	Yes
Non Storage Recycler Activity:	No
Electronic Manifest Broker:	No

List of NAICS Codes and Descriptions:
NAICS Codes: No NAICS Codes Found

Facility Has Received Notices of Violations:
Violations: No Violations Found

Evaluation Action Summary:
Evaluations: No Evaluations Found

AG845 **CON EDISON** **NJ MANIFEST** **S120677090**
NNE **4TH AVE & COOPER SQ** **N/A**
1/8-1/4 **NEW YORK, NY 10003**
0.206 mi.
1089 ft. **Site 18 of 21 in cluster AG**

Relative: **Lower**
Actual: **40 ft.**

NJ MANIFEST:

EPA ID:	NYP004842965
Name:	CON EDISON
Address:	4TH AVE & COOPER SQ
City,State,Zip:	NEW YORK, NY 10003
County:	Not reported
Mailing Address:	IRVING PL 15TH FL NE
Mailing City,State,Zip:	NEW YORK, NY 10003
Telephone:	Not reported
Emergency Telephone:	Not reported
Contact:	THOMAS TEELING
Comments:	Not reported
SIC Code:	Not reported
County:	NY061
Municipal:	Not reported
Previous EPAID:	Not reported

CON EDISON (Continued) **S120677090**

Generator Flag:	Not reported
Transporter Flag:	Not reported
TSDF Flag:	Not reported
Name Change:	Not reported
Date Change:	Not reported

Manifest Data:

EPA ID:	NYP004842965
Manifest Number:	002613302GBF
Date Shipped:	9/23/2015
TSDF EPA ID:	NJD991291105
Transporter EPA ID:	NJD003812047
Transporter 2 EPA ID:	Not reported
Transporter 3 EPA ID:	Not reported
Transporter 4 EPA ID:	Not reported
Transporter 5 EPA ID:	Not reported
Transporter 6 EPA ID:	Not reported
Transporter 7 EPA ID:	Not reported
Transporter 8 EPA ID:	Not reported
Transporter 9 EPA ID:	Not reported
Transporter 10 EPA ID:	Not reported
Date Trans1 Transported Waste:	Not reported
Date Trans2 Transported Waste:	Not reported
Date Trans3 Transported Waste:	Not reported
Date Trans4 Transported Waste:	Not reported
Date Trans5 Transported Waste:	Not reported
Date Trans6 Transported Waste:	Not reported
Date Trans7 Transported Waste:	Not reported
Date Trans8 Transported Waste:	Not reported
Date Trans9 Transported Waste:	Not reported
Date Trans10 Transported Waste:	Not reported
Date TSDF Received Waste:	Not reported
TSDF EPA Facility Name:	Not reported
QTY Units:	Not reported
Transporter SEQ ID:	Not reported
Transporter-1 Date:	Not reported
Waste SEQ ID:	Not reported
Waste Type Code 2:	Not reported
Waste Type Code 3:	Not reported
Waste Type Code 4:	Not reported
Waste Type Code 5:	Not reported
Waste Type Code 6:	Not reported
Date Accepted:	Not reported
Manifest Discrepancy Type:	Not reported
Data Entry Number:	Not reported
Was Load Rejected:	Not reported
Reason Load Was Rejected:	Not reported

AG846 **CON EDISON** **NY MANIFEST** **S119077962**
NNE **4TH AVE & COOPER SQ** **N/A**
1/8-1/4 **NEW YORK, NY 10003**
0.206 mi.
1089 ft. **Site 19 of 21 in cluster AG**

Relative:
Lower

Actual:
40 ft.

NY MANIFEST:

EPA ID:	NYP004842965
Country:	USA
Name:	Con Edison
Address:	4TH AVE & COOPER SQ
Address 2:	Not reported
City,State,Zip:	NEW YORK, NY 10003
Zip 4:	Not reported
Location Address 1:	ASTOR PL & COOPER SQ
Location Address 2:	SB 61134
Location City,State,Zip:	NEW YORK, NY 10003
Location Zip 4:	Not reported
Facility Status:	Not reported
Total Tanks:	Not reported
Code:	BP

Mailing:

Mailing Name:	Con Edison
Mailing Contact:	Dennis Huacon
Mailing Address 1:	4 IRVING PL 15TH FL
Mailing Address 2:	Not reported
Mailing City,State,Zip:	NEW YORK, NY 10003
Mailing Zip 4:	Not reported
Mailing Country:	USA
Mailing Phone:	2124603770

Manifest Data:

Document ID:	Not reported
Manifest Status:	Not reported
Trans1 State ID:	NJD003812047
Year:	2018
Trans2 State ID:	Not reported
Generator Ship Date:	09/23/2015
Trans1 Recv Date:	09/23/2015
Trans2 Recv Date:	Not reported
TSD Site Recv Date:	09/23/2015
Part A Recv Date:	Not reported
Part B Recv Date:	Not reported
Generator EPA ID:	NYP004842965
Trans1 EPA ID:	Not reported
Trans2 EPA ID:	Not reported
TSDF ID 1:	NJD991291105
TSDF ID 2:	Not reported
Manifest Tracking Number:	002613302GBF
Import Indicator:	N
Export Indicator:	N
Discr Quantity Indicator:	N
Discr Type Indicator:	N
Discr Residue Indicator:	N
Discr Partial Reject Indicator:	N
Discr Full Reject Indicator:	N
Manifest Ref Number:	Not reported
Alt Facility RCRA ID:	Not reported

CON EDISON (Continued) **S119077962**

Alt Facility Sign Date:	Not reported
MGMT Method Type Code:	H110
Waste Code a:	Lead
Waste Code b:	Not reported
Waste Code c:	Not reported
Waste Code e:	Not reported
Waste Code f:	Not reported
Waste Code g:	Not reported
Waste Code 1:	Not reported
Waste Code 2:	Not reported
Waste Code 3:	Not reported
Waste Code 4:	Not reported
Waste Code 5:	Not reported
Waste Code 6:	Not reported
Quantity:	1000
Units:	Pounds
Number of Containers:	1
Container Type:	Cargo tanks (tank trucks)
Handling Method:	Treat
Specific Gravity:	1

AG847 **CON EDISON** **RCRA NonGen / NLR** **1019908189**
NNE **4TH AVE & COOPER SQ** **FINDS** **NYP004842965**
1/8-1/4 **NEW YORK, NY 10003** **ECHO**
0.206 mi.
1089 ft. **Site 20 of 21 in cluster AG**

Relative: **Lower**
Actual: **40 ft.**

RCRA Listings:

Date Form Received by Agency:	20150923
Handler Name:	Con Edison
Handler Address:	4th Ave & Cooper Sq
Handler City,State,Zip:	NEW YORK, NY 10003
EPA ID:	NYP004842965
Contact Name:	THOMAS TEELING
Contact Address:	Not reported
Contact City,State,Zip:	Not reported
Contact Telephone:	212-460-3770
Contact Fax:	Not reported
Contact Email:	Not reported
Contact Title:	Not reported
EPA Region:	02
Land Type:	Private
Federal Waste Generator Description:	Not a generator, verified
Non-Notifier:	Not reported
Biennial Report Cycle:	Not reported
Accessibility:	Not reported
Active Site Indicator:	Not reported
State District Owner:	Ny
State District:	NYSDEC R2
Mailing Address:	IRVING PL 15TH FL NE
Mailing City,State,Zip:	NEW YORK, NY 10003
Owner Name:	Not reported
Owner Type:	Not reported
Operator Name:	Not reported
Operator Type:	Not reported
Short-Term Generator Activity:	No
Importer Activity:	No

CON EDISON (Continued) **1019908189**

Mixed Waste Generator:	No
Transporter Activity:	No
Transfer Facility Activity:	No
Recycler Activity with Storage:	No
Small Quantity On-Site Burner Exemption:	No
Smelting Melting and Refining Furnace Exemption:	No
Underground Injection Control:	No
Off-Site Waste Receipt:	No
Universal Waste Indicator:	No
Universal Waste Destination Facility:	No
Federal Universal Waste:	No
Active Site State-Reg Handler:	---
Federal Facility Indicator:	Not reported
Hazardous Secondary Material Indicator:	N
Sub-Part K Indicator:	Not reported
2018 GPRA Permit Baseline:	Not on the Baseline
2018 GPRA Renewals Baseline:	Not on the Baseline
202 GPRA Corrective Action Baseline:	No
Subject to Corrective Action Universe:	No
Non-TSDFs Where RCRA CA has Been Imposed Universe:	No
Corrective Action Priority Ranking:	No NCAPS ranking
Environmental Control Indicator:	No
Institutional Control Indicator:	No
Human Exposure Controls Indicator:	N/A
Groundwater Controls Indicator:	N/A
Significant Non-Complier Universe:	No
Unaddressed Significant Non-Complier Universe:	No
Addressed Significant Non-Complier Universe:	No
Significant Non-Complier With a Compliance Schedule Universe:	No
Financial Assurance Required:	Not reported
Handler Date of Last Change:	20160909
Recognized Trader-Importer:	No
Recognized Trader-Exporter:	No
Importer of Spent Lead Acid Batteries:	No
Exporter of Spent Lead Acid Batteries:	No
Recycler Activity Without Storage:	No
Manifest Broker:	No
Sub-Part P Indicator:	No

Historic Generators:

Receive Date:	20150923
Handler Name: CON EDISON	
Federal Waste Generator Description:	Small Quantity Generator
State District Owner:	Ny
Large Quantity Handler of Universal Waste:	No
Recognized Trader Importer:	No
Recognized Trader Exporter:	No
Spent Lead Acid Battery Importer:	No
Spent Lead Acid Battery Exporter:	No
Current Record:	No
Non Storage Recycler Activity:	Not reported
Electronic Manifest Broker:	Not reported

Receive Date:	20150923
Handler Name: CON EDISON	
Federal Waste Generator Description:	Not a generator, verified

CON EDISON (Continued) **1019908189**

State District Owner:	Ny
Large Quantity Handler of Universal Waste:	No
Recognized Trader Importer:	No
Recognized Trader Exporter:	No
Spent Lead Acid Battery Importer:	No
Spent Lead Acid Battery Exporter:	No
Current Record:	Yes
Non Storage Recycler Activity:	Not reported
Electronic Manifest Broker:	Not reported

List of NAICS Codes and Descriptions:
NAICS Codes: No NAICS Codes Found

Facility Has Received Notices of Violations:
Violations: No Violations Found

Evaluation Action Summary:
Evaluations: No Evaluations Found

FINDS:
Registry ID: 110069660138

Click Here for FRS Facility Detail Report:

Environmental Interest/Information System:
The Resource Conservation and Recovery Act Information System (RCRAInfo) is EPA's comprehensive information system in support of the Resource Conservation and Recovery Act (RCRA) of 1976 and the Hazardous and Solid Waste Amendments (HSWA) of 1984. It tracks many types of information about generators, transporters, treaters, storers, and disposers of hazardous waste.

Click this hyperlink while viewing on your computer to access additional FINDS: detail in the EDR Site Report.

ECHO:

Envid:	1019908189
Registry ID:	110069660138

DFR URL:

Name:	CON EDISON
Address:	4TH AVE & COOPER SQ
City,State,Zip:	NEW YORK, NY 10003

AK848 **FILLMORE EAST APARTMENTS** **NY AST** **U003065831**
East **105 2ND AVENUE (223-237 EAST 6TH STREET)** **N/A**
1/8-1/4 **NEW YORK, NY 11357**
0.207 mi.
1091 ft. **Site 9 of 20 in cluster AK**

Relative:
Lower

Actual:
35 ft.

AST:

Name:	FILLMORE EAST APARTMENTS
Address:	105 2ND AVENUE (223-237 EAST 6TH STREET)
City,State,Zip:	NEW YORK, NY 11357
Region:	STATE
DEC Region:	2

FILLMORE EAST APARTMENTS (Continued) **U003065831**

Site Status:	Unregulated/Closed
Facility Id:	2-209503
Program Type:	PBS
UTM X:	599922.44492
UTM Y:	4517009.20027
Expiration Date:	N/A
Site Type:	Other

Affiliation Records:

Site Id:	7534
Affiliation Type:	Facility Owner
Company Name:	FILLMORE EAST VILLAGE ASSOCIATES, LIMITED PARTNERS
Contact Type:	Not reported
Contact Name:	Not reported
Address1:	155 THIRD STREET
Address2:	Not reported
City:	BROOKLYN
State:	NY
Zip Code:	11231
Country Code:	001
Phone:	(718) 875-8500
EMail:	Not reported
Fax Number:	Not reported
Modified By:	TRANSLAT
Date Last Modified:	2004-03-04

Site Id:	7534
Affiliation Type:	Mail Contact
Company Name:	FILLMORE EAST VILLAGE ASSOCIATES, LIMITED PARTNERS
Contact Type:	Not reported
Contact Name:	MR. DAVID KRAMER
Address1:	155 THIRD STREET
Address2:	Not reported
City:	BROOKLYN
State:	NY
Zip Code:	11231
Country Code:	001
Phone:	(718) 875-8500
EMail:	Not reported
Fax Number:	Not reported
Modified By:	TRANSLAT
Date Last Modified:	2004-03-04

Site Id:	7534
Affiliation Type:	Facility Operator
Company Name:	FILLMORE EAST APARTMENTS
Contact Type:	Not reported
Contact Name:	FILLMORE E. VILLAGE, L.P. ASSC
Address1:	Not reported
Address2:	Not reported
City:	Not reported
State:	NN
Zip Code:	Not reported
Country Code:	001
Phone:	(718) 875-8500
EMail:	Not reported
Fax Number:	Not reported
Modified By:	TRANSLAT

FILLMORE EAST APARTMENTS (Continued) **U003065831**

Date Last Modified:	2004-03-04
Site Id:	7534
Affiliation Type:	Emergency Contact
Company Name:	FILLMORE EAST VILLAGE ASSOCIATES, LIMITED PARTNERS
Contact Type:	Not reported
Contact Name:	DAVID KRAMER
Address1:	Not reported
Address2:	Not reported
City:	Not reported
State:	NN
Zip Code:	Not reported
Country Code:	001
Phone:	(718) 875-8500
EMail:	Not reported
Fax Number:	Not reported
Modified By:	TRANSLAT
Date Last Modified:	2004-03-04

Tank Info:

Tank Number:	001
Tank Id:	18641
Material Code:	0001
Common Name of Substance:	#2 Fuel Oil (On-Site Consumption)

Equipment Records:

	C02 - Pipe Location - Underground/On-ground
	J02 - Dispenser - Suction Dispenser
	B00 - Tank External Protection - None
	F00 - Pipe External Protection - None
	A00 - Tank Internal Protection - None
	D01 - Pipe Type - Steel/Carbon Steel/Iron
	G03 - Tank Secondary Containment - Vault (w/o access)
	H00 - Tank Leak Detection - None
	I00 - Overfill - None
Tank Location:	Aboveground in subterranean vault with access for inspections.....
	Tank in subterranean vault but accessible for inspection.
Tank Type:	Steel/Carbon Steel/Iron
Tank Status:	Closed - Removed
Pipe Model:	Not reported
Install Date:	Not reported
Capacity Gallons:	5000
Tightness Test Method:	NN
Date Test:	Not reported
Next Test Date:	Not reported
Date Tank Closed:	04/01/1996
Register:	True
Modified By:	MJGRIFFI
Last Modified:	05/09/2022
Material Name:	#2 fuel oil (on-site consumption)

AI849 **CON EDISON - COMPANY OF NY** **E MANIFEST** **1031610556**
NNE **120 EAST 8TH ST** **N/A**
1/8-1/4 **MANHATTAN, NY 10128**
0.207 mi.
1091 ft. **Site 19 of 22 in cluster AI**

Relative:
Lower

Actual:
39 ft.

E MANIFEST:

Manifest Tracking Number:	007158186GBF
Last Updated Date:	20220505
Shipped Date:	20220426
Received Date:	20220426
Manifest Status:	Signed
Submission Type:	DataImage5Copy
Origin Type:	Service
Generator EPA ID:	NYR000114579
Generator Name:	Con Edison - Company Of Ny
Generator Location Street Number:	Not reported
Generator Location Street 1:	120 EAST 8TH ST
Generator Location Street 2:	Not reported
Generator Location City:	MANHATTAN
Generator Location State:	NY
Generator Location Zip:	10128
Generator Mail Street Number:	Not reported
Generator Mail Street 1:	36 Butler St
Generator Mail Street 2:	Not reported
Generator Mail City:	Elizabeth
Generator Mail Zip:	07206
Generator Mail State:	NJ
Generator Contact Company Name:	Not reported
Designated Facility EPA ID:	NJD991291105
Designated Facility Name:	Clean Earth Of North Jersey
Designated Facility Mail Street Number:	105
Designated Facility Mail Street 1:	Not reported
Designated Facility Mail Street 2:	JACOBUS AVE
Designated Facility Mail City:	KEARNY
Designated Facility Mail Zip:	07032
Designated Facility Mail State:	NJ
Designated Facility Location Street Number:	105
Designated Facility Location Street 1:	JACOBUS AVE
Designated Facility Location Street 2:	Not reported
Designated Facility Location City:	KEARNY
Designated Facility Location Zip:	07032
Designated Facility Location State:	NJ
Designated Facility Contact Company Name:	Not reported
Manifest Residue Indicator:	N
Rejection Indicator:	N

Transporter:

Manifest Tracking Number:	007158186GBF
Transporter Line Number:	1
Transporter EPA ID:	NJD003812047
Transporter Name:	Acv Environmental Services Inc.

Waste Line:

Manifest Tracking Number:	007158186GBF
Waste Line Number:	1
U.S. DOT Hazardous Indicator:	Y
U.S. DOT ID Number:	NA3082

CON EDISON - COMPANY OF NY (Continued) **1031610556**

U.S. DOT Description:	Rq, Na3082, Hazardous Waste, Liquid N.O.S., (Lead), 9, Pg Iii
Non-Hazardous Waste Description:	Not reported
Number of Containers:	1
Container Type Code:	TT
Container Type Description:	Cargo tanks (tank trucks)
Waste Quantity:	500
Quantity Unit of Measure Code:	P
Quantity Unit of Measure Description:	Pounds
Waste Quantity, in Tons:	0.25
Acute Waste Quantity, in Tons:	0
Non-Acute Waste Quantity, in Tons:	0.25
Waste Quantity, in Kilograms:	226.7575
Acute Waste Quantity, in Kilograms:	0
Non-Acute Waste Quantity, in Kilorgrams:	226.7575
Management Method Code:	H110
Management Method Description:	STABILIZATION
Waste Residue Indicator:	N
Quantity Discrepancy Indicator:	N
Waste Type Discrepancy Indicator:	N
Waste Density:	Not reported
Waste Density Unit of Measure Code:	Not reported
Waste Density Unit of Measure Description:	Not reported
Form Code:	Not reported
Form Code Description:	Not reported
Source Code:	Not reported
Source Code Description:	Not reported
Waste Minimization Code:	Not reported
Waste Minimization Code Description:	Not reported
Consent Number:	Not reported
EPA Waste Indicator:	Y
Federal Waste Codes:	D008
Quantity Haz Kg:	226.7575
Quantity Haz Tons:	0.25
Quantity Non Haz Kg:	0
Quantity Non Haz Tons:	0
State Waste Codes:	NY-T

AJ850 **GOTTLIEB W REAL ESTATE** **RCRA NonGen / NLR** **1004759226**
SSW **284 MULBERRY ST** **FINDS** **NYR000002188**
1/8-1/4 **NEW YORK, NY 10012** **ECHO**
0.207 mi. **NY LEAD**
1093 ft. **Site 11 of 17 in cluster AJ** **NY MANIFEST**
NY NYC LAND USE

Relative:
Higher

Actual:
42 ft.

RCRA Listings:

Date Form Received by Agency:	20070101
Handler Name:	Gottlieb W Real Estate
Handler Address:	Mulberry St
Handler City,State,Zip:	NEW YORK, NY 10012
EPA ID:	NYR000002188
Contact Name:	WILLIAM GOTTLIEB
Contact Address:	HUDSON ST
Contact City,State,Zip:	NEW YORK, NY 10014
Contact Telephone:	212-989-3100
Contact Fax:	Not reported
Contact Email:	Not reported
Contact Title:	Not reported
EPA Region:	02

GOTTLIEB W REAL ESTATE (Continued) **1004759226**

Land Type:		Private
Federal Waste Generator Description:		Not a generator, verified
Non-Notifier:		Not reported
Biennial Report Cycle:		Not reported
Accessibility:		Not reported
Active Site Indicator:		Not reported
State District Owner:		Ny
State District:		NYSDEC R2
Mailing Address:		HUDSON ST
Mailing City,State,Zip:		NEW YORK, NY 10014
Owner Name:	W Gottlieb Real Estate	
Owner Type:		Private
Operator Name:	W Gottlieb Real Estate	
Operator Type:		Private
Short-Term Generator Activity:		No
Importer Activity:		No
Mixed Waste Generator:		No
Transporter Activity:		No
Transfer Facility Activity:		No
Recycler Activity with Storage:		No
Small Quantity On-Site Burner Exemption:		No
Smelting Melting and Refining Furnace Exemption:		No
Underground Injection Control:		No
Off-Site Waste Receipt:		No
Universal Waste Indicator:		No
Universal Waste Destination Facility:		No
Federal Universal Waste:		No
Active Site State-Reg Handler:		---
Federal Facility Indicator:		Not reported
Hazardous Secondary Material Indicator:		N
Sub-Part K Indicator:		Not reported
2018 GPRA Permit Baseline:		Not on the Baseline
2018 GPRA Renewals Baseline:		Not on the Baseline
202 GPRA Corrective Action Baseline:		No
Subject to Corrective Action Universe:		No
Non-TSDFs Where RCRA CA has Been Imposed Universe:		No
Corrective Action Priority Ranking:		No NCAPS ranking
Environmental Control Indicator:		No
Institutional Control Indicator:		No
Human Exposure Controls Indicator:		N/A
Groundwater Controls Indicator:		N/A
Significant Non-Complier Universe:		No
Unaddressed Significant Non-Complier Universe:		No
Addressed Significant Non-Complier Universe:		No
Significant Non-Complier With a Compliance Schedule Universe:		No
Financial Assurance Required:		Not reported
Handler Date of Last Change:		20150414
Recognized Trader-Importer:		No
Recognized Trader-Exporter:		No
Importer of Spent Lead Acid Batteries:		No
Exporter of Spent Lead Acid Batteries:		No
Recycler Activity Without Storage:		No
Manifest Broker:		No
Sub-Part P Indicator:		No

GOTTLIEB W REAL ESTATE (Continued) **1004759226**

Hazardous Waste Summary:
Waste Code: D000
Waste Description: Not Defined

Waste Code: D008
Waste Description: Lead

Handler - Owner Operator:
Owner/Operator Indicator: Owner
Owner/Operator Name: W GOTTLIEB REAL ESTATE
Legal Status: Private
Date Became Current: Not reported
Date Ended Current: Not reported
Owner/Operator Address: 544 HUDSON ST
Owner/Operator City,State,Zip: NEW YORK, NY 10014
Owner/Operator Telephone: 212-989-3100
Owner/Operator Telephone Ext: Not reported
Owner/Operator Fax: Not reported
Owner/Operator Email: Not reported

Owner/Operator Indicator: Owner
Owner/Operator Name: W GOTTLIEB REAL ESTATE
Legal Status: Private
Date Became Current: Not reported
Date Ended Current: Not reported
Owner/Operator Address: 544 HUDSON ST
Owner/Operator City,State,Zip: NEW YORK, NY 10014
Owner/Operator Telephone: 212-989-3100
Owner/Operator Telephone Ext: Not reported
Owner/Operator Fax: Not reported
Owner/Operator Email: Not reported

Owner/Operator Indicator: Operator
Owner/Operator Name: W GOTTLIEB REAL ESTATE
Legal Status: Private
Date Became Current: Not reported
Date Ended Current: Not reported
Owner/Operator Address: 544 HUDSON ST
Owner/Operator City,State,Zip: NEW YORK, NY 10014
Owner/Operator Telephone: 212-989-3100
Owner/Operator Telephone Ext: Not reported
Owner/Operator Fax: Not reported
Owner/Operator Email: Not reported

Historic Generators:
Receive Date: 20060101
Handler Name: GOTTLIEB W REAL ESTATE
Federal Waste Generator Description: Not a generator, verified
State District Owner: Ny
Large Quantity Handler of Universal Waste: No
Recognized Trader Importer: No
Recognized Trader Exporter: No
Spent Lead Acid Battery Importer: No
Spent Lead Acid Battery Exporter: No
Current Record: No
Non Storage Recycler Activity: Not reported

GOTTLIEB W REAL ESTATE (Continued) **1004759226**

Electronic Manifest Broker: Not reported

Receive Date: 20070101
Handler Name: GOTTLIEB W REAL ESTATE
Federal Waste Generator Description: Not a generator, verified
State District Owner: Ny
Large Quantity Handler of Universal Waste: No
Recognized Trader Importer: No
Recognized Trader Exporter: No
Spent Lead Acid Battery Importer: No
Spent Lead Acid Battery Exporter: No
Current Record: Yes
Non Storage Recycler Activity: Not reported
Electronic Manifest Broker: Not reported

Receive Date: 19950323
Handler Name: GOTTLIEB W REAL ESTATE
Federal Waste Generator Description: Very Small Quantity Generator (formerly Conditionally-Exempt Small Quantity Generator
State District Owner: Ny
Large Quantity Handler of Universal Waste: No
Recognized Trader Importer: No
Recognized Trader Exporter: No
Spent Lead Acid Battery Importer: No
Spent Lead Acid Battery Exporter: No
Current Record: No
Non Storage Recycler Activity: Not reported
Electronic Manifest Broker: Not reported

List of NAICS Codes and Descriptions:
NAICS Codes: No NAICS Codes Found

Facility Has Received Notices of Violations:
Violations: No Violations Found

Evaluation Action Summary:
Evaluations: No Evaluations Found

FINDS:
Registry ID: 110004512126

Click Here for FRS Facility Detail Report:

Environmental Interest/Information System:
The Resource Conservation and Recovery Act Information System (RCRAInfo) is EPA's comprehensive information system in support of the Resource Conservation and Recovery Act (RCRA) of 1976 and the Hazardous and Solid Waste Amendments (HSWA) of 1984. It tracks many types of information about generators, transporters, treaters, storers, and disposers of hazardous waste.

Click this hyperlink while viewing on your computer to access additional FINDS: detail in the EDR Site Report.

ECHO:

GOTTLIEB W REAL ESTATE (Continued) **1004759226**

Envid: 1004759226
Registry ID: 110004512126

DFR URL:
Name: GOTTLIEB W REAL ESTATE
Address: 284 MULBERRY ST
City,State,Zip: NEW YORK, NY 10012

NYC LEAD:
Name: Not reported
Address: 284 MULBERRY STREET
City,State,Zip: MANHATTAN, NY 10012
Violation ID: 12698620
Building ID: 25853
Registration ID: 135053
Apartment: 8
Story: 2
Class: Most Serious
Inspection Date: 10/23/2018
Approved Date: 10/23/2018
Original Certify By Date: 11/26/2018
Original Correct By Date: 11/21/2018
New Certify By Date: Not reported
New Correct By Date: Not reported
Certified Date: Not reported
Order Number: 616
NOV ID: 6272614
NOV Description: 27-2056.6 ADM CODE - CORRECT THE LEAD-BASED PAINT HAZARD - PRESUMED LEAD PAINT THAT IS PEELING OR ON A DETERIORATED SUBSURFACE USING WORK PRACTICES SET FORTH IN 28 RCNY 11-06(B)(2) EAST WALL IN THE 1st ROOM FROM EAST AT SOUTH LOCATED AT APT 8, 2nd STORY, 1st APARTMENT FROM EAST AT SOUTH
NOV Issued Date: 10/24/2018
Current Status ID: 20
Current Status: DEFECT LETTER ISSUED
Current Status Date: 10/04/2019

NY MANIFEST:
EPA ID: NYR000002188
Country: USA
Name: Gottlieb W Real Estate
Address: 284 MULBERRY ST
Address 2: Not reported
City,State,Zip: NEW YORK, NY 10012
Zip 4: Not reported
Location Address 1: 544 HUDSON STREET
Location Address 2: Not reported
Location City,State,Zip: NEW YORK, NY 10014
Location Zip 4: Not reported
Facility Status: Not reported
Total Tanks: Not reported
Code: BP

Mailing:
Mailing Name: Gottlieb W Real Estate
Mailing Contact: Alberto Gomez
Mailing Address 1: 544 HUDSON STREET

GOTTLIEB W REAL ESTATE (Continued) **1004759226**

Mailing Address 2: Not reported
Mailing City,State,Zip: NEW YORK, NY 10014
Mailing Zip 4: Not reported
Mailing Country: USA
Mailing Phone: 8002250256

Manifest Data:
Document ID: NYB6880482
Manifest Status: Not reported
Trans1 State ID: NYPD1011
Year: 1995
Trans2 State ID: Not reported
Generator Ship Date: 04/07/1995
Trans1 Recv Date: 04/07/1995
Trans2 Recv Date: Not reported
TSD Site Recv Date: 04/07/1995
Part A Recv Date: Not reported
Part B Recv Date: Not reported
Generator EPA ID: NYR000002188
Trans1 EPA ID: NYD077444263
Trans2 EPA ID: Not reported
TSDF ID 1: NYD077444263
TSDF ID 2: Not reported
Manifest Tracking Number: Not reported
Import Indicator: Not reported
Export Indicator: Not reported
Discr Quantity Indicator: Not reported
Discr Type Indicator: Not reported
Discr Residue Indicator: Not reported
Discr Partial Reject Indicator: Not reported
Discr Full Reject Indicator: Not reported
Manifest Ref Number: Not reported
Alt Facility RCRA ID: Not reported
Alt Facility Sign Date: Not reported
MGMT Method Type Code: Not reported
Waste Code 1: Lead
Waste Code 2: Not reported
Waste Code 3: Not reported
Waste Code 4: Not reported
Waste Code 5: Not reported
Waste Code 6: Not reported
Quantity: 00055
Units: Gallons (liquids only)
Number of Containers: 001
Container Type: Metal drums, barrels, kegs
Handling Method: Landfill
Specific Gravity: 01.00

NYC LAND USE:
Name: Not reported
Address: 284 MULBERRY STREET
City,State,Zip: MANHATTAN, NY 10012
Latitude: 40.7244301
Longitude: -73.9949058
Type Of Ownership Code: Not reported

GOTTLIEB W REAL ESTATE (Continued) **1004759226**

Owner Name:	284 MULBERRY STREET, LLC
Borough:	MN
Tax Block:	509
Tax Lot:	16
Community District:	102
Census Tract 2020:	1004300
Census Block 2020:	10043001002
Census Tract 2010:	43
Census Block 2010:	1002
School District:	02
City Council District:	1
Fire Company:	L020
Police Precinct:	5
Health Center District:	15
Health Area:	6800
Sanitation District Boro:	1
Sanitation District Number:	02
Sanitation Subsection:	1G
Zoning District 1:	C6-2: Commercial Districts
Zoning District 2:	C6-3: Commercial Districts
Zoning District 3:	Not reported
Zoning District 4:	Not reported
Commercial Overlay 1:	Not reported
Commercial Overlay 2:	Not reported
Special Purpose District 1:	LI
Special Purpose District 2:	Not reported
Special Purpose District 3:	Not reported
Limited Height District:	Not reported
Spill Boundary Indicator:	Y
Building Class:	C7: Walk Up Apartments - Over Six Families With Stores
Land Use Category:	Mixed Residential & Commercial Buildings
Number Of Easements:	0
Lot Area:	3607
Total Building Floor Area:	18682
Commercial Floor Area:	1070
Residential Floor Area:	17612
Office Floor Area:	0
Retail Floor Area:	1070
Garage Floor Area:	0
Storage Floor Area:	0
Factory Floor Area:	0
Other Floor Area:	0
Total Building Floor Area Source Code:	2
Number Of Buildings:	1
Number Of Floors:	7.0000000
Residential Units:	31
Total Units:	33
Lot Frontage:	40.0000000
Lot Depth:	90.8300000
Building Frontage:	40.0000000
Building Depth:	72.0000000
Extension Code:	N
Proximity Code:	3
Irregular Lot Code:	Y
Lot Type:	5
Basement Type/Grade:	2
Assessed Land Value:	173700.00000

GOTTLIEB W REAL ESTATE (Continued) **1004759226**

Assessed Total Value:	1686600.00000
Exempt Total Value:	0.00000
Year Built:	1910
Year Altered 1:	0
Year Altered 2:	0
Historic District Name:	Not reported
Landmark Status:	Not reported
Built Floor Area Ratio:	5.18000000000
Maximum Allowable Residential Far:	6.02000000000
Maximum Allowable Commercial Far:	6.00000000000
Maximum Allowable Community Facility Far:	6.50000000000
Boro Code:	1
Borough, Tax Block and Lot:	1005090016.00000000
Condominium Number:	Not reported
Census Tract 2:	0043
X Coordinate:	985662
Y Coordinate:	203206
Zoning Map #:	12c
Zoning Map Code:	Not reported
Sanborn Map #:	101N076
Tax Map #:	10206
E-designation Number:	Not reported
Apportionment BBL:	Not reported
Apportionment Date:	Not reported
Pluto DTM Base Map Indicator:	1
2007 Flood Insurance Rate Map Indicator:	Not reported
2015 Preliminary Flood Insurance Rate Map Indicator:	Not reported
Version Number:	24v3.1
Changed By DCP:	Not reported

AJ851 **285 MOTT ST** **NY AST** **U003387817**
SSW **285 MOTT ST** **N/A**
1/8-1/4 **NEW YORK, NY 10012**
0.207 mi.
1094 ft. **Site 12 of 17 in cluster AJ**

Relative:
Higher

Actual:
42 ft.

AST:

Name:	285 MOTT ST
Address:	285 MOTT ST
City,State,Zip:	NEW YORK, NY 10012
Region:	STATE
DEC Region:	2
Site Status:	Active
Facility Id:	2-235261
Program Type:	PBS
UTM X:	584917.79458
UTM Y:	4508634.94893
Expiration Date:	07/10/2027
Site Type:	Apartment Building/Office Building

Affiliation Records:

Site Id:	8659
Affiliation Type:	Mail Contact
Company Name:	285 MOTT DEVELOPMENT, LLC.
Contact Type:	Not reported
Contact Name:	CAROLINE PALMIERI
Address1:	23 BARROW ST
Address2:	SUITE 1D

285 MOTT ST (Continued) **U003387817**

City:	NEW YORK
State:	NY
Zip Code:	10014
Country Code:	001
Phone:	(212) 924-5924
EMail:	DEVITAREALESTATE@MSN.COM
Fax Number:	Not reported
Modified By:	JSMACRI
Date Last Modified:	2022-04-27

Site Id:	8659
Affiliation Type:	Facility Operator
Company Name:	285 MOTT ST
Contact Type:	Not reported
Contact Name:	LESZEK BIELA
Address1:	Not reported
Address2:	Not reported
City:	Not reported
State:	NN
Zip Code:	Not reported
Country Code:	001
Phone:	(212) 924-5924
EMail:	Not reported
Fax Number:	Not reported
Modified By:	MFLEONAR
Date Last Modified:	2017-06-26

Site Id:	8659
Affiliation Type:	Emergency Contact
Company Name:	285 MOTT DEVELOPMENT LLC
Contact Type:	Not reported
Contact Name:	CAROLINE PALMIERI
Address1:	Not reported
Address2:	Not reported
City:	Not reported
State:	NN
Zip Code:	Not reported
Country Code:	999
Phone:	(212) 924-5924
EMail:	Not reported
Fax Number:	Not reported
Modified By:	MFLEONAR
Date Last Modified:	2017-06-26

Site Id:	8659
Affiliation Type:	Facility Owner
Company Name:	285 MOTT DEVELOPMENT LLC
Contact Type:	MANAGING AGENT
Contact Name:	CAROLINE PALMIERI
Address1:	23 BARROW ST, SUITE 1D
Address2:	Not reported
City:	NEW YORK
State:	NY
Zip Code:	10014
Country Code:	001
Phone:	(212) 924-5924
EMail:	Not reported

285 MOTT ST (Continued) **U003387817**

Fax Number:	Not reported
Modified By:	MFLEONAR
Date Last Modified:	2017-06-26

Tank Info:

Tank Number:	001
Tank Id:	12631
Material Code:	0001
Common Name of Substance:	#2 Fuel Oil (On-Site Consumption)

Equipment Records:

I04 - Overfill - Product Level Gauge (A/G)
A00 - Tank Internal Protection - None
B01 - Tank External Protection - Painted/Asphalt Coating
D01 - Pipe Type - Steel/Carbon Steel/Iron
E00 - Piping Secondary Containment - None
L09 - Piping Leak Detection - Exempt Suction Piping
G03 - Tank Secondary Containment - Vault (w/o access)
H00 - Tank Leak Detection - None
K00 - Spill Prevention - None
C03 - Pipe Location - Aboveground/Underground Combination
F04 - Pipe External Protection - Fiberglass
J02 - Dispenser - Suction Dispenser
I05 - Overfill - Vent Whistle

Tank Location:	Aboveground - contact with soil.... Tank bottom rests on soil, allowing no visual inspection.
Tank Type:	Steel/Carbon Steel/Iron
Tank Status:	In Service
Pipe Model:	Not reported
Install Date:	06/02/1986
Capacity Gallons:	4000
Tightness Test Method:	-
Date Test:	Not reported
Next Test Date:	Not reported
Date Tank Closed:	Not reported
Register:	True
Modified By:	MJGRIFFI
Last Modified:	05/09/2022
Material Name:	#2 fuel oil (on-site consumption)

AJ852 **CON EDISON** **RCRA NonGen / NLR** **1014399028**
SSW **267 ELIZABETH ST & E HOUSTON ST** **E MANIFEST** **NYP004214037**
1/8-1/4 **NEW YORK, NY 10012** **NJ MANIFEST**
0.208 mi. **NY MANIFEST**
1097 ft. **Site 13 of 17 in cluster AJ**

Relative: Higher
Actual: 43 ft.

RCRA Listings:

Date Form Received by Agency:	20200413
Handler Name:	Con Edison
Handler Address:	Elizabeth St & E Houston St
Handler City,State,Zip:	NEW YORK, NY 10012
EPA ID:	NYP004214037
Contact Name:	Not reported
Contact Address:	Not reported
Contact City,State,Zip:	Not reported
Contact Telephone:	Not reported

CON EDISON (Continued) **1014399028**

Contact Fax:		Not reported
Contact Email:		Not reported
Contact Title:		Not reported
EPA Region:		02
Land Type:		Private
Federal Waste Generator Description:		Not a generator, verified
Non-Notifier:		Not reported
Biennial Report Cycle:		Not reported
Accessibility:		Not reported
Active Site Indicator:		Not reported
State District Owner:		Ny
State District:		NYSDEC R2
Mailing Address:		Not reported
Mailing City,State,Zip:		Not reported
Owner Name:	Not reported	
Owner Type:		Not reported
Operator Name:	Not reported	
Operator Type:		Not reported
Short-Term Generator Activity:		No
Importer Activity:		No
Mixed Waste Generator:		No
Transporter Activity:		No
Transfer Facility Activity:		No
Recycler Activity with Storage:		No
Small Quantity On-Site Burner Exemption:		No
Smelting Melting and Refining Furnace Exemption:		No
Underground Injection Control:		No
Off-Site Waste Receipt:		No
Universal Waste Indicator:		No
Universal Waste Destination Facility:		No
Federal Universal Waste:		No
Active Site State-Reg Handler:		---
Federal Facility Indicator:		Not reported
Hazardous Secondary Material Indicator:		N
Sub-Part K Indicator:		Not reported
2018 GPRA Permit Baseline:		Not on the Baseline
2018 GPRA Renewals Baseline:		Not on the Baseline
202 GPRA Corrective Action Baseline:		No
Subject to Corrective Action Universe:		No
Non-TSDFs Where RCRA CA has Been Imposed Universe:		No
Corrective Action Priority Ranking:		No NCAPS ranking
Environmental Control Indicator:		No
Institutional Control Indicator:		No
Human Exposure Controls Indicator:		N/A
Groundwater Controls Indicator:		N/A
Significant Non-Complier Universe:		No
Unaddressed Significant Non-Complier Universe:		No
Addressed Significant Non-Complier Universe:		No
Significant Non-Complier With a Compliance Schedule Universe:		No
Financial Assurance Required:		Not reported
Handler Date of Last Change:		20200413
Recognized Trader-Importer:		No
Recognized Trader-Exporter:		No
Importer of Spent Lead Acid Batteries:		No
Exporter of Spent Lead Acid Batteries:		No
Recycler Activity Without Storage:		No
Manifest Broker:		No

CON EDISON (Continued) **1014399028**

Sub-Part P Indicator: No

Historic Generators:
Receive Date: 20100823
Handler Name: CON EDISON
Federal Waste Generator Description: Not a generator, verified
State District Owner: Ny
Large Quantity Handler of Universal Waste: No
Recognized Trader Importer: No
Recognized Trader Exporter: No
Spent Lead Acid Battery Importer: No
Spent Lead Acid Battery Exporter: No
Current Record: No
Non Storage Recycler Activity: Not reported
Electronic Manifest Broker: Not reported

Receive Date: 20200413
Handler Name: CON EDISON
Federal Waste Generator Description: Not a generator, verified
State District Owner: Ny
Large Quantity Handler of Universal Waste: No
Recognized Trader Importer: No
Recognized Trader Exporter: No
Spent Lead Acid Battery Importer: No
Spent Lead Acid Battery Exporter: No
Current Record: Yes
Non Storage Recycler Activity: No
Electronic Manifest Broker: No

List of NAICS Codes and Descriptions:
NAICS Codes: No NAICS Codes Found

Facility Has Received Notices of Violations:
Violations: No Violations Found

Evaluation Action Summary:
Evaluations: No Evaluations Found

E MANIFEST:
Manifest Tracking Number: 016273284FLE
Last Updated Date: 20220211
Shipped Date: 20220128
Received Date: 20220131
Manifest Status: Signed
Submission Type: DataImage5Copy
Origin Type: Service
Generator EPA ID: NYR000114579
Generator Name: Con Edison
Generator Location Street Number: Not reported
Generator Location Street 1: 267 ELIZABETH STR
Generator Location Street 2: Not reported
Generator Location City: NEW YORK
Generator Location State: NY

CON EDISON (Continued) **1014399028**

Generator Location Zip:	10009
Generator Mail Street Number:	Not reported
Generator Mail Street 1:	116 SKYLINE DRIVE
Generator Mail Street 2:	Not reported
Generator Mail City:	SOUTH PLAINFIELD
Generator Mail Zip:	07080
Generator Mail State:	NJ
Generator Contact Company Name:	Not reported
Designated Facility EPA ID:	NJD991291105
Designated Facility Name:	Clean Earth Of North Jersey
Designated Facility Mail Street Number:	105
Designated Facility Mail Street 1:	Not reported
Designated Facility Mail Street 2:	JACOBUS AVE
Designated Facility Mail City:	KEARNY
Designated Facility Mail Zip:	07032
Designated Facility Mail State:	NJ
Designated Facility Location Street Number:	105
Designated Facility Location Street 1:	JACOBUS AVE
Designated Facility Location Street 2:	Not reported
Designated Facility Location City:	KEARNY
Designated Facility Location Zip:	07032
Designated Facility Location State:	NJ
Designated Facility Contact Company Name:	Not reported
Manifest Residue Indicator:	N
Rejection Indicator:	N

Transporter:

Manifest Tracking Number:	016273284FLE
Transporter Line Number:	1
Transporter EPA ID:	MAD039322250
Transporter Name:	Clean Harbors Environmental Services Inc

Waste Line:

Manifest Tracking Number:	016273284FLE
Waste Line Number:	1
U.S. DOT Hazardous Indicator:	Y
U.S. DOT ID Number:	NA3082
U.S. DOT Description:	Na3082, Hazardous Waste, Liquid N.O.S., 9, Pg Iii, Rq (Lead)
Non-Hazardous Waste Description:	Not reported
Number of Containers:	1
Container Type Code:	TT
Container Type Description:	Cargo tanks (tank trucks)
Waste Quantity:	100
Quantity Unit of Measure Code:	P
Quantity Unit of Measure Description:	Pounds
Waste Quantity, in Tons:	0.05
Acute Waste Quantity, in Tons:	0
Non-Acute Waste Quantity, in Tons:	0.05
Waste Quantity, in Kilograms:	45.3515
Acute Waste Quantity, in Kilograms:	0
Non-Acute Waste Quantity, in Kilorgrams:	45.3515
Management Method Code:	H110
Management Method Description:	STABILIZATION
Waste Residue Indicator:	N
Quantity Discrepancy Indicator:	N
Waste Type Discrepancy Indicator:	N

CON EDISON (Continued) **1014399028**

Waste Density:	Not reported
Waste Density Unit of Measure Code:	Not reported
Waste Density Unit of Measure Description:	Not reported
Form Code:	Not reported
Form Code Description:	Not reported
Source Code:	Not reported
Source Code Description:	Not reported
Waste Minimization Code:	Not reported
Waste Minimization Code Description:	Not reported
Consent Number:	Not reported
EPA Waste Indicator:	Y
Federal Waste Codes:	D008
Quantity Haz Kg:	45.3515
Quantity Haz Tons:	0.05
Quantity Non Haz Kg:	0
Quantity Non Haz Tons:	0
State Waste Codes:	NY-T

NJ MANIFEST:

EPA ID:	NYP004214037
Name:	CON EDISON
Address:	267 ELIZABETH ST & E HOUSTON ST
City,State,Zip:	NEW YORK, NY 10012
County:	Not reported
Mailing Address:	4 IRVING PL, RM 828
Mailing City,State,Zip:	NEW YORK, NY 10003
Telephone:	Not reported
Emergency Telephone:	Not reported
Contact:	JUAN RODRIGUEZ
Comments:	Not reported
SIC Code:	Not reported
County:	NY061
Municipal:	Not reported
Previous EPAID:	Not reported
Generator Flag:	Not reported
Transporter Flag:	Not reported
TSDF Flag:	Not reported
Name Change:	Not reported
Date Change:	Not reported

Manifest Data:

EPA ID:	NYP004214037
Manifest Number:	001055589GBF
Date Shipped:	08/23/2010
TSDF EPA ID:	NJD002200046
Transporter EPA ID:	NJ0000027193
Transporter 2 EPA ID:	Not reported
Transporter 3 EPA ID:	Not reported
Transporter 4 EPA ID:	Not reported
Transporter 5 EPA ID:	Not reported
Transporter 6 EPA ID:	Not reported
Transporter 7 EPA ID:	Not reported
Transporter 8 EPA ID:	Not reported
Transporter 9 EPA ID:	Not reported
Transporter 10 EPA ID:	Not reported
Date Trans1 Transported Waste:	08/23/2010
Date Trans2 Transported Waste:	Not reported

CON EDISON (Continued) **1014399028**

Date Trans3 Transported Waste:	Not reported
Date Trans4 Transported Waste:	Not reported
Date Trans5 Transported Waste:	Not reported
Date Trans6 Transported Waste:	Not reported
Date Trans7 Transported Waste:	Not reported
Date Trans8 Transported Waste:	Not reported
Date Trans9 Transported Waste:	Not reported
Date Trans10 Transported Waste:	Not reported
Date TSDF Received Waste:	08/23/2010
TSDF EPA Facility Name:	Not reported
QTY Units:	Not reported
Transporter SEQ ID:	Not reported
Transporter-1 Date:	Not reported
Waste SEQ ID:	Not reported
Waste Type Code 2:	Not reported
Waste Type Code 3:	Not reported
Waste Type Code 4:	Not reported
Waste Type Code 5:	Not reported
Waste Type Code 6:	Not reported
Date Accepted:	Not reported
Manifest Discrepancy Type:	Not reported
Data Entry Number:	Not reported
Was Load Rejected:	N
Reason Load Was Rejected:	Not reported

Waste:

Manifest Year:	Not reported
Waste Code:	D008
Hand Code:	H111
Quantity:	750
Unit:	P

NY MANIFEST:

EPA ID:	NYP004214037
Country:	USA
Name:	Consolidated Edison
Address:	267 ELIZABETH ST & E HOUSTON S
Address 2:	Not reported
City,State,Zip:	NEW YORK, NY 10012
Zip 4:	Not reported
Location Address 1:	F/O 267 ELIZABETH ST
Location Address 2:	Not reported
Location City,State,Zip:	NEW YORK, NY 10012
Location Zip 4:	Not reported
Facility Status:	Not reported
Total Tanks:	Not reported
Code:	BP

Mailing:

Mailing Name:	Consolidated Edison
Mailing Contact:	Thomas Teeling
Mailing Address 1:	4 IRVING PL RM 828
Mailing Address 2:	Not reported
Mailing City,State,Zip:	NEW YORK, NY 10003
Mailing Zip 4:	Not reported
Mailing Country:	USA

CON EDISON (Continued) **1014399028**

Mailing Phone: 2124603770

Manifest Data:
Document ID: Not reported
Manifest Status: Not reported
Trans1 State ID: NJ0000027193
Year: 2018
Trans2 State ID: Not reported
Generator Ship Date: 08/23/2010
Trans1 Recv Date: 08/23/2010
Trans2 Recv Date: Not reported
TSD Site Recv Date: 08/23/2010
Part A Recv Date: Not reported
Part B Recv Date: Not reported
Generator EPA ID: NYP004214037
Trans1 EPA ID: Not reported
Trans2 EPA ID: Not reported
TSDF ID 1: NJD002200046
TSDF ID 2: Not reported
Manifest Tracking Number: 001055589GBF
Import Indicator: N
Export Indicator: N
Discr Quantity Indicator: N
Discr Type Indicator: N
Discr Residue Indicator: N
Discr Partial Reject Indicator: N
Discr Full Reject Indicator: N
Manifest Ref Number: Not reported
Alt Facility RCRA ID: Not reported
Alt Facility Sign Date: Not reported
MGMT Method Type Code: H111
Waste Code a: Lead
Waste Code b: Not reported
Waste Code c: Not reported
Waste Code e: Not reported
Waste Code f: Not reported
Waste Code g: Not reported
Waste Code 1: Not reported
Waste Code 2: Not reported
Waste Code 3: Not reported
Waste Code 4: Not reported
Waste Code 5: Not reported
Waste Code 6: Not reported
Quantity: 750
Units: Pounds
Number of Containers: 1
Container Type: Cargo tanks (tank trucks)
Handling Method: Treat
Specific Gravity: 1

AQ853 **CON EDISON** **NY MANIFEST** **S112817574**
South **F/O 264 ELIZABETH ST** **N/A**
1/8-1/4 **NEW YORK, NY 10012**
0.208 mi.
1099 ft. **Site 5 of 17 in cluster AQ**

Relative:
Higher

Actual:
43 ft.

NY MANIFEST:

EPA ID:	NYP004274619
Country:	USA
Name:	Con Edison
Address:	F/O 264 ELIZABETH ST
Address 2:	Not reported
City,State,Zip:	NEW YORK, NY 10012
Zip 4:	Not reported
Location Address 1:	F/O 264 ELIZABETH ST
Location Address 2:	Not reported
Location City,State,Zip:	NEW YORK, NY 10012
Location Zip 4:	Not reported
Facility Status:	Not reported
Total Tanks:	Not reported
Code:	BP

Mailing:

Mailing Name:	Con Edison
Mailing Contact:	Tom Teeling
Mailing Address 1:	4 IRVING PLACE 15TH FLOOR
Mailing Address 2:	Not reported
Mailing City,State,Zip:	NEW YORK, NY 10003
Mailing Zip 4:	Not reported
Mailing Country:	USA
Mailing Phone:	2124603770

Manifest Data:

Document ID:	Not reported
Manifest Status:	Not reported
Trans1 State ID:	NJ0000027193
Year:	2018
Trans2 State ID:	Not reported
Generator Ship Date:	10/18/2012
Trans1 Recv Date:	10/18/2012
Trans2 Recv Date:	Not reported
TSD Site Recv Date:	10/19/2012
Part A Recv Date:	Not reported
Part B Recv Date:	Not reported
Generator EPA ID:	NYP004274619
Trans1 EPA ID:	Not reported
Trans2 EPA ID:	Not reported
TSDF ID 1:	NJD002200046
TSDF ID 2:	Not reported
Manifest Tracking Number:	010456400JJK
Import Indicator:	N
Export Indicator:	N
Discr Quantity Indicator:	N
Discr Type Indicator:	N
Discr Residue Indicator:	N
Discr Partial Reject Indicator:	N
Discr Full Reject Indicator:	N
Manifest Ref Number:	Not reported
Alt Facility RCRA ID:	Not reported

CON EDISON (Continued) **S112817574**

Alt Facility Sign Date:	Not reported
MGMT Method Type Code:	H111
Waste Code a:	Lead
Waste Code b:	Not reported
Waste Code c:	Not reported
Waste Code e:	Not reported
Waste Code f:	Not reported
Waste Code g:	Not reported
Waste Code 1:	Not reported
Waste Code 2:	Not reported
Waste Code 3:	Not reported
Waste Code 4:	Not reported
Waste Code 5:	Not reported
Waste Code 6:	Not reported
Quantity:	200
Units:	Pounds
Number of Containers:	1
Container Type:	Cargo tanks (tank trucks)
Handling Method:	Treat
Specific Gravity:	1

AS854 **CON EDISON** **NY MANIFEST** **S117538541**
SSE **EAST 1ST ST & 2ND AVE** **N/A**
1/8-1/4 **NEW YORK, NY 10009**
0.209 mi.
1101 ft. **Site 3 of 42 in cluster AS**

Relative: **Lower**
Actual: **40 ft.**

NY MANIFEST:

EPA ID:	NYP004714853
Country:	USA
Name:	Con Edison
Address:	EAST 1ST ST & 2ND AVE
Address 2:	Not reported
City,State,Zip:	NEW YORK, NY 10009
Zip 4:	Not reported
Location Address 1:	EAST 1ST ST & 2ND AVE
Location Address 2:	Not reported
Location City,State,Zip:	NEW YORK, NY 10009
Location Zip 4:	Not reported
Facility Status:	Not reported
Total Tanks:	Not reported
Code:	BP

Mailing:

Mailing Name:	Con Edison
Mailing Contact:	Tom Telling
Mailing Address 1:	4 IRVING PLACE-15TH FLOOR
Mailing Address 2:	Not reported
Mailing City,State,Zip:	NEW YORK, NY 10003
Mailing Zip 4:	Not reported
Mailing Country:	USA
Mailing Phone:	2124603770

Manifest Data:

Document ID:	Not reported
Manifest Status:	Not reported
Trans1 State ID:	NJD003812047

CON EDISON (Continued) **S117538541**

Year:	2018
Trans2 State ID:	Not reported
Generator Ship Date:	01/13/2015
Trans1 Recv Date:	01/13/2015
Trans2 Recv Date:	Not reported
TSD Site Recv Date:	01/20/2015
Part A Recv Date:	Not reported
Part B Recv Date:	Not reported
Generator EPA ID:	NYP004714853
Trans1 EPA ID:	Not reported
Trans2 EPA ID:	Not reported
TSDF ID 1:	PAD085690592
TSDF ID 2:	Not reported
Manifest Tracking Number:	002659406GBF
Import Indicator:	N
Export Indicator:	N
Discr Quantity Indicator:	N
Discr Type Indicator:	N
Discr Residue Indicator:	N
Discr Partial Reject Indicator:	N
Discr Full Reject Indicator:	N
Manifest Ref Number:	Not reported
Alt Facility RCRA ID:	Not reported
Alt Facility Sign Date:	Not reported
MGMT Method Type Code:	H110
Waste Code a:	Lead
Waste Code b:	Not reported
Waste Code c:	Not reported
Waste Code e:	Not reported
Waste Code f:	Not reported
Waste Code g:	Not reported
Waste Code 1:	Not reported
Waste Code 2:	Not reported
Waste Code 3:	Not reported
Waste Code 4:	Not reported
Waste Code 5:	Not reported
Waste Code 6:	Not reported
Quantity:	1000
Units:	Pounds
Number of Containers:	1
Container Type:	Cargo tanks (tank trucks)
Handling Method:	Treat
Specific Gravity:	1

AS855 **EXXONMOBIL -NYCT** **UST FINDER RELEASE** **1029079926**
SSE **2ND AVENUE & EAST 1ST ST** **N/A**
1/8-1/4 **NEW YORK, NY 0**
0.209 mi.
1101 ft. **Site 4 of 42 in cluster AS**

Relative: **Lower**
Actual: **40 ft.**

UST FINDER RELEASE:

Object ID:	256783
Facility ID:	NY97849
Lust ID:	NY304495
Name:	EXXONMOBIL -NYCT
Address:	2ND AVENUE & EAST 1ST ST
City,State,Zip:	NEW YORK, NY 0

EXXONMOBIL -NYCT (Continued) **1029079926**

Address Match Type:	Not reported
Reported Date:	2003/07/29 15:59:59+00
Status:	No Further Action
Substance:	Not reported
Population within 1500ft:	7142
Domestic Wells within 1500ft:	2
Land Use:	Developed, High Intensity
Within SPA:	No
SPA PWS Facility ID:	Not reported
SPA Water Type:	Not reported
SPA Facility Type:	Not reported
SPA HUC12:	Not reported
Within WHPA:	No
WHPA PWS Facility ID:	Not reported
WHPA Water Type:	Not reported
WHPA Facility Type:	Not reported
WHPA HUC12:	Not reported
Within 100yr Floodplain:	No
Tribe:	Not reported
EPA Region:	2
NFA Letter 1:	Not reported
NFA Letter 2:	Not reported
NFA Letter 3:	Not reported
NFA Letter 4:	Not reported
Closed With Residual Contaminate:	Not reported
Coordinate Source:	State
X Coord:	-73.97216
Y Coord:	40.7626500000001
Latitude:	40.76265
Longitude:	-73.97216

AS856 **CON EDISON - 1ST** **PA MANIFEST** **S118888927**
SSE **E 1ST & 2ND AVE** **N/A**
1/8-1/4 **MANHATTAN, NY 10009**
0.209 mi.
1101 ft. **Site 5 of 42 in cluster AS**

Relative: **Lower**

Actual: **40 ft.**

PA MANIFEST:

Name:	CON EDISON - 1ST
Address:	E 1ST & 2ND AVE
City,State,Zip:	MANHATTAN, NY 10009
Year:	2015
Manifest Number:	002659406GBF
Manifest Type:	T
Generator EPA ID:	NYP004714853
Generator Date:	01/13/2015
Mailing Address:	Not reported
Contact Name:	Not reported
Contact Phone:	Not reported
TSD EPA ID:	Not reported
TSD Date:	Not reported
TSD Facility Name:	Republic Environmental Systems (Pennsylvania) LLC
TSD Facility Address:	2869 Sandstone Dr
TSD Facility City:	Hatfield
TSD Facility State:	PA
Facility Telephone:	Not reported
Page Number:	1
Line Number:	1

CON EDISON - 1ST (Continued) **S118888927**

Waste Number:	D008
Container Number:	1
Container Type:	TT
Waste Quantity:	1000
Unit:	P
Handling Code:	Not reported
TSP EPA ID:	PAD085690592
Date TSP Sig:	Not reported

AS857 **CON EDISON - EXTERIOR ST STORAGE YARD** **E MANIFEST** **1031615746**
SSE **9 2ND AVE** **N/A**
1/8-1/4 **NEW YORK, NY 10022**
0.209 mi.
1102 ft. **Site 6 of 42 in cluster AS**

Relative: **Lower**

Actual: **40 ft.**

E MANIFEST:

Manifest Tracking Number:	006853471GBF
Last Updated Date:	20210707
Shipped Date:	20210616
Received Date:	20210617
Manifest Status:	Signed
Submission Type:	DataImage5Copy
Origin Type:	Service
Generator EPA ID:	NYR000114579
Generator Name:	Con Edison - Exterior St Storage Yard
Generator Location Street Number:	Not reported
Generator Location Street 1:	9 2ND AVE
Generator Location Street 2:	Not reported
Generator Location City:	NEW YORK
Generator Location State:	NY
Generator Location Zip:	10022
Generator Mail Street Number:	Not reported
Generator Mail Street 1:	36 BUTLER STREET
Generator Mail Street 2:	Not reported
Generator Mail City:	ELIZABETH
Generator Mail Zip:	07206
Generator Mail State:	NJ
Generator Contact Company Name:	Not reported
Designated Facility EPA ID:	NJD991291105
Designated Facility Name:	Clean Earth Of North Jersey
Designated Facility Mail Street Number:	105
Designated Facility Mail Street 1:	Not reported
Designated Facility Mail Street 2:	JACOBUS AVE
Designated Facility Mail City:	KEARNY
Designated Facility Mail Zip:	07032
Designated Facility Mail State:	NJ
Designated Facility Location Street Number:	105
Designated Facility Location Street 1:	JACOBUS AVE
Designated Facility Location Street 2:	Not reported
Designated Facility Location City:	KEARNY
Designated Facility Location Zip:	07032
Designated Facility Location State:	NJ
Designated Facility Contact Company Name:	Not reported
Manifest Residue Indicator:	N
Rejection Indicator:	N

Transporter:

CON EDISON - EXTERIOR ST STORAGE YARD (Continued) **1031615746**

Manifest Tracking Number: 006853471GBF
Transporter Line Number: 1
Transporter EPA ID: NJD003812047
Transporter Name: Acv Environmental Services Inc.

Waste Line:
Manifest Tracking Number: 006853471GBF
Waste Line Number: 1
U.S. DOT Hazardous Indicator: Y
U.S. DOT ID Number: NA3082
U.S. DOT Description: Na3082, Hazardous Waste, Liquid N.O.S., 9, Pg Iii, Rq (Lead)
Non-Hazardous Waste Description: Not reported
Number of Containers: 1
Container Type Code: TT
Container Type Description: Cargo tanks (tank trucks)
Waste Quantity: 1000
Quantity Unit of Measure Code: P
Quantity Unit of Measure Description: Pounds
Waste Quantity, in Tons: 0.5
Acute Waste Quantity, in Tons: 0
Non-Acute Waste Quantity, in Tons: 0.5
Waste Quantity, in Kilograms: 453.515
Acute Waste Quantity, in Kilograms: 0
Non-Acute Waste Quantity, in Kilorgrams: 453.515
Management Method Code: H110
Management Method Description: STABILIZATION
Waste Residue Indicator: N
Quantity Discrepancy Indicator: N
Waste Type Discrepancy Indicator: N
Waste Density: Not reported
Waste Density Unit of Measure Code: Not reported
Waste Density Unit of Measure Description: Not reported
Form Code: Not reported
Form Code Description: Not reported
Source Code: Not reported
Source Code Description: Not reported
Waste Minimization Code: Not reported
Waste Minimization Code Description: Not reported
Consent Number: Not reported
EPA Waste Indicator: Y
Federal Waste Codes: D008
Quantity Haz Kg: 453.515
Quantity Haz Tons: 0.5
Quantity Non Haz Kg: 0
Quantity Non Haz Tons: 0
State Waste Codes: NY-T

AS858 **CON EDISON SERVICE BOX 53914** **RCRA NonGen / NLR** **1014926233**
SSE **9 2ND AVE FRONT OF** **NJ MANIFEST** **NYP004239602**
1/8-1/4 **NEW YORK, NY 10003** **NY MANIFEST**
0.209 mi.
1102 ft. **Site 7 of 42 in cluster AS**

Relative: **Lower**
Actual: **40 ft.**

RCRA Listings:
Date Form Received by Agency: 20110907
Handler Name: Con Edison Service Box 53914
Handler Address: 2nd Ave Front Of

CON EDISON SERVICE BOX 53914 (Continued) **1014926233**

Handler City,State,Zip:		NEW YORK, NY 10003
EPA ID:		NYP004239602
Contact Name:		ROBERT BRUNS
Contact Address:		Not reported
Contact City,State,Zip:		Not reported
Contact Telephone:		212-780-3756
Contact Fax:		Not reported
Contact Email:		Not reported
Contact Title:		SR OFFICE ASSISTANT A X L1-2
EPA Region:		02
Land Type:		Private
Federal Waste Generator Description:		Not a generator, verified
Non-Notifier:		Not reported
Biennial Report Cycle:		Not reported
Accessibility:		Not reported
Active Site Indicator:		Not reported
State District Owner:		Ny
State District:		NYSDEC R2
Mailing Address:		4 IRVING PL, RM 828
Mailing City,State,Zip:		NEW YORK, NY 10003
Owner Name:	Not reported	
Owner Type:		Not reported
Operator Name:	Not reported	
Operator Type:		Not reported
Short-Term Generator Activity:		No
Importer Activity:		No
Mixed Waste Generator:		No
Transporter Activity:		No
Transfer Facility Activity:		No
Recycler Activity with Storage:		No
Small Quantity On-Site Burner Exemption:		No
Smelting Melting and Refining Furnace Exemption:		No
Underground Injection Control:		No
Off-Site Waste Receipt:		No
Universal Waste Indicator:		No
Universal Waste Destination Facility:		No
Federal Universal Waste:		No
Active Site State-Reg Handler:		---
Federal Facility Indicator:		Not reported
Hazardous Secondary Material Indicator:		N
Sub-Part K Indicator:		Not reported
2018 GPRA Permit Baseline:		Not on the Baseline
2018 GPRA Renewals Baseline:		Not on the Baseline
202 GPRA Corrective Action Baseline:		No
Subject to Corrective Action Universe:		No
Non-TSDFs Where RCRA CA has Been Imposed Universe:		No
Corrective Action Priority Ranking:		No NCAPS ranking
Environmental Control Indicator:		No
Institutional Control Indicator:		No
Human Exposure Controls Indicator:		N/A
Groundwater Controls Indicator:		N/A
Significant Non-Complier Universe:		No
Unaddressed Significant Non-Complier Universe:		No
Addressed Significant Non-Complier Universe:		No
Significant Non-Complier With a Compliance Schedule Universe:		No
Financial Assurance Required:		Not reported
Handler Date of Last Change:		20111206

CON EDISON SERVICE BOX 53914 (Continued) **1014926233**

Recognized Trader-Importer:	No
Recognized Trader-Exporter:	No
Importer of Spent Lead Acid Batteries:	No
Exporter of Spent Lead Acid Batteries:	No
Recycler Activity Without Storage:	No
Manifest Broker:	No
Sub-Part P Indicator:	No

Historic Generators:

Receive Date:	20110808
Handler Name: CON EDISON SERVICE BOX 53914	
Federal Waste Generator Description:	Very Small Quantity Generator (formerly Conditionally-Exempt Small Quantity Generator
State District Owner:	Ny
Large Quantity Handler of Universal Waste:	No
Recognized Trader Importer:	No
Recognized Trader Exporter:	No
Spent Lead Acid Battery Importer:	No
Spent Lead Acid Battery Exporter:	No
Current Record:	No
Non Storage Recycler Activity:	Not reported
Electronic Manifest Broker:	Not reported

Receive Date:	20110907
Handler Name: CON EDISON SERVICE BOX 53914	
Federal Waste Generator Description:	Not a generator, verified
State District Owner:	Ny
Large Quantity Handler of Universal Waste:	No
Recognized Trader Importer:	No
Recognized Trader Exporter:	No
Spent Lead Acid Battery Importer:	No
Spent Lead Acid Battery Exporter:	No
Current Record:	Yes
Non Storage Recycler Activity:	Not reported
Electronic Manifest Broker:	Not reported

List of NAICS Codes and Descriptions:

NAICS Codes:	No NAICS Codes Found

Facility Has Received Notices of Violations:

Violations:	No Violations Found

Evaluation Action Summary:

Evaluations:	No Evaluations Found

NJ MANIFEST:

EPA ID:	NYP004239602
Name:	CON EDISON SERVICE BOX 53914
Address:	9 2ND AVE FRONT OF
City,State,Zip:	NEW YORK, NY 10003
County:	Not reported
Mailing Address:	4 IRVING PL, RM 828
Mailing City,State,Zip:	NEW YORK, NY 10003

CON EDISON SERVICE BOX 53914 (Continued) **1014926233**

Telephone:	Not reported
Emergency Telephone:	Not reported
Contact:	ROBERT BRUNS
Comments:	Not reported
SIC Code:	Not reported
County:	NY061
Municipal:	Not reported
Previous EPAID:	Not reported
Generator Flag:	Not reported
Transporter Flag:	Not reported
TSDF Flag:	Not reported
Name Change:	Not reported
Date Change:	Not reported

Manifest Data:

EPA ID:	NYP004239602
Manifest Number:	007660431JJK
Date Shipped:	8/8/2011
TSDF EPA ID:	NJD002200046
Transporter EPA ID:	NJ0000027193
Transporter 2 EPA ID:	Not reported
Transporter 3 EPA ID:	Not reported
Transporter 4 EPA ID:	Not reported
Transporter 5 EPA ID:	Not reported
Transporter 6 EPA ID:	Not reported
Transporter 7 EPA ID:	Not reported
Transporter 8 EPA ID:	Not reported
Transporter 9 EPA ID:	Not reported
Transporter 10 EPA ID:	Not reported
Date Trans1 Transported Waste:	Not reported
Date Trans2 Transported Waste:	Not reported
Date Trans3 Transported Waste:	Not reported
Date Trans4 Transported Waste:	Not reported
Date Trans5 Transported Waste:	Not reported
Date Trans6 Transported Waste:	Not reported
Date Trans7 Transported Waste:	Not reported
Date Trans8 Transported Waste:	Not reported
Date Trans9 Transported Waste:	Not reported
Date Trans10 Transported Waste:	Not reported
Date TSDF Received Waste:	Not reported
TSDF EPA Facility Name:	Not reported
QTY Units:	Not reported
Transporter SEQ ID:	Not reported
Transporter-1 Date:	Not reported
Waste SEQ ID:	Not reported
Waste Type Code 2:	Not reported
Waste Type Code 3:	Not reported
Waste Type Code 4:	Not reported
Waste Type Code 5:	Not reported
Waste Type Code 6:	Not reported
Date Accepted:	Not reported
Manifest Discrepancy Type:	Not reported
Data Entry Number:	Not reported
Was Load Rejected:	Not reported
Reason Load Was Rejected:	Not reported

Waste:

Manifest Year:	Not reported

CON EDISON SERVICE BOX 53914 (Continued) **1014926233**

Waste Code:	D008
Hand Code:	H111
Quantity:	2,000.00
Unit:	Pounds

NY MANIFEST:

EPA ID:	NYP004239602
Country:	USA
Name:	Consolidated Edison
Address:	9 2ND AVE FRONT OF
Address 2:	Not reported
City,State,Zip:	NEW YORK, NY 10003
Zip 4:	Not reported
Location Address 1:	F/O 9 2ND AVE
Location Address 2:	Not reported
Location City,State,Zip:	MANHATTAN, NY 10020
Location Zip 4:	Not reported
Facility Status:	Not reported
Total Tanks:	Not reported
Code:	BP

Mailing:

Mailing Name:	Consolidated Edison
Mailing Contact:	Dennis Huacon
Mailing Address 1:	4 IRVING PLACE RM 828
Mailing Address 2:	Not reported
Mailing City,State,Zip:	NEW YORK, NY 10003
Mailing Zip 4:	Not reported
Mailing Country:	USA
Mailing Phone:	2124602757

Manifest Data:

Document ID:	Not reported
Manifest Status:	Not reported
Trans1 State ID:	NJ0000027193
Year:	2018
Trans2 State ID:	Not reported
Generator Ship Date:	08/08/2011
Trans1 Recv Date:	08/08/2011
Trans2 Recv Date:	Not reported
TSD Site Recv Date:	08/10/2011
Part A Recv Date:	Not reported
Part B Recv Date:	Not reported
Generator EPA ID:	NYP004239602
Trans1 EPA ID:	Not reported
Trans2 EPA ID:	Not reported
TSDF ID 1:	NJD002200046
TSDF ID 2:	Not reported
Manifest Tracking Number:	007660431JJK
Import Indicator:	N
Export Indicator:	N
Discr Quantity Indicator:	N
Discr Type Indicator:	N
Discr Residue Indicator:	N
Discr Partial Reject Indicator:	N

CON EDISON SERVICE BOX 53914 (Continued) **1014926233**

Discr Full Reject Indicator:	N
Manifest Ref Number:	Not reported
Alt Facility RCRA ID:	Not reported
Alt Facility Sign Date:	Not reported
MGMT Method Type Code:	H111
Waste Code a:	Lead
Waste Code b:	Not reported
Waste Code c:	Not reported
Waste Code e:	Not reported
Waste Code f:	Not reported
Waste Code g:	Not reported
Waste Code 1:	Not reported
Waste Code 2:	Not reported
Waste Code 3:	Not reported
Waste Code 4:	Not reported
Waste Code 5:	Not reported
Waste Code 6:	Not reported
Quantity:	2000
Units:	Pounds
Number of Containers:	1
Container Type:	Cargo tanks (tank trucks)
Handling Method:	Treat
Specific Gravity:	1

AK859 **CON EDISON** **RCRA NonGen / NLR** **1019902880**
East **208 E 6TH ST & 2ND AVE** **FINDS** **NYP004778890**
1/8-1/4 **NEW YORK, NY 10009** **ECHO**
0.209 mi.
1103 ft. **Site 10 of 20 in cluster AK**

Relative: **Lower**
Actual: **34 ft.**

RCRA Listings:

Date Form Received by Agency:	20150505
Handler Name:	Con Edison
Handler Address:	E 6th St & 2nd Ave
Handler City,State,Zip:	NEW YORK, NY 10009
EPA ID:	NYP004778890
Contact Name:	THOMAS TEELING
Contact Address:	Not reported
Contact City,State,Zip:	Not reported
Contact Telephone:	212-460-3770
Contact Fax:	Not reported
Contact Email:	Not reported
Contact Title:	Not reported
EPA Region:	02
Land Type:	Private
Federal Waste Generator Description:	Not a generator, verified
Non-Notifier:	Not reported
Biennial Report Cycle:	Not reported
Accessibility:	Not reported
Active Site Indicator:	Not reported
State District Owner:	Ny
State District:	NYSDEC R2
Mailing Address:	IRVING PL 15TH FL NE
Mailing City,State,Zip:	NEW YORK, NY 10003
Owner Name:	Not reported
Owner Type:	Not reported
Operator Name:	Not reported

CON EDISON (Continued) **1019902880**

Operator Type:	Not reported
Short-Term Generator Activity:	No
Importer Activity:	No
Mixed Waste Generator:	No
Transporter Activity:	No
Transfer Facility Activity:	No
Recycler Activity with Storage:	No
Small Quantity On-Site Burner Exemption:	No
Smelting Melting and Refining Furnace Exemption:	No
Underground Injection Control:	No
Off-Site Waste Receipt:	No
Universal Waste Indicator:	No
Universal Waste Destination Facility:	No
Federal Universal Waste:	No
Active Site State-Reg Handler:	---
Federal Facility Indicator:	Not reported
Hazardous Secondary Material Indicator:	N
Sub-Part K Indicator:	Not reported
2018 GPRA Permit Baseline:	Not on the Baseline
2018 GPRA Renewals Baseline:	Not on the Baseline
202 GPRA Corrective Action Baseline:	No
Subject to Corrective Action Universe:	No
Non-TSDFs Where RCRA CA has Been Imposed Universe:	No
Corrective Action Priority Ranking:	No NCAPS ranking
Environmental Control Indicator:	No
Institutional Control Indicator:	No
Human Exposure Controls Indicator:	N/A
Groundwater Controls Indicator:	N/A
Significant Non-Complier Universe:	No
Unaddressed Significant Non-Complier Universe:	No
Addressed Significant Non-Complier Universe:	No
Significant Non-Complier With a Compliance Schedule Universe:	No
Financial Assurance Required:	Not reported
Handler Date of Last Change:	20160909
Recognized Trader-Importer:	No
Recognized Trader-Exporter:	No
Importer of Spent Lead Acid Batteries:	No
Exporter of Spent Lead Acid Batteries:	No
Recycler Activity Without Storage:	No
Manifest Broker:	No
Sub-Part P Indicator:	No

Historic Generators:

Receive Date:	20150505
Handler Name: CON EDISON	
Federal Waste Generator Description:	Small Quantity Generator
State District Owner:	Ny
Large Quantity Handler of Universal Waste:	No
Recognized Trader Importer:	No
Recognized Trader Exporter:	No
Spent Lead Acid Battery Importer:	No
Spent Lead Acid Battery Exporter:	No
Current Record:	No
Non Storage Recycler Activity:	Not reported
Electronic Manifest Broker:	Not reported

CON EDISON (Continued) **1019902880**

Receive Date:	20150505
Handler Name: CON EDISON	
Federal Waste Generator Description:	Not a generator, verified
State District Owner:	Ny
Large Quantity Handler of Universal Waste:	No
Recognized Trader Importer:	No
Recognized Trader Exporter:	No
Spent Lead Acid Battery Importer:	No
Spent Lead Acid Battery Exporter:	No
Current Record:	Yes
Non Storage Recycler Activity:	Not reported
Electronic Manifest Broker:	Not reported

List of NAICS Codes and Descriptions:
NAICS Codes: No NAICS Codes Found

Facility Has Received Notices of Violations:
Violations: No Violations Found

Evaluation Action Summary:
Evaluations: No Evaluations Found

FINDS:
Registry ID: 110069697732

Click Here for FRS Facility Detail Report:

Environmental Interest/Information System:
The Resource Conservation and Recovery Act Information System (RCRAInfo) is EPA's comprehensive information system in support of the Resource Conservation and Recovery Act (RCRA) of 1976 and the Hazardous and Solid Waste Amendments (HSWA) of 1984. It tracks many types of information about generators, transporters, treaters, storers, and disposers of hazardous waste.

Click this hyperlink while viewing on your computer to access additional FINDS: detail in the EDR Site Report.

ECHO:
Envid: 1019902880
Registry ID: 110069697732

DFR URL:
Name: CON EDISON
Address: 208 E 6TH ST & 2ND AVE
City,State,Zip: NEW YORK, NY 10009

AR860 **99 E 4 ST** **NY AST** **U003395767**
ESE **99 EAST 4TH STREET** **N/A**
1/8-1/4 **NEW YORK, NY 10003**
0.209 mi.
1105 ft. **Site 3 of 26 in cluster AR**

Relative:
Lower

Actual:
35 ft.

AST:

Name:	99 E 4 ST
Address:	99 EAST 4TH STREET
City,State,Zip:	NEW YORK, NY 10003
Region:	STATE
DEC Region:	2
Site Status:	Active
Facility Id:	2-600847
Program Type:	PBS
UTM X:	585427.65027
UTM Y:	4508819.99264
Expiration Date:	07/20/2029
Site Type:	Apartment Building/Office Building

Affiliation Records:

Site Id:	22819
Affiliation Type:	Mail Contact
Company Name:	JOHN B. LOVETT ASSOCIATES
Contact Type:	AGENT
Contact Name:	99 EAST FOURTH STREET APARTMENT CORP.
Address1:	109-15 14TH AVE.
Address2:	Not reported
City:	COLLEGE POINT
State:	NY
Zip Code:	11356
Country Code:	001
Phone:	(718) 445-9500
EMail:	COMPLIANCE@LOVETTREALTY.COM
Fax Number:	Not reported
Modified By:	ACDANIEL
Date Last Modified:	2024-05-22

Site Id:	22819
Affiliation Type:	Facility Operator
Company Name:	99 EAST FOURTH STREET APARTMENT CORP.
Contact Type:	Not reported
Contact Name:	GILBERT ROMAN
Address1:	Not reported
Address2:	Not reported
City:	Not reported
State:	NN
Zip Code:	Not reported
Country Code:	001
Phone:	(646) 209-5899
EMail:	Not reported
Fax Number:	Not reported
Modified By:	ACDANIEL
Date Last Modified:	2024-05-22

Site Id:	22819
Affiliation Type:	Emergency Contact
Company Name:	99 EAST FOURTH STREET APARTMENT CORP.
Contact Type:	Not reported
Contact Name:	BRADLEY COHEN

99 E 4 ST (Continued) **U003395767**

Address1:	Not reported
Address2:	Not reported
City:	Not reported
State:	NN
Zip Code:	Not reported
Country Code:	999
Phone:	(718) 445-9500
EMail:	Not reported
Fax Number:	Not reported
Modified By:	ACDANIEL
Date Last Modified:	2024-05-22

Site Id:	22819
Affiliation Type:	Facility Owner
Company Name:	99 EAST FOURTH STREET APARTMENT CORP.
Contact Type:	ASSISTANT PROPERTY MGR
Contact Name:	CORY BRAXTON
Address1:	99 EAST 4TH STREET
Address2:	Not reported
City:	NEW YORK
State:	NY
Zip Code:	10003
Country Code:	001
Phone:	(212) 673-4326
EMail:	COMPLIANCE@LOVETTREALTY.COM
Fax Number:	Not reported
Modified By:	ACDANIEL
Date Last Modified:	2024-05-22

Tank Info:

Tank Number:	1
Tank Id:	44035
Material Code:	0003
Common Name of Substance:	#6 Fuel Oil (On-Site Consumption)

Equipment Records:

	B00 - Tank External Protection - None
	C00 - Pipe Location - No Piping
	F00 - Pipe External Protection - None
	A00 - Tank Internal Protection - None
	E00 - Piping Secondary Containment - None
	H00 - Tank Leak Detection - None
	I00 - Overfill - None
	K00 - Spill Prevention - None
	D00 - Pipe Type - No Piping
	G00 - Tank Secondary Containment - None
	L00 - Piping Leak Detection - None
	J00 - Dispenser - None
Tank Location:	Aboveground - contact with soil.... Tank bottom rests on soil, allowing no visual inspection.
Tank Type:	Steel/Carbon Steel/Iron
Tank Status:	In Service
Pipe Model:	Not reported
Install Date:	01/01/1929
Capacity Gallons:	4000

99 E 4 ST (Continued) **U003395767**

Tightness Test Method:	NN
Date Test:	Not reported
Next Test Date:	Not reported
Date Tank Closed:	Not reported
Register:	True
Modified By:	ACDANIEL
Last Modified:	05/22/2024
Material Name:	#2 fuel oil (on-site consumption)

AR861 **50 E 3RD ST** **NY AST** **U000405437**
SE **50 E 3RD ST** **N/A**
1/8-1/4 **NEW YORK, NY 10003**
0.209 mi.
1106 ft. **Site 4 of 26 in cluster AR**

Relative:
Lower

Actual:
37 ft.

AST:

Name:	50 E 3RD ST
Address:	50 E 3RD ST
City,State,Zip:	NEW YORK, NY 10003
Region:	STATE
DEC Region:	2
Site Status:	Unregulated/Closed
Facility Id:	2-364762
Program Type:	PBS
UTM X:	585345.90931
UTM Y:	4508751.71879
Expiration Date:	N/A
Site Type:	Apartment Building/Office Building

Affiliation Records:

Site Id:	18500
Affiliation Type:	Mail Contact
Company Name:	ABART HOLDING COMPANY
Contact Type:	Not reported
Contact Name:	ABE HARUVI
Address1:	22 WEST 75TH STREET
Address2:	Not reported
City:	NEW YORK
State:	NY
Zip Code:	10023
Country Code:	001
Phone:	(212) 769-4253
EMail:	Not reported
Fax Number:	Not reported
Modified By:	TRANSLAT
Date Last Modified:	2004-03-04

Site Id:	18500
Affiliation Type:	Facility Operator
Company Name:	50 E 3RD ST
Contact Type:	Not reported
Contact Name:	ROCKWAY FUEL OIL
Address1:	Not reported
Address2:	Not reported
City:	Not reported
State:	NN
Zip Code:	Not reported
Country Code:	001

50 E 3RD ST (Continued) **U000405437**

Phone:	(212) 769-4253
EMail:	Not reported
Fax Number:	Not reported
Modified By:	TRANSLAT
Date Last Modified:	2004-03-04

Site Id:	18500
Affiliation Type:	Emergency Contact
Company Name:	ABE HARUVI
Contact Type:	Not reported
Contact Name:	GEORGE AGUILAR
Address1:	Not reported
Address2:	Not reported
City:	Not reported
State:	NN
Zip Code:	Not reported
Country Code:	001
Phone:	(212) 769-4253
EMail:	Not reported
Fax Number:	Not reported
Modified By:	TRANSLAT
Date Last Modified:	2004-03-04

Site Id:	18500
Affiliation Type:	Facility Owner
Company Name:	ABE HARUVI
Contact Type:	Not reported
Contact Name:	Not reported
Address1:	22 WEST 75TH ST
Address2:	Not reported
City:	NEW YORK CITY
State:	NY
Zip Code:	10023
Country Code:	001
Phone:	(212) 769-4253
EMail:	Not reported
Fax Number:	Not reported
Modified By:	TRANSLAT
Date Last Modified:	2004-03-04

Tank Info:

Tank Number:	001
Tank Id:	22637
Material Code:	0001
Common Name of Substance:	#2 Fuel Oil (On-Site Consumption)

Equipment Records:

I04 - Overfill - Product Level Gauge (A/G)
B00 - Tank External Protection - None
C00 - Pipe Location - No Piping
F00 - Pipe External Protection - None
G04 - Tank Secondary Containment - Double-Walled (Underground)
A00 - Tank Internal Protection - None
D01 - Pipe Type - Steel/Carbon Steel/Iron
H00 - Tank Leak Detection - None

50 E 3RD ST (Continued) **U000405437**

Tank Location:	Aboveground - contact with soil.... Tank bottom rests on soil, allowing no visual inspection.
Tank Type:	Steel/Carbon Steel/Iron
Tank Status:	Closed - Removed
Pipe Model:	Not reported
Install Date:	Not reported
Capacity Gallons:	4000
Tightness Test Method:	NN
Date Test:	Not reported
Next Test Date:	Not reported
Date Tank Closed:	10/01/1997
Register:	True
Modified By:	MJGRIFFI
Last Modified:	05/09/2022
Material Name:	#2 fuel oil (on-site consumption)

AK862 **CON EDISON SERVICE BOX: 1091** **RCRA NonGen / NLR** **1017771667**
East **E 6TH ST & 2ND AVE** **FINDS** **NYP004486080**
1/8-1/4 **NEW YORK, NY 10003**
0.210 mi.
1108 ft. **Site 11 of 20 in cluster AK**

Relative: **Lower**

Actual: **34 ft.**

RCRA Listings:

Date Form Received by Agency:		20140502
Handler Name:		Con Edison Service Box: 1091
Handler Address:		E 6th St & 2nd Ave
Handler City,State,Zip:		NEW YORK, NY 10003
EPA ID:		NYP004486080
Contact Name:		THOMAS TEELING
Contact Address:		Not reported
Contact City,State,Zip:		Not reported
Contact Telephone:		212-460-3770
Contact Fax:		Not reported
Contact Email:		Not reported
Contact Title:		SENIOR SCIENTIST
EPA Region:		02
Land Type:		Private
Federal Waste Generator Description:		Not a generator, verified
Non-Notifier:		Not reported
Biennial Report Cycle:		Not reported
Accessibility:		Not reported
Active Site Indicator:		Not reported
State District Owner:		Ny
State District:		NYSDEC R2
Mailing Address:		IRVING PL, 15TH FL NE
Mailing City,State,Zip:		NEW YORK, NY 10003
Owner Name:	Not reported	
Owner Type:		Not reported
Operator Name:	Not reported	
Operator Type:		Not reported
Short-Term Generator Activity:		No
Importer Activity:		No
Mixed Waste Generator:		No
Transporter Activity:		No
Transfer Facility Activity:		No
Recycler Activity with Storage:		No
Small Quantity On-Site Burner Exemption:		No
Smelting Melting and Refining Furnace Exemption:		No

CON EDISON SERVICE BOX: 1091 (Continued) **1017771667**

Underground Injection Control:	No
Off-Site Waste Receipt:	No
Universal Waste Indicator:	No
Universal Waste Destination Facility:	No
Federal Universal Waste:	No
Active Site State-Reg Handler:	---
Federal Facility Indicator:	Not reported
Hazardous Secondary Material Indicator:	N
Sub-Part K Indicator:	Not reported
2018 GPRA Permit Baseline:	Not on the Baseline
2018 GPRA Renewals Baseline:	Not on the Baseline
202 GPRA Corrective Action Baseline:	No
Subject to Corrective Action Universe:	No
Non-TSDFs Where RCRA CA has Been Imposed Universe:	No
Corrective Action Priority Ranking:	No NCAPS ranking
Environmental Control Indicator:	No
Institutional Control Indicator:	No
Human Exposure Controls Indicator:	N/A
Groundwater Controls Indicator:	N/A
Significant Non-Complier Universe:	No
Unaddressed Significant Non-Complier Universe:	No
Addressed Significant Non-Complier Universe:	No
Significant Non-Complier With a Compliance Schedule Universe:	No
Financial Assurance Required:	Not reported
Handler Date of Last Change:	20150211
Recognized Trader-Importer:	No
Recognized Trader-Exporter:	No
Importer of Spent Lead Acid Batteries:	No
Exporter of Spent Lead Acid Batteries:	No
Recycler Activity Without Storage:	No
Manifest Broker:	No
Sub-Part P Indicator:	No

Historic Generators:

Receive Date:	20140402
Handler Name: CON EDISON	
Federal Waste Generator Description:	Small Quantity Generator
State District Owner:	Ny
Large Quantity Handler of Universal Waste:	No
Recognized Trader Importer:	No
Recognized Trader Exporter:	No
Spent Lead Acid Battery Importer:	No
Spent Lead Acid Battery Exporter:	No
Current Record:	No
Non Storage Recycler Activity:	Not reported
Electronic Manifest Broker:	Not reported

Receive Date:	20140402
Handler Name: CON EDISON	
Federal Waste Generator Description:	Not a generator, verified
State District Owner:	Ny
Large Quantity Handler of Universal Waste:	No
Recognized Trader Importer:	No
Recognized Trader Exporter:	No
Spent Lead Acid Battery Importer:	No
Spent Lead Acid Battery Exporter:	No

CON EDISON SERVICE BOX: 1091 (Continued) **1017771667**

Current Record: No
Non Storage Recycler Activity: Not reported
Electronic Manifest Broker: Not reported

Receive Date: 20140502
Handler Name: CON EDISON SERVICE BOX: 1091
Federal Waste Generator Description: Not a generator, verified
State District Owner: Ny
Large Quantity Handler of Universal Waste: No
Recognized Trader Importer: No
Recognized Trader Exporter: No
Spent Lead Acid Battery Importer: No
Spent Lead Acid Battery Exporter: No
Current Record: Yes
Non Storage Recycler Activity: Not reported
Electronic Manifest Broker: Not reported

List of NAICS Codes and Descriptions:
NAICS Codes: No NAICS Codes Found

Facility Has Received Notices of Violations:
Violations: No Violations Found

Evaluation Action Summary:
Evaluations: No Evaluations Found

FINDS:
Registry ID: 110063790189

Click Here for FRS Facility Detail Report:

Environmental Interest/Information System:
The Resource Conservation and Recovery Act Information System (RCRAInfo) is EPA's comprehensive information system in support of the Resource Conservation and Recovery Act (RCRA) of 1976 and the Hazardous and Solid Waste Amendments (HSWA) of 1984. It tracks many types of information about generators, transporters, treaters, storers, and disposers of hazardous waste.

Click this hyperlink while viewing on your computer to access additional FINDS: detail in the EDR Site Report.

AK863 **CON EDISON MANHOLE** **RCRA NonGen / NLR** **1014397672**
East **E 6 ST & 2ND AVE** **NY MANIFEST** **NYP004200051**
1/8-1/4 **NEW YORK, NY 10003**
0.210 mi.
1108 ft. **Site 12 of 20 in cluster AK**

Relative:
Lower

Actual:
34 ft.

RCRA Listings:
Date Form Received by Agency: 20170728
Handler Name: Con Edison Manhole
Handler Address: E 6 St & 2nd Ave
Handler City,State,Zip: NEW YORK, NY 10003
EPA ID: NYP004200051
Contact Name: PAUL WALSH
Contact Address: Not reported

CON EDISON MANHOLE (Continued) **1014397672**

Contact City,State,Zip:		Not reported
Contact Telephone:		347-203-0646
Contact Fax:		Not reported
Contact Email:		Not reported
Contact Title:		Not reported
EPA Region:		02
Land Type:		Private
Federal Waste Generator Description:		Not a generator, verified
Non-Notifier:		Not reported
Biennial Report Cycle:		Not reported
Accessibility:		Not reported
Active Site Indicator:		Not reported
State District Owner:		Ny
State District:		NYSDEC R2
Mailing Address:		4 IRVING PL - ROOM 828
Mailing City,State,Zip:		NEW YORK, NY 10003
Owner Name:	Not reported	
Owner Type:		Not reported
Operator Name:	Not reported	
Operator Type:		Not reported
Short-Term Generator Activity:		No
Importer Activity:		No
Mixed Waste Generator:		No
Transporter Activity:		No
Transfer Facility Activity:		No
Recycler Activity with Storage:		No
Small Quantity On-Site Burner Exemption:		No
Smelting Melting and Refining Furnace Exemption:		No
Underground Injection Control:		No
Off-Site Waste Receipt:		No
Universal Waste Indicator:		No
Universal Waste Destination Facility:		No
Federal Universal Waste:		No
Active Site State-Reg Handler:		---
Federal Facility Indicator:		Not reported
Hazardous Secondary Material Indicator:		N
Sub-Part K Indicator:		Not reported
2018 GPRA Permit Baseline:		Not on the Baseline
2018 GPRA Renewals Baseline:		Not on the Baseline
202 GPRA Corrective Action Baseline:		No
Subject to Corrective Action Universe:		No
Non-TSDFs Where RCRA CA has Been Imposed Universe:		No
Corrective Action Priority Ranking:		No NCAPS ranking
Environmental Control Indicator:		No
Institutional Control Indicator:		No
Human Exposure Controls Indicator:		N/A
Groundwater Controls Indicator:		N/A
Significant Non-Complier Universe:		No
Unaddressed Significant Non-Complier Universe:		No
Addressed Significant Non-Complier Universe:		No
Significant Non-Complier With a Compliance Schedule Universe:		No
Financial Assurance Required:		Not reported
Handler Date of Last Change:		20170809
Recognized Trader-Importer:		No
Recognized Trader-Exporter:		No
Importer of Spent Lead Acid Batteries:		No
Exporter of Spent Lead Acid Batteries:		No

CON EDISON MANHOLE (Continued) **1014397672**

Recycler Activity Without Storage: No
Manifest Broker: No
Sub-Part P Indicator: No

Historic Generators:
Receive Date: 20091130
Handler Name: CON EDISON MANHOLE
Federal Waste Generator Description: Very Small Quantity Generator (formerly Conditionally-Exempt Small Quantity Generator
State District Owner: Ny
Large Quantity Handler of Universal Waste: No
Recognized Trader Importer: No
Recognized Trader Exporter: No
Spent Lead Acid Battery Importer: No
Spent Lead Acid Battery Exporter: No
Current Record: No
Non Storage Recycler Activity: Not reported
Electronic Manifest Broker: Not reported

Receive Date: 20170728
Handler Name: CON EDISON MANHOLE
Federal Waste Generator Description: Not a generator, verified
State District Owner: Ny
Large Quantity Handler of Universal Waste: No
Recognized Trader Importer: No
Recognized Trader Exporter: No
Spent Lead Acid Battery Importer: No
Spent Lead Acid Battery Exporter: No
Current Record: Yes
Non Storage Recycler Activity: Not reported
Electronic Manifest Broker: Not reported

List of NAICS Codes and Descriptions:
NAICS Codes: No NAICS Codes Found

Facility Has Received Notices of Violations:
Violations: No Violations Found

Evaluation Action Summary:
Evaluations: No Evaluations Found

NY MANIFEST:
EPA ID: NYP004200051
Country: USA
Name: Consolidated Edison
Address: E 6 ST & 2ND AVE
Address 2: Not reported
City,State,Zip: NEW YORK, NY 10003
Zip 4: Not reported
Location Address 1: 107 2nd AVE - MH 53978
Location Address 2: Not reported
Location City,State,Zip: NEW YORK, NY 10020
Location Zip 4: Not reported

CON EDISON MANHOLE (Continued) **1014397672**

Facility Status: Not reported
Total Tanks: Not reported
Code: BP

Mailing:
Mailing Name: Consolidated Edison
Mailing Contact: Consolidated Edison
Mailing Address 1: 4 IRVING PLACE RM 828
Mailing Address 2: Not reported
Mailing City,State,Zip: NEW YORK, NY 10003
Mailing Zip 4: Not reported
Mailing Country: USA
Mailing Phone: 2124602808

Manifest Data:
Document ID: Not reported
Manifest Status: Not reported
Trans1 State ID: NJ0000027193
Year: 2018
Trans2 State ID: Not reported
Generator Ship Date: 11/30/2009
Trans1 Recv Date: 11/30/2009
Trans2 Recv Date: Not reported
TSD Site Recv Date: 12/01/2009
Part A Recv Date: Not reported
Part B Recv Date: Not reported
Generator EPA ID: NYP004200051
Trans1 EPA ID: Not reported
Trans2 EPA ID: Not reported
TSDF ID 1: NJD002200046
TSDF ID 2: Not reported
Manifest Tracking Number: 001085577GBF
Import Indicator: N
Export Indicator: N
Discr Quantity Indicator: N
Discr Type Indicator: N
Discr Residue Indicator: N
Discr Partial Reject Indicator: N
Discr Full Reject Indicator: N
Manifest Ref Number: Not reported
Alt Facility RCRA ID: Not reported
Alt Facility Sign Date: Not reported
MGMT Method Type Code: H111
Waste Code a: Lead
Waste Code b: Not reported
Waste Code c: Not reported
Waste Code e: Not reported
Waste Code f: Not reported
Waste Code g: Not reported
Waste Code 1: Not reported
Waste Code 2: Not reported
Waste Code 3: Not reported
Waste Code 4: Not reported
Waste Code 5: Not reported
Waste Code 6: Not reported
Quantity: 2000
Units: Pounds

CON EDISON MANHOLE (Continued) **1014397672**

Number of Containers: 1
Container Type: Cargo tanks (tank trucks)
Handling Method: Treat
Specific Gravity: 1

AK864 **CON EDISON** **NY MANIFEST** **S116550278**
East **E 6TH ST & 2ND AVE** **N/A**
1/8-1/4 **NEW YORK, NY 10003**
0.210 mi.
1108 ft. **Site 13 of 20 in cluster AK**

Relative:
Lower

Actual:
34 ft.

NY MANIFEST:
EPA ID: NYP004486080
Country: USA
Name: Con Edison
Address: E 6TH ST & 2ND AVE
Address 2: Not reported
City,State,Zip: NEW YORK, NY 10003
Zip 4: Not reported
Location Address 1: 2 AVE & E 6 ST
Location Address 2: SB1091
Location City,State,Zip: NEW YORK, NY 10003
Location Zip 4: Not reported
Facility Status: Not reported
Total Tanks: Not reported
Code: BP

Mailing:
Mailing Name: Con Edison
Mailing Contact: Con Edision
Mailing Address 1: 4 IRVING PL
Mailing Address 2: 15TH FL
Mailing City,State,Zip: NEW YORK, NY 10003
Mailing Zip 4: Not reported
Mailing Country: USA
Mailing Phone: Not reported

Manifest Data:
Document ID: Not reported
Manifest Status: Not reported
Trans1 State ID: NJD003812047
Year: 2018
Trans2 State ID: Not reported
Generator Ship Date: 04/02/2014
Trans1 Recv Date: 04/02/2014
Trans2 Recv Date: Not reported
TSD Site Recv Date: 04/03/2014
Part A Recv Date: Not reported
Part B Recv Date: Not reported
Generator EPA ID: NYP004486080
Trans1 EPA ID: Not reported
Trans2 EPA ID: Not reported
TSDF ID 1: NJD991291105
TSDF ID 2: Not reported
Manifest Tracking Number: 002407203GBF
Import Indicator: N
Export Indicator: N

CON EDISON (Continued) **S116550278**

Discr Quantity Indicator:	N
Discr Type Indicator:	N
Discr Residue Indicator:	N
Discr Partial Reject Indicator:	N
Discr Full Reject Indicator:	N
Manifest Ref Number:	Not reported
Alt Facility RCRA ID:	Not reported
Alt Facility Sign Date:	Not reported
MGMT Method Type Code:	H110
Waste Code a:	Lead
Waste Code b:	Not reported
Waste Code c:	Not reported
Waste Code e:	Not reported
Waste Code f:	Not reported
Waste Code g:	Not reported
Waste Code 1:	Not reported
Waste Code 2:	Not reported
Waste Code 3:	Not reported
Waste Code 4:	Not reported
Waste Code 5:	Not reported
Waste Code 6:	Not reported
Quantity:	1000
Units:	Pounds
Number of Containers:	1
Container Type:	Cargo tanks (tank trucks)
Handling Method:	Treat
Specific Gravity:	1

AO865 **8 ST. MARKS PLACE** **NY AST** **A100292757**
NE **8 ST. MARKS PLACE** **N/A**
1/8-1/4 **NEW YORK, NY 10003**
0.210 mi.
1110 ft. **Site 5 of 23 in cluster AO**

Relative: **Lower**
Actual: **39 ft.**

AST:

Name:	8 ST. MARKS PLACE
Address:	8 ST. MARKS PLACE
City,State,Zip:	NEW YORK, NY 10003
Region:	STATE
DEC Region:	2
Site Status:	Active
Facility Id:	2-609552
Program Type:	PBS
UTM X:	585341.39873
UTM Y:	4509187.53893
Expiration Date:	05/13/2029
Site Type:	Apartment Building/Office Building

Affiliation Records:

Site Id:	55599
Affiliation Type:	Mail Contact
Company Name:	TARGET REALTY LLC C/O SKY MANAGEMENT CORP.
Contact Type:	Not reported
Contact Name:	JON SHALOM / JOEL CULOTTA
Address1:	226 EAST 54 STREET
Address2:	SUITE 402
City:	NEW YORK

8 ST. MARKS PLACE (Continued) **A100292757**

State:	NY
Zip Code:	10022
Country Code:	001
Phone:	(212) 759-1300
EMail:	JOEL@SKYMANAGEMENT.COM
Fax Number:	Not reported
Modified By:	nFormUpd
Date Last Modified:	2024-04-04

Site Id:	55599
Affiliation Type:	Emergency Contact
Company Name:	TARGET REALTY LLC
Contact Type:	Not reported
Contact Name:	JOEL CULOTTA
Address1:	Not reported
Address2:	Not reported
City:	Not reported
State:	NN
Zip Code:	Not reported
Country Code:	999
Phone:	(917) 612-2758
EMail:	Not reported
Fax Number:	Not reported
Modified By:	nFormUpd
Date Last Modified:	2024-04-04

Site Id:	55599
Affiliation Type:	Facility Owner
Company Name:	TARGET REALTY LLC
Contact Type:	Not reported
Contact Name:	TARGET REALTY LLC
Address1:	226 EAST 54 STREET
Address2:	Suite 402
City:	NEW YORK
State:	NY
Zip Code:	10022
Country Code:	001
Phone:	(212) 759-1300
EMail:	joel@skymanagement.com
Fax Number:	Not reported
Modified By:	nFormUpd
Date Last Modified:	2024-04-04

Site Id:	55599
Affiliation Type:	Facility Operator
Company Name:	Slawomir Polakowski
Contact Type:	Not reported
Contact Name:	Slawomir Polakowski
Address1:	226 EAST 54 STREET
Address2:	SUITE 402
City:	New York
State:	NY
Zip Code:	10022
Country Code:	001
Phone:	(917) 257-4065
EMail:	hajro@skymanagement.com
Fax Number:	Not reported

8 ST. MARKS PLACE (Continued) **A100292757**

Modified By: nFormUpd
Date Last Modified: 2024-04-04

Tank Info:

Tank Number: 001
Tank Id: 178778
Material Code: 0001
Common Name of Substance: #2 Fuel Oil (On-Site Consumption)

Equipment Records:

A00 - Tank Internal Protection - None
B01 - Tank External Protection - Painted/Asphalt Coating
D01 - Pipe Type - Steel/Carbon Steel/Iron
E00 - Piping Secondary Containment - None
F01 - Pipe External Protection - Painted/Asphalt Coating
G03 - Tank Secondary Containment - Vault (w/o access)
K00 - Spill Prevention - None
C03 - Pipe Location - Aboveground/Underground Combination
H06 - Tank Leak Detection - Impervious Barrier/Concrete Pad (A/G)
J02 - Dispenser - Suction Dispenser
L00 - Piping Leak Detection - None
I04 - Overfill - Product Level Gauge (A/G)

Tank Location: Aboveground - contact with soil.... Tank bottom rests on soil, allowing no visual inspection.
Tank Type: Steel Tank in Concrete
Tank Status: In Service
Pipe Model: Not reported
Install Date: 12/16/1971
Capacity Gallons: 2000
Tightness Test Method: NN
Date Test: Not reported
Next Test Date: Not reported
Date Tank Closed: Not reported
Register: True
Modified By: MJGRIFFI
Last Modified: 05/09/2022
Material Name: #2 fuel oil (on-site consumption)

AS866 **CON EDISON -** **E MANIFEST** **1031617595**
SSE **20-50 SECOND AVE** **N/A**
1/8-1/4 **NEW YORK, NY 10029**
0.212 mi.
1118 ft. **Site 8 of 42 in cluster AS**

Relative: **Lower**
Actual: **40 ft.**

E MANIFEST:
Manifest Tracking Number: 015837395FLE
Last Updated Date: 20211012
Shipped Date: 20210930
Received Date: 20210930
Manifest Status: Signed
Submission Type: DataImage5Copy
Origin Type: Service
Generator EPA ID: NYR000114579
Generator Name: Con Edison -
Generator Location Street Number: Not reported
Generator Location Street 1: 20-50 SECOND AVE

CON EDISON - (Continued) **1031617595**

Generator Location Street 2:	Not reported
Generator Location City:	NEW YORK
Generator Location State:	NY
Generator Location Zip:	10029
Generator Mail Street Number:	Not reported
Generator Mail Street 1:	116 SKYLINE DRIVE
Generator Mail Street 2:	Not reported
Generator Mail City:	SOUTH PLAINFIELD
Generator Mail Zip:	07080
Generator Mail State:	NJ
Generator Contact Company Name:	Not reported
Designated Facility EPA ID:	NJD991291105
Designated Facility Name:	Clean Earth Of North Jersey
Designated Facility Mail Street Number:	105
Designated Facility Mail Street 1:	Not reported
Designated Facility Mail Street 2:	JACOBUS AVE
Designated Facility Mail City:	KEARNY
Designated Facility Mail Zip:	07032
Designated Facility Mail State:	NJ
Designated Facility Location Street Number:	105
Designated Facility Location Street 1:	JACOBUS AVE
Designated Facility Location Street 2:	Not reported
Designated Facility Location City:	KEARNY
Designated Facility Location Zip:	07032
Designated Facility Location State:	NJ
Designated Facility Contact Company Name:	Not reported
Manifest Residue Indicator:	N
Rejection Indicator:	N

Transporter:

Manifest Tracking Number:	015837395FLE
Transporter Line Number:	1
Transporter EPA ID:	MAD039322250
Transporter Name:	Clean Harbors Environmental Services Inc

Waste Line:

Manifest Tracking Number:	015837395FLE
Waste Line Number:	1
U.S. DOT Hazardous Indicator:	Y
U.S. DOT ID Number:	NA3082
U.S. DOT Description:	Na3082, Hazardous Waste, Liquid N.O.S., 9, Pg Iii, Rq (Lead)
Non-Hazardous Waste Description:	Not reported
Number of Containers:	1
Container Type Code:	TT
Container Type Description:	Cargo tanks (tank trucks)
Waste Quantity:	500
Quantity Unit of Measure Code:	P
Quantity Unit of Measure Description:	Pounds
Waste Quantity, in Tons:	0.25
Acute Waste Quantity, in Tons:	0
Non-Acute Waste Quantity, in Tons:	0.25
Waste Quantity, in Kilograms:	226.7575
Acute Waste Quantity, in Kilograms:	0
Non-Acute Waste Quantity, in Kilorgrams:	226.7575
Management Method Code:	H110
Management Method Description:	STABILIZATION

CON EDISON - (Continued) **1031617595**

Waste Residue Indicator:	N
Quantity Discrepancy Indicator:	N
Waste Type Discrepancy Indicator:	N
Waste Density:	Not reported
Waste Density Unit of Measure Code:	Not reported
Waste Density Unit of Measure Description:	Not reported
Form Code:	Not reported
Form Code Description:	Not reported
Source Code:	Not reported
Source Code Description:	Not reported
Waste Minimization Code:	Not reported
Waste Minimization Code Description:	Not reported
Consent Number:	Not reported
EPA Waste Indicator:	Y
Federal Waste Codes:	D008
Quantity Haz Kg:	226.7575
Quantity Haz Tons:	0.25
Quantity Non Haz Kg:	0
Quantity Non Haz Tons:	0
State Waste Codes:	NY-T

AM867 **CON EDISON - MANHOLE M48377** **NY MANIFEST** **S120958662**
NW **100 W 4 ST** **N/A**
1/8-1/4 **MANHATTAN, NY 10012**
0.212 mi.
1119 ft. **Site 5 of 6 in cluster AM**

Relative:
Lower

Actual:
33 ft.

NY MANIFEST:

EPA ID:	NYP004955090
Country:	USA
Name:	Con Edison - Manhole M48377
Address:	100 W 4 ST
Address 2:	Not reported
City,State,Zip:	MANHATTAN, NY 10012
Zip 4:	Not reported
Location Address 1:	100 W 4 ST
Location Address 2:	Not reported
Location City,State,Zip:	MANHATTAN, NY 10012
Location Zip 4:	Not reported
Facility Status:	Not reported
Total Tanks:	Not reported
Code:	BP

Mailing:

Mailing Name:	Con Edison - Manhole M48377
Mailing Contact:	Con Edison
Mailing Address 1:	4 IRVING PL 15TH FL NE
Mailing Address 2:	Not reported
Mailing City,State,Zip:	NEW YORK, NY 10003
Mailing Zip 4:	Not reported
Mailing Country:	USA
Mailing Phone:	Not reported

AS868 **CON ED** **NY MANIFEST** **S118463746**
SSE **20 EAST 1ST ST** **N/A**
1/8-1/4 **NEW YORK, NY 10003**
0.212 mi.
1120 ft. **Site 9 of 42 in cluster AS**

Relative:
Lower

Actual:
40 ft.

NY MANIFEST:

EPA ID:	NYP004856454
Country:	USA
Name:	Con Ed
Address:	20 EAST 1ST ST
Address 2:	SB 516
City,State,Zip:	NEW YORK, NY 10003
Zip 4:	Not reported
Location Address 1:	20 EAST 1ST ST
Location Address 2:	SB 516
Location City,State,Zip:	NEW YORK, NY 10003
Location Zip 4:	Not reported
Facility Status:	Not reported
Total Tanks:	Not reported
Code:	BP

Mailing:

Mailing Name:	Con Ed
Mailing Contact:	Tom Teeling
Mailing Address 1:	4 IRVING PLACE - 15TH FLOOR
Mailing Address 2:	Not reported
Mailing City,State,Zip:	NEW YORK, NY 10003
Mailing Zip 4:	Not reported
Mailing Country:	USA
Mailing Phone:	2124603770

Manifest Data:

Document ID:	Not reported
Manifest Status:	Not reported
Trans1 State ID:	NJ0000027193
Year:	2018
Trans2 State ID:	Not reported
Generator Ship Date:	10/20/2015
Trans1 Recv Date:	10/20/2015
Trans2 Recv Date:	Not reported
TSD Site Recv Date:	10/23/2015
Part A Recv Date:	Not reported
Part B Recv Date:	Not reported
Generator EPA ID:	NYP004856454
Trans1 EPA ID:	Not reported
Trans2 EPA ID:	Not reported
TSDF ID 1:	NJD002200046
TSDF ID 2:	Not reported
Manifest Tracking Number:	014085728JJK
Import Indicator:	N
Export Indicator:	N
Discr Quantity Indicator:	N
Discr Type Indicator:	N
Discr Residue Indicator:	N
Discr Partial Reject Indicator:	N
Discr Full Reject Indicator:	N
Manifest Ref Number:	Not reported
Alt Facility RCRA ID:	Not reported

CON ED (Continued) **S118463746**

Alt Facility Sign Date:	Not reported
MGMT Method Type Code:	H110
Waste Code a:	Lead
Waste Code b:	Not reported
Waste Code c:	Not reported
Waste Code e:	Not reported
Waste Code f:	Not reported
Waste Code g:	Not reported
Waste Code 1:	Not reported
Waste Code 2:	Not reported
Waste Code 3:	Not reported
Waste Code 4:	Not reported
Waste Code 5:	Not reported
Waste Code 6:	Not reported
Quantity:	1000
Units:	Pounds
Number of Containers:	1
Container Type:	Cargo tanks (tank trucks)
Handling Method:	Treat
Specific Gravity:	1

AN869 **10 ST MARKS PL** **NY AST** **U003385797**
NE **10 ST MARKS PL** **N/A**
1/8-1/4 **NEW YORK, NY 10003**
0.212 mi.
1120 ft. **Site 2 of 14 in cluster AN**

Relative: **Lower**

Actual: **39 ft.**

AST:

Name:	10 ST MARKS PL
Address:	10 ST MARKS PL
City,State,Zip:	NEW YORK, NY 10003
Region:	STATE
DEC Region:	2
Site Status:	Active
Facility Id:	2-117447
Program Type:	PBS
UTM X:	585348.39368
UTM Y:	4509183.76988
Expiration Date:	06/18/2027
Site Type:	Apartment Building/Office Building

Affiliation Records:

Site Id:	4004
Affiliation Type:	Facility Operator
Company Name:	10 ST MARKS PL
Contact Type:	Not reported
Contact Name:	EDWARD DROBINSKI
Address1:	Not reported
Address2:	Not reported
City:	Not reported
State:	NN
Zip Code:	Not reported
Country Code:	001
Phone:	(212) 387-8388
EMail:	Not reported
Fax Number:	Not reported
Modified By:	MFLEONAR

10 ST MARKS PL (Continued) **U003385797**

Date Last Modified: 2017-08-28

Site Id: 4004
Affiliation Type: Mail Contact
Company Name: JEANETTE SPATZ
Contact Type: Not reported
Contact Name: ROBERT JAY SPATZ
Address1: 15 ASH DRIVE
Address2: Not reported
City: ROSLYN
State: NY
Zip Code: 11576
Country Code: 001
Phone: (516) 457-5099
EMail: BOBSPARTE182@GMAIL.COM
Fax Number: Not reported
Modified By: JSMACRI
Date Last Modified: 2022-12-06

Site Id: 4004
Affiliation Type: Emergency Contact
Company Name: JEANETTE SPATZ
Contact Type: Not reported
Contact Name: ROBERT SPATZ
Address1: Not reported
Address2: Not reported
City: Not reported
State: NN
Zip Code: Not reported
Country Code: 999
Phone: (516) 457-5099
EMail: Not reported
Fax Number: Not reported
Modified By: JSMACRI
Date Last Modified: 2022-12-06

Site Id: 4004
Affiliation Type: Facility Owner
Company Name: JEANETTE SPATZ
Contact Type: OWNER
Contact Name: JEANETTE SPATZ
Address1: 15 ASH DRIVE
Address2: Not reported
City: ROSLYN
State: NY
Zip Code: 11576
Country Code: 001
Phone: (516) 457-5099
EMail: Not reported
Fax Number: Not reported
Modified By: JSMACRI
Date Last Modified: 2022-12-06

Tank Info:

Tank Number: 001
Tank Id: 8577

10 ST MARKS PL (Continued) **U003385797**

Material Code:	0001
Common Name of Substance:	#2 Fuel Oil (On-Site Consumption)

Equipment Records:

C01 - Pipe Location - Aboveground
I04 - Overfill - Product Level Gauge (A/G)
H08 - Tank Leak Detection - Weep holes in Vaults with no access for inspection
J05 - Dispenser - On Site Heating System (Supply/Return)
A00 - Tank Internal Protection - None
D01 - Pipe Type - Steel/Carbon Steel/Iron
E00 - Piping Secondary Containment - None
L09 - Piping Leak Detection - Exempt Suction Piping
G03 - Tank Secondary Containment - Vault (w/o access)
K00 - Spill Prevention - None
B00 - Tank External Protection - None
F00 - Pipe External Protection - None
I05 - Overfill - Vent Whistle

Tank Location:	Aboveground - on saddles, legs, racks, etc.... Tank bottom is elevated above grade or tank pad, allowing visual inspection.
Tank Type:	Steel/Carbon Steel/Iron
Tank Status:	In Service
Pipe Model:	Not reported
Install Date:	06/01/1964
Capacity Gallons:	1500
Tightness Test Method:	-
Date Test:	Not reported
Next Test Date:	Not reported
Date Tank Closed:	Not reported
Register:	True
Modified By:	JSMACRI
Last Modified:	12/06/2022
Material Name:	#2 fuel oil (on-site consumption)

AG870 **1 ASTOR PLACE** **NY AST** **A100414547**
NE **1 ASTOR PLACE** **N/A**
1/8-1/4 **NEW YORK, NY 10003**
0.212 mi.
1120 ft. **Site 21 of 21 in cluster AG**

Relative:
Lower

Actual:
40 ft.

AST:

Name:	1 ASTOR PLACE
Address:	1 ASTOR PLACE
City,State,Zip:	NEW YORK, NY 10003
Region:	STATE
DEC Region:	2
Site Status:	Active
Facility Id:	2-612516
Program Type:	PBS
UTM X:	585092.66758
UTM Y:	4509285.78083
Expiration Date:	10/17/2026
Site Type:	Apartment Building/Office Building

Affiliation Records:

Site Id:	520801
Affiliation Type:	Facility Owner
Company Name:	ADMAR COMPANY LLC

1 ASTOR PLACE (Continued) **A100414547**

Contact Type:	MANAGING MEMBER
Contact Name:	JEFFREY MANOCHERIAN
Address1:	150 EAST 58TH STREET
Address2:	Not reported
City:	NEW YORK
State:	NY
Zip Code:	10155
Country Code:	001
Phone:	(212) 355-4900
EMail:	LBLUTTAL@MANOCHERIANBROTHERS.COM
Fax Number:	Not reported
Modified By:	JSMACRI
Date Last Modified:	2021-08-17

Site Id:	520801
Affiliation Type:	Mail Contact
Company Name:	MANOCHERIAN BROTHERS
Contact Type:	Not reported
Contact Name:	LISA BLUTTAL
Address1:	150 EAST 58TH STREET
Address2:	Not reported
City:	NEW YORK
State:	NY
Zip Code:	10155
Country Code:	001
Phone:	(212) 355-4900
EMail:	LBLUTTAL@MANOCHERIANBROTHERS.COM
Fax Number:	Not reported
Modified By:	CGFREEDM
Date Last Modified:	2016-01-12

Site Id:	520801
Affiliation Type:	Emergency Contact
Company Name:	ADMAR COMPANY LLC
Contact Type:	Not reported
Contact Name:	LISA BLUTTAL
Address1:	Not reported
Address2:	Not reported
City:	Not reported
State:	NN
Zip Code:	Not reported
Country Code:	001
Phone:	(212) 355-4900
EMail:	Not reported
Fax Number:	Not reported
Modified By:	CGFREEDM
Date Last Modified:	2016-01-12

Site Id:	520801
Affiliation Type:	Facility Operator
Company Name:	1 ASTOR PLACE
Contact Type:	Not reported
Contact Name:	ZEQIR QOSLAJ
Address1:	Not reported
Address2:	Not reported
City:	Not reported
State:	NN

1 ASTOR PLACE (Continued) **A100414547**

Zip Code:	Not reported
Country Code:	001
Phone:	(212) 420-0556
EMail:	Not reported
Fax Number:	Not reported
Modified By:	JSMACRI
Date Last Modified:	2021-08-17

Tank Info:

Tank Number:	001
Tank Id:	260242

Equipment Records:

F00 - Pipe External Protection - None
G02 - Tank Secondary Containment - Vault (w/access)
J02 - Dispenser - Suction Dispenser
L00 - Piping Leak Detection - None
A01 - Tank Internal Protection - Epoxy Liner
B01 - Tank External Protection - Painted/Asphalt Coating
D01 - Pipe Type - Steel/Carbon Steel/Iron
E00 - Piping Secondary Containment - None
I02 - Overfill - High Level Alarm
K00 - Spill Prevention - None
C01 - Pipe Location - Aboveground
H05 - Tank Leak Detection - In-Tank System (ATG)

Tank Location:	Aboveground - on saddles, legs, racks, etc.... Tank bottom is elevated above grade or tank pad, allowing visual inspection.
Tank Type:	Steel/Carbon Steel/Iron
Tank Status:	In Service
Pipe Model:	Not reported
Install Date:	10/17/2011
Capacity Gallons:	4000
Tightness Test Method:	34
Date Test:	02/28/2022
Next Test Date:	Not reported
Date Tank Closed:	Not reported
Register:	True
Modified By:	MJGRIFFI
Last Modified:	05/09/2022
Material Name:	#2 fuel oil (on-site consumption)

AO871 **CON EDISON** **NY MANIFEST** **S118256561**
NE **ASTOR PL & 3RD AVE** **N/A**
1/8-1/4 **NEW YORK, NY 10003**
0.212 mi.
1121 ft. **Site 6 of 23 in cluster AO**

Relative: **Lower**
Actual: **40 ft.**

NY MANIFEST:

EPA ID:	NYP004784393
Country:	USA
Name:	Con Edison
Address:	ASTOR PL & 3RD AVE
Address 2:	Not reported
City,State,Zip:	NEW YORK, NY 10003
Zip 4:	Not reported
Location Address 1:	ASTOR PL & 3RD AVE
Location Address 2:	Not reported

CON EDISON (Continued) **S118256561**

Location City,State,Zip: NEW YORK, NY 10003
Location Zip 4: Not reported
Facility Status: Not reported
Total Tanks: Not reported
Code: BP

Mailing:
Mailing Name: Con Edison
Mailing Contact: Dennis Huacon
Mailing Address 1: 4 IRVING PL 15TH FL
Mailing Address 2: Not reported
Mailing City,State,Zip: NEW YORK, NY 10003
Mailing Zip 4: Not reported
Mailing Country: USA
Mailing Phone: 2124603770

Manifest Data:
Document ID: Not reported
Manifest Status: Not reported
Trans1 State ID: NJD003812047
Year: 2018
Trans2 State ID: NJD003812047
Generator Ship Date: 05/19/2015
Trans1 Recv Date: 05/19/2015
Trans2 Recv Date: 05/20/2015
TSD Site Recv Date: 05/24/2015
Part A Recv Date: Not reported
Part B Recv Date: Not reported
Generator EPA ID: NYP004784393
Trans1 EPA ID: Not reported
Trans2 EPA ID: Not reported
TSDF ID 1: NJD991291105
TSDF ID 2: Not reported
Manifest Tracking Number: 002611874GBF
Import Indicator: N
Export Indicator: N
Discr Quantity Indicator: N
Discr Type Indicator: N
Discr Residue Indicator: N
Discr Partial Reject Indicator: N
Discr Full Reject Indicator: N
Manifest Ref Number: Not reported
Alt Facility RCRA ID: Not reported
Alt Facility Sign Date: Not reported
MGMT Method Type Code: H110
Waste Code a: Lead
Waste Code b: Not reported
Waste Code c: Not reported
Waste Code e: Not reported
Waste Code f: Not reported
Waste Code g: Not reported
Waste Code 1: Not reported
Waste Code 2: Not reported
Waste Code 3: Not reported
Waste Code 4: Not reported
Waste Code 5: Not reported
Waste Code 6: Not reported

CON EDISON (Continued) **S118256561**

Quantity:	7000
Units:	Pounds
Number of Containers:	1
Container Type:	Cargo tanks (tank trucks)
Handling Method:	Treat
Specific Gravity:	1

AO872 **CON EDISON** **NY MANIFEST** **S116551032**
NE **3RD AVE & ASTOR PL** **N/A**
1/8-1/4 **NEW YORK, NY 10003**
0.212 mi.
1121 ft. **Site 7 of 23 in cluster AO**

Relative:
Lower

Actual:
40 ft.

NY MANIFEST:

EPA ID:	NYP004494662
Country:	USA
Name:	Con Edison
Address:	3RD AVE & ASTOR PL
Address 2:	Not reported
City,State,Zip:	NEW YORK, NY 10003
Zip 4:	Not reported
Location Address 1:	30 COOPER SQCOOPER SQUARE AND AST
Location Address 2:	OR PLACE
Location City,State,Zip:	NEW YORK, NY 10003
Location Zip 4:	Not reported
Facility Status:	Not reported
Total Tanks:	Not reported
Code:	BP

Mailing:

Mailing Name:	Con Edison
Mailing Contact:	Tom Telling
Mailing Address 1:	4 IRVING PLACE-15TH FLOOR
Mailing Address 2:	Not reported
Mailing City,State,Zip:	NEW YORK, NY 10003
Mailing Zip 4:	Not reported
Mailing Country:	USA
Mailing Phone:	2124603770

Manifest Data:

Document ID:	Not reported
Manifest Status:	Not reported
Trans1 State ID:	NJ0000027193
Year:	2018
Trans2 State ID:	Not reported
Generator Ship Date:	04/16/2014
Trans1 Recv Date:	04/16/2014
Trans2 Recv Date:	Not reported
TSD Site Recv Date:	04/25/2014
Part A Recv Date:	Not reported
Part B Recv Date:	Not reported
Generator EPA ID:	NYP004494662
Trans1 EPA ID:	Not reported
Trans2 EPA ID:	Not reported
TSDF ID 1:	NJD002200046
TSDF ID 2:	Not reported
Manifest Tracking Number:	012771646JJK

CON EDISON (Continued) **S116551032**

Import Indicator:	N
Export Indicator:	N
Discr Quantity Indicator:	N
Discr Type Indicator:	N
Discr Residue Indicator:	N
Discr Partial Reject Indicator:	N
Discr Full Reject Indicator:	N
Manifest Ref Number:	Not reported
Alt Facility RCRA ID:	Not reported
Alt Facility Sign Date:	Not reported
MGMT Method Type Code:	H141
Waste Code a:	Not reported
Waste Code b:	Not reported
Waste Code c:	Lead
Waste Code e:	Benzene
Waste Code f:	Cresol
Waste Code g:	B007
Waste Code 1:	Not reported
Waste Code 2:	Not reported
Waste Code 3:	Not reported
Waste Code 4:	Not reported
Waste Code 5:	Not reported
Waste Code 6:	Not reported
Quantity:	2
Units:	Cubic Yards
Number of Containers:	1
Container Type:	Metal boxes, cartons, cases (including roll-offs)
Handling Method:	Treat
Specific Gravity:	1

Document ID:	Not reported
Manifest Status:	Not reported
Trans1 State ID:	NJ0000027193
Year:	2018
Trans2 State ID:	Not reported
Generator Ship Date:	08/22/2014
Trans1 Recv Date:	08/22/2014
Trans2 Recv Date:	Not reported
TSD Site Recv Date:	08/22/2014
Part A Recv Date:	Not reported
Part B Recv Date:	Not reported
Generator EPA ID:	NYP004494662
Trans1 EPA ID:	Not reported
Trans2 EPA ID:	Not reported
TSDF ID 1:	NJD002200046
TSDF ID 2:	Not reported
Manifest Tracking Number:	013243686JJK
Import Indicator:	N
Export Indicator:	N
Discr Quantity Indicator:	N
Discr Type Indicator:	N
Discr Residue Indicator:	N
Discr Partial Reject Indicator:	N
Discr Full Reject Indicator:	N
Manifest Ref Number:	Not reported
Alt Facility RCRA ID:	Not reported
Alt Facility Sign Date:	Not reported

CON EDISON (Continued) **S116551032**

MGMT Method Type Code:	H141
Waste Code a:	Not reported
Waste Code b:	Not reported
Waste Code c:	Benzene
Waste Code e:	Not reported
Waste Code f:	Not reported
Waste Code g:	Not reported
Waste Code 1:	Not reported
Waste Code 2:	Not reported
Waste Code 3:	Not reported
Waste Code 4:	Not reported
Waste Code 5:	Not reported
Waste Code 6:	Not reported
Quantity:	110
Units:	Gallons (liquids only)
Number of Containers:	1
Container Type:	Cargo tanks (tank trucks)
Handling Method:	Treat
Specific Gravity:	1

Document ID:	Not reported
Manifest Status:	Not reported
Trans1 State ID:	NJ0000027193
Year:	2018
Trans2 State ID:	Not reported
Generator Ship Date:	08/28/2014
Trans1 Recv Date:	08/28/2014
Trans2 Recv Date:	Not reported
TSD Site Recv Date:	09/02/2014
Part A Recv Date:	Not reported
Part B Recv Date:	Not reported
Generator EPA ID:	NYP004494662
Trans1 EPA ID:	Not reported
Trans2 EPA ID:	Not reported
TSDF ID 1:	NJD002200046
TSDF ID 2:	Not reported
Manifest Tracking Number:	013243697JJK
Import Indicator:	N
Export Indicator:	N
Discr Quantity Indicator:	Y
Discr Type Indicator:	N
Discr Residue Indicator:	N
Discr Partial Reject Indicator:	N
Discr Full Reject Indicator:	N
Manifest Ref Number:	Not reported
Alt Facility RCRA ID:	Not reported
Alt Facility Sign Date:	Not reported
MGMT Method Type Code:	H141
Waste Code a:	Benzene
Waste Code b:	Not reported
Waste Code c:	Not reported
Waste Code e:	Not reported
Waste Code f:	Not reported
Waste Code g:	Not reported
Waste Code 1:	Not reported
Waste Code 2:	Not reported
Waste Code 3:	Not reported

CON EDISON (Continued) **S116551032**

Waste Code 4:	Not reported
Waste Code 5:	Not reported
Waste Code 6:	Not reported
Quantity:	200
Units:	Pounds
Number of Containers:	1
Container Type:	Cargo tanks (tank trucks)
Handling Method:	Treat
Specific Gravity:	1
Document ID:	Not reported
Manifest Status:	Not reported
Trans1 State ID:	NJ0000027193
Year:	2018
Trans2 State ID:	Not reported
Generator Ship Date:	09/02/2014
Trans1 Recv Date:	09/02/2014
Trans2 Recv Date:	Not reported
TSD Site Recv Date:	09/02/2014
Part A Recv Date:	Not reported
Part B Recv Date:	Not reported
Generator EPA ID:	NYP004494662
Trans1 EPA ID:	Not reported
Trans2 EPA ID:	Not reported
TSDF ID 1:	NJD002200046
TSDF ID 2:	Not reported
Manifest Tracking Number:	013243865JJK
Import Indicator:	N
Export Indicator:	N
Discr Quantity Indicator:	N
Discr Type Indicator:	Y
Discr Residue Indicator:	N
Discr Partial Reject Indicator:	N
Discr Full Reject Indicator:	N
Manifest Ref Number:	Not reported
Alt Facility RCRA ID:	Not reported
Alt Facility Sign Date:	Not reported
MGMT Method Type Code:	H141
Waste Code a:	Benzene
Waste Code b:	Not reported
Waste Code c:	Not reported
Waste Code e:	Not reported
Waste Code f:	Not reported
Waste Code g:	Not reported
Waste Code 1:	Not reported
Waste Code 2:	Not reported
Waste Code 3:	Not reported
Waste Code 4:	Not reported
Waste Code 5:	Not reported
Waste Code 6:	Not reported
Quantity:	100
Units:	Gallons (liquids only)
Number of Containers:	1
Container Type:	Cargo tanks (tank trucks)
Handling Method:	Treat
Specific Gravity:	1

CON EDISON (Continued) **S116551032**

Document ID:	Not reported
Manifest Status:	Not reported
Trans1 State ID:	NJ0000027193
Year:	2018
Trans2 State ID:	Not reported
Generator Ship Date:	09/03/2014
Trans1 Recv Date:	09/03/2014
Trans2 Recv Date:	Not reported
TSD Site Recv Date:	09/03/2014
Part A Recv Date:	Not reported
Part B Recv Date:	Not reported
Generator EPA ID:	NYP004494662
Trans1 EPA ID:	Not reported
Trans2 EPA ID:	Not reported
TSDF ID 1:	NJD002200046
TSDF ID 2:	Not reported
Manifest Tracking Number:	013243869JJK
Import Indicator:	N
Export Indicator:	N
Discr Quantity Indicator:	Y
Discr Type Indicator:	N
Discr Residue Indicator:	N
Discr Partial Reject Indicator:	N
Discr Full Reject Indicator:	N
Manifest Ref Number:	Not reported
Alt Facility RCRA ID:	Not reported
Alt Facility Sign Date:	Not reported
MGMT Method Type Code:	H141
Waste Code a:	Benzene
Waste Code b:	Not reported
Waste Code c:	Not reported
Waste Code e:	Not reported
Waste Code f:	Not reported
Waste Code g:	Not reported
Waste Code 1:	Not reported
Waste Code 2:	Not reported
Waste Code 3:	Not reported
Waste Code 4:	Not reported
Waste Code 5:	Not reported
Waste Code 6:	Not reported
Quantity:	20
Units:	Gallons (liquids only)
Number of Containers:	1
Container Type:	Cargo tanks (tank trucks)
Handling Method:	Treat
Specific Gravity:	1

Document ID:	Not reported
Manifest Status:	Not reported
Trans1 State ID:	NJ0000027193
Year:	2018
Trans2 State ID:	PAD146714878
Generator Ship Date:	09/09/2014
Trans1 Recv Date:	09/09/2014
Trans2 Recv Date:	09/16/2014
TSD Site Recv Date:	09/23/2014
Part A Recv Date:	Not reported

CON EDISON (Continued) **S116551032**

Part B Recv Date:	Not reported
Generator EPA ID:	NYP004494662
Trans1 EPA ID:	Not reported
Trans2 EPA ID:	Not reported
TSDF ID 1:	ALD000622464
TSDF ID 2:	Not reported
Manifest Tracking Number:	013255528JJK
Import Indicator:	N
Export Indicator:	N
Discr Quantity Indicator:	N
Discr Type Indicator:	N
Discr Residue Indicator:	N
Discr Partial Reject Indicator:	N
Discr Full Reject Indicator:	N
Manifest Ref Number:	Not reported
Alt Facility RCRA ID:	Not reported
Alt Facility Sign Date:	Not reported
MGMT Method Type Code:	H141
Waste Code a:	Not reported
Waste Code b:	Not reported
Waste Code c:	Lead
Waste Code e:	Benzene
Waste Code f:	Cresol
Waste Code g:	B007
Waste Code 1:	Not reported
Waste Code 2:	Not reported
Waste Code 3:	Not reported
Waste Code 4:	Not reported
Waste Code 5:	Not reported
Waste Code 6:	Not reported
Quantity:	3189
Units:	Kilograms
Number of Containers:	1
Container Type:	Metal boxes, cartons, cases (including roll-offs)
Handling Method:	Landfill
Specific Gravity:	1

Document ID:	Not reported
Manifest Status:	Not reported
Trans1 State ID:	NJ0000027193
Year:	2018
Trans2 State ID:	Not reported
Generator Ship Date:	04/09/2014
Trans1 Recv Date:	04/09/2014
Trans2 Recv Date:	Not reported
TSD Site Recv Date:	04/10/2014
Part A Recv Date:	Not reported
Part B Recv Date:	Not reported
Generator EPA ID:	NYP004494662
Trans1 EPA ID:	Not reported
Trans2 EPA ID:	Not reported
TSDF ID 1:	NJD002200046
TSDF ID 2:	Not reported
Manifest Tracking Number:	012770833JJK
Import Indicator:	N
Export Indicator:	N
Discr Quantity Indicator:	N

CON EDISON (Continued) **S116551032**

Discr Type Indicator:	N
Discr Residue Indicator:	N
Discr Partial Reject Indicator:	N
Discr Full Reject Indicator:	N
Manifest Ref Number:	Not reported
Alt Facility RCRA ID:	Not reported
Alt Facility Sign Date:	Not reported
MGMT Method Type Code:	H141
Waste Code a:	Benzene
Waste Code b:	Not reported
Waste Code c:	Not reported
Waste Code e:	Not reported
Waste Code f:	Not reported
Waste Code g:	Not reported
Waste Code 1:	Not reported
Waste Code 2:	Not reported
Waste Code 3:	Not reported
Waste Code 4:	Not reported
Waste Code 5:	Not reported
Waste Code 6:	Not reported
Quantity:	21
Units:	Gallons (liquids only)
Number of Containers:	1
Container Type:	Cargo tanks (tank trucks)
Handling Method:	Treat
Specific Gravity:	1

AO873 **CON EDISON SERVICE BOX 40680** **RCRA NonGen / NLR** **1014918978**
NE **ST MARKS PL & COOPER SQ** **NJ MANIFEST** **NYP004225975**
1/8-1/4 **NEW YORK, NY 10003** **NY MANIFEST**
0.212 mi.
1121 ft. **Site 8 of 23 in cluster AO**

Relative: **Lower**
Actual: **40 ft.**

RCRA Listings:

Date Form Received by Agency:	20110228
Handler Name:	Con Edison Service Box 40680
Handler Address:	St Marks Pl & Cooper Sq
Handler City,State,Zip:	NEW YORK, NY 10003
EPA ID:	NYP004225975
Contact Name:	SEAN FERNANDEZ
Contact Address:	Not reported
Contact City,State,Zip:	Not reported
Contact Telephone:	212-780-3756
Contact Fax:	Not reported
Contact Email:	Not reported
Contact Title:	SR OFFICE ASSISTANT A X L1-2
EPA Region:	02
Land Type:	Private
Federal Waste Generator Description:	Not a generator, verified
Non-Notifier:	Not reported
Biennial Report Cycle:	Not reported
Accessibility:	Not reported
Active Site Indicator:	Not reported
State District Owner:	Ny
State District:	NYSDEC R2
Mailing Address:	IRVING PL RM 828
Mailing City,State,Zip:	NEW YORK, NY 10003

CON EDISON SERVICE BOX 40680 (Continued) **1014918978**

Owner Name:	Not reported	
Owner Type:		Not reported
Operator Name:	Not reported	
Operator Type:		Not reported
Short-Term Generator Activity:		No
Importer Activity:		No
Mixed Waste Generator:		No
Transporter Activity:		No
Transfer Facility Activity:		No
Recycler Activity with Storage:		No
Small Quantity On-Site Burner Exemption:		No
Smelting Melting and Refining Furnace Exemption:		No
Underground Injection Control:		No
Off-Site Waste Receipt:		No
Universal Waste Indicator:		No
Universal Waste Destination Facility:		No
Federal Universal Waste:		No
Active Site State-Reg Handler:		---
Federal Facility Indicator:		Not reported
Hazardous Secondary Material Indicator:		N
Sub-Part K Indicator:		Not reported
2018 GPRA Permit Baseline:		Not on the Baseline
2018 GPRA Renewals Baseline:		Not on the Baseline
202 GPRA Corrective Action Baseline:		No
Subject to Corrective Action Universe:		No
Non-TSDFs Where RCRA CA has Been Imposed Universe:		No
Corrective Action Priority Ranking:		No NCAPS ranking
Environmental Control Indicator:		No
Institutional Control Indicator:		No
Human Exposure Controls Indicator:		N/A
Groundwater Controls Indicator:		N/A
Significant Non-Complier Universe:		No
Unaddressed Significant Non-Complier Universe:		No
Addressed Significant Non-Complier Universe:		No
Significant Non-Complier With a Compliance Schedule Universe:		No
Financial Assurance Required:		Not reported
Handler Date of Last Change:		20110701
Recognized Trader-Importer:		No
Recognized Trader-Exporter:		No
Importer of Spent Lead Acid Batteries:		No
Exporter of Spent Lead Acid Batteries:		No
Recycler Activity Without Storage:		No
Manifest Broker:		No
Sub-Part P Indicator:		No

Historic Generators:

Receive Date:	20110129
Handler Name:	CON EDISON SERVICE BOX 40680
Federal Waste Generator Description:	Very Small Quantity Generator (formerly Conditionally-Exempt Small Quantity Generator
State District Owner:	Ny
Large Quantity Handler of Universal Waste:	No
Recognized Trader Importer:	No
Recognized Trader Exporter:	No
Spent Lead Acid Battery Importer:	No
Spent Lead Acid Battery Exporter:	No

CON EDISON SERVICE BOX 40680 (Continued) **1014918978**

Current Record:	No
Non Storage Recycler Activity:	Not reported
Electronic Manifest Broker:	Not reported
Receive Date:	20110228
Handler Name:	CON EDISON SERVICE BOX 40680
Federal Waste Generator Description:	Not a generator, verified
State District Owner:	Ny
Large Quantity Handler of Universal Waste:	No
Recognized Trader Importer:	No
Recognized Trader Exporter:	No
Spent Lead Acid Battery Importer:	No
Spent Lead Acid Battery Exporter:	No
Current Record:	Yes
Non Storage Recycler Activity:	Not reported
Electronic Manifest Broker:	Not reported

List of NAICS Codes and Descriptions:

NAICS Codes:	No NAICS Codes Found

Facility Has Received Notices of Violations:

Violations:	No Violations Found

Evaluation Action Summary:

Evaluations:	No Evaluations Found

NJ MANIFEST:

EPA ID:	NYP004225975
Name:	CON EDISON SERVICE BOX 40680
Address:	ST MARKS PL & COOPER SQ
City,State,Zip:	NEW YORK, NY 10003
County:	Not reported
Mailing Address:	IRVING PL RM 828
Mailing City,State,Zip:	NEW YORK, NY 10003
Telephone:	Not reported
Emergency Telephone:	Not reported
Contact:	SEAN FERNANDEZ
Comments:	Not reported
SIC Code:	Not reported
County:	NY061
Municipal:	Not reported
Previous EPAID:	Not reported
Generator Flag:	Not reported
Transporter Flag:	Not reported
TSDF Flag:	Not reported
Name Change:	Not reported
Date Change:	Not reported

Manifest Data:

EPA ID:	NYP004225975
Manifest Number:	007655944JJK
Date Shipped:	1/29/2011
TSDF EPA ID:	NJD002200046
Transporter EPA ID:	NJ0000027193
Transporter 2 EPA ID:	Not reported

CON EDISON SERVICE BOX 40680 (Continued) **1014918978**

Transporter 3 EPA ID:	Not reported
Transporter 4 EPA ID:	Not reported
Transporter 5 EPA ID:	Not reported
Transporter 6 EPA ID:	Not reported
Transporter 7 EPA ID:	Not reported
Transporter 8 EPA ID:	Not reported
Transporter 9 EPA ID:	Not reported
Transporter 10 EPA ID:	Not reported
Date Trans1 Transported Waste:	Not reported
Date Trans2 Transported Waste:	Not reported
Date Trans3 Transported Waste:	Not reported
Date Trans4 Transported Waste:	Not reported
Date Trans5 Transported Waste:	Not reported
Date Trans6 Transported Waste:	Not reported
Date Trans7 Transported Waste:	Not reported
Date Trans8 Transported Waste:	Not reported
Date Trans9 Transported Waste:	Not reported
Date Trans10 Transported Waste:	Not reported
Date TSDF Received Waste:	Not reported
TSDF EPA Facility Name:	Not reported
QTY Units:	Not reported
Transporter SEQ ID:	Not reported
Transporter-1 Date:	Not reported
Waste SEQ ID:	Not reported
Waste Type Code 2:	Not reported
Waste Type Code 3:	Not reported
Waste Type Code 4:	Not reported
Waste Type Code 5:	Not reported
Waste Type Code 6:	Not reported
Date Accepted:	Not reported
Manifest Discrepancy Type:	Not reported
Data Entry Number:	Not reported
Was Load Rejected:	Not reported
Reason Load Was Rejected:	Not reported

Waste:

Manifest Year:	Not reported
Waste Code:	D008
Hand Code:	H111
Quantity:	200.00
Unit:	Pounds

NY MANIFEST:

EPA ID:	NYP004225975
Country:	USA
Name:	Consolidated Edison
Address:	ST MARKS PL & COOPER SQ
Address 2:	Not reported
City,State,Zip:	NEW YORK, NY 10003
Zip 4:	Not reported
Location Address 1:	F/O 30-32 ST MARKS PLACE
Location Address 2:	Not reported
Location City,State,Zip:	NEW YORK, NY 10003
Location Zip 4:	Not reported
Facility Status:	Not reported

CON EDISON SERVICE BOX 40680 (Continued) **1014918978**

Total Tanks: Not reported
Code: BP

Mailing:
Mailing Name: Consolidated Edison
Mailing Contact: Tom Teeling
Mailing Address 1: 4 IRVING PLACE RM 828
Mailing Address 2: Not reported
Mailing City,State,Zip: NEW YORK, NY 10003
Mailing Zip 4: Not reported
Mailing Country: USA
Mailing Phone: 7186788126

Manifest Data:
Document ID: Not reported
Manifest Status: Not reported
Trans1 State ID: NJ0000027193
Year: 2018
Trans2 State ID: Not reported
Generator Ship Date: 01/29/2011
Trans1 Recv Date: 01/29/2011
Trans2 Recv Date: Not reported
TSD Site Recv Date: 02/01/2011
Part A Recv Date: Not reported
Part B Recv Date: Not reported
Generator EPA ID: NYP004225975
Trans1 EPA ID: Not reported
Trans2 EPA ID: Not reported
TSDF ID 1: NJD002200046
TSDF ID 2: Not reported
Manifest Tracking Number: 007655944JJK
Import Indicator: N
Export Indicator: N
Discr Quantity Indicator: N
Discr Type Indicator: N
Discr Residue Indicator: N
Discr Partial Reject Indicator: N
Discr Full Reject Indicator: N
Manifest Ref Number: Not reported
Alt Facility RCRA ID: Not reported
Alt Facility Sign Date: Not reported
MGMT Method Type Code: H111
Waste Code a: Lead
Waste Code b: Not reported
Waste Code c: Not reported
Waste Code e: Not reported
Waste Code f: Not reported
Waste Code g: Not reported
Waste Code 1: Not reported
Waste Code 2: Not reported
Waste Code 3: Not reported
Waste Code 4: Not reported
Waste Code 5: Not reported
Waste Code 6: Not reported
Quantity: 200
Units: Pounds
Number of Containers: 1

CON EDISON SERVICE BOX 40680 (Continued) **1014918978**

Container Type:	Cargo tanks (tank trucks)
Handling Method:	Treat
Specific Gravity:	1

AO874 **CON EDISON - MANHOLE 30968** **RCRA-LQG** **1019324983**
NE **ASTOR PL & 3RD AVE** **NYP004784393**
1/8-1/4 **NEW YORK, NY 10003**
0.212 mi.
1121 ft. **Site 9 of 23 in cluster AO**

Relative: **Lower**
Actual: **40 ft.**

RCRA Listings:

Date Form Received by Agency:	20160205
Handler Name:	Con Edison - Manhole 30968
Handler Address:	Astor Pl & 3rd Ave
Handler City,State,Zip:	NEW YORK, NY 10003
EPA ID:	NYP004784393
Contact Name:	THERESA BURKARD
Contact Address:	IRVING PLACE, 15TH FL NE
Contact City,State,Zip:	NEW YORK, NY 10003
Contact Telephone:	212-460-2262
Contact Fax:	Not reported
Contact Email:	BURKARDT@CONED.COM
Contact Title:	ASSOCIATE SCIENTIST
EPA Region:	02
Land Type:	Private
Federal Waste Generator Description:	Large Quantity Generator
Non-Notifier:	Not reported
Biennial Report Cycle:	2015
Accessibility:	Not reported
Active Site Indicator:	Handler Activities
State District Owner:	Ny
State District:	NYSDEC R2
Mailing Address:	IRVING PLACE, 15TH FL NE
Mailing City,State,Zip:	NEW YORK, NY 10003
Owner Name:	Consolidated Edison Company Of Ny, Inc.
Owner Type:	Private
Operator Name:	Consolidated Edison Company Of Ny, Inc.
Operator Type:	Private
Short-Term Generator Activity:	No
Importer Activity:	No
Mixed Waste Generator:	No
Transporter Activity:	No
Transfer Facility Activity:	No
Recycler Activity with Storage:	No
Small Quantity On-Site Burner Exemption:	No
Smelting Melting and Refining Furnace Exemption:	No
Underground Injection Control:	No
Off-Site Waste Receipt:	No
Universal Waste Indicator:	No
Universal Waste Destination Facility:	No
Federal Universal Waste:	No
Active Site State-Reg Handler:	---
Federal Facility Indicator:	Not reported
Hazardous Secondary Material Indicator:	N
Sub-Part K Indicator:	Not reported
2018 GPRA Permit Baseline:	Not on the Baseline
2018 GPRA Renewals Baseline:	Not on the Baseline

CON EDISON - MANHOLE 30968 (Continued) **1019324983**

202 GPRA Corrective Action Baseline:	No
Subject to Corrective Action Universe:	No
Non-TSDFs Where RCRA CA has Been Imposed Universe:	No
Corrective Action Priority Ranking:	No NCAPS ranking
Environmental Control Indicator:	No
Institutional Control Indicator:	No
Human Exposure Controls Indicator:	N/A
Groundwater Controls Indicator:	N/A
Significant Non-Complier Universe:	No
Unaddressed Significant Non-Complier Universe:	No
Addressed Significant Non-Complier Universe:	No
Significant Non-Complier With a Compliance Schedule Universe:	No
Financial Assurance Required:	Not reported
Handler Date of Last Change:	20161107
Recognized Trader-Importer:	No
Recognized Trader-Exporter:	No
Importer of Spent Lead Acid Batteries:	No
Exporter of Spent Lead Acid Batteries:	No
Recycler Activity Without Storage:	No
Manifest Broker:	No
Sub-Part P Indicator:	No

Biennial: List of Years
Year: 2015

Click Here for Biennial Reporting System Data:

Hazardous Waste Summary:
Waste Code: D008
Waste Description: Lead

Handler - Owner Operator:
Owner/Operator Indicator: Operator
Owner/Operator Name: CONSOLIDATED EDISON COMPANY OF NY, INC.
Legal Status: Private
Date Became Current: 20150519
Date Ended Current: Not reported
Owner/Operator Address: 4 IRVING PLACE
Owner/Operator City,State,Zip: NEW YORK, NY 10003
Owner/Operator Telephone: Not reported
Owner/Operator Telephone Ext: Not reported
Owner/Operator Fax: Not reported
Owner/Operator Email: Not reported

Owner/Operator Indicator: Owner
Owner/Operator Name: CONSOLIDATED EDISON COMPANY OF NY, INC.
Legal Status: Private
Date Became Current: 20150519
Date Ended Current: Not reported
Owner/Operator Address: 4 IRVING PLACE
Owner/Operator City,State,Zip: NEW YORK, NY 10003
Owner/Operator Telephone: Not reported
Owner/Operator Telephone Ext: Not reported
Owner/Operator Fax: Not reported
Owner/Operator Email: Not reported

CON EDISON - MANHOLE 30968 (Continued) **1019324983**

Historic Generators:
- Receive Date: 20160205
- Handler Name: CON EDISON - MANHOLE 30968
- Federal Waste Generator Description: Large Quantity Generator
- State District Owner: Ny
- Large Quantity Handler of Universal Waste: No
- Recognized Trader Importer: No
- Recognized Trader Exporter: No
- Spent Lead Acid Battery Importer: No
- Spent Lead Acid Battery Exporter: No
- Current Record: Yes
- Non Storage Recycler Activity: Not reported
- Electronic Manifest Broker: Not reported

List of NAICS Codes and Descriptions:
- NAICS Code: 221122
- NAICS Description: Electric Power Distribution

Facility Has Received Notices of Violations:
- Violations: No Violations Found

Evaluation Action Summary:
- Evaluations: No Evaluations Found

AO875 **CON ED** **NY MANIFEST** **S119077335**
NE **3RD AVE & SAINT MARKS PL SE** **N/A**
1/8-1/4 **NEW YORK, NY 10003**
0.212 mi.
1121 ft. **Site 10 of 23 in cluster AO**

Relative: **Lower**
Actual: **40 ft.**

NY MANIFEST:
- EPA ID: NYP004827663
- Country: USA
- Name: Con Ed
- Address: 3RD AVE & SAINT MARKS PL SE
- Address 2: COR
- City,State,Zip: NEW YORK, NY 10003
- Zip 4: Not reported
- Location Address 1: SEC SAINT MARKS AND 3RD AVE
- Location Address 2: SB 30971
- Location City,State,Zip: NEW YORK, NY 10003
- Location Zip 4: Not reported
- Facility Status: Not reported
- Total Tanks: Not reported
- Code: BP

Mailing:
- Mailing Name: Con Ed
- Mailing Contact: Tom Teeling
- Mailing Address 1: 4 IRVING PLACE - 15TH FLOOR
- Mailing Address 2: Not reported
- Mailing City,State,Zip: NEW YORK, NY 10003
- Mailing Zip 4: Not reported
- Mailing Country: USA
- Mailing Phone: 2124603770

CON ED (Continued) **S119077335**

Manifest Data:

Document ID:	Not reported
Manifest Status:	Not reported
Trans1 State ID:	NJD003812047
Year:	2018
Trans2 State ID:	Not reported
Generator Ship Date:	08/20/2015
Trans1 Recv Date:	08/20/2015
Trans2 Recv Date:	Not reported
TSD Site Recv Date:	08/25/2015
Part A Recv Date:	Not reported
Part B Recv Date:	Not reported
Generator EPA ID:	NYP004827663
Trans1 EPA ID:	Not reported
Trans2 EPA ID:	Not reported
TSDF ID 1:	NJD991291105
TSDF ID 2:	Not reported
Manifest Tracking Number:	002612923GBF
Import Indicator:	N
Export Indicator:	N
Discr Quantity Indicator:	N
Discr Type Indicator:	N
Discr Residue Indicator:	N
Discr Partial Reject Indicator:	N
Discr Full Reject Indicator:	N
Manifest Ref Number:	Not reported
Alt Facility RCRA ID:	Not reported
Alt Facility Sign Date:	Not reported
MGMT Method Type Code:	H110
Waste Code a:	Lead
Waste Code b:	Not reported
Waste Code c:	Not reported
Waste Code e:	Not reported
Waste Code f:	Not reported
Waste Code g:	Not reported
Waste Code 1:	Not reported
Waste Code 2:	Not reported
Waste Code 3:	Not reported
Waste Code 4:	Not reported
Waste Code 5:	Not reported
Waste Code 6:	Not reported
Quantity:	500
Units:	Pounds
Number of Containers:	1
Container Type:	Cargo tanks (tank trucks)
Handling Method:	Treat
Specific Gravity:	1

AO876 **CON EDISON SERVICE BOX: 30971** **RCRA NonGen / NLR** **1016966713**
NE **COOPER SQ & ST MARK PL** **NY MANIFEST** **NYP004395588**
1/8-1/4 **NEW YORK, NY 10009**
0.212 mi.
1121 ft. **Site 11 of 23 in cluster AO**

Relative: **Lower**
Actual: **40 ft.**

RCRA Listings:

Date Form Received by Agency:		20131221
Handler Name:		Con Edison Service Box: 30971
Handler Address:		Cooper Sq & St Mark Pl
Handler City,State,Zip:		NEW YORK, NY 10009
EPA ID:		NYP004395588
Contact Name:		THOMAS TEELING
Contact Address:		Not reported
Contact City,State,Zip:		Not reported
Contact Telephone:		212-460-3770
Contact Fax:		Not reported
Contact Email:		Not reported
Contact Title:		SENIOR SCIENTIST
EPA Region:		02
Land Type:		Private
Federal Waste Generator Description:		Not a generator, verified
Non-Notifier:		Not reported
Biennial Report Cycle:		Not reported
Accessibility:		Not reported
Active Site Indicator:		Not reported
State District Owner:		Ny
State District:		NYSDEC R2
Mailing Address:		IRVING PL, 15TH FL NE
Mailing City,State,Zip:		NEW YORK, NY 10003
Owner Name:	Not reported	
Owner Type:		Not reported
Operator Name:	Not reported	
Operator Type:		Not reported
Short-Term Generator Activity:		No
Importer Activity:		No
Mixed Waste Generator:		No
Transporter Activity:		No
Transfer Facility Activity:		No
Recycler Activity with Storage:		No
Small Quantity On-Site Burner Exemption:		No
Smelting Melting and Refining Furnace Exemption:		No
Underground Injection Control:		No
Off-Site Waste Receipt:		No
Universal Waste Indicator:		No
Universal Waste Destination Facility:		No
Federal Universal Waste:		No
Active Site State-Reg Handler:		---
Federal Facility Indicator:		Not reported
Hazardous Secondary Material Indicator:		N
Sub-Part K Indicator:		Not reported
2018 GPRA Permit Baseline:		Not on the Baseline
2018 GPRA Renewals Baseline:		Not on the Baseline
202 GPRA Corrective Action Baseline:		No
Subject to Corrective Action Universe:		No
Non-TSDFs Where RCRA CA has Been Imposed Universe:		No
Corrective Action Priority Ranking:		No NCAPS ranking
Environmental Control Indicator:		No
Institutional Control Indicator:		No

CON EDISON SERVICE BOX: 30971 (Continued) **1016966713**

Human Exposure Controls Indicator:	N/A
Groundwater Controls Indicator:	N/A
Significant Non-Complier Universe:	No
Unaddressed Significant Non-Complier Universe:	No
Addressed Significant Non-Complier Universe:	No
Significant Non-Complier With a Compliance Schedule Universe:	No
Financial Assurance Required:	Not reported
Handler Date of Last Change:	20140701
Recognized Trader-Importer:	No
Recognized Trader-Exporter:	No
Importer of Spent Lead Acid Batteries:	No
Exporter of Spent Lead Acid Batteries:	No
Recycler Activity Without Storage:	No
Manifest Broker:	No
Sub-Part P Indicator:	No

Historic Generators:

Receive Date:	20131121
Handler Name: CON EDISON SERVICE BOX:	30971
Federal Waste Generator Description:	Very Small Quantity Generator (formerly Conditionally-Exempt Small Quantity Generator
State District Owner:	Ny
Large Quantity Handler of Universal Waste:	No
Recognized Trader Importer:	No
Recognized Trader Exporter:	No
Spent Lead Acid Battery Importer:	No
Spent Lead Acid Battery Exporter:	No
Current Record:	No
Non Storage Recycler Activity:	Not reported
Electronic Manifest Broker:	Not reported

Receive Date:	20131221
Handler Name: CON EDISON SERVICE BOX:	30971
Federal Waste Generator Description:	Not a generator, verified
State District Owner:	Ny
Large Quantity Handler of Universal Waste:	No
Recognized Trader Importer:	No
Recognized Trader Exporter:	No
Spent Lead Acid Battery Importer:	No
Spent Lead Acid Battery Exporter:	No
Current Record:	Yes
Non Storage Recycler Activity:	Not reported
Electronic Manifest Broker:	Not reported

List of NAICS Codes and Descriptions:

NAICS Codes:	No NAICS Codes Found

Facility Has Received Notices of Violations:

Violations:	No Violations Found

Evaluation Action Summary:

Evaluations:	No Evaluations Found

CON EDISON SERVICE BOX: 30971 (Continued) **1016966713**

NY MANIFEST:

EPA ID:	NYP004395588
Country:	USA
Name:	Con Edison
Address:	COOPER SQ & ST MARK PL
Address 2:	Not reported
City,State,Zip:	NEW YORK, NY 10009
Zip 4:	Not reported
Location Address 1:	S/E COOPER SQ & ST MARKS PL
Location Address 2:	SB30971
Location City,State,Zip:	NEW YORK, NY 10003
Location Zip 4:	Not reported
Facility Status:	Not reported
Total Tanks:	Not reported
Code:	BP

Mailing:

Mailing Name:	Con Edison
Mailing Contact:	Con Edison
Mailing Address 1:	4 IRVING PLACE
Mailing Address 2:	15TH FL
Mailing City,State,Zip:	NEW YORK, NY 10003
Mailing Zip 4:	Not reported
Mailing Country:	USA
Mailing Phone:	Not reported

Manifest Data:

Document ID:	Not reported
Manifest Status:	Not reported
Trans1 State ID:	NJD003812047
Year:	2018
Trans2 State ID:	NJD003812047
Generator Ship Date:	11/21/2013
Trans1 Recv Date:	11/21/2013
Trans2 Recv Date:	11/25/2013
TSD Site Recv Date:	11/25/2013
Part A Recv Date:	Not reported
Part B Recv Date:	Not reported
Generator EPA ID:	NYP004395588
Trans1 EPA ID:	Not reported
Trans2 EPA ID:	Not reported
TSDF ID 1:	NJD991291105
TSDF ID 2:	Not reported
Manifest Tracking Number:	002237641GBF
Import Indicator:	N
Export Indicator:	N
Discr Quantity Indicator:	N
Discr Type Indicator:	N
Discr Residue Indicator:	N
Discr Partial Reject Indicator:	N
Discr Full Reject Indicator:	N
Manifest Ref Number:	Not reported
Alt Facility RCRA ID:	Not reported
Alt Facility Sign Date:	Not reported
MGMT Method Type Code:	H110
Waste Code a:	Lead
Waste Code b:	Not reported

CON EDISON SERVICE BOX: 30971 (Continued) **1016966713**

Waste Code c:	Not reported
Waste Code e:	Not reported
Waste Code f:	Not reported
Waste Code g:	Not reported
Waste Code 1:	Not reported
Waste Code 2:	Not reported
Waste Code 3:	Not reported
Waste Code 4:	Not reported
Waste Code 5:	Not reported
Waste Code 6:	Not reported
Quantity:	1000
Units:	Pounds
Number of Containers:	1
Container Type:	Cargo tanks (tank trucks)
Handling Method:	Treat
Specific Gravity:	1

AO877 **CON EDISON** **NJ MANIFEST** **S120675705**
NE **3RD AVE & SAINT MARKS PL SE** **N/A**
1/8-1/4 **NEW YORK, NY 10003**
0.212 mi.
1121 ft. **Site 12 of 23 in cluster AO**

Relative: **Lower**
Actual: **40 ft.**

NJ MANIFEST:

EPA ID:	NYP004827663
Name:	CON EDISON
Address:	3RD AVE & SAINT MARKS PL SE
City,State,Zip:	NEW YORK, NY 10003
County:	Not reported
Mailing Address:	IRVING PL 15TH FL NE
Mailing City,State,Zip:	NEW YORK, NY 10003
Telephone:	Not reported
Emergency Telephone:	Not reported
Contact:	THOMAS TEELING
Comments:	Not reported
SIC Code:	Not reported
County:	NY061
Municipal:	Not reported
Previous EPAID:	Not reported
Generator Flag:	Not reported
Transporter Flag:	Not reported
TSDF Flag:	Not reported
Name Change:	Not reported
Date Change:	Not reported

Manifest Data:

EPA ID:	NYP004827663
Manifest Number:	002612923GBF
Date Shipped:	8/20/2015
TSDF EPA ID:	NJD991291105
Transporter EPA ID:	NJD003812047
Transporter 2 EPA ID:	Not reported
Transporter 3 EPA ID:	Not reported
Transporter 4 EPA ID:	Not reported
Transporter 5 EPA ID:	Not reported
Transporter 6 EPA ID:	Not reported
Transporter 7 EPA ID:	Not reported

CON EDISON (Continued) **S120675705**

Transporter 8 EPA ID:	Not reported
Transporter 9 EPA ID:	Not reported
Transporter 10 EPA ID:	Not reported
Date Trans1 Transported Waste:	Not reported
Date Trans2 Transported Waste:	Not reported
Date Trans3 Transported Waste:	Not reported
Date Trans4 Transported Waste:	Not reported
Date Trans5 Transported Waste:	Not reported
Date Trans6 Transported Waste:	Not reported
Date Trans7 Transported Waste:	Not reported
Date Trans8 Transported Waste:	Not reported
Date Trans9 Transported Waste:	Not reported
Date Trans10 Transported Waste:	Not reported
Date TSDF Received Waste:	Not reported
TSDF EPA Facility Name:	Not reported
QTY Units:	Not reported
Transporter SEQ ID:	Not reported
Transporter-1 Date:	Not reported
Waste SEQ ID:	Not reported
Waste Type Code 2:	Not reported
Waste Type Code 3:	Not reported
Waste Type Code 4:	Not reported
Waste Type Code 5:	Not reported
Waste Type Code 6:	Not reported
Date Accepted:	Not reported
Manifest Discrepancy Type:	Not reported
Data Entry Number:	Not reported
Was Load Rejected:	Not reported
Reason Load Was Rejected:	Not reported

AO878 **CON EDISON TRENCH: OPEN~EXCAVATION** **RCRA NonGen / NLR** **1017772507**
NE **3RD AVE & ASTOR PL** **FINDS** **NYP004494662**
1/8-1/4 **NEW YORK, NY 10003**
0.212 mi.
1121 ft. **Site 13 of 23 in cluster AO**

Relative: **Lower**

Actual: **40 ft.**

RCRA Listings:

Date Form Received by Agency:	20140509
Handler Name:	Con Edison Trench: Open~Excavation
Handler Address:	3rd Ave & Astor Pl
Handler City,State,Zip:	NEW YORK, NY 10003
EPA ID:	NYP004494662
Contact Name:	THOMAS TEELING
Contact Address:	Not reported
Contact City,State,Zip:	Not reported
Contact Telephone:	212-460-3770
Contact Fax:	Not reported
Contact Email:	Not reported
Contact Title:	SENIOR SCIENTIST
EPA Region:	02
Land Type:	Private
Federal Waste Generator Description:	Not a generator, verified
Non-Notifier:	Not reported
Biennial Report Cycle:	Not reported
Accessibility:	Not reported
Active Site Indicator:	Not reported
State District Owner:	Ny

CON EDISON TRENCH: OPEN~EXCAVATION (Continued) **1017772507**

State District:		NYSDEC R2
Mailing Address:		IRVING PL, 15TH FL NE
Mailing City,State,Zip:		NEW YORK, NY 10003
Owner Name:	Not reported	
Owner Type:		Not reported
Operator Name:	Not reported	
Operator Type:		Not reported
Short-Term Generator Activity:		No
Importer Activity:		No
Mixed Waste Generator:		No
Transporter Activity:		No
Transfer Facility Activity:		No
Recycler Activity with Storage:		No
Small Quantity On-Site Burner Exemption:		No
Smelting Melting and Refining Furnace Exemption:		No
Underground Injection Control:		No
Off-Site Waste Receipt:		No
Universal Waste Indicator:		No
Universal Waste Destination Facility:		No
Federal Universal Waste:		No
Active Site State-Reg Handler:		---
Federal Facility Indicator:		Not reported
Hazardous Secondary Material Indicator:		N
Sub-Part K Indicator:		Not reported
2018 GPRA Permit Baseline:		Not on the Baseline
2018 GPRA Renewals Baseline:		Not on the Baseline
202 GPRA Corrective Action Baseline:		No
Subject to Corrective Action Universe:		No
Non-TSDFs Where RCRA CA has Been Imposed Universe:		No
Corrective Action Priority Ranking:		No NCAPS ranking
Environmental Control Indicator:		No
Institutional Control Indicator:		No
Human Exposure Controls Indicator:		N/A
Groundwater Controls Indicator:		N/A
Significant Non-Complier Universe:		No
Unaddressed Significant Non-Complier Universe:		No
Addressed Significant Non-Complier Universe:		No
Significant Non-Complier With a Compliance Schedule Universe:		No
Financial Assurance Required:		Not reported
Handler Date of Last Change:		20150211
Recognized Trader-Importer:		No
Recognized Trader-Exporter:		No
Importer of Spent Lead Acid Batteries:		No
Exporter of Spent Lead Acid Batteries:		No
Recycler Activity Without Storage:		No
Manifest Broker:		No
Sub-Part P Indicator:		No

Historic Generators:

Receive Date:		20140409
Handler Name:	CON EDISON	
Federal Waste Generator Description:		Large Quantity Generator
State District Owner:		Ny
Large Quantity Handler of Universal Waste:		No
Recognized Trader Importer:		No
Recognized Trader Exporter:		No

CON EDISON TRENCH: OPEN~EXCAVATION (Continued) **1017772507**

Spent Lead Acid Battery Importer: No
Spent Lead Acid Battery Exporter: No
Current Record: No
Non Storage Recycler Activity: Not reported
Electronic Manifest Broker: Not reported

Receive Date: 20140409
Handler Name: CON EDISON
Federal Waste Generator Description: Not a generator, verified
State District Owner: Ny
Large Quantity Handler of Universal Waste: No
Recognized Trader Importer: No
Recognized Trader Exporter: No
Spent Lead Acid Battery Importer: No
Spent Lead Acid Battery Exporter: No
Current Record: No
Non Storage Recycler Activity: Not reported
Electronic Manifest Broker: Not reported

Receive Date: 20140509
Handler Name: CON EDISON TRENCH: OPEN~EXCAVATION
Federal Waste Generator Description: Not a generator, verified
State District Owner: Ny
Large Quantity Handler of Universal Waste: No
Recognized Trader Importer: No
Recognized Trader Exporter: No
Spent Lead Acid Battery Importer: No
Spent Lead Acid Battery Exporter: No
Current Record: Yes
Non Storage Recycler Activity: Not reported
Electronic Manifest Broker: Not reported

List of NAICS Codes and Descriptions:
NAICS Codes: No NAICS Codes Found

Facility Has Received Notices of Violations:
Violations: No Violations Found

Evaluation Action Summary:
Evaluations: No Evaluations Found

FINDS:
Registry ID: 110063780859

Click Here for FRS Facility Detail Report:

Environmental Interest/Information System:
The Resource Conservation and Recovery Act Information System (RCRAInfo) is EPA's comprehensive information system in support of the Resource Conservation and Recovery Act (RCRA) of 1976 and the Hazardous and Solid Waste Amendments (HSWA) of 1984. It tracks many types of information about generators, transporters, treaters, storers, and disposers of hazardous waste.

CON EDISON TRENCH: OPEN~EXCAVATION (Continued) **1017772507**

Click this hyperlink while viewing on your computer to access additional FINDS: detail in the EDR Site Report.

AO879 **CON EDISON** **RCRA NonGen / NLR** **1019906889**
NE **3RD AVE & SAINT MARKS PL SE** **NYP004827663**
1/8-1/4 **NEW YORK, NY 10003**
0.212 mi.
1121 ft. **Site 14 of 23 in cluster AO**

Relative:
Lower

Actual:
40 ft.

RCRA Listings:

Date Form Received by Agency:	20150820
Handler Name:	Con Edison
Handler Address:	3rd Ave & Saint Marks Pl Se
Handler City,State,Zip:	NEW YORK, NY 10003
EPA ID:	NYP004827663
Contact Name:	THOMAS TEELING
Contact Address:	Not reported
Contact City,State,Zip:	Not reported
Contact Telephone:	212-460-3770
Contact Fax:	Not reported
Contact Email:	Not reported
Contact Title:	Not reported
EPA Region:	02
Land Type:	Private
Federal Waste Generator Description:	Not a generator, verified
Non-Notifier:	Not reported
Biennial Report Cycle:	Not reported
Accessibility:	Not reported
Active Site Indicator:	Not reported
State District Owner:	Ny
State District:	NYSDEC R2
Mailing Address:	IRVING PL 15TH FL NE
Mailing City,State,Zip:	NEW YORK, NY 10003
Owner Name:	Not reported
Owner Type:	Not reported
Operator Name:	Not reported
Operator Type:	Not reported
Short-Term Generator Activity:	No
Importer Activity:	No
Mixed Waste Generator:	No
Transporter Activity:	No
Transfer Facility Activity:	No
Recycler Activity with Storage:	No
Small Quantity On-Site Burner Exemption:	No
Smelting Melting and Refining Furnace Exemption:	No
Underground Injection Control:	No
Off-Site Waste Receipt:	No
Universal Waste Indicator:	No
Universal Waste Destination Facility:	No
Federal Universal Waste:	No
Active Site State-Reg Handler:	---
Federal Facility Indicator:	Not reported
Hazardous Secondary Material Indicator:	N
Sub-Part K Indicator:	Not reported
2018 GPRA Permit Baseline:	Not on the Baseline
2018 GPRA Renewals Baseline:	Not on the Baseline
202 GPRA Corrective Action Baseline:	No
Subject to Corrective Action Universe:	No

CON EDISON (Continued) **1019906889**

Non-TSDFs Where RCRA CA has Been Imposed Universe:	No
Corrective Action Priority Ranking:	No NCAPS ranking
Environmental Control Indicator:	No
Institutional Control Indicator:	No
Human Exposure Controls Indicator:	N/A
Groundwater Controls Indicator:	N/A
Significant Non-Complier Universe:	No
Unaddressed Significant Non-Complier Universe:	No
Addressed Significant Non-Complier Universe:	No
Significant Non-Complier With a Compliance Schedule Universe:	No
Financial Assurance Required:	Not reported
Handler Date of Last Change:	20160909
Recognized Trader-Importer:	No
Recognized Trader-Exporter:	No
Importer of Spent Lead Acid Batteries:	No
Exporter of Spent Lead Acid Batteries:	No
Recycler Activity Without Storage:	No
Manifest Broker:	No
Sub-Part P Indicator:	No

Historic Generators:

Receive Date:	20150820
Handler Name: CON EDISON	
Federal Waste Generator Description:	Small Quantity Generator
State District Owner:	Ny
Large Quantity Handler of Universal Waste:	No
Recognized Trader Importer:	No
Recognized Trader Exporter:	No
Spent Lead Acid Battery Importer:	No
Spent Lead Acid Battery Exporter:	No
Current Record:	No
Non Storage Recycler Activity:	Not reported
Electronic Manifest Broker:	Not reported

Receive Date:	20150820
Handler Name: CON EDISON	
Federal Waste Generator Description:	Not a generator, verified
State District Owner:	Ny
Large Quantity Handler of Universal Waste:	No
Recognized Trader Importer:	No
Recognized Trader Exporter:	No
Spent Lead Acid Battery Importer:	No
Spent Lead Acid Battery Exporter:	No
Current Record:	Yes
Non Storage Recycler Activity:	Not reported
Electronic Manifest Broker:	Not reported

List of NAICS Codes and Descriptions:

NAICS Codes:	No NAICS Codes Found

Facility Has Received Notices of Violations:

Violations:	No Violations Found

Evaluation Action Summary:

CON EDISON (Continued) **1019906889**

Evaluations: No Evaluations Found

AO880 **CON EDISON** **NY MANIFEST** **S117737282**
NE **ASTOR PLACE AND 3RD AVE** **N/A**
1/8-1/4 **NEW YORK, NY 10003**
0.212 mi.
1121 ft. **Site 15 of 23 in cluster AO**

Relative:
Lower

Actual:
40 ft.

NY MANIFEST:

EPA ID:	NYP004629523
Country:	USA
Name:	Con Edison
Address:	ASTOR PLACE AND 3RD AVE
Address 2:	Not reported
City,State,Zip:	NEW YORK, NY 10003
Zip 4:	Not reported
Location Address 1:	ASTOR PLACE AND 3RD AVE
Location Address 2:	Not reported
Location City,State,Zip:	NEW YORK, NY 10003
Location Zip 4:	Not reported
Facility Status:	Not reported
Total Tanks:	Not reported
Code:	BP

Mailing:

Mailing Name:	Con Edison
Mailing Contact:	Tom Teeling
Mailing Address 1:	137 W 74 ST
Mailing Address 2:	SB 13351
Mailing City,State,Zip:	NEW YORK, NY 10003
Mailing Zip 4:	Not reported
Mailing Country:	USA
Mailing Phone:	Not reported

Manifest Data:

Document ID:	Not reported
Manifest Status:	Not reported
Trans1 State ID:	NJ0000027193
Year:	2018
Trans2 State ID:	Not reported
Generator Ship Date:	08/26/2014
Trans1 Recv Date:	08/26/2014
Trans2 Recv Date:	Not reported
TSD Site Recv Date:	08/26/2014
Part A Recv Date:	Not reported
Part B Recv Date:	Not reported
Generator EPA ID:	NYP004629523
Trans1 EPA ID:	Not reported
Trans2 EPA ID:	Not reported
TSDF ID 1:	NJD002200046
TSDF ID 2:	Not reported
Manifest Tracking Number:	013243692JJK
Import Indicator:	N
Export Indicator:	N
Discr Quantity Indicator:	N
Discr Type Indicator:	N
Discr Residue Indicator:	N

CON EDISON (Continued) **S117737282**

Discr Partial Reject Indicator:	N
Discr Full Reject Indicator:	N
Manifest Ref Number:	Not reported
Alt Facility RCRA ID:	Not reported
Alt Facility Sign Date:	Not reported
MGMT Method Type Code:	H141
Waste Code a:	Not reported
Waste Code b:	Not reported
Waste Code c:	Benzene
Waste Code e:	Not reported
Waste Code f:	Not reported
Waste Code g:	Not reported
Waste Code 1:	Not reported
Waste Code 2:	Not reported
Waste Code 3:	Not reported
Waste Code 4:	Not reported
Waste Code 5:	Not reported
Waste Code 6:	Not reported
Quantity:	600
Units:	Gallons (liquids only)
Number of Containers:	1
Container Type:	Cargo tanks (tank trucks)
Handling Method:	Treat
Specific Gravity:	1
Document ID:	Not reported
Manifest Status:	Not reported
Trans1 State ID:	NJ0000027193
Year:	2018
Trans2 State ID:	Not reported
Generator Ship Date:	08/15/2014
Trans1 Recv Date:	08/15/2014
Trans2 Recv Date:	Not reported
TSD Site Recv Date:	08/15/2014
Part A Recv Date:	Not reported
Part B Recv Date:	Not reported
Generator EPA ID:	NYP004629523
Trans1 EPA ID:	Not reported
Trans2 EPA ID:	Not reported
TSDF ID 1:	NJD002200046
TSDF ID 2:	Not reported
Manifest Tracking Number:	013254342JJK
Import Indicator:	N
Export Indicator:	N
Discr Quantity Indicator:	N
Discr Type Indicator:	N
Discr Residue Indicator:	N
Discr Partial Reject Indicator:	N
Discr Full Reject Indicator:	N
Manifest Ref Number:	Not reported
Alt Facility RCRA ID:	Not reported
Alt Facility Sign Date:	Not reported
MGMT Method Type Code:	H141
Waste Code a:	Benzene
Waste Code b:	Not reported
Waste Code c:	Not reported
Waste Code e:	Not reported

CON EDISON (Continued) **S117737282**

Waste Code f:	Not reported
Waste Code g:	Not reported
Waste Code 1:	Not reported
Waste Code 2:	Not reported
Waste Code 3:	Not reported
Waste Code 4:	Not reported
Waste Code 5:	Not reported
Waste Code 6:	Not reported
Quantity:	838
Units:	Gallons (liquids only)
Number of Containers:	1
Container Type:	Cargo tanks (tank trucks)
Handling Method:	Treat
Specific Gravity:	1

AO881 **CON EDISON** **RCRA NonGen / NLR** **1019903283**
NE **ASTOR PL & 3RD AVE** **NYP004783643**
1/8-1/4 **NEW YORK, NY 10003**
0.212 mi.
1121 ft. **Site 16 of 23 in cluster AO**

Relative: **Lower**
Actual: **40 ft.**

RCRA Listings:

Date Form Received by Agency:	20150518
Handler Name:	Con Edison
Handler Address:	Astor Pl & 3rd Ave
Handler City,State,Zip:	NEW YORK, NY 10003
EPA ID:	NYP004783643
Contact Name:	THOMAS TEELING
Contact Address:	Not reported
Contact City,State,Zip:	Not reported
Contact Telephone:	212-460-3770
Contact Fax:	Not reported
Contact Email:	Not reported
Contact Title:	Not reported
EPA Region:	02
Land Type:	Private
Federal Waste Generator Description:	Not a generator, verified
Non-Notifier:	Not reported
Biennial Report Cycle:	Not reported
Accessibility:	Not reported
Active Site Indicator:	Not reported
State District Owner:	Ny
State District:	NYSDEC R2
Mailing Address:	IRVING PL 15TH FL NE
Mailing City,State,Zip:	NEW YORK, NY 10003
Owner Name:	Not reported
Owner Type:	Not reported
Operator Name:	Not reported
Operator Type:	Not reported
Short-Term Generator Activity:	No
Importer Activity:	No
Mixed Waste Generator:	No
Transporter Activity:	No
Transfer Facility Activity:	No
Recycler Activity with Storage:	No
Small Quantity On-Site Burner Exemption:	No
Smelting Melting and Refining Furnace Exemption:	No

CON EDISON (Continued) **1019903283**

Underground Injection Control:	No
Off-Site Waste Receipt:	No
Universal Waste Indicator:	No
Universal Waste Destination Facility:	No
Federal Universal Waste:	No
Active Site State-Reg Handler:	---
Federal Facility Indicator:	Not reported
Hazardous Secondary Material Indicator:	N
Sub-Part K Indicator:	Not reported
2018 GPRA Permit Baseline:	Not on the Baseline
2018 GPRA Renewals Baseline:	Not on the Baseline
202 GPRA Corrective Action Baseline:	No
Subject to Corrective Action Universe:	No
Non-TSDFs Where RCRA CA has Been Imposed Universe:	No
Corrective Action Priority Ranking:	No NCAPS ranking
Environmental Control Indicator:	No
Institutional Control Indicator:	No
Human Exposure Controls Indicator:	N/A
Groundwater Controls Indicator:	N/A
Significant Non-Complier Universe:	No
Unaddressed Significant Non-Complier Universe:	No
Addressed Significant Non-Complier Universe:	No
Significant Non-Complier With a Compliance Schedule Universe:	No
Financial Assurance Required:	Not reported
Handler Date of Last Change:	20160909
Recognized Trader-Importer:	No
Recognized Trader-Exporter:	No
Importer of Spent Lead Acid Batteries:	No
Exporter of Spent Lead Acid Batteries:	No
Recycler Activity Without Storage:	No
Manifest Broker:	No
Sub-Part P Indicator:	No

Historic Generators:

Receive Date:	20150518
Handler Name: CON EDISON	
Federal Waste Generator Description:	Large Quantity Generator
State District Owner:	Ny
Large Quantity Handler of Universal Waste:	No
Recognized Trader Importer:	No
Recognized Trader Exporter:	No
Spent Lead Acid Battery Importer:	No
Spent Lead Acid Battery Exporter:	No
Current Record:	No
Non Storage Recycler Activity:	Not reported
Electronic Manifest Broker:	Not reported

Receive Date:	20150518
Handler Name: CON EDISON	
Federal Waste Generator Description:	Not a generator, verified
State District Owner:	Ny
Large Quantity Handler of Universal Waste:	No
Recognized Trader Importer:	No
Recognized Trader Exporter:	No
Spent Lead Acid Battery Importer:	No
Spent Lead Acid Battery Exporter:	No

CON EDISON (Continued) **1019903283**

Current Record: Yes
Non Storage Recycler Activity: Not reported
Electronic Manifest Broker: Not reported

List of NAICS Codes and Descriptions:
NAICS Codes: No NAICS Codes Found

Facility Has Received Notices of Violations:
Violations: No Violations Found

Evaluation Action Summary:
Evaluations: No Evaluations Found

AI882 **CONSOLIDATED EDISON COMPANY OF NY** **E MANIFEST** **1031635033**
North **74 E 8TH ST** **N/A**
1/8-1/4 **MANHATTAN, NY 10003**
0.213 mi.
1122 ft. **Site 20 of 22 in cluster AI**

Relative: **Lower**
Actual: **38 ft.**

E MANIFEST:

Manifest Tracking Number:	006748529GBF
Last Updated Date:	20210420
Shipped Date:	20210408
Received Date:	20210409
Manifest Status:	Signed
Submission Type:	DataImage5Copy
Origin Type:	Service
Generator EPA ID:	NYR000114579
Generator Name:	Consolidated Edison Company Of Ny
Generator Location Street Number:	Not reported
Generator Location Street 1:	74 E 8TH ST
Generator Location Street 2:	Not reported
Generator Location City:	MANHATTAN
Generator Location State:	NY
Generator Location Zip:	10003
Generator Mail Street Number:	Not reported
Generator Mail Street 1:	36 BUTLER STREET
Generator Mail Street 2:	Not reported
Generator Mail City:	ELIZABETH
Generator Mail Zip:	07206
Generator Mail State:	NJ
Generator Contact Company Name:	Not reported
Designated Facility EPA ID:	NJD991291105
Designated Facility Name:	Not reported
Designated Facility Mail Street Number:	105
Designated Facility Mail Street 1:	Not reported
Designated Facility Mail Street 2:	JACOBUS AVE
Designated Facility Mail City:	KEARNY
Designated Facility Mail Zip:	07032
Designated Facility Mail State:	NJ
Designated Facility Location Street Number:	105
Designated Facility Location Street 1:	JACOBUS AVE
Designated Facility Location Street 2:	Not reported
Designated Facility Location City:	KEARNY
Designated Facility Location Zip:	07032

CONSOLIDATED EDISON COMPANY OF NY (Continued) **1031635033**

Designated Facility Location State: NJ
Designated Facility Contact Company Name: Clean Earth Of North Jersey
Manifest Residue Indicator: N
Rejection Indicator: N

Transporter:
Manifest Tracking Number: 006748529GBF
Transporter Line Number: 1
Transporter EPA ID: NJD003812047
Transporter Name: Acv Environmental Services Inc.

Waste Line:
Manifest Tracking Number: 006748529GBF
Waste Line Number: 1
U.S. DOT Hazardous Indicator: Y
U.S. DOT ID Number: NA3082
U.S. DOT Description: Rq, Na3082, Hazardous Waste, Liquid N.O.S., (Lead) 9, Pg Iii
Non-Hazardous Waste Description: Not reported
Number of Containers: 1
Container Type Code: TT
Container Type Description: Cargo tanks (tank trucks)
Waste Quantity: 600
Quantity Unit of Measure Code: P
Quantity Unit of Measure Description: Pounds
Waste Quantity, in Tons: 0.3
Acute Waste Quantity, in Tons: 0
Non-Acute Waste Quantity, in Tons: 0.3
Waste Quantity, in Kilograms: 272.109
Acute Waste Quantity, in Kilograms: 0
Non-Acute Waste Quantity, in Kilorgrams: 272.109
Management Method Code: H110
Management Method Description: STABILIZATION
Waste Residue Indicator: N
Quantity Discrepancy Indicator: N
Waste Type Discrepancy Indicator: N
Waste Density: Not reported
Waste Density Unit of Measure Code: Not reported
Waste Density Unit of Measure Description: Not reported
Form Code: Not reported
Form Code Description: Not reported
Source Code: Not reported
Source Code Description: Not reported
Waste Minimization Code: Not reported
Waste Minimization Code Description: Not reported
Consent Number: Not reported
EPA Waste Indicator: Y
Federal Waste Codes: D008
Quantity Haz Kg: 272.109
Quantity Haz Tons: 0.3
Quantity Non Haz Kg: 0
Quantity Non Haz Tons: 0
State Waste Codes: NY-T

AQ883 **262 ELIZABETH STREET PROPERTY** **NY AST** **U003391639**
South **262 ELIZABETH STREET** **N/A**
1/8-1/4 **NEW YORK, NY 10012**
0.213 mi.
1122 ft. **Site 6 of 17 in cluster AQ**

Relative:
Higher

Actual:
43 ft.

AST:

Name:	262 ELIZABETH STREET PROPERTY
Address:	262 ELIZABETH STREET
City,State,Zip:	NEW YORK, NY 10012
Region:	STATE
DEC Region:	2
Site Status:	Active
Facility Id:	2-403288
Program Type:	PBS
UTM X:	584996.81248
UTM Y:	4508599.71085
Expiration Date:	03/11/2025
Site Type:	Apartment Building/Office Building

Affiliation Records:

Site Id:	19351
Affiliation Type:	Facility Operator
Company Name:	262 ELIZABETH STREET PROPERTY
Contact Type:	Not reported
Contact Name:	CHAD JEWELL
Address1:	Not reported
Address2:	Not reported
City:	Not reported
State:	NN
Zip Code:	Not reported
Country Code:	001
Phone:	(917) 510-4612
EMail:	Not reported
Fax Number:	Not reported
Modified By:	NTFREEMA
Date Last Modified:	2015-03-27

Site Id:	19351
Affiliation Type:	Emergency Contact
Company Name:	260 ELIZABETH STREET OWNER LLC
Contact Type:	Not reported
Contact Name:	JOEL GOLDSTEIN
Address1:	Not reported
Address2:	Not reported
City:	Not reported
State:	NN
Zip Code:	Not reported
Country Code:	999
Phone:	(347) 292-3000
EMail:	Not reported
Fax Number:	Not reported
Modified By:	JSMACRI
Date Last Modified:	2019-12-10

Site Id:	19351
Affiliation Type:	Facility Owner
Company Name:	260 ELIZABETH STREET OWNER LLC
Contact Type:	MANAGER
Contact Name:	JOEL GOLDSTEIN

262 ELIZABETH STREET PROPERTY (Continued) **U003391639**

Address1:	P.O. BOX 100841
Address2:	Not reported
City:	BROOKLYN
State:	NY
Zip Code:	11210
Country Code:	001
Phone:	(347) 292-3000
EMail:	Not reported
Fax Number:	Not reported
Modified By:	JSMACRI
Date Last Modified:	2019-12-10

Site Id:	19351
Affiliation Type:	Mail Contact
Company Name:	GALIL MANAGEMENT LLC
Contact Type:	Not reported
Contact Name:	JOEL GOLDSTEIN
Address1:	P.O. BOX 100841
Address2:	Not reported
City:	BROOKLYN
State:	NY
Zip Code:	11210
Country Code:	001
Phone:	(347) 292-3000
EMail:	JGOLDSTEIN@GALILMANAGEMENT.COM
Fax Number:	Not reported
Modified By:	JSMACRI
Date Last Modified:	2019-12-10

Tank Info:

Tank Number:	001
Tank Id:	21958
Material Code:	0001
Common Name of Substance:	#2 Fuel Oil (On-Site Consumption)

Equipment Records:

	H06 - Tank Leak Detection - Impervious Barrier/Concrete Pad (A/G)
	J02 - Dispenser - Suction Dispenser
	B00 - Tank External Protection - None
	C00 - Pipe Location - No Piping
	F00 - Pipe External Protection - None
	I05 - Overfill - Vent Whistle
	A00 - Tank Internal Protection - None
	D01 - Pipe Type - Steel/Carbon Steel/Iron
	E00 - Piping Secondary Containment - None
	G03 - Tank Secondary Containment - Vault (w/o access)
	K00 - Spill Prevention - None
	L09 - Piping Leak Detection - Exempt Suction Piping
Tank Location:	Aboveground - contact with impervious barrier... Tank bottom rests on impervious barrier, allowing visual indication of leaks.
Tank Type:	Steel/Carbon Steel/Iron
Tank Status:	In Service
Pipe Model:	Not reported
Install Date:	01/01/1920
Capacity Gallons:	2500

262 ELIZABETH STREET PROPERTY (Continued) **U003391639**

Tightness Test Method:	NN
Date Test:	Not reported
Next Test Date:	Not reported
Date Tank Closed:	Not reported
Register:	True
Modified By:	MJGRIFFI
Last Modified:	05/09/2022
Material Name:	#2 fuel oil (on-site consumption)

AT884 **CON EDISON SERVICE BOX: 49502** **RCRA NonGen / NLR** **1017771535**
NNW **18 WAVERLY PL & GREENE ST E OF** **FINDS** **NYP004484754**
1/8-1/4 **NEW YORK, NY 10003**
0.213 mi.
1124 ft. **Site 1 of 9 in cluster AT**

Relative: **Lower**

Actual: **34 ft.**

RCRA Listings:

Date Form Received by Agency:		20140430
Handler Name:		Con Edison Service Box: 49502
Handler Address:		Waverly Pl & Greene St E Of
Handler City,State,Zip:		NEW YORK, NY 10003
EPA ID:		NYP004484754
Contact Name:		THOMAS TEELING
Contact Address:		Not reported
Contact City,State,Zip:		Not reported
Contact Telephone:		212-460-3770
Contact Fax:		Not reported
Contact Email:		Not reported
Contact Title:		SENIOR SCIENTIST
EPA Region:		02
Land Type:		Private
Federal Waste Generator Description:		Not a generator, verified
Non-Notifier:		Not reported
Biennial Report Cycle:		Not reported
Accessibility:		Not reported
Active Site Indicator:		Not reported
State District Owner:		Ny
State District:		NYSDEC R2
Mailing Address:		IRVING PL, 15TH FL NE
Mailing City,State,Zip:		NEW YORK, NY 10003
Owner Name:	Not reported	
Owner Type:		Not reported
Operator Name:	Not reported	
Operator Type:		Not reported
Short-Term Generator Activity:		No
Importer Activity:		No
Mixed Waste Generator:		No
Transporter Activity:		No
Transfer Facility Activity:		No
Recycler Activity with Storage:		No
Small Quantity On-Site Burner Exemption:		No
Smelting Melting and Refining Furnace Exemption:		No
Underground Injection Control:		No
Off-Site Waste Receipt:		No
Universal Waste Indicator:		No
Universal Waste Destination Facility:		No
Federal Universal Waste:		No
Active Site State-Reg Handler:		---
Federal Facility Indicator:		Not reported

CON EDISON SERVICE BOX: 49502 (Continued) **1017771535**

Hazardous Secondary Material Indicator:	N
Sub-Part K Indicator:	Not reported
2018 GPRA Permit Baseline:	Not on the Baseline
2018 GPRA Renewals Baseline:	Not on the Baseline
202 GPRA Corrective Action Baseline:	No
Subject to Corrective Action Universe:	No
Non-TSDFs Where RCRA CA has Been Imposed Universe:	No
Corrective Action Priority Ranking:	No NCAPS ranking
Environmental Control Indicator:	No
Institutional Control Indicator:	No
Human Exposure Controls Indicator:	N/A
Groundwater Controls Indicator:	N/A
Significant Non-Complier Universe:	No
Unaddressed Significant Non-Complier Universe:	No
Addressed Significant Non-Complier Universe:	No
Significant Non-Complier With a Compliance Schedule Universe:	No
Financial Assurance Required:	Not reported
Handler Date of Last Change:	20150211
Recognized Trader-Importer:	No
Recognized Trader-Exporter:	No
Importer of Spent Lead Acid Batteries:	No
Exporter of Spent Lead Acid Batteries:	No
Recycler Activity Without Storage:	No
Manifest Broker:	No
Sub-Part P Indicator:	No

Historic Generators:

Receive Date:	20140331
Handler Name: CON EDISON	
Federal Waste Generator Description:	Small Quantity Generator
State District Owner:	Ny
Large Quantity Handler of Universal Waste:	No
Recognized Trader Importer:	No
Recognized Trader Exporter:	No
Spent Lead Acid Battery Importer:	No
Spent Lead Acid Battery Exporter:	No
Current Record:	No
Non Storage Recycler Activity:	Not reported
Electronic Manifest Broker:	Not reported

Receive Date:	20140331
Handler Name: CON EDISON	
Federal Waste Generator Description:	Not a generator, verified
State District Owner:	Ny
Large Quantity Handler of Universal Waste:	No
Recognized Trader Importer:	No
Recognized Trader Exporter:	No
Spent Lead Acid Battery Importer:	No
Spent Lead Acid Battery Exporter:	No
Current Record:	No
Non Storage Recycler Activity:	Not reported
Electronic Manifest Broker:	Not reported

Receive Date:	20140430
Handler Name: CON EDISON SERVICE BOX: 49502	
Federal Waste Generator Description:	Not a generator, verified

CON EDISON SERVICE BOX: 49502 (Continued) **1017771535**

State District Owner: Ny
Large Quantity Handler of Universal Waste: No
Recognized Trader Importer: No
Recognized Trader Exporter: No
Spent Lead Acid Battery Importer: No
Spent Lead Acid Battery Exporter: No
Current Record: Yes
Non Storage Recycler Activity: Not reported
Electronic Manifest Broker: Not reported

List of NAICS Codes and Descriptions:
NAICS Codes: No NAICS Codes Found

Facility Has Received Notices of Violations:
Violations: No Violations Found

Evaluation Action Summary:
Evaluations: No Evaluations Found

FINDS:
Registry ID: 110063783115

Click Here for FRS Facility Detail Report:

Environmental Interest/Information System:
The Resource Conservation and Recovery Act Information System (RCRAInfo) is EPA's comprehensive information system in support of the Resource Conservation and Recovery Act (RCRA) of 1976 and the Hazardous and Solid Waste Amendments (HSWA) of 1984. It tracks many types of information about generators, transporters, treaters, storers, and disposers of hazardous waste.

Click this hyperlink while viewing on your computer to access additional FINDS: detail in the EDR Site Report.

AT885 **CON EDISON SERVICE BOX: 36001** **RCRA NonGen / NLR** **1017771542**
NNW **261-63 GREENE ST & WAVERLY PL N OF** **FINDS** **NYP004484820**
1/8-1/4 **NEW YORK, NY 10003**
0.213 mi.
1124 ft. **Site 2 of 9 in cluster AT**

Relative: **Lower**
Actual: **34 ft.**

RCRA Listings:
Date Form Received by Agency: 20140501
Handler Name: Con Edison Service Box: 36001
Handler Address: Greene St & Waverly Pl N Of
Handler City,State,Zip: NEW YORK, NY 10003
EPA ID: NYP004484820
Contact Name: THOMAS TEELING
Contact Address: Not reported
Contact City,State,Zip: Not reported
Contact Telephone: 212-460-3770
Contact Fax: Not reported
Contact Email: Not reported
Contact Title: SENIOR SCIENTIST
EPA Region: 02
Land Type: Private

CON EDISON SERVICE BOX: 36001 (Continued) **1017771542**

Federal Waste Generator Description:		Not a generator, verified
Non-Notifier:		Not reported
Biennial Report Cycle:		Not reported
Accessibility:		Not reported
Active Site Indicator:		Not reported
State District Owner:		Ny
State District:		NYSDEC R2
Mailing Address:		IRVING PL, 15TH FL NE
Mailing City,State,Zip:		NEW YORK, NY 10003
Owner Name:	Not reported	
Owner Type:		Not reported
Operator Name:	Not reported	
Operator Type:		Not reported
Short-Term Generator Activity:		No
Importer Activity:		No
Mixed Waste Generator:		No
Transporter Activity:		No
Transfer Facility Activity:		No
Recycler Activity with Storage:		No
Small Quantity On-Site Burner Exemption:		No
Smelting Melting and Refining Furnace Exemption:		No
Underground Injection Control:		No
Off-Site Waste Receipt:		No
Universal Waste Indicator:		No
Universal Waste Destination Facility:		No
Federal Universal Waste:		No
Active Site State-Reg Handler:		---
Federal Facility Indicator:		Not reported
Hazardous Secondary Material Indicator:		N
Sub-Part K Indicator:		Not reported
2018 GPRA Permit Baseline:		Not on the Baseline
2018 GPRA Renewals Baseline:		Not on the Baseline
202 GPRA Corrective Action Baseline:		No
Subject to Corrective Action Universe:		No
Non-TSDFs Where RCRA CA has Been Imposed Universe:		No
Corrective Action Priority Ranking:		No NCAPS ranking
Environmental Control Indicator:		No
Institutional Control Indicator:		No
Human Exposure Controls Indicator:		N/A
Groundwater Controls Indicator:		N/A
Significant Non-Complier Universe:		No
Unaddressed Significant Non-Complier Universe:		No
Addressed Significant Non-Complier Universe:		No
Significant Non-Complier With a Compliance Schedule Universe:		No
Financial Assurance Required:		Not reported
Handler Date of Last Change:		20150211
Recognized Trader-Importer:		No
Recognized Trader-Exporter:		No
Importer of Spent Lead Acid Batteries:		No
Exporter of Spent Lead Acid Batteries:		No
Recycler Activity Without Storage:		No
Manifest Broker:		No
Sub-Part P Indicator:		No

Historic Generators:

Receive Date:	20140401

CON EDISON SERVICE BOX: 36001 (Continued) **1017771542**

Handler Name: CON EDISON
Federal Waste Generator Description: Small Quantity Generator
State District Owner: Ny
Large Quantity Handler of Universal Waste: No
Recognized Trader Importer: No
Recognized Trader Exporter: No
Spent Lead Acid Battery Importer: No
Spent Lead Acid Battery Exporter: No
Current Record: No
Non Storage Recycler Activity: Not reported
Electronic Manifest Broker: Not reported

Receive Date: 20140401
Handler Name: CON EDISON
Federal Waste Generator Description: Not a generator, verified
State District Owner: Ny
Large Quantity Handler of Universal Waste: No
Recognized Trader Importer: No
Recognized Trader Exporter: No
Spent Lead Acid Battery Importer: No
Spent Lead Acid Battery Exporter: No
Current Record: No
Non Storage Recycler Activity: Not reported
Electronic Manifest Broker: Not reported

Receive Date: 20140501
Handler Name: CON EDISON SERVICE BOX: 36001
Federal Waste Generator Description: Not a generator, verified
State District Owner: Ny
Large Quantity Handler of Universal Waste: No
Recognized Trader Importer: No
Recognized Trader Exporter: No
Spent Lead Acid Battery Importer: No
Spent Lead Acid Battery Exporter: No
Current Record: Yes
Non Storage Recycler Activity: Not reported
Electronic Manifest Broker: Not reported

List of NAICS Codes and Descriptions:
NAICS Codes: No NAICS Codes Found

Facility Has Received Notices of Violations:
Violations: No Violations Found

Evaluation Action Summary:
Evaluations: No Evaluations Found

FINDS:
Registry ID: 110063783188

Click Here for FRS Facility Detail Report:

Environmental Interest/Information System:
The Resource Conservation and Recovery Act Information System (RCRAInfo) is EPA's comprehensive information system in support of the

CON EDISON SERVICE BOX: 36001 (Continued) **1017771542**

Resource Conservation and Recovery Act (RCRA) of 1976 and the Hazardous and Solid Waste Amendments (HSWA) of 1984. It tracks many types of information about generators, transporters, treaters, storers, and disposers of hazardous waste.

Click this hyperlink while viewing on your computer to access additional FINDS: detail in the EDR Site Report.

AO886 **CON EDISION - V9216** **RCRA NonGen / NLR** **1007208300**
NE **ST.MARKS PL. AND 3RD AVE. ST.M** **NY MANIFEST** **NYP004086062**
1/8-1/4 **NEW YORK, NY 10003**
0.213 mi.
1125 ft. **Site 17 of 23 in cluster AO**

Relative: **Lower**

Actual: **40 ft.**

RCRA Listings:

Date Form Received by Agency:		20020602
Handler Name:		Con Edision - V9216
Handler Address:		St.Marks Pl. And 3rd Ave. St.M
Handler City,State,Zip:		NEW YORK, NY 10003
EPA ID:		NYP004086062
Contact Name:		ANTHONY DRUMMINGS
Contact Address:		IRVING PLACE
Contact City,State,Zip:		NEW YORK, NY 10003
Contact Telephone:		212-460-3770
Contact Fax:		Not reported
Contact Email:		Not reported
Contact Title:		Not reported
EPA Region:		02
Land Type:		Not reported
Federal Waste Generator Description:		Not a generator, verified
Non-Notifier:		Not reported
Biennial Report Cycle:		Not reported
Accessibility:		Not reported
Active Site Indicator:		Not reported
State District Owner:		Ny
State District:		NYSDEC R2
Mailing Address:		IRVING PLACE
Mailing City,State,Zip:		NEW YORK, NY 10003
Owner Name:	Not reported	
Owner Type:		Not reported
Operator Name:	Not reported	
Operator Type:		Not reported
Short-Term Generator Activity:		No
Importer Activity:		No
Mixed Waste Generator:		No
Transporter Activity:		No
Transfer Facility Activity:		No
Recycler Activity with Storage:		No
Small Quantity On-Site Burner Exemption:		No
Smelting Melting and Refining Furnace Exemption:		No
Underground Injection Control:		No
Off-Site Waste Receipt:		No
Universal Waste Indicator:		No
Universal Waste Destination Facility:		No
Federal Universal Waste:		No
Active Site State-Reg Handler:		---
Federal Facility Indicator:		Not reported
Hazardous Secondary Material Indicator:		N
Sub-Part K Indicator:		Not reported

CON EDISION - V9216 (Continued) **1007208300**

2018 GPRA Permit Baseline:	Not on the Baseline
2018 GPRA Renewals Baseline:	Not on the Baseline
202 GPRA Corrective Action Baseline:	No
Subject to Corrective Action Universe:	No
Non-TSDFs Where RCRA CA has Been Imposed Universe:	No
Corrective Action Priority Ranking:	No NCAPS ranking
Environmental Control Indicator:	No
Institutional Control Indicator:	No
Human Exposure Controls Indicator:	N/A
Groundwater Controls Indicator:	N/A
Significant Non-Complier Universe:	No
Unaddressed Significant Non-Complier Universe:	No
Addressed Significant Non-Complier Universe:	No
Significant Non-Complier With a Compliance Schedule Universe:	No
Financial Assurance Required:	Not reported
Handler Date of Last Change:	20150414
Recognized Trader-Importer:	No
Recognized Trader-Exporter:	No
Importer of Spent Lead Acid Batteries:	No
Exporter of Spent Lead Acid Batteries:	No
Recycler Activity Without Storage:	No
Manifest Broker:	No
Sub-Part P Indicator:	No

Biennial: List of Years

Year: 2001

Click Here for Biennial Reporting System Data:

Historic Generators:

Receive Date:	20020601
Handler Name: CON EDISION - V9216	
Federal Waste Generator Description:	Not a generator, verified
State District Owner:	Ny
Large Quantity Handler of Universal Waste:	No
Recognized Trader Importer:	No
Recognized Trader Exporter:	No
Spent Lead Acid Battery Importer:	No
Spent Lead Acid Battery Exporter:	No
Current Record:	No
Non Storage Recycler Activity:	Not reported
Electronic Manifest Broker:	Not reported

Receive Date:	20020602
Handler Name: CON EDISION - V9216	
Federal Waste Generator Description:	Not a generator, verified
State District Owner:	Ny
Large Quantity Handler of Universal Waste:	No
Recognized Trader Importer:	No
Recognized Trader Exporter:	No
Spent Lead Acid Battery Importer:	No
Spent Lead Acid Battery Exporter:	No
Current Record:	Yes
Non Storage Recycler Activity:	Not reported
Electronic Manifest Broker:	Not reported

CON EDISION - V9216 (Continued) **1007208300**

Receive Date:	20020531
Handler Name: CON EDISION - V9216	
Federal Waste Generator Description:	Large Quantity Generator
State District Owner:	Ny
Large Quantity Handler of Universal Waste:	No
Recognized Trader Importer:	No
Recognized Trader Exporter:	No
Spent Lead Acid Battery Importer:	No
Spent Lead Acid Battery Exporter:	No
Current Record:	No
Non Storage Recycler Activity:	Not reported
Electronic Manifest Broker:	Not reported

List of NAICS Codes and Descriptions:

NAICS Code:	221122
NAICS Description:	Electric Power Distribution

Facility Has Received Notices of Violations:

Violations:	No Violations Found

Evaluation Action Summary:

Evaluations:	No Evaluations Found

NY MANIFEST:

EPA ID:	NYP004086062
Country:	USA
Name:	Consolidated Edison
Address:	ST.MARKS PL. AND 3RD AVE. ST.M
Address 2:	Not reported
City,State,Zip:	NEW YORK, NY 10003
Zip 4:	Not reported
Location Address 1:	V9216-ST MARKS PL 341'E/O 3 AV
Location Address 2:	Not reported
Location City,State,Zip:	NEW YORK, NY 10001
Location Zip 4:	Not reported
Facility Status:	Not reported
Total Tanks:	Not reported
Code:	BP

Mailing:

Mailing Name:	Consolidated Edison
Mailing Contact:	Franklin Murray
Mailing Address 1:	4 IRVING PLACE RM 828
Mailing Address 2:	Not reported
Mailing City,State,Zip:	NEW YORK, NY 10003
Mailing Zip 4:	Not reported
Mailing Country:	USA
Mailing Phone:	2124602808

Manifest Data:

Document ID:	NYE0500265
Manifest Status:	Not reported
Trans1 State ID:	31877AJ
Year:	2001

CON EDISION - V9216 (Continued) **1007208300**

Trans2 State ID:	Not reported
Generator Ship Date:	07/10/2001
Trans1 Recv Date:	07/10/2001
Trans2 Recv Date:	Not reported
TSD Site Recv Date:	07/10/2001
Part A Recv Date:	Not reported
Part B Recv Date:	Not reported
Generator EPA ID:	NYP004086062
Trans1 EPA ID:	NYD006982359
Trans2 EPA ID:	Not reported
TSDF ID 1:	NYD980593636
TSDF ID 2:	Not reported
Manifest Tracking Number:	Not reported
Import Indicator:	Not reported
Export Indicator:	Not reported
Discr Quantity Indicator:	Not reported
Discr Type Indicator:	Not reported
Discr Residue Indicator:	Not reported
Discr Partial Reject Indicator:	Not reported
Discr Full Reject Indicator:	Not reported
Manifest Ref Number:	Not reported
Alt Facility RCRA ID:	Not reported
Alt Facility Sign Date:	Not reported
MGMT Method Type Code:	Not reported
Waste Code 1:	B002
Waste Code 2:	Not reported
Waste Code 3:	Not reported
Waste Code 4:	Not reported
Waste Code 5:	Not reported
Waste Code 6:	Not reported
Quantity:	01340
Units:	Kilograms
Number of Containers:	001
Container Type:	Cargo tanks (tank trucks)
Handling Method:	Treat
Specific Gravity:	01.00

AU887 **SNUG HARBOR OWNERS INC** **NY AST** **U003384669**
North **303 MERCER STREET** **N/A**
1/8-1/4 **NEW YORK, NY 10003**
0.213 mi.
1127 ft. **Site 1 of 9 in cluster AU**

Relative: AST:
Lower

Actual:
36 ft.

Name:	SNUG HARBOR OWNERS INC
Address:	303 MERCER STREET
City,State,Zip:	NEW YORK, NY 10003
Region:	STATE
DEC Region:	2
Site Status:	Unregulated/Closed
Facility Id:	2-092193
Program Type:	PBS
UTM X:	584971.95171
UTM Y:	4509328.25257
Expiration Date:	N/A
Site Type:	Apartment Building/Office Building

SNUG HARBOR OWNERS INC (Continued) **U003384669**

Affiliation Records:

Site Id:	2360
Affiliation Type:	Facility Owner
Company Name:	SNUG HARBOR OWNERS INC
Contact Type:	Not reported
Contact Name:	Not reported
Address1:	303 MERCER ST
Address2:	Not reported
City:	NEW YORK
State:	NY
Zip Code:	10003
Country Code:	001
Phone:	(212) 228-0349
EMail:	Not reported
Fax Number:	Not reported
Modified By:	NRLOMBAR
Date Last Modified:	2014-06-03

Site Id:	2360
Affiliation Type:	Mail Contact
Company Name:	JOHN J GROGAN & ASSOCIATES
Contact Type:	Not reported
Contact Name:	TIMOTHY C. GROGAN
Address1:	360 LEXINGTON AVENUE
Address2:	Not reported
City:	NEW YORK
State:	NY
Zip Code:	10017
Country Code:	001
Phone:	(212) 370-1480
EMail:	TCGROGAN@GROGANASSOC.COM
Fax Number:	Not reported
Modified By:	NRLOMBAR
Date Last Modified:	2014-06-11

Site Id:	2360
Affiliation Type:	Facility Operator
Company Name:	SNUG HARBOR OWNERS INC
Contact Type:	Not reported
Contact Name:	GROGAN ASSOCIATES
Address1:	Not reported
Address2:	Not reported
City:	Not reported
State:	NN
Zip Code:	Not reported
Country Code:	001
Phone:	(212) 228-0349
EMail:	Not reported
Fax Number:	Not reported
Modified By:	TRANSLAT
Date Last Modified:	2004-03-04

Site Id:	2360
Affiliation Type:	Emergency Contact
Company Name:	SNUG HARBOR OWNERS INC
Contact Type:	Not reported
Contact Name:	GROGAN ASSOCIATES

SNUG HARBOR OWNERS INC (Continued) **U003384669**

Address1:	Not reported
Address2:	Not reported
City:	Not reported
State:	NN
Zip Code:	Not reported
Country Code:	001
Phone:	(212) 228-0349
EMail:	Not reported
Fax Number:	Not reported
Modified By:	TRANSLAT
Date Last Modified:	2004-03-04

Tank Info:

Tank Number:	001
Tank Id:	4176
Material Code:	0003
Common Name of Substance:	#6 Fuel Oil (On-Site Consumption)

Equipment Records:

	B00 - Tank External Protection - None
	F00 - Pipe External Protection - None
	G01 - Tank Secondary Containment - Diking (Aboveground)
	H06 - Tank Leak Detection - Impervious Barrier/Concrete Pad (A/G)
	J02 - Dispenser - Suction Dispenser
	C03 - Pipe Location - Aboveground/Underground Combination
	K00 - Spill Prevention - None
	L09 - Piping Leak Detection - Exempt Suction Piping
	A00 - Tank Internal Protection - None
	D01 - Pipe Type - Steel/Carbon Steel/Iron
	E00 - Piping Secondary Containment - None
	I04 - Overfill - Product Level Gauge (A/G)
Tank Location:	Aboveground - contact with soil.... Tank bottom rests on soil, allowing no visual inspection.
Tank Type:	Steel/Carbon Steel/Iron
Tank Status:	Closed - Removed
Pipe Model:	Not reported
Install Date:	12/01/1978
Capacity Gallons:	7500
Tightness Test Method:	NN
Date Test:	Not reported
Next Test Date:	Not reported
Date Tank Closed:	02/04/2011
Register:	True
Modified By:	MJGRIFFI
Last Modified:	05/09/2022
Material Name:	#6 fuel oil (on-site consumption)

AI888 **CON EDISON SERVICE BOX: 1368** **RCRA NonGen / NLR** **1016966705**
North **68-70 E 8TH ST** **NY MANIFEST** **NYP004395505**
1/8-1/4 **NEW YORK, NY 10009**
0.213 mi.
1127 ft. **Site 21 of 22 in cluster AI**

Relative: **Lower**
Actual: **38 ft.**

RCRA Listings:

Date Form Received by Agency:		20131221
Handler Name:		Con Edison Service Box: 1368
Handler Address:		E 8th St
Handler City,State,Zip:		NEW YORK, NY 10009
EPA ID:		NYP004395505
Contact Name:		THOMAS TEELING
Contact Address:		Not reported
Contact City,State,Zip:		Not reported
Contact Telephone:		212-460-3770
Contact Fax:		Not reported
Contact Email:		Not reported
Contact Title:		SENIOR SCIENTIST
EPA Region:		02
Land Type:		Private
Federal Waste Generator Description:		Not a generator, verified
Non-Notifier:		Not reported
Biennial Report Cycle:		Not reported
Accessibility:		Not reported
Active Site Indicator:		Not reported
State District Owner:		Ny
State District:		NYSDEC R2
Mailing Address:		IRVING PL, 15TH FL NE
Mailing City,State,Zip:		NEW YORK, NY 10003
Owner Name:	Not reported	
Owner Type:		Not reported
Operator Name:	Not reported	
Operator Type:		Not reported
Short-Term Generator Activity:		No
Importer Activity:		No
Mixed Waste Generator:		No
Transporter Activity:		No
Transfer Facility Activity:		No
Recycler Activity with Storage:		No
Small Quantity On-Site Burner Exemption:		No
Smelting Melting and Refining Furnace Exemption:		No
Underground Injection Control:		No
Off-Site Waste Receipt:		No
Universal Waste Indicator:		No
Universal Waste Destination Facility:		No
Federal Universal Waste:		No
Active Site State-Reg Handler:		---
Federal Facility Indicator:		Not reported
Hazardous Secondary Material Indicator:		N
Sub-Part K Indicator:		Not reported
2018 GPRA Permit Baseline:		Not on the Baseline
2018 GPRA Renewals Baseline:		Not on the Baseline
202 GPRA Corrective Action Baseline:		No
Subject to Corrective Action Universe:		No
Non-TSDFs Where RCRA CA has Been Imposed Universe:		No
Corrective Action Priority Ranking:		No NCAPS ranking
Environmental Control Indicator:		No
Institutional Control Indicator:		No

CON EDISON SERVICE BOX: 1368 (Continued) **1016966705**

Human Exposure Controls Indicator:	N/A
Groundwater Controls Indicator:	N/A
Significant Non-Complier Universe:	No
Unaddressed Significant Non-Complier Universe:	No
Addressed Significant Non-Complier Universe:	No
Significant Non-Complier With a Compliance Schedule Universe:	No
Financial Assurance Required:	Not reported
Handler Date of Last Change:	20140701
Recognized Trader-Importer:	No
Recognized Trader-Exporter:	No
Importer of Spent Lead Acid Batteries:	No
Exporter of Spent Lead Acid Batteries:	No
Recycler Activity Without Storage:	No
Manifest Broker:	No
Sub-Part P Indicator:	No

Historic Generators:

Receive Date:	20131121
Handler Name: CON EDISON SERVICE BOX:	1368
Federal Waste Generator Description:	Very Small Quantity Generator (formerly Conditionally-Exempt Small Quantity Generator
State District Owner:	Ny
Large Quantity Handler of Universal Waste:	No
Recognized Trader Importer:	No
Recognized Trader Exporter:	No
Spent Lead Acid Battery Importer:	No
Spent Lead Acid Battery Exporter:	No
Current Record:	No
Non Storage Recycler Activity:	Not reported
Electronic Manifest Broker:	Not reported

Receive Date:	20131221
Handler Name: CON EDISON SERVICE BOX:	1368
Federal Waste Generator Description:	Not a generator, verified
State District Owner:	Ny
Large Quantity Handler of Universal Waste:	No
Recognized Trader Importer:	No
Recognized Trader Exporter:	No
Spent Lead Acid Battery Importer:	No
Spent Lead Acid Battery Exporter:	No
Current Record:	Yes
Non Storage Recycler Activity:	Not reported
Electronic Manifest Broker:	Not reported

List of NAICS Codes and Descriptions:

NAICS Codes:	No NAICS Codes Found

Facility Has Received Notices of Violations:

Violations:	No Violations Found

Evaluation Action Summary:

Evaluations:	No Evaluations Found

CON EDISON SERVICE BOX: 1368 (Continued) **1016966705**

NY MANIFEST:

EPA ID:	NYP004395505
Country:	USA
Name:	Con Edison
Address:	68-70 E 8TH ST
Address 2:	Not reported
City,State,Zip:	NEW YORK, NY 10009
Zip 4:	Not reported
Location Address 1:	68 E 8TH ST
Location Address 2:	SB1368
Location City,State,Zip:	NEW YORK, NY 10003
Location Zip 4:	Not reported
Facility Status:	Not reported
Total Tanks:	Not reported
Code:	BP

Mailing:

Mailing Name:	Con Edison
Mailing Contact:	Con Edison
Mailing Address 1:	4 IRVING PLACE
Mailing Address 2:	15TH FL
Mailing City,State,Zip:	NEW YORK, NY 10003
Mailing Zip 4:	Not reported
Mailing Country:	USA
Mailing Phone:	Not reported

Manifest Data:

Document ID:	Not reported
Manifest Status:	Not reported
Trans1 State ID:	NJD003812047
Year:	2018
Trans2 State ID:	Not reported
Generator Ship Date:	11/21/2013
Trans1 Recv Date:	11/21/2013
Trans2 Recv Date:	Not reported
TSD Site Recv Date:	11/25/2013
Part A Recv Date:	Not reported
Part B Recv Date:	Not reported
Generator EPA ID:	NYP004395505
Trans1 EPA ID:	Not reported
Trans2 EPA ID:	Not reported
TSDF ID 1:	NJD991291105
TSDF ID 2:	Not reported
Manifest Tracking Number:	002237610GBF
Import Indicator:	N
Export Indicator:	N
Discr Quantity Indicator:	N
Discr Type Indicator:	N
Discr Residue Indicator:	N
Discr Partial Reject Indicator:	N
Discr Full Reject Indicator:	N
Manifest Ref Number:	Not reported
Alt Facility RCRA ID:	Not reported
Alt Facility Sign Date:	Not reported
MGMT Method Type Code:	H110
Waste Code a:	Lead
Waste Code b:	Not reported

CON EDISON SERVICE BOX: 1368 (Continued) **1016966705**

Waste Code c:	Not reported
Waste Code e:	Not reported
Waste Code f:	Not reported
Waste Code g:	Not reported
Waste Code 1:	Not reported
Waste Code 2:	Not reported
Waste Code 3:	Not reported
Waste Code 4:	Not reported
Waste Code 5:	Not reported
Waste Code 6:	Not reported
Quantity:	1000
Units:	Pounds
Number of Containers:	1
Container Type:	Cargo tanks (tank trucks)
Handling Method:	Treat
Specific Gravity:	1

AS889 **126TH DEPOT** **NY LTANKS** **S106971660**
SSE **24-60 2ND AVE** **N/A**
1/8-1/4 **MANHATTAN, NY**
0.214 mi.
1128 ft. **Site 10 of 42 in cluster AS**

Relative: **Lower**

Actual: **40 ft.**

LTANKS:

Name:	126TH DEPOT
Address:	24-60 2ND AVE
City,State,Zip:	MANHATTAN, NY
Spill Number/Closed Date:	0409201 / 2005-02-22
Facility ID:	0409201
Site ID:	334066
Spill Date:	2004-11-17
Spill Cause:	Tank Test Failure
Spill Source:	Institutional, Educational, Gov., Other
Spill Class:	C4
Cleanup Ceased:	Not reported
SWIS:	3101
Investigator:	MCTIBBE
Referred To:	Not reported
Reported to Dept:	2004-11-17
CID:	444
Water Affected:	Not reported
Spill Notifier:	Responsible Party
Last Inspection:	Not reported
Recommended Penalty:	False
Meets Standard:	False
UST Involvement:	False
Remediation Phase:	0
Date Entered In Computer:	2004-11-19
Spill Record Last Update:	2005-02-22
Spiller Name:	PASCOE CAMAJ
Spiller Company:	126TH DEPOT
Spiller Address:	24-60 2ND AVE
Spiller County:	001
Spiller Contact:	PASCOE CAMAJ
Spiller Phone:	(718) 243-4581
Spiller Extention:	Not reported
DEC Region:	2

126TH DEPOT (Continued) **S106971660**

DER Facility ID:	269270
Latitude:	Not reported
Longitude:	Not reported
DEC Memo:	02-22-05: Product found in sump of diesel tanks 5&6. Primary suction line failed, secondary passed. Flex connector was replaced. Primary, secondary and sump passed testing.
Remarks:	SUNCTION LINE FOR TANKS 5 & 6 FAILED: TANK HAS BEEN LOCKED OUT AND WILL REPAIR, AND RESTEST

AS890 **CON EDISON** **NY E DESIGNATION** **S109527536**
SSE **24 2 AVE** **NY MANIFEST** **N/A**
1/8-1/4 **NEW YORK, NY 10003** **NY NYC LAND USE**
0.214 mi.
1128 ft. **Site 11 of 42 in cluster AS**

Relative:
Lower

Actual:
40 ft.

E DESIGNATION:

Name:	LOT 1,TAXBLOCK 443
Address:	24 2 AVENUE
City,State,Zip:	MANHATTAN, NY
Tax Lot(s):	1
Tax Block:	443
Borough Code:	Not reported
E-No:	E-216
Effective Date:	Not reported
Satisfaction Date:	Not reported
Ceqr Number:	07DCP078M
Ulurp Number:	C080397ZMM
Zoning Map No:	Not reported
Description:	Window Wall Attenuation & Alternate Ventilation
Lot Remediation Date:	Not reported

NY MANIFEST:

EPA ID:	NYP004586970
Country:	USA
Name:	Con Edison
Address:	24 2 AVE
Address 2:	SB53928
City,State,Zip:	NEW YORK, NY 10003
Zip 4:	Not reported
Location Address 1:	24 2 AVE
Location Address 2:	SB53928
Location City,State,Zip:	NEW YORK, NY 10003
Location Zip 4:	Not reported
Facility Status:	Not reported
Total Tanks:	Not reported
Code:	BP

Mailing:

Mailing Name:	Con Edison
Mailing Contact:	Con Edision
Mailing Address 1:	4 IRVING PL
Mailing Address 2:	15TH FL
Mailing City,State,Zip:	NEW YORK, NY 10003
Mailing Zip 4:	Not reported
Mailing Country:	USA
Mailing Phone:	Not reported

CON EDISON (Continued) **S109527536**

Manifest Data:
- Document ID: Not reported
- Manifest Status: Not reported
- Trans1 State ID: NJD003812047
- Year: 2018
- Trans2 State ID: Not reported
- Generator Ship Date: 07/07/2014
- Trans1 Recv Date: 07/07/2014
- Trans2 Recv Date: Not reported
- TSD Site Recv Date: 07/07/2014
- Part A Recv Date: Not reported
- Part B Recv Date: Not reported
- Generator EPA ID: NYP004586970
- Trans1 EPA ID: Not reported
- Trans2 EPA ID: Not reported
- TSDF ID 1: NJD991291105
- TSDF ID 2: Not reported
- Manifest Tracking Number: 002503421GBF
- Import Indicator: N
- Export Indicator: N
- Discr Quantity Indicator: N
- Discr Type Indicator: N
- Discr Residue Indicator: N
- Discr Partial Reject Indicator: N
- Discr Full Reject Indicator: N
- Manifest Ref Number: Not reported
- Alt Facility RCRA ID: Not reported
- Alt Facility Sign Date: Not reported
- MGMT Method Type Code: H110
- Waste Code a: Lead
- Waste Code b: Not reported
- Waste Code c: Not reported
- Waste Code e: Not reported
- Waste Code f: Not reported
- Waste Code g: Not reported
- Waste Code 1: Not reported
- Waste Code 2: Not reported
- Waste Code 3: Not reported
- Waste Code 4: Not reported
- Waste Code 5: Not reported
- Waste Code 6: Not reported
- Quantity: 500
- Units: Pounds
- Number of Containers: 1
- Container Type: Cargo tanks (tank trucks)
- Handling Method: Treat
- Specific Gravity: 1

NYC LAND USE:
- Name: Not reported
- Address: 24 2 AVENUE
- City,State,Zip: MANHATTAN, NY 10003
- Latitude: 40.7242980
- Longitude: -73.9903961
- Type Of Ownership Code: Not reported

CON EDISON (Continued) **S109527536**

Owner Name:	UNAVAILABLE OWNER
Borough:	MN
Tax Block:	443
Tax Lot:	7505
Community District:	103
Census Tract 2020:	1003602
Census Block 2020:	10036021001
Census Tract 2010:	36.02
Census Block 2010:	1001
School District:	01
City Council District:	2
Fire Company:	E028
Police Precinct:	9
Health Center District:	14
Health Area:	6500
Sanitation District Boro:	1
Sanitation District Number:	03
Sanitation Subsection:	3B
Zoning District 1:	C6-2A: Commercial Districts
Zoning District 2:	Not reported
Zoning District 3:	Not reported
Zoning District 4:	Not reported
Commercial Overlay 1:	Not reported
Commercial Overlay 2:	Not reported
Special Purpose District 1:	Not reported
Special Purpose District 2:	Not reported
Special Purpose District 3:	Not reported
Limited Height District:	Not reported
Spill Boundary Indicator:	N
Building Class:	Rm: Condominiums -Mixed Residential & Commercial Building (Mixed Residential & Commercial)
Land Use Category:	Mixed Residential & Commercial Buildings
Number Of Easements:	0
Lot Area:	7715
Total Building Floor Area:	41724
Commercial Floor Area:	5942
Residential Floor Area:	35782
Office Floor Area:	0
Retail Floor Area:	5942
Garage Floor Area:	0
Storage Floor Area:	0
Factory Floor Area:	0
Other Floor Area:	0
Total Building Floor Area Source Code:	2
Number Of Buildings:	1
Number Of Floors:	10.0000000
Residential Units:	30
Total Units:	31
Lot Frontage:	81.4200000
Lot Depth:	110.7300000
Building Frontage:	81.4200000
Building Depth:	105.5800000
Extension Code:	Not reported
Proximity Code:	0
Irregular Lot Code:	Y
Lot Type:	0
Basement Type/Grade:	5

CON EDISON (Continued) **S109527536**

Assessed Land Value:	2742300.00000
Assessed Total Value:	8301603.00000
Exempt Total Value:	0.00000
Year Built:	2017
Year Altered 1:	0
Year Altered 2:	0
Historic District Name:	Not reported
Landmark Status:	Not reported
Built Floor Area Ratio:	5.41000000000
Maximum Allowable Residential Far:	6.02000000000
Maximum Allowable Commercial Far:	6.00000000000
Maximum Allowable Community Facility Far:	6.50000000000
Boro Code:	1
Borough, Tax Block and Lot:	1004437505.00000000
Condominium Number:	2858
Census Tract 2:	003602
X Coordinate:	986912
Y Coordinate:	203158
Zoning Map #:	12c
Zoning Map Code:	Not reported
Sanborn Map #:	102 010
Tax Map #:	10205
E-designation Number:	Not reported
Apportionment BBL:	1004430001.00000000
Apportionment Date:	08/24/2018
Pluto DTM Base Map Indicator:	1
2007 Flood Insurance Rate Map Indicator:	Not reported
2015 Preliminary Flood Insurance Rate Map Indicator:	Not reported
Version Number:	24v3.1
Changed By DCP:	Not reported

AS891 **24 SECOND AVENUE OWNER LLC** **NY Spills** **S117394134**
SSE **24 2ND AVE** **NY MANIFEST** **N/A**
1/8-1/4 **NEW YORK, NY 10003** **NY NYC OER**
0.214 mi.
1128 ft. **Site 12 of 42 in cluster AS**

Relative:
Lower

Actual:
40 ft.

SPILLS:

Name:	FORMER GAS STATION
Address:	24 2ND AVENUE
City,State,Zip:	MANHATTAN, NY 10003
Spill Number/Closed Date:	1409689 / 2017-05-01
Facility ID:	1409689
Facility Type:	ER
DER Facility ID:	458258
Site ID:	503330
DEC Region:	2
Spill Cause:	Equipment Failure
Spill Class:	C4
SWIS:	3101
Spill Date:	2014-12-29
Investigator:	RVKETANI
Referred To:	050117 RVWD CLSR RPT AND CLOSED CASE
Reported to Dept:	2014-12-29
CID:	Not reported
Water Affected:	Not reported
Spill Source:	Gasoline Station or other PBS Facility
Spill Notifier:	Other

24 SECOND AVENUE OWNER LLC (Continued) **S117394134**

Cleanup Ceased:	Not reported
Cleanup Meets Std:	False
Last Inspection:	Not reported
Recommended Penalty:	False
UST Trust:	False
Remediation Phase:	0
Date Entered In Computer:	2014-12-29
Spill Record Last Update:	2017-05-01
Spiller Name:	Not reported
Spiller Company:	AORE HOLDINGS, LLC
Spiller Address:	49 BLEEKER STREET, SUITE 301
Spiller Company:	999
Contact Name:	BRIAN FENLEY
Latitude:	Not reported
Longitude:	Not reported
DEC Memo:	12/29/14-Zhune spoke to Brian Fenley from Island Pump Tank. They are working on a tank removal project. They are in the process to remove four tanks two (4000) gallons, one (3000) gallons and one (275) gallon. They removed one of the two (4000) gallons and encountered soil contaminated underneath the bottom of the tank. They will continue removing the other three tanks. Brian Fenley Business Development Island Pump & Tank Corp. 40 Doyle Court East Northport, NY 11731 O 631.462.2226 X12 F 631.462.1301 C 516.446.2816 www.islandpumpandtank.com 12/31/14-Brian sent the following email. Hope you are well -- We are currently excavating the tanks and stockpiling any contaminated soil. If possible please have the case manager call me so we can determine what he wants. Most likely we will over excavate the soil 12/31/14: Mahat t/c: DEC Mahat contacted Mr. Fenly inquiring about the progress on the spill case. All the tank from the site has been removed and end point samples has been taken from the site. Further excavation will be performed on the site in order to achive clean end point. A clean sample collection is schedule on 1/5/15. A site visit will be organized depending on the time of the day. 1/5/15 : Mahat e/c: DEC Mahat received an email from Mr. Fenly mentioning that bottom slab is taking off today and sample for classification of the waste for proper disposal. Santosh, I will keep you updated. Today they are working on the bottom slabs and grabbing a waste classification for disposal. 02/11/15-Hiralkumar Patel. 11:53 AM:- received call from Paul from Island Pump and Tank. they excavated contaminated soil to 14 ft bg and collected endpoint sample prior to backfilling the hole as further excavation is not possible without shoring. Paul mentioned that there is more contamination beneath 14 ft depth, which will be removed during site development as developer is planning to excavate the entire site to 17 ft bg for new foundation. asked Paul to submit endpoint sample results for review. 5/28/15:

24 SECOND AVENUE OWNER LLC (Continued) **S117394134**

Mahat T/c: Brian mentionded that the building is waiting on demolistion permits. Tanks are removed from the site. Samples and site map is due. Brian will provide upto date reprot as sson as he can. DEC is waiting for a report. 8/24/15: Mahat DEC Mahat sent an email inquiring about the progress on the spill case. 4/6/16: Mahat DEC Mahat received an email update on the spill case. Eamil: Good Morning Santosh, It was nice speaking to you this morning. As discussed, Impact Environmental has been contracted by the owner of 24 Second Avenue, Manhattan (Spill 14-09689) to remediate and attempt closure of the open spill case during site redevelopment activities. Currently, all existing buildings have been demolished and SOE/underpinning is underway. Redevelopment proposes the entire site to be excavated to approximately 18 -20 below grade for the construction of a residential building. We will prepare and submit a Spill Remedial Action Work Plan for this site within the next two weeks. In the meantime please contact me with any questions. Below please find my contact information. Thank You, Ben Hernandez Salazar Project Manager O: 631-269-8800 Ext. 142 C: 631-334-2354 IMPACT ENVIRONMENTAL A WRAP will submitted to the Department for a review. 7/27/16: Mahat A RAP on the spill case has been submitted to the Department. It has been uploaded on D2 for reference. The RAP is under review. 9/12/2016 - V. Brevdo Spill Case is transferred from Spill Prevention and Response to Remediation Section B due to project manager Santosh Mahat departure to the other DEC Program, as per 9/9/16 discussion between Randall Austin and Vadim Brevdo. VB 9/12/16 - Raphael Ketani. The spill case was transferred to me during a caseload realignment. 9/23/16 - Raphael Ketani. Alternative property location addresses are 20 to 24 2nd Avenue and 30 to 32 East 1st Street. According to ACRIS, the block and lot are 443 and 1. There is a deed dated 7/7/14. The address of the buyer is listed as 24 Second Avenue Owner, LLC, c/o Arthure J. Israel, Esq. A later owner address is AORE Second Avenue Partners, LLC, 53 Greene Street, 3rd Floor, NY, 10013. There is an additional Party 1 consisting of Porytko Porperties, LLC, 337 East 5th Street, NY, 10003. The latest address for the owner is 24 Second Avenue Owner, LLC, c/o AORE Holdings, LLC, 49 Bleeker Street, Ste. 301, NY, 10012. The earlier PBS registration is #2-032158. Three USTs were listed. These were two 4000 gal. tanks which were installed on 12/1/85 and one 3000 gal. tank which was installed on 12/1/81. All had gasoline. All 3 were closed on 1/1/98. A later PBS registration number #2-603153 was found. It listed the same three large gasoline USTs and a 240 gallon waste oil UST. The owner is the same, Westfield Second Associates. The RAP could

24 SECOND AVENUE OWNER LLC (Continued) **S117394134**

not be found. Therefore, I
sent Ben Hernandez Salazar (631-269-8800 Ext. 142/cell
631-334-2354/bhernandez@impactenvironmental.com) an email requesting
the document. Mr.
Hernandez-Salazar sent me a response email. He stated that the SOE and
underpinning operations have
been completed and deep excavation is under way. Excavation has not
yet reached the spill area
depth of 13 feet below grade but we anticipate this depth to be
reached within the next week or
two. He included a link to the 6/20/16 Impact Environmental Spill
Remedial Action Plan. On the
title page of the RAP, the Impact Environmental client is listed as
AORE Holdings, LLC at the 49
Bleeker Street address. I reviewed the RAP. The first part of the
document was the RAP itself. It
included the Island Pump and Tank 6/25/14 Subsurface Investigation
Report and the Island Pump and
Tank March 2015 Tank Excavation Assessment Report. I reviewed all 3
documents. It was stated in the
RAP that excavation will take place site wide down to 20 feet. After
this, endpoint soil samples
will be taken. A 20 MIL vapor barrier will be installed beneath all
foundation slabs and behind all
subgrade foundation walls. An engineered composite cover will be
installed over the entire site and
will consist of a 5 inch thick reinforced concrete foundation slab and
12 inch thick reinforced
foundation walls. The site was a gas station and a car repair shop
from the 1960s to 2014. It
became a BP station sometime during this period. There were 4 pumps, 3
large gasoline USTs and 1
small waste oil UST. Gasoline impacted soil was discovered on 12/29/14
during the removal of a UST.
The 4 USTs and the pumps were removed by Island Pump and Tank.
Impacted soil was found at 13 feet
below grade as a result of a series of exploratory borings. The soil
was excavated down to 13 feet,
but the pit was later backfilled with clean soil. Groundwater was
found at 35 to 40 feet below
grade. Impact Environmental does not expect it to be affected by the
spill. The proposed site
development will be mixed use with a commercial facility on the first
floor and 9 residential
levels above. A basement is included as part of the development. The
Subsurface Investigation
Report demonstrated that very elevated soil contamination was found at
an outside drain. However,
boring samples from 25 feet or below showed little or no VOC
contamination. Also, groundwater
impacts were very low. A review of the Tank Excavation Assessment
Report showed that very high (N1,
BE1, BE2, BW2) to extremely high (E1) total VOC contamination was
present at a number of locations.
The contamination was found in soil samples that were taken from 8 to
12 feet below grade. All of
these locations were situated within the footprint of excavation area

24 SECOND AVENUE OWNER LLC (Continued) **S117394134**

#1. I found the documents to
be acceptable and sent an approval email to Mr. Hernandez-Salazar.
2/21/17 - Raphael Ketani. As no
information has been forthcoming in many months regarding progress at
the site, I sent Mr.
Hernandez-Salazar (bhernandez@impactenvironmental.com) an email
requesting an update and the closer
report. 4/14/17 - Raphael Ketani. As no information has been
forthcoming in many months regarding
progress at the site, I sent Mr. Hernandez-Salazar
(bhernandez@impactenvironmental.com) an email
requesting an update and the closer report by 4/28/17. I added that
since we have no documentation
that the spill had been remediated, the site is still in violation of
the Department's
environmental laws and can and may be subject to legal action and
fines. 4/28/17 - Raphael Ketani.
Today I received the Impact Environment Spill Closure Report dated
4/28/17. The report was prepared
for AORE Holdings, LLC, 49 Bleecker Street, Ste 301, NY, NY, 10012.
The areal extent of the site is
about 7,715 square feet. Site elevation is 40 feet above mean sea
level. Boring took place down to
35 feet bgs. Bedrock was not encountered during the investigation or
the development of the site.
Previous investigations found the soil to consist of historical fill
(from 5 to 19 feet thick
according to the boring logs) over, in general, light to dark brown
fine to medium grained sand
with gravel. The previous investigations also encountered groundwater
at 35 to 40 feet bgs.
Groundwater flow is from west to east to the East River. The site
operated as a filling station and
auto repair shop from the 1960s to 2014. The NYS DEC PBS database
indicates that three 4000 gallon
gasoline USTs and one 240 gallon waste oil UST were below the site.
The current spill case was
opened when grossly contaminated soil was discovered below the site.
The proposed use is mixed
residential/retail commercial. A ten story building with a footprint
that occupies the entire
property is presently being constructed. The building will have a
subgrade cellar with 2483 square
feet of commercial space, tenant recreational space, tenant storage
facilities and building utility
rooms. The cellar foundation extends down to 18.5 feet bgs throughout
the site. The excavation
generated 9246.72 tons of soil and fill. The grossly contaminated soil
was excavated to 13 feet bgs
within the area of the former pump island. The total amount consisted
was 36.78 tons. Some of the
material was shipped to Bayshore Recycling Corp. in Keasbey, NJ. A
total of 1346.58 tons of soil
and fill was shipped as non-hazardous material to Impact Recovery &
Reuse Center in Lyndhurst, NJ.
Another 7863.36 tons of non-hazardous soil and fill was removed to the
Former NJ Zinc site in

24 SECOND AVENUE OWNER LLC (Continued) **S117394134**

Palmerton, PA. The Palmerton facility also received much of the soil from the spill area. All of the facilities were licensed and/or regulated to receive the material. A Stego Wrap brand 20mm thick vapor barrier system was installed below the entire foundation slab and behind sub-grade foundation walls. A composite cover system consisting of a 5 inch thick concrete foundation slab underlain by 12 inch to 55 inch thick concrete mat slabs and a 6 inch thick layer of clean 3/4 inch gravel and 12 inch thick concrete foundation walls were installed throughout the building footprint. Six post excavation bottom endpoint samples (EP-1 to EP-6) and seven sidewall samples (SW-1 to SW-7) were collected from the soil within the spill area excavation on 9/30/16 and on 10/5/16. One bottom endpoint sample was collected for every 900 square feet of area at a depth of 19 to 19.5 feet bgs (from 6 to 12 inches below the excavation floor). One sidewall sample was collected for every 30 linear feet of sidewall at a depth of 13 to 15 feet bgs. The results for all of the bottom and sidewall samples were almost entirely non-detect for VOCs, with the exception of some very low naphthalene hits. Soil sampling results were included for total metals and TCLP lead. However, both sets of data were low in concentration. Sampling results were also included for the drains from the former service station and were very high. However, as the facility had been removed and deep excavating had taken place to remove the soil down to the design grade, this information had no affect on the safe development of the site and was only historical. Tickets and manifests were included in the report. I had no comment about them. I found the Spill Closure Report to be acceptable. As the entire volume of contaminated soil had been removed and the end point sample results were almost entirely non-detect and as groundwater was unaffected, I determined that the spill had been remediated and that the incident no longer posed a threat to the public or the environment. I sent a Spill Closure Letter to 24 Second Avenue Owner, LLC, c/o AORE Holdings, LLC at the 49 Bleecker Street address. I closed the spill case effective today.

Remarks: 4 tanks pending removal, loss found under tank, c/u pending

All TTF:

Facility ID:	1409689
Spill Number:	1409689
Spill Tank Test:	2498487
Site ID:	503330
Tank Number:	1
Tank Size:	0
Material:	0009
EPA UST:	True
UST:	True

24 SECOND AVENUE OWNER LLC (Continued) **S117394134**

Cause:	03
Source:	01
Test Method:	00
Test Method 2:	Unknown
Leak Rate:	.00
Gross Fail:	Not reported
Modified By:	RVKETANI
Last Modified Date:	Not reported

All Materials:

Site ID:	503330
Operable Unit ID:	1252686
Operable Unit:	01
Material ID:	2254812
Material Code:	0009
Material Name:	gasoline
Case No.:	Not reported
Material FA:	Petroleum
Quantity:	Not reported
Units:	Not reported
Recovered:	Not reported
Resource Affected:	Soil
Oxygenate:	Not reported

NY MANIFEST:

EPA ID:	NYR000225318
Country:	USA
Name:	24 Second Avenue Owner Llc
Address:	24 2ND AVE
Address 2:	Not reported
City,State,Zip:	NEW YORK, NY 10003
Zip 4:	Not reported
Location Address 1:	24 2ND AVE
Location Address 2:	Not reported
Location City,State,Zip:	NEW YORK, NY 10003
Location Zip 4:	Not reported
Facility Status:	Not reported
Total Tanks:	Not reported
Code:	BP

Mailing:

Mailing Name:	24 Second Avenue Owner Llc
Mailing Contact:	24 Second Avenue Owner Llc
Mailing Address 1:	49 BLEECKER STREET
Mailing Address 2:	SUITE 301
Mailing City,State,Zip:	NEW YORK, NY 10012
Mailing Zip 4:	Not reported
Mailing Country:	USA
Mailing Phone:	Not reported

Manifest Data:

Document ID:	Not reported
Manifest Status:	Not reported
Trans1 State ID:	NYR000191726
Year:	2018

24 SECOND AVENUE OWNER LLC (Continued) **S117394134**

Trans2 State ID:	NJR000063677
Generator Ship Date:	01/22/2016
Trans1 Recv Date:	01/22/2016
Trans2 Recv Date:	01/28/2016
TSD Site Recv Date:	02/02/2016
Part A Recv Date:	Not reported
Part B Recv Date:	Not reported
Generator EPA ID:	NYR000225318
Trans1 EPA ID:	Not reported
Trans2 EPA ID:	Not reported
TSDF ID 1:	RID040098352
TSDF ID 2:	Not reported
Manifest Tracking Number:	006612847FLE
Import Indicator:	N
Export Indicator:	N
Discr Quantity Indicator:	N
Discr Type Indicator:	N
Discr Residue Indicator:	N
Discr Partial Reject Indicator:	N
Discr Full Reject Indicator:	N
Manifest Ref Number:	Not reported
Alt Facility RCRA ID:	Not reported
Alt Facility Sign Date:	Not reported
MGMT Method Type Code:	H141
Waste Code a:	Ignitable Waste
Waste Code b:	Benzene
Waste Code c:	Not reported
Waste Code e:	Not reported
Waste Code f:	Not reported
Waste Code g:	Not reported
Waste Code 1:	Not reported
Waste Code 2:	Not reported
Waste Code 3:	Not reported
Waste Code 4:	Not reported
Waste Code 5:	Not reported
Waste Code 6:	Not reported
Quantity:	3500
Units:	Pounds
Number of Containers:	6
Container Type:	Metal drums, barrels, kegs
Handling Method:	Burn
Specific Gravity:	1

NYC OER:

Name:	24 SECOND AVENUE - DOB JOB NO. 121383430
Address:	24 2ND AVENUE
City,State,Zip:	MANHATTAN, NY
Latitude:	40.724485
Longitude:	-73.990652
OER Project Numbers:	13TMP0353M,13ENOS353M
BBL:	1.00443000110044E+19
OER Program:	E/RD (No Cleanup)
Class:	Completed (C)
Phase:	Completed

24 SECOND AVENUE OWNER LLC (Continued) **S117394134**

URL:
Postcode: 10003
Community Board: 3
Council District: 2
Census Tract: 3602
BIN: 1090700
NTA: East Village

AS892 **WESTFIELD SECOND ASSOCIATES** **UST FINDER** **1028570308**
SSE **24 2ND AVE** **N/A**
1/8-1/4 **NEW YORK, NY 10003**
0.214 mi.
1128 ft. **Site 13 of 42 in cluster AS**

Relative:
Lower

Actual:
40 ft.

UST FINDER:
Object ID: 298285
Facility ID: NY190
Name: WESTFIELD SECOND ASSOCIATES
Address: 24 2ND AVE
City,State,Zip: NEW YORK, NY 10003
Address Match Type: Not reported
Open USTs: 0
Closed USTs: 3
TOS USTs: 0
Population 1500ft: 21454
Private Wells 1500ft: 0
Within 100yr Floodplain: No
Land Use: Developed, High Intensity
Within SPA: No
SPA PWS Facility ID: Not reported
SPA Water Type: Not reported
SPA Facility Type: Not reported
SPA HUC12: Not reported
Within WHPA: No
WHPA PWS Facility ID: Not reported
WHPA Water Type: Not reported
WHPA Facility Type: Not reported
WHPA HUC12: Not reported
Facility Status: Closed UST(s)
Date of Last Inspection: Not reported
EPA Region: 2
Tribe: Not reported
Coordinate Source: State
X Coord: -73.990764
Y Coord: 40.72531
Latitude: 40.72531
Longitude: -73.990764

UST FINDER:
Object ID: 1211176
Facility ID: NY190
Tank ID: NY670
Tank Status: Closed
Installation Date: 1985/12/01 16:00:00+00
Removal Date: Not reported
Tank Capacity: 4000
Substances: Not reported

WESTFIELD SECOND ASSOCIATES (Continued) **1028570308**

Tank Wall Type:	Not reported
Object ID:	1211177
Facility ID:	NY190
Tank ID:	NY705
Tank Status:	Closed
Installation Date:	1981/12/01 16:00:00+00
Removal Date:	Not reported
Tank Capacity:	3000
Substances:	Not reported
Tank Wall Type:	Not reported
Object ID:	1211178
Facility ID:	NY190
Tank ID:	NY107396
Tank Status:	Closed
Installation Date:	1985/12/01 16:00:00+00
Removal Date:	Not reported
Tank Capacity:	4000
Substances:	Not reported
Tank Wall Type:	Not reported

AS893 **GAS STATION** **UST FINDER RELEASE** **1029067820**
SSE **24 SECOND AVE** **N/A**
1/8-1/4 **NEW YORK, NY 0**
0.214 mi.
1128 ft. **Site 14 of 42 in cluster AS**

Relative: **Lower**
Actual: **40 ft.**

UST FINDER RELEASE:

Object ID:	256320
Facility ID:	NY239422
Lust ID:	NY9603385
Name:	GAS STATION
Address:	24 SECOND AVE
City,State,Zip:	NEW YORK, NY 0
Address Match Type:	Not reported
Reported Date:	1996/06/10 15:59:59+00
Status:	No Further Action
Substance:	Not reported
Population within 1500ft:	22784
Domestic Wells within 1500ft:	0
Land Use:	Developed, High Intensity
Within SPA:	No
SPA PWS Facility ID:	Not reported
SPA Water Type:	Not reported
SPA Facility Type:	Not reported
SPA HUC12:	Not reported
Within WHPA:	No
WHPA PWS Facility ID:	Not reported
WHPA Water Type:	Not reported
WHPA Facility Type:	Not reported
WHPA HUC12:	Not reported
Within 100yr Floodplain:	No
Tribe:	Not reported
EPA Region:	2
NFA Letter 1:	Not reported
NFA Letter 2:	Not reported

GAS STATION (Continued) **1029067820**

NFA Letter 3:	Not reported
NFA Letter 4:	Not reported
Closed With Residual Contaminate:	Not reported
Coordinate Source:	State
X Coord:	-73.99062
Y Coord:	40.7244200000001
Latitude:	40.72442
Longitude:	-73.99062

AS894 **GAS STATION** **NY LTANKS** **S106703784**
SSE **24 SECOND AVE** **N/A**
1/8-1/4 **NEW YORK, NY**
0.214 mi.
1128 ft. **Site 15 of 42 in cluster AS**

Relative: **Lower**

Actual: **40 ft.**

LTANKS:

Name:	GAS STATION
Address:	24 SECOND AVE
City,State,Zip:	NEW YORK, NY
Spill Number/Closed Date:	9603385 / 1996-06-11
Facility ID:	9603385
Site ID:	295854
Spill Date:	1996-06-10
Spill Cause:	Tank Overfill
Spill Source:	Gasoline Station or other PBS Facility
Spill Class:	C4
Cleanup Ceased:	Not reported
SWIS:	3101
Investigator:	KSTANG
Referred To:	Not reported
Reported to Dept:	1996-06-11
CID:	349
Water Affected:	Not reported
Spill Notifier:	Responsible Party
Last Inspection:	Not reported
Recommended Penalty:	False
Meets Standard:	False
UST Involvement:	True
Remediation Phase:	0
Date Entered In Computer:	1996-06-11
Spill Record Last Update:	2003-12-05
Spiller Name:	MR LAUTH
Spiller Company:	ISLAND TRANPORTATION
Spiller Address:	299 EDISON AV
Spiller County:	001
Spiller Contact:	Not reported
Spiller Phone:	(212) 979-7000
Spiller Extention:	Not reported
DEC Region:	2
DER Facility ID:	239422
Latitude:	Not reported
Longitude:	Not reported
DEC Memo:	Prior to Sept, 2004 data translation this spill Lead_DEC Field was TANG CALLED MR LAUTH, HE SAID SPILL HAPPEN LAST NUGHT - OVERFILL CAME OUT FROM THE STICK HOLE, SOME GOT INTO SEWER DRAIN, MOST WAS PICKED UP BY SPEEDY DRY. ALSO CLEANED UP SEWER DRAIN WITH PADS.
Remarks:	DRIVER OVERFILLED TANK - VERY SMALL AMOUNT WENT INTO DRAIN - DRAIN WAS CLEANED W/ABSORBANT PAD AND SPEEDY-DRY USED FOR CLEAN UP ON

GAS STATION (Continued) **S106703784**

PAVEMENT

All Materials:
- Site ID: 295854
- Operable Unit ID: 1034675
- Operable Unit: 01
- Material ID: 349649
- Material Code: 0009
- Material Name: gasoline
- Case No.: Not reported
- Material FA: Petroleum
- Quantity: 20.00
- Units: G
- Recovered: 20.00
- Resource Affected: Soil
- Oxygenate: Not reported

AS895 **WESTFIELD SECOND ASSOCIATES** **NY UST** **U001831286**
SSE **24 2ND AVE** **N/A**
1/8-1/4 **NEW YORK, NY 10003**
0.214 mi.
1128 ft. **Site 16 of 42 in cluster AS**

Relative: **Lower**

Actual: **40 ft.**

UST:
- Name: WESTFIELD SECOND ASSOCIATES
- Address: 24 2ND AVE
- City,State,Zip: NEW YORK, NY 10003
- Id/Status: 2-032158 / Inactive
- Program Type: PBS
- Region: STATE
- DEC Region: 2
- Expiration Date: N/A
- UTM X: 585230.36914
- UTM Y: 4508754.35980
- Site Type: Retail Gasoline Sales

Affiliation Records:
- Site Id: 190
- Affiliation Type: Emergency Contact
- Company Name: WESTFIELD SECOND ASSOCIATES
- Contact Type: Not reported
- Contact Name: KEITH M DOUGLAS
- Address1: Not reported
- Address2: Not reported
- City: Not reported
- State: NN
- Zip Code: Not reported
- Country Code: 001
- Phone: (212) 979-7000
- EMail: Not reported
- Fax Number: Not reported
- Modified By: TRANSLAT
- Date Last Modified: 2004-03-04

- Site Id: 190
- Affiliation Type: Facility Operator
- Company Name: WESTFIELD SECOND ASSOCIATES
- Contact Type: Not reported

WESTFIELD SECOND ASSOCIATES (Continued) **U001831286**

Contact Name:	SAMUEL GILLETTE
Address1:	Not reported
Address2:	Not reported
City:	Not reported
State:	NN
Zip Code:	Not reported
Country Code:	001
Phone:	(212) 533-4580
EMail:	Not reported
Fax Number:	Not reported
Modified By:	TRANSLAT
Date Last Modified:	2004-03-04

Site Id:	190
Affiliation Type:	Mail Contact
Company Name:	WESTFIELD SECOND ASSOCIATES
Contact Type:	Not reported
Contact Name:	Not reported
Address1:	25 2ND AVE
Address2:	Not reported
City:	NEW YORK
State:	NY
Zip Code:	10003
Country Code:	001
Phone:	(212) 533-4580
EMail:	Not reported
Fax Number:	Not reported
Modified By:	TRANSLAT
Date Last Modified:	2004-03-04

Site Id:	190
Affiliation Type:	Facility Owner
Company Name:	WESTFIELD SECOND ASSOCIATES
Contact Type:	Not reported
Contact Name:	Not reported
Address1:	25 2ND AVE
Address2:	Not reported
City:	NEW YORK
State:	NY
Zip Code:	10003
Country Code:	001
Phone:	(212) 533-4580
EMail:	Not reported
Fax Number:	Not reported
Modified By:	TRANSLAT
Date Last Modified:	2004-03-04

Tank Info:

Tank Number:	001
Tank ID:	860
Tank Status:	Tank Converted to Non-Regulated Use
Material Name:	Tank Converted to Non-Regulated Use
Capacity Gallons:	4000
Install Date:	12/01/1985
Date Tank Closed:	01/01/1998
Registered:	True

WESTFIELD SECOND ASSOCIATES (Continued) **U001831286**

Tank Location: Underground
Tank Type: Steel/carbon steel
Material Code: 0009
Common Name of Substance: Gasoline

Tightness Test Method: NN
Date Test: Not reported
Next Test Date: Not reported
Pipe Model: Not reported
Modified By: MJGRIFFI
Last Modified: 05/09/2022

Equipment Records:

A00 - Tank Internal Protection - None
G03 - Tank Secondary Containment - Vault (w/o access)
I00 - Overfill - None
B00 - Tank External Protection - None
C00 - Pipe Location - No Piping
D02 - Pipe Type - Galvanized Steel
F00 - Pipe External Protection - None
J02 - Dispenser - Suction Dispenser
H99 - Tank Leak Detection - Other

Tank Number: 002
Tank ID: 861
Tank Status: Tank Converted to Non-Regulated Use
Material Name: Tank Converted to Non-Regulated Use
Capacity Gallons: 4000
Install Date: 12/01/1985
Date Tank Closed: 01/01/1998
Registered: True
Tank Location: Underground
Tank Type: Steel/carbon steel
Material Code: 0009
Common Name of Substance: Gasoline

Tightness Test Method: NN
Date Test: Not reported
Next Test Date: Not reported
Pipe Model: Not reported
Modified By: MJGRIFFI
Last Modified: 05/09/2022

Equipment Records:

A00 - Tank Internal Protection - None
G03 - Tank Secondary Containment - Vault (w/o access)
I00 - Overfill - None
B00 - Tank External Protection - None
C00 - Pipe Location - No Piping
D02 - Pipe Type - Galvanized Steel
F00 - Pipe External Protection - None
J02 - Dispenser - Suction Dispenser
H99 - Tank Leak Detection - Other

Tank Number: 003
Tank ID: 862

WESTFIELD SECOND ASSOCIATES (Continued) **U001831286**

Tank Status:	Tank Converted to Non-Regulated Use
Material Name:	Tank Converted to Non-Regulated Use
Capacity Gallons:	3000
Install Date:	12/01/1981
Date Tank Closed:	01/01/1998
Registered:	True
Tank Location:	Underground
Tank Type:	Steel/carbon steel
Material Code:	0009
Common Name of Substance:	Gasoline
Tightness Test Method:	NN
Date Test:	Not reported
Next Test Date:	Not reported
Pipe Model:	Not reported
Modified By:	MJGRIFFI
Last Modified:	05/09/2022

Equipment Records:

A00 - Tank Internal Protection - None
G03 - Tank Secondary Containment - Vault (w/o access)
I00 - Overfill - None
B00 - Tank External Protection - None
C00 - Pipe Location - No Piping
D02 - Pipe Type - Galvanized Steel
F00 - Pipe External Protection - None
J02 - Dispenser - Suction Dispenser
H99 - Tank Leak Detection - Other

AS896 **24 SECOND AVENUE OWNER LLC** **RCRA NonGen / NLR** **1018281155**
SSE **24 2ND AVE** **FINDS** **NYR000225318**
1/8-1/4 **NEW YORK, NY 10003** **ECHO**
0.214 mi. **E MANIFEST**
1128 ft. **Site 17 of 42 in cluster AS**

Relative: **Lower**
Actual: **40 ft.**

RCRA Listings:

Date Form Received by Agency:	20170418
Handler Name:	24 Second Avenue Owner Llc
Handler Address:	2nd Ave
Handler City,State,Zip:	NEW YORK, NY 10003
EPA ID:	NYR000225318
Contact Name:	THOMAS N CIANCARELLI
Contact Address:	BLEECKER ST
Contact City,State,Zip:	NEW YORK, NY 10012
Contact Telephone:	212-501-0050
Contact Fax:	917-456-0395
Contact Email:	TOM@AOREH.COM
Contact Title:	PROJECT MANAGER
EPA Region:	02
Land Type:	Private
Federal Waste Generator Description:	Not a generator, verified
Non-Notifier:	Not reported
Biennial Report Cycle:	Not reported
Accessibility:	Not reported
Active Site Indicator:	Not reported
State District Owner:	Ny
State District:	NYSDEC R2
Mailing Address:	BLEECKER ST

24 SECOND AVENUE OWNER LLC (Continued) **1018281155**

Mailing City,State,Zip:		NEW YORK, NY 10012
Owner Name:	24 Second Avenue Owner Llc	
Owner Type:		Private
Operator Name:	24 Second Avenue Owner Llc	
Operator Type:		Private
Short-Term Generator Activity:		No
Importer Activity:		No
Mixed Waste Generator:		No
Transporter Activity:		No
Transfer Facility Activity:		No
Recycler Activity with Storage:		No
Small Quantity On-Site Burner Exemption:		No
Smelting Melting and Refining Furnace Exemption:		No
Underground Injection Control:		No
Off-Site Waste Receipt:		No
Universal Waste Indicator:		No
Universal Waste Destination Facility:		No
Federal Universal Waste:		No
Active Site State-Reg Handler:		---
Federal Facility Indicator:		Not reported
Hazardous Secondary Material Indicator:		N
Sub-Part K Indicator:		Not reported
2018 GPRA Permit Baseline:		Not on the Baseline
2018 GPRA Renewals Baseline:		Not on the Baseline
202 GPRA Corrective Action Baseline:		No
Subject to Corrective Action Universe:		No
Non-TSDFs Where RCRA CA has Been Imposed Universe:		No
Corrective Action Priority Ranking:		No NCAPS ranking
Environmental Control Indicator:		No
Institutional Control Indicator:		No
Human Exposure Controls Indicator:		N/A
Groundwater Controls Indicator:		N/A
Significant Non-Complier Universe:		No
Unaddressed Significant Non-Complier Universe:		No
Addressed Significant Non-Complier Universe:		No
Significant Non-Complier With a Compliance Schedule Universe:		No
Financial Assurance Required:		Not reported
Handler Date of Last Change:		20170518
Recognized Trader-Importer:		No
Recognized Trader-Exporter:		No
Importer of Spent Lead Acid Batteries:		No
Exporter of Spent Lead Acid Batteries:		No
Recycler Activity Without Storage:		No
Manifest Broker:		No
Sub-Part P Indicator:		No

Hazardous Waste Summary:

Waste Code:	D001
Waste Description:	Ignitable Waste

Handler - Owner Operator:

Owner/Operator Indicator:	Owner
Owner/Operator Name:	24 SECOND AVENUE OWNER LLC
Legal Status:	Private
Date Became Current:	20140707

24 SECOND AVENUE OWNER LLC (Continued) **1018281155**

Date Ended Current: Not reported
Owner/Operator Address: 49 BLEECKER ST
Owner/Operator City,State,Zip: NEW YORK, NY 10012
Owner/Operator Telephone: 212-501-0050
Owner/Operator Telephone Ext: Not reported
Owner/Operator Fax: Not reported
Owner/Operator Email: Not reported

Owner/Operator Indicator: Owner
Owner/Operator Name: 24 SECOND AVENUE OWNER LLC
Legal Status: Private
Date Became Current: 20140707
Date Ended Current: Not reported
Owner/Operator Address: 49 BLEECKER ST
Owner/Operator City,State,Zip: NEW YORK, NY 10012
Owner/Operator Telephone: 212-501-0050
Owner/Operator Telephone Ext: Not reported
Owner/Operator Fax: Not reported
Owner/Operator Email: Not reported

Owner/Operator Indicator: Operator
Owner/Operator Name: 24 SECOND AVENUE OWNER LLC
Legal Status: Private
Date Became Current: 20140707
Date Ended Current: Not reported
Owner/Operator Address: Not reported
Owner/Operator City,State,Zip: Not reported
Owner/Operator Telephone: Not reported
Owner/Operator Telephone Ext: Not reported
Owner/Operator Fax: Not reported
Owner/Operator Email: Not reported

Owner/Operator Indicator: Operator
Owner/Operator Name: 24 SECOND AVENUE OWNER LLC
Legal Status: Private
Date Became Current: 20140707
Date Ended Current: Not reported
Owner/Operator Address: Not reported
Owner/Operator City,State,Zip: Not reported
Owner/Operator Telephone: Not reported
Owner/Operator Telephone Ext: Not reported
Owner/Operator Fax: Not reported
Owner/Operator Email: Not reported

Historic Generators:
Receive Date: 20170418
Handler Name: 24 SECOND AVENUE OWNER LLC
Federal Waste Generator Description: Not a generator, verified
State District Owner: Ny
Large Quantity Handler of Universal Waste: No
Recognized Trader Importer: No
Recognized Trader Exporter: No
Spent Lead Acid Battery Importer: No
Spent Lead Acid Battery Exporter: No
Current Record: Yes
Non Storage Recycler Activity: Not reported
Electronic Manifest Broker: Not reported

24 SECOND AVENUE OWNER LLC (Continued) **1018281155**

Receive Date: 20151223
Handler Name: 24 SECOND AVENUE OWNER LLC
Federal Waste Generator Description: Small Quantity Generator
State District Owner: Ny
Large Quantity Handler of Universal Waste: No
Recognized Trader Importer: No
Recognized Trader Exporter: No
Spent Lead Acid Battery Importer: No
Spent Lead Acid Battery Exporter: No
Current Record: No
Non Storage Recycler Activity: Not reported
Electronic Manifest Broker: Not reported

List of NAICS Codes and Descriptions:
NAICS Code: 23611
NAICS Description: Residential Building Construction

Facility Has Received Notices of Violations:
Violations: No Violations Found

Evaluation Action Summary:
Evaluations: No Evaluations Found

FINDS:
Registry ID: 110067204395

Click Here for FRS Facility Detail Report:

Environmental Interest/Information System:
The Resource Conservation and Recovery Act Information System (RCRAInfo) is EPA's comprehensive information system in support of the Resource Conservation and Recovery Act (RCRA) of 1976 and the Hazardous and Solid Waste Amendments (HSWA) of 1984. It tracks many types of information about generators, transporters, treaters, storers, and disposers of hazardous waste.

Click this hyperlink while viewing on your computer to access additional FINDS: detail in the EDR Site Report.

ECHO:
Envid: 1018281155
Registry ID: 110067204395

DFR URL:
Name: 24 SECOND AVENUE OWNER LLC
Address: 24 2ND AVE
City,State,Zip: NEW YORK, NY 10003

E MANIFEST:
Manifest Tracking Number: 017186318FLE
Last Updated Date: 20220907
Shipped Date: 20220826
Received Date: 20220826
Manifest Status: Signed
Submission Type: DataImage5Copy

24 SECOND AVENUE OWNER LLC (Continued) **1018281155**

Origin Type:	Service
Generator EPA ID:	NYR000114579
Generator Name:	Consolidated Edison Company Of Ny Inc
Generator Location Street Number:	Not reported
Generator Location Street 1:	24 2ND AVE
Generator Location Street 2:	Not reported
Generator Location City:	NEW YORK
Generator Location State:	NY
Generator Location Zip:	10003
Generator Mail Street Number:	Not reported
Generator Mail Street 1:	116 SKYLINE DRIVE
Generator Mail Street 2:	Not reported
Generator Mail City:	SOUTH PLAINFIELD
Generator Mail Zip:	07080
Generator Mail State:	NJ
Generator Contact Company Name:	Not reported
Designated Facility EPA ID:	NJD991291105
Designated Facility Name:	Clean Earth Of North Jersey
Designated Facility Mail Street Number:	105
Designated Facility Mail Street 1:	Not reported
Designated Facility Mail Street 2:	JACOBUS AVE
Designated Facility Mail City:	KEARNY
Designated Facility Mail Zip:	07032
Designated Facility Mail State:	NJ
Designated Facility Location Street Number:	105
Designated Facility Location Street 1:	JACOBUS AVE
Designated Facility Location Street 2:	Not reported
Designated Facility Location City:	KEARNY
Designated Facility Location Zip:	07032
Designated Facility Location State:	NJ
Designated Facility Contact Company Name:	Not reported
Manifest Residue Indicator:	N
Rejection Indicator:	N

Transporter:

Manifest Tracking Number:	017186318FLE
Transporter Line Number:	1
Transporter EPA ID:	MAD039322250
Transporter Name:	Clean Harbors Environmental Services Inc

Waste Line:

Manifest Tracking Number:	017186318FLE
Waste Line Number:	1
U.S. DOT Hazardous Indicator:	Y
U.S. DOT ID Number:	NA3082
U.S. DOT Description:	Na3082, Hazardous Waste, Liquid N.O.S., 9, Pg Iii, Rq
Non-Hazardous Waste Description:	Not reported
Number of Containers:	1
Container Type Code:	TT
Container Type Description:	Cargo tanks (tank trucks)
Waste Quantity:	500
Quantity Unit of Measure Code:	P
Quantity Unit of Measure Description:	Pounds
Waste Quantity, in Tons:	0.25
Acute Waste Quantity, in Tons:	0
Non-Acute Waste Quantity, in Tons:	0.25

24 SECOND AVENUE OWNER LLC (Continued) **1018281155**

Waste Quantity, in Kilograms:	226.7575
Acute Waste Quantity, in Kilograms:	0
Non-Acute Waste Quantity, in Kilorgrams:	226.7575
Management Method Code:	H110
Management Method Description:	STABILIZATION
Waste Residue Indicator:	N
Quantity Discrepancy Indicator:	Y
Waste Type Discrepancy Indicator:	N
Waste Density:	Not reported
Waste Density Unit of Measure Code:	Not reported
Waste Density Unit of Measure Description:	Not reported
Form Code:	Not reported
Form Code Description:	Not reported
Source Code:	Not reported
Source Code Description:	Not reported
Waste Minimization Code:	Not reported
Waste Minimization Code Description:	Not reported
Consent Number:	Not reported
EPA Waste Indicator:	Y
Federal Waste Codes:	D008
Quantity Haz Kg:	226.7575
Quantity Haz Tons:	0.25
Quantity Non Haz Kg:	0
Quantity Non Haz Tons:	0
State Waste Codes:	NY-T

AS897 **24 SECOND AVENUE OWNER LLC** **UST FINDER** **1028573104**
SSE **24 SECOND AVENUE** **N/A**
1/8-1/4 **NEW YORK, NY 10003**
0.214 mi.
1128 ft. **Site 18 of 42 in cluster AS**

Relative: **Lower**
Actual: **40 ft.**

UST FINDER:

Object ID:	298286
Facility ID:	NY25105
Name:	24 SECOND AVENUE OWNER LLC
Address:	24 SECOND AVENUE
City,State,Zip:	NEW YORK, NY 10003
Address Match Type:	Not reported
Open USTs:	0
Closed USTs:	4
TOS USTs:	0
Population 1500ft:	21454
Private Wells 1500ft:	0
Within 100yr Floodplain:	No
Land Use:	Developed, High Intensity
Within SPA:	No
SPA PWS Facility ID:	Not reported
SPA Water Type:	Not reported
SPA Facility Type:	Not reported
SPA HUC12:	Not reported
Within WHPA:	No
WHPA PWS Facility ID:	Not reported
WHPA Water Type:	Not reported
WHPA Facility Type:	Not reported
WHPA HUC12:	Not reported
Facility Status:	Closed UST(s)
Date of Last Inspection:	Not reported

24 SECOND AVENUE OWNER LLC (Continued) **1028573104**

EPA Region:	2
Tribe:	Not reported
Coordinate Source:	State
X Coord:	-73.990764
Y Coord:	40.72531
Latitude:	40.72531
Longitude:	-73.990764

UST FINDER:

Object ID:	1223411
Facility ID:	NY25105
Tank ID:	NY29847
Tank Status:	Closed
Installation Date:	1985/12/01 16:00:00+00
Removal Date:	Not reported
Tank Capacity:	4000
Substances:	Not reported
Tank Wall Type:	Not reported

Object ID:	1223412
Facility ID:	NY25105
Tank ID:	NY31611
Tank Status:	Closed
Installation Date:	1985/12/01 16:00:00+00
Removal Date:	Not reported
Tank Capacity:	4000
Substances:	Not reported
Tank Wall Type:	Not reported

Object ID:	1223413
Facility ID:	NY25105
Tank ID:	NY31612
Tank Status:	Closed
Installation Date:	1985/12/01 16:00:00+00
Removal Date:	Not reported
Tank Capacity:	3000
Substances:	Not reported
Tank Wall Type:	Not reported

Object ID:	1223414
Facility ID:	NY25105
Tank ID:	NY33683
Tank Status:	Closed
Installation Date:	1985/12/01 16:00:00+00
Removal Date:	Not reported
Tank Capacity:	550
Substances:	Not reported
Tank Wall Type:	Not reported

AS898 **24 SECOND AVENUE OWNER LLC** **NY UST** **U003241868**
SSE **24 SECOND AVENUE** **N/A**
1/8-1/4 **NEW YORK, NY 10003**
0.214 mi.
1128 ft. **Site 19 of 42 in cluster AS**

Relative:
Lower

Actual:
40 ft.

UST:

Name:	24 SECOND AVENUE OWNER LLC
Address:	24 SECOND AVENUE
City,State,Zip:	NEW YORK, NY 10003
Id/Status:	2-603153 / Unregulated/Closed
Program Type:	PBS
Region:	STATE
DEC Region:	2
Expiration Date:	N/A
UTM X:	585230.36914
UTM Y:	4508754.35980
Site Type:	Retail Gasoline Sales

Affiliation Records:

Site Id:	25105
Affiliation Type:	Facility Owner
Company Name:	24 SECOND AVENUE OWNER LLC
Contact Type:	MEMBER
Contact Name:	YAN QUAKNINE
Address1:	49 BLEEKER STREET, SUITE 301
Address2:	Not reported
City:	NEW YORK
State:	NY
Zip Code:	10012
Country Code:	001
Phone:	(212) 501-0050
EMail:	YAN@AOREH.COM
Fax Number:	Not reported
Modified By:	JAAVERSA
Date Last Modified:	2017-10-05

Site Id:	25105
Affiliation Type:	Mail Contact
Company Name:	24 SECOND AVENUE OWNER LLC
Contact Type:	MEMBER
Contact Name:	YAN QUAKNINE
Address1:	49 BLEEKER STREET, SUITE 301
Address2:	Not reported
City:	NEW YORK
State:	NY
Zip Code:	10012
Country Code:	001
Phone:	(212) 501-0050
EMail:	YAN@AOREH.COM
Fax Number:	Not reported
Modified By:	JAAVERSA
Date Last Modified:	2017-10-05

Site Id:	25105
Affiliation Type:	Facility Operator
Company Name:	24 SECOND AVENUE OWNER LLC
Contact Type:	Not reported
Contact Name:	HILLEL KATZ
Address1:	Not reported

24 SECOND AVENUE OWNER LLC (Continued) **U003241868**

Address2:	Not reported
City:	Not reported
State:	NN
Zip Code:	Not reported
Country Code:	001
Phone:	(212) 501-0050
EMail:	Not reported
Fax Number:	Not reported
Modified By:	JAAVERSA
Date Last Modified:	2017-10-05

Site Id:	25105
Affiliation Type:	Emergency Contact
Company Name:	WESTFIELD SECOND ASSOC.
Contact Type:	Not reported
Contact Name:	HILLEL KATZ
Address1:	Not reported
Address2:	Not reported
City:	Not reported
State:	NN
Zip Code:	Not reported
Country Code:	999
Phone:	(917) 519-7361
EMail:	Not reported
Fax Number:	Not reported
Modified By:	JAAVERSA
Date Last Modified:	2017-10-05

Tank Info:

Tank Number:	001
Tank ID:	53263
Tank Status:	Closed - Removed
Material Name:	Closed - Removed
Capacity Gallons:	4000
Install Date:	12/01/1985
Date Tank Closed:	01/23/2015
Registered:	True
Tank Location:	Underground
Tank Type:	Steel/carbon steel
Material Code:	2712
Common Name of Substance:	Gasoline/Ethanol

Tightness Test Method:	21
Date Test:	02/22/2011
Next Test Date:	Not reported
Pipe Model:	Not reported
Modified By:	MJGRIFFI
Last Modified:	05/09/2022

Equipment Records:

D02 - Pipe Type - Galvanized Steel
J01 - Dispenser - Pressurized Dispenser
C02 - Pipe Location - Underground/On-ground
F08 - Pipe External Protection - Retrofitted Impressed Current
G00 - Tank Secondary Containment - None
L07 - Piping Leak Detection - Pressurized Piping Leak Detector

24 SECOND AVENUE OWNER LLC (Continued) **U003241868**

A00 - Tank Internal Protection - None
E00 - Piping Secondary Containment - None
I02 - Overfill - High Level Alarm
K01 - Spill Prevention - Catch Basin
L99 - Piping Leak Detection - Other
B08 - Tank External Protection - Retrofitted Impressed Current
H05 - Tank Leak Detection - In-Tank System (ATG)

Tank Number: 002
Tank ID: 53264
Tank Status: Closed - Removed
Material Name: Closed - Removed
Capacity Gallons: 3000
Install Date: 12/01/1985
Date Tank Closed: 01/23/2015
Registered: True
Tank Location: Underground
Tank Type: Steel/carbon steel
Material Code: 2712
Common Name of Substance: Gasoline/Ethanol

Tightness Test Method: 21
Date Test: 02/22/2011
Next Test Date: Not reported
Pipe Model: Not reported
Modified By: MJGRIFFI
Last Modified: 05/09/2022

Equipment Records:

D02 - Pipe Type - Galvanized Steel
C02 - Pipe Location - Underground/On-ground
F08 - Pipe External Protection - Retrofitted Impressed Current
G00 - Tank Secondary Containment - None
A00 - Tank Internal Protection - None
E00 - Piping Secondary Containment - None
I02 - Overfill - High Level Alarm
K01 - Spill Prevention - Catch Basin
L09 - Piping Leak Detection - Exempt Suction Piping
B08 - Tank External Protection - Retrofitted Impressed Current
H05 - Tank Leak Detection - In-Tank System (ATG)
J00 - Dispenser - None

Tank Number: 003
Tank ID: 53265
Tank Status: Closed - Removed
Material Name: Closed - Removed
Capacity Gallons: 4000
Install Date: 12/01/1985
Date Tank Closed: 01/23/2015
Registered: True
Tank Location: Underground
Tank Type: Steel/carbon steel
Material Code: 2712
Common Name of Substance: Gasoline/Ethanol

Tightness Test Method: 21

24 SECOND AVENUE OWNER LLC (Continued) **U003241868**

Date Test:	02/22/2011
Next Test Date:	Not reported
Pipe Model:	Not reported
Modified By:	MJGRIFFI
Last Modified:	05/09/2022

Equipment Records:

D02 - Pipe Type - Galvanized Steel
J01 - Dispenser - Pressurized Dispenser
C02 - Pipe Location - Underground/On-ground
F08 - Pipe External Protection - Retrofitted Impressed Current
G00 - Tank Secondary Containment - None
L07 - Piping Leak Detection - Pressurized Piping Leak Detector
A00 - Tank Internal Protection - None
E00 - Piping Secondary Containment - None
I02 - Overfill - High Level Alarm
K01 - Spill Prevention - Catch Basin
L99 - Piping Leak Detection - Other
B08 - Tank External Protection - Retrofitted Impressed Current
H05 - Tank Leak Detection - In-Tank System (ATG)

Tank Number:	004
Tank ID:	239564
Tank Status:	Closed - Removed
Material Name:	Closed - Removed
Capacity Gallons:	550
Install Date:	12/01/1985
Date Tank Closed:	01/23/2015
Registered:	True
Tank Location:	Underground
Tank Type:	Steel/carbon steel
Material Code:	0022
Common Name of Substance:	Waste Oil/Used Oil

Tightness Test Method:	-
Date Test:	Not reported
Next Test Date:	Not reported
Pipe Model:	Not reported
Modified By:	MJGRIFFI
Last Modified:	05/09/2022

Equipment Records:

A00 - Tank Internal Protection - None
E00 - Piping Secondary Containment - None
I00 - Overfill - None
K00 - Spill Prevention - None
B02 - Tank External Protection - Original Sacrificial Anode
C00 - Pipe Location - No Piping
F00 - Pipe External Protection - None
H04 - Tank Leak Detection - Groundwater Well
D00 - Pipe Type - No Piping
G00 - Tank Secondary Containment - None
J02 - Dispenser - Suction Dispenser

AT899 **CON EDISON - MANHOLE M47812** **RCRA-LQG** **1024891905**
NW **31 WASHINGTON PL** **NYP005164652**
1/8-1/4 **NEW YORK, NY 10003**
0.214 mi.
1129 ft. **Site 3 of 9 in cluster AT**

Relative: **Lower**

Actual: **33 ft.**

RCRA Listings:

Date Form Received by Agency:	20180410
Handler Name:	Con Edison - Manhole M47812
Handler Address:	Washington Pl
Handler City,State,Zip:	NEW YORK, NY 10003
EPA ID:	NYP005164652
Contact Name:	ALYSSA SOTTO
Contact Address:	IRVING PLACE, 15TH FL NE
Contact City,State,Zip:	NEW YORK, NY 10003
Contact Telephone:	212-460-2757
Contact Fax:	Not reported
Contact Email:	SOTTOA@CONED.COM
Contact Title:	ASSOCIATE SCIENTIST
EPA Region:	02
Land Type:	Private
Federal Waste Generator Description:	Large Quantity Generator
Non-Notifier:	Not reported
Biennial Report Cycle:	2017
Accessibility:	Not reported
Active Site Indicator:	Handler Activities
State District Owner:	Ny
State District:	NYSDEC R2
Mailing Address:	IRVING PLACE, 15TH FL NE
Mailing City,State,Zip:	NEW YORK, NY 10003
Owner Name:	Consolidated Edison Company Of Ny, Inc.
Owner Type:	Private
Operator Name:	Consolidated Edison Company Of Ny, Inc.
Operator Type:	Private
Short-Term Generator Activity:	No
Importer Activity:	No
Mixed Waste Generator:	No
Transporter Activity:	No
Transfer Facility Activity:	No
Recycler Activity with Storage:	No
Small Quantity On-Site Burner Exemption:	No
Smelting Melting and Refining Furnace Exemption:	No
Underground Injection Control:	No
Off-Site Waste Receipt:	No
Universal Waste Indicator:	No
Universal Waste Destination Facility:	No
Federal Universal Waste:	No
Active Site State-Reg Handler:	---
Federal Facility Indicator:	Not reported
Hazardous Secondary Material Indicator:	N
Sub-Part K Indicator:	Not reported
2018 GPRA Permit Baseline:	Not on the Baseline
2018 GPRA Renewals Baseline:	Not on the Baseline
202 GPRA Corrective Action Baseline:	No
Subject to Corrective Action Universe:	No
Non-TSDFs Where RCRA CA has Been Imposed Universe:	No
Corrective Action Priority Ranking:	No NCAPS ranking
Environmental Control Indicator:	No
Institutional Control Indicator:	No

CON EDISON - MANHOLE M47812 (Continued) **1024891905**

Human Exposure Controls Indicator:	N/A
Groundwater Controls Indicator:	N/A
Significant Non-Complier Universe:	No
Unaddressed Significant Non-Complier Universe:	No
Addressed Significant Non-Complier Universe:	No
Significant Non-Complier With a Compliance Schedule Universe:	No
Financial Assurance Required:	Not reported
Handler Date of Last Change:	20181106
Recognized Trader-Importer:	No
Recognized Trader-Exporter:	No
Importer of Spent Lead Acid Batteries:	No
Exporter of Spent Lead Acid Batteries:	No
Recycler Activity Without Storage:	No
Manifest Broker:	No
Sub-Part P Indicator:	No

Biennial: List of Years
Year: 2017

Click Here for Biennial Reporting System Data:

Hazardous Waste Summary:
Waste Code: D008
Waste Description: Lead

Handler - Owner Operator:

Owner/Operator Indicator:	Operator
Owner/Operator Name:	CONSOLIDATED EDISON COMPANY OF NY, INC.
Legal Status:	Private
Date Became Current:	20171205
Date Ended Current:	Not reported
Owner/Operator Address:	4 IRVING PLACE
Owner/Operator City,State,Zip:	NEW YORK, NY 10003
Owner/Operator Telephone:	212-460-2757
Owner/Operator Telephone Ext:	Not reported
Owner/Operator Fax:	Not reported
Owner/Operator Email:	Not reported

Owner/Operator Indicator:	Owner
Owner/Operator Name:	CONSOLIDATED EDISON COMPANY OF NY, INC.
Legal Status:	Private
Date Became Current:	20171205
Date Ended Current:	Not reported
Owner/Operator Address:	4 IRVING PLACE
Owner/Operator City,State,Zip:	NEW YORK, NY 10003
Owner/Operator Telephone:	212-460-2757
Owner/Operator Telephone Ext:	Not reported
Owner/Operator Fax:	Not reported
Owner/Operator Email:	Not reported

Historic Generators:

Receive Date:	20180410
Handler Name:	CON EDISON - MANHOLE M47812
Federal Waste Generator Description:	Large Quantity Generator
State District Owner:	Ny

CON EDISON - MANHOLE M47812 (Continued) **1024891905**

Large Quantity Handler of Universal Waste:	No
Recognized Trader Importer:	No
Recognized Trader Exporter:	No
Spent Lead Acid Battery Importer:	No
Spent Lead Acid Battery Exporter:	No
Current Record:	Yes
Non Storage Recycler Activity:	No
Electronic Manifest Broker:	No

List of NAICS Codes and Descriptions:

NAICS Code:	221122
NAICS Description:	Electric Power Distribution

Facility Has Received Notices of Violations:

Violations:	No Violations Found

Evaluation Action Summary:

Evaluations:	No Evaluations Found

AT900 **CON EDISON - MANHOLE M47812** **NY MANIFEST** **S121968841**
NW **31 WASHINGTON PL** **N/A**
1/8-1/4 **NEW YORK, NY 10003**
0.214 mi.
1129 ft. **Site 4 of 9 in cluster AT**

Relative: **Lower**
Actual: **33 ft.**

NY MANIFEST:

EPA ID:	NYP005164652
Country:	USA
Name:	Con Edison - Manhole M47812
Address:	31 WASHINGTON PL
Address 2:	Not reported
City,State,Zip:	NEW YORK, NY 10003
Zip 4:	Not reported
Location Address 1:	31 WASHINGTON PL
Location Address 2:	Not reported
Location City,State,Zip:	NEW YORK, NY 10003
Location Zip 4:	Not reported
Facility Status:	Not reported
Total Tanks:	Not reported
Code:	BP

Mailing:

Mailing Name:	Con Edison - Manhole M47812
Mailing Contact:	Con Edison
Mailing Address 1:	4 IRVING PL
Mailing Address 2:	Not reported
Mailing City,State,Zip:	NEW YORK, NY 10003
Mailing Zip 4:	Not reported
Mailing Country:	USA
Mailing Phone:	Not reported

AO901 **CON EDISON** **RCRA NonGen / NLR** **1012185822**
NE **1 WASHINGTON TER & W 186TH ST** **NJ MANIFEST** **NYP004166575**
1/8-1/4 **NEW YORK, NY 10033** **NY MANIFEST**
0.214 mi.
1129 ft. **Site 18 of 23 in cluster AO**

Relative: **Lower**
Actual: **40 ft.**

RCRA Listings:

Date Form Received by Agency:		20160601
Handler Name:		Con Edison
Handler Address:		Washington Ter & W 186th St
Handler City,State,Zip:		NEW YORK, NY 10033
EPA ID:		NYP004166575
Contact Name:		DENNIS MICHAELIDES
Contact Address:		Not reported
Contact City,State,Zip:		Not reported
Contact Telephone:		718-204-4297
Contact Fax:		Not reported
Contact Email:		Not reported
Contact Title:		Not reported
EPA Region:		02
Land Type:		Private
Federal Waste Generator Description:		Not a generator, verified
Non-Notifier:		Not reported
Biennial Report Cycle:		Not reported
Accessibility:		Not reported
Active Site Indicator:		Not reported
State District Owner:		Ny
State District:		NYSDEC R2
Mailing Address:		4 IRVING PL, RM 828
Mailing City,State,Zip:		NEW YORK, NY 10003
Owner Name:	Not reported	
Owner Type:		Not reported
Operator Name:	Not reported	
Operator Type:		Not reported
Short-Term Generator Activity:		No
Importer Activity:		No
Mixed Waste Generator:		No
Transporter Activity:		No
Transfer Facility Activity:		No
Recycler Activity with Storage:		No
Small Quantity On-Site Burner Exemption:		No
Smelting Melting and Refining Furnace Exemption:		No
Underground Injection Control:		No
Off-Site Waste Receipt:		No
Universal Waste Indicator:		No
Universal Waste Destination Facility:		No
Federal Universal Waste:		No
Active Site State-Reg Handler:		---
Federal Facility Indicator:		Not reported
Hazardous Secondary Material Indicator:		N
Sub-Part K Indicator:		Not reported
2018 GPRA Permit Baseline:		Not on the Baseline
2018 GPRA Renewals Baseline:		Not on the Baseline
202 GPRA Corrective Action Baseline:		No
Subject to Corrective Action Universe:		No
Non-TSDFs Where RCRA CA has Been Imposed Universe:		No
Corrective Action Priority Ranking:		No NCAPS ranking
Environmental Control Indicator:		No
Institutional Control Indicator:		No

CON EDISON (Continued) **1012185822**

Human Exposure Controls Indicator:	N/A
Groundwater Controls Indicator:	N/A
Significant Non-Complier Universe:	No
Unaddressed Significant Non-Complier Universe:	No
Addressed Significant Non-Complier Universe:	No
Significant Non-Complier With a Compliance Schedule Universe:	No
Financial Assurance Required:	Not reported
Handler Date of Last Change:	20160921
Recognized Trader-Importer:	No
Recognized Trader-Exporter:	No
Importer of Spent Lead Acid Batteries:	No
Exporter of Spent Lead Acid Batteries:	No
Recycler Activity Without Storage:	No
Manifest Broker:	No
Sub-Part P Indicator:	No

Historic Generators:

Receive Date:	20090409
Handler Name: CON EDISON	
Federal Waste Generator Description:	Very Small Quantity Generator (formerly Conditionally-Exempt Small Quantity Generator
State District Owner:	Not reported
Large Quantity Handler of Universal Waste:	No
Recognized Trader Importer:	No
Recognized Trader Exporter:	No
Spent Lead Acid Battery Importer:	No
Spent Lead Acid Battery Exporter:	No
Current Record:	No
Non Storage Recycler Activity:	Not reported
Electronic Manifest Broker:	Not reported

Receive Date:	20160601
Handler Name: CON EDISON	
Federal Waste Generator Description:	Not a generator, verified
State District Owner:	Ny
Large Quantity Handler of Universal Waste:	No
Recognized Trader Importer:	No
Recognized Trader Exporter:	No
Spent Lead Acid Battery Importer:	No
Spent Lead Acid Battery Exporter:	No
Current Record:	Yes
Non Storage Recycler Activity:	Not reported
Electronic Manifest Broker:	Not reported

List of NAICS Codes and Descriptions:

NAICS Codes:	No NAICS Codes Found

Facility Has Received Notices of Violations:

Violations:	No Violations Found

Evaluation Action Summary:

Evaluations:	No Evaluations Found

CON EDISON (Continued) **1012185822**

NJ MANIFEST:

EPA ID:	NYP004166575
Name:	CON EDISON
Address:	1 WASHINGTON TER & W 186TH ST
City,State,Zip:	NEW YORK, NY 10033
County:	Not reported
Mailing Address:	4 IRVING PL, RM 828
Mailing City,State,Zip:	NEW YORK, NY 10003
Telephone:	Not reported
Emergency Telephone:	Not reported
Contact:	DENNIS MICHAELIDES
Comments:	Not reported
SIC Code:	Not reported
County:	NY061
Municipal:	Not reported
Previous EPAID:	Not reported
Generator Flag:	Not reported
Transporter Flag:	Not reported
TSDF Flag:	Not reported
Name Change:	Not reported
Date Change:	Not reported

Manifest Data:

EPA ID:	NYP004166575
Manifest Number:	001028234JJK
Date Shipped:	04/09/2009
TSDF EPA ID:	NJD002200046
Transporter EPA ID:	NJ0000027193
Transporter 2 EPA ID:	Not reported
Transporter 3 EPA ID:	Not reported
Transporter 4 EPA ID:	Not reported
Transporter 5 EPA ID:	Not reported
Transporter 6 EPA ID:	Not reported
Transporter 7 EPA ID:	Not reported
Transporter 8 EPA ID:	Not reported
Transporter 9 EPA ID:	Not reported
Transporter 10 EPA ID:	Not reported
Date Trans1 Transported Waste:	04/09/2009
Date Trans2 Transported Waste:	Not reported
Date Trans3 Transported Waste:	Not reported
Date Trans4 Transported Waste:	Not reported
Date Trans5 Transported Waste:	Not reported
Date Trans6 Transported Waste:	Not reported
Date Trans7 Transported Waste:	Not reported
Date Trans8 Transported Waste:	Not reported
Date Trans9 Transported Waste:	Not reported
Date Trans10 Transported Waste:	Not reported
Date TSDF Received Waste:	04/15/2009
TSDF EPA Facility Name:	Not reported
QTY Units:	Not reported
Transporter SEQ ID:	Not reported
Transporter-1 Date:	Not reported
Waste SEQ ID:	Not reported
Waste Type Code 2:	Not reported
Waste Type Code 3:	Not reported
Waste Type Code 4:	Not reported
Waste Type Code 5:	Not reported

CON EDISON (Continued) **1012185822**

Waste Type Code 6: Not reported
Date Accepted: Not reported
Manifest Discrepancy Type: Not reported
Data Entry Number: Not reported
Was Load Rejected: N
Reason Load Was Rejected: Not reported

Waste:
Manifest Year: Not reported
Waste Code: D008
Hand Code: H111
Quantity: 120
Unit: P

NY MANIFEST:
EPA ID: NYP004166575
Country: USA
Name: Consolidated Edison
Address: 1 WASHINGTON TER & W 186TH ST
Address 2: Not reported
City,State,Zip: NEW YORK, NY 10033
Zip 4: Not reported
Location Address 1: 1 WASHINGTON TERRACE
Location Address 2: Not reported
Location City,State,Zip: NEW YORK, NY 10020
Location Zip 4: Not reported
Facility Status: Not reported
Total Tanks: Not reported
Code: BP

Mailing:
Mailing Name: Consolidated Edison
Mailing Contact: Franklyn Murray
Mailing Address 1: 4 IRVING PLACE RM 828
Mailing Address 2: Not reported
Mailing City,State,Zip: NEW YORK, NY 10003
Mailing Zip 4: Not reported
Mailing Country: USA
Mailing Phone: 2124602808

Manifest Data:
Document ID: Not reported
Manifest Status: Not reported
Trans1 State ID: NJ0000027193
Year: 2018
Trans2 State ID: Not reported
Generator Ship Date: 04/09/2009
Trans1 Recv Date: 04/09/2009
Trans2 Recv Date: Not reported
TSD Site Recv Date: 04/15/2009
Part A Recv Date: Not reported
Part B Recv Date: Not reported
Generator EPA ID: NYP004166575
Trans1 EPA ID: Not reported
Trans2 EPA ID: Not reported

CON EDISON (Continued) **1012185822**

TSDF ID 1:	NJD002200046
TSDF ID 2:	Not reported
Manifest Tracking Number:	001028234JJK
Import Indicator:	N
Export Indicator:	N
Discr Quantity Indicator:	N
Discr Type Indicator:	N
Discr Residue Indicator:	N
Discr Partial Reject Indicator:	N
Discr Full Reject Indicator:	N
Manifest Ref Number:	Not reported
Alt Facility RCRA ID:	Not reported
Alt Facility Sign Date:	Not reported
MGMT Method Type Code:	H111
Waste Code a:	Lead
Waste Code b:	Not reported
Waste Code c:	Not reported
Waste Code e:	Not reported
Waste Code f:	Not reported
Waste Code g:	Not reported
Waste Code 1:	Not reported
Waste Code 2:	Not reported
Waste Code 3:	Not reported
Waste Code 4:	Not reported
Waste Code 5:	Not reported
Waste Code 6:	Not reported
Quantity:	120
Units:	Pounds
Number of Containers:	1
Container Type:	Cargo tanks (tank trucks)
Handling Method:	Treat
Specific Gravity:	1

AK902 **CON EDISON** **E MANIFEST** **1031622744**
East **100 2ND AVENUE** **N/A**
1/8-1/4 **NEW YORK, NY 10003**
0.214 mi.
1129 ft. **Site 14 of 20 in cluster AK**

Relative: E MANIFEST:
Lower

Manifest Tracking Number:	015154931FLE
Last Updated Date:	20210702
Shipped Date:	20210620
Received Date:	20210623
Manifest Status:	Signed
Submission Type:	DataImage5Copy
Origin Type:	Service
Generator EPA ID:	NYR000114579
Generator Name:	Con Edison
Generator Location Street Number:	Not reported
Generator Location Street 1:	100 2ND AVENUE
Generator Location Street 2:	Not reported
Generator Location City:	NEW YORK
Generator Location State:	NY
Generator Location Zip:	10003
Generator Mail Street Number:	Not reported
Generator Mail Street 1:	116 Skyline Drive

Actual:
34 ft.

CON EDISON (Continued) **1031622744**

Generator Mail Street 2:	Not reported
Generator Mail City:	South Plainfield
Generator Mail Zip:	07080
Generator Mail State:	NJ
Generator Contact Company Name:	Not reported
Designated Facility EPA ID:	NJD991291105
Designated Facility Name:	Clean Earth Of North Jersey
Designated Facility Mail Street Number:	105
Designated Facility Mail Street 1:	Not reported
Designated Facility Mail Street 2:	JACOBUS AVE
Designated Facility Mail City:	KEARNY
Designated Facility Mail Zip:	07032
Designated Facility Mail State:	NJ
Designated Facility Location Street Number:	105
Designated Facility Location Street 1:	JACOBUS AVE
Designated Facility Location Street 2:	Not reported
Designated Facility Location City:	KEARNY
Designated Facility Location Zip:	07032
Designated Facility Location State:	NJ
Designated Facility Contact Company Name:	Not reported
Manifest Residue Indicator:	N
Rejection Indicator:	N

Transporter:

Manifest Tracking Number:	015154931FLE
Transporter Line Number:	1
Transporter EPA ID:	MAD039322250
Transporter Name:	Clean Harbors Environmental Services Inc

Waste Line:

Manifest Tracking Number:	015154931FLE
Waste Line Number:	1
U.S. DOT Hazardous Indicator:	Y
U.S. DOT ID Number:	NA3082
U.S. DOT Description:	Na3082, Hazardous Waste, Liquid N.O.S., 9, Pg Iii, Rq
Non-Hazardous Waste Description:	Not reported
Number of Containers:	1
Container Type Code:	TT
Container Type Description:	Cargo tanks (tank trucks)
Waste Quantity:	600
Quantity Unit of Measure Code:	P
Quantity Unit of Measure Description:	Pounds
Waste Quantity, in Tons:	0.3
Acute Waste Quantity, in Tons:	0
Non-Acute Waste Quantity, in Tons:	0.3
Waste Quantity, in Kilograms:	272.109
Acute Waste Quantity, in Kilograms:	0
Non-Acute Waste Quantity, in Kilorgrams:	272.109
Management Method Code:	H110
Management Method Description:	STABILIZATION
Waste Residue Indicator:	N
Quantity Discrepancy Indicator:	N
Waste Type Discrepancy Indicator:	N
Waste Density:	Not reported
Waste Density Unit of Measure Code:	Not reported
Waste Density Unit of Measure Description:	Not reported

CON EDISON (Continued) **1031622744**

Form Code:	Not reported
Form Code Description:	Not reported
Source Code:	Not reported
Source Code Description:	Not reported
Waste Minimization Code:	Not reported
Waste Minimization Code Description:	Not reported
Consent Number:	Not reported
EPA Waste Indicator:	Y
Federal Waste Codes:	D008
Quantity Haz Kg:	272.109
Quantity Haz Tons:	0.3
Quantity Non Haz Kg:	0
Quantity Non Haz Tons:	0
State Waste Codes:	NY-T

AV903 **CON EDISON** **NY MANIFEST** **S119076049**
SW **19 E HOUSTON ST** **N/A**
1/8-1/4 **NEW YORK, NY 10012**
0.214 mi.
1129 ft. **Site 1 of 23 in cluster AV**

Relative: **Lower**

Actual: **41 ft.**

NY MANIFEST:

EPA ID:	NYP004797775
Country:	USA
Name:	Con Edison
Address:	19 E HOUSTON ST
Address 2:	Not reported
City,State,Zip:	NEW YORK, NY 10012
Zip 4:	Not reported
Location Address 1:	E HOUSTON & BROADWAY
Location Address 2:	MH 37036
Location City,State,Zip:	NEW YORK, NY
Location Zip 4:	Not reported
Facility Status:	Not reported
Total Tanks:	Not reported
Code:	BP

Mailing:

Mailing Name:	Con Edison
Mailing Contact:	Dennis Huacon
Mailing Address 1:	4 IRVING PL 15TH FL
Mailing Address 2:	Not reported
Mailing City,State,Zip:	NEW YORK, NY 10003
Mailing Zip 4:	Not reported
Mailing Country:	USA
Mailing Phone:	2124603770

Manifest Data:

Document ID:	Not reported
Manifest Status:	Not reported
Trans1 State ID:	NJD003812047
Year:	2018
Trans2 State ID:	Not reported
Generator Ship Date:	06/23/2015
Trans1 Recv Date:	06/23/2015
Trans2 Recv Date:	Not reported
TSD Site Recv Date:	06/23/2015
Part A Recv Date:	Not reported

CON EDISON (Continued) **S119076049**

Part B Recv Date:	Not reported
Generator EPA ID:	NYP004797775
Trans1 EPA ID:	Not reported
Trans2 EPA ID:	Not reported
TSDF ID 1:	NJD991291105
TSDF ID 2:	Not reported
Manifest Tracking Number:	002614449GBF
Import Indicator:	N
Export Indicator:	N
Discr Quantity Indicator:	N
Discr Type Indicator:	N
Discr Residue Indicator:	N
Discr Partial Reject Indicator:	N
Discr Full Reject Indicator:	N
Manifest Ref Number:	Not reported
Alt Facility RCRA ID:	Not reported
Alt Facility Sign Date:	Not reported
MGMT Method Type Code:	H110
Waste Code a:	Lead
Waste Code b:	Not reported
Waste Code c:	Not reported
Waste Code e:	Not reported
Waste Code f:	Not reported
Waste Code g:	Not reported
Waste Code 1:	Not reported
Waste Code 2:	Not reported
Waste Code 3:	Not reported
Waste Code 4:	Not reported
Waste Code 5:	Not reported
Waste Code 6:	Not reported
Quantity:	1000
Units:	Pounds
Number of Containers:	1
Container Type:	Cargo tanks (tank trucks)
Handling Method:	Treat
Specific Gravity:	1

AV904 **CON EDISON** **RCRA NonGen / NLR** **1019904418**
SW **19 E HOUSTON ST** **NYP004797775**
1/8-1/4 **NEW YORK, NY 10012**
0.214 mi.
1129 ft. **Site 2 of 23 in cluster AV**

Relative: **Lower**
Actual: **41 ft.**

RCRA Listings:

Date Form Received by Agency:	20150623
Handler Name:	Con Edison
Handler Address:	E Houston St
Handler City,State,Zip:	NEW YORK, NY 10012
EPA ID:	NYP004797775
Contact Name:	THOMAS TEELING
Contact Address:	Not reported
Contact City,State,Zip:	Not reported
Contact Telephone:	212-460-3770
Contact Fax:	Not reported
Contact Email:	Not reported
Contact Title:	Not reported
EPA Region:	02

CON EDISON (Continued) **1019904418**

Land Type:		Private
Federal Waste Generator Description:		Not a generator, verified
Non-Notifier:		Not reported
Biennial Report Cycle:		Not reported
Accessibility:		Not reported
Active Site Indicator:		Not reported
State District Owner:		Ny
State District:		NYSDEC R2
Mailing Address:		IRVING PL 15TH FL NE
Mailing City,State,Zip:		NEW YORK, NY 10003
Owner Name:	Not reported	
Owner Type:		Not reported
Operator Name:	Not reported	
Operator Type:		Not reported
Short-Term Generator Activity:		No
Importer Activity:		No
Mixed Waste Generator:		No
Transporter Activity:		No
Transfer Facility Activity:		No
Recycler Activity with Storage:		No
Small Quantity On-Site Burner Exemption:		No
Smelting Melting and Refining Furnace Exemption:		No
Underground Injection Control:		No
Off-Site Waste Receipt:		No
Universal Waste Indicator:		No
Universal Waste Destination Facility:		No
Federal Universal Waste:		No
Active Site State-Reg Handler:		---
Federal Facility Indicator:		Not reported
Hazardous Secondary Material Indicator:		N
Sub-Part K Indicator:		Not reported
2018 GPRA Permit Baseline:		Not on the Baseline
2018 GPRA Renewals Baseline:		Not on the Baseline
202 GPRA Corrective Action Baseline:		No
Subject to Corrective Action Universe:		No
Non-TSDFs Where RCRA CA has Been Imposed Universe:		No
Corrective Action Priority Ranking:		No NCAPS ranking
Environmental Control Indicator:		No
Institutional Control Indicator:		No
Human Exposure Controls Indicator:		N/A
Groundwater Controls Indicator:		N/A
Significant Non-Complier Universe:		No
Unaddressed Significant Non-Complier Universe:		No
Addressed Significant Non-Complier Universe:		No
Significant Non-Complier With a Compliance Schedule Universe:		No
Financial Assurance Required:		Not reported
Handler Date of Last Change:		20160909
Recognized Trader-Importer:		No
Recognized Trader-Exporter:		No
Importer of Spent Lead Acid Batteries:		No
Exporter of Spent Lead Acid Batteries:		No
Recycler Activity Without Storage:		No
Manifest Broker:		No
Sub-Part P Indicator:		No

CON EDISON (Continued) **1019904418**

Historic Generators:

Receive Date:	20150623
Handler Name: CON EDISON	
Federal Waste Generator Description:	Small Quantity Generator
State District Owner:	Ny
Large Quantity Handler of Universal Waste:	No
Recognized Trader Importer:	No
Recognized Trader Exporter:	No
Spent Lead Acid Battery Importer:	No
Spent Lead Acid Battery Exporter:	No
Current Record:	No
Non Storage Recycler Activity:	Not reported
Electronic Manifest Broker:	Not reported

Receive Date:	20150623
Handler Name: CON EDISON	
Federal Waste Generator Description:	Not a generator, verified
State District Owner:	Ny
Large Quantity Handler of Universal Waste:	No
Recognized Trader Importer:	No
Recognized Trader Exporter:	No
Spent Lead Acid Battery Importer:	No
Spent Lead Acid Battery Exporter:	No
Current Record:	Yes
Non Storage Recycler Activity:	Not reported
Electronic Manifest Broker:	Not reported

List of NAICS Codes and Descriptions:

NAICS Codes:	No NAICS Codes Found

Facility Has Received Notices of Violations:

Violations:	No Violations Found

Evaluation Action Summary:

Evaluations:	No Evaluations Found

AV905 **CON EDISON** **NJ MANIFEST** **S120673086**
SW **19 E HOUSTON ST** **N/A**
1/8-1/4 **NEW YORK, NY 10012**
0.214 mi.
1129 ft. **Site 3 of 23 in cluster AV**

Relative: **Lower**

Actual: **41 ft.**

NJ MANIFEST:

EPA ID:	NYP004797775
Name:	CON EDISON
Address:	19 E HOUSTON ST
City,State,Zip:	NEW YORK, NY 10012
County:	Not reported
Mailing Address:	IRVING PL 15TH FL NE
Mailing City,State,Zip:	NEW YORK, NY 10003
Telephone:	Not reported
Emergency Telephone:	Not reported
Contact:	THOMAS TEELING
Comments:	Not reported
SIC Code:	Not reported

CON EDISON (Continued) **S120673086**

County:	NY061
Municipal:	Not reported
Previous EPAID:	Not reported
Generator Flag:	Not reported
Transporter Flag:	Not reported
TSDF Flag:	Not reported
Name Change:	Not reported
Date Change:	Not reported

Manifest Data:

EPA ID:	NYP004797775
Manifest Number:	002614449GBF
Date Shipped:	6/23/2015
TSDF EPA ID:	NJD991291105
Transporter EPA ID:	NJD003812047
Transporter 2 EPA ID:	Not reported
Transporter 3 EPA ID:	Not reported
Transporter 4 EPA ID:	Not reported
Transporter 5 EPA ID:	Not reported
Transporter 6 EPA ID:	Not reported
Transporter 7 EPA ID:	Not reported
Transporter 8 EPA ID:	Not reported
Transporter 9 EPA ID:	Not reported
Transporter 10 EPA ID:	Not reported
Date Trans1 Transported Waste:	Not reported
Date Trans2 Transported Waste:	Not reported
Date Trans3 Transported Waste:	Not reported
Date Trans4 Transported Waste:	Not reported
Date Trans5 Transported Waste:	Not reported
Date Trans6 Transported Waste:	Not reported
Date Trans7 Transported Waste:	Not reported
Date Trans8 Transported Waste:	Not reported
Date Trans9 Transported Waste:	Not reported
Date Trans10 Transported Waste:	Not reported
Date TSDF Received Waste:	Not reported
TSDF EPA Facility Name:	Not reported
QTY Units:	Not reported
Transporter SEQ ID:	Not reported
Transporter-1 Date:	Not reported
Waste SEQ ID:	Not reported
Waste Type Code 2:	Not reported
Waste Type Code 3:	Not reported
Waste Type Code 4:	Not reported
Waste Type Code 5:	Not reported
Waste Type Code 6:	Not reported
Date Accepted:	Not reported
Manifest Discrepancy Type:	Not reported
Data Entry Number:	Not reported
Was Load Rejected:	Not reported
Reason Load Was Rejected:	Not reported

AV906 **19 EAST HOUSTON STREET** **NY E DESIGNATION** **S117392658**
SW **19 EAST HOUSTON STREET** **NY NYC OER** **N/A**
1/8-1/4 **MANHATTAN, NY**
0.214 mi.
1129 ft. **Site 4 of 23 in cluster AV**

Relative: **Lower**
Actual: **41 ft.**

E DESIGNATION:

Name:	LOT 19,TAXBLOCK 511
Address:	19 EAST HOUSTON STREET
City,State,Zip:	MANHATTAN, NY
Tax Lot(s):	19
Tax Block:	511
Borough Code:	Not reported
E-No:	E-339
Effective Date:	Not reported
Satisfaction Date:	Not reported
Ceqr Number:	14DME001M
Ulurp Number:	C140302ZSM; C140301ZSM; C140300ZSM
Zoning Map No:	Not reported
Description:	Hazardous Materials* Phase I and Phase II Testing Protocol;Window Wall Attenuation & Alternate Ventilation
Lot Remediation Date:	Not reported

NYC OER:

Name:	19 EAST HOUSTON STREET
Address:	19 EAST HOUSTON STREET
City,State,Zip:	MANHATTAN, NY
Latitude:	40.725235
Longitude:	-73.995988
OER Project Numbers:	15TMP0263M,15EH-N263M
BBL:	1005110019
OER Program:	E/RD (Review)
Class:	Completed (C)
Phase:	Completed

URL:

Postcode:	10012
Community Board:	2
Council District:	1
Census Tract:	43
BIN:	1089419
NTA:	SoHo-TriBeCa-Civic Center-Little Italy

AV907 **MC 19 EAST HOUSTON LLC** **RCRA NonGen / NLR** **1019326142**
SW **19 E HOUSTON ST** **NYR000227553**
1/8-1/4 **NEW YORK, NY 10012**
0.214 mi.
1129 ft. **Site 5 of 23 in cluster AV**

Relative: **Lower**
Actual: **41 ft.**

RCRA Listings:

Date Form Received by Agency:	20161223
Handler Name:	Mc 19 East Houston Llc
Handler Address:	E Houston St
Handler City,State,Zip:	NEW YORK, NY 10012
EPA ID:	NYR000227553
Contact Name:	ANDREW RODGERS
Contact Address:	W 37TH ST - 11TH FL
Contact City,State,Zip:	NEW YORK, NY 10018

MC 19 EAST HOUSTON LLC (Continued) **1019326142**

Contact Telephone:		646-568-4057
Contact Fax:		Not reported
Contact Email:		ANDREW.RODGERS@CIKKUERS.CIN
Contact Title:		PROJECT MANAGER
EPA Region:		02
Land Type:		Private
Federal Waste Generator Description:		Not a generator, verified
Non-Notifier:		Not reported
Biennial Report Cycle:		Not reported
Accessibility:		Not reported
Active Site Indicator:		Not reported
State District Owner:		Ny
State District:		NYSDEC R2
Mailing Address:		E 59TH ST - 17TH FL
Mailing City,State,Zip:		NEW YORK, NY 10022
Owner Name:	Mc 19 East Houston Llc	
Owner Type:		Private
Operator Name:	Mc 19 East Houston Llc	
Operator Type:		Private
Short-Term Generator Activity:		No
Importer Activity:		No
Mixed Waste Generator:		No
Transporter Activity:		No
Transfer Facility Activity:		No
Recycler Activity with Storage:		No
Small Quantity On-Site Burner Exemption:		No
Smelting Melting and Refining Furnace Exemption:		No
Underground Injection Control:		No
Off-Site Waste Receipt:		No
Universal Waste Indicator:		No
Universal Waste Destination Facility:		No
Federal Universal Waste:		No
Active Site State-Reg Handler:		---
Federal Facility Indicator:		Not reported
Hazardous Secondary Material Indicator:		N
Sub-Part K Indicator:		Not reported
2018 GPRA Permit Baseline:		Not on the Baseline
2018 GPRA Renewals Baseline:		Not on the Baseline
202 GPRA Corrective Action Baseline:		No
Subject to Corrective Action Universe:		No
Non-TSDFs Where RCRA CA has Been Imposed Universe:		No
Corrective Action Priority Ranking:		No NCAPS ranking
Environmental Control Indicator:		No
Institutional Control Indicator:		No
Human Exposure Controls Indicator:		N/A
Groundwater Controls Indicator:		N/A
Significant Non-Complier Universe:		No
Unaddressed Significant Non-Complier Universe:		No
Addressed Significant Non-Complier Universe:		No
Significant Non-Complier With a Compliance Schedule Universe:		No
Financial Assurance Required:		Not reported
Handler Date of Last Change:		20161223
Recognized Trader-Importer:		No
Recognized Trader-Exporter:		No
Importer of Spent Lead Acid Batteries:		No
Exporter of Spent Lead Acid Batteries:		No
Recycler Activity Without Storage:		No

MC 19 EAST HOUSTON LLC (Continued) **1019326142**

Manifest Broker: No
Sub-Part P Indicator: No

Hazardous Waste Summary:
Waste Code: D008
Waste Description: Lead

Handler - Owner Operator:
Owner/Operator Indicator: Operator
Owner/Operator Name: MC 19 EAST HOUSTON LLC
Legal Status: Private
Date Became Current: 20160608
Date Ended Current: Not reported
Owner/Operator Address: Not reported
Owner/Operator City,State,Zip: Not reported
Owner/Operator Telephone: Not reported
Owner/Operator Telephone Ext: Not reported
Owner/Operator Fax: Not reported
Owner/Operator Email: Not reported

Owner/Operator Indicator: Owner
Owner/Operator Name: MC 19 EAST HOUSTON LLC
Legal Status: Private
Date Became Current: 20160608
Date Ended Current: Not reported
Owner/Operator Address: 55 E 59TH ST - 17TH FL
Owner/Operator City,State,Zip: NEW YORK, NY 10022
Owner/Operator Telephone: Not reported
Owner/Operator Telephone Ext: Not reported
Owner/Operator Fax: Not reported
Owner/Operator Email: Not reported

Owner/Operator Indicator: Operator
Owner/Operator Name: MC 19 EAST HOUSTON LLC
Legal Status: Private
Date Became Current: 20160608
Date Ended Current: Not reported
Owner/Operator Address: Not reported
Owner/Operator City,State,Zip: Not reported
Owner/Operator Telephone: Not reported
Owner/Operator Telephone Ext: Not reported
Owner/Operator Fax: Not reported
Owner/Operator Email: Not reported

Owner/Operator Indicator: Owner
Owner/Operator Name: MC 19 EAST HOUSTON LLC
Legal Status: Private
Date Became Current: 20160608
Date Ended Current: Not reported
Owner/Operator Address: 55 E 59TH ST - 17TH FL
Owner/Operator City,State,Zip: NEW YORK, NY 10022
Owner/Operator Telephone: Not reported
Owner/Operator Telephone Ext: Not reported
Owner/Operator Fax: Not reported
Owner/Operator Email: Not reported

MC 19 EAST HOUSTON LLC (Continued) **1019326142**

Historic Generators:

Receive Date:		20161223
Handler Name:	MC 19 EAST HOUSTON LLC	
Federal Waste Generator Description:		Not a generator, verified
State District Owner:		Ny
Large Quantity Handler of Universal Waste:		No
Recognized Trader Importer:		No
Recognized Trader Exporter:		No
Spent Lead Acid Battery Importer:		No
Spent Lead Acid Battery Exporter:		No
Current Record:		Yes
Non Storage Recycler Activity:		Not reported
Electronic Manifest Broker:		Not reported

Receive Date:		20160705
Handler Name:	MC 19 EAST HOUSTON LLC	
Federal Waste Generator Description:		Large Quantity Generator
State District Owner:		Ny
Large Quantity Handler of Universal Waste:		No
Recognized Trader Importer:		No
Recognized Trader Exporter:		No
Spent Lead Acid Battery Importer:		No
Spent Lead Acid Battery Exporter:		No
Current Record:		No
Non Storage Recycler Activity:		Not reported
Electronic Manifest Broker:		Not reported

List of NAICS Codes and Descriptions:

NAICS Code:	236220
NAICS Description:	Commercial And Institutional Building Construction

Facility Has Received Notices of Violations:

Violations:	No Violations Found

Evaluation Action Summary:

Evaluations:	No Evaluations Found

AV908 **MC 19 EAST HOUSTON LLC** **NY MANIFEST** **S119079262**
SW **19 E HOUSTON ST** **N/A**
1/8-1/4 **NEW YORK, NY 10012**
0.214 mi.
1129 ft. **Site 6 of 23 in cluster AV**

Relative: **Lower**

Actual: **41 ft.**

NY MANIFEST:

EPA ID:	NYR000227553
Country:	USA
Name:	Mc 19 East Houston Llc
Address:	19 E HOUSTON ST
Address 2:	Not reported
City,State,Zip:	NEW YORK, NY 10012
Zip 4:	Not reported
Location Address 1:	19 EAST HOUSTON STREET
Location Address 2:	Not reported
Location City,State,Zip:	NEW YORK, NY 10012
Location Zip 4:	Not reported

MC 19 EAST HOUSTON LLC (Continued) **S119079262**

Facility Status: Not reported
Total Tanks: Not reported
Code: BP

Mailing:
Mailing Name: Mc 19 East Houston Llc
Mailing Contact: Mc 19 East Houston Llc
Mailing Address 1: 55 E HOUSTON ST 17TH FL
Mailing Address 2: Not reported
Mailing City,State,Zip: NEW YORK, NY 10022
Mailing Zip 4: Not reported
Mailing Country: USA
Mailing Phone: 6465684057

Manifest Data:
Document ID: Not reported
Manifest Status: Not reported
Trans1 State ID: NJR000029967
Year: 2018
Trans2 State ID: Not reported
Generator Ship Date: 09/29/2016
Trans1 Recv Date: 09/29/2016
Trans2 Recv Date: Not reported
TSD Site Recv Date: 09/29/2016
Part A Recv Date: Not reported
Part B Recv Date: Not reported
Generator EPA ID: NYR000227553
Trans1 EPA ID: Not reported
Trans2 EPA ID: Not reported
TSDF ID 1: NJD991291105
TSDF ID 2: Not reported
Manifest Tracking Number: 013321550JJK
Import Indicator: N
Export Indicator: N
Discr Quantity Indicator: Y
Discr Type Indicator: N
Discr Residue Indicator: N
Discr Partial Reject Indicator: N
Discr Full Reject Indicator: N
Manifest Ref Number: Not reported
Alt Facility RCRA ID: Not reported
Alt Facility Sign Date: Not reported
MGMT Method Type Code: H110
Waste Code a: Not reported
Waste Code b: Lead
Waste Code c: Not reported
Waste Code e: Not reported
Waste Code f: Not reported
Waste Code g: Not reported
Waste Code 1: Not reported
Waste Code 2: Not reported
Waste Code 3: Not reported
Waste Code 4: Not reported
Waste Code 5: Not reported
Waste Code 6: Not reported
Quantity: 50880
Units: Pounds

MC 19 EAST HOUSTON LLC (Continued) **S119079262**

Number of Containers:	1
Container Type:	Dump truck
Handling Method:	Treat
Specific Gravity:	1
Document ID:	Not reported
Manifest Status:	Not reported
Trans1 State ID:	NJR000029967
Year:	2018
Trans2 State ID:	Not reported
Generator Ship Date:	09/29/2016
Trans1 Recv Date:	09/29/2016
Trans2 Recv Date:	Not reported
TSD Site Recv Date:	09/29/2016
Part A Recv Date:	Not reported
Part B Recv Date:	Not reported
Generator EPA ID:	NYR000227553
Trans1 EPA ID:	Not reported
Trans2 EPA ID:	Not reported
TSDF ID 1:	NJD991291105
TSDF ID 2:	Not reported
Manifest Tracking Number:	013321551JJK
Import Indicator:	N
Export Indicator:	N
Discr Quantity Indicator:	Y
Discr Type Indicator:	N
Discr Residue Indicator:	N
Discr Partial Reject Indicator:	N
Discr Full Reject Indicator:	N
Manifest Ref Number:	Not reported
Alt Facility RCRA ID:	Not reported
Alt Facility Sign Date:	Not reported
MGMT Method Type Code:	H110
Waste Code a:	Not reported
Waste Code b:	Lead
Waste Code c:	Not reported
Waste Code e:	Not reported
Waste Code f:	Not reported
Waste Code g:	Not reported
Waste Code 1:	Not reported
Waste Code 2:	Not reported
Waste Code 3:	Not reported
Waste Code 4:	Not reported
Waste Code 5:	Not reported
Waste Code 6:	Not reported
Quantity:	56360
Units:	Pounds
Number of Containers:	1
Container Type:	Dump truck
Handling Method:	Treat
Specific Gravity:	1

AV909 **19 EAST HOUSTON STREET** **US BROWNFIELDS** **1018119725**
SW **19 EAST HOUSTON STREET** **N/A**
1/8-1/4 **MANHATTAN, NY 10012**
0.214 mi.
1129 ft. **Site 7 of 23 in cluster AV**

Relative: **Lower**

Actual: **41 ft.**

US BROWNFIELDS:

Name:	19 East Houston Street
Address:	19 East Houston Street
City,State,Zip:	MANHATTAN, NY 10012
Property ID:	151024
Property Alias:	Not reported
Recipient Name:	New York, City of
Grant Type:	Hazardous
Property Number:	Block 511, Lot 19
Parcel Size:	0.14
Latitude:	40.725102
Longitude:	-73.996415
Census Tract:	36061004300
State or Tribal Voluntary Response Program:	Not reported
Program Name:	BF
AA Activity Funded:	Not reported
Start Date:	Not reported
Redev Completition Date:	Not reported
Completed Date:	Not reported
Cleanup Funding:	Not reported
Cleanup Funding Source:	Not reported
Activity Funded:	Not reported
Assessment Funding:	Not reported
Assessment Funding Source:	Not reported
Redevelopment Funding:	Not reported
Contaminants REC:	Not reported
Contaminants Found at Actionable Level:	Not reported
Redev. Funding Source:	Not reported
Redev. Funding Entity Name:	Not reported
Contaminants Found Below Actionable Level:	Not reported
Redevelopment Start Date:	Not reported
Assessment Funding Entity:	EPA
Cleanup Funding Entity:	Not reported
Climate Adapt Mitig - Planning or Assessment:	Not reported
Cooperative Agreement Number:	97257906
Start Date:	2012-03-07 00:00:00
Ownership Entity:	Government
Additional Institutional Controls Information:	Not reported
Completion Date:	2012-04-27 00:00:00
Address of Data Sources (URL if available) 1:	Not reported
Cleanup Required:	U
Indicates Cleanup/Treatment Tech Implemented:	Not reported
Institutional Controls Required:	U
IC Category Proprietary Controls:	Not reported
Excavation and Disposal of Soils:	Not reported
Extraction of contaminants:	Not reported
IC Cat. Info. Devices:	Not reported
Removal of materials (tanks and piping, etc.):	Not reported
IC Cat. Gov. Controls:	Not reported
Reduction of Contam Bioremediation/Phytoremediation:	Not reported
IC Cat. Enforcement Permit Tools:	Not reported
Cleanup of structures:	Not reported
IC in place date:	Not reported

19 EAST HOUSTON STREET (Continued) **1018119725**

Additional Cleanup/Treatment Tech Info:	Not reported
IC in place:	Not reported
Address of Data Source (URL if available) 2:	Not reported
Indicate whether Engineering Controls are required:	U
State/tribal program ID:	Not reported
Cover Technologies (e.g., Capping):	Not reported
Security (e.g., Guard, Fence):	Not reported
Immobilization Process:	Not reported
Engineering Barriers (e.g., Slurry Walls, Sheet):	Not reported
Other:	Not reported
Additional Engineering Controls Information:	Not reported
Address of Data Source (URL if available) 3:	Not reported
Indicate whether Engineering Controls are in place:	Not reported
Date Engineering Controls put into place:	Not reported
ACRES Cleaned Up:	Not reported
Section 128(a) State/Tribal:	Not reported
Multipurpose - Cost Share Amount:	Not reported
Cleanup - Cost Share Amount:	Not reported
RLF Loan - Total Loan Amount:	Not reported
RLF - Loan Signed Date:	Not reported
RLF Loan - Anticipated Repayment Start Date:	Not reported
RLF Loan - Anticipated Repayment End Date:	Not reported
RLF Loan - Interest Rate:	Not reported
RLF Loan - EPA Funds Used:	Not reported
Contaminant Cleanup:	Not reported
RLF Loan - Cost Share Used:	Not reported
Media Affected:	Unknown
RLF Loan - Program Income Used:	Not reported
Media Cleanup:	Not reported
RLF Loan - Discounted:	Not reported
RLF Loan - Discount Percentage:	Not reported
RLF Subgrant - Total Subgrant Amount:	Not reported
RLF Subgrant - Signed Date:	Not reported
RLF Subgrant - EPA Funds Used:	Not reported
RLF Subgrant - Cost Share Used:	Not reported
RLF Subgrant - Program Income Used:	Not reported
RLF Direct Cleanup - Total Funding Amt:	Not reported
Num. of cleanup and re-dev. jobs:	Not reported
RLF Direct Cleanup - Source of Funding:	Not reported
RLF Leveraged - Funding Source Type:	Not reported
Past use greenspace acreage:	Not reported
Past use residential acreage:	Not reported
RLF Leveraged - Entity Providing Funding:	Not reported
RLF Leveraged - Funding Amount:	Not reported
Cleanup Completion Doc - NFA Letter Received:	N
Past use commercial acreage:	Not reported
NFA Letter Date Received:	Not reported
Past use industrial acreage:	Not reported
Cleanup Comp Doc - Letter/Signed Rep Qualified Pro:	N
Future use greenspace acreage:	Not reported
Letter/Signed Report Date Received:	Not reported
Future use residential acreage:	Not reported
Future use commercial acreage:	Not reported
Cleanup Completion Doc- Other forms of Doc:	Not reported
Future use industrial acreage:	Not reported
Climate Adapt and Mitiga - Demo or Cleanup:	Not reported
ReDev Activity Funded:	Not reported

19 EAST HOUSTON STREET (Continued) **1018119725**

Amount of Funding Expended on this Activity 2:	Not reported
Number of Redevelopment Jobs Leveraged:	Not reported
Climate Adaptation and Mitigation Redevelopment:	Not reported
Radius:	0.5
Below Poverty Number:	8718
Below Poverty Percent:	14.47
Meidan Income:	29885
Meidan Income Number:	15750
Meidan Income Percent:	26.14
Vacant Housing Number:	4532
Vacant Housing Percent:	12.81
Unemployed Number:	2570
Unemployed Percent:	4.27

AK910 **CON EDISON** **NY MANIFEST** **S117066360**
ESE **302 E 5TH ST** **N/A**
1/8-1/4 **NEW YORK, NY 10003**
0.214 mi.
1130 ft. **Site 15 of 20 in cluster AK**

Relative: **Lower**
Actual: **34 ft.**

NY MANIFEST:

EPA ID:	NYP004590048
Country:	USA
Name:	Con Edison
Address:	302 E 5TH ST
Address 2:	SB 990
City,State,Zip:	NEW YORK, NY 10003
Zip 4:	Not reported
Location Address 1:	302 E 5TH ST
Location Address 2:	SB 990
Location City,State,Zip:	NEW YORK, NY 10003
Location Zip 4:	Not reported
Facility Status:	Not reported
Total Tanks:	Not reported
Code:	BP

Mailing:

Mailing Name:	Con Edison
Mailing Contact:	Tom Teeling
Mailing Address 1:	4 IRVING PLACE 15TH FLOOR
Mailing Address 2:	Not reported
Mailing City,State,Zip:	NEW YORK, NY 10003
Mailing Zip 4:	Not reported
Mailing Country:	USA
Mailing Phone:	Not reported

Manifest Data:

Document ID:	Not reported
Manifest Status:	Not reported
Trans1 State ID:	NJD003812047
Year:	2018
Trans2 State ID:	Not reported
Generator Ship Date:	07/09/2014
Trans1 Recv Date:	07/09/2014
Trans2 Recv Date:	Not reported
TSD Site Recv Date:	07/10/2014
Part A Recv Date:	Not reported
Part B Recv Date:	Not reported

CON EDISON (Continued) **S117066360**

Generator EPA ID:	NYP004590048
Trans1 EPA ID:	Not reported
Trans2 EPA ID:	Not reported
TSDF ID 1:	NJD991291105
TSDF ID 2:	Not reported
Manifest Tracking Number:	002608197GBF
Import Indicator:	N
Export Indicator:	N
Discr Quantity Indicator:	N
Discr Type Indicator:	N
Discr Residue Indicator:	N
Discr Partial Reject Indicator:	N
Discr Full Reject Indicator:	N
Manifest Ref Number:	Not reported
Alt Facility RCRA ID:	Not reported
Alt Facility Sign Date:	Not reported
MGMT Method Type Code:	H110
Waste Code a:	Lead
Waste Code b:	Not reported
Waste Code c:	Not reported
Waste Code e:	Not reported
Waste Code f:	Not reported
Waste Code g:	Not reported
Waste Code 1:	Not reported
Waste Code 2:	Not reported
Waste Code 3:	Not reported
Waste Code 4:	Not reported
Waste Code 5:	Not reported
Waste Code 6:	Not reported
Quantity:	500
Units:	Pounds
Number of Containers:	1
Container Type:	Cargo tanks (tank trucks)
Handling Method:	Treat
Specific Gravity:	1

AR911 **CON ED** **NY MANIFEST** **S118463739**
ESE **88 E 4TH ST** **N/A**
1/8-1/4 **NEW YORK, NY 10003**
0.214 mi.
1131 ft. **Site 5 of 26 in cluster AR**

Relative: NY MANIFEST:
Lower

Actual:
35 ft.

EPA ID:	NYP004856348
Country:	USA
Name:	Con Ed
Address:	88 E 4TH ST
Address 2:	SB 866
City,State,Zip:	NEW YORK, NY 10003
Zip 4:	Not reported
Location Address 1:	88 E 4TH ST
Location Address 2:	SB 866
Location City,State,Zip:	NEW YORK, NY 10003
Location Zip 4:	Not reported
Facility Status:	Not reported
Total Tanks:	Not reported
Code:	BP

CON ED (Continued) **S118463739**

Mailing:
Mailing Name: Con Ed
Mailing Contact: Tom Teeling
Mailing Address 1: 4 IRVING PLACE - 15TH FLOOR
Mailing Address 2: Not reported
Mailing City,State,Zip: NEW YORK, NY 10003
Mailing Zip 4: Not reported
Mailing Country: USA
Mailing Phone: 2124603770

Manifest Data:
Document ID: Not reported
Manifest Status: Not reported
Trans1 State ID: NJ0000027193
Year: 2018
Trans2 State ID: Not reported
Generator Ship Date: 10/19/2015
Trans1 Recv Date: 10/19/2015
Trans2 Recv Date: Not reported
TSD Site Recv Date: 10/20/2015
Part A Recv Date: Not reported
Part B Recv Date: Not reported
Generator EPA ID: NYP004856348
Trans1 EPA ID: Not reported
Trans2 EPA ID: Not reported
TSDF ID 1: NJD002200046
TSDF ID 2: Not reported
Manifest Tracking Number: 014085705JJK
Import Indicator: N
Export Indicator: N
Discr Quantity Indicator: N
Discr Type Indicator: N
Discr Residue Indicator: N
Discr Partial Reject Indicator: N
Discr Full Reject Indicator: N
Manifest Ref Number: Not reported
Alt Facility RCRA ID: Not reported
Alt Facility Sign Date: Not reported
MGMT Method Type Code: H110
Waste Code a: Lead
Waste Code b: Not reported
Waste Code c: Not reported
Waste Code e: Not reported
Waste Code f: Not reported
Waste Code g: Not reported
Waste Code 1: Not reported
Waste Code 2: Not reported
Waste Code 3: Not reported
Waste Code 4: Not reported
Waste Code 5: Not reported
Waste Code 6: Not reported
Quantity: 500
Units: Pounds
Number of Containers: 1
Container Type: Cargo tanks (tank trucks)
Handling Method: Treat

CON ED (Continued) **S118463739**

Specific Gravity: 1

AO912 **CLOSED-LACKOF RECENT INFO** **NY LTANKS** **S104275493**
NE **275 NORTH 8TH ST.** **N/A**
1/8-1/4 **NEW YORK CITY, NY**
0.214 mi.
1132 ft. **Site 19 of 23 in cluster AO**

Relative:
Lower

Actual:
40 ft.

LTANKS:

Name:	CLOSED-LACKOF RECENT INFO
Address:	275 NORTH 8TH ST.
City,State,Zip:	NEW YORK CITY, NY
Spill Number/Closed Date:	8706710 / 2003-03-04
Facility ID:	8706710
Site ID:	176330
Spill Date:	1987-11-06
Spill Cause:	Tank Test Failure
Spill Source:	Institutional, Educational, Gov., Other
Spill Class:	C4
Cleanup Ceased:	Not reported
SWIS:	2401
Investigator:	ADMIN. CLOSED
Referred To:	Not reported
Reported to Dept:	1987-11-06
CID:	Not reported
Water Affected:	Not reported
Spill Notifier:	Tank Tester
Last Inspection:	Not reported
Recommended Penalty:	False
Meets Standard:	False
UST Involvement:	False
Remediation Phase:	0
Date Entered In Computer:	1987-11-16
Spill Record Last Update:	2003-03-04
Spiller Name:	Not reported
Spiller Company:	OUR LADY OF MT. CARMEL
Spiller Address:	275 NORTH 8TH ST.
Spiller County:	001
Spiller Contact:	Not reported
Spiller Phone:	Not reported
Spiller Extention:	Not reported
DEC Region:	2
DER Facility ID:	148202
Latitude:	Not reported
Longitude:	Not reported
DEC Memo:	Prior to Sept, 2004 data translation this spill Lead_DEC Field was ADMIN.CLOSED 03/04/2003-Closed Due To The Nature / Extent Of The Spill Report
Remarks:	5K TANK FAILED WITH A HIGH VOLUME LEAK, WILL EXCAVATE, ISOLATE, AND RETEST. CONTACT: FR. CASSARO (718) 384-0223. CLOSED DUE TO LACK OF ANY RECENT INFO- DOES NOT MEET ANY CLEAN UP REQUIREMENTS.

All TTF:

Facility ID:	8706710
Spill Number:	8706710
Spill Tank Test:	1532195
Site ID:	176330

CLOSED-LACKOF RECENT INFO (Continued) **S104275493**

Tank Number:	Not reported
Tank Size:	0
Material:	0001
EPA UST:	Not reported
UST:	Not reported
Cause:	Not reported
Source:	Not reported
Test Method:	00
Test Method 2:	Unknown
Leak Rate:	.00
Gross Fail:	Not reported
Modified By:	Spills
Last Modified Date:	Not reported

All Materials:

Site ID:	176330
Operable Unit ID:	910418
Operable Unit:	01
Material ID:	465713
Material Code:	0001A
Material Name:	#2 fuel oil
Case No.:	Not reported
Material FA:	Petroleum
Quantity:	-1.00
Units:	L
Recovered:	.00
Resource Affected:	Groundwater
Oxygenate:	Not reported

AL913 **PRATT INSTITUTE - PUCK BUILDING** **RCRA NonGen / NLR** **1004762826**
SW **295 LAFAYETTE ST 2ND FL** **ICIS** **NYR000100867**
1/8-1/4 **NEW YORK, NY 10012** **FINDS**
0.215 mi. **ECHO**
1135 ft. **Site 11 of 20 in cluster AL** **NY MANIFEST**
RI MANIFEST

Relative:
Lower

Actual:
41 ft.

RCRA Listings:

Date Form Received by Agency:	20150922
Handler Name:	Pratt Institute - Puck Building
Handler Address:	Lafayette St 2nd Fl
Handler City,State,Zip:	NEW YORK, NY 10012
EPA ID:	NYR000100867
Contact Name:	RON LECLAIR
Contact Address:	WILLOUGHBY AVE
Contact City,State,Zip:	BROOKLYN, NY 11205
Contact Telephone:	718-399-4250
Contact Fax:	Not reported
Contact Email:	EHS@PRATT.EDU
Contact Title:	Not reported
EPA Region:	02
Land Type:	Private
Federal Waste Generator Description:	Not a generator, verified
Non-Notifier:	Not reported
Biennial Report Cycle:	Not reported
Accessibility:	Not reported
Active Site Indicator:	Not reported

PRATT INSTITUTE - PUCK BUILDING (Continued) **1004762826**

State District Owner:		Ny
State District:		NYSDEC R2
Mailing Address:		WILLOUGHBY AVE
Mailing City,State,Zip:		BROOKLYN, NY 11205
Owner Name:	Not reported	
Owner Type:		Not reported
Operator Name:	Not reported	
Operator Type:		Not reported
Short-Term Generator Activity:		No
Importer Activity:		No
Mixed Waste Generator:		No
Transporter Activity:		No
Transfer Facility Activity:		No
Recycler Activity with Storage:		No
Small Quantity On-Site Burner Exemption:		No
Smelting Melting and Refining Furnace Exemption:		No
Underground Injection Control:		No
Off-Site Waste Receipt:		No
Universal Waste Indicator:		No
Universal Waste Destination Facility:		No
Federal Universal Waste:		No
Active Site State-Reg Handler:		---
Federal Facility Indicator:		Not reported
Hazardous Secondary Material Indicator:		N
Sub-Part K Indicator:		Not reported
2018 GPRA Permit Baseline:		Not on the Baseline
2018 GPRA Renewals Baseline:		Not on the Baseline
202 GPRA Corrective Action Baseline:		No
Subject to Corrective Action Universe:		No
Non-TSDFs Where RCRA CA has Been Imposed Universe:		No
Corrective Action Priority Ranking:		No NCAPS ranking
Environmental Control Indicator:		No
Institutional Control Indicator:		No
Human Exposure Controls Indicator:		N/A
Groundwater Controls Indicator:		N/A
Significant Non-Complier Universe:		No
Unaddressed Significant Non-Complier Universe:		No
Addressed Significant Non-Complier Universe:		No
Significant Non-Complier With a Compliance Schedule Universe:		No
Financial Assurance Required:		Not reported
Handler Date of Last Change:		20150930
Recognized Trader-Importer:		No
Recognized Trader-Exporter:		No
Importer of Spent Lead Acid Batteries:		No
Exporter of Spent Lead Acid Batteries:		No
Recycler Activity Without Storage:		No
Manifest Broker:		No
Sub-Part P Indicator:		No

Hazardous Waste Summary:

Waste Code:	D000
Waste Description:	Not Defined
Waste Code:	D001
Waste Description:	Ignitable Waste

PRATT INSTITUTE - PUCK BUILDING (Continued) **1004762826**

Waste Code: D002
Waste Description: Corrosive Waste

Waste Code: D003
Waste Description: Reactive Waste

Waste Code: D006
Waste Description: Cadmium

Waste Code: D007
Waste Description: Chromium

Waste Code: D008
Waste Description: Lead

Waste Code: D011
Waste Description: Silver

Waste Code: F003
Waste Description: The Following Spent Nonhalogenated Solvents: Xylene, Acetone, Ethyl Acetate, Ethyl Benzene, Ethyl Ether, Methyl Isobutyl Ketone, N-Butyl Alcohol, Cyclohexanone, And Methanol; All Spent Solvent Mixtures/Blends Containing, Before Use, Only The Above Spent Nonhalogenated Solvents; And All Spent Solvent Mixtures/Blends Containing, Before Use, One Or More Of The Above Nonhalogenated Solvents, And A Total Of Ten Percent Or More (By Volume) Of One Or More Of Those Solvents Listed In F001, F002, F004, And F005; And Still Bottoms From The Recovery Of These Spent Solvents And Spent Solvent Mixtures.

Waste Code: F005
Waste Description: The Following Spent Nonhalogenated Solvents: Toluene, Methyl Ethyl Ketone, Carbon Disulfide, Isobutanol, Pyridine, Benzene, 2-Ethoxyethanol, And 2-Nitropropane; All Spent Solvent Mixtures/Blends Containing, Before Use, A Total Of Ten Percent Or More (By Volume) Of One Or More Of The Above Nonhalogenated Solvents Or Those Solvents Listed In F001, F002, Or F004; And Still Bottoms From The Recovery Of These Spent Solvents And Spent Solvent Mixtures.

Waste Code: P030
Waste Description: Cyanides (Soluble Cyanide Salts), Not Otherwise Specified

Handler - Owner Operator:
Owner/Operator Indicator: Owner
Owner/Operator Name: PRATT INSTITUTE
Legal Status: Private
Date Became Current: 20010101
Date Ended Current: Not reported
Owner/Operator Address: 200 WILLOUGHBY AVE
Owner/Operator City,State,Zip: BROOKLYN, NY 11205
Owner/Operator Telephone: 718-636-3579
Owner/Operator Telephone Ext: Not reported
Owner/Operator Fax: Not reported
Owner/Operator Email: Not reported

Owner/Operator Indicator: PP
Owner/Operator Name: PRATT INSTITUTE

PRATT INSTITUTE - PUCK BUILDING (Continued) **1004762826**

Legal Status: Private
Date Became Current: 20010101
Date Ended Current: 20150922
Owner/Operator Address: 200 WILLOUGHBY AVE
Owner/Operator City,State,Zip: BROOKLYN, NY 11205
Owner/Operator Telephone: 718-636-3579
Owner/Operator Telephone Ext: Not reported
Owner/Operator Fax: Not reported
Owner/Operator Email: Not reported

Owner/Operator Indicator: Owner
Owner/Operator Name: PRATT INSTITUTE
Legal Status: Private
Date Became Current: Not reported
Date Ended Current: Not reported
Owner/Operator Address: 200 WILLOUGHBY AVE
Owner/Operator City,State,Zip: BROOKLYN, NY 11205
Owner/Operator Telephone: 718-636-3579
Owner/Operator Telephone Ext: Not reported
Owner/Operator Fax: Not reported
Owner/Operator Email: Not reported

Owner/Operator Indicator: Operator
Owner/Operator Name: PRATT INSTITUTE
Legal Status: Private
Date Became Current: 20010101
Date Ended Current: Not reported
Owner/Operator Address: 200 WILLOUGHBY AVE
Owner/Operator City,State,Zip: BROOKLYN, NY 11205
Owner/Operator Telephone: 718-636-3579
Owner/Operator Telephone Ext: Not reported
Owner/Operator Fax: Not reported
Owner/Operator Email: Not reported

Owner/Operator Indicator: PO
Owner/Operator Name: PRATT INSTITUTE
Legal Status: Private
Date Became Current: 20010101
Date Ended Current: 20150922
Owner/Operator Address: 200 WILLOUGHBY AVE
Owner/Operator City,State,Zip: BROOKLYN, NY 11205
Owner/Operator Telephone: 718-636-3579
Owner/Operator Telephone Ext: Not reported
Owner/Operator Fax: Not reported
Owner/Operator Email: Not reported

Historic Generators:
Receive Date: 20060101
Handler Name: PRATT INSTITUTE - PUCK BUILDING
Federal Waste Generator Description: Very Small Quantity Generator (formerly Conditionally-Exempt Small Quantity Generator
State District Owner: Ny
Large Quantity Handler of Universal Waste: No
Recognized Trader Importer: No
Recognized Trader Exporter: No
Spent Lead Acid Battery Importer: No
Spent Lead Acid Battery Exporter: No

PRATT INSTITUTE - PUCK BUILDING (Continued) **1004762826**

Current Record: No
Non Storage Recycler Activity: Not reported
Electronic Manifest Broker: Not reported

Receive Date: 20070101
Handler Name: PRATT INSTITUTE - PUCK BUILDING
Federal Waste Generator Description: Small Quantity Generator
State District Owner: Ny
Large Quantity Handler of Universal Waste: No
Recognized Trader Importer: No
Recognized Trader Exporter: No
Spent Lead Acid Battery Importer: No
Spent Lead Acid Battery Exporter: No
Current Record: No
Non Storage Recycler Activity: Not reported
Electronic Manifest Broker: Not reported

Receive Date: 20150922
Handler Name: PRATT INSTITUTE - PUCK BUILDING
Federal Waste Generator Description: Not a generator, verified
State District Owner: Ny
Large Quantity Handler of Universal Waste: No
Recognized Trader Importer: No
Recognized Trader Exporter: No
Spent Lead Acid Battery Importer: No
Spent Lead Acid Battery Exporter: No
Current Record: Yes
Non Storage Recycler Activity: Not reported
Electronic Manifest Broker: Not reported

Receive Date: 20010909
Handler Name: PRATT INSTITUTE - PUCK BUILDING
Federal Waste Generator Description: Very Small Quantity Generator (formerly Conditionally-Exempt Small Quantity Generator
State District Owner: Ny
Large Quantity Handler of Universal Waste: No
Recognized Trader Importer: No
Recognized Trader Exporter: No
Spent Lead Acid Battery Importer: No
Spent Lead Acid Battery Exporter: No
Current Record: No
Non Storage Recycler Activity: Not reported
Electronic Manifest Broker: Not reported

List of NAICS Codes and Descriptions:
NAICS Codes: No NAICS Codes Found

Has the Facility Received Notices of Violations:
Found Violation: Yes
Agency Which Determined Violation: EPA
Violation Short Description: Generators - General
Date Violation was Determined: 20001205
Actual Return to Compliance Date: 20031105
Return to Compliance Qualifier: Documented
Violation Responsible Agency: EPA
Scheduled Compliance Date: Not reported

PRATT INSTITUTE - PUCK BUILDING (Continued) **1004762826**

Enforcement Identifier: 001
Date of Enforcement Action: 20010524
Enforcement Responsible Agency: EPA
Enforcement Docket Number: Not reported
Enforcement Attorney: Not reported
Corrective Action Component: No
Appeal Initiated Date: Not reported
Appeal Resolution Date: Not reported
Disposition Status Date: Not reported
Disposition Status: Not reported
Disposition Status Description: Not reported
Consent/Final Order Sequence Number: Not reported
Consent/Final Order Respondent Name: Not reported
Consent/Final Order Lead Agency: Not reported
Enforcement Type: WRITTEN INFORMAL
Enforcement Responsible Person: R2CFP
Enforcement Responsible Sub-Organization: RCB
SEP Sequence Number: Not reported
SEP Expenditure Amount: Not reported
SEP Scheduled Completion Date: Not reported
SEP Actual Date: Not reported
SEP Defaulted Date: Not reported
SEP Type: Not reported
SEP Type Description: Not reported
Proposed Amount: Not reported
Final Monetary Amount: Not reported
Paid Amount: Not reported
Final Count: Not reported
Final Amount: Not reported

Evaluation Action Summary:
Evaluation Date: 20001205
Evaluation Responsible Agency: EPA
Found Violation: Yes
Evaluation Type Description: COMPLIANCE EVALUATION INSPECTION
Evaluation Responsible Person Identifier: R2MML
Evaluation Responsible Sub-Organization: RCB
Actual Return to Compliance Date: 20031105
Scheduled Compliance Date: Not reported
Date of Request: Not reported
Date Response Received: Not reported
Request Agency: Not reported
Former Citation: Not reported

ICIS:
Enforcement Action ID: 02-2002-7104
FRS ID: Not reported
Action Name: PRATT INSTITUTE
Facility Name: PRATT INSTITUTE - PUCK BUILDING
Facility Address: 295 LAFAYETTE ST 2ND FL
NEW YORK, NY 10012
Enforcement Action Type: RCRA 3008A AO For Comp And/Or Penalty
Facility County: NEW YORK
Program System Acronym: RCRAINFO
Enforcement Action Forum Desc: Administrative - Formal

PRATT INSTITUTE - PUCK BUILDING (Continued) **1004762826**

EA Type Code:	3008A
Facility SIC Code:	Not reported
Federal Facility ID:	Not reported
Latitude in Decimal Degrees:	40.72441
Longitude in Decimal Degrees:	-73.99588
Permit Type Desc:	Not reported
Program System Acronym:	NYR000100867
Facility NAICS Code:	Not reported
Tribal Land Code:	Not reported

FINDS:
Registry ID: 110066985472

Click Here for FRS Facility Detail Report:

Environmental Interest/Information System:
The Resource Conservation and Recovery Act Information System (RCRAInfo) is EPA's comprehensive information system in support of the Resource Conservation and Recovery Act (RCRA) of 1976 and the Hazardous and Solid Waste Amendments (HSWA) of 1984. It tracks many types of information about generators, transporters, treaters, storers, and disposers of hazardous waste.

Click this hyperlink while viewing on your computer to access additional FINDS: detail in the EDR Site Report.

ECHO:

Envid:	1004762826
Registry ID:	110066985472

DFR URL:

Name:	PRATT INSTITUTE - PUCK BUILDING
Address:	295 LAFAYETTE ST 2ND FL
City,State,Zip:	NEW YORK, NY 10012

NY MANIFEST:

EPA ID:	NYR000100867
Country:	USA
Name:	Pratt Institute
Address:	295 LAFAYETTE ST 2ND FL
Address 2:	Not reported
City,State,Zip:	NEW YORK, NY 10012
Zip 4:	Not reported
Location Address 1:	142 W 14TH ST
Location Address 2:	Not reported
Location City,State,Zip:	NEW YORK, NY 10011
Location Zip 4:	Not reported
Facility Status:	Not reported
Total Tanks:	Not reported
Code:	BP

Mailing:

Mailing Name:	Pratt Institute
Mailing Contact:	Matthew Yeager
Mailing Address 1:	142 W 14TH ST
Mailing Address 2:	Not reported
Mailing City,State,Zip:	NEW YORK, NY 10011

PRATT INSTITUTE - PUCK BUILDING (Continued) **1004762826**

Mailing Zip 4: Not reported
Mailing Country: USA
Mailing Phone: 2126477776

Manifest Data:
Document ID: Not reported
Manifest Status: Not reported
Trans1 State ID: MAD985286988
Year: 2018
Trans2 State ID: Not reported
Generator Ship Date: 07/13/2009
Trans1 Recv Date: 07/13/2009
Trans2 Recv Date: Not reported
TSD Site Recv Date: 07/15/2009
Part A Recv Date: Not reported
Part B Recv Date: Not reported
Generator EPA ID: NYR000100867
Trans1 EPA ID: Not reported
Trans2 EPA ID: Not reported
TSDF ID 1: NYD077444263
TSDF ID 2: Not reported
Manifest Tracking Number: 004716579JJK
Import Indicator: N
Export Indicator: N
Discr Quantity Indicator: N
Discr Type Indicator: N
Discr Residue Indicator: N
Discr Partial Reject Indicator: N
Discr Full Reject Indicator: N
Manifest Ref Number: Not reported
Alt Facility RCRA ID: Not reported
Alt Facility Sign Date: Not reported
MGMT Method Type Code: H141
Waste Code a: Barium
Waste Code b: Cadmium
Waste Code c: Chromium
Waste Code e: Lead
Waste Code f: Not reported
Waste Code g: Not reported
Waste Code 1: Not reported
Waste Code 2: Not reported
Waste Code 3: Not reported
Waste Code 4: Not reported
Waste Code 5: Not reported
Waste Code 6: Not reported
Quantity: 115
Units: Pounds
Number of Containers: 2
Container Type: Metal drums, barrels, kegs
Handling Method: Treat
Specific Gravity: 1

Document ID: Not reported
Manifest Status: Not reported
Trans1 State ID: MAD985286988
Year: 2018
Trans2 State ID: Not reported

PRATT INSTITUTE - PUCK BUILDING (Continued) **1004762826**

Generator Ship Date:	03/30/2006
Trans1 Recv Date:	03/30/2006
Trans2 Recv Date:	Not reported
TSD Site Recv Date:	04/05/2006
Part A Recv Date:	Not reported
Part B Recv Date:	Not reported
Generator EPA ID:	NYR000100867
Trans1 EPA ID:	Not reported
Trans2 EPA ID:	Not reported
TSDF ID 1:	NYD077444263
TSDF ID 2:	Not reported
Manifest Tracking Number:	NYG5373198
Import Indicator:	N
Export Indicator:	N
Discr Quantity Indicator:	N
Discr Type Indicator:	N
Discr Residue Indicator:	N
Discr Partial Reject Indicator:	N
Discr Full Reject Indicator:	N
Manifest Ref Number:	Not reported
Alt Facility RCRA ID:	Not reported
Alt Facility Sign Date:	Not reported
MGMT Method Type Code:	Not reported
Waste Code a:	Ignitable Waste
Waste Code b:	Not reported
Waste Code c:	Not reported
Waste Code e:	Not reported
Waste Code f:	Not reported
Waste Code g:	Not reported
Waste Code 1:	Not reported
Waste Code 2:	Not reported
Waste Code 3:	Not reported
Waste Code 4:	Not reported
Waste Code 5:	Not reported
Waste Code 6:	Not reported
Quantity:	315
Units:	Pounds
Number of Containers:	2
Container Type:	Fiberboard or plastic drums, barrels, kegs
Handling Method:	Burn
Specific Gravity:	1
Document ID:	Not reported
Manifest Status:	Not reported
Trans1 State ID:	MAC300016672
Year:	2018
Trans2 State ID:	NYD982792814
Generator Ship Date:	04/01/2013
Trans1 Recv Date:	04/01/2013
Trans2 Recv Date:	04/03/2013
TSD Site Recv Date:	04/04/2013
Part A Recv Date:	Not reported
Part B Recv Date:	Not reported
Generator EPA ID:	NYR000100867
Trans1 EPA ID:	Not reported
Trans2 EPA ID:	Not reported
TSDF ID 1:	OHD048415665

PRATT INSTITUTE - PUCK BUILDING (Continued) **1004762826**

TSDF ID 2:	Not reported
Manifest Tracking Number:	005722391FLE
Import Indicator:	N
Export Indicator:	N
Discr Quantity Indicator:	N
Discr Type Indicator:	N
Discr Residue Indicator:	N
Discr Partial Reject Indicator:	N
Discr Full Reject Indicator:	N
Manifest Ref Number:	Not reported
Alt Facility RCRA ID:	Not reported
Alt Facility Sign Date:	Not reported
MGMT Method Type Code:	H040
Waste Code a:	Ignitable Waste
Waste Code b:	Not reported
Waste Code c:	Not reported
Waste Code e:	Not reported
Waste Code f:	Not reported
Waste Code g:	Not reported
Waste Code 1:	Not reported
Waste Code 2:	Not reported
Waste Code 3:	Not reported
Waste Code 4:	Not reported
Waste Code 5:	Not reported
Waste Code 6:	Not reported
Quantity:	190
Units:	Pounds
Number of Containers:	5
Container Type:	Fiberboard or plastic drums, barrels, kegs
Handling Method:	Burn
Specific Gravity:	1

Document ID:	Not reported
Manifest Status:	Not reported
Trans1 State ID:	MAC300016672
Year:	2018
Trans2 State ID:	NYD982792814
Generator Ship Date:	06/27/2012
Trans1 Recv Date:	06/27/2012
Trans2 Recv Date:	07/05/2012
TSD Site Recv Date:	07/07/2012
Part A Recv Date:	Not reported
Part B Recv Date:	Not reported
Generator EPA ID:	NYR000100867
Trans1 EPA ID:	Not reported
Trans2 EPA ID:	Not reported
TSDF ID 1:	OHD048415665
TSDF ID 2:	Not reported
Manifest Tracking Number:	004162834FLE
Import Indicator:	N
Export Indicator:	N
Discr Quantity Indicator:	N
Discr Type Indicator:	N
Discr Residue Indicator:	N
Discr Partial Reject Indicator:	N
Discr Full Reject Indicator:	N
Manifest Ref Number:	Not reported

PRATT INSTITUTE - PUCK BUILDING (Continued) **1004762826**

Alt Facility RCRA ID:	Not reported
Alt Facility Sign Date:	Not reported
MGMT Method Type Code:	H040
Waste Code a:	Ignitable Waste
Waste Code b:	Not reported
Waste Code c:	Not reported
Waste Code e:	Not reported
Waste Code f:	Not reported
Waste Code g:	Not reported
Waste Code 1:	Not reported
Waste Code 2:	Not reported
Waste Code 3:	Not reported
Waste Code 4:	Not reported
Waste Code 5:	Not reported
Waste Code 6:	Not reported
Quantity:	72
Units:	Pounds
Number of Containers:	2
Container Type:	Fiberboard or plastic drums, barrels, kegs
Handling Method:	Burn
Specific Gravity:	1

Document ID:	Not reported
Manifest Status:	Not reported
Trans1 State ID:	MAD985286988
Year:	2018
Trans2 State ID:	NYD982792814
Generator Ship Date:	11/29/2010
Trans1 Recv Date:	11/29/2010
Trans2 Recv Date:	12/01/2010
TSD Site Recv Date:	12/02/2010
Part A Recv Date:	Not reported
Part B Recv Date:	Not reported
Generator EPA ID:	NYR000100867
Trans1 EPA ID:	Not reported
Trans2 EPA ID:	Not reported
TSDF ID 1:	OHD048415665
TSDF ID 2:	Not reported
Manifest Tracking Number:	004139343FLE
Import Indicator:	N
Export Indicator:	N
Discr Quantity Indicator:	N
Discr Type Indicator:	N
Discr Residue Indicator:	N
Discr Partial Reject Indicator:	N
Discr Full Reject Indicator:	N
Manifest Ref Number:	Not reported
Alt Facility RCRA ID:	Not reported
Alt Facility Sign Date:	Not reported
MGMT Method Type Code:	H040
Waste Code a:	Ignitable Waste
Waste Code b:	Not reported
Waste Code c:	Not reported
Waste Code e:	Not reported
Waste Code f:	Not reported
Waste Code g:	Not reported
Waste Code 1:	Not reported

PRATT INSTITUTE - PUCK BUILDING (Continued) **1004762826**

Waste Code 2:	Not reported
Waste Code 3:	Not reported
Waste Code 4:	Not reported
Waste Code 5:	Not reported
Waste Code 6:	Not reported
Quantity:	375
Units:	Pounds
Number of Containers:	3
Container Type:	Metal drums, barrels, kegs
Handling Method:	Burn
Specific Gravity:	1
Document ID:	Not reported
Manifest Status:	Not reported
Trans1 State ID:	MAD985286988
Year:	2018
Trans2 State ID:	NYD982792814
Generator Ship Date:	02/22/2012
Trans1 Recv Date:	02/22/2012
Trans2 Recv Date:	02/29/2012
TSD Site Recv Date:	03/04/2012
Part A Recv Date:	Not reported
Part B Recv Date:	Not reported
Generator EPA ID:	NYR000100867
Trans1 EPA ID:	Not reported
Trans2 EPA ID:	Not reported
TSDF ID 1:	OHD048415665
TSDF ID 2:	Not reported
Manifest Tracking Number:	004163073FLE
Import Indicator:	N
Export Indicator:	N
Discr Quantity Indicator:	N
Discr Type Indicator:	N
Discr Residue Indicator:	N
Discr Partial Reject Indicator:	N
Discr Full Reject Indicator:	N
Manifest Ref Number:	Not reported
Alt Facility RCRA ID:	Not reported
Alt Facility Sign Date:	Not reported
MGMT Method Type Code:	H040
Waste Code a:	Ignitable Waste
Waste Code b:	Not reported
Waste Code c:	Not reported
Waste Code e:	Not reported
Waste Code f:	Not reported
Waste Code g:	Not reported
Waste Code 1:	Not reported
Waste Code 2:	Not reported
Waste Code 3:	Not reported
Waste Code 4:	Not reported
Waste Code 5:	Not reported
Waste Code 6:	Not reported
Quantity:	260
Units:	Pounds
Number of Containers:	3
Container Type:	Metal drums, barrels, kegs
Handling Method:	Burn

PRATT INSTITUTE - PUCK BUILDING (Continued) **1004762826**

Specific Gravity:	1
Document ID:	Not reported
Manifest Status:	Not reported
Trans1 State ID:	MAD985286988
Year:	2018
Trans2 State ID:	Not reported
Generator Ship Date:	02/22/2012
Trans1 Recv Date:	02/22/2012
Trans2 Recv Date:	Not reported
TSD Site Recv Date:	02/27/2012
Part A Recv Date:	Not reported
Part B Recv Date:	Not reported
Generator EPA ID:	NYR000100867
Trans1 EPA ID:	Not reported
Trans2 EPA ID:	Not reported
TSDF ID 1:	NYD077444263
TSDF ID 2:	Not reported
Manifest Tracking Number:	004163074FLE
Import Indicator:	N
Export Indicator:	N
Discr Quantity Indicator:	N
Discr Type Indicator:	N
Discr Residue Indicator:	N
Discr Partial Reject Indicator:	N
Discr Full Reject Indicator:	N
Manifest Ref Number:	Not reported
Alt Facility RCRA ID:	Not reported
Alt Facility Sign Date:	Not reported
MGMT Method Type Code:	H141
Waste Code a:	Ignitable Waste
Waste Code b:	Not reported
Waste Code c:	Not reported
Waste Code e:	Not reported
Waste Code f:	Not reported
Waste Code g:	Not reported
Waste Code 1:	Not reported
Waste Code 2:	Not reported
Waste Code 3:	Not reported
Waste Code 4:	Not reported
Waste Code 5:	Not reported
Waste Code 6:	Not reported
Quantity:	3
Units:	Pounds
Number of Containers:	1
Container Type:	Metal drums, barrels, kegs
Handling Method:	Burn
Specific Gravity:	1
Document ID:	Not reported
Manifest Status:	Not reported
Trans1 State ID:	MAD985286988
Year:	2018
Trans2 State ID:	Not reported
Generator Ship Date:	02/22/2012
Trans1 Recv Date:	02/22/2012
Trans2 Recv Date:	Not reported

PRATT INSTITUTE - PUCK BUILDING (Continued) **1004762826**

TSD Site Recv Date:	02/27/2012
Part A Recv Date:	Not reported
Part B Recv Date:	Not reported
Generator EPA ID:	NYR000100867
Trans1 EPA ID:	Not reported
Trans2 EPA ID:	Not reported
TSDF ID 1:	NYD077444263
TSDF ID 2:	Not reported
Manifest Tracking Number:	004163074FLE
Import Indicator:	N
Export Indicator:	N
Discr Quantity Indicator:	N
Discr Type Indicator:	N
Discr Residue Indicator:	N
Discr Partial Reject Indicator:	N
Discr Full Reject Indicator:	N
Manifest Ref Number:	Not reported
Alt Facility RCRA ID:	Not reported
Alt Facility Sign Date:	Not reported
MGMT Method Type Code:	H141
Waste Code a:	Ignitable Waste
Waste Code b:	Not reported
Waste Code c:	Not reported
Waste Code e:	Not reported
Waste Code f:	Not reported
Waste Code g:	Not reported
Waste Code 1:	Not reported
Waste Code 2:	Not reported
Waste Code 3:	Not reported
Waste Code 4:	Not reported
Waste Code 5:	Not reported
Waste Code 6:	Not reported
Quantity:	38
Units:	Pounds
Number of Containers:	1
Container Type:	Fiberboard or plastic drums, barrels, kegs
Handling Method:	Burn
Specific Gravity:	1
Document ID:	Not reported
Manifest Status:	Not reported
Trans1 State ID:	MAD985286988
Year:	2018
Trans2 State ID:	Not reported
Generator Ship Date:	02/22/2012
Trans1 Recv Date:	02/22/2012
Trans2 Recv Date:	Not reported
TSD Site Recv Date:	02/27/2012
Part A Recv Date:	Not reported
Part B Recv Date:	Not reported
Generator EPA ID:	NYR000100867
Trans1 EPA ID:	Not reported
Trans2 EPA ID:	Not reported
TSDF ID 1:	NYD077444263
TSDF ID 2:	Not reported
Manifest Tracking Number:	004163074FLE
Import Indicator:	N

PRATT INSTITUTE - PUCK BUILDING (Continued) **1004762826**

Export Indicator:	N
Discr Quantity Indicator:	N
Discr Type Indicator:	N
Discr Residue Indicator:	N
Discr Partial Reject Indicator:	N
Discr Full Reject Indicator:	N
Manifest Ref Number:	Not reported
Alt Facility RCRA ID:	Not reported
Alt Facility Sign Date:	Not reported
MGMT Method Type Code:	H141
Waste Code a:	Corrosive Waste
Waste Code b:	Not reported
Waste Code c:	Not reported
Waste Code e:	Not reported
Waste Code f:	Not reported
Waste Code g:	Not reported
Waste Code 1:	Not reported
Waste Code 2:	Not reported
Waste Code 3:	Not reported
Waste Code 4:	Not reported
Waste Code 5:	Not reported
Waste Code 6:	Not reported
Quantity:	2
Units:	Pounds
Number of Containers:	1
Container Type:	Fiberboard or plastic drums, barrels, kegs
Handling Method:	Burn
Specific Gravity:	1

Document ID:	Not reported
Manifest Status:	Not reported
Trans1 State ID:	MAD985286988
Year:	2018
Trans2 State ID:	Not reported
Generator Ship Date:	06/08/2006
Trans1 Recv Date:	06/08/2006
Trans2 Recv Date:	Not reported
TSD Site Recv Date:	06/09/2006
Part A Recv Date:	Not reported
Part B Recv Date:	Not reported
Generator EPA ID:	NYR000100867
Trans1 EPA ID:	Not reported
Trans2 EPA ID:	Not reported
TSDF ID 1:	NYD077444263
TSDF ID 2:	Not reported
Manifest Tracking Number:	NYG4789719
Import Indicator:	N
Export Indicator:	N
Discr Quantity Indicator:	N
Discr Type Indicator:	N
Discr Residue Indicator:	N
Discr Partial Reject Indicator:	N
Discr Full Reject Indicator:	N
Manifest Ref Number:	Not reported
Alt Facility RCRA ID:	Not reported
Alt Facility Sign Date:	Not reported
MGMT Method Type Code:	Not reported

PRATT INSTITUTE - PUCK BUILDING (Continued) **1004762826**

Waste Code a:	Ignitable Waste
Waste Code b:	Not reported
Waste Code c:	Not reported
Waste Code e:	Not reported
Waste Code f:	Not reported
Waste Code g:	Not reported
Waste Code 1:	Not reported
Waste Code 2:	Not reported
Waste Code 3:	Not reported
Waste Code 4:	Not reported
Waste Code 5:	Not reported
Waste Code 6:	Not reported
Quantity:	240
Units:	Pounds
Number of Containers:	2
Container Type:	Metal drums, barrels, kegs
Handling Method:	Burn
Specific Gravity:	1

Document ID:	NYG5369931
Manifest Status:	Not reported
Trans1 State ID:	52171JTNY
Year:	2005
Trans2 State ID:	Not reported
Generator Ship Date:	11/10/2005
Trans1 Recv Date:	11/10/2005
Trans2 Recv Date:	Not reported
TSD Site Recv Date:	11/11/2005
Part A Recv Date:	Not reported
Part B Recv Date:	Not reported
Generator EPA ID:	NYR000100867
Trans1 EPA ID:	MAD985286988
Trans2 EPA ID:	Not reported
TSDF ID 1:	NYD077444263
TSDF ID 2:	Not reported
Manifest Tracking Number:	Not reported
Import Indicator:	Not reported
Export Indicator:	Not reported
Discr Quantity Indicator:	Not reported
Discr Type Indicator:	Not reported
Discr Residue Indicator:	Not reported
Discr Partial Reject Indicator:	Not reported
Discr Full Reject Indicator:	Not reported
Manifest Ref Number:	Not reported
Alt Facility RCRA ID:	Not reported
Alt Facility Sign Date:	Not reported
MGMT Method Type Code:	Not reported
Waste Code 1:	Ignitable Waste
Waste Code 2:	Not reported
Waste Code 3:	Not reported
Waste Code 4:	Not reported
Waste Code 5:	Not reported
Waste Code 6:	Not reported
Quantity:	00080
Units:	Pounds
Number of Containers:	001
Container Type:	Metal drums, barrels, kegs

PRATT INSTITUTE - PUCK BUILDING (Continued) **1004762826**

Handling Method:	Burn
Specific Gravity:	01.00

Click this hyperlink while viewing on your computer to access
28 additional NY MANIFEST: record(s) in the EDR Site Report.

RI MANIFEST:

Name:	PRATT INSTITUTE
Address:	295 LAFAYETTE ST 2ND FL
City,State,Zip:	NEW YORK, NY 10012
EPA Id:	NYR000100867
GEN Cert Date:	12/6/2007
Manifest Document Number:	000054987UIS
Waste Description:	RQ WASTE PETROLEUM DISTILLATES NOS
TSDF Id:	RID084802842
TSDF Name:	United Oil Recovery Inc
Qty:	15
WT/Vol Units:	G
TSDF Date:	12/11/2007
Transporter 2 Id:	Not reported
Item Number:	a
Transporter 2 Name:	Not reported
Transporter Name 2:	UNITED INDUSTRIAL SERVICES
Transporter EPAID:	CTD021816889
Transporter Receipt Date:	12/6/2007
Number Of Containers:	3
Container Type:	DM
Waste Code1:	D001
Waste Code2:	D039
Waste Code3:	Not reported
Waste Code4:	Not reported
Waste Code5:	Not reported
Waste Code6:	Not reported
Fee Exempt Code:	Not reported
Comment:	Not reported
Transporter Name 2:	Not reported
Company Permit Number:	Not reported
Year:	Not reported
Quarter:	Not reported
Transporter Contact Name:	Not reported
Transporter Contact Email:	Not reported
Filing Date:	Not reported
Total Fee:	Not reported
Billing Name:	Not reported
Paid Date:	Not reported
Paid Time:	Not reported
Facility Receipt Date:	Not reported
Fee:	Not reported
Manifest Created Date:	Not reported
Manifest Updated Date:	Not reported

RI MANIFEST:

Transporter Receipt Date:	4/2/2008
Number Of Containers:	3
Container Type:	DM
Waste Code1:	D001

PRATT INSTITUTE - PUCK BUILDING (Continued) **1004762826**

Waste Code2:	Not reported
Waste Code3:	Not reported
Waste Code4:	Not reported
Waste Code5:	Not reported
Waste Code6:	Not reported
Comment:	Not reported
Fee Exempt Code:	Not reported
TSDF Name:	SAFETY-KLEEN SYSTEMS, INC
TSDF Id:	RID084802842
Transporter Name 2:	Not reported
Company Permit Number:	Not reported
Year:	Not reported
EPA ID:	NYR000100867
Manifest Docket Number:	000066632UIS
Quarter:	Not reported
Waste Description:	RQ WASTE PETROLEUM DISTILLATES NOS
Transporter Contact Name:	Not reported
Quantity:	15
Transporter Contact Email:	Not reported
WT/Vol Units:	G
Filing Date:	Not reported
Total Fee:	Not reported
Item Number:	a
Transporter Name:	SAFETY-KLEEN SYSTEMS INC
Billing Name:	Not reported
Transporter EPA ID:	TXR000050930
Date Paid:	Not reported
Time Paid:	Not reported
GEN Cert Date:	4/2/2008
Facility Receipt Date:	Not reported
Fee:	Not reported
Transporter 2 Receipt Date:	Not reported
Manifest Created Date:	Not reported
TSDF Receipt Date:	4/9/2008
Transporter 2 ID:	Not reported
Manifest Updated Date:	Not reported
Transporter Receipt Date:	4/2/2008
Number Of Containers:	3
Container Type:	DM
Waste Code1:	D001
Waste Code2:	Not reported
Waste Code3:	Not reported
Waste Code4:	Not reported
Waste Code5:	Not reported
Waste Code6:	Not reported
Comment:	Not reported
Fee Exempt Code:	Not reported
TSDF Name:	SAFETY-KLEEN SYSTEMS, INC
TSDF Id:	RID084802842
Transporter Name 2:	Not reported
Company Permit Number:	Not reported
Year:	Not reported
EPA ID:	NYR000100867
Manifest Docket Number:	000066632UIS
Quarter:	Not reported
Waste Description:	RQ WASTE PETROLEUM DISTILLATES NOS

PRATT INSTITUTE - PUCK BUILDING (Continued) **1004762826**

Transporter Contact Name:	Not reported
Quantity:	15
Transporter Contact Email:	Not reported
WT/Vol Units:	G
Filing Date:	Not reported
Total Fee:	Not reported
Item Number:	a
Transporter Name:	SAFETY-KLEEN SYSTEMS INC
Billing Name:	Not reported
Transporter EPA ID:	TXR000050930
Date Paid:	Not reported
Time Paid:	Not reported
GEN Cert Date:	4/2/2008
Facility Receipt Date:	Not reported
Fee:	Not reported
Transporter 2 Receipt Date:	Not reported
Manifest Created Date:	Not reported
TSDF Receipt Date:	4/9/2008
Transporter 2 ID:	Not reported
Manifest Updated Date:	Not reported

Transporter Receipt Date:	12/6/2007
Number Of Containers:	3
Container Type:	DM
Waste Code1:	D001
Waste Code2:	D039
Waste Code3:	Not reported
Waste Code4:	Not reported
Waste Code5:	Not reported
Waste Code6:	Not reported
Comment:	Not reported
Fee Exempt Code:	Not reported
TSDF Name:	United Oil Recovery Inc
TSDF Id:	RID084802842
Transporter Name 2:	Not reported
Company Permit Number:	Not reported
Year:	Not reported
EPA ID:	NYR000100867
Manifest Docket Number:	000054987UIS
Quarter:	Not reported
Waste Description:	RQ WASTE PETROLEUM DISTILLATES NOS
Transporter Contact Name:	Not reported
Quantity:	15
Transporter Contact Email:	Not reported
WT/Vol Units:	G
Filing Date:	Not reported
Total Fee:	Not reported
Item Number:	a
Transporter Name:	UNITED INDUSTRIAL SERVICES
Billing Name:	Not reported
Transporter EPA ID:	CTD021816889
Date Paid:	Not reported
Time Paid:	Not reported
GEN Cert Date:	12/6/2007
Facility Receipt Date:	Not reported
Fee:	Not reported
Transporter 2 Receipt Date:	Not reported

PRATT INSTITUTE - PUCK BUILDING (Continued) **1004762826**

Manifest Created Date:	Not reported
TSDF Receipt Date:	12/11/2007
Transporter 2 ID:	Not reported
Manifest Updated Date:	Not reported
Transporter Receipt Date:	12/6/2007
Number Of Containers:	3
Container Type:	DM
Waste Code1:	D001
Waste Code2:	D039
Waste Code3:	Not reported
Waste Code4:	Not reported
Waste Code5:	Not reported
Waste Code6:	Not reported
Comment:	Not reported
Fee Exempt Code:	Not reported
TSDF Name:	United Oil Recovery Inc
TSDF Id:	RID084802842
Transporter Name 2:	Not reported
Company Permit Number:	Not reported
Year:	Not reported
EPA ID:	NYR000100867
Manifest Docket Number:	000054987UIS
Quarter:	Not reported
Waste Description:	RQ WASTE PETROLEUM DISTILLATES NOS
Transporter Contact Name:	Not reported
Quantity:	15
Transporter Contact Email:	Not reported
WT/Vol Units:	G
Filing Date:	Not reported
Total Fee:	Not reported
Item Number:	a
Transporter Name:	UNITED INDUSTRIAL SERVICES
Billing Name:	Not reported
Transporter EPA ID:	CTD021816889
Date Paid:	Not reported
Time Paid:	Not reported
GEN Cert Date:	12/6/2007
Facility Receipt Date:	Not reported
Fee:	Not reported
Transporter 2 Receipt Date:	Not reported
Manifest Created Date:	Not reported
TSDF Receipt Date:	12/11/2007
Transporter 2 ID:	Not reported
Manifest Updated Date:	Not reported

AL914 **PUCK BUILDING** **NY AST** **U003391608**
SW **295 LAFAYETTE STREET** **N/A**
1/8-1/4 **NEW YORK, NY 10012**
0.215 mi.
1135 ft. **Site 12 of 20 in cluster AL**

Relative: AST:
Lower

Name:	PUCK BUILDING
Address:	295 LAFAYETTE STREET
City,State,Zip:	NEW YORK, NY 10012
Region:	STATE

Actual:
41 ft.

PUCK BUILDING (Continued) **U003391608**

DEC Region: 2
Site Status: Unregulated/Closed
Facility Id: 2-402052
Program Type: PBS
UTM X: 584830.51437
UTM Y: 4508674.93530
Expiration Date: N/A
Site Type: Apartment Building/Office Building

Affiliation Records:

Site Id: 19242
Affiliation Type: Mail Contact
Company Name: NEW PUCK LP
Contact Type: Not reported
Contact Name: PROPERTY MANAGER
Address1: 18 COLUMBIA TURNPIKE
Address2: Not reported
City: FLORHAM PARK
State: NJ
Zip Code: 07932
Country Code: 001
Phone: (973) 822-0050
EMail: Not reported
Fax Number: Not reported
Modified By: NRLOMBAR
Date Last Modified: 2014-05-12

Site Id: 19242
Affiliation Type: Facility Operator
Company Name: PUCK BUILDING
Contact Type: Not reported
Contact Name: ANTHONY KOLODZIEJCZYK
Address1: Not reported
Address2: Not reported
City: Not reported
State: NN
Zip Code: Not reported
Country Code: 001
Phone: (212) 966-0750
EMail: Not reported
Fax Number: Not reported
Modified By: TRANSLAT
Date Last Modified: 2004-03-04

Site Id: 19242
Affiliation Type: Emergency Contact
Company Name: NEW PUCK LP
Contact Type: Not reported
Contact Name: DONNY FURER
Address1: Not reported
Address2: Not reported
City: Not reported
State: NN
Zip Code: Not reported
Country Code: 001
Phone: (973) 549-4952
EMail: Not reported
Fax Number: Not reported

PUCK BUILDING (Continued) **U003391608**

Modified By:	TRANSLAT
Date Last Modified:	2004-03-04
Site Id:	19242
Affiliation Type:	Facility Owner
Company Name:	NEW PUCK LP
Contact Type:	Not reported
Contact Name:	Not reported
Address1:	18 COLUMBIA TURNPIKE
Address2:	Not reported
City:	FLORHAM PARK
State:	NJ
Zip Code:	07932
Country Code:	001
Phone:	(973) 822-0050
EMail:	Not reported
Fax Number:	Not reported
Modified By:	NRLOMBAR
Date Last Modified:	2014-05-12

Tank Info:

Tank Number:	001
Tank Id:	21882
Material Code:	0003
Common Name of Substance:	#6 Fuel Oil (On-Site Consumption)

Equipment Records:

	J02 - Dispenser - Suction Dispenser B00 - Tank External Protection - None C00 - Pipe Location - No Piping F00 - Pipe External Protection - None A00 - Tank Internal Protection - None D01 - Pipe Type - Steel/Carbon Steel/Iron G03 - Tank Secondary Containment - Vault (w/o access) H00 - Tank Leak Detection - None L09 - Piping Leak Detection - Exempt Suction Piping I04 - Overfill - Product Level Gauge (A/G)
Tank Location:	Aboveground - on saddles, legs, racks, etc.... Tank bottom is elevated above grade or tank pad, allowing visual inspection.
Tank Type:	Steel/Carbon Steel/Iron
Tank Status:	Closed - Removed
Pipe Model:	Not reported
Install Date:	05/08/1984
Capacity Gallons:	7500
Tightness Test Method:	NN
Date Test:	Not reported
Next Test Date:	Not reported
Date Tank Closed:	10/01/2014
Register:	True
Modified By:	MJGRIFFI
Last Modified:	05/09/2022
Material Name:	#6 fuel oil (on-site consumption)

AL915 **295 LAFAYETTE ST.** **NY LTANKS** **S100494942**
SW **295 LAFAYETTE ST.** **N/A**
1/8-1/4 **MANHATTAN, NY**
0.215 mi.
1135 ft. **Site 13 of 20 in cluster AL**

Relative:
Lower

Actual:
41 ft.

LTANKS:

Name:	295 LAFAYETTE ST.
Address:	295 LAFAYETTE ST.
City,State,Zip:	MANHATTAN, NY
Spill Number/Closed Date:	9214395 / 1994-01-21
Facility ID:	9214395
Site ID:	167565
Spill Date:	1993-03-30
Spill Cause:	Tank Failure
Spill Source:	Commercial/Industrial
Spill Class:	C3
Cleanup Ceased:	1994-01-21
SWIS:	3101
Investigator:	MITCHELL
Referred To:	Not reported
Reported to Dept:	1993-03-30
CID:	Not reported
Water Affected:	Not reported
Spill Notifier:	Other
Last Inspection:	Not reported
Recommended Penalty:	False
Meets Standard:	True
UST Involvement:	False
Remediation Phase:	0
Date Entered In Computer:	1993-04-01
Spill Record Last Update:	1994-01-21
Spiller Name:	Not reported
Spiller Company:	PARK ASSOCIATES APTS.
Spiller Address:	295 LAFAYETTE ST.
Spiller County:	001
Spiller Contact:	Not reported
Spiller Phone:	Not reported
Spiller Extention:	Not reported
DEC Region:	2
DER Facility ID:	141191
Latitude:	Not reported
Longitude:	Not reported
DEC Memo:	Not reported
Remarks:	TANK FAILED. OIL CONTAINED ON CONCRETE FLOOR IN TANK ROOM. 7500 GAL TANK. SPEEDI-DRI APPLIED. VAC-TRUCK ON SITES PUMPING TANK. WILL CHECK FOR REPAIR OR REPLACEMENT. CLOSED ON 1/21/94, SEE HISTOR

All Materials:

Site ID:	167565
Operable Unit ID:	978472
Operable Unit:	01
Material ID:	400609
Material Code:	0003A
Material Name:	#6 fuel oil
Case No.:	Not reported
Material FA:	Petroleum
Quantity:	1000.00
Units:	G
Recovered:	.00

295 LAFAYETTE ST. (Continued) **S100494942**

Resource Affected: Soil
Oxygenate: Not reported

AL916 **GIGANTE VAZ & PARTNERS** **RCRA NonGen / NLR** **1000215456**
SW **295 LAFAYETTE ST - 7TH FLOOR** **FINDS** **NYD001360494**
1/8-1/4 **NEW YORK, NY 10012** **ECHO**
0.215 mi. **NY MANIFEST**
1135 ft. **Site 14 of 20 in cluster AL**

Relative: **Lower**
Actual: **41 ft.**

RCRA Listings:

Date Form Received by Agency:		20070101
Handler Name:		Gigante Vaz & Partners
Handler Address:		Lafayette St - 7th Floor
Handler City,State,Zip:		NEW YORK, NY 10012
EPA ID:		NYD001360494
Contact Name:		Not reported
Contact Address:		LAFAYETTE ST - 7TH FLOOR
Contact City,State,Zip:		NEW YORK, NY 10012
Contact Telephone:		Not reported
Contact Fax:		Not reported
Contact Email:		Not reported
Contact Title:		Not reported
EPA Region:		02
Land Type:		Municipal
Federal Waste Generator Description:		Not a generator, verified
Non-Notifier:		Not reported
Biennial Report Cycle:		Not reported
Accessibility:		Not reported
Active Site Indicator:		Not reported
State District Owner:		Ny
State District:		NYSDEC R2
Mailing Address:		LAFAYETTE ST - 7TH FLOOR
Mailing City,State,Zip:		NEW YORK, NY 10012
Owner Name:	Paul Gigante	
Owner Type:		Private
Operator Name:	Paul Gigante	
Operator Type:		Private
Short-Term Generator Activity:		No
Importer Activity:		No
Mixed Waste Generator:		No
Transporter Activity:		No
Transfer Facility Activity:		No
Recycler Activity with Storage:		No
Small Quantity On-Site Burner Exemption:		No
Smelting Melting and Refining Furnace Exemption:		No
Underground Injection Control:		No
Off-Site Waste Receipt:		No
Universal Waste Indicator:		No
Universal Waste Destination Facility:		No
Federal Universal Waste:		No
Active Site State-Reg Handler:		---
Federal Facility Indicator:		Not reported
Hazardous Secondary Material Indicator:		N
Sub-Part K Indicator:		Not reported
2018 GPRA Permit Baseline:		Not on the Baseline
2018 GPRA Renewals Baseline:		Not on the Baseline
202 GPRA Corrective Action Baseline:		No

GIGANTE VAZ & PARTNERS (Continued) **1000215456**

Subject to Corrective Action Universe:	No
Non-TSDFs Where RCRA CA has Been Imposed Universe:	No
Corrective Action Priority Ranking:	No NCAPS ranking
Environmental Control Indicator:	No
Institutional Control Indicator:	No
Human Exposure Controls Indicator:	N/A
Groundwater Controls Indicator:	N/A
Significant Non-Complier Universe:	No
Unaddressed Significant Non-Complier Universe:	No
Addressed Significant Non-Complier Universe:	No
Significant Non-Complier With a Compliance Schedule Universe:	No
Financial Assurance Required:	Not reported
Handler Date of Last Change:	20150414
Recognized Trader-Importer:	No
Recognized Trader-Exporter:	No
Importer of Spent Lead Acid Batteries:	No
Exporter of Spent Lead Acid Batteries:	No
Recycler Activity Without Storage:	No
Manifest Broker:	No
Sub-Part P Indicator:	No

Hazardous Waste Summary:

Waste Code:	D002
Waste Description:	Corrosive Waste
Waste Code:	K086
Waste Description:	Solvent Washes And Sludges, Caustic Washes And Sludges, Or Water Washes And Sludges From Cleaning Tubs And Equipment Used In The Formulation Of Ink From Pigments, Driers, Soaps, And Stabilizers Containing Chromium And Lead.

Handler - Owner Operator:

Owner/Operator Indicator:	Operator
Owner/Operator Name: PAUL GIGANTE	
Legal Status:	Private
Date Became Current:	Not reported
Date Ended Current:	Not reported
Owner/Operator Address:	295 LAFAYETTE ST
Owner/Operator City,State,Zip:	NEW YORK, NY 10012
Owner/Operator Telephone:	212-343-0004
Owner/Operator Telephone Ext:	Not reported
Owner/Operator Fax:	Not reported
Owner/Operator Email:	Not reported
Owner/Operator Indicator:	Owner
Owner/Operator Name: PAUL GIGANTE	
Legal Status:	Private
Date Became Current:	Not reported
Date Ended Current:	Not reported
Owner/Operator Address:	295 LAFAYETTE ST
Owner/Operator City,State,Zip:	NEW YORK, NY 10012
Owner/Operator Telephone:	212-343-0004
Owner/Operator Telephone Ext:	Not reported
Owner/Operator Fax:	Not reported
Owner/Operator Email:	Not reported

GIGANTE VAZ & PARTNERS (Continued) **1000215456**

Owner/Operator Indicator: Owner
Owner/Operator Name: PAUL GIGANTE
Legal Status: Private
Date Became Current: Not reported
Date Ended Current: Not reported
Owner/Operator Address: 295 LAFAYETTE ST
Owner/Operator City,State,Zip: NEW YORK, NY 10012
Owner/Operator Telephone: 212-343-0004
Owner/Operator Telephone Ext: Not reported
Owner/Operator Fax: Not reported
Owner/Operator Email: Not reported

Historic Generators:

Receive Date: 19990708
Handler Name: GIGANTE VAZ & PARTNERS
Federal Waste Generator Description: Not a generator, verified
State District Owner: Ny
Large Quantity Handler of Universal Waste: No
Recognized Trader Importer: No
Recognized Trader Exporter: No
Spent Lead Acid Battery Importer: No
Spent Lead Acid Battery Exporter: No
Current Record: No
Non Storage Recycler Activity: Not reported
Electronic Manifest Broker: Not reported

Receive Date: 20060101
Handler Name: GIGANTE VAZ & PARTNERS
Federal Waste Generator Description: Not a generator, verified
State District Owner: Ny
Large Quantity Handler of Universal Waste: No
Recognized Trader Importer: No
Recognized Trader Exporter: No
Spent Lead Acid Battery Importer: No
Spent Lead Acid Battery Exporter: No
Current Record: No
Non Storage Recycler Activity: Not reported
Electronic Manifest Broker: Not reported

Receive Date: 20070101
Handler Name: GIGANTE VAZ & PARTNERS
Federal Waste Generator Description: Not a generator, verified
State District Owner: Ny
Large Quantity Handler of Universal Waste: No
Recognized Trader Importer: No
Recognized Trader Exporter: No
Spent Lead Acid Battery Importer: No
Spent Lead Acid Battery Exporter: No
Current Record: Yes
Non Storage Recycler Activity: Not reported
Electronic Manifest Broker: Not reported

Receive Date: 19931108
Handler Name: GIGANTE VAZ & PARTNERS
Federal Waste Generator Description: Small Quantity Generator
State District Owner: Ny
Large Quantity Handler of Universal Waste: No

GIGANTE VAZ & PARTNERS (Continued) **1000215456**

Recognized Trader Importer:	No
Recognized Trader Exporter:	No
Spent Lead Acid Battery Importer:	No
Spent Lead Acid Battery Exporter:	No
Current Record:	No
Non Storage Recycler Activity:	Not reported
Electronic Manifest Broker:	Not reported

List of NAICS Codes and Descriptions:

NAICS Code:	32551
NAICS Description:	Paint And Coating Manufacturing
NAICS Code:	32591
NAICS Description:	Printing Ink Manufacturing

Facility Has Received Notices of Violations:

Violations:	No Violations Found

Evaluation Action Summary:

Evaluations:	No Evaluations Found

FINDS:

Registry ID:	110004334051

Click Here for FRS Facility Detail Report:

Environmental Interest/Information System:
The Resource Conservation and Recovery Act Information System (RCRAInfo) is EPA's comprehensive information system in support of the Resource Conservation and Recovery Act (RCRA) of 1976 and the Hazardous and Solid Waste Amendments (HSWA) of 1984. It tracks many types of information about generators, transporters, treaters, storers, and disposers of hazardous waste.

Click this hyperlink while viewing on your computer to access additional FINDS: detail in the EDR Site Report.

ECHO:

Envid:	1000215456
Registry ID:	110004334051

DFR URL:

Name:	GIGANTE VAZ & PARTNERS
Address:	295 LAFAYETTE ST - 7TH FLOOR
City,State,Zip:	NEW YORK, NY 10012

NY MANIFEST:

EPA ID:	NYD001360494
Country:	USA
Name:	Gigante-Vaz
Address:	295 LAFAYETTE ST - 7TH FLOOR
Address 2:	Not reported
City,State,Zip:	NEW YORK, NY 10012
Zip 4:	Not reported
Location Address 1:	295 LA FAYETTE ST

GIGANTE VAZ & PARTNERS (Continued) **1000215456**

Location Address 2: Not reported
Location City,State,Zip: NEW YORK, NY 10012
Location Zip 4: Not reported
Facility Status: Not reported
Total Tanks: Not reported
Code: BP

Mailing:
Mailing Name: Gigante-Vaz
Mailing Contact: C Peracchino
Mailing Address 1: 295 LA FAYETTE ST
Mailing Address 2: Not reported
Mailing City,State,Zip: NEW YORK, NY 10012
Mailing Zip 4: Not reported
Mailing Country: USA
Mailing Phone: 2123430004

Manifest Data:
Document ID: NJA1938450
Manifest Status: Not reported
Trans1 State ID: S8690
Year: 1995
Trans2 State ID: Not reported
Generator Ship Date: 01/27/1995
Trans1 Recv Date: 01/27/1995
Trans2 Recv Date: Not reported
TSD Site Recv Date: 01/27/1995
Part A Recv Date: Not reported
Part B Recv Date: Not reported
Generator EPA ID: NYD001360494
Trans1 EPA ID: ILD984908202
Trans2 EPA ID: Not reported
TSDF ID 1: NJD000768093
TSDF ID 2: Not reported
Manifest Tracking Number: Not reported
Import Indicator: Not reported
Export Indicator: Not reported
Discr Quantity Indicator: Not reported
Discr Type Indicator: Not reported
Discr Residue Indicator: Not reported
Discr Partial Reject Indicator: Not reported
Discr Full Reject Indicator: Not reported
Manifest Ref Number: Not reported
Alt Facility RCRA ID: Not reported
Alt Facility Sign Date: Not reported
MGMT Method Type Code: Not reported
Waste Code 1: Silver
Waste Code 2: Not reported
Waste Code 3: Not reported
Waste Code 4: Not reported
Waste Code 5: Not reported
Waste Code 6: Not reported
Quantity: 00458
Units: Pounds
Number of Containers: 001
Container Type: Fiberboard or plastic drums, barrels, kegs
Handling Method: Burn

GIGANTE VAZ & PARTNERS (Continued) **1000215456**

Specific Gravity:	01.00
Document ID:	NJA2091903
Manifest Status:	Not reported
Trans1 State ID:	NJDEPE086
Year:	1995
Trans2 State ID:	Not reported
Generator Ship Date:	12/21/1995
Trans1 Recv Date:	12/21/1995
Trans2 Recv Date:	Not reported
TSD Site Recv Date:	12/22/1995
Part A Recv Date:	Not reported
Part B Recv Date:	Not reported
Generator EPA ID:	NYD001360494
Trans1 EPA ID:	ILD984908202
Trans2 EPA ID:	Not reported
TSDF ID 1:	NJD002182897
TSDF ID 2:	Not reported
Manifest Tracking Number:	Not reported
Import Indicator:	Not reported
Export Indicator:	Not reported
Discr Quantity Indicator:	Not reported
Discr Type Indicator:	Not reported
Discr Residue Indicator:	Not reported
Discr Partial Reject Indicator:	Not reported
Discr Full Reject Indicator:	Not reported
Manifest Ref Number:	Not reported
Alt Facility RCRA ID:	Not reported
Alt Facility Sign Date:	Not reported
MGMT Method Type Code:	Not reported
Waste Code 1:	Silver
Waste Code 2:	Not reported
Waste Code 3:	Not reported
Waste Code 4:	Not reported
Waste Code 5:	Not reported
Waste Code 6:	Not reported
Quantity:	01525
Units:	Pounds
Number of Containers:	003
Container Type:	Metal drums, barrels, kegs
Handling Method:	Burn
Specific Gravity:	01.00
Document ID:	NJA2115442
Manifest Status:	Not reported
Trans1 State ID:	NJDEPE086
Year:	1995
Trans2 State ID:	Not reported
Generator Ship Date:	06/20/1995
Trans1 Recv Date:	06/20/1995
Trans2 Recv Date:	Not reported
TSD Site Recv Date:	06/23/1995
Part A Recv Date:	Not reported
Part B Recv Date:	Not reported
Generator EPA ID:	NYD001360494
Trans1 EPA ID:	ILD984908202
Trans2 EPA ID:	Not reported

GIGANTE VAZ & PARTNERS (Continued) **1000215456**

TSDF ID 1:	NJD002182897
TSDF ID 2:	Not reported
Manifest Tracking Number:	Not reported
Import Indicator:	Not reported
Export Indicator:	Not reported
Discr Quantity Indicator:	Not reported
Discr Type Indicator:	Not reported
Discr Residue Indicator:	Not reported
Discr Partial Reject Indicator:	Not reported
Discr Full Reject Indicator:	Not reported
Manifest Ref Number:	Not reported
Alt Facility RCRA ID:	Not reported
Alt Facility Sign Date:	Not reported
MGMT Method Type Code:	Not reported
Waste Code 1:	Silver
Waste Code 2:	Not reported
Waste Code 3:	Not reported
Waste Code 4:	Not reported
Waste Code 5:	Not reported
Waste Code 6:	Not reported
Quantity:	01017
Units:	Pounds
Number of Containers:	002
Container Type:	Metal drums, barrels, kegs
Handling Method:	Burn
Specific Gravity:	01.00

Document ID:	NJA2544763
Manifest Status:	Not reported
Trans1 State ID:	08690
Year:	1996
Trans2 State ID:	Not reported
Generator Ship Date:	09/03/1996
Trans1 Recv Date:	09/03/1996
Trans2 Recv Date:	Not reported
TSD Site Recv Date:	09/04/1996
Part A Recv Date:	Not reported
Part B Recv Date:	Not reported
Generator EPA ID:	NYD001360494
Trans1 EPA ID:	ILD984908202
Trans2 EPA ID:	Not reported
TSDF ID 1:	NJD002182897
TSDF ID 2:	Not reported
Manifest Tracking Number:	Not reported
Import Indicator:	Not reported
Export Indicator:	Not reported
Discr Quantity Indicator:	Not reported
Discr Type Indicator:	Not reported
Discr Residue Indicator:	Not reported
Discr Partial Reject Indicator:	Not reported
Discr Full Reject Indicator:	Not reported
Manifest Ref Number:	Not reported
Alt Facility RCRA ID:	Not reported
Alt Facility Sign Date:	Not reported
MGMT Method Type Code:	Not reported
Waste Code 1:	Silver
Waste Code 2:	Not reported

GIGANTE VAZ & PARTNERS (Continued) **1000215456**

Waste Code 3:	Not reported
Waste Code 4:	Not reported
Waste Code 5:	Not reported
Waste Code 6:	Not reported
Quantity:	01016
Units:	Pounds
Number of Containers:	002
Container Type:	Metal drums, barrels, kegs
Handling Method:	Burn
Specific Gravity:	01.00
Document ID:	MAG2936640
Manifest Status:	Not reported
Trans1 State ID:	D77725
Year:	1994
Trans2 State ID:	Not reported
Generator Ship Date:	08/19/1994
Trans1 Recv Date:	08/19/1994
Trans2 Recv Date:	Not reported
TSD Site Recv Date:	08/19/1994
Part A Recv Date:	Not reported
Part B Recv Date:	Not reported
Generator EPA ID:	NYD001360494
Trans1 EPA ID:	MAD982755639
Trans2 EPA ID:	Not reported
TSDF ID 1:	MAD982755639
TSDF ID 2:	Not reported
Manifest Tracking Number:	Not reported
Import Indicator:	Not reported
Export Indicator:	Not reported
Discr Quantity Indicator:	Not reported
Discr Type Indicator:	Not reported
Discr Residue Indicator:	Not reported
Discr Partial Reject Indicator:	Not reported
Discr Full Reject Indicator:	Not reported
Manifest Ref Number:	Not reported
Alt Facility RCRA ID:	Not reported
Alt Facility Sign Date:	Not reported
MGMT Method Type Code:	Not reported
Waste Code 1:	Silver
Waste Code 2:	Not reported
Waste Code 3:	Not reported
Waste Code 4:	Not reported
Waste Code 5:	Not reported
Waste Code 6:	Not reported
Quantity:	00110
Units:	Gallons (liquids only)
Number of Containers:	002
Container Type:	Fiberboard or plastic drums, barrels, kegs
Handling Method:	Recycle
Specific Gravity:	01.00
Document ID:	NJA2695775
Manifest Status:	Not reported
Trans1 State ID:	08690
Year:	1996
Trans2 State ID:	Not reported

GIGANTE VAZ & PARTNERS (Continued) **1000215456**

Generator Ship Date:	11/19/1996
Trans1 Recv Date:	11/19/1996
Trans2 Recv Date:	Not reported
TSD Site Recv Date:	11/21/1996
Part A Recv Date:	Not reported
Part B Recv Date:	Not reported
Generator EPA ID:	NYD001360494
Trans1 EPA ID:	ILD984908202
Trans2 EPA ID:	Not reported
TSDF ID 1:	NJD002182897
TSDF ID 2:	Not reported
Manifest Tracking Number:	Not reported
Import Indicator:	Not reported
Export Indicator:	Not reported
Discr Quantity Indicator:	Not reported
Discr Type Indicator:	Not reported
Discr Residue Indicator:	Not reported
Discr Partial Reject Indicator:	Not reported
Discr Full Reject Indicator:	Not reported
Manifest Ref Number:	Not reported
Alt Facility RCRA ID:	Not reported
Alt Facility Sign Date:	Not reported
MGMT Method Type Code:	Not reported
Waste Code 1:	Silver
Waste Code 2:	Not reported
Waste Code 3:	Not reported
Waste Code 4:	Not reported
Waste Code 5:	Not reported
Waste Code 6:	Not reported
Quantity:	00785
Units:	Pounds
Number of Containers:	002
Container Type:	Metal drums, barrels, kegs
Handling Method:	Recycle
Specific Gravity:	01.00

AL917 **REI** **E MANIFEST** **1031543747**
SW **295 LAFAYETTE STREET** **N/A**
1/8-1/4 **NEW YORK, NY 10012**
0.215 mi.
1135 ft. **Site 15 of 20 in cluster AL**

Relative: E MANIFEST:
Lower

Actual:
41 ft.

Manifest Tracking Number:	200786397CLE
Last Updated Date:	20240618
Shipped Date:	20240430
Received Date:	20240517
Manifest Status:	Signed
Submission Type:	DataImage5Copy
Origin Type:	Service
Generator EPA ID:	CESQG
Generator Name:	Rei
Generator Location Street Number:	Not reported
Generator Location Street 1:	295 LAFAYETTE STREET
Generator Location Street 2:	Not reported
Generator Location City:	NEW YORK
Generator Location State:	NY

REI (Continued) **1031543747**

Generator Location Zip:	10012
Generator Mail Street Number:	Not reported
Generator Mail Street 1:	295 LAFAYETTE STREET
Generator Mail Street 2:	Not reported
Generator Mail City:	NEW YORK
Generator Mail Zip:	10012
Generator Mail State:	NY
Generator Contact Company Name:	Not reported
Designated Facility EPA ID:	PAD085690592
Designated Facility Name:	Republic Environmental Systems, Inc. (Pa) (Esol)
Designated Facility Mail Street Number:	2869
Designated Facility Mail Street 1:	Not reported
Designated Facility Mail Street 2:	SANDSTONE DRIVE
Designated Facility Mail City:	HATFIELD
Designated Facility Mail Zip:	19440
Designated Facility Mail State:	PA
Designated Facility Location Street Number:	2869
Designated Facility Location Street 1:	SANDSTONE DRIVE
Designated Facility Location Street 2:	Not reported
Designated Facility Location City:	HATFIELD
Designated Facility Location Zip:	19440
Designated Facility Location State:	PA
Designated Facility Contact Company Name:	Not reported
Manifest Residue Indicator:	N
Rejection Indicator:	N

Transporter:

Manifest Tracking Number:	200786397CLE
Transporter Line Number:	1
Transporter EPA ID:	PAD982661381
Transporter Name:	Republic Environmental Systems

Waste Line:

Manifest Tracking Number:	200786397CLE
Waste Line Number:	1
U.S. DOT Hazardous Indicator:	Y
U.S. DOT ID Number:	UN3266
U.S. DOT Description:	Un3266, Waste Corrosive Liquid, Basic, Inorganic, N.O.S. (Potassium Hydroxide, Sodium Hypochlorite), 8, Pg-Ii
Non-Hazardous Waste Description:	Not reported
Number of Containers:	1
Container Type Code:	CF
Container Type Description:	Fiber or plastic boxes, cartons, cases
Waste Quantity:	108
Quantity Unit of Measure Code:	P
Quantity Unit of Measure Description:	Pounds
Waste Quantity, in Tons:	0.054
Acute Waste Quantity, in Tons:	0
Non-Acute Waste Quantity, in Tons:	0.054
Waste Quantity, in Kilograms:	48.97962
Acute Waste Quantity, in Kilograms:	0
Non-Acute Waste Quantity, in Kilorgrams:	48.97962
Management Method Code:	H121
Management Method Description:	NEUTRALIZATION ONLY
Waste Residue Indicator:	N
Quantity Discrepancy Indicator:	N

REI (Continued) **1031543747**

Waste Type Discrepancy Indicator:	N
Waste Density:	Not reported
Waste Density Unit of Measure Code:	Not reported
Waste Density Unit of Measure Description:	Not reported
Form Code:	Not reported
Form Code Description:	Not reported
Source Code:	Not reported
Source Code Description:	Not reported
Waste Minimization Code:	Not reported
Waste Minimization Code Description:	Not reported
Consent Number:	Not reported
EPA Waste Indicator:	Y
Federal Waste Codes:	D002
Quantity Haz Kg:	48.97962
Quantity Haz Tons:	0.054
Quantity Non Haz Kg:	0
Quantity Non Haz Tons:	0
State Waste Codes:	NY-T

AW918 **NYU - GODDARD HALL** **RCRA-SQG** **1031286389**
NW **79 WASHINGTON SQUARE EAST** **E MANIFEST** **NYR000269407**
1/8-1/4 **NEW YORK, NY 10003**
0.215 mi.
1137 ft. **Site 1 of 10 in cluster AW**

Relative: **Lower**

Actual: **33 ft.**

RCRA Listings:

Date Form Received by Agency:		20240730
Handler Name:		New York University - Goddard Hall
Handler Address:		Washington Sq East
Handler City,State,Zip:		NEW YORK, NY 10003
EPA ID:		NYR000269407
Contact Name:		ERIN BROWER
Contact Address:		ASTOR PL 5TH FLOOR EHS
Contact City,State,Zip:		NEW YORK, NY 10003
Contact Telephone:		212-998-1450
Contact Fax:		Not reported
Contact Email:		ERIN.BROWER@NYU.EDU
Contact Title:		ASSISTANT DIRECTOR, EHS
EPA Region:		02
Land Type:		Private
Federal Waste Generator Description:		Small Quantity Generator
Non-Notifier:		Not reported
Biennial Report Cycle:		Not reported
Accessibility:		Not reported
Active Site Indicator:		Handler Activities
State District Owner:		Ny
State District:		NYSDEC R2
Mailing Address:		ASTOR PL 7TH FLOOR EHS
Mailing City,State,Zip:		NEW YORK, NY 10003
Owner Name:	New York University	
Owner Type:		Private
Operator Name:	New York University	
Operator Type:		Private
Short-Term Generator Activity:		Yes
Importer Activity:		No
Mixed Waste Generator:		No
Transporter Activity:		No
Transfer Facility Activity:		No

NYU - GODDARD HALL (Continued) **1031286389**

Recycler Activity with Storage:	No
Small Quantity On-Site Burner Exemption:	No
Smelting Melting and Refining Furnace Exemption:	No
Underground Injection Control:	No
Off-Site Waste Receipt:	No
Universal Waste Indicator:	No
Universal Waste Destination Facility:	No
Federal Universal Waste:	No
Active Site State-Reg Handler:	---
Federal Facility Indicator:	Not reported
Hazardous Secondary Material Indicator:	N
Sub-Part K Indicator:	Not reported
2018 GPRA Permit Baseline:	Not on the Baseline
2018 GPRA Renewals Baseline:	Not on the Baseline
202 GPRA Corrective Action Baseline:	No
Subject to Corrective Action Universe:	No
Non-TSDFs Where RCRA CA has Been Imposed Universe:	No
Corrective Action Priority Ranking:	No NCAPS ranking
Environmental Control Indicator:	No
Institutional Control Indicator:	No
Human Exposure Controls Indicator:	N/A
Groundwater Controls Indicator:	N/A
Significant Non-Complier Universe:	No
Unaddressed Significant Non-Complier Universe:	No
Addressed Significant Non-Complier Universe:	No
Significant Non-Complier With a Compliance Schedule Universe:	No
Financial Assurance Required:	Not reported
Handler Date of Last Change:	20240730
Recognized Trader-Importer:	No
Recognized Trader-Exporter:	No
Importer of Spent Lead Acid Batteries:	No
Exporter of Spent Lead Acid Batteries:	No
Recycler Activity Without Storage:	No
Manifest Broker:	No
Sub-Part P Indicator:	No

Hazardous Waste Summary:

Waste Code:	D008
Waste Description:	Lead

Handler - Owner Operator:

Owner/Operator Indicator:	Operator
Owner/Operator Name: NEW YORK UNIVERSITY	
Legal Status:	Private
Date Became Current:	Not reported
Date Ended Current:	Not reported
Owner/Operator Address:	70 WASHINGTON SQ SOUTH
Owner/Operator City,State,Zip:	NEW YORK, NY 10012
Owner/Operator Telephone:	Not reported
Owner/Operator Telephone Ext:	Not reported
Owner/Operator Fax:	Not reported
Owner/Operator Email:	Not reported

Owner/Operator Indicator:	Owner
Owner/Operator Name: NEW YORK UNIVERSITY	

NYU - GODDARD HALL (Continued) **1031286389**

Legal Status: Private
Date Became Current: Not reported
Date Ended Current: Not reported
Owner/Operator Address: 70 WASHINGTON SQ SOUTH
Owner/Operator City,State,Zip: NEW YORK, NY 10012
Owner/Operator Telephone: Not reported
Owner/Operator Telephone Ext: Not reported
Owner/Operator Fax: Not reported
Owner/Operator Email: Not reported

Historic Generators:
Receive Date: 20240730
Handler Name: NEW YORK UNIVERSITY - GODDARD HALL
Federal Waste Generator Description: Small Quantity Generator
State District Owner: Ny
Large Quantity Handler of Universal Waste: No
Recognized Trader Importer: No
Recognized Trader Exporter: No
Spent Lead Acid Battery Importer: No
Spent Lead Acid Battery Exporter: No
Current Record: Yes
Non Storage Recycler Activity: No
Electronic Manifest Broker: No

List of NAICS Codes and Descriptions:
NAICS Code: 611310
NAICS Description: Colleges, Universities, And Professional Schools

Facility Has Received Notices of Violations:
Violations: No Violations Found

Evaluation Action Summary:
Evaluations: No Evaluations Found

E MANIFEST:
Manifest Tracking Number: 019348401FLE
Last Updated Date: 20240823
Shipped Date: 20240806
Received Date: 20240809
Manifest Status: Signed
Submission Type: DataImage5Copy
Origin Type: Service
Generator EPA ID: NYR000269407
Generator Name: Nyu - Goddard Hall
Generator Location Street Number: 79
Generator Location Street 1: 79 WASHINGTON SQUARE EAST
Generator Location Street 2: Not reported
Generator Location City: NEW YORK
Generator Location State: NY
Generator Location Zip: 10003
Generator Mail Street Number: 10
Generator Mail Street 1: 665 BROADWAY
Generator Mail Street 2: Not reported
Generator Mail City: NEW YORK

NYU - GODDARD HALL (Continued) **1031286389**

Generator Mail Zip:	10012
Generator Mail State:	NY
Generator Contact Company Name:	Not reported
Designated Facility EPA ID:	NYD077444263
Designated Facility Name:	Triumvirate Environmental (Nyc), Llc
Designated Facility Mail Street Number:	42-14
Designated Facility Mail Street 1:	Not reported
Designated Facility Mail Street 2:	19TH AVENUE
Designated Facility Mail City:	ASTORIA
Designated Facility Mail Zip:	11105
Designated Facility Mail State:	NY
Designated Facility Location Street Number:	42-14
Designated Facility Location Street 1:	19TH AVENUE
Designated Facility Location Street 2:	Not reported
Designated Facility Location City:	ASTORIA
Designated Facility Location Zip:	11105
Designated Facility Location State:	NY
Designated Facility Contact Company Name:	Not reported
Manifest Residue Indicator:	N
Rejection Indicator:	N

Transporter:

Manifest Tracking Number:	019348401FLE
Transporter Line Number:	1
Transporter EPA ID:	MAC300016672
Transporter Name:	Triumvirate Environmental, Inc.

Waste Line:

Manifest Tracking Number:	019348401FLE
Waste Line Number:	1
U.S. DOT Hazardous Indicator:	Y
U.S. DOT ID Number:	NA3077
U.S. DOT Description:	Na3077, Hazardous Waste, Solid, N.O.S. (Lead Paint Chips), 9, Iii Rq: (D008)
Non-Hazardous Waste Description:	Not reported
Number of Containers:	7
Container Type Code:	DM
Container Type Description:	Metal drums, barrels, kegs
Waste Quantity:	1250
Quantity Unit of Measure Code:	P
Quantity Unit of Measure Description:	Pounds
Waste Quantity, in Tons:	0.625
Acute Waste Quantity, in Tons:	0
Non-Acute Waste Quantity, in Tons:	0.625
Waste Quantity, in Kilograms:	566.89375
Acute Waste Quantity, in Kilograms:	0
Non-Acute Waste Quantity, in Kilorgrams:	566.89375
Management Method Code:	H141
Management Method Description:	STORAGE, BULKING AND/OR TRANSFER OFF SITE
Waste Residue Indicator:	N
Quantity Discrepancy Indicator:	N
Waste Type Discrepancy Indicator:	N
Waste Density:	Not reported
Waste Density Unit of Measure Code:	Not reported
Waste Density Unit of Measure Description:	Not reported
Form Code:	Not reported

NYU - GODDARD HALL (Continued) **1031286389**

Form Code Description:	Not reported
Source Code:	Not reported
Source Code Description:	Not reported
Waste Minimization Code:	Not reported
Waste Minimization Code Description:	Not reported
Consent Number:	Not reported
EPA Waste Indicator:	Y
Federal Waste Codes:	D008
Quantity Haz Kg:	566.89375
Quantity Haz Tons:	0.625
Quantity Non Haz Kg:	0
Quantity Non Haz Tons:	0
State Waste Codes:	NY-T

AS919 **LA SALLE ACADEMY** **NY AST** **A100469340**
SE **44 EAST 2ND STREET** **N/A**
1/8-1/4 **NEW YORK, NY 10003**
0.216 mi.
1138 ft. **Site 20 of 42 in cluster AS**

Relative: **Lower**
Actual: **38 ft.**

AST:

Name:	LA SALLE ACADEMY
Address:	44 EAST 2ND STREET
City,State,Zip:	NEW YORK, NY 10003
Region:	STATE
DEC Region:	2
Site Status:	Active
Facility Id:	2-080896
Program Type:	PBS
UTM X:	585313.02407
UTM Y:	4508700.60183
Expiration Date:	01/14/2022
Site Type:	School

Affiliation Records:

Site Id:	1654
Affiliation Type:	Mail Contact
Company Name:	BROTHERS OF THE CHRISTIAN SCHOOL
Contact Type:	Not reported
Contact Name:	Not reported
Address1:	800 NEWMAN SPRINGS ROAD
Address2:	Not reported
City:	LINCROFT
State:	NJ
Zip Code:	07738
Country Code:	001
Phone:	(732) 842-7420
EMail:	CBNY@CBNEWYORK.ORG
Fax Number:	Not reported
Modified By:	DXLIVING
Date Last Modified:	2006-11-21

Site Id:	1654
Affiliation Type:	Facility Operator
Company Name:	LA SALLE ACADEMY
Contact Type:	Not reported
Contact Name:	BROTHER JAMES MARTINO
Address1:	Not reported

LA SALLE ACADEMY (Continued) **A100469340**

Address2:	Not reported
City:	Not reported
State:	NN
Zip Code:	Not reported
Country Code:	001
Phone:	(212) 475-8940
EMail:	Not reported
Fax Number:	Not reported
Modified By:	TRANSLAT
Date Last Modified:	2004-03-04

Site Id:	1654
Affiliation Type:	Emergency Contact
Company Name:	BROTHERS OF THE CHRISTIAN SCHOOL
Contact Type:	Not reported
Contact Name:	JORGE ZAVALA
Address1:	Not reported
Address2:	Not reported
City:	Not reported
State:	NN
Zip Code:	Not reported
Country Code:	001
Phone:	(718) 851-3141
EMail:	Not reported
Fax Number:	Not reported
Modified By:	TRANSLAT
Date Last Modified:	2004-03-04

Site Id:	1654
Affiliation Type:	Facility Owner
Company Name:	BROTHERS OF THE CHRISTIAN SCHOOL
Contact Type:	PRESIDENT
Contact Name:	BRO. MICHAEL FARRELL
Address1:	800 NEWMAN SPRINGS ROAD
Address2:	Not reported
City:	LINCROFT
State:	NJ
Zip Code:	07738
Country Code:	001
Phone:	(732) 842-7420
EMail:	Not reported
Fax Number:	Not reported
Modified By:	DXLIVING
Date Last Modified:	2006-11-21

Tank Info:

Tank Number:	001
Tank Id:	2715
Material Code:	0001
Common Name of Substance:	#2 Fuel Oil (On-Site Consumption)

Equipment Records:

H99 - Tank Leak Detection - Other
I04 - Overfill - Product Level Gauge (A/G)
A00 - Tank Internal Protection - None

LA SALLE ACADEMY (Continued) **A100469340**

D01 - Pipe Type - Steel/Carbon Steel/Iron
E00 - Piping Secondary Containment - None
K00 - Spill Prevention - None
L09 - Piping Leak Detection - Exempt Suction Piping
B00 - Tank External Protection - None
C00 - Pipe Location - No Piping
F00 - Pipe External Protection - None
G04 - Tank Secondary Containment - Double-Walled (Underground)
J02 - Dispenser - Suction Dispenser

Tank Location:	Aboveground in subterranean vault with access for inspections..... Tank in subterranean vault but accessible for inspection.
Tank Type:	Steel/Carbon Steel/Iron
Tank Status:	In Service
Pipe Model:	Not reported
Install Date:	12/01/1936
Capacity Gallons:	3000
Tightness Test Method:	NN
Date Test:	Not reported
Next Test Date:	Not reported
Date Tank Closed:	Not reported
Register:	True
Modified By:	MJGRIFFI
Last Modified:	05/09/2022
Material Name:	#2 fuel oil (on-site consumption)

AV920 **CON EDISON** **RCRA NonGen / NLR** **1012185524**
WSW **HOUSTON ST & BROADWAY** **NY MANIFEST** **NYP004163325**
1/8-1/4 **NEW YORK, NY 10008**
0.216 mi.
1141 ft. **Site 8 of 23 in cluster AV**

Relative: **Lower**
Actual: **40 ft.**

RCRA Listings:

Date Form Received by Agency:		20160601
Handler Name:		Con Edison
Handler Address:		Houston St & Broadway
Handler City,State,Zip:		NEW YORK, NY 10008
EPA ID:		NYP004163325
Contact Name:		MICHAEL BETO
Contact Address:		Not reported
Contact City,State,Zip:		Not reported
Contact Telephone:		917-337-5519
Contact Fax:		Not reported
Contact Email:		Not reported
Contact Title:		Not reported
EPA Region:		02
Land Type:		Private
Federal Waste Generator Description:		Not a generator, verified
Non-Notifier:		Not reported
Biennial Report Cycle:		Not reported
Accessibility:		Not reported
Active Site Indicator:		Not reported
State District Owner:		Ny
State District:		NYSDEC R2
Mailing Address:		4 IRVING PL, RM 828
Mailing City,State,Zip:		NEW YORK, NY 10003
Owner Name:	Not reported	
Owner Type:		Not reported
Operator Name:	Not reported	

CON EDISON (Continued) **1012185524**

Operator Type:	Not reported
Short-Term Generator Activity:	No
Importer Activity:	No
Mixed Waste Generator:	No
Transporter Activity:	No
Transfer Facility Activity:	No
Recycler Activity with Storage:	No
Small Quantity On-Site Burner Exemption:	No
Smelting Melting and Refining Furnace Exemption:	No
Underground Injection Control:	No
Off-Site Waste Receipt:	No
Universal Waste Indicator:	No
Universal Waste Destination Facility:	No
Federal Universal Waste:	No
Active Site State-Reg Handler:	---
Federal Facility Indicator:	Not reported
Hazardous Secondary Material Indicator:	N
Sub-Part K Indicator:	Not reported
2018 GPRA Permit Baseline:	Not on the Baseline
2018 GPRA Renewals Baseline:	Not on the Baseline
202 GPRA Corrective Action Baseline:	No
Subject to Corrective Action Universe:	No
Non-TSDFs Where RCRA CA has Been Imposed Universe:	No
Corrective Action Priority Ranking:	No NCAPS ranking
Environmental Control Indicator:	No
Institutional Control Indicator:	No
Human Exposure Controls Indicator:	N/A
Groundwater Controls Indicator:	N/A
Significant Non-Complier Universe:	No
Unaddressed Significant Non-Complier Universe:	No
Addressed Significant Non-Complier Universe:	No
Significant Non-Complier With a Compliance Schedule Universe:	No
Financial Assurance Required:	Not reported
Handler Date of Last Change:	20160720
Recognized Trader-Importer:	No
Recognized Trader-Exporter:	No
Importer of Spent Lead Acid Batteries:	No
Exporter of Spent Lead Acid Batteries:	No
Recycler Activity Without Storage:	No
Manifest Broker:	No
Sub-Part P Indicator:	No

Historic Generators:

Receive Date:	20090113
Handler Name: CON EDISON	
Federal Waste Generator Description:	Very Small Quantity Generator (formerly Conditionally-Exempt Small Quantity Generator
State District Owner:	Not reported
Large Quantity Handler of Universal Waste:	No
Recognized Trader Importer:	No
Recognized Trader Exporter:	No
Spent Lead Acid Battery Importer:	No
Spent Lead Acid Battery Exporter:	No
Current Record:	No
Non Storage Recycler Activity:	Not reported
Electronic Manifest Broker:	Not reported

CON EDISON (Continued) **1012185524**

Receive Date:	20160601
Handler Name: CON EDISON	
Federal Waste Generator Description:	Not a generator, verified
State District Owner:	Ny
Large Quantity Handler of Universal Waste:	No
Recognized Trader Importer:	No
Recognized Trader Exporter:	No
Spent Lead Acid Battery Importer:	No
Spent Lead Acid Battery Exporter:	No
Current Record:	Yes
Non Storage Recycler Activity:	Not reported
Electronic Manifest Broker:	Not reported

List of NAICS Codes and Descriptions:

NAICS Codes:	No NAICS Codes Found

Facility Has Received Notices of Violations:

Violations:	No Violations Found

Evaluation Action Summary:

Evaluations:	No Evaluations Found

NY MANIFEST:

EPA ID:	NYP004163325
Country:	USA
Name:	Consolidated Edison
Address:	HOUSTON ST & BROADWAY
Address 2:	Not reported
City,State,Zip:	NEW YORK, NY 10008
Zip 4:	Not reported
Location Address 1:	BROADWAY & HOUSTON ST
Location Address 2:	Not reported
Location City,State,Zip:	NEW YORK, NY
Location Zip 4:	Not reported
Facility Status:	Not reported
Total Tanks:	Not reported
Code:	BP

Mailing:

Mailing Name:	Consolidated Edison
Mailing Contact:	Consolidated Edison
Mailing Address 1:	4 IRVING PL RM 828
Mailing Address 2:	Not reported
Mailing City,State,Zip:	NEW YORK, NY 10003
Mailing Zip 4:	Not reported
Mailing Country:	USA
Mailing Phone:	2124602808

Manifest Data:

Document ID:	Not reported
Manifest Status:	Not reported
Trans1 State ID:	NYD006982359
Year:	2018
Trans2 State ID:	Not reported

CON EDISON (Continued) **1012185524**

Generator Ship Date:	01/23/2009
Trans1 Recv Date:	01/23/2009
Trans2 Recv Date:	Not reported
TSD Site Recv Date:	01/27/2009
Part A Recv Date:	Not reported
Part B Recv Date:	Not reported
Generator EPA ID:	NYP004163325
Trans1 EPA ID:	Not reported
Trans2 EPA ID:	Not reported
TSDF ID 1:	NYD077444263
TSDF ID 2:	Not reported
Manifest Tracking Number:	001433921FLE
Import Indicator:	N
Export Indicator:	N
Discr Quantity Indicator:	N
Discr Type Indicator:	N
Discr Residue Indicator:	N
Discr Partial Reject Indicator:	N
Discr Full Reject Indicator:	N
Manifest Ref Number:	Not reported
Alt Facility RCRA ID:	Not reported
Alt Facility Sign Date:	Not reported
MGMT Method Type Code:	H141
Waste Code a:	Lead
Waste Code b:	Chromium
Waste Code c:	Cadmium
Waste Code e:	B007
Waste Code f:	Not reported
Waste Code g:	Not reported
Waste Code 1:	Not reported
Waste Code 2:	Not reported
Waste Code 3:	Not reported
Waste Code 4:	Not reported
Waste Code 5:	Not reported
Waste Code 6:	Not reported
Quantity:	50
Units:	Kilograms
Number of Containers:	1
Container Type:	Metal drums, barrels, kegs
Handling Method:	Landfill
Specific Gravity:	1

AU921 **GEORGETOWN PLAZA OWNERS CORP.** **NY AST** **U004076153**
North **60 EAST 8TH STREET** **N/A**
1/8-1/4 **NEW YORK, NY 10003**
0.216 mi.
1142 ft. **Site 2 of 9 in cluster AU**

Relative: AST:
Lower

Actual:
37 ft.

Name:	GEORGETOWN PLAZA OWNERS CORP.
Address:	60 EAST 8TH STREET
City,State,Zip:	NEW YORK, NY 10003
Region:	STATE
DEC Region:	2
Site Status:	Active
Facility Id:	2-055069
Program Type:	PBS

GEORGETOWN PLAZA OWNERS CORP. (Continued) **U004076153**

UTM X: 585053.20801
UTM Y: 4509345.19656
Expiration Date: 12/02/2026
Site Type: Apartment Building/Office Building

Affiliation Records:

Site Id: 803
Affiliation Type: Facility Owner
Company Name: THE 60 EAST 8TH ST. CONDOMINIUM
Contact Type: VP, COMPLIANCE AND TRANSITIONS DIVISION
Contact Name: STEPHANIE CARDELLO
Address1: 60 EAST 8TH STREET
Address2: Not reported
City: NEW YORK
State: NY
Zip Code: 10003
Country Code: 001
Phone: (212) 877-8500
EMail: Not reported
Fax Number: Not reported
Modified By: JSMACRI
Date Last Modified: 2021-11-03

Site Id: 803
Affiliation Type: Emergency Contact
Company Name: THE 60 EAST 8TH ST. CONDOMINIUM
Contact Type: Not reported
Contact Name: VALDET BELLCISHTA
Address1: Not reported
Address2: Not reported
City: Not reported
State: NN
Zip Code: Not reported
Country Code: 999
Phone: (917) 620-4913
EMail: Not reported
Fax Number: Not reported
Modified By: nFormUpd
Date Last Modified: 2022-12-26

Site Id: 803
Affiliation Type: Facility Operator
Company Name: VALDET BELLCISHTA
Contact Type: Not reported
Contact Name: VALDET BELLCISHTA
Address1: 60 East 8th Street
Address2: Not reported
City: New York
State: NY
Zip Code: 10003
Country Code: 001
Phone: (917) 620-4913
EMail: compliance.ny@fsresidential.com
Fax Number: Not reported
Modified By: nFormUpd
Date Last Modified: 2022-12-26

Site Id: 803

GEORGETOWN PLAZA OWNERS CORP. (Continued) **U004076153**

Affiliation Type:	Mail Contact
Company Name:	FIRST SERVICE RESIDENTIAL
Contact Type:	Not reported
Contact Name:	FIRST SERVICE RESIDENTIAL- COMPLIANCE DEPARTMENT
Address1:	575 5th Avenue
Address2:	14TH FLOOR
City:	NEW YORK
State:	NY
Zip Code:	10017
Country Code:	001
Phone:	(212) 634-8900
EMail:	COMPLIANCE.NY@FSRESIDENTIAL.COM
Fax Number:	Not reported
Modified By:	nFormUpd
Date Last Modified:	2022-12-26

Tank Info:

Tank Number:	001
Tank Id:	1741
Material Code:	0003
Common Name of Substance:	#6 Fuel Oil (On-Site Consumption)

Equipment Records:

	I04 - Overfill - Product Level Gauge (A/G)
	B00 - Tank External Protection - None
	C00 - Pipe Location - No Piping
	F00 - Pipe External Protection - None
	G02 - Tank Secondary Containment - Vault (w/access)
	A00 - Tank Internal Protection - None
	D01 - Pipe Type - Steel/Carbon Steel/Iron
	E00 - Piping Secondary Containment - None
	H00 - Tank Leak Detection - None
	K00 - Spill Prevention - None
	L09 - Piping Leak Detection - Exempt Suction Piping
	J02 - Dispenser - Suction Dispenser
Tank Location:	Aboveground in subterranean vault with access for inspections.....
	Tank in subterranean vault but accessible for inspection.
Tank Type:	Steel/Carbon Steel/Iron
Tank Status:	In Service
Pipe Model:	Not reported
Install Date:	11/17/1948
Capacity Gallons:	20000
Tightness Test Method:	-
Date Test:	Not reported
Next Test Date:	Not reported
Date Tank Closed:	Not reported
Register:	True
Modified By:	MJGRIFFI
Last Modified:	05/09/2022
Material Name:	#2 fuel oil (on-site consumption)

AJ922 **CONSOLIDATED EDISON CO OF NY INC.** **E MANIFEST** **1031630063**
SSW **283 MOTT ST** **N/A**
1/8-1/4 **NEW YORK, NY 10012**
0.216 mi.
1143 ft. **Site 14 of 17 in cluster AJ**

Relative:
Higher

Actual:
42 ft.

E MANIFEST:

Manifest Tracking Number:	018395381FLE
Last Updated Date:	20230427
Shipped Date:	20230417
Received Date:	20230417
Manifest Status:	Signed
Submission Type:	DataImage5Copy
Origin Type:	Service
Generator EPA ID:	NYR000114579
Generator Name:	Consolidated Edison Co Of Ny Inc.
Generator Location Street Number:	Not reported
Generator Location Street 1:	283 MOTT ST
Generator Location Street 2:	Not reported
Generator Location City:	NEW YORK
Generator Location State:	NY
Generator Location Zip:	10012
Generator Mail Street Number:	Not reported
Generator Mail Street 1:	116 SKYLINE DRIVE
Generator Mail Street 2:	Not reported
Generator Mail City:	SOUTH PLAINFIELD
Generator Mail Zip:	07080
Generator Mail State:	NJ
Generator Contact Company Name:	Not reported
Designated Facility EPA ID:	NJD991291105
Designated Facility Name:	Clean Earth Of North Jersey
Designated Facility Mail Street Number:	105
Designated Facility Mail Street 1:	Not reported
Designated Facility Mail Street 2:	JACOBUS AVE
Designated Facility Mail City:	KEARNY
Designated Facility Mail Zip:	07032
Designated Facility Mail State:	NJ
Designated Facility Location Street Number:	105
Designated Facility Location Street 1:	JACOBUS AVE
Designated Facility Location Street 2:	Not reported
Designated Facility Location City:	KEARNY
Designated Facility Location Zip:	07032
Designated Facility Location State:	NJ
Designated Facility Contact Company Name:	Not reported
Manifest Residue Indicator:	N
Rejection Indicator:	N

Transporter:

Manifest Tracking Number:	018395381FLE
Transporter Line Number:	1
Transporter EPA ID:	MAD039322250
Transporter Name:	Clean Harbors Environmental Services Inc

Waste Line:

Manifest Tracking Number:	018395381FLE
Waste Line Number:	1
U.S. DOT Hazardous Indicator:	Y
U.S. DOT ID Number:	NA3082

CONSOLIDATED EDISON CO OF NY INC. (Continued) **1031630063**

U.S. DOT Description:	Na3082, Hazardous Waste, Liquid N.O.S., 9, Pg Iii, Rq
Non-Hazardous Waste Description:	Not reported
Number of Containers:	1
Container Type Code:	TT
Container Type Description:	Cargo tanks (tank trucks)
Waste Quantity:	500
Quantity Unit of Measure Code:	P
Quantity Unit of Measure Description:	Pounds
Waste Quantity, in Tons:	0.25
Acute Waste Quantity, in Tons:	0
Non-Acute Waste Quantity, in Tons:	0.25
Waste Quantity, in Kilograms:	226.7575
Acute Waste Quantity, in Kilograms:	0
Non-Acute Waste Quantity, in Kilorgrams:	226.7575
Management Method Code:	H110
Management Method Description:	STABILIZATION
Waste Residue Indicator:	N
Quantity Discrepancy Indicator:	N
Waste Type Discrepancy Indicator:	N
Waste Density:	Not reported
Waste Density Unit of Measure Code:	Not reported
Waste Density Unit of Measure Description:	Not reported
Form Code:	Not reported
Form Code Description:	Not reported
Source Code:	Not reported
Source Code Description:	Not reported
Waste Minimization Code:	Not reported
Waste Minimization Code Description:	Not reported
Consent Number:	Not reported
EPA Waste Indicator:	Y
Federal Waste Codes:	D008
Quantity Haz Kg:	226.7575
Quantity Haz Tons:	0.25
Quantity Non Haz Kg:	Not reported
Quantity Non Haz Tons:	Not reported
State Waste Codes:	NY-T

AR923 **CON ED** **NY MANIFEST** **S118463686**
ESE **90 E 4TH ST** **N/A**
1/8-1/4 **NEW YORK, NY 10003**
0.217 mi.
1144 ft. **Site 6 of 26 in cluster AR**

Relative: NY MANIFEST:
Lower

Actual:
35 ft.

EPA ID:	NYP004855538
Country:	USA
Name:	Con Ed
Address:	90 E 4TH ST
Address 2:	SB 857
City,State,Zip:	NEW YORK, NY 10003
Zip 4:	Not reported
Location Address 1:	90 E 4TH ST
Location Address 2:	SB 857
Location City,State,Zip:	NEW YORK, NY 10003
Location Zip 4:	Not reported
Facility Status:	Not reported
Total Tanks:	Not reported
Code:	BP

CON ED (Continued) **S118463686**

Mailing:
Mailing Name: Con Ed
Mailing Contact: Tom Teeling
Mailing Address 1: 4 IRVING PLACE - 15TH FLOOR
Mailing Address 2: Not reported
Mailing City,State,Zip: NEW YORK, NY 10003
Mailing Zip 4: Not reported
Mailing Country: USA
Mailing Phone: 2124603770

Manifest Data:
Document ID: Not reported
Manifest Status: Not reported
Trans1 State ID: NJ0000027193
Year: 2018
Trans2 State ID: Not reported
Generator Ship Date: 10/19/2015
Trans1 Recv Date: 10/19/2015
Trans2 Recv Date: Not reported
TSD Site Recv Date: 10/20/2015
Part A Recv Date: Not reported
Part B Recv Date: Not reported
Generator EPA ID: NYP004855538
Trans1 EPA ID: Not reported
Trans2 EPA ID: Not reported
TSDF ID 1: NJD002200046
TSDF ID 2: Not reported
Manifest Tracking Number: 013245213JJK
Import Indicator: N
Export Indicator: N
Discr Quantity Indicator: N
Discr Type Indicator: N
Discr Residue Indicator: N
Discr Partial Reject Indicator: N
Discr Full Reject Indicator: N
Manifest Ref Number: Not reported
Alt Facility RCRA ID: Not reported
Alt Facility Sign Date: Not reported
MGMT Method Type Code: H110
Waste Code a: Lead
Waste Code b: Not reported
Waste Code c: Not reported
Waste Code e: Not reported
Waste Code f: Not reported
Waste Code g: Not reported
Waste Code 1: Not reported
Waste Code 2: Not reported
Waste Code 3: Not reported
Waste Code 4: Not reported
Waste Code 5: Not reported
Waste Code 6: Not reported
Quantity: 500
Units: Pounds
Number of Containers: 1
Container Type: Cargo tanks (tank trucks)
Handling Method: Treat

CON ED (Continued) **S118463686**

Specific Gravity: 1

AS924 **34 EAST 1ST STREET** **NY LTANKS** **S102619285**
SSE **34 E. 1 ST BTWN 1ST & 2ND** **N/A**
1/8-1/4 **MANHATTAN, NY**
0.217 mi.
1146 ft. **Site 21 of 42 in cluster AS**

Relative: **Lower**

Actual: **40 ft.**

LTANKS:

Name:	34 EAST 1ST STREET
Address:	34 E. 1 ST BTWN 1ST & 2ND
City,State,Zip:	MANHATTAN, NY
Spill Number/Closed Date:	9701768 / 2003-03-03
Facility ID:	9701768
Site ID:	237521
Spill Date:	1997-05-09
Spill Cause:	Tank Failure
Spill Source:	Gasoline Station or other PBS Facility
Spill Class:	A1
Cleanup Ceased:	Not reported
SWIS:	3101
Investigator:	TOMASELLO
Referred To:	Not reported
Reported to Dept:	1997-05-09
CID:	282
Water Affected:	Not reported
Spill Notifier:	Other
Last Inspection:	Not reported
Recommended Penalty:	False
Meets Standard:	False
UST Involvement:	True
Remediation Phase:	0
Date Entered In Computer:	1997-05-09
Spill Record Last Update:	2004-05-14
Spiller Name:	SAME
Spiller Company:	MOBIL GAS STATION
Spiller Address:	EAST 34 AND 1ST AVE
Spiller County:	001
Spiller Contact:	N/A
Spiller Phone:	Not reported
Spiller Extention:	Not reported
DEC Region:	2
DER Facility ID:	195629
Latitude:	Not reported
Longitude:	Not reported
DEC Memo:	Not reported
Remarks:	THEY SUSPECT THERE IS GAS LEAKING OUT OF THE TANKS AT THE MOBIL.THERE ARE STRONG FUMES IN THE ADDRESS AT 34 EAST 1ST STREET FD NOT ON THE SCENE.THEY SUSPECT IT IS COMING FROM THE MOBIL.

All Materials:

Site ID:	237521
Operable Unit ID:	1047789
Operable Unit:	01
Material ID:	338312
Material Code:	0009
Material Name:	gasoline

34 EAST 1ST STREET (Continued) **S102619285**

Case No.:	Not reported
Material FA:	Petroleum
Quantity:	.00
Units:	G
Recovered:	.00
Resource Affected:	Soil
Oxygenate:	Not reported

AS925 **CONSOLIDATED EDISON COMPANY OF NY C/O ACV ENVIRO** **E MANIFEST** **1031630868**
SSE **14 2ND AVE** **N/A**
1/8-1/4 **NEW YORK, NY 10003**
0.217 mi.
1146 ft. **Site 22 of 42 in cluster AS**

Relative: **Lower**

Actual: **40 ft.**

E MANIFEST:

Manifest Tracking Number:	007158782GBF
Last Updated Date:	20220427
Shipped Date:	20220415
Received Date:	20220418
Manifest Status:	Signed
Submission Type:	DataImage5Copy
Origin Type:	Service
Generator EPA ID:	NYR000114579
Generator Name:	Consolidated Edison Company Of Ny C/O Acv Enviro
Generator Location Street Number:	Not reported
Generator Location Street 1:	14 2ND AVE
Generator Location Street 2:	Not reported
Generator Location City:	NEW YORK
Generator Location State:	NY
Generator Location Zip:	10003
Generator Mail Street Number:	Not reported
Generator Mail Street 1:	36 BUTLER ST
Generator Mail Street 2:	Not reported
Generator Mail City:	ELIZABETH
Generator Mail Zip:	07206
Generator Mail State:	NJ
Generator Contact Company Name:	Not reported
Designated Facility EPA ID:	NJD991291105
Designated Facility Name:	Clean Earth Of North Jersey
Designated Facility Mail Street Number:	105
Designated Facility Mail Street 1:	Not reported
Designated Facility Mail Street 2:	JACOBUS AVE
Designated Facility Mail City:	KEARNY
Designated Facility Mail Zip:	07032
Designated Facility Mail State:	NJ
Designated Facility Location Street Number:	105
Designated Facility Location Street 1:	JACOBUS AVE
Designated Facility Location Street 2:	Not reported
Designated Facility Location City:	KEARNY
Designated Facility Location Zip:	07032
Designated Facility Location State:	NJ
Designated Facility Contact Company Name:	Not reported
Manifest Residue Indicator:	N
Rejection Indicator:	N

Transporter:

CONSOLIDATED EDISON COMPANY OF NY C/O ACV ENVIRO (Continued) **1031630868**

Manifest Tracking Number: 007158782GBF
Transporter Line Number: 1
Transporter EPA ID: NJD003812047
Transporter Name: Acv Environmental Services Inc.

Waste Line:
Manifest Tracking Number: 007158782GBF
Waste Line Number: 1
U.S. DOT Hazardous Indicator: Y
U.S. DOT ID Number: NA3082
U.S. DOT Description: Na3082, Hazardous Waste, Liquid N.O.S., 9, Pg Iii, Rq
Non-Hazardous Waste Description: Not reported
Number of Containers: 1
Container Type Code: TT
Container Type Description: Cargo tanks (tank trucks)
Waste Quantity: 1000
Quantity Unit of Measure Code: P
Quantity Unit of Measure Description: Pounds
Waste Quantity, in Tons: 0.5
Acute Waste Quantity, in Tons: 0
Non-Acute Waste Quantity, in Tons: 0.5
Waste Quantity, in Kilograms: 453.515
Acute Waste Quantity, in Kilograms: 0
Non-Acute Waste Quantity, in Kilorgrams: 453.515
Management Method Code: H110
Management Method Description: STABILIZATION
Waste Residue Indicator: N
Quantity Discrepancy Indicator: N
Waste Type Discrepancy Indicator: N
Waste Density: Not reported
Waste Density Unit of Measure Code: Not reported
Waste Density Unit of Measure Description: Not reported
Form Code: Not reported
Form Code Description: Not reported
Source Code: Not reported
Source Code Description: Not reported
Waste Minimization Code: Not reported
Waste Minimization Code Description: Not reported
Consent Number: Not reported
EPA Waste Indicator: Y
Federal Waste Codes: D008
Quantity Haz Kg: 453.515
Quantity Haz Tons: 0.5
Quantity Non Haz Kg: 0
Quantity Non Haz Tons: 0
State Waste Codes: NY-T

AM926 **CON EDISON SERVICE BOX: 648** **RCRA NonGen / NLR** **1016974216**
WNW **47-45 W 3RD ST & W BROADWAY E OF** **NY MANIFEST** **NYP004480307**
1/8-1/4 **NEW YORK, NY 10012**
0.218 mi.
1150 ft. **Site 6 of 6 in cluster AM**

Relative: RCRA Listings:
Lower
Date Form Received by Agency: 20140427
Actual: Handler Name: Con Edison Service Box: 648
32 ft. Handler Address: W 3rd St & W Broadway E Of

CON EDISON SERVICE BOX: 648 (Continued) **1016974216**

Handler City,State,Zip:		NEW YORK, NY 10012
EPA ID:		NYP004480307
Contact Name:		THOMAS TEELING
Contact Address:		Not reported
Contact City,State,Zip:		Not reported
Contact Telephone:		212-460-3770
Contact Fax:		Not reported
Contact Email:		Not reported
Contact Title:		SENIOR SCIENTIST
EPA Region:		02
Land Type:		Private
Federal Waste Generator Description:		Not a generator, verified
Non-Notifier:		Not reported
Biennial Report Cycle:		Not reported
Accessibility:		Not reported
Active Site Indicator:		Not reported
State District Owner:		Ny
State District:		NYSDEC R2
Mailing Address:		IRVING PL, 15TH FL NE
Mailing City,State,Zip:		NEW YORK, NY 10003
Owner Name:	Not reported	
Owner Type:		Not reported
Operator Name:	Not reported	
Operator Type:		Not reported
Short-Term Generator Activity:		No
Importer Activity:		No
Mixed Waste Generator:		No
Transporter Activity:		No
Transfer Facility Activity:		No
Recycler Activity with Storage:		No
Small Quantity On-Site Burner Exemption:		No
Smelting Melting and Refining Furnace Exemption:		No
Underground Injection Control:		No
Off-Site Waste Receipt:		No
Universal Waste Indicator:		No
Universal Waste Destination Facility:		No
Federal Universal Waste:		No
Active Site State-Reg Handler:		---
Federal Facility Indicator:		Not reported
Hazardous Secondary Material Indicator:		N
Sub-Part K Indicator:		Not reported
2018 GPRA Permit Baseline:		Not on the Baseline
2018 GPRA Renewals Baseline:		Not on the Baseline
202 GPRA Corrective Action Baseline:		No
Subject to Corrective Action Universe:		No
Non-TSDFs Where RCRA CA has Been Imposed Universe:		No
Corrective Action Priority Ranking:		No NCAPS ranking
Environmental Control Indicator:		No
Institutional Control Indicator:		No
Human Exposure Controls Indicator:		N/A
Groundwater Controls Indicator:		N/A
Significant Non-Complier Universe:		No
Unaddressed Significant Non-Complier Universe:		No
Addressed Significant Non-Complier Universe:		No
Significant Non-Complier With a Compliance Schedule Universe:		No
Financial Assurance Required:		Not reported
Handler Date of Last Change:		20141014

CON EDISON SERVICE BOX: 648 (Continued) **1016974216**

Recognized Trader-Importer:	No
Recognized Trader-Exporter:	No
Importer of Spent Lead Acid Batteries:	No
Exporter of Spent Lead Acid Batteries:	No
Recycler Activity Without Storage:	No
Manifest Broker:	No
Sub-Part P Indicator:	No

Historic Generators:

Receive Date:	20140327
Handler Name: CON EDISON SERVICE BOX:	648
Federal Waste Generator Description:	Very Small Quantity Generator (formerly Conditionally-Exempt Small Quantity Generator
State District Owner:	Ny
Large Quantity Handler of Universal Waste:	No
Recognized Trader Importer:	No
Recognized Trader Exporter:	No
Spent Lead Acid Battery Importer:	No
Spent Lead Acid Battery Exporter:	No
Current Record:	No
Non Storage Recycler Activity:	Not reported
Electronic Manifest Broker:	Not reported

Receive Date:	20140427
Handler Name: CON EDISON SERVICE BOX:	648
Federal Waste Generator Description:	Not a generator, verified
State District Owner:	Ny
Large Quantity Handler of Universal Waste:	No
Recognized Trader Importer:	No
Recognized Trader Exporter:	No
Spent Lead Acid Battery Importer:	No
Spent Lead Acid Battery Exporter:	No
Current Record:	Yes
Non Storage Recycler Activity:	Not reported
Electronic Manifest Broker:	Not reported

List of NAICS Codes and Descriptions:

NAICS Codes:	No NAICS Codes Found

Facility Has Received Notices of Violations:

Violations:	No Violations Found

Evaluation Action Summary:

Evaluations:	No Evaluations Found

NY MANIFEST:

EPA ID:	NYP004480307
Country:	USA
Name:	Con Edison
Address:	47-45 W 3RD ST & W BROADWAY E
Address 2:	Not reported
City,State,Zip:	NEW YORK, NY 10012
Zip 4:	Not reported

CON EDISON SERVICE BOX: 648 (Continued) **1016974216**

Location Address 1: 47-45 3 & BROADWAY
Location Address 2: SB648
Location City,State,Zip: NEW YORK, NY 10012
Location Zip 4: Not reported
Facility Status: Not reported
Total Tanks: Not reported
Code: BP

Mailing:
Mailing Name: Con Edison
Mailing Contact: Con Edison
Mailing Address 1: 4 IRVING ST
Mailing Address 2: 15TH ST
Mailing City,State,Zip: NEW YORK, NY 10003
Mailing Zip 4: Not reported
Mailing Country: USA
Mailing Phone: Not reported

Manifest Data:
Document ID: Not reported
Manifest Status: Not reported
Trans1 State ID: NJD003812047
Year: 2018
Trans2 State ID: Not reported
Generator Ship Date: 03/26/2014
Trans1 Recv Date: 03/26/2014
Trans2 Recv Date: Not reported
TSD Site Recv Date: 03/27/2014
Part A Recv Date: Not reported
Part B Recv Date: Not reported
Generator EPA ID: NYP004480307
Trans1 EPA ID: Not reported
Trans2 EPA ID: Not reported
TSDF ID 1: NJD991291105
TSDF ID 2: Not reported
Manifest Tracking Number: 002406149GBF
Import Indicator: N
Export Indicator: N
Discr Quantity Indicator: N
Discr Type Indicator: N
Discr Residue Indicator: N
Discr Partial Reject Indicator: N
Discr Full Reject Indicator: N
Manifest Ref Number: Not reported
Alt Facility RCRA ID: Not reported
Alt Facility Sign Date: Not reported
MGMT Method Type Code: H110
Waste Code a: Lead
Waste Code b: Not reported
Waste Code c: Not reported
Waste Code e: Not reported
Waste Code f: Not reported
Waste Code g: Not reported
Waste Code 1: Not reported
Waste Code 2: Not reported
Waste Code 3: Not reported
Waste Code 4: Not reported

CON EDISON SERVICE BOX: 648 (Continued) **1016974216**

Waste Code 5:	Not reported
Waste Code 6:	Not reported
Quantity:	500
Units:	Pounds
Number of Containers:	1
Container Type:	Cargo tanks (tank trucks)
Handling Method:	Treat
Specific Gravity:	1

AS927 **CON EDISON** **NY MANIFEST** **S117066090**
SE **47 E 2ND ST** **N/A**
1/8-1/4 **NEW YORK, NY 10003**
0.218 mi.
1153 ft. **Site 23 of 42 in cluster AS**

Relative: **Lower**

Actual: **39 ft.**

NY MANIFEST:

EPA ID:	NYP004587119
Country:	USA
Name:	Con Edison
Address:	47 E 2ND ST
Address 2:	SB 522
City,State,Zip:	NEW YORK, NY 10003
Zip 4:	Not reported
Location Address 1:	47 E 2ND ST
Location Address 2:	SB 522
Location City,State,Zip:	NEW YORK, NY 10003
Location Zip 4:	Not reported
Facility Status:	Not reported
Total Tanks:	Not reported
Code:	BP

Mailing:

Mailing Name:	Con Edison
Mailing Contact:	Tom Teeling
Mailing Address 1:	4 IRVING PLACE 15TH FLOOR
Mailing Address 2:	Not reported
Mailing City,State,Zip:	NEW YORK, NY 10003
Mailing Zip 4:	Not reported
Mailing Country:	USA
Mailing Phone:	Not reported

Manifest Data:

Document ID:	Not reported
Manifest Status:	Not reported
Trans1 State ID:	NJD003812047
Year:	2018
Trans2 State ID:	Not reported
Generator Ship Date:	07/07/2014
Trans1 Recv Date:	07/07/2014
Trans2 Recv Date:	Not reported
TSD Site Recv Date:	07/08/2014
Part A Recv Date:	Not reported
Part B Recv Date:	Not reported
Generator EPA ID:	NYP004587119
Trans1 EPA ID:	Not reported
Trans2 EPA ID:	Not reported
TSDF ID 1:	NJD991291105

CON EDISON (Continued) **S117066090**

TSDF ID 2:	Not reported
Manifest Tracking Number:	002423882GBF
Import Indicator:	N
Export Indicator:	N
Discr Quantity Indicator:	N
Discr Type Indicator:	N
Discr Residue Indicator:	N
Discr Partial Reject Indicator:	N
Discr Full Reject Indicator:	N
Manifest Ref Number:	Not reported
Alt Facility RCRA ID:	Not reported
Alt Facility Sign Date:	Not reported
MGMT Method Type Code:	H110
Waste Code a:	Lead
Waste Code b:	Not reported
Waste Code c:	Not reported
Waste Code e:	Not reported
Waste Code f:	Not reported
Waste Code g:	Not reported
Waste Code 1:	Not reported
Waste Code 2:	Not reported
Waste Code 3:	Not reported
Waste Code 4:	Not reported
Waste Code 5:	Not reported
Waste Code 6:	Not reported
Quantity:	500
Units:	Pounds
Number of Containers:	1
Container Type:	Cargo tanks (tank trucks)
Handling Method:	Treat
Specific Gravity:	1

AX928 **CON EDISON - SERVICE BOX 28835** **RCRA-LQG** **1019325783**
North **BROADWAY & E 8 ST** **NYP004858124**
1/8-1/4 **NEW YORK, NY 10003**
0.218 mi.
1153 ft. **Site 1 of 23 in cluster AX**

Relative: **Lower**

Actual: **38 ft.**

RCRA Listings:

Date Form Received by Agency:	20160205
Handler Name:	Con Edison - Service Box 28835
Handler Address:	Broadway & E 8 St
Handler City,State,Zip:	NEW YORK, NY 10003
EPA ID:	NYP004858124
Contact Name:	THERESA BURKARD
Contact Address:	IRVING PLACE, 15TH FL NE
Contact City,State,Zip:	NEW YORK, NY 10003
Contact Telephone:	212-460-2262
Contact Fax:	Not reported
Contact Email:	BURKARDT@CONED.COM
Contact Title:	ASSOCIATE SCIENTIST
EPA Region:	02
Land Type:	Private
Federal Waste Generator Description:	Large Quantity Generator
Non-Notifier:	Not reported
Biennial Report Cycle:	2015
Accessibility:	Not reported

CON EDISON - SERVICE BOX 28835 (Continued) **1019325783**

Active Site Indicator:		Handler Activities
State District Owner:		Ny
State District:		NYSDEC R2
Mailing Address:		IRVING PLACE, 15TH FL NE
Mailing City,State,Zip:		NEW YORK, NY 10003
Owner Name:	Consolidated Edison Company Of Ny, Inc.	
Owner Type:		Private
Operator Name:	Consolidated Edison Company Of Ny, Inc.	
Operator Type:		Private
Short-Term Generator Activity:		No
Importer Activity:		No
Mixed Waste Generator:		No
Transporter Activity:		No
Transfer Facility Activity:		No
Recycler Activity with Storage:		No
Small Quantity On-Site Burner Exemption:		No
Smelting Melting and Refining Furnace Exemption:		No
Underground Injection Control:		No
Off-Site Waste Receipt:		No
Universal Waste Indicator:		No
Universal Waste Destination Facility:		No
Federal Universal Waste:		No
Active Site State-Reg Handler:		---
Federal Facility Indicator:		Not reported
Hazardous Secondary Material Indicator:		N
Sub-Part K Indicator:		Not reported
2018 GPRA Permit Baseline:		Not on the Baseline
2018 GPRA Renewals Baseline:		Not on the Baseline
202 GPRA Corrective Action Baseline:		No
Subject to Corrective Action Universe:		No
Non-TSDFs Where RCRA CA has Been Imposed Universe:		No
Corrective Action Priority Ranking:		No NCAPS ranking
Environmental Control Indicator:		No
Institutional Control Indicator:		No
Human Exposure Controls Indicator:		N/A
Groundwater Controls Indicator:		N/A
Significant Non-Complier Universe:		No
Unaddressed Significant Non-Complier Universe:		No
Addressed Significant Non-Complier Universe:		No
Significant Non-Complier With a Compliance Schedule Universe:		No
Financial Assurance Required:		Not reported
Handler Date of Last Change:		20161107
Recognized Trader-Importer:		No
Recognized Trader-Exporter:		No
Importer of Spent Lead Acid Batteries:		No
Exporter of Spent Lead Acid Batteries:		No
Recycler Activity Without Storage:		No
Manifest Broker:		No
Sub-Part P Indicator:		No

Biennial: List of Years

Year:	2015

Click Here for Biennial Reporting System Data:

Hazardous Waste Summary:

CON EDISON - SERVICE BOX 28835 (Continued) **1019325783**

Waste Code: D008
Waste Description: Lead

Handler - Owner Operator:
Owner/Operator Indicator: Operator
Owner/Operator Name: CONSOLIDATED EDISON COMPANY OF NY, INC.
Legal Status: Private
Date Became Current: 20151022
Date Ended Current: Not reported
Owner/Operator Address: 4 IRVING PLACE
Owner/Operator City,State,Zip: NEW YORK, NY 10003
Owner/Operator Telephone: Not reported
Owner/Operator Telephone Ext: Not reported
Owner/Operator Fax: Not reported
Owner/Operator Email: Not reported

Owner/Operator Indicator: Owner
Owner/Operator Name: CONSOLIDATED EDISON COMPANY OF NY, INC.
Legal Status: Private
Date Became Current: 20151022
Date Ended Current: Not reported
Owner/Operator Address: 4 IRVING PLACE
Owner/Operator City,State,Zip: NEW YORK, NY 10003
Owner/Operator Telephone: Not reported
Owner/Operator Telephone Ext: Not reported
Owner/Operator Fax: Not reported
Owner/Operator Email: Not reported

Historic Generators:
Receive Date: 20160205
Handler Name: CON EDISON - SERVICE BOX 28835
Federal Waste Generator Description: Large Quantity Generator
State District Owner: Ny
Large Quantity Handler of Universal Waste: No
Recognized Trader Importer: No
Recognized Trader Exporter: No
Spent Lead Acid Battery Importer: No
Spent Lead Acid Battery Exporter: No
Current Record: Yes
Non Storage Recycler Activity: Not reported
Electronic Manifest Broker: Not reported

List of NAICS Codes and Descriptions:
NAICS Code: 221122
NAICS Description: Electric Power Distribution

Facility Has Received Notices of Violations:
Violations: No Violations Found

Evaluation Action Summary:
Evaluations: No Evaluations Found

AX929 **CON EDISON** **RCRA NonGen / NLR** **1012185394**
North **BROADWAY & E 8TH ST** **NY MANIFEST** **NYP004161998**
1/8-1/4 **NEW YORK, NY 10009**
0.218 mi.
1153 ft. **Site 2 of 23 in cluster AX**

Relative: **Lower**

Actual: **38 ft.**

RCRA Listings:

Date Form Received by Agency:	20160601
Handler Name:	Con Edison
Handler Address:	Broadway & E 8th St
Handler City,State,Zip:	NEW YORK, NY 10009
EPA ID:	NYP004161998
Contact Name:	MICHAEL D'AGOSTINO
Contact Address:	Not reported
Contact City,State,Zip:	Not reported
Contact Telephone:	917-559-8958
Contact Fax:	Not reported
Contact Email:	Not reported
Contact Title:	Not reported
EPA Region:	02
Land Type:	Private
Federal Waste Generator Description:	Not a generator, verified
Non-Notifier:	Not reported
Biennial Report Cycle:	Not reported
Accessibility:	Not reported
Active Site Indicator:	Not reported
State District Owner:	Ny
State District:	NYSDEC R2
Mailing Address:	4 IRVING PL, RM 828
Mailing City,State,Zip:	NEW YORK, NY 10003
Owner Name: Not reported	
Owner Type:	Not reported
Operator Name: Not reported	
Operator Type:	Not reported
Short-Term Generator Activity:	No
Importer Activity:	No
Mixed Waste Generator:	No
Transporter Activity:	No
Transfer Facility Activity:	No
Recycler Activity with Storage:	No
Small Quantity On-Site Burner Exemption:	No
Smelting Melting and Refining Furnace Exemption:	No
Underground Injection Control:	No
Off-Site Waste Receipt:	No
Universal Waste Indicator:	No
Universal Waste Destination Facility:	No
Federal Universal Waste:	No
Active Site State-Reg Handler:	---
Federal Facility Indicator:	Not reported
Hazardous Secondary Material Indicator:	N
Sub-Part K Indicator:	Not reported
2018 GPRA Permit Baseline:	Not on the Baseline
2018 GPRA Renewals Baseline:	Not on the Baseline
202 GPRA Corrective Action Baseline:	No
Subject to Corrective Action Universe:	No
Non-TSDFs Where RCRA CA has Been Imposed Universe:	No
Corrective Action Priority Ranking:	No NCAPS ranking
Environmental Control Indicator:	No
Institutional Control Indicator:	No

CON EDISON (Continued) **1012185394**

Human Exposure Controls Indicator:	N/A
Groundwater Controls Indicator:	N/A
Significant Non-Complier Universe:	No
Unaddressed Significant Non-Complier Universe:	No
Addressed Significant Non-Complier Universe:	No
Significant Non-Complier With a Compliance Schedule Universe:	No
Financial Assurance Required:	Not reported
Handler Date of Last Change:	20160720
Recognized Trader-Importer:	No
Recognized Trader-Exporter:	No
Importer of Spent Lead Acid Batteries:	No
Exporter of Spent Lead Acid Batteries:	No
Recycler Activity Without Storage:	No
Manifest Broker:	No
Sub-Part P Indicator:	No

Historic Generators:

Receive Date:	20081022
Handler Name: CON EDISON	
Federal Waste Generator Description:	Very Small Quantity Generator (formerly Conditionally-Exempt Small Quantity Generator
State District Owner:	Not reported
Large Quantity Handler of Universal Waste:	No
Recognized Trader Importer:	No
Recognized Trader Exporter:	No
Spent Lead Acid Battery Importer:	No
Spent Lead Acid Battery Exporter:	No
Current Record:	No
Non Storage Recycler Activity:	Not reported
Electronic Manifest Broker:	Not reported

Receive Date:	20160601
Handler Name: CON EDISON	
Federal Waste Generator Description:	Not a generator, verified
State District Owner:	Ny
Large Quantity Handler of Universal Waste:	No
Recognized Trader Importer:	No
Recognized Trader Exporter:	No
Spent Lead Acid Battery Importer:	No
Spent Lead Acid Battery Exporter:	No
Current Record:	Yes
Non Storage Recycler Activity:	Not reported
Electronic Manifest Broker:	Not reported

List of NAICS Codes and Descriptions:

NAICS Codes:	No NAICS Codes Found

Facility Has Received Notices of Violations:

Violations:	No Violations Found

Evaluation Action Summary:

Evaluations:	No Evaluations Found

CON EDISON (Continued) **1012185394**

NY MANIFEST:

EPA ID:	NYP004161998
Country:	USA
Name:	Consolidated Edison
Address:	BROADWAY & E 8TH ST
Address 2:	Not reported
City,State,Zip:	NEW YORK, NY 10009
Zip 4:	Not reported
Location Address 1:	BROADWAY & E 8th ST
Location Address 2:	MH28844
Location City,State,Zip:	NEW YORK, NY 10020
Location Zip 4:	Not reported
Facility Status:	Not reported
Total Tanks:	Not reported
Code:	BP

Mailing:

Mailing Name:	Consolidated Edison
Mailing Contact:	Franklyn Murray
Mailing Address 1:	4 IRVING PLACE RM 828
Mailing Address 2:	Not reported
Mailing City,State,Zip:	NEW YORK, NY 10003
Mailing Zip 4:	Not reported
Mailing Country:	USA
Mailing Phone:	2124602808

Manifest Data:

Document ID:	Not reported
Manifest Status:	Not reported
Trans1 State ID:	NYD006982359
Year:	2018
Trans2 State ID:	Not reported
Generator Ship Date:	10/22/2008
Trans1 Recv Date:	10/22/2008
Trans2 Recv Date:	Not reported
TSD Site Recv Date:	10/23/2008
Part A Recv Date:	Not reported
Part B Recv Date:	Not reported
Generator EPA ID:	NYP004161998
Trans1 EPA ID:	Not reported
Trans2 EPA ID:	Not reported
TSDF ID 1:	NYD077444263
TSDF ID 2:	Not reported
Manifest Tracking Number:	001432761FLE
Import Indicator:	N
Export Indicator:	N
Discr Quantity Indicator:	N
Discr Type Indicator:	N
Discr Residue Indicator:	N
Discr Partial Reject Indicator:	N
Discr Full Reject Indicator:	N
Manifest Ref Number:	Not reported
Alt Facility RCRA ID:	Not reported
Alt Facility Sign Date:	Not reported
MGMT Method Type Code:	H141
Waste Code a:	Lead
Waste Code b:	B007

CON EDISON (Continued) **1012185394**

Waste Code c:	Not reported
Waste Code e:	Not reported
Waste Code f:	Not reported
Waste Code g:	Not reported
Waste Code 1:	Not reported
Waste Code 2:	Not reported
Waste Code 3:	Not reported
Waste Code 4:	Not reported
Waste Code 5:	Not reported
Waste Code 6:	Not reported
Quantity:	25
Units:	Kilograms
Number of Containers:	1
Container Type:	Metal drums, barrels, kegs
Handling Method:	Landfill
Specific Gravity:	1
Document ID:	Not reported
Manifest Status:	Not reported
Trans1 State ID:	NYD006982359
Year:	2018
Trans2 State ID:	Not reported
Generator Ship Date:	10/22/2008
Trans1 Recv Date:	10/22/2008
Trans2 Recv Date:	Not reported
TSD Site Recv Date:	10/23/2008
Part A Recv Date:	Not reported
Part B Recv Date:	Not reported
Generator EPA ID:	NYP004161998
Trans1 EPA ID:	Not reported
Trans2 EPA ID:	Not reported
TSDF ID 1:	NYD077444263
TSDF ID 2:	Not reported
Manifest Tracking Number:	001432761FLE
Import Indicator:	N
Export Indicator:	N
Discr Quantity Indicator:	N
Discr Type Indicator:	N
Discr Residue Indicator:	N
Discr Partial Reject Indicator:	N
Discr Full Reject Indicator:	N
Manifest Ref Number:	Not reported
Alt Facility RCRA ID:	Not reported
Alt Facility Sign Date:	Not reported
MGMT Method Type Code:	H141
Waste Code a:	Lead
Waste Code b:	B002
Waste Code c:	B007
Waste Code e:	Not reported
Waste Code f:	Not reported
Waste Code g:	Not reported
Waste Code 1:	Not reported
Waste Code 2:	Not reported
Waste Code 3:	Not reported
Waste Code 4:	Not reported
Waste Code 5:	Not reported
Waste Code 6:	Not reported

CON EDISON (Continued) **1012185394**

Quantity:	75
Units:	Kilograms
Number of Containers:	1
Container Type:	Metal drums, barrels, kegs
Handling Method:	Burn
Specific Gravity:	1

AX930 **CONSOLIDATED EDISON COMPANY OF NY INC** **E MANIFEST** **1031633294**
North **BROADWAY & 8TH ST** **N/A**
1/8-1/4 **NEW YORK, NY 10003**
0.218 mi.
1153 ft. **Site 3 of 23 in cluster AX**

Relative: **Lower**

Actual: **38 ft.**

E MANIFEST:

Manifest Tracking Number:	017443368FLE
Last Updated Date:	20221017
Shipped Date:	20221007
Received Date:	20221007
Manifest Status:	Signed
Submission Type:	DataImage5Copy
Origin Type:	Service
Generator EPA ID:	NYR000114579
Generator Name:	Consolidated Edison Company Of Ny Inc
Generator Location Street Number:	Not reported
Generator Location Street 1:	BROADWAY & 8TH ST
Generator Location Street 2:	Not reported
Generator Location City:	NEW YORK
Generator Location State:	NY
Generator Location Zip:	10003
Generator Mail Street Number:	Not reported
Generator Mail Street 1:	116 SKYLINE DRIVE
Generator Mail Street 2:	Not reported
Generator Mail City:	SOUTH PLAINFIELD
Generator Mail Zip:	07080
Generator Mail State:	NJ
Generator Contact Company Name:	Not reported
Designated Facility EPA ID:	NJD991291105
Designated Facility Name:	Clean Earth Of North Jersey
Designated Facility Mail Street Number:	105
Designated Facility Mail Street 1:	Not reported
Designated Facility Mail Street 2:	JACOBUS AVE
Designated Facility Mail City:	KEARNY
Designated Facility Mail Zip:	07032
Designated Facility Mail State:	NJ
Designated Facility Location Street Number:	105
Designated Facility Location Street 1:	JACOBUS AVE
Designated Facility Location Street 2:	Not reported
Designated Facility Location City:	KEARNY
Designated Facility Location Zip:	07032
Designated Facility Location State:	NJ
Designated Facility Contact Company Name:	Not reported
Manifest Residue Indicator:	N
Rejection Indicator:	N

Transporter:

Manifest Tracking Number:	017443368FLE

CONSOLIDATED EDISON COMPANY OF NY INC (Continued) **1031633294**

Transporter Line Number: 1
Transporter EPA ID: MAD039322250
Transporter Name: Clean Harbors Environmental Services Inc

Waste Line:
Manifest Tracking Number: 017443368FLE
Waste Line Number: 1
U.S. DOT Hazardous Indicator: Y
U.S. DOT ID Number: NA3082
U.S. DOT Description: Na3082, Hazardous Waste, Liquid N.O.S., 9, Pg Iii, Rq
Non-Hazardous Waste Description: Not reported
Number of Containers: 1
Container Type Code: TT
Container Type Description: Cargo tanks (tank trucks)
Waste Quantity: 2000
Quantity Unit of Measure Code: P
Quantity Unit of Measure Description: Pounds
Waste Quantity, in Tons: 1
Acute Waste Quantity, in Tons: 0
Non-Acute Waste Quantity, in Tons: 1
Waste Quantity, in Kilograms: 907.03
Acute Waste Quantity, in Kilograms: 0
Non-Acute Waste Quantity, in Kilorgrams: 907.03
Management Method Code: H110
Management Method Description: STABILIZATION
Waste Residue Indicator: N
Quantity Discrepancy Indicator: Y
Waste Type Discrepancy Indicator: N
Waste Density: Not reported
Waste Density Unit of Measure Code: Not reported
Waste Density Unit of Measure Description: Not reported
Form Code: Not reported
Form Code Description: Not reported
Source Code: Not reported
Source Code Description: Not reported
Waste Minimization Code: Not reported
Waste Minimization Code Description: Not reported
Consent Number: Not reported
EPA Waste Indicator: Y
Federal Waste Codes: D008
Quantity Haz Kg: 907.03
Quantity Haz Tons: 1
Quantity Non Haz Kg: 0
Quantity Non Haz Tons: 0
State Waste Codes: NY-T

AX931 **NYCT - 8TH ST STA N&R LINE** **RCRA NonGen / NLR** **1004762204**
North **E 8TH ST & BROADWAY CORNER** **E MANIFEST** **NYR000094573**
1/8-1/4 **NEW YORK, NY 10003** **NY MANIFEST**
0.218 mi.
1153 ft. **Site 4 of 23 in cluster AX**

Relative: **Lower**
Actual: **38 ft.**

RCRA Listings:
Date Form Received by Agency: 20070101
Handler Name: Nyct - 8th St Sta N&R Line
Handler Address: E 8th St & Broadway Corner
Handler City,State,Zip: NEW YORK, NY 10003

NYCT - 8TH ST STA N&R LINE (Continued) **1004762204**

EPA ID:		NYR000094573
Contact Name:		JAMES CRANDALL
Contact Address:		JAY ST ROOM 819
Contact City,State,Zip:		BROOKLYN, NY 11201
Contact Telephone:		718-243-4581
Contact Fax:		Not reported
Contact Email:		Not reported
Contact Title:		Not reported
EPA Region:		02
Land Type:		Other
Federal Waste Generator Description:		Not a generator, verified
Non-Notifier:		Not reported
Biennial Report Cycle:		Not reported
Accessibility:		Not reported
Active Site Indicator:		Not reported
State District Owner:		Ny
State District:		NYSDEC R2
Mailing Address:		JAY ST ROOM 819
Mailing City,State,Zip:		BROOKLYN, NY 11201
Owner Name:	New York City Transit	
Owner Type:		Other
Operator Name:	New York City Transit	
Operator Type:		Other
Short-Term Generator Activity:		No
Importer Activity:		No
Mixed Waste Generator:		No
Transporter Activity:		No
Transfer Facility Activity:		No
Recycler Activity with Storage:		No
Small Quantity On-Site Burner Exemption:		No
Smelting Melting and Refining Furnace Exemption:		No
Underground Injection Control:		No
Off-Site Waste Receipt:		No
Universal Waste Indicator:		No
Universal Waste Destination Facility:		No
Federal Universal Waste:		No
Active Site State-Reg Handler:		---
Federal Facility Indicator:		Not reported
Hazardous Secondary Material Indicator:		N
Sub-Part K Indicator:		Not reported
2018 GPRA Permit Baseline:		Not on the Baseline
2018 GPRA Renewals Baseline:		Not on the Baseline
202 GPRA Corrective Action Baseline:		No
Subject to Corrective Action Universe:		No
Non-TSDFs Where RCRA CA has Been Imposed Universe:		No
Corrective Action Priority Ranking:		No NCAPS ranking
Environmental Control Indicator:		No
Institutional Control Indicator:		No
Human Exposure Controls Indicator:		N/A
Groundwater Controls Indicator:		N/A
Significant Non-Complier Universe:		No
Unaddressed Significant Non-Complier Universe:		No
Addressed Significant Non-Complier Universe:		No
Significant Non-Complier With a Compliance Schedule Universe:		No
Financial Assurance Required:		Not reported
Handler Date of Last Change:		20150414
Recognized Trader-Importer:		No

NYCT - 8TH ST STA N&R LINE (Continued) **1004762204**

Recognized Trader-Exporter:	No
Importer of Spent Lead Acid Batteries:	No
Exporter of Spent Lead Acid Batteries:	No
Recycler Activity Without Storage:	No
Manifest Broker:	No
Sub-Part P Indicator:	No

Hazardous Waste Summary:

Waste Code:	D000
Waste Description:	Not Defined
Waste Code:	D008
Waste Description:	Lead

Handler - Owner Operator:

Owner/Operator Indicator:	Operator
Owner/Operator Name: NEW YORK CITY TRANSIT	
Legal Status:	Other
Date Became Current:	20010101
Date Ended Current:	Not reported
Owner/Operator Address:	370 JAY ST ROOM 819
Owner/Operator City,State,Zip:	BROOKLYN, NY 11201
Owner/Operator Telephone:	718-243-4581
Owner/Operator Telephone Ext:	Not reported
Owner/Operator Fax:	Not reported
Owner/Operator Email:	Not reported
Owner/Operator Indicator:	Owner
Owner/Operator Name: NEW YORK CITY TRANSIT	
Legal Status:	Other
Date Became Current:	20010101
Date Ended Current:	Not reported
Owner/Operator Address:	370 JAY ST ROOM 819
Owner/Operator City,State,Zip:	BROOKLYN, NY 11201
Owner/Operator Telephone:	718-243-4581
Owner/Operator Telephone Ext:	Not reported
Owner/Operator Fax:	Not reported
Owner/Operator Email:	Not reported
Owner/Operator Indicator:	Owner
Owner/Operator Name: NEW YORK CITY TRANSIT	
Legal Status:	Other
Date Became Current:	Not reported
Date Ended Current:	Not reported
Owner/Operator Address:	370 JAY ST ROOM 819
Owner/Operator City,State,Zip:	BROOKLYN, NY 11201
Owner/Operator Telephone:	718-243-4581
Owner/Operator Telephone Ext:	Not reported
Owner/Operator Fax:	Not reported
Owner/Operator Email:	Not reported

Historic Generators:

Receive Date:	20060101
Handler Name:	NYCT - 8TH ST STA N&R LINE
Federal Waste Generator Description:	Not a generator, verified

NYCT - 8TH ST STA N&R LINE (Continued) **1004762204**

State District Owner: Ny
Large Quantity Handler of Universal Waste: No
Recognized Trader Importer: No
Recognized Trader Exporter: No
Spent Lead Acid Battery Importer: No
Spent Lead Acid Battery Exporter: No
Current Record: No
Non Storage Recycler Activity: Not reported
Electronic Manifest Broker: Not reported

Receive Date: 20070101
Handler Name: NYCT - 8TH ST STA N&R LINE
Federal Waste Generator Description: Not a generator, verified
State District Owner: Ny
Large Quantity Handler of Universal Waste: No
Recognized Trader Importer: No
Recognized Trader Exporter: No
Spent Lead Acid Battery Importer: No
Spent Lead Acid Battery Exporter: No
Current Record: Yes
Non Storage Recycler Activity: Not reported
Electronic Manifest Broker: Not reported

Receive Date: 20010227
Handler Name: NYCT - 8TH ST STA N&R LINE
Federal Waste Generator Description: Not a generator, verified
State District Owner: Ny
Large Quantity Handler of Universal Waste: No
Recognized Trader Importer: No
Recognized Trader Exporter: No
Spent Lead Acid Battery Importer: No
Spent Lead Acid Battery Exporter: No
Current Record: No
Non Storage Recycler Activity: Not reported
Electronic Manifest Broker: Not reported

List of NAICS Codes and Descriptions:
NAICS Codes: No NAICS Codes Found

Facility Has Received Notices of Violations:
Violations: No Violations Found

Evaluation Action Summary:
Evaluations: No Evaluations Found

E MANIFEST:
Manifest Tracking Number: 015546672FLE
Last Updated Date: 20220418
Shipped Date: 20220405
Received Date: 20220405
Manifest Status: Signed
Submission Type: DataImage5Copy
Origin Type: Service
Generator EPA ID: NYR000094573

NYCT - 8TH ST STA N&R LINE (Continued) **1004762204**

Generator Name:	Nyct - 8th St Sta N&R Line
Generator Location Street Number:	Not reported
Generator Location Street 1:	E 8TH ST & BROADWAY CORNER
Generator Location Street 2:	Not reported
Generator Location City:	NEW YORK
Generator Location State:	NY
Generator Location Zip:	10003
Generator Mail Street Number:	Not reported
Generator Mail Street 1:	2 BROADWAY RM D3, 123
Generator Mail Street 2:	Not reported
Generator Mail City:	NEW YORK
Generator Mail Zip:	10004
Generator Mail State:	NY
Generator Contact Company Name:	Not reported
Designated Facility EPA ID:	NJD991291105
Designated Facility Name:	Clean Earth Of North Jersey
Designated Facility Mail Street Number:	105
Designated Facility Mail Street 1:	Not reported
Designated Facility Mail Street 2:	JACOBUS AVE
Designated Facility Mail City:	KEARNY
Designated Facility Mail Zip:	07032
Designated Facility Mail State:	NJ
Designated Facility Location Street Number:	105
Designated Facility Location Street 1:	JACOBUS AVE
Designated Facility Location Street 2:	Not reported
Designated Facility Location City:	KEARNY
Designated Facility Location Zip:	07032
Designated Facility Location State:	NJ
Designated Facility Contact Company Name:	Not reported
Manifest Residue Indicator:	N
Rejection Indicator:	N

Transporter:

Manifest Tracking Number:	015546672FLE
Transporter Line Number:	1
Transporter EPA ID:	NJR986628162
Transporter Name:	Iwt Transport, Inc.

Waste Line:

Manifest Tracking Number:	015546672FLE
Waste Line Number:	1
U.S. DOT Hazardous Indicator:	Y
U.S. DOT ID Number:	NA3077
U.S. DOT Description:	Na3077, Hazardous Waste, Solid N.O.S., 9, Pg Iii, Rq (Contains Lead Compounds)
Non-Hazardous Waste Description:	Not reported
Number of Containers:	1
Container Type Code:	DM
Container Type Description:	Metal drums, barrels, kegs
Waste Quantity:	50
Quantity Unit of Measure Code:	P
Quantity Unit of Measure Description:	Pounds
Waste Quantity, in Tons:	0.025
Acute Waste Quantity, in Tons:	0
Non-Acute Waste Quantity, in Tons:	0.025
Waste Quantity, in Kilograms:	22.67575

NYCT - 8TH ST STA N&R LINE (Continued) **1004762204**

Acute Waste Quantity, in Kilograms:	0
Non-Acute Waste Quantity, in Kilorgrams:	22.67575
Management Method Code:	H110
Management Method Description:	STABILIZATION
Waste Residue Indicator:	N
Quantity Discrepancy Indicator:	N
Waste Type Discrepancy Indicator:	N
Waste Density:	Not reported
Waste Density Unit of Measure Code:	Not reported
Waste Density Unit of Measure Description:	Not reported
Form Code:	Not reported
Form Code Description:	Not reported
Source Code:	Not reported
Source Code Description:	Not reported
Waste Minimization Code:	Not reported
Waste Minimization Code Description:	Not reported
Consent Number:	Not reported
EPA Waste Indicator:	Y
Federal Waste Codes:	D008
Quantity Haz Kg:	22.67575
Quantity Haz Tons:	0.025
Quantity Non Haz Kg:	0
Quantity Non Haz Tons:	0
State Waste Codes:	NY-T

NY MANIFEST:

EPA ID:	NYR000094573
Country:	USA
Name:	Nycta
Address:	E 8TH ST & BROADWAY CORNER
Address 2:	Not reported
City,State,Zip:	NEW YORK, NY 10003
Zip 4:	Not reported
Location Address 1:	E 8TH ST & BROADWAY
Location Address 2:	Not reported
Location City,State,Zip:	NEW YORK, NY 10001
Location Zip 4:	Not reported
Facility Status:	Not reported
Total Tanks:	Not reported
Code:	BP

Mailing:

Mailing Name:	Nycta
Mailing Contact:	N/S
Mailing Address 1:	370 JAY ST RM 819
Mailing Address 2:	Not reported
Mailing City,State,Zip:	BROOKLYN, NY 11201
Mailing Zip 4:	Not reported
Mailing Country:	USA
Mailing Phone:	7182434227

Manifest Data:

Document ID:	NJA3205305
Manifest Status:	Not reported
Trans1 State ID:	H10376
Year:	2002
Trans2 State ID:	Not reported

NYCT - 8TH ST STA N&R LINE (Continued) **1004762204**

Generator Ship Date:	02/14/2002
Trans1 Recv Date:	02/14/2002
Trans2 Recv Date:	Not reported
TSD Site Recv Date:	02/14/2002
Part A Recv Date:	Not reported
Part B Recv Date:	Not reported
Generator EPA ID:	NYR000094573
Trans1 EPA ID:	NJD003812047
Trans2 EPA ID:	Not reported
TSDF ID 1:	NJD002200046
TSDF ID 2:	Not reported
Manifest Tracking Number:	Not reported
Import Indicator:	Not reported
Export Indicator:	Not reported
Discr Quantity Indicator:	Not reported
Discr Type Indicator:	Not reported
Discr Residue Indicator:	Not reported
Discr Partial Reject Indicator:	Not reported
Discr Full Reject Indicator:	Not reported
Manifest Ref Number:	Not reported
Alt Facility RCRA ID:	Not reported
Alt Facility Sign Date:	Not reported
MGMT Method Type Code:	Not reported
Waste Code 1:	Lead
Waste Code 2:	Not reported
Waste Code 3:	Not reported
Waste Code 4:	Not reported
Waste Code 5:	Not reported
Waste Code 6:	Not reported
Quantity:	00340
Units:	Pounds
Number of Containers:	001
Container Type:	Metal drums, barrels, kegs
Handling Method:	Treat
Specific Gravity:	01.00

Document ID:	NJA3185821
Manifest Status:	Not reported
Trans1 State ID:	H10376
Year:	2001
Trans2 State ID:	10376
Generator Ship Date:	05/16/2001
Trans1 Recv Date:	05/16/2001
Trans2 Recv Date:	05/25/2001
TSD Site Recv Date:	05/25/2001
Part A Recv Date:	Not reported
Part B Recv Date:	Not reported
Generator EPA ID:	NYR000094573
Trans1 EPA ID:	NJD003812047
Trans2 EPA ID:	NJD003812047
TSDF ID 1:	NJD002200046
TSDF ID 2:	Not reported
Manifest Tracking Number:	Not reported
Import Indicator:	Not reported
Export Indicator:	Not reported
Discr Quantity Indicator:	Not reported
Discr Type Indicator:	Not reported

NYCT - 8TH ST STA N&R LINE (Continued) **1004762204**

Discr Residue Indicator:	Not reported
Discr Partial Reject Indicator:	Not reported
Discr Full Reject Indicator:	Not reported
Manifest Ref Number:	Not reported
Alt Facility RCRA ID:	Not reported
Alt Facility Sign Date:	Not reported
MGMT Method Type Code:	Not reported
Waste Code 1:	Lead
Waste Code 2:	Not reported
Waste Code 3:	Not reported
Waste Code 4:	Not reported
Waste Code 5:	Not reported
Waste Code 6:	Not reported
Quantity:	00643
Units:	Pounds
Number of Containers:	003
Container Type:	Metal drums, barrels, kegs
Handling Method:	Treat
Specific Gravity:	01.00

Document ID:	NJA3225178
Manifest Status:	Not reported
Trans1 State ID:	H10376
Year:	2001
Trans2 State ID:	10376
Generator Ship Date:	03/15/2001
Trans1 Recv Date:	03/15/2001
Trans2 Recv Date:	03/23/2001
TSD Site Recv Date:	03/23/2001
Part A Recv Date:	Not reported
Part B Recv Date:	Not reported
Generator EPA ID:	NYR000094573
Trans1 EPA ID:	NJD003812047
Trans2 EPA ID:	NJD003812047
TSDF ID 1:	NJD002200046
TSDF ID 2:	Not reported
Manifest Tracking Number:	Not reported
Import Indicator:	Not reported
Export Indicator:	Not reported
Discr Quantity Indicator:	Not reported
Discr Type Indicator:	Not reported
Discr Residue Indicator:	Not reported
Discr Partial Reject Indicator:	Not reported
Discr Full Reject Indicator:	Not reported
Manifest Ref Number:	Not reported
Alt Facility RCRA ID:	Not reported
Alt Facility Sign Date:	Not reported
MGMT Method Type Code:	Not reported
Waste Code 1:	Lead
Waste Code 2:	Not reported
Waste Code 3:	Not reported
Waste Code 4:	Not reported
Waste Code 5:	Not reported
Waste Code 6:	Not reported
Quantity:	01043
Units:	Pounds
Number of Containers:	009

NYCT - 8TH ST STA N&R LINE (Continued) **1004762204**

Container Type:	Metal drums, barrels, kegs
Handling Method:	Treat
Specific Gravity:	01.00
Document ID:	NJA4070458
Manifest Status:	Not reported
Trans1 State ID:	H10376
Year:	2002
Trans2 State ID:	H10376
Generator Ship Date:	06/20/2002
Trans1 Recv Date:	06/20/2002
Trans2 Recv Date:	06/21/2002
TSD Site Recv Date:	06/21/2002
Part A Recv Date:	Not reported
Part B Recv Date:	Not reported
Generator EPA ID:	NYR000094573
Trans1 EPA ID:	NJD003812047
Trans2 EPA ID:	NJD003812047
TSDF ID 1:	NJD991291105
TSDF ID 2:	Not reported
Manifest Tracking Number:	Not reported
Import Indicator:	Not reported
Export Indicator:	Not reported
Discr Quantity Indicator:	Not reported
Discr Type Indicator:	Not reported
Discr Residue Indicator:	Not reported
Discr Partial Reject Indicator:	Not reported
Discr Full Reject Indicator:	Not reported
Manifest Ref Number:	Not reported
Alt Facility RCRA ID:	Not reported
Alt Facility Sign Date:	Not reported
MGMT Method Type Code:	Not reported
Waste Code 1:	Lead
Waste Code 2:	Not reported
Waste Code 3:	Not reported
Waste Code 4:	Not reported
Waste Code 5:	Not reported
Waste Code 6:	Not reported
Quantity:	00240
Units:	Pounds
Number of Containers:	002
Container Type:	Metal drums, barrels, kegs
Handling Method:	Treat
Specific Gravity:	01.00

AX932 **CON EDISON - SERVICE BOX 28835** **NJ MANIFEST** **S120677743**
North **BROADWAY & E 8 ST** **N/A**
1/8-1/4 **NEW YORK, NY 10003**
0.218 mi.
1153 ft. **Site 5 of 23 in cluster AX**

Relative: NJ MANIFEST:
Lower

EPA ID:	NYP004858124
Name:	CON EDISON - SERVICE BOX 28835
Address:	BROADWAY & E 8 ST
City,State,Zip:	NEW YORK, NY 10003
County:	Not reported

Actual:
38 ft.

CON EDISON - SERVICE BOX 28835 (Continued) **S120677743**

Mailing Address:	IRVING PLACE, 15TH FL NE
Mailing City,State,Zip:	NEW YORK, NY 10003
Telephone:	Not reported
Emergency Telephone:	Not reported
Contact:	THERESA BURKARD
Comments:	Not reported
SIC Code:	Not reported
County:	NY061
Municipal:	Not reported
Previous EPAID:	Not reported
Generator Flag:	Not reported
Transporter Flag:	Not reported
TSDF Flag:	Not reported
Name Change:	Not reported
Date Change:	Not reported

Manifest Data:

EPA ID:	NYP004858124
Manifest Number:	014087504JJK
Date Shipped:	10/22/2015
TSDF EPA ID:	NJD002200046
Transporter EPA ID:	NJ0000027193
Transporter 2 EPA ID:	Not reported
Transporter 3 EPA ID:	Not reported
Transporter 4 EPA ID:	Not reported
Transporter 5 EPA ID:	Not reported
Transporter 6 EPA ID:	Not reported
Transporter 7 EPA ID:	Not reported
Transporter 8 EPA ID:	Not reported
Transporter 9 EPA ID:	Not reported
Transporter 10 EPA ID:	Not reported
Date Trans1 Transported Waste:	Not reported
Date Trans2 Transported Waste:	Not reported
Date Trans3 Transported Waste:	Not reported
Date Trans4 Transported Waste:	Not reported
Date Trans5 Transported Waste:	Not reported
Date Trans6 Transported Waste:	Not reported
Date Trans7 Transported Waste:	Not reported
Date Trans8 Transported Waste:	Not reported
Date Trans9 Transported Waste:	Not reported
Date Trans10 Transported Waste:	Not reported
Date TSDF Received Waste:	Not reported
TSDF EPA Facility Name:	Not reported
QTY Units:	Not reported
Transporter SEQ ID:	Not reported
Transporter-1 Date:	Not reported
Waste SEQ ID:	Not reported
Waste Type Code 2:	Not reported
Waste Type Code 3:	Not reported
Waste Type Code 4:	Not reported
Waste Type Code 5:	Not reported
Waste Type Code 6:	Not reported
Date Accepted:	Not reported
Manifest Discrepancy Type:	Not reported
Data Entry Number:	Not reported
Was Load Rejected:	Not reported
Reason Load Was Rejected:	Not reported

AX933 **CON EDISON** **NY MANIFEST** **S118463859**
North **BROADWAY & E 8 ST** **N/A**
1/8-1/4 **NEW YORK, NY 10003**
0.218 mi.
1153 ft. **Site 6 of 23 in cluster AX**

Relative:
Lower

Actual:
38 ft.

NY MANIFEST:

EPA ID:	NYP004858124
Country:	USA
Name:	Con Edison
Address:	BROADWAY & E 8 ST
Address 2:	Not reported
City,State,Zip:	NEW YORK, NY 10003
Zip 4:	Not reported
Location Address 1:	BROADWAY & E 8 ST
Location Address 2:	Not reported
Location City,State,Zip:	NEW YORK, NY 10003
Location Zip 4:	Not reported
Facility Status:	Not reported
Total Tanks:	Not reported
Code:	BP

Mailing:

Mailing Name:	Con Edison
Mailing Contact:	Dennis Huacon
Mailing Address 1:	4 IRVING PL 15TH FL
Mailing Address 2:	Not reported
Mailing City,State,Zip:	NEW YORK, NY 10003
Mailing Zip 4:	Not reported
Mailing Country:	USA
Mailing Phone:	2124603770

Manifest Data:

Document ID:	Not reported
Manifest Status:	Not reported
Trans1 State ID:	NJ0000027193
Year:	2018
Trans2 State ID:	Not reported
Generator Ship Date:	10/22/2015
Trans1 Recv Date:	10/22/2015
Trans2 Recv Date:	Not reported
TSD Site Recv Date:	10/23/2015
Part A Recv Date:	Not reported
Part B Recv Date:	Not reported
Generator EPA ID:	NYP004858124
Trans1 EPA ID:	Not reported
Trans2 EPA ID:	Not reported
TSDF ID 1:	NJD002200046
TSDF ID 2:	Not reported
Manifest Tracking Number:	014087504JJK
Import Indicator:	N
Export Indicator:	N
Discr Quantity Indicator:	N
Discr Type Indicator:	N
Discr Residue Indicator:	N
Discr Partial Reject Indicator:	N
Discr Full Reject Indicator:	N
Manifest Ref Number:	Not reported
Alt Facility RCRA ID:	Not reported

CON EDISON (Continued) **S118463859**

Alt Facility Sign Date:	Not reported
MGMT Method Type Code:	H110
Waste Code a:	Lead
Waste Code b:	Not reported
Waste Code c:	Not reported
Waste Code e:	Not reported
Waste Code f:	Not reported
Waste Code g:	Not reported
Waste Code 1:	Not reported
Waste Code 2:	Not reported
Waste Code 3:	Not reported
Waste Code 4:	Not reported
Waste Code 5:	Not reported
Waste Code 6:	Not reported
Quantity:	2500
Units:	Pounds
Number of Containers:	1
Container Type:	Cargo tanks (tank trucks)
Handling Method:	Treat
Specific Gravity:	1

AY934 **CONSOLIDATED EDISON COMPANY OF NY INC** **E MANIFEST** **1031633259**
South **89 E HOUSTON ST** **N/A**
1/8-1/4 **NEW YORK, NY 10012**
0.219 mi.
1154 ft. **Site 1 of 17 in cluster AY**

Relative: **Higher**
Actual: **42 ft.**

E MANIFEST:

Manifest Tracking Number:	017882724FLE
Last Updated Date:	20221216
Shipped Date:	20221208
Received Date:	20221208
Manifest Status:	Signed
Submission Type:	DataImage5Copy
Origin Type:	Service
Generator EPA ID:	NYR000114579
Generator Name:	Consolidated Edison Company Of Ny Inc
Generator Location Street Number:	Not reported
Generator Location Street 1:	89 E HOUSTON ST
Generator Location Street 2:	Not reported
Generator Location City:	NEW YORK
Generator Location State:	NY
Generator Location Zip:	10012
Generator Mail Street Number:	Not reported
Generator Mail Street 1:	116 SKYLINE DRIVE
Generator Mail Street 2:	Not reported
Generator Mail City:	SOUTH PLAINFIELD
Generator Mail Zip:	07080
Generator Mail State:	NJ
Generator Contact Company Name:	Not reported
Designated Facility EPA ID:	NJD991291105
Designated Facility Name:	Clean Earth Of North Jersey
Designated Facility Mail Street Number:	105
Designated Facility Mail Street 1:	Not reported
Designated Facility Mail Street 2:	JACOBUS AVE
Designated Facility Mail City:	KEARNY
Designated Facility Mail Zip:	07032

CONSOLIDATED EDISON COMPANY OF NY INC (Continued) **1031633259**

Designated Facility Mail State:	NJ
Designated Facility Location Street Number:	105
Designated Facility Location Street 1:	JACOBUS AVE
Designated Facility Location Street 2:	Not reported
Designated Facility Location City:	KEARNY
Designated Facility Location Zip:	07032
Designated Facility Location State:	NJ
Designated Facility Contact Company Name:	Not reported
Manifest Residue Indicator:	N
Rejection Indicator:	N

Transporter:

Manifest Tracking Number:	017882724FLE
Transporter Line Number:	1
Transporter EPA ID:	MAD039322250
Transporter Name:	Clean Harbors Environmental Services Inc

Waste Line:

Manifest Tracking Number:	017882724FLE
Waste Line Number:	1
U.S. DOT Hazardous Indicator:	Y
U.S. DOT ID Number:	NA3082
U.S. DOT Description:	Na3082, Hazardous Waste, Liquid N.O.S., 9, Pg Iii, Rq
Non-Hazardous Waste Description:	Not reported
Number of Containers:	1
Container Type Code:	TT
Container Type Description:	Cargo tanks (tank trucks)
Waste Quantity:	600
Quantity Unit of Measure Code:	P
Quantity Unit of Measure Description:	Pounds
Waste Quantity, in Tons:	0.3
Acute Waste Quantity, in Tons:	0
Non-Acute Waste Quantity, in Tons:	0.3
Waste Quantity, in Kilograms:	272.109
Acute Waste Quantity, in Kilograms:	0
Non-Acute Waste Quantity, in Kilorgrams:	272.109
Management Method Code:	H110
Management Method Description:	STABILIZATION
Waste Residue Indicator:	N
Quantity Discrepancy Indicator:	N
Waste Type Discrepancy Indicator:	N
Waste Density:	Not reported
Waste Density Unit of Measure Code:	Not reported
Waste Density Unit of Measure Description:	Not reported
Form Code:	Not reported
Form Code Description:	Not reported
Source Code:	Not reported
Source Code Description:	Not reported
Waste Minimization Code:	Not reported
Waste Minimization Code Description:	Not reported
Consent Number:	Not reported
EPA Waste Indicator:	Y
Federal Waste Codes:	D008
Quantity Haz Kg:	272.109
Quantity Haz Tons:	0.3
Quantity Non Haz Kg:	0

CONSOLIDATED EDISON COMPANY OF NY INC (Continued) **1031633259**

Quantity Non Haz Tons: 0
State Waste Codes: NY-T

AL935 **CON EDISON SERVICE BOX: 31106** **RCRA NonGen / NLR** **1016973310**
SW **134-36 CROSBY ST & JERSEY ST N OF** **NY MANIFEST** **NYP004471074**
1/8-1/4 **NEW YORK, NY 10012**
0.219 mi.
1154 ft. **Site 16 of 20 in cluster AL**

Relative: **Lower**
Actual: **41 ft.**

RCRA Listings:

Date Form Received by Agency:		20140419
Handler Name:		Con Edison Service Box: 31106
Handler Address:		Crosby St & Jersey St N Of
Handler City,State,Zip:		NEW YORK, NY 10012
EPA ID:		NYP004471074
Contact Name:		THOMAS TEELING
Contact Address:		Not reported
Contact City,State,Zip:		Not reported
Contact Telephone:		212-460-3770
Contact Fax:		Not reported
Contact Email:		Not reported
Contact Title:		SENIOR SCIENTIST
EPA Region:		02
Land Type:		Private
Federal Waste Generator Description:		Not a generator, verified
Non-Notifier:		Not reported
Biennial Report Cycle:		Not reported
Accessibility:		Not reported
Active Site Indicator:		Not reported
State District Owner:		Ny
State District:		NYSDEC R2
Mailing Address:		IRVING PL, 15TH FL NE
Mailing City,State,Zip:		NEW YORK, NY 10003
Owner Name:	Not reported	
Owner Type:		Not reported
Operator Name:	Not reported	
Operator Type:		Not reported
Short-Term Generator Activity:		No
Importer Activity:		No
Mixed Waste Generator:		No
Transporter Activity:		No
Transfer Facility Activity:		No
Recycler Activity with Storage:		No
Small Quantity On-Site Burner Exemption:		No
Smelting Melting and Refining Furnace Exemption:		No
Underground Injection Control:		No
Off-Site Waste Receipt:		No
Universal Waste Indicator:		No
Universal Waste Destination Facility:		No
Federal Universal Waste:		No
Active Site State-Reg Handler:		---
Federal Facility Indicator:		Not reported
Hazardous Secondary Material Indicator:		N
Sub-Part K Indicator:		Not reported
2018 GPRA Permit Baseline:		Not on the Baseline
2018 GPRA Renewals Baseline:		Not on the Baseline
202 GPRA Corrective Action Baseline:		No
Subject to Corrective Action Universe:		No

CON EDISON SERVICE BOX: 31106 (Continued) **1016973310**

Non-TSDFs Where RCRA CA has Been Imposed Universe:	No
Corrective Action Priority Ranking:	No NCAPS ranking
Environmental Control Indicator:	No
Institutional Control Indicator:	No
Human Exposure Controls Indicator:	N/A
Groundwater Controls Indicator:	N/A
Significant Non-Complier Universe:	No
Unaddressed Significant Non-Complier Universe:	No
Addressed Significant Non-Complier Universe:	No
Significant Non-Complier With a Compliance Schedule Universe:	No
Financial Assurance Required:	Not reported
Handler Date of Last Change:	20141014
Recognized Trader-Importer:	No
Recognized Trader-Exporter:	No
Importer of Spent Lead Acid Batteries:	No
Exporter of Spent Lead Acid Batteries:	No
Recycler Activity Without Storage:	No
Manifest Broker:	No
Sub-Part P Indicator:	No

Historic Generators:

Receive Date:	20140319
Handler Name: CON EDISON SERVICE BOX:	31106
Federal Waste Generator Description:	Very Small Quantity Generator (formerly Conditionally-Exempt Small Quantity Generator
State District Owner:	Ny
Large Quantity Handler of Universal Waste:	No
Recognized Trader Importer:	No
Recognized Trader Exporter:	No
Spent Lead Acid Battery Importer:	No
Spent Lead Acid Battery Exporter:	No
Current Record:	No
Non Storage Recycler Activity:	Not reported
Electronic Manifest Broker:	Not reported

Receive Date:	20140419
Handler Name: CON EDISON SERVICE BOX:	31106
Federal Waste Generator Description:	Not a generator, verified
State District Owner:	Ny
Large Quantity Handler of Universal Waste:	No
Recognized Trader Importer:	No
Recognized Trader Exporter:	No
Spent Lead Acid Battery Importer:	No
Spent Lead Acid Battery Exporter:	No
Current Record:	Yes
Non Storage Recycler Activity:	Not reported
Electronic Manifest Broker:	Not reported

List of NAICS Codes and Descriptions:

NAICS Codes:	No NAICS Codes Found

Facility Has Received Notices of Violations:

Violations:	No Violations Found

CON EDISON SERVICE BOX: 31106 (Continued) **1016973310**

Evaluation Action Summary:
Evaluations: No Evaluations Found

NY MANIFEST:

EPA ID:	NYP004471074
Country:	USA
Name:	Con Edison
Address:	134-36 CROSBY ST & JERSEY ST N
Address 2:	Not reported
City,State,Zip:	NEW YORK, NY 10012
Zip 4:	Not reported
Location Address 1:	134 CROSBY ST
Location Address 2:	SB31106
Location City,State,Zip:	NEW YORK, NY 10012
Location Zip 4:	Not reported
Facility Status:	Not reported
Total Tanks:	Not reported
Code:	BP

Mailing:

Mailing Name:	Con Edison
Mailing Contact:	Con Edison
Mailing Address 1:	4 IRVING ST
Mailing Address 2:	15TH ST
Mailing City,State,Zip:	NEW YORK, NY 10003
Mailing Zip 4:	Not reported
Mailing Country:	USA
Mailing Phone:	Not reported

Manifest Data:

Document ID:	Not reported
Manifest Status:	Not reported
Trans1 State ID:	NJD003812047
Year:	2018
Trans2 State ID:	Not reported
Generator Ship Date:	03/19/2014
Trans1 Recv Date:	03/19/2014
Trans2 Recv Date:	Not reported
TSD Site Recv Date:	03/19/2014
Part A Recv Date:	Not reported
Part B Recv Date:	Not reported
Generator EPA ID:	NYP004471074
Trans1 EPA ID:	Not reported
Trans2 EPA ID:	Not reported
TSDF ID 1:	NJD991291105
TSDF ID 2:	Not reported
Manifest Tracking Number:	002360867GBF
Import Indicator:	N
Export Indicator:	N
Discr Quantity Indicator:	N
Discr Type Indicator:	N
Discr Residue Indicator:	N
Discr Partial Reject Indicator:	N
Discr Full Reject Indicator:	N
Manifest Ref Number:	Not reported

CON EDISON SERVICE BOX: 31106 (Continued) **1016973310**

Alt Facility RCRA ID:	Not reported
Alt Facility Sign Date:	Not reported
MGMT Method Type Code:	H110
Waste Code a:	Lead
Waste Code b:	Not reported
Waste Code c:	Not reported
Waste Code e:	Not reported
Waste Code f:	Not reported
Waste Code g:	Not reported
Waste Code 1:	Not reported
Waste Code 2:	Not reported
Waste Code 3:	Not reported
Waste Code 4:	Not reported
Waste Code 5:	Not reported
Waste Code 6:	Not reported
Quantity:	500
Units:	Pounds
Number of Containers:	1
Container Type:	Cargo tanks (tank trucks)
Handling Method:	Treat
Specific Gravity:	1

AK936 **302 E 6TH LLC** **NY AST** **U003385611**
ESE **304 EAST 5TH STREET** **N/A**
1/8-1/4 **NEW YORK, NY 10003**
0.219 mi.
1154 ft. **Site 16 of 20 in cluster AK**

Relative:
Lower

Actual:
34 ft.

AST:

Name:	302 E 6TH LLC
Address:	304 EAST 5TH STREET
City,State,Zip:	NEW YORK, NY 10003
Region:	STATE
DEC Region:	2
Site Status:	Active
Facility Id:	2-149179
Program Type:	PBS
UTM X:	585419.63495
UTM Y:	4508888.27960
Expiration Date:	11/19/2026
Site Type:	Apartment Building/Office Building

Affiliation Records:

Site Id:	4486
Affiliation Type:	Facility Owner
Company Name:	302 E 6TH LLC
Contact Type:	MANAGING MEMBER
Contact Name:	RONY KRAVEL
Address1:	225 WEST 35TH STREET, 14TH FL.
Address2:	Not reported
City:	NEW YORK
State:	NY
Zip Code:	10001
Country Code:	001
Phone:	(212) 760-2690
EMail:	RONY@SHELCAPITAL.COM
Fax Number:	Not reported

302 E 6TH LLC (Continued) **U003385611**

Modified By: ACDANIEL
Date Last Modified: 2024-02-07

Site Id: 4486
Affiliation Type: Mail Contact
Company Name: SHEL CAPITAL
Contact Type: MANAGING MEMBER
Contact Name: RONY KRAVEL
Address1: 225 WEST 35TH STREET
Address2: 14TH FL.
City: NEW YORK
State: NY
Zip Code: 10001
Country Code: 001
Phone: (646) 214-0333
EMail: RONY@SHELCAPITAL.COM
Fax Number: Not reported
Modified By: ACDANIEL
Date Last Modified: 2024-02-07

Site Id: 4486
Affiliation Type: Emergency Contact
Company Name: 302 E 6TH LLC
Contact Type: Not reported
Contact Name: JAKE TISCHIET
Address1: Not reported
Address2: Not reported
City: Not reported
State: NN
Zip Code: Not reported
Country Code: 999
Phone: (610) 908-9763
EMail: Not reported
Fax Number: Not reported
Modified By: ACDANIEL
Date Last Modified: 2024-02-07

Site Id: 4486
Affiliation Type: Facility Operator
Company Name: 302 E 6TH LLC
Contact Type: MANAGING MEMBER
Contact Name: RONY KRAVEL
Address1: Not reported
Address2: Not reported
City: Not reported
State: NN
Zip Code: Not reported
Country Code: 001
Phone: (212) 760-2690
EMail: Not reported
Fax Number: Not reported
Modified By: ACDANIEL
Date Last Modified: 2024-02-07

Tank Info:

Tank Number: 001

302 E 6TH LLC (Continued) **U003385611**

Tank Id:	8116
Material Code:	0002
Common Name of Substance:	#4 Fuel Oil (On-Site Consumption)

Equipment Records:

A00 - Tank Internal Protection - None
B01 - Tank External Protection - Painted/Asphalt Coating
D01 - Pipe Type - Steel/Carbon Steel/Iron
E00 - Piping Secondary Containment - None
F01 - Pipe External Protection - Painted/Asphalt Coating
H00 - Tank Leak Detection - None
K00 - Spill Prevention - None
L09 - Piping Leak Detection - Exempt Suction Piping
G00 - Tank Secondary Containment - None
J02 - Dispenser - Suction Dispenser
C01 - Pipe Location - Aboveground
I04 - Overfill - Product Level Gauge (A/G)

Tank Location:	Aboveground - on saddles, legs, racks, etc.... Tank bottom is elevated above grade or tank pad, allowing visual inspection.
Tank Type:	Steel/Carbon Steel/Iron
Tank Status:	In Service
Pipe Model:	Not reported
Install Date:	01/01/1940
Capacity Gallons:	5000
Tightness Test Method:	-
Date Test:	Not reported
Next Test Date:	Not reported
Date Tank Closed:	Not reported
Register:	True
Modified By:	ACDANIEL
Last Modified:	02/07/2024
Material Name:	#4 fuel oil (on-site consumption)

AV937 **CONSOLIDATED EDISON** **NY MANIFEST** **1009242479**
WSW **V5990-W 88TH ST & BROADWAY** **N/A**
1/8-1/4 **NEW YORK, NY**
0.219 mi.
1156 ft. **Site 9 of 23 in cluster AV**

Relative: **Lower**
Actual: **40 ft.**

NY MANIFEST:

EPA ID:	NYP004115689
Country:	USA
Name:	Consolidated Edison
Address:	V5990-W 88TH ST & BROADWAY
Address 2:	Not reported
City,State,Zip:	NEW YORK, NY
Zip 4:	Not reported
Location Address 1:	V5990-W 88TH ST & BROADWAY
Location Address 2:	Not reported
Location City,State,Zip:	NEW YORK, NY
Location Zip 4:	Not reported
Facility Status:	Not reported
Total Tanks:	Not reported
Code:	BP

Mailing:

Mailing Name:	Consolidated Edison
Mailing Contact:	Franklin Murray

CONSOLIDATED EDISON (Continued) **1009242479**

Mailing Address 1: 4 IRVING PLACE RM 828
Mailing Address 2: Not reported
Mailing City,State,Zip: NEW YORK, NY 10003
Mailing Zip 4: Not reported
Mailing Country: USA
Mailing Phone: 2124602808

Manifest Data:
Document ID: NYE1273932
Manifest Status: Not reported
Trans1 State ID: 46233JM
Year: 2003
Trans2 State ID: Not reported
Generator Ship Date: 10/10/2003
Trans1 Recv Date: 10/10/2003
Trans2 Recv Date: Not reported
TSD Site Recv Date: 10/10/2003
Part A Recv Date: Not reported
Part B Recv Date: Not reported
Generator EPA ID: NYP004115689
Trans1 EPA ID: NYD006982359
Trans2 EPA ID: Not reported
TSDF ID 1: NYD980593636
TSDF ID 2: Not reported
Manifest Tracking Number: Not reported
Import Indicator: Not reported
Export Indicator: Not reported
Discr Quantity Indicator: Not reported
Discr Type Indicator: Not reported
Discr Residue Indicator: Not reported
Discr Partial Reject Indicator: Not reported
Discr Full Reject Indicator: Not reported
Manifest Ref Number: Not reported
Alt Facility RCRA ID: Not reported
Alt Facility Sign Date: Not reported
MGMT Method Type Code: Not reported
Waste Code 1: B002
Waste Code 2: Not reported
Waste Code 3: Not reported
Waste Code 4: Not reported
Waste Code 5: Not reported
Waste Code 6: Not reported
Quantity: 00909
Units: Kilograms
Number of Containers: 001
Container Type: Cargo tanks (tank trucks)
Handling Method: Treat
Specific Gravity: 01.00

AZ938 **TISCH SCHOOL OF THE ARTS** **UST FINDER** **1028568472**
East **111 SECOND AVENUE** **N/A**
1/8-1/4 **NEW YORK, NY 10003**
0.219 mi.
1157 ft. **Site 1 of 24 in cluster AZ**

Relative: **Lower**

Actual: **34 ft.**

UST FINDER:

Object ID:	298452
Facility ID:	NY14377
Name:	TISCH SCHOOL OF THE ARTS
Address:	111 SECOND AVENUE
City,State,Zip:	NEW YORK, NY 10003
Address Match Type:	Not reported
Open USTs:	0
Closed USTs:	1
TOS USTs:	0
Population 1500ft:	26888
Private Wells 1500ft:	0
Within 100yr Floodplain:	No
Land Use:	Developed, High Intensity
Within SPA:	No
SPA PWS Facility ID:	Not reported
SPA Water Type:	Not reported
SPA Facility Type:	Not reported
SPA HUC12:	Not reported
Within WHPA:	No
WHPA PWS Facility ID:	Not reported
WHPA Water Type:	Not reported
WHPA Facility Type:	Not reported
WHPA HUC12:	Not reported
Facility Status:	Closed UST(s)
Date of Last Inspection:	Not reported
EPA Region:	2
Tribe:	Not reported
Coordinate Source:	State
X Coord:	-73.987939
Y Coord:	40.7278420000001
Latitude:	40.727842
Longitude:	-73.987939

UST FINDER:

Object ID:	1203863
Facility ID:	NY14377
Tank ID:	NY109625
Tank Status:	Closed
Installation Date:	1977/12/01 16:00:00+00
Removal Date:	Not reported
Tank Capacity:	4000
Substances:	Not reported
Tank Wall Type:	Not reported

AZ939 **CON ED** **NY MANIFEST** **S116043960**
East **FO 111 2ND ST** **N/A**
1/8-1/4 **NEW YORK, NY 10003**
0.219 mi.
1157 ft. **Site 2 of 24 in cluster AZ**

Relative:
Lower

Actual:
34 ft.

NY MANIFEST:

EPA ID:	NYP004403499
Country:	USA
Name:	Con Ed
Address:	FO 111 2ND ST
Address 2:	SB 571
City,State,Zip:	NEW YORK, NY 10003
Zip 4:	Not reported
Location Address 1:	FO 111 2ND ST
Location Address 2:	SB 571
Location City,State,Zip:	NEW YORK, NY 10003
Location Zip 4:	Not reported
Facility Status:	Not reported
Total Tanks:	Not reported
Code:	BP

Mailing:

Mailing Name:	Con Ed
Mailing Contact:	Tom Teeling
Mailing Address 1:	4 IRVING PLACE - 15TH FLOOR
Mailing Address 2:	Not reported
Mailing City,State,Zip:	NEW YORK, NY 10003
Mailing Zip 4:	Not reported
Mailing Country:	USA
Mailing Phone:	2124603770

Manifest Data:

Document ID:	Not reported
Manifest Status:	Not reported
Trans1 State ID:	NJD003812047
Year:	2018
Trans2 State ID:	Not reported
Generator Ship Date:	12/10/2013
Trans1 Recv Date:	12/10/2013
Trans2 Recv Date:	Not reported
TSD Site Recv Date:	12/10/2013
Part A Recv Date:	Not reported
Part B Recv Date:	Not reported
Generator EPA ID:	NYP004403499
Trans1 EPA ID:	Not reported
Trans2 EPA ID:	Not reported
TSDF ID 1:	NJD991291105
TSDF ID 2:	Not reported
Manifest Tracking Number:	002299761GBF
Import Indicator:	N
Export Indicator:	N
Discr Quantity Indicator:	N
Discr Type Indicator:	N
Discr Residue Indicator:	N
Discr Partial Reject Indicator:	N
Discr Full Reject Indicator:	N
Manifest Ref Number:	Not reported
Alt Facility RCRA ID:	Not reported

CON ED (Continued) **S116043960**

Alt Facility Sign Date:	Not reported
MGMT Method Type Code:	H110
Waste Code a:	Lead
Waste Code b:	Not reported
Waste Code c:	Not reported
Waste Code e:	Not reported
Waste Code f:	Not reported
Waste Code g:	Not reported
Waste Code 1:	Not reported
Waste Code 2:	Not reported
Waste Code 3:	Not reported
Waste Code 4:	Not reported
Waste Code 5:	Not reported
Waste Code 6:	Not reported
Quantity:	200
Units:	Pounds
Number of Containers:	1
Container Type:	Cargo tanks (tank trucks)
Handling Method:	Treat
Specific Gravity:	1

AZ940 **NEW YORK UNIVERSITY - 111 2ND AVE** **RCRA-SQG** **1027706124**
East **111 2ND AVE** **NYR000261503**
1/8-1/4 **NEW YORK, NY 10003**
0.219 mi.
1157 ft. **Site 3 of 24 in cluster AZ**

Relative: **Lower**

Actual: **34 ft.**

RCRA Listings:

Date Form Received by Agency:	20230517
Handler Name:	New York University - 111 2nd Ave
Handler Address:	2nd Ave
Handler City,State,Zip:	NEW YORK, NY 10003
EPA ID:	NYR000261503
Contact Name:	HALEY CAPELLO
Contact Address:	ASTOR PL 7TH FL
Contact City,State,Zip:	NEW YORK, NY 10003
Contact Telephone:	212-998-1450
Contact Fax:	Not reported
Contact Email:	CH4602@NYU.EDU
Contact Title:	SENIOR ENVIRONMENTAL SPECIALIST
EPA Region:	02
Land Type:	Private
Federal Waste Generator Description:	Small Quantity Generator
Non-Notifier:	Not reported
Biennial Report Cycle:	Not reported
Accessibility:	Not reported
Active Site Indicator:	Handler Activities
State District Owner:	Ny
State District:	NYSDEC R2
Mailing Address:	ASTOR PL 7TH FL
Mailing City,State,Zip:	NEW YORK, NY 10003
Owner Name:	New York University
Owner Type:	Private
Operator Name:	New York University
Operator Type:	Private
Short-Term Generator Activity:	No
Importer Activity:	No

NEW YORK UNIVERSITY - 111 2ND AVE (Continued) **1027706124**

Mixed Waste Generator:	No
Transporter Activity:	No
Transfer Facility Activity:	No
Recycler Activity with Storage:	No
Small Quantity On-Site Burner Exemption:	No
Smelting Melting and Refining Furnace Exemption:	No
Underground Injection Control:	No
Off-Site Waste Receipt:	No
Universal Waste Indicator:	No
Universal Waste Destination Facility:	No
Federal Universal Waste:	No
Active Site State-Reg Handler:	---
Federal Facility Indicator:	Not reported
Hazardous Secondary Material Indicator:	N
Sub-Part K Indicator:	Not reported
2018 GPRA Permit Baseline:	Not on the Baseline
2018 GPRA Renewals Baseline:	Not on the Baseline
202 GPRA Corrective Action Baseline:	No
Subject to Corrective Action Universe:	No
Non-TSDFs Where RCRA CA has Been Imposed Universe:	No
Corrective Action Priority Ranking:	No NCAPS ranking
Environmental Control Indicator:	No
Institutional Control Indicator:	No
Human Exposure Controls Indicator:	N/A
Groundwater Controls Indicator:	N/A
Significant Non-Complier Universe:	No
Unaddressed Significant Non-Complier Universe:	No
Addressed Significant Non-Complier Universe:	No
Significant Non-Complier With a Compliance Schedule Universe:	No
Financial Assurance Required:	Not reported
Handler Date of Last Change:	20230517
Recognized Trader-Importer:	No
Recognized Trader-Exporter:	No
Importer of Spent Lead Acid Batteries:	No
Exporter of Spent Lead Acid Batteries:	No
Recycler Activity Without Storage:	No
Manifest Broker:	No
Sub-Part P Indicator:	No

Hazardous Waste Summary:

Waste Code:	D001
Waste Description:	Ignitable Waste
Waste Code:	D004
Waste Description:	Arsenic
Waste Code:	D005
Waste Description:	Barium
Waste Code:	D006
Waste Description:	Cadmium
Waste Code:	D007
Waste Description:	Chromium
Waste Code:	D035

NEW YORK UNIVERSITY - 111 2ND AVE (Continued) **1027706124**

Waste Description: Methyl Ethyl Ketone

Handler - Owner Operator:

Owner/Operator Indicator:	Operator
Owner/Operator Name: NEW YORK UNIVERSITY	
Legal Status:	Private
Date Became Current:	Not reported
Date Ended Current:	Not reported
Owner/Operator Address:	70 WASHINGTON SQUARE SOUTH
Owner/Operator City,State,Zip:	NEW YORK, NY 10012
Owner/Operator Telephone:	Not reported
Owner/Operator Telephone Ext:	Not reported
Owner/Operator Fax:	Not reported
Owner/Operator Email:	Not reported

Owner/Operator Indicator:	Owner
Owner/Operator Name: NEW YORK UNIVERSITY	
Legal Status:	Private
Date Became Current:	Not reported
Date Ended Current:	Not reported
Owner/Operator Address:	70 WASHINGTON SQUARE SOUTH
Owner/Operator City,State,Zip:	NEW YORK, NY 10012
Owner/Operator Telephone:	Not reported
Owner/Operator Telephone Ext:	Not reported
Owner/Operator Fax:	Not reported
Owner/Operator Email:	Not reported

Owner/Operator Indicator:	Operator
Owner/Operator Name: NEW YORK UNIVERSITY	
Legal Status:	Private
Date Became Current:	Not reported
Date Ended Current:	Not reported
Owner/Operator Address:	70 WASHINGTON SQUARE SOUTH
Owner/Operator City,State,Zip:	NEW YORK, NY 10012
Owner/Operator Telephone:	Not reported
Owner/Operator Telephone Ext:	Not reported
Owner/Operator Fax:	Not reported
Owner/Operator Email:	Not reported

Owner/Operator Indicator:	Owner
Owner/Operator Name: NEW YORK UNIVERSITY	
Legal Status:	Private
Date Became Current:	Not reported
Date Ended Current:	Not reported
Owner/Operator Address:	70 WASHINGTON SQUARE SOUTH
Owner/Operator City,State,Zip:	NEW YORK, NY 10012
Owner/Operator Telephone:	Not reported
Owner/Operator Telephone Ext:	Not reported
Owner/Operator Fax:	Not reported
Owner/Operator Email:	Not reported

Historic Generators:

Receive Date:	20230515
Handler Name:	NEW YORK UNIVERSITY - 2ND AVENUE CAMPUS
Federal Waste Generator Description:	Small Quantity Generator
State District Owner:	Ny

NEW YORK UNIVERSITY - 111 2ND AVE (Continued) **1027706124**

Large Quantity Handler of Universal Waste:	No
Recognized Trader Importer:	No
Recognized Trader Exporter:	No
Spent Lead Acid Battery Importer:	No
Spent Lead Acid Battery Exporter:	No
Current Record:	No
Non Storage Recycler Activity:	No
Electronic Manifest Broker:	No

Receive Date:	20230517
Handler Name:	NEW YORK UNIVERSITY - 111 2ND AVE
Federal Waste Generator Description:	Small Quantity Generator
State District Owner:	Ny
Large Quantity Handler of Universal Waste:	No
Recognized Trader Importer:	No
Recognized Trader Exporter:	No
Spent Lead Acid Battery Importer:	No
Spent Lead Acid Battery Exporter:	No
Current Record:	Yes
Non Storage Recycler Activity:	No
Electronic Manifest Broker:	No

List of NAICS Codes and Descriptions:

NAICS Code:	61131
NAICS Description:	Colleges, Universities, And Professional Schools

Facility Has Received Notices of Violations:

Violations:	No Violations Found

Evaluation Action Summary:

Evaluations:	No Evaluations Found

AZ941 **NYU** **NY LTANKS** **S106471773**
East **111 2ND AVENUE** **N/A**
1/8-1/4 **NEW YORK, NY 10003**
0.219 mi.
1157 ft. **Site 4 of 24 in cluster AZ**

Relative: **Lower**

Actual: **34 ft.**

LTANKS:

Name:	NYU
Address:	111 2ND AVENUE
City,State,Zip:	NEW YORK, NY 10003
Spill Number/Closed Date:	0402181 / 2005-07-27
Facility ID:	0402181
Site ID:	157657
Spill Date:	2004-05-20
Spill Cause:	Tank Failure
Spill Source:	Institutional, Educational, Gov., Other
Spill Class:	C4
Cleanup Ceased:	Not reported
SWIS:	3101
Investigator:	JMKRIMGO
Referred To:	Not reported
Reported to Dept:	2004-05-27
CID:	407

NYU (Continued) **S106471773**

Water Affected:	Not reported
Spill Notifier:	Other
Last Inspection:	Not reported
Recommended Penalty:	False
Meets Standard:	False
UST Involvement:	False
Remediation Phase:	0
Date Entered In Computer:	2004-05-27
Spill Record Last Update:	2011-02-15
Spiller Name:	STEPHANE KUNG
Spiller Company:	NYU
Spiller Address:	111 2ND AVE
Spiller County:	001
Spiller Contact:	STEPHANE KUNG
Spiller Phone:	(212) 998-1450
Spiller Extention:	Not reported
DEC Region:	2
DER Facility ID:	14358
Latitude:	Not reported
Longitude:	Not reported
DEC Memo:	Prior to Sept, 2004 data translation this spill Lead_DEC Field was KRIMGOLD 5/28/2004 Sangesland spoke with Adam Smyth of Triumvirate Envir. He says NYU has a 4,000 gal UST under the sidewalk in front of it's building at 111 2nd Ave. Piping from this tank enters the basement of the building and runs an oil fired backup heating system when their interruptible natural gas gets cut off during extreme cold weather. NYU Maintenance people noticed staining on the wall around these pipes. The wall was opened and it was determined that the pipes were rotten. All pipes were replaced and the tank/pipes passed a pressure test. NYU would like to keep this tank in operation. Additional horizontal borings were taken through the bottom of the basement wall into the area under the buried tank. These soil samples came back quote hot unquote. Triumvirate Environmental is in the process of completing a delineation of the site. They will either propose some form of remediation in place, or they will propose excavating the tank, contamination & then replacing the tank. This report will be sent directly to Jake Krimgold. Contaminated soil letter sent to Louis Ortiz NYU 14 Waverly Place New York, NY 10003 6/24/2004 Sangesland called Stephanie Kung at NYU to ask for a status update. She said she has a draft copy of a work plan from Triumvirate Environmental. A hard copy of this plan should be submitted to the DEC within the next week or so. The plan outlines additional delineation and proposed remediation options. A decision has NOT yet been made if the tank needs to be pulled. 7/26/04. J.Krimgold talked to Justin Williams (Triumvirate Env.). He stated that drilling will be commenced on 7/30/04. 10/21/04. J.Krimgold has reviewed the Site Investigation Report submitted in August 2004 by Triumvirate Env. The report was not accepted for the following reasons: Boring logs with soil screening results are not included in the report. The drawing in the report is not up to scale and lacks compass orientation. Soil sampling results performed by ACE-ATLAS Corp. are not included in the report. Also , the location of this sample is not shown on the drawing. Even though it is stated that this sample was taken roughly 12 inches off the floor the floor elevation is not defined in the report. If, as stated in the report, no evidence of an oil leak was found during tank top excavation, than it is unclear what is the source of the oil on the basement wall and elevated levels of

NYU (Continued) **S106471773**

contaminants found in the ACE-ATLAS sample. Contaminant levels in boring number 1 seems to be increasing with depth, however, no explanations were given to this fact. Lateral and vertical delineation of a petroleum release has not been completed. The Summary statement that samples fall well under the cleanup objectives is incorrect. All soil samples presented in the report exhibit contaminant concentrations above NYS TAGM levels. Requested to correct these deficiencies and resubmit the report for Departmental review. 3/1/5/05. J.Krimgold reviewed the Site Investigation Report Addendum submitted by Triumvirate Env. on February 18, 2005. The report concludes that soil in the vicinity of UST and piping had been impacted. However, no recommendations were giving regarding remediation or further actions at this site. J.Krimgold contacted Triumvirate (Adam Smyth). He will submit recommendations in a week. 7/27/05. J.Krimgold reviewed a letter submitted by NYU dated May 27, 2005. In the letter NYU concludes that contamination found in soil borings GP-6 , GP-7 and GP-2 was not from UST's corroded fill line, but rather show a background contamination in the urban fill. NFA letter.

Remarks: Spill has not been cleaned up.

All Materials:

Site ID:	157657
Operable Unit ID:	883914
Operable Unit:	01
Material ID:	489818
Material Code:	0001A
Material Name:	#2 fuel oil
Case No.:	Not reported
Material FA:	Petroleum
Quantity:	.00
Units:	L
Recovered:	.00
Resource Affected:	Groundwater
Oxygenate:	Not reported

AZ942 **NYU - TTF** **NY LTANKS** **S109583768**
East **111 2ND AVE** **N/A**
1/8-1/4 **MANHATTAN, NY**
0.219 mi.
1157 ft. **Site 5 of 24 in cluster AZ**

Relative: **Lower**
Actual: **34 ft.**

LTANKS:

Name:	NYU - TTF
Address:	111 2ND AVE
City,State,Zip:	MANHATTAN, NY
Spill Number/Closed Date:	0900252 / 2010-07-06
Facility ID:	0900252
Site ID:	412176
Spill Date:	2009-04-07
Spill Cause:	Tank Test Failure
Spill Source:	Institutional, Educational, Gov., Other
Spill Class:	C4
Cleanup Ceased:	Not reported
SWIS:	3101
Investigator:	BKFALVEY
Referred To:	Not reported

NYU - TTF (Continued) **S109583768**

Reported to Dept:	2009-04-07
CID:	Not reported
Water Affected:	Not reported
Spill Notifier:	Tank Tester
Last Inspection:	Not reported
Recommended Penalty:	False
Meets Standard:	False
UST Involvement:	False
Remediation Phase:	0
Date Entered In Computer:	2009-04-07
Spill Record Last Update:	2010-07-06
Spiller Name:	Not reported
Spiller Company:	NYU
Spiller Address:	111 2ND AVE
Spiller County:	999
Spiller Contact:	MARLYN JOSEPH
Spiller Phone:	(646) 772-7949
Spiller Extention:	Not reported
DEC Region:	2
DER Facility ID:	361359
Latitude:	Not reported
Longitude:	Not reported
DEC Memo:	4/24/2009 TTF letter sent to: Mr. Louis Ortiz New York University 14 Waverly Place New York, NY 10003 5/7/2009 - Sangesland received a call from John Leddy to discuss the work schedule for this site. Apparently the city DOT office of sidewalk permits is moving and can not issue a sidewalk opening permit soon enough to meet the May 22nd deadline given in the TTF letter. Sangesland sent the following e-mail back to Mr. Leddy. ********** Mr. Leddy - The DEC has made a notation on this spill file that a 30 day extension has been approved due to the NYC DOT sidewalk permit issue. Please have the tank repair/retest work done at this site by June 22, 2009 ********** Protest requested another extension to July 22nd. Steve, We have experienced delays in getting sidewalk opening permits for the EIR of the 5000 gal. No. 2 fuel oil tank at that location. Our customer is understandably concerned with the present deadline of 6/22/09, which looks like it won t be met. We would greatly appreciate one last extension of 30 days to July 22. Thank you. John Leddy - Pro Test ********** 10/16/09. Pro Test Environmental emailed: The tank was excavated and tests of tank alone and lines were done. The tank, remote fill line and vent line failed. Contamination was seen. EIR of tank under city sidewalk on hold pending NYU getting bids for the job and complication of having to replace entire sidewalk before holiday moratorium starting on 11/17. Will keep you advised. JK. 7/6/10 received closure report dated 12/21/09 prepared by pro Test Environmental. Tank failed because of vent line. Soil samples taken. Most contaminants were non-detectable. Two exccedances found from Boring #2: benzo(a)pyrene [200 ppb vs. 60 ppb] and Boring #5: benzo(a)anthracene [270 ppb vs. 224 ppb]. Tank was closed in place. NFA. bf
Remarks:	TANK TEST FAILURE ON A 5000 GALLON TANK UNK IF ANY PRODUCT SPILLED.

All Materials:

Site ID:	412176
Operable Unit ID:	1168663
Operable Unit:	01
Material ID:	2160271

NYU - TTF (Continued) **S109583768**

Material Code:	0001A
Material Name:	#2 fuel oil
Case No.:	Not reported
Material FA:	Petroleum
Quantity:	Not reported
Units:	G
Recovered:	Not reported
Resource Affected:	Not reported
Oxygenate:	Not reported

AZ943 **TISCH SCHOOL OF THE ARTS** **NY UST** **U000399849**
East **111 SECOND AVENUE** **N/A**
1/8-1/4 **NEW YORK, NY 10003**
0.219 mi.
1157 ft. **Site 6 of 24 in cluster AZ**

Relative:
Lower

Actual:
34 ft.

UST:

Name:	TISCH SCHOOL OF THE ARTS
Address:	111 SECOND AVENUE
City,State,Zip:	NEW YORK, NY 10003
Id/Status:	2-314927 / Unregulated/Closed
Program Type:	PBS
Region:	STATE
DEC Region:	2
Expiration Date:	N/A
UTM X:	585418.72146
UTM Y:	4509030.97596
Site Type:	School

Affiliation Records:

Site Id:	14377
Affiliation Type:	Facility Operator
Company Name:	TISCH SCHOOL OF THE ARTS
Contact Type:	Not reported
Contact Name:	KEITH FREDER
Address1:	Not reported
Address2:	Not reported
City:	Not reported
State:	NN
Zip Code:	Not reported
Country Code:	001
Phone:	(212) 995-3338
EMail:	Not reported
Fax Number:	Not reported
Modified By:	NRLOMBAR
Date Last Modified:	2010-01-07

Site Id:	14377
Affiliation Type:	Mail Contact
Company Name:	NEW YORK UNIVERSITY
Contact Type:	Not reported
Contact Name:	LOUIS ORTIZ
Address1:	14 WAVERLY PLACE
Address2:	Not reported
City:	NEW YORK
State:	NY
Zip Code:	10003

TISCH SCHOOL OF THE ARTS (Continued) **U000399849**

Country Code:	001
Phone:	(212) 998-1450
EMail:	Not reported
Fax Number:	Not reported
Modified By:	NRLOMBAR
Date Last Modified:	2010-01-07

Site Id:	14377
Affiliation Type:	Facility Owner
Company Name:	NEW YORK UNIVERSITY
Contact Type:	Not reported
Contact Name:	Not reported
Address1:	70 WASHINGTON SQUARE SOUTH
Address2:	Not reported
City:	NEW YORK
State:	NY
Zip Code:	10012
Country Code:	001
Phone:	(212) 998-1212
EMail:	Not reported
Fax Number:	Not reported
Modified By:	DAFRANCI
Date Last Modified:	2017-02-15

Site Id:	14377
Affiliation Type:	Emergency Contact
Company Name:	NEW YORK UNIVERSITY
Contact Type:	Not reported
Contact Name:	LOUIS ORTIZ
Address1:	Not reported
Address2:	Not reported
City:	Not reported
State:	NN
Zip Code:	Not reported
Country Code:	999
Phone:	(732) 499-8051
EMail:	Not reported
Fax Number:	Not reported
Modified By:	NRLOMBAR
Date Last Modified:	2010-01-07

Tank Info:

Tank Number:	001
Tank ID:	12831
Tank Status:	Closed - In Place
Material Name:	Closed - In Place
Capacity Gallons:	4000
Install Date:	12/01/1977
Date Tank Closed:	11/10/2009
Registered:	True
Tank Location:	Underground
Tank Type:	Steel/carbon steel
Material Code:	0001
Common Name of Substance:	#2 Fuel Oil (On-Site Consumption)

Tightness Test Method:	21

TISCH SCHOOL OF THE ARTS (Continued) **U000399849**

Date Test: 04/22/2004
Next Test Date: Not reported
Pipe Model: Not reported
Modified By: MJGRIFFI
Last Modified: 05/09/2022

Equipment Records:

B00 - Tank External Protection - None
D02 - Pipe Type - Galvanized Steel
F00 - Pipe External Protection - None
A00 - Tank Internal Protection - None
E00 - Piping Secondary Containment - None
G03 - Tank Secondary Containment - Vault (w/o access)
H00 - Tank Leak Detection - None
I00 - Overfill - None
K00 - Spill Prevention - None
L09 - Piping Leak Detection - Exempt Suction Piping
C02 - Pipe Location - Underground/On-ground
J02 - Dispenser - Suction Dispenser

AW944 **CON ED** **NY MANIFEST** **1009242107**
NW **80 WASHINGTON SQ E SB55746** **N/A**
1/8-1/4 **NEW YORK, NY 10027**
0.220 mi.
1161 ft. **Site 2 of 10 in cluster AW**

Relative:
Lower

Actual:
32 ft.

NY MANIFEST:
EPA ID: NYP004107793
Country: USA
Name: Con Ed
Address: 80 WASHINGTON SQ E SB55746
Address 2: Not reported
City,State,Zip: NEW YORK, NY 10027
Zip 4: Not reported
Location Address 1: 80 WASHINGTON SQ E SB55746
Location Address 2: Not reported
Location City,State,Zip: NEW YORK, NY 10027
Location Zip 4: Not reported
Facility Status: Not reported
Total Tanks: Not reported
Code: BP

Mailing:
Mailing Name: Con Ed
Mailing Contact: Franklin Murray
Mailing Address 1: 4 IRVING PLACE RM 828
Mailing Address 2: Not reported
Mailing City,State,Zip: NEW YORK, NY 10003
Mailing Zip 4: Not reported
Mailing Country: USA
Mailing Phone: 2124602808

Manifest Data:
Document ID: NJA4135757
Manifest Status: Not reported
Trans1 State ID: H10376
Year: 2003
Trans2 State ID: Not reported

CON ED (Continued) **1009242107**

Generator Ship Date:	02/22/2003
Trans1 Recv Date:	02/22/2003
Trans2 Recv Date:	Not reported
TSD Site Recv Date:	02/25/2003
Part A Recv Date:	Not reported
Part B Recv Date:	Not reported
Generator EPA ID:	NYP004107793
Trans1 EPA ID:	NJD003812047
Trans2 EPA ID:	Not reported
TSDF ID 1:	NJD991291105
TSDF ID 2:	Not reported
Manifest Tracking Number:	Not reported
Import Indicator:	Not reported
Export Indicator:	Not reported
Discr Quantity Indicator:	Not reported
Discr Type Indicator:	Not reported
Discr Residue Indicator:	Not reported
Discr Partial Reject Indicator:	Not reported
Discr Full Reject Indicator:	Not reported
Manifest Ref Number:	Not reported
Alt Facility RCRA ID:	Not reported
Alt Facility Sign Date:	Not reported
MGMT Method Type Code:	Not reported
Waste Code 1:	Lead
Waste Code 2:	Not reported
Waste Code 3:	Not reported
Waste Code 4:	Not reported
Waste Code 5:	Not reported
Waste Code 6:	Not reported
Quantity:	00150
Units:	Gallons (liquids only)
Number of Containers:	001
Container Type:	Cargo tanks (tank trucks)
Handling Method:	Treat
Specific Gravity:	01.00

AW945 **CON EDISON** **NJ MANIFEST** **S120675431**
NW **85 WASHINGTON SQ W** **N/A**
1/8-1/4 **NEW YORK, NY 10011**
0.220 mi.
1161 ft. **Site 3 of 10 in cluster AW**

Relative: **Lower**

Actual: **32 ft.**

NJ MANIFEST:

EPA ID:	NYP004824591
Name:	CON EDISON
Address:	85 WASHINGTON SQ W
City,State,Zip:	NEW YORK, NY 10011
County:	Not reported
Mailing Address:	IRVING PL 15TH FL NE
Mailing City,State,Zip:	NEW YORK, NY 10003
Telephone:	Not reported
Emergency Telephone:	Not reported
Contact:	THOMAS TEELING
Comments:	Not reported
SIC Code:	Not reported
County:	NY061
Municipal:	Not reported

CON EDISON (Continued) **S120675431**

Previous EPAID:	Not reported
Generator Flag:	Not reported
Transporter Flag:	Not reported
TSDF Flag:	Not reported
Name Change:	Not reported
Date Change:	Not reported

Manifest Data:

EPA ID:	NYP004824591
Manifest Number:	002612853GBF
Date Shipped:	8/15/2015
TSDF EPA ID:	NJD991291105
Transporter EPA ID:	NJD003812047
Transporter 2 EPA ID:	Not reported
Transporter 3 EPA ID:	Not reported
Transporter 4 EPA ID:	Not reported
Transporter 5 EPA ID:	Not reported
Transporter 6 EPA ID:	Not reported
Transporter 7 EPA ID:	Not reported
Transporter 8 EPA ID:	Not reported
Transporter 9 EPA ID:	Not reported
Transporter 10 EPA ID:	Not reported
Date Trans1 Transported Waste:	Not reported
Date Trans2 Transported Waste:	Not reported
Date Trans3 Transported Waste:	Not reported
Date Trans4 Transported Waste:	Not reported
Date Trans5 Transported Waste:	Not reported
Date Trans6 Transported Waste:	Not reported
Date Trans7 Transported Waste:	Not reported
Date Trans8 Transported Waste:	Not reported
Date Trans9 Transported Waste:	Not reported
Date Trans10 Transported Waste:	Not reported
Date TSDF Received Waste:	Not reported
TSDF EPA Facility Name:	Not reported
QTY Units:	Not reported
Transporter SEQ ID:	Not reported
Transporter-1 Date:	Not reported
Waste SEQ ID:	Not reported
Waste Type Code 2:	Not reported
Waste Type Code 3:	Not reported
Waste Type Code 4:	Not reported
Waste Type Code 5:	Not reported
Waste Type Code 6:	Not reported
Date Accepted:	Not reported
Manifest Discrepancy Type:	Not reported
Data Entry Number:	Not reported
Was Load Rejected:	Not reported
Reason Load Was Rejected:	Not reported

AW946 **CON EDISON** **NY MANIFEST** **S119077221**
NW **85 WASHINGTON SQ W** **N/A**
1/8-1/4 **NEW YORK, NY 10011**
0.220 mi.
1161 ft. **Site 4 of 10 in cluster AW**

Relative:
Lower

Actual:
32 ft.

NY MANIFEST:

EPA ID:	NYP004824591
Country:	USA
Name:	Con Edison
Address:	85 WASHINGTON SQ W
Address 2:	Not reported
City,State,Zip:	NEW YORK, NY 10011
Zip 4:	Not reported
Location Address 1:	85 WASHINGTON PL
Location Address 2:	SB 47793
Location City,State,Zip:	NEW YORK, NY 10011
Location Zip 4:	Not reported
Facility Status:	Not reported
Total Tanks:	Not reported
Code:	BP

Mailing:

Mailing Name:	Con Edison
Mailing Contact:	Dennis Huacon
Mailing Address 1:	4 IRVING PL 15TH FL
Mailing Address 2:	Not reported
Mailing City,State,Zip:	NEW YORK, NY 10003
Mailing Zip 4:	Not reported
Mailing Country:	USA
Mailing Phone:	2124603770

Manifest Data:

Document ID:	Not reported
Manifest Status:	Not reported
Trans1 State ID:	NJD003812047
Year:	2018
Trans2 State ID:	Not reported
Generator Ship Date:	08/15/2015
Trans1 Recv Date:	08/15/2015
Trans2 Recv Date:	Not reported
TSD Site Recv Date:	08/17/2015
Part A Recv Date:	Not reported
Part B Recv Date:	Not reported
Generator EPA ID:	NYP004824591
Trans1 EPA ID:	Not reported
Trans2 EPA ID:	Not reported
TSDF ID 1:	NJD991291105
TSDF ID 2:	Not reported
Manifest Tracking Number:	002612853GBF
Import Indicator:	N
Export Indicator:	N
Discr Quantity Indicator:	N
Discr Type Indicator:	N
Discr Residue Indicator:	N
Discr Partial Reject Indicator:	N
Discr Full Reject Indicator:	N
Manifest Ref Number:	Not reported
Alt Facility RCRA ID:	Not reported

CON EDISON (Continued) **S119077221**

Alt Facility Sign Date:	Not reported
MGMT Method Type Code:	H110
Waste Code a:	Lead
Waste Code b:	Not reported
Waste Code c:	Not reported
Waste Code e:	Not reported
Waste Code f:	Not reported
Waste Code g:	Not reported
Waste Code 1:	Not reported
Waste Code 2:	Not reported
Waste Code 3:	Not reported
Waste Code 4:	Not reported
Waste Code 5:	Not reported
Waste Code 6:	Not reported
Quantity:	500
Units:	Pounds
Number of Containers:	1
Container Type:	Cargo tanks (tank trucks)
Handling Method:	Treat
Specific Gravity:	1

AW947 **CON EDISON** **RCRA NonGen / NLR** **1019906635**
NW **85 WASHINGTON SQ W** **FINDS** **NYP004824591**
1/8-1/4 **NEW YORK, NY 10011** **ECHO**
0.220 mi.
1161 ft. **Site 5 of 10 in cluster AW**

Relative: **Lower**
Actual: **32 ft.**

RCRA Listings:

Date Form Received by Agency:		20150815
Handler Name:		Con Edison
Handler Address:		Washington Sq W
Handler City,State,Zip:		NEW YORK, NY 10011
EPA ID:		NYP004824591
Contact Name:		THOMAS TEELING
Contact Address:		Not reported
Contact City,State,Zip:		Not reported
Contact Telephone:		212-460-3770
Contact Fax:		Not reported
Contact Email:		Not reported
Contact Title:		Not reported
EPA Region:		02
Land Type:		Private
Federal Waste Generator Description:		Not a generator, verified
Non-Notifier:		Not reported
Biennial Report Cycle:		Not reported
Accessibility:		Not reported
Active Site Indicator:		Not reported
State District Owner:		Ny
State District:		NYSDEC R2
Mailing Address:		IRVING PL 15TH FL NE
Mailing City,State,Zip:		NEW YORK, NY 10003
Owner Name:	Not reported	
Owner Type:		Not reported
Operator Name:	Not reported	
Operator Type:		Not reported
Short-Term Generator Activity:		No
Importer Activity:		No

CON EDISON (Continued) **1019906635**

Mixed Waste Generator:	No
Transporter Activity:	No
Transfer Facility Activity:	No
Recycler Activity with Storage:	No
Small Quantity On-Site Burner Exemption:	No
Smelting Melting and Refining Furnace Exemption:	No
Underground Injection Control:	No
Off-Site Waste Receipt:	No
Universal Waste Indicator:	No
Universal Waste Destination Facility:	No
Federal Universal Waste:	No
Active Site State-Reg Handler:	---
Federal Facility Indicator:	Not reported
Hazardous Secondary Material Indicator:	N
Sub-Part K Indicator:	Not reported
2018 GPRA Permit Baseline:	Not on the Baseline
2018 GPRA Renewals Baseline:	Not on the Baseline
202 GPRA Corrective Action Baseline:	No
Subject to Corrective Action Universe:	No
Non-TSDFs Where RCRA CA has Been Imposed Universe:	No
Corrective Action Priority Ranking:	No NCAPS ranking
Environmental Control Indicator:	No
Institutional Control Indicator:	No
Human Exposure Controls Indicator:	N/A
Groundwater Controls Indicator:	N/A
Significant Non-Complier Universe:	No
Unaddressed Significant Non-Complier Universe:	No
Addressed Significant Non-Complier Universe:	No
Significant Non-Complier With a Compliance Schedule Universe:	No
Financial Assurance Required:	Not reported
Handler Date of Last Change:	20160909
Recognized Trader-Importer:	No
Recognized Trader-Exporter:	No
Importer of Spent Lead Acid Batteries:	No
Exporter of Spent Lead Acid Batteries:	No
Recycler Activity Without Storage:	No
Manifest Broker:	No
Sub-Part P Indicator:	No

Historic Generators:

Receive Date:	20150815
Handler Name: CON EDISON	
Federal Waste Generator Description:	Small Quantity Generator
State District Owner:	Ny
Large Quantity Handler of Universal Waste:	No
Recognized Trader Importer:	No
Recognized Trader Exporter:	No
Spent Lead Acid Battery Importer:	No
Spent Lead Acid Battery Exporter:	No
Current Record:	No
Non Storage Recycler Activity:	Not reported
Electronic Manifest Broker:	Not reported

Receive Date:	20150815
Handler Name: CON EDISON	
Federal Waste Generator Description:	Not a generator, verified

CON EDISON (Continued) **1019906635**

State District Owner:	Ny
Large Quantity Handler of Universal Waste:	No
Recognized Trader Importer:	No
Recognized Trader Exporter:	No
Spent Lead Acid Battery Importer:	No
Spent Lead Acid Battery Exporter:	No
Current Record:	Yes
Non Storage Recycler Activity:	Not reported
Electronic Manifest Broker:	Not reported

List of NAICS Codes and Descriptions:
NAICS Codes: No NAICS Codes Found

Facility Has Received Notices of Violations:
Violations: No Violations Found

Evaluation Action Summary:
Evaluations: No Evaluations Found

FINDS:
Registry ID: 110069667998

Click Here for FRS Facility Detail Report:

Environmental Interest/Information System:
The Resource Conservation and Recovery Act Information System (RCRAInfo) is EPA's comprehensive information system in support of the Resource Conservation and Recovery Act (RCRA) of 1976 and the Hazardous and Solid Waste Amendments (HSWA) of 1984. It tracks many types of information about generators, transporters, treaters, storers, and disposers of hazardous waste.

Click this hyperlink while viewing on your computer to access additional FINDS: detail in the EDR Site Report.

ECHO:

Envid:	1019906635
Registry ID:	110069667998

DFR URL:

Name:	CON EDISON
Address:	85 WASHINGTON SQ W
City,State,Zip:	NEW YORK, NY 10011

AN948 **CONSOLIDATED EDISON OF NY INC** **E MANIFEST** **1031636642**
ENE **18 ST MARK PL** **N/A**
1/8-1/4 **NEW YORK, NY 10003**
0.220 mi.
1163 ft. **Site 3 of 14 in cluster AN**

Relative:
Lower

Actual:
37 ft.

E MANIFEST:

Manifest Tracking Number:	016953086FLE
Last Updated Date:	20220307
Shipped Date:	20220222
Received Date:	20220224
Manifest Status:	Signed

CONSOLIDATED EDISON OF NY INC (Continued) **1031636642**

Submission Type:	DataImage5Copy
Origin Type:	Service
Generator EPA ID:	NYR000114579
Generator Name:	Consolidated Edison Of Ny Inc
Generator Location Street Number:	Not reported
Generator Location Street 1:	18 ST MARK PL
Generator Location Street 2:	Not reported
Generator Location City:	NEW YORK
Generator Location State:	NY
Generator Location Zip:	10003
Generator Mail Street Number:	Not reported
Generator Mail Street 1:	116 SKYLINE DRIVE
Generator Mail Street 2:	Not reported
Generator Mail City:	SOUTH PLAINFIELD
Generator Mail Zip:	07080
Generator Mail State:	NJ
Generator Contact Company Name:	Not reported
Designated Facility EPA ID:	NJD991291105
Designated Facility Name:	Clean Earth Of North Jersey
Designated Facility Mail Street Number:	105
Designated Facility Mail Street 1:	Not reported
Designated Facility Mail Street 2:	JACOBUS AVE
Designated Facility Mail City:	KEARNY
Designated Facility Mail Zip:	07032
Designated Facility Mail State:	NJ
Designated Facility Location Street Number:	105
Designated Facility Location Street 1:	JACOBUS AVE
Designated Facility Location Street 2:	Not reported
Designated Facility Location City:	KEARNY
Designated Facility Location Zip:	07032
Designated Facility Location State:	NJ
Designated Facility Contact Company Name:	Not reported
Manifest Residue Indicator:	N
Rejection Indicator:	N

Transporter:

Manifest Tracking Number:	016953086FLE
Transporter Line Number:	1
Transporter EPA ID:	MAD039322250
Transporter Name:	Clean Harbors Environmental Services Inc

Waste Line:

Manifest Tracking Number:	016953086FLE
Waste Line Number:	1
U.S. DOT Hazardous Indicator:	Y
U.S. DOT ID Number:	NA3082
U.S. DOT Description:	Na3082, Hazardous Waste, Liquid N.O.S., 9, Pg Iii, Rq
Non-Hazardous Waste Description:	Not reported
Number of Containers:	1
Container Type Code:	TT
Container Type Description:	Cargo tanks (tank trucks)
Waste Quantity:	300
Quantity Unit of Measure Code:	P
Quantity Unit of Measure Description:	Pounds
Waste Quantity, in Tons:	0.15
Acute Waste Quantity, in Tons:	0

CONSOLIDATED EDISON OF NY INC (Continued) **1031636642**

Non-Acute Waste Quantity, in Tons:	0.15
Waste Quantity, in Kilograms:	136.0545
Acute Waste Quantity, in Kilograms:	0
Non-Acute Waste Quantity, in Kilorgrams:	136.0545
Management Method Code:	H110
Management Method Description:	STABILIZATION
Waste Residue Indicator:	N
Quantity Discrepancy Indicator:	N
Waste Type Discrepancy Indicator:	N
Waste Density:	Not reported
Waste Density Unit of Measure Code:	Not reported
Waste Density Unit of Measure Description:	Not reported
Form Code:	Not reported
Form Code Description:	Not reported
Source Code:	Not reported
Source Code Description:	Not reported
Waste Minimization Code:	Not reported
Waste Minimization Code Description:	Not reported
Consent Number:	Not reported
EPA Waste Indicator:	Y
Federal Waste Codes:	D008
Quantity Haz Kg:	136.0545
Quantity Haz Tons:	0.15
Quantity Non Haz Kg:	0
Quantity Non Haz Tons:	0
State Waste Codes:	NY-T

AN949 **CON EDISON** **E MANIFEST** **1031624083**
ENE **18 SAINT MARKS PLACE** **N/A**
1/8-1/4 **NEW YORK, NY 10003**
0.220 mi.
1163 ft. **Site 4 of 14 in cluster AN**

Relative: **Lower**

Actual: **37 ft.**

E MANIFEST:

Manifest Tracking Number:	015835278FLE
Last Updated Date:	20211008
Shipped Date:	20210921
Received Date:	20210928
Manifest Status:	Signed
Submission Type:	DataImage5Copy
Origin Type:	Service
Generator EPA ID:	NYR000114579
Generator Name:	Con Edison
Generator Location Street Number:	Not reported
Generator Location Street 1:	18 SAINT MARKS PLACE
Generator Location Street 2:	Not reported
Generator Location City:	NEW YORK
Generator Location State:	NY
Generator Location Zip:	10003
Generator Mail Street Number:	Not reported
Generator Mail Street 1:	116 SKYLINE DRIVE
Generator Mail Street 2:	Not reported
Generator Mail City:	SOUTH PLAINFIELD
Generator Mail Zip:	07080
Generator Mail State:	NJ
Generator Contact Company Name:	Not reported
Designated Facility EPA ID:	NJD991291105
Designated Facility Name:	Clean Earth Of North Jersey

CON EDISON (Continued) **1031624083**

Designated Facility Mail Street Number: 105
Designated Facility Mail Street 1: Not reported
Designated Facility Mail Street 2: JACOBUS AVE
Designated Facility Mail City: KEARNY
Designated Facility Mail Zip: 07032
Designated Facility Mail State: NJ
Designated Facility Location Street Number: 105
Designated Facility Location Street 1: JACOBUS AVE
Designated Facility Location Street 2: Not reported
Designated Facility Location City: KEARNY
Designated Facility Location Zip: 07032
Designated Facility Location State: NJ
Designated Facility Contact Company Name: Not reported
Manifest Residue Indicator: N
Rejection Indicator: N

Transporter:
Manifest Tracking Number: 015835278FLE
Transporter Line Number: 1
Transporter EPA ID: MAD039322250
Transporter Name: Clean Harbors Environmental Services Inc

Waste Line:
Manifest Tracking Number: 015835278FLE
Waste Line Number: 1
U.S. DOT Hazardous Indicator: Y
U.S. DOT ID Number: NA3082
U.S. DOT Description: Na3082, Hazardous Waste, Liquid N.O.S., 9, Pg Iii, Rq (Lead)
Non-Hazardous Waste Description: Not reported
Number of Containers: 1
Container Type Code: TT
Container Type Description: Cargo tanks (tank trucks)
Waste Quantity: 600
Quantity Unit of Measure Code: P
Quantity Unit of Measure Description: Pounds
Waste Quantity, in Tons: 0.3
Acute Waste Quantity, in Tons: 0
Non-Acute Waste Quantity, in Tons: 0.3
Waste Quantity, in Kilograms: 272.109
Acute Waste Quantity, in Kilograms: 0
Non-Acute Waste Quantity, in Kilorgrams: 272.109
Management Method Code: H110
Management Method Description: STABILIZATION
Waste Residue Indicator: N
Quantity Discrepancy Indicator: N
Waste Type Discrepancy Indicator: N
Waste Density: Not reported
Waste Density Unit of Measure Code: Not reported
Waste Density Unit of Measure Description: Not reported
Form Code: Not reported
Form Code Description: Not reported
Source Code: Not reported
Source Code Description: Not reported
Waste Minimization Code: Not reported
Waste Minimization Code Description: Not reported
Consent Number: Not reported

CON EDISON (Continued) **1031624083**

EPA Waste Indicator:	Y
Federal Waste Codes:	D008
Quantity Haz Kg:	272.109
Quantity Haz Tons:	0.3
Quantity Non Haz Kg:	0
Quantity Non Haz Tons:	0
State Waste Codes:	NY-T

AZ950 **CON EDISON** **NY MANIFEST** **S117066339**
ENE **115 2 AVE** **N/A**
1/8-1/4 **NEW YORK, NY 10003**
0.220 mi.
1163 ft. **Site 7 of 24 in cluster AZ**

Relative:
Lower

Actual:
34 ft.

NY MANIFEST:

EPA ID:	NYP004589818
Country:	USA
Name:	Con Edison
Address:	115 2 AVE
Address 2:	SB 53980
City,State,Zip:	NEW YORK, NY 10003
Zip 4:	Not reported
Location Address 1:	115 2 AVE
Location Address 2:	SB 53980
Location City,State,Zip:	NEW YORK, NY 10003
Location Zip 4:	Not reported
Facility Status:	Not reported
Total Tanks:	Not reported
Code:	BP

Mailing:

Mailing Name:	Con Edison
Mailing Contact:	Tom Teeling
Mailing Address 1:	4 IRVING PLACE 15TH FLOOR
Mailing Address 2:	Not reported
Mailing City,State,Zip:	NEW YORK, NY 10003
Mailing Zip 4:	Not reported
Mailing Country:	USA
Mailing Phone:	Not reported

Manifest Data:

Document ID:	Not reported
Manifest Status:	Not reported
Trans1 State ID:	NJD003812047
Year:	2018
Trans2 State ID:	Not reported
Generator Ship Date:	07/08/2014
Trans1 Recv Date:	07/08/2014
Trans2 Recv Date:	Not reported
TSD Site Recv Date:	07/11/2014
Part A Recv Date:	Not reported
Part B Recv Date:	Not reported
Generator EPA ID:	NYP004589818
Trans1 EPA ID:	Not reported
Trans2 EPA ID:	Not reported
TSDF ID 1:	NJD991291105
TSDF ID 2:	Not reported
Manifest Tracking Number:	002423997GBF

CON EDISON (Continued) **S117066339**

Import Indicator:	N
Export Indicator:	N
Discr Quantity Indicator:	N
Discr Type Indicator:	N
Discr Residue Indicator:	N
Discr Partial Reject Indicator:	N
Discr Full Reject Indicator:	N
Manifest Ref Number:	Not reported
Alt Facility RCRA ID:	Not reported
Alt Facility Sign Date:	Not reported
MGMT Method Type Code:	H110
Waste Code a:	Lead
Waste Code b:	Not reported
Waste Code c:	Not reported
Waste Code e:	Not reported
Waste Code f:	Not reported
Waste Code g:	Not reported
Waste Code 1:	Not reported
Waste Code 2:	Not reported
Waste Code 3:	Not reported
Waste Code 4:	Not reported
Waste Code 5:	Not reported
Waste Code 6:	Not reported
Quantity:	500
Units:	Pounds
Number of Containers:	1
Container Type:	Cargo tanks (tank trucks)
Handling Method:	Treat
Specific Gravity:	1

AZ951 **CON EDISON** **NJ MANIFEST** **S120672370**
ENE **115 2ND AVE** **N/A**
1/8-1/4 **NEW YORK, NY 10003**
0.220 mi.
1163 ft. **Site 8 of 24 in cluster AZ**

Relative: **Lower**

Actual: **34 ft.**

NJ MANIFEST:

EPA ID:	NYP004789509
Name:	CON EDISON
Address:	115 2ND AVE
City,State,Zip:	NEW YORK, NY 10003
County:	Not reported
Mailing Address:	IRVING PL 15TH FL NE
Mailing City,State,Zip:	NEW YORK, NY 10003
Telephone:	Not reported
Emergency Telephone:	Not reported
Contact:	THOMAS TEELING
Comments:	Not reported
SIC Code:	Not reported
County:	NY061
Municipal:	Not reported
Previous EPAID:	Not reported
Generator Flag:	Not reported
Transporter Flag:	Not reported
TSDF Flag:	Not reported
Name Change:	Not reported
Date Change:	Not reported

CON EDISON (Continued) **S120672370**

Manifest Data:

EPA ID:	NYP004789509
Manifest Number:	002614239GBF
Date Shipped:	6/3/2015
TSDF EPA ID:	NJD991291105
Transporter EPA ID:	NJD003812047
Transporter 2 EPA ID:	Not reported
Transporter 3 EPA ID:	Not reported
Transporter 4 EPA ID:	Not reported
Transporter 5 EPA ID:	Not reported
Transporter 6 EPA ID:	Not reported
Transporter 7 EPA ID:	Not reported
Transporter 8 EPA ID:	Not reported
Transporter 9 EPA ID:	Not reported
Transporter 10 EPA ID:	Not reported
Date Trans1 Transported Waste:	Not reported
Date Trans2 Transported Waste:	Not reported
Date Trans3 Transported Waste:	Not reported
Date Trans4 Transported Waste:	Not reported
Date Trans5 Transported Waste:	Not reported
Date Trans6 Transported Waste:	Not reported
Date Trans7 Transported Waste:	Not reported
Date Trans8 Transported Waste:	Not reported
Date Trans9 Transported Waste:	Not reported
Date Trans10 Transported Waste:	Not reported
Date TSDF Received Waste:	Not reported
TSDF EPA Facility Name:	Not reported
QTY Units:	Not reported
Transporter SEQ ID:	Not reported
Transporter-1 Date:	Not reported
Waste SEQ ID:	Not reported
Waste Type Code 2:	Not reported
Waste Type Code 3:	Not reported
Waste Type Code 4:	Not reported
Waste Type Code 5:	Not reported
Waste Type Code 6:	Not reported
Date Accepted:	Not reported
Manifest Discrepancy Type:	Not reported
Data Entry Number:	Not reported
Was Load Rejected:	Not reported
Reason Load Was Rejected:	Not reported

AZ952 **CON EDISON** **NY MANIFEST** **S116550280**
ENE **115-117 2ND AVE & 6TH ST N OF** **N/A**
1/8-1/4 **NEW YORK, NY 10003**
0.220 mi.
1163 ft. **Site 9 of 24 in cluster AZ**

Relative: NY MANIFEST:
Lower

EPA ID:	NYP004486106
Country:	USA
Name:	Con Edison
Address:	115-117 2ND AVE & 6TH ST N OF
Address 2:	Not reported
City,State,Zip:	NEW YORK, NY 10003
Zip 4:	Not reported

Actual:
34 ft.

CON EDISON (Continued) **S116550280**

Location Address 1: F/O 115 2ND AVE
Location Address 2: SB 53980
Location City,State,Zip: NEW YORK, NY 10003
Location Zip 4: Not reported
Facility Status: Not reported
Total Tanks: Not reported
Code: BP

Mailing:
Mailing Name: Con Edison
Mailing Contact: Tom Teeling
Mailing Address 1: 4 IRVING PLACE - 15TH FLOOR
Mailing Address 2: Not reported
Mailing City,State,Zip: NEW YORK, NY 10003
Mailing Zip 4: Not reported
Mailing Country: USA
Mailing Phone: 2124603770

Manifest Data:
Document ID: Not reported
Manifest Status: Not reported
Trans1 State ID: NJD003812047
Year: 2018
Trans2 State ID: Not reported
Generator Ship Date: 04/02/2014
Trans1 Recv Date: 04/02/2014
Trans2 Recv Date: Not reported
TSD Site Recv Date: 04/03/2014
Part A Recv Date: Not reported
Part B Recv Date: Not reported
Generator EPA ID: NYP004486106
Trans1 EPA ID: Not reported
Trans2 EPA ID: Not reported
TSDF ID 1: NJD991291105
TSDF ID 2: Not reported
Manifest Tracking Number: 002406146GBF
Import Indicator: N
Export Indicator: N
Discr Quantity Indicator: N
Discr Type Indicator: N
Discr Residue Indicator: N
Discr Partial Reject Indicator: N
Discr Full Reject Indicator: N
Manifest Ref Number: Not reported
Alt Facility RCRA ID: Not reported
Alt Facility Sign Date: Not reported
MGMT Method Type Code: H110
Waste Code a: Lead
Waste Code b: Not reported
Waste Code c: Not reported
Waste Code e: Not reported
Waste Code f: Not reported
Waste Code g: Not reported
Waste Code 1: Not reported
Waste Code 2: Not reported
Waste Code 3: Not reported
Waste Code 4: Not reported

CON EDISON (Continued) **S116550280**

Waste Code 5:	Not reported
Waste Code 6:	Not reported
Quantity:	500
Units:	Pounds
Number of Containers:	1
Container Type:	Cargo tanks (tank trucks)
Handling Method:	Treat
Specific Gravity:	1

AZ953 **CON ED** **NY MANIFEST** **S116043961**
ENE **FO E115 2ND ST** **N/A**
1/8-1/4 **NEW YORK, NY 10003**
0.220 mi.
1163 ft. **Site 10 of 24 in cluster AZ**

Relative:
Lower

Actual:
34 ft.

NY MANIFEST:

EPA ID:	NYP004403507
Country:	USA
Name:	Con Ed
Address:	FO E115 2ND ST
Address 2:	SB 572
City,State,Zip:	NEW YORK, NY 10003
Zip 4:	Not reported
Location Address 1:	FO E115 2ND ST
Location Address 2:	SB 572
Location City,State,Zip:	NEW YORK, NY 10003
Location Zip 4:	Not reported
Facility Status:	Not reported
Total Tanks:	Not reported
Code:	BP

Mailing:

Mailing Name:	Con Ed
Mailing Contact:	Tom Teeling
Mailing Address 1:	4 IRVING PLACE - 15TH FLOOR
Mailing Address 2:	Not reported
Mailing City,State,Zip:	NEW YORK, NY 10003
Mailing Zip 4:	Not reported
Mailing Country:	USA
Mailing Phone:	2124603770

Manifest Data:

Document ID:	Not reported
Manifest Status:	Not reported
Trans1 State ID:	NJD003812047
Year:	2018
Trans2 State ID:	Not reported
Generator Ship Date:	12/10/2013
Trans1 Recv Date:	12/10/2013
Trans2 Recv Date:	Not reported
TSD Site Recv Date:	12/10/2013
Part A Recv Date:	Not reported
Part B Recv Date:	Not reported
Generator EPA ID:	NYP004403507
Trans1 EPA ID:	Not reported
Trans2 EPA ID:	Not reported
TSDF ID 1:	NJD991291105

CON ED (Continued) **S116043961**

TSDF ID 2:	Not reported
Manifest Tracking Number:	002299760GBF
Import Indicator:	N
Export Indicator:	N
Discr Quantity Indicator:	N
Discr Type Indicator:	N
Discr Residue Indicator:	N
Discr Partial Reject Indicator:	N
Discr Full Reject Indicator:	N
Manifest Ref Number:	Not reported
Alt Facility RCRA ID:	Not reported
Alt Facility Sign Date:	Not reported
MGMT Method Type Code:	H110
Waste Code a:	Lead
Waste Code b:	Not reported
Waste Code c:	Not reported
Waste Code e:	Not reported
Waste Code f:	Not reported
Waste Code g:	Not reported
Waste Code 1:	Not reported
Waste Code 2:	Not reported
Waste Code 3:	Not reported
Waste Code 4:	Not reported
Waste Code 5:	Not reported
Waste Code 6:	Not reported
Quantity:	500
Units:	Pounds
Number of Containers:	1
Container Type:	Cargo tanks (tank trucks)
Handling Method:	Treat
Specific Gravity:	1

AZ954 **CON EDISON** **NY MANIFEST** **S118091265**
ENE **115 2ND AVE** **N/A**
1/8-1/4 **NEW YORK, NY 10003**
0.220 mi.
1163 ft. **Site 11 of 24 in cluster AZ**

Relative: **Lower**

Actual: **34 ft.**

NY MANIFEST:

EPA ID:	NYP004789509
Country:	USA
Name:	Con Edison
Address:	115 2ND AVE
Address 2:	Not reported
City,State,Zip:	NEW YORK, NY 10003
Zip 4:	Not reported
Location Address 1:	115 2ND AVE
Location Address 2:	SB 53809
Location City,State,Zip:	NEW YORK, NY
Location Zip 4:	Not reported
Facility Status:	Not reported
Total Tanks:	Not reported
Code:	BP

Mailing:

Mailing Name:	Con Edison
Mailing Contact:	Dennis Huacon

CON EDISON (Continued) **S118091265**

Mailing Address 1: 4 IRVING PL 15TH FL
Mailing Address 2: Not reported
Mailing City,State,Zip: NEW YORK, NY 10003
Mailing Zip 4: Not reported
Mailing Country: USA
Mailing Phone: 2124603770

Manifest Data:
Document ID: Not reported
Manifest Status: Not reported
Trans1 State ID: NJD003812047
Year: 2018
Trans2 State ID: Not reported
Generator Ship Date: 06/03/2015
Trans1 Recv Date: 06/03/2015
Trans2 Recv Date: Not reported
TSD Site Recv Date: 06/04/2015
Part A Recv Date: Not reported
Part B Recv Date: Not reported
Generator EPA ID: NYP004789509
Trans1 EPA ID: Not reported
Trans2 EPA ID: Not reported
TSDF ID 1: NJD991291105
TSDF ID 2: Not reported
Manifest Tracking Number: 002614239GBF
Import Indicator: N
Export Indicator: N
Discr Quantity Indicator: N
Discr Type Indicator: N
Discr Residue Indicator: N
Discr Partial Reject Indicator: N
Discr Full Reject Indicator: N
Manifest Ref Number: Not reported
Alt Facility RCRA ID: Not reported
Alt Facility Sign Date: Not reported
MGMT Method Type Code: H110
Waste Code a: Lead
Waste Code b: Not reported
Waste Code c: Not reported
Waste Code e: Not reported
Waste Code f: Not reported
Waste Code g: Not reported
Waste Code 1: Not reported
Waste Code 2: Not reported
Waste Code 3: Not reported
Waste Code 4: Not reported
Waste Code 5: Not reported
Waste Code 6: Not reported
Quantity: 500
Units: Pounds
Number of Containers: 1
Container Type: Cargo tanks (tank trucks)
Handling Method: Treat
Specific Gravity: 1

AZ955 **CON EDISON** **RCRA NonGen / NLR** **1019903755**
ENE **115 2ND AVE** **NYP004789509**
1/8-1/4 **NEW YORK, NY 10003**
0.220 mi.
1163 ft. **Site 12 of 24 in cluster AZ**

Relative: **Lower**
Actual: **34 ft.**

RCRA Listings:

Date Form Received by Agency:		20150603
Handler Name:		Con Edison
Handler Address:		2nd Ave
Handler City,State,Zip:		NEW YORK, NY 10003
EPA ID:		NYP004789509
Contact Name:		THOMAS TEELING
Contact Address:		Not reported
Contact City,State,Zip:		Not reported
Contact Telephone:		212-460-3770
Contact Fax:		Not reported
Contact Email:		Not reported
Contact Title:		Not reported
EPA Region:		02
Land Type:		Private
Federal Waste Generator Description:		Not a generator, verified
Non-Notifier:		Not reported
Biennial Report Cycle:		Not reported
Accessibility:		Not reported
Active Site Indicator:		Not reported
State District Owner:		Ny
State District:		NYSDEC R2
Mailing Address:		IRVING PL 15TH FL NE
Mailing City,State,Zip:		NEW YORK, NY 10003
Owner Name:	Not reported	
Owner Type:		Not reported
Operator Name:	Not reported	
Operator Type:		Not reported
Short-Term Generator Activity:		No
Importer Activity:		No
Mixed Waste Generator:		No
Transporter Activity:		No
Transfer Facility Activity:		No
Recycler Activity with Storage:		No
Small Quantity On-Site Burner Exemption:		No
Smelting Melting and Refining Furnace Exemption:		No
Underground Injection Control:		No
Off-Site Waste Receipt:		No
Universal Waste Indicator:		No
Universal Waste Destination Facility:		No
Federal Universal Waste:		No
Active Site State-Reg Handler:		---
Federal Facility Indicator:		Not reported
Hazardous Secondary Material Indicator:		N
Sub-Part K Indicator:		Not reported
2018 GPRA Permit Baseline:		Not on the Baseline
2018 GPRA Renewals Baseline:		Not on the Baseline
202 GPRA Corrective Action Baseline:		No
Subject to Corrective Action Universe:		No
Non-TSDFs Where RCRA CA has Been Imposed Universe:		No
Corrective Action Priority Ranking:		No NCAPS ranking
Environmental Control Indicator:		No
Institutional Control Indicator:		No

CON EDISON (Continued) **1019903755**

Human Exposure Controls Indicator:	N/A
Groundwater Controls Indicator:	N/A
Significant Non-Complier Universe:	No
Unaddressed Significant Non-Complier Universe:	No
Addressed Significant Non-Complier Universe:	No
Significant Non-Complier With a Compliance Schedule Universe:	No
Financial Assurance Required:	Not reported
Handler Date of Last Change:	20160909
Recognized Trader-Importer:	No
Recognized Trader-Exporter:	No
Importer of Spent Lead Acid Batteries:	No
Exporter of Spent Lead Acid Batteries:	No
Recycler Activity Without Storage:	No
Manifest Broker:	No
Sub-Part P Indicator:	No

Historic Generators:

Receive Date:	20150603
Handler Name: CON EDISON	
Federal Waste Generator Description:	Small Quantity Generator
State District Owner:	Ny
Large Quantity Handler of Universal Waste:	No
Recognized Trader Importer:	No
Recognized Trader Exporter:	No
Spent Lead Acid Battery Importer:	No
Spent Lead Acid Battery Exporter:	No
Current Record:	No
Non Storage Recycler Activity:	Not reported
Electronic Manifest Broker:	Not reported

Receive Date:	20150603
Handler Name: CON EDISON	
Federal Waste Generator Description:	Not a generator, verified
State District Owner:	Ny
Large Quantity Handler of Universal Waste:	No
Recognized Trader Importer:	No
Recognized Trader Exporter:	No
Spent Lead Acid Battery Importer:	No
Spent Lead Acid Battery Exporter:	No
Current Record:	Yes
Non Storage Recycler Activity:	Not reported
Electronic Manifest Broker:	Not reported

List of NAICS Codes and Descriptions:

NAICS Codes:	No NAICS Codes Found

Facility Has Received Notices of Violations:

Violations:	No Violations Found

Evaluation Action Summary:

Evaluations:	No Evaluations Found

AI956 **CON EDISON SERVICE BOX: 1362** **RCRA NonGen / NLR** **1016966723**
North **69 E 8 ST** **NY MANIFEST** **NYP004395687**
1/8-1/4 **NEW YORK, NY 10009**
0.220 mi.
1163 ft. **Site 22 of 22 in cluster AI**

Relative: **Lower**
Actual: **38 ft.**

RCRA Listings:

Date Form Received by Agency:		20131221
Handler Name:		Con Edison Service Box: 1362
Handler Address:		E 8 St
Handler City,State,Zip:		NEW YORK, NY 10009
EPA ID:		NYP004395687
Contact Name:		THOMAS TEELING
Contact Address:		Not reported
Contact City,State,Zip:		Not reported
Contact Telephone:		212-460-3770
Contact Fax:		Not reported
Contact Email:		Not reported
Contact Title:		SENIOR SCIENTIST
EPA Region:		02
Land Type:		Private
Federal Waste Generator Description:		Not a generator, verified
Non-Notifier:		Not reported
Biennial Report Cycle:		Not reported
Accessibility:		Not reported
Active Site Indicator:		Not reported
State District Owner:		Ny
State District:		NYSDEC R2
Mailing Address:		IRVING PL, 15TH FL NE
Mailing City,State,Zip:		NEW YORK, NY 10003
Owner Name:	Not reported	
Owner Type:		Not reported
Operator Name:	Not reported	
Operator Type:		Not reported
Short-Term Generator Activity:		No
Importer Activity:		No
Mixed Waste Generator:		No
Transporter Activity:		No
Transfer Facility Activity:		No
Recycler Activity with Storage:		No
Small Quantity On-Site Burner Exemption:		No
Smelting Melting and Refining Furnace Exemption:		No
Underground Injection Control:		No
Off-Site Waste Receipt:		No
Universal Waste Indicator:		No
Universal Waste Destination Facility:		No
Federal Universal Waste:		No
Active Site State-Reg Handler:		---
Federal Facility Indicator:		Not reported
Hazardous Secondary Material Indicator:		N
Sub-Part K Indicator:		Not reported
2018 GPRA Permit Baseline:		Not on the Baseline
2018 GPRA Renewals Baseline:		Not on the Baseline
202 GPRA Corrective Action Baseline:		No
Subject to Corrective Action Universe:		No
Non-TSDFs Where RCRA CA has Been Imposed Universe:		No
Corrective Action Priority Ranking:		No NCAPS ranking
Environmental Control Indicator:		No
Institutional Control Indicator:		No

CON EDISON SERVICE BOX: 1362 (Continued) **1016966723**

Human Exposure Controls Indicator:	N/A
Groundwater Controls Indicator:	N/A
Significant Non-Complier Universe:	No
Unaddressed Significant Non-Complier Universe:	No
Addressed Significant Non-Complier Universe:	No
Significant Non-Complier With a Compliance Schedule Universe:	No
Financial Assurance Required:	Not reported
Handler Date of Last Change:	20140701
Recognized Trader-Importer:	No
Recognized Trader-Exporter:	No
Importer of Spent Lead Acid Batteries:	No
Exporter of Spent Lead Acid Batteries:	No
Recycler Activity Without Storage:	No
Manifest Broker:	No
Sub-Part P Indicator:	No

Historic Generators:

Receive Date:	20131121
Handler Name: CON EDISON SERVICE BOX:	1362
Federal Waste Generator Description:	Very Small Quantity Generator (formerly Conditionally-Exempt Small Quantity Generator
State District Owner:	Ny
Large Quantity Handler of Universal Waste:	No
Recognized Trader Importer:	No
Recognized Trader Exporter:	No
Spent Lead Acid Battery Importer:	No
Spent Lead Acid Battery Exporter:	No
Current Record:	No
Non Storage Recycler Activity:	Not reported
Electronic Manifest Broker:	Not reported

Receive Date:	20131221
Handler Name: CON EDISON SERVICE BOX:	1362
Federal Waste Generator Description:	Not a generator, verified
State District Owner:	Ny
Large Quantity Handler of Universal Waste:	No
Recognized Trader Importer:	No
Recognized Trader Exporter:	No
Spent Lead Acid Battery Importer:	No
Spent Lead Acid Battery Exporter:	No
Current Record:	Yes
Non Storage Recycler Activity:	Not reported
Electronic Manifest Broker:	Not reported

List of NAICS Codes and Descriptions:

NAICS Codes:	No NAICS Codes Found

Facility Has Received Notices of Violations:

Violations:	No Violations Found

Evaluation Action Summary:

Evaluations:	No Evaluations Found

CON EDISON SERVICE BOX: 1362 (Continued) **1016966723**

NY MANIFEST:

EPA ID:	NYP004395687
Country:	USA
Name:	Con Edison
Address:	69 E 8 ST
Address 2:	Not reported
City,State,Zip:	NEW YORK, NY 10009
Zip 4:	Not reported
Location Address 1:	69 E 8TH ST
Location Address 2:	SB1362
Location City,State,Zip:	NEW YORK, NY 10009
Location Zip 4:	Not reported
Facility Status:	Not reported
Total Tanks:	Not reported
Code:	BP

Mailing:

Mailing Name:	Con Edison
Mailing Contact:	Con Edison
Mailing Address 1:	4 IRVING PLACE
Mailing Address 2:	15TH FL
Mailing City,State,Zip:	NEW YORK, NY 10003
Mailing Zip 4:	Not reported
Mailing Country:	USA
Mailing Phone:	Not reported

Manifest Data:

Document ID:	Not reported
Manifest Status:	Not reported
Trans1 State ID:	NJD003812047
Year:	2018
Trans2 State ID:	Not reported
Generator Ship Date:	11/21/2013
Trans1 Recv Date:	11/21/2013
Trans2 Recv Date:	Not reported
TSD Site Recv Date:	11/25/2013
Part A Recv Date:	Not reported
Part B Recv Date:	Not reported
Generator EPA ID:	NYP004395687
Trans1 EPA ID:	Not reported
Trans2 EPA ID:	Not reported
TSDF ID 1:	NJD991291105
TSDF ID 2:	Not reported
Manifest Tracking Number:	002237612GBF
Import Indicator:	N
Export Indicator:	N
Discr Quantity Indicator:	N
Discr Type Indicator:	N
Discr Residue Indicator:	N
Discr Partial Reject Indicator:	N
Discr Full Reject Indicator:	N
Manifest Ref Number:	Not reported
Alt Facility RCRA ID:	Not reported
Alt Facility Sign Date:	Not reported
MGMT Method Type Code:	H110
Waste Code a:	Lead
Waste Code b:	Not reported

CON EDISON SERVICE BOX: 1362 (Continued) **1016966723**

Waste Code c:	Not reported
Waste Code e:	Not reported
Waste Code f:	Not reported
Waste Code g:	Not reported
Waste Code 1:	Not reported
Waste Code 2:	Not reported
Waste Code 3:	Not reported
Waste Code 4:	Not reported
Waste Code 5:	Not reported
Waste Code 6:	Not reported
Quantity:	1500
Units:	Pounds
Number of Containers:	1
Container Type:	Cargo tanks (tank trucks)
Handling Method:	Treat
Specific Gravity:	1

AL957 **CON EDISON SERVICE BOX: 41580** **RCRA NonGen / NLR** **1016973456**
SSW **273-81 MULBERRY ST & JERSEY ST N OF** **NY MANIFEST** **NYP004472593**
1/8-1/4 **NEW YORK, NY 10012**
0.220 mi.
1164 ft. **Site 17 of 20 in cluster AL**

Relative: RCRA Listings:
Lower

Actual: Date Form Received by Agency: 20140420
41 ft. Handler Name: Con Edison Service Box: 41580
Handler Address: Mulberry St & Jersey St N Of
Handler City,State,Zip: NEW YORK, NY 10012
EPA ID: NYP004472593
Contact Name: THOMAS TEELING
Contact Address: Not reported
Contact City,State,Zip: Not reported
Contact Telephone: 212-460-3770
Contact Fax: Not reported
Contact Email: Not reported
Contact Title: SENIOR SCIENTIST
EPA Region: 02
Land Type: Private
Federal Waste Generator Description: Not a generator, verified
Non-Notifier: Not reported
Biennial Report Cycle: Not reported
Accessibility: Not reported
Active Site Indicator: Not reported
State District Owner: Ny
State District: NYSDEC R2
Mailing Address: IRVING PL, 15TH FL NE
Mailing City,State,Zip: NEW YORK, NY 10003
Owner Name: Not reported
Owner Type: Not reported
Operator Name: Not reported
Operator Type: Not reported
Short-Term Generator Activity: No
Importer Activity: No
Mixed Waste Generator: No
Transporter Activity: No
Transfer Facility Activity: No
Recycler Activity with Storage: No

CON EDISON SERVICE BOX: 41580 (Continued) **1016973456**

Small Quantity On-Site Burner Exemption:	No
Smelting Melting and Refining Furnace Exemption:	No
Underground Injection Control:	No
Off-Site Waste Receipt:	No
Universal Waste Indicator:	No
Universal Waste Destination Facility:	No
Federal Universal Waste:	No
Active Site State-Reg Handler:	---
Federal Facility Indicator:	Not reported
Hazardous Secondary Material Indicator:	N
Sub-Part K Indicator:	Not reported
2018 GPRA Permit Baseline:	Not on the Baseline
2018 GPRA Renewals Baseline:	Not on the Baseline
202 GPRA Corrective Action Baseline:	No
Subject to Corrective Action Universe:	No
Non-TSDFs Where RCRA CA has Been Imposed Universe:	No
Corrective Action Priority Ranking:	No NCAPS ranking
Environmental Control Indicator:	No
Institutional Control Indicator:	No
Human Exposure Controls Indicator:	N/A
Groundwater Controls Indicator:	N/A
Significant Non-Complier Universe:	No
Unaddressed Significant Non-Complier Universe:	No
Addressed Significant Non-Complier Universe:	No
Significant Non-Complier With a Compliance Schedule Universe:	No
Financial Assurance Required:	Not reported
Handler Date of Last Change:	20141014
Recognized Trader-Importer:	No
Recognized Trader-Exporter:	No
Importer of Spent Lead Acid Batteries:	No
Exporter of Spent Lead Acid Batteries:	No
Recycler Activity Without Storage:	No
Manifest Broker:	No
Sub-Part P Indicator:	No

Historic Generators:

Receive Date:		20140320
Handler Name:	CON EDISON SERVICE BOX:	41580
Federal Waste Generator Description:		Very Small Quantity Generator (formerly Conditionally-Exempt Small Quantity Generator
State District Owner:		Ny
Large Quantity Handler of Universal Waste:		No
Recognized Trader Importer:		No
Recognized Trader Exporter:		No
Spent Lead Acid Battery Importer:		No
Spent Lead Acid Battery Exporter:		No
Current Record:		No
Non Storage Recycler Activity:		Not reported
Electronic Manifest Broker:		Not reported

Receive Date:		20140420
Handler Name:	CON EDISON SERVICE BOX:	41580
Federal Waste Generator Description:		Not a generator, verified
State District Owner:		Ny
Large Quantity Handler of Universal Waste:		No
Recognized Trader Importer:		No

CON EDISON SERVICE BOX: 41580 (Continued) **1016973456**

Recognized Trader Exporter: No
Spent Lead Acid Battery Importer: No
Spent Lead Acid Battery Exporter: No
Current Record: Yes
Non Storage Recycler Activity: Not reported
Electronic Manifest Broker: Not reported

List of NAICS Codes and Descriptions:
NAICS Codes: No NAICS Codes Found

Facility Has Received Notices of Violations:
Violations: No Violations Found

Evaluation Action Summary:
Evaluations: No Evaluations Found

NY MANIFEST:
EPA ID: NYP004472593
Country: USA
Name: Con Edison
Address: 273-81 MULBERRY ST & JERSEY ST
Address 2: Not reported
City,State,Zip: NEW YORK, NY 10012
Zip 4: Not reported
Location Address 1: 273 MULBERRY ST
Location Address 2: SB41580
Location City,State,Zip: NEW YORK, NY 10012
Location Zip 4: Not reported
Facility Status: Not reported
Total Tanks: Not reported
Code: BP

Mailing:
Mailing Name: Con Edison
Mailing Contact: Con Edison
Mailing Address 1: 4 IRVING ST
Mailing Address 2: 15TH ST
Mailing City,State,Zip: NEW YORK, NY 10003
Mailing Zip 4: Not reported
Mailing Country: USA
Mailing Phone: Not reported

Manifest Data:
Document ID: Not reported
Manifest Status: Not reported
Trans1 State ID: NJD003812047
Year: 2018
Trans2 State ID: Not reported
Generator Ship Date: 03/20/2014
Trans1 Recv Date: 03/20/2014
Trans2 Recv Date: Not reported
TSD Site Recv Date: 03/20/2014
Part A Recv Date: Not reported
Part B Recv Date: Not reported

CON EDISON SERVICE BOX: 41580 (Continued) **1016973456**

Generator EPA ID:	NYP004472593
Trans1 EPA ID:	Not reported
Trans2 EPA ID:	Not reported
TSDF ID 1:	NJD991291105
TSDF ID 2:	Not reported
Manifest Tracking Number:	002360875GBF
Import Indicator:	N
Export Indicator:	N
Discr Quantity Indicator:	N
Discr Type Indicator:	N
Discr Residue Indicator:	N
Discr Partial Reject Indicator:	N
Discr Full Reject Indicator:	N
Manifest Ref Number:	Not reported
Alt Facility RCRA ID:	Not reported
Alt Facility Sign Date:	Not reported
MGMT Method Type Code:	H110
Waste Code a:	Lead
Waste Code b:	Not reported
Waste Code c:	Not reported
Waste Code e:	Not reported
Waste Code f:	Not reported
Waste Code g:	Not reported
Waste Code 1:	Not reported
Waste Code 2:	Not reported
Waste Code 3:	Not reported
Waste Code 4:	Not reported
Waste Code 5:	Not reported
Waste Code 6:	Not reported
Quantity:	600
Units:	Pounds
Number of Containers:	1
Container Type:	Cargo tanks (tank trucks)
Handling Method:	Treat
Specific Gravity:	1

AS958 **CON ED** **NY MANIFEST** **S118463747**
SSE **26 EAST 1ST ST** **N/A**
1/8-1/4 **NEW YORK, NY 10003**
0.221 mi.
1165 ft. **Site 24 of 42 in cluster AS**

Relative: NY MANIFEST:
Lower

Actual:
40 ft.

EPA ID:	NYP004856470
Country:	USA
Name:	Con Ed
Address:	26 EAST 1ST ST
Address 2:	SB 517
City,State,Zip:	NEW YORK, NY 10003
Zip 4:	Not reported
Location Address 1:	26 EAST 1ST ST
Location Address 2:	SB 517
Location City,State,Zip:	NEW YORK, NY 10003
Location Zip 4:	Not reported
Facility Status:	Not reported
Total Tanks:	Not reported
Code:	BP

CON ED (Continued) **S118463747**

Mailing:
Mailing Name: Con Ed
Mailing Contact: Tom Teeling
Mailing Address 1: 4 IRVING PLACE - 15TH FLOOR
Mailing Address 2: Not reported
Mailing City,State,Zip: NEW YORK, NY 10003
Mailing Zip 4: Not reported
Mailing Country: USA
Mailing Phone: 2124603770

Manifest Data:
Document ID: Not reported
Manifest Status: Not reported
Trans1 State ID: NJ0000027193
Year: 2018
Trans2 State ID: Not reported
Generator Ship Date: 10/20/2015
Trans1 Recv Date: 10/20/2015
Trans2 Recv Date: Not reported
TSD Site Recv Date: 10/23/2015
Part A Recv Date: Not reported
Part B Recv Date: Not reported
Generator EPA ID: NYP004856470
Trans1 EPA ID: Not reported
Trans2 EPA ID: Not reported
TSDF ID 1: NJD002200046
TSDF ID 2: Not reported
Manifest Tracking Number: 014085729JJK
Import Indicator: N
Export Indicator: N
Discr Quantity Indicator: N
Discr Type Indicator: N
Discr Residue Indicator: N
Discr Partial Reject Indicator: N
Discr Full Reject Indicator: N
Manifest Ref Number: Not reported
Alt Facility RCRA ID: Not reported
Alt Facility Sign Date: Not reported
MGMT Method Type Code: H110
Waste Code a: Lead
Waste Code b: Not reported
Waste Code c: Not reported
Waste Code e: Not reported
Waste Code f: Not reported
Waste Code g: Not reported
Waste Code 1: Not reported
Waste Code 2: Not reported
Waste Code 3: Not reported
Waste Code 4: Not reported
Waste Code 5: Not reported
Waste Code 6: Not reported
Quantity: 500
Units: Pounds
Number of Containers: 1
Container Type: Cargo tanks (tank trucks)
Handling Method: Treat

CON ED (Continued) **S118463747**

Specific Gravity: 1

AZ959 **CONSOLIDATED EDISON** **E MANIFEST** **1031636917**
East **113 2ND AVE** **N/A**
1/8-1/4 **NEW YORK, NY 10003**
0.221 mi.
1166 ft. **Site 13 of 24 in cluster AZ**

Relative: **Lower**

Actual: **34 ft.**

E MANIFEST:

Manifest Tracking Number:	016955195FLE
Last Updated Date:	20220718
Shipped Date:	20220708
Received Date:	20220708
Manifest Status:	Signed
Submission Type:	DataImage5Copy
Origin Type:	Service
Generator EPA ID:	NYR000114579
Generator Name:	Consolidated Edison
Generator Location Street Number:	Not reported
Generator Location Street 1:	113 2ND AVE
Generator Location Street 2:	Not reported
Generator Location City:	NEW YORK
Generator Location State:	NY
Generator Location Zip:	10003
Generator Mail Street Number:	Not reported
Generator Mail Street 1:	116 SKYLINE DRIVE
Generator Mail Street 2:	Not reported
Generator Mail City:	SOUTH PLAINFIELD
Generator Mail Zip:	07080
Generator Mail State:	NJ
Generator Contact Company Name:	Not reported
Designated Facility EPA ID:	NJD991291105
Designated Facility Name:	Clean Earth Of North Jersey
Designated Facility Mail Street Number:	105
Designated Facility Mail Street 1:	Not reported
Designated Facility Mail Street 2:	JACOBUS AVE
Designated Facility Mail City:	KEARNY
Designated Facility Mail Zip:	07032
Designated Facility Mail State:	NJ
Designated Facility Location Street Number:	105
Designated Facility Location Street 1:	JACOBUS AVE
Designated Facility Location Street 2:	Not reported
Designated Facility Location City:	KEARNY
Designated Facility Location Zip:	07032
Designated Facility Location State:	NJ
Designated Facility Contact Company Name:	Not reported
Manifest Residue Indicator:	N
Rejection Indicator:	N

Transporter:

Manifest Tracking Number:	016955195FLE
Transporter Line Number:	1
Transporter EPA ID:	MAD039322250
Transporter Name:	Clean Harbors Environmental Services Inc

CONSOLIDATED EDISON (Continued) **1031636917**

Waste Line:

Manifest Tracking Number:	016955195FLE
Waste Line Number:	1
U.S. DOT Hazardous Indicator:	Y
U.S. DOT ID Number:	NA3082
U.S. DOT Description:	Na3082, Hazardous Waste, Liquid N.O.S., 9, Pg Iii, Rq
Non-Hazardous Waste Description:	Not reported
Number of Containers:	1
Container Type Code:	TT
Container Type Description:	Cargo tanks (tank trucks)
Waste Quantity:	1500
Quantity Unit of Measure Code:	P
Quantity Unit of Measure Description:	Pounds
Waste Quantity, in Tons:	0.75
Acute Waste Quantity, in Tons:	0
Non-Acute Waste Quantity, in Tons:	0.75
Waste Quantity, in Kilograms:	680.2725
Acute Waste Quantity, in Kilograms:	0
Non-Acute Waste Quantity, in Kilorgrams:	680.2725
Management Method Code:	H110
Management Method Description:	STABILIZATION
Waste Residue Indicator:	N
Quantity Discrepancy Indicator:	N
Waste Type Discrepancy Indicator:	N
Waste Density:	Not reported
Waste Density Unit of Measure Code:	Not reported
Waste Density Unit of Measure Description:	Not reported
Form Code:	Not reported
Form Code Description:	Not reported
Source Code:	Not reported
Source Code Description:	Not reported
Waste Minimization Code:	Not reported
Waste Minimization Code Description:	Not reported
Consent Number:	Not reported
EPA Waste Indicator:	Y
Federal Waste Codes:	D008
Quantity Haz Kg:	680.2725
Quantity Haz Tons:	0.75
Quantity Non Haz Kg:	0
Quantity Non Haz Tons:	0
State Waste Codes:	NY-T

AR960 **94 E. 4TH ST** **NY AST** **A100292883**
ESE **94 EAST 4TH STREET** **N/A**
1/8-1/4 **NEW YORK, NY 10003**
0.222 mi.
1170 ft. **Site 7 of 26 in cluster AR**

Relative:
Lower

Actual:
35 ft.

AST:

Name:	94 E. 4TH ST
Address:	94 EAST 4TH STREET
City,State,Zip:	NEW YORK, NY 10003
Region:	STATE
DEC Region:	2
Site Status:	Active
Facility Id:	2-609268
Program Type:	PBS

94 E. 4TH ST (Continued) **A100292883**

UTM X:	585389.18648
UTM Y:	4508816.45407
Expiration Date:	09/29/2028
Site Type:	Apartment Building/Office Building

Affiliation Records:

Site Id:	31113
Affiliation Type:	Facility Operator
Company Name:	EAST 4TH PROPERTIES LLC
Contact Type:	Not reported
Contact Name:	EAST 4TH PROPERTIES LLC
Address1:	230 E 85TH ST
Address2:	Not reported
City:	NEW YORK
State:	NY
Zip Code:	10028
Country Code:	001
Phone:	(212) 772-8830
EMail:	bcaiola@bettinaequities.com
Fax Number:	Not reported
Modified By:	nFormUpd
Date Last Modified:	2023-09-26

Site Id:	31113
Affiliation Type:	Facility Owner
Company Name:	EAST 4TH PROPERTIES, LLC
Contact Type:	OWNER
Contact Name:	BENNY A. CAIOLA
Address1:	230 E. 85TH STREET
Address2:	Not reported
City:	NEW YORK
State:	NY
Zip Code:	10028
Country Code:	001
Phone:	(212) 772-8830
EMail:	Not reported
Fax Number:	Not reported
Modified By:	msbaptis
Date Last Modified:	2008-07-11

Site Id:	31113
Affiliation Type:	Mail Contact
Company Name:	EAST 4TH PROPERTIES, LLC
Contact Type:	Not reported
Contact Name:	BENNY A. CAIOLA
Address1:	230 EAST 85TH STREET
Address2:	Not reported
City:	NEW YORK
State:	NY
Zip Code:	10028
Country Code:	001
Phone:	(212) 772-8830
EMail:	BCAIOLA@BETTINAEQUITIES.COM
Fax Number:	Not reported
Modified By:	nFormUpd
Date Last Modified:	2023-09-26

Site Id:	31113

94 E. 4TH ST (Continued) **A100292883**

Affiliation Type:	Emergency Contact
Company Name:	EAST 4TH PROPERTIES, LLC
Contact Type:	Not reported
Contact Name:	BETTINA EQUITIES COMPANY
Address1:	Not reported
Address2:	Not reported
City:	Not reported
State:	NN
Zip Code:	Not reported
Country Code:	001
Phone:	(212) 772-8830
EMail:	Not reported
Fax Number:	Not reported
Modified By:	nFormUpd
Date Last Modified:	2023-09-26

Tank Info:

Tank Number:	001
Tank Id:	66982
Material Code:	0001
Common Name of Substance:	#2 Fuel Oil (On-Site Consumption)

Equipment Records:

I05 - Overfill - Vent Whistle
H06 - Tank Leak Detection - Impervious Barrier/Concrete Pad (A/G)
J02 - Dispenser - Suction Dispenser
A00 - Tank Internal Protection - None
B01 - Tank External Protection - Painted/Asphalt Coating
D01 - Pipe Type - Steel/Carbon Steel/Iron
E00 - Piping Secondary Containment - None
F01 - Pipe External Protection - Painted/Asphalt Coating
K00 - Spill Prevention - None
L09 - Piping Leak Detection - Exempt Suction Piping
G03 - Tank Secondary Containment - Vault (w/o access)
C01 - Pipe Location - Aboveground
G05 - Tank Secondary Containment - Synthetic Liner
I04 - Overfill - Product Level Gauge (A/G)

Tank Location:	Aboveground - on saddles, legs, racks, etc.... Tank bottom is elevated above grade or tank pad, allowing visual inspection.
Tank Type:	Steel/Carbon Steel/Iron
Tank Status:	In Service
Pipe Model:	Not reported
Install Date:	01/01/1998
Capacity Gallons:	2500
Tightness Test Method:	-
Date Test:	Not reported
Next Test Date:	Not reported
Date Tank Closed:	Not reported
Register:	True
Modified By:	KXLIU
Last Modified:	04/18/2023
Material Name:	#2 fuel oil (on-site consumption)

AR961 **CON EDISON SERVICE BOX: 866** **RCRA NonGen / NLR** **1016450361**
ESE **94 E 4TH ST** **NY MANIFEST** **NYP004293858**
1/8-1/4 **NEW YORK, NY 10003**
0.222 mi.
1170 ft. **Site 8 of 26 in cluster AR**

Relative: **Lower**
Actual: **35 ft.**

RCRA Listings:

Date Form Received by Agency:		20130415
Handler Name:		Con Edison Service Box: 866
Handler Address:		E 4th St
Handler City,State,Zip:		NEW YORK, NY 10003
EPA ID:		NYP004293858
Contact Name:		JUAN RODRIGUEZ
Contact Address:		Not reported
Contact City,State,Zip:		Not reported
Contact Telephone:		347-865-5931
Contact Fax:		Not reported
Contact Email:		Not reported
Contact Title:		OPERATING SUPERVISOR
EPA Region:		02
Land Type:		Private
Federal Waste Generator Description:		Not a generator, verified
Non-Notifier:		Not reported
Biennial Report Cycle:		Not reported
Accessibility:		Not reported
Active Site Indicator:		Not reported
State District Owner:		Ny
State District:		NYSDEC R2
Mailing Address:		Not reported
Mailing City,State,Zip:		NEW YORK, NY 10003
Owner Name:	Not reported	
Owner Type:		Not reported
Operator Name:	Not reported	
Operator Type:		Not reported
Short-Term Generator Activity:		No
Importer Activity:		No
Mixed Waste Generator:		No
Transporter Activity:		No
Transfer Facility Activity:		No
Recycler Activity with Storage:		No
Small Quantity On-Site Burner Exemption:		No
Smelting Melting and Refining Furnace Exemption:		No
Underground Injection Control:		No
Off-Site Waste Receipt:		No
Universal Waste Indicator:		No
Universal Waste Destination Facility:		No
Federal Universal Waste:		No
Active Site State-Reg Handler:		---
Federal Facility Indicator:		Not reported
Hazardous Secondary Material Indicator:		N
Sub-Part K Indicator:		Not reported
2018 GPRA Permit Baseline:		Not on the Baseline
2018 GPRA Renewals Baseline:		Not on the Baseline
202 GPRA Corrective Action Baseline:		No
Subject to Corrective Action Universe:		No
Non-TSDFs Where RCRA CA has Been Imposed Universe:		No
Corrective Action Priority Ranking:		No NCAPS ranking
Environmental Control Indicator:		No
Institutional Control Indicator:		No

CON EDISON SERVICE BOX: 866 (Continued) **1016450361**

Human Exposure Controls Indicator:	N/A
Groundwater Controls Indicator:	N/A
Significant Non-Complier Universe:	No
Unaddressed Significant Non-Complier Universe:	No
Addressed Significant Non-Complier Universe:	No
Significant Non-Complier With a Compliance Schedule Universe:	No
Financial Assurance Required:	Not reported
Handler Date of Last Change:	20130910
Recognized Trader-Importer:	No
Recognized Trader-Exporter:	No
Importer of Spent Lead Acid Batteries:	No
Exporter of Spent Lead Acid Batteries:	No
Recycler Activity Without Storage:	No
Manifest Broker:	No
Sub-Part P Indicator:	No

Historic Generators:

Receive Date:	20130315
Handler Name: CON EDISON SERVICE BOX:	866
Federal Waste Generator Description:	Very Small Quantity Generator (formerly Conditionally-Exempt Small Quantity Generator
State District Owner:	Ny
Large Quantity Handler of Universal Waste:	No
Recognized Trader Importer:	No
Recognized Trader Exporter:	No
Spent Lead Acid Battery Importer:	No
Spent Lead Acid Battery Exporter:	No
Current Record:	No
Non Storage Recycler Activity:	Not reported
Electronic Manifest Broker:	Not reported

Receive Date:	20130415
Handler Name: CON EDISON SERVICE BOX:	866
Federal Waste Generator Description:	Not a generator, verified
State District Owner:	Ny
Large Quantity Handler of Universal Waste:	No
Recognized Trader Importer:	No
Recognized Trader Exporter:	No
Spent Lead Acid Battery Importer:	No
Spent Lead Acid Battery Exporter:	No
Current Record:	Yes
Non Storage Recycler Activity:	Not reported
Electronic Manifest Broker:	Not reported

List of NAICS Codes and Descriptions:

NAICS Codes:	No NAICS Codes Found

Facility Has Received Notices of Violations:

Violations:	No Violations Found

Evaluation Action Summary:

Evaluations:	No Evaluations Found

CON EDISON SERVICE BOX: 866 (Continued) **1016450361**

NY MANIFEST:

EPA ID:	NYP004293858
Country:	USA
Name:	Con Edison
Address:	94 E 4TH ST
Address 2:	Not reported
City,State,Zip:	NEW YORK, NY 10003
Zip 4:	Not reported
Location Address 1:	94 E 4TH ST
Location Address 2:	SERVICE BOX # 866
Location City,State,Zip:	NEW YORK, NY 10003
Location Zip 4:	Not reported
Facility Status:	Not reported
Total Tanks:	Not reported
Code:	BP

Mailing:

Mailing Name:	Con Edison
Mailing Contact:	Tom Teeling
Mailing Address 1:	4 IRVING PLACE 15TH FLOOR
Mailing Address 2:	Not reported
Mailing City,State,Zip:	NEW YORK, NY 10003
Mailing Zip 4:	Not reported
Mailing Country:	USA
Mailing Phone:	2124603770

Manifest Data:

Document ID:	Not reported
Manifest Status:	Not reported
Trans1 State ID:	NJ0000027193
Year:	2018
Trans2 State ID:	Not reported
Generator Ship Date:	03/15/2013
Trans1 Recv Date:	03/15/2013
Trans2 Recv Date:	Not reported
TSD Site Recv Date:	03/16/2013
Part A Recv Date:	Not reported
Part B Recv Date:	Not reported
Generator EPA ID:	NYP004293858
Trans1 EPA ID:	Not reported
Trans2 EPA ID:	Not reported
TSDF ID 1:	NJD002200046
TSDF ID 2:	Not reported
Manifest Tracking Number:	010841236JJK
Import Indicator:	N
Export Indicator:	N
Discr Quantity Indicator:	N
Discr Type Indicator:	N
Discr Residue Indicator:	N
Discr Partial Reject Indicator:	N
Discr Full Reject Indicator:	N
Manifest Ref Number:	Not reported
Alt Facility RCRA ID:	Not reported
Alt Facility Sign Date:	Not reported
MGMT Method Type Code:	H110
Waste Code a:	Lead
Waste Code b:	Not reported

CON EDISON SERVICE BOX: 866 (Continued) **1016450361**

Waste Code c:	Not reported
Waste Code e:	Not reported
Waste Code f:	Not reported
Waste Code g:	Not reported
Waste Code 1:	Not reported
Waste Code 2:	Not reported
Waste Code 3:	Not reported
Waste Code 4:	Not reported
Waste Code 5:	Not reported
Waste Code 6:	Not reported
Quantity:	500
Units:	Pounds
Number of Containers:	1
Container Type:	Cargo tanks (tank trucks)
Handling Method:	Treat
Specific Gravity:	1

AS962 **21 EAST 1ST STREET - DOB JOB NO. NB-120732895** **NY NYC OER** **S132515782**
SSE **21 EAST 1ST STREET** **N/A**
1/8-1/4 **MANHATTAN, NY**
0.222 mi.
1170 ft. **Site 25 of 42 in cluster AS**

Relative: NYC OER:
Lower

Name:	21 EAST 1ST STREET - DOB JOB NO. NB-120732895
Address:	21 EAST 1ST STREET
City,State,Zip:	MANHATTAN, NY
Latitude:	40.724386
Longitude:	-73.99111
OER Project Numbers:	12TMP0136M,12ENOS136M
BBL:	1.0045600281004499E+39
OER Program:	E/RD (No Cleanup)
Class:	Completed (C)
Phase:	Completed

Actual:
40 ft.

URL:

Postcode:	10003
Community Board:	3
Council District:	2
Census Tract:	3602
BIN:	1088698
NTA:	East Village

AS963 **9-11-17 SECOND AVENUE** **NY NYC OER** **S132515826**
SSE **21 EAST 1ST STREET** **N/A**
1/8-1/4 **MANHATTAN, NY**
0.222 mi.
1170 ft. **Site 26 of 42 in cluster AS**

Relative: NYC OER:
Lower

Name:	9-11-17 SECOND AVENUE
Address:	21 EAST 1ST STREET
City,State,Zip:	MANHATTAN, NY
Latitude:	40.724386
Longitude:	-73.99111

Actual:
40 ft.

9-11-17 SECOND AVENUE (Continued) **S132515826**

OER Project Numbers:	12TMP0080M,12ENOS080M
BBL:	1.0045600281004499E+39
OER Program:	E/RD (Review)
Class:	Completed (C)
Phase:	Completed
URL:	
Postcode:	10003
Community Board:	3
Council District:	2
Census Tract:	3602
BIN:	1088698
NTA:	East Village

AQ964 **CON EDISON** **E MANIFEST** **1031625021**
SSW **259 ELIZABETH STR** **N/A**
1/8-1/4 **NEW YORK, NY 10012**
0.222 mi.
1172 ft. **Site 7 of 17 in cluster AQ**

Relative: **Higher**
Actual: **43 ft.**

E MANIFEST:

Manifest Tracking Number:	015837707FLE
Last Updated Date:	20211019
Shipped Date:	20211007
Received Date:	20211007
Manifest Status:	Signed
Submission Type:	DataImage5Copy
Origin Type:	Service
Generator EPA ID:	NYR000114579
Generator Name:	Con Edison
Generator Location Street Number:	Not reported
Generator Location Street 1:	259 ELIZABETH STR
Generator Location Street 2:	Not reported
Generator Location City:	NEW YORK
Generator Location State:	NY
Generator Location Zip:	10012
Generator Mail Street Number:	Not reported
Generator Mail Street 1:	116 SKYLINE DRIVE
Generator Mail Street 2:	Not reported
Generator Mail City:	SOUTH PLAINFIELD
Generator Mail Zip:	07080
Generator Mail State:	NJ
Generator Contact Company Name:	Not reported
Designated Facility EPA ID:	NJD991291105
Designated Facility Name:	Clean Earth Of North Jersey
Designated Facility Mail Street Number:	105
Designated Facility Mail Street 1:	Not reported
Designated Facility Mail Street 2:	JACOBUS AVE
Designated Facility Mail City:	KEARNY
Designated Facility Mail Zip:	07032
Designated Facility Mail State:	NJ
Designated Facility Location Street Number:	105
Designated Facility Location Street 1:	JACOBUS AVE
Designated Facility Location Street 2:	Not reported
Designated Facility Location City:	KEARNY
Designated Facility Location Zip:	07032
Designated Facility Location State:	NJ
Designated Facility Contact Company Name:	Not reported

CON EDISON (Continued) **1031625021**

Manifest Residue Indicator: N
Rejection Indicator: N

Transporter:
Manifest Tracking Number: 015837707FLE
Transporter Line Number: 1
Transporter EPA ID: MAD039322250
Transporter Name: Clean Harbors Environmental Services Inc

Waste Line:
Manifest Tracking Number: 015837707FLE
Waste Line Number: 1
U.S. DOT Hazardous Indicator: Y
U.S. DOT ID Number: NA3082
U.S. DOT Description: Na3082, Hazardous Waste, Liquid N.O.S., 9, Pg Iii, Rq (Lead)
Non-Hazardous Waste Description: Not reported
Number of Containers: 1
Container Type Code: TT
Container Type Description: Cargo tanks (tank trucks)
Waste Quantity: 500
Quantity Unit of Measure Code: P
Quantity Unit of Measure Description: Pounds
Waste Quantity, in Tons: 0.25
Acute Waste Quantity, in Tons: 0
Non-Acute Waste Quantity, in Tons: 0.25
Waste Quantity, in Kilograms: 226.7575
Acute Waste Quantity, in Kilograms: 0
Non-Acute Waste Quantity, in Kilorgrams: 226.7575
Management Method Code: H110
Management Method Description: STABILIZATION
Waste Residue Indicator: N
Quantity Discrepancy Indicator: N
Waste Type Discrepancy Indicator: N
Waste Density: Not reported
Waste Density Unit of Measure Code: Not reported
Waste Density Unit of Measure Description: Not reported
Form Code: Not reported
Form Code Description: Not reported
Source Code: Not reported
Source Code Description: Not reported
Waste Minimization Code: Not reported
Waste Minimization Code Description: Not reported
Consent Number: Not reported
EPA Waste Indicator: Y
Federal Waste Codes: D008
Quantity Haz Kg: 226.7575
Quantity Haz Tons: 0.25
Quantity Non Haz Kg: 0
Quantity Non Haz Tons: 0
State Waste Codes: NY-T

AK965 **309 E. 5TH STREET** **NY AST** **A100168951**
East **309 EAST FIFTH STREET** **N/A**
1/8-1/4 **NEW YORK, NY 10003**
0.222 mi.
1173 ft. **Site 17 of 20 in cluster AK**

Relative:
Lower

Actual:
33 ft.

AST:

Name:	309 E. 5TH STREET
Address:	309 EAST FIFTH STREET
City,State,Zip:	NEW YORK, NY 10003
Region:	STATE
DEC Region:	2
Site Status:	Active
Facility Id:	2-399361
Program Type:	PBS
UTM X:	585429.93802
UTM Y:	4508904.96857
Expiration Date:	10/06/2027
Site Type:	Apartment Building/Office Building

Affiliation Records:

Site Id:	19016
Affiliation Type:	Facility Owner
Company Name:	309 EAST 5TH STREET LLC
Contact Type:	AGENT
Contact Name:	FRED FRAGANO
Address1:	250 PARK AVENUE, SUITE 1901
Address2:	Not reported
City:	NEW YORK
State:	NY
Zip Code:	10177
Country Code:	001
Phone:	(212) 972-5900
EMail:	Not reported
Fax Number:	Not reported
Modified By:	MFLEONAR
Date Last Modified:	2017-10-11

Site Id:	19016
Affiliation Type:	Facility Operator
Company Name:	309 E. 5TH STREET
Contact Type:	Not reported
Contact Name:	BENNY SULIC
Address1:	Not reported
Address2:	Not reported
City:	Not reported
State:	NN
Zip Code:	Not reported
Country Code:	001
Phone:	(917) 691-6966
EMail:	Not reported
Fax Number:	Not reported
Modified By:	MFLEONAR
Date Last Modified:	2017-10-11

Site Id:	19016
Affiliation Type:	Emergency Contact
Company Name:	309 EAST 5TH STREET LLC
Contact Type:	Not reported
Contact Name:	BENNY SULIC

309 E. 5TH STREET (Continued) **A100168951**

Address1:	Not reported
Address2:	Not reported
City:	Not reported
State:	NN
Zip Code:	Not reported
Country Code:	999
Phone:	(917) 691-6966
EMail:	Not reported
Fax Number:	Not reported
Modified By:	MFLEONAR
Date Last Modified:	2017-10-11

Site Id:	19016
Affiliation Type:	Mail Contact
Company Name:	R.A. COHEN & ASSOCIATES, INC.
Contact Type:	Not reported
Contact Name:	FRED FRAGANO
Address1:	250 PARK AVENUE
Address2:	SUITE 1901
City:	NEW YORK
State:	NY
Zip Code:	10177
Country Code:	001
Phone:	(212) 835-9526
EMail:	FRED@RACOHEN.COM
Fax Number:	Not reported
Modified By:	JSMACRI
Date Last Modified:	2022-08-19

Tank Info:

Tank Number:	001
Tank Id:	21619
Material Code:	0001
Common Name of Substance:	#2 Fuel Oil (On-Site Consumption)

Equipment Records:

	B00 - Tank External Protection - None
	C00 - Pipe Location - No Piping
	F00 - Pipe External Protection - None
	A00 - Tank Internal Protection - None
	D01 - Pipe Type - Steel/Carbon Steel/Iron
	E00 - Piping Secondary Containment - None
	G03 - Tank Secondary Containment - Vault (w/o access)
	K00 - Spill Prevention - None
	L09 - Piping Leak Detection - Exempt Suction Piping
	J02 - Dispenser - Suction Dispenser
	H99 - Tank Leak Detection - Other
	I04 - Overfill - Product Level Gauge (A/G)
Tank Location:	Aboveground - on saddles, legs, racks, etc.... Tank bottom is elevated above grade or tank pad, allowing visual inspection.
Tank Type:	Steel/Carbon Steel/Iron
Tank Status:	In Service
Pipe Model:	Not reported
Install Date:	12/01/1955
Capacity Gallons:	3000

309 E. 5TH STREET (Continued) **A100168951**

Tightness Test Method:	-
Date Test:	Not reported
Next Test Date:	Not reported
Date Tank Closed:	Not reported
Register:	True
Modified By:	MJGRIFFI
Last Modified:	05/09/2022
Material Name:	#2 fuel oil (on-site consumption)

AL966 **CON EDISON SERVICE BOX: 41582** **RCRA NonGen / NLR** **1016968764**
SSW **276 MULBERRY ST** **NYP004423927**
1/8-1/4 **NEW YORK, NY 10012**
0.222 mi.
1173 ft. **Site 18 of 20 in cluster AL**

Relative: **Lower**

Actual: **41 ft.**

RCRA Listings:

Date Form Received by Agency:		20140222
Handler Name:		Con Edison Service Box: 41582
Handler Address:		Mulberry St
Handler City,State,Zip:		NEW YORK, NY 10012
EPA ID:		NYP004423927
Contact Name:		THOMAS TEELING
Contact Address:		Not reported
Contact City,State,Zip:		Not reported
Contact Telephone:		212-460-3770
Contact Fax:		Not reported
Contact Email:		Not reported
Contact Title:		SENIOR SCIENTIST
EPA Region:		02
Land Type:		Private
Federal Waste Generator Description:		Not a generator, verified
Non-Notifier:		Not reported
Biennial Report Cycle:		Not reported
Accessibility:		Not reported
Active Site Indicator:		Not reported
State District Owner:		Ny
State District:		NYSDEC R2
Mailing Address:		IRVING PL, 15TH FL NE
Mailing City,State,Zip:		NEW YORK, NY 10003
Owner Name:	Not reported	
Owner Type:		Not reported
Operator Name:	Not reported	
Operator Type:		Not reported
Short-Term Generator Activity:		No
Importer Activity:		No
Mixed Waste Generator:		No
Transporter Activity:		No
Transfer Facility Activity:		No
Recycler Activity with Storage:		No
Small Quantity On-Site Burner Exemption:		No
Smelting Melting and Refining Furnace Exemption:		No
Underground Injection Control:		No
Off-Site Waste Receipt:		No
Universal Waste Indicator:		No
Universal Waste Destination Facility:		No
Federal Universal Waste:		No
Active Site State-Reg Handler:		---
Federal Facility Indicator:		Not reported

CON EDISON SERVICE BOX: 41582 (Continued) **1016968764**

Hazardous Secondary Material Indicator:	N
Sub-Part K Indicator:	Not reported
2018 GPRA Permit Baseline:	Not on the Baseline
2018 GPRA Renewals Baseline:	Not on the Baseline
202 GPRA Corrective Action Baseline:	No
Subject to Corrective Action Universe:	No
Non-TSDFs Where RCRA CA has Been Imposed Universe:	No
Corrective Action Priority Ranking:	No NCAPS ranking
Environmental Control Indicator:	No
Institutional Control Indicator:	No
Human Exposure Controls Indicator:	N/A
Groundwater Controls Indicator:	N/A
Significant Non-Complier Universe:	No
Unaddressed Significant Non-Complier Universe:	No
Addressed Significant Non-Complier Universe:	No
Significant Non-Complier With a Compliance Schedule Universe:	No
Financial Assurance Required:	Not reported
Handler Date of Last Change:	20141014
Recognized Trader-Importer:	No
Recognized Trader-Exporter:	No
Importer of Spent Lead Acid Batteries:	No
Exporter of Spent Lead Acid Batteries:	No
Recycler Activity Without Storage:	No
Manifest Broker:	No
Sub-Part P Indicator:	No

Historic Generators:

Receive Date:	20140122
Handler Name: CON EDISON SERVICE BOX:	41582
Federal Waste Generator Description:	Very Small Quantity Generator (formerly Conditionally-Exempt Small Quantity Generator
State District Owner:	Ny
Large Quantity Handler of Universal Waste:	No
Recognized Trader Importer:	No
Recognized Trader Exporter:	No
Spent Lead Acid Battery Importer:	No
Spent Lead Acid Battery Exporter:	No
Current Record:	No
Non Storage Recycler Activity:	Not reported
Electronic Manifest Broker:	Not reported

Receive Date:	20140222
Handler Name: CON EDISON SERVICE BOX:	41582
Federal Waste Generator Description:	Not a generator, verified
State District Owner:	Ny
Large Quantity Handler of Universal Waste:	No
Recognized Trader Importer:	No
Recognized Trader Exporter:	No
Spent Lead Acid Battery Importer:	No
Spent Lead Acid Battery Exporter:	No
Current Record:	Yes
Non Storage Recycler Activity:	Not reported
Electronic Manifest Broker:	Not reported

List of NAICS Codes and Descriptions:

CON EDISON SERVICE BOX: 41582 (Continued) **1016968764**

NAICS Codes: No NAICS Codes Found

Facility Has Received Notices of Violations:
Violations: No Violations Found

Evaluation Action Summary:
Evaluations: No Evaluations Found

AL967 **CON EDISON** **NY MANIFEST** **S116291339**
SSW **276 MULBERRY ST** **N/A**
1/8-1/4 **NEW YORK, NY 10012**
0.222 mi.
1173 ft. **Site 19 of 20 in cluster AL**

Relative:
Lower

Actual:
41 ft.

NY MANIFEST:

EPA ID:	NYP004423935
Country:	USA
Name:	Con Edison
Address:	276 MULBERRY ST
Address 2:	Not reported
City,State,Zip:	NEW YORK, NY 10012
Zip 4:	Not reported
Location Address 1:	276 MULBERRY ST
Location Address 2:	Not reported
Location City,State,Zip:	NEW YORK, NY 10012
Location Zip 4:	Not reported
Facility Status:	Not reported
Total Tanks:	Not reported
Code:	BP

Mailing:

Mailing Name:	Con Edison
Mailing Contact:	Con Edison
Mailing Address 1:	4 IRVING PLACE
Mailing Address 2:	15TH FL
Mailing City,State,Zip:	NEW YORK, NY 10003
Mailing Zip 4:	Not reported
Mailing Country:	USA
Mailing Phone:	Not reported

Manifest Data:

Document ID:	Not reported
Manifest Status:	Not reported
Trans1 State ID:	NJ0000027193
Year:	2018
Trans2 State ID:	Not reported
Generator Ship Date:	01/22/2014
Trans1 Recv Date:	01/22/2014
Trans2 Recv Date:	Not reported
TSD Site Recv Date:	01/24/2014
Part A Recv Date:	Not reported
Part B Recv Date:	Not reported
Generator EPA ID:	NYP004423935
Trans1 EPA ID:	Not reported
Trans2 EPA ID:	Not reported
TSDF ID 1:	NJD002200046

CON EDISON (Continued) **S116291339**

TSDF ID 2:	Not reported
Manifest Tracking Number:	011692984JJK
Import Indicator:	N
Export Indicator:	N
Discr Quantity Indicator:	N
Discr Type Indicator:	N
Discr Residue Indicator:	N
Discr Partial Reject Indicator:	N
Discr Full Reject Indicator:	N
Manifest Ref Number:	Not reported
Alt Facility RCRA ID:	Not reported
Alt Facility Sign Date:	Not reported
MGMT Method Type Code:	H110
Waste Code a:	Lead
Waste Code b:	Not reported
Waste Code c:	Not reported
Waste Code e:	Not reported
Waste Code f:	Not reported
Waste Code g:	Not reported
Waste Code 1:	Not reported
Waste Code 2:	Not reported
Waste Code 3:	Not reported
Waste Code 4:	Not reported
Waste Code 5:	Not reported
Waste Code 6:	Not reported
Quantity:	500
Units:	Pounds
Number of Containers:	1
Container Type:	Cargo tanks (tank trucks)
Handling Method:	Treat
Specific Gravity:	1

AL968 **CON EDISON SERVICE BOX: 41582** **RCRA NonGen / NLR** **1016968763**
SSW **276 MULBERRY ST** **NYP004423919**
1/8-1/4 **NEW YORK, NY 10012**
0.222 mi.
1173 ft. **Site 20 of 20 in cluster AL**

Relative: **Lower**

Actual: **41 ft.**

RCRA Listings:

Date Form Received by Agency:	20140222
Handler Name:	Con Edison Service Box: 41582
Handler Address:	Mulberry St
Handler City,State,Zip:	NEW YORK, NY 10012
EPA ID:	NYP004423919
Contact Name:	THOMAS TEELING
Contact Address:	Not reported
Contact City,State,Zip:	Not reported
Contact Telephone:	212-460-3770
Contact Fax:	Not reported
Contact Email:	Not reported
Contact Title:	SENIOR SCIENTIST
EPA Region:	02
Land Type:	Private
Federal Waste Generator Description:	Not a generator, verified
Non-Notifier:	Not reported
Biennial Report Cycle:	Not reported
Accessibility:	Not reported

CON EDISON SERVICE BOX: 41582 (Continued) **1016968763**

Active Site Indicator:		Not reported
State District Owner:		Ny
State District:		NYSDEC R2
Mailing Address:		IRVING PL, 15TH FL NE
Mailing City,State,Zip:		NEW YORK, NY 10003
Owner Name:	Not reported	
Owner Type:		Not reported
Operator Name:	Not reported	
Operator Type:		Not reported
Short-Term Generator Activity:		No
Importer Activity:		No
Mixed Waste Generator:		No
Transporter Activity:		No
Transfer Facility Activity:		No
Recycler Activity with Storage:		No
Small Quantity On-Site Burner Exemption:		No
Smelting Melting and Refining Furnace Exemption:		No
Underground Injection Control:		No
Off-Site Waste Receipt:		No
Universal Waste Indicator:		No
Universal Waste Destination Facility:		No
Federal Universal Waste:		No
Active Site State-Reg Handler:		---
Federal Facility Indicator:		Not reported
Hazardous Secondary Material Indicator:		N
Sub-Part K Indicator:		Not reported
2018 GPRA Permit Baseline:		Not on the Baseline
2018 GPRA Renewals Baseline:		Not on the Baseline
202 GPRA Corrective Action Baseline:		No
Subject to Corrective Action Universe:		No
Non-TSDFs Where RCRA CA has Been Imposed Universe:		No
Corrective Action Priority Ranking:		No NCAPS ranking
Environmental Control Indicator:		No
Institutional Control Indicator:		No
Human Exposure Controls Indicator:		N/A
Groundwater Controls Indicator:		N/A
Significant Non-Complier Universe:		No
Unaddressed Significant Non-Complier Universe:		No
Addressed Significant Non-Complier Universe:		No
Significant Non-Complier With a Compliance Schedule Universe:		No
Financial Assurance Required:		Not reported
Handler Date of Last Change:		20141014
Recognized Trader-Importer:		No
Recognized Trader-Exporter:		No
Importer of Spent Lead Acid Batteries:		No
Exporter of Spent Lead Acid Batteries:		No
Recycler Activity Without Storage:		No
Manifest Broker:		No
Sub-Part P Indicator:		No

Historic Generators:

Receive Date:	20140122
Handler Name:	CON EDISON SERVICE BOX: 41582
Federal Waste Generator Description:	Very Small Quantity Generator (formerly Conditionally-Exempt Small Quantity Generator
State District Owner:	Ny

CON EDISON SERVICE BOX: 41582 (Continued) **1016968763**

Large Quantity Handler of Universal Waste:	No
Recognized Trader Importer:	No
Recognized Trader Exporter:	No
Spent Lead Acid Battery Importer:	No
Spent Lead Acid Battery Exporter:	No
Current Record:	No
Non Storage Recycler Activity:	Not reported
Electronic Manifest Broker:	Not reported

Receive Date:	20140222
Handler Name: CON EDISON SERVICE BOX:	41582
Federal Waste Generator Description:	Not a generator, verified
State District Owner:	Ny
Large Quantity Handler of Universal Waste:	No
Recognized Trader Importer:	No
Recognized Trader Exporter:	No
Spent Lead Acid Battery Importer:	No
Spent Lead Acid Battery Exporter:	No
Current Record:	Yes
Non Storage Recycler Activity:	Not reported
Electronic Manifest Broker:	Not reported

List of NAICS Codes and Descriptions:
NAICS Codes: No NAICS Codes Found

Facility Has Received Notices of Violations:
Violations: No Violations Found

Evaluation Action Summary:
Evaluations: No Evaluations Found

AV969 **CON EDISON SERVICE BOX: 27209** **RCRA NonGen / NLR** **1016973322**
WSW **599-601 BROADWAY & PRINCE ST N OF** **NY MANIFEST** **NYP004471199**
1/8-1/4 **NEW YORK, NY 10012**
0.223 mi.
1175 ft. **Site 10 of 23 in cluster AV**

Relative: **Lower**
Actual: **40 ft.**

RCRA Listings:

Date Form Received by Agency:	20140419
Handler Name:	Con Edison Service Box: 27209
Handler Address:	Broadway & Prince St N Of
Handler City,State,Zip:	NEW YORK, NY 10012
EPA ID:	NYP004471199
Contact Name:	THOMAS TEELING
Contact Address:	Not reported
Contact City,State,Zip:	Not reported
Contact Telephone:	212-460-3770
Contact Fax:	Not reported
Contact Email:	Not reported
Contact Title:	SENIOR SCIENTIST
EPA Region:	02
Land Type:	Private
Federal Waste Generator Description:	Not a generator, verified
Non-Notifier:	Not reported
Biennial Report Cycle:	Not reported

CON EDISON SERVICE BOX: 27209 (Continued) **1016973322**

Accessibility:		Not reported
Active Site Indicator:		Not reported
State District Owner:		Ny
State District:		NYSDEC R2
Mailing Address:		IRVING PL, 15TH FL NE
Mailing City,State,Zip:		NEW YORK, NY 10003
Owner Name:	Not reported	
Owner Type:		Not reported
Operator Name:	Not reported	
Operator Type:		Not reported
Short-Term Generator Activity:		No
Importer Activity:		No
Mixed Waste Generator:		No
Transporter Activity:		No
Transfer Facility Activity:		No
Recycler Activity with Storage:		No
Small Quantity On-Site Burner Exemption:		No
Smelting Melting and Refining Furnace Exemption:		No
Underground Injection Control:		No
Off-Site Waste Receipt:		No
Universal Waste Indicator:		No
Universal Waste Destination Facility:		No
Federal Universal Waste:		No
Active Site State-Reg Handler:		---
Federal Facility Indicator:		Not reported
Hazardous Secondary Material Indicator:		N
Sub-Part K Indicator:		Not reported
2018 GPRA Permit Baseline:		Not on the Baseline
2018 GPRA Renewals Baseline:		Not on the Baseline
202 GPRA Corrective Action Baseline:		No
Subject to Corrective Action Universe:		No
Non-TSDFs Where RCRA CA has Been Imposed Universe:		No
Corrective Action Priority Ranking:		No NCAPS ranking
Environmental Control Indicator:		No
Institutional Control Indicator:		No
Human Exposure Controls Indicator:		N/A
Groundwater Controls Indicator:		N/A
Significant Non-Complier Universe:		No
Unaddressed Significant Non-Complier Universe:		No
Addressed Significant Non-Complier Universe:		No
Significant Non-Complier With a Compliance Schedule Universe:		No
Financial Assurance Required:		Not reported
Handler Date of Last Change:		20141014
Recognized Trader-Importer:		No
Recognized Trader-Exporter:		No
Importer of Spent Lead Acid Batteries:		No
Exporter of Spent Lead Acid Batteries:		No
Recycler Activity Without Storage:		No
Manifest Broker:		No
Sub-Part P Indicator:		No

Historic Generators:

Receive Date:		20140319
Handler Name:	CON EDISON SERVICE BOX:	27209
Federal Waste Generator Description:		Very Small Quantity Generator (formerly Conditionally-Exempt Small Quantity Generator

CON EDISON SERVICE BOX: 27209 (Continued) **1016973322**

State District Owner:	Ny
Large Quantity Handler of Universal Waste:	No
Recognized Trader Importer:	No
Recognized Trader Exporter:	No
Spent Lead Acid Battery Importer:	No
Spent Lead Acid Battery Exporter:	No
Current Record:	No
Non Storage Recycler Activity:	Not reported
Electronic Manifest Broker:	Not reported

Receive Date:	20140419
Handler Name: CON EDISON SERVICE BOX:	27209
Federal Waste Generator Description:	Not a generator, verified
State District Owner:	Ny
Large Quantity Handler of Universal Waste:	No
Recognized Trader Importer:	No
Recognized Trader Exporter:	No
Spent Lead Acid Battery Importer:	No
Spent Lead Acid Battery Exporter:	No
Current Record:	Yes
Non Storage Recycler Activity:	Not reported
Electronic Manifest Broker:	Not reported

List of NAICS Codes and Descriptions:

NAICS Codes:	No NAICS Codes Found

Facility Has Received Notices of Violations:

Violations:	No Violations Found

Evaluation Action Summary:

Evaluations:	No Evaluations Found

NY MANIFEST:

EPA ID:	NYP004471199
Country:	USA
Name:	Con Edison
Address:	599-601 BROADWAY & PRINCE ST N
Address 2:	Not reported
City,State,Zip:	NEW YORK, NY 10012
Zip 4:	Not reported
Location Address 1:	599 BROADWAY
Location Address 2:	SERVICE BOX # 27209
Location City,State,Zip:	NEW YORK, NY 10012
Location Zip 4:	Not reported
Facility Status:	Not reported
Total Tanks:	Not reported
Code:	BP

Mailing:

Mailing Name:	Con Edison
Mailing Contact:	Tom Teeling
Mailing Address 1:	4 IRVING PLACE 15TH FLOOR
Mailing Address 2:	Not reported
Mailing City,State,Zip:	NEW YORK, NY 10003
Mailing Zip 4:	Not reported

CON EDISON SERVICE BOX: 27209 (Continued) **1016973322**

Mailing Country: USA
Mailing Phone: 2124603770

Manifest Data:
Document ID: Not reported
Manifest Status: Not reported
Trans1 State ID: NJD003812047
Year: 2018
Trans2 State ID: Not reported
Generator Ship Date: 03/21/2014
Trans1 Recv Date: 03/21/2014
Trans2 Recv Date: Not reported
TSD Site Recv Date: 03/21/2014
Part A Recv Date: Not reported
Part B Recv Date: Not reported
Generator EPA ID: NYP004471199
Trans1 EPA ID: Not reported
Trans2 EPA ID: Not reported
TSDF ID 1: NJD991291105
TSDF ID 2: Not reported
Manifest Tracking Number: 002360884GBF
Import Indicator: N
Export Indicator: N
Discr Quantity Indicator: N
Discr Type Indicator: N
Discr Residue Indicator: N
Discr Partial Reject Indicator: N
Discr Full Reject Indicator: N
Manifest Ref Number: Not reported
Alt Facility RCRA ID: Not reported
Alt Facility Sign Date: Not reported
MGMT Method Type Code: H110
Waste Code a: Lead
Waste Code b: Not reported
Waste Code c: Not reported
Waste Code e: Not reported
Waste Code f: Not reported
Waste Code g: Not reported
Waste Code 1: Not reported
Waste Code 2: Not reported
Waste Code 3: Not reported
Waste Code 4: Not reported
Waste Code 5: Not reported
Waste Code 6: Not reported
Quantity: 1000
Units: Pounds
Number of Containers: 1
Container Type: Cargo tanks (tank trucks)
Handling Method: Treat
Specific Gravity: 1

Document ID: Not reported
Manifest Status: Not reported
Trans1 State ID: NJ0000027193
Year: 2018
Trans2 State ID: Not reported
Generator Ship Date: 03/19/2014

CON EDISON SERVICE BOX: 27209 (Continued) **1016973322**

Trans1 Recv Date:	03/19/2014
Trans2 Recv Date:	Not reported
TSD Site Recv Date:	03/20/2014
Part A Recv Date:	Not reported
Part B Recv Date:	Not reported
Generator EPA ID:	NYP004471199
Trans1 EPA ID:	Not reported
Trans2 EPA ID:	Not reported
TSDF ID 1:	NJD002200046
TSDF ID 2:	Not reported
Manifest Tracking Number:	012354272JJK
Import Indicator:	N
Export Indicator:	N
Discr Quantity Indicator:	N
Discr Type Indicator:	N
Discr Residue Indicator:	N
Discr Partial Reject Indicator:	N
Discr Full Reject Indicator:	N
Manifest Ref Number:	Not reported
Alt Facility RCRA ID:	Not reported
Alt Facility Sign Date:	Not reported
MGMT Method Type Code:	H110
Waste Code a:	Lead
Waste Code b:	Not reported
Waste Code c:	Not reported
Waste Code e:	Not reported
Waste Code f:	Not reported
Waste Code g:	Not reported
Waste Code 1:	Not reported
Waste Code 2:	Not reported
Waste Code 3:	Not reported
Waste Code 4:	Not reported
Waste Code 5:	Not reported
Waste Code 6:	Not reported
Quantity:	500
Units:	Pounds
Number of Containers:	1
Container Type:	Cargo tanks (tank trucks)
Handling Method:	Treat
Specific Gravity:	1

AP970 **CON EDISON** **E MANIFEST** **1031622898**
West **108 BLEECKER STR** **N/A**
1/8-1/4 **MANHATTAN, NY 10012**
0.223 mi.
1176 ft. **Site 3 of 4 in cluster AP**

Relative: E MANIFEST:
Lower

Actual: Manifest Tracking Number:	006857971GBF
31 ft. Last Updated Date:	20210813
Shipped Date:	20210728
Received Date:	20210804
Manifest Status:	Signed
Submission Type:	DataImage5Copy
Origin Type:	Service
Generator EPA ID:	NYR000114579
Generator Name:	Con Edison

CON EDISON (Continued) **1031622898**

Generator Location Street Number:	Not reported
Generator Location Street 1:	108 BLEECKER STR
Generator Location Street 2:	Not reported
Generator Location City:	MANHATTAN
Generator Location State:	NY
Generator Location Zip:	10012
Generator Mail Street Number:	Not reported
Generator Mail Street 1:	36 BUTLER STREET
Generator Mail Street 2:	Not reported
Generator Mail City:	Elizabeth
Generator Mail Zip:	07206
Generator Mail State:	NJ
Generator Contact Company Name:	Not reported
Designated Facility EPA ID:	NJD991291105
Designated Facility Name:	Clean Earth Of North Jersey
Designated Facility Mail Street Number:	105
Designated Facility Mail Street 1:	Not reported
Designated Facility Mail Street 2:	JACOBUS AVE
Designated Facility Mail City:	KEARNY
Designated Facility Mail Zip:	07032
Designated Facility Mail State:	NJ
Designated Facility Location Street Number:	105
Designated Facility Location Street 1:	JACOBUS AVE
Designated Facility Location Street 2:	Not reported
Designated Facility Location City:	KEARNY
Designated Facility Location Zip:	07032
Designated Facility Location State:	NJ
Designated Facility Contact Company Name:	Not reported
Manifest Residue Indicator:	N
Rejection Indicator:	N

Transporter:

Manifest Tracking Number:	006857971GBF
Transporter Line Number:	1
Transporter EPA ID:	NJD003812047
Transporter Name:	Acv Environmental Services Inc.

Waste Line:

Manifest Tracking Number:	006857971GBF
Waste Line Number:	1
U.S. DOT Hazardous Indicator:	Y
U.S. DOT ID Number:	NA3082
U.S. DOT Description:	Na3082, Hazardous Waste, Liquid N.O.S., 9, Pg Iii, Rq (Lead)
Non-Hazardous Waste Description:	Not reported
Number of Containers:	1
Container Type Code:	TT
Container Type Description:	Cargo tanks (tank trucks)
Waste Quantity:	800
Quantity Unit of Measure Code:	P
Quantity Unit of Measure Description:	Pounds
Waste Quantity, in Tons:	0.4
Acute Waste Quantity, in Tons:	0
Non-Acute Waste Quantity, in Tons:	0.4
Waste Quantity, in Kilograms:	362.812
Acute Waste Quantity, in Kilograms:	0
Non-Acute Waste Quantity, in Kilorgrams:	362.812

CON EDISON (Continued) **1031622898**

Management Method Code:	H110
Management Method Description:	STABILIZATION
Waste Residue Indicator:	N
Quantity Discrepancy Indicator:	N
Waste Type Discrepancy Indicator:	N
Waste Density:	Not reported
Waste Density Unit of Measure Code:	Not reported
Waste Density Unit of Measure Description:	Not reported
Form Code:	Not reported
Form Code Description:	Not reported
Source Code:	Not reported
Source Code Description:	Not reported
Waste Minimization Code:	Not reported
Waste Minimization Code Description:	Not reported
Consent Number:	Not reported
EPA Waste Indicator:	Y
Federal Waste Codes:	D008
Quantity Haz Kg:	362.812
Quantity Haz Tons:	0.4
Quantity Non Haz Kg:	0
Quantity Non Haz Tons:	0
State Waste Codes:	NY-T

AV971 **CON EDISON** **RCRA NonGen / NLR** **1025504607**
SW **130 CROSBY ST** **E MANIFEST** **NYP005241039**
1/8-1/4 **NEW YORK, NY 10012**
0.223 mi.
1177 ft. **Site 11 of 23 in cluster AV**

Relative: **Lower**
Actual: **40 ft.**

RCRA Listings:

Date Form Received by Agency:	20200413
Handler Name:	Con Edison
Handler Address:	Crosby St
Handler City,State,Zip:	NEW YORK, NY 10012
EPA ID:	NYP005241039
Contact Name:	Not reported
Contact Address:	Not reported
Contact City,State,Zip:	Not reported
Contact Telephone:	Not reported
Contact Fax:	Not reported
Contact Email:	Not reported
Contact Title:	Not reported
EPA Region:	02
Land Type:	Not reported
Federal Waste Generator Description:	Not a generator, verified
Non-Notifier:	Not reported
Biennial Report Cycle:	Not reported
Accessibility:	Not reported
Active Site Indicator:	Not reported
State District Owner:	Ny
State District:	NYSDEC R2
Mailing Address:	Not reported
Mailing City,State,Zip:	Not reported
Owner Name: Not reported	
Owner Type:	Not reported
Operator Name: Not reported	
Operator Type:	Not reported
Short-Term Generator Activity:	No

CON EDISON (Continued) **1025504607**

Importer Activity:	No
Mixed Waste Generator:	No
Transporter Activity:	No
Transfer Facility Activity:	No
Recycler Activity with Storage:	No
Small Quantity On-Site Burner Exemption:	No
Smelting Melting and Refining Furnace Exemption:	No
Underground Injection Control:	No
Off-Site Waste Receipt:	No
Universal Waste Indicator:	No
Universal Waste Destination Facility:	No
Federal Universal Waste:	No
Active Site State-Reg Handler:	---
Federal Facility Indicator:	Not reported
Hazardous Secondary Material Indicator:	N
Sub-Part K Indicator:	Not reported
2018 GPRA Permit Baseline:	Not on the Baseline
2018 GPRA Renewals Baseline:	Not on the Baseline
202 GPRA Corrective Action Baseline:	No
Subject to Corrective Action Universe:	No
Non-TSDFs Where RCRA CA has Been Imposed Universe:	No
Corrective Action Priority Ranking:	No NCAPS ranking
Environmental Control Indicator:	No
Institutional Control Indicator:	No
Human Exposure Controls Indicator:	N/A
Groundwater Controls Indicator:	N/A
Significant Non-Complier Universe:	No
Unaddressed Significant Non-Complier Universe:	No
Addressed Significant Non-Complier Universe:	No
Significant Non-Complier With a Compliance Schedule Universe:	No
Financial Assurance Required:	Not reported
Handler Date of Last Change:	20200413
Recognized Trader-Importer:	No
Recognized Trader-Exporter:	No
Importer of Spent Lead Acid Batteries:	No
Exporter of Spent Lead Acid Batteries:	No
Recycler Activity Without Storage:	No
Manifest Broker:	No
Sub-Part P Indicator:	No

Historic Generators:

Receive Date:	20180828
Handler Name: CON EDISON	
Federal Waste Generator Description:	Small Quantity Generator
State District Owner:	Ny
Large Quantity Handler of Universal Waste:	No
Recognized Trader Importer:	No
Recognized Trader Exporter:	No
Spent Lead Acid Battery Importer:	No
Spent Lead Acid Battery Exporter:	No
Current Record:	No
Non Storage Recycler Activity:	No
Electronic Manifest Broker:	No

Receive Date:	20200413
Handler Name: CON EDISON	

CON EDISON (Continued) **1025504607**

Federal Waste Generator Description:	Not a generator, verified
State District Owner:	Ny
Large Quantity Handler of Universal Waste:	No
Recognized Trader Importer:	No
Recognized Trader Exporter:	No
Spent Lead Acid Battery Importer:	No
Spent Lead Acid Battery Exporter:	No
Current Record:	Yes
Non Storage Recycler Activity:	No
Electronic Manifest Broker:	No

List of NAICS Codes and Descriptions:

NAICS Codes:	No NAICS Codes Found

Facility Has Received Notices of Violations:

Violations:	No Violations Found

Evaluation Action Summary:

Evaluations:	No Evaluations Found

E MANIFEST:

Manifest Tracking Number:	019590997JJK
Last Updated Date:	20210601
Shipped Date:	20180828
Received Date:	20180828
Manifest Status:	Corrected
Submission Type:	DataImage5Copy
Origin Type:	Service
Generator EPA ID:	NYP005241039
Generator Name:	Con Edison
Generator Location Street Number:	130
Generator Location Street 1:	130 CROSBY ST
Generator Location Street 2:	Not reported
Generator Location City:	NEW YORK
Generator Location State:	NY
Generator Location Zip:	10012
Generator Mail Street Number:	4
Generator Mail Street 1:	IRVING PL, 15TH FL NE
Generator Mail Street 2:	Not reported
Generator Mail City:	New York
Generator Mail Zip:	10003
Generator Mail State:	NY
Generator Contact Company Name:	Not reported
Designated Facility EPA ID:	NJD991291105
Designated Facility Name:	Clean Earth Of North Jersey
Designated Facility Mail Street Number:	Not reported
Designated Facility Mail Street 1:	Not reported
Designated Facility Mail Street 2:	105 JACOBUS AVE
Designated Facility Mail City:	KEARNY
Designated Facility Mail Zip:	07032
Designated Facility Mail State:	NJ
Designated Facility Location Street Number:	Not reported
Designated Facility Location Street 1:	105 JACOBUS AVE
Designated Facility Location Street 2:	Not reported

CON EDISON (Continued) **1025504607**

Designated Facility Location City:	KEARNY
Designated Facility Location Zip:	07032
Designated Facility Location State:	NJ
Designated Facility Contact Company Name:	Not reported
Manifest Residue Indicator:	N
Rejection Indicator:	N

Manifest Tracking Number:	019590998JJK
Last Updated Date:	20210601
Shipped Date:	20180828
Received Date:	20180828
Manifest Status:	Corrected
Submission Type:	DataImage5Copy
Origin Type:	Service
Generator EPA ID:	NYP005241039
Generator Name:	Con Edison
Generator Location Street Number:	130
Generator Location Street 1:	130 CROSBY ST
Generator Location Street 2:	Not reported
Generator Location City:	NEW YORK
Generator Location State:	NY
Generator Location Zip:	10012
Generator Mail Street Number:	4
Generator Mail Street 1:	IRVING PLACE, 15TH FL NE
Generator Mail Street 2:	Not reported
Generator Mail City:	New York
Generator Mail Zip:	10003
Generator Mail State:	NY
Generator Contact Company Name:	Not reported
Designated Facility EPA ID:	NJD991291105
Designated Facility Name:	Clean Earth Of North Jersey
Designated Facility Mail Street Number:	Not reported
Designated Facility Mail Street 1:	Not reported
Designated Facility Mail Street 2:	105 JACOBUS AVE
Designated Facility Mail City:	KEARNY
Designated Facility Mail Zip:	07032
Designated Facility Mail State:	NJ
Designated Facility Location Street Number:	Not reported
Designated Facility Location Street 1:	105 JACOBUS AVE
Designated Facility Location Street 2:	Not reported
Designated Facility Location City:	KEARNY
Designated Facility Location Zip:	07032
Designated Facility Location State:	NJ
Designated Facility Contact Company Name:	Not reported
Manifest Residue Indicator:	N
Rejection Indicator:	N

Transporter:

Manifest Tracking Number:	019590998JJK
Transporter Line Number:	1
Transporter EPA ID:	NJD003812047
Transporter Name:	Allstate Power Vac Inc

Waste Line:

Manifest Tracking Number:	019590998JJK
Waste Line Number:	1

CON EDISON (Continued) **1025504607**

U.S. DOT Hazardous Indicator:	Y
U.S. DOT ID Number:	NA3082
U.S. DOT Description:	Rq, Na3082, Hazardous Waste Liquid, Nos (Benzene) Class 9, Pg Iii
Non-Hazardous Waste Description:	Not reported
Number of Containers:	1
Container Type Code:	TT
Container Type Description:	Cargo tanks (tank trucks)
Waste Quantity:	300
Quantity Unit of Measure Code:	G
Quantity Unit of Measure Description:	Gallons
Waste Quantity, in Tons:	1.2510425
Acute Waste Quantity, in Tons:	0
Non-Acute Waste Quantity, in Tons:	1.2510425
Waste Quantity, in Kilograms:	1134.7332
Acute Waste Quantity, in Kilograms:	0
Non-Acute Waste Quantity, in Kilorgrams:	1134.7332
Management Method Code:	H141
Management Method Description:	STORAGE, BULKING AND/OR TRANSFER OFF SITE
Waste Residue Indicator:	N
Quantity Discrepancy Indicator:	N
Waste Type Discrepancy Indicator:	N
Waste Density:	Not reported
Waste Density Unit of Measure Code:	Not reported
Waste Density Unit of Measure Description:	Not reported
Form Code:	Not reported
Form Code Description:	Not reported
Source Code:	Not reported
Source Code Description:	Not reported
Waste Minimization Code:	Not reported
Waste Minimization Code Description:	Not reported
Consent Number:	Not reported
EPA Waste Indicator:	Y
Federal Waste Codes:	D018
Quantity Haz Kg:	1134.7332
Quantity Haz Tons:	1.2510425
Quantity Non Haz Kg:	0
Quantity Non Haz Tons:	0
State Waste Codes:	Not reported

AV972 **CON EDISON - GAS DRIP** **NY MANIFEST** **S123692697**
SW **130 CROSBY ST** **N/A**
1/8-1/4 **NEW YORK, NY 10012**
0.223 mi.
1177 ft. **Site 12 of 23 in cluster AV**

Relative: **Lower**

Actual: **40 ft.**

NY MANIFEST:

EPA ID:	NYP005241039
Country:	USA
Name:	Con Edison - Gas Drip
Address:	130 CROSBY ST
Address 2:	Not reported
City,State,Zip:	NEW YORK, NY 10012
Zip 4:	Not reported
Location Address 1:	130 CROSBY ST
Location Address 2:	Not reported
Location City,State,Zip:	NEW YORK, NY 10012
Location Zip 4:	Not reported
Facility Status:	Not reported

CON EDISON - GAS DRIP (Continued) **S123692697**

Total Tanks: Not reported
Code: BP

Mailing:
Mailing Name: Con Edison - Gas Drip
Mailing Contact: Annamarie Moylan
Mailing Address 1: 4 IRVING PLACE 15TH FL NE
Mailing Address 2: Not reported
Mailing City,State,Zip: NEW YORK, NY 10003
Mailing Zip 4: Not reported
Mailing Country: USA
Mailing Phone: 2124602278

AN973 **41-43 EAST 7TH STREET** **NY AST** **A100178035**
ENE **41-43 EAST 7TH STREET** **N/A**
1/8-1/4 **NEW YORK, NY 10003**
0.223 mi.
1178 ft. **Site 5 of 14 in cluster AN**

Relative: **Lower**
Actual: **35 ft.**

AST:
Name: 41-43 EAST 7TH STREET
Address: 41-43 EAST 7TH STREET
City,State,Zip: NEW YORK, NY 10003
Region: STATE
DEC Region: 2
Site Status: Active
Facility Id: 2-605752
Program Type: PBS
UTM X: 585431.01431
UTM Y: 4509071.22267
Expiration Date: 07/29/2029
Site Type: Apartment Building/Office Building

Affiliation Records:
Site Id: 27619
Affiliation Type: Facility Owner
Company Name: EAST 7TH STREET ASSOCIATES LLC
Contact Type: MANAGER
Contact Name: THOMAS J CARACCIO
Address1: PO BOX 3557
Address2: Not reported
City: NEW HYDE PARK
State: NY
Zip Code: 11040
Country Code: 001
Phone: (718) 343-1336
EMail: Not reported
Fax Number: Not reported
Modified By: MSBAPTIS
Date Last Modified: 2014-05-19

Site Id: 27619
Affiliation Type: Facility Operator
Company Name: LENIN ENAMORADO
Contact Type: Not reported
Contact Name: LENIN ENAMORADO
Address1: 41 East 7th Street
Address2: Not reported

41-43 EAST 7TH STREET (Continued) **A100178035**

City: New York
State: NY
Zip Code: 10003
Country Code: 001
Phone: (212) 529-1614
EMail: lenin10354@yahoo.com
Fax Number: Not reported
Modified By: nFormUpd
Date Last Modified: 2024-05-15

Site Id: 27619
Affiliation Type: Mail Contact
Company Name: EAST 7TH STREET ASSOCIATES LLC
Contact Type: Not reported
Contact Name: Harry Kucharczyk
Address1: PO BOX 3557
Address2: Not reported
City: NEW HYDE PARK
State: NY
Zip Code: 11040
Country Code: 001
Phone: (718) 343-1336
EMail: harry@VIKMGT.COM
Fax Number: Not reported
Modified By: nFormUpd
Date Last Modified: 2024-05-15

Site Id: 27619
Affiliation Type: Emergency Contact
Company Name: EAST 7TH STREET ASSOCIATES LLC
Contact Type: Not reported
Contact Name: THOMAS MASTRANGELO
Address1: Not reported
Address2: Not reported
City: Not reported
State: NN
Zip Code: Not reported
Country Code: 999
Phone: (718) 343-1337
EMail: Not reported
Fax Number: Not reported
Modified By: nFormUpd
Date Last Modified: 2024-05-15

Tank Info:

Tank Number: 001
Tank Id: 60422
Material Code: 0001
Common Name of Substance: #2 Fuel Oil (On-Site Consumption)

Equipment Records:

A00 - Tank Internal Protection - None
D01 - Pipe Type - Steel/Carbon Steel/Iron
E00 - Piping Secondary Containment - None
F01 - Pipe External Protection - Painted/Asphalt Coating

41-43 EAST 7TH STREET (Continued) **A100178035**

G10 - Tank Secondary Containment - Impervious Underlayment
K00 - Spill Prevention - None
B05 - Tank External Protection - Jacketed
I05 - Overfill - Vent Whistle
H06 - Tank Leak Detection - Impervious Barrier/Concrete Pad (A/G)
J02 - Dispenser - Suction Dispenser
L00 - Piping Leak Detection - None
C01 - Pipe Location - Aboveground
I04 - Overfill - Product Level Gauge (A/G)

Tank Location:	Aboveground - contact with impervious barrier... Tank bottom rests on impervious barrier, allowing visual indication of leaks.
Tank Type:	Steel/Carbon Steel/Iron
Tank Status:	In Service
Pipe Model:	Not reported
Install Date:	12/18/1956
Capacity Gallons:	4000
Tightness Test Method:	-
Date Test:	Not reported
Next Test Date:	Not reported
Date Tank Closed:	Not reported
Register:	True
Modified By:	MJGRIFFI
Last Modified:	05/09/2022
Material Name:	#2 fuel oil (on-site consumption)

AS974 **TATE & LYLE NORTH AMERICAN SUGAR INC.-BR** **NY MOSF UST** **1003881565**
SE **49 SOUTH SECOND STREET** **N/A**
1/8-1/4 **NEW YORK, NY 11211**
0.223 mi.
1179 ft. **Site 27 of 42 in cluster AS**

Relative: **Lower**
Actual: **39 ft.**

MOSF UST:

Id/Status:	2-2440 / ACTIVE FACILITY
SWIS Code:	61
Facility Town:	BROOKLYN
Contact Phone:	(718) 387-6800
Emergency Contact:	LAEL J. PAULSON
Emergency Telephone:	(718) 387-6800
CBS Number:	2-000194
SPDES Num:	0-008443
Total Tanks:	6
Total Capacity:	402608
Avg Throughput:	0
License Stat:	1
Facility Type:	APARTMENT BUILDING
Prod Xfer Options:	Tank Truck
Expiration Date:	03/31/2006
Applic Rcvd:	01/05/2001
Operator:	MICHAEL TODD
Owner Name:	TATE & LYLE NORTH AMERICAN SUGARS INC.
Owner Address:	49 SOUTH 2ND STREET
Owner City,St,Zip:	BROOKLYN, NY 11211-
Owner Telephone:	(718) 387-6800
Owner Type:	Corporate/Commercial
Owner Status:	1
Owner Mark:	First Owner
Mail To Name:	TATE & LYLE NORTH AMERICAN SUGARS INC.
Mail To Address:	49 SOUTH 2 STREET

TATE & LYLE NORTH AMERICAN SUGAR INC.-BR (Continued) **1003881565**

Mail To Address 2:	Not reported
Mail City,St,Zip:	BROOKLYN, NY 11211-5187
Mail To Contact:	MICHAEL TODD
Mail To Telephone:	(718) 387-6800
Legal Agent Name:	C.T. CORPORATION SYSTEM
Legal Agent Address:	1633 BROADWAY
Legal Agent City,St,Zip:	NEW YORK, NY 10017-
Date Filed:	08/87
Latitude:	40|42|52
Longitude:	73|58|07

Tank ID:	001
Tank Location:	UNDERGROUND
Install Date:	01/50
Capacity (Gal):	200754
Product:	NOS 5 OR 6 FUEL OIL
Tank Status:	In Service
Tank Type:	Steel/carbon steel
Tank Internal:	None
Tank External:	Painted/Asphalt Coating
Pipe Location:	Aboveground/Underground Combination
Pipe Type:	STEEL/IRON
Pipe Internal:	None
Pipe External:	None
Second Contain:	None
Leak Detection:	Other
Overfill Protection:	None
Dispenser:	Suction
Test Date:	Not reported
Date Closed:	Not reported
Status of Data:	Complete
Inspected Date:	03/09/1998
Inspector Initials:	AS
Inspector Status:	Not reported
Pipe Flag:	True
License Issued:	04/01/2001
Vessel Id:	Not reported
Renew Flag:	True
Renew Date:	11/27/2000
Federal Id No:	Not reported
COI Date:	/ /

Tank ID:	002
Tank Location:	UNDERGROUND
Install Date:	01/50
Capacity (Gal):	200754
Product:	NOS 5 OR 6 FUEL OIL
Tank Status:	In Service
Tank Type:	Steel/carbon steel
Tank Internal:	None
Tank External:	Painted/Asphalt Coating
Pipe Location:	Aboveground/Underground Combination
Pipe Type:	STEEL/IRON
Pipe Internal:	None
Pipe External:	None
Second Contain:	None

TATE & LYLE NORTH AMERICAN SUGAR INC.-BR (Continued) **1003881565**

Leak Detection:	Other
Overfill Protection:	None
Dispenser:	Suction
Test Date:	Not reported
Date Closed:	Not reported
Status of Data:	Complete
Inspected Date:	03/09/1998
Inspector Initials:	AS
Inspector Status:	Not reported
Pipe Flag:	True
License Issued:	04/01/2001
Vessel Id:	Not reported
Renew Flag:	True
Renew Date:	11/27/2000
Federal Id No:	Not reported
COI Date:	/ /

Tank ID:	D003
Tank Location:	UNDERGROUND
Install Date:	01/50
Capacity (Gal):	2888
Product:	NOS 1,2, OR 4 FUEL OIL
Tank Status:	In Service
Tank Type:	Steel/carbon steel
Tank Internal:	None
Tank External:	Painted/Asphalt Coating
Pipe Location:	Aboveground/Underground Combination
Pipe Type:	STEEL/IRON
Pipe Internal:	None
Pipe External:	None
Second Contain:	None
Leak Detection:	Other
Overfill Protection:	None
Dispenser:	Suction
Test Date:	Not reported
Date Closed:	UNKWN
Status of Data:	Complete
Inspected Date:	03/09/1998
Inspector Initials:	AS
Inspector Status:	Not reported
Pipe Flag:	True
License Issued:	04/01/2001
Vessel Id:	Not reported
Renew Flag:	True
Renew Date:	11/27/2000
Federal Id No:	Not reported
COI Date:	/ /

AS975 **TATE & LYLE NORTH AMERICAN SUGAR INC.-BR** **NY MOSF AST** **S104491021**
SE **49 SOUTH SECOND STREET** **N/A**
1/8-1/4 **NEW YORK, NY 11211**
0.223 mi.
1179 ft. **Site 28 of 42 in cluster AS**

Relative:
Lower

Actual:
39 ft.

MOSF AST:

MOSF Number:	2-2440
SWIS Code:	61
Facility Town:	BROOKLYN
Facility Phone:	(718) 387-6800
Emergency Contact Name:	LAEL J. PAULSON
Emergency Contact Phone:	(718) 387-6800
Total Tanks:	6
Total Capacity:	402608
Daily Throughput:	0
License Status:	1
Facility Type:	APARTMENT BUILDING
Product Transfer Operation:	Tank Truck
Facility Status:	IN SERVICE
Operator Name:	MICHAEL TODD
Owner Name:	TATE & LYLE NORTH AMERICAN SUGARS INC.
Owner Address:	49 SOUTH 2ND STREET
Owner City,St,Zip:	BROOKLYN, NY 11211-
Owner Phone:	(718) 387-6800
Owner Type:	Corporate/Commercial
Owner Status:	1
Owner Mark:	First Owner
Mailing Name:	TATE & LYLE NORTH AMERICAN SUGARS INC.
Mailing Address:	49 SOUTH 2 STREET
Mailing Address 2:	Not reported
Mailing City,St,Zip:	BROOKLYN, NY 11211-5187
Mailing Contact:	MICHAEL TODD
Mailing Phone:	(718) 387-6800
Legal Agent Name:	C.T. CORPORATION SYSTEM
Legal Agent Address:	1633 BROADWAY
Legal Agent City,St,Zip:	NEW YORK, NY 10017-
LIC Expires:	03/31/2006
Tank ID:	006
Tank Location:	ABOVEGROUND
Install Date:	01/79
Product:	NOS 1,2, OR 4 FUEL OIL
Tank Type:	Steel/carbon steel
Tank Internal:	None
Tank External:	CATHODIC PROTECTION
Pipe Location:	Aboveground
Pipe Type:	Steel/Iron
Pipe Internal:	None
Pipe External:	None
Secondary Containment:	Concrete Dike
Leak Detection:	None
Overfill Protection:	Product Level Gauge
Dispensing Mthd:	Suction
Test Date:	Not reported
Date Closed:	Not reported
Status of Data:	Complete
Capacity (gal):	275
Lat/Long:	40|42|52 / 73|58|07

TATE & LYLE NORTH AMERICAN SUGAR INC.-BR (Continued) **S104491021**

Federal ID:	Not reported
Inspected Date:	03/09/1998
Inspector:	AS
Renew Date:	11/27/2000
Inspected State:	Not reported
Pipe Flag:	True
Vessel ID:	Not reported
Reserve Flag:	True
Tank Status:	In Service
COI Date:	/ /
Date License Issued:	04/01/2001
Date License Application Received:	01/05/2001
Chemical Bulk Storage Number:	2-000194
Pollution Discharge Elimination System Num:	0-008443
Date Legal Agent Filed with Secretary of State:	08/87

Tank ID:	003
Tank Location:	ABOVEGROUND
Install Date:	05/87
Product:	NOS 1,2, OR 4 FUEL OIL
Tank Type:	Steel/carbon steel
Tank Internal:	None
Tank External:	CATHODIC PROTECTION
Pipe Location:	None
Pipe Type:	0
Pipe Internal:	None
Pipe External:	None
Secondary Containment:	Concrete Dike
Leak Detection:	None
Overfill Protection:	Product Level Gauge
Dispensing Mthd:	Suction
Test Date:	Not reported
Date Closed:	Not reported
Status of Data:	Complete
Capacity (gal):	275
Lat/Long:	40|42|52 / 73|58|07
Federal ID:	Not reported
Inspected Date:	03/09/1998
Inspector:	AS
Renew Date:	11/27/2000
Inspected State:	Not reported
Pipe Flag:	True
Vessel ID:	Not reported
Reserve Flag:	True
Tank Status:	In Service
COI Date:	/ /
Date License Issued:	04/01/2001
Date License Application Received:	01/05/2001
Chemical Bulk Storage Number:	2-000194
Pollution Discharge Elimination System Num:	0-008443
Date Legal Agent Filed with Secretary of State:	08/87

Tank ID:	004
Tank Location:	ABOVEGROUND
Install Date:	02/87

TATE & LYLE NORTH AMERICAN SUGAR INC.-BR (Continued) **S104491021**

Product:	UNKNOWN
Tank Type:	Steel/carbon steel
Tank Internal:	None
Tank External:	CATHODIC PROTECTION
Pipe Location:	None
Pipe Type:	0
Pipe Internal:	None
Pipe External:	None
Secondary Containment:	Concrete Dike
Leak Detection:	None
Overfill Protection:	None
Dispensing Mthd:	Suction
Test Date:	Not reported
Date Closed:	Not reported
Status of Data:	Complete
Capacity (gal):	275
Lat/Long:	40|42|52 / 73|58|07
Federal ID:	Not reported
Inspected Date:	03/09/1998
Inspector:	AS
Renew Date:	11/27/2000
Inspected State:	Not reported
Pipe Flag:	True
Vessel ID:	Not reported
Reserve Flag:	True
Tank Status:	In Service
COI Date:	/ /
Date License Issued:	04/01/2001
Date License Application Received:	01/05/2001
Chemical Bulk Storage Number:	2-000194
Pollution Discharge Elimination System Num:	0-008443
Date Legal Agent Filed with Secretary of State:	08/87

Tank ID:	005
Tank Location:	ABOVEGROUND
Install Date:	02/87
Product:	UNKNOWN
Tank Type:	Steel/carbon steel
Tank Internal:	None
Tank External:	CATHODIC PROTECTION
Pipe Location:	None
Pipe Type:	0
Pipe Internal:	None
Pipe External:	None
Secondary Containment:	Concrete Dike
Leak Detection:	None
Overfill Protection:	None
Dispensing Mthd:	Suction
Test Date:	Not reported
Date Closed:	Not reported
Status of Data:	Complete
Capacity (gal):	275
Lat/Long:	40|42|52 / 73|58|07
Federal ID:	Not reported
Inspected Date:	03/09/1998
Inspector:	AS

TATE & LYLE NORTH AMERICAN SUGAR INC.-BR (Continued) **S104491021**

Renew Date:	11/27/2000
Inspected State:	Not reported
Pipe Flag:	True
Vessel ID:	Not reported
Reserve Flag:	True
Tank Status:	In Service
COI Date:	/ /
Date License Issued:	04/01/2001
Date License Application Received:	01/05/2001
Chemical Bulk Storage Number:	2-000194
Pollution Discharge Elimination System Num:	0-008443
Date Legal Agent Filed with Secretary of State:	08/87

AS976 **CLOSED-LACKOF RECENT INFO** **UST FINDER RELEASE** **1029065934**
SE **49 SOUTH 2ND ST.** **N/A**
1/8-1/4 **NEW YORK CITY, NY 0**
0.223 mi.
1179 ft. **Site 29 of 42 in cluster AS**

Relative: **Lower**

Actual: **39 ft.**

UST FINDER RELEASE:

Object ID:	256337
Facility ID:	NY216185
Lust ID:	NY8706162
Name:	CLOSED-LACKOF RECENT INFO
Address:	49 SOUTH 2ND ST.
City,State,Zip:	NEW YORK CITY, NY 0
Address Match Type:	Not reported
Reported Date:	1987/10/21 16:00:00+00
Status:	No Further Action
Substance:	Not reported
Population within 1500ft:	23695
Domestic Wells within 1500ft:	0
Land Use:	Developed, High Intensity
Within SPA:	No
SPA PWS Facility ID:	Not reported
SPA Water Type:	Not reported
SPA Facility Type:	Not reported
SPA HUC12:	Not reported
Within WHPA:	No
WHPA PWS Facility ID:	Not reported
WHPA Water Type:	Not reported
WHPA Facility Type:	Not reported
WHPA HUC12:	Not reported
Within 100yr Floodplain:	No
Tribe:	Not reported
EPA Region:	2
NFA Letter 1:	Not reported
NFA Letter 2:	Not reported
NFA Letter 3:	Not reported
NFA Letter 4:	Not reported
Closed With Residual Contaminate:	Not reported
Coordinate Source:	State
X Coord:	-73.98991
Y Coord:	40.7246700000001
Latitude:	40.72467
Longitude:	-73.9899099999999

AS977 **CLOSED-LACKOF RECENT INFO** **NY LTANKS** **S104275487**
SE **49 SOUTH 2ND STREET** **N/A**
1/8-1/4 **NEW YORK CITY, NY**
0.223 mi.
1179 ft. **Site 30 of 42 in cluster AS**

Relative:
Lower

Actual:
39 ft.

LTANKS:

Name:	CLOSED-LACKOF RECENT INFO
Address:	49 SOUTH 2ND STREET
City,State,Zip:	NEW YORK CITY, NY
Spill Number/Closed Date:	8807845 / 2003-03-14
Facility ID:	8807845
Site ID:	73688
Spill Date:	1988-12-27
Spill Cause:	Tank Test Failure
Spill Source:	Commercial/Industrial
Spill Class:	C4
Cleanup Ceased:	Not reported
SWIS:	2401
Investigator:	ADMIN. CLOSED
Referred To:	Not reported
Reported to Dept:	1988-12-27
CID:	Not reported
Water Affected:	Not reported
Spill Notifier:	Tank Tester
Last Inspection:	Not reported
Recommended Penalty:	False
Meets Standard:	False
UST Involvement:	False
Remediation Phase:	0
Date Entered In Computer:	1988-12-30
Spill Record Last Update:	2003-03-14
Spiller Name:	Not reported
Spiller Company:	Not reported
Spiller Address:	Not reported
Spiller County:	001
Spiller Contact:	Not reported
Spiller Phone:	Not reported
Spiller Extention:	Not reported
DEC Region:	2
DER Facility ID:	69330
Latitude:	Not reported
Longitude:	Not reported
DEC Memo:	Not reported
Remarks:	3K TANK FAILED TEST WITH A LEAK RATE OF -.593GPH, WILL REPAIR AND RETEST. CLOSED DUE TO LACK OF ANY RECENT INFO - DOES NOT MEET ANY CLEANUP REQUIREMENTS.

All TTF:

Facility ID:	8807845
Spill Number:	8807845
Spill Tank Test:	1535041
Site ID:	73688
Tank Number:	Not reported
Tank Size:	0
Material:	0066A
EPA UST:	Not reported
UST:	Not reported
Cause:	Not reported
Source:	Not reported

CLOSED-LACKOF RECENT INFO (Continued) **S104275487**

Test Method: 00
Test Method 2: Unknown
Leak Rate: .00
Gross Fail: Not reported
Modified By: Spills
Last Modified Date: Not reported

All Materials:
Site ID: 73688
Operable Unit ID: 923322
Operable Unit: 01
Material ID: 452621
Material Code: 0066A
Material Name: unknown petroleum
Case No.: Not reported
Material FA: Petroleum
Quantity: -1.00
Units: L
Recovered: .00
Resource Affected: Groundwater
Oxygenate: Not reported

Name: CLOSED-LACKOF RECENT INFO
Address: 49 SOUTH 2ND ST.
City,State,Zip: NEW YORK CITY, NY
Spill Number/Closed Date: 8706162 / 2003-03-13
Facility ID: 8706162
Site ID: 265300
Spill Date: 1987-10-21
Spill Cause: Tank Test Failure
Spill Source: Commercial/Industrial
Spill Class: A3
Cleanup Ceased: Not reported
SWIS: 2401
Investigator: ADMIN. CLOSED
Referred To: Not reported
Reported to Dept: 1987-10-21
CID: Not reported
Water Affected: Not reported
Spill Notifier: Tank Tester
Last Inspection: Not reported
Recommended Penalty: False
Meets Standard: False
UST Involvement: True
Remediation Phase: 0
Date Entered In Computer: 1987-10-26
Spill Record Last Update: 2003-03-18
Spiller Name: Not reported
Spiller Company: AMSTAR
Spiller Address: 49 SOUTH 2ND ST.
Spiller County: 001
Spiller Contact: Not reported
Spiller Phone: Not reported
Spiller Extention: Not reported
DEC Region: 2
DER Facility ID: 216185

CLOSED-LACKOF RECENT INFO (Continued) **S104275487**

Latitude: Not reported
Longitude: Not reported
DEC Memo: Not reported
Remarks: (2) 5.5K TANKS FAILED TEST WITH A LEAK RATE OF -.1863G/HR. WILL EXCAVATE, ISOLATE, AND RETEST. CONTACT: JOE LUCCES (718) 387-6800. CLOSED DUE TO LACK OF ANY RECENT INFO - DOES NOT MEET ANY CLEANUP REQUIREMENTS.

All TTF:
Facility ID: 8706162
Spill Number: 8706162
Spill Tank Test: 1531985
Site ID: 265300
Tank Number: Not reported
Tank Size: 0
Material: 0008
EPA UST: Not reported
UST: Not reported
Cause: Not reported
Source: Not reported
Test Method: 00
Test Method 2: Unknown
Leak Rate: .00
Gross Fail: Not reported
Modified By: Spills
Last Modified Date: Not reported

All Materials:
Site ID: 265300
Operable Unit ID: 912204
Operable Unit: 01
Material ID: 465187
Material Code: 0008
Material Name: diesel
Case No.: Not reported
Material FA: Petroleum
Quantity: -1.00
Units: L
Recovered: .00
Resource Affected: Groundwater
Oxygenate: Not reported

AK978 **CON EDISON** **NY MANIFEST** **S118464190**
East **302 E 6TH ST** **N/A**
1/8-1/4 **NEW YORK, NY 10003**
0.223 mi.
1179 ft. **Site 18 of 20 in cluster AK**

Relative: **Lower**
Actual: **33 ft.**

NY MANIFEST:
EPA ID: NYP004863680
Country: USA
Name: Con Edison
Address: 302 E 6TH ST
Address 2: SB 1102
City,State,Zip: NEW YORK, NY 10003
Zip 4: Not reported
Location Address 1: 302 E 6TH ST

CON EDISON (Continued) **S118464190**

Location Address 2: SB 1102
Location City,State,Zip: NEW YORK, NY 10003
Location Zip 4: Not reported
Facility Status: Not reported
Total Tanks: Not reported
Code: BP

Mailing:
Mailing Name: Con Edison
Mailing Contact: Dennis Huacon
Mailing Address 1: 4 IRVING PL 15TH FL
Mailing Address 2: Not reported
Mailing City,State,Zip: NEW YORK, NY 10003
Mailing Zip 4: Not reported
Mailing Country: USA
Mailing Phone: 2124603770

Manifest Data:
Document ID: Not reported
Manifest Status: Not reported
Trans1 State ID: NJ0000027193
Year: 2018
Trans2 State ID: Not reported
Generator Ship Date: 11/01/2015
Trans1 Recv Date: 11/01/2015
Trans2 Recv Date: Not reported
TSD Site Recv Date: 11/02/2015
Part A Recv Date: Not reported
Part B Recv Date: Not reported
Generator EPA ID: NYP004863680
Trans1 EPA ID: Not reported
Trans2 EPA ID: Not reported
TSDF ID 1: NJD002200046
TSDF ID 2: Not reported
Manifest Tracking Number: 014085917JJK
Import Indicator: N
Export Indicator: N
Discr Quantity Indicator: N
Discr Type Indicator: N
Discr Residue Indicator: N
Discr Partial Reject Indicator: N
Discr Full Reject Indicator: N
Manifest Ref Number: Not reported
Alt Facility RCRA ID: Not reported
Alt Facility Sign Date: Not reported
MGMT Method Type Code: H110
Waste Code a: Lead
Waste Code b: Not reported
Waste Code c: Not reported
Waste Code e: Not reported
Waste Code f: Not reported
Waste Code g: Not reported
Waste Code 1: Not reported
Waste Code 2: Not reported
Waste Code 3: Not reported
Waste Code 4: Not reported
Waste Code 5: Not reported

CON EDISON (Continued) **S118464190**

Waste Code 6:	Not reported
Quantity:	500
Units:	Pounds
Number of Containers:	1
Container Type:	Cargo tanks (tank trucks)
Handling Method:	Treat
Specific Gravity:	1

AO979 **CON EDISON SERVICE BOX: 40676** **RCRA NonGen / NLR** **1016966717**
NE **14-16 ST MARKS** **NY MANIFEST** **NYP004395620**
1/8-1/4 **NEW YORK, NY 10009**
0.223 mi.
1179 ft. **Site 20 of 23 in cluster AO**

Relative: **Lower**

Actual: **38 ft.**

RCRA Listings:

Date Form Received by Agency:		20131221
Handler Name:		Con Edison Service Box: 40676
Handler Address:		St Marks
Handler City,State,Zip:		NEW YORK, NY 10009
EPA ID:		NYP004395620
Contact Name:		THOMAS TEELING
Contact Address:		Not reported
Contact City,State,Zip:		Not reported
Contact Telephone:		212-460-3770
Contact Fax:		Not reported
Contact Email:		Not reported
Contact Title:		SENIOR SCIENTIST
EPA Region:		02
Land Type:		Private
Federal Waste Generator Description:		Not a generator, verified
Non-Notifier:		Not reported
Biennial Report Cycle:		Not reported
Accessibility:		Not reported
Active Site Indicator:		Not reported
State District Owner:		Ny
State District:		NYSDEC R2
Mailing Address:		IRVING PL, 15TH FL NE
Mailing City,State,Zip:		NEW YORK, NY 10003
Owner Name:	Not reported	
Owner Type:		Not reported
Operator Name:	Not reported	
Operator Type:		Not reported
Short-Term Generator Activity:		No
Importer Activity:		No
Mixed Waste Generator:		No
Transporter Activity:		No
Transfer Facility Activity:		No
Recycler Activity with Storage:		No
Small Quantity On-Site Burner Exemption:		No
Smelting Melting and Refining Furnace Exemption:		No
Underground Injection Control:		No
Off-Site Waste Receipt:		No
Universal Waste Indicator:		No
Universal Waste Destination Facility:		No
Federal Universal Waste:		No
Active Site State-Reg Handler:		---
Federal Facility Indicator:		Not reported

CON EDISON SERVICE BOX: 40676 (Continued) **1016966717**

Hazardous Secondary Material Indicator:	N
Sub-Part K Indicator:	Not reported
2018 GPRA Permit Baseline:	Not on the Baseline
2018 GPRA Renewals Baseline:	Not on the Baseline
202 GPRA Corrective Action Baseline:	No
Subject to Corrective Action Universe:	No
Non-TSDFs Where RCRA CA has Been Imposed Universe:	No
Corrective Action Priority Ranking:	No NCAPS ranking
Environmental Control Indicator:	No
Institutional Control Indicator:	No
Human Exposure Controls Indicator:	N/A
Groundwater Controls Indicator:	N/A
Significant Non-Complier Universe:	No
Unaddressed Significant Non-Complier Universe:	No
Addressed Significant Non-Complier Universe:	No
Significant Non-Complier With a Compliance Schedule Universe:	No
Financial Assurance Required:	Not reported
Handler Date of Last Change:	20140701
Recognized Trader-Importer:	No
Recognized Trader-Exporter:	No
Importer of Spent Lead Acid Batteries:	No
Exporter of Spent Lead Acid Batteries:	No
Recycler Activity Without Storage:	No
Manifest Broker:	No
Sub-Part P Indicator:	No

Historic Generators:

Receive Date:	20131121
Handler Name: CON EDISON SERVICE BOX:	40676
Federal Waste Generator Description:	Very Small Quantity Generator (formerly Conditionally-Exempt Small Quantity Generator
State District Owner:	Ny
Large Quantity Handler of Universal Waste:	No
Recognized Trader Importer:	No
Recognized Trader Exporter:	No
Spent Lead Acid Battery Importer:	No
Spent Lead Acid Battery Exporter:	No
Current Record:	No
Non Storage Recycler Activity:	Not reported
Electronic Manifest Broker:	Not reported

Receive Date:	20131221
Handler Name: CON EDISON SERVICE BOX:	40676
Federal Waste Generator Description:	Not a generator, verified
State District Owner:	Ny
Large Quantity Handler of Universal Waste:	No
Recognized Trader Importer:	No
Recognized Trader Exporter:	No
Spent Lead Acid Battery Importer:	No
Spent Lead Acid Battery Exporter:	No
Current Record:	Yes
Non Storage Recycler Activity:	Not reported
Electronic Manifest Broker:	Not reported

List of NAICS Codes and Descriptions:

CON EDISON SERVICE BOX: 40676 (Continued) **1016966717**

NAICS Codes: No NAICS Codes Found

Facility Has Received Notices of Violations:
Violations: No Violations Found

Evaluation Action Summary:
Evaluations: No Evaluations Found

NY MANIFEST:

EPA ID:	NYP004395620
Country:	USA
Name:	Con Edison
Address:	14-16 ST MARKS
Address 2:	Not reported
City,State,Zip:	NEW YORK, NY 10009
Zip 4:	Not reported
Location Address 1:	14 ST MARKS PL
Location Address 2:	SB40676
Location City,State,Zip:	NEW YORK, NY 10009
Location Zip 4:	Not reported
Facility Status:	Not reported
Total Tanks:	Not reported
Code:	BP

Mailing:

Mailing Name:	Con Edison
Mailing Contact:	Con Edison
Mailing Address 1:	4 IRVING PLACE
Mailing Address 2:	15TH FL
Mailing City,State,Zip:	NEW YORK, NY 10003
Mailing Zip 4:	Not reported
Mailing Country:	USA
Mailing Phone:	Not reported

Manifest Data:

Document ID:	Not reported
Manifest Status:	Not reported
Trans1 State ID:	NJD003812047
Year:	2018
Trans2 State ID:	NJD003812047
Generator Ship Date:	11/21/2013
Trans1 Recv Date:	11/21/2013
Trans2 Recv Date:	11/25/2013
TSD Site Recv Date:	11/25/2013
Part A Recv Date:	Not reported
Part B Recv Date:	Not reported
Generator EPA ID:	NYP004395620
Trans1 EPA ID:	Not reported
Trans2 EPA ID:	Not reported
TSDF ID 1:	NJD991291105
TSDF ID 2:	Not reported
Manifest Tracking Number:	002237791GBF
Import Indicator:	N
Export Indicator:	N
Discr Quantity Indicator:	N

CON EDISON SERVICE BOX: 40676 (Continued) **1016966717**

Discr Type Indicator:	N
Discr Residue Indicator:	N
Discr Partial Reject Indicator:	N
Discr Full Reject Indicator:	N
Manifest Ref Number:	Not reported
Alt Facility RCRA ID:	Not reported
Alt Facility Sign Date:	Not reported
MGMT Method Type Code:	H110
Waste Code a:	Lead
Waste Code b:	Not reported
Waste Code c:	Not reported
Waste Code e:	Not reported
Waste Code f:	Not reported
Waste Code g:	Not reported
Waste Code 1:	Not reported
Waste Code 2:	Not reported
Waste Code 3:	Not reported
Waste Code 4:	Not reported
Waste Code 5:	Not reported
Waste Code 6:	Not reported
Quantity:	1000
Units:	Pounds
Number of Containers:	1
Container Type:	Cargo tanks (tank trucks)
Handling Method:	Treat
Specific Gravity:	1

AW980 **CON EDISON** **RCRA NonGen / NLR** **1019909034**
NW **W 4TH ST & WASHINGTON SQ E** **FINDS** **NYP004880288**
1/8-1/4 **NEW YORK, NY 10012** **ECHO**
0.223 mi.
1180 ft. **Site 6 of 10 in cluster AW**

Relative: **Lower**

Actual: **32 ft.**

RCRA Listings:

Date Form Received by Agency:	20151216
Handler Name:	Con Edison
Handler Address:	W 4th St & Washington Sq E
Handler City,State,Zip:	NEW YORK, NY 10012
EPA ID:	NYP004880288
Contact Name:	THOMAS TEELING
Contact Address:	Not reported
Contact City,State,Zip:	Not reported
Contact Telephone:	212-460-3770
Contact Fax:	Not reported
Contact Email:	Not reported
Contact Title:	Not reported
EPA Region:	02
Land Type:	Private
Federal Waste Generator Description:	Not a generator, verified
Non-Notifier:	Not reported
Biennial Report Cycle:	Not reported
Accessibility:	Not reported
Active Site Indicator:	Not reported
State District Owner:	Ny
State District:	NYSDEC R2
Mailing Address:	IRVING PL 15TH FL NE
Mailing City,State,Zip:	NEW YORK, NY 10003

CON EDISON (Continued) **1019909034**

Owner Name:	Not reported	
Owner Type:		Not reported
Operator Name:	Not reported	
Operator Type:		Not reported
Short-Term Generator Activity:		No
Importer Activity:		No
Mixed Waste Generator:		No
Transporter Activity:		No
Transfer Facility Activity:		No
Recycler Activity with Storage:		No
Small Quantity On-Site Burner Exemption:		No
Smelting Melting and Refining Furnace Exemption:		No
Underground Injection Control:		No
Off-Site Waste Receipt:		No
Universal Waste Indicator:		No
Universal Waste Destination Facility:		No
Federal Universal Waste:		No
Active Site State-Reg Handler:		---
Federal Facility Indicator:		Not reported
Hazardous Secondary Material Indicator:		N
Sub-Part K Indicator:		Not reported
2018 GPRA Permit Baseline:		Not on the Baseline
2018 GPRA Renewals Baseline:		Not on the Baseline
202 GPRA Corrective Action Baseline:		No
Subject to Corrective Action Universe:		No
Non-TSDFs Where RCRA CA has Been Imposed Universe:		No
Corrective Action Priority Ranking:		No NCAPS ranking
Environmental Control Indicator:		No
Institutional Control Indicator:		No
Human Exposure Controls Indicator:		N/A
Groundwater Controls Indicator:		N/A
Significant Non-Complier Universe:		No
Unaddressed Significant Non-Complier Universe:		No
Addressed Significant Non-Complier Universe:		No
Significant Non-Complier With a Compliance Schedule Universe:		No
Financial Assurance Required:		Not reported
Handler Date of Last Change:		20160909
Recognized Trader-Importer:		No
Recognized Trader-Exporter:		No
Importer of Spent Lead Acid Batteries:		No
Exporter of Spent Lead Acid Batteries:		No
Recycler Activity Without Storage:		No
Manifest Broker:		No
Sub-Part P Indicator:		No

Historic Generators:

Receive Date:		20151216
Handler Name:	CON EDISON	
Federal Waste Generator Description:		Small Quantity Generator
State District Owner:		Ny
Large Quantity Handler of Universal Waste:		No
Recognized Trader Importer:		No
Recognized Trader Exporter:		No
Spent Lead Acid Battery Importer:		No
Spent Lead Acid Battery Exporter:		No
Current Record:		No

CON EDISON (Continued) **1019909034**

Non Storage Recycler Activity: Not reported
Electronic Manifest Broker: Not reported

Receive Date: 20151216
Handler Name: CON EDISON
Federal Waste Generator Description: Not a generator, verified
State District Owner: Ny
Large Quantity Handler of Universal Waste: No
Recognized Trader Importer: No
Recognized Trader Exporter: No
Spent Lead Acid Battery Importer: No
Spent Lead Acid Battery Exporter: No
Current Record: Yes
Non Storage Recycler Activity: Not reported
Electronic Manifest Broker: Not reported

List of NAICS Codes and Descriptions:
NAICS Codes: No NAICS Codes Found

Facility Has Received Notices of Violations:
Violations: No Violations Found

Evaluation Action Summary:
Evaluations: No Evaluations Found

FINDS:
Registry ID: 110069645281

Click Here for FRS Facility Detail Report:

Environmental Interest/Information System:
The Resource Conservation and Recovery Act Information System (RCRAInfo) is EPA's comprehensive information system in support of the Resource Conservation and Recovery Act (RCRA) of 1976 and the Hazardous and Solid Waste Amendments (HSWA) of 1984. It tracks many types of information about generators, transporters, treaters, storers, and disposers of hazardous waste.

Click this hyperlink while viewing on your computer to access additional FINDS: detail in the EDR Site Report.

ECHO:
Envid: 1019909034
Registry ID: 110069645281

DFR URL:
Name: CON EDISON
Address: W 4TH ST & WASHINGTON SQ E
City,State,Zip: NEW YORK, NY 10012

AX981 **CON EDISON SERVICE BOX: 28845** **RCRA NonGen / NLR** **1016966711**
North **756-70 E BROADWAY SB 28845** **NY MANIFEST** **NYP004395562**
1/8-1/4 **NEW YORK, NY 10009**
0.224 mi.
1182 ft. **Site 7 of 23 in cluster AX**

Relative: **Lower**

Actual: **38 ft.**

RCRA Listings:

Date Form Received by Agency:		20131221
Handler Name:		Con Edison Service Box: 28845
Handler Address:		E Broadway Sb 28845
Handler City,State,Zip:		NEW YORK, NY 10009
EPA ID:		NYP004395562
Contact Name:		THOMAS TEELING
Contact Address:		Not reported
Contact City,State,Zip:		Not reported
Contact Telephone:		212-460-3770
Contact Fax:		Not reported
Contact Email:		Not reported
Contact Title:		SENIOR SCIENTIST
EPA Region:		02
Land Type:		Private
Federal Waste Generator Description:		Not a generator, verified
Non-Notifier:		Not reported
Biennial Report Cycle:		Not reported
Accessibility:		Not reported
Active Site Indicator:		Not reported
State District Owner:		Ny
State District:		NYSDEC R2
Mailing Address:		IRVING PL, 15TH FL NE
Mailing City,State,Zip:		NEW YORK, NY 10003
Owner Name:	Not reported	
Owner Type:		Not reported
Operator Name:	Not reported	
Operator Type:		Not reported
Short-Term Generator Activity:		No
Importer Activity:		No
Mixed Waste Generator:		No
Transporter Activity:		No
Transfer Facility Activity:		No
Recycler Activity with Storage:		No
Small Quantity On-Site Burner Exemption:		No
Smelting Melting and Refining Furnace Exemption:		No
Underground Injection Control:		No
Off-Site Waste Receipt:		No
Universal Waste Indicator:		No
Universal Waste Destination Facility:		No
Federal Universal Waste:		No
Active Site State-Reg Handler:		---
Federal Facility Indicator:		Not reported
Hazardous Secondary Material Indicator:		N
Sub-Part K Indicator:		Not reported
2018 GPRA Permit Baseline:		Not on the Baseline
2018 GPRA Renewals Baseline:		Not on the Baseline
202 GPRA Corrective Action Baseline:		No
Subject to Corrective Action Universe:		No
Non-TSDFs Where RCRA CA has Been Imposed Universe:		No
Corrective Action Priority Ranking:		No NCAPS ranking
Environmental Control Indicator:		No
Institutional Control Indicator:		No

CON EDISON SERVICE BOX: 28845 (Continued) **1016966711**

Human Exposure Controls Indicator:	N/A
Groundwater Controls Indicator:	N/A
Significant Non-Complier Universe:	No
Unaddressed Significant Non-Complier Universe:	No
Addressed Significant Non-Complier Universe:	No
Significant Non-Complier With a Compliance Schedule Universe:	No
Financial Assurance Required:	Not reported
Handler Date of Last Change:	20140701
Recognized Trader-Importer:	No
Recognized Trader-Exporter:	No
Importer of Spent Lead Acid Batteries:	No
Exporter of Spent Lead Acid Batteries:	No
Recycler Activity Without Storage:	No
Manifest Broker:	No
Sub-Part P Indicator:	No

Historic Generators:

Receive Date:	20131121
Handler Name: CON EDISON SERVICE BOX:	28845
Federal Waste Generator Description:	Very Small Quantity Generator (formerly Conditionally-Exempt Small Quantity Generator
State District Owner:	Ny
Large Quantity Handler of Universal Waste:	No
Recognized Trader Importer:	No
Recognized Trader Exporter:	No
Spent Lead Acid Battery Importer:	No
Spent Lead Acid Battery Exporter:	No
Current Record:	No
Non Storage Recycler Activity:	Not reported
Electronic Manifest Broker:	Not reported

Receive Date:	20131221
Handler Name: CON EDISON SERVICE BOX:	28845
Federal Waste Generator Description:	Not a generator, verified
State District Owner:	Ny
Large Quantity Handler of Universal Waste:	No
Recognized Trader Importer:	No
Recognized Trader Exporter:	No
Spent Lead Acid Battery Importer:	No
Spent Lead Acid Battery Exporter:	No
Current Record:	Yes
Non Storage Recycler Activity:	Not reported
Electronic Manifest Broker:	Not reported

List of NAICS Codes and Descriptions:

NAICS Codes:	No NAICS Codes Found

Facility Has Received Notices of Violations:

Violations:	No Violations Found

Evaluation Action Summary:

Evaluations:	No Evaluations Found

CON EDISON SERVICE BOX: 28845 (Continued) **1016966711**

NY MANIFEST:

EPA ID:	NYP004395562
Country:	USA
Name:	Con Edison
Address:	756-70 E BROADWAY SB 28845
Address 2:	Not reported
City,State,Zip:	NEW YORK, NY 10009
Zip 4:	Not reported
Location Address 1:	756 BROADWAY
Location Address 2:	SB28845
Location City,State,Zip:	NEW YORK, NY 10003
Location Zip 4:	Not reported
Facility Status:	Not reported
Total Tanks:	Not reported
Code:	BP

Mailing:

Mailing Name:	Con Edison
Mailing Contact:	Con Edison
Mailing Address 1:	4 IRVING PLACE
Mailing Address 2:	15TH FL
Mailing City,State,Zip:	NEW YORK, NY 10003
Mailing Zip 4:	Not reported
Mailing Country:	USA
Mailing Phone:	Not reported

Manifest Data:

Document ID:	Not reported
Manifest Status:	Not reported
Trans1 State ID:	NJD003812047
Year:	2018
Trans2 State ID:	Not reported
Generator Ship Date:	11/21/2013
Trans1 Recv Date:	11/21/2013
Trans2 Recv Date:	Not reported
TSD Site Recv Date:	11/25/2013
Part A Recv Date:	Not reported
Part B Recv Date:	Not reported
Generator EPA ID:	NYP004395562
Trans1 EPA ID:	Not reported
Trans2 EPA ID:	Not reported
TSDF ID 1:	NJD991291105
TSDF ID 2:	Not reported
Manifest Tracking Number:	002237146GBF
Import Indicator:	N
Export Indicator:	N
Discr Quantity Indicator:	N
Discr Type Indicator:	N
Discr Residue Indicator:	N
Discr Partial Reject Indicator:	N
Discr Full Reject Indicator:	N
Manifest Ref Number:	Not reported
Alt Facility RCRA ID:	Not reported
Alt Facility Sign Date:	Not reported
MGMT Method Type Code:	H110
Waste Code a:	Lead
Waste Code b:	Not reported

CON EDISON SERVICE BOX: 28845 (Continued) **1016966711**

Waste Code c:	Not reported
Waste Code e:	Not reported
Waste Code f:	Not reported
Waste Code g:	Not reported
Waste Code 1:	Not reported
Waste Code 2:	Not reported
Waste Code 3:	Not reported
Waste Code 4:	Not reported
Waste Code 5:	Not reported
Waste Code 6:	Not reported
Quantity:	1000
Units:	Pounds
Number of Containers:	1
Container Type:	Cargo tanks (tank trucks)
Handling Method:	Treat
Specific Gravity:	1

AX982 **CON EDISON SERVICE BOX: 28846** **RCRA NonGen / NLR** **1016966712**
North **756-70 E BROADWAY SB 28846** **NY MANIFEST** **NYP004395570**
1/8-1/4 **NEW YORK, NY 10009**
0.224 mi.
1182 ft. **Site 8 of 23 in cluster AX**

Relative: **Lower**

Actual: **38 ft.**

RCRA Listings:

Date Form Received by Agency:	20131221
Handler Name:	Con Edison Service Box: 28846
Handler Address:	E Broadway Sb 28846
Handler City,State,Zip:	NEW YORK, NY 10009
EPA ID:	NYP004395570
Contact Name:	THOMAS TEELING
Contact Address:	Not reported
Contact City,State,Zip:	Not reported
Contact Telephone:	212-460-3770
Contact Fax:	Not reported
Contact Email:	Not reported
Contact Title:	SENIOR SCIENTIST
EPA Region:	02
Land Type:	Private
Federal Waste Generator Description:	Not a generator, verified
Non-Notifier:	Not reported
Biennial Report Cycle:	Not reported
Accessibility:	Not reported
Active Site Indicator:	Not reported
State District Owner:	Ny
State District:	NYSDEC R2
Mailing Address:	IRVING PL, 15TH FL NE
Mailing City,State,Zip:	NEW YORK, NY 10003
Owner Name:	Not reported
Owner Type:	Not reported
Operator Name:	Not reported
Operator Type:	Not reported
Short-Term Generator Activity:	No
Importer Activity:	No
Mixed Waste Generator:	No
Transporter Activity:	No
Transfer Facility Activity:	No
Recycler Activity with Storage:	No

CON EDISON SERVICE BOX: 28846 (Continued) **1016966712**

Small Quantity On-Site Burner Exemption:	No
Smelting Melting and Refining Furnace Exemption:	No
Underground Injection Control:	No
Off-Site Waste Receipt:	No
Universal Waste Indicator:	No
Universal Waste Destination Facility:	No
Federal Universal Waste:	No
Active Site State-Reg Handler:	---
Federal Facility Indicator:	Not reported
Hazardous Secondary Material Indicator:	N
Sub-Part K Indicator:	Not reported
2018 GPRA Permit Baseline:	Not on the Baseline
2018 GPRA Renewals Baseline:	Not on the Baseline
202 GPRA Corrective Action Baseline:	No
Subject to Corrective Action Universe:	No
Non-TSDFs Where RCRA CA has Been Imposed Universe:	No
Corrective Action Priority Ranking:	No NCAPS ranking
Environmental Control Indicator:	No
Institutional Control Indicator:	No
Human Exposure Controls Indicator:	N/A
Groundwater Controls Indicator:	N/A
Significant Non-Complier Universe:	No
Unaddressed Significant Non-Complier Universe:	No
Addressed Significant Non-Complier Universe:	No
Significant Non-Complier With a Compliance Schedule Universe:	No
Financial Assurance Required:	Not reported
Handler Date of Last Change:	20140701
Recognized Trader-Importer:	No
Recognized Trader-Exporter:	No
Importer of Spent Lead Acid Batteries:	No
Exporter of Spent Lead Acid Batteries:	No
Recycler Activity Without Storage:	No
Manifest Broker:	No
Sub-Part P Indicator:	No

Historic Generators:

Receive Date:	20131121
Handler Name: CON EDISON SERVICE BOX:	28846
Federal Waste Generator Description:	Very Small Quantity Generator (formerly Conditionally-Exempt Small Quantity Generator
State District Owner:	Ny
Large Quantity Handler of Universal Waste:	No
Recognized Trader Importer:	No
Recognized Trader Exporter:	No
Spent Lead Acid Battery Importer:	No
Spent Lead Acid Battery Exporter:	No
Current Record:	No
Non Storage Recycler Activity:	Not reported
Electronic Manifest Broker:	Not reported

Receive Date:	20131221
Handler Name: CON EDISON SERVICE BOX:	28846
Federal Waste Generator Description:	Not a generator, verified
State District Owner:	Ny
Large Quantity Handler of Universal Waste:	No
Recognized Trader Importer:	No

CON EDISON SERVICE BOX: 28846 (Continued) **1016966712**

Recognized Trader Exporter:	No
Spent Lead Acid Battery Importer:	No
Spent Lead Acid Battery Exporter:	No
Current Record:	Yes
Non Storage Recycler Activity:	Not reported
Electronic Manifest Broker:	Not reported

List of NAICS Codes and Descriptions:

NAICS Codes:	No NAICS Codes Found

Facility Has Received Notices of Violations:

Violations:	No Violations Found

Evaluation Action Summary:

Evaluations:	No Evaluations Found

NY MANIFEST:

EPA ID:	NYP004395570
Country:	USA
Name:	Con Edison
Address:	756-70 E BROADWAY SB 28846
Address 2:	Not reported
City,State,Zip:	NEW YORK, NY 10009
Zip 4:	Not reported
Location Address 1:	770 BROADWAY
Location Address 2:	SB28846
Location City,State,Zip:	NEW YORK, NY 10003
Location Zip 4:	Not reported
Facility Status:	Not reported
Total Tanks:	Not reported
Code:	BP

Mailing:

Mailing Name:	Con Edison
Mailing Contact:	Con Edison
Mailing Address 1:	4 IRVING PLACE
Mailing Address 2:	15TH FL
Mailing City,State,Zip:	NEW YORK, NY 10003
Mailing Zip 4:	Not reported
Mailing Country:	USA
Mailing Phone:	Not reported

Manifest Data:

Document ID:	Not reported
Manifest Status:	Not reported
Trans1 State ID:	NJD003812047
Year:	2018
Trans2 State ID:	Not reported
Generator Ship Date:	11/21/2013
Trans1 Recv Date:	11/21/2013
Trans2 Recv Date:	Not reported
TSD Site Recv Date:	11/25/2013
Part A Recv Date:	Not reported
Part B Recv Date:	Not reported

CON EDISON SERVICE BOX: 28846 (Continued) **1016966712**

Generator EPA ID:	NYP004395570
Trans1 EPA ID:	Not reported
Trans2 EPA ID:	Not reported
TSDF ID 1:	NJD991291105
TSDF ID 2:	Not reported
Manifest Tracking Number:	002237182GBF
Import Indicator:	N
Export Indicator:	N
Discr Quantity Indicator:	N
Discr Type Indicator:	N
Discr Residue Indicator:	N
Discr Partial Reject Indicator:	N
Discr Full Reject Indicator:	N
Manifest Ref Number:	Not reported
Alt Facility RCRA ID:	Not reported
Alt Facility Sign Date:	Not reported
MGMT Method Type Code:	H110
Waste Code a:	Lead
Waste Code b:	Not reported
Waste Code c:	Not reported
Waste Code e:	Not reported
Waste Code f:	Not reported
Waste Code g:	Not reported
Waste Code 1:	Not reported
Waste Code 2:	Not reported
Waste Code 3:	Not reported
Waste Code 4:	Not reported
Waste Code 5:	Not reported
Waste Code 6:	Not reported
Quantity:	1000
Units:	Pounds
Number of Containers:	1
Container Type:	Cargo tanks (tank trucks)
Handling Method:	Treat
Specific Gravity:	1

AZ983 **CON EDISON** **NY MANIFEST** **S117318184**
ENE **48 E 7TH ST** **N/A**
1/8-1/4 **NEW YORK, NY 10003**
0.224 mi.
1183 ft. **Site 14 of 24 in cluster AZ**

Relative: NY MANIFEST:
Lower

Actual:
34 ft.

EPA ID:	NYP004656906
Country:	USA
Name:	Con Edison
Address:	48 E 7TH ST
Address 2:	SERVICE BOX # 1229
City,State,Zip:	NEW YORK, NY 10003
Zip 4:	Not reported
Location Address 1:	48 E 7TH ST
Location Address 2:	SERVICE BOX # 1229
Location City,State,Zip:	NEW YORK, NY 10003
Location Zip 4:	Not reported
Facility Status:	Not reported
Total Tanks:	Not reported
Code:	BP

CON EDISON (Continued) **S117318184**

Mailing:
- Mailing Name: Con Edison
- Mailing Contact: Tom Telling
- Mailing Address 1: 4 IRVING PLACE-15TH FLOOR
- Mailing Address 2: Not reported
- Mailing City,State,Zip: NEW YORK, NY 10003
- Mailing Zip 4: Not reported
- Mailing Country: USA
- Mailing Phone: 2124603770

Manifest Data:
- Document ID: Not reported
- Manifest Status: Not reported
- Trans1 State ID: NJD003812047
- Year: 2018
- Trans2 State ID: Not reported
- Generator Ship Date: 09/14/2014
- Trans1 Recv Date: 09/14/2014
- Trans2 Recv Date: Not reported
- TSD Site Recv Date: 09/18/2014
- Part A Recv Date: Not reported
- Part B Recv Date: Not reported
- Generator EPA ID: NYP004656906
- Trans1 EPA ID: Not reported
- Trans2 EPA ID: Not reported
- TSDF ID 1: NJD991291105
- TSDF ID 2: Not reported
- Manifest Tracking Number: 002563984GBF
- Import Indicator: N
- Export Indicator: N
- Discr Quantity Indicator: N
- Discr Type Indicator: N
- Discr Residue Indicator: N
- Discr Partial Reject Indicator: N
- Discr Full Reject Indicator: N
- Manifest Ref Number: Not reported
- Alt Facility RCRA ID: Not reported
- Alt Facility Sign Date: Not reported
- MGMT Method Type Code: H110
- Waste Code a: Lead
- Waste Code b: Not reported
- Waste Code c: Not reported
- Waste Code e: Not reported
- Waste Code f: Not reported
- Waste Code g: Not reported
- Waste Code 1: Not reported
- Waste Code 2: Not reported
- Waste Code 3: Not reported
- Waste Code 4: Not reported
- Waste Code 5: Not reported
- Waste Code 6: Not reported
- Quantity: 400
- Units: Pounds
- Number of Containers: 1
- Container Type: Cargo tanks (tank trucks)
- Handling Method: Treat

CON EDISON (Continued) **S117318184**

Specific Gravity: 1

AZ984 **48/48 1/2 EAST 7TH STREET** **NY AST** **U003391508**
ENE **48 EAST 7TH ST** **N/A**
1/8-1/4 **NEW YORK, NY 10003**
0.224 mi.
1183 ft. **Site 15 of 24 in cluster AZ**

Relative: **Lower**

Actual: **34 ft.**

AST:

Name:	48/48 1/2 EAST 7TH STREET
Address:	48 EAST 7TH ST
City,State,Zip:	NEW YORK, NY 10003
Region:	STATE
DEC Region:	2
Site Status:	Active
Facility Id:	2-399388
Program Type:	PBS
UTM X:	585471.32326
UTM Y:	4509030.99240
Expiration Date:	10/06/2027
Site Type:	Apartment Building/Office Building

Affiliation Records:

Site Id:	19017
Affiliation Type:	Facility Owner
Company Name:	116 2ND AVENUE
Contact Type:	AGENT
Contact Name:	FRED FRAGANO
Address1:	250 PARK AVENUE, SUITE 1901
Address2:	Not reported
City:	NEW YORK
State:	NY
Zip Code:	10177
Country Code:	001
Phone:	(212) 972-5900
EMail:	Not reported
Fax Number:	Not reported
Modified By:	MFLEONAR
Date Last Modified:	2017-10-11

Site Id:	19017
Affiliation Type:	Facility Operator
Company Name:	48/48 1/2 EAST 7TH STREET
Contact Type:	Not reported
Contact Name:	BENNY SULIC
Address1:	Not reported
Address2:	Not reported
City:	Not reported
State:	NN
Zip Code:	Not reported
Country Code:	001
Phone:	(917) 691-6966
EMail:	Not reported
Fax Number:	Not reported
Modified By:	MFLEONAR
Date Last Modified:	2017-10-11

48/48 1/2 EAST 7TH STREET (Continued) **U003391508**

Site Id:	19017
Affiliation Type:	Emergency Contact
Company Name:	116 2ND AVENUE
Contact Type:	Not reported
Contact Name:	BENNY SULIC
Address1:	Not reported
Address2:	Not reported
City:	Not reported
State:	NN
Zip Code:	Not reported
Country Code:	999
Phone:	(917) 691-6966
EMail:	Not reported
Fax Number:	Not reported
Modified By:	MFLEONAR
Date Last Modified:	2017-10-11

Site Id:	19017
Affiliation Type:	Mail Contact
Company Name:	R.A. COHEN & ASSOCIATES INC.
Contact Type:	Not reported
Contact Name:	FRED FRAGANO
Address1:	250 PARK AVENUE
Address2:	SUITE 1901
City:	NEW YORK
State:	NY
Zip Code:	10177
Country Code:	001
Phone:	(212) 972-5900
EMail:	FRED@RACOHEN.COM
Fax Number:	Not reported
Modified By:	MFLEONAR
Date Last Modified:	2017-10-11

Tank Info:

Tank Number:	001
Tank Id:	21620
Material Code:	0001
Common Name of Substance:	#2 Fuel Oil (On-Site Consumption)

Equipment Records:

G03 - Tank Secondary Containment - Vault (w/o access)
K00 - Spill Prevention - None
L09 - Piping Leak Detection - Exempt Suction Piping
J02 - Dispenser - Suction Dispenser
A00 - Tank Internal Protection - None
D01 - Pipe Type - Steel/Carbon Steel/Iron
E00 - Piping Secondary Containment - None
B00 - Tank External Protection - None
C03 - Pipe Location - Aboveground/Underground Combination
F08 - Pipe External Protection - Retrofitted Impressed Current
H99 - Tank Leak Detection - Other
I04 - Overfill - Product Level Gauge (A/G)

Tank Location: Aboveground - on saddles, legs, racks, etc.... Tank bottom is elevated above grade or tank pad, allowing visual inspection.

48/48 1/2 EAST 7TH STREET (Continued) **U003391508**

Tank Type:	Steel/Carbon Steel/Iron
Tank Status:	In Service
Pipe Model:	Not reported
Install Date:	12/01/1955
Capacity Gallons:	2000
Tightness Test Method:	-
Date Test:	Not reported
Next Test Date:	Not reported
Date Tank Closed:	Not reported
Register:	True
Modified By:	MJGRIFFI
Last Modified:	05/09/2022
Material Name:	#2 fuel oil (on-site consumption)

AJ985 **CONSOLIDATED EDISON CO. OF NY, INC.** **E MANIFEST** **1031630356**
SSW **279 MOTT ST.** **N/A**
1/8-1/4 **NEW YORK, NY 10012**
0.224 mi.
1183 ft. **Site 15 of 17 in cluster AJ**

Relative: **Higher**

Actual: **42 ft.**

E MANIFEST:

Manifest Tracking Number:	018706188FLE
Last Updated Date:	20230925
Shipped Date:	20230913
Received Date:	20230913
Manifest Status:	Signed
Submission Type:	DataImage5Copy
Origin Type:	Service
Generator EPA ID:	NYR000114579
Generator Name:	Consolidated Edison Co. Of Ny, Inc.
Generator Location Street Number:	Not reported
Generator Location Street 1:	279 MOTT ST.
Generator Location Street 2:	Not reported
Generator Location City:	NEW YORK
Generator Location State:	NY
Generator Location Zip:	10012
Generator Mail Street Number:	Not reported
Generator Mail Street 1:	116 Skyline Dr.
Generator Mail Street 2:	Not reported
Generator Mail City:	South Plainfield
Generator Mail Zip:	07080
Generator Mail State:	NJ
Generator Contact Company Name:	Not reported
Designated Facility EPA ID:	NJD991291105
Designated Facility Name:	Clean Earth Of North Jersey
Designated Facility Mail Street Number:	105
Designated Facility Mail Street 1:	Not reported
Designated Facility Mail Street 2:	JACOBUS AVE
Designated Facility Mail City:	KEARNY
Designated Facility Mail Zip:	07032
Designated Facility Mail State:	NJ
Designated Facility Location Street Number:	105
Designated Facility Location Street 1:	JACOBUS AVE
Designated Facility Location Street 2:	Not reported
Designated Facility Location City:	KEARNY
Designated Facility Location Zip:	07032
Designated Facility Location State:	NJ
Designated Facility Contact Company Name:	Not reported

CONSOLIDATED EDISON CO. OF NY, INC. (Continued) **1031630356**

Manifest Residue Indicator: N
Rejection Indicator: N

Transporter:
Manifest Tracking Number: 018706188FLE
Transporter Line Number: 1
Transporter EPA ID: MAD039322250
Transporter Name: Clean Harbors Environmental Services Inc

Waste Line:
Manifest Tracking Number: 018706188FLE
Waste Line Number: 1
U.S. DOT Hazardous Indicator: Y
U.S. DOT ID Number: NA3082
U.S. DOT Description: Rq, Na3082, Hazardous Waste, Liquid N.O.S., (Lead), 9, Pg Iii, (D008)
Non-Hazardous Waste Description: Not reported
Number of Containers: 1
Container Type Code: TT
Container Type Description: Cargo tanks (tank trucks)
Waste Quantity: 400
Quantity Unit of Measure Code: P
Quantity Unit of Measure Description: Pounds
Waste Quantity, in Tons: 0.2
Acute Waste Quantity, in Tons: 0
Non-Acute Waste Quantity, in Tons: 0.2
Waste Quantity, in Kilograms: 181.406
Acute Waste Quantity, in Kilograms: 0
Non-Acute Waste Quantity, in Kilorgrams: 181.406
Management Method Code: H110
Management Method Description: STABILIZATION
Waste Residue Indicator: N
Quantity Discrepancy Indicator: N
Waste Type Discrepancy Indicator: N
Waste Density: Not reported
Waste Density Unit of Measure Code: Not reported
Waste Density Unit of Measure Description: Not reported
Form Code: Not reported
Form Code Description: Not reported
Source Code: Not reported
Source Code Description: Not reported
Waste Minimization Code: Not reported
Waste Minimization Code Description: Not reported
Consent Number: Not reported
EPA Waste Indicator: Y
Federal Waste Codes: D008
Quantity Haz Kg: 181.406
Quantity Haz Tons: 0.2
Quantity Non Haz Kg: Not reported
Quantity Non Haz Tons: Not reported
State Waste Codes: NY-T

AJ986 **CON EDISON - MATT ST** **PA MANIFEST** **S118889053**
SSW **279 MATT ST** **N/A**
1/8-1/4 **NY, NY 10012**
0.224 mi.
1183 ft. **Site 16 of 17 in cluster AJ**

Relative:
Higher

Actual:
42 ft.

PA MANIFEST:

Name:	CON EDISON - MATT ST
Address:	279 MATT ST
City,State,Zip:	NY, NY 10012
Year:	2015
Manifest Number:	002659223GBF
Manifest Type:	T
Generator EPA ID:	NYP004721700
Generator Date:	01/30/2015
Mailing Address:	Not reported
Contact Name:	Not reported
Contact Phone:	Not reported
TSD EPA ID:	Not reported
TSD Date:	Not reported
TSD Facility Name:	Republic Environmental Systems (Pennsylvania) LLC
TSD Facility Address:	2869 Sandstone Dr
TSD Facility City:	Hatfield
TSD Facility State:	PA
Facility Telephone:	Not reported
Page Number:	1
Line Number:	1
Waste Number:	D008
Container Number:	1
Container Type:	TT
Waste Quantity:	600
Unit:	P
Handling Code:	Not reported
TSP EPA ID:	PAD085690592
Date TSP Sig:	Not reported

AJ987 **CON EDISON** **NY MANIFEST** **S117739078**
SSW **279 MOTT ST** **N/A**
1/8-1/4 **NEW YORK, NY 10012**
0.224 mi.
1183 ft. **Site 17 of 17 in cluster AJ**

Relative:
Higher

Actual:
42 ft.

NY MANIFEST:

EPA ID:	NYP004721700
Country:	USA
Name:	Con Edison
Address:	279 MOTT ST
Address 2:	SB41416
City,State,Zip:	NEW YORK, NY 10012
Zip 4:	Not reported
Location Address 1:	279 MOTT ST
Location Address 2:	SB41416
Location City,State,Zip:	NEW YORK, NY 10012
Location Zip 4:	Not reported
Facility Status:	Not reported
Total Tanks:	Not reported
Code:	BP

Mailing:

Mailing Name:	Con Edison

CON EDISON (Continued) **S117739078**

Mailing Contact: Con Edison
Mailing Address 1: 4 IRVING PL
Mailing Address 2: 15TH FL
Mailing City,State,Zip: NEW YORK, NY 10003
Mailing Zip 4: Not reported
Mailing Country: USA
Mailing Phone: Not reported

Manifest Data:
Document ID: Not reported
Manifest Status: Not reported
Trans1 State ID: NJD003812047
Year: 2018
Trans2 State ID: Not reported
Generator Ship Date: 01/30/2015
Trans1 Recv Date: 01/30/2015
Trans2 Recv Date: Not reported
TSD Site Recv Date: 02/10/2015
Part A Recv Date: Not reported
Part B Recv Date: Not reported
Generator EPA ID: NYP004721700
Trans1 EPA ID: Not reported
Trans2 EPA ID: Not reported
TSDF ID 1: PAD085690592
TSDF ID 2: Not reported
Manifest Tracking Number: 002659223GBF
Import Indicator: N
Export Indicator: N
Discr Quantity Indicator: Y
Discr Type Indicator: N
Discr Residue Indicator: N
Discr Partial Reject Indicator: N
Discr Full Reject Indicator: N
Manifest Ref Number: Not reported
Alt Facility RCRA ID: Not reported
Alt Facility Sign Date: Not reported
MGMT Method Type Code: H110
Waste Code a: Lead
Waste Code b: Not reported
Waste Code c: Not reported
Waste Code e: Not reported
Waste Code f: Not reported
Waste Code g: Not reported
Waste Code 1: Not reported
Waste Code 2: Not reported
Waste Code 3: Not reported
Waste Code 4: Not reported
Waste Code 5: Not reported
Waste Code 6: Not reported
Quantity: 1190
Units: Pounds
Number of Containers: 1
Container Type: Cargo tanks (tank trucks)
Handling Method: Treat
Specific Gravity: 1

AV988 **CON EDISON MANHOLE: 36981** **RCRA NonGen / NLR** **1016149719**
WSW **1 W HOUSTON ST FRONT OF** **FINDS** **NYP004283859**
1/8-1/4 **NEW YORK, NY 10014** **ECHO**
0.224 mi. **NY MANIFEST**
1185 ft. **Site 13 of 23 in cluster AV**

Relative: **Lower**
Actual: **40 ft.**

RCRA Listings:

Date Form Received by Agency:		20170728
Handler Name:		Con Edison Manhole: 36981
Handler Address:		W Houston St Front Of
Handler City,State,Zip:		NEW YORK, NY 10014
EPA ID:		NYP004283859
Contact Name:		RICARDO CARTY
Contact Address:		Not reported
Contact City,State,Zip:		Not reported
Contact Telephone:		646-772-3407
Contact Fax:		Not reported
Contact Email:		Not reported
Contact Title:		OPERATING SUPERVISOR
EPA Region:		02
Land Type:		Private
Federal Waste Generator Description:		Not a generator, verified
Non-Notifier:		Not reported
Biennial Report Cycle:		Not reported
Accessibility:		Not reported
Active Site Indicator:		Not reported
State District Owner:		Ny
State District:		NYSDEC R2
Mailing Address:		IRVING PL, RM 828
Mailing City,State,Zip:		NEW YORK, NY 10003
Owner Name:	Not reported	
Owner Type:		Not reported
Operator Name:	Not reported	
Operator Type:		Not reported
Short-Term Generator Activity:		No
Importer Activity:		No
Mixed Waste Generator:		No
Transporter Activity:		No
Transfer Facility Activity:		No
Recycler Activity with Storage:		No
Small Quantity On-Site Burner Exemption:		No
Smelting Melting and Refining Furnace Exemption:		No
Underground Injection Control:		No
Off-Site Waste Receipt:		No
Universal Waste Indicator:		No
Universal Waste Destination Facility:		No
Federal Universal Waste:		No
Active Site State-Reg Handler:		---
Federal Facility Indicator:		Not reported
Hazardous Secondary Material Indicator:		N
Sub-Part K Indicator:		Not reported
2018 GPRA Permit Baseline:		Not on the Baseline
2018 GPRA Renewals Baseline:		Not on the Baseline
202 GPRA Corrective Action Baseline:		No
Subject to Corrective Action Universe:		No
Non-TSDFs Where RCRA CA has Been Imposed Universe:		No
Corrective Action Priority Ranking:		No NCAPS ranking
Environmental Control Indicator:		No
Institutional Control Indicator:		No

CON EDISON MANHOLE: 36981 (Continued) **1016149719**

Human Exposure Controls Indicator:	N/A
Groundwater Controls Indicator:	N/A
Significant Non-Complier Universe:	No
Unaddressed Significant Non-Complier Universe:	No
Addressed Significant Non-Complier Universe:	No
Significant Non-Complier With a Compliance Schedule Universe:	No
Financial Assurance Required:	Not reported
Handler Date of Last Change:	20171228
Recognized Trader-Importer:	No
Recognized Trader-Exporter:	No
Importer of Spent Lead Acid Batteries:	No
Exporter of Spent Lead Acid Batteries:	No
Recycler Activity Without Storage:	No
Manifest Broker:	No
Sub-Part P Indicator:	No

Historic Generators:

Receive Date:	20130117
Handler Name:	CON EDISON MANHOLE: 36981
Federal Waste Generator Description:	Very Small Quantity Generator (formerly Conditionally-Exempt Small Quantity Generator
State District Owner:	Ny
Large Quantity Handler of Universal Waste:	No
Recognized Trader Importer:	No
Recognized Trader Exporter:	No
Spent Lead Acid Battery Importer:	No
Spent Lead Acid Battery Exporter:	No
Current Record:	No
Non Storage Recycler Activity:	Not reported
Electronic Manifest Broker:	Not reported

Receive Date:	20170728
Handler Name:	CON EDISON MANHOLE: 36981
Federal Waste Generator Description:	Not a generator, verified
State District Owner:	Ny
Large Quantity Handler of Universal Waste:	No
Recognized Trader Importer:	No
Recognized Trader Exporter:	No
Spent Lead Acid Battery Importer:	No
Spent Lead Acid Battery Exporter:	No
Current Record:	Yes
Non Storage Recycler Activity:	No
Electronic Manifest Broker:	No

List of NAICS Codes and Descriptions:

NAICS Codes:	No NAICS Codes Found

Facility Has Received Notices of Violations:

Violations:	No Violations Found

Evaluation Action Summary:

Evaluations:	No Evaluations Found

CON EDISON MANHOLE: 36981 (Continued) **1016149719**

FINDS:
Registry ID: 110055463662

Click Here for FRS Facility Detail Report:

Environmental Interest/Information System:
The Resource Conservation and Recovery Act Information System (RCRAInfo) is EPA's comprehensive information system in support of the Resource Conservation and Recovery Act (RCRA) of 1976 and the Hazardous and Solid Waste Amendments (HSWA) of 1984. It tracks many types of information about generators, transporters, treaters, storers, and disposers of hazardous waste.

Click this hyperlink while viewing on your computer to access additional FINDS: detail in the EDR Site Report.

ECHO:
Envid: 1016149719
Registry ID: 110055463662

DFR URL:
Name: CON EDISON MANHOLE: 36981
Address: 1 W HOUSTON ST FRONT OF
City,State,Zip: NEW YORK, NY 10014

NY MANIFEST:
EPA ID: NYP004283859
Country: USA
Name: Con Edison
Address: 1 W HOUSTON ST FRONT OF
Address 2: Not reported
City,State,Zip: NEW YORK, NY 10014
Zip 4: Not reported
Location Address 1: 1 W HOUSTON ST
Location Address 2: MH 36981
Location City,State,Zip: NEW YORK, NY 10014
Location Zip 4: Not reported
Facility Status: Not reported
Total Tanks: Not reported
Code: BP

Mailing:
Mailing Name: Con Edison
Mailing Contact: Tom Teeling
Mailing Address 1: 4 IRVING PLACE - 15TH FLOOR
Mailing Address 2: Not reported
Mailing City,State,Zip: NEW YORK, NY 10003
Mailing Zip 4: Not reported
Mailing Country: USA
Mailing Phone: 2124603770

Manifest Data:
Document ID: Not reported
Manifest Status: Not reported
Trans1 State ID: NJ0000027193
Year: 2018
Trans2 State ID: Not reported

CON EDISON MANHOLE: 36981 (Continued) **1016149719**

Generator Ship Date:	01/17/2013
Trans1 Recv Date:	01/17/2013
Trans2 Recv Date:	Not reported
TSD Site Recv Date:	01/17/2013
Part A Recv Date:	Not reported
Part B Recv Date:	Not reported
Generator EPA ID:	NYP004283859
Trans1 EPA ID:	Not reported
Trans2 EPA ID:	Not reported
TSDF ID 1:	NJD002200046
TSDF ID 2:	Not reported
Manifest Tracking Number:	010707329JJK
Import Indicator:	N
Export Indicator:	N
Discr Quantity Indicator:	N
Discr Type Indicator:	N
Discr Residue Indicator:	N
Discr Partial Reject Indicator:	N
Discr Full Reject Indicator:	N
Manifest Ref Number:	Not reported
Alt Facility RCRA ID:	Not reported
Alt Facility Sign Date:	Not reported
MGMT Method Type Code:	H110
Waste Code a:	Lead
Waste Code b:	Not reported
Waste Code c:	Not reported
Waste Code e:	Not reported
Waste Code f:	Not reported
Waste Code g:	Not reported
Waste Code 1:	Not reported
Waste Code 2:	Not reported
Waste Code 3:	Not reported
Waste Code 4:	Not reported
Waste Code 5:	Not reported
Waste Code 6:	Not reported
Quantity:	1500
Units:	Pounds
Number of Containers:	1
Container Type:	Cargo tanks (tank trucks)
Handling Method:	Treat
Specific Gravity:	1

AN989 **22 ST MARKS PLACE** **NY AST** **U003384912**
ENE **22 ST MARKS PLACE** **N/A**
1/8-1/4 **NEW YORK, NY 10003**
0.225 mi.
1188 ft. **Site 6 of 14 in cluster AN**

Relative: **Lower**
Actual: **37 ft.**

AST:

Name:	22 ST MARKS PLACE
Address:	22 ST MARKS PLACE
City,State,Zip:	NEW YORK, NY 10003
Region:	STATE
DEC Region:	2
Site Status:	Active
Facility Id:	2-099538
Program Type:	PBS

22 ST MARKS PLACE (Continued) **U003384912**

UTM X: 585390.09987
UTM Y: 4509161.28731
Expiration Date: 10/22/2029
Site Type: Apartment Building/Office Building

Affiliation Records:

Site Id: 2967
Affiliation Type: Facility Owner
Company Name: PARK 80 HOLDING LLC
Contact Type: MANAGER
Contact Name: THOMAS J .CARACCIO
Address1: 253-11 80TH AVENUE
Address2: Not reported
City: NEW YORK
State: NY
Zip Code: 11004
Country Code: 001
Phone: (718) 343-1336
EMail: Not reported
Fax Number: Not reported
Modified By: JSMACRI
Date Last Modified: 2022-09-16

Site Id: 2967
Affiliation Type: Emergency Contact
Company Name: PARK 80 HOLDING LLC
Contact Type: Not reported
Contact Name: IGOR KHOMENETS
Address1: Not reported
Address2: Not reported
City: Not reported
State: NN
Zip Code: Not reported
Country Code: 999
Phone: (347) 462-7158
EMail: Not reported
Fax Number: Not reported
Modified By: nFormUpd
Date Last Modified: 2024-08-15

Site Id: 2967
Affiliation Type: Facility Operator
Company Name: IGOR KHOMENETS
Contact Type: Not reported
Contact Name: IGOR KHOMENETS
Address1: 80 E 7th Street
Address2: Apt 1A
City: New York
State: NY
Zip Code: 10003
Country Code: 001
Phone: (347) 462-7158
EMail: tomm@vikmgt.com
Fax Number: Not reported
Modified By: nFormUpd
Date Last Modified: 2024-08-15

Site Id: 2967

22 ST MARKS PLACE (Continued) **U003384912**

Affiliation Type:	Mail Contact
Company Name:	PARK 80 HOLDING LLC
Contact Type:	Not reported
Contact Name:	Harry Kucharczyk
Address1:	P.O. BOX 3557
Address2:	Not reported
City:	NEW HYDE PARK
State:	NY
Zip Code:	11040
Country Code:	001
Phone:	(718) 343-1337
EMail:	HARRY@VIKMGT.COM
Fax Number:	Not reported
Modified By:	nFormUpd
Date Last Modified:	2024-08-15

Tank Info:

Tank Number:	001
Tank Id:	4721
Material Code:	0009
Common Name of Substance:	Gasoline

Equipment Records:

	A00 - Tank Internal Protection - None D01 - Pipe Type - Steel/Carbon Steel/Iron E00 - Piping Secondary Containment - None F01 - Pipe External Protection - Painted/Asphalt Coating K00 - Spill Prevention - None L09 - Piping Leak Detection - Exempt Suction Piping G03 - Tank Secondary Containment - Vault (w/o access) G10 - Tank Secondary Containment - Impervious Underlayment B05 - Tank External Protection - Jacketed I05 - Overfill - Vent Whistle J02 - Dispenser - Suction Dispenser H06 - Tank Leak Detection - Impervious Barrier/Concrete Pad (A/G) H08 - Tank Leak Detection - Weep holes in Vaults with no access for inspection C01 - Pipe Location - Aboveground I04 - Overfill - Product Level Gauge (A/G)
Tank Location:	Aboveground - contact with impervious barrier... Tank bottom rests on impervious barrier, allowing visual indication of leaks.
Tank Type:	Steel/Carbon Steel/Iron
Tank Status:	In Service
Pipe Model:	Not reported
Install Date:	01/01/1987
Capacity Gallons:	2000
Tightness Test Method:	-
Date Test:	Not reported
Next Test Date:	Not reported
Date Tank Closed:	Not reported
Register:	True
Modified By:	JSMACRI
Last Modified:	09/16/2022
Material Name:	#2 fuel oil (on-site consumption)

AW990 **CONSOLIDATED EDISON** **NY MANIFEST** **1009242114**
NW **WASH SQ E & W 4TH ST** **N/A**
1/8-1/4 **NEW YORK, NY 10003**
0.225 mi.
1190 ft. **Site 7 of 10 in cluster AW**

Relative:
Lower

Actual:
32 ft.

NY MANIFEST:

EPA ID:	NYP004107892
Country:	USA
Name:	Consolidated Edison
Address:	WASH SQ E & W 4TH ST
Address 2:	Not reported
City,State,Zip:	NEW YORK, NY 10003
Zip 4:	Not reported
Location Address 1:	WASH SQ E & W 4TH ST
Location Address 2:	Not reported
Location City,State,Zip:	NEW YORK, NY 10003
Location Zip 4:	Not reported
Facility Status:	Not reported
Total Tanks:	Not reported
Code:	BP

Mailing:

Mailing Name:	Consolidated Edison
Mailing Contact:	Franklin Murray
Mailing Address 1:	4 IRVING PLACE RM 828
Mailing Address 2:	Not reported
Mailing City,State,Zip:	NEW YORK, NY 10003
Mailing Zip 4:	Not reported
Mailing Country:	USA
Mailing Phone:	2124602808

Manifest Data:

Document ID:	NJA4138514
Manifest Status:	Not reported
Trans1 State ID:	H10376
Year:	2003
Trans2 State ID:	Not reported
Generator Ship Date:	02/22/2003
Trans1 Recv Date:	02/22/2003
Trans2 Recv Date:	Not reported
TSD Site Recv Date:	02/25/2003
Part A Recv Date:	Not reported
Part B Recv Date:	Not reported
Generator EPA ID:	NYP004107892
Trans1 EPA ID:	NJD003812047
Trans2 EPA ID:	Not reported
TSDF ID 1:	NJD991291105
TSDF ID 2:	Not reported
Manifest Tracking Number:	Not reported
Import Indicator:	Not reported
Export Indicator:	Not reported
Discr Quantity Indicator:	Not reported
Discr Type Indicator:	Not reported
Discr Residue Indicator:	Not reported
Discr Partial Reject Indicator:	Not reported
Discr Full Reject Indicator:	Not reported
Manifest Ref Number:	Not reported
Alt Facility RCRA ID:	Not reported

CONSOLIDATED EDISON (Continued) **1009242114**

Alt Facility Sign Date:	Not reported
MGMT Method Type Code:	Not reported
Waste Code 1:	Lead
Waste Code 2:	Not reported
Waste Code 3:	Not reported
Waste Code 4:	Not reported
Waste Code 5:	Not reported
Waste Code 6:	Not reported
Quantity:	00100
Units:	Gallons (liquids only)
Number of Containers:	001
Container Type:	Cargo tanks (tank trucks)
Handling Method:	Treat
Specific Gravity:	01.00

AZ991 **104 SECOND AVE** **NY AST** **A100320166**
East **104 SECOND AVE** **N/A**
1/8-1/4 **NEW YORK, NY 10003**
0.225 mi.
1190 ft. **Site 16 of 24 in cluster AZ**

Relative:
Lower

Actual:
33 ft.

AST:

Name:	104 SECOND AVE
Address:	104 SECOND AVE
City,State,Zip:	NEW YORK, NY 10003
Region:	STATE
DEC Region:	2
Site Status:	Active
Facility Id:	2-610848
Program Type:	PBS
UTM X:	585440.09302
UTM Y:	4509002.12396
Expiration Date:	10/12/2029
Site Type:	Apartment Building/Office Building

Affiliation Records:

Site Id:	398336
Affiliation Type:	Mail Contact
Company Name:	104 SECOND REALTY,LLC
Contact Type:	Managing Member
Contact Name:	GEORGE LAVIAN
Address1:	377 PARK AVE SOUTH
Address2:	3RD FLR
City:	NEW YORK
State:	NY
Zip Code:	10016
Country Code:	001
Phone:	(212) 213-2500
EMail:	parkrealty377@gmail.com
Fax Number:	Not reported
Modified By:	nFormUpd
Date Last Modified:	2024-08-06

Site Id:	398336
Affiliation Type:	Facility Owner
Company Name:	104 SECOND REALTY,LLC
Contact Type:	Not reported

104 SECOND AVE (Continued) **A100320166**

Contact Name:	104 SECOND REALTY,LLC
Address1:	377 PARK AVE SOUTH
Address2:	3rd Floor
City:	NEW YORK
State:	NY
Zip Code:	10016
Country Code:	001
Phone:	(212) 213-2500
EMail:	parkrealty377@gmail.com
Fax Number:	Not reported
Modified By:	nFormUpd
Date Last Modified:	2024-08-06

Site Id:	398336
Affiliation Type:	Facility Operator
Company Name:	HONORIO SALAS
Contact Type:	Not reported
Contact Name:	HONORIO SALAS
Address1:	104 Second Avenue
Address2:	Apt. 1A
City:	New York
State:	NY
Zip Code:	10003
Country Code:	001
Phone:	(917) 334-4406
EMail:	parkrealty377@gmail.com
Fax Number:	Not reported
Modified By:	nFormUpd
Date Last Modified:	2024-08-06

Site Id:	398336
Affiliation Type:	Emergency Contact
Company Name:	HONORIO SALAS
Contact Type:	Not reported
Contact Name:	HONORIO SALAS
Address1:	104 Second Avenue
Address2:	Apt. 1A
City:	New York
State:	NY
Zip Code:	10003
Country Code:	001
Phone:	(917) 334-4406
EMail:	parkrealty377@gmail.com
Fax Number:	Not reported
Modified By:	nFormUpd
Date Last Modified:	2024-08-06

Tank Info:

Tank Number:	001
Tank Id:	223273
Material Code:	0001
Common Name of Substance:	#2 Fuel Oil (On-Site Consumption)

Equipment Records:

A00 - Tank Internal Protection - None

104 SECOND AVE (Continued) **A100320166**

E00 - Piping Secondary Containment - None
H00 - Tank Leak Detection - None
K00 - Spill Prevention - None
J02 - Dispenser - Suction Dispenser
L00 - Piping Leak Detection - None
B05 - Tank External Protection - Jacketed
D02 - Pipe Type - Galvanized Steel
F00 - Pipe External Protection - None
G02 - Tank Secondary Containment - Vault (w/access)
I05 - Overfill - Vent Whistle
C01 - Pipe Location - Aboveground

Tank Location:	Aboveground - contact with impervious barrier... Tank bottom rests on impervious barrier, allowing visual indication of leaks.
Tank Type:	Steel Tank in Concrete
Tank Status:	In Service
Pipe Model:	Not reported
Install Date:	10/12/1999
Capacity Gallons:	2000
Tightness Test Method:	NN
Date Test:	Not reported
Next Test Date:	Not reported
Date Tank Closed:	Not reported
Register:	True
Modified By:	MJGRIFFI
Last Modified:	05/09/2022
Material Name:	#2 fuel oil (on-site consumption)

AR992 **CON ED** **NY MANIFEST** **S118463741**
ESE **98 E 4TH ST** **N/A**
1/8-1/4 **NEW YORK, NY 10003**
0.227 mi.
1197 ft. **Site 9 of 26 in cluster AR**

Relative: **Lower**
Actual: **34 ft.**

NY MANIFEST:

EPA ID:	NYP004856363
Country:	USA
Name:	Con Ed
Address:	98 E 4TH ST
Address 2:	SB 867
City,State,Zip:	NEW YORK, NY 10003
Zip 4:	Not reported
Location Address 1:	98 E 4TH ST
Location Address 2:	SB 867
Location City,State,Zip:	NEW YORK, NY 10003
Location Zip 4:	Not reported
Facility Status:	Not reported
Total Tanks:	Not reported
Code:	BP

Mailing:

Mailing Name:	Con Ed
Mailing Contact:	Tom Teeling
Mailing Address 1:	4 IRVING PLACE - 15TH FLOOR
Mailing Address 2:	Not reported
Mailing City,State,Zip:	NEW YORK, NY 10003
Mailing Zip 4:	Not reported
Mailing Country:	USA
Mailing Phone:	2124603770

CON ED (Continued) **S118463741**

Manifest Data:

Document ID:	Not reported
Manifest Status:	Not reported
Trans1 State ID:	NJ0000027193
Year:	2018
Trans2 State ID:	Not reported
Generator Ship Date:	10/19/2015
Trans1 Recv Date:	10/19/2015
Trans2 Recv Date:	Not reported
TSD Site Recv Date:	10/20/2015
Part A Recv Date:	Not reported
Part B Recv Date:	Not reported
Generator EPA ID:	NYP004856363
Trans1 EPA ID:	Not reported
Trans2 EPA ID:	Not reported
TSDF ID 1:	NJD002200046
TSDF ID 2:	Not reported
Manifest Tracking Number:	014085707JJK
Import Indicator:	N
Export Indicator:	N
Discr Quantity Indicator:	N
Discr Type Indicator:	N
Discr Residue Indicator:	N
Discr Partial Reject Indicator:	N
Discr Full Reject Indicator:	N
Manifest Ref Number:	Not reported
Alt Facility RCRA ID:	Not reported
Alt Facility Sign Date:	Not reported
MGMT Method Type Code:	H110
Waste Code a:	Lead
Waste Code b:	Not reported
Waste Code c:	Not reported
Waste Code e:	Not reported
Waste Code f:	Not reported
Waste Code g:	Not reported
Waste Code 1:	Not reported
Waste Code 2:	Not reported
Waste Code 3:	Not reported
Waste Code 4:	Not reported
Waste Code 5:	Not reported
Waste Code 6:	Not reported
Quantity:	500
Units:	Pounds
Number of Containers:	1
Container Type:	Cargo tanks (tank trucks)
Handling Method:	Treat
Specific Gravity:	1

AK993 **CON EDISON** **NY MANIFEST** **S117066361**
East **OPP 321 E 5TH ST** **N/A**
1/8-1/4 **NEW YORK, NY 10003**
0.227 mi.
1197 ft. **Site 19 of 20 in cluster AK**

Relative:
Lower

Actual:
33 ft.

NY MANIFEST:

EPA ID:	NYP004590055
Country:	USA
Name:	Con Edison
Address:	OPP 321 E 5TH ST
Address 2:	SB 993
City,State,Zip:	NEW YORK, NY 10003
Zip 4:	Not reported
Location Address 1:	OPP 321 E 5TH ST
Location Address 2:	SB 993
Location City,State,Zip:	NEW YORK, NY 10003
Location Zip 4:	Not reported
Facility Status:	Not reported
Total Tanks:	Not reported
Code:	BP

Mailing:

Mailing Name:	Con Edison
Mailing Contact:	Tom Teeling
Mailing Address 1:	4 IRVING PLACE 15TH FLOOR
Mailing Address 2:	Not reported
Mailing City,State,Zip:	NEW YORK, NY 10003
Mailing Zip 4:	Not reported
Mailing Country:	USA
Mailing Phone:	Not reported

Manifest Data:

Document ID:	Not reported
Manifest Status:	Not reported
Trans1 State ID:	NJD003812047
Year:	2018
Trans2 State ID:	Not reported
Generator Ship Date:	07/09/2014
Trans1 Recv Date:	07/09/2014
Trans2 Recv Date:	Not reported
TSD Site Recv Date:	07/10/2014
Part A Recv Date:	Not reported
Part B Recv Date:	Not reported
Generator EPA ID:	NYP004590055
Trans1 EPA ID:	Not reported
Trans2 EPA ID:	Not reported
TSDF ID 1:	NJD991291105
TSDF ID 2:	Not reported
Manifest Tracking Number:	002608198GBF
Import Indicator:	N
Export Indicator:	N
Discr Quantity Indicator:	N
Discr Type Indicator:	N
Discr Residue Indicator:	N
Discr Partial Reject Indicator:	N
Discr Full Reject Indicator:	N
Manifest Ref Number:	Not reported
Alt Facility RCRA ID:	Not reported

CON EDISON (Continued) **S117066361**

Alt Facility Sign Date:	Not reported
MGMT Method Type Code:	H110
Waste Code a:	Lead
Waste Code b:	Not reported
Waste Code c:	Not reported
Waste Code e:	Not reported
Waste Code f:	Not reported
Waste Code g:	Not reported
Waste Code 1:	Not reported
Waste Code 2:	Not reported
Waste Code 3:	Not reported
Waste Code 4:	Not reported
Waste Code 5:	Not reported
Waste Code 6:	Not reported
Quantity:	500
Units:	Pounds
Number of Containers:	1
Container Type:	Cargo tanks (tank trucks)
Handling Method:	Treat
Specific Gravity:	1

AK994 **9TH PCT** **NY AST** **U003393747**
East **321 EAST 5TH STREET** **N/A**
1/8-1/4 **NEW YORK, NY 10003**
0.227 mi.
1197 ft. **Site 20 of 20 in cluster AK**

Relative:
Lower

Actual:
33 ft.

AST:

Name:	9TH PCT
Address:	321 EAST 5TH STREET
City,State,Zip:	NEW YORK, NY 10003
Region:	STATE
DEC Region:	2
Site Status:	Active
Facility Id:	2-342823
Program Type:	PBS
UTM X:	585470.44275
UTM Y:	4508883.97558
Expiration Date:	12/14/2027
Site Type:	Municipality (Incl. Waste Water Treatment Plants, Utilities, Swimming Pools, etc.)

Affiliation Records:

Site Id:	16652
Affiliation Type:	Facility Owner
Company Name:	NYC PD / ASD
Contact Type:	SUPERVISOR
Contact Name:	FLOYD MITCHELL
Address1:	1 POLICE PLAZA - ROOM 800
Address2:	Not reported
City:	NEW YORK
State:	NY
Zip Code:	10038
Country Code:	001
Phone:	(212) 374-7650
EMail:	Not reported
Fax Number:	Not reported
Modified By:	JSMACRI

9TH PCT (Continued) **U003393747**

Date Last Modified: 2022-09-12

Site Id: 16652
Affiliation Type: Facility Operator
Company Name: 9TH PCT
Contact Type: Not reported
Contact Name: NYC PD
Address1: Not reported
Address2: Not reported
City: Not reported
State: NN
Zip Code: Not reported
Country Code: 001
Phone: (212) 477-7811
EMail: Not reported
Fax Number: Not reported
Modified By: TRANSLAT
Date Last Modified: 2004-03-04

Site Id: 16652
Affiliation Type: Emergency Contact
Company Name: NYC PD / ASD
Contact Type: Not reported
Contact Name: NYC PD
Address1: Not reported
Address2: Not reported
City: Not reported
State: NN
Zip Code: Not reported
Country Code: 999
Phone: (718) 476-7524
EMail: Not reported
Fax Number: Not reported
Modified By: MFLEONAR
Date Last Modified: 2017-12-20

Site Id: 16652
Affiliation Type: Mail Contact
Company Name: NYC POLICE DEPARTMENT
Contact Type: Not reported
Contact Name: COMMANDING OFFICER
Address1: BUILDING MAINTENANCE SECTION
Address2: 59-06 BROOKLYN-QUEENS EXPY
City: WOODSIDE
State: NY
Zip Code: 11377
Country Code: 001
Phone: (718) 476-7576
EMail: NICHOLAS.GISONDA@NYPD.ORG
Fax Number: Not reported
Modified By: JSMACRI
Date Last Modified: 2022-09-12

Tank Info:

Tank Number: 001
Tank Id: 32277

9TH PCT (Continued) **U003393747**

Material Code: 0001
Common Name of Substance: #2 Fuel Oil (On-Site Consumption)

Equipment Records:
A00 - Tank Internal Protection - None
B01 - Tank External Protection - Painted/Asphalt Coating
D01 - Pipe Type - Steel/Carbon Steel/Iron
H00 - Tank Leak Detection - None
K00 - Spill Prevention - None
L09 - Piping Leak Detection - Exempt Suction Piping
F00 - Pipe External Protection - None
I05 - Overfill - Vent Whistle
G00 - Tank Secondary Containment - None
J02 - Dispenser - Suction Dispenser
C01 - Pipe Location - Aboveground
I04 - Overfill - Product Level Gauge (A/G)

Tank Location: Aboveground in subterranean vault with access for inspections.....
Tank in subterranean vault but accessible for inspection.
Tank Type: Steel/Carbon Steel/Iron
Tank Status: Closed - Removed
Pipe Model: Not reported
Install Date: 02/01/1961
Capacity Gallons: 2500
Tightness Test Method: -
Date Test: Not reported
Next Test Date: Not reported
Date Tank Closed: 01/08/2004
Register: True
Modified By: MJGRIFFI
Last Modified: 05/09/2022
Material Name: #2 fuel oil (on-site consumption)

Tank Number: 002
Tank Id: 179418
Material Code: 0001
Common Name of Substance: #2 Fuel Oil (On-Site Consumption)

Equipment Records:
G01 - Tank Secondary Containment - Diking (Aboveground)
H06 - Tank Leak Detection - Impervious Barrier/Concrete Pad (A/G)
J02 - Dispenser - Suction Dispenser
F00 - Pipe External Protection - None
A00 - Tank Internal Protection - None
B01 - Tank External Protection - Painted/Asphalt Coating
D01 - Pipe Type - Steel/Carbon Steel/Iron
E00 - Piping Secondary Containment - None
I02 - Overfill - High Level Alarm
K00 - Spill Prevention - None
L09 - Piping Leak Detection - Exempt Suction Piping
C01 - Pipe Location - Aboveground
H05 - Tank Leak Detection - In-Tank System (ATG)

Tank Location: Aboveground - contact with impervious barrier... Tank bottom rests on impervious barrier, allowing visual indication of leaks.
Tank Type: Steel/Carbon Steel/Iron
Tank Status: In Service

9TH PCT (Continued) **U003393747**

Pipe Model:	Not reported
Install Date:	11/01/2004
Capacity Gallons:	5000
Tightness Test Method:	-
Date Test:	Not reported
Next Test Date:	Not reported
Date Tank Closed:	Not reported
Register:	True
Modified By:	JSMACRI
Last Modified:	09/12/2022
Material Name:	#2 fuel oil (on-site consumption)

AV995 **600 BROADWAY PARTNERS, LLC** **E MANIFEST** **1027788446**
SW **600 BROADWAY, 2ND FLOOR** **N/A**
1/8-1/4 **NEW YORK, NY 10012**
0.227 mi.
1199 ft. **Site 14 of 23 in cluster AV**

Relative: **Lower**

Actual: **40 ft.**

E MANIFEST:

Manifest Tracking Number:	016070265FLE
Last Updated Date:	20220302
Shipped Date:	20220211
Received Date:	20220223
Manifest Status:	Signed
Submission Type:	DataImage5Copy
Origin Type:	Service
Generator EPA ID:	CESQG
Generator Name:	600 Broadway Partners, Llc
Generator Location Street Number:	Not reported
Generator Location Street 1:	600 BROADWAY, 2ND FLOOR
Generator Location Street 2:	Not reported
Generator Location City:	NEW YORK
Generator Location State:	NY
Generator Location Zip:	10012
Generator Mail Street Number:	Not reported
Generator Mail Street 1:	1412 BROADWAY, 3RD FLOOR
Generator Mail Street 2:	Not reported
Generator Mail City:	NEW YORK
Generator Mail Zip:	10018
Generator Mail State:	NY
Generator Contact Company Name:	Not reported
Designated Facility EPA ID:	PAD085690592
Designated Facility Name:	Republic Env Sys Inc
Designated Facility Mail Street Number:	Not reported
Designated Facility Mail Street 1:	Not reported
Designated Facility Mail Street 2:	2869 Sandstone Drive
Designated Facility Mail City:	Hatfield
Designated Facility Mail Zip:	19440
Designated Facility Mail State:	PA
Designated Facility Location Street Number:	Not reported
Designated Facility Location Street 1:	2869 Sandstone Drive
Designated Facility Location Street 2:	Not reported
Designated Facility Location City:	Hatfield
Designated Facility Location Zip:	19440
Designated Facility Location State:	PA
Designated Facility Contact Company Name:	Not reported
Manifest Residue Indicator:	N
Rejection Indicator:	N

600 BROADWAY PARTNERS, LLC (Continued) **1027788446**

Transporter:
Manifest Tracking Number: 016070265FLE
Transporter Line Number: 1
Transporter EPA ID: NYR000134791
Transporter Name: Pal Environmental Safety Corp

Manifest Tracking Number: 016070265FLE
Transporter Line Number: 2
Transporter EPA ID: NYR000134940
Transporter Name: Innovative Recycling Tech.

Manifest Tracking Number: 016070265FLE
Transporter Line Number: 3
Transporter EPA ID: PAD982661381
Transporter Name: Republic Environmental Systems

Waste Line:
Manifest Tracking Number: 016070265FLE
Waste Line Number: 1
U.S. DOT Hazardous Indicator: Y
U.S. DOT ID Number: NA3077
U.S. DOT Description: Un2923 Waste Corrosive Solids, Toxic, N.O.S. (Sodium Hydroxide, Lead) Ii 8 6.1 D008=10#
Non-Hazardous Waste Description: Not reported
Number of Containers: 3
Container Type Code: DM
Container Type Description: Metal drums, barrels, kegs
Waste Quantity: 300
Quantity Unit of Measure Code: P
Quantity Unit of Measure Description: Pounds
Waste Quantity, in Tons: 0.15
Acute Waste Quantity, in Tons: 0
Non-Acute Waste Quantity, in Tons: 0.15
Waste Quantity, in Kilograms: 136.0545
Acute Waste Quantity, in Kilograms: 0
Non-Acute Waste Quantity, in Kilorgrams: 136.0545
Management Method Code: H110
Management Method Description: STABILIZATION
Waste Residue Indicator: N
Quantity Discrepancy Indicator: N
Waste Type Discrepancy Indicator: N
Waste Density: Not reported
Waste Density Unit of Measure Code: Not reported
Waste Density Unit of Measure Description: Not reported
Form Code: Not reported
Form Code Description: Not reported
Source Code: Not reported
Source Code Description: Not reported
Waste Minimization Code: Not reported
Waste Minimization Code Description: Not reported
Consent Number: Not reported
EPA Waste Indicator: Y
Federal Waste Codes: D008
Quantity Haz Kg: 136.0545
Quantity Haz Tons: 0.15
Quantity Non Haz Kg: 0

600 BROADWAY PARTNERS, LLC (Continued) **1027788446**

Quantity Non Haz Tons: 0
State Waste Codes: Not reported

AV996 **600 BROADWAY** **NY AST** **A100292577**
SW **600 BROADWAY** **N/A**
1/8-1/4 **NEW YORK, NY 10012**
0.227 mi.
1199 ft. **Site 15 of 23 in cluster AV**

Relative:
Lower

Actual:
40 ft.

AST:
Name: 600 BROADWAY
Address: 600 BROADWAY
City,State,Zip: NEW YORK, NY 10012
Region: STATE
DEC Region: 2
Site Status: Unregulated/Closed
Facility Id: 2-608888
Program Type: PBS
UTM X: 584711.12086
UTM Y: 4508728.87826
Expiration Date: N/A
Site Type: Apartment Building/Office Building

Affiliation Records:
Site Id: 30736
Affiliation Type: Facility Owner
Company Name: 600 BROADWAY PARTNERS, LLC
Contact Type: DIRECTOR
Contact Name: JIM MILLER
Address1: 1412 BROADWAY
Address2: Not reported
City: NEW YORK
State: NY
Zip Code: 10018
Country Code: 001
Phone: (212) 398-3970
EMail: Not reported
Fax Number: Not reported
Modified By: CGFREEDM
Date Last Modified: 2012-12-18

Site Id: 30736
Affiliation Type: Mail Contact
Company Name: ACHS MGMT
Contact Type: Not reported
Contact Name: JIM MILLER
Address1: 1412 BROADWAY
Address2: Not reported
City: NEW YORK
State: NY
Zip Code: 10018
Country Code: 001
Phone: (212) 398-3970
EMail: Not reported
Fax Number: Not reported
Modified By: CGFREEDM
Date Last Modified: 2012-12-18

600 BROADWAY (Continued) **A100292577**

Site Id:	30736
Affiliation Type:	Facility Operator
Company Name:	600 BROADWAY
Contact Type:	Not reported
Contact Name:	ACHS CORP
Address1:	Not reported
Address2:	Not reported
City:	Not reported
State:	NN
Zip Code:	Not reported
Country Code:	001
Phone:	(212) 398-3970
EMail:	Not reported
Fax Number:	Not reported
Modified By:	MSBAPTIS
Date Last Modified:	2009-03-11

Site Id:	30736
Affiliation Type:	Emergency Contact
Company Name:	600 BROADWAY PARTNERS,LLC
Contact Type:	Not reported
Contact Name:	JIM MILLER
Address1:	Not reported
Address2:	Not reported
City:	Not reported
State:	NN
Zip Code:	Not reported
Country Code:	999
Phone:	(646) 483-6454
EMail:	Not reported
Fax Number:	Not reported
Modified By:	MSBAPTIS
Date Last Modified:	2009-03-11

Tank Info:

Tank Number:	001
Tank Id:	65920
Material Code:	0001
Common Name of Substance:	#2 Fuel Oil (On-Site Consumption)

Equipment Records:

A00 - Tank Internal Protection - None
D01 - Pipe Type - Steel/Carbon Steel/Iron
G03 - Tank Secondary Containment - Vault (w/o access)
H00 - Tank Leak Detection - None
L09 - Piping Leak Detection - Exempt Suction Piping
J02 - Dispenser - Suction Dispenser
B00 - Tank External Protection - None
F00 - Pipe External Protection - None
C01 - Pipe Location - Aboveground
I04 - Overfill - Product Level Gauge (A/G)

Tank Location:	Aboveground - on saddles, legs, racks, etc.... Tank bottom is elevated above grade or tank pad, allowing visual inspection.
Tank Type:	Steel/Carbon Steel/Iron
Tank Status:	Closed - Removed

600 BROADWAY (Continued) **A100292577**

Pipe Model:	Not reported
Install Date:	01/01/1972
Capacity Gallons:	3000
Tightness Test Method:	NN
Date Test:	Not reported
Next Test Date:	Not reported
Date Tank Closed:	05/16/2008
Register:	True
Modified By:	MJGRIFFI
Last Modified:	05/09/2022
Material Name:	#2 fuel oil (on-site consumption)

AV997 **TARGET CORPORATION** **RCRA-SQG 1027222254**
SW **600 BROADWAY** **E MANIFEST NYR000255992**
1/8-1/4 **NEW YORK, NY 10012**
0.227 mi.
1199 ft. **Site 16 of 23 in cluster AV**

Relative: **Lower**

Actual: **40 ft.**

RCRA Listings:

Date Form Received by Agency:		20220616
Handler Name:		Target Store T3411
Handler Address:		Broadway
Handler City,State,Zip:		NEW YORK, NY 10012
EPA ID:		NYR000255992
Contact Name:		CHERYL HASTY
Contact Address:		PO BOX 111
Contact City,State,Zip:		MINNEAPOLIS, MN 55440
Contact Telephone:		800-587-2228
Contact Fax:		Not reported
Contact Email:		POC@TARGET.COM
Contact Title:		COMPLIANCE DIRECTOR
EPA Region:		02
Land Type:		Private
Federal Waste Generator Description:		Small Quantity Generator
Non-Notifier:		Not reported
Biennial Report Cycle:		Not reported
Accessibility:		Not reported
Active Site Indicator:		Handler Activities
State District Owner:		Ny
State District:		NYSDEC R2
Mailing Address:		PO BOX 111
Mailing City,State,Zip:		MINNEAPOLIS, MN 55440
Owner Name:	600 Broadway Partners Llc	
Owner Type:		Private
Operator Name:	Target Corp	
Operator Type:		Private
Short-Term Generator Activity:		No
Importer Activity:		No
Mixed Waste Generator:		No
Transporter Activity:		No
Transfer Facility Activity:		No
Recycler Activity with Storage:		No
Small Quantity On-Site Burner Exemption:		No
Smelting Melting and Refining Furnace Exemption:		No
Underground Injection Control:		No
Off-Site Waste Receipt:		No
Universal Waste Indicator:		No
Universal Waste Destination Facility:		No

TARGET CORPORATION (Continued) **1027222254**

Federal Universal Waste:	No
Active Site State-Reg Handler:	---
Federal Facility Indicator:	Not reported
Hazardous Secondary Material Indicator:	N
Sub-Part K Indicator:	Not reported
2018 GPRA Permit Baseline:	Not on the Baseline
2018 GPRA Renewals Baseline:	Not on the Baseline
202 GPRA Corrective Action Baseline:	No
Subject to Corrective Action Universe:	No
Non-TSDFs Where RCRA CA has Been Imposed Universe:	No
Corrective Action Priority Ranking:	No NCAPS ranking
Environmental Control Indicator:	No
Institutional Control Indicator:	No
Human Exposure Controls Indicator:	N/A
Groundwater Controls Indicator:	N/A
Significant Non-Complier Universe:	No
Unaddressed Significant Non-Complier Universe:	No
Addressed Significant Non-Complier Universe:	No
Significant Non-Complier With a Compliance Schedule Universe:	No
Financial Assurance Required:	Not reported
Handler Date of Last Change:	20220616
Recognized Trader-Importer:	No
Recognized Trader-Exporter:	No
Importer of Spent Lead Acid Batteries:	No
Exporter of Spent Lead Acid Batteries:	No
Recycler Activity Without Storage:	No
Manifest Broker:	No
Sub-Part P Indicator:	No

Hazardous Waste Summary:

Waste Code:	D001
Waste Description:	Ignitable Waste
Waste Code:	D002
Waste Description:	Corrosive Waste
Waste Code:	D003
Waste Description:	Reactive Waste
Waste Code:	D005
Waste Description:	Barium
Waste Code:	D006
Waste Description:	Cadmium
Waste Code:	D007
Waste Description:	Chromium
Waste Code:	D008
Waste Description:	Lead
Waste Code:	D009
Waste Description:	Mercury
Waste Code:	D010
Waste Description:	Selenium

TARGET CORPORATION (Continued) **1027222254**

Waste Code: D011
Waste Description: Silver

Waste Code: D016
Waste Description: 2,4-D (2,4-Dichlorophenoxyacetic Acid)

Waste Code: D018
Waste Description: Benzene

Waste Code: D027
Waste Description: 1,4-Dichlorobenzene

Waste Code: D035
Waste Description: Methyl Ethyl Ketone

Waste Code: D039
Waste Description: Tetrachloroethylene

Waste Code: U002
Waste Description: 2-Propanone (I) (Or) Acetone (I)

Waste Code: U134
Waste Description: Hydrofluoric Acid (C,T) (Or) Hydrogen Fluoride (C,T)

Waste Code: U154
Waste Description: Methanol (I) (Or) Methyl Alcohol (I)

Waste Code: U188
Waste Description: Phenol

Waste Code: U279
Waste Description: U279

Handler - Owner Operator:
Owner/Operator Indicator: Owner
Owner/Operator Name: 600 BROADWAY PARTNERS LLC
Legal Status: Private
Date Became Current: 20201125
Date Ended Current: Not reported
Owner/Operator Address: 1412 BROADWAY 3RD FL
Owner/Operator City,State,Zip: NEW YORK, NY 10018
Owner/Operator Telephone: 800-587-2228
Owner/Operator Telephone Ext: Not reported
Owner/Operator Fax: Not reported
Owner/Operator Email: POC@TARGET.COM

Owner/Operator Indicator: Operator
Owner/Operator Name: TARGET CORP
Legal Status: Private
Date Became Current: 20220810
Date Ended Current: Not reported
Owner/Operator Address: PO BOX 111
Owner/Operator City,State,Zip: MINNEAPOLIS, MN 55440
Owner/Operator Telephone: 800-587-2228
Owner/Operator Telephone Ext: Not reported
Owner/Operator Fax: Not reported
Owner/Operator Email: POC@TARGET.COM

TARGET CORPORATION (Continued) **1027222254**

Historic Generators:
- Receive Date: 20220616
- Handler Name: TARGET STORE T3411
- Federal Waste Generator Description: Small Quantity Generator
- State District Owner: Ny
- Large Quantity Handler of Universal Waste: No
- Recognized Trader Importer: No
- Recognized Trader Exporter: No
- Spent Lead Acid Battery Importer: No
- Spent Lead Acid Battery Exporter: No
- Current Record: Yes
- Non Storage Recycler Activity: No
- Electronic Manifest Broker: No

List of NAICS Codes and Descriptions:
- NAICS Code: 455110
- NAICS Description: Department Stores

Facility Has Received Notices of Violations:
- Violations: No Violations Found

Evaluation Action Summary:
- Evaluations: No Evaluations Found

E MANIFEST:
- Manifest Tracking Number: 200953761CLE
- Last Updated Date: 20250204
- Shipped Date: 20241007
- Received Date: 20241012
- Manifest Status: Signed
- Submission Type: DataImage5Copy
- Origin Type: Service
- Generator EPA ID: NYR000255992
- Generator Name: Target Corporation
- Generator Location Street Number: 600
- Generator Location Street 1: 600 BROADWAY
- Generator Location Street 2: Not reported
- Generator Location City: NEW YORK
- Generator Location State: NY
- Generator Location Zip: 10012
- Generator Mail Street Number: Not reported
- Generator Mail Street 1: 5250 TRIANGLE PKWY STE 200
- Generator Mail Street 2: Not reported
- Generator Mail City: PEACHTREE CORNERS
- Generator Mail Zip: 30092
- Generator Mail State: MI
- Generator Contact Company Name: Not reported
- Designated Facility EPA ID: PAD085690592
- Designated Facility Name: Republic Env Sys (Pa) Llc
- Designated Facility Mail Street Number: Not reported
- Designated Facility Mail Street 1: Not reported
- Designated Facility Mail Street 2: 2869 SANDSTONE DRIVE
- Designated Facility Mail City: HATFIELD
- Designated Facility Mail Zip: 19440

TARGET CORPORATION (Continued) **1027222254**

Designated Facility Mail State:	PA
Designated Facility Location Street Number:	Not reported
Designated Facility Location Street 1:	2869 SANDSTONE DRIVE
Designated Facility Location Street 2:	Not reported
Designated Facility Location City:	HATFIELD
Designated Facility Location Zip:	19440
Designated Facility Location State:	PA
Designated Facility Contact Company Name:	Not reported
Manifest Residue Indicator:	N
Rejection Indicator:	N

Manifest Tracking Number:	200871561CLE
Last Updated Date:	20240801
Shipped Date:	20240719
Received Date:	20240729
Manifest Status:	Signed
Submission Type:	DataImage5Copy
Origin Type:	Service
Generator EPA ID:	NYR000255992
Generator Name:	Target Corporation
Generator Location Street Number:	600
Generator Location Street 1:	600 BROADWAY
Generator Location Street 2:	Not reported
Generator Location City:	NEW YORK
Generator Location State:	NY
Generator Location Zip:	10012-3206
Generator Mail Street Number:	Not reported
Generator Mail Street 1:	600 BROADWAY
Generator Mail Street 2:	Not reported
Generator Mail City:	NEW YORK
Generator Mail Zip:	10012-3206
Generator Mail State:	NY
Generator Contact Company Name:	Not reported
Designated Facility EPA ID:	RID040098352
Designated Facility Name:	Northland Environmental Llc- (Esol)
Designated Facility Mail Street Number:	275
Designated Facility Mail Street 1:	Not reported
Designated Facility Mail Street 2:	ALLENS AVE
Designated Facility Mail City:	PROVIDENCE
Designated Facility Mail Zip:	02905
Designated Facility Mail State:	RI
Designated Facility Location Street Number:	275
Designated Facility Location Street 1:	ALLENS AVE
Designated Facility Location Street 2:	Not reported
Designated Facility Location City:	PROVIDENCE
Designated Facility Location Zip:	02905
Designated Facility Location State:	RI
Designated Facility Contact Company Name:	Not reported
Manifest Residue Indicator:	N
Rejection Indicator:	N

Manifest Tracking Number:	200454512CLE
Last Updated Date:	20230515
Shipped Date:	20230505
Received Date:	20230512
Manifest Status:	Signed
Submission Type:	DataImage5Copy

TARGET CORPORATION (Continued) **1027222254**

Origin Type:	Service
Generator EPA ID:	NYR000255992
Generator Name:	Target Corporation
Generator Location Street Number:	Not reported
Generator Location Street 1:	600 BROADWAY
Generator Location Street 2:	Not reported
Generator Location City:	NEW YORK
Generator Location State:	NY
Generator Location Zip:	10012-3206
Generator Mail Street Number:	Not reported
Generator Mail Street 1:	5250 Triangle PKWY STE 200
Generator Mail Street 2:	Not reported
Generator Mail City:	Peachtree Corners
Generator Mail Zip:	30092
Generator Mail State:	GA
Generator Contact Company Name:	Not reported
Designated Facility EPA ID:	RID040098352
Designated Facility Name:	Northland Environmental, Llc
Designated Facility Mail Street Number:	Not reported
Designated Facility Mail Street 1:	Not reported
Designated Facility Mail Street 2:	275 Allens Avenue
Designated Facility Mail City:	Providence
Designated Facility Mail Zip:	02905
Designated Facility Mail State:	RI
Designated Facility Location Street Number:	Not reported
Designated Facility Location Street 1:	275 Allens Avenue
Designated Facility Location Street 2:	Not reported
Designated Facility Location City:	Providence
Designated Facility Location Zip:	02905
Designated Facility Location State:	RI
Designated Facility Contact Company Name:	Not reported
Manifest Residue Indicator:	N
Rejection Indicator:	N

Manifest Tracking Number:	200510019CLE
Last Updated Date:	20230720
Shipped Date:	20230707
Received Date:	20230714
Manifest Status:	Signed
Submission Type:	DataImage5Copy
Origin Type:	Service
Generator EPA ID:	NYR000255992
Generator Name:	Target Corporation
Generator Location Street Number:	Not reported
Generator Location Street 1:	600 BROADWAY
Generator Location Street 2:	Not reported
Generator Location City:	NEW YORK
Generator Location State:	NY
Generator Location Zip:	10012-3206
Generator Mail Street Number:	Not reported
Generator Mail Street 1:	5250 Triangle PKWY STE 200
Generator Mail Street 2:	Not reported
Generator Mail City:	Peachtree Corners
Generator Mail Zip:	30092
Generator Mail State:	GA
Generator Contact Company Name:	Not reported
Designated Facility EPA ID:	RID040098352

TARGET CORPORATION (Continued) **1027222254**

Designated Facility Name:	Northland Environmental, Llc
Designated Facility Mail Street Number:	Not reported
Designated Facility Mail Street 1:	Not reported
Designated Facility Mail Street 2:	275 Allens Avenue
Designated Facility Mail City:	Providence
Designated Facility Mail Zip:	02905
Designated Facility Mail State:	RI
Designated Facility Location Street Number:	Not reported
Designated Facility Location Street 1:	275 Allens Avenue
Designated Facility Location Street 2:	Not reported
Designated Facility Location City:	Providence
Designated Facility Location Zip:	02905
Designated Facility Location State:	RI
Designated Facility Contact Company Name:	Not reported
Manifest Residue Indicator:	N
Rejection Indicator:	N

Manifest Tracking Number:	200566456CLE
Last Updated Date:	20230922
Shipped Date:	20230906
Received Date:	20230911
Manifest Status:	Signed
Submission Type:	DataImage5Copy
Origin Type:	Service
Generator EPA ID:	NYR000255992
Generator Name:	Target Corporation
Generator Location Street Number:	Not reported
Generator Location Street 1:	600 BROADWAY
Generator Location Street 2:	Not reported
Generator Location City:	NEW YORK
Generator Location State:	NY
Generator Location Zip:	10012-3206
Generator Mail Street Number:	Not reported
Generator Mail Street 1:	5250 Triangle PKWY STE 200
Generator Mail Street 2:	Not reported
Generator Mail City:	Peachtree Corners
Generator Mail Zip:	30092
Generator Mail State:	GA
Generator Contact Company Name:	Not reported
Designated Facility EPA ID:	RID040098352
Designated Facility Name:	Northland Environmental, Llc
Designated Facility Mail Street Number:	Not reported
Designated Facility Mail Street 1:	Not reported
Designated Facility Mail Street 2:	275 Allens Avenue
Designated Facility Mail City:	Providence
Designated Facility Mail Zip:	02905
Designated Facility Mail State:	RI
Designated Facility Location Street Number:	Not reported
Designated Facility Location Street 1:	275 Allens Avenue
Designated Facility Location Street 2:	Not reported
Designated Facility Location City:	Providence
Designated Facility Location Zip:	02905
Designated Facility Location State:	RI
Designated Facility Contact Company Name:	Not reported
Manifest Residue Indicator:	N
Rejection Indicator:	N

TARGET CORPORATION (Continued) **1027222254**

Manifest Tracking Number:	200279003CLE
Last Updated Date:	20230320
Shipped Date:	20230302
Received Date:	20230314
Manifest Status:	Signed
Submission Type:	DataImage5Copy
Origin Type:	Service
Generator EPA ID:	NYR000255992
Generator Name:	Target Corporation
Generator Location Street Number:	Not reported
Generator Location Street 1:	600 BROADWAY
Generator Location Street 2:	Not reported
Generator Location City:	NEW YORK
Generator Location State:	NY
Generator Location Zip:	10012-3206
Generator Mail Street Number:	Not reported
Generator Mail Street 1:	5250 Triangle PKWY STE 200
Generator Mail Street 2:	Not reported
Generator Mail City:	Peachtree Corners
Generator Mail Zip:	30092
Generator Mail State:	GA
Generator Contact Company Name:	Not reported
Designated Facility EPA ID:	RID040098352
Designated Facility Name:	Northland Environmental, Llc
Designated Facility Mail Street Number:	Not reported
Designated Facility Mail Street 1:	Not reported
Designated Facility Mail Street 2:	275 Allens Avenue
Designated Facility Mail City:	Providence
Designated Facility Mail Zip:	02905
Designated Facility Mail State:	RI
Designated Facility Location Street Number:	Not reported
Designated Facility Location Street 1:	275 Allens Avenue
Designated Facility Location Street 2:	Not reported
Designated Facility Location City:	Providence
Designated Facility Location Zip:	02905
Designated Facility Location State:	RI
Designated Facility Contact Company Name:	Not reported
Manifest Residue Indicator:	N
Rejection Indicator:	N

Manifest Tracking Number:	200620409CLE
Last Updated Date:	20231207
Shipped Date:	20231106
Received Date:	20231121
Manifest Status:	Signed
Submission Type:	DataImage5Copy
Origin Type:	Service
Generator EPA ID:	NYR000255992
Generator Name:	Target Corporation
Generator Location Street Number:	600
Generator Location Street 1:	600 BROADWAY
Generator Location Street 2:	Not reported
Generator Location City:	NEW YORK
Generator Location State:	NY
Generator Location Zip:	10012-3206
Generator Mail Street Number:	Not reported
Generator Mail Street 1:	5250 Triangle PKWY STE 200

TARGET CORPORATION (Continued) **1027222254**

Generator Mail Street 2:	Not reported
Generator Mail City:	Peachtree Corners
Generator Mail Zip:	30092
Generator Mail State:	GA
Generator Contact Company Name:	Not reported
Designated Facility EPA ID:	PAD085690592
Designated Facility Name:	Republic Env Sys Inc
Designated Facility Mail Street Number:	2869
Designated Facility Mail Street 1:	Not reported
Designated Facility Mail Street 2:	Sandstone Drive
Designated Facility Mail City:	Hatfield
Designated Facility Mail Zip:	19440
Designated Facility Mail State:	PA
Designated Facility Location Street Number:	2869
Designated Facility Location Street 1:	Sandstone Drive
Designated Facility Location Street 2:	Not reported
Designated Facility Location City:	Hatfield
Designated Facility Location Zip:	19440
Designated Facility Location State:	PA
Designated Facility Contact Company Name:	Not reported
Manifest Residue Indicator:	N
Rejection Indicator:	N

Manifest Tracking Number:	200667105CLE
Last Updated Date:	20240226
Shipped Date:	20240109
Received Date:	20240130
Manifest Status:	Signed
Submission Type:	DataImage5Copy
Origin Type:	Service
Generator EPA ID:	NYR000255992
Generator Name:	Target Corporation
Generator Location Street Number:	600
Generator Location Street 1:	600 BROADWAY
Generator Location Street 2:	Not reported
Generator Location City:	NEW YORK
Generator Location State:	NY
Generator Location Zip:	10012-3206
Generator Mail Street Number:	Not reported
Generator Mail Street 1:	5250 Triangle PKWY STE 200
Generator Mail Street 2:	Not reported
Generator Mail City:	Peachtree Corners
Generator Mail Zip:	30092
Generator Mail State:	GA
Generator Contact Company Name:	Not reported
Designated Facility EPA ID:	PAD085690592
Designated Facility Name:	Republic Env Sys Inc
Designated Facility Mail Street Number:	2869
Designated Facility Mail Street 1:	Not reported
Designated Facility Mail Street 2:	Sandstone Drive
Designated Facility Mail City:	Hatfield
Designated Facility Mail Zip:	19440
Designated Facility Mail State:	PA
Designated Facility Location Street Number:	2869
Designated Facility Location Street 1:	Sandstone Drive
Designated Facility Location Street 2:	Not reported
Designated Facility Location City:	Hatfield

TARGET CORPORATION (Continued) **1027222254**

Designated Facility Location Zip:	19440
Designated Facility Location State:	PA
Designated Facility Contact Company Name:	Not reported
Manifest Residue Indicator:	N
Rejection Indicator:	N
Manifest Tracking Number:	200667106CLE
Last Updated Date:	20240722
Shipped Date:	20240109
Received Date:	20240123
Manifest Status:	Signed
Submission Type:	DataImage5Copy
Origin Type:	Service
Generator EPA ID:	NYR000255992
Generator Name:	Target Corporation
Generator Location Street Number:	600
Generator Location Street 1:	600 BROADWAY
Generator Location Street 2:	Not reported
Generator Location City:	NEW YORK
Generator Location State:	NY
Generator Location Zip:	10012-3206
Generator Mail Street Number:	Not reported
Generator Mail Street 1:	5250 TRIANGLE PKWY STE 200
Generator Mail Street 2:	Not reported
Generator Mail City:	PEACHTREE CORNERS
Generator Mail Zip:	30092
Generator Mail State:	GA
Generator Contact Company Name:	Not reported
Designated Facility EPA ID:	NCR000183442
Designated Facility Name:	Clean Earth Solutions, Inc.
Designated Facility Mail Street Number:	211
Designated Facility Mail Street 1:	Not reported
Designated Facility Mail Street 2:	ROCKINGHAM DR
Designated Facility Mail City:	REIDSVILLE
Designated Facility Mail Zip:	27320
Designated Facility Mail State:	NC
Designated Facility Location Street Number:	211
Designated Facility Location Street 1:	ROCKINGHAM DR
Designated Facility Location Street 2:	Not reported
Designated Facility Location City:	REIDSVILLE
Designated Facility Location Zip:	27320
Designated Facility Location State:	NC
Designated Facility Contact Company Name:	Not reported
Manifest Residue Indicator:	N
Rejection Indicator:	N
Manifest Tracking Number:	200763613CLE
Last Updated Date:	20240410
Shipped Date:	20240405
Received Date:	20240410
Manifest Status:	Signed
Submission Type:	DataImage5Copy
Origin Type:	Service
Generator EPA ID:	NYR000255992
Generator Name:	Target Corporation
Generator Location Street Number:	600
Generator Location Street 1:	600 BROADWAY

TARGET CORPORATION (Continued) **1027222254**

Generator Location Street 2:	Not reported
Generator Location City:	NEW YORK
Generator Location State:	NY
Generator Location Zip:	10012-3206
Generator Mail Street Number:	Not reported
Generator Mail Street 1:	5250 Triangle PKWY STE 200
Generator Mail Street 2:	Not reported
Generator Mail City:	Peachtree Corners
Generator Mail Zip:	30092
Generator Mail State:	GA
Generator Contact Company Name:	Not reported
Designated Facility EPA ID:	RID040098352
Designated Facility Name:	Northland Environmental, Llc
Designated Facility Mail Street Number:	275
Designated Facility Mail Street 1:	Not reported
Designated Facility Mail Street 2:	Allens Avenue
Designated Facility Mail City:	Providence
Designated Facility Mail Zip:	02905
Designated Facility Mail State:	RI
Designated Facility Location Street Number:	275
Designated Facility Location Street 1:	Allens Avenue
Designated Facility Location Street 2:	Not reported
Designated Facility Location City:	Providence
Designated Facility Location Zip:	02905
Designated Facility Location State:	RI
Designated Facility Contact Company Name:	Not reported
Manifest Residue Indicator:	N
Rejection Indicator:	N

Manifest Tracking Number:	200763614CLE
Last Updated Date:	20240722
Shipped Date:	20240405
Received Date:	20240418
Manifest Status:	Signed
Submission Type:	DataImage5Copy
Origin Type:	Service
Generator EPA ID:	NYR000255992
Generator Name:	Target Corporation
Generator Location Street Number:	600
Generator Location Street 1:	600 BROADWAY
Generator Location Street 2:	Not reported
Generator Location City:	NEW YORK
Generator Location State:	NY
Generator Location Zip:	10012-3206
Generator Mail Street Number:	Not reported
Generator Mail Street 1:	5250 TRIANGLE PKWY STE 200
Generator Mail Street 2:	Not reported
Generator Mail City:	PEACHTREE CORNERS
Generator Mail Zip:	30092
Generator Mail State:	GA
Generator Contact Company Name:	Not reported
Designated Facility EPA ID:	NCR000183442
Designated Facility Name:	Clean Earth Solutions, Inc.
Designated Facility Mail Street Number:	211
Designated Facility Mail Street 1:	Not reported
Designated Facility Mail Street 2:	ROCKINGHAM DR
Designated Facility Mail City:	REIDSVILLE

TARGET CORPORATION (Continued) **1027222254**

Designated Facility Mail Zip:	27320
Designated Facility Mail State:	NC
Designated Facility Location Street Number:	211
Designated Facility Location Street 1:	ROCKINGHAM DR
Designated Facility Location Street 2:	Not reported
Designated Facility Location City:	REIDSVILLE
Designated Facility Location Zip:	27320
Designated Facility Location State:	NC
Designated Facility Contact Company Name:	Not reported
Manifest Residue Indicator:	N
Rejection Indicator:	N

Transporter:

Manifest Tracking Number:	200696698CLE
Transporter Line Number:	1
Transporter EPA ID:	PAD982661381
Transporter Name:	Republic Environmental Systems

Waste Line:

Manifest Tracking Number:	200696698CLE
Waste Line Number:	1
U.S. DOT Hazardous Indicator:	Y
U.S. DOT ID Number:	UN2810
U.S. DOT Description:	Un2810, Waste Toxic, Liquids, Organic, N.O.S. (Chromium, Selenium), 6.1, Pg Ii, Erg#153
Non-Hazardous Waste Description:	Not reported
Number of Containers:	1
Container Type Code:	CF
Container Type Description:	Fiber or plastic boxes, cartons, cases
Waste Quantity:	3
Quantity Unit of Measure Code:	P
Quantity Unit of Measure Description:	Pounds
Waste Quantity, in Tons:	0.0015
Acute Waste Quantity, in Tons:	0
Non-Acute Waste Quantity, in Tons:	0.0015
Waste Quantity, in Kilograms:	1.360545
Acute Waste Quantity, in Kilograms:	0
Non-Acute Waste Quantity, in Kilorgrams:	1.360545
Management Method Code:	H141
Management Method Description:	STORAGE, BULKING AND/OR TRANSFER OFF SITE
Waste Residue Indicator:	N
Quantity Discrepancy Indicator:	N
Waste Type Discrepancy Indicator:	N
Waste Density:	Not reported
Waste Density Unit of Measure Code:	Not reported
Waste Density Unit of Measure Description:	Not reported
Form Code:	Not reported
Form Code Description:	Not reported
Source Code:	Not reported
Source Code Description:	Not reported
Waste Minimization Code:	Not reported
Waste Minimization Code Description:	Not reported
Consent Number:	Not reported
EPA Waste Indicator:	Y
Federal Waste Codes:	D005, D007, D008, D010, D018, U188
Quantity Haz Kg:	1.360545

TARGET CORPORATION (Continued) **1027222254**

Quantity Haz Tons:	0.0015
Quantity Non Haz Kg:	Not reported
Quantity Non Haz Tons:	Not reported
State Waste Codes:	Not reported
Manifest Tracking Number:	200696698CLE
Waste Line Number:	2
U.S. DOT Hazardous Indicator:	N
U.S. DOT ID Number:	Not reported
U.S. DOT Description:	Not reported
Non-Hazardous Waste Description:	Un1479, Waste Oxidizing Solid, N.O.S. (Potassium Permanganate, Sodium Persulfate), 5.1, Pg Ii, Erg#140
Number of Containers:	1
Container Type Code:	CF
Container Type Description:	Fiber or plastic boxes, cartons, cases
Waste Quantity:	2
Quantity Unit of Measure Code:	P
Quantity Unit of Measure Description:	Pounds
Waste Quantity, in Tons:	0.001
Acute Waste Quantity, in Tons:	0
Non-Acute Waste Quantity, in Tons:	0.001
Waste Quantity, in Kilograms:	0.90703005
Acute Waste Quantity, in Kilograms:	0
Non-Acute Waste Quantity, in Kilorgrams:	0.90703005
Management Method Code:	H141
Management Method Description:	STORAGE, BULKING AND/OR TRANSFER OFF SITE
Waste Residue Indicator:	N
Quantity Discrepancy Indicator:	N
Waste Type Discrepancy Indicator:	N
Waste Density:	Not reported
Waste Density Unit of Measure Code:	Not reported
Waste Density Unit of Measure Description:	Not reported
Form Code:	Not reported
Form Code Description:	Not reported
Source Code:	Not reported
Source Code Description:	Not reported
Waste Minimization Code:	Not reported
Waste Minimization Code Description:	Not reported
Consent Number:	Not reported
EPA Waste Indicator:	N
Federal Waste Codes:	Not reported
Quantity Haz Kg:	Not reported
Quantity Haz Tons:	Not reported
Quantity Non Haz Kg:	0.90703005
Quantity Non Haz Tons:	0.001
State Waste Codes:	NY-T
Manifest Tracking Number:	200696698CLE
Waste Line Number:	3
U.S. DOT Hazardous Indicator:	Y
U.S. DOT ID Number:	UN1791
U.S. DOT Description:	Un1791, Waste Hypochlorite Solutions 8, Pg Ii, Erg#154
Non-Hazardous Waste Description:	Not reported
Number of Containers:	1
Container Type Code:	CF
Container Type Description:	Fiber or plastic boxes, cartons, cases
Waste Quantity:	6

TARGET CORPORATION (Continued) **1027222254**

Quantity Unit of Measure Code:	P
Quantity Unit of Measure Description:	Pounds
Waste Quantity, in Tons:	0.003
Acute Waste Quantity, in Tons:	0
Non-Acute Waste Quantity, in Tons:	0.003
Waste Quantity, in Kilograms:	2.72109
Acute Waste Quantity, in Kilograms:	0
Non-Acute Waste Quantity, in Kilorgrams:	2.72109
Management Method Code:	H141
Management Method Description:	STORAGE, BULKING AND/OR TRANSFER OFF SITE
Waste Residue Indicator:	N
Quantity Discrepancy Indicator:	N
Waste Type Discrepancy Indicator:	N
Waste Density:	Not reported
Waste Density Unit of Measure Code:	Not reported
Waste Density Unit of Measure Description:	Not reported
Form Code:	Not reported
Form Code Description:	Not reported
Source Code:	Not reported
Source Code Description:	Not reported
Waste Minimization Code:	Not reported
Waste Minimization Code Description:	Not reported
Consent Number:	Not reported
EPA Waste Indicator:	Y
Federal Waste Codes:	D002
Quantity Haz Kg:	2.72109
Quantity Haz Tons:	0.003
Quantity Non Haz Kg:	Not reported
Quantity Non Haz Tons:	Not reported
State Waste Codes:	NY-T
Manifest Tracking Number:	200696698CLE
Waste Line Number:	4
U.S. DOT Hazardous Indicator:	Y
U.S. DOT ID Number:	UN1993
U.S. DOT Description:	Un1993, Waste Flammable Liquids, N.O.S. (Alcohol, Acetone), 3, Pg Ii, Erg#128
Non-Hazardous Waste Description:	Not reported
Number of Containers:	1
Container Type Code:	CF
Container Type Description:	Fiber or plastic boxes, cartons, cases
Waste Quantity:	8
Quantity Unit of Measure Code:	P
Quantity Unit of Measure Description:	Pounds
Waste Quantity, in Tons:	0.004
Acute Waste Quantity, in Tons:	0
Non-Acute Waste Quantity, in Tons:	0.004
Waste Quantity, in Kilograms:	3.6281202
Acute Waste Quantity, in Kilograms:	0
Non-Acute Waste Quantity, in Kilorgrams:	3.6281202
Management Method Code:	H141
Management Method Description:	STORAGE, BULKING AND/OR TRANSFER OFF SITE
Waste Residue Indicator:	N
Quantity Discrepancy Indicator:	N
Waste Type Discrepancy Indicator:	N
Waste Density:	Not reported
Waste Density Unit of Measure Code:	Not reported

TARGET CORPORATION (Continued) **1027222254**

Waste Density Unit of Measure Description:	Not reported
Form Code:	Not reported
Form Code Description:	Not reported
Source Code:	Not reported
Source Code Description:	Not reported
Waste Minimization Code:	Not reported
Waste Minimization Code Description:	Not reported
Consent Number:	Not reported
EPA Waste Indicator:	Y
Federal Waste Codes:	D001, D005, D007, D011, D018, D035
Quantity Haz Kg:	3.6281202
Quantity Haz Tons:	0.004
Quantity Non Haz Kg:	Not reported
Quantity Non Haz Tons:	Not reported
State Waste Codes:	Not reported
Manifest Tracking Number:	200696698CLE
Waste Line Number:	5
U.S. DOT Hazardous Indicator:	N
U.S. DOT ID Number:	Not reported
U.S. DOT Description:	Not reported
Non-Hazardous Waste Description:	Un1950, Waste Aerosols 2.1, Erg#126
Number of Containers:	1
Container Type Code:	CF
Container Type Description:	Fiber or plastic boxes, cartons, cases
Waste Quantity:	11
Quantity Unit of Measure Code:	P
Quantity Unit of Measure Description:	Pounds
Waste Quantity, in Tons:	0.0055
Acute Waste Quantity, in Tons:	0
Non-Acute Waste Quantity, in Tons:	0.0055
Waste Quantity, in Kilograms:	4.988665
Acute Waste Quantity, in Kilograms:	0
Non-Acute Waste Quantity, in Kilorgrams:	4.988665
Management Method Code:	H141
Management Method Description:	STORAGE, BULKING AND/OR TRANSFER OFF SITE
Waste Residue Indicator:	N
Quantity Discrepancy Indicator:	N
Waste Type Discrepancy Indicator:	N
Waste Density:	Not reported
Waste Density Unit of Measure Code:	Not reported
Waste Density Unit of Measure Description:	Not reported
Form Code:	Not reported
Form Code Description:	Not reported
Source Code:	Not reported
Source Code Description:	Not reported
Waste Minimization Code:	Not reported
Waste Minimization Code Description:	Not reported
Consent Number:	Not reported
EPA Waste Indicator:	N
Federal Waste Codes:	Not reported
Quantity Haz Kg:	Not reported
Quantity Haz Tons:	Not reported
Quantity Non Haz Kg:	4.988665
Quantity Non Haz Tons:	0.0055
State Waste Codes:	NY-B

TARGET CORPORATION (Continued) **1027222254**

Click this hyperlink while viewing on your computer to access
29 additional US EManifest: record(s) in the EDR Site Report.

AQ998 **CONSOLIDATED EDISON CO. OF NY, INC.** **E MANIFEST** **1031630355**
South **272 BOWERY** **N/A**
1/8-1/4 **NEW YORK, NY 10012**
0.227 mi.
1199 ft. **Site 8 of 17 in cluster AQ**

Relative:
Higher

Actual:
43 ft.

E MANIFEST:

Manifest Tracking Number:	018836761FLE
Last Updated Date:	20230810
Shipped Date:	20230725
Received Date:	20230731
Manifest Status:	Signed
Submission Type:	DataImage5Copy
Origin Type:	Service
Generator EPA ID:	NYR000114579
Generator Name:	Consolidated Edison Co. Of Ny, Inc.
Generator Location Street Number:	Not reported
Generator Location Street 1:	272 BOWERY
Generator Location Street 2:	Not reported
Generator Location City:	NEW YORK
Generator Location State:	NY
Generator Location Zip:	10012
Generator Mail Street Number:	Not reported
Generator Mail Street 1:	116 SKyline Dr.
Generator Mail Street 2:	Not reported
Generator Mail City:	South Plainfield
Generator Mail Zip:	07080
Generator Mail State:	NJ
Generator Contact Company Name:	Not reported
Designated Facility EPA ID:	NJD991291105
Designated Facility Name:	Clean Earth Of North Jersey
Designated Facility Mail Street Number:	105
Designated Facility Mail Street 1:	Not reported
Designated Facility Mail Street 2:	JACOBUS AVE
Designated Facility Mail City:	KEARNY
Designated Facility Mail Zip:	07032
Designated Facility Mail State:	NJ
Designated Facility Location Street Number:	105
Designated Facility Location Street 1:	JACOBUS AVE
Designated Facility Location Street 2:	Not reported
Designated Facility Location City:	KEARNY
Designated Facility Location Zip:	07032
Designated Facility Location State:	NJ
Designated Facility Contact Company Name:	Not reported
Manifest Residue Indicator:	N
Rejection Indicator:	N

Transporter:

Manifest Tracking Number:	018836761FLE
Transporter Line Number:	1
Transporter EPA ID:	MAD039322250
Transporter Name:	Clean Harbors Environmental Services Inc

CONSOLIDATED EDISON CO. OF NY, INC. (Continued) **1031630355**

Waste Line:

Manifest Tracking Number:	018836761FLE
Waste Line Number:	1
U.S. DOT Hazardous Indicator:	Y
U.S. DOT ID Number:	NA3082
U.S. DOT Description:	Rq, Na3082, Hazardous Waste, Liquid N.O.S., (Lead), 9, Pg Iii, (D008)
Non-Hazardous Waste Description:	Not reported
Number of Containers:	1
Container Type Code:	TT
Container Type Description:	Cargo tanks (tank trucks)
Waste Quantity:	600
Quantity Unit of Measure Code:	P
Quantity Unit of Measure Description:	Pounds
Waste Quantity, in Tons:	0.3
Acute Waste Quantity, in Tons:	0
Non-Acute Waste Quantity, in Tons:	0.3
Waste Quantity, in Kilograms:	272.109
Acute Waste Quantity, in Kilograms:	0
Non-Acute Waste Quantity, in Kilorgrams:	272.109
Management Method Code:	H110
Management Method Description:	STABILIZATION
Waste Residue Indicator:	N
Quantity Discrepancy Indicator:	N
Waste Type Discrepancy Indicator:	N
Waste Density:	Not reported
Waste Density Unit of Measure Code:	Not reported
Waste Density Unit of Measure Description:	Not reported
Form Code:	Not reported
Form Code Description:	Not reported
Source Code:	Not reported
Source Code Description:	Not reported
Waste Minimization Code:	Not reported
Waste Minimization Code Description:	Not reported
Consent Number:	Not reported
EPA Waste Indicator:	Y
Federal Waste Codes:	D008
Quantity Haz Kg:	272.109
Quantity Haz Tons:	0.3
Quantity Non Haz Kg:	Not reported
Quantity Non Haz Tons:	Not reported
State Waste Codes:	NY-T

AX999 **CON EDISON MANHOLE 51407** **RCRA NonGen / NLR** **1010326744**
North **759 BROADWAY & 8TH ST** **NY MANIFEST** **NYP004142832**
1/8-1/4 **NEW YORK, NY 10001**
0.227 mi.
1200 ft. **Site 9 of 23 in cluster AX**

Relative: **Lower**
Actual: **38 ft.**

RCRA Listings:

Date Form Received by Agency:	20061117
Handler Name:	Con Edison Manhole 51407
Handler Address:	Broadway & 8th St
Handler City,State,Zip:	NEW YORK, NY 10001
EPA ID:	NYP004142832
Contact Name:	ANDREW FIORE
Contact Address:	4 IRVING PL, RM 828
Contact City,State,Zip:	NEW YORK, NY 10003

CON EDISON MANHOLE 51407 (Continued) **1010326744**

Contact Telephone:		212-580-8383
Contact Fax:		Not reported
Contact Email:		Not reported
Contact Title:		Not reported
EPA Region:		02
Land Type:		Not reported
Federal Waste Generator Description:		Not a generator, verified
Non-Notifier:		Not reported
Biennial Report Cycle:		Not reported
Accessibility:		Not reported
Active Site Indicator:		Not reported
State District Owner:		Ny
State District:		NYSDEC R2
Mailing Address:		4 IRVING PL, RM 828
Mailing City,State,Zip:		NEW YORK, NY 10003
Owner Name:	Not reported	
Owner Type:		Not reported
Operator Name:	Not reported	
Operator Type:		Not reported
Short-Term Generator Activity:		No
Importer Activity:		No
Mixed Waste Generator:		No
Transporter Activity:		No
Transfer Facility Activity:		No
Recycler Activity with Storage:		No
Small Quantity On-Site Burner Exemption:		No
Smelting Melting and Refining Furnace Exemption:		No
Underground Injection Control:		No
Off-Site Waste Receipt:		No
Universal Waste Indicator:		No
Universal Waste Destination Facility:		No
Federal Universal Waste:		No
Active Site State-Reg Handler:		---
Federal Facility Indicator:		Not reported
Hazardous Secondary Material Indicator:		N
Sub-Part K Indicator:		Not reported
2018 GPRA Permit Baseline:		Not on the Baseline
2018 GPRA Renewals Baseline:		Not on the Baseline
202 GPRA Corrective Action Baseline:		No
Subject to Corrective Action Universe:		No
Non-TSDFs Where RCRA CA has Been Imposed Universe:		No
Corrective Action Priority Ranking:		No NCAPS ranking
Environmental Control Indicator:		No
Institutional Control Indicator:		No
Human Exposure Controls Indicator:		N/A
Groundwater Controls Indicator:		N/A
Significant Non-Complier Universe:		No
Unaddressed Significant Non-Complier Universe:		No
Addressed Significant Non-Complier Universe:		No
Significant Non-Complier With a Compliance Schedule Universe:		No
Financial Assurance Required:		Not reported
Handler Date of Last Change:		20150414
Recognized Trader-Importer:		No
Recognized Trader-Exporter:		No
Importer of Spent Lead Acid Batteries:		No
Exporter of Spent Lead Acid Batteries:		No
Recycler Activity Without Storage:		No

CON EDISON MANHOLE 51407 (Continued) **1010326744**

Manifest Broker: No
Sub-Part P Indicator: No

Historic Generators:
Receive Date: 20061115
Handler Name: CON EDISON
Federal Waste Generator Description: Not reported
State District Owner: Not reported
Large Quantity Handler of Universal Waste: No
Recognized Trader Importer: No
Recognized Trader Exporter: No
Spent Lead Acid Battery Importer: No
Spent Lead Acid Battery Exporter: No
Current Record: No
Non Storage Recycler Activity: Not reported
Electronic Manifest Broker: Not reported

Receive Date: 20061116
Handler Name: CON EDISON
Federal Waste Generator Description: Not a generator, verified
State District Owner: Not reported
Large Quantity Handler of Universal Waste: No
Recognized Trader Importer: No
Recognized Trader Exporter: No
Spent Lead Acid Battery Importer: No
Spent Lead Acid Battery Exporter: No
Current Record: No
Non Storage Recycler Activity: Not reported
Electronic Manifest Broker: Not reported

Receive Date: 20061117
Handler Name: CON EDISON MANHOLE 51407
Federal Waste Generator Description: Not a generator, verified
State District Owner: Ny
Large Quantity Handler of Universal Waste: No
Recognized Trader Importer: No
Recognized Trader Exporter: No
Spent Lead Acid Battery Importer: No
Spent Lead Acid Battery Exporter: No
Current Record: Yes
Non Storage Recycler Activity: Not reported
Electronic Manifest Broker: Not reported

List of NAICS Codes and Descriptions:
NAICS Codes: No NAICS Codes Found

Facility Has Received Notices of Violations:
Violations: No Violations Found

Evaluation Action Summary:
Evaluations: No Evaluations Found

CON EDISON MANHOLE 51407 (Continued) **1010326744**

NY MANIFEST:

EPA ID:	NYP004142832
Country:	USA
Name:	Consolidated Edison
Address:	759 BROADWAY E OF 8TH ST
Address 2:	Not reported
City,State,Zip:	NEW YORK, NY 10001
Zip 4:	Not reported
Location Address 1:	MH57389 - 759 BROADWAY
Location Address 2:	Not reported
Location City,State,Zip:	NEW YORK, NY
Location Zip 4:	Not reported
Facility Status:	Not reported
Total Tanks:	Not reported
Code:	BP

Mailing:

Mailing Name:	Consolidated Edison
Mailing Contact:	Franklyn Murray
Mailing Address 1:	4 IRVING PL RM 828
Mailing Address 2:	Not reported
Mailing City,State,Zip:	NEW YORK, NY 10003
Mailing Zip 4:	Not reported
Mailing Country:	USA
Mailing Phone:	2124602808

Manifest Data:

Document ID:	Not reported
Manifest Status:	Not reported
Trans1 State ID:	NYD006982359
Year:	2018
Trans2 State ID:	Not reported
Generator Ship Date:	06/12/2006
Trans1 Recv Date:	06/12/2006
Trans2 Recv Date:	Not reported
TSD Site Recv Date:	06/13/2006
Part A Recv Date:	Not reported
Part B Recv Date:	Not reported
Generator EPA ID:	NYP004142832
Trans1 EPA ID:	Not reported
Trans2 EPA ID:	Not reported
TSDF ID 1:	NYD077444263
TSDF ID 2:	Not reported
Manifest Tracking Number:	NYE1319985
Import Indicator:	N
Export Indicator:	N
Discr Quantity Indicator:	N
Discr Type Indicator:	N
Discr Residue Indicator:	N
Discr Partial Reject Indicator:	N
Discr Full Reject Indicator:	N
Manifest Ref Number:	Not reported
Alt Facility RCRA ID:	Not reported
Alt Facility Sign Date:	Not reported
MGMT Method Type Code:	Not reported
Waste Code a:	B007
Waste Code b:	Not reported

CON EDISON MANHOLE 51407 (Continued) **1010326744**

Waste Code c:	Not reported
Waste Code e:	Not reported
Waste Code f:	Not reported
Waste Code g:	Not reported
Waste Code 1:	Not reported
Waste Code 2:	Not reported
Waste Code 3:	Not reported
Waste Code 4:	Not reported
Waste Code 5:	Not reported
Waste Code 6:	Not reported
Quantity:	150
Units:	Kilograms
Number of Containers:	2
Container Type:	Metal drums, barrels, kegs
Handling Method:	Landfill
Specific Gravity:	1

AX1000 **CON EDISON SERVICE BOX: 28841** **NJ MANIFEST** **S120666037**
North **759 W BROADWAY** **N/A**
1/8-1/4 **NEW YORK, NY 10009**
0.227 mi.
1200 ft. **Site 10 of 23 in cluster AX**

Relative: **Lower**

Actual: **38 ft.**

NJ MANIFEST:

EPA ID:	NYP004395547
Name:	CON EDISON SERVICE BOX: 28841
Address:	759 W BROADWAY
City,State,Zip:	NEW YORK, NY 10009
County:	Not reported
Mailing Address:	IRVING PL, 15TH FL NE
Mailing City,State,Zip:	NEW YORK, NY 10003
Telephone:	Not reported
Emergency Telephone:	Not reported
Contact:	THOMAS TEELING
Comments:	Not reported
SIC Code:	Not reported
County:	NY061
Municipal:	Not reported
Previous EPAID:	Not reported
Generator Flag:	Not reported
Transporter Flag:	Not reported
TSDF Flag:	Not reported
Name Change:	Not reported
Date Change:	Not reported

Manifest Data:

EPA ID:	NYP004395547
Manifest Number:	015318563JJK
Date Shipped:	2/18/2016
TSDF EPA ID:	NJD002200046
Transporter EPA ID:	NJ0000027193
Transporter 2 EPA ID:	Not reported
Transporter 3 EPA ID:	Not reported
Transporter 4 EPA ID:	Not reported
Transporter 5 EPA ID:	Not reported
Transporter 6 EPA ID:	Not reported
Transporter 7 EPA ID:	Not reported

CON EDISON SERVICE BOX: 28841 (Continued) **S120666037**

Transporter 8 EPA ID:	Not reported
Transporter 9 EPA ID:	Not reported
Transporter 10 EPA ID:	Not reported
Date Trans1 Transported Waste:	Not reported
Date Trans2 Transported Waste:	Not reported
Date Trans3 Transported Waste:	Not reported
Date Trans4 Transported Waste:	Not reported
Date Trans5 Transported Waste:	Not reported
Date Trans6 Transported Waste:	Not reported
Date Trans7 Transported Waste:	Not reported
Date Trans8 Transported Waste:	Not reported
Date Trans9 Transported Waste:	Not reported
Date Trans10 Transported Waste:	Not reported
Date TSDF Received Waste:	Not reported
TSDF EPA Facility Name:	Not reported
QTY Units:	Not reported
Transporter SEQ ID:	Not reported
Transporter-1 Date:	Not reported
Waste SEQ ID:	Not reported
Waste Type Code 2:	Not reported
Waste Type Code 3:	Not reported
Waste Type Code 4:	Not reported
Waste Type Code 5:	Not reported
Waste Type Code 6:	Not reported
Date Accepted:	Not reported
Manifest Discrepancy Type:	Not reported
Data Entry Number:	Not reported
Was Load Rejected:	Not reported
Reason Load Was Rejected:	Not reported

AX1001 **CON EDISON SERVICE BOX: 28841** **RCRA NonGen / NLR** **1016966709**
North **759 W BROADWAY** **NY MANIFEST** **NYP004395547**
1/8-1/4 **NEW YORK, NY 10009**
0.227 mi.
1200 ft. **Site 11 of 23 in cluster AX**

Relative: **Lower**

Actual: **38 ft.**

RCRA Listings:

Date Form Received by Agency:	20131221
Handler Name:	Con Edison Service Box: 28841
Handler Address:	W Broadway
Handler City,State,Zip:	NEW YORK, NY 10009
EPA ID:	NYP004395547
Contact Name:	THOMAS TEELING
Contact Address:	Not reported
Contact City,State,Zip:	Not reported
Contact Telephone:	212-460-3770
Contact Fax:	Not reported
Contact Email:	Not reported
Contact Title:	SENIOR SCIENTIST
EPA Region:	02
Land Type:	Private
Federal Waste Generator Description:	Not a generator, verified
Non-Notifier:	Not reported
Biennial Report Cycle:	Not reported
Accessibility:	Not reported
Active Site Indicator:	Not reported
State District Owner:	Ny

CON EDISON SERVICE BOX: 28841 (Continued) **1016966709**

State District:		NYSDEC R2
Mailing Address:		IRVING PL, 15TH FL NE
Mailing City,State,Zip:		NEW YORK, NY 10003
Owner Name:	Not reported	
Owner Type:		Not reported
Operator Name:	Not reported	
Operator Type:		Not reported
Short-Term Generator Activity:		No
Importer Activity:		No
Mixed Waste Generator:		No
Transporter Activity:		No
Transfer Facility Activity:		No
Recycler Activity with Storage:		No
Small Quantity On-Site Burner Exemption:		No
Smelting Melting and Refining Furnace Exemption:		No
Underground Injection Control:		No
Off-Site Waste Receipt:		No
Universal Waste Indicator:		No
Universal Waste Destination Facility:		No
Federal Universal Waste:		No
Active Site State-Reg Handler:		---
Federal Facility Indicator:		Not reported
Hazardous Secondary Material Indicator:		N
Sub-Part K Indicator:		Not reported
2018 GPRA Permit Baseline:		Not on the Baseline
2018 GPRA Renewals Baseline:		Not on the Baseline
202 GPRA Corrective Action Baseline:		No
Subject to Corrective Action Universe:		No
Non-TSDFs Where RCRA CA has Been Imposed Universe:		No
Corrective Action Priority Ranking:		No NCAPS ranking
Environmental Control Indicator:		No
Institutional Control Indicator:		No
Human Exposure Controls Indicator:		N/A
Groundwater Controls Indicator:		N/A
Significant Non-Complier Universe:		No
Unaddressed Significant Non-Complier Universe:		No
Addressed Significant Non-Complier Universe:		No
Significant Non-Complier With a Compliance Schedule Universe:		No
Financial Assurance Required:		Not reported
Handler Date of Last Change:		20140701
Recognized Trader-Importer:		No
Recognized Trader-Exporter:		No
Importer of Spent Lead Acid Batteries:		No
Exporter of Spent Lead Acid Batteries:		No
Recycler Activity Without Storage:		No
Manifest Broker:		No
Sub-Part P Indicator:		No

Historic Generators:

Receive Date:		20131121
Handler Name:	CON EDISON SERVICE BOX:	28841
Federal Waste Generator Description:		Very Small Quantity Generator (formerly Conditionally-Exempt Small Quantity Generator
State District Owner:		Ny
Large Quantity Handler of Universal Waste:		No
Recognized Trader Importer:		No

CON EDISON SERVICE BOX: 28841 (Continued) **1016966709**

Recognized Trader Exporter:	No
Spent Lead Acid Battery Importer:	No
Spent Lead Acid Battery Exporter:	No
Current Record:	No
Non Storage Recycler Activity:	Not reported
Electronic Manifest Broker:	Not reported

Receive Date:	20131221
Handler Name: CON EDISON SERVICE BOX:	28841
Federal Waste Generator Description:	Not a generator, verified
State District Owner:	Ny
Large Quantity Handler of Universal Waste:	No
Recognized Trader Importer:	No
Recognized Trader Exporter:	No
Spent Lead Acid Battery Importer:	No
Spent Lead Acid Battery Exporter:	No
Current Record:	Yes
Non Storage Recycler Activity:	Not reported
Electronic Manifest Broker:	Not reported

List of NAICS Codes and Descriptions:

NAICS Codes:	No NAICS Codes Found

Facility Has Received Notices of Violations:

Violations:	No Violations Found

Evaluation Action Summary:

Evaluations:	No Evaluations Found

NY MANIFEST:

EPA ID:	NYP004395547
Country:	USA
Name:	Con Edison
Address:	759 W BROADWAY
Address 2:	Not reported
City,State,Zip:	NEW YORK, NY 10009
Zip 4:	Not reported
Location Address 1:	759 BROADWAY
Location Address 2:	SB28841
Location City,State,Zip:	NEW YORK, NY 10003
Location Zip 4:	Not reported
Facility Status:	Not reported
Total Tanks:	Not reported
Code:	BP

Mailing:

Mailing Name:	Con Edison
Mailing Contact:	Con Edison
Mailing Address 1:	4 IRVING PLACE
Mailing Address 2:	15TH FL
Mailing City,State,Zip:	NEW YORK, NY 10003
Mailing Zip 4:	Not reported
Mailing Country:	USA
Mailing Phone:	Not reported

CON EDISON SERVICE BOX: 28841 (Continued) **1016966709**

Manifest Data:

Document ID:	Not reported
Manifest Status:	Not reported
Trans1 State ID:	NJD003812047
Year:	2018
Trans2 State ID:	Not reported
Generator Ship Date:	11/21/2013
Trans1 Recv Date:	11/21/2013
Trans2 Recv Date:	Not reported
TSD Site Recv Date:	11/25/2013
Part A Recv Date:	Not reported
Part B Recv Date:	Not reported
Generator EPA ID:	NYP004395547
Trans1 EPA ID:	Not reported
Trans2 EPA ID:	Not reported
TSDF ID 1:	NJD991291105
TSDF ID 2:	Not reported
Manifest Tracking Number:	002237676GBF
Import Indicator:	N
Export Indicator:	N
Discr Quantity Indicator:	N
Discr Type Indicator:	N
Discr Residue Indicator:	N
Discr Partial Reject Indicator:	N
Discr Full Reject Indicator:	N
Manifest Ref Number:	Not reported
Alt Facility RCRA ID:	Not reported
Alt Facility Sign Date:	Not reported
MGMT Method Type Code:	H110
Waste Code a:	Lead
Waste Code b:	Not reported
Waste Code c:	Not reported
Waste Code e:	Not reported
Waste Code f:	Not reported
Waste Code g:	Not reported
Waste Code 1:	Not reported
Waste Code 2:	Not reported
Waste Code 3:	Not reported
Waste Code 4:	Not reported
Waste Code 5:	Not reported
Waste Code 6:	Not reported
Quantity:	1000
Units:	Pounds
Number of Containers:	1
Container Type:	Cargo tanks (tank trucks)
Handling Method:	Treat
Specific Gravity:	1

AX1002 **CON EDISON - MANHOLE 57389** **RCRA-LQG** **1014926674**
North **759 BROADWAY** **NY MANIFEST** **NYP004244539**
1/8-1/4 **NEW YORK, NY 10003** **NJ MANIFEST**
0.227 mi.
1200 ft. **Site 12 of 23 in cluster AX**

Relative: **Lower**
Actual: **38 ft.**

RCRA Listings:

Date Form Received by Agency:	20180410
Handler Name:	Con Edison - Manhole 57389
Handler Address:	Broadway
Handler City,State,Zip:	NEW YORK, NY 10003
EPA ID:	NYP004244539
Contact Name:	ALYSSA SOTTO
Contact Address:	IRVING PLACE, 15TH FL NE
Contact City,State,Zip:	NEW YORK, NY 10003
Contact Telephone:	212-460-2757
Contact Fax:	Not reported
Contact Email:	SOTTOA@CONED.COM
Contact Title:	ASSOCIATE SCIENTIST
EPA Region:	02
Land Type:	Private
Federal Waste Generator Description:	Large Quantity Generator
Non-Notifier:	Not reported
Biennial Report Cycle:	2017
Accessibility:	Not reported
Active Site Indicator:	Handler Activities
State District Owner:	Ny
State District:	NYSDEC R2
Mailing Address:	IRVING PLACE, 15TH FL NE
Mailing City,State,Zip:	NEW YORK, NY 10003
Owner Name:	Consolidated Edison Company Of Ny, Inc.
Owner Type:	Private
Operator Name:	Consolidated Edison Company Of Ny, Inc.
Operator Type:	Private
Short-Term Generator Activity:	No
Importer Activity:	No
Mixed Waste Generator:	No
Transporter Activity:	No
Transfer Facility Activity:	No
Recycler Activity with Storage:	No
Small Quantity On-Site Burner Exemption:	No
Smelting Melting and Refining Furnace Exemption:	No
Underground Injection Control:	No
Off-Site Waste Receipt:	No
Universal Waste Indicator:	No
Universal Waste Destination Facility:	No
Federal Universal Waste:	No
Active Site State-Reg Handler:	---
Federal Facility Indicator:	Not reported
Hazardous Secondary Material Indicator:	N
Sub-Part K Indicator:	Not reported
2018 GPRA Permit Baseline:	Not on the Baseline
2018 GPRA Renewals Baseline:	Not on the Baseline
202 GPRA Corrective Action Baseline:	No
Subject to Corrective Action Universe:	No
Non-TSDFs Where RCRA CA has Been Imposed Universe:	No
Corrective Action Priority Ranking:	No NCAPS ranking
Environmental Control Indicator:	No
Institutional Control Indicator:	No

CON EDISON - MANHOLE 57389 (Continued) **1014926674**

Human Exposure Controls Indicator:	N/A
Groundwater Controls Indicator:	N/A
Significant Non-Complier Universe:	No
Unaddressed Significant Non-Complier Universe:	No
Addressed Significant Non-Complier Universe:	No
Significant Non-Complier With a Compliance Schedule Universe:	No
Financial Assurance Required:	Not reported
Handler Date of Last Change:	20181106
Recognized Trader-Importer:	No
Recognized Trader-Exporter:	No
Importer of Spent Lead Acid Batteries:	No
Exporter of Spent Lead Acid Batteries:	No
Recycler Activity Without Storage:	No
Manifest Broker:	No
Sub-Part P Indicator:	No

Biennial: List of Years
Year: 2017

Click Here for Biennial Reporting System Data:

Hazardous Waste Summary:
Waste Code: D008
Waste Description: Lead

Handler - Owner Operator:

Owner/Operator Indicator:	Operator
Owner/Operator Name:	CONSOLIDATED EDISON COMPANY OF NY, INC.
Legal Status:	Private
Date Became Current:	20170815
Date Ended Current:	Not reported
Owner/Operator Address:	4 IRVING PLACE
Owner/Operator City,State,Zip:	NEW YORK, NY 10003
Owner/Operator Telephone:	212-460-2757
Owner/Operator Telephone Ext:	Not reported
Owner/Operator Fax:	Not reported
Owner/Operator Email:	Not reported

Owner/Operator Indicator:	Owner
Owner/Operator Name:	CONSOLIDATED EDISON COMPANY OF NY, INC.
Legal Status:	Private
Date Became Current:	20170815
Date Ended Current:	Not reported
Owner/Operator Address:	4 IRVING PLACE
Owner/Operator City,State,Zip:	NEW YORK, NY 10003
Owner/Operator Telephone:	212-460-2757
Owner/Operator Telephone Ext:	Not reported
Owner/Operator Fax:	Not reported
Owner/Operator Email:	Not reported

Historic Generators:

Receive Date:	20180410
Handler Name:	CON EDISON - MANHOLE 57389
Federal Waste Generator Description:	Large Quantity Generator
State District Owner:	Ny

CON EDISON - MANHOLE 57389 (Continued) **1014926674**

Large Quantity Handler of Universal Waste: No
Recognized Trader Importer: No
Recognized Trader Exporter: No
Spent Lead Acid Battery Importer: No
Spent Lead Acid Battery Exporter: No
Current Record: Yes
Non Storage Recycler Activity: No
Electronic Manifest Broker: No

Receive Date: 20111120
Handler Name: CON EDISON MANHOLE 57389
Federal Waste Generator Description: Very Small Quantity Generator (formerly Conditionally-Exempt Small Quantity Generator
State District Owner: Ny
Large Quantity Handler of Universal Waste: No
Recognized Trader Importer: No
Recognized Trader Exporter: No
Spent Lead Acid Battery Importer: No
Spent Lead Acid Battery Exporter: No
Current Record: No
Non Storage Recycler Activity: Not reported
Electronic Manifest Broker: Not reported

Receive Date: 20111220
Handler Name: CON EDISON MANHOLE 57389
Federal Waste Generator Description: Not a generator, verified
State District Owner: Ny
Large Quantity Handler of Universal Waste: No
Recognized Trader Importer: No
Recognized Trader Exporter: No
Spent Lead Acid Battery Importer: No
Spent Lead Acid Battery Exporter: No
Current Record: No
Non Storage Recycler Activity: Not reported
Electronic Manifest Broker: Not reported

List of NAICS Codes and Descriptions:
NAICS Code: 221122
NAICS Description: Electric Power Distribution

Facility Has Received Notices of Violations:
Violations: No Violations Found

Evaluation Action Summary:
Evaluations: No Evaluations Found

NY MANIFEST:
EPA ID: NYP004244539
Country: USA
Name: Coned
Address: 759 BROADWAY
Address 2: Not reported
City,State,Zip: NEW YORK, NY 10003
Zip 4: Not reported

CON EDISON - MANHOLE 57389 (Continued) **1014926674**

Location Address 1: 759 BROADWAY
Location Address 2: Not reported
Location City,State,Zip: NEW YORK, NY 10003
Location Zip 4: Not reported
Facility Status: Not reported
Total Tanks: Not reported
Code: BP

Mailing:
Mailing Name: Coned
Mailing Contact: Coned
Mailing Address 1: 4 IRVING PLACE
Mailing Address 2: 15TH FLOOR
Mailing City,State,Zip: NEW YORK, NY 10004
Mailing Zip 4: Not reported
Mailing Country: USA
Mailing Phone: Not reported

Manifest Data:
Document ID: Not reported
Manifest Status: Not reported
Trans1 State ID: NJ0000027193
Year: 2018
Trans2 State ID: Not reported
Generator Ship Date: 11/20/2011
Trans1 Recv Date: 11/20/2011
Trans2 Recv Date: Not reported
TSD Site Recv Date: 11/21/2011
Part A Recv Date: Not reported
Part B Recv Date: Not reported
Generator EPA ID: NYP004244539
Trans1 EPA ID: Not reported
Trans2 EPA ID: Not reported
TSDF ID 1: NJD002200046
TSDF ID 2: Not reported
Manifest Tracking Number: 003634414JJK
Import Indicator: N
Export Indicator: N
Discr Quantity Indicator: N
Discr Type Indicator: N
Discr Residue Indicator: N
Discr Partial Reject Indicator: N
Discr Full Reject Indicator: N
Manifest Ref Number: Not reported
Alt Facility RCRA ID: Not reported
Alt Facility Sign Date: Not reported
MGMT Method Type Code: H111
Waste Code a: Lead
Waste Code b: Not reported
Waste Code c: Not reported
Waste Code e: Not reported
Waste Code f: Not reported
Waste Code g: Not reported
Waste Code 1: Not reported
Waste Code 2: Not reported
Waste Code 3: Not reported
Waste Code 4: Not reported

CON EDISON - MANHOLE 57389 (Continued) **1014926674**

Waste Code 5:	Not reported
Waste Code 6:	Not reported
Quantity:	2000
Units:	Pounds
Number of Containers:	1
Container Type:	Cargo tanks (tank trucks)
Handling Method:	Treat
Specific Gravity:	1

NJ MANIFEST:

EPA ID:	NYP004244539
Name:	CON EDISON - MANHOLE 57389
Address:	759 BROADWAY
City,State,Zip:	NEW YORK, NY 10003
County:	Not reported
Mailing Address:	4 IRVING PL, RM 828
Mailing City,State,Zip:	NEW YORK, NY 10003
Telephone:	Not reported
Emergency Telephone:	Not reported
Contact:	JOSE MONTALVO
Comments:	Not reported
SIC Code:	Not reported
County:	NY061
Municipal:	Not reported
Previous EPAID:	Not reported
Generator Flag:	Not reported
Transporter Flag:	Not reported
TSDF Flag:	Not reported
Name Change:	Not reported
Date Change:	Not reported

Manifest Data:

EPA ID:	NYP004244539
Manifest Number:	003634414JJK
Date Shipped:	11/20/2011
TSDF EPA ID:	NJD002200046
Transporter EPA ID:	NJ0000027193
Transporter 2 EPA ID:	Not reported
Transporter 3 EPA ID:	Not reported
Transporter 4 EPA ID:	Not reported
Transporter 5 EPA ID:	Not reported
Transporter 6 EPA ID:	Not reported
Transporter 7 EPA ID:	Not reported
Transporter 8 EPA ID:	Not reported
Transporter 9 EPA ID:	Not reported
Transporter 10 EPA ID:	Not reported
Date Trans1 Transported Waste:	Not reported
Date Trans2 Transported Waste:	Not reported
Date Trans3 Transported Waste:	Not reported
Date Trans4 Transported Waste:	Not reported
Date Trans5 Transported Waste:	Not reported
Date Trans6 Transported Waste:	Not reported
Date Trans7 Transported Waste:	Not reported
Date Trans8 Transported Waste:	Not reported
Date Trans9 Transported Waste:	Not reported
Date Trans10 Transported Waste:	Not reported

CON EDISON - MANHOLE 57389 (Continued) **1014926674**

Date TSDF Received Waste:	Not reported
TSDF EPA Facility Name:	Not reported
QTY Units:	Not reported
Transporter SEQ ID:	Not reported
Transporter-1 Date:	Not reported
Waste SEQ ID:	Not reported
Waste Type Code 2:	Not reported
Waste Type Code 3:	Not reported
Waste Type Code 4:	Not reported
Waste Type Code 5:	Not reported
Waste Type Code 6:	Not reported
Date Accepted:	Not reported
Manifest Discrepancy Type:	Not reported
Data Entry Number:	Not reported
Was Load Rejected:	Not reported
Reason Load Was Rejected:	Not reported

Waste:

Manifest Year:	Not reported
Waste Code:	D008
Hand Code:	H111
Quantity:	2,000.00
Unit:	Pounds

AN1003 **ALLIED XVII LLC** **NY AST** **U003388808**
ENE **24 ST. MARKS PLACE** **N/A**
1/8-1/4 **NEW YORK, NY 10003**
0.227 mi.
1201 ft. **Site 7 of 14 in cluster AN**

Relative: **Lower**

Actual: **37 ft.**

AST:

Name:	ALLIED XVII LLC
Address:	24 ST. MARKS PLACE
City,State,Zip:	NEW YORK, NY 10003
Region:	STATE
DEC Region:	2
Site Status:	Active
Facility Id:	2-281085
Program Type:	PBS
UTM X:	585396.70806
UTM Y:	4509156.50610
Expiration Date:	05/03/2028
Site Type:	Apartment Building/Office Building

Affiliation Records:

Site Id:	12308
Affiliation Type:	Mail Contact
Company Name:	ALLIED XVII LLC
Contact Type:	MANAGER
Contact Name:	BEN KOPILEV
Address1:	PO BOX 231027
Address2:	Not reported
City:	GREAT NECK
State:	NY
Zip Code:	11023
Country Code:	001
Phone:	(516) 570-6363

ALLIED XVII LLC (Continued) **U003388808**

EMail:	ALLIEDREALTYMGMT@GMAIL.COM
Fax Number:	Not reported
Modified By:	JSMACRI
Date Last Modified:	2023-03-20

Site Id:	12308
Affiliation Type:	Facility Owner
Company Name:	ALLIED XVII LLC
Contact Type:	MANAGER
Contact Name:	BEN KOPILEV
Address1:	PO BOX 231027
Address2:	Not reported
City:	GREAT NECK
State:	NY
Zip Code:	11023
Country Code:	001
Phone:	(516) 570-6363
EMail:	ALLIEDREALTYMGMT@GMAIL.COM
Fax Number:	Not reported
Modified By:	JSMACRI
Date Last Modified:	2023-03-20

Site Id:	12308
Affiliation Type:	Facility Operator
Company Name:	ALLIED XVII LLC
Contact Type:	Not reported
Contact Name:	BEN KOPILEV
Address1:	Not reported
Address2:	Not reported
City:	Not reported
State:	NN
Zip Code:	Not reported
Country Code:	999
Phone:	(516) 570-6363
EMail:	Not reported
Fax Number:	Not reported
Modified By:	JSMACRI
Date Last Modified:	2023-03-20

Site Id:	12308
Affiliation Type:	Emergency Contact
Company Name:	ALLIED XVII LLC
Contact Type:	Not reported
Contact Name:	BEN KOPILEV
Address1:	Not reported
Address2:	Not reported
City:	Not reported
State:	NN
Zip Code:	Not reported
Country Code:	999
Phone:	(516) 570-6363
EMail:	Not reported
Fax Number:	Not reported
Modified By:	JSMACRI
Date Last Modified:	2023-03-20

ALLIED XVII LLC (Continued) **U003388808**

Tank Info:

Tank Number:	001
Tank Id:	14672
Material Code:	0001
Common Name of Substance:	#2 Fuel Oil (On-Site Consumption)

Equipment Records:

	C03 - Pipe Location - Aboveground/Underground Combination
	G00 - Tank Secondary Containment - None
	J02 - Dispenser - Suction Dispenser
	A00 - Tank Internal Protection - None
	D01 - Pipe Type - Steel/Carbon Steel/Iron
	H00 - Tank Leak Detection - None
	L09 - Piping Leak Detection - Exempt Suction Piping
	B00 - Tank External Protection - None
	F00 - Pipe External Protection - None
	I05 - Overfill - Vent Whistle
Tank Location:	Aboveground - contact with soil.... Tank bottom rests on soil, allowing no visual inspection.
Tank Type:	Steel/Carbon Steel/Iron
Tank Status:	In Service
Pipe Model:	Not reported
Install Date:	01/01/1900
Capacity Gallons:	5000
Tightness Test Method:	NN
Date Test:	Not reported
Next Test Date:	Not reported
Date Tank Closed:	Not reported
Register:	True
Modified By:	JSMACRI
Last Modified:	03/20/2023
Material Name:	#2 fuel oil (on-site consumption)

AN1004 **TANK TEST FAILURE - TTF** **NY LTANKS** **S110762260**
ENE **24 ST MARK'S PLACE** **N/A**
1/8-1/4 **NEW YORK CITY, NY**
0.227 mi.
1201 ft. **Site 8 of 14 in cluster AN**

Relative: **Lower**
Actual: **37 ft.**

LTANKS:

Name:	TANK TEST FAILURE - TTF
Address:	24 ST MARK'S PLACE
City,State,Zip:	NEW YORK CITY, NY
Spill Number/Closed Date:	1010402 / 2018-02-23
Facility ID:	1010402
Site ID:	444005
Spill Date:	2011-01-05
Spill Cause:	Tank Test Failure
Spill Source:	Commercial/Industrial
Spill Class:	C4
Cleanup Ceased:	Not reported
SWIS:	3101
Investigator:	TJDEMEO
Referred To:	Not reported
Reported to Dept:	2011-01-05
CID:	Not reported

TANK TEST FAILURE - TTF (Continued) **S110762260**

Water Affected:	Not reported
Spill Notifier:	Other
Last Inspection:	Not reported
Recommended Penalty:	False
Meets Standard:	False
UST Involvement:	False
Remediation Phase:	0
Date Entered In Computer:	2011-01-05
Spill Record Last Update:	2018-02-23
Spiller Name:	CHRISTOPHER
Spiller Company:	UNKNOWN
Spiller Address:	24 ST MARX PLACE
Spiller County:	999
Spiller Contact:	CHRISTOPHER
Spiller Phone:	Not reported
Spiller Extention:	Not reported
DEC Region:	2
DER Facility ID:	398920
Latitude:	Not reported
Longitude:	Not reported
DEC Memo:	8/15/2012 TTF Spill Case transferred to DEC Tim DeMeo. 03-31-2015 - V. Brevdo As per discussion with Chief of Spill Response Section, this Tank Test Failure Spill Case is transferred to Remediation Section B for management of the project. Spill Case is further assigned to Jonathan Kolleeny. VB 2/23/18 TJD Teleconference with Dave at Riteway - regarding investigative/remedial actions performed at this site. Spill reassigned back to DeMeo. Dave emailed closure report to DeMeo. As per report, RiteWay proceeded to trouble shoot the tank test failure and it was determined that fill line was the point of failure (please see enclosed line test report). The point of failure on the fill line was at the interior of the foundation wall. There was staining on the interior of the building wall at the point of the fill line penetration. No contamination was observed elsewhere. Rite Way core drilled along the path of the original fill line and retrieved 6 samples at an overall depth of 3' below grade (please see site map and photos). Please note: sample closest to the building wall was taken at an angle via hand auger to get specimen against the wall. The fill line was approximately 8 below grade. Samples were placed into approved jars onsite and sent to a certified lab via chain of custody for analysis. Samples returned clean and within NYSDEC CP-51 regulatory guidelines (please see enclosed analytical report). RiteWay installed a new fill with spill box, relocated to the building wall, adjacent to the vent. The entire tank and system was tested on November 13, 2017 and passed (please see enclosed tank test report). Based upon the documentation provided no further action is required at this time. All documentation, including lab report, site plan and tank testing reports, has been uploaded to DECDOCS. Spill closed.
Remarks:	5000g tank. Unknown why failed

All Materials:

Site ID:	444005
Operable Unit ID:	1194449
Operable Unit:	01
Material ID:	2190276
Material Code:	0002A
Material Name:	#4 fuel oil
Case No.:	Not reported

TANK TEST FAILURE - TTF (Continued) **S110762260**

Material FA:	Petroleum
Quantity:	Not reported
Units:	Not reported
Recovered:	Not reported
Resource Affected:	Not reported
Oxygenate:	Not reported

AN1005 **NY LTANKS S104877385**
ENE **24 ST MARKS PLACE** **NY NYC LAND USE N/A**
1/8-1/4 **MANHATTAN, NY 10003**
0.227 mi.
1201 ft. **Site 9 of 14 in cluster AN**

Relative: **Lower**
Actual: **37 ft.**

LTANKS:

Name:	24 ST MARKS PLACE
Address:	24 ST MARKS PLACE
City,State,Zip:	MANHATTAN, NY
Spill Number/Closed Date:	0010130 / 2003-06-13
Facility ID:	0010130
Site ID:	143501
Spill Date:	2000-12-08
Spill Cause:	Tank Overfill
Spill Source:	Commercial/Industrial
Spill Class:	C4
Cleanup Ceased:	Not reported
SWIS:	3101
Investigator:	MXTIPPLE
Referred To:	Not reported
Reported to Dept:	2000-12-08
CID:	389
Water Affected:	Not reported
Spill Notifier:	Responsible Party
Last Inspection:	Not reported
Recommended Penalty:	False
Meets Standard:	False
UST Involvement:	False
Remediation Phase:	0
Date Entered In Computer:	2000-12-08
Spill Record Last Update:	2003-06-13
Spiller Name:	CALLER
Spiller Company:	CASTLE OIL
Spiller Address:	290 LOCUST AVE
Spiller County:	001
Spiller Contact:	JIM CAREY
Spiller Phone:	(718) 579-3414
Spiller Extention:	Not reported
DEC Region:	2
DER Facility ID:	122386
Latitude:	Not reported
Longitude:	Not reported
DEC Memo:	Prior to Sept, 2004 data translation this spill Lead_DEC Field was TIPPLE E2MIS NOTES: 12/8/00 11:10: APPROX. 1 GALLON UNKNOWN OIL ON APPROX. 150 GALLONS OF WATER. SPILL APPEARS TO BE CONTAINED. 1 LIQUID SAMPLE TAKEN. LAB RESULT RECEIVED 12/8/00 - 2345 HOURS: <1.00 PPM 12/13/00 - 1430 HOURS: CLEANUP COMPLETED BY DOUBLE WASHING THE STRUCTURE WITH SLIX. LIQUIDS WERE REMOVED BY TANKER, AND SOLIDS WERE REMOVED BY VACTOR. NO LEAKING COMPANY EQUIPMENT. INCIDENT IS CLOSED.

(Continued) **S104877385**

Remarks: caller reporting a spill of material from a tank overfill clean up in the process and no callback necessary

All Materials:

Site ID:	143501
Operable Unit ID:	831095
Operable Unit:	01
Material ID:	544047
Material Code:	0001A
Material Name:	#2 fuel oil
Case No.:	Not reported
Material FA:	Petroleum
Quantity:	30.00
Units:	G
Recovered:	30.00
Resource Affected:	Soil
Oxygenate:	Not reported

NYC LAND USE:

Name:	Not reported
Address:	24 ST MARKS PLACE
City,State,Zip:	MANHATTAN, NY 10003
Latitude:	40.7287993
Longitude:	-73.9888188
Type Of Ownership Code:	Not reported
Owner Name:	ALLIED XVII LLC
Borough:	MN
Tax Block:	463
Tax Lot:	21
Community District:	103
Census Tract 2020:	1003800
Census Block 2020:	10038001001
Census Tract 2010:	38
Census Block 2010:	1002
School District:	01
City Council District:	2
Fire Company:	E033
Police Precinct:	9
Health Center District:	14
Health Area:	6500
Sanitation District Boro:	1
Sanitation District Number:	03
Sanitation Subsection:	4B
Zoning District 1:	R8B: Residential Districts
Zoning District 2:	Not reported
Zoning District 3:	Not reported
Zoning District 4:	Not reported
Commercial Overlay 1:	Not reported
Commercial Overlay 2:	Not reported
Special Purpose District 1:	Not reported
Special Purpose District 2:	Not reported
Special Purpose District 3:	Not reported
Limited Height District:	Not reported
Spill Boundary Indicator:	N
Building Class:	C7: Walk Up Apartments - Over Six Families With Stores
Land Use Category:	Mixed Residential & Commercial Buildings

(Continued) **S104877385**

Number Of Easements:	0
Lot Area:	3120
Total Building Floor Area:	12374
Commercial Floor Area:	2000
Residential Floor Area:	10374
Office Floor Area:	0
Retail Floor Area:	2000
Garage Floor Area:	0
Storage Floor Area:	0
Factory Floor Area:	0
Other Floor Area:	0
Total Building Floor Area Source Code:	2
Number Of Buildings:	1
Number Of Floors:	6.0000000
Residential Units:	16
Total Units:	17
Lot Frontage:	26.0000000
Lot Depth:	120.0000000
Building Frontage:	26.0000000
Building Depth:	98.0000000
Extension Code:	N
Proximity Code:	3
Irregular Lot Code:	N
Lot Type:	5
Basement Type/Grade:	2
Assessed Land Value:	292500.00000
Assessed Total Value:	1950750.00000
Exempt Total Value:	0.00000
Year Built:	1900
Year Altered 1:	0
Year Altered 2:	0
Historic District Name:	Not reported
Landmark Status:	Not reported
Built Floor Area Ratio:	3.97000000000
Maximum Allowable Residential Far:	4.00000000000
Maximum Allowable Commercial Far:	0.00000000000
Maximum Allowable Community Facility Far:	4.00000000000
Boro Code:	1
Borough, Tax Block and Lot:	1004630021.00000000
Condominium Number:	Not reported
Census Tract 2:	0038
X Coordinate:	987349
Y Coordinate:	204798
Zoning Map #:	12c
Zoning Map Code:	Not reported
Sanborn Map #:	102 018
Tax Map #:	10205
E-designation Number:	Not reported
Apportionment BBL:	Not reported
Apportionment Date:	Not reported
Pluto DTM Base Map Indicator:	1
2007 Flood Insurance Rate Map Indicator:	Not reported
2015 Preliminary Flood Insurance Rate Map Indicator:	Not reported
Version Number:	24v3.1
Changed By DCP:	Not reported

AR1006 **TOMAR EQUITIES, LLC** **NY AST** **U003392124**
SE **60 EAST 3RD STREET** **N/A**
1/8-1/4 **NEW YORK, NY 10003**
0.227 mi.
1201 ft. **Site 10 of 26 in cluster AR**

Relative:
Lower

Actual:
36 ft.

AST:

Name:	TOMAR EQUITIES, LLC
Address:	60 EAST 3RD STREET
City,State,Zip:	NEW YORK, NY 10003
Region:	STATE
DEC Region:	2
Site Status:	Unregulated/Closed
Facility Id:	2-214922
Program Type:	PBS
UTM X:	585371.30409
UTM Y:	4508738.92572
Expiration Date:	N/A
Site Type:	Apartment Building/Office Building

Affiliation Records:

Site Id:	8007
Affiliation Type:	Mail Contact
Company Name:	TOMAR EQUITIES, LLC
Contact Type:	Not reported
Contact Name:	KOSTAS ZACHARIADIS
Address1:	346 EAST 59TH ST,, SUITE 1
Address2:	Not reported
City:	NY
State:	NY
Zip Code:	10022
Country Code:	001
Phone:	(212) 750-2209
EMail:	Not reported
Fax Number:	Not reported
Modified By:	MSBAPTIS
Date Last Modified:	2011-11-15

Site Id:	8007
Affiliation Type:	Facility Operator
Company Name:	TOMAR EQUITIES, LLC
Contact Type:	Not reported
Contact Name:	EVAN
Address1:	Not reported
Address2:	Not reported
City:	Not reported
State:	NN
Zip Code:	Not reported
Country Code:	001
Phone:	(516) 902-4418
EMail:	Not reported
Fax Number:	Not reported
Modified By:	KAKYER
Date Last Modified:	2012-12-13

Site Id:	8007
Affiliation Type:	Emergency Contact
Company Name:	TOMAR EQUITIES, LLC
Contact Type:	Not reported
Contact Name:	KOSTAS ZACHARIADIS

TOMAR EQUITIES, LLC (Continued) **U003392124**

Address1:	Not reported
Address2:	Not reported
City:	Not reported
State:	NN
Zip Code:	Not reported
Country Code:	999
Phone:	(516) 410-9234
EMail:	Not reported
Fax Number:	Not reported
Modified By:	KAKYER
Date Last Modified:	2012-12-13

Site Id:	8007
Affiliation Type:	Facility Owner
Company Name:	TOMAR EQUITIES, LLC
Contact Type:	AGENT
Contact Name:	TOMAR EQUITIES, LLC
Address1:	346 EAST 59TH ST,, SUITE 1
Address2:	Not reported
City:	NY
State:	NY
Zip Code:	10022
Country Code:	001
Phone:	(212) 750-2209
EMail:	Not reported
Fax Number:	Not reported
Modified By:	MSBAPTIS
Date Last Modified:	2011-11-15

Tank Info:

Tank Number:	001
Tank Id:	23599
Material Code:	0001
Common Name of Substance:	#2 Fuel Oil (On-Site Consumption)

Equipment Records:

	G00 - Tank Secondary Containment - None
	J02 - Dispenser - Suction Dispenser
	A00 - Tank Internal Protection - None
	D01 - Pipe Type - Steel/Carbon Steel/Iron
	H00 - Tank Leak Detection - None
	L09 - Piping Leak Detection - Exempt Suction Piping
	B05 - Tank External Protection - Jacketed
	F00 - Pipe External Protection - None
	I05 - Overfill - Vent Whistle
	C01 - Pipe Location - Aboveground
	I04 - Overfill - Product Level Gauge (A/G)
Tank Location:	Aboveground - contact with soil.... Tank bottom rests on soil, allowing no visual inspection.
Tank Type:	Steel/Carbon Steel/Iron
Tank Status:	Closed - Removed
Pipe Model:	Not reported
Install Date:	01/26/1999
Capacity Gallons:	2000
Tightness Test Method:	-

TOMAR EQUITIES, LLC (Continued) **U003392124**

Date Test:	Not reported
Next Test Date:	Not reported
Date Tank Closed:	10/16/2016
Register:	True
Modified By:	MJGRIFFI
Last Modified:	05/09/2022
Material Name:	#2 fuel oil (on-site consumption)

AT1007 **NEW YORK UNIVERSITY** **E MANIFEST** **1031639038**
NNW **25 WAVERLY PL** **N/A**
1/8-1/4 **NEW YORK, NY 10003**
0.228 mi.
1202 ft. **Site 5 of 9 in cluster AT**

Relative: **Lower**
Actual: **34 ft.**

E MANIFEST:

Manifest Tracking Number:	014083932FLE
Last Updated Date:	20210623
Shipped Date:	20210514
Received Date:	20210530
Manifest Status:	Signed
Submission Type:	DataImage5Copy
Origin Type:	Service
Generator EPA ID:	NYSCESQGXXXX
Generator Name:	New York University
Generator Location Street Number:	Not reported
Generator Location Street 1:	25 WAVERLY PL
Generator Location Street 2:	Not reported
Generator Location City:	NEW YORK
Generator Location State:	NY
Generator Location Zip:	10003
Generator Mail Street Number:	Not reported
Generator Mail Street 1:	10 ASTOR PLACE
Generator Mail Street 2:	6TH FL ENVIRONMENTAL HEALTH & SAFETY
Generator Mail City:	NEW YORK
Generator Mail Zip:	10003
Generator Mail State:	NY
Generator Contact Company Name:	Not reported
Designated Facility EPA ID:	OHD048415665
Designated Facility Name:	Ross Incineration Services Inc
Designated Facility Mail Street Number:	Not reported
Designated Facility Mail Street 1:	36790 GILES RD
Designated Facility Mail Street 2:	ROSS INCINERATION SERVICES, IN
Designated Facility Mail City:	GRAFTON
Designated Facility Mail Zip:	44044
Designated Facility Mail State:	OH
Designated Facility Location Street Number:	Not reported
Designated Facility Location Street 1:	36790 GILES RD
Designated Facility Location Street 2:	Not reported
Designated Facility Location City:	GRAFTON
Designated Facility Location Zip:	44044
Designated Facility Location State:	OH
Designated Facility Contact Company Name:	Not reported
Manifest Residue Indicator:	N
Rejection Indicator:	N

Manifest Tracking Number:	013742265FLE
Last Updated Date:	20221229
Shipped Date:	20221118

NEW YORK UNIVERSITY (Continued) **1031639038**

Received Date:	20221205
Manifest Status:	Signed
Submission Type:	DataImage5Copy
Origin Type:	Service
Generator EPA ID:	NYSCESQGXXXX
Generator Name:	New York University
Generator Location Street Number:	Not reported
Generator Location Street 1:	25 WAVERLY PL
Generator Location Street 2:	Not reported
Generator Location City:	NEW YORK
Generator Location State:	NY
Generator Location Zip:	10003
Generator Mail Street Number:	Not reported
Generator Mail Street 1:	10 ASTOR PLACE
Generator Mail Street 2:	6TH FL ENVIRONMENTAL HEALTH & SAFETY
Generator Mail City:	NEW YORK
Generator Mail Zip:	10003
Generator Mail State:	NY
Generator Contact Company Name:	Not reported
Designated Facility EPA ID:	OHD048415665
Designated Facility Name:	Ross Incineration Services, Inc.
Designated Facility Mail Street Number:	Not reported
Designated Facility Mail Street 1:	36790 GILES RD
Designated Facility Mail Street 2:	ROSS INCINERATION SERVICES, IN
Designated Facility Mail City:	GRAFTON
Designated Facility Mail Zip:	44044
Designated Facility Mail State:	OH
Designated Facility Location Street Number:	Not reported
Designated Facility Location Street 1:	36790 GILES RD
Designated Facility Location Street 2:	Not reported
Designated Facility Location City:	GRAFTON
Designated Facility Location Zip:	44044
Designated Facility Location State:	OH
Designated Facility Contact Company Name:	Not reported
Manifest Residue Indicator:	N
Rejection Indicator:	N

Manifest Tracking Number:	013204387FLE
Last Updated Date:	20191001
Shipped Date:	20190911
Received Date:	20190919
Manifest Status:	Signed
Submission Type:	DataImage5Copy
Origin Type:	Service
Generator EPA ID:	Not reported
Generator Name:	New York University
Generator Location Street Number:	Not reported
Generator Location Street 1:	25 WAVERLY PL
Generator Location Street 2:	Not reported
Generator Location City:	NEW YORK
Generator Location State:	NY
Generator Location Zip:	10003-6701
Generator Mail Street Number:	Not reported
Generator Mail Street 1:	25 WAVERLY PL
Generator Mail Street 2:	Not reported
Generator Mail City:	NEW YORK
Generator Mail Zip:	10003-6701

NEW YORK UNIVERSITY (Continued) **1031639038**

Generator Mail State:	NY
Generator Contact Company Name:	Not reported
Designated Facility EPA ID:	OHD980613541
Designated Facility Name:	Heritage Thermal Services Inc
Designated Facility Mail Street Number:	Not reported
Designated Facility Mail Street 1:	Not reported
Designated Facility Mail Street 2:	1250 SAINT GEORGE ST
Designated Facility Mail City:	EAST LIVERPOOL
Designated Facility Mail Zip:	43920
Designated Facility Mail State:	OH
Designated Facility Location Street Number:	Not reported
Designated Facility Location Street 1:	1250 SAINT GEORGE ST
Designated Facility Location Street 2:	Not reported
Designated Facility Location City:	EAST LIVERPOOL
Designated Facility Location Zip:	43920
Designated Facility Location State:	OH
Designated Facility Contact Company Name:	Not reported
Manifest Residue Indicator:	N
Rejection Indicator:	N

Manifest Tracking Number:	013204660FLE
Last Updated Date:	20191223
Shipped Date:	20191120
Received Date:	20191206
Manifest Status:	Signed
Submission Type:	DataImage5Copy
Origin Type:	Service
Generator EPA ID:	NYSCESQGXXXX
Generator Name:	New York University
Generator Location Street Number:	Not reported
Generator Location Street 1:	25 WAVERLY PL
Generator Location Street 2:	Not reported
Generator Location City:	NEW YORK
Generator Location State:	NY
Generator Location Zip:	10003
Generator Mail Street Number:	Not reported
Generator Mail Street 1:	10 ASTOR PLACE
Generator Mail Street 2:	6TH FL ENVIRONMENTAL HEALTH & SAFETY
Generator Mail City:	NEW YORK
Generator Mail Zip:	10003
Generator Mail State:	NY
Generator Contact Company Name:	Not reported
Designated Facility EPA ID:	OHD048415665
Designated Facility Name:	Ross Incineration Services Inc
Designated Facility Mail Street Number:	Not reported
Designated Facility Mail Street 1:	Not reported
Designated Facility Mail Street 2:	36790 GILES RD
Designated Facility Mail City:	GRAFTON
Designated Facility Mail Zip:	44044
Designated Facility Mail State:	OH
Designated Facility Location Street Number:	Not reported
Designated Facility Location Street 1:	36790 GILES RD
Designated Facility Location Street 2:	Not reported
Designated Facility Location City:	GRAFTON
Designated Facility Location Zip:	44044
Designated Facility Location State:	OH
Designated Facility Contact Company Name:	Not reported

NEW YORK UNIVERSITY (Continued) **1031639038**

Manifest Residue Indicator: N
Rejection Indicator: N

Transporter:
Manifest Tracking Number: 013204660FLE
Transporter Line Number: 1
Transporter EPA ID: MAC300016672
Transporter Name: Triumvirate Environmental Inc

Manifest Tracking Number: 013204660FLE
Transporter Line Number: 2
Transporter EPA ID: OHD980614374
Transporter Name: Ross Transportation Services Inc

Waste Line:
Manifest Tracking Number: 013204660FLE
Waste Line Number: 1
U.S. DOT Hazardous Indicator: Y
U.S. DOT ID Number: UN1263
U.S. DOT Description: Un1263, Waste Paint Related Material 3, Ii
Non-Hazardous Waste Description: Not reported
Number of Containers: 1
Container Type Code: DF
Container Type Description: Fiberboard or plastic drums, barrels, kegs
Waste Quantity: 8
Quantity Unit of Measure Code: P
Quantity Unit of Measure Description: Pounds
Waste Quantity, in Tons: 0.004
Acute Waste Quantity, in Tons: 0
Non-Acute Waste Quantity, in Tons: 0.004
Waste Quantity, in Kilograms: 3.6281202
Acute Waste Quantity, in Kilograms: 0
Non-Acute Waste Quantity, in Kilorgrams: 3.6281202
Management Method Code: H040
Management Method Description: INCINERATION
Waste Residue Indicator: N
Quantity Discrepancy Indicator: N
Waste Type Discrepancy Indicator: N
Waste Density: Not reported
Waste Density Unit of Measure Code: Not reported
Waste Density Unit of Measure Description: Not reported
Form Code: Not reported
Form Code Description: Not reported
Source Code: Not reported
Source Code Description: Not reported
Waste Minimization Code: Not reported
Waste Minimization Code Description: Not reported
Consent Number: Not reported
EPA Waste Indicator: Y
Federal Waste Codes: D001, D005
Quantity Haz Kg: 3.6281202
Quantity Haz Tons: 0.004
Quantity Non Haz Kg: 0
Quantity Non Haz Tons: 0
State Waste Codes: NY-B

AT1008 **NEW YORK UNIVERSITY** **E MANIFEST** **1031602514**
NNW **25 WAVERLY PL** **N/A**
1/8-1/4 **NEW YORK, NY 10003**
0.228 mi.
1202 ft. **Site 6 of 9 in cluster AT**

Relative: **Lower**

Actual: **34 ft.**

E MANIFEST:

Manifest Tracking Number:	014083932FLE
Last Updated Date:	20210623
Shipped Date:	20210514
Received Date:	20210530
Manifest Status:	Signed
Submission Type:	DataImage5Copy
Origin Type:	Service
Generator EPA ID:	NYSCESQGXXXX
Generator Name:	New York University
Generator Location Street Number:	Not reported
Generator Location Street 1:	25 WAVERLY PL
Generator Location Street 2:	Not reported
Generator Location City:	NEW YORK
Generator Location State:	NY
Generator Location Zip:	10003
Generator Mail Street Number:	Not reported
Generator Mail Street 1:	10 ASTOR PLACE
Generator Mail Street 2:	6TH FL ENVIRONMENTAL HEALTH & SAFETY
Generator Mail City:	NEW YORK
Generator Mail Zip:	10003
Generator Mail State:	NY
Generator Contact Company Name:	Not reported
Designated Facility EPA ID:	OHD048415665
Designated Facility Name:	Ross Incineration Services Inc
Designated Facility Mail Street Number:	Not reported
Designated Facility Mail Street 1:	36790 GILES RD
Designated Facility Mail Street 2:	ROSS INCINERATION SERVICES, IN
Designated Facility Mail City:	GRAFTON
Designated Facility Mail Zip:	44044
Designated Facility Mail State:	OH
Designated Facility Location Street Number:	Not reported
Designated Facility Location Street 1:	36790 GILES RD
Designated Facility Location Street 2:	Not reported
Designated Facility Location City:	GRAFTON
Designated Facility Location Zip:	44044
Designated Facility Location State:	OH
Designated Facility Contact Company Name:	Not reported
Manifest Residue Indicator:	N
Rejection Indicator:	N

Manifest Tracking Number:	013742265FLE
Last Updated Date:	20221229
Shipped Date:	20221118
Received Date:	20221205
Manifest Status:	Signed
Submission Type:	DataImage5Copy
Origin Type:	Service
Generator EPA ID:	NYSCESQGXXXX
Generator Name:	New York University
Generator Location Street Number:	Not reported
Generator Location Street 1:	25 WAVERLY PL
Generator Location Street 2:	Not reported

NEW YORK UNIVERSITY (Continued) **1031602514**

Generator Location City:	NEW YORK
Generator Location State:	NY
Generator Location Zip:	10003
Generator Mail Street Number:	Not reported
Generator Mail Street 1:	10 ASTOR PLACE
Generator Mail Street 2:	6TH FL ENVIRONMENTAL HEALTH & SAFETY
Generator Mail City:	NEW YORK
Generator Mail Zip:	10003
Generator Mail State:	NY
Generator Contact Company Name:	Not reported
Designated Facility EPA ID:	OHD048415665
Designated Facility Name:	Ross Incineration Services, Inc.
Designated Facility Mail Street Number:	Not reported
Designated Facility Mail Street 1:	36790 GILES RD
Designated Facility Mail Street 2:	ROSS INCINERATION SERVICES, IN
Designated Facility Mail City:	GRAFTON
Designated Facility Mail Zip:	44044
Designated Facility Mail State:	OH
Designated Facility Location Street Number:	Not reported
Designated Facility Location Street 1:	36790 GILES RD
Designated Facility Location Street 2:	Not reported
Designated Facility Location City:	GRAFTON
Designated Facility Location Zip:	44044
Designated Facility Location State:	OH
Designated Facility Contact Company Name:	Not reported
Manifest Residue Indicator:	N
Rejection Indicator:	N

Manifest Tracking Number:	013204387FLE
Last Updated Date:	20191001
Shipped Date:	20190911
Received Date:	20190919
Manifest Status:	Signed
Submission Type:	DataImage5Copy
Origin Type:	Service
Generator EPA ID:	Not reported
Generator Name:	New York University
Generator Location Street Number:	Not reported
Generator Location Street 1:	25 WAVERLY PL
Generator Location Street 2:	Not reported
Generator Location City:	NEW YORK
Generator Location State:	NY
Generator Location Zip:	10003-6701
Generator Mail Street Number:	Not reported
Generator Mail Street 1:	25 WAVERLY PL
Generator Mail Street 2:	Not reported
Generator Mail City:	NEW YORK
Generator Mail Zip:	10003-6701
Generator Mail State:	NY
Generator Contact Company Name:	Not reported
Designated Facility EPA ID:	OHD980613541
Designated Facility Name:	Heritage Thermal Services Inc
Designated Facility Mail Street Number:	Not reported
Designated Facility Mail Street 1:	Not reported
Designated Facility Mail Street 2:	1250 SAINT GEORGE ST
Designated Facility Mail City:	EAST LIVERPOOL
Designated Facility Mail Zip:	43920

NEW YORK UNIVERSITY (Continued) **1031602514**

Designated Facility Mail State:	OH
Designated Facility Location Street Number:	Not reported
Designated Facility Location Street 1:	1250 SAINT GEORGE ST
Designated Facility Location Street 2:	Not reported
Designated Facility Location City:	EAST LIVERPOOL
Designated Facility Location Zip:	43920
Designated Facility Location State:	OH
Designated Facility Contact Company Name:	Not reported
Manifest Residue Indicator:	N
Rejection Indicator:	N

Manifest Tracking Number:	013204660FLE
Last Updated Date:	20191223
Shipped Date:	20191120
Received Date:	20191206
Manifest Status:	Signed
Submission Type:	DataImage5Copy
Origin Type:	Service
Generator EPA ID:	NYSCESQGXXXX
Generator Name:	New York University
Generator Location Street Number:	Not reported
Generator Location Street 1:	25 WAVERLY PL
Generator Location Street 2:	Not reported
Generator Location City:	NEW YORK
Generator Location State:	NY
Generator Location Zip:	10003
Generator Mail Street Number:	Not reported
Generator Mail Street 1:	10 ASTOR PLACE
Generator Mail Street 2:	6TH FL ENVIRONMENTAL HEALTH & SAFETY
Generator Mail City:	NEW YORK
Generator Mail Zip:	10003
Generator Mail State:	NY
Generator Contact Company Name:	Not reported
Designated Facility EPA ID:	OHD048415665
Designated Facility Name:	Ross Incineration Services Inc
Designated Facility Mail Street Number:	Not reported
Designated Facility Mail Street 1:	Not reported
Designated Facility Mail Street 2:	36790 GILES RD
Designated Facility Mail City:	GRAFTON
Designated Facility Mail Zip:	44044
Designated Facility Mail State:	OH
Designated Facility Location Street Number:	Not reported
Designated Facility Location Street 1:	36790 GILES RD
Designated Facility Location Street 2:	Not reported
Designated Facility Location City:	GRAFTON
Designated Facility Location Zip:	44044
Designated Facility Location State:	OH
Designated Facility Contact Company Name:	Not reported
Manifest Residue Indicator:	N
Rejection Indicator:	N

Transporter:

Manifest Tracking Number:	013204660FLE
Transporter Line Number:	1
Transporter EPA ID:	MAC300016672
Transporter Name:	Triumvirate Environmental Inc

NEW YORK UNIVERSITY (Continued) **1031602514**

Manifest Tracking Number: 013204660FLE
Transporter Line Number: 2
Transporter EPA ID: OHD980614374
Transporter Name: Ross Transportation Services Inc

Waste Line:
Manifest Tracking Number: 013204660FLE
Waste Line Number: 1
U.S. DOT Hazardous Indicator: Y
U.S. DOT ID Number: UN1263
U.S. DOT Description: Un1263, Waste Paint Related Material 3, Ii
Non-Hazardous Waste Description: Not reported
Number of Containers: 1
Container Type Code: DF
Container Type Description: Fiberboard or plastic drums, barrels, kegs
Waste Quantity: 8
Quantity Unit of Measure Code: P
Quantity Unit of Measure Description: Pounds
Waste Quantity, in Tons: 0.004
Acute Waste Quantity, in Tons: 0
Non-Acute Waste Quantity, in Tons: 0.004
Waste Quantity, in Kilograms: 3.6281202
Acute Waste Quantity, in Kilograms: 0
Non-Acute Waste Quantity, in Kilorgrams: 3.6281202
Management Method Code: H040
Management Method Description: INCINERATION
Waste Residue Indicator: N
Quantity Discrepancy Indicator: N
Waste Type Discrepancy Indicator: N
Waste Density: Not reported
Waste Density Unit of Measure Code: Not reported
Waste Density Unit of Measure Description: Not reported
Form Code: Not reported
Form Code Description: Not reported
Source Code: Not reported
Source Code Description: Not reported
Waste Minimization Code: Not reported
Waste Minimization Code Description: Not reported
Consent Number: Not reported
EPA Waste Indicator: Y
Federal Waste Codes: D001, D005
Quantity Haz Kg: 3.6281202
Quantity Haz Tons: 0.004
Quantity Non Haz Kg: 0
Quantity Non Haz Tons: 0
State Waste Codes: NY-B

AO1009 **CON EDISON** **NJ MANIFEST** **S120669237**
NE **27 3RD AVE** **N/A**
1/8-1/4 **NEW YORK, NY 10003**
0.228 mi.
1205 ft. **Site 21 of 23 in cluster AO**

Relative: NJ MANIFEST:
Lower
EPA ID: NYP004753836
Actual: Name: CON EDISON
40 ft. Address: 27 3RD AVE

CON EDISON (Continued) **S120669237**

City,State,Zip:	NEW YORK, NY 10003
County:	Not reported
Mailing Address:	IRVING PL, 15TH FL NE
Mailing City,State,Zip:	NEW YORK, NY 10003
Telephone:	Not reported
Emergency Telephone:	Not reported
Contact:	THOMAS TEELING
Comments:	Not reported
SIC Code:	Not reported
County:	NY061
Municipal:	Not reported
Previous EPAID:	Not reported
Generator Flag:	Not reported
Transporter Flag:	Not reported
TSDF Flag:	Not reported
Name Change:	Not reported
Date Change:	Not reported

Manifest Data:

EPA ID:	NYP004753836
Manifest Number:	002611412GBF
Date Shipped:	3/19/2015
TSDF EPA ID:	NJD991291105
Transporter EPA ID:	NJD003812047
Transporter 2 EPA ID:	Not reported
Transporter 3 EPA ID:	Not reported
Transporter 4 EPA ID:	Not reported
Transporter 5 EPA ID:	Not reported
Transporter 6 EPA ID:	Not reported
Transporter 7 EPA ID:	Not reported
Transporter 8 EPA ID:	Not reported
Transporter 9 EPA ID:	Not reported
Transporter 10 EPA ID:	Not reported
Date Trans1 Transported Waste:	Not reported
Date Trans2 Transported Waste:	Not reported
Date Trans3 Transported Waste:	Not reported
Date Trans4 Transported Waste:	Not reported
Date Trans5 Transported Waste:	Not reported
Date Trans6 Transported Waste:	Not reported
Date Trans7 Transported Waste:	Not reported
Date Trans8 Transported Waste:	Not reported
Date Trans9 Transported Waste:	Not reported
Date Trans10 Transported Waste:	Not reported
Date TSDF Received Waste:	Not reported
TSDF EPA Facility Name:	Not reported
QTY Units:	Not reported
Transporter SEQ ID:	Not reported
Transporter-1 Date:	Not reported
Waste SEQ ID:	Not reported
Waste Type Code 2:	Not reported
Waste Type Code 3:	Not reported
Waste Type Code 4:	Not reported
Waste Type Code 5:	Not reported
Waste Type Code 6:	Not reported
Date Accepted:	Not reported
Manifest Discrepancy Type:	Not reported
Data Entry Number:	Not reported
Was Load Rejected:	Not reported

CON EDISON (Continued) **S120669237**

Reason Load Was Rejected: Not reported

AO1010 **CON EDISON** **RCRA NonGen / NLR** **1018280499**
NE **27 3RD AVE** **FINDS** **NYP004753836**
1/8-1/4 **NEW YORK, NY 10003** **ECHO**
0.228 mi.
1205 ft. **Site 22 of 23 in cluster AO**

Relative: **Lower**

Actual: **40 ft.**

RCRA Listings:

Date Form Received by Agency:		20150319
Handler Name:		Con Edison
Handler Address:		3rd Ave
Handler City,State,Zip:		NEW YORK, NY 10003
EPA ID:		NYP004753836
Contact Name:		THOMAS TEELING
Contact Address:		Not reported
Contact City,State,Zip:		Not reported
Contact Telephone:		212-460-3770
Contact Fax:		Not reported
Contact Email:		Not reported
Contact Title:		Not reported
EPA Region:		02
Land Type:		Private
Federal Waste Generator Description:		Not a generator, verified
Non-Notifier:		Not reported
Biennial Report Cycle:		Not reported
Accessibility:		Not reported
Active Site Indicator:		Not reported
State District Owner:		Ny
State District:		NYSDEC R2
Mailing Address:		IRVING PL, 15TH FL NE
Mailing City,State,Zip:		NEW YORK, NY 10003
Owner Name:	Not reported	
Owner Type:		Not reported
Operator Name:	Not reported	
Operator Type:		Not reported
Short-Term Generator Activity:		No
Importer Activity:		No
Mixed Waste Generator:		No
Transporter Activity:		No
Transfer Facility Activity:		No
Recycler Activity with Storage:		No
Small Quantity On-Site Burner Exemption:		No
Smelting Melting and Refining Furnace Exemption:		No
Underground Injection Control:		No
Off-Site Waste Receipt:		No
Universal Waste Indicator:		No
Universal Waste Destination Facility:		No
Federal Universal Waste:		No
Active Site State-Reg Handler:		---
Federal Facility Indicator:		Not reported
Hazardous Secondary Material Indicator:		N
Sub-Part K Indicator:		Not reported
2018 GPRA Permit Baseline:		Not on the Baseline
2018 GPRA Renewals Baseline:		Not on the Baseline
202 GPRA Corrective Action Baseline:		No
Subject to Corrective Action Universe:		No

CON EDISON (Continued) **1018280499**

Non-TSDFs Where RCRA CA has Been Imposed Universe:	No
Corrective Action Priority Ranking:	No NCAPS ranking
Environmental Control Indicator:	No
Institutional Control Indicator:	No
Human Exposure Controls Indicator:	N/A
Groundwater Controls Indicator:	N/A
Significant Non-Complier Universe:	No
Unaddressed Significant Non-Complier Universe:	No
Addressed Significant Non-Complier Universe:	No
Significant Non-Complier With a Compliance Schedule Universe:	No
Financial Assurance Required:	Not reported
Handler Date of Last Change:	20160502
Recognized Trader-Importer:	No
Recognized Trader-Exporter:	No
Importer of Spent Lead Acid Batteries:	No
Exporter of Spent Lead Acid Batteries:	No
Recycler Activity Without Storage:	No
Manifest Broker:	No
Sub-Part P Indicator:	No

Historic Generators:

Receive Date:	20150319
Handler Name: CON EDISON	
Federal Waste Generator Description:	Small Quantity Generator
State District Owner:	Ny
Large Quantity Handler of Universal Waste:	No
Recognized Trader Importer:	No
Recognized Trader Exporter:	No
Spent Lead Acid Battery Importer:	No
Spent Lead Acid Battery Exporter:	No
Current Record:	No
Non Storage Recycler Activity:	Not reported
Electronic Manifest Broker:	Not reported

Receive Date:	20150319
Handler Name: CON EDISON	
Federal Waste Generator Description:	Not a generator, verified
State District Owner:	Ny
Large Quantity Handler of Universal Waste:	No
Recognized Trader Importer:	No
Recognized Trader Exporter:	No
Spent Lead Acid Battery Importer:	No
Spent Lead Acid Battery Exporter:	No
Current Record:	Yes
Non Storage Recycler Activity:	Not reported
Electronic Manifest Broker:	Not reported

List of NAICS Codes and Descriptions:

NAICS Codes:	No NAICS Codes Found

Facility Has Received Notices of Violations:

Violations:	No Violations Found

Evaluation Action Summary:

CON EDISON (Continued) **1018280499**

Evaluations: No Evaluations Found

FINDS:
Registry ID: 110067707020

Click Here for FRS Facility Detail Report:

Environmental Interest/Information System:
The Resource Conservation and Recovery Act Information System (RCRAInfo) is EPA's comprehensive information system in support of the Resource Conservation and Recovery Act (RCRA) of 1976 and the Hazardous and Solid Waste Amendments (HSWA) of 1984. It tracks many types of information about generators, transporters, treaters, storers, and disposers of hazardous waste.

Click this hyperlink while viewing on your computer to access additional FINDS: detail in the EDR Site Report.

ECHO:
Envid: 1018280499
Registry ID: 110067707020

DFR URL:
Name: CON EDISON
Address: 27 3RD AVE
City,State,Zip: NEW YORK, NY 10003

AO1011 **CON EDISON** **NY MANIFEST** **S118088446**
NE **27 3RD AVE** **N/A**
1/8-1/4 **NEW YORK, NY 10002**
0.228 mi.
1205 ft. **Site 23 of 23 in cluster AO**

Relative:
Lower

Actual:
40 ft.

NY MANIFEST:
EPA ID: NYP004753836
Country: USA
Name: Con Edison
Address: 27 3RD AVE
Address 2: Not reported
City,State,Zip: NEW YORK, NY 10003
Zip 4: Not reported
Location Address 1: 27 3 AV
Location Address 2: SB30956
Location City,State,Zip: NEW YORK, NY 10003
Location Zip 4: Not reported
Facility Status: Not reported
Total Tanks: Not reported
Code: BP

Mailing:
Mailing Name: Con Edison
Mailing Contact: Con Edison
Mailing Address 1: 4 IRVING PL
Mailing Address 2: 15TH FL
Mailing City,State,Zip: NEW YORK, NY 10003
Mailing Zip 4: Not reported
Mailing Country: USA
Mailing Phone: Not reported

CON EDISON (Continued) **S118088446**

Manifest Data:

Document ID:	Not reported
Manifest Status:	Not reported
Trans1 State ID:	NJD003812047
Year:	2018
Trans2 State ID:	NJD003812047
Generator Ship Date:	03/19/2015
Trans1 Recv Date:	03/19/2015
Trans2 Recv Date:	03/20/2015
TSD Site Recv Date:	03/20/2015
Part A Recv Date:	Not reported
Part B Recv Date:	Not reported
Generator EPA ID:	NYP004753836
Trans1 EPA ID:	Not reported
Trans2 EPA ID:	Not reported
TSDF ID 1:	NJD991291105
TSDF ID 2:	Not reported
Manifest Tracking Number:	002611412GBF
Import Indicator:	N
Export Indicator:	N
Discr Quantity Indicator:	N
Discr Type Indicator:	N
Discr Residue Indicator:	N
Discr Partial Reject Indicator:	N
Discr Full Reject Indicator:	N
Manifest Ref Number:	Not reported
Alt Facility RCRA ID:	Not reported
Alt Facility Sign Date:	Not reported
MGMT Method Type Code:	H110
Waste Code a:	Lead
Waste Code b:	Not reported
Waste Code c:	Not reported
Waste Code e:	Not reported
Waste Code f:	Not reported
Waste Code g:	Not reported
Waste Code 1:	Not reported
Waste Code 2:	Not reported
Waste Code 3:	Not reported
Waste Code 4:	Not reported
Waste Code 5:	Not reported
Waste Code 6:	Not reported
Quantity:	500
Units:	Pounds
Number of Containers:	1
Container Type:	Cargo tanks (tank trucks)
Handling Method:	Treat
Specific Gravity:	1

EPA ID:	NYP004760104
Country:	USA
Name:	Con Edison
Address:	27 3RD AVE
Address 2:	SB 30956
City,State,Zip:	NEW YORK, NY 10002
Zip 4:	Not reported
Location Address 1:	27 3RD AVE

CON EDISON (Continued) **S118088446**

Location Address 2: SB 30956
Location City,State,Zip: NEW YORK, NY 10002
Location Zip 4: Not reported
Facility Status: Not reported
Total Tanks: Not reported
Code: BP

Mailing:
Mailing Name: Con Edison
Mailing Contact: Tom Teeling
Mailing Address 1: 4 IRVING PLACE - 15TH FLOOR
Mailing Address 2: Not reported
Mailing City,State,Zip: NEW YORK, NY 10003
Mailing Zip 4: Not reported
Mailing Country: USA
Mailing Phone: Not reported

Manifest Data:
Document ID: Not reported
Manifest Status: Not reported
Trans1 State ID: NJD003812047
Year: 2018
Trans2 State ID: NJD003812047
Generator Ship Date: 03/30/2015
Trans1 Recv Date: 03/30/2015
Trans2 Recv Date: 04/01/2015
TSD Site Recv Date: 04/01/2015
Part A Recv Date: Not reported
Part B Recv Date: Not reported
Generator EPA ID: NYP004760104
Trans1 EPA ID: Not reported
Trans2 EPA ID: Not reported
TSDF ID 1: NJD991291105
TSDF ID 2: Not reported
Manifest Tracking Number: 002611433GBF
Import Indicator: N
Export Indicator: N
Discr Quantity Indicator: N
Discr Type Indicator: N
Discr Residue Indicator: N
Discr Partial Reject Indicator: N
Discr Full Reject Indicator: N
Manifest Ref Number: Not reported
Alt Facility RCRA ID: Not reported
Alt Facility Sign Date: Not reported
MGMT Method Type Code: H110
Waste Code a: Lead
Waste Code b: Not reported
Waste Code c: Not reported
Waste Code e: Not reported
Waste Code f: Not reported
Waste Code g: Not reported
Waste Code 1: Not reported
Waste Code 2: Not reported
Waste Code 3: Not reported
Waste Code 4: Not reported
Waste Code 5: Not reported

CON EDISON (Continued) **S118088446**

Waste Code 6:	Not reported
Quantity:	500
Units:	Pounds
Number of Containers:	1
Container Type:	Cargo tanks (tank trucks)
Handling Method:	Treat
Specific Gravity:	1

BA1012 **ST PATRICKS YOUTH CENTER** **UST FINDER** **1028567845**
SSW **268 MULBERRY ST** **N/A**
1/8-1/4 **NEW YORK, NY 10012**
0.228 mi.
1206 ft. **Site 1 of 6 in cluster BA**

Relative:
Lower

Actual:
41 ft.

UST FINDER:

Object ID:	298187
Facility ID:	NY12513
Name:	ST PATRICKS YOUTH CENTER
Address:	268 MULBERRY ST
City,State,Zip:	NEW YORK, NY 10012
Address Match Type:	Not reported
Open USTs:	0
Closed USTs:	1
TOS USTs:	0
Population 1500ft:	18280
Private Wells 1500ft:	6
Within 100yr Floodplain:	No
Land Use:	Developed, High Intensity
Within SPA:	No
SPA PWS Facility ID:	Not reported
SPA Water Type:	Not reported
SPA Facility Type:	Not reported
SPA HUC12:	Not reported
Within WHPA:	No
WHPA PWS Facility ID:	Not reported
WHPA Water Type:	Not reported
WHPA Facility Type:	Not reported
WHPA HUC12:	Not reported
Facility Status:	Closed UST(s)
Date of Last Inspection:	Not reported
EPA Region:	2
Tribe:	Not reported
Coordinate Source:	State
X Coord:	-73.995035
Y Coord:	40.7238840000001
Latitude:	40.723884
Longitude:	-73.995035

UST FINDER:

Object ID:	1201167
Facility ID:	NY12513
Tank ID:	NY14268
Tank Status:	Closed
Installation Date:	Not reported
Removal Date:	Not reported
Tank Capacity:	1500
Substances:	Not reported

ST PATRICKS YOUTH CENTER (Continued) **1028567845**

Tank Wall Type: Not reported

BA1013 **ST PATRICKS YOUTH CENTER** **NY UST** **U000401194**
SSW **268 MULBERRY ST** **N/A**
1/8-1/4 **NEW YORK, NY 10012**
0.228 mi.
1206 ft. **Site 2 of 6 in cluster BA**

Relative:
Lower

Actual:
41 ft.

UST:

Name:	ST PATRICKS YOUTH CENTER
Address:	268 MULBERRY ST
City,State,Zip:	NEW YORK, NY 10012
Id/Status:	2-283436 / Unregulated/Closed
Program Type:	PBS
Region:	STATE
DEC Region:	2
Expiration Date:	N/A
UTM X:	584871.50163
UTM Y:	4508591.95994
Site Type:	Unknown

Affiliation Records:

Site Id:	12513
Affiliation Type:	Emergency Contact
Company Name:	ST PATRICKS OLD CATHEDRAL
Contact Type:	Not reported
Contact Name:	REV GUY VINCI
Address1:	Not reported
Address2:	Not reported
City:	Not reported
State:	NN
Zip Code:	Not reported
Country Code:	001
Phone:	(212) 226-8075
EMail:	Not reported
Fax Number:	Not reported
Modified By:	TRANSLAT
Date Last Modified:	2004-03-04

Site Id:	12513
Affiliation Type:	Facility Operator
Company Name:	ST PATRICKS YOUTH CENTER
Contact Type:	Not reported
Contact Name:	RAMON TAVAREZ
Address1:	Not reported
Address2:	Not reported
City:	Not reported
State:	NN
Zip Code:	Not reported
Country Code:	001
Phone:	(212) 925-7111
EMail:	Not reported
Fax Number:	Not reported
Modified By:	TRANSLAT
Date Last Modified:	2004-03-04

Site Id:	12513

ST PATRICKS YOUTH CENTER (Continued) **U000401194**

Affiliation Type:	Mail Contact
Company Name:	ST PATRICKS OLD CATHEDRAL
Contact Type:	Not reported
Contact Name:	Not reported
Address1:	263 MULBERRY ST
Address2:	Not reported
City:	NEW YORK
State:	NY
Zip Code:	10012
Country Code:	001
Phone:	(212) 226-8075
EMail:	Not reported
Fax Number:	Not reported
Modified By:	TRANSLAT
Date Last Modified:	2004-03-04

Site Id:	12513
Affiliation Type:	Facility Owner
Company Name:	ST PATRICKS OLD CATHEDRAL
Contact Type:	Not reported
Contact Name:	Not reported
Address1:	263 MULBERRY ST
Address2:	Not reported
City:	NEW YORK
State:	NY
Zip Code:	10012
Country Code:	001
Phone:	(212) 226-8075
EMail:	Not reported
Fax Number:	Not reported
Modified By:	TRANSLAT
Date Last Modified:	2004-03-04

Tank Info:

Tank Number:	001
Tank ID:	14899
Tank Status:	Closed - In Place
Material Name:	Closed - In Place
Capacity Gallons:	1500
Install Date:	Not reported
Date Tank Closed:	01/01/1991
Registered:	True
Tank Location:	Underground
Tank Type:	Steel/carbon steel
Material Code:	0001
Common Name of Substance:	#2 Fuel Oil (On-Site Consumption)

Tightness Test Method:	NN
Date Test:	Not reported
Next Test Date:	Not reported
Pipe Model:	Not reported
Modified By:	MJGRIFFI
Last Modified:	05/09/2022

Equipment Records:

A00 - Tank Internal Protection - None

ST PATRICKS YOUTH CENTER (Continued) **U000401194**

D01 - Pipe Type - Steel/Carbon Steel/Iron
H00 - Tank Leak Detection - None
B00 - Tank External Protection - None
C00 - Pipe Location - No Piping
F00 - Pipe External Protection - None
G00 - Tank Secondary Containment - None
J02 - Dispenser - Suction Dispenser
I04 - Overfill - Product Level Gauge (A/G)

AY1014 **CON EDISON** **RCRA NonGen / NLR** **1019904910**
South **279 BOWERY** **NYP004803540**
1/8-1/4 **NEW YORK, NY 10002**
0.228 mi.
1206 ft. **Site 2 of 17 in cluster AY**

Relative: **Higher**
Actual: **42 ft.**

RCRA Listings:

Date Form Received by Agency:		20150708
Handler Name:		Con Edison
Handler Address:		Bowery
Handler City,State,Zip:		NEW YORK, NY 10002
EPA ID:		NYP004803540
Contact Name:		THOMAS TEELING
Contact Address:		Not reported
Contact City,State,Zip:		Not reported
Contact Telephone:		212-460-3770
Contact Fax:		Not reported
Contact Email:		Not reported
Contact Title:		Not reported
EPA Region:		02
Land Type:		Private
Federal Waste Generator Description:		Not a generator, verified
Non-Notifier:		Not reported
Biennial Report Cycle:		Not reported
Accessibility:		Not reported
Active Site Indicator:		Not reported
State District Owner:		Ny
State District:		NYSDEC R2
Mailing Address:		IRVING PL 15TH FL NE
Mailing City,State,Zip:		NEW YORK, NY 10003
Owner Name:	Not reported	
Owner Type:		Not reported
Operator Name:	Not reported	
Operator Type:		Not reported
Short-Term Generator Activity:		No
Importer Activity:		No
Mixed Waste Generator:		No
Transporter Activity:		No
Transfer Facility Activity:		No
Recycler Activity with Storage:		No
Small Quantity On-Site Burner Exemption:		No
Smelting Melting and Refining Furnace Exemption:		No
Underground Injection Control:		No
Off-Site Waste Receipt:		No
Universal Waste Indicator:		No
Universal Waste Destination Facility:		No
Federal Universal Waste:		No
Active Site State-Reg Handler:		---
Federal Facility Indicator:		Not reported

CON EDISON (Continued) **1019904910**

Hazardous Secondary Material Indicator:	N
Sub-Part K Indicator:	Not reported
2018 GPRA Permit Baseline:	Not on the Baseline
2018 GPRA Renewals Baseline:	Not on the Baseline
202 GPRA Corrective Action Baseline:	No
Subject to Corrective Action Universe:	No
Non-TSDFs Where RCRA CA has Been Imposed Universe:	No
Corrective Action Priority Ranking:	No NCAPS ranking
Environmental Control Indicator:	No
Institutional Control Indicator:	No
Human Exposure Controls Indicator:	N/A
Groundwater Controls Indicator:	N/A
Significant Non-Complier Universe:	No
Unaddressed Significant Non-Complier Universe:	No
Addressed Significant Non-Complier Universe:	No
Significant Non-Complier With a Compliance Schedule Universe:	No
Financial Assurance Required:	Not reported
Handler Date of Last Change:	20160909
Recognized Trader-Importer:	No
Recognized Trader-Exporter:	No
Importer of Spent Lead Acid Batteries:	No
Exporter of Spent Lead Acid Batteries:	No
Recycler Activity Without Storage:	No
Manifest Broker:	No
Sub-Part P Indicator:	No

Historic Generators:

Receive Date:	20150708
Handler Name: CON EDISON	
Federal Waste Generator Description:	Small Quantity Generator
State District Owner:	Ny
Large Quantity Handler of Universal Waste:	No
Recognized Trader Importer:	No
Recognized Trader Exporter:	No
Spent Lead Acid Battery Importer:	No
Spent Lead Acid Battery Exporter:	No
Current Record:	No
Non Storage Recycler Activity:	Not reported
Electronic Manifest Broker:	Not reported

Receive Date:	20150708
Handler Name: CON EDISON	
Federal Waste Generator Description:	Not a generator, verified
State District Owner:	Ny
Large Quantity Handler of Universal Waste:	No
Recognized Trader Importer:	No
Recognized Trader Exporter:	No
Spent Lead Acid Battery Importer:	No
Spent Lead Acid Battery Exporter:	No
Current Record:	Yes
Non Storage Recycler Activity:	Not reported
Electronic Manifest Broker:	Not reported

List of NAICS Codes and Descriptions:

NAICS Codes:	No NAICS Codes Found

CON EDISON (Continued) **1019904910**

Facility Has Received Notices of Violations:
Violations: No Violations Found

Evaluation Action Summary:
Evaluations: No Evaluations Found

AY1015 **CON ED** **NY MANIFEST** **S119076343**
South **279 BOWERY** **N/A**
1/8-1/4 **NEW YORK, NY 10002**
0.228 mi.
1206 ft. **Site 3 of 17 in cluster AY**

Relative:
Higher

Actual:
42 ft.

NY MANIFEST:

EPA ID:	NYP004803540
Country:	USA
Name:	Con Ed
Address:	279 BOWERY
Address 2:	Not reported
City,State,Zip:	NEW YORK, NY 10002
Zip 4:	Not reported
Location Address 1:	SEC OF E HOUSTON ST AND BOWERY
Location Address 2:	SB 26880
Location City,State,Zip:	NEW YORK, NY 10003
Location Zip 4:	Not reported
Facility Status:	Not reported
Total Tanks:	Not reported
Code:	BP

Mailing:

Mailing Name:	Con Ed
Mailing Contact:	Tom Teeling
Mailing Address 1:	4 IRVING PLACE - 15TH FLOOR
Mailing Address 2:	Not reported
Mailing City,State,Zip:	NEW YORK, NY 10003
Mailing Zip 4:	Not reported
Mailing Country:	USA
Mailing Phone:	2124603770

Manifest Data:

Document ID:	Not reported
Manifest Status:	Not reported
Trans1 State ID:	NJD003812047
Year:	2018
Trans2 State ID:	Not reported
Generator Ship Date:	07/08/2015
Trans1 Recv Date:	07/08/2015
Trans2 Recv Date:	Not reported
TSD Site Recv Date:	07/08/2015
Part A Recv Date:	Not reported
Part B Recv Date:	Not reported
Generator EPA ID:	NYP004803540
Trans1 EPA ID:	Not reported
Trans2 EPA ID:	Not reported
TSDF ID 1:	NJD991291105
TSDF ID 2:	Not reported
Manifest Tracking Number:	002614592GBF

CON ED (Continued) **S119076343**

Import Indicator:	N
Export Indicator:	N
Discr Quantity Indicator:	N
Discr Type Indicator:	N
Discr Residue Indicator:	N
Discr Partial Reject Indicator:	N
Discr Full Reject Indicator:	N
Manifest Ref Number:	Not reported
Alt Facility RCRA ID:	Not reported
Alt Facility Sign Date:	Not reported
MGMT Method Type Code:	H110
Waste Code a:	Lead
Waste Code b:	Not reported
Waste Code c:	Not reported
Waste Code e:	Not reported
Waste Code f:	Not reported
Waste Code g:	Not reported
Waste Code 1:	Not reported
Waste Code 2:	Not reported
Waste Code 3:	Not reported
Waste Code 4:	Not reported
Waste Code 5:	Not reported
Waste Code 6:	Not reported
Quantity:	500
Units:	Pounds
Number of Containers:	1
Container Type:	Cargo tanks (tank trucks)
Handling Method:	Treat
Specific Gravity:	1

AY1016 **CON EDISON** **E MANIFEST** **1031625136**
South **273 BOWERY** **N/A**
1/8-1/4 **NEW YORK, NY 10009**
0.228 mi.
1206 ft. **Site 4 of 17 in cluster AY**

Relative:
Higher

Actual:
42 ft.

E MANIFEST:

Manifest Tracking Number:	017186089FLE
Last Updated Date:	20220830
Shipped Date:	20220603
Received Date:	20220603
Manifest Status:	Corrected
Submission Type:	DataImage5Copy
Origin Type:	Service
Generator EPA ID:	NYR000114579
Generator Name:	Con Edison
Generator Location Street Number:	Not reported
Generator Location Street 1:	273 BOWERY
Generator Location Street 2:	Not reported
Generator Location City:	NEW YORK
Generator Location State:	NY
Generator Location Zip:	10009
Generator Mail Street Number:	Not reported
Generator Mail Street 1:	116 Skyline Dr
Generator Mail Street 2:	Not reported
Generator Mail City:	South Plainfield
Generator Mail Zip:	07080

CON EDISON (Continued) **1031625136**

Generator Mail State:	NJ
Generator Contact Company Name:	Not reported
Designated Facility EPA ID:	NJD991291105
Designated Facility Name:	Clean Earth Of North Jersey
Designated Facility Mail Street Number:	105
Designated Facility Mail Street 1:	Not reported
Designated Facility Mail Street 2:	JACOBUS AVE
Designated Facility Mail City:	KEARNY
Designated Facility Mail Zip:	07032
Designated Facility Mail State:	NJ
Designated Facility Location Street Number:	105
Designated Facility Location Street 1:	JACOBUS AVE
Designated Facility Location Street 2:	Not reported
Designated Facility Location City:	KEARNY
Designated Facility Location Zip:	07032
Designated Facility Location State:	NJ
Designated Facility Contact Company Name:	Not reported
Manifest Residue Indicator:	N
Rejection Indicator:	N

Transporter:

Manifest Tracking Number:	017186089FLE
Transporter Line Number:	1
Transporter EPA ID:	MAD039322250
Transporter Name:	Clean Harbors Environmental Services Inc

Waste Line:

Manifest Tracking Number:	017186089FLE
Waste Line Number:	1
U.S. DOT Hazardous Indicator:	Y
U.S. DOT ID Number:	NA3082
U.S. DOT Description:	Rq, Na3082, Hazardous Waste, Liquid N.O.S., (Lead), 9, Pg Iii (D008)
Non-Hazardous Waste Description:	Not reported
Number of Containers:	1
Container Type Code:	TT
Container Type Description:	Cargo tanks (tank trucks)
Waste Quantity:	150
Quantity Unit of Measure Code:	P
Quantity Unit of Measure Description:	Pounds
Waste Quantity, in Tons:	0.075
Acute Waste Quantity, in Tons:	0
Non-Acute Waste Quantity, in Tons:	0.075
Waste Quantity, in Kilograms:	68.02725
Acute Waste Quantity, in Kilograms:	0
Non-Acute Waste Quantity, in Kilorgrams:	68.02725
Management Method Code:	H110
Management Method Description:	STABILIZATION
Waste Residue Indicator:	N
Quantity Discrepancy Indicator:	N
Waste Type Discrepancy Indicator:	N
Waste Density:	Not reported
Waste Density Unit of Measure Code:	Not reported
Waste Density Unit of Measure Description:	Not reported
Form Code:	Not reported
Form Code Description:	Not reported
Source Code:	Not reported

CON EDISON (Continued) **1031625136**

Source Code Description:	Not reported
Waste Minimization Code:	Not reported
Waste Minimization Code Description:	Not reported
Consent Number:	Not reported
EPA Waste Indicator:	Y
Federal Waste Codes:	D008
Quantity Haz Kg:	68.02725
Quantity Haz Tons:	0.075
Quantity Non Haz Kg:	0
Quantity Non Haz Tons:	0
State Waste Codes:	NY-T

AY1017 **CONSOLIDATED EDISON** **E MANIFEST** **1031637368**
South **273 BOWERY** **N/A**
1/8-1/4 **NEW YORK, NY 10002**
0.228 mi.
1206 ft. **Site 5 of 17 in cluster AY**

Relative: **Higher**

Actual: **42 ft.**

E MANIFEST:

Manifest Tracking Number:	017186007FLE
Last Updated Date:	20220621
Shipped Date:	20220610
Received Date:	20220610
Manifest Status:	Signed
Submission Type:	DataImage5Copy
Origin Type:	Service
Generator EPA ID:	NYR000114579
Generator Name:	Consolidated Edison
Generator Location Street Number:	Not reported
Generator Location Street 1:	273 BOWERY
Generator Location Street 2:	Not reported
Generator Location City:	NEW YORK
Generator Location State:	NY
Generator Location Zip:	10002
Generator Mail Street Number:	Not reported
Generator Mail Street 1:	116 SKYLINE DRIVE
Generator Mail Street 2:	Not reported
Generator Mail City:	SOUTH PLAINFIELD
Generator Mail Zip:	07080
Generator Mail State:	NJ
Generator Contact Company Name:	Not reported
Designated Facility EPA ID:	NJD991291105
Designated Facility Name:	Clean Earth Of North Jersey
Designated Facility Mail Street Number:	105
Designated Facility Mail Street 1:	Not reported
Designated Facility Mail Street 2:	JACOBUS AVE
Designated Facility Mail City:	KEARNY
Designated Facility Mail Zip:	07032
Designated Facility Mail State:	NJ
Designated Facility Location Street Number:	105
Designated Facility Location Street 1:	JACOBUS AVE
Designated Facility Location Street 2:	Not reported
Designated Facility Location City:	KEARNY
Designated Facility Location Zip:	07032
Designated Facility Location State:	NJ
Designated Facility Contact Company Name:	Not reported
Manifest Residue Indicator:	N
Rejection Indicator:	N

CONSOLIDATED EDISON (Continued) **1031637368**

Transporter:
- Manifest Tracking Number: 017186007FLE
- Transporter Line Number: 1
- Transporter EPA ID: MAD039322250
- Transporter Name: Clean Harbors Environmental Services Inc

Waste Line:
- Manifest Tracking Number: 017186007FLE
- Waste Line Number: 1
- U.S. DOT Hazardous Indicator: Y
- U.S. DOT ID Number: NA3082
- U.S. DOT Description: Na3082, Hazardous Waste, Liquid N.O.S., 9, Pg Iii, Rq
- Non-Hazardous Waste Description: Not reported
- Number of Containers: 1
- Container Type Code: TT
- Container Type Description: Cargo tanks (tank trucks)
- Waste Quantity: 1400
- Quantity Unit of Measure Code: P
- Quantity Unit of Measure Description: Pounds
- Waste Quantity, in Tons: 0.7
- Acute Waste Quantity, in Tons: 0
- Non-Acute Waste Quantity, in Tons: 0.7
- Waste Quantity, in Kilograms: 634.921
- Acute Waste Quantity, in Kilograms: 0
- Non-Acute Waste Quantity, in Kilorgrams: 634.921
- Management Method Code: H110
- Management Method Description: STABILIZATION
- Waste Residue Indicator: N
- Quantity Discrepancy Indicator: N
- Waste Type Discrepancy Indicator: N
- Waste Density: Not reported
- Waste Density Unit of Measure Code: Not reported
- Waste Density Unit of Measure Description: Not reported
- Form Code: Not reported
- Form Code Description: Not reported
- Source Code: Not reported
- Source Code Description: Not reported
- Waste Minimization Code: Not reported
- Waste Minimization Code Description: Not reported
- Consent Number: Not reported
- EPA Waste Indicator: Y
- Federal Waste Codes: D008
- Quantity Haz Kg: 634.921
- Quantity Haz Tons: 0.7
- Quantity Non Haz Kg: 0
- Quantity Non Haz Tons: 0
- State Waste Codes: NY-T

AY1018 **CON EDISON** **NJ MANIFEST** **S120673599**
South **279 BOWERY** **N/A**
1/8-1/4 **NEW YORK, NY 10002**
0.228 mi.
1206 ft. **Site 6 of 17 in cluster AY**

Relative:
Higher

Actual:
42 ft.

NJ MANIFEST:

EPA ID:	NYP004803540
Name:	CON EDISON
Address:	279 BOWERY
City,State,Zip:	NEW YORK, NY 10002
County:	Not reported
Mailing Address:	IRVING PL 15TH FL NE
Mailing City,State,Zip:	NEW YORK, NY 10003
Telephone:	Not reported
Emergency Telephone:	Not reported
Contact:	THOMAS TEELING
Comments:	Not reported
SIC Code:	Not reported
County:	NY061
Municipal:	Not reported
Previous EPAID:	Not reported
Generator Flag:	Not reported
Transporter Flag:	Not reported
TSDF Flag:	Not reported
Name Change:	Not reported
Date Change:	Not reported

Manifest Data:

EPA ID:	NYP004803540
Manifest Number:	002614592GBF
Date Shipped:	7/8/2015
TSDF EPA ID:	NJD991291105
Transporter EPA ID:	NJD003812047
Transporter 2 EPA ID:	Not reported
Transporter 3 EPA ID:	Not reported
Transporter 4 EPA ID:	Not reported
Transporter 5 EPA ID:	Not reported
Transporter 6 EPA ID:	Not reported
Transporter 7 EPA ID:	Not reported
Transporter 8 EPA ID:	Not reported
Transporter 9 EPA ID:	Not reported
Transporter 10 EPA ID:	Not reported
Date Trans1 Transported Waste:	Not reported
Date Trans2 Transported Waste:	Not reported
Date Trans3 Transported Waste:	Not reported
Date Trans4 Transported Waste:	Not reported
Date Trans5 Transported Waste:	Not reported
Date Trans6 Transported Waste:	Not reported
Date Trans7 Transported Waste:	Not reported
Date Trans8 Transported Waste:	Not reported
Date Trans9 Transported Waste:	Not reported
Date Trans10 Transported Waste:	Not reported
Date TSDF Received Waste:	Not reported
TSDF EPA Facility Name:	Not reported
QTY Units:	Not reported
Transporter SEQ ID:	Not reported
Transporter-1 Date:	Not reported
Waste SEQ ID:	Not reported
Waste Type Code 2:	Not reported

CON EDISON (Continued) **S120673599**

Waste Type Code 3:	Not reported
Waste Type Code 4:	Not reported
Waste Type Code 5:	Not reported
Waste Type Code 6:	Not reported
Date Accepted:	Not reported
Manifest Discrepancy Type:	Not reported
Data Entry Number:	Not reported
Was Load Rejected:	Not reported
Reason Load Was Rejected:	Not reported

AQ1019 **CON EDISON - MANHATTAN** **E MANIFEST** **1031616602**
SSW **257 ELIZABETH ST** **N/A**
1/8-1/4 **MANHATTAN, NY 10012**
0.229 mi.
1208 ft. **Site 9 of 17 in cluster AQ**

Relative: **Higher**
Actual: **42 ft.**

E MANIFEST:

Manifest Tracking Number:	016281226FLE
Last Updated Date:	20220203
Shipped Date:	20220120
Received Date:	20220120
Manifest Status:	Signed
Submission Type:	DataImage5Copy
Origin Type:	Service
Generator EPA ID:	NYR000114579
Generator Name:	Con Edison - Manhattan
Generator Location Street Number:	Not reported
Generator Location Street 1:	257 ELIZABETH ST
Generator Location Street 2:	Not reported
Generator Location City:	MANHATTAN
Generator Location State:	NY
Generator Location Zip:	10012
Generator Mail Street Number:	Not reported
Generator Mail Street 1:	116 Skyline Drive
Generator Mail Street 2:	Not reported
Generator Mail City:	South Plainfield
Generator Mail Zip:	07080
Generator Mail State:	NJ
Generator Contact Company Name:	Not reported
Designated Facility EPA ID:	NJD991291105
Designated Facility Name:	Clean Earth Of North Jersey
Designated Facility Mail Street Number:	105
Designated Facility Mail Street 1:	Not reported
Designated Facility Mail Street 2:	JACOBUS AVE
Designated Facility Mail City:	KEARNY
Designated Facility Mail Zip:	07032
Designated Facility Mail State:	NJ
Designated Facility Location Street Number:	105
Designated Facility Location Street 1:	JACOBUS AVE
Designated Facility Location Street 2:	Not reported
Designated Facility Location City:	KEARNY
Designated Facility Location Zip:	07032
Designated Facility Location State:	NJ
Designated Facility Contact Company Name:	Not reported
Manifest Residue Indicator:	N
Rejection Indicator:	N

CON EDISON - MANHATTAN (Continued) **1031616602**

Transporter:
- Manifest Tracking Number: 016281226FLE
- Transporter Line Number: 1
- Transporter EPA ID: MAD039322250
- Transporter Name: Clean Harbors Environmental Services Inc

Waste Line:
- Manifest Tracking Number: 016281226FLE
- Waste Line Number: 1
- U.S. DOT Hazardous Indicator: Y
- U.S. DOT ID Number: NA3082
- U.S. DOT Description: Na3082, Hazardous Waste, Liquid N.O.S., 9, Pg Iii, Rq
- Non-Hazardous Waste Description: Not reported
- Number of Containers: 1
- Container Type Code: TT
- Container Type Description: Cargo tanks (tank trucks)
- Waste Quantity: 400
- Quantity Unit of Measure Code: P
- Quantity Unit of Measure Description: Pounds
- Waste Quantity, in Tons: 0.2
- Acute Waste Quantity, in Tons: 0
- Non-Acute Waste Quantity, in Tons: 0.2
- Waste Quantity, in Kilograms: 181.406
- Acute Waste Quantity, in Kilograms: 0
- Non-Acute Waste Quantity, in Kilorgrams: 181.406
- Management Method Code: H110
- Management Method Description: STABILIZATION
- Waste Residue Indicator: N
- Quantity Discrepancy Indicator: N
- Waste Type Discrepancy Indicator: N
- Waste Density: Not reported
- Waste Density Unit of Measure Code: Not reported
- Waste Density Unit of Measure Description: Not reported
- Form Code: Not reported
- Form Code Description: Not reported
- Source Code: Not reported
- Source Code Description: Not reported
- Waste Minimization Code: Not reported
- Waste Minimization Code Description: Not reported
- Consent Number: Not reported
- EPA Waste Indicator: Y
- Federal Waste Codes: D008
- Quantity Haz Kg: 181.406
- Quantity Haz Tons: 0.2
- Quantity Non Haz Kg: 0
- Quantity Non Haz Tons: 0
- State Waste Codes: NY-T

AR1020 **CON EDISON SERVICE BOX: 868** **RCRA NonGen / NLR** **1016969199**
ESE **100 E 4TH ST** **NY MANIFEST** **NYP004428504**
1/8-1/4 **NEW YORK, NY 10003**
0.229 mi.
1209 ft. **Site 11 of 26 in cluster AR**

Relative: **Lower**
Actual: **34 ft.**

RCRA Listings:

Date Form Received by Agency:		20140228
Handler Name:		Con Edison Service Box: 868
Handler Address:		E 4th St
Handler City,State,Zip:		NEW YORK, NY 10003
EPA ID:		NYP004428504
Contact Name:		THOMAS TEELING
Contact Address:		Not reported
Contact City,State,Zip:		Not reported
Contact Telephone:		212-460-3770
Contact Fax:		Not reported
Contact Email:		Not reported
Contact Title:		SENIOR SCIENTIST
EPA Region:		02
Land Type:		Private
Federal Waste Generator Description:		Not a generator, verified
Non-Notifier:		Not reported
Biennial Report Cycle:		Not reported
Accessibility:		Not reported
Active Site Indicator:		Not reported
State District Owner:		Ny
State District:		NYSDEC R2
Mailing Address:		IRVING PL, 15TH FL NE
Mailing City,State,Zip:		NEW YORK, NY 10003
Owner Name:	Not reported	
Owner Type:		Not reported
Operator Name:	Not reported	
Operator Type:		Not reported
Short-Term Generator Activity:		No
Importer Activity:		No
Mixed Waste Generator:		No
Transporter Activity:		No
Transfer Facility Activity:		No
Recycler Activity with Storage:		No
Small Quantity On-Site Burner Exemption:		No
Smelting Melting and Refining Furnace Exemption:		No
Underground Injection Control:		No
Off-Site Waste Receipt:		No
Universal Waste Indicator:		No
Universal Waste Destination Facility:		No
Federal Universal Waste:		No
Active Site State-Reg Handler:		---
Federal Facility Indicator:		Not reported
Hazardous Secondary Material Indicator:		N
Sub-Part K Indicator:		Not reported
2018 GPRA Permit Baseline:		Not on the Baseline
2018 GPRA Renewals Baseline:		Not on the Baseline
202 GPRA Corrective Action Baseline:		No
Subject to Corrective Action Universe:		No
Non-TSDFs Where RCRA CA has Been Imposed Universe:		No
Corrective Action Priority Ranking:		No NCAPS ranking
Environmental Control Indicator:		No
Institutional Control Indicator:		No

CON EDISON SERVICE BOX: 868 (Continued) **1016969199**

Human Exposure Controls Indicator:	N/A
Groundwater Controls Indicator:	N/A
Significant Non-Complier Universe:	No
Unaddressed Significant Non-Complier Universe:	No
Addressed Significant Non-Complier Universe:	No
Significant Non-Complier With a Compliance Schedule Universe:	No
Financial Assurance Required:	Not reported
Handler Date of Last Change:	20141014
Recognized Trader-Importer:	No
Recognized Trader-Exporter:	No
Importer of Spent Lead Acid Batteries:	No
Exporter of Spent Lead Acid Batteries:	No
Recycler Activity Without Storage:	No
Manifest Broker:	No
Sub-Part P Indicator:	No

Historic Generators:

Receive Date:	20140128
Handler Name: CON EDISON SERVICE BOX:	868
Federal Waste Generator Description:	Very Small Quantity Generator (formerly Conditionally-Exempt Small Quantity Generator
State District Owner:	Ny
Large Quantity Handler of Universal Waste:	No
Recognized Trader Importer:	No
Recognized Trader Exporter:	No
Spent Lead Acid Battery Importer:	No
Spent Lead Acid Battery Exporter:	No
Current Record:	No
Non Storage Recycler Activity:	Not reported
Electronic Manifest Broker:	Not reported

Receive Date:	20140228
Handler Name: CON EDISON SERVICE BOX:	868
Federal Waste Generator Description:	Not a generator, verified
State District Owner:	Ny
Large Quantity Handler of Universal Waste:	No
Recognized Trader Importer:	No
Recognized Trader Exporter:	No
Spent Lead Acid Battery Importer:	No
Spent Lead Acid Battery Exporter:	No
Current Record:	Yes
Non Storage Recycler Activity:	Not reported
Electronic Manifest Broker:	Not reported

List of NAICS Codes and Descriptions:

NAICS Codes:	No NAICS Codes Found

Facility Has Received Notices of Violations:

Violations:	No Violations Found

Evaluation Action Summary:

Evaluations:	No Evaluations Found

CON EDISON SERVICE BOX: 868 (Continued) **1016969199**

NY MANIFEST:

EPA ID:	NYP004428504
Country:	USA
Name:	Con Edison
Address:	100 E 4TH ST
Address 2:	Not reported
City,State,Zip:	NEW YORK, NY 10003
Zip 4:	Not reported
Location Address 1:	F/O 100 EAST 4TH ST
Location Address 2:	Not reported
Location City,State,Zip:	NEW YORK, NY 10003
Location Zip 4:	Not reported
Facility Status:	Not reported
Total Tanks:	Not reported
Code:	BP

Mailing:

Mailing Name:	Con Edison
Mailing Contact:	Con Edison
Mailing Address 1:	4 IRVING PLACE
Mailing Address 2:	15TH FL
Mailing City,State,Zip:	NEW YORK, NY 10003
Mailing Zip 4:	Not reported
Mailing Country:	USA
Mailing Phone:	Not reported

Manifest Data:

Document ID:	Not reported
Manifest Status:	Not reported
Trans1 State ID:	NJ0000027193
Year:	2018
Trans2 State ID:	Not reported
Generator Ship Date:	01/28/2014
Trans1 Recv Date:	01/28/2014
Trans2 Recv Date:	Not reported
TSD Site Recv Date:	01/30/2014
Part A Recv Date:	Not reported
Part B Recv Date:	Not reported
Generator EPA ID:	NYP004428504
Trans1 EPA ID:	Not reported
Trans2 EPA ID:	Not reported
TSDF ID 1:	NJD002200046
TSDF ID 2:	Not reported
Manifest Tracking Number:	011692922JJK
Import Indicator:	N
Export Indicator:	N
Discr Quantity Indicator:	N
Discr Type Indicator:	N
Discr Residue Indicator:	N
Discr Partial Reject Indicator:	N
Discr Full Reject Indicator:	N
Manifest Ref Number:	Not reported
Alt Facility RCRA ID:	Not reported
Alt Facility Sign Date:	Not reported
MGMT Method Type Code:	H110
Waste Code a:	Lead
Waste Code b:	Not reported

CON EDISON SERVICE BOX: 868 (Continued) **1016969199**

Waste Code c:	Not reported
Waste Code e:	Not reported
Waste Code f:	Not reported
Waste Code g:	Not reported
Waste Code 1:	Not reported
Waste Code 2:	Not reported
Waste Code 3:	Not reported
Waste Code 4:	Not reported
Waste Code 5:	Not reported
Waste Code 6:	Not reported
Quantity:	500
Units:	Pounds
Number of Containers:	1
Container Type:	Cargo tanks (tank trucks)
Handling Method:	Treat
Specific Gravity:	1

AN1021 **CON ED** **NY Spills** **S117851663**
ENE **119 2ND AVE & 7TH ST** **NY MANIFEST** **N/A**
1/8-1/4 **NEW YORK, NY 10035**
0.229 mi.
1210 ft. **Site 10 of 14 in cluster AN**

Relative: **Lower**

Actual: **34 ft.**

SPILLS:

Name:	EAST VILLAGE BUILDING COLLAPSE
Address:	119 2ND AVE / 121 2ND AVE / 123 2ND AVE
City,State,Zip:	NEW YORK, NY
Spill Number/Closed Date:	1412247 / 2015-04-03
Facility ID:	1412247
Facility Type:	ER
DER Facility ID:	460862
Site ID:	506061
DEC Region:	2
Spill Cause:	Other
Spill Class:	Not reported
SWIS:	3101
Spill Date:	2015-03-26
Investigator:	JBVOUGHT
Referred To:	Not reported
Reported to Dept:	2015-03-26
CID:	Not reported
Water Affected:	Not reported
Spill Source:	Private Dwelling
Spill Notifier:	Local Agency
Cleanup Ceased:	Not reported
Cleanup Meets Std:	False
Last Inspection:	Not reported
Recommended Penalty:	False
UST Trust:	Not reported
Remediation Phase:	0
Date Entered In Computer:	2015-03-30
Spill Record Last Update:	2015-04-08
Spiller Name:	Not reported
Spiller Company:	Not reported
Spiller Address:	Not reported
Spiller Company:	Not reported
Contact Name:	NOT APPLICABLE

CON ED (Continued) **S117851663**

Latitude: Not reported
Longitude: Not reported
DEC Memo: 3/30/15-Vought-Created spill number as need to maintain record of response to NYCEM EOC at the request of Regional Director. Spill notes best summarized by Vought's summary emails from NYC EM EOC to all supervisors as follows: Initial Update from 3/27/15: There have been a total of three building collapses associated with the explosion at the addresses of 119, 121 and 123 Second Avenue. There is also 8 other building vacate orders issued by NYCDOB. NYPD, FDNY and EM are currently determining if whether any seconday human remains searches are or may be necessary so that it may be determined whether the debris is staged or directly loaded and hauled to a disposal facility. EM has requested that DEC, DEP and themselves inspect the two possible staging locations, Randalls Island DPR lot being the primary, and the North end of the EDC South Brooklyn Marine Terminal being the secondary location. Staff has reached out to DEC Water Unit (Southwell) as per the Regional Director to facilitate the possible inspections with DEP and EM, if necessary. The debris will be hauled by private (and not city) contractors and there is currently no estimated time for when debris removal will start. Ongoing discussions of filter fabric use at the site for water filtration and hay bale use for water filtration at the disposal facilities are being held as well. Intial information is that the hay bales may be supplied by DEP and/or DPR. Another Debris Task Force meeting is scheduled for 4pm today. With respect to air monitoring, DEP will be performing monitoring at disposal facilities (if needed) and DEP and DOH have been conducting air monitoring (including asbestos) at the explosion site since yesterday. A thorough search of the PBS and Spills database of the site has been performed and no active tanks were registered at any of the collapse sites. PBS Registrations were however noted for both 125 Second Avenue and 41-43 7th Street and these buildings have been heavily impacted with smoke and water. PBS inspections and or tank tightness testing of these buildings may be necessary (pending discussion with RSE or RD) to ensure that the collapse did not compromise the integrity of the adjacent tank systems. Final Update from 3/27/15: There have been a total of three building collapses at the addresses of 119, 121 and 123 Second Avenue associated with the explosion. There are also 8 other building vacate orders issued by NYCDOB. NYPD, FDNY and EM continue to determine if any seconday human remains searches are or may be necessary which will determine whether the debris is staged at a transfer location for human remain searches or directly loaded/hauled to a

CON ED (Continued) **S117851663**

disposal facility after being
searched for human remains at the site. To ensure an effective waste stream, numerous agencies
including DEC, DEP, EM and HPD are working together to plan for both direct load and haul of debris
to a disposal facility (Cooper Tank and/or 110 Sand) and also taking the site to a transfer
location (Randalls island and/or South Brooklyn Marine Terminal). With respect to the direct load
and haul, DEC is reaching out to HPD's contractors disposal facility (Cooper Tank in Brooklyn) to
walk them through the approval process and determine if whether they are seeking an increase in
storage capacity or an increase in throughput capacity. The secondary direct load and haul location
(110 Sand in Long Island) that closes at 3pm was requested to contact DEC Region 1 (Syed Rahman) to
request an increase in operational hours. As the debris containers have begun to be loaded and
loading is expected to continue through the night, HPD will reach out to 110 Sand to have them
contact Syed Rahman directly to ask if they can take debris to 110 Sand also through the night.
With respect to possibly staging the debris at a transfer location for secondary inspection, NYEM
noted that an inspection of the Randall's Island DPR facility was not necessary due to its prior
use and approval by all agencies during the Park Avenue building collapse. Staff faciliated a site
inpsection to the secondary transfer location at South Brooklyn Marine Terminal that included DEP,
EM and DEC Division of Water Unit and it was agreed by all parties that this location would be
acceptable as well. With respect to air monitoring, DEP will be performing monitoring at disposal
facilities (if needed) and DEP and DOH have been conducting air monitoring (including asbestos) at
the explosion site since yesterday. Staff has sent an email request to DEP for more information on
the air monitoring including results, methods used and agencies that reviewed and approved the
results (eg-NYCDOH). A thorough search of the PBS and Spills database of the site has been
performed and no active tanks were registered at any of the collapse sites. PBS Registrations were
however noted for both 125 Second Avenue and 41-43 7th Street and these buildings have been heavily
impacted with smoke and water. After further discussion with the Regional Engineer and Regional
Spill Engineeer it was determined that PBS inspections of these adjacent facilities are not
warranted at this time. Daily Update from 3/28/15: On 3/27/15, debris removal and transport
operations continued overnight including the transport of a reported nine containers to Allocco
Recycling located in Brooklyn and one reported container taken to Cooper Tank also in Brooklyn.

CON ED (Continued) **S117851663**

Cooper Tank reached capacity with the one additional container and could not accept more debris. On 3/27/15, The Site Management Plan (SMP) for the South Brooklyn Marine Terminal (SBMT) was submitted to, and approved by, the Regional Director as this site was still being considered as an option for waste transfer, if needed. Allocco Recycling was no longer able to accept debris due to the type of waste (eg. debris mixed with household hazardous waste and putrescibles) and the fact that they closed at 2pm on Saturday. On 3/28/15, upon learning that the disposal locations were no longer viable, the Regional Director reached out to Waste Management and Action Environmental for their possible assistance and facilitated a call between HPD and Gateway (agency and their contractor performing the debris removal). Action Environmental after additional facilitation by both the Regional Director and EOC DEC Staff was the selected disposal facility due to: proximal location in the south Bronx, ability to accept all types of waste associated with the collapse, 24 hour/7day a week capabilities, and available capacity to receive the waste. It was a later learned that Action Environmental closes every Saturday at 6pm and reopens every Sunday at 12pm and as such the 12-16 trucks that will be loaded over the night will be stored at either Gateway or the truck rental facility until they can be brought to Action tomorrow at 12pm for disposal (which was approved by the Regional Director during the 4:30 Debris Task Force teleconference). Human remains searches are being performed at the site via removal of approximately 10 cubic yards of soil at a time, spreading it on Second Avenue and then placement into the container/trailer. It has been confirmed that for the majority of the debris, this will be the sole method of searching for remains. As the debris removal is expected to encounter the first floor and basement of 121 Second Avenue tomorrow where two missing persons were last seen, OCME, PD and FDNY requested that a separate area be used to store these materials for secondary human remain searches at a later date. EM, DEC, EDC and DEP agreed that SBMT was the best location due to increased security, privacy, capacity and having an approved SMP. The expected amount of debris taken to this location is 25 twenty cubic yard containers and it will be stored for up to a month. DEP is mobilizing a crew tonight to SDMT to vacuum, clear and protect the basins in expectation this debris will begin to arrive tomorrow.
NYCOEM is also working on acquiring additional bales of hay for additional basin protection at the site. As of 4pm today, 250 cubic yards have been removed from the site. Removal and search operations will continue throughout the night. DEC EOC Staff has sent

CON ED (Continued) **S117851663**

an email request to DEP for
more information on the air monitoring including results, methods used and agencies that reviewed
and approved the results (eg-NYCDOH) and had not yet received a response and will pursue the issue
further. The next Debris Task Force teleconference will be tomorrow, Sunday at 10:30am. Regional
Director attended Debris Task Force teleconference(s) on Sunday 3/29/15.
3/30/15-Vought-Participated in the 10:30am and 4:30pm teleconferences by EM and with all agencies.
Two additional bodies were recovered overnight and one has been identified and the second is in the
process of being identified. Second Avenue will be now open to bus traffic and steps are being
taken (including the installation of jersey barriers and construction fences) to faciliate
pedestrian traffic on the east side of Second Avenue. Four buildings still have vacate orders and
two of these orders lifted resulting in recoccupation as soon as today. To date 46 trailers and 10
containers have been removed from the site for a total of 3,515 cubic yards. Approximately half of
the total debris has been removed to date and debris removal operations will be supervised by HPD
and will continue throughout tonight. Since 3/28/15, all debris has been taken to Action Carting in
the Bronx and no debris has been taken to South Brooklyn Marine Terminal. An insurance company for
one of the property owners has requested to inspect the debris and as some of it has already been
taken to Action Carting, the request is being reviewed by the NYC Law Department. NYCDOH is posting
additional information regarding concerns to air quality on their website. To date no response has
been received from the request to DEP placed by the DEC at the EOC on 3/27/15 regarding methods,
parameters and reviewing agencies of air sampling. Debris removal operations may shut down tomorrow
at 7pm and restart the next day due to union constraints associated with the FDNY Bureau of Fire
Investigation and this will be further evaluated by EM. DEC Spills Staff will attend the 10:30am
and 4:30pm calls tomrrow as per the Regional Director.
3/31/15-Vought-Participated in the 10:30am
teleconference held by NYC EM and with all agencies. NYCT buses have been now allowed on Second
Avenue and debris removal continued throughout the night. Debris removal today, however, has been
slowed as the removal operations are reaching the point where the suspect gas line was located and
as such NYPD and FDNY Fire Marshall are performing additional investigation. To date 75 trailers
and 20 containers have been removed from the site for a total of 4,000 cubic yards. DEP will also
soon cut water service to the collapse sites as all remaining debris is at or below street level.

CON ED (Continued) **S117851663**

Debris removal operations may be suspended this coming weekend due to a holiday weekend (Easter)
and known services associated with a nearby church. As the bodies of the two missing persons were
located, the focus is changing from a search and recovery mode to an evidence collection and
investigation mode . Spotters are, however, still on-site examining debris as it is being removed
for any evidence of further unknown human remains. Two vacate orders remain for adjacent buildings
and one partial vacate order in in place for an adjacent commercial location. DEC Spills staff will
participate in the 4:30 conference call from the field and include in tomorrow's daily update.
3/31/15-Vought-Vought and Regional Director called in and due to limited number of parties, NYC EM
cancelled call. 4/1/15-Vought-Missed call at 10am and 4:30 interagency was cancelled. Received
forwarded Debris Task Force call at 10:30am notes from RD that noted Debris Task Force Call Notes
April 1, 2015 10:30 AM. FDNY and PD are still conducting investigations. 180 cubic yards of debris
has been removed from the site as of 0900. 4095 cubic yards have been removed from the site to the
transfer facility. Approximately 45 to 55 percent remains. Debris operations: Friday operations
will be suspended at 1600. Saturday operations will be from 0700 to 1600. Sunday operations for the
day will be suspended. HPD is still looking into service schedules of nearby houses of worship
which may change operation times. There will be no 4:30 debris call this afternoon.
4/2/14-Vought-Participated in 10am inter-agency call. Debris removal continues at a slower rate as
the site is being considered a crime scene and they are also reaching the basement levels of the
building where the gas connections lead into the former buildings. Another lane has been opened for
vehicle traffic on Second Avenue for a total of two open lanes so far (other lane is for NYCT
buses). Reception Center is being moved from Tompkins Square Library to Community Board 3. Six
businesses remain closed and only one more missing pet is being looked for. Two complete vacate
orders are still in place (for 125 Second Avenue and 41 East 7th Street). To date approximately
4,400 cubic yards of debris have been removed and taken to Action Carting in the Bronx. Excavations
of debris are now at basement levels in all three collapse sites and approximately 66% of the total
debris has been removed. Vought sent an email request on 3/27 to DEP at the EOC for methods,
parameters and reviewing agencies for air monitoring data and received no reply. Vought sent a
request for an update today to DEP and received a reply from DEP (with cc to DEP Commissioner
Licata) that all results are negative . Vought will follow up with

CON ED (Continued) **S117851663**

Regional Director on whether
more specific information is necessary with respect to the East
Village air monitoring or whether
the request can be used as an example during the next EM-DEC meeting
to discuss general response
planning and communcations. The frequency of the twice per day
inter-agency calls has been
decreasing due to scaling back of operations and restoration of
services. Vought discussed daily
updates with Regional Director and she noted that they were no longer
necessary and as such Vought
to send this update as last update to all. Vought will continue to
participate in inter-agency
calls as requested by Regional Director, who may also be continuing to
participate in Debris Task
Force calls. 4/2/15-Vought-Sent email to DEP Thomas Votta that Tom,
Any updates on the below email
regarding the air monitoring at the East Village Building collapse?
The DEC is eagerly awaiting the
information as there was a recent high level discussion between our
Regional Director and EM
Commissioner Esposito regarding air monitoring (including methods,
parameters measured and agencies
involved) during large scale events in New York City.Thanks. DEP Votta
replied that effrey, I'm not
sure I'm on vacation, but let me see what I can find out..Ryan find
out for Jeffrey what's going on
with the air samples. See below. DEP Votta forwarded email to DEC
Fanklyn Crowley who sent email to
DEP Commissioner Licata and DEC Carlstein Lutchmedial that Any updates
on air quality . DEC
Lutchmedial replied that All results are negative . Vought sent email
to Regional Director with cc
to DEC Austin, DEC Lieblich and DEC Flint that Venetia, As you can see
our request for an update on
the methods, parameters and reviewing agencies for the air monitoring
data resulted in a reply from
DEP below solely that All results are negative with a copy to DEP
Commissioner Licata. As per our
last meeting with EM Commissioner Esposito we noted that we would like
to enhance our communication
with all agencies regarding these measurements during large scale
events in NYC. Two questions for
you: Should I follow up to get more specific details for the air
monitoring for the East Village
building collapse, or is all results are negative acceptable for this
incident? Should we use this
as an example of difficulties associated with this topic during our
next EM/DEC meeting? Thanks.
The Regional Director then sent an email to Commissioner Licata that
Reaching out to you as I don't
recognize your staff members' names below. We're looking to understand
what parameters DEP measured
at the collapse site and if there is data you could share with us. Our
interest is purely
'academic' and we wouldn't distribute it any further. Response from
DEP staff is that all results

CON ED (Continued) **S117851663**

are negative, which is of course good news, but we'd appreciate the detail! Thanks. Regional
Director then received reply from DEP Commissioner Licata that Monitoring for asbestos since day
one. We also monitored for CO and VOCs on first night. We monitored during firefighting and debris
handling. We just cut back yesterday to (I think 5 from 10) monitoring sites. See attached, but
also trying to post daily to website. Vought added air monitoring data to D2.
4/3/15-Vought-Forwarded air monitoring data to DEC Austin, DEC John, DEC Lieblich and DEC Flint
with cc to RD. Spoke with DEC Austin and this spill closed as non-petroleum spill and no
involvement of Spills Unit besides Vought on debris issues.
4/6/15-Vought-Continued to participate
in 10am inter-agency calls. During call today following was noted: investigation by FDNY Fire
Marshall and NYPD has begun as excavation has reached location of suspect gas line that caused
explosin and collapse. Two lanes are still open on Second Avenue and site work will continue till
4pm. Electric service being restored to 125 Second Avenue and residents are being escorted for
discrete time periods into 125 Second Avenue and 41 East 7th street so that they may have access to
their personal possessions. Reception Center will be open at noon, 7 households are still in hotels
and to date 93 tractor trailers of debris have been removed for a total of 4800 cubic yards.
4/7/15-Vought-10am inter-agency call. FNDY Fire Marshalls doing pressure check on gas lines with
Con Edison which must occur before any further debris removal due to proximity of debris removal
operations to gas lines. No other site activity occurred as such other than door repair to 125
Second Avenue and 41 East 7th Street. Reception Center will be scaled down after approval of
Mayor's Office is provided and 5 households still in hotels.
4/8/15-Vought-Sent email request to RD
that due to upcoming vacation and reducing scope of work related to investigation and reducing
debris, that Vought no longer participate in 10am calls and RD replied with approval to no longer
participate and also to send email to EM Planning Section that DEC will no longer be on 10am
inter-agency calls and they could reach out to her for any additional information.

Remarks: DEC Regional Director and RSE received notification as part of an All Call from NYC Emergency Management(EM) that three buildings collapsed due to an explosion and fire. DEC Staff (Vought) requested to attend EM EOC as per Regional Director to faciliate debris disposal indoor air concerns and any potential petroleum issues.

All Materials:
Site ID: 506061
Operable Unit ID: 1255374
Operable Unit: 01

CON ED (Continued) **S117851663**

Material ID:	2258108
Material Code:	0047A
Material Name:	debris
Case No.:	Not reported
Material FA:	Other
Quantity:	Not reported
Units:	Not reported
Recovered:	Not reported
Resource Affected:	Not reported
Oxygenate:	Not reported

NY MANIFEST:

EPA ID:	NYP004761243
Country:	USA
Name:	Con Ed
Address:	119 2ND AVE & 7TH ST
Address 2:	Not reported
City,State,Zip:	NEW YORK, NY 10035
Zip 4:	Not reported
Location Address 1:	119 2ND AVE & 7TH ST
Location Address 2:	Not reported
Location City,State,Zip:	NEW YORK, NY 10035
Location Zip 4:	Not reported
Facility Status:	Not reported
Total Tanks:	Not reported
Code:	BP

Mailing:

Mailing Name:	Con Ed
Mailing Contact:	Theresa Burkard
Mailing Address 1:	4 IRVING PL 15TH FL NE
Mailing Address 2:	Not reported
Mailing City,State,Zip:	NEW YORK, NY 10003
Mailing Zip 4:	Not reported
Mailing Country:	USA
Mailing Phone:	2124602262

AR1022 **59-61 E 3 ST ASSOC** **NY AST** **U003384283**
ESE **59-61 EAST 3RD STREET** **N/A**
1/8-1/4 **NEW YORK, NY 10003**
0.229 mi.
1210 ft. **Site 12 of 26 in cluster AR**

Relative:
Lower

Actual:
35 ft.

AST:

Name:	59-61 E 3 ST ASSOC
Address:	59-61 EAST 3RD STREET
City,State,Zip:	NEW YORK, NY 10003
Region:	STATE
DEC Region:	2
Site Status:	Unregulated/Closed
Facility Id:	2-090174
Program Type:	PBS
UTM X:	585368.60096
UTM Y:	4508758.69696
Expiration Date:	N/A
Site Type:	Apartment Building/Office Building

59-61 E 3 ST ASSOC (Continued) **U003384283**

Affiliation Records:

Site Id:	2180
Affiliation Type:	Facility Owner
Company Name:	59-61 E 3 ST ASSOC
Contact Type:	PARTNER
Contact Name:	JEFFREY BROWN
Address1:	45 WHITE ST
Address2:	Not reported
City:	NEW YORK
State:	NY
Zip Code:	10013
Country Code:	001
Phone:	(212) 219-3944
EMail:	Not reported
Fax Number:	Not reported
Modified By:	NRLOMBAR
Date Last Modified:	2012-03-12

Site Id:	2180
Affiliation Type:	Mail Contact
Company Name:	EJ REALTY
Contact Type:	Not reported
Contact Name:	SUPERINTENDENT
Address1:	45 WHITE STREET
Address2:	Not reported
City:	NEW YORK
State:	NY
Zip Code:	10013
Country Code:	001
Phone:	(212) 219-3944
EMail:	EJR10013@YAHOO.COM
Fax Number:	Not reported
Modified By:	NRLOMBAR
Date Last Modified:	2012-03-12

Site Id:	2180
Affiliation Type:	Facility Operator
Company Name:	59-61 E 3 ST ASSOC
Contact Type:	Not reported
Contact Name:	ANDY
Address1:	Not reported
Address2:	Not reported
City:	Not reported
State:	NN
Zip Code:	Not reported
Country Code:	001
Phone:	(212) 777-2269
EMail:	Not reported
Fax Number:	Not reported
Modified By:	NRLOMBAR
Date Last Modified:	2012-02-17

Site Id:	2180
Affiliation Type:	Emergency Contact
Company Name:	59-61 E 3 ST ASSOC
Contact Type:	Not reported
Contact Name:	CRISTINA

59-61 E 3 ST ASSOC (Continued) **U003384283**

Address1:	Not reported
Address2:	Not reported
City:	Not reported
State:	NN
Zip Code:	Not reported
Country Code:	001
Phone:	(212) 777-2269
EMail:	Not reported
Fax Number:	Not reported
Modified By:	TRANSLAT
Date Last Modified:	2004-03-04

Tank Info:

Tank Number:	001
Tank Id:	3462
Material Code:	0001
Common Name of Substance:	#2 Fuel Oil (On-Site Consumption)

Equipment Records:

A00 - Tank Internal Protection - None
D01 - Pipe Type - Steel/Carbon Steel/Iron
H00 - Tank Leak Detection - None
L09 - Piping Leak Detection - Exempt Suction Piping
G00 - Tank Secondary Containment - None
J02 - Dispenser - Suction Dispenser
B00 - Tank External Protection - None
C00 - Pipe Location - No Piping
F00 - Pipe External Protection - None
I04 - Overfill - Product Level Gauge (A/G)

Tank Location:	Aboveground - contact with soil.... Tank bottom rests on soil, allowing no visual inspection.
Tank Type:	Steel/Carbon Steel/Iron
Tank Status:	Closed - Removed
Pipe Model:	Not reported
Install Date:	06/26/1950
Capacity Gallons:	4000
Tightness Test Method:	NN
Date Test:	Not reported
Next Test Date:	Not reported
Date Tank Closed:	01/28/2012
Register:	True
Modified By:	MJGRIFFI
Last Modified:	05/09/2022
Material Name:	#2 fuel oil (on-site consumption)

AZ1023 **SELF RELIANCE NY FEDL CR UN** **NY AST** **U004048262**
East **108 SECOND AVENUE** **N/A**
1/8-1/4 **NEW YORK, NY 10003**
0.230 mi.
1212 ft. **Site 17 of 24 in cluster AZ**

Relative: **Lower**
Actual: **33 ft.**

AST:

Name:	SELF RELIANCE NY FEDL CR UN
Address:	108 SECOND AVENUE
City,State,Zip:	NEW YORK, NY 10003
Region:	STATE

SELF RELIANCE NY FEDL CR UN (Continued) **U004048262**

DEC Region:	2
Site Status:	Unregulated/Closed
Facility Id:	2-090182
Program Type:	PBS
UTM X:	585442.96502
UTM Y:	4509007.47298
Expiration Date:	N/A
Site Type:	Other

Affiliation Records:

Site Id:	2181
Affiliation Type:	Facility Owner
Company Name:	SELF RELIANCE NY FEDL CR UN
Contact Type:	Not reported
Contact Name:	Not reported
Address1:	108 SECOND AVE
Address2:	Not reported
City:	NEW YORK
State:	NY
Zip Code:	10003
Country Code:	001
Phone:	(212) 473-7310
EMail:	Not reported
Fax Number:	Not reported
Modified By:	TRANSLAT
Date Last Modified:	2004-03-04

Site Id:	2181
Affiliation Type:	Mail Contact
Company Name:	SELF RELIANCE NY FEDL CR UN
Contact Type:	Not reported
Contact Name:	SUPER FACILITY MANAGER
Address1:	108 SECOND AVE
Address2:	Not reported
City:	NEW YORK
State:	NY
Zip Code:	10003
Country Code:	001
Phone:	(212) 473-7310
EMail:	Not reported
Fax Number:	Not reported
Modified By:	TRANSLAT
Date Last Modified:	2004-03-04

Site Id:	2181
Affiliation Type:	Facility Operator
Company Name:	SELF RELIANCE NY FEDL CR UN
Contact Type:	Not reported
Contact Name:	SELF RELIANCE NY FEDL CR UN
Address1:	Not reported
Address2:	Not reported
City:	Not reported
State:	NN
Zip Code:	Not reported
Country Code:	001
Phone:	(212) 473-7310
EMail:	Not reported
Fax Number:	Not reported

SELF RELIANCE NY FEDL CR UN (Continued) **U004048262**

Modified By:	TRANSLAT
Date Last Modified:	2004-03-04
Site Id:	2181
Affiliation Type:	Emergency Contact
Company Name:	SELF RELIANCE NY FEDL CR UN
Contact Type:	Not reported
Contact Name:	COASTAL PETROLEUM TANK CORP
Address1:	Not reported
Address2:	Not reported
City:	Not reported
State:	NN
Zip Code:	Not reported
Country Code:	001
Phone:	(212) 475-4263
EMail:	Not reported
Fax Number:	Not reported
Modified By:	TRANSLAT
Date Last Modified:	2004-03-04

Tank Info:

Tank Number:	001
Tank Id:	3463
Material Code:	0001
Common Name of Substance:	#2 Fuel Oil (On-Site Consumption)

Equipment Records:

	B05 - Tank External Protection - Jacketed
	F00 - Pipe External Protection - None
	G00 - Tank Secondary Containment - None
	A00 - Tank Internal Protection - None
	H00 - Tank Leak Detection - None
	C01 - Pipe Location - Aboveground
	D10 - Pipe Type - Copper
	I04 - Overfill - Product Level Gauge (A/G)
Tank Location:	Aboveground - contact with soil.... Tank bottom rests on soil, allowing no visual inspection.
Tank Type:	Steel/Carbon Steel/Iron
Tank Status:	Closed - Removed
Pipe Model:	Not reported
Install Date:	Not reported
Capacity Gallons:	2000
Tightness Test Method:	NN
Date Test:	Not reported
Next Test Date:	Not reported
Date Tank Closed:	06/01/1995
Register:	True
Modified By:	MJGRIFFI
Last Modified:	05/09/2022
Material Name:	#2 fuel oil (on-site consumption)

AP1024 **ROADWAY/PARKING LOT** **NY LTANKS** **S107523245**
West **110 BLEECKER ST** **N/A**
1/8-1/4 **MANHATTAN, NY**
0.230 mi.
1213 ft. **Site 4 of 4 in cluster AP**

Relative: **Lower**

Actual: **31 ft.**

LTANKS:

Name:	ROADWAY/PARKING LOT
Address:	110 BLEECKER ST
City,State,Zip:	MANHATTAN, NY
Spill Number/Closed Date:	0511206 / 2006-01-24
Facility ID:	0511206
Site ID:	357309
Spill Date:	2005-12-26
Spill Cause:	Tank Failure
Spill Source:	Private Dwelling
Spill Class:	D3
Cleanup Ceased:	Not reported
SWIS:	3101
Investigator:	SFRAHMAN
Referred To:	Not reported
Reported to Dept:	2005-12-26
CID:	409
Water Affected:	Not reported
Spill Notifier:	Fire Department
Last Inspection:	Not reported
Recommended Penalty:	False
Meets Standard:	False
UST Involvement:	False
Remediation Phase:	0
Date Entered In Computer:	2005-12-26
Spill Record Last Update:	2006-01-24
Spiller Name:	EDISON TORRES
Spiller Company:	WASHINGTON SOUTH APARTMEN
Spiller Address:	110 BLEECKER ST
Spiller County:	001
Spiller Contact:	SCOTT SARNELL
Spiller Phone:	(347) 203-6886
Spiller Extention:	Not reported
DEC Region:	2
DER Facility ID:	307336
Latitude:	Not reported
Longitude:	Not reported
DEC Memo:	Rahman responded to the site. Duplicate to spill #0511209 12/27/05-Sharif// I responded to the site around 5:00 PM yesterday.There is a mobile boiler unit operated by Easco,(718)378-3000.The tank is AST,4000 gallons.The gauge on the oil line that goes to boiler broke and spilled unidentified amt. of #2 oil on the street that went to two Con Edison manhole.NYC FD responded to the site and put speedy dry on the street and side walk. Easco crews were at the site to do the residual clean up.
Remarks:	OUTDOOR MOBILE TANK. SHUT DOWN TANK. SOME LEAKED INTO CON ED TRANSFORMER. 80 GAL SPILLED OUTSIDE. CLEAN UP IN PROCESS AND PUMPING INTO DRUMS WITR SPEEDY DRY.

All Materials:

Site ID:	357309
Operable Unit ID:	1114586
Operable Unit:	01
Material ID:	2104653

ROADWAY/PARKING LOT (Continued) **S107523245**

Material Code:	0001A
Material Name:	#2 fuel oil
Case No.:	Not reported
Material FA:	Petroleum
Quantity:	80.00
Units:	G
Recovered:	.00
Resource Affected:	Soil
Oxygenate:	Not reported

AN1025 **A.B. IBIBASSI REALTY CO** **NY AST** **A100359428**
ENE **26 ST MARKS PL** **N/A**
1/8-1/4 **NEW YORK, NY 10003**
0.230 mi.
1214 ft. **Site 11 of 14 in cluster AN**

Relative: **Lower**
Actual: **36 ft.**

AST:

Name:	A.B. IBIBASSI REALTY CO
Address:	26 ST MARKS PL
City,State,Zip:	NEW YORK, NY 10003
Region:	STATE
DEC Region:	2
Site Status:	Active
Facility Id:	2-611722
Program Type:	PBS
UTM X:	585404.20491
UTM Y:	4509153.08260
Expiration Date:	07/24/2026
Site Type:	Apartment Building/Office Building

Affiliation Records:

Site Id:	458947
Affiliation Type:	Mail Contact
Company Name:	A.B. ILIBASSI REALTY CO.
Contact Type:	MANAGER
Contact Name:	THOMAS J. CARACCIO
Address1:	PO BOX 3557
Address2:	Not reported
City:	NEW HYDE PARK
State:	NY
Zip Code:	11040
Country Code:	001
Phone:	(718) 343-1337
EMail:	TOMC@VIKMGT.COM
Fax Number:	Not reported
Modified By:	ACDANIEL
Date Last Modified:	2021-06-09

Site Id:	458947
Affiliation Type:	Facility Operator
Company Name:	A.B. IBIBASSI REALTY CO
Contact Type:	Not reported
Contact Name:	LENIN ENAMORADO
Address1:	Not reported
Address2:	Not reported
City:	Not reported
State:	NN

A.B. IBIBASSI REALTY CO (Continued) **A100359428**

Zip Code:	Not reported
Country Code:	001
Phone:	(212) 529-1614
EMail:	Not reported
Fax Number:	Not reported
Modified By:	BVCAMPBE
Date Last Modified:	2011-12-13

Site Id:	458947
Affiliation Type:	Emergency Contact
Company Name:	A.B. ILIBASSI REALTY CO.
Contact Type:	Not reported
Contact Name:	LENIN ENAMORADO
Address1:	Not reported
Address2:	Not reported
City:	Not reported
State:	NN
Zip Code:	Not reported
Country Code:	999
Phone:	(212) 529-1614
EMail:	Not reported
Fax Number:	Not reported
Modified By:	MRBARROW
Date Last Modified:	2016-06-15

Site Id:	458947
Affiliation Type:	Facility Owner
Company Name:	A.B. ILIBASSI REALTY CO.
Contact Type:	MANAGER
Contact Name:	THOMAS J. CARACCIO
Address1:	P.O. BOX 3557
Address2:	Not reported
City:	NEW HYDE PARK
State:	NY
Zip Code:	11040
Country Code:	001
Phone:	(718) 343-1336
EMail:	TOMC@VIKMGT.COM
Fax Number:	Not reported
Modified By:	ACDANIEL
Date Last Modified:	2021-06-09

Tank Info:

Tank Number:	001
Tank Id:	241969
Material Code:	0001
Common Name of Substance:	#2 Fuel Oil (On-Site Consumption)

Equipment Records:

B05 - Tank External Protection - Jacketed
I05 - Overfill - Vent Whistle
A00 - Tank Internal Protection - None
D01 - Pipe Type - Steel/Carbon Steel/Iron
E00 - Piping Secondary Containment - None
F01 - Pipe External Protection - Painted/Asphalt Coating

A.B. IBIBASSI REALTY CO (Continued) **A100359428**

G03 - Tank Secondary Containment - Vault (w/o access)
K00 - Spill Prevention - None
L09 - Piping Leak Detection - Exempt Suction Piping
G01 - Tank Secondary Containment - Diking (Aboveground)
H06 - Tank Leak Detection - Impervious Barrier/Concrete Pad (A/G)
H08 - Tank Leak Detection - Weep holes in Vaults with no access for inspection
J02 - Dispenser - Suction Dispenser
C01 - Pipe Location - Aboveground
I04 - Overfill - Product Level Gauge (A/G)

Tank Location:	Aboveground - contact with impervious barrier... Tank bottom rests on impervious barrier, allowing visual indication of leaks.
Tank Type:	Steel/Carbon Steel/Iron
Tank Status:	In Service
Pipe Model:	Not reported
Install Date:	04/01/1953
Capacity Gallons:	1500
Tightness Test Method:	NN
Date Test:	Not reported
Next Test Date:	Not reported
Date Tank Closed:	Not reported
Register:	True
Modified By:	MJGRIFFI
Last Modified:	05/09/2022
Material Name:	#2 fuel oil (on-site consumption)

BB1026 **NYCT - 2ND AVE STATION F LINE** **RCRA NonGen / NLR** **1004761882**
SSE **2ND AVE & HOUSTON ST COR** **NY MANIFEST** **NYR000091355**
1/8-1/4 **NEW YORK, NY 10002**
0.230 mi.
1216 ft. **Site 1 of 2 in cluster BB**

Relative: **Lower**
Actual: **41 ft.**

RCRA Listings:

Date Form Received by Agency:	20070101
Handler Name:	Nyct - 2nd Ave Station F Line
Handler Address:	2nd Ave & Houston St Cor
Handler City,State,Zip:	NEW YORK, NY 10002
EPA ID:	NYR000091355
Contact Name:	JAMES CRANDALL
Contact Address:	JAY ST ROOM 819
Contact City,State,Zip:	BROOKLYN, NY 11201
Contact Telephone:	718-243-4581
Contact Fax:	Not reported
Contact Email:	Not reported
Contact Title:	Not reported
EPA Region:	02
Land Type:	Municipal
Federal Waste Generator Description:	Not a generator, verified
Non-Notifier:	Not reported
Biennial Report Cycle:	Not reported
Accessibility:	Not reported
Active Site Indicator:	Not reported
State District Owner:	Ny
State District:	NYSDEC R2
Mailing Address:	JAY ST ROOM 819
Mailing City,State,Zip:	BROOKLYN, NY 11201
Owner Name:	New York City Transit
Owner Type:	Municipal

NYCT - 2ND AVE STATION F LINE (Continued) **1004761882**

Operator Name:	New York City Transit
Operator Type:	Municipal
Short-Term Generator Activity:	No
Importer Activity:	No
Mixed Waste Generator:	No
Transporter Activity:	No
Transfer Facility Activity:	No
Recycler Activity with Storage:	No
Small Quantity On-Site Burner Exemption:	No
Smelting Melting and Refining Furnace Exemption:	No
Underground Injection Control:	No
Off-Site Waste Receipt:	No
Universal Waste Indicator:	No
Universal Waste Destination Facility:	No
Federal Universal Waste:	No
Active Site State-Reg Handler:	---
Federal Facility Indicator:	Not reported
Hazardous Secondary Material Indicator:	N
Sub-Part K Indicator:	Not reported
2018 GPRA Permit Baseline:	Not on the Baseline
2018 GPRA Renewals Baseline:	Not on the Baseline
202 GPRA Corrective Action Baseline:	No
Subject to Corrective Action Universe:	No
Non-TSDFs Where RCRA CA has Been Imposed Universe:	No
Corrective Action Priority Ranking:	No NCAPS ranking
Environmental Control Indicator:	No
Institutional Control Indicator:	No
Human Exposure Controls Indicator:	N/A
Groundwater Controls Indicator:	N/A
Significant Non-Complier Universe:	No
Unaddressed Significant Non-Complier Universe:	No
Addressed Significant Non-Complier Universe:	No
Significant Non-Complier With a Compliance Schedule Universe:	No
Financial Assurance Required:	Not reported
Handler Date of Last Change:	20150414
Recognized Trader-Importer:	No
Recognized Trader-Exporter:	No
Importer of Spent Lead Acid Batteries:	No
Exporter of Spent Lead Acid Batteries:	No
Recycler Activity Without Storage:	No
Manifest Broker:	No
Sub-Part P Indicator:	No

Hazardous Waste Summary:

Waste Code:	D000
Waste Description:	Not Defined
Waste Code:	D008
Waste Description:	Lead

Handler - Owner Operator:

Owner/Operator Indicator:	Operator
Owner/Operator Name:	NEW YORK CITY TRANSIT
Legal Status:	Municipal
Date Became Current:	20010101

NYCT - 2ND AVE STATION F LINE (Continued) **1004761882**

Date Ended Current:	Not reported
Owner/Operator Address:	370 JAY ST ROOM 819
Owner/Operator City,State,Zip:	BROOKLYN, NY 11201
Owner/Operator Telephone:	718-243-4581
Owner/Operator Telephone Ext:	Not reported
Owner/Operator Fax:	Not reported
Owner/Operator Email:	Not reported
Owner/Operator Indicator:	Owner
Owner/Operator Name: NEW YORK CITY TRANSIT	
Legal Status:	Municipal
Date Became Current:	20010101
Date Ended Current:	Not reported
Owner/Operator Address:	370 JAY ST ROOM 819
Owner/Operator City,State,Zip:	BROOKLYN, NY 11201
Owner/Operator Telephone:	718-243-4581
Owner/Operator Telephone Ext:	Not reported
Owner/Operator Fax:	Not reported
Owner/Operator Email:	Not reported
Owner/Operator Indicator:	Owner
Owner/Operator Name: NEW YORK CITY TRANSIT	
Legal Status:	Municipal
Date Became Current:	Not reported
Date Ended Current:	Not reported
Owner/Operator Address:	370 JAY ST ROOM 819
Owner/Operator City,State,Zip:	BROOKLYN, NY 11201
Owner/Operator Telephone:	718-243-4581
Owner/Operator Telephone Ext:	Not reported
Owner/Operator Fax:	Not reported
Owner/Operator Email:	Not reported

Historic Generators:

Receive Date:	20060101
Handler Name: NYCT - 2ND AVE STATION F LINE	
Federal Waste Generator Description:	Not a generator, verified
State District Owner:	Ny
Large Quantity Handler of Universal Waste:	No
Recognized Trader Importer:	No
Recognized Trader Exporter:	No
Spent Lead Acid Battery Importer:	No
Spent Lead Acid Battery Exporter:	No
Current Record:	No
Non Storage Recycler Activity:	Not reported
Electronic Manifest Broker:	Not reported
Receive Date:	20070101
Handler Name: NYCT - 2ND AVE STATION F LINE	
Federal Waste Generator Description:	Not a generator, verified
State District Owner:	Ny
Large Quantity Handler of Universal Waste:	No
Recognized Trader Importer:	No
Recognized Trader Exporter:	No
Spent Lead Acid Battery Importer:	No
Spent Lead Acid Battery Exporter:	No
Current Record:	Yes
Non Storage Recycler Activity:	Not reported

NYCT - 2ND AVE STATION F LINE (Continued) **1004761882**

Electronic Manifest Broker: Not reported

Receive Date: 20001115
Handler Name: NYCT - 2ND AVE STATION F LINE
Federal Waste Generator Description: Small Quantity Generator
State District Owner: Ny
Large Quantity Handler of Universal Waste: No
Recognized Trader Importer: No
Recognized Trader Exporter: No
Spent Lead Acid Battery Importer: No
Spent Lead Acid Battery Exporter: No
Current Record: No
Non Storage Recycler Activity: Not reported
Electronic Manifest Broker: Not reported

List of NAICS Codes and Descriptions:
NAICS Codes: No NAICS Codes Found

Facility Has Received Notices of Violations:
Violations: No Violations Found

Evaluation Action Summary:
Evaluations: No Evaluations Found

NY MANIFEST:
EPA ID: NYR000091355
Country: USA
Name: Nycta
Address: 2ND AVE & HOUSTON ST COR
Address 2: Not reported
City,State,Zip: NEW YORK, NY 10002
Zip 4: Not reported
Location Address 1: 2ND AVE 7 HUDSON ST
Location Address 2: Not reported
Location City,State,Zip: NEW YORK, NY 10001
Location Zip 4: Not reported
Facility Status: Not reported
Total Tanks: Not reported
Code: BP

Mailing:
Mailing Name: Nycta
Mailing Contact: Hector Nieves
Mailing Address 1: 370 JAY ST RM 819
Mailing Address 2: Not reported
Mailing City,State,Zip: BROOKLYN, NY 11201
Mailing Zip 4: Not reported
Mailing Country: USA
Mailing Phone: 7182434227

Manifest Data:
Document ID: NJA3179090
Manifest Status: Not reported
Trans1 State ID: H10376

NYCT - 2ND AVE STATION F LINE (Continued) **1004761882**

Year:	2000
Trans2 State ID:	H10376
Generator Ship Date:	11/27/2000
Trans1 Recv Date:	11/27/2000
Trans2 Recv Date:	11/28/2000
TSD Site Recv Date:	11/28/2000
Part A Recv Date:	Not reported
Part B Recv Date:	Not reported
Generator EPA ID:	NYR000091355
Trans1 EPA ID:	NJD003812047
Trans2 EPA ID:	NJD003812047
TSDF ID 1:	NJD002200046
TSDF ID 2:	Not reported
Manifest Tracking Number:	Not reported
Import Indicator:	Not reported
Export Indicator:	Not reported
Discr Quantity Indicator:	Not reported
Discr Type Indicator:	Not reported
Discr Residue Indicator:	Not reported
Discr Partial Reject Indicator:	Not reported
Discr Full Reject Indicator:	Not reported
Manifest Ref Number:	Not reported
Alt Facility RCRA ID:	Not reported
Alt Facility Sign Date:	Not reported
MGMT Method Type Code:	Not reported
Waste Code 1:	Lead
Waste Code 2:	Not reported
Waste Code 3:	Not reported
Waste Code 4:	Not reported
Waste Code 5:	Not reported
Waste Code 6:	Not reported
Quantity:	00237
Units:	Pounds
Number of Containers:	002
Container Type:	Metal drums, barrels, kegs
Handling Method:	Treat
Specific Gravity:	01.00

AY1027 **CON EDISON SERVICE BOX: 37071** **RCRA NonGen / NLR** **1016973447**
SSE **97-103 E HOUSTON ST & BOWERY E OF** **NY MANIFEST** **NYP004472502**
1/8-1/4 **NEW YORK, NY 10012**
0.230 mi.
1216 ft. **Site 7 of 17 in cluster AY**

Relative:
Higher

Actual:
42 ft.

RCRA Listings:

Date Form Received by Agency:	20140419
Handler Name:	Con Edison Service Box: 37071
Handler Address:	E Houston St & Bowery E Of
Handler City,State,Zip:	NEW YORK, NY 10012
EPA ID:	NYP004472502
Contact Name:	THOMAS TEELING
Contact Address:	Not reported
Contact City,State,Zip:	Not reported
Contact Telephone:	212-460-3770
Contact Fax:	Not reported
Contact Email:	Not reported
Contact Title:	SENIOR SCIENTIST

CON EDISON SERVICE BOX: 37071 (Continued) **1016973447**

EPA Region:		02
Land Type:		Private
Federal Waste Generator Description:		Not a generator, verified
Non-Notifier:		Not reported
Biennial Report Cycle:		Not reported
Accessibility:		Not reported
Active Site Indicator:		Not reported
State District Owner:		Ny
State District:		NYSDEC R2
Mailing Address:		IRVING PL, 15TH FL NE
Mailing City,State,Zip:		NEW YORK, NY 10003
Owner Name:	Not reported	
Owner Type:		Not reported
Operator Name:	Not reported	
Operator Type:		Not reported
Short-Term Generator Activity:		No
Importer Activity:		No
Mixed Waste Generator:		No
Transporter Activity:		No
Transfer Facility Activity:		No
Recycler Activity with Storage:		No
Small Quantity On-Site Burner Exemption:		No
Smelting Melting and Refining Furnace Exemption:		No
Underground Injection Control:		No
Off-Site Waste Receipt:		No
Universal Waste Indicator:		No
Universal Waste Destination Facility:		No
Federal Universal Waste:		No
Active Site State-Reg Handler:		---
Federal Facility Indicator:		Not reported
Hazardous Secondary Material Indicator:		N
Sub-Part K Indicator:		Not reported
2018 GPRA Permit Baseline:		Not on the Baseline
2018 GPRA Renewals Baseline:		Not on the Baseline
202 GPRA Corrective Action Baseline:		No
Subject to Corrective Action Universe:		No
Non-TSDFs Where RCRA CA has Been Imposed Universe:		No
Corrective Action Priority Ranking:		No NCAPS ranking
Environmental Control Indicator:		No
Institutional Control Indicator:		No
Human Exposure Controls Indicator:		N/A
Groundwater Controls Indicator:		N/A
Significant Non-Complier Universe:		No
Unaddressed Significant Non-Complier Universe:		No
Addressed Significant Non-Complier Universe:		No
Significant Non-Complier With a Compliance Schedule Universe:		No
Financial Assurance Required:		Not reported
Handler Date of Last Change:		20141014
Recognized Trader-Importer:		No
Recognized Trader-Exporter:		No
Importer of Spent Lead Acid Batteries:		No
Exporter of Spent Lead Acid Batteries:		No
Recycler Activity Without Storage:		No
Manifest Broker:		No
Sub-Part P Indicator:		No

CON EDISON SERVICE BOX: 37071 (Continued) **1016973447**

Historic Generators:

Receive Date:		20140319
Handler Name:	CON EDISON SERVICE BOX:	37071
Federal Waste Generator Description:		Very Small Quantity Generator (formerly Conditionally-Exempt Small Quantity Generator
State District Owner:		Ny
Large Quantity Handler of Universal Waste:		No
Recognized Trader Importer:		No
Recognized Trader Exporter:		No
Spent Lead Acid Battery Importer:		No
Spent Lead Acid Battery Exporter:		No
Current Record:		No
Non Storage Recycler Activity:		Not reported
Electronic Manifest Broker:		Not reported

Receive Date:		20140419
Handler Name:	CON EDISON SERVICE BOX:	37071
Federal Waste Generator Description:		Not a generator, verified
State District Owner:		Ny
Large Quantity Handler of Universal Waste:		No
Recognized Trader Importer:		No
Recognized Trader Exporter:		No
Spent Lead Acid Battery Importer:		No
Spent Lead Acid Battery Exporter:		No
Current Record:		Yes
Non Storage Recycler Activity:		Not reported
Electronic Manifest Broker:		Not reported

List of NAICS Codes and Descriptions:

NAICS Codes:	No NAICS Codes Found

Facility Has Received Notices of Violations:

Violations:	No Violations Found

Evaluation Action Summary:

Evaluations:	No Evaluations Found

NY MANIFEST:

EPA ID:	NYP004472502
Country:	USA
Name:	Con Edison
Address:	97-103 E HOUSTON ST & BOWERY E
Address 2:	Not reported
City,State,Zip:	NEW YORK, NY 10012
Zip 4:	Not reported
Location Address 1:	97-103 E HOUSTON ST E/O BOWERY
Location Address 2:	Not reported
Location City,State,Zip:	NEW YORK, NY 10012
Location Zip 4:	Not reported
Facility Status:	Not reported
Total Tanks:	Not reported
Code:	BP

Mailing:

CON EDISON SERVICE BOX: 37071 (Continued) **1016973447**

Mailing Name: Con Edison
Mailing Contact: Tom Teeling
Mailing Address 1: 4 IRVING PLACE 15TH FLOOR
Mailing Address 2: Not reported
Mailing City,State,Zip: NEW YORK, NY 10003
Mailing Zip 4: Not reported
Mailing Country: USA
Mailing Phone: 2124603770

Manifest Data:
Document ID: Not reported
Manifest Status: Not reported
Trans1 State ID: NJ0000027193
Year: 2018
Trans2 State ID: Not reported
Generator Ship Date: 03/20/2014
Trans1 Recv Date: 03/20/2014
Trans2 Recv Date: Not reported
TSD Site Recv Date: 03/20/2014
Part A Recv Date: Not reported
Part B Recv Date: Not reported
Generator EPA ID: NYP004472502
Trans1 EPA ID: Not reported
Trans2 EPA ID: Not reported
TSDF ID 1: NJD002200046
TSDF ID 2: Not reported
Manifest Tracking Number: 011692958JJK
Import Indicator: N
Export Indicator: N
Discr Quantity Indicator: N
Discr Type Indicator: N
Discr Residue Indicator: N
Discr Partial Reject Indicator: N
Discr Full Reject Indicator: N
Manifest Ref Number: Not reported
Alt Facility RCRA ID: Not reported
Alt Facility Sign Date: Not reported
MGMT Method Type Code: H110
Waste Code a: Lead
Waste Code b: Not reported
Waste Code c: Not reported
Waste Code e: Not reported
Waste Code f: Not reported
Waste Code g: Not reported
Waste Code 1: Not reported
Waste Code 2: Not reported
Waste Code 3: Not reported
Waste Code 4: Not reported
Waste Code 5: Not reported
Waste Code 6: Not reported
Quantity: 2000
Units: Pounds
Number of Containers: 1
Container Type: Cargo tanks (tank trucks)
Handling Method: Treat
Specific Gravity: 1

AX1028 **CON EDISON SERVICE BOX: 1361** **RCRA NonGen / NLR** **1016966823**
North **61 E 8TH ST** **NY MANIFEST** **NYP004396644**
1/8-1/4 **NEW YORK, NY 10003**
0.230 mi.
1217 ft. **Site 13 of 23 in cluster AX**

Relative: **Lower**
Actual: **37 ft.**

RCRA Listings:

Date Form Received by Agency:		20131222
Handler Name:		Con Edison Service Box: 1361
Handler Address:		E 8th St
Handler City,State,Zip:		NEW YORK, NY 10003
EPA ID:		NYP004396644
Contact Name:		THOMAS TEELING
Contact Address:		Not reported
Contact City,State,Zip:		Not reported
Contact Telephone:		212-460-3770
Contact Fax:		Not reported
Contact Email:		Not reported
Contact Title:		SENIOR SCIENTIST
EPA Region:		02
Land Type:		Private
Federal Waste Generator Description:		Not a generator, verified
Non-Notifier:		Not reported
Biennial Report Cycle:		Not reported
Accessibility:		Not reported
Active Site Indicator:		Not reported
State District Owner:		Ny
State District:		NYSDEC R2
Mailing Address:		IRVING PL, 15TH FL NE
Mailing City,State,Zip:		NEW YORK, NY 10003
Owner Name:	Not reported	
Owner Type:		Not reported
Operator Name:	Not reported	
Operator Type:		Not reported
Short-Term Generator Activity:		No
Importer Activity:		No
Mixed Waste Generator:		No
Transporter Activity:		No
Transfer Facility Activity:		No
Recycler Activity with Storage:		No
Small Quantity On-Site Burner Exemption:		No
Smelting Melting and Refining Furnace Exemption:		No
Underground Injection Control:		No
Off-Site Waste Receipt:		No
Universal Waste Indicator:		No
Universal Waste Destination Facility:		No
Federal Universal Waste:		No
Active Site State-Reg Handler:		---
Federal Facility Indicator:		Not reported
Hazardous Secondary Material Indicator:		N
Sub-Part K Indicator:		Not reported
2018 GPRA Permit Baseline:		Not on the Baseline
2018 GPRA Renewals Baseline:		Not on the Baseline
202 GPRA Corrective Action Baseline:		No
Subject to Corrective Action Universe:		No
Non-TSDFs Where RCRA CA has Been Imposed Universe:		No
Corrective Action Priority Ranking:		No NCAPS ranking
Environmental Control Indicator:		No
Institutional Control Indicator:		No

CON EDISON SERVICE BOX: 1361 (Continued) **1016966823**

Human Exposure Controls Indicator:	N/A
Groundwater Controls Indicator:	N/A
Significant Non-Complier Universe:	No
Unaddressed Significant Non-Complier Universe:	No
Addressed Significant Non-Complier Universe:	No
Significant Non-Complier With a Compliance Schedule Universe:	No
Financial Assurance Required:	Not reported
Handler Date of Last Change:	20140701
Recognized Trader-Importer:	No
Recognized Trader-Exporter:	No
Importer of Spent Lead Acid Batteries:	No
Exporter of Spent Lead Acid Batteries:	No
Recycler Activity Without Storage:	No
Manifest Broker:	No
Sub-Part P Indicator:	No

Historic Generators:

Receive Date:	20131122
Handler Name: CON EDISON SERVICE BOX:	1361
Federal Waste Generator Description:	Very Small Quantity Generator (formerly Conditionally-Exempt Small Quantity Generator
State District Owner:	Ny
Large Quantity Handler of Universal Waste:	No
Recognized Trader Importer:	No
Recognized Trader Exporter:	No
Spent Lead Acid Battery Importer:	No
Spent Lead Acid Battery Exporter:	No
Current Record:	No
Non Storage Recycler Activity:	Not reported
Electronic Manifest Broker:	Not reported

Receive Date:	20131222
Handler Name: CON EDISON SERVICE BOX:	1361
Federal Waste Generator Description:	Not a generator, verified
State District Owner:	Ny
Large Quantity Handler of Universal Waste:	No
Recognized Trader Importer:	No
Recognized Trader Exporter:	No
Spent Lead Acid Battery Importer:	No
Spent Lead Acid Battery Exporter:	No
Current Record:	Yes
Non Storage Recycler Activity:	Not reported
Electronic Manifest Broker:	Not reported

List of NAICS Codes and Descriptions:

NAICS Codes:	No NAICS Codes Found

Facility Has Received Notices of Violations:

Violations:	No Violations Found

Evaluation Action Summary:

Evaluations:	No Evaluations Found

CON EDISON SERVICE BOX: 1361 (Continued) **1016966823**

NY MANIFEST:

EPA ID:	NYP004396644
Country:	USA
Name:	Con Edison
Address:	61 E 8TH ST
Address 2:	Not reported
City,State,Zip:	NEW YORK, NY 10003
Zip 4:	Not reported
Location Address 1:	61 E 8TH ST
Location Address 2:	SB1361
Location City,State,Zip:	NEW YORK, NY 10003
Location Zip 4:	Not reported
Facility Status:	Not reported
Total Tanks:	Not reported
Code:	BP

Mailing:

Mailing Name:	Con Edison
Mailing Contact:	Con Edison
Mailing Address 1:	4 IRVING PLACE
Mailing Address 2:	15TH FL
Mailing City,State,Zip:	NEW YORK, NY 10003
Mailing Zip 4:	Not reported
Mailing Country:	USA
Mailing Phone:	Not reported

Manifest Data:

Document ID:	Not reported
Manifest Status:	Not reported
Trans1 State ID:	NJD003812047
Year:	2018
Trans2 State ID:	NJD003812047
Generator Ship Date:	11/22/2013
Trans1 Recv Date:	11/22/2013
Trans2 Recv Date:	11/25/2013
TSD Site Recv Date:	11/25/2013
Part A Recv Date:	Not reported
Part B Recv Date:	Not reported
Generator EPA ID:	NYP004396644
Trans1 EPA ID:	Not reported
Trans2 EPA ID:	Not reported
TSDF ID 1:	NJD991291105
TSDF ID 2:	Not reported
Manifest Tracking Number:	002237694GBF
Import Indicator:	N
Export Indicator:	N
Discr Quantity Indicator:	N
Discr Type Indicator:	N
Discr Residue Indicator:	N
Discr Partial Reject Indicator:	N
Discr Full Reject Indicator:	N
Manifest Ref Number:	Not reported
Alt Facility RCRA ID:	Not reported
Alt Facility Sign Date:	Not reported
MGMT Method Type Code:	H110
Waste Code a:	Lead
Waste Code b:	Not reported

CON EDISON SERVICE BOX: 1361 (Continued) **1016966823**

Waste Code c:	Not reported
Waste Code e:	Not reported
Waste Code f:	Not reported
Waste Code g:	Not reported
Waste Code 1:	Not reported
Waste Code 2:	Not reported
Waste Code 3:	Not reported
Waste Code 4:	Not reported
Waste Code 5:	Not reported
Waste Code 6:	Not reported
Quantity:	500
Units:	Pounds
Number of Containers:	1
Container Type:	Cargo tanks (tank trucks)
Handling Method:	Treat
Specific Gravity:	1

AS1029 **CON EDISON** **NY MANIFEST** **S119074824**
SE **34 E 1ST ST** **N/A**
1/8-1/4 **NEW YORK, NY 10003**
0.231 mi.
1220 ft. **Site 31 of 42 in cluster AS**

Relative:
Lower

Actual:
39 ft.

NY MANIFEST:

EPA ID:	NYP004774543
Country:	USA
Name:	Con Edison
Address:	34 E 1ST ST
Address 2:	Not reported
City,State,Zip:	NEW YORK, NY 10003
Zip 4:	Not reported
Location Address 1:	F/O 36 E 1ST ST
Location Address 2:	SB 508
Location City,State,Zip:	NEW YORK, NY 10003
Location Zip 4:	Not reported
Facility Status:	Not reported
Total Tanks:	Not reported
Code:	BP

Mailing:

Mailing Name:	Con Edison
Mailing Contact:	Tom Telling
Mailing Address 1:	4 IRVING PLACE-15TH FLOOR
Mailing Address 2:	Not reported
Mailing City,State,Zip:	NEW YORK, NY 10003
Mailing Zip 4:	Not reported
Mailing Country:	USA
Mailing Phone:	2124603770

Manifest Data:

Document ID:	Not reported
Manifest Status:	Not reported
Trans1 State ID:	NJD003812047
Year:	2018
Trans2 State ID:	NJD003812047
Generator Ship Date:	04/27/2015
Trans1 Recv Date:	04/27/2015

CON EDISON (Continued) **S119074824**

Trans2 Recv Date:	04/28/2015
TSD Site Recv Date:	04/28/2015
Part A Recv Date:	Not reported
Part B Recv Date:	Not reported
Generator EPA ID:	NYP004774543
Trans1 EPA ID:	Not reported
Trans2 EPA ID:	Not reported
TSDF ID 1:	NJD991291105
TSDF ID 2:	Not reported
Manifest Tracking Number:	002611022GBF
Import Indicator:	N
Export Indicator:	N
Discr Quantity Indicator:	N
Discr Type Indicator:	N
Discr Residue Indicator:	N
Discr Partial Reject Indicator:	N
Discr Full Reject Indicator:	N
Manifest Ref Number:	Not reported
Alt Facility RCRA ID:	Not reported
Alt Facility Sign Date:	Not reported
MGMT Method Type Code:	H110
Waste Code a:	Lead
Waste Code b:	Not reported
Waste Code c:	Not reported
Waste Code e:	Not reported
Waste Code f:	Not reported
Waste Code g:	Not reported
Waste Code 1:	Not reported
Waste Code 2:	Not reported
Waste Code 3:	Not reported
Waste Code 4:	Not reported
Waste Code 5:	Not reported
Waste Code 6:	Not reported
Quantity:	600
Units:	Pounds
Number of Containers:	1
Container Type:	Cargo tanks (tank trucks)
Handling Method:	Treat
Specific Gravity:	1

AS1030 **CON EDISON** **RCRA NonGen / NLR** **1019902502**
SE **34 E 1ST ST** **FINDS** **NYP004774543**
1/8-1/4 **NEW YORK, NY 10003** **ECHO**
0.231 mi.
1220 ft. **Site 32 of 42 in cluster AS**

Relative: **Lower**
Actual: **39 ft.**

RCRA Listings:

Date Form Received by Agency:	20150427
Handler Name:	Con Edison
Handler Address:	E 1st St
Handler City,State,Zip:	NEW YORK, NY 10003
EPA ID:	NYP004774543
Contact Name:	THOMAS TEELING
Contact Address:	Not reported
Contact City,State,Zip:	Not reported
Contact Telephone:	212-460-3770
Contact Fax:	Not reported

CON EDISON (Continued) **1019902502**

Contact Email:		Not reported
Contact Title:		Not reported
EPA Region:		02
Land Type:		Private
Federal Waste Generator Description:		Not a generator, verified
Non-Notifier:		Not reported
Biennial Report Cycle:		Not reported
Accessibility:		Not reported
Active Site Indicator:		Not reported
State District Owner:		Ny
State District:		NYSDEC R2
Mailing Address:		IRVING PL 15TH FL NE
Mailing City,State,Zip:		NEW YORK, NY 10003
Owner Name:	Not reported	
Owner Type:		Not reported
Operator Name:	Not reported	
Operator Type:		Not reported
Short-Term Generator Activity:		No
Importer Activity:		No
Mixed Waste Generator:		No
Transporter Activity:		No
Transfer Facility Activity:		No
Recycler Activity with Storage:		No
Small Quantity On-Site Burner Exemption:		No
Smelting Melting and Refining Furnace Exemption:		No
Underground Injection Control:		No
Off-Site Waste Receipt:		No
Universal Waste Indicator:		No
Universal Waste Destination Facility:		No
Federal Universal Waste:		No
Active Site State-Reg Handler:		---
Federal Facility Indicator:		Not reported
Hazardous Secondary Material Indicator:		N
Sub-Part K Indicator:		Not reported
2018 GPRA Permit Baseline:		Not on the Baseline
2018 GPRA Renewals Baseline:		Not on the Baseline
202 GPRA Corrective Action Baseline:		No
Subject to Corrective Action Universe:		No
Non-TSDFs Where RCRA CA has Been Imposed Universe:		No
Corrective Action Priority Ranking:		No NCAPS ranking
Environmental Control Indicator:		No
Institutional Control Indicator:		No
Human Exposure Controls Indicator:		N/A
Groundwater Controls Indicator:		N/A
Significant Non-Complier Universe:		No
Unaddressed Significant Non-Complier Universe:		No
Addressed Significant Non-Complier Universe:		No
Significant Non-Complier With a Compliance Schedule Universe:		No
Financial Assurance Required:		Not reported
Handler Date of Last Change:		20160909
Recognized Trader-Importer:		No
Recognized Trader-Exporter:		No
Importer of Spent Lead Acid Batteries:		No
Exporter of Spent Lead Acid Batteries:		No
Recycler Activity Without Storage:		No
Manifest Broker:		No
Sub-Part P Indicator:		No

CON EDISON (Continued) **1019902502**

Historic Generators:
Receive Date: 20150427
Handler Name: CON EDISON
Federal Waste Generator Description: Small Quantity Generator
State District Owner: Ny
Large Quantity Handler of Universal Waste: No
Recognized Trader Importer: No
Recognized Trader Exporter: No
Spent Lead Acid Battery Importer: No
Spent Lead Acid Battery Exporter: No
Current Record: No
Non Storage Recycler Activity: Not reported
Electronic Manifest Broker: Not reported

Receive Date: 20150427
Handler Name: CON EDISON
Federal Waste Generator Description: Not a generator, verified
State District Owner: Ny
Large Quantity Handler of Universal Waste: No
Recognized Trader Importer: No
Recognized Trader Exporter: No
Spent Lead Acid Battery Importer: No
Spent Lead Acid Battery Exporter: No
Current Record: Yes
Non Storage Recycler Activity: Not reported
Electronic Manifest Broker: Not reported

List of NAICS Codes and Descriptions:
NAICS Codes: No NAICS Codes Found

Facility Has Received Notices of Violations:
Violations: No Violations Found

Evaluation Action Summary:
Evaluations: No Evaluations Found

FINDS:
Registry ID: 110069688056

Click Here for FRS Facility Detail Report:

Environmental Interest/Information System:
The Resource Conservation and Recovery Act Information System (RCRAInfo) is EPA's comprehensive information system in support of the Resource Conservation and Recovery Act (RCRA) of 1976 and the Hazardous and Solid Waste Amendments (HSWA) of 1984. It tracks many types of information about generators, transporters, treaters, storers, and disposers of hazardous waste.

Click this hyperlink while viewing on your computer to access additional FINDS: detail in the EDR Site Report.

ECHO:
Envid: 1019902502
Registry ID: 110069688056

CON EDISON (Continued) **1019902502**

DFR URL:
Name: CON EDISON
Address: 34 E 1ST ST
City,State,Zip: NEW YORK, NY 10003

AS1031 **CON EDISON** **NJ MANIFEST** **S120671052**
SE **34 E 1ST ST** **N/A**
1/8-1/4 **NEW YORK, NY 10003**
0.231 mi.
1220 ft. **Site 33 of 42 in cluster AS**

Relative:
Lower

Actual:
39 ft.

NJ MANIFEST:
EPA ID: NYP004774543
Name: CON EDISON
Address: 34 E 1ST ST
City,State,Zip: NEW YORK, NY 10003
County: Not reported
Mailing Address: IRVING PL 15TH FL NE
Mailing City,State,Zip: NEW YORK, NY 10003
Telephone: Not reported
Emergency Telephone: Not reported
Contact: THOMAS TEELING
Comments: Not reported
SIC Code: Not reported
County: NY061
Municipal: Not reported
Previous EPAID: Not reported
Generator Flag: Not reported
Transporter Flag: Not reported
TSDF Flag: Not reported
Name Change: Not reported
Date Change: Not reported

Manifest Data:
EPA ID: NYP004774543
Manifest Number: 002611022GBF
Date Shipped: 4/27/2015
TSDF EPA ID: NJD991291105
Transporter EPA ID: NJD003812047
Transporter 2 EPA ID: Not reported
Transporter 3 EPA ID: Not reported
Transporter 4 EPA ID: Not reported
Transporter 5 EPA ID: Not reported
Transporter 6 EPA ID: Not reported
Transporter 7 EPA ID: Not reported
Transporter 8 EPA ID: Not reported
Transporter 9 EPA ID: Not reported
Transporter 10 EPA ID: Not reported
Date Trans1 Transported Waste: Not reported
Date Trans2 Transported Waste: Not reported
Date Trans3 Transported Waste: Not reported
Date Trans4 Transported Waste: Not reported
Date Trans5 Transported Waste: Not reported
Date Trans6 Transported Waste: Not reported
Date Trans7 Transported Waste: Not reported
Date Trans8 Transported Waste: Not reported
Date Trans9 Transported Waste: Not reported

CON EDISON (Continued) **S120671052**

Date Trans10 Transported Waste:	Not reported
Date TSDF Received Waste:	Not reported
TSDF EPA Facility Name:	Not reported
QTY Units:	Not reported
Transporter SEQ ID:	Not reported
Transporter-1 Date:	Not reported
Waste SEQ ID:	Not reported
Waste Type Code 2:	Not reported
Waste Type Code 3:	Not reported
Waste Type Code 4:	Not reported
Waste Type Code 5:	Not reported
Waste Type Code 6:	Not reported
Date Accepted:	Not reported
Manifest Discrepancy Type:	Not reported
Data Entry Number:	Not reported
Was Load Rejected:	Not reported
Reason Load Was Rejected:	Not reported

AY1032 **WHOLE FOODS MARKET - BOWERY STORE** **NY MANIFEST** **S130582345**
SSE **95 E HOUSTON ST** **N/A**
1/8-1/4 **NEW YORK, NY 10002**
0.231 mi.
1221 ft. **Site 8 of 17 in cluster AY**

Relative:
Higher

Actual:
42 ft.

NY MANIFEST:

EPA ID:	NYR000240788
Country:	USA
Name:	Whole Foods Market - Bowery Store
Address:	95 E HOUSTON ST
Address 2:	Not reported
City,State,Zip:	NEW YORK, NY 10002
Zip 4:	Not reported
Location Address 1:	95 E HOUSTON ST
Location Address 2:	Not reported
Location City,State,Zip:	NEW YORK, NY 10002
Location Zip 4:	Not reported
Facility Status:	Not reported
Total Tanks:	Not reported
Code:	BP

Mailing:

Mailing Name:	Whole Foods Market - Bowery Store
Mailing Contact:	Whole Foods Market
Mailing Address 1:	95 E HOUSTON ST
Mailing Address 2:	Not reported
Mailing City,State,Zip:	NEW YORK, NY 10002
Mailing Zip 4:	Not reported
Mailing Country:	USA
Mailing Phone:	4017816340

AY1033 **WHOLE FOODS #HOU** **E MANIFEST** **1027887294**
SSE **95 EAST HOUSTON ST.** **N/A**
1/8-1/4 **NEW YORK, NY 10002**
0.231 mi.
1221 ft. **Site 9 of 17 in cluster AY**

Relative:
Higher

Actual:
42 ft.

E MANIFEST:

Manifest Tracking Number:	012963831FLE
Last Updated Date:	20190524
Shipped Date:	20190510
Received Date:	20190517
Manifest Status:	Signed
Submission Type:	DataImage5Copy
Origin Type:	Service
Generator EPA ID:	CESQG
Generator Name:	Whole Foods
Generator Location Street Number:	Not reported
Generator Location Street 1:	95 EAST HOUSTON ST.
Generator Location Street 2:	Not reported
Generator Location City:	NEW YORK
Generator Location State:	NY
Generator Location Zip:	10002
Generator Mail Street Number:	Not reported
Generator Mail Street 1:	95 East Houston St.
Generator Mail Street 2:	Not reported
Generator Mail City:	New York
Generator Mail Zip:	10002
Generator Mail State:	NY
Generator Contact Company Name:	Not reported
Designated Facility EPA ID:	RID040098352
Designated Facility Name:	Northland Environmental, Llc
Designated Facility Mail Street Number:	Not reported
Designated Facility Mail Street 1:	Not reported
Designated Facility Mail Street 2:	275 Allens Avenue
Designated Facility Mail City:	Providence
Designated Facility Mail Zip:	02905
Designated Facility Mail State:	RI
Designated Facility Location Street Number:	Not reported
Designated Facility Location Street 1:	275 Allens Avenue
Designated Facility Location Street 2:	Not reported
Designated Facility Location City:	Providence
Designated Facility Location Zip:	02905
Designated Facility Location State:	RI
Designated Facility Contact Company Name:	Not reported
Manifest Residue Indicator:	N
Rejection Indicator:	N

Manifest Tracking Number:	012964062FLE
Last Updated Date:	20200520
Shipped Date:	20190730
Received Date:	20190808
Manifest Status:	Signed
Submission Type:	DataImage5Copy
Origin Type:	Service
Generator EPA ID:	CESQG
Generator Name:	Whole Foods #Hou
Generator Location Street Number:	Not reported
Generator Location Street 1:	95 EAST HOUSTON ST.
Generator Location Street 2:	Not reported

WHOLE FOODS #HOU (Continued) **1027887294**

Generator Location City:	NEW YORK
Generator Location State:	NY
Generator Location Zip:	10002
Generator Mail Street Number:	Not reported
Generator Mail Street 1:	95 EAST HOUSTON ST.
Generator Mail Street 2:	Not reported
Generator Mail City:	NEW YORK
Generator Mail Zip:	10002
Generator Mail State:	NY
Generator Contact Company Name:	Not reported
Designated Facility EPA ID:	RID040098352
Designated Facility Name:	Northland Environmental Llc
Designated Facility Mail Street Number:	275
Designated Facility Mail Street 1:	Not reported
Designated Facility Mail Street 2:	ALLENS AVE
Designated Facility Mail City:	PROVIDENCE
Designated Facility Mail Zip:	02905
Designated Facility Mail State:	RI
Designated Facility Location Street Number:	275
Designated Facility Location Street 1:	ALLENS AVE
Designated Facility Location Street 2:	Not reported
Designated Facility Location City:	PROVIDENCE
Designated Facility Location Zip:	02905
Designated Facility Location State:	RI
Designated Facility Contact Company Name:	Not reported
Manifest Residue Indicator:	N
Rejection Indicator:	N

Manifest Tracking Number:	012450817FLE
Last Updated Date:	20190206
Shipped Date:	20190114
Received Date:	20190201
Manifest Status:	Signed
Submission Type:	DataImage5Copy
Origin Type:	Service
Generator EPA ID:	CESQG
Generator Name:	Whole Foods
Generator Location Street Number:	Not reported
Generator Location Street 1:	95 EAST HOUSTON ST.
Generator Location Street 2:	Not reported
Generator Location City:	NEW YORK
Generator Location State:	NY
Generator Location Zip:	10002
Generator Mail Street Number:	Not reported
Generator Mail Street 1:	95 East Houston St.
Generator Mail Street 2:	Not reported
Generator Mail City:	New York
Generator Mail Zip:	10002
Generator Mail State:	NY
Generator Contact Company Name:	Not reported
Designated Facility EPA ID:	RID040098352
Designated Facility Name:	Northland Environmental, Llc
Designated Facility Mail Street Number:	Not reported
Designated Facility Mail Street 1:	Not reported
Designated Facility Mail Street 2:	275 Allens Avenue
Designated Facility Mail City:	Providence
Designated Facility Mail Zip:	02905

WHOLE FOODS #HOU (Continued) **1027887294**

Designated Facility Mail State:	RI
Designated Facility Location Street Number:	Not reported
Designated Facility Location Street 1:	275 Allens Avenue
Designated Facility Location Street 2:	Not reported
Designated Facility Location City:	Providence
Designated Facility Location Zip:	02905
Designated Facility Location State:	RI
Designated Facility Contact Company Name:	Not reported
Manifest Residue Indicator:	N
Rejection Indicator:	N

Manifest Tracking Number:	013349748FLE
Last Updated Date:	20190805
Shipped Date:	20190604
Received Date:	20190611
Manifest Status:	Signed
Submission Type:	DataImage5Copy
Origin Type:	Service
Generator EPA ID:	CESQG
Generator Name:	Whole Foods
Generator Location Street Number:	Not reported
Generator Location Street 1:	95 EAST HOUSTON ST.
Generator Location Street 2:	Not reported
Generator Location City:	NEW YORK
Generator Location State:	NY
Generator Location Zip:	10002
Generator Mail Street Number:	Not reported
Generator Mail Street 1:	95 East Houston St.
Generator Mail Street 2:	Not reported
Generator Mail City:	New York
Generator Mail Zip:	10002
Generator Mail State:	NY
Generator Contact Company Name:	Not reported
Designated Facility EPA ID:	RID040098352
Designated Facility Name:	Northland Environmental, Llc
Designated Facility Mail Street Number:	Not reported
Designated Facility Mail Street 1:	Not reported
Designated Facility Mail Street 2:	275 Allens Avenue
Designated Facility Mail City:	Providence
Designated Facility Mail Zip:	02905
Designated Facility Mail State:	RI
Designated Facility Location Street Number:	Not reported
Designated Facility Location Street 1:	275 Allens Avenue
Designated Facility Location Street 2:	Not reported
Designated Facility Location City:	Providence
Designated Facility Location Zip:	02905
Designated Facility Location State:	RI
Designated Facility Contact Company Name:	Not reported
Manifest Residue Indicator:	N
Rejection Indicator:	N

Transporter:

Manifest Tracking Number:	013349748FLE
Transporter Line Number:	1
Transporter EPA ID:	PAD982661381
Transporter Name:	Republic Environmental Systems Transportation Group Llc

WHOLE FOODS #HOU (Continued) **1027887294**

Manifest Tracking Number: 013349748FLE
Transporter Line Number: 2
Transporter EPA ID: PAD982661381
Transporter Name: Republic Environmental Systems Transportation Group Llc

Waste Line:
Manifest Tracking Number: 013349748FLE
Waste Line Number: 1
U.S. DOT Hazardous Indicator: N
U.S. DOT ID Number: Not reported
U.S. DOT Description: Not reported
Non-Hazardous Waste Description: Non Hazardous Liquids And Solids
Number of Containers: 1
Container Type Code: CF
Container Type Description: Fiber or plastic boxes, cartons, cases
Waste Quantity: 2
Quantity Unit of Measure Code: P
Quantity Unit of Measure Description: Pounds
Waste Quantity, in Tons: 0.001
Acute Waste Quantity, in Tons: 0
Non-Acute Waste Quantity, in Tons: 0.001
Waste Quantity, in Kilograms: 0.90703005
Acute Waste Quantity, in Kilograms: 0
Non-Acute Waste Quantity, in Kilorgrams: 0.90703005
Management Method Code: H141
Management Method Description: STORAGE, BULKING AND/OR TRANSFER OFF SITE
Waste Residue Indicator: N
Quantity Discrepancy Indicator: N
Waste Type Discrepancy Indicator: N
Waste Density: Not reported
Waste Density Unit of Measure Code: Not reported
Waste Density Unit of Measure Description: Not reported
Form Code: Not reported
Form Code Description: Not reported
Source Code: Not reported
Source Code Description: Not reported
Waste Minimization Code: Not reported
Waste Minimization Code Description: Not reported
Consent Number: Not reported
EPA Waste Indicator: N
Federal Waste Codes: Not reported
Quantity Haz Kg: 0
Quantity Haz Tons: 0
Quantity Non Haz Kg: 0.90703005
Quantity Non Haz Tons: 0.001
State Waste Codes: RI-R015

AY1034 **WHOLE FOODS MARKET - BOWERY STORE** **RCRA NonGen / NLR** **1025504801**
SSE **95 E HOUSTON ST** **NYR000240788**
1/8-1/4 **NEW YORK, NY 10002**
0.231 mi.
1221 ft. **Site 10 of 17 in cluster AY**

Relative: Higher
Actual: 42 ft.

RCRA Listings:
Date Form Received by Agency: 20191031
Handler Name: Whole Foods Market - Bowery Store
Handler Address: E Houston St

WHOLE FOODS MARKET - BOWERY STORE (Continued) **1025504801**

Handler City,State,Zip:		NEW YORK, NY 10002
EPA ID:		NYR000240788
Contact Name:		Not reported
Contact Address:		Not reported
Contact City,State,Zip:		Not reported
Contact Telephone:		Not reported
Contact Fax:		Not reported
Contact Email:		Not reported
Contact Title:		Not reported
EPA Region:		02
Land Type:		Private
Federal Waste Generator Description:		Not a generator, verified
Non-Notifier:		Not reported
Biennial Report Cycle:		Not reported
Accessibility:		Not reported
Active Site Indicator:		Not reported
State District Owner:		Ny
State District:		NYSDEC R2
Mailing Address:		Not reported
Mailing City,State,Zip:		Not reported
Owner Name:	Not reported	
Owner Type:		Not reported
Operator Name:	Not reported	
Operator Type:		Not reported
Short-Term Generator Activity:		No
Importer Activity:		No
Mixed Waste Generator:		No
Transporter Activity:		No
Transfer Facility Activity:		No
Recycler Activity with Storage:		No
Small Quantity On-Site Burner Exemption:		No
Smelting Melting and Refining Furnace Exemption:		No
Underground Injection Control:		No
Off-Site Waste Receipt:		No
Universal Waste Indicator:		No
Universal Waste Destination Facility:		No
Federal Universal Waste:		No
Active Site State-Reg Handler:		---
Federal Facility Indicator:		Not reported
Hazardous Secondary Material Indicator:		N
Sub-Part K Indicator:		Not reported
2018 GPRA Permit Baseline:		Not on the Baseline
2018 GPRA Renewals Baseline:		Not on the Baseline
202 GPRA Corrective Action Baseline:		No
Subject to Corrective Action Universe:		No
Non-TSDFs Where RCRA CA has Been Imposed Universe:		No
Corrective Action Priority Ranking:		No NCAPS ranking
Environmental Control Indicator:		No
Institutional Control Indicator:		No
Human Exposure Controls Indicator:		N/A
Groundwater Controls Indicator:		N/A
Significant Non-Complier Universe:		No
Unaddressed Significant Non-Complier Universe:		No
Addressed Significant Non-Complier Universe:		No
Significant Non-Complier With a Compliance Schedule Universe:		No
Financial Assurance Required:		Not reported
Handler Date of Last Change:		20191031

WHOLE FOODS MARKET - BOWERY STORE (Continued) **1025504801**

Recognized Trader-Importer:	No
Recognized Trader-Exporter:	No
Importer of Spent Lead Acid Batteries:	No
Exporter of Spent Lead Acid Batteries:	No
Recycler Activity Without Storage:	No
Manifest Broker:	No
Sub-Part P Indicator:	No

Hazardous Waste Summary:

Waste Code:	D001
Waste Description:	Ignitable Waste

Handler - Owner Operator:

Owner/Operator Indicator:	Operator
Owner/Operator Name:	WHOLE FOODS MARKET GROUP, INC.
Legal Status:	Private
Date Became Current:	Not reported
Date Ended Current:	Not reported
Owner/Operator Address:	550 BOWIE ST.
Owner/Operator City,State,Zip:	AUSTIN, TX 78703
Owner/Operator Telephone:	Not reported
Owner/Operator Telephone Ext:	Not reported
Owner/Operator Fax:	Not reported
Owner/Operator Email:	Not reported

Owner/Operator Indicator:	Owner
Owner/Operator Name:	HOUSTON BOWERY CONNECTION LLC
Legal Status:	Private
Date Became Current:	Not reported
Date Ended Current:	Not reported
Owner/Operator Address:	P.O. BOX 788410
Owner/Operator City,State,Zip:	PHILADELPHIA, PA 19178-8410
Owner/Operator Telephone:	Not reported
Owner/Operator Telephone Ext:	Not reported
Owner/Operator Fax:	Not reported
Owner/Operator Email:	Not reported

Historic Generators:

Receive Date:	20191031
Handler Name:	WHOLE FOODS MARKET - BOWERY STORE
Federal Waste Generator Description:	Not a generator, verified
State District Owner:	Ny
Large Quantity Handler of Universal Waste:	No
Recognized Trader Importer:	No
Recognized Trader Exporter:	No
Spent Lead Acid Battery Importer:	No
Spent Lead Acid Battery Exporter:	No
Current Record:	Yes
Non Storage Recycler Activity:	No
Electronic Manifest Broker:	No

Receive Date:	20190404
Handler Name:	WHOLE FOODS MARKET - BOWERY STORE
Federal Waste Generator Description:	Very Small Quantity Generator (formerly Conditionally-Exempt Small Quantity Generator

WHOLE FOODS MARKET - BOWERY STORE (Continued) **1025504801**

State District Owner:	Ny
Large Quantity Handler of Universal Waste:	No
Recognized Trader Importer:	No
Recognized Trader Exporter:	No
Spent Lead Acid Battery Importer:	No
Spent Lead Acid Battery Exporter:	No
Current Record:	No
Non Storage Recycler Activity:	No
Electronic Manifest Broker:	No

List of NAICS Codes and Descriptions:

NAICS Code:	445110
NAICS Description:	Supermarkets And Other Grocery Retailers (Except Convenience Retailers)

Facility Has Received Notices of Violations:

Violations:	No Violations Found

Evaluation Action Summary:

Evaluations:	No Evaluations Found

AV1035 **DUANE READE** **E MANIFEST** **1027820346**
SW **598 BROADWAY** **N/A**
1/8-1/4 **MANHATTAN, NY 10012**
0.231 mi.
1222 ft. **Site 17 of 23 in cluster AV**

Relative: **Lower**

Actual: **40 ft.**

E MANIFEST:

Manifest Tracking Number:	011450848FLE
Last Updated Date:	20181109
Shipped Date:	20180924
Received Date:	20181004
Manifest Status:	Signed
Submission Type:	DataImage5Copy
Origin Type:	Service
Generator EPA ID:	CESQG
Generator Name:	Duane Reade
Generator Location Street Number:	Not reported
Generator Location Street 1:	598 BROADWAY
Generator Location Street 2:	Not reported
Generator Location City:	MANHATTAN
Generator Location State:	NY
Generator Location Zip:	10012
Generator Mail Street Number:	Not reported
Generator Mail Street 1:	302 Wilmot Road MS #3305
Generator Mail Street 2:	Not reported
Generator Mail City:	Deerfield
Generator Mail Zip:	60015
Generator Mail State:	IL
Generator Contact Company Name:	Not reported
Designated Facility EPA ID:	RID040098352
Designated Facility Name:	Northland Environmental, Llc
Designated Facility Mail Street Number:	Not reported
Designated Facility Mail Street 1:	Not reported
Designated Facility Mail Street 2:	275 Allens Avenue

DUANE READE (Continued) **1027820346**

Designated Facility Mail City:	Providence
Designated Facility Mail Zip:	02905
Designated Facility Mail State:	RI
Designated Facility Location Street Number:	Not reported
Designated Facility Location Street 1:	275 Allens Avenue
Designated Facility Location Street 2:	Not reported
Designated Facility Location City:	Providence
Designated Facility Location Zip:	02905
Designated Facility Location State:	RI
Designated Facility Contact Company Name:	Not reported
Manifest Residue Indicator:	N
Rejection Indicator:	N

Manifest Tracking Number:	012963745FLE
Last Updated Date:	20190521
Shipped Date:	20190418
Received Date:	20190424
Manifest Status:	Signed
Submission Type:	DataImage5Copy
Origin Type:	Service
Generator EPA ID:	CESQG
Generator Name:	Duane Reade
Generator Location Street Number:	Not reported
Generator Location Street 1:	598 BROADWAY
Generator Location Street 2:	Not reported
Generator Location City:	MANHATTAN
Generator Location State:	NY
Generator Location Zip:	10012
Generator Mail Street Number:	Not reported
Generator Mail Street 1:	598 Broadway
Generator Mail Street 2:	Not reported
Generator Mail City:	Manhattan
Generator Mail Zip:	10012
Generator Mail State:	NY
Generator Contact Company Name:	Not reported
Designated Facility EPA ID:	INR000110197
Designated Facility Name:	Stericycle Incorporated
Designated Facility Mail Street Number:	Not reported
Designated Facility Mail Street 1:	Not reported
Designated Facility Mail Street 2:	2670 Executive Drive Suite A
Designated Facility Mail City:	Indianapolis
Designated Facility Mail Zip:	46241
Designated Facility Mail State:	IN
Designated Facility Location Street Number:	Not reported
Designated Facility Location Street 1:	2670 Executive Drive Suite A
Designated Facility Location Street 2:	Not reported
Designated Facility Location City:	Indianapolis
Designated Facility Location Zip:	46241
Designated Facility Location State:	IN
Designated Facility Contact Company Name:	Not reported
Manifest Residue Indicator:	N
Rejection Indicator:	N

Manifest Tracking Number:	012963746FLE
Last Updated Date:	20190425
Shipped Date:	20190418
Received Date:	20190423

DUANE READE (Continued) **1027820346**

Manifest Status:	Signed
Submission Type:	DataImage5Copy
Origin Type:	Service
Generator EPA ID:	CESQG
Generator Name:	Duane Reade
Generator Location Street Number:	Not reported
Generator Location Street 1:	598 BROADWAY
Generator Location Street 2:	Not reported
Generator Location City:	MANHATTAN
Generator Location State:	NY
Generator Location Zip:	10012
Generator Mail Street Number:	Not reported
Generator Mail Street 1:	598 Broadway
Generator Mail Street 2:	Not reported
Generator Mail City:	Manhattan
Generator Mail Zip:	10012
Generator Mail State:	NY
Generator Contact Company Name:	Not reported
Designated Facility EPA ID:	RID040098352
Designated Facility Name:	Northland Environmental, Llc
Designated Facility Mail Street Number:	Not reported
Designated Facility Mail Street 1:	Not reported
Designated Facility Mail Street 2:	275 Allens Avenue
Designated Facility Mail City:	Providence
Designated Facility Mail Zip:	02905
Designated Facility Mail State:	RI
Designated Facility Location Street Number:	Not reported
Designated Facility Location Street 1:	275 Allens Avenue
Designated Facility Location Street 2:	Not reported
Designated Facility Location City:	Providence
Designated Facility Location Zip:	02905
Designated Facility Location State:	RI
Designated Facility Contact Company Name:	Not reported
Manifest Residue Indicator:	N
Rejection Indicator:	N

Manifest Tracking Number:	012963752FLE
Last Updated Date:	20190425
Shipped Date:	20190419
Received Date:	20190423
Manifest Status:	Signed
Submission Type:	DataImage5Copy
Origin Type:	Service
Generator EPA ID:	CESQG
Generator Name:	Duane Reade
Generator Location Street Number:	Not reported
Generator Location Street 1:	598 BROADWAY
Generator Location Street 2:	Not reported
Generator Location City:	MANHATTAN
Generator Location State:	NY
Generator Location Zip:	10012
Generator Mail Street Number:	Not reported
Generator Mail Street 1:	598 Broadway
Generator Mail Street 2:	Not reported
Generator Mail City:	Manhattan
Generator Mail Zip:	10012
Generator Mail State:	NY

DUANE READE (Continued) **1027820346**

Generator Contact Company Name:	Not reported
Designated Facility EPA ID:	RID040098352
Designated Facility Name:	Northland Environmental, Llc
Designated Facility Mail Street Number:	Not reported
Designated Facility Mail Street 1:	Not reported
Designated Facility Mail Street 2:	275 Allens Avenue
Designated Facility Mail City:	Providence
Designated Facility Mail Zip:	02905
Designated Facility Mail State:	RI
Designated Facility Location Street Number:	Not reported
Designated Facility Location Street 1:	275 Allens Avenue
Designated Facility Location Street 2:	Not reported
Designated Facility Location City:	Providence
Designated Facility Location Zip:	02905
Designated Facility Location State:	RI
Designated Facility Contact Company Name:	Not reported
Manifest Residue Indicator:	N
Rejection Indicator:	N

Manifest Tracking Number:	012447497FLE
Last Updated Date:	20190424
Shipped Date:	20190322
Received Date:	20190410
Manifest Status:	Signed
Submission Type:	DataImage5Copy
Origin Type:	Service
Generator EPA ID:	CESQG
Generator Name:	Duane Reade
Generator Location Street Number:	Not reported
Generator Location Street 1:	598 BROADWAY
Generator Location Street 2:	Not reported
Generator Location City:	MANHATTAN
Generator Location State:	NY
Generator Location Zip:	10012
Generator Mail Street Number:	Not reported
Generator Mail Street 1:	598 Broadway
Generator Mail Street 2:	Not reported
Generator Mail City:	Manhattan
Generator Mail Zip:	10012
Generator Mail State:	NY
Generator Contact Company Name:	Not reported
Designated Facility EPA ID:	RID040098352
Designated Facility Name:	Northland Environmental, Llc
Designated Facility Mail Street Number:	Not reported
Designated Facility Mail Street 1:	Not reported
Designated Facility Mail Street 2:	275 Allens Avenue
Designated Facility Mail City:	Providence
Designated Facility Mail Zip:	02905
Designated Facility Mail State:	RI
Designated Facility Location Street Number:	Not reported
Designated Facility Location Street 1:	275 Allens Avenue
Designated Facility Location Street 2:	Not reported
Designated Facility Location City:	Providence
Designated Facility Location Zip:	02905
Designated Facility Location State:	RI
Designated Facility Contact Company Name:	Not reported
Manifest Residue Indicator:	N

DUANE READE (Continued) **1027820346**

Rejection Indicator:	N
Manifest Tracking Number:	012447581FLE
Last Updated Date:	20190521
Shipped Date:	20190415
Received Date:	20190424
Manifest Status:	Signed
Submission Type:	DataImage5Copy
Origin Type:	Service
Generator EPA ID:	CESQG
Generator Name:	Duane Reade
Generator Location Street Number:	Not reported
Generator Location Street 1:	598 BROADWAY
Generator Location Street 2:	Not reported
Generator Location City:	MANHATTAN
Generator Location State:	NY
Generator Location Zip:	10012
Generator Mail Street Number:	Not reported
Generator Mail Street 1:	598 Broadway
Generator Mail Street 2:	Not reported
Generator Mail City:	Manhattan
Generator Mail Zip:	10012
Generator Mail State:	NY
Generator Contact Company Name:	Not reported
Designated Facility EPA ID:	INR000110197
Designated Facility Name:	Stericycle Incorporated
Designated Facility Mail Street Number:	Not reported
Designated Facility Mail Street 1:	Not reported
Designated Facility Mail Street 2:	2670 Executive Drive Suite A
Designated Facility Mail City:	Indianapolis
Designated Facility Mail Zip:	46241
Designated Facility Mail State:	IN
Designated Facility Location Street Number:	Not reported
Designated Facility Location Street 1:	2670 Executive Drive Suite A
Designated Facility Location Street 2:	Not reported
Designated Facility Location City:	Indianapolis
Designated Facility Location Zip:	46241
Designated Facility Location State:	IN
Designated Facility Contact Company Name:	Not reported
Manifest Residue Indicator:	N
Rejection Indicator:	N
Manifest Tracking Number:	012447582FLE
Last Updated Date:	20190425
Shipped Date:	20190415
Received Date:	20190423
Manifest Status:	Signed
Submission Type:	DataImage5Copy
Origin Type:	Service
Generator EPA ID:	CESQG
Generator Name:	Duane Reade
Generator Location Street Number:	Not reported
Generator Location Street 1:	598 BROADWAY
Generator Location Street 2:	Not reported
Generator Location City:	MANHATTAN
Generator Location State:	NY
Generator Location Zip:	10012

DUANE READE (Continued) **1027820346**

Generator Mail Street Number:	Not reported
Generator Mail Street 1:	598 Broadway
Generator Mail Street 2:	Not reported
Generator Mail City:	Manhattan
Generator Mail Zip:	10012
Generator Mail State:	NY
Generator Contact Company Name:	Not reported
Designated Facility EPA ID:	RID040098352
Designated Facility Name:	Northland Environmental, Llc
Designated Facility Mail Street Number:	Not reported
Designated Facility Mail Street 1:	Not reported
Designated Facility Mail Street 2:	275 Allens Avenue
Designated Facility Mail City:	Providence
Designated Facility Mail Zip:	02905
Designated Facility Mail State:	RI
Designated Facility Location Street Number:	Not reported
Designated Facility Location Street 1:	275 Allens Avenue
Designated Facility Location Street 2:	Not reported
Designated Facility Location City:	Providence
Designated Facility Location Zip:	02905
Designated Facility Location State:	RI
Designated Facility Contact Company Name:	Not reported
Manifest Residue Indicator:	N
Rejection Indicator:	N

Transporter:

Manifest Tracking Number:	012447582FLE
Transporter Line Number:	1
Transporter EPA ID:	PAD982661381
Transporter Name:	Republic Environmental Systems Transportation Group Llc

Waste Line:

Manifest Tracking Number:	012447582FLE
Waste Line Number:	1
U.S. DOT Hazardous Indicator:	Y
U.S. DOT ID Number:	UN2811
U.S. DOT Description:	Un2811, Waste Toxic Solids, Organic, N.O.S. (Chromium, Selenium), 6.1, Pg Ii, Erg#154
Non-Hazardous Waste Description:	Not reported
Number of Containers:	1
Container Type Code:	CF
Container Type Description:	Fiber or plastic boxes, cartons, cases
Waste Quantity:	6
Quantity Unit of Measure Code:	P
Quantity Unit of Measure Description:	Pounds
Waste Quantity, in Tons:	0.003
Acute Waste Quantity, in Tons:	0
Non-Acute Waste Quantity, in Tons:	0.003
Waste Quantity, in Kilograms:	2.72109
Acute Waste Quantity, in Kilograms:	0
Non-Acute Waste Quantity, in Kilorgrams:	2.72109
Management Method Code:	H141
Management Method Description:	STORAGE, BULKING AND/OR TRANSFER OFF SITE
Waste Residue Indicator:	N
Quantity Discrepancy Indicator:	N
Waste Type Discrepancy Indicator:	N

DUANE READE (Continued) **1027820346**

Waste Density:	Not reported
Waste Density Unit of Measure Code:	Not reported
Waste Density Unit of Measure Description:	Not reported
Form Code:	Not reported
Form Code Description:	Not reported
Source Code:	Not reported
Source Code Description:	Not reported
Waste Minimization Code:	Not reported
Waste Minimization Code Description:	Not reported
Consent Number:	Not reported
EPA Waste Indicator:	Y
Federal Waste Codes:	D007, D010
Quantity Haz Kg:	2.72109
Quantity Haz Tons:	0.003
Quantity Non Haz Kg:	0
Quantity Non Haz Tons:	0
State Waste Codes:	NY-B
Manifest Tracking Number:	012447582FLE
Waste Line Number:	2
U.S. DOT Hazardous Indicator:	N
U.S. DOT ID Number:	Not reported
U.S. DOT Description:	Not reported
Non-Hazardous Waste Description:	Non-Hazardous, Non-Regulated Liquids & Solids
Number of Containers:	1
Container Type Code:	DM
Container Type Description:	Metal drums, barrels, kegs
Waste Quantity:	146
Quantity Unit of Measure Code:	P
Quantity Unit of Measure Description:	Pounds
Waste Quantity, in Tons:	0.073
Acute Waste Quantity, in Tons:	0
Non-Acute Waste Quantity, in Tons:	0.073
Waste Quantity, in Kilograms:	66.21319
Acute Waste Quantity, in Kilograms:	0
Non-Acute Waste Quantity, in Kilorgrams:	66.21319
Management Method Code:	H141
Management Method Description:	STORAGE, BULKING AND/OR TRANSFER OFF SITE
Waste Residue Indicator:	N
Quantity Discrepancy Indicator:	N
Waste Type Discrepancy Indicator:	N
Waste Density:	Not reported
Waste Density Unit of Measure Code:	Not reported
Waste Density Unit of Measure Description:	Not reported
Form Code:	Not reported
Form Code Description:	Not reported
Source Code:	Not reported
Source Code Description:	Not reported
Waste Minimization Code:	Not reported
Waste Minimization Code Description:	Not reported
Consent Number:	Not reported
EPA Waste Indicator:	N
Federal Waste Codes:	Not reported
Quantity Haz Kg:	0
Quantity Haz Tons:	0
Quantity Non Haz Kg:	66.21319
Quantity Non Haz Tons:	0.073

DUANE READE (Continued) **1027820346**

State Waste Codes: RI-R015

AV1036 **598 BROADWAY REALTY** **NY AST** **A100433661**
SW **598 BROADWAY** **N/A**
1/8-1/4 **NEW YORK, NY 10012**
0.231 mi.
1222 ft. **Site 18 of 23 in cluster AV**

Relative:
Lower

Actual:
40 ft.

AST:

Name:	598 BROADWAY REALTY
Address:	598 BROADWAY
City,State,Zip:	NEW YORK, NY 10012
Region:	STATE
DEC Region:	2
Site Status:	Active
Facility Id:	2-612666
Program Type:	PBS
UTM X:	584714.10241
UTM Y:	4508726.25353
Expiration Date:	04/01/2026
Site Type:	Apartment Building/Office Building

Affiliation Records:

Site Id:	538559
Affiliation Type:	Emergency Contact
Company Name:	598 BROADWAY REALTY ASSOC. INC.
Contact Type:	Not reported
Contact Name:	ZVI MOSERY
Address1:	Not reported
Address2:	Not reported
City:	Not reported
State:	NN
Zip Code:	Not reported
Country Code:	999
Phone:	(212) 334-0139
EMail:	Not reported
Fax Number:	Not reported
Modified By:	MFLEONAR
Date Last Modified:	2018-03-19

Site Id:	538559
Affiliation Type:	Facility Operator
Company Name:	598 BROADWAY REALTY
Contact Type:	Not reported
Contact Name:	N/A
Address1:	Not reported
Address2:	Not reported
City:	Not reported
State:	NN
Zip Code:	Not reported
Country Code:	001
Phone:	(212) 334-0139
EMail:	Not reported
Fax Number:	Not reported
Modified By:	MFLEONAR
Date Last Modified:	2018-03-19

Site Id: 538559

598 BROADWAY REALTY (Continued) **A100433661**

Affiliation Type:	Mail Contact
Company Name:	598 BROADWAY REALTY ASSOC. INC.
Contact Type:	Not reported
Contact Name:	ZVI MOSERY
Address1:	132 CROSBY STREET, BASEMENT
Address2:	Not reported
City:	NEW YORK
State:	NY
Zip Code:	10012
Country Code:	001
Phone:	(212) 334-0139
EMail:	598BROADWAYREALTY@GMAIL.COM
Fax Number:	Not reported
Modified By:	DAFRANCI
Date Last Modified:	2022-11-17

Site Id:	538559
Affiliation Type:	Facility Owner
Company Name:	598 BROADWAY REALTY ASSOCIATES, INC.
Contact Type:	VICE PRESIDENT
Contact Name:	ZVI MOSERY
Address1:	132 CROSBY STREET, BASEMENT
Address2:	Not reported
City:	NEW YORK
State:	NY
Zip Code:	10012
Country Code:	001
Phone:	(212) 334-0139
EMail:	598BROADWAYREALTY@GMAIL.COM
Fax Number:	Not reported
Modified By:	DAFRANCI
Date Last Modified:	2022-11-17

Tank Info:

Tank Number:	001
Tank Id:	266595

Equipment Records:

A02 - Tank Internal Protection - Rubber Liner
F00 - Pipe External Protection - None
I05 - Overfill - Vent Whistle
H08 - Tank Leak Detection - Weep holes in Vaults with no access for inspection
J03 - Dispenser - Gravity
L00 - Piping Leak Detection - None
C01 - Pipe Location - Aboveground
D10 - Pipe Type - Copper
B01 - Tank External Protection - Painted/Asphalt Coating
E00 - Piping Secondary Containment - None
G09 - Tank Secondary Containment - Modified Double-Walled (Aboveground)
K00 - Spill Prevention - None

Tank Location:	Aboveground in subterranean vault with access for inspections..... Tank in subterranean vault but accessible for inspection.
Tank Type:	Steel/Carbon Steel/Iron
Tank Status:	In Service

598 BROADWAY REALTY (Continued) **A100433661**

Pipe Model:	Not reported
Install Date:	04/01/2001
Capacity Gallons:	4000
Tightness Test Method:	-
Date Test:	Not reported
Next Test Date:	Not reported
Date Tank Closed:	Not reported
Register:	True
Modified By:	MJGRIFFI
Last Modified:	05/09/2022
Material Name:	#2 fuel oil (on-site consumption)

AS1037 **CON EDISON SERVICE BOX: 516** **RCRA NonGen / NLR 1016969410**
SSE **29 E 1ST ST** **NY MANIFEST NYP004430732**
1/8-1/4 **NEW YORK, NY 10003**
0.232 mi.
1227 ft. **Site 34 of 42 in cluster AS**

Relative: **Lower**

Actual: **40 ft.**

RCRA Listings:

Date Form Received by Agency:		20140228
Handler Name:		Con Edison Service Box: 516
Handler Address:		E 1st St
Handler City,State,Zip:		NEW YORK, NY 10003
EPA ID:		NYP004430732
Contact Name:		THOMAS TEELING
Contact Address:		Not reported
Contact City,State,Zip:		Not reported
Contact Telephone:		212-460-3770
Contact Fax:		Not reported
Contact Email:		Not reported
Contact Title:		SENIOR SCIENTIST
EPA Region:		02
Land Type:		Private
Federal Waste Generator Description:		Not a generator, verified
Non-Notifier:		Not reported
Biennial Report Cycle:		Not reported
Accessibility:		Not reported
Active Site Indicator:		Not reported
State District Owner:		Ny
State District:		NYSDEC R2
Mailing Address:		IRVING PL, 15TH FL NE
Mailing City,State,Zip:		NEW YORK, NY 10003
Owner Name:	Not reported	
Owner Type:		Not reported
Operator Name:	Not reported	
Operator Type:		Not reported
Short-Term Generator Activity:		No
Importer Activity:		No
Mixed Waste Generator:		No
Transporter Activity:		No
Transfer Facility Activity:		No
Recycler Activity with Storage:		No
Small Quantity On-Site Burner Exemption:		No
Smelting Melting and Refining Furnace Exemption:		No
Underground Injection Control:		No
Off-Site Waste Receipt:		No
Universal Waste Indicator:		No
Universal Waste Destination Facility:		No

CON EDISON SERVICE BOX: 516 (Continued) **1016969410**

Federal Universal Waste:	No
Active Site State-Reg Handler:	---
Federal Facility Indicator:	Not reported
Hazardous Secondary Material Indicator:	N
Sub-Part K Indicator:	Not reported
2018 GPRA Permit Baseline:	Not on the Baseline
2018 GPRA Renewals Baseline:	Not on the Baseline
202 GPRA Corrective Action Baseline:	No
Subject to Corrective Action Universe:	No
Non-TSDFs Where RCRA CA has Been Imposed Universe:	No
Corrective Action Priority Ranking:	No NCAPS ranking
Environmental Control Indicator:	No
Institutional Control Indicator:	No
Human Exposure Controls Indicator:	N/A
Groundwater Controls Indicator:	N/A
Significant Non-Complier Universe:	No
Unaddressed Significant Non-Complier Universe:	No
Addressed Significant Non-Complier Universe:	No
Significant Non-Complier With a Compliance Schedule Universe:	No
Financial Assurance Required:	Not reported
Handler Date of Last Change:	20141014
Recognized Trader-Importer:	No
Recognized Trader-Exporter:	No
Importer of Spent Lead Acid Batteries:	No
Exporter of Spent Lead Acid Batteries:	No
Recycler Activity Without Storage:	No
Manifest Broker:	No
Sub-Part P Indicator:	No

Historic Generators:

Receive Date:	20140131
Handler Name: CON EDISON SERVICE BOX:	516
Federal Waste Generator Description:	Very Small Quantity Generator (formerly Conditionally-Exempt Small Quantity Generator
State District Owner:	Ny
Large Quantity Handler of Universal Waste:	No
Recognized Trader Importer:	No
Recognized Trader Exporter:	No
Spent Lead Acid Battery Importer:	No
Spent Lead Acid Battery Exporter:	No
Current Record:	No
Non Storage Recycler Activity:	Not reported
Electronic Manifest Broker:	Not reported

Receive Date:	20140228
Handler Name: CON EDISON SERVICE BOX:	516
Federal Waste Generator Description:	Not a generator, verified
State District Owner:	Ny
Large Quantity Handler of Universal Waste:	No
Recognized Trader Importer:	No
Recognized Trader Exporter:	No
Spent Lead Acid Battery Importer:	No
Spent Lead Acid Battery Exporter:	No
Current Record:	Yes
Non Storage Recycler Activity:	Not reported
Electronic Manifest Broker:	Not reported

CON EDISON SERVICE BOX: 516 (Continued) **1016969410**

List of NAICS Codes and Descriptions:
NAICS Codes: No NAICS Codes Found

Facility Has Received Notices of Violations:
Violations: No Violations Found

Evaluation Action Summary:
Evaluations: No Evaluations Found

NY MANIFEST:

EPA ID:	NYP004430732
Country:	USA
Name:	Con Edison
Address:	29 E 1ST ST
Address 2:	Not reported
City,State,Zip:	NEW YORK, NY 10003
Zip 4:	Not reported
Location Address 1:	29 E 1ST ST
Location Address 2:	Not reported
Location City,State,Zip:	NEW YORK, NY 10003
Location Zip 4:	Not reported
Facility Status:	Not reported
Total Tanks:	Not reported
Code:	BP

Mailing:

Mailing Name:	Con Edison
Mailing Contact:	Con Edison
Mailing Address 1:	4 IRVING PLACE
Mailing Address 2:	15TH FL
Mailing City,State,Zip:	NEW YORK, NY 10003
Mailing Zip 4:	Not reported
Mailing Country:	USA
Mailing Phone:	Not reported

Manifest Data:

Document ID:	Not reported
Manifest Status:	Not reported
Trans1 State ID:	NJD003812047
Year:	2018
Trans2 State ID:	Not reported
Generator Ship Date:	01/31/2014
Trans1 Recv Date:	01/31/2014
Trans2 Recv Date:	Not reported
TSD Site Recv Date:	02/03/2014
Part A Recv Date:	Not reported
Part B Recv Date:	Not reported
Generator EPA ID:	NYP004430732
Trans1 EPA ID:	Not reported
Trans2 EPA ID:	Not reported
TSDF ID 1:	NJD991291105
TSDF ID 2:	Not reported
Manifest Tracking Number:	002329235GBF
Import Indicator:	N

CON EDISON SERVICE BOX: 516 (Continued) **1016969410**

Export Indicator:	N
Discr Quantity Indicator:	N
Discr Type Indicator:	N
Discr Residue Indicator:	N
Discr Partial Reject Indicator:	N
Discr Full Reject Indicator:	N
Manifest Ref Number:	Not reported
Alt Facility RCRA ID:	Not reported
Alt Facility Sign Date:	Not reported
MGMT Method Type Code:	H110
Waste Code a:	Lead
Waste Code b:	Not reported
Waste Code c:	Not reported
Waste Code e:	Not reported
Waste Code f:	Not reported
Waste Code g:	Not reported
Waste Code 1:	Not reported
Waste Code 2:	Not reported
Waste Code 3:	Not reported
Waste Code 4:	Not reported
Waste Code 5:	Not reported
Waste Code 6:	Not reported
Quantity:	400
Units:	Pounds
Number of Containers:	1
Container Type:	Cargo tanks (tank trucks)
Handling Method:	Treat
Specific Gravity:	1

AR1038 **CON EDISON SERVICE BOX: 869** **RCRA NonGen / NLR** **1016969142**
ESE **102 E 4TH ST** **NY MANIFEST** **NYP004427910**
1/8-1/4 **NEW YORK, NY 10003**
0.233 mi.
1228 ft. **Site 13 of 26 in cluster AR**

Relative: **Lower**
Actual: **34 ft.**

RCRA Listings:

Date Form Received by Agency:	20140228
Handler Name:	Con Edison Service Box: 869
Handler Address:	E 4th St
Handler City,State,Zip:	NEW YORK, NY 10003
EPA ID:	NYP004427910
Contact Name:	THOMAS TEELING
Contact Address:	Not reported
Contact City,State,Zip:	Not reported
Contact Telephone:	212-460-3770
Contact Fax:	Not reported
Contact Email:	Not reported
Contact Title:	SENIOR SCIENTIST
EPA Region:	02
Land Type:	Private
Federal Waste Generator Description:	Not a generator, verified
Non-Notifier:	Not reported
Biennial Report Cycle:	Not reported
Accessibility:	Not reported
Active Site Indicator:	Not reported
State District Owner:	Ny
State District:	NYSDEC R2

CON EDISON SERVICE BOX: 869 (Continued) **1016969142**

Mailing Address:		IRVING PL, 15TH FL NE
Mailing City,State,Zip:		NEW YORK, NY 10003
Owner Name:	Not reported	
Owner Type:		Not reported
Operator Name:	Not reported	
Operator Type:		Not reported
Short-Term Generator Activity:		No
Importer Activity:		No
Mixed Waste Generator:		No
Transporter Activity:		No
Transfer Facility Activity:		No
Recycler Activity with Storage:		No
Small Quantity On-Site Burner Exemption:		No
Smelting Melting and Refining Furnace Exemption:		No
Underground Injection Control:		No
Off-Site Waste Receipt:		No
Universal Waste Indicator:		No
Universal Waste Destination Facility:		No
Federal Universal Waste:		No
Active Site State-Reg Handler:		---
Federal Facility Indicator:		Not reported
Hazardous Secondary Material Indicator:		N
Sub-Part K Indicator:		Not reported
2018 GPRA Permit Baseline:		Not on the Baseline
2018 GPRA Renewals Baseline:		Not on the Baseline
202 GPRA Corrective Action Baseline:		No
Subject to Corrective Action Universe:		No
Non-TSDFs Where RCRA CA has Been Imposed Universe:		No
Corrective Action Priority Ranking:		No NCAPS ranking
Environmental Control Indicator:		No
Institutional Control Indicator:		No
Human Exposure Controls Indicator:		N/A
Groundwater Controls Indicator:		N/A
Significant Non-Complier Universe:		No
Unaddressed Significant Non-Complier Universe:		No
Addressed Significant Non-Complier Universe:		No
Significant Non-Complier With a Compliance Schedule Universe:		No
Financial Assurance Required:		Not reported
Handler Date of Last Change:		20141014
Recognized Trader-Importer:		No
Recognized Trader-Exporter:		No
Importer of Spent Lead Acid Batteries:		No
Exporter of Spent Lead Acid Batteries:		No
Recycler Activity Without Storage:		No
Manifest Broker:		No
Sub-Part P Indicator:		No

Historic Generators:

Receive Date:	20140128
Handler Name: CON EDISON SERVICE BOX:	869
Federal Waste Generator Description:	Very Small Quantity Generator (formerly Conditionally-Exempt Small Quantity Generator
State District Owner:	Ny
Large Quantity Handler of Universal Waste:	No
Recognized Trader Importer:	No
Recognized Trader Exporter:	No

CON EDISON SERVICE BOX: 869 (Continued) **1016969142**

Spent Lead Acid Battery Importer:	No
Spent Lead Acid Battery Exporter:	No
Current Record:	No
Non Storage Recycler Activity:	Not reported
Electronic Manifest Broker:	Not reported

Receive Date:	20140228
Handler Name: CON EDISON SERVICE BOX:	869
Federal Waste Generator Description:	Not a generator, verified
State District Owner:	Ny
Large Quantity Handler of Universal Waste:	No
Recognized Trader Importer:	No
Recognized Trader Exporter:	No
Spent Lead Acid Battery Importer:	No
Spent Lead Acid Battery Exporter:	No
Current Record:	Yes
Non Storage Recycler Activity:	Not reported
Electronic Manifest Broker:	Not reported

List of NAICS Codes and Descriptions:

NAICS Codes:	No NAICS Codes Found

Facility Has Received Notices of Violations:

Violations:	No Violations Found

Evaluation Action Summary:

Evaluations:	No Evaluations Found

NY MANIFEST:

EPA ID:	NYP004427910
Country:	USA
Name:	Con Edison
Address:	102 E 4TH ST
Address 2:	Not reported
City,State,Zip:	NEW YORK, NY 10003
Zip 4:	Not reported
Location Address 1:	102 E 4TH ST
Location Address 2:	Not reported
Location City,State,Zip:	NEW YORK, NY 10003
Location Zip 4:	Not reported
Facility Status:	Not reported
Total Tanks:	Not reported
Code:	BP

Mailing:

Mailing Name:	Con Edison
Mailing Contact:	Con Edison
Mailing Address 1:	4 IRVING PLACE
Mailing Address 2:	15TH FL
Mailing City,State,Zip:	NEW YORK, NY 10003
Mailing Zip 4:	Not reported
Mailing Country:	USA
Mailing Phone:	Not reported

CON EDISON SERVICE BOX: 869 (Continued) **1016969142**

Manifest Data:

Document ID:	Not reported
Manifest Status:	Not reported
Trans1 State ID:	NJD003812047
Year:	2018
Trans2 State ID:	Not reported
Generator Ship Date:	01/28/2014
Trans1 Recv Date:	01/28/2014
Trans2 Recv Date:	Not reported
TSD Site Recv Date:	02/05/2014
Part A Recv Date:	Not reported
Part B Recv Date:	Not reported
Generator EPA ID:	NYP004427910
Trans1 EPA ID:	Not reported
Trans2 EPA ID:	Not reported
TSDF ID 1:	NJD991291105
TSDF ID 2:	Not reported
Manifest Tracking Number:	002329388GBF
Import Indicator:	N
Export Indicator:	N
Discr Quantity Indicator:	N
Discr Type Indicator:	N
Discr Residue Indicator:	N
Discr Partial Reject Indicator:	N
Discr Full Reject Indicator:	N
Manifest Ref Number:	Not reported
Alt Facility RCRA ID:	Not reported
Alt Facility Sign Date:	Not reported
MGMT Method Type Code:	H110
Waste Code a:	Lead
Waste Code b:	Not reported
Waste Code c:	Not reported
Waste Code e:	Not reported
Waste Code f:	Not reported
Waste Code g:	Not reported
Waste Code 1:	Not reported
Waste Code 2:	Not reported
Waste Code 3:	Not reported
Waste Code 4:	Not reported
Waste Code 5:	Not reported
Waste Code 6:	Not reported
Quantity:	500
Units:	Pounds
Number of Containers:	1
Container Type:	Cargo tanks (tank trucks)
Handling Method:	Treat
Specific Gravity:	1

EPA ID:	NYP004856371
Country:	USA
Name:	Con Ed
Address:	102 E 4TH ST
Address 2:	SB 869
City,State,Zip:	NEW YORK, NY 10003
Zip 4:	Not reported
Location Address 1:	102 E 4TH ST

CON EDISON SERVICE BOX: 869 (Continued) **1016969142**

Location Address 2: SB 869
Location City,State,Zip: NEW YORK, NY 10003
Location Zip 4: Not reported
Facility Status: Not reported
Total Tanks: Not reported
Code: BP

Mailing:
Mailing Name: Con Ed
Mailing Contact: Tom Teeling
Mailing Address 1: 4 IRVING PLACE - 15TH FLOOR
Mailing Address 2: Not reported
Mailing City,State,Zip: NEW YORK, NY 10003
Mailing Zip 4: Not reported
Mailing Country: USA
Mailing Phone: 2124603770

Manifest Data:
Document ID: Not reported
Manifest Status: Not reported
Trans1 State ID: NJ0000027193
Year: 2018
Trans2 State ID: Not reported
Generator Ship Date: 10/19/2015
Trans1 Recv Date: 10/19/2015
Trans2 Recv Date: Not reported
TSD Site Recv Date: 10/20/2015
Part A Recv Date: Not reported
Part B Recv Date: Not reported
Generator EPA ID: NYP004856371
Trans1 EPA ID: Not reported
Trans2 EPA ID: Not reported
TSDF ID 1: NJD002200046
TSDF ID 2: Not reported
Manifest Tracking Number: 014085708JJK
Import Indicator: N
Export Indicator: N
Discr Quantity Indicator: N
Discr Type Indicator: N
Discr Residue Indicator: N
Discr Partial Reject Indicator: N
Discr Full Reject Indicator: N
Manifest Ref Number: Not reported
Alt Facility RCRA ID: Not reported
Alt Facility Sign Date: Not reported
MGMT Method Type Code: H110
Waste Code a: Lead
Waste Code b: Not reported
Waste Code c: Not reported
Waste Code e: Not reported
Waste Code f: Not reported
Waste Code g: Not reported
Waste Code 1: Not reported
Waste Code 2: Not reported
Waste Code 3: Not reported
Waste Code 4: Not reported
Waste Code 5: Not reported

CON EDISON SERVICE BOX: 869 (Continued) **1016969142**

Waste Code 6:	Not reported
Quantity:	500
Units:	Pounds
Number of Containers:	1
Container Type:	Cargo tanks (tank trucks)
Handling Method:	Treat
Specific Gravity:	1

AS1039 **CON EDISON** **NY MANIFEST** **S117537669**
SE **53 E 2ND ST** **N/A**
1/8-1/4 **NEW YORK, NY 10003**
0.233 mi.
1229 ft. **Site 35 of 42 in cluster AS**

Relative:
Lower

Actual:
38 ft.

NY MANIFEST:

EPA ID:	NYP004702536
Country:	USA
Name:	Con Edison
Address:	53 E 2ND ST
Address 2:	SB 553
City,State,Zip:	NEW YORK, NY 10003
Zip 4:	Not reported
Location Address 1:	53 E 2ND ST
Location Address 2:	SB 553
Location City,State,Zip:	NEW YORK, NY 10003
Location Zip 4:	Not reported
Facility Status:	Not reported
Total Tanks:	Not reported
Code:	BP

Mailing:

Mailing Name:	Con Edison
Mailing Contact:	Tom Teeling
Mailing Address 1:	4 IRVING PL 15TH FL
Mailing Address 2:	Not reported
Mailing City,State,Zip:	NEW YORK, NY 10003
Mailing Zip 4:	Not reported
Mailing Country:	USA
Mailing Phone:	2124603770

Manifest Data:

Document ID:	Not reported
Manifest Status:	Not reported
Trans1 State ID:	NJD003812047
Year:	2018
Trans2 State ID:	NJD003812047
Generator Ship Date:	12/04/2014
Trans1 Recv Date:	12/04/2014
Trans2 Recv Date:	12/04/2014
TSD Site Recv Date:	12/04/2014
Part A Recv Date:	Not reported
Part B Recv Date:	Not reported
Generator EPA ID:	NYP004702536
Trans1 EPA ID:	Not reported
Trans2 EPA ID:	Not reported
TSDF ID 1:	NJD991291105
TSDF ID 2:	Not reported

CON EDISON (Continued) **S117537669**

Manifest Tracking Number:	002609957GBF
Import Indicator:	N
Export Indicator:	N
Discr Quantity Indicator:	N
Discr Type Indicator:	N
Discr Residue Indicator:	N
Discr Partial Reject Indicator:	N
Discr Full Reject Indicator:	N
Manifest Ref Number:	Not reported
Alt Facility RCRA ID:	Not reported
Alt Facility Sign Date:	Not reported
MGMT Method Type Code:	H110
Waste Code a:	Lead
Waste Code b:	Not reported
Waste Code c:	Not reported
Waste Code e:	Not reported
Waste Code f:	Not reported
Waste Code g:	Not reported
Waste Code 1:	Not reported
Waste Code 2:	Not reported
Waste Code 3:	Not reported
Waste Code 4:	Not reported
Waste Code 5:	Not reported
Waste Code 6:	Not reported
Quantity:	300
Units:	Pounds
Number of Containers:	1
Container Type:	Cargo tanks (tank trucks)
Handling Method:	Treat
Specific Gravity:	1

AW1040 **NEW YORK UNIVERSITY - BROWN BUILDING** **RCRA-LQG** **1000136879**
NW **100 WASHINGTON SQUARE EAST** **ICIS** **NYD981566607**
1/8-1/4 **NEW YORK, NY 10012** **FINDS**
0.234 mi. **ECHO**
1234 ft. **Site 8 of 10 in cluster AW** **E MANIFEST**
NJ MANIFEST

Relative:
Lower

Actual:
32 ft.

RCRA Listings:

Date Form Received by Agency:	20240226
Handler Name:	New York University - Brown Bldg
Handler Address:	Washington Square East
Handler City,State,Zip:	NEW YORK, NY 10012
EPA ID:	NYD981566607
Contact Name:	ISAAC BELCHER
Contact Address:	BROADWAY
Contact City,State,Zip:	NEW YORK, NY 10012
Contact Telephone:	212-998-4120
Contact Fax:	Not reported
Contact Email:	IB2618@NYU.EDU
Contact Title:	HAZARDOUS WASTE SPECIALIST
EPA Region:	02
Land Type:	Private
Federal Waste Generator Description:	Large Quantity Generator
Non-Notifier:	Not reported
Biennial Report Cycle:	2023
Accessibility:	Not reported

NEW YORK UNIVERSITY - BROWN BUILDING (Continued) **1000136879**

Active Site Indicator:		Handler Activities
State District Owner:		Ny
State District:		NYSDEC R2
Mailing Address:		BROADWAY
Mailing City,State,Zip:		NEW YORK, NY 10012
Owner Name:	New York University	
Owner Type:		Private
Operator Name:	New York University	
Operator Type:		Private
Short-Term Generator Activity:		No
Importer Activity:		No
Mixed Waste Generator:		No
Transporter Activity:		No
Transfer Facility Activity:		No
Recycler Activity with Storage:		No
Small Quantity On-Site Burner Exemption:		No
Smelting Melting and Refining Furnace Exemption:		No
Underground Injection Control:		No
Off-Site Waste Receipt:		No
Universal Waste Indicator:		No
Universal Waste Destination Facility:		No
Federal Universal Waste:		No
Active Site State-Reg Handler:		---
Federal Facility Indicator:		Not reported
Hazardous Secondary Material Indicator:		N
Sub-Part K Indicator:		Not reported
2018 GPRA Permit Baseline:		Not on the Baseline
2018 GPRA Renewals Baseline:		Not on the Baseline
202 GPRA Corrective Action Baseline:		No
Subject to Corrective Action Universe:		No
Non-TSDFs Where RCRA CA has Been Imposed Universe:		No
Corrective Action Priority Ranking:		No NCAPS ranking
Environmental Control Indicator:		No
Institutional Control Indicator:		No
Human Exposure Controls Indicator:		N/A
Groundwater Controls Indicator:		N/A
Significant Non-Complier Universe:		No
Unaddressed Significant Non-Complier Universe:		No
Addressed Significant Non-Complier Universe:		No
Significant Non-Complier With a Compliance Schedule Universe:		No
Financial Assurance Required:		Not reported
Handler Date of Last Change:		20240227
Recognized Trader-Importer:		No
Recognized Trader-Exporter:		No
Importer of Spent Lead Acid Batteries:		No
Exporter of Spent Lead Acid Batteries:		No
Recycler Activity Without Storage:		No
Manifest Broker:		No
Sub-Part P Indicator:		No

Biennial: List of Years
Year: 2023

Click Here for Biennial Reporting System Data:
Year: 2021

NEW YORK UNIVERSITY - BROWN BUILDING (Continued) **1000136879**

Click Here for Biennial Reporting System Data:
Year: 2019

Click Here for Biennial Reporting System Data:
Year: 2017

Click Here for Biennial Reporting System Data:
Year: 2015

Click Here for Biennial Reporting System Data:
Year: 2013

Click Here for Biennial Reporting System Data:
Year: 2011

Click Here for Biennial Reporting System Data:
Year: 2009

Click Here for Biennial Reporting System Data:
Year: 2007

Click Here for Biennial Reporting System Data:
Year: 2005

Click Here for Biennial Reporting System Data:
Year: 2003

Click Here for Biennial Reporting System Data:
Year: 2001

Click Here for Biennial Reporting System Data:

Hazardous Waste Summary:
Waste Code: D000
Waste Description: Not Defined

Waste Code: D001
Waste Description: Ignitable Waste

Waste Code: D002
Waste Description: Corrosive Waste

Waste Code: D003
Waste Description: Reactive Waste

Waste Code: D004
Waste Description: Arsenic

Waste Code: D005
Waste Description: Barium

Waste Code: D006
Waste Description: Cadmium

Waste Code: D007
Waste Description: Chromium

NEW YORK UNIVERSITY - BROWN BUILDING (Continued) **1000136879**

Waste Code:	D008
Waste Description:	Lead
Waste Code:	D009
Waste Description:	Mercury
Waste Code:	D010
Waste Description:	Selenium
Waste Code:	D011
Waste Description:	Silver
Waste Code:	D013
Waste Description:	Lindane (1,2,3,4,5,6-Hexa-Chlorocyclohexane, Gamma Isomer)
Waste Code:	D016
Waste Description:	2,4-D (2,4-Dichlorophenoxyacetic Acid)
Waste Code:	D018
Waste Description:	Benzene
Waste Code:	D019
Waste Description:	Carbon Tetrachloride
Waste Code:	D022
Waste Description:	Chloroform
Waste Code:	D024
Waste Description:	M-Cresol
Waste Code:	D026
Waste Description:	Cresol
Waste Code:	D027
Waste Description:	1,4-Dichlorobenzene
Waste Code:	D035
Waste Description:	Methyl Ethyl Ketone
Waste Code:	D037
Waste Description:	Pentachlorophenol
Waste Code:	D038
Waste Description:	Pyridine
Waste Code:	F001
Waste Description:	The Following Spent Halogenated Solvents Used In Degreasing: Tetrachloroethylene, Trichlorethylene, Methylene Chloride, 1,1,1-Trichloroethane, Carbon Tetrachloride And Chlorinated Fluorocarbons; All Spent Solvent Mixtures/Blends Used In Degreasing Containing, Before Use, A Total Of Ten Percent Or More (By Volume) Of One Or More Of The Above Halogenated Solvents Or Those Solvents Listed In F002, F004, And F005; And Still Bottoms From The Recovery Of These Spent Solvents And Spent Solvent Mixtures.
Waste Code:	F002
Waste Description:	The Following Spent Halogenated Solvents: Tetrachloroethylene,

NEW YORK UNIVERSITY - BROWN BUILDING (Continued) **1000136879**

Methylene Chloride, Trichloroethylene, 1,1,1-Trichloroethane, Chlorobenzene, 1,1,2-Trichloro-1,2,2-Trifluoroethane, Ortho-Dichlorobenzene, Trichlorofluoromethane, And 1,1,2, Trichloroethane; All Spent Solvent Mixtures/Blends Containing, Before Use, A Total Of Ten Percent Or More (By Volume) Of One Or More Of The Above Halogenated Solvents Or Those Solvents Listed In F001, F004, And F005; And Still Bottoms From The Recovery Of These Spent Solvents And Spent Solvent Mixtures.

Waste Code: F003
Waste Description: The Following Spent Nonhalogenated Solvents: Xylene, Acetone, Ethyl Acetate, Ethyl Benzene, Ethyl Ether, Methyl Isobutyl Ketone, N-Butyl Alcohol, Cyclohexanone, And Methanol; All Spent Solvent Mixtures/Blends Containing, Before Use, Only The Above Spent Nonhalogenated Solvents; And All Spent Solvent Mixtures/Blends Containing, Before Use, One Or More Of The Above Nonhalogenated Solvents, And A Total Of Ten Percent Or More (By Volume) Of One Or More Of Those Solvents Listed In F001, F002, F004, And F005; And Still Bottoms From The Recovery Of These Spent Solvents And Spent Solvent Mixtures.

Waste Code: F005
Waste Description: The Following Spent Nonhalogenated Solvents: Toluene, Methyl Ethyl Ketone, Carbon Disulfide, Isobutanol, Pyridine, Benzene, 2-Ethoxyethanol, And 2-Nitropropane; All Spent Solvent Mixtures/Blends Containing, Before Use, A Total Of Ten Percent Or More (By Volume) Of One Or More Of The Above Nonhalogenated Solvents Or Those Solvents Listed In F001, F002, Or F004; And Still Bottoms From The Recovery Of These Spent Solvents And Spent Solvent Mixtures.

Waste Code: F022
Waste Description: Wastes (Except Wastewater And Spent Carbon From Hydrogen Chloride Purification) From The Manufacturing Use (As A Reactant, Chemical Intermediate, Or Component In A Formulating Process) Of Tetra-, Penta-, Or Hexachlorobenzenes Under Alkaline Conditions.

Waste Code: LABP
Waste Description: Lab Pack

Waste Code: P001
Waste Description: 2h-1-Benzopyran-2-One, 4-Hydroxy-3-(3-Oxo-1-Phenylbutyl)-, & Salts, When Present At Concentrations Greater Than 0.3% (Or) Warfarin, & Salts, When Present At Concentrations Greater Than 0.3%

Waste Code: P003
Waste Description: 2-Propenal (Or) Acrolein

Waste Code: P005
Waste Description: 2-Propen-1-Ol (Or) Allyl Alcohol

Waste Code: P008
Waste Description: 4-Aminopyridine (Or) 4-Pyridinamine

Waste Code: P010
Waste Description: Arsenic Acid H3aso4

Waste Code: P014

NEW YORK UNIVERSITY - BROWN BUILDING (Continued) **1000136879**

Waste Description:	Benzenethiol (Or) Thiophenol
Waste Code:	P015
Waste Description:	Beryllium
Waste Code:	P022
Waste Description:	Carbon Disulfide
Waste Code:	P023
Waste Description:	Acetaldehyde, Chloro- (Or) Chloroacetaldehyde
Waste Code:	P029
Waste Description:	Copper Cyanide (Or) Copper Cyanide Cu(Cn)
Waste Code:	P030
Waste Description:	Cyanides (Soluble Cyanide Salts), Not Otherwise Specified
Waste Code:	P042
Waste Description:	1,2-Benzenediol, 4-[1-Hydroxy-2-(Methylamino)Ethyl]-, (R)- (Or) Epinephrine
Waste Code:	P048
Waste Description:	2,4-Dinitrophenol (Or) Phenol, 2,4-Dinitro-
Waste Code:	P075
Waste Description:	Nicotine, & Salts (Or) Pyridine, 3-(1-Methyl-2-Pyrrolidinyl)-,(S)-, & Salts
Waste Code:	P077
Waste Description:	Benzenamine, 4-Nitro- (Or) P-Nitroaniline
Waste Code:	P087
Waste Description:	Osmium Oxide Oso4, (T-4)- (Or) Osmium Tetroxide
Waste Code:	P093
Waste Description:	Phenylthiourea (Or) Thiourea, Phenyl-
Waste Code:	P098
Waste Description:	Potassium Cyanide (Or) Potassium Cyanide K(Cn)
Waste Code:	P104
Waste Description:	Silver Cyanide (Or) Silver Cyanide Ag(Cn)
Waste Code:	P105
Waste Description:	Sodium Azide
Waste Code:	P107
Waste Description:	Strontium Sulfide Srs
Waste Code:	P204
Waste Description:	Physostigmine (Or) Pyrrolo[2,3-B]Indol-5-Ol, 1,2,3,3a,8,8a-Hexahydro-1,3a,8-Trimethyl-Methylcarbamate (Ester), (3as-Cis)-
Waste Code:	U001
Waste Description:	Acetaldehyde (I) (Or) Ethanal (I)

NEW YORK UNIVERSITY - BROWN BUILDING (Continued) **1000136879**

Waste Code: U002
Waste Description: 2-Propanone (I) (Or) Acetone (I)

Waste Code: U004
Waste Description: Acetophenone (Or) Ethanone, 1-Phenyl-

Waste Code: U007
Waste Description: 2-Propenamide (Or) Acrylamide

Waste Code: U009
Waste Description: 2-Propenenitrile (Or) Acrylonitrile

Waste Code: U012
Waste Description: Aniline (I,T) (Or) Benzenamine (I,T)

Waste Code: U019
Waste Description: Benzene (I,T)

Waste Code: U031
Waste Description: 1-Butanol (I) (Or) N-Butyl Alcohol (I)

Waste Code: U044
Waste Description: Chloroform (Or) Methane, Trichloro-

Waste Code: U056
Waste Description: Benzene, Hexahydro- (I) (Or) Cyclohexane (I)

Waste Code: U067
Waste Description: Ethane, 1,2-Dibromo- (Or) Ethylene Dibromide

Waste Code: U072
Waste Description: Benzene, 1,4-Dichloro- (Or) P-Dichlorobenzene

Waste Code: U076
Waste Description: Ethane, 1,1-Dichloro- (Or) Ethylidene Dichloride

Waste Code: U080
Waste Description: Methane, Dichloro- (Or) Methylene Chloride

Waste Code: U103
Waste Description: Dimethyl Sulfate (Or) Sulfuric Acid, Dimethyl Ester

Waste Code: U108
Waste Description: 1,4-Diethyleneoxide (Or) 1,4-Dioxane

Waste Code: U112
Waste Description: Acetic Acid, Ethyl Ester (I) (Or) Ethyl Acetate (I)

Waste Code: U117
Waste Description: Ethane, 1,1'-Oxybis-(I) (Or) Ethyl Ether (I)

Waste Code: U122
Waste Description: Formaldehyde

Waste Code: U123
Waste Description: Formic Acid (C,T)

NEW YORK UNIVERSITY - BROWN BUILDING (Continued) **1000136879**

Waste Code: U133
Waste Description: Hydrazine (R,T)

Waste Code: U134
Waste Description: Hydrofluoric Acid (C,T) (Or) Hydrogen Fluoride (C,T)

Waste Code: U135
Waste Description: Hydrogen Sulfide (Or) Hydrogen Sulfide H2s

Waste Code: U144
Waste Description: Acetic Acid, Lead(2+) Salt (Or) Lead Acetate

Waste Code: U147
Waste Description: 2,5-Furandione (Or) Maleic Anhydride

Waste Code: U150
Waste Description: L-Phenylalanine, 4-[Bis(2-Chloroethyl)Amino]- (Or) Melphalan

Waste Code: U151
Waste Description: Mercury

Waste Code: U154
Waste Description: Methanol (I) (Or) Methyl Alcohol (I)

Waste Code: U159
Waste Description: 2-Butanone (I,T) (Or) Methyl Ethyl Ketone (Mek) (I,T)

Waste Code: U165
Waste Description: Naphthalene

Waste Code: U169
Waste Description: Benzene, Nitro- (Or) Nitrobenzene (I,T)

Waste Code: U170
Waste Description: P-Nitrophenol (I,T) (Or) Phenol, 4-Nitro-

Waste Code: U188
Waste Description: Phenol

Waste Code: U189
Waste Description: Phosphorus Sulfide (R) (Or) Sulfur Phosphide (R)

Waste Code: U196
Waste Description: Pyridine

Waste Code: U209
Waste Description: 1,1,2,2-Tetrachloroethane (Or) Ethane, 1,1,2,2-Tetrachloro-

Waste Code: U210
Waste Description: Ethene, Tetrachloro- (Or) Tetrachloroethylene

Waste Code: U211
Waste Description: Carbon Tetrachloride (Or) Methane, Tetrachloro-

Waste Code: U213
Waste Description: Furan, Tetrahydro-(I) (Or) Tetrahydrofuran (I)

NEW YORK UNIVERSITY - BROWN BUILDING (Continued) **1000136879**

Waste Code: U218
Waste Description: Ethanethioamide (Or) Thioacetamide

Waste Code: U219
Waste Description: Thiourea

Waste Code: U220
Waste Description: Benzene, Methyl- (Or) Toluene

Waste Code: U236
Waste Description: 2,7-Naphthalenedisulfonic Acid,3,3'-[(3,3'-Dimethyl[1,1'-Biphenyl]-4,4'-Diyl)Bis(Azo)Bis[5-Amino -4-Hydroxy]-, Tetrasodium Salt (Or) Trypan Blue

Waste Code: U239
Waste Description: Benzene, Dimethyl- (I,T) (Or) Xylene (I)

Waste Code: U404
Waste Description: U404

Handler - Owner Operator:
Owner/Operator Indicator: Owner
Owner/Operator Name: NEW YORK UNIVERSITY
Legal Status: Private
Date Became Current: 19500101
Date Ended Current: Not reported
Owner/Operator Address: 70 WASHINGTON SQUARE SOUTH
Owner/Operator City,State,Zip: NEW YORK, NY 10003
Owner/Operator Telephone: 212-998-1212
Owner/Operator Telephone Ext: Not reported
Owner/Operator Fax: Not reported
Owner/Operator Email: Not reported

Owner/Operator Indicator: Operator
Owner/Operator Name: NEW YORK UNIVERSITY
Legal Status: Private
Date Became Current: 19500101
Date Ended Current: Not reported
Owner/Operator Address: 70 WASHINGTON SQUARE SOUTH
Owner/Operator City,State,Zip: NEW YORK, NY 10003
Owner/Operator Telephone: Not reported
Owner/Operator Telephone Ext: Not reported
Owner/Operator Fax: Not reported
Owner/Operator Email: Not reported

Owner/Operator Indicator: Owner
Owner/Operator Name: NEW YORK UNIVERSITY
Legal Status: Private
Date Became Current: 19500101
Date Ended Current: Not reported
Owner/Operator Address: 70 WASHINGTON SQUARE SOUTH
Owner/Operator City,State,Zip: NEW YORK, NY 10003
Owner/Operator Telephone: Not reported
Owner/Operator Telephone Ext: Not reported
Owner/Operator Fax: Not reported
Owner/Operator Email: Not reported

NEW YORK UNIVERSITY - BROWN BUILDING (Continued) **1000136879**

Owner/Operator Indicator:	Operator
Owner/Operator Name: NEW YORK UNIVERSITY	
Legal Status:	Private
Date Became Current:	19500101
Date Ended Current:	Not reported
Owner/Operator Address:	Not reported
Owner/Operator City,State,Zip:	Not reported
Owner/Operator Telephone:	Not reported
Owner/Operator Telephone Ext:	Not reported
Owner/Operator Fax:	Not reported
Owner/Operator Email:	Not reported

Owner/Operator Indicator:	Operator
Owner/Operator Name: NEW YORK UNIVERSITY	
Legal Status:	Private
Date Became Current:	19500101
Date Ended Current:	Not reported
Owner/Operator Address:	70 WASHINGTON SQUARE NORTH
Owner/Operator City,State,Zip:	NEW YORK, NY 10003
Owner/Operator Telephone:	Not reported
Owner/Operator Telephone Ext:	Not reported
Owner/Operator Fax:	Not reported
Owner/Operator Email:	Not reported

Owner/Operator Indicator:	Owner
Owner/Operator Name: NEW YORK UNIVERSITY	
Legal Status:	Private
Date Became Current:	Not reported
Date Ended Current:	Not reported
Owner/Operator Address:	NOT REQUIRED
Owner/Operator City,State,Zip:	NOT REQUIRED, WY 99999
Owner/Operator Telephone:	212-555-1212
Owner/Operator Telephone Ext:	Not reported
Owner/Operator Fax:	Not reported
Owner/Operator Email:	Not reported

Owner/Operator Indicator:	Owner
Owner/Operator Name: NEW YORK UNIVERSITY	
Legal Status:	Private
Date Became Current:	Not reported
Date Ended Current:	Not reported
Owner/Operator Address:	NOT REQUIRED
Owner/Operator City,State,Zip:	NOT REQUIRED, WY 99999
Owner/Operator Telephone:	212-555-1212
Owner/Operator Telephone Ext:	Not reported
Owner/Operator Fax:	Not reported
Owner/Operator Email:	Not reported

Owner/Operator Indicator:	Owner
Owner/Operator Name: NEW YORK UNIVERSITY	
Legal Status:	Private
Date Became Current:	19500101
Date Ended Current:	Not reported
Owner/Operator Address:	70 WASHINGTON SQUARE NORTH
Owner/Operator City,State,Zip:	NEW YORK, NY 10003
Owner/Operator Telephone:	Not reported
Owner/Operator Telephone Ext:	Not reported

NEW YORK UNIVERSITY - BROWN BUILDING (Continued) **1000136879**

Owner/Operator Fax: Not reported
Owner/Operator Email: Not reported

Owner/Operator Indicator: Owner
Owner/Operator Name: NEW YORK UNIVERSITY
Legal Status: Private
Date Became Current: 19500101
Date Ended Current: Not reported
Owner/Operator Address: 70 WASHINGTON SQUARE SOUTH
Owner/Operator City,State,Zip: NEW YORK, NY 10003
Owner/Operator Telephone: Not reported
Owner/Operator Telephone Ext: Not reported
Owner/Operator Fax: Not reported
Owner/Operator Email: Not reported

Owner/Operator Indicator: Operator
Owner/Operator Name: NEW YORK UNIVERSITY
Legal Status: Private
Date Became Current: 19500101
Date Ended Current: Not reported
Owner/Operator Address: Not reported
Owner/Operator City,State,Zip: Not reported
Owner/Operator Telephone: Not reported
Owner/Operator Telephone Ext: Not reported
Owner/Operator Fax: Not reported
Owner/Operator Email: Not reported

Owner/Operator Indicator: Operator
Owner/Operator Name: NEW YORK UNIVERSITY
Legal Status: Private
Date Became Current: 19500101
Date Ended Current: Not reported
Owner/Operator Address: Not reported
Owner/Operator City,State,Zip: Not reported
Owner/Operator Telephone: Not reported
Owner/Operator Telephone Ext: Not reported
Owner/Operator Fax: Not reported
Owner/Operator Email: Not reported

Owner/Operator Indicator: Operator
Owner/Operator Name: NEW YORK UNIVERSITY
Legal Status: Private
Date Became Current: 19500101
Date Ended Current: Not reported
Owner/Operator Address: 70 WASHINGTON SQUARE SOUTH
Owner/Operator City,State,Zip: NEW YORK, NY 10003
Owner/Operator Telephone: Not reported
Owner/Operator Telephone Ext: Not reported
Owner/Operator Fax: Not reported
Owner/Operator Email: Not reported

Owner/Operator Indicator: Owner
Owner/Operator Name: NEW YORK UNIVERSITY
Legal Status: Private
Date Became Current: 19500101
Date Ended Current: Not reported
Owner/Operator Address: 70 WASHINGTON SQUARE SOUTH

NEW YORK UNIVERSITY - BROWN BUILDING (Continued) **1000136879**

Owner/Operator City,State,Zip:	NEW YORK, NY 10003
Owner/Operator Telephone:	Not reported
Owner/Operator Telephone Ext:	Not reported
Owner/Operator Fax:	Not reported
Owner/Operator Email:	Not reported
Owner/Operator Indicator:	Owner
Owner/Operator Name: NEW YORK UNIVERSITY	
Legal Status:	Private
Date Became Current:	19500101
Date Ended Current:	Not reported
Owner/Operator Address:	70 WASHINGTON SQUARE SOUTH
Owner/Operator City,State,Zip:	NEW YORK, NY 10012
Owner/Operator Telephone:	Not reported
Owner/Operator Telephone Ext:	Not reported
Owner/Operator Fax:	Not reported
Owner/Operator Email:	Not reported
Owner/Operator Indicator:	Owner
Owner/Operator Name: NEW YORK UNIVERSITY	
Legal Status:	Private
Date Became Current:	19500101
Date Ended Current:	Not reported
Owner/Operator Address:	70 WASHINGTON SQUARE SOUTH
Owner/Operator City,State,Zip:	NEW YORK, NY 10003
Owner/Operator Telephone:	Not reported
Owner/Operator Telephone Ext:	Not reported
Owner/Operator Fax:	Not reported
Owner/Operator Email:	Not reported
Owner/Operator Indicator:	Owner
Owner/Operator Name: NEW YORK UNIVERSITY	
Legal Status:	Private
Date Became Current:	19500101
Date Ended Current:	Not reported
Owner/Operator Address:	70 WASHINGTON SQUARE SOUTH
Owner/Operator City,State,Zip:	NEW YORK, NY 10003
Owner/Operator Telephone:	212-992-8276
Owner/Operator Telephone Ext:	Not reported
Owner/Operator Fax:	Not reported
Owner/Operator Email:	Not reported
Owner/Operator Indicator:	Operator
Owner/Operator Name: NEW YORK UNIVERSITY	
Legal Status:	Private
Date Became Current:	19500101
Date Ended Current:	Not reported
Owner/Operator Address:	70 WASHINGTON SQUARE SOUTH
Owner/Operator City,State,Zip:	NEW YORK, NY 10003
Owner/Operator Telephone:	212-992-8276
Owner/Operator Telephone Ext:	Not reported
Owner/Operator Fax:	Not reported
Owner/Operator Email:	Not reported
Owner/Operator Indicator:	Operator
Owner/Operator Name: NEW YORK UNIVERSITY	
Legal Status:	Private

NEW YORK UNIVERSITY - BROWN BUILDING (Continued) **1000136879**

Date Became Current:	19500101
Date Ended Current:	Not reported
Owner/Operator Address:	70 WASHINGTON SQUARE SOUTH
Owner/Operator City,State,Zip:	NEW YORK, NY 10003
Owner/Operator Telephone:	Not reported
Owner/Operator Telephone Ext:	Not reported
Owner/Operator Fax:	Not reported
Owner/Operator Email:	Not reported
Owner/Operator Indicator:	Operator
Owner/Operator Name: NO NAME FOUND	
Legal Status:	Private
Date Became Current:	19500101
Date Ended Current:	Not reported
Owner/Operator Address:	Not reported
Owner/Operator City,State,Zip:	Not reported
Owner/Operator Telephone:	Not reported
Owner/Operator Telephone Ext:	Not reported
Owner/Operator Fax:	Not reported
Owner/Operator Email:	Not reported
Owner/Operator Indicator:	Owner
Owner/Operator Name: NEW YORK UNIVERSITY	
Legal Status:	Private
Date Became Current:	19500101
Date Ended Current:	Not reported
Owner/Operator Address:	70 WASHINGTON SQUARE SOUTH
Owner/Operator City,State,Zip:	NEW YORK, NY 10003
Owner/Operator Telephone:	Not reported
Owner/Operator Telephone Ext:	Not reported
Owner/Operator Fax:	Not reported
Owner/Operator Email:	Not reported
Owner/Operator Indicator:	Owner
Owner/Operator Name: NEW YORK UNIVERSITY	
Legal Status:	Private
Date Became Current:	18310101
Date Ended Current:	Not reported
Owner/Operator Address:	70 WASHINGTON SQUARE SOUTH
Owner/Operator City,State,Zip:	NEW YORK, NY 10003
Owner/Operator Telephone:	Not reported
Owner/Operator Telephone Ext:	Not reported
Owner/Operator Fax:	Not reported
Owner/Operator Email:	Not reported
Owner/Operator Indicator:	Owner
Owner/Operator Name: NEW YORK UNIVERSITY	
Legal Status:	Private
Date Became Current:	19500101
Date Ended Current:	Not reported
Owner/Operator Address:	100 WASHINGTON SQUARE
Owner/Operator City,State,Zip:	NEW YORK, NY 10012
Owner/Operator Telephone:	Not reported
Owner/Operator Telephone Ext:	Not reported
Owner/Operator Fax:	Not reported
Owner/Operator Email:	Not reported

NEW YORK UNIVERSITY - BROWN BUILDING (Continued) **1000136879**

Owner/Operator Indicator:	Owner
Owner/Operator Name: NEW YORK UNIVERSITY	
Legal Status:	Private
Date Became Current:	19500101
Date Ended Current:	Not reported
Owner/Operator Address:	70 WASHINGTON SQUARE SOUTH
Owner/Operator City,State,Zip:	NEW YORK, NY 10003
Owner/Operator Telephone:	Not reported
Owner/Operator Telephone Ext:	Not reported
Owner/Operator Fax:	Not reported
Owner/Operator Email:	Not reported

Owner/Operator Indicator:	Owner
Owner/Operator Name: NEW YORK UNIVERSITY	
Legal Status:	Private
Date Became Current:	19500101
Date Ended Current:	Not reported
Owner/Operator Address:	70 WASHINGTON SQUARE SOUTH
Owner/Operator City,State,Zip:	NEW YORK, NY 10003
Owner/Operator Telephone:	Not reported
Owner/Operator Telephone Ext:	Not reported
Owner/Operator Fax:	Not reported
Owner/Operator Email:	Not reported

Owner/Operator Indicator:	Operator
Owner/Operator Name: NEW YORK UNIVERSITY	
Legal Status:	Private
Date Became Current:	19500101
Date Ended Current:	Not reported
Owner/Operator Address:	Not reported
Owner/Operator City,State,Zip:	Not reported
Owner/Operator Telephone:	Not reported
Owner/Operator Telephone Ext:	Not reported
Owner/Operator Fax:	Not reported
Owner/Operator Email:	Not reported

Owner/Operator Indicator:	Operator
Owner/Operator Name: NEW YORK UNIVERSITY	
Legal Status:	Private
Date Became Current:	19500101
Date Ended Current:	Not reported
Owner/Operator Address:	Not reported
Owner/Operator City,State,Zip:	Not reported
Owner/Operator Telephone:	Not reported
Owner/Operator Telephone Ext:	Not reported
Owner/Operator Fax:	Not reported
Owner/Operator Email:	Not reported

Owner/Operator Indicator:	Owner
Owner/Operator Name: NEW YORK UNIVERSITY	
Legal Status:	Private
Date Became Current:	19500101
Date Ended Current:	Not reported
Owner/Operator Address:	70 WASHINGTON SQUARE SOUTH
Owner/Operator City,State,Zip:	NEW YORK, NY 10003
Owner/Operator Telephone:	Not reported
Owner/Operator Telephone Ext:	Not reported

NEW YORK UNIVERSITY - BROWN BUILDING (Continued) **1000136879**

Owner/Operator Fax: Not reported
Owner/Operator Email: Not reported

Owner/Operator Indicator: Operator
Owner/Operator Name: NEW YORK UNIVERSITY
Legal Status: Private
Date Became Current: 19500101
Date Ended Current: Not reported
Owner/Operator Address: 70 WASHINGTON SQUARE SOUTH
Owner/Operator City,State,Zip: NEW YORK, NY 10003
Owner/Operator Telephone: Not reported
Owner/Operator Telephone Ext: Not reported
Owner/Operator Fax: Not reported
Owner/Operator Email: Not reported

Owner/Operator Indicator: Operator
Owner/Operator Name: NEW YORK UNIVERSITY
Legal Status: Private
Date Became Current: 19500101
Date Ended Current: Not reported
Owner/Operator Address: 70 WASHINGTON SQUARE SOUTH
Owner/Operator City,State,Zip: NEW YORK, NY 10003
Owner/Operator Telephone: Not reported
Owner/Operator Telephone Ext: Not reported
Owner/Operator Fax: Not reported
Owner/Operator Email: Not reported

Owner/Operator Indicator: Operator
Owner/Operator Name: NEW YORK UNIVERSITY
Legal Status: Private
Date Became Current: 19500101
Date Ended Current: Not reported
Owner/Operator Address: 70 WASHINGTON SQUARE SOUTH
Owner/Operator City,State,Zip: NEW YORK, NY 10003
Owner/Operator Telephone: Not reported
Owner/Operator Telephone Ext: Not reported
Owner/Operator Fax: Not reported
Owner/Operator Email: Not reported

Owner/Operator Indicator: Operator
Owner/Operator Name: NEW YORK UNIVERSITY
Legal Status: Private
Date Became Current: 19500101
Date Ended Current: Not reported
Owner/Operator Address: Not reported
Owner/Operator City,State,Zip: Not reported
Owner/Operator Telephone: Not reported
Owner/Operator Telephone Ext: Not reported
Owner/Operator Fax: Not reported
Owner/Operator Email: Not reported

Owner/Operator Indicator: Operator
Owner/Operator Name: NEW YORK UNIVERSITY
Legal Status: Private
Date Became Current: 18310101
Date Ended Current: Not reported
Owner/Operator Address: Not reported

NEW YORK UNIVERSITY - BROWN BUILDING (Continued) **1000136879**

Owner/Operator City,State,Zip: Not reported
Owner/Operator Telephone: Not reported
Owner/Operator Telephone Ext: Not reported
Owner/Operator Fax: Not reported
Owner/Operator Email: Not reported

Owner/Operator Indicator: Owner
Owner/Operator Name: NEW YORK UNIVERSITY
Legal Status: Private
Date Became Current: 19500101
Date Ended Current: Not reported
Owner/Operator Address: 100 WASHINGTON SQUARE
Owner/Operator City,State,Zip: MANHATTAN, NY 10012
Owner/Operator Telephone: Not reported
Owner/Operator Telephone Ext: Not reported
Owner/Operator Fax: Not reported
Owner/Operator Email: Not reported

Historic Generators:
Receive Date: 20100211
Handler Name: NEW YORK UNIVERSITY - BROWN BUILDING
Federal Waste Generator Description: Large Quantity Generator
State District Owner: Not reported
Large Quantity Handler of Universal Waste: No
Recognized Trader Importer: No
Recognized Trader Exporter: No
Spent Lead Acid Battery Importer: No
Spent Lead Acid Battery Exporter: No
Current Record: No
Non Storage Recycler Activity: Not reported
Electronic Manifest Broker: Not reported

Receive Date: 20120214
Handler Name: NEW YORK UNIVERSITY - BROWN BUILDING
Federal Waste Generator Description: Large Quantity Generator
State District Owner: Ny
Large Quantity Handler of Universal Waste: No
Recognized Trader Importer: No
Recognized Trader Exporter: No
Spent Lead Acid Battery Importer: No
Spent Lead Acid Battery Exporter: No
Current Record: No
Non Storage Recycler Activity: Not reported
Electronic Manifest Broker: Not reported

Receive Date: 20140306
Handler Name: NEW YORK UNIVERSITY - BROWN BUILDING
Federal Waste Generator Description: Large Quantity Generator
State District Owner: Ny
Large Quantity Handler of Universal Waste: No
Recognized Trader Importer: No
Recognized Trader Exporter: No
Spent Lead Acid Battery Importer: No
Spent Lead Acid Battery Exporter: No
Current Record: No
Non Storage Recycler Activity: Not reported
Electronic Manifest Broker: Not reported

NEW YORK UNIVERSITY - BROWN BUILDING (Continued) **1000136879**

Receive Date:	20160225
Handler Name:	NEW YORK UNIVERSITY - BROWN BUILDING
Federal Waste Generator Description:	Large Quantity Generator
State District Owner:	Ny
Large Quantity Handler of Universal Waste:	No
Recognized Trader Importer:	No
Recognized Trader Exporter:	No
Spent Lead Acid Battery Importer:	No
Spent Lead Acid Battery Exporter:	No
Current Record:	No
Non Storage Recycler Activity:	Not reported
Electronic Manifest Broker:	Not reported

Receive Date:	20180228
Handler Name:	NEW YORK UNIVERSITY - BROWN BUILDING
Federal Waste Generator Description:	Large Quantity Generator
State District Owner:	Ny
Large Quantity Handler of Universal Waste:	No
Recognized Trader Importer:	No
Recognized Trader Exporter:	No
Spent Lead Acid Battery Importer:	No
Spent Lead Acid Battery Exporter:	No
Current Record:	No
Non Storage Recycler Activity:	No
Electronic Manifest Broker:	No

Receive Date:	20200625
Handler Name:	NEW YORK UNIVERSITY - BROWN BLDG
Federal Waste Generator Description:	Large Quantity Generator
State District Owner:	Ny
Large Quantity Handler of Universal Waste:	No
Recognized Trader Importer:	No
Recognized Trader Exporter:	No
Spent Lead Acid Battery Importer:	No
Spent Lead Acid Battery Exporter:	No
Current Record:	No
Non Storage Recycler Activity:	No
Electronic Manifest Broker:	No

Receive Date:	20210226
Handler Name:	NEW YORK UNIVERSITY - BROWN BLDG
Federal Waste Generator Description:	Large Quantity Generator
State District Owner:	Ny
Large Quantity Handler of Universal Waste:	No
Recognized Trader Importer:	No
Recognized Trader Exporter:	No
Spent Lead Acid Battery Importer:	No
Spent Lead Acid Battery Exporter:	No
Current Record:	No
Non Storage Recycler Activity:	No
Electronic Manifest Broker:	No

Receive Date:	20220225
Handler Name:	NEW YORK UNIVERSITY - BROWN BLDG
Federal Waste Generator Description:	Large Quantity Generator
State District Owner:	Ny
Large Quantity Handler of Universal Waste:	No

NEW YORK UNIVERSITY - BROWN BUILDING (Continued) **1000136879**

Recognized Trader Importer: No
Recognized Trader Exporter: No
Spent Lead Acid Battery Importer: No
Spent Lead Acid Battery Exporter: No
Current Record: No
Non Storage Recycler Activity: No
Electronic Manifest Broker: No

Receive Date: 20230222
Handler Name: NEW YORK UNIVERSITY - BROWN BLDG
Federal Waste Generator Description: Large Quantity Generator
State District Owner: Ny
Large Quantity Handler of Universal Waste: No
Recognized Trader Importer: No
Recognized Trader Exporter: No
Spent Lead Acid Battery Importer: No
Spent Lead Acid Battery Exporter: No
Current Record: No
Non Storage Recycler Activity: No
Electronic Manifest Broker: No

Receive Date: 20240226
Handler Name: NEW YORK UNIVERSITY - BROWN BLDG
Federal Waste Generator Description: Large Quantity Generator
State District Owner: Ny
Large Quantity Handler of Universal Waste: No
Recognized Trader Importer: No
Recognized Trader Exporter: No
Spent Lead Acid Battery Importer: No
Spent Lead Acid Battery Exporter: No
Current Record: Yes
Non Storage Recycler Activity: No
Electronic Manifest Broker: No

Receive Date: 20060131
Handler Name: NEW YORK UNIVERSITY
Federal Waste Generator Description: Large Quantity Generator
State District Owner: Not reported
Large Quantity Handler of Universal Waste: No
Recognized Trader Importer: No
Recognized Trader Exporter: No
Spent Lead Acid Battery Importer: No
Spent Lead Acid Battery Exporter: No
Current Record: No
Non Storage Recycler Activity: Not reported
Electronic Manifest Broker: Not reported

Receive Date: 20070101
Handler Name: NEW YORK UNIVERSITY
Federal Waste Generator Description: Large Quantity Generator
State District Owner: Ny
Large Quantity Handler of Universal Waste: No
Recognized Trader Importer: No
Recognized Trader Exporter: No
Spent Lead Acid Battery Importer: No
Spent Lead Acid Battery Exporter: No
Current Record: No

NEW YORK UNIVERSITY - BROWN BUILDING (Continued) **1000136879**

Non Storage Recycler Activity: Not reported
Electronic Manifest Broker: Not reported

Receive Date: 19861119
Handler Name: NEW YORK UNIVERSITY
Federal Waste Generator Description: Large Quantity Generator
State District Owner: Ny
Large Quantity Handler of Universal Waste: No
Recognized Trader Importer: No
Recognized Trader Exporter: No
Spent Lead Acid Battery Importer: No
Spent Lead Acid Battery Exporter: No
Current Record: No
Non Storage Recycler Activity: Not reported
Electronic Manifest Broker: Not reported

Receive Date: 20091201
Handler Name: NYU - BROWN BUILDING
Federal Waste Generator Description: Large Quantity Generator
State District Owner: Ny
Large Quantity Handler of Universal Waste: No
Recognized Trader Importer: No
Recognized Trader Exporter: No
Spent Lead Acid Battery Importer: No
Spent Lead Acid Battery Exporter: No
Current Record: No
Non Storage Recycler Activity: Not reported
Electronic Manifest Broker: Not reported

Receive Date: 20130729
Handler Name: NEW YORK UNIVERSITY - BROWN BUILDING
Federal Waste Generator Description: Large Quantity Generator
State District Owner: Ny
Large Quantity Handler of Universal Waste: No
Recognized Trader Importer: No
Recognized Trader Exporter: No
Spent Lead Acid Battery Importer: No
Spent Lead Acid Battery Exporter: No
Current Record: No
Non Storage Recycler Activity: Not reported
Electronic Manifest Broker: Not reported

Receive Date: 19920227
Handler Name: NEW YORK UNIVERSITY
Federal Waste Generator Description: Large Quantity Generator
State District Owner: Ny
Large Quantity Handler of Universal Waste: No
Recognized Trader Importer: No
Recognized Trader Exporter: No
Spent Lead Acid Battery Importer: No
Spent Lead Acid Battery Exporter: No
Current Record: No
Non Storage Recycler Activity: Not reported
Electronic Manifest Broker: Not reported

Receive Date: 19940318
Handler Name: NEW YORK UNIVERSITY

NEW YORK UNIVERSITY - BROWN BUILDING (Continued) **1000136879**

Federal Waste Generator Description:	Large Quantity Generator
State District Owner:	Ny
Large Quantity Handler of Universal Waste:	No
Recognized Trader Importer:	No
Recognized Trader Exporter:	No
Spent Lead Acid Battery Importer:	No
Spent Lead Acid Battery Exporter:	No
Current Record:	No
Non Storage Recycler Activity:	Not reported
Electronic Manifest Broker:	Not reported

Receive Date:	19960228
Handler Name:	NEW YORK UNIVERSITY
Federal Waste Generator Description:	Large Quantity Generator
State District Owner:	Ny
Large Quantity Handler of Universal Waste:	No
Recognized Trader Importer:	No
Recognized Trader Exporter:	No
Spent Lead Acid Battery Importer:	No
Spent Lead Acid Battery Exporter:	No
Current Record:	No
Non Storage Recycler Activity:	Not reported
Electronic Manifest Broker:	Not reported

Receive Date:	19980226
Handler Name:	NEW YORK UNIVERSITY
Federal Waste Generator Description:	Large Quantity Generator
State District Owner:	Ny
Large Quantity Handler of Universal Waste:	No
Recognized Trader Importer:	No
Recognized Trader Exporter:	No
Spent Lead Acid Battery Importer:	No
Spent Lead Acid Battery Exporter:	No
Current Record:	No
Non Storage Recycler Activity:	Not reported
Electronic Manifest Broker:	Not reported

Receive Date:	20010101
Handler Name:	NEW YORK UNIVERSITY
Federal Waste Generator Description:	Large Quantity Generator
State District Owner:	Ny
Large Quantity Handler of Universal Waste:	No
Recognized Trader Importer:	No
Recognized Trader Exporter:	No
Spent Lead Acid Battery Importer:	No
Spent Lead Acid Battery Exporter:	No
Current Record:	No
Non Storage Recycler Activity:	Not reported
Electronic Manifest Broker:	Not reported

Receive Date:	20020228
Handler Name:	NEW YORK UNIVERSITY - BROWN BUILDING
Federal Waste Generator Description:	Large Quantity Generator
State District Owner:	Ny
Large Quantity Handler of Universal Waste:	No
Recognized Trader Importer:	No
Recognized Trader Exporter:	No

NEW YORK UNIVERSITY - BROWN BUILDING (Continued) **1000136879**

Spent Lead Acid Battery Importer: No
Spent Lead Acid Battery Exporter: No
Current Record: No
Non Storage Recycler Activity: Not reported
Electronic Manifest Broker: Not reported

Receive Date: 20040211
Handler Name: NEW YORK UNIVERSITY- BROWN BUILDING
Federal Waste Generator Description: Large Quantity Generator
State District Owner: Not reported
Large Quantity Handler of Universal Waste: No
Recognized Trader Importer: No
Recognized Trader Exporter: No
Spent Lead Acid Battery Importer: No
Spent Lead Acid Battery Exporter: No
Current Record: No
Non Storage Recycler Activity: Not reported
Electronic Manifest Broker: Not reported

Receive Date: 20060201
Handler Name: NEW YORK UNIVERSITY
Federal Waste Generator Description: Large Quantity Generator
State District Owner: Not reported
Large Quantity Handler of Universal Waste: No
Recognized Trader Importer: No
Recognized Trader Exporter: No
Spent Lead Acid Battery Importer: No
Spent Lead Acid Battery Exporter: No
Current Record: No
Non Storage Recycler Activity: Not reported
Electronic Manifest Broker: Not reported

Receive Date: 20080222
Handler Name: NEW YORK UNIVERSITY
Federal Waste Generator Description: Large Quantity Generator
State District Owner: Not reported
Large Quantity Handler of Universal Waste: No
Recognized Trader Importer: No
Recognized Trader Exporter: No
Spent Lead Acid Battery Importer: No
Spent Lead Acid Battery Exporter: No
Current Record: No
Non Storage Recycler Activity: Not reported
Electronic Manifest Broker: Not reported

List of NAICS Codes and Descriptions:
NAICS Code: 61131
NAICS Description: Colleges, Universities, And Professional Schools

Has the Facility Received Notices of Violations:
Found Violation: Yes
Agency Which Determined Violation: State
Violation Short Description: Universal Waste - Small Quantity Handlers
Date Violation was Determined: 20231120
Actual Return to Compliance Date: 20231120
Return to Compliance Qualifier: Observed

NEW YORK UNIVERSITY - BROWN BUILDING (Continued) **1000136879**

Violation Responsible Agency: State
Scheduled Compliance Date: Not reported
Enforcement Identifier: 001
Date of Enforcement Action: 20241023
Enforcement Responsible Agency: State
Enforcement Docket Number: Not reported
Enforcement Attorney: Not reported
Corrective Action Component: No
Appeal Initiated Date: Not reported
Appeal Resolution Date: Not reported
Disposition Status Date: 20241031
Disposition Status: AS
Disposition Status Description: ACTION SATISFIED (CASE CLOSED)
Consent/Final Order Sequence Number:Not reported
Consent/Final Order Respondent Name: Not reported
Consent/Final Order Lead Agency: Not reported
Enforcement Type: WRITTEN INFORMAL
Enforcement Responsible Person: NYWWU
Enforcement Responsible Sub-Organization: R2
SEP Sequence Number: Not reported
SEP Expenditure Amount: Not reported
SEP Scheduled Completion Date: Not reported
SEP Actual Date: Not reported
SEP Defaulted Date: Not reported
SEP Type: Not reported
SEP Type Description: Not reported
Proposed Amount: Not reported
Final Monetary Amount: Not reported
Paid Amount: Not reported
Final Count: Not reported
Final Amount: Not reported

Found Violation: Yes
Agency Which Determined Violation: State
Violation Short Description: Generators - Pre-transport
Date Violation was Determined: 20231120
Actual Return to Compliance Date: 20241030
Return to Compliance Qualifier: Documented
Violation Responsible Agency: State
Scheduled Compliance Date: Not reported
Enforcement Identifier: 001
Date of Enforcement Action: 20241023
Enforcement Responsible Agency: State
Enforcement Docket Number: Not reported
Enforcement Attorney: Not reported
Corrective Action Component: No
Appeal Initiated Date: Not reported
Appeal Resolution Date: Not reported
Disposition Status Date: 20241031
Disposition Status: AS
Disposition Status Description: ACTION SATISFIED (CASE CLOSED)
Consent/Final Order Sequence Number:Not reported
Consent/Final Order Respondent Name: Not reported
Consent/Final Order Lead Agency: Not reported
Enforcement Type: WRITTEN INFORMAL
Enforcement Responsible Person: NYWWU
Enforcement Responsible Sub-Organization: R2

NEW YORK UNIVERSITY - BROWN BUILDING (Continued) **1000136879**

SEP Sequence Number: Not reported
SEP Expenditure Amount: Not reported
SEP Scheduled Completion Date: Not reported
SEP Actual Date: Not reported
SEP Defaulted Date: Not reported
SEP Type: Not reported
SEP Type Description: Not reported
Proposed Amount: Not reported
Final Monetary Amount: Not reported
Paid Amount: Not reported
Final Count: Not reported
Final Amount: Not reported

Found Violation: Yes
Agency Which Determined Violation: State
Violation Short Description: TSD IS-Contingency Plan and Emergency Procedures
Date Violation was Determined: 20231120
Actual Return to Compliance Date: 20241030
Return to Compliance Qualifier: Documented
Violation Responsible Agency: State
Scheduled Compliance Date: Not reported
Enforcement Identifier: 001
Date of Enforcement Action: 20241023
Enforcement Responsible Agency: State
Enforcement Docket Number: Not reported
Enforcement Attorney: Not reported
Corrective Action Component: No
Appeal Initiated Date: Not reported
Appeal Resolution Date: Not reported
Disposition Status Date: 20241031
Disposition Status: AS
Disposition Status Description: ACTION SATISFIED (CASE CLOSED)
Consent/Final Order Sequence Number: Not reported
Consent/Final Order Respondent Name: Not reported
Consent/Final Order Lead Agency: Not reported
Enforcement Type: WRITTEN INFORMAL
Enforcement Responsible Person: NYWWU
Enforcement Responsible Sub-Organization: R2
SEP Sequence Number: Not reported
SEP Expenditure Amount: Not reported
SEP Scheduled Completion Date: Not reported
SEP Actual Date: Not reported
SEP Defaulted Date: Not reported
SEP Type: Not reported
SEP Type Description: Not reported
Proposed Amount: Not reported
Final Monetary Amount: Not reported
Paid Amount: Not reported
Final Count: Not reported
Final Amount: Not reported

Found Violation: Yes
Agency Which Determined Violation: State
Violation Short Description: Universal Waste - Small Quantity Handlers
Date Violation was Determined: 20231120
Actual Return to Compliance Date: 20231120
Return to Compliance Qualifier: Observed

NEW YORK UNIVERSITY - BROWN BUILDING (Continued) **1000136879**

Violation Responsible Agency: State
Scheduled Compliance Date: Not reported
Enforcement Identifier: 001
Date of Enforcement Action: 20241023
Enforcement Responsible Agency: State
Enforcement Docket Number: Not reported
Enforcement Attorney: Not reported
Corrective Action Component: No
Appeal Initiated Date: Not reported
Appeal Resolution Date: Not reported
Disposition Status Date: 20241031
Disposition Status: AS
Disposition Status Description: ACTION SATISFIED (CASE CLOSED)
Consent/Final Order Sequence Number:Not reported
Consent/Final Order Respondent Name: Not reported
Consent/Final Order Lead Agency: Not reported
Enforcement Type: WRITTEN INFORMAL
Enforcement Responsible Person: NYWWU
Enforcement Responsible Sub-Organization: R2
SEP Sequence Number: Not reported
SEP Expenditure Amount: Not reported
SEP Scheduled Completion Date: Not reported
SEP Actual Date: Not reported
SEP Defaulted Date: Not reported
SEP Type: Not reported
SEP Type Description: Not reported
Proposed Amount: Not reported
Final Monetary Amount: Not reported
Paid Amount: Not reported
Final Count: Not reported
Final Amount: Not reported

Found Violation: Yes
Agency Which Determined Violation: State
Violation Short Description: TSD IS-Preparedness and Prevention
Date Violation was Determined: 20231120
Actual Return to Compliance Date: 20241030
Return to Compliance Qualifier: Documented
Violation Responsible Agency: State
Scheduled Compliance Date: Not reported
Enforcement Identifier: 001
Date of Enforcement Action: 20241023
Enforcement Responsible Agency: State
Enforcement Docket Number: Not reported
Enforcement Attorney: Not reported
Corrective Action Component: No
Appeal Initiated Date: Not reported
Appeal Resolution Date: Not reported
Disposition Status Date: 20241031
Disposition Status: AS
Disposition Status Description: ACTION SATISFIED (CASE CLOSED)
Consent/Final Order Sequence Number:Not reported
Consent/Final Order Respondent Name: Not reported
Consent/Final Order Lead Agency: Not reported
Enforcement Type: WRITTEN INFORMAL
Enforcement Responsible Person: NYWWU
Enforcement Responsible Sub-Organization: R2

NEW YORK UNIVERSITY - BROWN BUILDING (Continued) **1000136879**

SEP Sequence Number: Not reported
SEP Expenditure Amount: Not reported
SEP Scheduled Completion Date: Not reported
SEP Actual Date: Not reported
SEP Defaulted Date: Not reported
SEP Type: Not reported
SEP Type Description: Not reported
Proposed Amount: Not reported
Final Monetary Amount: Not reported
Paid Amount: Not reported
Final Count: Not reported
Final Amount: Not reported

Found Violation: No
Agency Which Determined Violation: Not reported
Violation Short Description: Not reported
Date Violation was Determined: Not reported
Actual Return to Compliance Date: Not reported
Return to Compliance Qualifier: Not reported
Violation Responsible Agency: Not reported
Scheduled Compliance Date: Not reported
Enforcement Identifier: Not reported
Date of Enforcement Action: Not reported
Enforcement Responsible Agency: Not reported
Enforcement Docket Number: Not reported
Enforcement Attorney: Not reported
Corrective Action Component: Not reported
Appeal Initiated Date: Not reported
Appeal Resolution Date: Not reported
Disposition Status Date: Not reported
Disposition Status: Not reported
Disposition Status Description: Not reported
Consent/Final Order Sequence Number: Not reported
Consent/Final Order Respondent Name: Not reported
Consent/Final Order Lead Agency: Not reported
Enforcement Type: Not reported
Enforcement Responsible Person: Not reported
Enforcement Responsible Sub-Organization: Not reported
SEP Sequence Number: Not reported
SEP Expenditure Amount: Not reported
SEP Scheduled Completion Date: Not reported
SEP Actual Date: Not reported
SEP Defaulted Date: Not reported
SEP Type: Not reported
SEP Type Description: Not reported
Proposed Amount: Not reported
Final Monetary Amount: Not reported
Paid Amount: Not reported
Final Count: Not reported
Final Amount: Not reported

Found Violation: No
Agency Which Determined Violation: Not reported
Violation Short Description: Not reported
Date Violation was Determined: Not reported
Actual Return to Compliance Date: Not reported
Return to Compliance Qualifier: Not reported

NEW YORK UNIVERSITY - BROWN BUILDING (Continued) **1000136879**

Violation Responsible Agency:	Not reported
Scheduled Compliance Date:	Not reported
Enforcement Identifier:	Not reported
Date of Enforcement Action:	Not reported
Enforcement Responsible Agency:	Not reported
Enforcement Docket Number:	Not reported
Enforcement Attorney:	Not reported
Corrective Action Component:	Not reported
Appeal Initiated Date:	Not reported
Appeal Resolution Date:	Not reported
Disposition Status Date:	Not reported
Disposition Status:	Not reported
Disposition Status Description:	Not reported
Consent/Final Order Sequence Number:	Not reported
Consent/Final Order Respondent Name:	Not reported
Consent/Final Order Lead Agency:	Not reported
Enforcement Type:	Not reported
Enforcement Responsible Person:	Not reported
Enforcement Responsible Sub-Organization:	Not reported
SEP Sequence Number:	Not reported
SEP Expenditure Amount:	Not reported
SEP Scheduled Completion Date:	Not reported
SEP Actual Date:	Not reported
SEP Defaulted Date:	Not reported
SEP Type:	Not reported
SEP Type Description:	Not reported
Proposed Amount:	Not reported
Final Monetary Amount:	Not reported
Paid Amount:	Not reported
Final Count:	Not reported
Final Amount:	Not reported

Found Violation:	Yes
Agency Which Determined Violation:	State
Violation Short Description:	Used Oil - Generators
Date Violation was Determined:	20180411
Actual Return to Compliance Date:	20180411
Return to Compliance Qualifier:	Observed
Violation Responsible Agency:	State
Scheduled Compliance Date:	Not reported
Enforcement Identifier:	001
Date of Enforcement Action:	20180502
Enforcement Responsible Agency:	State
Enforcement Docket Number:	Not reported
Enforcement Attorney:	Not reported
Corrective Action Component:	No
Appeal Initiated Date:	Not reported
Appeal Resolution Date:	Not reported
Disposition Status Date:	20180502
Disposition Status:	AS
Disposition Status Description:	ACTION SATISFIED (CASE CLOSED)
Consent/Final Order Sequence Number:	Not reported
Consent/Final Order Respondent Name:	Not reported
Consent/Final Order Lead Agency:	Not reported
Enforcement Type:	WRITTEN INFORMAL
Enforcement Responsible Person:	NYSC
Enforcement Responsible Sub-Organization:	R2

NEW YORK UNIVERSITY - BROWN BUILDING (Continued) **1000136879**

SEP Sequence Number:	Not reported
SEP Expenditure Amount:	Not reported
SEP Scheduled Completion Date:	Not reported
SEP Actual Date:	Not reported
SEP Defaulted Date:	Not reported
SEP Type:	Not reported
SEP Type Description:	Not reported
Proposed Amount:	Not reported
Final Monetary Amount:	Not reported
Paid Amount:	Not reported
Final Count:	Not reported
Final Amount:	Not reported
Found Violation:	No
Agency Which Determined Violation:	Not reported
Violation Short Description:	Not reported
Date Violation was Determined:	Not reported
Actual Return to Compliance Date:	Not reported
Return to Compliance Qualifier:	Not reported
Violation Responsible Agency:	Not reported
Scheduled Compliance Date:	Not reported
Enforcement Identifier:	Not reported
Date of Enforcement Action:	Not reported
Enforcement Responsible Agency:	Not reported
Enforcement Docket Number:	Not reported
Enforcement Attorney:	Not reported
Corrective Action Component:	Not reported
Appeal Initiated Date:	Not reported
Appeal Resolution Date:	Not reported
Disposition Status Date:	Not reported
Disposition Status:	Not reported
Disposition Status Description:	Not reported
Consent/Final Order Sequence Number:	Not reported
Consent/Final Order Respondent Name:	Not reported
Consent/Final Order Lead Agency:	Not reported
Enforcement Type:	Not reported
Enforcement Responsible Person:	Not reported
Enforcement Responsible Sub-Organization:	Not reported
SEP Sequence Number:	Not reported
SEP Expenditure Amount:	Not reported
SEP Scheduled Completion Date:	Not reported
SEP Actual Date:	Not reported
SEP Defaulted Date:	Not reported
SEP Type:	Not reported
SEP Type Description:	Not reported
Proposed Amount:	Not reported
Final Monetary Amount:	Not reported
Paid Amount:	Not reported
Final Count:	Not reported
Final Amount:	Not reported
Found Violation:	Yes
Agency Which Determined Violation:	State
Violation Short Description:	Generators - Pre-transport
Date Violation was Determined:	20180411
Actual Return to Compliance Date:	20180411
Return to Compliance Qualifier:	Observed

NEW YORK UNIVERSITY - BROWN BUILDING (Continued) **1000136879**

Violation Responsible Agency: State
Scheduled Compliance Date: Not reported
Enforcement Identifier: 001
Date of Enforcement Action: 20180502
Enforcement Responsible Agency: State
Enforcement Docket Number: Not reported
Enforcement Attorney: Not reported
Corrective Action Component: No
Appeal Initiated Date: Not reported
Appeal Resolution Date: Not reported
Disposition Status Date: 20180502
Disposition Status: AS
Disposition Status Description: ACTION SATISFIED (CASE CLOSED)
Consent/Final Order Sequence Number:Not reported
Consent/Final Order Respondent Name: Not reported
Consent/Final Order Lead Agency: Not reported
Enforcement Type: WRITTEN INFORMAL
Enforcement Responsible Person: NYSC
Enforcement Responsible Sub-Organization: R2
SEP Sequence Number: Not reported
SEP Expenditure Amount: Not reported
SEP Scheduled Completion Date: Not reported
SEP Actual Date: Not reported
SEP Defaulted Date: Not reported
SEP Type: Not reported
SEP Type Description: Not reported
Proposed Amount: Not reported
Final Monetary Amount: Not reported
Paid Amount: Not reported
Final Count: Not reported
Final Amount: Not reported

Found Violation: Yes
Agency Which Determined Violation: State
Violation Short Description: Used Oil - Generators
Date Violation was Determined: 20231120
Actual Return to Compliance Date: 20231120
Return to Compliance Qualifier: Observed
Violation Responsible Agency: State
Scheduled Compliance Date: Not reported
Enforcement Identifier: 001
Date of Enforcement Action: 20241023
Enforcement Responsible Agency: State
Enforcement Docket Number: Not reported
Enforcement Attorney: Not reported
Corrective Action Component: No
Appeal Initiated Date: Not reported
Appeal Resolution Date: Not reported
Disposition Status Date: 20241031
Disposition Status: AS
Disposition Status Description: ACTION SATISFIED (CASE CLOSED)
Consent/Final Order Sequence Number:Not reported
Consent/Final Order Respondent Name: Not reported
Consent/Final Order Lead Agency: Not reported
Enforcement Type: WRITTEN INFORMAL
Enforcement Responsible Person: NYWWU
Enforcement Responsible Sub-Organization: R2

NEW YORK UNIVERSITY - BROWN BUILDING (Continued) **1000136879**

SEP Sequence Number: Not reported
SEP Expenditure Amount: Not reported
SEP Scheduled Completion Date: Not reported
SEP Actual Date: Not reported
SEP Defaulted Date: Not reported
SEP Type: Not reported
SEP Type Description: Not reported
Proposed Amount: Not reported
Final Monetary Amount: Not reported
Paid Amount: Not reported
Final Count: Not reported
Final Amount: Not reported

Found Violation: Yes
Agency Which Determined Violation: State
Violation Short Description: Generators - Pre-transport
Date Violation was Determined: 20231120
Actual Return to Compliance Date: 20231120
Return to Compliance Qualifier: Observed
Violation Responsible Agency: State
Scheduled Compliance Date: Not reported
Enforcement Identifier: 001
Date of Enforcement Action: 20241023
Enforcement Responsible Agency: State
Enforcement Docket Number: Not reported
Enforcement Attorney: Not reported
Corrective Action Component: No
Appeal Initiated Date: Not reported
Appeal Resolution Date: Not reported
Disposition Status Date: 20241031
Disposition Status: AS
Disposition Status Description: ACTION SATISFIED (CASE CLOSED)
Consent/Final Order Sequence Number: Not reported
Consent/Final Order Respondent Name: Not reported
Consent/Final Order Lead Agency: Not reported
Enforcement Type: WRITTEN INFORMAL
Enforcement Responsible Person: NYWWU
Enforcement Responsible Sub-Organization: R2
SEP Sequence Number: Not reported
SEP Expenditure Amount: Not reported
SEP Scheduled Completion Date: Not reported
SEP Actual Date: Not reported
SEP Defaulted Date: Not reported
SEP Type: Not reported
SEP Type Description: Not reported
Proposed Amount: Not reported
Final Monetary Amount: Not reported
Paid Amount: Not reported
Final Count: Not reported
Final Amount: Not reported

Found Violation: Yes
Agency Which Determined Violation: State
Violation Short Description: Generators - Pre-transport
Date Violation was Determined: 20231120
Actual Return to Compliance Date: 20231120
Return to Compliance Qualifier: Observed

NEW YORK UNIVERSITY - BROWN BUILDING (Continued) **1000136879**

Violation Responsible Agency: State
Scheduled Compliance Date: Not reported
Enforcement Identifier: 001
Date of Enforcement Action: 20241023
Enforcement Responsible Agency: State
Enforcement Docket Number: Not reported
Enforcement Attorney: Not reported
Corrective Action Component: No
Appeal Initiated Date: Not reported
Appeal Resolution Date: Not reported
Disposition Status Date: 20241031
Disposition Status: AS
Disposition Status Description: ACTION SATISFIED (CASE CLOSED)
Consent/Final Order Sequence Number:Not reported
Consent/Final Order Respondent Name: Not reported
Consent/Final Order Lead Agency: Not reported
Enforcement Type: WRITTEN INFORMAL
Enforcement Responsible Person: NYWWU
Enforcement Responsible Sub-Organization: R2
SEP Sequence Number: Not reported
SEP Expenditure Amount: Not reported
SEP Scheduled Completion Date: Not reported
SEP Actual Date: Not reported
SEP Defaulted Date: Not reported
SEP Type: Not reported
SEP Type Description: Not reported
Proposed Amount: Not reported
Final Monetary Amount: Not reported
Paid Amount: Not reported
Final Count: Not reported
Final Amount: Not reported

Found Violation: Yes
Agency Which Determined Violation: EPA
Violation Short Description: TSD IS-Container Use and Management
Date Violation was Determined: 20140320
Actual Return to Compliance Date: 20140320
Return to Compliance Qualifier: Observed
Violation Responsible Agency: EPA
Scheduled Compliance Date: Not reported
Enforcement Identifier: 001
Date of Enforcement Action: 20140320
Enforcement Responsible Agency: EPA
Enforcement Docket Number: Not reported
Enforcement Attorney: Not reported
Corrective Action Component: No
Appeal Initiated Date: Not reported
Appeal Resolution Date: Not reported
Disposition Status Date: 20140320
Disposition Status: AS
Disposition Status Description: ACTION SATISFIED (CASE CLOSED)
Consent/Final Order Sequence Number:Not reported
Consent/Final Order Respondent Name: Not reported
Consent/Final Order Lead Agency: Not reported
Enforcement Type: VERBAL INFORMAL
Enforcement Responsible Person: R2STP
Enforcement Responsible Sub-Organization: RCB

NEW YORK UNIVERSITY - BROWN BUILDING (Continued) **1000136879**

SEP Sequence Number: Not reported
SEP Expenditure Amount: Not reported
SEP Scheduled Completion Date: Not reported
SEP Actual Date: Not reported
SEP Defaulted Date: Not reported
SEP Type: Not reported
SEP Type Description: Not reported
Proposed Amount: Not reported
Final Monetary Amount: Not reported
Paid Amount: Not reported
Final Count: Not reported
Final Amount: Not reported

Evaluation Action Summary:
Evaluation Date: 20231120
Evaluation Responsible Agency: State
Found Violation: Yes
Evaluation Type Description: COMPLIANCE EVALUATION INSPECTION
Evaluation Responsible Person Identifier: NYWWU
Evaluation Responsible Sub-Organization: R2
Actual Return to Compliance Date: 20231120
Scheduled Compliance Date: Not reported
Date of Request: Not reported
Date Response Received: Not reported
Request Agency: Not reported
Former Citation: Not reported

Evaluation Date: 20231120
Evaluation Responsible Agency: State
Found Violation: Yes
Evaluation Type Description: COMPLIANCE EVALUATION INSPECTION
Evaluation Responsible Person Identifier: NYWWU
Evaluation Responsible Sub-Organization: R2
Actual Return to Compliance Date: 20241030
Scheduled Compliance Date: Not reported
Date of Request: Not reported
Date Response Received: Not reported
Request Agency: Not reported
Former Citation: Not reported

Evaluation Date: 20231120
Evaluation Responsible Agency: State
Found Violation: Yes
Evaluation Type Description: COMPLIANCE EVALUATION INSPECTION
Evaluation Responsible Person Identifier: NYWWU
Evaluation Responsible Sub-Organization: R2
Actual Return to Compliance Date: 20241030
Scheduled Compliance Date: Not reported
Date of Request: Not reported
Date Response Received: Not reported
Request Agency: Not reported
Former Citation: Not reported

Evaluation Date: 20231120
Evaluation Responsible Agency: State
Found Violation: Yes
Evaluation Type Description: COMPLIANCE EVALUATION INSPECTION

NEW YORK UNIVERSITY - BROWN BUILDING (Continued) **1000136879**

Evaluation Responsible Person Identifier:	NYWWU
Evaluation Responsible Sub-Organization:	R2
Actual Return to Compliance Date:	20231120
Scheduled Compliance Date:	Not reported
Date of Request:	Not reported
Date Response Received:	Not reported
Request Agency:	Not reported
Former Citation:	Not reported

Evaluation Date:	20231120
Evaluation Responsible Agency:	State
Found Violation:	Yes
Evaluation Type Description:	COMPLIANCE EVALUATION INSPECTION
Evaluation Responsible Person Identifier:	NYWWU
Evaluation Responsible Sub-Organization:	R2
Actual Return to Compliance Date:	20241030
Scheduled Compliance Date:	Not reported
Date of Request:	Not reported
Date Response Received:	Not reported
Request Agency:	Not reported
Former Citation:	Not reported

Evaluation Date:	20010521
Evaluation Responsible Agency:	EPA
Found Violation:	No
Evaluation Type Description:	COMPLIANCE EVALUATION INSPECTION
Evaluation Responsible Person Identifier:	R2PFC
Evaluation Responsible Sub-Organization:	RCB
Actual Return to Compliance Date:	Not reported
Scheduled Compliance Date:	Not reported
Date of Request:	Not reported
Date Response Received:	Not reported
Request Agency:	Not reported
Former Citation:	Not reported

Evaluation Date:	20090924
Evaluation Responsible Agency:	EPA
Found Violation:	No
Evaluation Type Description:	COMPLIANCE EVALUATION INSPECTION
Evaluation Responsible Person Identifier:	R2LG
Evaluation Responsible Sub-Organization:	RCB
Actual Return to Compliance Date:	Not reported
Scheduled Compliance Date:	Not reported
Date of Request:	Not reported
Date Response Received:	Not reported
Request Agency:	Not reported
Former Citation:	Not reported

Evaluation Date:	20180411
Evaluation Responsible Agency:	State
Found Violation:	Yes
Evaluation Type Description:	COMPLIANCE EVALUATION INSPECTION
Evaluation Responsible Person Identifier:	NYSC
Evaluation Responsible Sub-Organization:	R2
Actual Return to Compliance Date:	20180411
Scheduled Compliance Date:	Not reported
Date of Request:	Not reported

NEW YORK UNIVERSITY - BROWN BUILDING (Continued) **1000136879**

Date Response Received:	Not reported
Request Agency:	Not reported
Former Citation:	Not reported
Evaluation Date:	19931109
Evaluation Responsible Agency:	EPA Contractor/Grantee
Found Violation:	No
Evaluation Type Description:	COMPLIANCE EVALUATION INSPECTION
Evaluation Responsible Person Identifier:	R2TRC
Evaluation Responsible Sub-Organization:	RCB
Actual Return to Compliance Date:	Not reported
Scheduled Compliance Date:	Not reported
Date of Request:	Not reported
Date Response Received:	Not reported
Request Agency:	Not reported
Former Citation:	Not reported
Evaluation Date:	20180411
Evaluation Responsible Agency:	State
Found Violation:	Yes
Evaluation Type Description:	COMPLIANCE EVALUATION INSPECTION
Evaluation Responsible Person Identifier:	NYSC
Evaluation Responsible Sub-Organization:	R2
Actual Return to Compliance Date:	20180411
Scheduled Compliance Date:	Not reported
Date of Request:	Not reported
Date Response Received:	Not reported
Request Agency:	Not reported
Former Citation:	Not reported
Evaluation Date:	20231120
Evaluation Responsible Agency:	State
Found Violation:	Yes
Evaluation Type Description:	COMPLIANCE EVALUATION INSPECTION
Evaluation Responsible Person Identifier:	NYWWU
Evaluation Responsible Sub-Organization:	R2
Actual Return to Compliance Date:	20231120
Scheduled Compliance Date:	Not reported
Date of Request:	Not reported
Date Response Received:	Not reported
Request Agency:	Not reported
Former Citation:	Not reported
Evaluation Date:	20231120
Evaluation Responsible Agency:	State
Found Violation:	Yes
Evaluation Type Description:	COMPLIANCE EVALUATION INSPECTION
Evaluation Responsible Person Identifier:	NYWWU
Evaluation Responsible Sub-Organization:	R2
Actual Return to Compliance Date:	20231120
Scheduled Compliance Date:	Not reported
Date of Request:	Not reported
Date Response Received:	Not reported
Request Agency:	Not reported
Former Citation:	Not reported
Evaluation Date:	20231120

NEW YORK UNIVERSITY - BROWN BUILDING (Continued) **1000136879**

Evaluation Responsible Agency:	State
Found Violation:	Yes
Evaluation Type Description:	COMPLIANCE EVALUATION INSPECTION
Evaluation Responsible Person Identifier:	NYWWU
Evaluation Responsible Sub-Organization:	R2
Actual Return to Compliance Date:	20231120
Scheduled Compliance Date:	Not reported
Date of Request:	Not reported
Date Response Received:	Not reported
Request Agency:	Not reported
Former Citation:	Not reported

Evaluation Date:	20140320
Evaluation Responsible Agency:	EPA
Found Violation:	Yes
Evaluation Type Description:	COMPLIANCE EVALUATION INSPECTION
Evaluation Responsible Person Identifier:	R2STP
Evaluation Responsible Sub-Organization:	RCB
Actual Return to Compliance Date:	20140320
Scheduled Compliance Date:	Not reported
Date of Request:	Not reported
Date Response Received:	Not reported
Request Agency:	Not reported
Former Citation:	Not reported

ICIS:

Enforcement Action ID:	02-2006-0882
FRS ID:	110000882493
Action Name:	NYU Phase V
Facility Name:	NEW YORK UNIVERSITY - BROWN BUILDING
Facility Address:	100 WASHINGTON SQUARE NEW YORK, NY 10012
Enforcement Action Type:	RCRA 3008A AO For Comp And/Or Penalty
Facility County:	NEW YORK
Program System Acronym:	RCRAINFO
Enforcement Action Forum Desc:	Administrative - Formal
EA Type Code:	3008A
Facility SIC Code:	Not reported
Federal Facility ID:	Not reported
Latitude in Decimal Degrees:	40.73021
Longitude in Decimal Degrees:	-73.996003
Permit Type Desc:	Not reported
Program System Acronym:	NYD981566607
Facility NAICS Code:	Not reported
Tribal Land Code:	Not reported

Enforcement Action ID:	02-2006-0856
FRS ID:	110000882493
Action Name:	New York University
Facility Name:	NEW YORK UNIVERSITY - BROWN BUILDING
Facility Address:	100 WASHINGTON SQUARE NEW YORK, NY 10012
Enforcement Action Type:	RCRA 3008A AO For Comp And/Or Penalty
Facility County:	NEW YORK
Program System Acronym:	RCRAINFO
Enforcement Action Forum Desc:	Administrative - Formal

NEW YORK UNIVERSITY - BROWN BUILDING (Continued) **1000136879**

EA Type Code: 3008A
Facility SIC Code: Not reported
Federal Facility ID: Not reported
Latitude in Decimal Degrees: 40.73021
Longitude in Decimal Degrees: -73.996003
Permit Type Desc: Not reported
Program System Acronym: NYD981566607
Facility NAICS Code: Not reported
Tribal Land Code: Not reported

Facility Name: NEW YORK UNIVERSITY - BROWN BUILDING
Address: 100 WASHINGTON SQUARE
Tribal Indicator: N
Fed Facility: No
NAIC Code: Not reported
SIC Code: Not reported

Facility Name: NEW YORK UNIVERSITY - BROWN BUILDING
Address: 100 WASHINGTON SQUARE
Tribal Indicator: N
Fed Facility: No
NAIC Code: Not reported
SIC Code: Not reported

Facility Name: NEW YORK UNIVERSITY - BROWN BUILDING
Address: 100 WASHINGTON SQUARE
Tribal Indicator: N
Fed Facility: No
NAIC Code: Not reported
SIC Code: Not reported

Facility Name: NEW YORK UNIVERSITY - BROWN BUILDING
Address: 100 WASHINGTON SQUARE
Tribal Indicator: N
Fed Facility: No
NAIC Code: Not reported
SIC Code: Not reported

Facility Name: NEW YORK UNIVERSITY - BROWN BUILDING
Address: 100 WASHINGTON SQUARE
Tribal Indicator: N
Fed Facility: No
NAIC Code: Not reported
SIC Code: Not reported

Facility Name: NEW YORK UNIVERSITY - BROWN BUILDING
Address: 100 WASHINGTON SQUARE
Tribal Indicator: N
Fed Facility: No
NAIC Code: Not reported
SIC Code: Not reported

FINDS:
Registry ID: 110000882493

NEW YORK UNIVERSITY - BROWN BUILDING (Continued) **1000136879**

Click Here for FRS Facility Detail Report:

Environmental Interest/Information System:
All generators and treatment, storage, and disposal (TSD) facilities who handle hazardous waste are required to report to the EPA Administrator at least once every two years. The data collected is used to create the National Biennial Resource Conservation and Recovery Act (RCRA) Hazardous Waste Report. This data is processed within the RCRA Information (RCRAInfo) database
The Resource Conservation and Recovery Act Information System (RCRAInfo) is EPA's comprehensive information system in support of the Resource Conservation and Recovery Act (RCRA) of 1976 and the Hazardous and Solid Waste Amendments (HSWA) of 1984. It tracks many types of information about generators, transporters, treaters, storers, and disposers of hazardous waste.

Click this hyperlink while viewing on your computer to access additional FINDS: detail in the EDR Site Report.

ECHO:

Envid:	1000136879
Registry ID:	110000882493

DFR URL:

Name:	NEW YORK UNIVERSITY - BROWN BLDG
Address:	100 WASHINGTON SQUARE
City,State,Zip:	NEW YORK, NY 10012

E MANIFEST:

Manifest Tracking Number:	019346022FLE
Last Updated Date:	20241023
Shipped Date:	20241004
Received Date:	20241008
Manifest Status:	Signed
Submission Type:	DataImage5Copy
Origin Type:	Service
Generator EPA ID:	NYD981566607
Generator Name:	Nyu - Brown Building
Generator Location Street Number:	100
Generator Location Street 1:	100 WASHINGTON SQUARE EAST
Generator Location Street 2:	Not reported
Generator Location City:	NEW YORK
Generator Location State:	NY
Generator Location Zip:	10003
Generator Mail Street Number:	665
Generator Mail Street 1:	BROADWAY
Generator Mail Street 2:	Not reported
Generator Mail City:	NEW YORK
Generator Mail Zip:	10012
Generator Mail State:	NY
Generator Contact Company Name:	Not reported
Designated Facility EPA ID:	NYD077444263
Designated Facility Name:	Triumvirate Environmental (Nyc), Llc
Designated Facility Mail Street Number:	42-14
Designated Facility Mail Street 1:	Not reported
Designated Facility Mail Street 2:	19TH AVENUE
Designated Facility Mail City:	ASTORIA

NEW YORK UNIVERSITY - BROWN BUILDING (Continued) **1000136879**

Designated Facility Mail Zip:	11105
Designated Facility Mail State:	NY
Designated Facility Location Street Number:	42-14
Designated Facility Location Street 1:	19TH AVENUE
Designated Facility Location Street 2:	Not reported
Designated Facility Location City:	ASTORIA
Designated Facility Location Zip:	11105
Designated Facility Location State:	NY
Designated Facility Contact Company Name:	Not reported
Manifest Residue Indicator:	N
Rejection Indicator:	N

Manifest Tracking Number:	011104655FLE
Last Updated Date:	20180924
Shipped Date:	20180815
Received Date:	20180826
Manifest Status:	Signed
Submission Type:	DataImage5Copy
Origin Type:	Service
Generator EPA ID:	NYD981566607
Generator Name:	New York University
Generator Location Street Number:	Not reported
Generator Location Street 1:	100 WASHINGTON SQ
Generator Location Street 2:	BROWN BUILDING
Generator Location City:	NEW YORK
Generator Location State:	NY
Generator Location Zip:	10012
Generator Mail Street Number:	Not reported
Generator Mail Street 1:	10 ASTOR PLACE
Generator Mail Street 2:	BROWN BUILDING
Generator Mail City:	NEW YORK
Generator Mail Zip:	10003
Generator Mail State:	NY
Generator Contact Company Name:	Not reported
Designated Facility EPA ID:	OHD048415665
Designated Facility Name:	Ross Incineration Services Inc
Designated Facility Mail Street Number:	Not reported
Designated Facility Mail Street 1:	Not reported
Designated Facility Mail Street 2:	36790 GILES RD
Designated Facility Mail City:	GRAFTON
Designated Facility Mail Zip:	44044-9586
Designated Facility Mail State:	OH
Designated Facility Location Street Number:	Not reported
Designated Facility Location Street 1:	36790 GILES RD
Designated Facility Location Street 2:	Not reported
Designated Facility Location City:	GRAFTON
Designated Facility Location Zip:	44044
Designated Facility Location State:	OH
Designated Facility Contact Company Name:	Not reported
Manifest Residue Indicator:	N
Rejection Indicator:	N

Manifest Tracking Number:	011104656FLE
Last Updated Date:	20180913
Shipped Date:	20180815
Received Date:	20180820
Manifest Status:	Signed

NEW YORK UNIVERSITY - BROWN BUILDING (Continued) **1000136879**

Submission Type:	DataImage5Copy
Origin Type:	Service
Generator EPA ID:	NYD981566607
Generator Name:	Nyu - Brown Building
Generator Location Street Number:	Not reported
Generator Location Street 1:	100 WASHINGTON SQUARE EAST
Generator Location Street 2:	Not reported
Generator Location City:	NEW YORK
Generator Location State:	NY
Generator Location Zip:	10003
Generator Mail Street Number:	Not reported
Generator Mail Street 1:	10 Astor Place - 6th fl Environmental Health & Saf
Generator Mail Street 2:	Not reported
Generator Mail City:	New York
Generator Mail Zip:	10003
Generator Mail State:	NY
Generator Contact Company Name:	Not reported
Designated Facility EPA ID:	NYD077444263
Designated Facility Name:	Triumvirate Environmental (Nyc), Llc
Designated Facility Mail Street Number:	Not reported
Designated Facility Mail Street 1:	Not reported
Designated Facility Mail Street 2:	42-14 19th Avenue
Designated Facility Mail City:	Astoria
Designated Facility Mail Zip:	11105
Designated Facility Mail State:	NY
Designated Facility Location Street Number:	Not reported
Designated Facility Location Street 1:	42-14 19th Avenue
Designated Facility Location Street 2:	Not reported
Designated Facility Location City:	Astoria
Designated Facility Location Zip:	11105
Designated Facility Location State:	NY
Designated Facility Contact Company Name:	Not reported
Manifest Residue Indicator:	N
Rejection Indicator:	N

Manifest Tracking Number:	011104657FLE
Last Updated Date:	20191001
Shipped Date:	20180815
Received Date:	20180905
Manifest Status:	Signed
Submission Type:	DataImage5Copy
Origin Type:	Web
Generator EPA ID:	NYD981566607
Generator Name:	New York University - Brown Building
Generator Location Street Number:	Not reported
Generator Location Street 1:	100 WASHINGTON SQUARE EAST
Generator Location Street 2:	Not reported
Generator Location City:	NEW YORK
Generator Location State:	NY
Generator Location Zip:	10012
Generator Mail Street Number:	Not reported
Generator Mail Street 1:	10 ASTOR PLACE
Generator Mail Street 2:	6TH FLOOR, EH&S
Generator Mail City:	NEW YORK
Generator Mail Zip:	10003
Generator Mail State:	NY
Generator Contact Company Name:	Not reported

NEW YORK UNIVERSITY - BROWN BUILDING (Continued) **1000136879**

Designated Facility EPA ID:	TXD055135388
Designated Facility Name:	Set Environmental
Designated Facility Mail Street Number:	Not reported
Designated Facility Mail Street 1:	Not reported
Designated Facility Mail Street 2:	5738 CHESWOOD ST
Designated Facility Mail City:	HOUSTON
Designated Facility Mail Zip:	77087-4002
Designated Facility Mail State:	TX
Designated Facility Location Street Number:	Not reported
Designated Facility Location Street 1:	5738 CHESWOOD ST
Designated Facility Location Street 2:	Not reported
Designated Facility Location City:	HOUSTON
Designated Facility Location Zip:	77087-4002
Designated Facility Location State:	TX
Designated Facility Contact Company Name:	Not reported
Manifest Residue Indicator:	N
Rejection Indicator:	N

Manifest Tracking Number:	011104660FLE
Last Updated Date:	20190130
Shipped Date:	20181219
Received Date:	20190106
Manifest Status:	Signed
Submission Type:	DataImage5Copy
Origin Type:	Service
Generator EPA ID:	NYD981566607
Generator Name:	New York University
Generator Location Street Number:	Not reported
Generator Location Street 1:	100 WASHINGTON SQ
Generator Location Street 2:	BROWN BUILDING
Generator Location City:	NEW YORK
Generator Location State:	NY
Generator Location Zip:	10012
Generator Mail Street Number:	Not reported
Generator Mail Street 1:	10 ASTOR PLACE
Generator Mail Street 2:	BROWN BUILDING
Generator Mail City:	NEW YORK
Generator Mail Zip:	10003
Generator Mail State:	NY
Generator Contact Company Name:	Not reported
Designated Facility EPA ID:	OHD048415665
Designated Facility Name:	Ross Incineration Services Inc
Designated Facility Mail Street Number:	Not reported
Designated Facility Mail Street 1:	Not reported
Designated Facility Mail Street 2:	36790 GILES RD
Designated Facility Mail City:	GRAFTON
Designated Facility Mail Zip:	44044-9586
Designated Facility Mail State:	OH
Designated Facility Location Street Number:	Not reported
Designated Facility Location Street 1:	36790 GILES RD
Designated Facility Location Street 2:	Not reported
Designated Facility Location City:	GRAFTON
Designated Facility Location Zip:	44044
Designated Facility Location State:	OH
Designated Facility Contact Company Name:	Not reported
Manifest Residue Indicator:	N
Rejection Indicator:	N

NEW YORK UNIVERSITY - BROWN BUILDING (Continued) **1000136879**

Manifest Tracking Number:	011104663FLE
Last Updated Date:	20190128
Shipped Date:	20181219
Received Date:	20190102
Manifest Status:	Signed
Submission Type:	DataImage5Copy
Origin Type:	Service
Generator EPA ID:	NYD981566607
Generator Name:	Nyu - Brown Building
Generator Location Street Number:	Not reported
Generator Location Street 1:	100 WASHINGTON SQUARE EAST
Generator Location Street 2:	Not reported
Generator Location City:	NEW YORK
Generator Location State:	NY
Generator Location Zip:	10003
Generator Mail Street Number:	Not reported
Generator Mail Street 1:	10 Astor Place - 6th fl Environmental Health & Saf
Generator Mail Street 2:	Not reported
Generator Mail City:	New York
Generator Mail Zip:	10003
Generator Mail State:	NY
Generator Contact Company Name:	Not reported
Designated Facility EPA ID:	NYD077444263
Designated Facility Name:	Triumvirate Environmental (Nyc), Llc
Designated Facility Mail Street Number:	Not reported
Designated Facility Mail Street 1:	Not reported
Designated Facility Mail Street 2:	42-14 19th Avenue
Designated Facility Mail City:	Astoria
Designated Facility Mail Zip:	11105
Designated Facility Mail State:	NY
Designated Facility Location Street Number:	Not reported
Designated Facility Location Street 1:	42-14 19th Avenue
Designated Facility Location Street 2:	Not reported
Designated Facility Location City:	Astoria
Designated Facility Location Zip:	11105
Designated Facility Location State:	NY
Designated Facility Contact Company Name:	Not reported
Manifest Residue Indicator:	N
Rejection Indicator:	N

Manifest Tracking Number:	011104664FLE
Last Updated Date:	20190130
Shipped Date:	20181221
Received Date:	20190106
Manifest Status:	Signed
Submission Type:	DataImage5Copy
Origin Type:	Service
Generator EPA ID:	NYD981566607
Generator Name:	New York University
Generator Location Street Number:	Not reported
Generator Location Street 1:	100 WASHINGTON SQ
Generator Location Street 2:	BROWN BUILDING
Generator Location City:	NEW YORK
Generator Location State:	NY
Generator Location Zip:	10012
Generator Mail Street Number:	Not reported
Generator Mail Street 1:	10 ASTOR PLACE

NEW YORK UNIVERSITY - BROWN BUILDING (Continued) **1000136879**

Generator Mail Street 2:	BROWN BUILDING
Generator Mail City:	NEW YORK
Generator Mail Zip:	10003
Generator Mail State:	NY
Generator Contact Company Name:	Not reported
Designated Facility EPA ID:	OHD048415665
Designated Facility Name:	Ross Incineration Services Inc
Designated Facility Mail Street Number:	Not reported
Designated Facility Mail Street 1:	Not reported
Designated Facility Mail Street 2:	36790 GILES RD
Designated Facility Mail City:	GRAFTON
Designated Facility Mail Zip:	44044-9586
Designated Facility Mail State:	OH
Designated Facility Location Street Number:	Not reported
Designated Facility Location Street 1:	36790 GILES RD
Designated Facility Location Street 2:	Not reported
Designated Facility Location City:	GRAFTON
Designated Facility Location Zip:	44044
Designated Facility Location State:	OH
Designated Facility Contact Company Name:	Not reported
Manifest Residue Indicator:	N
Rejection Indicator:	N

Manifest Tracking Number:	011104665FLE
Last Updated Date:	20191104
Shipped Date:	20181221
Received Date:	20190115
Manifest Status:	Signed
Submission Type:	DataImage5Copy
Origin Type:	Web
Generator EPA ID:	NYD981566607
Generator Name:	New York University - Brown Building
Generator Location Street Number:	Not reported
Generator Location Street 1:	100 WASHINGTON SQUARE EAST
Generator Location Street 2:	Not reported
Generator Location City:	NEW YORK
Generator Location State:	NY
Generator Location Zip:	10012
Generator Mail Street Number:	Not reported
Generator Mail Street 1:	10 ASTOR PLACE
Generator Mail Street 2:	6TH FLOOR, EH&S
Generator Mail City:	NEW YORK
Generator Mail Zip:	10003
Generator Mail State:	NY
Generator Contact Company Name:	Not reported
Designated Facility EPA ID:	TXD055135388
Designated Facility Name:	Set Environmental
Designated Facility Mail Street Number:	Not reported
Designated Facility Mail Street 1:	Not reported
Designated Facility Mail Street 2:	5738 CHESWOOD ST
Designated Facility Mail City:	HOUSTON
Designated Facility Mail Zip:	77087-4002
Designated Facility Mail State:	TX
Designated Facility Location Street Number:	Not reported
Designated Facility Location Street 1:	5738 CHESWOOD ST
Designated Facility Location Street 2:	Not reported
Designated Facility Location City:	HOUSTON

NEW YORK UNIVERSITY - BROWN BUILDING (Continued) **1000136879**

Designated Facility Location Zip:	77087-4002
Designated Facility Location State:	TX
Designated Facility Contact Company Name:	Not reported
Manifest Residue Indicator:	N
Rejection Indicator:	N
Manifest Tracking Number:	011104668FLE
Last Updated Date:	20190307
Shipped Date:	20190130
Received Date:	20190215
Manifest Status:	Signed
Submission Type:	DataImage5Copy
Origin Type:	Service
Generator EPA ID:	NYD981566607
Generator Name:	New York University
Generator Location Street Number:	Not reported
Generator Location Street 1:	100 WASHINGTON SQ
Generator Location Street 2:	BROWN BUILDING
Generator Location City:	NEW YORK
Generator Location State:	NY
Generator Location Zip:	10012
Generator Mail Street Number:	Not reported
Generator Mail Street 1:	10 ASTOR PLACE
Generator Mail Street 2:	BROWN BUILDING
Generator Mail City:	NEW YORK
Generator Mail Zip:	10003
Generator Mail State:	NY
Generator Contact Company Name:	Not reported
Designated Facility EPA ID:	OHD048415665
Designated Facility Name:	Ross Incineration Services Inc
Designated Facility Mail Street Number:	Not reported
Designated Facility Mail Street 1:	Not reported
Designated Facility Mail Street 2:	36790 GILES RD
Designated Facility Mail City:	GRAFTON
Designated Facility Mail Zip:	44044-9586
Designated Facility Mail State:	OH
Designated Facility Location Street Number:	Not reported
Designated Facility Location Street 1:	36790 GILES RD
Designated Facility Location Street 2:	Not reported
Designated Facility Location City:	GRAFTON
Designated Facility Location Zip:	44044
Designated Facility Location State:	OH
Designated Facility Contact Company Name:	Not reported
Manifest Residue Indicator:	N
Rejection Indicator:	N
Manifest Tracking Number:	011104674FLE
Last Updated Date:	20180913
Shipped Date:	20180817
Received Date:	20180820
Manifest Status:	Signed
Submission Type:	DataImage5Copy
Origin Type:	Service
Generator EPA ID:	NYD981566607
Generator Name:	Nyu - Brown Building
Generator Location Street Number:	Not reported
Generator Location Street 1:	100 WASHINGTON SQUARE EAST

NEW YORK UNIVERSITY - BROWN BUILDING (Continued) **1000136879**

Generator Location Street 2:	Not reported
Generator Location City:	NEW YORK
Generator Location State:	NY
Generator Location Zip:	10003
Generator Mail Street Number:	Not reported
Generator Mail Street 1:	10 Astor Place - 6th fl Environmental Health & Saf
Generator Mail Street 2:	Not reported
Generator Mail City:	New York
Generator Mail Zip:	10003
Generator Mail State:	NY
Generator Contact Company Name:	Not reported
Designated Facility EPA ID:	NYD077444263
Designated Facility Name:	Triumvirate Environmental (Nyc), Llc
Designated Facility Mail Street Number:	Not reported
Designated Facility Mail Street 1:	Not reported
Designated Facility Mail Street 2:	42-14 19th Avenue
Designated Facility Mail City:	Astoria
Designated Facility Mail Zip:	11105
Designated Facility Mail State:	NY
Designated Facility Location Street Number:	Not reported
Designated Facility Location Street 1:	42-14 19th Avenue
Designated Facility Location Street 2:	Not reported
Designated Facility Location City:	Astoria
Designated Facility Location Zip:	11105
Designated Facility Location State:	NY
Designated Facility Contact Company Name:	Not reported
Manifest Residue Indicator:	N
Rejection Indicator:	N

Manifest Tracking Number:	011104878FLE
Last Updated Date:	20180924
Shipped Date:	20180817
Received Date:	20180831
Manifest Status:	Signed
Submission Type:	DataImage5Copy
Origin Type:	Service
Generator EPA ID:	NYD981566607
Generator Name:	New York University
Generator Location Street Number:	Not reported
Generator Location Street 1:	100 WASHINGTON SQ
Generator Location Street 2:	BROWN BUILDING
Generator Location City:	NEW YORK
Generator Location State:	NY
Generator Location Zip:	10012
Generator Mail Street Number:	Not reported
Generator Mail Street 1:	10 ASTOR PLACE
Generator Mail Street 2:	BROWN BUILDING
Generator Mail City:	NEW YORK
Generator Mail Zip:	10003
Generator Mail State:	NY
Generator Contact Company Name:	Not reported
Designated Facility EPA ID:	OHD048415665
Designated Facility Name:	Ross Incineration Services Inc
Designated Facility Mail Street Number:	Not reported
Designated Facility Mail Street 1:	Not reported
Designated Facility Mail Street 2:	36790 GILES RD
Designated Facility Mail City:	GRAFTON

NEW YORK UNIVERSITY - BROWN BUILDING (Continued) **1000136879**

Designated Facility Mail Zip:	44044-9586
Designated Facility Mail State:	OH
Designated Facility Location Street Number:	Not reported
Designated Facility Location Street 1:	36790 GILES RD
Designated Facility Location Street 2:	Not reported
Designated Facility Location City:	GRAFTON
Designated Facility Location Zip:	44044
Designated Facility Location State:	OH
Designated Facility Contact Company Name:	Not reported
Manifest Residue Indicator:	N
Rejection Indicator:	N

Transporter:

Manifest Tracking Number:	011104887FLE
Transporter Line Number:	1
Transporter EPA ID:	MAC300016672
Transporter Name:	Triumvirate Environmental, Inc.

Waste Line:

Manifest Tracking Number:	011104887FLE
Waste Line Number:	1
U.S. DOT Hazardous Indicator:	Y
U.S. DOT ID Number:	UN2810
U.S. DOT Description:	Un2810, Toxic Liquids, Organic, N.O.S. 6.1, Ii
Non-Hazardous Waste Description:	Not reported
Number of Containers:	1
Container Type Code:	DF
Container Type Description:	Fiberboard or plastic drums, barrels, kegs
Waste Quantity:	6
Quantity Unit of Measure Code:	P
Quantity Unit of Measure Description:	Pounds
Waste Quantity, in Tons:	0.003
Acute Waste Quantity, in Tons:	0
Non-Acute Waste Quantity, in Tons:	0.003
Waste Quantity, in Kilograms:	2.72109
Acute Waste Quantity, in Kilograms:	0
Non-Acute Waste Quantity, in Kilorgrams:	2.72109
Management Method Code:	H141
Management Method Description:	STORAGE, BULKING AND/OR TRANSFER OFF SITE
Waste Residue Indicator:	N
Quantity Discrepancy Indicator:	N
Waste Type Discrepancy Indicator:	N
Waste Density:	Not reported
Waste Density Unit of Measure Code:	Not reported
Waste Density Unit of Measure Description:	Not reported
Form Code:	Not reported
Form Code Description:	Not reported
Source Code:	Not reported
Source Code Description:	Not reported
Waste Minimization Code:	Not reported
Waste Minimization Code Description:	Not reported
Consent Number:	Not reported
EPA Waste Indicator:	N
Federal Waste Codes:	Not reported
Quantity Haz Kg:	Not reported
Quantity Haz Tons:	Not reported

NEW YORK UNIVERSITY - BROWN BUILDING (Continued) **1000136879**

Quantity Non Haz Kg:	2.72109
Quantity Non Haz Tons:	0.003
State Waste Codes:	NY-B
Manifest Tracking Number:	011104887FLE
Waste Line Number:	2
U.S. DOT Hazardous Indicator:	Y
U.S. DOT ID Number:	UN2672
U.S. DOT Description:	Un2672, Waste Ammonia Solutions,, 8, Iii
Non-Hazardous Waste Description:	Not reported
Number of Containers:	1
Container Type Code:	DF
Container Type Description:	Fiberboard or plastic drums, barrels, kegs
Waste Quantity:	15
Quantity Unit of Measure Code:	P
Quantity Unit of Measure Description:	Pounds
Waste Quantity, in Tons:	0.0075
Acute Waste Quantity, in Tons:	0
Non-Acute Waste Quantity, in Tons:	0.0075
Waste Quantity, in Kilograms:	6.802725
Acute Waste Quantity, in Kilograms:	0
Non-Acute Waste Quantity, in Kilorgrams:	6.802725
Management Method Code:	H141
Management Method Description:	STORAGE, BULKING AND/OR TRANSFER OFF SITE
Waste Residue Indicator:	N
Quantity Discrepancy Indicator:	N
Waste Type Discrepancy Indicator:	N
Waste Density:	Not reported
Waste Density Unit of Measure Code:	Not reported
Waste Density Unit of Measure Description:	Not reported
Form Code:	Not reported
Form Code Description:	Not reported
Source Code:	Not reported
Source Code Description:	Not reported
Waste Minimization Code:	Not reported
Waste Minimization Code Description:	Not reported
Consent Number:	Not reported
EPA Waste Indicator:	Y
Federal Waste Codes:	D002
Quantity Haz Kg:	6.802725
Quantity Haz Tons:	0.0075
Quantity Non Haz Kg:	Not reported
Quantity Non Haz Tons:	Not reported
State Waste Codes:	NY-T
Manifest Tracking Number:	011104887FLE
Waste Line Number:	3
U.S. DOT Hazardous Indicator:	Y
U.S. DOT ID Number:	UN1992
U.S. DOT Description:	Un1992, Waste Flammable Liquids, Toxic, N.O.S. 3(6.1), Ii
Non-Hazardous Waste Description:	Not reported
Number of Containers:	1
Container Type Code:	DM
Container Type Description:	Metal drums, barrels, kegs
Waste Quantity:	8
Quantity Unit of Measure Code:	P
Quantity Unit of Measure Description:	Pounds

NEW YORK UNIVERSITY - BROWN BUILDING (Continued) **1000136879**

Waste Quantity, in Tons:	0.004
Acute Waste Quantity, in Tons:	0
Non-Acute Waste Quantity, in Tons:	0.004
Waste Quantity, in Kilograms:	3.6281202
Acute Waste Quantity, in Kilograms:	0
Non-Acute Waste Quantity, in Kilorgrams:	3.6281202
Management Method Code:	H141
Management Method Description:	STORAGE, BULKING AND/OR TRANSFER OFF SITE
Waste Residue Indicator:	N
Quantity Discrepancy Indicator:	N
Waste Type Discrepancy Indicator:	N
Waste Density:	Not reported
Waste Density Unit of Measure Code:	Not reported
Waste Density Unit of Measure Description:	Not reported
Form Code:	Not reported
Form Code Description:	Not reported
Source Code:	Not reported
Source Code Description:	Not reported
Waste Minimization Code:	Not reported
Waste Minimization Code Description:	Not reported
Consent Number:	Not reported
EPA Waste Indicator:	Y
Federal Waste Codes:	D001, F002, F003
Quantity Haz Kg:	3.6281202
Quantity Haz Tons:	0.004
Quantity Non Haz Kg:	Not reported
Quantity Non Haz Tons:	Not reported
State Waste Codes:	NY-B
Manifest Tracking Number:	011104887FLE
Waste Line Number:	4
U.S. DOT Hazardous Indicator:	Y
U.S. DOT ID Number:	UN3286
U.S. DOT Description:	Un3286, Waste Flammable Liquid, Toxic, Corrosive, N.O.S. 3(6.1, 8), Ii Rq: (D018, F002)
Non-Hazardous Waste Description:	Not reported
Number of Containers:	1
Container Type Code:	DM
Container Type Description:	Metal drums, barrels, kegs
Waste Quantity:	70
Quantity Unit of Measure Code:	P
Quantity Unit of Measure Description:	Pounds
Waste Quantity, in Tons:	0.035
Acute Waste Quantity, in Tons:	0
Non-Acute Waste Quantity, in Tons:	0.035
Waste Quantity, in Kilograms:	31.746052
Acute Waste Quantity, in Kilograms:	0
Non-Acute Waste Quantity, in Kilorgrams:	31.746052
Management Method Code:	H141
Management Method Description:	STORAGE, BULKING AND/OR TRANSFER OFF SITE
Waste Residue Indicator:	N
Quantity Discrepancy Indicator:	N
Waste Type Discrepancy Indicator:	N
Waste Density:	Not reported
Waste Density Unit of Measure Code:	Not reported
Waste Density Unit of Measure Description:	Not reported
Form Code:	Not reported

NEW YORK UNIVERSITY - BROWN BUILDING (Continued) **1000136879**

Form Code Description: Not reported
Source Code: Not reported
Source Code Description: Not reported
Waste Minimization Code: Not reported
Waste Minimization Code Description: Not reported
Consent Number: Not reported
EPA Waste Indicator: Y
Federal Waste Codes: D001, D002, D018, D022, F002, F003, F005
Quantity Haz Kg: 31.746052
Quantity Haz Tons: 0.035
Quantity Non Haz Kg: Not reported
Quantity Non Haz Tons: Not reported
State Waste Codes: NY-B

Manifest Tracking Number: 011104887FLE
Waste Line Number: 5
U.S. DOT Hazardous Indicator: Y
U.S. DOT ID Number: UN3265
U.S. DOT Description: Un3265, Waste Corrosive Liquid, Acidic, Organic, N.O.S. 8, Ii
Non-Hazardous Waste Description: Not reported
Number of Containers: 1
Container Type Code: DF
Container Type Description: Fiberboard or plastic drums, barrels, kegs
Waste Quantity: 140
Quantity Unit of Measure Code: P
Quantity Unit of Measure Description: Pounds
Waste Quantity, in Tons: 0.07
Acute Waste Quantity, in Tons: 0
Non-Acute Waste Quantity, in Tons: 0.07
Waste Quantity, in Kilograms: 63.492104
Acute Waste Quantity, in Kilograms: 0
Non-Acute Waste Quantity, in Kilorgrams: 63.492104
Management Method Code: H141
Management Method Description: STORAGE, BULKING AND/OR TRANSFER OFF SITE
Waste Residue Indicator: N
Quantity Discrepancy Indicator: N
Waste Type Discrepancy Indicator: N
Waste Density: Not reported
Waste Density Unit of Measure Code: Not reported
Waste Density Unit of Measure Description: Not reported
Form Code: Not reported
Form Code Description: Not reported
Source Code: Not reported
Source Code Description: Not reported
Waste Minimization Code: Not reported
Waste Minimization Code Description: Not reported
Consent Number: Not reported
EPA Waste Indicator: Y
Federal Waste Codes: D002
Quantity Haz Kg: 63.492104
Quantity Haz Tons: 0.07
Quantity Non Haz Kg: Not reported
Quantity Non Haz Tons: Not reported
State Waste Codes: NY-B

Manifest Tracking Number: 011104887FLE
Waste Line Number: 6

NEW YORK UNIVERSITY - BROWN BUILDING (Continued) **1000136879**

U.S. DOT Hazardous Indicator:	Y
U.S. DOT ID Number:	UN3287
U.S. DOT Description:	Un3287, Waste Toxic Liquid, Inorganic, N.O.S. 6.1, Ii Rq: (D006, D010)
Non-Hazardous Waste Description:	Not reported
Number of Containers:	1
Container Type Code:	DF
Container Type Description:	Fiberboard or plastic drums, barrels, kegs
Waste Quantity:	70
Quantity Unit of Measure Code:	P
Quantity Unit of Measure Description:	Pounds
Waste Quantity, in Tons:	0.035
Acute Waste Quantity, in Tons:	0
Non-Acute Waste Quantity, in Tons:	0.035
Waste Quantity, in Kilograms:	31.746052
Acute Waste Quantity, in Kilograms:	0
Non-Acute Waste Quantity, in Kilorgrams:	31.746052
Management Method Code:	H141
Management Method Description:	STORAGE, BULKING AND/OR TRANSFER OFF SITE
Waste Residue Indicator:	N
Quantity Discrepancy Indicator:	N
Waste Type Discrepancy Indicator:	N
Waste Density:	Not reported
Waste Density Unit of Measure Code:	Not reported
Waste Density Unit of Measure Description:	Not reported
Form Code:	Not reported
Form Code Description:	Not reported
Source Code:	Not reported
Source Code Description:	Not reported
Waste Minimization Code:	Not reported
Waste Minimization Code Description:	Not reported
Consent Number:	Not reported
EPA Waste Indicator:	Y
Federal Waste Codes:	D006, D010
Quantity Haz Kg:	31.746052
Quantity Haz Tons:	0.035
Quantity Non Haz Kg:	Not reported
Quantity Non Haz Tons:	Not reported
State Waste Codes:	NY-T

Manifest Tracking Number:	011104887FLE
Waste Line Number:	7
U.S. DOT Hazardous Indicator:	Y
U.S. DOT ID Number:	UN2810
U.S. DOT Description:	Un2810, Toxic Liquids, Organic, N.O.S. 6.1, Ii
Non-Hazardous Waste Description:	Not reported
Number of Containers:	1
Container Type Code:	DF
Container Type Description:	Fiberboard or plastic drums, barrels, kegs
Waste Quantity:	2
Quantity Unit of Measure Code:	P
Quantity Unit of Measure Description:	Pounds
Waste Quantity, in Tons:	0.001
Acute Waste Quantity, in Tons:	0
Non-Acute Waste Quantity, in Tons:	0.001
Waste Quantity, in Kilograms:	0.90703005
Acute Waste Quantity, in Kilograms:	0
Non-Acute Waste Quantity, in Kilorgrams:	0.90703005

NEW YORK UNIVERSITY - BROWN BUILDING (Continued) **1000136879**

Management Method Code:	H141
Management Method Description:	STORAGE, BULKING AND/OR TRANSFER OFF SITE
Waste Residue Indicator:	N
Quantity Discrepancy Indicator:	N
Waste Type Discrepancy Indicator:	N
Waste Density:	Not reported
Waste Density Unit of Measure Code:	Not reported
Waste Density Unit of Measure Description:	Not reported
Form Code:	Not reported
Form Code Description:	Not reported
Source Code:	Not reported
Source Code Description:	Not reported
Waste Minimization Code:	Not reported
Waste Minimization Code Description:	Not reported
Consent Number:	Not reported
EPA Waste Indicator:	N
Federal Waste Codes:	Not reported
Quantity Haz Kg:	Not reported
Quantity Haz Tons:	Not reported
Quantity Non Haz Kg:	0.90703005
Quantity Non Haz Tons:	0.001
State Waste Codes:	NY-B

Manifest Tracking Number:	011104887FLE
Waste Line Number:	8
U.S. DOT Hazardous Indicator:	Y
U.S. DOT ID Number:	UN3267
U.S. DOT Description:	Un3267, Waste Corrosive Liquid, Basic, Organic, N.O.S. 8, Ii
Non-Hazardous Waste Description:	Not reported
Number of Containers:	1
Container Type Code:	DF
Container Type Description:	Fiberboard or plastic drums, barrels, kegs
Waste Quantity:	140
Quantity Unit of Measure Code:	P
Quantity Unit of Measure Description:	Pounds
Waste Quantity, in Tons:	0.07
Acute Waste Quantity, in Tons:	0
Non-Acute Waste Quantity, in Tons:	0.07
Waste Quantity, in Kilograms:	63.492104
Acute Waste Quantity, in Kilograms:	0
Non-Acute Waste Quantity, in Kilorgrams:	63.492104
Management Method Code:	H141
Management Method Description:	STORAGE, BULKING AND/OR TRANSFER OFF SITE
Waste Residue Indicator:	N
Quantity Discrepancy Indicator:	N
Waste Type Discrepancy Indicator:	N
Waste Density:	Not reported
Waste Density Unit of Measure Code:	Not reported
Waste Density Unit of Measure Description:	Not reported
Form Code:	Not reported
Form Code Description:	Not reported
Source Code:	Not reported
Source Code Description:	Not reported
Waste Minimization Code:	Not reported
Waste Minimization Code Description:	Not reported
Consent Number:	Not reported
EPA Waste Indicator:	Y

NEW YORK UNIVERSITY - BROWN BUILDING (Continued) **1000136879**

Federal Waste Codes:	D002
Quantity Haz Kg:	63.492104
Quantity Haz Tons:	0.07
Quantity Non Haz Kg:	Not reported
Quantity Non Haz Tons:	Not reported
State Waste Codes:	NY-B
Manifest Tracking Number:	011104887FLE
Waste Line Number:	9
U.S. DOT Hazardous Indicator:	Y
U.S. DOT ID Number:	UN3265
U.S. DOT Description:	Un3265, Waste Corrosive Liquid, Acidic, Organic, N.O.S. 8, Ii
Non-Hazardous Waste Description:	Not reported
Number of Containers:	1
Container Type Code:	DF
Container Type Description:	Fiberboard or plastic drums, barrels, kegs
Waste Quantity:	110
Quantity Unit of Measure Code:	P
Quantity Unit of Measure Description:	Pounds
Waste Quantity, in Tons:	0.055
Acute Waste Quantity, in Tons:	0
Non-Acute Waste Quantity, in Tons:	0.055
Waste Quantity, in Kilograms:	49.88665
Acute Waste Quantity, in Kilograms:	0
Non-Acute Waste Quantity, in Kilorgrams:	49.88665
Management Method Code:	H141
Management Method Description:	STORAGE, BULKING AND/OR TRANSFER OFF SITE
Waste Residue Indicator:	N
Quantity Discrepancy Indicator:	N
Waste Type Discrepancy Indicator:	N
Waste Density:	Not reported
Waste Density Unit of Measure Code:	Not reported
Waste Density Unit of Measure Description:	Not reported
Form Code:	Not reported
Form Code Description:	Not reported
Source Code:	Not reported
Source Code Description:	Not reported
Waste Minimization Code:	Not reported
Waste Minimization Code Description:	Not reported
Consent Number:	Not reported
EPA Waste Indicator:	Y
Federal Waste Codes:	D002
Quantity Haz Kg:	49.88665
Quantity Haz Tons:	0.055
Quantity Non Haz Kg:	Not reported
Quantity Non Haz Tons:	Not reported
State Waste Codes:	NY-B
Manifest Tracking Number:	011104887FLE
Waste Line Number:	10
U.S. DOT Hazardous Indicator:	Y
U.S. DOT ID Number:	UN2922
U.S. DOT Description:	Un2922, Waste Corrosive Liquids, Toxic, N.O.S. 8(6.1), Ii Rq: (D007)
Non-Hazardous Waste Description:	Not reported
Number of Containers:	1
Container Type Code:	DF
Container Type Description:	Fiberboard or plastic drums, barrels, kegs

NEW YORK UNIVERSITY - BROWN BUILDING (Continued) **1000136879**

Waste Quantity:	45
Quantity Unit of Measure Code:	P
Quantity Unit of Measure Description:	Pounds
Waste Quantity, in Tons:	0.0225
Acute Waste Quantity, in Tons:	0
Non-Acute Waste Quantity, in Tons:	0.0225
Waste Quantity, in Kilograms:	20.408176
Acute Waste Quantity, in Kilograms:	0
Non-Acute Waste Quantity, in Kilorgrams:	20.408176
Management Method Code:	H141
Management Method Description:	STORAGE, BULKING AND/OR TRANSFER OFF SITE
Waste Residue Indicator:	N
Quantity Discrepancy Indicator:	N
Waste Type Discrepancy Indicator:	N
Waste Density:	Not reported
Waste Density Unit of Measure Code:	Not reported
Waste Density Unit of Measure Description:	Not reported
Form Code:	Not reported
Form Code Description:	Not reported
Source Code:	Not reported
Source Code Description:	Not reported
Waste Minimization Code:	Not reported
Waste Minimization Code Description:	Not reported
Consent Number:	Not reported
EPA Waste Indicator:	Y
Federal Waste Codes:	D002, D007
Quantity Haz Kg:	20.408176
Quantity Haz Tons:	0.0225
Quantity Non Haz Kg:	Not reported
Quantity Non Haz Tons:	Not reported
State Waste Codes:	NY-B

Manifest Tracking Number:	011104887FLE
Waste Line Number:	11
U.S. DOT Hazardous Indicator:	Y
U.S. DOT ID Number:	UN3267
U.S. DOT Description:	Un3267, Waste Corrosive Liquid, Basic, Organic, N.O.S. 8, li
Non-Hazardous Waste Description:	Not reported
Number of Containers:	1
Container Type Code:	DF
Container Type Description:	Fiberboard or plastic drums, barrels, kegs
Waste Quantity:	35
Quantity Unit of Measure Code:	P
Quantity Unit of Measure Description:	Pounds
Waste Quantity, in Tons:	0.0175
Acute Waste Quantity, in Tons:	0
Non-Acute Waste Quantity, in Tons:	0.0175
Waste Quantity, in Kilograms:	15.873026
Acute Waste Quantity, in Kilograms:	0
Non-Acute Waste Quantity, in Kilorgrams:	15.873026
Management Method Code:	H141
Management Method Description:	STORAGE, BULKING AND/OR TRANSFER OFF SITE
Waste Residue Indicator:	N
Quantity Discrepancy Indicator:	N
Waste Type Discrepancy Indicator:	N
Waste Density:	Not reported
Waste Density Unit of Measure Code:	Not reported

NEW YORK UNIVERSITY - BROWN BUILDING (Continued) **1000136879**

Waste Density Unit of Measure Description:	Not reported
Form Code:	Not reported
Form Code Description:	Not reported
Source Code:	Not reported
Source Code Description:	Not reported
Waste Minimization Code:	Not reported
Waste Minimization Code Description:	Not reported
Consent Number:	Not reported
EPA Waste Indicator:	Y
Federal Waste Codes:	D002
Quantity Haz Kg:	15.873026
Quantity Haz Tons:	0.0175
Quantity Non Haz Kg:	Not reported
Quantity Non Haz Tons:	Not reported
State Waste Codes:	NY-B
Manifest Tracking Number:	011104887FLE
Waste Line Number:	12
U.S. DOT Hazardous Indicator:	N
U.S. DOT ID Number:	Not reported
U.S. DOT Description:	Not reported
Non-Hazardous Waste Description:	Non-Regulated Material
Number of Containers:	1
Container Type Code:	DF
Container Type Description:	Fiberboard or plastic drums, barrels, kegs
Waste Quantity:	80
Quantity Unit of Measure Code:	P
Quantity Unit of Measure Description:	Pounds
Waste Quantity, in Tons:	0.04
Acute Waste Quantity, in Tons:	0
Non-Acute Waste Quantity, in Tons:	0.04
Waste Quantity, in Kilograms:	36.2812
Acute Waste Quantity, in Kilograms:	0
Non-Acute Waste Quantity, in Kilorgrams:	36.2812
Management Method Code:	H141
Management Method Description:	STORAGE, BULKING AND/OR TRANSFER OFF SITE
Waste Residue Indicator:	N
Quantity Discrepancy Indicator:	N
Waste Type Discrepancy Indicator:	N
Waste Density:	Not reported
Waste Density Unit of Measure Code:	Not reported
Waste Density Unit of Measure Description:	Not reported
Form Code:	Not reported
Form Code Description:	Not reported
Source Code:	Not reported
Source Code Description:	Not reported
Waste Minimization Code:	Not reported
Waste Minimization Code Description:	Not reported
Consent Number:	Not reported
EPA Waste Indicator:	N
Federal Waste Codes:	Not reported
Quantity Haz Kg:	Not reported
Quantity Haz Tons:	Not reported
Quantity Non Haz Kg:	36.2812
Quantity Non Haz Tons:	0.04
State Waste Codes:	NY-L

NEW YORK UNIVERSITY - BROWN BUILDING (Continued) **1000136879**

Click this hyperlink while viewing on your computer to access
191 additional US EManifest: record(s) in the EDR Site Report.

NJ MANIFEST:

EPA ID:	NYD981566607
Name:	NEW YORK UNIVERSITY RADSAFE
Address:	100 WASHINGTON SQ E
City,State,Zip:	NEW YORK, NY 10003
County:	Not reported
Mailing Address:	Not reported
Mailing City,State,Zip:	Not reported
Telephone:	Not reported
Emergency Telephone:	Not reported
Contact:	Not reported
Comments:	Not reported
SIC Code:	Not reported
County:	00
Municipal:	00
Previous EPAID:	Not reported
Generator Flag:	X
Transporter Flag:	Not reported
TSDF Flag:	Not reported
Name Change:	Not reported
Date Change:	000000

Manifest Data:

EPA ID:	NYD981566607
Manifest Number:	003756468JJK
Date Shipped:	03/07/2008
TSDF EPA ID:	NJD002200046
Transporter EPA ID:	MAD985286988
Transporter 2 EPA ID:	Not reported
Transporter 3 EPA ID:	Not reported
Transporter 4 EPA ID:	Not reported
Transporter 5 EPA ID:	Not reported
Transporter 6 EPA ID:	Not reported
Transporter 7 EPA ID:	Not reported
Transporter 8 EPA ID:	Not reported
Transporter 9 EPA ID:	Not reported
Transporter 10 EPA ID:	Not reported
Date Trans1 Transported Waste:	03/07/2008
Date Trans2 Transported Waste:	Not reported
Date Trans3 Transported Waste:	Not reported
Date Trans4 Transported Waste:	Not reported
Date Trans5 Transported Waste:	Not reported
Date Trans6 Transported Waste:	Not reported
Date Trans7 Transported Waste:	Not reported
Date Trans8 Transported Waste:	Not reported
Date Trans9 Transported Waste:	Not reported
Date Trans10 Transported Waste:	Not reported
Date TSDF Received Waste:	03/17/2008
TSDF EPA Facility Name:	Not reported
QTY Units:	Not reported
Transporter SEQ ID:	Not reported
Transporter-1 Date:	Not reported
Waste SEQ ID:	Not reported
Waste Type Code 2:	Not reported

NEW YORK UNIVERSITY - BROWN BUILDING (Continued) **1000136879**

Waste Type Code 3:	Not reported
Waste Type Code 4:	Not reported
Waste Type Code 5:	Not reported
Waste Type Code 6:	Not reported
Date Accepted:	Not reported
Manifest Discrepancy Type:	Not reported
Data Entry Number:	Not reported
Was Load Rejected:	N
Reason Load Was Rejected:	Not reported

Waste:

Manifest Year:	Not reported
Waste Code:	D037
Hand Code:	H141
Quantity:	1
Unit:	P

EPA ID:	NYD981566607
Manifest Number:	003756046JJK
Date Shipped:	02/13/2008
TSDF EPA ID:	NJD002200046
Transporter EPA ID:	MAD985286988
Transporter 2 EPA ID:	Not reported
Transporter 3 EPA ID:	Not reported
Transporter 4 EPA ID:	Not reported
Transporter 5 EPA ID:	Not reported
Transporter 6 EPA ID:	Not reported
Transporter 7 EPA ID:	Not reported
Transporter 8 EPA ID:	Not reported
Transporter 9 EPA ID:	Not reported
Transporter 10 EPA ID:	Not reported
Date Trans1 Transported Waste:	02/13/2008
Date Trans2 Transported Waste:	Not reported
Date Trans3 Transported Waste:	Not reported
Date Trans4 Transported Waste:	Not reported
Date Trans5 Transported Waste:	Not reported
Date Trans6 Transported Waste:	Not reported
Date Trans7 Transported Waste:	Not reported
Date Trans8 Transported Waste:	Not reported
Date Trans9 Transported Waste:	Not reported
Date Trans10 Transported Waste:	Not reported
Date TSDF Received Waste:	02/19/2008
TSDF EPA Facility Name:	Not reported
QTY Units:	Not reported
Transporter SEQ ID:	Not reported
Transporter-1 Date:	Not reported
Waste SEQ ID:	Not reported
Waste Type Code 2:	Not reported
Waste Type Code 3:	Not reported
Waste Type Code 4:	Not reported
Waste Type Code 5:	Not reported
Waste Type Code 6:	Not reported
Date Accepted:	Not reported
Manifest Discrepancy Type:	Not reported
Data Entry Number:	Not reported
Was Load Rejected:	N
Reason Load Was Rejected:	Not reported

NEW YORK UNIVERSITY - BROWN BUILDING (Continued) **1000136879**

Waste:

Manifest Year:	Not reported
Waste Code:	F027
Hand Code:	H141
Quantity:	91
Unit:	P

EPA ID:	NYD981566607
Manifest Number:	NJA4083353
Date Shipped:	06/25/2004
TSDF EPA ID:	NJD980536593
Transporter EPA ID:	MAD985286988
Transporter 2 EPA ID:	Not reported
Transporter 3 EPA ID:	Not reported
Transporter 4 EPA ID:	Not reported
Transporter 5 EPA ID:	Not reported
Transporter 6 EPA ID:	Not reported
Transporter 7 EPA ID:	Not reported
Transporter 8 EPA ID:	Not reported
Transporter 9 EPA ID:	Not reported
Transporter 10 EPA ID:	Not reported
Date Trans1 Transported Waste:	06/25/2004
Date Trans2 Transported Waste:	Not reported
Date Trans3 Transported Waste:	Not reported
Date Trans4 Transported Waste:	Not reported
Date Trans5 Transported Waste:	Not reported
Date Trans6 Transported Waste:	Not reported
Date Trans7 Transported Waste:	Not reported
Date Trans8 Transported Waste:	Not reported
Date Trans9 Transported Waste:	Not reported
Date Trans10 Transported Waste:	Not reported
Date TSDF Received Waste:	07/09/2004
TSDF EPA Facility Name:	Not reported
QTY Units:	Not reported
Transporter SEQ ID:	Not reported
Transporter-1 Date:	Not reported
Waste SEQ ID:	Not reported
Waste Type Code 2:	Not reported
Waste Type Code 3:	Not reported
Waste Type Code 4:	Not reported
Waste Type Code 5:	Not reported
Waste Type Code 6:	Not reported
Date Accepted:	Not reported
Manifest Discrepancy Type:	Not reported
Data Entry Number:	08230425
Was Load Rejected:	N
Reason Load Was Rejected:	Not reported

EPA ID:	NYD981566607
Manifest Number:	003756447JJK
Date Shipped:	04/30/2008
TSDF EPA ID:	NJD002200046
Transporter EPA ID:	MAD985286988
Transporter 2 EPA ID:	Not reported
Transporter 3 EPA ID:	Not reported
Transporter 4 EPA ID:	Not reported

NEW YORK UNIVERSITY - BROWN BUILDING (Continued) **1000136879**

Transporter 5 EPA ID:	Not reported
Transporter 6 EPA ID:	Not reported
Transporter 7 EPA ID:	Not reported
Transporter 8 EPA ID:	Not reported
Transporter 9 EPA ID:	Not reported
Transporter 10 EPA ID:	Not reported
Date Trans1 Transported Waste:	04/30/2008
Date Trans2 Transported Waste:	Not reported
Date Trans3 Transported Waste:	Not reported
Date Trans4 Transported Waste:	Not reported
Date Trans5 Transported Waste:	Not reported
Date Trans6 Transported Waste:	Not reported
Date Trans7 Transported Waste:	Not reported
Date Trans8 Transported Waste:	Not reported
Date Trans9 Transported Waste:	Not reported
Date Trans10 Transported Waste:	Not reported
Date TSDF Received Waste:	05/02/2008
TSDF EPA Facility Name:	Not reported
QTY Units:	Not reported
Transporter SEQ ID:	Not reported
Transporter-1 Date:	Not reported
Waste SEQ ID:	Not reported
Waste Type Code 2:	Not reported
Waste Type Code 3:	Not reported
Waste Type Code 4:	Not reported
Waste Type Code 5:	Not reported
Waste Type Code 6:	Not reported
Date Accepted:	Not reported
Manifest Discrepancy Type:	Not reported
Data Entry Number:	Not reported
Was Load Rejected:	N
Reason Load Was Rejected:	Not reported

Waste:

Manifest Year:	Not reported
Waste Code:	D001
Hand Code:	H141
Quantity:	20
Unit:	P

AW1041 **NEW YORK UNIVERSITY - BROWN BLDG** **NY MANIFEST** **S122482485**
NW **100 WASHINGTON SQUARE** **N/A**
1/8-1/4 **NEW YORK, NY 10012**
0.234 mi.
1234 ft. **Site 9 of 10 in cluster AW**

Relative:
Lower

Actual:
32 ft.

NY MANIFEST:

EPA ID:	NYD981566607
Country:	USA
Name:	New York University - Brown Bldg
Address:	100 WASHINGTON SQUARE
Address 2:	Not reported
City,State,Zip:	NEW YORK, NY 10012
Zip 4:	Not reported
Location Address 1:	100 WASHINGTON SQUARE EAST
Location Address 2:	Not reported

NEW YORK UNIVERSITY - BROWN BLDG (Continued) **S122482485**

Location City,State,Zip:	NEW YORK, NY 10012
Location Zip 4:	Not reported
Facility Status:	Not reported
Total Tanks:	Not reported
Code:	BP

Mailing:

Mailing Name:	New York University - Brown Bldg
Mailing Contact:	Stephanie Kung
Mailing Address 1:	10 ASTOR PLACE 6TH FL EH&S
Mailing Address 2:	Not reported
Mailing City,State,Zip:	NEW YORK, NY 10003
Mailing Zip 4:	Not reported
Mailing Country:	USA
Mailing Phone:	2129981439

Manifest Data:

Document ID:	NYB2206953
Manifest Status:	Not reported
Trans1 State ID:	NL6934
Year:	1990
Trans2 State ID:	Not reported
Generator Ship Date:	01/30/1990
Trans1 Recv Date:	01/30/1990
Trans2 Recv Date:	Not reported
TSD Site Recv Date:	01/30/1990
Part A Recv Date:	Not reported
Part B Recv Date:	Not reported
Generator EPA ID:	NYD981566607
Trans1 EPA ID:	NYD077444263
Trans2 EPA ID:	Not reported
TSDF ID 1:	NYD077444263
TSDF ID 2:	Not reported
Manifest Tracking Number:	Not reported
Import Indicator:	Not reported
Export Indicator:	Not reported
Discr Quantity Indicator:	Not reported
Discr Type Indicator:	Not reported
Discr Residue Indicator:	Not reported
Discr Partial Reject Indicator:	Not reported
Discr Full Reject Indicator:	Not reported
Manifest Ref Number:	Not reported
Alt Facility RCRA ID:	Not reported
Alt Facility Sign Date:	Not reported
MGMT Method Type Code:	Not reported
Waste Code 1:	Ignitable Waste
Waste Code 2:	Not reported
Waste Code 3:	Not reported
Waste Code 4:	Not reported
Waste Code 5:	Not reported
Waste Code 6:	Not reported
Quantity:	01400
Units:	Pounds
Number of Containers:	007
Container Type:	Metal drums, barrels, kegs
Handling Method:	Burn
Specific Gravity:	01.00

NEW YORK UNIVERSITY - BROWN BLDG (Continued) **S122482485**

Waste Code 7:	Mercury
Waste Code 8:	Not reported
Waste Code:	Not reported
Waste Code 10:	Not reported
Waste Code 11:	Not reported
Quantity:	00090
Units:	Pounds
Number of Containers:	003
Container Type:	Fiberboard or plastic drums, barrels, kegs
Handling Method:	Burn
Specific Gravity:	01.00
Waste Code 12:	Corrosive Waste
Waste Code 13:	Not reported
Waste Code 14:	Not reported
Waste Code 15:	Not reported
Waste Code 16:	Not reported
Quantity:	00090
Units:	Pounds
Number of Containers:	003
Container Type:	Fiberboard or plastic drums, barrels, kegs
Handling Method:	Burn
Specific Gravity:	01.00
Waste Code 17:	Ignitable Waste
Waste Code 18:	Not reported
Waste Code 19:	Not reported
Waste Code 20:	Not reported
Waste Code 21:	Not reported
Quantity:	00030
Units:	Pounds
Number of Containers:	001
Container Type:	Fiberboard or plastic drums, barrels, kegs
Handling Method:	Burn
Specific Gravity:	01.00

Document ID:	NYB2206962
Manifest Status:	Not reported
Trans1 State ID:	NL6934
Year:	1990
Trans2 State ID:	Not reported
Generator Ship Date:	01/30/1990
Trans1 Recv Date:	01/30/1990
Trans2 Recv Date:	Not reported
TSD Site Recv Date:	01/30/1990
Part A Recv Date:	Not reported
Part B Recv Date:	Not reported
Generator EPA ID:	NYD981566607
Trans1 EPA ID:	NYD077444263
Trans2 EPA ID:	Not reported
TSDF ID 1:	NYD077444263
TSDF ID 2:	Not reported
Manifest Tracking Number:	Not reported
Import Indicator:	Not reported
Export Indicator:	Not reported
Discr Quantity Indicator:	Not reported
Discr Type Indicator:	Not reported
Discr Residue Indicator:	Not reported
Discr Partial Reject Indicator:	Not reported

NEW YORK UNIVERSITY - BROWN BLDG (Continued) **S122482485**

Discr Full Reject Indicator:	Not reported
Manifest Ref Number:	Not reported
Alt Facility RCRA ID:	Not reported
Alt Facility Sign Date:	Not reported
MGMT Method Type Code:	Not reported
Waste Code 1:	Ignitable Waste
Waste Code 2:	Not reported
Waste Code 3:	Not reported
Waste Code 4:	Not reported
Waste Code 5:	Not reported
Waste Code 6:	Not reported
Quantity:	00030
Units:	Pounds
Number of Containers:	001
Container Type:	Fiberboard or plastic drums, barrels, kegs
Handling Method:	Burn
Specific Gravity:	01.00

Document ID:	NYB2207016
Manifest Status:	Not reported
Trans1 State ID:	MM5929
Year:	1990
Trans2 State ID:	Not reported
Generator Ship Date:	02/28/1990
Trans1 Recv Date:	02/28/1990
Trans2 Recv Date:	Not reported
TSD Site Recv Date:	02/28/1990
Part A Recv Date:	Not reported
Part B Recv Date:	Not reported
Generator EPA ID:	NYD981566607
Trans1 EPA ID:	NYD077444263
Trans2 EPA ID:	Not reported
TSDF ID 1:	NYD077444263
TSDF ID 2:	Not reported
Manifest Tracking Number:	Not reported
Import Indicator:	Not reported
Export Indicator:	Not reported
Discr Quantity Indicator:	Not reported
Discr Type Indicator:	Not reported
Discr Residue Indicator:	Not reported
Discr Partial Reject Indicator:	Not reported
Discr Full Reject Indicator:	Not reported
Manifest Ref Number:	Not reported
Alt Facility RCRA ID:	Not reported
Alt Facility Sign Date:	Not reported
MGMT Method Type Code:	Not reported
Waste Code 1:	Ignitable Waste
Waste Code 2:	Not reported
Waste Code 3:	Not reported
Waste Code 4:	Not reported
Waste Code 5:	Not reported
Waste Code 6:	Not reported
Quantity:	00030
Units:	Pounds
Number of Containers:	001
Container Type:	Fiberboard or plastic drums, barrels, kegs
Handling Method:	Burn

NEW YORK UNIVERSITY - BROWN BLDG (Continued) **S122482485**

Specific Gravity:	01.00
Document ID:	NYB2204721
Manifest Status:	Not reported
Trans1 State ID:	MM5929
Year:	1990
Trans2 State ID:	Not reported
Generator Ship Date:	07/30/1990
Trans1 Recv Date:	07/30/1990
Trans2 Recv Date:	Not reported
TSD Site Recv Date:	07/30/1990
Part A Recv Date:	Not reported
Part B Recv Date:	Not reported
Generator EPA ID:	NYD981566607
Trans1 EPA ID:	NYD077444263
Trans2 EPA ID:	Not reported
TSDF ID 1:	NYD077444263
TSDF ID 2:	Not reported
Manifest Tracking Number:	Not reported
Import Indicator:	Not reported
Export Indicator:	Not reported
Discr Quantity Indicator:	Not reported
Discr Type Indicator:	Not reported
Discr Residue Indicator:	Not reported
Discr Partial Reject Indicator:	Not reported
Discr Full Reject Indicator:	Not reported
Manifest Ref Number:	Not reported
Alt Facility RCRA ID:	Not reported
Alt Facility Sign Date:	Not reported
MGMT Method Type Code:	Not reported
Waste Code 1:	Ignitable Waste
Waste Code 2:	Not reported
Waste Code 3:	Not reported
Waste Code 4:	Not reported
Waste Code 5:	Not reported
Waste Code 6:	Not reported
Quantity:	00040
Units:	Pounds
Number of Containers:	001
Container Type:	Fiberboard or plastic drums, barrels, kegs
Handling Method:	Burn
Specific Gravity:	01.00
Waste Code 7:	Lead
Waste Code 8:	Not reported
Waste Code:	Not reported
Waste Code 10:	Not reported
Waste Code 11:	Not reported
Quantity:	00420
Units:	Pounds
Number of Containers:	007
Container Type:	Fiberboard or plastic drums, barrels, kegs
Handling Method:	Burn
Specific Gravity:	01.00
Waste Code 12:	Ignitable Waste
Waste Code 13:	Not reported
Waste Code 14:	Not reported
Waste Code 15:	Not reported

NEW YORK UNIVERSITY - BROWN BLDG (Continued) **S122482485**

Waste Code 16:	Not reported
Quantity:	00600
Units:	Pounds
Number of Containers:	002
Container Type:	Metal drums, barrels, kegs
Handling Method:	Burn
Specific Gravity:	01.00

Document ID:	NYB2204730
Manifest Status:	Not reported
Trans1 State ID:	MM5929
Year:	1990
Trans2 State ID:	Not reported
Generator Ship Date:	07/30/1990
Trans1 Recv Date:	07/30/1990
Trans2 Recv Date:	Not reported
TSD Site Recv Date:	07/30/1990
Part A Recv Date:	Not reported
Part B Recv Date:	Not reported
Generator EPA ID:	NYD981566607
Trans1 EPA ID:	NYD077444263
Trans2 EPA ID:	Not reported
TSDF ID 1:	NYD077444263
TSDF ID 2:	Not reported
Manifest Tracking Number:	Not reported
Import Indicator:	Not reported
Export Indicator:	Not reported
Discr Quantity Indicator:	Not reported
Discr Type Indicator:	Not reported
Discr Residue Indicator:	Not reported
Discr Partial Reject Indicator:	Not reported
Discr Full Reject Indicator:	Not reported
Manifest Ref Number:	Not reported
Alt Facility RCRA ID:	Not reported
Alt Facility Sign Date:	Not reported
MGMT Method Type Code:	Not reported
Waste Code 1:	Ignitable Waste
Waste Code 2:	Not reported
Waste Code 3:	Not reported
Waste Code 4:	Not reported
Waste Code 5:	Not reported
Waste Code 6:	Not reported
Quantity:	01300
Units:	Pounds
Number of Containers:	005
Container Type:	Metal drums, barrels, kegs
Handling Method:	Burn
Specific Gravity:	01.00
Waste Code 7:	Ignitable Waste
Waste Code 8:	Not reported
Waste Code:	Not reported
Waste Code 10:	Not reported
Waste Code 11:	Not reported
Quantity:	00050
Units:	Pounds
Number of Containers:	001
Container Type:	Fiberboard or plastic drums, barrels, kegs

NEW YORK UNIVERSITY - BROWN BLDG (Continued) **S122482485**

Handling Method:	Burn
Specific Gravity:	01.00
Waste Code 12:	Corrosive Waste
Waste Code 13:	Not reported
Waste Code 14:	Not reported
Waste Code 15:	Not reported
Waste Code 16:	Not reported
Quantity:	00530
Units:	Pounds
Number of Containers:	004
Container Type:	Metal drums, barrels, kegs
Handling Method:	Burn
Specific Gravity:	01.00
Waste Code 17:	Mercury
Waste Code 18:	Not reported
Waste Code 19:	Not reported
Waste Code 20:	Not reported
Waste Code 21:	Not reported
Quantity:	00120
Units:	Pounds
Number of Containers:	003
Container Type:	Fiberboard or plastic drums, barrels, kegs
Handling Method:	Burn
Specific Gravity:	01.00

Document ID:	NYB2163204
Manifest Status:	Not reported
Trans1 State ID:	MM5929
Year:	1990
Trans2 State ID:	Not reported
Generator Ship Date:	04/10/1990
Trans1 Recv Date:	04/10/1990
Trans2 Recv Date:	Not reported
TSD Site Recv Date:	04/10/1990
Part A Recv Date:	Not reported
Part B Recv Date:	Not reported
Generator EPA ID:	NYD981566607
Trans1 EPA ID:	NYD077444263
Trans2 EPA ID:	Not reported
TSDF ID 1:	NYD077444263
TSDF ID 2:	Not reported
Manifest Tracking Number:	Not reported
Import Indicator:	Not reported
Export Indicator:	Not reported
Discr Quantity Indicator:	Not reported
Discr Type Indicator:	Not reported
Discr Residue Indicator:	Not reported
Discr Partial Reject Indicator:	Not reported
Discr Full Reject Indicator:	Not reported
Manifest Ref Number:	Not reported
Alt Facility RCRA ID:	Not reported
Alt Facility Sign Date:	Not reported
MGMT Method Type Code:	Not reported
Waste Code 1:	Ignitable Waste
Waste Code 2:	Not reported
Waste Code 3:	Not reported
Waste Code 4:	Not reported

NEW YORK UNIVERSITY - BROWN BLDG (Continued) **S122482485**

Waste Code 5:	Not reported
Waste Code 6:	Not reported
Quantity:	02120
Units:	Pounds
Number of Containers:	011
Container Type:	Fiberboard or plastic drums, barrels, kegs
Handling Method:	Burn
Specific Gravity:	01.00
Waste Code 7:	Corrosive Waste
Waste Code 8:	Not reported
Waste Code:	Not reported
Waste Code 10:	Not reported
Waste Code 11:	Not reported
Quantity:	00040
Units:	Pounds
Number of Containers:	001
Container Type:	Fiberboard or plastic drums, barrels, kegs
Handling Method:	Burn
Specific Gravity:	01.00
Waste Code 12:	Mercury
Waste Code 13:	Not reported
Waste Code 14:	Not reported
Waste Code 15:	Not reported
Waste Code 16:	Not reported
Quantity:	00120
Units:	Pounds
Number of Containers:	003
Container Type:	Fiberboard or plastic drums, barrels, kegs
Handling Method:	Burn
Specific Gravity:	01.00
Waste Code 17:	Ignitable Waste
Waste Code 18:	Not reported
Waste Code 19:	Not reported
Waste Code 20:	Not reported
Waste Code 21:	Not reported
Quantity:	00040
Units:	Pounds
Number of Containers:	001
Container Type:	Fiberboard or plastic drums, barrels, kegs
Handling Method:	Burn
Specific Gravity:	01.00

Document ID:	NYB2163213
Manifest Status:	Not reported
Trans1 State ID:	MM5929
Year:	1990
Trans2 State ID:	Not reported
Generator Ship Date:	04/10/1990
Trans1 Recv Date:	04/10/1990
Trans2 Recv Date:	Not reported
TSD Site Recv Date:	04/10/1990
Part A Recv Date:	Not reported
Part B Recv Date:	Not reported
Generator EPA ID:	NYD981566607
Trans1 EPA ID:	NYD077444263
Trans2 EPA ID:	Not reported
TSDF ID 1:	NYD077444263

NEW YORK UNIVERSITY - BROWN BLDG (Continued) **S122482485**

TSDF ID 2:	Not reported
Manifest Tracking Number:	Not reported
Import Indicator:	Not reported
Export Indicator:	Not reported
Discr Quantity Indicator:	Not reported
Discr Type Indicator:	Not reported
Discr Residue Indicator:	Not reported
Discr Partial Reject Indicator:	Not reported
Discr Full Reject Indicator:	Not reported
Manifest Ref Number:	Not reported
Alt Facility RCRA ID:	Not reported
Alt Facility Sign Date:	Not reported
MGMT Method Type Code:	Not reported
Waste Code 1:	Ignitable Waste
Waste Code 2:	Not reported
Waste Code 3:	Not reported
Waste Code 4:	Not reported
Waste Code 5:	Not reported
Waste Code 6:	Not reported
Quantity:	00010
Units:	Pounds
Number of Containers:	001
Container Type:	Fiberboard or plastic drums, barrels, kegs
Handling Method:	Burn
Specific Gravity:	01.00

Document ID:	NYA6275754
Manifest Status:	C - Completed copy
Trans1 State ID:	18946GL
Year:	1988
Trans2 State ID:	Not reported
Generator Ship Date:	880209
Trans1 Recv Date:	880209
Trans2 Recv Date:	Not reported
TSD Site Recv Date:	880209
Part A Recv Date:	880216
Part B Recv Date:	880217
Generator EPA ID:	NYD981566607
Trans1 EPA ID:	NYD077444263
Trans2 EPA ID:	Not reported
TSDF ID 1:	NYD077444263
TSDF ID 2:	Not reported
Manifest Tracking Number:	Not reported
Import Indicator:	Not reported
Export Indicator:	Not reported
Discr Quantity Indicator:	Not reported
Discr Type Indicator:	Not reported
Discr Residue Indicator:	Not reported
Discr Partial Reject Indicator:	Not reported
Discr Full Reject Indicator:	Not reported
Manifest Ref Number:	Not reported
Alt Facility RCRA ID:	Not reported
Alt Facility Sign Date:	Not reported
MGMT Method Type Code:	Not reported
Waste Code 1:	Ignitable Waste
Waste Code 2:	Not reported
Waste Code 3:	Not reported

NEW YORK UNIVERSITY - BROWN BLDG (Continued) **S122482485**

Waste Code 4:	Not reported
Waste Code 5:	Not reported
Waste Code 6:	Not reported
Quantity:	00005
Units:	Gallons (liquids only)
Number of Containers:	001
Container Type:	Metal drums, barrels, kegs
Handling Method:	Burn
Specific Gravity:	100
Waste Code 7:	The Following Spent Halogenated Solvents Used In Degreasing: Tetrachloroethylene, Trichlorethylene, Methylene Chloride, 1,1,1-Trichloroethane, Carbon Tetrachloride And Chlorinated Fluorocarbons; All Spent Solvent Mixtures/Blends Used In Degreasing Containing, Before Use, A Total Of Ten Percent Or More (By Volume) Of One Or More Of The Above Halogenated Solvents Or Those Solvents Listed In F002, F004, And F005; And Still Bottoms From The Recovery Of These Spent Solvents And Spent Solvent Mixtures.
Waste Code 8:	Not reported
Waste Code:	Not reported
Waste Code 10:	Not reported
Waste Code 11:	Not reported
Quantity:	00650
Units:	Pounds
Number of Containers:	005
Container Type:	Metal drums, barrels, kegs
Handling Method:	Burn
Specific Gravity:	100
Waste Code 12:	Corrosive Waste
Waste Code 13:	Not reported
Waste Code 14:	Not reported
Waste Code 15:	Not reported
Waste Code 16:	Not reported
Quantity:	00650
Units:	Pounds
Number of Containers:	004
Container Type:	Fiberboard or plastic drums, barrels, kegs
Handling Method:	Treat
Specific Gravity:	100
Waste Code 17:	Corrosive Waste
Waste Code 18:	Not reported
Waste Code 19:	Not reported
Waste Code 20:	Not reported
Waste Code 21:	Not reported
Quantity:	00090
Units:	Pounds
Number of Containers:	001
Container Type:	Metal drums, barrels, kegs
Handling Method:	Landfill
Specific Gravity:	100
Document ID:	NYB2164518
Manifest Status:	Not reported
Trans1 State ID:	NL6934
Year:	1990
Trans2 State ID:	Not reported
Generator Ship Date:	06/19/1990
Trans1 Recv Date:	06/19/1990

NEW YORK UNIVERSITY - BROWN BLDG (Continued) **S122482485**

Trans2 Recv Date:	Not reported
TSD Site Recv Date:	06/19/1990
Part A Recv Date:	Not reported
Part B Recv Date:	Not reported
Generator EPA ID:	NYD981566607
Trans1 EPA ID:	NYD077444263
Trans2 EPA ID:	Not reported
TSDF ID 1:	NYD077444263
TSDF ID 2:	Not reported
Manifest Tracking Number:	Not reported
Import Indicator:	Not reported
Export Indicator:	Not reported
Discr Quantity Indicator:	Not reported
Discr Type Indicator:	Not reported
Discr Residue Indicator:	Not reported
Discr Partial Reject Indicator:	Not reported
Discr Full Reject Indicator:	Not reported
Manifest Ref Number:	Not reported
Alt Facility RCRA ID:	Not reported
Alt Facility Sign Date:	Not reported
MGMT Method Type Code:	Not reported
Waste Code 1:	Mercury
Waste Code 2:	Not reported
Waste Code 3:	Not reported
Waste Code 4:	Not reported
Waste Code 5:	Not reported
Waste Code 6:	Not reported
Quantity:	00360
Units:	Pounds
Number of Containers:	009
Container Type:	Fiberboard or plastic drums, barrels, kegs
Handling Method:	Burn
Specific Gravity:	01.00
Waste Code 7:	Ignitable Waste
Waste Code 8:	Not reported
Waste Code:	Not reported
Waste Code 10:	Not reported
Waste Code 11:	Not reported
Quantity:	00160
Units:	Pounds
Number of Containers:	004
Container Type:	Fiberboard or plastic drums, barrels, kegs
Handling Method:	Burn
Specific Gravity:	01.00
Waste Code 12:	Corrosive Waste
Waste Code 13:	Not reported
Waste Code 14:	Not reported
Waste Code 15:	Not reported
Waste Code 16:	Not reported
Quantity:	00160
Units:	Pounds
Number of Containers:	004
Container Type:	Fiberboard or plastic drums, barrels, kegs
Handling Method:	Treat
Specific Gravity:	01.00
Waste Code 17:	Ignitable Waste
Waste Code 18:	Not reported

NEW YORK UNIVERSITY - BROWN BLDG (Continued) **S122482485**

Waste Code 19:	Not reported
Waste Code 20:	Not reported
Waste Code 21:	Not reported
Quantity:	00200
Units:	Pounds
Number of Containers:	002
Container Type:	Fiberboard or plastic drums, barrels, kegs
Handling Method:	Burn
Specific Gravity:	01.00
Document ID:	NYB2164527
Manifest Status:	Not reported
Trans1 State ID:	NL6934
Year:	1990
Trans2 State ID:	Not reported
Generator Ship Date:	06/21/1990
Trans1 Recv Date:	06/21/1990
Trans2 Recv Date:	Not reported
TSD Site Recv Date:	06/21/1990
Part A Recv Date:	Not reported
Part B Recv Date:	Not reported
Generator EPA ID:	NYD981566607
Trans1 EPA ID:	NYD077444263
Trans2 EPA ID:	Not reported
TSDF ID 1:	NYD077444263
TSDF ID 2:	Not reported
Manifest Tracking Number:	Not reported
Import Indicator:	Not reported
Export Indicator:	Not reported
Discr Quantity Indicator:	Not reported
Discr Type Indicator:	Not reported
Discr Residue Indicator:	Not reported
Discr Partial Reject Indicator:	Not reported
Discr Full Reject Indicator:	Not reported
Manifest Ref Number:	Not reported
Alt Facility RCRA ID:	Not reported
Alt Facility Sign Date:	Not reported
MGMT Method Type Code:	Not reported
Waste Code 1:	Ignitable Waste
Waste Code 2:	Not reported
Waste Code 3:	Not reported
Waste Code 4:	Not reported
Waste Code 5:	Not reported
Waste Code 6:	Not reported
Quantity:	00200
Units:	Pounds
Number of Containers:	005
Container Type:	Fiberboard or plastic drums, barrels, kegs
Handling Method:	Burn
Specific Gravity:	01.00
Waste Code 7:	Mercury
Waste Code 8:	Not reported
Waste Code:	Not reported
Waste Code 10:	Not reported
Waste Code 11:	Not reported
Quantity:	00400
Units:	Pounds

NEW YORK UNIVERSITY - BROWN BLDG (Continued) **S122482485**

Number of Containers:	010
Container Type:	Fiberboard or plastic drums, barrels, kegs
Handling Method:	Burn
Specific Gravity:	01.00
Waste Code 12:	Corrosive Waste
Waste Code 13:	Not reported
Waste Code 14:	Not reported
Waste Code 15:	Not reported
Waste Code 16:	Not reported
Quantity:	00200
Units:	Pounds
Number of Containers:	005
Container Type:	Fiberboard or plastic drums, barrels, kegs
Handling Method:	Burn
Specific Gravity:	01.00
Waste Code 17:	Ignitable Waste
Waste Code 18:	Not reported
Waste Code 19:	Not reported
Waste Code 20:	Not reported
Waste Code 21:	Not reported
Quantity:	02040
Units:	Pounds
Number of Containers:	009
Container Type:	Fiberboard or plastic drums, barrels, kegs
Handling Method:	Burn
Specific Gravity:	01.00

Document ID:	NYB2164806
Manifest Status:	Not reported
Trans1 State ID:	MM5926
Year:	1990
Trans2 State ID:	Not reported
Generator Ship Date:	06/29/1990
Trans1 Recv Date:	06/29/1990
Trans2 Recv Date:	Not reported
TSD Site Recv Date:	06/29/1990
Part A Recv Date:	Not reported
Part B Recv Date:	Not reported
Generator EPA ID:	NYD981566607
Trans1 EPA ID:	NYD077444263
Trans2 EPA ID:	Not reported
TSDF ID 1:	NYD077444263
TSDF ID 2:	Not reported
Manifest Tracking Number:	Not reported
Import Indicator:	Not reported
Export Indicator:	Not reported
Discr Quantity Indicator:	Not reported
Discr Type Indicator:	Not reported
Discr Residue Indicator:	Not reported
Discr Partial Reject Indicator:	Not reported
Discr Full Reject Indicator:	Not reported
Manifest Ref Number:	Not reported
Alt Facility RCRA ID:	Not reported
Alt Facility Sign Date:	Not reported
MGMT Method Type Code:	Not reported
Waste Code 1:	Ignitable Waste
Waste Code 2:	Not reported

NEW YORK UNIVERSITY - BROWN BLDG (Continued) **S122482485**

Waste Code 3:	Not reported
Waste Code 4:	Not reported
Waste Code 5:	Not reported
Waste Code 6:	Not reported
Quantity:	00200
Units:	Pounds
Number of Containers:	001
Container Type:	Metal drums, barrels, kegs
Handling Method:	Burn
Specific Gravity:	01.00
Waste Code 7:	Corrosive Waste
Waste Code 8:	Not reported
Waste Code:	Not reported
Waste Code 10:	Not reported
Waste Code 11:	Not reported
Quantity:	00090
Units:	Pounds
Number of Containers:	001
Container Type:	Fiberboard or plastic drums, barrels, kegs
Handling Method:	Burn
Specific Gravity:	01.00
Waste Code 12:	Mercury
Waste Code 13:	Not reported
Waste Code 14:	Not reported
Waste Code 15:	Not reported
Waste Code 16:	Not reported
Quantity:	00090
Units:	Pounds
Number of Containers:	001
Container Type:	Fiberboard or plastic drums, barrels, kegs
Handling Method:	Burn
Specific Gravity:	01.00

Click this hyperlink while viewing on your computer to access
4890 additional NY MANIFEST: record(s) in the EDR Site Report.

AW1042 **CON EDISON** **NY MANIFEST** **S117066492**
NW **OPP 100 WASHINGTON SQ** **N/A**
1/8-1/4 **NEW YORK, NY 10011**
0.234 mi.
1234 ft. **Site 10 of 10 in cluster AW**

Relative:
Lower

Actual:
32 ft.

NY MANIFEST:

EPA ID:	NYP004591475
Country:	USA
Name:	Con Edison
Address:	OPP 100 WASHINGTON SQ
Address 2:	SB 61141
City,State,Zip:	NEW YORK, NY 10011
Zip 4:	Not reported
Location Address 1:	OPP 100 WASHINGTON SQ
Location Address 2:	SB 61141
Location City,State,Zip:	NEW YORK, NY 10011
Location Zip 4:	Not reported
Facility Status:	Not reported
Total Tanks:	Not reported
Code:	BP

CON EDISON (Continued) **S117066492**

Mailing:
- Mailing Name: Con Edison
- Mailing Contact: Tom Teeling
- Mailing Address 1: 4 IRVING PLACE 15TH FLOOR
- Mailing Address 2: Not reported
- Mailing City,State,Zip: NEW YORK, NY 10003
- Mailing Zip 4: Not reported
- Mailing Country: USA
- Mailing Phone: Not reported

Manifest Data:
- Document ID: Not reported
- Manifest Status: Not reported
- Trans1 State ID: NJD003812047
- Year: 2018
- Trans2 State ID: Not reported
- Generator Ship Date: 07/10/2014
- Trans1 Recv Date: 07/10/2014
- Trans2 Recv Date: Not reported
- TSD Site Recv Date: 07/10/2014
- Part A Recv Date: Not reported
- Part B Recv Date: Not reported
- Generator EPA ID: NYP004591475
- Trans1 EPA ID: Not reported
- Trans2 EPA ID: Not reported
- TSDF ID 1: NJD991291105
- TSDF ID 2: Not reported
- Manifest Tracking Number: 002608176GBF
- Import Indicator: N
- Export Indicator: N
- Discr Quantity Indicator: N
- Discr Type Indicator: N
- Discr Residue Indicator: N
- Discr Partial Reject Indicator: N
- Discr Full Reject Indicator: N
- Manifest Ref Number: Not reported
- Alt Facility RCRA ID: Not reported
- Alt Facility Sign Date: Not reported
- MGMT Method Type Code: H110
- Waste Code a: Lead
- Waste Code b: Not reported
- Waste Code c: Not reported
- Waste Code e: Not reported
- Waste Code f: Not reported
- Waste Code g: Not reported
- Waste Code 1: Not reported
- Waste Code 2: Not reported
- Waste Code 3: Not reported
- Waste Code 4: Not reported
- Waste Code 5: Not reported
- Waste Code 6: Not reported
- Quantity: 700
- Units: Pounds
- Number of Containers: 1
- Container Type: Cargo tanks (tank trucks)
- Handling Method: Treat

CON EDISON (Continued) **S117066492**

Specific Gravity: 1

AR1043 **CON EDISON** **NY MANIFEST** **S118463742**
ESE **106 E 4TH ST** **N/A**
1/8-1/4 **NEW YORK, NY 10003**
0.234 mi.
1234 ft. **Site 14 of 26 in cluster AR**

Relative:
Lower

Actual:
34 ft.

NY MANIFEST:

EPA ID:	NYP004856389
Country:	USA
Name:	Con Edison
Address:	106 E 4TH ST
Address 2:	SB 890
City,State,Zip:	NEW YORK, NY 10003
Zip 4:	Not reported
Location Address 1:	106 E 4TH ST
Location Address 2:	SB 890
Location City,State,Zip:	NEW YORK, NY 10003
Location Zip 4:	Not reported
Facility Status:	Not reported
Total Tanks:	Not reported
Code:	BP

Mailing:

Mailing Name:	Con Edison
Mailing Contact:	Dennis Huacon
Mailing Address 1:	4 IRVING PL 15TH FL
Mailing Address 2:	Not reported
Mailing City,State,Zip:	NEW YORK, NY 10003
Mailing Zip 4:	Not reported
Mailing Country:	USA
Mailing Phone:	2124603770

Manifest Data:

Document ID:	Not reported
Manifest Status:	Not reported
Trans1 State ID:	NJ0000027193
Year:	2018
Trans2 State ID:	Not reported
Generator Ship Date:	10/20/2015
Trans1 Recv Date:	10/20/2015
Trans2 Recv Date:	Not reported
TSD Site Recv Date:	10/20/2015
Part A Recv Date:	Not reported
Part B Recv Date:	Not reported
Generator EPA ID:	NYP004856389
Trans1 EPA ID:	Not reported
Trans2 EPA ID:	Not reported
TSDF ID 1:	NJD002200046
TSDF ID 2:	Not reported
Manifest Tracking Number:	014085709JJK
Import Indicator:	N
Export Indicator:	N
Discr Quantity Indicator:	N
Discr Type Indicator:	N
Discr Residue Indicator:	N

CON EDISON (Continued) **S118463742**

Discr Partial Reject Indicator:	N
Discr Full Reject Indicator:	N
Manifest Ref Number:	Not reported
Alt Facility RCRA ID:	Not reported
Alt Facility Sign Date:	Not reported
MGMT Method Type Code:	H110
Waste Code a:	Lead
Waste Code b:	Not reported
Waste Code c:	Not reported
Waste Code e:	Not reported
Waste Code f:	Not reported
Waste Code g:	Not reported
Waste Code 1:	Not reported
Waste Code 2:	Not reported
Waste Code 3:	Not reported
Waste Code 4:	Not reported
Waste Code 5:	Not reported
Waste Code 6:	Not reported
Quantity:	500
Units:	Pounds
Number of Containers:	1
Container Type:	Cargo tanks (tank trucks)
Handling Method:	Treat
Specific Gravity:	1

AR1044 **CON EDISON** **NY MANIFEST** **S117066511**
ESE **106 E 4 ST** **N/A**
1/8-1/4 **NEW YORK, NY 10003**
0.234 mi.
1234 ft. **Site 15 of 26 in cluster AR**

Relative: **Lower**
Actual: **34 ft.**

NY MANIFEST:

EPA ID:	NYP004591681
Country:	USA
Name:	Con Edison
Address:	106 E 4 ST
Address 2:	SB 870
City,State,Zip:	NEW YORK, NY 10003
Zip 4:	Not reported
Location Address 1:	106 E 4 ST
Location Address 2:	SB 870
Location City,State,Zip:	NEW YORK, NY 10003
Location Zip 4:	Not reported
Facility Status:	Not reported
Total Tanks:	Not reported
Code:	BP

Mailing:

Mailing Name:	Con Edison
Mailing Contact:	Tom Teeling
Mailing Address 1:	4 IRVING PLACE 15TH FLOOR
Mailing Address 2:	Not reported
Mailing City,State,Zip:	NEW YORK, NY 10003
Mailing Zip 4:	Not reported
Mailing Country:	USA
Mailing Phone:	Not reported

CON EDISON (Continued) **S117066511**

Manifest Data:

Document ID:	Not reported
Manifest Status:	Not reported
Trans1 State ID:	NJD003812047
Year:	2018
Trans2 State ID:	Not reported
Generator Ship Date:	07/10/2014
Trans1 Recv Date:	07/10/2014
Trans2 Recv Date:	Not reported
TSD Site Recv Date:	07/11/2014
Part A Recv Date:	Not reported
Part B Recv Date:	Not reported
Generator EPA ID:	NYP004591681
Trans1 EPA ID:	Not reported
Trans2 EPA ID:	Not reported
TSDF ID 1:	NJD991291105
TSDF ID 2:	Not reported
Manifest Tracking Number:	002423967GBF
Import Indicator:	N
Export Indicator:	N
Discr Quantity Indicator:	N
Discr Type Indicator:	N
Discr Residue Indicator:	N
Discr Partial Reject Indicator:	N
Discr Full Reject Indicator:	N
Manifest Ref Number:	Not reported
Alt Facility RCRA ID:	Not reported
Alt Facility Sign Date:	Not reported
MGMT Method Type Code:	H110
Waste Code a:	Lead
Waste Code b:	Not reported
Waste Code c:	Not reported
Waste Code e:	Not reported
Waste Code f:	Not reported
Waste Code g:	Not reported
Waste Code 1:	Not reported
Waste Code 2:	Not reported
Waste Code 3:	Not reported
Waste Code 4:	Not reported
Waste Code 5:	Not reported
Waste Code 6:	Not reported
Quantity:	500
Units:	Pounds
Number of Containers:	1
Container Type:	Cargo tanks (tank trucks)
Handling Method:	Treat
Specific Gravity:	1

AV1045 **PORTOFOTO INC** **RCRA NonGen / NLR** **1000872784**
SW **596 BROADWAY 1ST FLOOR** **FINDS** **NYD987040029**
1/8-1/4 **NEW YORK, NY 10012** **ECHO**
0.234 mi.
1234 ft. **Site 19 of 23 in cluster AV**

Relative: **Lower**
Actual: **39 ft.**

RCRA Listings:

Date Form Received by Agency:		20070101
Handler Name:		Portofoto Inc
Handler Address:		Broadway 1st Floor
Handler City,State,Zip:		NEW YORK, NY 10012-3210
EPA ID:		NYD987040029
Contact Name:		Not reported
Contact Address:		BROADWAY 1ST FLOOR
Contact City,State,Zip:		NEW YORK, NY 10012
Contact Telephone:		Not reported
Contact Fax:		Not reported
Contact Email:		Not reported
Contact Title:		Not reported
EPA Region:		02
Land Type:		Private
Federal Waste Generator Description:		Not a generator, verified
Non-Notifier:		Not reported
Biennial Report Cycle:		Not reported
Accessibility:		Not reported
Active Site Indicator:		Not reported
State District Owner:		Ny
State District:		NYSDEC R2
Mailing Address:		BROADWAY 1ST FLOOR
Mailing City,State,Zip:		NEW YORK, NY 10012
Owner Name:	Portofoto Inc	
Owner Type:		Private
Operator Name:	Portofoto Inc	
Operator Type:		Private
Short-Term Generator Activity:		No
Importer Activity:		No
Mixed Waste Generator:		No
Transporter Activity:		No
Transfer Facility Activity:		No
Recycler Activity with Storage:		No
Small Quantity On-Site Burner Exemption:		No
Smelting Melting and Refining Furnace Exemption:		No
Underground Injection Control:		No
Off-Site Waste Receipt:		No
Universal Waste Indicator:		No
Universal Waste Destination Facility:		No
Federal Universal Waste:		No
Active Site State-Reg Handler:		---
Federal Facility Indicator:		Not reported
Hazardous Secondary Material Indicator:		N
Sub-Part K Indicator:		Not reported
2018 GPRA Permit Baseline:		Not on the Baseline
2018 GPRA Renewals Baseline:		Not on the Baseline
202 GPRA Corrective Action Baseline:		No
Subject to Corrective Action Universe:		No
Non-TSDFs Where RCRA CA has Been Imposed Universe:		No
Corrective Action Priority Ranking:		No NCAPS ranking
Environmental Control Indicator:		No
Institutional Control Indicator:		No

PORTOFOTO INC (Continued) **1000872784**

Human Exposure Controls Indicator:	N/A
Groundwater Controls Indicator:	N/A
Significant Non-Complier Universe:	No
Unaddressed Significant Non-Complier Universe:	No
Addressed Significant Non-Complier Universe:	No
Significant Non-Complier With a Compliance Schedule Universe:	No
Financial Assurance Required:	Not reported
Handler Date of Last Change:	20150414
Recognized Trader-Importer:	No
Recognized Trader-Exporter:	No
Importer of Spent Lead Acid Batteries:	No
Exporter of Spent Lead Acid Batteries:	No
Recycler Activity Without Storage:	No
Manifest Broker:	No
Sub-Part P Indicator:	No

Hazardous Waste Summary:

Waste Code:	D000
Waste Description:	Not Defined
Waste Code:	D011
Waste Description:	Silver

Handler - Owner Operator:

Owner/Operator Indicator:	Operator
Owner/Operator Name: PORTOFOTO INC	
Legal Status:	Private
Date Became Current:	Not reported
Date Ended Current:	Not reported
Owner/Operator Address:	596 BROADWAY 1ST FLOOR
Owner/Operator City,State,Zip:	NEW YORK, NY 10012
Owner/Operator Telephone:	212-226-9788
Owner/Operator Telephone Ext:	Not reported
Owner/Operator Fax:	Not reported
Owner/Operator Email:	Not reported
Owner/Operator Indicator:	Owner
Owner/Operator Name: PORTOFOTO INC	
Legal Status:	Private
Date Became Current:	Not reported
Date Ended Current:	Not reported
Owner/Operator Address:	596 BROADWAY 1ST FLOOR
Owner/Operator City,State,Zip:	NEW YORK, NY 10012
Owner/Operator Telephone:	212-226-9788
Owner/Operator Telephone Ext:	Not reported
Owner/Operator Fax:	Not reported
Owner/Operator Email:	Not reported
Owner/Operator Indicator:	Owner
Owner/Operator Name: PORTOFOTO INC	
Legal Status:	Private
Date Became Current:	Not reported
Date Ended Current:	Not reported
Owner/Operator Address:	596 BROADWAY 1ST FLOOR
Owner/Operator City,State,Zip:	NEW YORK, NY 10012

PORTOFOTO INC (Continued) **1000872784**

Owner/Operator Telephone: 212-226-9788
Owner/Operator Telephone Ext: Not reported
Owner/Operator Fax: Not reported
Owner/Operator Email: Not reported

Historic Generators:

Receive Date: 19990708
Handler Name: PORTOFOTO INC
Federal Waste Generator Description: Not a generator, verified
State District Owner: Ny
Large Quantity Handler of Universal Waste: No
Recognized Trader Importer: No
Recognized Trader Exporter: No
Spent Lead Acid Battery Importer: No
Spent Lead Acid Battery Exporter: No
Current Record: No
Non Storage Recycler Activity: Not reported
Electronic Manifest Broker: Not reported

Receive Date: 20060101
Handler Name: PORTOFOTO INC
Federal Waste Generator Description: Not a generator, verified
State District Owner: Ny
Large Quantity Handler of Universal Waste: No
Recognized Trader Importer: No
Recognized Trader Exporter: No
Spent Lead Acid Battery Importer: No
Spent Lead Acid Battery Exporter: No
Current Record: No
Non Storage Recycler Activity: Not reported
Electronic Manifest Broker: Not reported

Receive Date: 20070101
Handler Name: PORTOFOTO INC
Federal Waste Generator Description: Not a generator, verified
State District Owner: Ny
Large Quantity Handler of Universal Waste: No
Recognized Trader Importer: No
Recognized Trader Exporter: No
Spent Lead Acid Battery Importer: No
Spent Lead Acid Battery Exporter: No
Current Record: Yes
Non Storage Recycler Activity: Not reported
Electronic Manifest Broker: Not reported

Receive Date: 19930826
Handler Name: PORTOFOTO INC
Federal Waste Generator Description: Small Quantity Generator
State District Owner: Ny
Large Quantity Handler of Universal Waste: No
Recognized Trader Importer: No
Recognized Trader Exporter: No
Spent Lead Acid Battery Importer: No
Spent Lead Acid Battery Exporter: No
Current Record: No
Non Storage Recycler Activity: Not reported
Electronic Manifest Broker: Not reported

PORTOFOTO INC (Continued) **1000872784**

List of NAICS Codes and Descriptions:
NAICS Codes: No NAICS Codes Found

Facility Has Received Notices of Violations:
Violations: No Violations Found

Evaluation Action Summary:
Evaluations: No Evaluations Found

FINDS:
Registry ID: 110004508319

Click Here for FRS Facility Detail Report:

Environmental Interest/Information System:
The Resource Conservation and Recovery Act Information System (RCRAInfo) is EPA's comprehensive information system in support of the Resource Conservation and Recovery Act (RCRA) of 1976 and the Hazardous and Solid Waste Amendments (HSWA) of 1984. It tracks many types of information about generators, transporters, treaters, storers, and disposers of hazardous waste.

Click this hyperlink while viewing on your computer to access additional FINDS: detail in the EDR Site Report.

ECHO:
Envid: 1000872784
Registry ID: 110004508319

DFR URL:
Name: PORTOFOTO INC
Address: 596 BROADWAY 1ST FLOOR
City,State,Zip: NEW YORK, NY 10012

AY1046 **CON EDISON** **NY MANIFEST** **S117739404**
South **269 BOWERY** **N/A**
1/8-1/4 **NEW YORK, NY 10002**
0.234 mi.
1235 ft. **Site 11 of 17 in cluster AY**

Relative:
Higher

Actual:
42 ft.

NY MANIFEST:
EPA ID: NYP004725180
Country: USA
Name: Con Edison
Address: 269 BOWERY
Address 2: Not reported
City,State,Zip: NEW YORK, NY 10002
Zip 4: Not reported
Location Address 1: 269 BOWERY
Location Address 2: SB26796
Location City,State,Zip: NEW YORK, NY 10002
Location Zip 4: Not reported
Facility Status: Not reported
Total Tanks: Not reported
Code: BP

CON EDISON (Continued) **S117739404**

Mailing:
- Mailing Name: Con Edison
- Mailing Contact: Con Edison
- Mailing Address 1: 4 IRVING PL
- Mailing Address 2: 15TH FL
- Mailing City,State,Zip: NEW YORK, NY 10003
- Mailing Zip 4: Not reported
- Mailing Country: USA
- Mailing Phone: Not reported

Manifest Data:
- Document ID: Not reported
- Manifest Status: Not reported
- Trans1 State ID: NJD003812047
- Year: 2018
- Trans2 State ID: Not reported
- Generator Ship Date: 02/04/2015
- Trans1 Recv Date: 02/04/2015
- Trans2 Recv Date: Not reported
- TSD Site Recv Date: 02/09/2015
- Part A Recv Date: Not reported
- Part B Recv Date: Not reported
- Generator EPA ID: NYP004725180
- Trans1 EPA ID: Not reported
- Trans2 EPA ID: Not reported
- TSDF ID 1: NJD991291105
- TSDF ID 2: Not reported
- Manifest Tracking Number: 002610344GBF
- Import Indicator: N
- Export Indicator: N
- Discr Quantity Indicator: N
- Discr Type Indicator: N
- Discr Residue Indicator: N
- Discr Partial Reject Indicator: N
- Discr Full Reject Indicator: N
- Manifest Ref Number: Not reported
- Alt Facility RCRA ID: Not reported
- Alt Facility Sign Date: Not reported
- MGMT Method Type Code: H110
- Waste Code a: Lead
- Waste Code b: Not reported
- Waste Code c: Not reported
- Waste Code e: Not reported
- Waste Code f: Not reported
- Waste Code g: Not reported
- Waste Code 1: Not reported
- Waste Code 2: Not reported
- Waste Code 3: Not reported
- Waste Code 4: Not reported
- Waste Code 5: Not reported
- Waste Code 6: Not reported
- Quantity: 500
- Units: Pounds
- Number of Containers: 1
- Container Type: Cargo tanks (tank trucks)
- Handling Method: Treat

CON EDISON (Continued) **S117739404**

Specific Gravity: 1

AY1047 **CON EDISON** **RCRA NonGen / NLR** **1018277780**
South **269 BOWERY** **FINDS** **NYP004725180**
1/8-1/4 **NEW YORK, NY 10002** **ECHO**
0.234 mi. **E MANIFEST**
1235 ft. **Site 12 of 17 in cluster AY**

Relative:
Higher

Actual:
42 ft.

RCRA Listings:

Date Form Received by Agency:		20150204
Handler Name:		Con Edison
Handler Address:		Bowery
Handler City,State,Zip:		NEW YORK, NY 10002
EPA ID:		NYP004725180
Contact Name:		THOMAS TEELING
Contact Address:		Not reported
Contact City,State,Zip:		Not reported
Contact Telephone:		212-460-3770
Contact Fax:		Not reported
Contact Email:		Not reported
Contact Title:		Not reported
EPA Region:		02
Land Type:		Private
Federal Waste Generator Description:		Not a generator, verified
Non-Notifier:		Not reported
Biennial Report Cycle:		Not reported
Accessibility:		Not reported
Active Site Indicator:		Not reported
State District Owner:		Ny
State District:		NYSDEC R2
Mailing Address:		IRVING PL, 15TH FL NE
Mailing City,State,Zip:		NEW YORK, NY 10003
Owner Name:	Not reported	
Owner Type:		Not reported
Operator Name:	Not reported	
Operator Type:		Not reported
Short-Term Generator Activity:		No
Importer Activity:		No
Mixed Waste Generator:		No
Transporter Activity:		No
Transfer Facility Activity:		No
Recycler Activity with Storage:		No
Small Quantity On-Site Burner Exemption:		No
Smelting Melting and Refining Furnace Exemption:		No
Underground Injection Control:		No
Off-Site Waste Receipt:		No
Universal Waste Indicator:		No
Universal Waste Destination Facility:		No
Federal Universal Waste:		No
Active Site State-Reg Handler:		---
Federal Facility Indicator:		Not reported
Hazardous Secondary Material Indicator:		N
Sub-Part K Indicator:		Not reported
2018 GPRA Permit Baseline:		Not on the Baseline
2018 GPRA Renewals Baseline:		Not on the Baseline
202 GPRA Corrective Action Baseline:		No
Subject to Corrective Action Universe:		No

CON EDISON (Continued) **1018277780**

Non-TSDFs Where RCRA CA has Been Imposed Universe:	No
Corrective Action Priority Ranking:	No NCAPS ranking
Environmental Control Indicator:	No
Institutional Control Indicator:	No
Human Exposure Controls Indicator:	N/A
Groundwater Controls Indicator:	N/A
Significant Non-Complier Universe:	No
Unaddressed Significant Non-Complier Universe:	No
Addressed Significant Non-Complier Universe:	No
Significant Non-Complier With a Compliance Schedule Universe:	No
Financial Assurance Required:	Not reported
Handler Date of Last Change:	20160502
Recognized Trader-Importer:	No
Recognized Trader-Exporter:	No
Importer of Spent Lead Acid Batteries:	No
Exporter of Spent Lead Acid Batteries:	No
Recycler Activity Without Storage:	No
Manifest Broker:	No
Sub-Part P Indicator:	No

Historic Generators:

Receive Date:	20150204
Handler Name: CON EDISON	
Federal Waste Generator Description:	Small Quantity Generator
State District Owner:	Ny
Large Quantity Handler of Universal Waste:	No
Recognized Trader Importer:	No
Recognized Trader Exporter:	No
Spent Lead Acid Battery Importer:	No
Spent Lead Acid Battery Exporter:	No
Current Record:	No
Non Storage Recycler Activity:	Not reported
Electronic Manifest Broker:	Not reported

Receive Date:	20150204
Handler Name: CON EDISON	
Federal Waste Generator Description:	Not a generator, verified
State District Owner:	Ny
Large Quantity Handler of Universal Waste:	No
Recognized Trader Importer:	No
Recognized Trader Exporter:	No
Spent Lead Acid Battery Importer:	No
Spent Lead Acid Battery Exporter:	No
Current Record:	Yes
Non Storage Recycler Activity:	Not reported
Electronic Manifest Broker:	Not reported

List of NAICS Codes and Descriptions:

NAICS Codes:	No NAICS Codes Found

Facility Has Received Notices of Violations:

Violations:	No Violations Found

Evaluation Action Summary:

CON EDISON (Continued) **1018277780**

Evaluations: No Evaluations Found

FINDS:
Registry ID: 110067693954

Click Here for FRS Facility Detail Report:

Environmental Interest/Information System:
The Resource Conservation and Recovery Act Information System (RCRAInfo) is EPA's comprehensive information system in support of the Resource Conservation and Recovery Act (RCRA) of 1976 and the Hazardous and Solid Waste Amendments (HSWA) of 1984. It tracks many types of information about generators, transporters, treaters, storers, and disposers of hazardous waste.

Click this hyperlink while viewing on your computer to access additional FINDS: detail in the EDR Site Report.

ECHO:
Envid: 1018277780
Registry ID: 110067693954

DFR URL:
Name: CON EDISON
Address: 269 BOWERY
City,State,Zip: NEW YORK, NY 10002

E MANIFEST:
Manifest Tracking Number: 017185720FLE
Last Updated Date: 20220830
Shipped Date: 20220603
Received Date: 20220603
Manifest Status: Corrected
Submission Type: DataImage5Copy
Origin Type: Service
Generator EPA ID: NYR000114579
Generator Name: Con Edison
Generator Location Street Number: Not reported
Generator Location Street 1: 269 BOWERY
Generator Location Street 2: Not reported
Generator Location City: NEW YORK
Generator Location State: NY
Generator Location Zip: 10009
Generator Mail Street Number: Not reported
Generator Mail Street 1: 116 SKYLINE DRIVE
Generator Mail Street 2: Not reported
Generator Mail City: SOUTH PLAINFIELD
Generator Mail Zip: 07080
Generator Mail State: NJ
Generator Contact Company Name: Not reported
Designated Facility EPA ID: NJD991291105
Designated Facility Name: Clean Earth Of North Jersey
Designated Facility Mail Street Number: 105
Designated Facility Mail Street 1: Not reported
Designated Facility Mail Street 2: JACOBUS AVE
Designated Facility Mail City: KEARNY

CON EDISON (Continued) **1018277780**

Designated Facility Mail Zip: 07032
Designated Facility Mail State: NJ
Designated Facility Location Street Number: 105
Designated Facility Location Street 1: JACOBUS AVE
Designated Facility Location Street 2: Not reported
Designated Facility Location City: KEARNY
Designated Facility Location Zip: 07032
Designated Facility Location State: NJ
Designated Facility Contact Company Name: Not reported
Manifest Residue Indicator: N
Rejection Indicator: N

Transporter:
Manifest Tracking Number: 017185720FLE
Transporter Line Number: 1
Transporter EPA ID: MAD039322250
Transporter Name: Clean Harbors Environmental Services Inc

Waste Line:
Manifest Tracking Number: 017185720FLE
Waste Line Number: 1
U.S. DOT Hazardous Indicator: Y
U.S. DOT ID Number: NA3082
U.S. DOT Description: Na3082, Waste Other Regulated Substances, Liquid N.O.S, 9, Pg Iii, Rq (Lead)
Non-Hazardous Waste Description: Not reported
Number of Containers: 1
Container Type Code: TT
Container Type Description: Cargo tanks (tank trucks)
Waste Quantity: 300
Quantity Unit of Measure Code: P
Quantity Unit of Measure Description: Pounds
Waste Quantity, in Tons: 0.15
Acute Waste Quantity, in Tons: 0
Non-Acute Waste Quantity, in Tons: 0.15
Waste Quantity, in Kilograms: 136.0545
Acute Waste Quantity, in Kilograms: 0
Non-Acute Waste Quantity, in Kilorgrams: 136.0545
Management Method Code: H110
Management Method Description: STABILIZATION
Waste Residue Indicator: N
Quantity Discrepancy Indicator: N
Waste Type Discrepancy Indicator: N
Waste Density: Not reported
Waste Density Unit of Measure Code: Not reported
Waste Density Unit of Measure Description: Not reported
Form Code: Not reported
Form Code Description: Not reported
Source Code: Not reported
Source Code Description: Not reported
Waste Minimization Code: Not reported
Waste Minimization Code Description: Not reported
Consent Number: Not reported
EPA Waste Indicator: Y
Federal Waste Codes: D008
Quantity Haz Kg: 136.0545

CON EDISON (Continued) **1018277780**

Quantity Haz Tons:	0.15
Quantity Non Haz Kg:	0
Quantity Non Haz Tons:	0
State Waste Codes:	NY-T

AY1048 **CON EDISON** **NJ MANIFEST** **S120666702**
South **269 BOWERY** **N/A**
1/8-1/4 **NEW YORK, NY 10002**
0.234 mi.
1235 ft. **Site 13 of 17 in cluster AY**

Relative: **Higher**
Actual: **42 ft.**

NJ MANIFEST:

EPA ID:	NYP004725180
Name:	CON EDISON
Address:	269 BOWERY
City,State,Zip:	NEW YORK, NY 10002
County:	Not reported
Mailing Address:	IRVING PL, 15TH FL NE
Mailing City,State,Zip:	NEW YORK, NY 10003
Telephone:	Not reported
Emergency Telephone:	Not reported
Contact:	THOMAS TEELING
Comments:	Not reported
SIC Code:	Not reported
County:	NY061
Municipal:	Not reported
Previous EPAID:	Not reported
Generator Flag:	Not reported
Transporter Flag:	Not reported
TSDF Flag:	Not reported
Name Change:	Not reported
Date Change:	Not reported

Manifest Data:

EPA ID:	NYP004725180
Manifest Number:	002610344GBF
Date Shipped:	2/4/2015
TSDF EPA ID:	NJD991291105
Transporter EPA ID:	NJD003812047
Transporter 2 EPA ID:	Not reported
Transporter 3 EPA ID:	Not reported
Transporter 4 EPA ID:	Not reported
Transporter 5 EPA ID:	Not reported
Transporter 6 EPA ID:	Not reported
Transporter 7 EPA ID:	Not reported
Transporter 8 EPA ID:	Not reported
Transporter 9 EPA ID:	Not reported
Transporter 10 EPA ID:	Not reported
Date Trans1 Transported Waste:	Not reported
Date Trans2 Transported Waste:	Not reported
Date Trans3 Transported Waste:	Not reported
Date Trans4 Transported Waste:	Not reported
Date Trans5 Transported Waste:	Not reported
Date Trans6 Transported Waste:	Not reported
Date Trans7 Transported Waste:	Not reported
Date Trans8 Transported Waste:	Not reported
Date Trans9 Transported Waste:	Not reported
Date Trans10 Transported Waste:	Not reported

CON EDISON (Continued) **S120666702**

Date TSDF Received Waste:	Not reported
TSDF EPA Facility Name:	Not reported
QTY Units:	Not reported
Transporter SEQ ID:	Not reported
Transporter-1 Date:	Not reported
Waste SEQ ID:	Not reported
Waste Type Code 2:	Not reported
Waste Type Code 3:	Not reported
Waste Type Code 4:	Not reported
Waste Type Code 5:	Not reported
Waste Type Code 6:	Not reported
Date Accepted:	Not reported
Manifest Discrepancy Type:	Not reported
Data Entry Number:	Not reported
Was Load Rejected:	Not reported
Reason Load Was Rejected:	Not reported

AU1049 **CON ED** **NY MANIFEST** **S118463706**
North **58 E 8TH ST** **N/A**
1/8-1/4 **NEW YORK, NY 10003**
0.234 mi.
1237 ft. **Site 3 of 9 in cluster AU**

Relative:
Lower

Actual:
36 ft.

NY MANIFEST:

EPA ID:	NYP004855843
Country:	USA
Name:	Con Ed
Address:	58 E 8TH ST
Address 2:	SB 1364
City,State,Zip:	NEW YORK, NY 10003
Zip 4:	Not reported
Location Address 1:	58 E 8TH ST
Location Address 2:	SB 1364
Location City,State,Zip:	NEW YORK, NY 10003
Location Zip 4:	Not reported
Facility Status:	Not reported
Total Tanks:	Not reported
Code:	BP

Mailing:

Mailing Name:	Con Ed
Mailing Contact:	Tom Teeling
Mailing Address 1:	4 IRVING PLACE - 15TH FLOOR
Mailing Address 2:	Not reported
Mailing City,State,Zip:	NEW YORK, NY 10003
Mailing Zip 4:	Not reported
Mailing Country:	USA
Mailing Phone:	2124603770

Manifest Data:

Document ID:	Not reported
Manifest Status:	Not reported
Trans1 State ID:	NJD003812047
Year:	2018
Trans2 State ID:	Not reported
Generator Ship Date:	10/19/2015
Trans1 Recv Date:	10/19/2015

CON ED (Continued) **S118463706**

Trans2 Recv Date:	Not reported
TSD Site Recv Date:	10/20/2015
Part A Recv Date:	Not reported
Part B Recv Date:	Not reported
Generator EPA ID:	NYP004855843
Trans1 EPA ID:	Not reported
Trans2 EPA ID:	Not reported
TSDF ID 1:	NJD991291105
TSDF ID 2:	Not reported
Manifest Tracking Number:	002612635GBF
Import Indicator:	N
Export Indicator:	N
Discr Quantity Indicator:	N
Discr Type Indicator:	N
Discr Residue Indicator:	N
Discr Partial Reject Indicator:	N
Discr Full Reject Indicator:	N
Manifest Ref Number:	Not reported
Alt Facility RCRA ID:	Not reported
Alt Facility Sign Date:	Not reported
MGMT Method Type Code:	H110
Waste Code a:	Lead
Waste Code b:	Not reported
Waste Code c:	Not reported
Waste Code e:	Not reported
Waste Code f:	Not reported
Waste Code g:	Not reported
Waste Code 1:	Not reported
Waste Code 2:	Not reported
Waste Code 3:	Not reported
Waste Code 4:	Not reported
Waste Code 5:	Not reported
Waste Code 6:	Not reported
Quantity:	500
Units:	Pounds
Number of Containers:	1
Container Type:	Cargo tanks (tank trucks)
Handling Method:	Treat
Specific Gravity:	1

AR1050 **CON EDISON** **NY MANIFEST** **S117065987**
ESE **F/O 107 EAST 4TH ST** **N/A**
1/8-1/4 **NEW YORK, NY 10012**
0.234 mi.
1238 ft. **Site 16 of 26 in cluster AR**

Relative: NY MANIFEST:
Lower

Actual: EPA ID:	NYP004585949
34 ft. Country:	USA
Name:	Con Edison
Address:	F/O 107 EAST 4TH ST
Address 2:	SB861
City,State,Zip:	NEW YORK, NY 10012
Zip 4:	Not reported
Location Address 1:	F/O 107 EAST 4TH ST
Location Address 2:	SB861
Location City,State,Zip:	NEW YORK, NY 10012

CON EDISON (Continued) **S117065987**

Location Zip 4: Not reported
Facility Status: Not reported
Total Tanks: Not reported
Code: BP

Mailing:
Mailing Name: Con Edison
Mailing Contact: Con Edision
Mailing Address 1: 4 IRVING PL
Mailing Address 2: 15TH FL
Mailing City,State,Zip: NEW YORK, NY 10003
Mailing Zip 4: Not reported
Mailing Country: USA
Mailing Phone: Not reported

Manifest Data:
Document ID: Not reported
Manifest Status: Not reported
Trans1 State ID: NJD003812047
Year: 2018
Trans2 State ID: Not reported
Generator Ship Date: 07/04/2014
Trans1 Recv Date: 07/04/2014
Trans2 Recv Date: Not reported
TSD Site Recv Date: 07/04/2014
Part A Recv Date: Not reported
Part B Recv Date: Not reported
Generator EPA ID: NYP004585949
Trans1 EPA ID: Not reported
Trans2 EPA ID: Not reported
TSDF ID 1: NJD991291105
TSDF ID 2: Not reported
Manifest Tracking Number: 002503242GBF
Import Indicator: N
Export Indicator: N
Discr Quantity Indicator: N
Discr Type Indicator: N
Discr Residue Indicator: N
Discr Partial Reject Indicator: N
Discr Full Reject Indicator: N
Manifest Ref Number: Not reported
Alt Facility RCRA ID: Not reported
Alt Facility Sign Date: Not reported
MGMT Method Type Code: H110
Waste Code a: Lead
Waste Code b: Not reported
Waste Code c: Not reported
Waste Code e: Not reported
Waste Code f: Not reported
Waste Code g: Not reported
Waste Code 1: Not reported
Waste Code 2: Not reported
Waste Code 3: Not reported
Waste Code 4: Not reported
Waste Code 5: Not reported
Waste Code 6: Not reported
Quantity: 500

CON EDISON (Continued) **S117065987**

Units:	Pounds
Number of Containers:	1
Container Type:	Cargo tanks (tank trucks)
Handling Method:	Treat
Specific Gravity:	1

AN1051 **30 ST MARKS PLACE** **NY AST** **U003384351**
ENE **30 ST MARKS PLACE** **N/A**
1/8-1/4 **NEW YORK, NY 10003**
0.235 mi.
1242 ft. **Site 12 of 14 in cluster AN**

Relative:
Lower

Actual:
36 ft.

AST:

Name:	30 ST MARKS PLACE
Address:	30 ST MARKS PLACE
City,State,Zip:	NEW YORK, NY 10003
Region:	STATE
DEC Region:	2
Site Status:	Active
Facility Id:	2-091456
Program Type:	PBS
UTM X:	585417.79975
UTM Y:	4509145.75855
Expiration Date:	03/24/2027
Site Type:	Apartment Building/Office Building

Affiliation Records:

Site Id:	2296
Affiliation Type:	Facility Operator
Company Name:	30 ST MARKS PLACE
Contact Type:	Not reported
Contact Name:	VICTOR IVEZAJ
Address1:	Not reported
Address2:	Not reported
City:	Not reported
State:	NN
Zip Code:	Not reported
Country Code:	001
Phone:	(516) 903-9630
EMail:	Not reported
Fax Number:	Not reported
Modified By:	JSMACRI
Date Last Modified:	2022-01-26

Site Id:	2296
Affiliation Type:	Emergency Contact
Company Name:	ST MARKS ASSETS C/O AJ CLARKE MGMT
Contact Type:	Not reported
Contact Name:	VICTOR IVEZAJ
Address1:	Not reported
Address2:	Not reported
City:	Not reported
State:	NN
Zip Code:	Not reported
Country Code:	999
Phone:	(212) 541-4477
EMail:	Not reported

30 ST MARKS PLACE (Continued) **U003384351**

Fax Number:	Not reported
Modified By:	JSMACRI
Date Last Modified:	2022-01-26

Site Id:	2296
Affiliation Type:	Mail Contact
Company Name:	ST MARKS ASSETS C/O AJ CLARKE MGMT R.E. CORP
Contact Type:	Not reported
Contact Name:	VIKTOR IVEZAJ
Address1:	250 WEST 57TH STREET, SUITE 720
Address2:	Not reported
City:	NEW YORK
State:	NY
Zip Code:	10107
Country Code:	001
Phone:	(212) 541-4477
EMail:	MKOSZ@AJCLARKENYC.COM
Fax Number:	Not reported
Modified By:	JSMACRI
Date Last Modified:	2022-01-26

Site Id:	2296
Affiliation Type:	Facility Owner
Company Name:	ST MARKS ASSETS, INC.
Contact Type:	AGENT
Contact Name:	MAGDALENA KOSZ
Address1:	250 WEST 57TH STREET, SUITE 720
Address2:	Not reported
City:	NEW YORK
State:	NY
Zip Code:	10107
Country Code:	001
Phone:	(212) 541-4477
EMail:	Not reported
Fax Number:	Not reported
Modified By:	JSMACRI
Date Last Modified:	2022-01-26

Tank Info:

Tank Number:	001
Tank Id:	3621
Material Code:	0001
Common Name of Substance:	#2 Fuel Oil (On-Site Consumption)

Equipment Records:

I04 - Overfill - Product Level Gauge (A/G)
A00 - Tank Internal Protection - None
D01 - Pipe Type - Steel/Carbon Steel/Iron
E00 - Piping Secondary Containment - None
H00 - Tank Leak Detection - None
K00 - Spill Prevention - None
B00 - Tank External Protection - None
C00 - Pipe Location - No Piping
F00 - Pipe External Protection - None
J01 - Dispenser - Pressurized Dispenser

30 ST MARKS PLACE (Continued) **U003384351**

	G00 - Tank Secondary Containment - None
	L00 - Piping Leak Detection - None
Tank Location:	Aboveground - contact with soil.... Tank bottom rests on soil, allowing no visual inspection.
Tank Type:	Steel/Carbon Steel/Iron
Tank Status:	In Service
Pipe Model:	Not reported
Install Date:	01/01/1958
Capacity Gallons:	3000
Tightness Test Method:	21
Date Test:	02/18/2010
Next Test Date:	Not reported
Date Tank Closed:	Not reported
Register:	True
Modified By:	MJGRIFFI
Last Modified:	05/09/2022
Material Name:	#2 fuel oil (on-site consumption)

BB1052 **CON EDISON SERVICE BOX: 546** **RCRA NonGen / NLR** **1016451422**
SSE **14 E 2ND ST OPPOSITE** **FINDS** **NYP004305124**
1/8-1/4 **NEW YORK, NY 10003** **ECHO**
0.236 mi. **NY MANIFEST**
1244 ft. **Site 2 of 2 in cluster BB**

Relative: **Lower**

Actual: **40 ft.**

RCRA Listings:

Date Form Received by Agency:		20190503
Handler Name:		Con Edison Service Box: 546
Handler Address:		E 2nd St Opposite
Handler City,State,Zip:		NEW YORK, NY 10003
EPA ID:		NYP004305124
Contact Name:		Not reported
Contact Address:		Not reported
Contact City,State,Zip:		Not reported
Contact Telephone:		Not reported
Contact Fax:		Not reported
Contact Email:		Not reported
Contact Title:		Not reported
EPA Region:		02
Land Type:		Private
Federal Waste Generator Description:		Not a generator, verified
Non-Notifier:		Not reported
Biennial Report Cycle:		Not reported
Accessibility:		Not reported
Active Site Indicator:		Not reported
State District Owner:		Ny
State District:		NYSDEC R2
Mailing Address:		Not reported
Mailing City,State,Zip:		Not reported
Owner Name:	Not reported	
Owner Type:		Not reported
Operator Name:	Not reported	
Operator Type:		Not reported
Short-Term Generator Activity:		No
Importer Activity:		No
Mixed Waste Generator:		No
Transporter Activity:		No
Transfer Facility Activity:		No
Recycler Activity with Storage:		No

CON EDISON SERVICE BOX: 546 (Continued) **1016451422**

Small Quantity On-Site Burner Exemption:	No
Smelting Melting and Refining Furnace Exemption:	No
Underground Injection Control:	No
Off-Site Waste Receipt:	No
Universal Waste Indicator:	No
Universal Waste Destination Facility:	No
Federal Universal Waste:	No
Active Site State-Reg Handler:	---
Federal Facility Indicator:	Not reported
Hazardous Secondary Material Indicator:	N
Sub-Part K Indicator:	Not reported
2018 GPRA Permit Baseline:	Not on the Baseline
2018 GPRA Renewals Baseline:	Not on the Baseline
202 GPRA Corrective Action Baseline:	No
Subject to Corrective Action Universe:	No
Non-TSDFs Where RCRA CA has Been Imposed Universe:	No
Corrective Action Priority Ranking:	No NCAPS ranking
Environmental Control Indicator:	No
Institutional Control Indicator:	No
Human Exposure Controls Indicator:	N/A
Groundwater Controls Indicator:	N/A
Significant Non-Complier Universe:	No
Unaddressed Significant Non-Complier Universe:	No
Addressed Significant Non-Complier Universe:	No
Significant Non-Complier With a Compliance Schedule Universe:	No
Financial Assurance Required:	Not reported
Handler Date of Last Change:	20190503
Recognized Trader-Importer:	No
Recognized Trader-Exporter:	No
Importer of Spent Lead Acid Batteries:	No
Exporter of Spent Lead Acid Batteries:	No
Recycler Activity Without Storage:	No
Manifest Broker:	No
Sub-Part P Indicator:	No

Historic Generators:

Receive Date:	20130426
Handler Name: CON EDISON SERVICE BOX:	546
Federal Waste Generator Description:	Very Small Quantity Generator (formerly Conditionally-Exempt Small Quantity Generator
State District Owner:	Ny
Large Quantity Handler of Universal Waste:	No
Recognized Trader Importer:	No
Recognized Trader Exporter:	No
Spent Lead Acid Battery Importer:	No
Spent Lead Acid Battery Exporter:	No
Current Record:	No
Non Storage Recycler Activity:	Not reported
Electronic Manifest Broker:	Not reported

Receive Date:	20190503
Handler Name: CON EDISON SERVICE BOX:	546
Federal Waste Generator Description:	Not a generator, verified
State District Owner:	Ny
Large Quantity Handler of Universal Waste:	No
Recognized Trader Importer:	No

CON EDISON SERVICE BOX: 546 (Continued) **1016451422**

Recognized Trader Exporter:	No
Spent Lead Acid Battery Importer:	No
Spent Lead Acid Battery Exporter:	No
Current Record:	Yes
Non Storage Recycler Activity:	No
Electronic Manifest Broker:	No

List of NAICS Codes and Descriptions:
NAICS Codes: No NAICS Codes Found

Facility Has Received Notices of Violations:
Violations: No Violations Found

Evaluation Action Summary:
Evaluations: No Evaluations Found

FINDS:
Registry ID: 110056325828

Click Here for FRS Facility Detail Report:

Environmental Interest/Information System:
The Resource Conservation and Recovery Act Information System (RCRAInfo) is EPA's comprehensive information system in support of the Resource Conservation and Recovery Act (RCRA) of 1976 and the Hazardous and Solid Waste Amendments (HSWA) of 1984. It tracks many types of information about generators, transporters, treaters, storers, and disposers of hazardous waste.

Click this hyperlink while viewing on your computer to access additional FINDS: detail in the EDR Site Report.

ECHO:

Envid:	1016451422
Registry ID:	110056325828

DFR URL:

Name:	CON EDISON SERVICE BOX: 546
Address:	14 E 2ND ST OPPOSITE
City,State,Zip:	NEW YORK, NY 10003

NY MANIFEST:

EPA ID:	NYP004305124
Country:	USA
Name:	Con Edison
Address:	14 E 2ND ST OPPOSITE
Address 2:	Not reported
City,State,Zip:	NEW YORK, NY 10003
Zip 4:	Not reported
Location Address 1:	OPP 14 E 2ND ST
Location Address 2:	SERV BOX 546
Location City,State,Zip:	NEW YORK, NY 10003
Location Zip 4:	Not reported
Facility Status:	Not reported
Total Tanks:	Not reported

CON EDISON SERVICE BOX: 546 (Continued) **1016451422**

Code: BP

Mailing:
Mailing Name: Con Edison
Mailing Contact: Con Edison
Mailing Address 1: 4 IRVING PL 15TH FL
Mailing Address 2: Not reported
Mailing City,State,Zip: NEW YORK, NY 10003
Mailing Zip 4: Not reported
Mailing Country: USA
Mailing Phone: 2124603770

Manifest Data:
Document ID: Not reported
Manifest Status: Not reported
Trans1 State ID: NJ0000027193
Year: 2018
Trans2 State ID: Not reported
Generator Ship Date: 04/26/2013
Trans1 Recv Date: 04/26/2013
Trans2 Recv Date: Not reported
TSD Site Recv Date: 04/26/2013
Part A Recv Date: Not reported
Part B Recv Date: Not reported
Generator EPA ID: NYP004305124
Trans1 EPA ID: Not reported
Trans2 EPA ID: Not reported
TSDF ID 1: NJD002200046
TSDF ID 2: Not reported
Manifest Tracking Number: 010707942JJK
Import Indicator: N
Export Indicator: N
Discr Quantity Indicator: N
Discr Type Indicator: N
Discr Residue Indicator: N
Discr Partial Reject Indicator: N
Discr Full Reject Indicator: N
Manifest Ref Number: Not reported
Alt Facility RCRA ID: Not reported
Alt Facility Sign Date: Not reported
MGMT Method Type Code: H110
Waste Code a: Lead
Waste Code b: Not reported
Waste Code c: Not reported
Waste Code e: Not reported
Waste Code f: Not reported
Waste Code g: Not reported
Waste Code 1: Not reported
Waste Code 2: Not reported
Waste Code 3: Not reported
Waste Code 4: Not reported
Waste Code 5: Not reported
Waste Code 6: Not reported
Quantity: 100
Units: Pounds
Number of Containers: 1
Container Type: Cargo tanks (tank trucks)

CON EDISON SERVICE BOX: 546 (Continued) **1016451422**

Handling Method: Treat
Specific Gravity: 1

AT1053 **CON EDISON - COMPANY OF NY** **E MANIFEST** **1031611320**
NNW **32 WAVERLY PL** **N/A**
1/8-1/4 **NEW YORK, NY 10003**
0.236 mi.
1244 ft. **Site 7 of 9 in cluster AT**

Relative:
Lower

Actual:
32 ft.

E MANIFEST:

Manifest Tracking Number:	006654612GBF
Last Updated Date:	20211130
Shipped Date:	20211117
Received Date:	20211122
Manifest Status:	Signed
Submission Type:	DataImage5Copy
Origin Type:	Service
Generator EPA ID:	NYR000114579
Generator Name:	Con Edison - Company Of Ny
Generator Location Street Number:	Not reported
Generator Location Street 1:	32 WAVERLY PL
Generator Location Street 2:	Not reported
Generator Location City:	NEW YORK
Generator Location State:	NY
Generator Location Zip:	10003
Generator Mail Street Number:	Not reported
Generator Mail Street 1:	36 Butler Street
Generator Mail Street 2:	Not reported
Generator Mail City:	Elizabeth
Generator Mail Zip:	07206
Generator Mail State:	NJ
Generator Contact Company Name:	Not reported
Designated Facility EPA ID:	NJD991291105
Designated Facility Name:	Not reported
Designated Facility Mail Street Number:	105
Designated Facility Mail Street 1:	Not reported
Designated Facility Mail Street 2:	JACOBUS AVE
Designated Facility Mail City:	KEARNY
Designated Facility Mail Zip:	07032
Designated Facility Mail State:	NJ
Designated Facility Location Street Number:	105
Designated Facility Location Street 1:	JACOBUS AVE
Designated Facility Location Street 2:	Not reported
Designated Facility Location City:	KEARNY
Designated Facility Location Zip:	07032
Designated Facility Location State:	NJ
Designated Facility Contact Company Name:	Clean Earth Of North Jersey
Manifest Residue Indicator:	N
Rejection Indicator:	N

Transporter:

Manifest Tracking Number:	006654612GBF
Transporter Line Number:	1
Transporter EPA ID:	NJD003812047
Transporter Name:	Acv Environmental Services Inc.

CON EDISON - COMPANY OF NY (Continued) **1031611320**

Waste Line:

Manifest Tracking Number:	006654612GBF
Waste Line Number:	1
U.S. DOT Hazardous Indicator:	Y
U.S. DOT ID Number:	NA3082
U.S. DOT Description:	Na3082, Hazardous Waste, Liquid N.O.S., 9, Pg Iii, Rq
Non-Hazardous Waste Description:	Not reported
Number of Containers:	1
Container Type Code:	TT
Container Type Description:	Cargo tanks (tank trucks)
Waste Quantity:	500
Quantity Unit of Measure Code:	P
Quantity Unit of Measure Description:	Pounds
Waste Quantity, in Tons:	0.25
Acute Waste Quantity, in Tons:	0
Non-Acute Waste Quantity, in Tons:	0.25
Waste Quantity, in Kilograms:	226.7575
Acute Waste Quantity, in Kilograms:	0
Non-Acute Waste Quantity, in Kilorgrams:	226.7575
Management Method Code:	H110
Management Method Description:	STABILIZATION
Waste Residue Indicator:	N
Quantity Discrepancy Indicator:	N
Waste Type Discrepancy Indicator:	N
Waste Density:	Not reported
Waste Density Unit of Measure Code:	Not reported
Waste Density Unit of Measure Description:	Not reported
Form Code:	Not reported
Form Code Description:	Not reported
Source Code:	Not reported
Source Code Description:	Not reported
Waste Minimization Code:	Not reported
Waste Minimization Code Description:	Not reported
Consent Number:	Not reported
EPA Waste Indicator:	Y
Federal Waste Codes:	D008
Quantity Haz Kg:	226.7575
Quantity Haz Tons:	0.25
Quantity Non Haz Kg:	0
Quantity Non Haz Tons:	0
State Waste Codes:	NY-T

BA1054 **CONSOLIDATED EDISON** **E MANIFEST** **1031637369**
SSW **273 MOTT STREET** **N/A**
1/8-1/4 **NEW YORK, NY 10012**
0.236 mi.
1245 ft. **Site 3 of 6 in cluster BA**

Relative: **Lower**
Actual: **41 ft.**

E MANIFEST:

Manifest Tracking Number:	015837893FLE
Last Updated Date:	20210513
Shipped Date:	20210429
Received Date:	20210430
Manifest Status:	Signed
Submission Type:	DataImage5Copy
Origin Type:	Service
Generator EPA ID:	NYR000114579

CONSOLIDATED EDISON (Continued) **1031637369**

Generator Name:	Consolidated Edison
Generator Location Street Number:	Not reported
Generator Location Street 1:	273 MOTT STREET
Generator Location Street 2:	Not reported
Generator Location City:	NEW YORK
Generator Location State:	NY
Generator Location Zip:	10012
Generator Mail Street Number:	Not reported
Generator Mail Street 1:	116 SKYLINE DRIVE
Generator Mail Street 2:	Not reported
Generator Mail City:	SOUTH PLAINFIELD
Generator Mail Zip:	07080
Generator Mail State:	NJ
Generator Contact Company Name:	Not reported
Designated Facility EPA ID:	NJD991291105
Designated Facility Name:	Clean Earth Of North Jersey
Designated Facility Mail Street Number:	105
Designated Facility Mail Street 1:	Not reported
Designated Facility Mail Street 2:	JACOBUS AVE
Designated Facility Mail City:	KEARNY
Designated Facility Mail Zip:	07032
Designated Facility Mail State:	NJ
Designated Facility Location Street Number:	105
Designated Facility Location Street 1:	JACOBUS AVE
Designated Facility Location Street 2:	Not reported
Designated Facility Location City:	KEARNY
Designated Facility Location Zip:	07032
Designated Facility Location State:	NJ
Designated Facility Contact Company Name:	Not reported
Manifest Residue Indicator:	N
Rejection Indicator:	N

Transporter:

Manifest Tracking Number:	015837893FLE
Transporter Line Number:	1
Transporter EPA ID:	MAD039322250
Transporter Name:	Clean Harbors Environmental Services Inc

Waste Line:

Manifest Tracking Number:	015837893FLE
Waste Line Number:	1
U.S. DOT Hazardous Indicator:	Y
U.S. DOT ID Number:	NA3082
U.S. DOT Description:	Rq, Na3082, Hazardous Waste, Liquid N.O.S.(Lead), 9, Pg Iii (D008)
Non-Hazardous Waste Description:	Not reported
Number of Containers:	1
Container Type Code:	TT
Container Type Description:	Cargo tanks (tank trucks)
Waste Quantity:	400
Quantity Unit of Measure Code:	P
Quantity Unit of Measure Description:	Pounds
Waste Quantity, in Tons:	0.2
Acute Waste Quantity, in Tons:	0
Non-Acute Waste Quantity, in Tons:	0.2
Waste Quantity, in Kilograms:	181.406
Acute Waste Quantity, in Kilograms:	0

CONSOLIDATED EDISON (Continued) **1031637369**

Non-Acute Waste Quantity, in Kilorgrams:	181.406
Management Method Code:	H110
Management Method Description:	STABILIZATION
Waste Residue Indicator:	N
Quantity Discrepancy Indicator:	N
Waste Type Discrepancy Indicator:	N
Waste Density:	Not reported
Waste Density Unit of Measure Code:	Not reported
Waste Density Unit of Measure Description:	Not reported
Form Code:	Not reported
Form Code Description:	Not reported
Source Code:	Not reported
Source Code Description:	Not reported
Waste Minimization Code:	Not reported
Waste Minimization Code Description:	Not reported
Consent Number:	Not reported
EPA Waste Indicator:	Y
Federal Waste Codes:	D008
Quantity Haz Kg:	181.406
Quantity Haz Tons:	0.2
Quantity Non Haz Kg:	0
Quantity Non Haz Tons:	0
State Waste Codes:	NY-T

AV1055 **CON EDISON MANHOLE 31112** **RCRA NonGen / NLR** **1010327480**
SW **JERSEY ST & CROSBY ST** **NYP004146874**
1/8-1/4 **NEW YORK, NY 10022**
0.236 mi.
1245 ft. **Site 20 of 23 in cluster AV**

Relative: **Lower**
Actual: **40 ft.**

RCRA Listings:

Date Form Received by Agency:	20070111
Handler Name:	Con Edison Manhole 31112
Handler Address:	Jersey St & Crosby St
Handler City,State,Zip:	NEW YORK, NY 10022
EPA ID:	NYP004146874
Contact Name:	PATRICK HANLEY
Contact Address:	4 IRVING PL, RM 828
Contact City,State,Zip:	NEW YORK, NY 10003
Contact Telephone:	718-204-4234
Contact Fax:	Not reported
Contact Email:	Not reported
Contact Title:	Not reported
EPA Region:	02
Land Type:	Not reported
Federal Waste Generator Description:	Not a generator, verified
Non-Notifier:	Not reported
Biennial Report Cycle:	Not reported
Accessibility:	Not reported
Active Site Indicator:	Not reported
State District Owner:	Ny
State District:	NYSDEC R2
Mailing Address:	4 IRVING PL, RM 828
Mailing City,State,Zip:	NEW YORK, NY 10003
Owner Name:	Not reported
Owner Type:	Not reported
Operator Name:	Not reported
Operator Type:	Not reported

CON EDISON MANHOLE 31112 (Continued) **1010327480**

Short-Term Generator Activity:	No
Importer Activity:	No
Mixed Waste Generator:	No
Transporter Activity:	No
Transfer Facility Activity:	No
Recycler Activity with Storage:	No
Small Quantity On-Site Burner Exemption:	No
Smelting Melting and Refining Furnace Exemption:	No
Underground Injection Control:	No
Off-Site Waste Receipt:	No
Universal Waste Indicator:	No
Universal Waste Destination Facility:	No
Federal Universal Waste:	No
Active Site State-Reg Handler:	---
Federal Facility Indicator:	Not reported
Hazardous Secondary Material Indicator:	N
Sub-Part K Indicator:	Not reported
2018 GPRA Permit Baseline:	Not on the Baseline
2018 GPRA Renewals Baseline:	Not on the Baseline
202 GPRA Corrective Action Baseline:	No
Subject to Corrective Action Universe:	No
Non-TSDFs Where RCRA CA has Been Imposed Universe:	No
Corrective Action Priority Ranking:	No NCAPS ranking
Environmental Control Indicator:	No
Institutional Control Indicator:	No
Human Exposure Controls Indicator:	N/A
Groundwater Controls Indicator:	N/A
Significant Non-Complier Universe:	No
Unaddressed Significant Non-Complier Universe:	No
Addressed Significant Non-Complier Universe:	No
Significant Non-Complier With a Compliance Schedule Universe:	No
Financial Assurance Required:	Not reported
Handler Date of Last Change:	20150414
Recognized Trader-Importer:	No
Recognized Trader-Exporter:	No
Importer of Spent Lead Acid Batteries:	No
Exporter of Spent Lead Acid Batteries:	No
Recycler Activity Without Storage:	No
Manifest Broker:	No
Sub-Part P Indicator:	No

Historic Generators:

Receive Date:	20070109
Handler Name: CON EDISON	
Federal Waste Generator Description:	Not reported
State District Owner:	Not reported
Large Quantity Handler of Universal Waste:	No
Recognized Trader Importer:	No
Recognized Trader Exporter:	No
Spent Lead Acid Battery Importer:	No
Spent Lead Acid Battery Exporter:	No
Current Record:	No
Non Storage Recycler Activity:	Not reported
Electronic Manifest Broker:	Not reported

Receive Date:	20070110

CON EDISON MANHOLE 31112 (Continued) **1010327480**

Handler Name: CON EDISON
Federal Waste Generator Description: Not a generator, verified
State District Owner: Not reported
Large Quantity Handler of Universal Waste: No
Recognized Trader Importer: No
Recognized Trader Exporter: No
Spent Lead Acid Battery Importer: No
Spent Lead Acid Battery Exporter: No
Current Record: No
Non Storage Recycler Activity: Not reported
Electronic Manifest Broker: Not reported

Receive Date: 20070111
Handler Name: CON EDISON MANHOLE 31112
Federal Waste Generator Description: Not a generator, verified
State District Owner: Ny
Large Quantity Handler of Universal Waste: No
Recognized Trader Importer: No
Recognized Trader Exporter: No
Spent Lead Acid Battery Importer: No
Spent Lead Acid Battery Exporter: No
Current Record: Yes
Non Storage Recycler Activity: Not reported
Electronic Manifest Broker: Not reported

List of NAICS Codes and Descriptions:
NAICS Codes: No NAICS Codes Found

Facility Has Received Notices of Violations:
Violations: No Violations Found

Evaluation Action Summary:
Evaluations: No Evaluations Found

AZ1056 **CONSOLIDATED EDISON** **E MANIFEST** **1031636922**
East **114 SECOND TOE** **N/A**
1/8-1/4 **NEW YORK, NY 10009**
0.237 mi.
1249 ft. **Site 18 of 24 in cluster AZ**

Relative: **Lower**
Actual: **33 ft.**

E MANIFEST:
Manifest Tracking Number: 015153247FLE
Last Updated Date: 20210624
Shipped Date: 20210614
Received Date: 20210614
Manifest Status: Signed
Submission Type: DataImage5Copy
Origin Type: Service
Generator EPA ID: NYR000114579
Generator Name: Consolidated Edison
Generator Location Street Number: Not reported
Generator Location Street 1: 114 SECOND TOE
Generator Location Street 2: Not reported
Generator Location City: NEW YORK
Generator Location State: NY

CONSOLIDATED EDISON (Continued) **1031636922**

Generator Location Zip:	10009
Generator Mail Street Number:	Not reported
Generator Mail Street 1:	116 Skyline Drive
Generator Mail Street 2:	Not reported
Generator Mail City:	South Plainfield
Generator Mail Zip:	07080
Generator Mail State:	NJ
Generator Contact Company Name:	Not reported
Designated Facility EPA ID:	NJD991291105
Designated Facility Name:	Clean Earth Of North Jersey
Designated Facility Mail Street Number:	105
Designated Facility Mail Street 1:	Not reported
Designated Facility Mail Street 2:	JACOBUS AVE
Designated Facility Mail City:	KEARNY
Designated Facility Mail Zip:	07032
Designated Facility Mail State:	NJ
Designated Facility Location Street Number:	105
Designated Facility Location Street 1:	JACOBUS AVE
Designated Facility Location Street 2:	Not reported
Designated Facility Location City:	KEARNY
Designated Facility Location Zip:	07032
Designated Facility Location State:	NJ
Designated Facility Contact Company Name:	Not reported
Manifest Residue Indicator:	N
Rejection Indicator:	N

Transporter:

Manifest Tracking Number:	015153247FLE
Transporter Line Number:	1
Transporter EPA ID:	MAD039322250
Transporter Name:	Clean Harbors Environmental Services Inc

Waste Line:

Manifest Tracking Number:	015153247FLE
Waste Line Number:	1
U.S. DOT Hazardous Indicator:	Y
U.S. DOT ID Number:	NA3082
U.S. DOT Description:	Na3082, Hazardous Waste, Liquid N.O.S., 9, Pg Iii, Rq (Lead, D008)
Non-Hazardous Waste Description:	Not reported
Number of Containers:	1
Container Type Code:	TT
Container Type Description:	Cargo tanks (tank trucks)
Waste Quantity:	200
Quantity Unit of Measure Code:	P
Quantity Unit of Measure Description:	Pounds
Waste Quantity, in Tons:	0.1
Acute Waste Quantity, in Tons:	0
Non-Acute Waste Quantity, in Tons:	0.1
Waste Quantity, in Kilograms:	90.703
Acute Waste Quantity, in Kilograms:	0
Non-Acute Waste Quantity, in Kilorgrams:	90.703
Management Method Code:	H110
Management Method Description:	STABILIZATION
Waste Residue Indicator:	N
Quantity Discrepancy Indicator:	N
Waste Type Discrepancy Indicator:	N

CONSOLIDATED EDISON (Continued) **1031636922**

Waste Density:	Not reported
Waste Density Unit of Measure Code:	Not reported
Waste Density Unit of Measure Description:	Not reported
Form Code:	Not reported
Form Code Description:	Not reported
Source Code:	Not reported
Source Code Description:	Not reported
Waste Minimization Code:	Not reported
Waste Minimization Code Description:	Not reported
Consent Number:	Not reported
EPA Waste Indicator:	Y
Federal Waste Codes:	D008
Quantity Haz Kg:	90.703
Quantity Haz Tons:	0.1
Quantity Non Haz Kg:	0
Quantity Non Haz Tons:	0
State Waste Codes:	NY-T

AZ1057 **CON EDISON** **RCRA NonGen / NLR** **1014926448**
ENE **E 7TH ST & 2ND AVE** **FINDS** **NYP004242160**
1/8-1/4 **NEW YORK, NY 10001** **ECHO**
0.237 mi. **NY MANIFEST**
1250 ft. **Site 19 of 24 in cluster AZ** **NJ MANIFEST**

Relative: **Lower**

Actual: **33 ft.**

RCRA Listings:

Date Form Received by Agency:	20111019
Handler Name:	Con Edison Service Box 53992
Handler Address:	E 7th St & 2nd Ave Ne Cor
Handler City,State,Zip:	NEW YORK, NY 10003
EPA ID:	NYP004242160
Contact Name:	KELVIN NELSON
Contact Address:	Not reported
Contact City,State,Zip:	Not reported
Contact Telephone:	212-780-3756
Contact Fax:	Not reported
Contact Email:	Not reported
Contact Title:	SR OFFICE ASSISTANT A X L1-2
EPA Region:	02
Land Type:	Private
Federal Waste Generator Description:	Not a generator, verified
Non-Notifier:	Not reported
Biennial Report Cycle:	Not reported
Accessibility:	Not reported
Active Site Indicator:	Not reported
State District Owner:	Ny
State District:	NYSDEC R2
Mailing Address:	4 IRVING PL, RM 828
Mailing City,State,Zip:	NEW YORK, NY 10003
Owner Name:	Not reported
Owner Type:	Not reported
Operator Name:	Not reported
Operator Type:	Not reported
Short-Term Generator Activity:	No
Importer Activity:	No
Mixed Waste Generator:	No
Transporter Activity:	No
Transfer Facility Activity:	No
Recycler Activity with Storage:	No

CON EDISON (Continued) **1014926448**

Small Quantity On-Site Burner Exemption:	No
Smelting Melting and Refining Furnace Exemption:	No
Underground Injection Control:	No
Off-Site Waste Receipt:	No
Universal Waste Indicator:	No
Universal Waste Destination Facility:	No
Federal Universal Waste:	No
Active Site State-Reg Handler:	---
Federal Facility Indicator:	Not reported
Hazardous Secondary Material Indicator:	N
Sub-Part K Indicator:	Not reported
2018 GPRA Permit Baseline:	Not on the Baseline
2018 GPRA Renewals Baseline:	Not on the Baseline
202 GPRA Corrective Action Baseline:	No
Subject to Corrective Action Universe:	No
Non-TSDFs Where RCRA CA has Been Imposed Universe:	No
Corrective Action Priority Ranking:	No NCAPS ranking
Environmental Control Indicator:	No
Institutional Control Indicator:	No
Human Exposure Controls Indicator:	N/A
Groundwater Controls Indicator:	N/A
Significant Non-Complier Universe:	No
Unaddressed Significant Non-Complier Universe:	No
Addressed Significant Non-Complier Universe:	No
Significant Non-Complier With a Compliance Schedule Universe:	No
Financial Assurance Required:	Not reported
Handler Date of Last Change:	20111206
Recognized Trader-Importer:	No
Recognized Trader-Exporter:	No
Importer of Spent Lead Acid Batteries:	No
Exporter of Spent Lead Acid Batteries:	No
Recycler Activity Without Storage:	No
Manifest Broker:	No
Sub-Part P Indicator:	No

Historic Generators:

Receive Date:	20110919
Handler Name:	CON EDISON SERVICE BOX 53992
Federal Waste Generator Description:	Very Small Quantity Generator (formerly Conditionally-Exempt Small Quantity Generator
State District Owner:	Ny
Large Quantity Handler of Universal Waste:	No
Recognized Trader Importer:	No
Recognized Trader Exporter:	No
Spent Lead Acid Battery Importer:	No
Spent Lead Acid Battery Exporter:	No
Current Record:	No
Non Storage Recycler Activity:	Not reported
Electronic Manifest Broker:	Not reported

Receive Date:	20111019
Handler Name:	CON EDISON SERVICE BOX 53992
Federal Waste Generator Description:	Not a generator, verified
State District Owner:	Ny
Large Quantity Handler of Universal Waste:	No
Recognized Trader Importer:	No

CON EDISON (Continued) **1014926448**

Recognized Trader Exporter:	No
Spent Lead Acid Battery Importer:	No
Spent Lead Acid Battery Exporter:	No
Current Record:	Yes
Non Storage Recycler Activity:	Not reported
Electronic Manifest Broker:	Not reported

List of NAICS Codes and Descriptions:
NAICS Codes: No NAICS Codes Found

Facility Has Received Notices of Violations:
Violations: No Violations Found

Evaluation Action Summary:
Evaluations: No Evaluations Found

FINDS:
Registry ID: 110069383697

Click Here for FRS Facility Detail Report:

Environmental Interest/Information System:
All generators and treatment, storage, and disposal (TSD) facilities who handle hazardous waste are required to report to the EPA Administrator at least once every two years. The data collected is used to create the National Biennial Resource Conservation and Recovery Act (RCRA) Hazardous Waste Report. This data is processed within the RCRA Information (RCRAInfo) database
The Resource Conservation and Recovery Act Information System (RCRAInfo) is EPA's comprehensive information system in support of the Resource Conservation and Recovery Act (RCRA) of 1976 and the Hazardous and Solid Waste Amendments (HSWA) of 1984. It tracks many types of information about generators, transporters, treaters, storers, and disposers of hazardous waste.

Click this hyperlink while viewing on your computer to access additional FINDS: detail in the EDR Site Report.

ECHO:
Envid: 1014926448
Registry ID: 110069383697

DFR URL:
Name: CON EDISON
Address: E 7TH ST & 2ND AVE
City,State,Zip: NEW YORK, NY 10001

NY MANIFEST:
EPA ID: NYP004242160
Country: USA
Name: Coned
Address: E 7TH ST & 2ND AVE NE COR
Address 2: Not reported
City,State,Zip: NEW YORK, NY 10003
Zip 4: Not reported

CON EDISON (Continued) **1014926448**

Location Address 1: E7TH ST
Location Address 2: 2ND AVE
Location City,State,Zip: NEW YORK, NY
Location Zip 4: Not reported
Facility Status: Not reported
Total Tanks: Not reported
Code: BP

Mailing:
Mailing Name: Coned
Mailing Contact: Coned
Mailing Address 1: 4 IRVING PLACE
Mailing Address 2: 15TH FLOOR
Mailing City,State,Zip: NEW YORK, NY 10004
Mailing Zip 4: Not reported
Mailing Country: USA
Mailing Phone: Not reported

Manifest Data:
Document ID: Not reported
Manifest Status: Not reported
Trans1 State ID: NJ0000027193
Year: 2018
Trans2 State ID: Not reported
Generator Ship Date: 09/19/2011
Trans1 Recv Date: 09/19/2011
Trans2 Recv Date: Not reported
TSD Site Recv Date: 09/20/2011
Part A Recv Date: Not reported
Part B Recv Date: Not reported
Generator EPA ID: NYP004242160
Trans1 EPA ID: Not reported
Trans2 EPA ID: Not reported
TSDF ID 1: NJD002200046
TSDF ID 2: Not reported
Manifest Tracking Number: 007660369JJK
Import Indicator: N
Export Indicator: N
Discr Quantity Indicator: N
Discr Type Indicator: N
Discr Residue Indicator: N
Discr Partial Reject Indicator: N
Discr Full Reject Indicator: N
Manifest Ref Number: Not reported
Alt Facility RCRA ID: Not reported
Alt Facility Sign Date: Not reported
MGMT Method Type Code: H111
Waste Code a: Lead
Waste Code b: Not reported
Waste Code c: Not reported
Waste Code e: Not reported
Waste Code f: Not reported
Waste Code g: Not reported
Waste Code 1: Not reported
Waste Code 2: Not reported
Waste Code 3: Not reported
Waste Code 4: Not reported

CON EDISON (Continued) **1014926448**

Waste Code 5:	Not reported
Waste Code 6:	Not reported
Quantity:	750
Units:	Pounds
Number of Containers:	1
Container Type:	Cargo tanks (tank trucks)
Handling Method:	Treat
Specific Gravity:	1

NJ MANIFEST:

EPA ID:	NYP004242160
Name:	CON EDISON SERVICE BOX 53992
Address:	E 7TH ST & 2ND AVE NE COR
City,State,Zip:	NEW YORK, NY 10003
County:	Not reported
Mailing Address:	4 IRVING PL, RM 828
Mailing City,State,Zip:	NEW YORK, NY 10003
Telephone:	Not reported
Emergency Telephone:	Not reported
Contact:	KELVIN NELSON
Comments:	Not reported
SIC Code:	Not reported
County:	NY061
Municipal:	Not reported
Previous EPAID:	Not reported
Generator Flag:	Not reported
Transporter Flag:	Not reported
TSDF Flag:	Not reported
Name Change:	Not reported
Date Change:	Not reported

Manifest Data:

EPA ID:	NYP004242160
Manifest Number:	007660369JJK
Date Shipped:	9/19/2011
TSDF EPA ID:	NJD002200046
Transporter EPA ID:	NJ0000027193
Transporter 2 EPA ID:	Not reported
Transporter 3 EPA ID:	Not reported
Transporter 4 EPA ID:	Not reported
Transporter 5 EPA ID:	Not reported
Transporter 6 EPA ID:	Not reported
Transporter 7 EPA ID:	Not reported
Transporter 8 EPA ID:	Not reported
Transporter 9 EPA ID:	Not reported
Transporter 10 EPA ID:	Not reported
Date Trans1 Transported Waste:	Not reported
Date Trans2 Transported Waste:	Not reported
Date Trans3 Transported Waste:	Not reported
Date Trans4 Transported Waste:	Not reported
Date Trans5 Transported Waste:	Not reported
Date Trans6 Transported Waste:	Not reported
Date Trans7 Transported Waste:	Not reported
Date Trans8 Transported Waste:	Not reported
Date Trans9 Transported Waste:	Not reported
Date Trans10 Transported Waste:	Not reported

CON EDISON (Continued) **1014926448**

Date TSDF Received Waste:	Not reported
TSDF EPA Facility Name:	Not reported
QTY Units:	Not reported
Transporter SEQ ID:	Not reported
Transporter-1 Date:	Not reported
Waste SEQ ID:	Not reported
Waste Type Code 2:	Not reported
Waste Type Code 3:	Not reported
Waste Type Code 4:	Not reported
Waste Type Code 5:	Not reported
Waste Type Code 6:	Not reported
Date Accepted:	Not reported
Manifest Discrepancy Type:	Not reported
Data Entry Number:	Not reported
Was Load Rejected:	Not reported
Reason Load Was Rejected:	Not reported

Waste:

Manifest Year:	Not reported
Waste Code:	D008
Hand Code:	H111
Quantity:	750.00
Unit:	Pounds

AR1058 **CON ED** **NY MANIFEST** **S117066211**
ESE **65 E 3RD ST** **N/A**
1/8-1/4 **NEW YORK, NY 10003**
0.237 mi.
1252 ft. **Site 17 of 26 in cluster AR**

Relative: **Lower**

Actual: **35 ft.**

NY MANIFEST:

EPA ID:	NYP004588406
Country:	USA
Name:	Con Edison
Address:	65 E 3RD ST
Address 2:	SB 675
City,State,Zip:	NEW YORK, NY 10013
Zip 4:	Not reported
Location Address 1:	65 E 3RD ST
Location Address 2:	SB 675
Location City,State,Zip:	NEW YORK, NY 10013
Location Zip 4:	Not reported
Facility Status:	Not reported
Total Tanks:	Not reported
Code:	BP

Mailing:

Mailing Name:	Con Edison
Mailing Contact:	Tom Teeling
Mailing Address 1:	4 IRVING PLACE 15TH FLOOR
Mailing Address 2:	Not reported
Mailing City,State,Zip:	NEW YORK, NY 10003
Mailing Zip 4:	Not reported
Mailing Country:	USA
Mailing Phone:	Not reported

CON ED (Continued) **S117066211**

Manifest Data:

Document ID:	Not reported
Manifest Status:	Not reported
Trans1 State ID:	NJD003812047
Year:	2018
Trans2 State ID:	Not reported
Generator Ship Date:	07/08/2014
Trans1 Recv Date:	07/08/2014
Trans2 Recv Date:	Not reported
TSD Site Recv Date:	07/08/2014
Part A Recv Date:	Not reported
Part B Recv Date:	Not reported
Generator EPA ID:	NYP004588406
Trans1 EPA ID:	Not reported
Trans2 EPA ID:	Not reported
TSDF ID 1:	NJD991291105
TSDF ID 2:	Not reported
Manifest Tracking Number:	002503329GBF
Import Indicator:	N
Export Indicator:	N
Discr Quantity Indicator:	N
Discr Type Indicator:	N
Discr Residue Indicator:	N
Discr Partial Reject Indicator:	N
Discr Full Reject Indicator:	N
Manifest Ref Number:	Not reported
Alt Facility RCRA ID:	Not reported
Alt Facility Sign Date:	Not reported
MGMT Method Type Code:	H110
Waste Code a:	Lead
Waste Code b:	Not reported
Waste Code c:	Not reported
Waste Code e:	Not reported
Waste Code f:	Not reported
Waste Code g:	Not reported
Waste Code 1:	Not reported
Waste Code 2:	Not reported
Waste Code 3:	Not reported
Waste Code 4:	Not reported
Waste Code 5:	Not reported
Waste Code 6:	Not reported
Quantity:	1000
Units:	Pounds
Number of Containers:	1
Container Type:	Cargo tanks (tank trucks)
Handling Method:	Treat
Specific Gravity:	1

EPA ID:	NYP004862092
Country:	USA
Name:	Con Ed
Address:	65 E 3RD ST
Address 2:	SB 675
City,State,Zip:	NEW YORK, NY 10003
Zip 4:	Not reported
Location Address 1:	65 E 3RD ST

CON ED (Continued) **S117066211**

Location Address 2:	SB 675
Location City,State,Zip:	NEW YORK, NY 10003
Location Zip 4:	Not reported
Facility Status:	Not reported
Total Tanks:	Not reported
Code:	BP

Mailing:

Mailing Name:	Con Ed
Mailing Contact:	Tom Teeling
Mailing Address 1:	4 IRVING PLACE - 15TH FLOOR
Mailing Address 2:	Not reported
Mailing City,State,Zip:	NEW YORK, NY 10003
Mailing Zip 4:	Not reported
Mailing Country:	USA
Mailing Phone:	2124603770

Manifest Data:

Document ID:	Not reported
Manifest Status:	Not reported
Trans1 State ID:	NJD003812047
Year:	2018
Trans2 State ID:	Not reported
Generator Ship Date:	10/29/2015
Trans1 Recv Date:	10/29/2015
Trans2 Recv Date:	Not reported
TSD Site Recv Date:	10/29/2015
Part A Recv Date:	Not reported
Part B Recv Date:	Not reported
Generator EPA ID:	NYP004862092
Trans1 EPA ID:	Not reported
Trans2 EPA ID:	Not reported
TSDF ID 1:	NJD991291105
TSDF ID 2:	Not reported
Manifest Tracking Number:	002612493GBF
Import Indicator:	N
Export Indicator:	N
Discr Quantity Indicator:	N
Discr Type Indicator:	N
Discr Residue Indicator:	N
Discr Partial Reject Indicator:	N
Discr Full Reject Indicator:	N
Manifest Ref Number:	Not reported
Alt Facility RCRA ID:	Not reported
Alt Facility Sign Date:	Not reported
MGMT Method Type Code:	H110
Waste Code a:	Lead
Waste Code b:	Not reported
Waste Code c:	Not reported
Waste Code e:	Not reported
Waste Code f:	Not reported
Waste Code g:	Not reported
Waste Code 1:	Not reported
Waste Code 2:	Not reported
Waste Code 3:	Not reported
Waste Code 4:	Not reported
Waste Code 5:	Not reported

CON ED (Continued) **S117066211**

Waste Code 6:	Not reported
Quantity:	500
Units:	Pounds
Number of Containers:	1
Container Type:	Cargo tanks (tank trucks)
Handling Method:	Treat
Specific Gravity:	1

AQ1059 **CON EDISON** **RCRA NonGen / NLR** **1019907386**
South **268 BOWERY** **NYP004833501**
1/8-1/4 **NEW YORK, NY 10012**
0.237 mi.
1253 ft. **Site 10 of 17 in cluster AQ**

Relative: **Higher**

Actual: **43 ft.**

RCRA Listings:

Date Form Received by Agency:		20150902
Handler Name:		Con Edison
Handler Address:		Bowery
Handler City,State,Zip:		NEW YORK, NY 10012
EPA ID:		NYP004833501
Contact Name:		THOMAS TEELING
Contact Address:		Not reported
Contact City,State,Zip:		Not reported
Contact Telephone:		212-460-3770
Contact Fax:		Not reported
Contact Email:		Not reported
Contact Title:		Not reported
EPA Region:		02
Land Type:		Private
Federal Waste Generator Description:		Not a generator, verified
Non-Notifier:		Not reported
Biennial Report Cycle:		Not reported
Accessibility:		Not reported
Active Site Indicator:		Not reported
State District Owner:		Ny
State District:		NYSDEC R2
Mailing Address:		IRVING PL 15TH FL NE
Mailing City,State,Zip:		NEW YORK, NY 10003
Owner Name:	Not reported	
Owner Type:		Not reported
Operator Name:	Not reported	
Operator Type:		Not reported
Short-Term Generator Activity:		No
Importer Activity:		No
Mixed Waste Generator:		No
Transporter Activity:		No
Transfer Facility Activity:		No
Recycler Activity with Storage:		No
Small Quantity On-Site Burner Exemption:		No
Smelting Melting and Refining Furnace Exemption:		No
Underground Injection Control:		No
Off-Site Waste Receipt:		No
Universal Waste Indicator:		No
Universal Waste Destination Facility:		No
Federal Universal Waste:		No
Active Site State-Reg Handler:		---
Federal Facility Indicator:		Not reported

CON EDISON (Continued) **1019907386**

Hazardous Secondary Material Indicator:	N
Sub-Part K Indicator:	Not reported
2018 GPRA Permit Baseline:	Not on the Baseline
2018 GPRA Renewals Baseline:	Not on the Baseline
202 GPRA Corrective Action Baseline:	No
Subject to Corrective Action Universe:	No
Non-TSDFs Where RCRA CA has Been Imposed Universe:	No
Corrective Action Priority Ranking:	No NCAPS ranking
Environmental Control Indicator:	No
Institutional Control Indicator:	No
Human Exposure Controls Indicator:	N/A
Groundwater Controls Indicator:	N/A
Significant Non-Complier Universe:	No
Unaddressed Significant Non-Complier Universe:	No
Addressed Significant Non-Complier Universe:	No
Significant Non-Complier With a Compliance Schedule Universe:	No
Financial Assurance Required:	Not reported
Handler Date of Last Change:	20160909
Recognized Trader-Importer:	No
Recognized Trader-Exporter:	No
Importer of Spent Lead Acid Batteries:	No
Exporter of Spent Lead Acid Batteries:	No
Recycler Activity Without Storage:	No
Manifest Broker:	No
Sub-Part P Indicator:	No

Historic Generators:

Receive Date:	20150902
Handler Name: CON EDISON	
Federal Waste Generator Description:	Small Quantity Generator
State District Owner:	Ny
Large Quantity Handler of Universal Waste:	No
Recognized Trader Importer:	No
Recognized Trader Exporter:	No
Spent Lead Acid Battery Importer:	No
Spent Lead Acid Battery Exporter:	No
Current Record:	No
Non Storage Recycler Activity:	Not reported
Electronic Manifest Broker:	Not reported

Receive Date:	20150902
Handler Name: CON EDISON	
Federal Waste Generator Description:	Not a generator, verified
State District Owner:	Ny
Large Quantity Handler of Universal Waste:	No
Recognized Trader Importer:	No
Recognized Trader Exporter:	No
Spent Lead Acid Battery Importer:	No
Spent Lead Acid Battery Exporter:	No
Current Record:	Yes
Non Storage Recycler Activity:	Not reported
Electronic Manifest Broker:	Not reported

List of NAICS Codes and Descriptions:

NAICS Codes:	No NAICS Codes Found

CON EDISON (Continued) **1019907386**

Facility Has Received Notices of Violations:
Violations: No Violations Found

Evaluation Action Summary:
Evaluations: No Evaluations Found

AQ1060 **CON ED** **NY MANIFEST** **S119077551**
South **268 BOWERY** **N/A**
1/8-1/4 **NEW YORK, NY 10012**
0.237 mi.
1253 ft. **Site 11 of 17 in cluster AQ**

Relative:
Higher

Actual:
43 ft.

NY MANIFEST:

EPA ID:	NYP004833501
Country:	USA
Name:	Con Ed
Address:	268 BOWERY
Address 2:	Not reported
City,State,Zip:	NEW YORK, NY 10012
Zip 4:	Not reported
Location Address 1:	FRONT OF 268 AND BOWERY ST
Location Address 2:	SB 26781
Location City,State,Zip:	NEW YORK, NY 10012
Location Zip 4:	Not reported
Facility Status:	Not reported
Total Tanks:	Not reported
Code:	BP

Mailing:

Mailing Name:	Con Ed
Mailing Contact:	Tom Teeling
Mailing Address 1:	4 IRVING PLACE - 15TH FLOOR
Mailing Address 2:	Not reported
Mailing City,State,Zip:	NEW YORK, NY 10003
Mailing Zip 4:	Not reported
Mailing Country:	USA
Mailing Phone:	2124603770

Manifest Data:

Document ID:	Not reported
Manifest Status:	Not reported
Trans1 State ID:	NJD003812047
Year:	2018
Trans2 State ID:	Not reported
Generator Ship Date:	09/02/2015
Trans1 Recv Date:	09/02/2015
Trans2 Recv Date:	Not reported
TSD Site Recv Date:	09/04/2015
Part A Recv Date:	Not reported
Part B Recv Date:	Not reported
Generator EPA ID:	NYP004833501
Trans1 EPA ID:	Not reported
Trans2 EPA ID:	Not reported
TSDF ID 1:	NJD991291105
TSDF ID 2:	Not reported
Manifest Tracking Number:	002612974GBF

CON ED (Continued) **S119077551**

Import Indicator:	N
Export Indicator:	N
Discr Quantity Indicator:	N
Discr Type Indicator:	N
Discr Residue Indicator:	N
Discr Partial Reject Indicator:	N
Discr Full Reject Indicator:	N
Manifest Ref Number:	Not reported
Alt Facility RCRA ID:	Not reported
Alt Facility Sign Date:	Not reported
MGMT Method Type Code:	H110
Waste Code a:	Lead
Waste Code b:	Not reported
Waste Code c:	Not reported
Waste Code e:	Not reported
Waste Code f:	Not reported
Waste Code g:	Not reported
Waste Code 1:	Not reported
Waste Code 2:	Not reported
Waste Code 3:	Not reported
Waste Code 4:	Not reported
Waste Code 5:	Not reported
Waste Code 6:	Not reported
Quantity:	300
Units:	Pounds
Number of Containers:	1
Container Type:	Cargo tanks (tank trucks)
Handling Method:	Treat
Specific Gravity:	1

AQ1061 **CON EDISON** **NJ MANIFEST** **S120670356**
South **268 BOWERY** **N/A**
1/8-1/4 **NEW YORK, NY 10012**
0.237 mi.
1253 ft. **Site 12 of 17 in cluster AQ**

Relative:
Higher

Actual:
43 ft.

NJ MANIFEST:

EPA ID:	NYP004766481
Name:	CON EDISON
Address:	268 BOWERY
City,State,Zip:	NEW YORK, NY 10012
County:	Not reported
Mailing Address:	IRVING PL 15TH FL NE
Mailing City,State,Zip:	NEW YORK, NY 10003
Telephone:	Not reported
Emergency Telephone:	Not reported
Contact:	THOMAS TEELING
Comments:	Not reported
SIC Code:	Not reported
County:	NY061
Municipal:	Not reported
Previous EPAID:	Not reported
Generator Flag:	Not reported
Transporter Flag:	Not reported
TSDF Flag:	Not reported
Name Change:	Not reported
Date Change:	Not reported

CON EDISON (Continued) **S120670356**

Manifest Data:

EPA ID:	NYP004766481
Manifest Number:	002611737GBF
Date Shipped:	4/10/2015
TSDF EPA ID:	NJD991291105
Transporter EPA ID:	NJD003812047
Transporter 2 EPA ID:	Not reported
Transporter 3 EPA ID:	Not reported
Transporter 4 EPA ID:	Not reported
Transporter 5 EPA ID:	Not reported
Transporter 6 EPA ID:	Not reported
Transporter 7 EPA ID:	Not reported
Transporter 8 EPA ID:	Not reported
Transporter 9 EPA ID:	Not reported
Transporter 10 EPA ID:	Not reported
Date Trans1 Transported Waste:	Not reported
Date Trans2 Transported Waste:	Not reported
Date Trans3 Transported Waste:	Not reported
Date Trans4 Transported Waste:	Not reported
Date Trans5 Transported Waste:	Not reported
Date Trans6 Transported Waste:	Not reported
Date Trans7 Transported Waste:	Not reported
Date Trans8 Transported Waste:	Not reported
Date Trans9 Transported Waste:	Not reported
Date Trans10 Transported Waste:	Not reported
Date TSDF Received Waste:	Not reported
TSDF EPA Facility Name:	Not reported
QTY Units:	Not reported
Transporter SEQ ID:	Not reported
Transporter-1 Date:	Not reported
Waste SEQ ID:	Not reported
Waste Type Code 2:	Not reported
Waste Type Code 3:	Not reported
Waste Type Code 4:	Not reported
Waste Type Code 5:	Not reported
Waste Type Code 6:	Not reported
Date Accepted:	Not reported
Manifest Discrepancy Type:	Not reported
Data Entry Number:	Not reported
Was Load Rejected:	Not reported
Reason Load Was Rejected:	Not reported

AQ1062 **CON EDISON** **RCRA NonGen / NLR** **1019901828**
South **268 BOWERY** **FINDS** **NYP004766481**
1/8-1/4 **NEW YORK, NY 10012** **ECHO**
0.237 mi.
1253 ft. **Site 13 of 17 in cluster AQ**

Relative:
Higher

Actual:
43 ft.

RCRA Listings:

Date Form Received by Agency:	20150410
Handler Name:	Con Edison
Handler Address:	Bowery
Handler City,State,Zip:	NEW YORK, NY 10012
EPA ID:	NYP004766481
Contact Name:	THOMAS TEELING
Contact Address:	Not reported

CON EDISON (Continued) **1019901828**

Contact City,State,Zip:		Not reported
Contact Telephone:		212-460-3770
Contact Fax:		Not reported
Contact Email:		Not reported
Contact Title:		Not reported
EPA Region:		02
Land Type:		Private
Federal Waste Generator Description:		Not a generator, verified
Non-Notifier:		Not reported
Biennial Report Cycle:		Not reported
Accessibility:		Not reported
Active Site Indicator:		Not reported
State District Owner:		Ny
State District:		NYSDEC R2
Mailing Address:		IRVING PL 15TH FL NE
Mailing City,State,Zip:		NEW YORK, NY 10003
Owner Name:	Not reported	
Owner Type:		Not reported
Operator Name:	Not reported	
Operator Type:		Not reported
Short-Term Generator Activity:		No
Importer Activity:		No
Mixed Waste Generator:		No
Transporter Activity:		No
Transfer Facility Activity:		No
Recycler Activity with Storage:		No
Small Quantity On-Site Burner Exemption:		No
Smelting Melting and Refining Furnace Exemption:		No
Underground Injection Control:		No
Off-Site Waste Receipt:		No
Universal Waste Indicator:		No
Universal Waste Destination Facility:		No
Federal Universal Waste:		No
Active Site State-Reg Handler:		---
Federal Facility Indicator:		Not reported
Hazardous Secondary Material Indicator:		N
Sub-Part K Indicator:		Not reported
2018 GPRA Permit Baseline:		Not on the Baseline
2018 GPRA Renewals Baseline:		Not on the Baseline
202 GPRA Corrective Action Baseline:		No
Subject to Corrective Action Universe:		No
Non-TSDFs Where RCRA CA has Been Imposed Universe:		No
Corrective Action Priority Ranking:		No NCAPS ranking
Environmental Control Indicator:		No
Institutional Control Indicator:		No
Human Exposure Controls Indicator:		N/A
Groundwater Controls Indicator:		N/A
Significant Non-Complier Universe:		No
Unaddressed Significant Non-Complier Universe:		No
Addressed Significant Non-Complier Universe:		No
Significant Non-Complier With a Compliance Schedule Universe:		No
Financial Assurance Required:		Not reported
Handler Date of Last Change:		20160909
Recognized Trader-Importer:		No
Recognized Trader-Exporter:		No
Importer of Spent Lead Acid Batteries:		No
Exporter of Spent Lead Acid Batteries:		No

CON EDISON (Continued) **1019901828**

Recycler Activity Without Storage: No
Manifest Broker: No
Sub-Part P Indicator: No

Historic Generators:
Receive Date: 20150410
Handler Name: CON EDISON
Federal Waste Generator Description: Small Quantity Generator
State District Owner: Ny
Large Quantity Handler of Universal Waste: No
Recognized Trader Importer: No
Recognized Trader Exporter: No
Spent Lead Acid Battery Importer: No
Spent Lead Acid Battery Exporter: No
Current Record: No
Non Storage Recycler Activity: Not reported
Electronic Manifest Broker: Not reported

Receive Date: 20150410
Handler Name: CON EDISON
Federal Waste Generator Description: Not a generator, verified
State District Owner: Ny
Large Quantity Handler of Universal Waste: No
Recognized Trader Importer: No
Recognized Trader Exporter: No
Spent Lead Acid Battery Importer: No
Spent Lead Acid Battery Exporter: No
Current Record: Yes
Non Storage Recycler Activity: Not reported
Electronic Manifest Broker: Not reported

List of NAICS Codes and Descriptions:
NAICS Codes: No NAICS Codes Found

Facility Has Received Notices of Violations:
Violations: No Violations Found

Evaluation Action Summary:
Evaluations: No Evaluations Found

FINDS:
Registry ID: 110069661887

Click Here for FRS Facility Detail Report:

Environmental Interest/Information System:
The Resource Conservation and Recovery Act Information System (RCRAInfo) is EPA's comprehensive information system in support of the Resource Conservation and Recovery Act (RCRA) of 1976 and the Hazardous and Solid Waste Amendments (HSWA) of 1984. It tracks many types of information about generators, transporters, treaters, storers, and disposers of hazardous waste.

CON EDISON (Continued) **1019901828**

Click this hyperlink while viewing on your computer to access additional FINDS: detail in the EDR Site Report.

ECHO:
Envid: 1019901828
Registry ID: 110069661887

DFR URL:
Name: CON EDISON
Address: 268 BOWERY
City,State,Zip: NEW YORK, NY 10012

AQ1063 **CON EDISON** **NY MANIFEST** **S119074359**
South **268 BOWERY** **N/A**
1/8-1/4 **NEW YORK, NY 10012**
0.237 mi.
1253 ft. **Site 14 of 17 in cluster AQ**

Relative:
Higher

Actual:
43 ft.

NY MANIFEST:
EPA ID: NYP004766481
Country: USA
Name: Con Edison
Address: 268 BOWERY
Address 2: Not reported
City,State,Zip: NEW YORK, NY 10012
Zip 4: Not reported
Location Address 1: F/O 268 BOWERY
Location Address 2: SB 26781
Location City,State,Zip: NEW YORK, NY 10012
Location Zip 4: Not reported
Facility Status: Not reported
Total Tanks: Not reported
Code: BP

Mailing:
Mailing Name: Con Edison
Mailing Contact: Tom Teeling
Mailing Address 1: 4 IRVING PLACE - 15TH FLOOR
Mailing Address 2: Not reported
Mailing City,State,Zip: NEW YORK, NY 10003
Mailing Zip 4: Not reported
Mailing Country: USA
Mailing Phone: Not reported

Manifest Data:
Document ID: Not reported
Manifest Status: Not reported
Trans1 State ID: NJD003812047
Year: 2018
Trans2 State ID: Not reported
Generator Ship Date: 04/10/2015
Trans1 Recv Date: 04/10/2015
Trans2 Recv Date: Not reported
TSD Site Recv Date: 04/14/2015
Part A Recv Date: Not reported
Part B Recv Date: Not reported
Generator EPA ID: NYP004766481

CON EDISON (Continued) **S119074359**

Trans1 EPA ID:	Not reported
Trans2 EPA ID:	Not reported
TSDF ID 1:	NJD991291105
TSDF ID 2:	Not reported
Manifest Tracking Number:	002611737GBF
Import Indicator:	N
Export Indicator:	N
Discr Quantity Indicator:	N
Discr Type Indicator:	N
Discr Residue Indicator:	N
Discr Partial Reject Indicator:	N
Discr Full Reject Indicator:	N
Manifest Ref Number:	Not reported
Alt Facility RCRA ID:	Not reported
Alt Facility Sign Date:	Not reported
MGMT Method Type Code:	H110
Waste Code a:	Lead
Waste Code b:	Not reported
Waste Code c:	Not reported
Waste Code e:	Not reported
Waste Code f:	Not reported
Waste Code g:	Not reported
Waste Code 1:	Not reported
Waste Code 2:	Not reported
Waste Code 3:	Not reported
Waste Code 4:	Not reported
Waste Code 5:	Not reported
Waste Code 6:	Not reported
Quantity:	500
Units:	Pounds
Number of Containers:	1
Container Type:	Cargo tanks (tank trucks)
Handling Method:	Treat
Specific Gravity:	1

AQ1064 **CON EDISON** **NJ MANIFEST** **S120676253**
South **268 BOWERY** **N/A**
1/8-1/4 **NEW YORK, NY 10012**
0.237 mi.
1253 ft. **Site 15 of 17 in cluster AQ**

Relative: **Higher**
Actual: **43 ft.**

NJ MANIFEST:

EPA ID:	NYP004833501
Name:	CON EDISON
Address:	268 BOWERY
City,State,Zip:	NEW YORK, NY 10012
County:	Not reported
Mailing Address:	IRVING PL 15TH FL NE
Mailing City,State,Zip:	NEW YORK, NY 10003
Telephone:	Not reported
Emergency Telephone:	Not reported
Contact:	THOMAS TEELING
Comments:	Not reported
SIC Code:	Not reported
County:	NY061
Municipal:	Not reported
Previous EPAID:	Not reported

CON EDISON (Continued) **S120676253**

Generator Flag:	Not reported
Transporter Flag:	Not reported
TSDF Flag:	Not reported
Name Change:	Not reported
Date Change:	Not reported

Manifest Data:

EPA ID:	NYP004833501
Manifest Number:	002612974GBF
Date Shipped:	9/2/2015
TSDF EPA ID:	NJD991291105
Transporter EPA ID:	NJD003812047
Transporter 2 EPA ID:	Not reported
Transporter 3 EPA ID:	Not reported
Transporter 4 EPA ID:	Not reported
Transporter 5 EPA ID:	Not reported
Transporter 6 EPA ID:	Not reported
Transporter 7 EPA ID:	Not reported
Transporter 8 EPA ID:	Not reported
Transporter 9 EPA ID:	Not reported
Transporter 10 EPA ID:	Not reported
Date Trans1 Transported Waste:	Not reported
Date Trans2 Transported Waste:	Not reported
Date Trans3 Transported Waste:	Not reported
Date Trans4 Transported Waste:	Not reported
Date Trans5 Transported Waste:	Not reported
Date Trans6 Transported Waste:	Not reported
Date Trans7 Transported Waste:	Not reported
Date Trans8 Transported Waste:	Not reported
Date Trans9 Transported Waste:	Not reported
Date Trans10 Transported Waste:	Not reported
Date TSDF Received Waste:	Not reported
TSDF EPA Facility Name:	Not reported
QTY Units:	Not reported
Transporter SEQ ID:	Not reported
Transporter-1 Date:	Not reported
Waste SEQ ID:	Not reported
Waste Type Code 2:	Not reported
Waste Type Code 3:	Not reported
Waste Type Code 4:	Not reported
Waste Type Code 5:	Not reported
Waste Type Code 6:	Not reported
Date Accepted:	Not reported
Manifest Discrepancy Type:	Not reported
Data Entry Number:	Not reported
Was Load Rejected:	Not reported
Reason Load Was Rejected:	Not reported

AZ1065 **CON EDISON** **RCRA NonGen / NLR** **1019325459**
ENE **E 7TH ST & 2ND AVE** **NYP004828507**
1/8-1/4 **NEW YORK, NY 10001**
0.237 mi.
1253 ft. **Site 20 of 24 in cluster AZ**

Relative: **Lower**
Actual: **33 ft.**

RCRA Listings:

Date Form Received by Agency:	20150823
Handler Name:	Con Edison
Handler Address:	E 7th St & 2nd Ave
Handler City,State,Zip:	NEW YORK, NY 10001
EPA ID:	NYP004828507
Contact Name:	THOMAS TEELING
Contact Address:	Not reported
Contact City,State,Zip:	Not reported
Contact Telephone:	212-460-3770
Contact Fax:	Not reported
Contact Email:	Not reported
Contact Title:	Not reported
EPA Region:	02
Land Type:	Private
Federal Waste Generator Description:	Not a generator, verified
Non-Notifier:	Not reported
Biennial Report Cycle:	Not reported
Accessibility:	Not reported
Active Site Indicator:	Not reported
State District Owner:	Ny
State District:	NYSDEC R2
Mailing Address:	IRVING PL 15TH FL NE
Mailing City,State,Zip:	NEW YORK, NY 10003
Owner Name: Not reported	
Owner Type:	Not reported
Operator Name: Not reported	
Operator Type:	Not reported
Short-Term Generator Activity:	No
Importer Activity:	No
Mixed Waste Generator:	No
Transporter Activity:	No
Transfer Facility Activity:	No
Recycler Activity with Storage:	No
Small Quantity On-Site Burner Exemption:	No
Smelting Melting and Refining Furnace Exemption:	No
Underground Injection Control:	No
Off-Site Waste Receipt:	No
Universal Waste Indicator:	No
Universal Waste Destination Facility:	No
Federal Universal Waste:	No
Active Site State-Reg Handler:	---
Federal Facility Indicator:	Not reported
Hazardous Secondary Material Indicator:	N
Sub-Part K Indicator:	Not reported
2018 GPRA Permit Baseline:	Not on the Baseline
2018 GPRA Renewals Baseline:	Not on the Baseline
202 GPRA Corrective Action Baseline:	No
Subject to Corrective Action Universe:	No
Non-TSDFs Where RCRA CA has Been Imposed Universe:	No
Corrective Action Priority Ranking:	No NCAPS ranking
Environmental Control Indicator:	No
Institutional Control Indicator:	No

CON EDISON (Continued) **1019325459**

Human Exposure Controls Indicator:	N/A
Groundwater Controls Indicator:	N/A
Significant Non-Complier Universe:	No
Unaddressed Significant Non-Complier Universe:	No
Addressed Significant Non-Complier Universe:	No
Significant Non-Complier With a Compliance Schedule Universe:	No
Financial Assurance Required:	Not reported
Handler Date of Last Change:	20160909
Recognized Trader-Importer:	No
Recognized Trader-Exporter:	No
Importer of Spent Lead Acid Batteries:	No
Exporter of Spent Lead Acid Batteries:	No
Recycler Activity Without Storage:	No
Manifest Broker:	No
Sub-Part P Indicator:	No

Biennial: List of Years
Year: 2015

Click Here for Biennial Reporting System Data:

Hazardous Waste Summary:
Waste Code: D008
Waste Description: Lead

Handler - Owner Operator:

Owner/Operator Indicator:	Owner
Owner/Operator Name:	CONSOLIDATED EDISON COMPANY OF NY, INC.
Legal Status:	Private
Date Became Current:	20150823
Date Ended Current:	Not reported
Owner/Operator Address:	4 IRVING PLACE
Owner/Operator City,State,Zip:	NEW YORK, NY 10003
Owner/Operator Telephone:	Not reported
Owner/Operator Telephone Ext:	Not reported
Owner/Operator Fax:	Not reported
Owner/Operator Email:	Not reported

Owner/Operator Indicator:	Operator
Owner/Operator Name:	CONSOLIDATED EDISON COMPANY OF NY, INC.
Legal Status:	Private
Date Became Current:	20150823
Date Ended Current:	Not reported
Owner/Operator Address:	4 IRVING PLACE
Owner/Operator City,State,Zip:	NEW YORK, NY 10003
Owner/Operator Telephone:	Not reported
Owner/Operator Telephone Ext:	Not reported
Owner/Operator Fax:	Not reported
Owner/Operator Email:	Not reported

Historic Generators:

Receive Date:	20160226
Handler Name:	CON EDISON - MANHOLE 53987
Federal Waste Generator Description:	Large Quantity Generator
State District Owner:	Ny

CON EDISON (Continued) **1019325459**

Large Quantity Handler of Universal Waste:	No
Recognized Trader Importer:	No
Recognized Trader Exporter:	No
Spent Lead Acid Battery Importer:	No
Spent Lead Acid Battery Exporter:	No
Current Record:	No
Non Storage Recycler Activity:	Not reported
Electronic Manifest Broker:	Not reported

Receive Date:	20150823
Handler Name: CON EDISON	
Federal Waste Generator Description:	Large Quantity Generator
State District Owner:	Ny
Large Quantity Handler of Universal Waste:	No
Recognized Trader Importer:	No
Recognized Trader Exporter:	No
Spent Lead Acid Battery Importer:	No
Spent Lead Acid Battery Exporter:	No
Current Record:	No
Non Storage Recycler Activity:	Not reported
Electronic Manifest Broker:	Not reported

Receive Date:	20150823
Handler Name: CON EDISON	
Federal Waste Generator Description:	Not a generator, verified
State District Owner:	Ny
Large Quantity Handler of Universal Waste:	No
Recognized Trader Importer:	No
Recognized Trader Exporter:	No
Spent Lead Acid Battery Importer:	No
Spent Lead Acid Battery Exporter:	No
Current Record:	Yes
Non Storage Recycler Activity:	Not reported
Electronic Manifest Broker:	Not reported

List of NAICS Codes and Descriptions:

NAICS Code:	221122
NAICS Description:	Electric Power Distribution

Facility Has Received Notices of Violations:

Violations:	No Violations Found

Evaluation Action Summary:

Evaluations:	No Evaluations Found

AZ1066 **CON EDISON - MANHATTAN** **E MANIFEST** **1031616657**
ENE **EAST 2 AVE & 7TH ST** **N/A**
1/8-1/4 **NEW YORK, NY 10009**
0.237 mi.
1253 ft. **Site 21 of 24 in cluster AZ**

Relative: **Lower**

Actual: **33 ft.**

E MANIFEST:

Manifest Tracking Number:	015739390FLE
Last Updated Date:	20210719
Shipped Date:	20210708

CON EDISON - MANHATTAN (Continued) **1031616657**

Received Date:	20210709
Manifest Status:	Signed
Submission Type:	DataImage5Copy
Origin Type:	Service
Generator EPA ID:	NYR000114579
Generator Name:	Con Edison - Manhattan
Generator Location Street Number:	Not reported
Generator Location Street 1:	EAST 2 AVE & 7TH ST
Generator Location Street 2:	Not reported
Generator Location City:	NEW YORK
Generator Location State:	NY
Generator Location Zip:	10009
Generator Mail Street Number:	Not reported
Generator Mail Street 1:	116 Skyline Drive
Generator Mail Street 2:	Not reported
Generator Mail City:	South Plainfield
Generator Mail Zip:	07080
Generator Mail State:	NJ
Generator Contact Company Name:	Not reported
Designated Facility EPA ID:	NJD991291105
Designated Facility Name:	Clean Earth Of North Jersey
Designated Facility Mail Street Number:	105
Designated Facility Mail Street 1:	Not reported
Designated Facility Mail Street 2:	JACOBUS AVE
Designated Facility Mail City:	KEARNY
Designated Facility Mail Zip:	07032
Designated Facility Mail State:	NJ
Designated Facility Location Street Number:	105
Designated Facility Location Street 1:	JACOBUS AVE
Designated Facility Location Street 2:	Not reported
Designated Facility Location City:	KEARNY
Designated Facility Location Zip:	07032
Designated Facility Location State:	NJ
Designated Facility Contact Company Name:	Not reported
Manifest Residue Indicator:	N
Rejection Indicator:	N

Transporter:

Manifest Tracking Number:	015739390FLE
Transporter Line Number:	1
Transporter EPA ID:	MAD039322250
Transporter Name:	Clean Harbors Environmental Services Inc

Waste Line:

Manifest Tracking Number:	015739390FLE
Waste Line Number:	1
U.S. DOT Hazardous Indicator:	Y
U.S. DOT ID Number:	NA3082
U.S. DOT Description:	Na3082, Hazardous Waste, Liquid N.O.S., 9, Pg Iii, Rq
Non-Hazardous Waste Description:	Not reported
Number of Containers:	1
Container Type Code:	TT
Container Type Description:	Cargo tanks (tank trucks)
Waste Quantity:	100
Quantity Unit of Measure Code:	P
Quantity Unit of Measure Description:	Pounds

CON EDISON - MANHATTAN (Continued) **1031616657**

Waste Quantity, in Tons:	0.05
Acute Waste Quantity, in Tons:	0
Non-Acute Waste Quantity, in Tons:	0.05
Waste Quantity, in Kilograms:	45.3515
Acute Waste Quantity, in Kilograms:	0
Non-Acute Waste Quantity, in Kilorgrams:	45.3515
Management Method Code:	H110
Management Method Description:	STABILIZATION
Waste Residue Indicator:	N
Quantity Discrepancy Indicator:	Y
Waste Type Discrepancy Indicator:	N
Waste Density:	Not reported
Waste Density Unit of Measure Code:	Not reported
Waste Density Unit of Measure Description:	Not reported
Form Code:	Not reported
Form Code Description:	Not reported
Source Code:	Not reported
Source Code Description:	Not reported
Waste Minimization Code:	Not reported
Waste Minimization Code Description:	Not reported
Consent Number:	Not reported
EPA Waste Indicator:	Y
Federal Waste Codes:	D008
Quantity Haz Kg:	45.3515
Quantity Haz Tons:	0.05
Quantity Non Haz Kg:	0
Quantity Non Haz Tons:	0
State Waste Codes:	NY-T

AZ1067 **CON EDISON** **NJ MANIFEST** **S120675783**
ENE **EAST 7TH ST & 2ND AVE** **N/A**
1/8-1/4 **NEW YORK, NY 10001**
0.237 mi.
1253 ft. **Site 22 of 24 in cluster AZ**

Relative: **Lower**
Actual: **33 ft.**

NJ MANIFEST:

EPA ID:	NYP004828507
Name:	CON EDISON
Address:	EAST 7TH ST & 2ND AVE
City,State,Zip:	NEW YORK, NY 10001
County:	Not reported
Mailing Address:	IRVING PL 15TH FL NE
Mailing City,State,Zip:	NEW YORK, NY 10003
Telephone:	Not reported
Emergency Telephone:	Not reported
Contact:	THERESA BURKARD
Comments:	Not reported
SIC Code:	Not reported
County:	NY061
Municipal:	Not reported
Previous EPAID:	Not reported
Generator Flag:	Not reported
Transporter Flag:	Not reported
TSDF Flag:	Not reported
Name Change:	Not reported
Date Change:	Not reported

Manifest Data:

CON EDISON (Continued) **S120675783**

EPA ID:	NYP004828507
Manifest Number:	002612777GBF
Date Shipped:	8/23/2015
TSDF EPA ID:	NJD991291105
Transporter EPA ID:	NJD003812047
Transporter 2 EPA ID:	Not reported
Transporter 3 EPA ID:	Not reported
Transporter 4 EPA ID:	Not reported
Transporter 5 EPA ID:	Not reported
Transporter 6 EPA ID:	Not reported
Transporter 7 EPA ID:	Not reported
Transporter 8 EPA ID:	Not reported
Transporter 9 EPA ID:	Not reported
Transporter 10 EPA ID:	Not reported
Date Trans1 Transported Waste:	Not reported
Date Trans2 Transported Waste:	Not reported
Date Trans3 Transported Waste:	Not reported
Date Trans4 Transported Waste:	Not reported
Date Trans5 Transported Waste:	Not reported
Date Trans6 Transported Waste:	Not reported
Date Trans7 Transported Waste:	Not reported
Date Trans8 Transported Waste:	Not reported
Date Trans9 Transported Waste:	Not reported
Date Trans10 Transported Waste:	Not reported
Date TSDF Received Waste:	Not reported
TSDF EPA Facility Name:	Not reported
QTY Units:	Not reported
Transporter SEQ ID:	Not reported
Transporter-1 Date:	Not reported
Waste SEQ ID:	Not reported
Waste Type Code 2:	Not reported
Waste Type Code 3:	Not reported
Waste Type Code 4:	Not reported
Waste Type Code 5:	Not reported
Waste Type Code 6:	Not reported
Date Accepted:	Not reported
Manifest Discrepancy Type:	Not reported
Data Entry Number:	Not reported
Was Load Rejected:	Not reported
Reason Load Was Rejected:	Not reported

AZ1068 **CON ED** **NY MANIFEST** **S118563477**
ENE **E 7TH ST & 2ND AVE** **N/A**
1/8-1/4 **NEW YORK, NY 10001**
0.237 mi.
1253 ft. **Site 23 of 24 in cluster AZ**

Relative: NY MANIFEST:
Lower

EPA ID:	NYP004828507
Country:	USA
Name:	Con Ed
Address:	E 7TH ST & 2ND AVE
Address 2:	Not reported
City,State,Zip:	NEW YORK, NY 10001
Zip 4:	Not reported
Location Address 1:	EAST 7TH ST & 2ND AVE
Location Address 2:	Not reported

Actual:
33 ft.

CON ED (Continued) **S118563477**

Location City,State,Zip: NEW YORK, NY 10001
Location Zip 4: Not reported
Facility Status: Not reported
Total Tanks: Not reported
Code: BP

Mailing:
Mailing Name: Con Ed
Mailing Contact: Theresa Burkard
Mailing Address 1: 4 IRVING PL 15TH FL NE
Mailing Address 2: Not reported
Mailing City,State,Zip: NEW YORK, NY 10003
Mailing Zip 4: Not reported
Mailing Country: USA
Mailing Phone: 2124602262

AQ1069 **250 ELIZABETH STREET** **NY AST** **A100291932**
South **250 ELIZABETH STREET** **N/A**
1/8-1/4 **NEW YORK, NY 10012**
0.237 mi.
1254 ft. **Site 16 of 17 in cluster AQ**

Relative:
Higher

Actual:
43 ft.

AST:
Name: 250 ELIZABETH STREET
Address: 250 ELIZABETH STREET
City,State,Zip: NEW YORK, NY 10012
Region: STATE
DEC Region: 2
Site Status: Active
Facility Id: 2-607344
Program Type: PBS
UTM X: 584985.04453
UTM Y: 4508561.16474
Expiration Date: 07/21/2029
Site Type: Apartment Building/Office Building

Affiliation Records:
Site Id: 29197
Affiliation Type: Facility Owner
Company Name: 250-252 ELIZABETH STREET PARTNERSHIP
Contact Type: AGENT
Contact Name: MAGDALENA KOSZ
Address1: 250 WEST 57TH STREET, SUITE 720
Address2: Not reported
City: NEW YORK
State: NY
Zip Code: 10107
Country Code: 001
Phone: (212) 541-4477
EMail: MKOSZ@AJCLARKENYC.COM
Fax Number: Not reported
Modified By: ACDANIEL
Date Last Modified: 2024-06-12

Site Id: 29197
Affiliation Type: Facility Operator
Company Name: 250-352 ELIZABETH STREET PARTNERSHIP
Contact Type: Not reported

250 ELIZABETH STREET (Continued) **A100291932**

Contact Name:	CARLOS MEIJA
Address1:	Not reported
Address2:	Not reported
City:	Not reported
State:	NN
Zip Code:	Not reported
Country Code:	001
Phone:	(212) 541-4477
EMail:	Not reported
Fax Number:	Not reported
Modified By:	ACDANIEL
Date Last Modified:	2024-06-12

Site Id:	29197
Affiliation Type:	Emergency Contact
Company Name:	250-352 ELIZABETH STREET PARTNERSHIP
Contact Type:	Not reported
Contact Name:	CARLOS MEIJA
Address1:	Not reported
Address2:	Not reported
City:	Not reported
State:	NN
Zip Code:	Not reported
Country Code:	001
Phone:	(212) 541-4477
EMail:	Not reported
Fax Number:	Not reported
Modified By:	ACDANIEL
Date Last Modified:	2024-06-12

Site Id:	29197
Affiliation Type:	Mail Contact
Company Name:	AJ CLARKE REAL ESTATE CORP.
Contact Type:	AGENT
Contact Name:	MAGDALENA KOSZ
Address1:	250 WEST 57TH STREET
Address2:	SUITE 720
City:	NEW YORK
State:	NY
Zip Code:	10107
Country Code:	001
Phone:	(212) 541-4477
EMail:	MKOSZ@AJCLARKENYC.COM
Fax Number:	Not reported
Modified By:	ACDANIEL
Date Last Modified:	2024-06-12

Tank Info:

Tank Number:	001
Tank Id:	62795
Material Code:	0001
Common Name of Substance:	#2 Fuel Oil (On-Site Consumption)

Equipment Records:

B00 - Tank External Protection - None

250 ELIZABETH STREET (Continued) **A100291932**

F00 - Pipe External Protection - None
A00 - Tank Internal Protection - None
D01 - Pipe Type - Steel/Carbon Steel/Iron
E00 - Piping Secondary Containment - None
H00 - Tank Leak Detection - None
I01 - Overfill - Float Vent Valve
K00 - Spill Prevention - None
G00 - Tank Secondary Containment - None
J02 - Dispenser - Suction Dispenser
L00 - Piping Leak Detection - None
C01 - Pipe Location - Aboveground

Tank Location:	Aboveground - contact with soil.... Tank bottom rests on soil, allowing no visual inspection.
Tank Type:	Steel/Carbon Steel/Iron
Tank Status:	In Service
Pipe Model:	Not reported
Install Date:	03/29/1993
Capacity Gallons:	1500
Tightness Test Method:	NN
Date Test:	Not reported
Next Test Date:	Not reported
Date Tank Closed:	Not reported
Register:	True
Modified By:	ACDANIEL
Last Modified:	06/12/2024
Material Name:	#2 fuel oil (on-site consumption)

AU1070 **CON ED - EXTERIOR ST STORAGE YARD** **E MANIFEST** **1031609209**
North **MERCER & E 8TH ST** **N/A**
1/8-1/4 **NEW YORK, NY 00000**
0.237 mi.
1254 ft. **Site 4 of 9 in cluster AU**

Relative: **Lower**

Actual: **36 ft.**

E MANIFEST:

Manifest Tracking Number:	006552693GBF
Last Updated Date:	20200514
Shipped Date:	20200504
Received Date:	20200505
Manifest Status:	Signed
Submission Type:	DataImage5Copy
Origin Type:	Web
Generator EPA ID:	NYR000114579
Generator Name:	Con Ed - Exterior St Storage Yard
Generator Location Street Number:	Not reported
Generator Location Street 1:	MERCER & E 8TH ST
Generator Location Street 2:	Not reported
Generator Location City:	NEW YORK
Generator Location State:	NY
Generator Location Zip:	00000
Generator Mail Street Number:	1610
Generator Mail Street 1:	MATTHEWS AVE
Generator Mail Street 2:	Not reported
Generator Mail City:	BRONX
Generator Mail Zip:	10462
Generator Mail State:	NY
Generator Contact Company Name:	Not reported
Designated Facility EPA ID:	NJD991291105
Designated Facility Name:	Not reported

CON ED - EXTERIOR ST STORAGE YARD (Continued) **1031609209**

Designated Facility Mail Street Number: 105
Designated Facility Mail Street 1: Not reported
Designated Facility Mail Street 2: JACOBUS AVE
Designated Facility Mail City: KEARNY
Designated Facility Mail Zip: 07032
Designated Facility Mail State: NJ
Designated Facility Location Street Number: 105
Designated Facility Location Street 1: JACOBUS AVE
Designated Facility Location Street 2: Not reported
Designated Facility Location City: KEARNY
Designated Facility Location Zip: 07032
Designated Facility Location State: NJ
Designated Facility Contact Company Name: Clean Earth Of North Jersey
Manifest Residue Indicator: N
Rejection Indicator: N

Transporter:
Manifest Tracking Number: 006552693GBF
Transporter Line Number: 1
Transporter EPA ID: NJD003812047
Transporter Name: Acv Environmental Services Inc.

Waste Line:
Manifest Tracking Number: 006552693GBF
Waste Line Number: 1
U.S. DOT Hazardous Indicator: Y
U.S. DOT ID Number: NA3082
U.S. DOT Description: Rq Na3082, Hazardous Waste Liquid Nos (Lead) 9, Pg Iii
Non-Hazardous Waste Description: Not reported
Number of Containers: 1
Container Type Code: TT
Container Type Description: Cargo tanks (tank trucks)
Waste Quantity: 950
Quantity Unit of Measure Code: P
Quantity Unit of Measure Description: Pounds
Waste Quantity, in Tons: 0.475
Acute Waste Quantity, in Tons: 0
Non-Acute Waste Quantity, in Tons: 0.475
Waste Quantity, in Kilograms: 430.83926
Acute Waste Quantity, in Kilograms: 0
Non-Acute Waste Quantity, in Kilorgrams: 430.83926
Management Method Code: H110
Management Method Description: STABILIZATION
Waste Residue Indicator: N
Quantity Discrepancy Indicator: N
Waste Type Discrepancy Indicator: N
Waste Density: Not reported
Waste Density Unit of Measure Code: Not reported
Waste Density Unit of Measure Description: Not reported
Form Code: Not reported
Form Code Description: Not reported
Source Code: Not reported
Source Code Description: Not reported
Waste Minimization Code: Not reported
Waste Minimization Code Description: Not reported
Consent Number: Not reported

CON ED - EXTERIOR ST STORAGE YARD (Continued) **1031609209**

EPA Waste Indicator:	Y
Federal Waste Codes:	D008
Quantity Haz Kg:	430.83926
Quantity Haz Tons:	0.475
Quantity Non Haz Kg:	0
Quantity Non Haz Tons:	0
State Waste Codes:	NY-T

AX1071 **KMART CORPORATION #7777** **RCRA-SQG** **1001124863**
NNE **770 BROADWAY** **E MANIFEST** **NYR000031930**
1/8-1/4 **NEW YORK, NY 10003** **NY MANIFEST**
0.238 mi.
1255 ft. **Site 14 of 23 in cluster AX**

Relative: **Lower**
Actual: **39 ft.**

RCRA Listings:

Date Form Received by Agency:		20080324
Handler Name:		Kmart Corporation #7777
Handler Address:		Broadway
Handler City,State,Zip:		NEW YORK, NY 10003
EPA ID:		NYR000031930
Contact Name:		DAWN A JESS
Contact Address:		BEVERLY RD - B5 348A
Contact City,State,Zip:		HOFFMAN ESTATES, IL 60179
Contact Telephone:		847-286-8616
Contact Fax:		Not reported
Contact Email:		DJESS1@SEARSHC.COM
Contact Title:		Not reported
EPA Region:		02
Land Type:		Private
Federal Waste Generator Description:		Small Quantity Generator
Non-Notifier:		Not reported
Biennial Report Cycle:		Not reported
Accessibility:		Not reported
Active Site Indicator:		Handler Activities
State District Owner:		Ny
State District:		NYSDEC R2
Mailing Address:		BEVERLY RD - B5 348A
Mailing City,State,Zip:		HOFFMAN ESTATES, IL 60179
Owner Name:	Not reported	
Owner Type:		Not reported
Operator Name:	Not reported	
Operator Type:		Not reported
Short-Term Generator Activity:		No
Importer Activity:		No
Mixed Waste Generator:		No
Transporter Activity:		No
Transfer Facility Activity:		No
Recycler Activity with Storage:		No
Small Quantity On-Site Burner Exemption:		No
Smelting Melting and Refining Furnace Exemption:		No
Underground Injection Control:		No
Off-Site Waste Receipt:		No
Universal Waste Indicator:		No
Universal Waste Destination Facility:		No
Federal Universal Waste:		No
Active Site State-Reg Handler:		---
Federal Facility Indicator:		Not reported
Hazardous Secondary Material Indicator:		N

KMART CORPORATION #7777 (Continued) **1001124863**

Sub-Part K Indicator:	Not reported
2018 GPRA Permit Baseline:	Not on the Baseline
2018 GPRA Renewals Baseline:	Not on the Baseline
202 GPRA Corrective Action Baseline:	No
Subject to Corrective Action Universe:	No
Non-TSDFs Where RCRA CA has Been Imposed Universe:	No
Corrective Action Priority Ranking:	No NCAPS ranking
Environmental Control Indicator:	No
Institutional Control Indicator:	No
Human Exposure Controls Indicator:	N/A
Groundwater Controls Indicator:	N/A
Significant Non-Complier Universe:	No
Unaddressed Significant Non-Complier Universe:	No
Addressed Significant Non-Complier Universe:	No
Significant Non-Complier With a Compliance Schedule Universe:	No
Financial Assurance Required:	Not reported
Handler Date of Last Change:	20150414
Recognized Trader-Importer:	No
Recognized Trader-Exporter:	No
Importer of Spent Lead Acid Batteries:	No
Exporter of Spent Lead Acid Batteries:	No
Recycler Activity Without Storage:	No
Manifest Broker:	No
Sub-Part P Indicator:	No

Hazardous Waste Summary:

Waste Code:	D001
Waste Description:	Ignitable Waste
Waste Code:	D002
Waste Description:	Corrosive Waste
Waste Code:	D007
Waste Description:	Chromium
Waste Code:	NONE
Waste Description:	Not Defined

Handler - Owner Operator:

Owner/Operator Indicator:	Operator
Owner/Operator Name: KMART CORPORATION	
Legal Status:	Private
Date Became Current:	19950803
Date Ended Current:	Not reported
Owner/Operator Address:	Not reported
Owner/Operator City,State,Zip:	Not reported
Owner/Operator Telephone:	Not reported
Owner/Operator Telephone Ext:	Not reported
Owner/Operator Fax:	Not reported
Owner/Operator Email:	Not reported
Owner/Operator Indicator:	Owner
Owner/Operator Name: NEW YORK EQUITIES CO - H SPEARS	
Legal Status:	Private
Date Became Current:	Not reported

KMART CORPORATION #7777 (Continued) **1001124863**

Date Ended Current: Not reported
Owner/Operator Address: 60 E 42ND ST
Owner/Operator City,State,Zip: NEW YORK, NY 10116
Owner/Operator Telephone: 212-880-0153
Owner/Operator Telephone Ext: Not reported
Owner/Operator Fax: Not reported
Owner/Operator Email: Not reported

Owner/Operator Indicator: Owner
Owner/Operator Name: 770 BROADWAY CO LLC
Legal Status: Private
Date Became Current: 19950803
Date Ended Current: Not reported
Owner/Operator Address: 888 7TH AVE
Owner/Operator City,State,Zip: NEW YORK, NY 10019
Owner/Operator Telephone: Not reported
Owner/Operator Telephone Ext: Not reported
Owner/Operator Fax: Not reported
Owner/Operator Email: Not reported

Historic Generators:
Receive Date: 19961213
Handler Name: CUSHMAN & WAKEFIELD CO
Federal Waste Generator Description: Not a generator, verified
State District Owner: Ny
Large Quantity Handler of Universal Waste: No
Recognized Trader Importer: No
Recognized Trader Exporter: No
Spent Lead Acid Battery Importer: No
Spent Lead Acid Battery Exporter: No
Current Record: No
Non Storage Recycler Activity: Not reported
Electronic Manifest Broker: Not reported

Receive Date: 20060101
Handler Name: CUSHMAN & WAKEFIELD CO
Federal Waste Generator Description: Not a generator, verified
State District Owner: Ny
Large Quantity Handler of Universal Waste: No
Recognized Trader Importer: No
Recognized Trader Exporter: No
Spent Lead Acid Battery Importer: No
Spent Lead Acid Battery Exporter: No
Current Record: No
Non Storage Recycler Activity: Not reported
Electronic Manifest Broker: Not reported

Receive Date: 20080324
Handler Name: KMART CORPORATION #7777
Federal Waste Generator Description: Small Quantity Generator
State District Owner: Ny
Large Quantity Handler of Universal Waste: No
Recognized Trader Importer: No
Recognized Trader Exporter: No
Spent Lead Acid Battery Importer: No
Spent Lead Acid Battery Exporter: No
Current Record: Yes

KMART CORPORATION #7777 (Continued) **1001124863**

Non Storage Recycler Activity: Not reported
Electronic Manifest Broker: Not reported

Receive Date: 19961113
Handler Name: CUSHMAN & WAKEFIELD CO
Federal Waste Generator Description: Very Small Quantity Generator (formerly Conditionally-Exempt Small Quantity Generator
State District Owner: Ny
Large Quantity Handler of Universal Waste: No
Recognized Trader Importer: No
Recognized Trader Exporter: No
Spent Lead Acid Battery Importer: No
Spent Lead Acid Battery Exporter: No
Current Record: No
Non Storage Recycler Activity: Not reported
Electronic Manifest Broker: Not reported

Receive Date: 20080325
Handler Name: KMART CORPORATION #7777
Federal Waste Generator Description: Small Quantity Generator
State District Owner: Ny
Large Quantity Handler of Universal Waste: No
Recognized Trader Importer: No
Recognized Trader Exporter: No
Spent Lead Acid Battery Importer: No
Spent Lead Acid Battery Exporter: No
Current Record: No
Non Storage Recycler Activity: Not reported
Electronic Manifest Broker: Not reported

List of NAICS Codes and Descriptions:
NAICS Code: 45299
NAICS Description: All Other General Merchandise Stores

Facility Has Received Notices of Violations:
Violations: No Violations Found

Evaluation Action Summary:
Evaluations: No Evaluations Found

E MANIFEST:
Manifest Tracking Number: 013347496FLE
Last Updated Date: 20200106
Shipped Date: 20191023
Received Date: 20191105
Manifest Status: Signed
Submission Type: DataImage5Copy
Origin Type: Service
Generator EPA ID: NYR000031930
Generator Name: Kmart
Generator Location Street Number: Not reported
Generator Location Street 1: 770 BROADWAY
Generator Location Street 2: Not reported
Generator Location City: NEW YORK

KMART CORPORATION #7777 (Continued) **1001124863**

Generator Location State:	NY
Generator Location Zip:	10003
Generator Mail Street Number:	Not reported
Generator Mail Street 1:	770 Broadway
Generator Mail Street 2:	Not reported
Generator Mail City:	New York
Generator Mail Zip:	10003
Generator Mail State:	NY
Generator Contact Company Name:	Not reported
Designated Facility EPA ID:	PAD085690592
Designated Facility Name:	Republic Env Sys Inc
Designated Facility Mail Street Number:	Not reported
Designated Facility Mail Street 1:	Not reported
Designated Facility Mail Street 2:	2869 Sandstone Drive
Designated Facility Mail City:	Hatfield
Designated Facility Mail Zip:	19440
Designated Facility Mail State:	PA
Designated Facility Location Street Number:	Not reported
Designated Facility Location Street 1:	2869 Sandstone Drive
Designated Facility Location Street 2:	Not reported
Designated Facility Location City:	Hatfield
Designated Facility Location Zip:	19440
Designated Facility Location State:	PA
Designated Facility Contact Company Name:	Not reported
Manifest Residue Indicator:	N
Rejection Indicator:	N

Manifest Tracking Number:	013347499FLE
Last Updated Date:	20200106
Shipped Date:	20191023
Received Date:	20191105
Manifest Status:	Signed
Submission Type:	DataImage5Copy
Origin Type:	Service
Generator EPA ID:	NYR000031930
Generator Name:	Kmart
Generator Location Street Number:	Not reported
Generator Location Street 1:	770 BROADWAY
Generator Location Street 2:	Not reported
Generator Location City:	NEW YORK
Generator Location State:	NY
Generator Location Zip:	10003
Generator Mail Street Number:	Not reported
Generator Mail Street 1:	770 Broadway
Generator Mail Street 2:	Not reported
Generator Mail City:	New York
Generator Mail Zip:	10003
Generator Mail State:	NY
Generator Contact Company Name:	Not reported
Designated Facility EPA ID:	PAD085690592
Designated Facility Name:	Republic Env Sys Inc
Designated Facility Mail Street Number:	Not reported
Designated Facility Mail Street 1:	Not reported
Designated Facility Mail Street 2:	2869 Sandstone Drive
Designated Facility Mail City:	Hatfield
Designated Facility Mail Zip:	19440
Designated Facility Mail State:	PA

KMART CORPORATION #7777 (Continued) **1001124863**

Designated Facility Location Street Number:	Not reported
Designated Facility Location Street 1:	2869 Sandstone Drive
Designated Facility Location Street 2:	Not reported
Designated Facility Location City:	Hatfield
Designated Facility Location Zip:	19440
Designated Facility Location State:	PA
Designated Facility Contact Company Name:	Not reported
Manifest Residue Indicator:	N
Rejection Indicator:	N

Manifest Tracking Number:	013390353FLE
Last Updated Date:	20200311
Shipped Date:	20200226
Received Date:	20200306
Manifest Status:	Signed
Submission Type:	DataImage5Copy
Origin Type:	Service
Generator EPA ID:	NYR000031930
Generator Name:	Kmart
Generator Location Street Number:	Not reported
Generator Location Street 1:	770 BROADWAY
Generator Location Street 2:	Not reported
Generator Location City:	NEW YORK
Generator Location State:	NY
Generator Location Zip:	10003
Generator Mail Street Number:	Not reported
Generator Mail Street 1:	770 Broadway
Generator Mail Street 2:	Not reported
Generator Mail City:	New York
Generator Mail Zip:	10003
Generator Mail State:	NY
Generator Contact Company Name:	Not reported
Designated Facility EPA ID:	RID040098352
Designated Facility Name:	Northland Environmental, Llc
Designated Facility Mail Street Number:	Not reported
Designated Facility Mail Street 1:	Not reported
Designated Facility Mail Street 2:	275 Allens Avenue
Designated Facility Mail City:	Providence
Designated Facility Mail Zip:	02905
Designated Facility Mail State:	RI
Designated Facility Location Street Number:	Not reported
Designated Facility Location Street 1:	275 Allens Avenue
Designated Facility Location Street 2:	Not reported
Designated Facility Location City:	Providence
Designated Facility Location Zip:	02905
Designated Facility Location State:	RI
Designated Facility Contact Company Name:	Not reported
Manifest Residue Indicator:	N
Rejection Indicator:	N

Manifest Tracking Number:	012964064FLE
Last Updated Date:	20200107
Shipped Date:	20190730
Received Date:	20190808
Manifest Status:	Signed
Submission Type:	DataImage5Copy
Origin Type:	Service

KMART CORPORATION #7777 (Continued) **1001124863**

Generator EPA ID:	NYR000031930
Generator Name:	Kmart
Generator Location Street Number:	Not reported
Generator Location Street 1:	770 BROADWAY
Generator Location Street 2:	Not reported
Generator Location City:	NEW YORK
Generator Location State:	NY
Generator Location Zip:	10003
Generator Mail Street Number:	Not reported
Generator Mail Street 1:	770 Broadway
Generator Mail Street 2:	Not reported
Generator Mail City:	New York
Generator Mail Zip:	10003
Generator Mail State:	NY
Generator Contact Company Name:	Not reported
Designated Facility EPA ID:	RID040098352
Designated Facility Name:	Northland Environmental, Llc
Designated Facility Mail Street Number:	Not reported
Designated Facility Mail Street 1:	Not reported
Designated Facility Mail Street 2:	275 Allens Avenue
Designated Facility Mail City:	Providence
Designated Facility Mail Zip:	02905
Designated Facility Mail State:	RI
Designated Facility Location Street Number:	Not reported
Designated Facility Location Street 1:	275 Allens Avenue
Designated Facility Location Street 2:	Not reported
Designated Facility Location City:	Providence
Designated Facility Location Zip:	02905
Designated Facility Location State:	RI
Designated Facility Contact Company Name:	Not reported
Manifest Residue Indicator:	N
Rejection Indicator:	N

Manifest Tracking Number:	012964065FLE
Last Updated Date:	20200107
Shipped Date:	20190730
Received Date:	20190808
Manifest Status:	Signed
Submission Type:	DataImage5Copy
Origin Type:	Service
Generator EPA ID:	NYR000031930
Generator Name:	Kmart
Generator Location Street Number:	Not reported
Generator Location Street 1:	770 BROADWAY
Generator Location Street 2:	Not reported
Generator Location City:	NEW YORK
Generator Location State:	NY
Generator Location Zip:	10003
Generator Mail Street Number:	Not reported
Generator Mail Street 1:	770 Broadway
Generator Mail Street 2:	Not reported
Generator Mail City:	New York
Generator Mail Zip:	10003
Generator Mail State:	NY
Generator Contact Company Name:	Not reported
Designated Facility EPA ID:	RID040098352
Designated Facility Name:	Northland Environmental, Llc

KMART CORPORATION #7777 (Continued) **1001124863**

Designated Facility Mail Street Number:	Not reported
Designated Facility Mail Street 1:	Not reported
Designated Facility Mail Street 2:	275 Allens Avenue
Designated Facility Mail City:	Providence
Designated Facility Mail Zip:	02905
Designated Facility Mail State:	RI
Designated Facility Location Street Number:	Not reported
Designated Facility Location Street 1:	275 Allens Avenue
Designated Facility Location Street 2:	Not reported
Designated Facility Location City:	Providence
Designated Facility Location Zip:	02905
Designated Facility Location State:	RI
Designated Facility Contact Company Name:	Not reported
Manifest Residue Indicator:	N
Rejection Indicator:	N

Manifest Tracking Number:	015587711FLE
Last Updated Date:	20210127
Shipped Date:	20210107
Received Date:	20210120
Manifest Status:	Signed
Submission Type:	DataImage5Copy
Origin Type:	Service
Generator EPA ID:	NYR000031930
Generator Name:	Kmart
Generator Location Street Number:	Not reported
Generator Location Street 1:	770 BROADWAY
Generator Location Street 2:	Not reported
Generator Location City:	NEW YORK
Generator Location State:	NY
Generator Location Zip:	10003
Generator Mail Street Number:	Not reported
Generator Mail Street 1:	770 Broadway
Generator Mail Street 2:	Not reported
Generator Mail City:	New York
Generator Mail Zip:	10003
Generator Mail State:	NY
Generator Contact Company Name:	Not reported
Designated Facility EPA ID:	RID040098352
Designated Facility Name:	Northland Environmental, Llc
Designated Facility Mail Street Number:	Not reported
Designated Facility Mail Street 1:	Not reported
Designated Facility Mail Street 2:	275 Allens Avenue
Designated Facility Mail City:	Providence
Designated Facility Mail Zip:	02905
Designated Facility Mail State:	RI
Designated Facility Location Street Number:	Not reported
Designated Facility Location Street 1:	275 Allens Avenue
Designated Facility Location Street 2:	Not reported
Designated Facility Location City:	Providence
Designated Facility Location Zip:	02905
Designated Facility Location State:	RI
Designated Facility Contact Company Name:	Not reported
Manifest Residue Indicator:	N
Rejection Indicator:	N

Manifest Tracking Number:	012450783FLE

KMART CORPORATION #7777 (Continued) **1001124863**

Last Updated Date:	20190206
Shipped Date:	20190124
Received Date:	20190201
Manifest Status:	Signed
Submission Type:	DataImage5Copy
Origin Type:	Service
Generator EPA ID:	NYR000031930
Generator Name:	Kmart
Generator Location Street Number:	Not reported
Generator Location Street 1:	770 BROADWAY
Generator Location Street 2:	Not reported
Generator Location City:	NEW YORK
Generator Location State:	NY
Generator Location Zip:	10003
Generator Mail Street Number:	Not reported
Generator Mail Street 1:	770 Broadway
Generator Mail Street 2:	Not reported
Generator Mail City:	New York
Generator Mail Zip:	10003
Generator Mail State:	NY
Generator Contact Company Name:	Not reported
Designated Facility EPA ID:	RID040098352
Designated Facility Name:	Northland Environmental, Llc
Designated Facility Mail Street Number:	Not reported
Designated Facility Mail Street 1:	Not reported
Designated Facility Mail Street 2:	275 Allens Avenue
Designated Facility Mail City:	Providence
Designated Facility Mail Zip:	02905
Designated Facility Mail State:	RI
Designated Facility Location Street Number:	Not reported
Designated Facility Location Street 1:	275 Allens Avenue
Designated Facility Location Street 2:	Not reported
Designated Facility Location City:	Providence
Designated Facility Location Zip:	02905
Designated Facility Location State:	RI
Designated Facility Contact Company Name:	Not reported
Manifest Residue Indicator:	N
Rejection Indicator:	N

Manifest Tracking Number:	012450784FLE
Last Updated Date:	20190207
Shipped Date:	20190124
Received Date:	20190201
Manifest Status:	Signed
Submission Type:	DataImage5Copy
Origin Type:	Service
Generator EPA ID:	NYR000031930
Generator Name:	Kmart
Generator Location Street Number:	Not reported
Generator Location Street 1:	770 BROADWAY
Generator Location Street 2:	Not reported
Generator Location City:	NEW YORK
Generator Location State:	NY
Generator Location Zip:	10003
Generator Mail Street Number:	Not reported
Generator Mail Street 1:	770 Broadway
Generator Mail Street 2:	Not reported

KMART CORPORATION #7777 (Continued) **1001124863**

Generator Mail City:	New York
Generator Mail Zip:	10003
Generator Mail State:	NY
Generator Contact Company Name:	Not reported
Designated Facility EPA ID:	RID040098352
Designated Facility Name:	Northland Environmental, Llc
Designated Facility Mail Street Number:	Not reported
Designated Facility Mail Street 1:	Not reported
Designated Facility Mail Street 2:	275 Allens Avenue
Designated Facility Mail City:	Providence
Designated Facility Mail Zip:	02905
Designated Facility Mail State:	RI
Designated Facility Location Street Number:	Not reported
Designated Facility Location Street 1:	275 Allens Avenue
Designated Facility Location Street 2:	Not reported
Designated Facility Location City:	Providence
Designated Facility Location Zip:	02905
Designated Facility Location State:	RI
Designated Facility Contact Company Name:	Not reported
Manifest Residue Indicator:	N
Rejection Indicator:	N

Manifest Tracking Number:	015991963FLE
Last Updated Date:	20210419
Shipped Date:	20210409
Received Date:	20210415
Manifest Status:	Signed
Submission Type:	DataImage5Copy
Origin Type:	Service
Generator EPA ID:	NYR000031930
Generator Name:	Kmart
Generator Location Street Number:	Not reported
Generator Location Street 1:	770 BROADWAY
Generator Location Street 2:	Not reported
Generator Location City:	NEW YORK
Generator Location State:	NY
Generator Location Zip:	10003
Generator Mail Street Number:	Not reported
Generator Mail Street 1:	770 Broadway
Generator Mail Street 2:	Not reported
Generator Mail City:	New York
Generator Mail Zip:	10003
Generator Mail State:	NY
Generator Contact Company Name:	Not reported
Designated Facility EPA ID:	RID040098352
Designated Facility Name:	Northland Environmental, Llc
Designated Facility Mail Street Number:	Not reported
Designated Facility Mail Street 1:	Not reported
Designated Facility Mail Street 2:	275 Allens Avenue
Designated Facility Mail City:	Providence
Designated Facility Mail Zip:	02905
Designated Facility Mail State:	RI
Designated Facility Location Street Number:	Not reported
Designated Facility Location Street 1:	275 Allens Avenue
Designated Facility Location Street 2:	Not reported
Designated Facility Location City:	Providence
Designated Facility Location Zip:	02905

KMART CORPORATION #7777 (Continued) **1001124863**

Designated Facility Location State:	RI
Designated Facility Contact Company Name:	Not reported
Manifest Residue Indicator:	N
Rejection Indicator:	N
Manifest Tracking Number:	015991964FLE
Last Updated Date:	20210419
Shipped Date:	20210409
Received Date:	20210415
Manifest Status:	Signed
Submission Type:	DataImage5Copy
Origin Type:	Service
Generator EPA ID:	NYR000031930
Generator Name:	Kmart
Generator Location Street Number:	Not reported
Generator Location Street 1:	770 BROADWAY
Generator Location Street 2:	Not reported
Generator Location City:	NEW YORK
Generator Location State:	NY
Generator Location Zip:	10003
Generator Mail Street Number:	Not reported
Generator Mail Street 1:	770 Broadway
Generator Mail Street 2:	Not reported
Generator Mail City:	New York
Generator Mail Zip:	10003
Generator Mail State:	NY
Generator Contact Company Name:	Not reported
Designated Facility EPA ID:	RID040098352
Designated Facility Name:	Northland Environmental, Llc
Designated Facility Mail Street Number:	Not reported
Designated Facility Mail Street 1:	Not reported
Designated Facility Mail Street 2:	275 Allens Avenue
Designated Facility Mail City:	Providence
Designated Facility Mail Zip:	02905
Designated Facility Mail State:	RI
Designated Facility Location Street Number:	Not reported
Designated Facility Location Street 1:	275 Allens Avenue
Designated Facility Location Street 2:	Not reported
Designated Facility Location City:	Providence
Designated Facility Location Zip:	02905
Designated Facility Location State:	RI
Designated Facility Contact Company Name:	Not reported
Manifest Residue Indicator:	N
Rejection Indicator:	N
Manifest Tracking Number:	015992340FLE
Last Updated Date:	20210803
Shipped Date:	20210721
Received Date:	20210728
Manifest Status:	Signed
Submission Type:	DataImage5Copy
Origin Type:	Service
Generator EPA ID:	NYR000031930
Generator Name:	Kmart
Generator Location Street Number:	Not reported
Generator Location Street 1:	770 BROADWAY
Generator Location Street 2:	Not reported

KMART CORPORATION #7777 (Continued) **1001124863**

Generator Location City:	NEW YORK
Generator Location State:	NY
Generator Location Zip:	10003
Generator Mail Street Number:	Not reported
Generator Mail Street 1:	770 Broadway
Generator Mail Street 2:	Not reported
Generator Mail City:	New York
Generator Mail Zip:	10003
Generator Mail State:	NY
Generator Contact Company Name:	Not reported
Designated Facility EPA ID:	RID040098352
Designated Facility Name:	Northland Environmental, Llc
Designated Facility Mail Street Number:	Not reported
Designated Facility Mail Street 1:	Not reported
Designated Facility Mail Street 2:	275 Allens Avenue
Designated Facility Mail City:	Providence
Designated Facility Mail Zip:	02905
Designated Facility Mail State:	RI
Designated Facility Location Street Number:	Not reported
Designated Facility Location Street 1:	275 Allens Avenue
Designated Facility Location Street 2:	Not reported
Designated Facility Location City:	Providence
Designated Facility Location Zip:	02905
Designated Facility Location State:	RI
Designated Facility Contact Company Name:	Not reported
Manifest Residue Indicator:	N
Rejection Indicator:	N

Transporter:

Manifest Tracking Number:	015992354FLE
Transporter Line Number:	1
Transporter EPA ID:	PAD982661381
Transporter Name:	Republic Environmental Systems

Waste Line:

Manifest Tracking Number:	015992354FLE
Waste Line Number:	1
U.S. DOT Hazardous Indicator:	Y
U.S. DOT ID Number:	UN3266
U.S. DOT Description:	Un3266, Waste Corrosive Liquid, Basic, Inorganic, N.O.S. (Sodium Hydroxide, Sodium Hypochlorite), 8, Pg Ii, Erg#154
Non-Hazardous Waste Description:	Not reported
Number of Containers:	3
Container Type Code:	CF
Container Type Description:	Fiber or plastic boxes, cartons, cases
Waste Quantity:	1308
Quantity Unit of Measure Code:	P
Quantity Unit of Measure Description:	Pounds
Waste Quantity, in Tons:	0.654
Acute Waste Quantity, in Tons:	0
Non-Acute Waste Quantity, in Tons:	0.654
Waste Quantity, in Kilograms:	593.19763
Acute Waste Quantity, in Kilograms:	0
Non-Acute Waste Quantity, in Kilorgrams:	593.19763
Management Method Code:	H141
Management Method Description:	STORAGE, BULKING AND/OR TRANSFER OFF SITE

KMART CORPORATION #7777 (Continued) **1001124863**

Waste Residue Indicator:	N
Quantity Discrepancy Indicator:	N
Waste Type Discrepancy Indicator:	N
Waste Density:	Not reported
Waste Density Unit of Measure Code:	Not reported
Waste Density Unit of Measure Description:	Not reported
Form Code:	Not reported
Form Code Description:	Not reported
Source Code:	Not reported
Source Code Description:	Not reported
Waste Minimization Code:	Not reported
Waste Minimization Code Description:	Not reported
Consent Number:	Not reported
EPA Waste Indicator:	Y
Federal Waste Codes:	D002
Quantity Haz Kg:	593.19763
Quantity Haz Tons:	0.654
Quantity Non Haz Kg:	0
Quantity Non Haz Tons:	0
State Waste Codes:	NY-T

Click this hyperlink while viewing on your computer to access
2 additional US EManifest: record(s) in the EDR Site Report.

NY MANIFEST:

EPA ID:	NYR000031930
Country:	USA
Name:	Kmart Corporation #7777
Address:	770 BROADWAY
Address 2:	Not reported
City,State,Zip:	NEW YORK, NY 10003
Zip 4:	Not reported
Location Address 1:	770 BROADWAY
Location Address 2:	Not reported
Location City,State,Zip:	NEW YORK, NY 10003
Location Zip 4:	Not reported
Facility Status:	Not reported
Total Tanks:	Not reported
Code:	BP

Mailing:

Mailing Name:	Kmart Corporation #7777
Mailing Contact:	Tom Costello
Mailing Address 1:	770 BROADWAY
Mailing Address 2:	Not reported
Mailing City,State,Zip:	NEW YORK, NY 10285
Mailing Zip 4:	Not reported
Mailing Country:	USA
Mailing Phone:	2126403911

Manifest Data:

Document ID:	Not reported
Manifest Status:	Not reported
Trans1 State ID:	IND058484114
Year:	2018
Trans2 State ID:	Not reported
Generator Ship Date:	04/11/2014

KMART CORPORATION #7777 (Continued) **1001124863**

Trans1 Recv Date:	04/11/2014
Trans2 Recv Date:	Not reported
TSD Site Recv Date:	04/28/2014
Part A Recv Date:	Not reported
Part B Recv Date:	Not reported
Generator EPA ID:	NYR000031930
Trans1 EPA ID:	Not reported
Trans2 EPA ID:	Not reported
TSDF ID 1:	IND093219012
TSDF ID 2:	Not reported
Manifest Tracking Number:	005982161FLE
Import Indicator:	N
Export Indicator:	N
Discr Quantity Indicator:	N
Discr Type Indicator:	N
Discr Residue Indicator:	N
Discr Partial Reject Indicator:	N
Discr Full Reject Indicator:	N
Manifest Ref Number:	Not reported
Alt Facility RCRA ID:	Not reported
Alt Facility Sign Date:	Not reported
MGMT Method Type Code:	H141
Waste Code a:	2h-1-Benzopyran-2-One, 4-Hydroxy-3-(3-Oxo-1-Phenylbutyl)-, & Salts, When Present At Concentrations Greater Than 0.3% (Or) Warfarin, & Salts, When Present At Concentrations Greater Than 0.3%
Waste Code b:	Not reported
Waste Code c:	Not reported
Waste Code e:	Not reported
Waste Code f:	Not reported
Waste Code g:	Not reported
Waste Code 1:	Not reported
Waste Code 2:	Not reported
Waste Code 3:	Not reported
Waste Code 4:	Not reported
Waste Code 5:	Not reported
Waste Code 6:	Not reported
Quantity:	1
Units:	Pounds
Number of Containers:	1
Container Type:	Fiberboard or plastic drums, barrels, kegs
Handling Method:	Landfill
Specific Gravity:	1
Document ID:	Not reported
Manifest Status:	Not reported
Trans1 State ID:	IND058484114
Year:	2018
Trans2 State ID:	Not reported
Generator Ship Date:	04/11/2014
Trans1 Recv Date:	04/11/2014
Trans2 Recv Date:	Not reported
TSD Site Recv Date:	04/28/2014
Part A Recv Date:	Not reported
Part B Recv Date:	Not reported
Generator EPA ID:	NYR000031930
Trans1 EPA ID:	Not reported
Trans2 EPA ID:	Not reported

KMART CORPORATION #7777 (Continued) **1001124863**

TSDF ID 1:	IND093219012
TSDF ID 2:	Not reported
Manifest Tracking Number:	005982196FLE
Import Indicator:	N
Export Indicator:	N
Discr Quantity Indicator:	N
Discr Type Indicator:	N
Discr Residue Indicator:	N
Discr Partial Reject Indicator:	N
Discr Full Reject Indicator:	N
Manifest Ref Number:	Not reported
Alt Facility RCRA ID:	Not reported
Alt Facility Sign Date:	Not reported
MGMT Method Type Code:	H141
Waste Code a:	Ignitable Waste
Waste Code b:	Not reported
Waste Code c:	Not reported
Waste Code e:	Not reported
Waste Code f:	Not reported
Waste Code g:	Not reported
Waste Code 1:	Not reported
Waste Code 2:	Not reported
Waste Code 3:	Not reported
Waste Code 4:	Not reported
Waste Code 5:	Not reported
Waste Code 6:	Not reported
Quantity:	7
Units:	Pounds
Number of Containers:	1
Container Type:	Fiberboard or plastic drums, barrels, kegs
Handling Method:	Landfill
Specific Gravity:	1

Document ID:	Not reported
Manifest Status:	Not reported
Trans1 State ID:	IND058484114
Year:	2018
Trans2 State ID:	Not reported
Generator Ship Date:	04/11/2014
Trans1 Recv Date:	04/11/2014
Trans2 Recv Date:	Not reported
TSD Site Recv Date:	04/28/2014
Part A Recv Date:	Not reported
Part B Recv Date:	Not reported
Generator EPA ID:	NYR000031930
Trans1 EPA ID:	Not reported
Trans2 EPA ID:	Not reported
TSDF ID 1:	IND093219012
TSDF ID 2:	Not reported
Manifest Tracking Number:	005982196FLE
Import Indicator:	N
Export Indicator:	N
Discr Quantity Indicator:	N
Discr Type Indicator:	N
Discr Residue Indicator:	N
Discr Partial Reject Indicator:	N
Discr Full Reject Indicator:	N

KMART CORPORATION #7777 (Continued) **1001124863**

Manifest Ref Number:	Not reported
Alt Facility RCRA ID:	Not reported
Alt Facility Sign Date:	Not reported
MGMT Method Type Code:	H141
Waste Code a:	Ignitable Waste
Waste Code b:	Not reported
Waste Code c:	Not reported
Waste Code e:	Not reported
Waste Code f:	Not reported
Waste Code g:	Not reported
Waste Code 1:	Not reported
Waste Code 2:	Not reported
Waste Code 3:	Not reported
Waste Code 4:	Not reported
Waste Code 5:	Not reported
Waste Code 6:	Not reported
Quantity:	1
Units:	Pounds
Number of Containers:	1
Container Type:	Cylinders
Handling Method:	Landfill
Specific Gravity:	1

Document ID:	Not reported
Manifest Status:	Not reported
Trans1 State ID:	IND058484114
Year:	2018
Trans2 State ID:	Not reported
Generator Ship Date:	04/11/2014
Trans1 Recv Date:	04/11/2014
Trans2 Recv Date:	Not reported
TSD Site Recv Date:	04/28/2014
Part A Recv Date:	Not reported
Part B Recv Date:	Not reported
Generator EPA ID:	NYR000031930
Trans1 EPA ID:	Not reported
Trans2 EPA ID:	Not reported
TSDF ID 1:	IND093219012
TSDF ID 2:	Not reported
Manifest Tracking Number:	005982196FLE
Import Indicator:	N
Export Indicator:	N
Discr Quantity Indicator:	N
Discr Type Indicator:	N
Discr Residue Indicator:	N
Discr Partial Reject Indicator:	N
Discr Full Reject Indicator:	N
Manifest Ref Number:	Not reported
Alt Facility RCRA ID:	Not reported
Alt Facility Sign Date:	Not reported
MGMT Method Type Code:	H141
Waste Code a:	Ignitable Waste
Waste Code b:	Not reported
Waste Code c:	Not reported
Waste Code e:	Not reported
Waste Code f:	Not reported
Waste Code g:	Not reported

KMART CORPORATION #7777 (Continued) **1001124863**

Waste Code 1:	Not reported
Waste Code 2:	Not reported
Waste Code 3:	Not reported
Waste Code 4:	Not reported
Waste Code 5:	Not reported
Waste Code 6:	Not reported
Quantity:	6
Units:	Pounds
Number of Containers:	1
Container Type:	Fiberboard or plastic drums, barrels, kegs
Handling Method:	Landfill
Specific Gravity:	1
Document ID:	Not reported
Manifest Status:	Not reported
Trans1 State ID:	IND058484114
Year:	2018
Trans2 State ID:	Not reported
Generator Ship Date:	04/11/2014
Trans1 Recv Date:	04/11/2014
Trans2 Recv Date:	Not reported
TSD Site Recv Date:	04/28/2014
Part A Recv Date:	Not reported
Part B Recv Date:	Not reported
Generator EPA ID:	NYR000031930
Trans1 EPA ID:	Not reported
Trans2 EPA ID:	Not reported
TSDF ID 1:	IND093219012
TSDF ID 2:	Not reported
Manifest Tracking Number:	005982196FLE
Import Indicator:	N
Export Indicator:	N
Discr Quantity Indicator:	N
Discr Type Indicator:	N
Discr Residue Indicator:	N
Discr Partial Reject Indicator:	N
Discr Full Reject Indicator:	N
Manifest Ref Number:	Not reported
Alt Facility RCRA ID:	Not reported
Alt Facility Sign Date:	Not reported
MGMT Method Type Code:	H141
Waste Code a:	Ignitable Waste
Waste Code b:	Not reported
Waste Code c:	Not reported
Waste Code e:	Not reported
Waste Code f:	Not reported
Waste Code g:	Not reported
Waste Code 1:	Not reported
Waste Code 2:	Not reported
Waste Code 3:	Not reported
Waste Code 4:	Not reported
Waste Code 5:	Not reported
Waste Code 6:	Not reported
Quantity:	1
Units:	Pounds
Number of Containers:	1
Container Type:	Fiberboard or plastic drums, barrels, kegs

KMART CORPORATION #7777 (Continued) **1001124863**

Handling Method: Landfill
Specific Gravity: 1

Document ID: Not reported
Manifest Status: Not reported
Trans1 State ID: IND058484114
Year: 2018
Trans2 State ID: Not reported
Generator Ship Date: 04/11/2014
Trans1 Recv Date: 04/11/2014
Trans2 Recv Date: Not reported
TSD Site Recv Date: 04/28/2014
Part A Recv Date: Not reported
Part B Recv Date: Not reported
Generator EPA ID: NYR000031930
Trans1 EPA ID: Not reported
Trans2 EPA ID: Not reported
TSDF ID 1: IND093219012
TSDF ID 2: Not reported
Manifest Tracking Number: 005982196FLE
Import Indicator: N
Export Indicator: N
Discr Quantity Indicator: N
Discr Type Indicator: N
Discr Residue Indicator: N
Discr Partial Reject Indicator: N
Discr Full Reject Indicator: N
Manifest Ref Number: Not reported
Alt Facility RCRA ID: Not reported
Alt Facility Sign Date: Not reported
MGMT Method Type Code: H141
Waste Code a: Ignitable Waste
Waste Code b: Not reported
Waste Code c: Not reported
Waste Code e: Not reported
Waste Code f: Not reported
Waste Code g: Not reported
Waste Code 1: Not reported
Waste Code 2: Not reported
Waste Code 3: Not reported
Waste Code 4: Not reported
Waste Code 5: Not reported
Waste Code 6: Not reported
Quantity: 81
Units: Pounds
Number of Containers: 1
Container Type: Fiberboard or plastic drums, barrels, kegs
Handling Method: Landfill
Specific Gravity: 1

Document ID: Not reported
Manifest Status: Not reported
Trans1 State ID: IND058484114
Year: 2018
Trans2 State ID: Not reported
Generator Ship Date: 04/11/2014
Trans1 Recv Date: 04/11/2014

KMART CORPORATION #7777 (Continued) **1001124863**

Trans2 Recv Date:	Not reported
TSD Site Recv Date:	04/28/2014
Part A Recv Date:	Not reported
Part B Recv Date:	Not reported
Generator EPA ID:	NYR000031930
Trans1 EPA ID:	Not reported
Trans2 EPA ID:	Not reported
TSDF ID 1:	IND093219012
TSDF ID 2:	Not reported
Manifest Tracking Number:	005982196FLE
Import Indicator:	N
Export Indicator:	N
Discr Quantity Indicator:	N
Discr Type Indicator:	N
Discr Residue Indicator:	N
Discr Partial Reject Indicator:	N
Discr Full Reject Indicator:	N
Manifest Ref Number:	Not reported
Alt Facility RCRA ID:	Not reported
Alt Facility Sign Date:	Not reported
MGMT Method Type Code:	H061
Waste Code a:	Ignitable Waste
Waste Code b:	Not reported
Waste Code c:	Not reported
Waste Code e:	Not reported
Waste Code f:	Not reported
Waste Code g:	Not reported
Waste Code 1:	Not reported
Waste Code 2:	Not reported
Waste Code 3:	Not reported
Waste Code 4:	Not reported
Waste Code 5:	Not reported
Waste Code 6:	Not reported
Quantity:	26
Units:	Pounds
Number of Containers:	1
Container Type:	Fiberboard or plastic drums, barrels, kegs
Handling Method:	Burn
Specific Gravity:	1

Document ID:	Not reported
Manifest Status:	Not reported
Trans1 State ID:	IND058484114
Year:	2018
Trans2 State ID:	Not reported
Generator Ship Date:	04/11/2014
Trans1 Recv Date:	04/11/2014
Trans2 Recv Date:	Not reported
TSD Site Recv Date:	04/28/2014
Part A Recv Date:	Not reported
Part B Recv Date:	Not reported
Generator EPA ID:	NYR000031930
Trans1 EPA ID:	Not reported
Trans2 EPA ID:	Not reported
TSDF ID 1:	IND093219012
TSDF ID 2:	Not reported
Manifest Tracking Number:	005982196FLE

KMART CORPORATION #7777 (Continued) **1001124863**

Import Indicator:	N
Export Indicator:	N
Discr Quantity Indicator:	N
Discr Type Indicator:	N
Discr Residue Indicator:	N
Discr Partial Reject Indicator:	N
Discr Full Reject Indicator:	N
Manifest Ref Number:	Not reported
Alt Facility RCRA ID:	Not reported
Alt Facility Sign Date:	Not reported
MGMT Method Type Code:	H141
Waste Code a:	Ignitable Waste
Waste Code b:	Not reported
Waste Code c:	Not reported
Waste Code e:	Not reported
Waste Code f:	Not reported
Waste Code g:	Not reported
Waste Code 1:	Not reported
Waste Code 2:	Not reported
Waste Code 3:	Not reported
Waste Code 4:	Not reported
Waste Code 5:	Not reported
Waste Code 6:	Not reported
Quantity:	1
Units:	Pounds
Number of Containers:	1
Container Type:	Fiberboard or plastic drums, barrels, kegs
Handling Method:	Landfill
Specific Gravity:	1

Document ID:	Not reported
Manifest Status:	Not reported
Trans1 State ID:	IND058484114
Year:	2018
Trans2 State ID:	Not reported
Generator Ship Date:	06/27/2011
Trans1 Recv Date:	06/27/2011
Trans2 Recv Date:	Not reported
TSD Site Recv Date:	07/09/2011
Part A Recv Date:	Not reported
Part B Recv Date:	Not reported
Generator EPA ID:	NYR000031930
Trans1 EPA ID:	Not reported
Trans2 EPA ID:	Not reported
TSDF ID 1:	OHD980613541
TSDF ID 2:	Not reported
Manifest Tracking Number:	000414316WAS
Import Indicator:	N
Export Indicator:	N
Discr Quantity Indicator:	N
Discr Type Indicator:	N
Discr Residue Indicator:	N
Discr Partial Reject Indicator:	N
Discr Full Reject Indicator:	N
Manifest Ref Number:	Not reported
Alt Facility RCRA ID:	Not reported
Alt Facility Sign Date:	Not reported

KMART CORPORATION #7777 (Continued) **1001124863**

MGMT Method Type Code:	H040
Waste Code a:	Ignitable Waste
Waste Code b:	Not reported
Waste Code c:	Not reported
Waste Code e:	Not reported
Waste Code f:	Not reported
Waste Code g:	Not reported
Waste Code 1:	Not reported
Waste Code 2:	Not reported
Waste Code 3:	Not reported
Waste Code 4:	Not reported
Waste Code 5:	Not reported
Waste Code 6:	Not reported
Quantity:	50
Units:	Pounds
Number of Containers:	1
Container Type:	Fiber or plastic boxes, cartons, cases
Handling Method:	Burn
Specific Gravity:	1
Document ID:	Not reported
Manifest Status:	Not reported
Trans1 State ID:	IND058484114
Year:	2018
Trans2 State ID:	Not reported
Generator Ship Date:	06/27/2011
Trans1 Recv Date:	06/27/2011
Trans2 Recv Date:	Not reported
TSD Site Recv Date:	07/09/2011
Part A Recv Date:	Not reported
Part B Recv Date:	Not reported
Generator EPA ID:	NYR000031930
Trans1 EPA ID:	Not reported
Trans2 EPA ID:	Not reported
TSDF ID 1:	OHD980613541
TSDF ID 2:	Not reported
Manifest Tracking Number:	000414316WAS
Import Indicator:	N
Export Indicator:	N
Discr Quantity Indicator:	N
Discr Type Indicator:	N
Discr Residue Indicator:	N
Discr Partial Reject Indicator:	N
Discr Full Reject Indicator:	N
Manifest Ref Number:	Not reported
Alt Facility RCRA ID:	Not reported
Alt Facility Sign Date:	Not reported
MGMT Method Type Code:	H040
Waste Code a:	Corrosive Waste
Waste Code b:	Not reported
Waste Code c:	Not reported
Waste Code e:	Not reported
Waste Code f:	Not reported
Waste Code g:	Not reported
Waste Code 1:	Not reported
Waste Code 2:	Not reported
Waste Code 3:	Not reported

KMART CORPORATION #7777 (Continued) **1001124863**

Waste Code 4:	Not reported
Waste Code 5:	Not reported
Waste Code 6:	Not reported
Quantity:	1
Units:	Pounds
Number of Containers:	1
Container Type:	Fiber or plastic boxes, cartons, cases
Handling Method:	Burn
Specific Gravity:	1

Document ID:	Not reported
Manifest Status:	Not reported
Trans1 State ID:	IND058484114
Year:	2018
Trans2 State ID:	Not reported
Generator Ship Date:	06/27/2011
Trans1 Recv Date:	06/27/2011
Trans2 Recv Date:	Not reported
TSD Site Recv Date:	07/09/2011
Part A Recv Date:	Not reported
Part B Recv Date:	Not reported
Generator EPA ID:	NYR000031930
Trans1 EPA ID:	Not reported
Trans2 EPA ID:	Not reported
TSDF ID 1:	OHD980613541
TSDF ID 2:	Not reported
Manifest Tracking Number:	000414316WAS
Import Indicator:	N
Export Indicator:	N
Discr Quantity Indicator:	N
Discr Type Indicator:	N
Discr Residue Indicator:	N
Discr Partial Reject Indicator:	N
Discr Full Reject Indicator:	N
Manifest Ref Number:	Not reported
Alt Facility RCRA ID:	Not reported
Alt Facility Sign Date:	Not reported
MGMT Method Type Code:	H040
Waste Code a:	Ignitable Waste
Waste Code b:	Not reported
Waste Code c:	Not reported
Waste Code e:	Not reported
Waste Code f:	Not reported
Waste Code g:	Not reported
Waste Code 1:	Not reported
Waste Code 2:	Not reported
Waste Code 3:	Not reported
Waste Code 4:	Not reported
Waste Code 5:	Not reported
Waste Code 6:	Not reported
Quantity:	60
Units:	Pounds
Number of Containers:	1
Container Type:	Fiber or plastic boxes, cartons, cases
Handling Method:	Burn
Specific Gravity:	1

KMART CORPORATION #7777 (Continued) **1001124863**

Click this hyperlink while viewing on your computer to access
183 additional NY MANIFEST: record(s) in the EDR Site Report.

AX1072 **WEGMANS FOOD MARKET 156** **RCRA-VSQG** **1031076127**
NNE **770 BROADWAY** **E MANIFEST** **NYR000265900**
1/8-1/4 **NEW YORK, NY 10003**
0.238 mi.
1255 ft. **Site 15 of 23 in cluster AX**

Relative:
Lower

Actual:
39 ft.

RCRA Listings:

Date Form Received by Agency:		20240122
Handler Name:		Wegmans Food Markets No 156 Astor Place
Handler Address:		Broadway
Handler City,State,Zip:		NEW YORK, NY 10003
EPA ID:		NYR000265900
Contact Name:		LEVI MOTHERSELL
Contact Address:		WEGMANS MARKET ST
Contact City,State,Zip:		ROCHESTER, NY 14624
Contact Telephone:		585-429-3583
Contact Fax:		Not reported
Contact Email:		LEVI.MOTHERSELL@WEGMANS.COM
Contact Title:		ENVIRONMENTAL COMPLIANCE MANAGER
EPA Region:		02
Land Type:		Private
Federal Waste Generator Description:		Conditionally Exempt Small Quantity Generator
Non-Notifier:		Not reported
Biennial Report Cycle:		Not reported
Accessibility:		Not reported
Active Site Indicator:		Handler Activities
State District Owner:		Ny
State District:		NYSDEC R2
Mailing Address:		BROADWAY
Mailing City,State,Zip:		NEW YORK, NY 10003
Owner Name:	Wegmans Food Markets Inc	
Owner Type:		Private
Operator Name:	Wegmans Food Markets Inc	
Operator Type:		Private
Short-Term Generator Activity:		No
Importer Activity:		No
Mixed Waste Generator:		No
Transporter Activity:		No
Transfer Facility Activity:		No
Recycler Activity with Storage:		No
Small Quantity On-Site Burner Exemption:		No
Smelting Melting and Refining Furnace Exemption:		No
Underground Injection Control:		No
Off-Site Waste Receipt:		No
Universal Waste Indicator:		No
Universal Waste Destination Facility:		No
Federal Universal Waste:		No
Active Site State-Reg Handler:		---
Federal Facility Indicator:		Not reported
Hazardous Secondary Material Indicator:		N
Sub-Part K Indicator:		Not reported
2018 GPRA Permit Baseline:		Not on the Baseline
2018 GPRA Renewals Baseline:		Not on the Baseline
202 GPRA Corrective Action Baseline:		No

WEGMANS FOOD MARKET 156 (Continued) **1031076127**

Subject to Corrective Action Universe:	No
Non-TSDFs Where RCRA CA has Been Imposed Universe:	No
Corrective Action Priority Ranking:	No NCAPS ranking
Environmental Control Indicator:	No
Institutional Control Indicator:	No
Human Exposure Controls Indicator:	N/A
Groundwater Controls Indicator:	N/A
Significant Non-Complier Universe:	No
Unaddressed Significant Non-Complier Universe:	No
Addressed Significant Non-Complier Universe:	No
Significant Non-Complier With a Compliance Schedule Universe:	No
Financial Assurance Required:	Not reported
Handler Date of Last Change:	20240123
Recognized Trader-Importer:	No
Recognized Trader-Exporter:	No
Importer of Spent Lead Acid Batteries:	No
Exporter of Spent Lead Acid Batteries:	No
Recycler Activity Without Storage:	No
Manifest Broker:	No
Sub-Part P Indicator:	No

Hazardous Waste Summary:

Waste Code:	D001
Waste Description:	Ignitable Waste
Waste Code:	D002
Waste Description:	Corrosive Waste
Waste Code:	D003
Waste Description:	Reactive Waste
Waste Code:	D004
Waste Description:	Arsenic
Waste Code:	D005
Waste Description:	Barium
Waste Code:	D007
Waste Description:	Chromium
Waste Code:	D008
Waste Description:	Lead
Waste Code:	D009
Waste Description:	Mercury
Waste Code:	D010
Waste Description:	Selenium
Waste Code:	D011
Waste Description:	Silver
Waste Code:	D012
Waste Description:	Endrin (1,2,3,4,10,10-Hexachloro-1,7-Epoxy-1,4,4a,5,6,7,8,8a-Octahydro-1,4-Endo, Endo-5,8-Dimeth-Ano-Naphthalene)

WEGMANS FOOD MARKET 156 (Continued) **1031076127**

Waste Code: D013
Waste Description: Lindane (1,2,3,4,5,6-Hexa-Chlorocyclohexane, Gamma Isomer)

Waste Code: D014
Waste Description: Methoxychlor (1,1,1-Trichloro-2,2-Bis [P-Methoxyphenyl] Ethane)

Waste Code: D015
Waste Description: Toxaphene (C10 H10 Cl8, Technical Chlorinated Camphene, 67-69 Percent Chlorine)

Waste Code: D016
Waste Description: 2,4-D (2,4-Dichlorophenoxyacetic Acid)

Waste Code: D018
Waste Description: Benzene

Waste Code: D019
Waste Description: Carbon Tetrachloride

Waste Code: D020
Waste Description: Chlordane

Waste Code: D022
Waste Description: Chloroform

Waste Code: D024
Waste Description: M-Cresol

Waste Code: D026
Waste Description: Cresol

Waste Code: D027
Waste Description: 1,4-Dichlorobenzene

Waste Code: D035
Waste Description: Methyl Ethyl Ketone

Waste Code: D038
Waste Description: Pyridine

Waste Code: D039
Waste Description: Tetrachloroethylene

Waste Code: D040
Waste Description: Trichloroethylene

Waste Code: D043
Waste Description: Vinyl Chloride

Waste Code: P001
Waste Description: 2h-1-Benzopyran-2-One, 4-Hydroxy-3-(3-Oxo-1-Phenylbutyl)-, & Salts, When Present At Concentrations Greater Than 0.3% (Or) Warfarin, & Salts, When Present At Concentrations Greater Than 0.3%

Waste Code: P004
Waste Description: 1,4,5,8-Dimethanonaphthalene, 1,2,3,4,10,10-Hexa-Chloro-1,4,4a,5,8,8a,-Hexahydro-, (1alpha, 4alpha,

WEGMANS FOOD MARKET 156 (Continued) **1031076127**

4abeta, 5alpha, 8alpha, 8abeta)- (Or) Aldrin

Waste Code: P018
Waste Description: Brucine (Or) Strychnidin-10-One, 2,3-Dimethoxy-

Waste Code: P042
Waste Description: 1,2-Benzenediol, 4-[1-Hydroxy-2-(Methylamino)Ethyl]-, (R)- (Or) Epinephrine

Waste Code: P044
Waste Description: Dimethoate (Or) Phosphorodithioic Acid, O,O-Dimethyl S-[2-(Methylamino)-2-Oxoethyl] Ester

Waste Code: P075
Waste Description: Nicotine, & Salts (Or) Pyridine, 3-(1-Methyl-2-Pyrrolidinyl)-,(S)-, & Salts

Waste Code: P108
Waste Description: Strychnidin-10-One, & Salts (Or) Strychnine, & Salts

Waste Code: P123
Waste Description: Toxaphene

Waste Code: P188
Waste Description: Benzoic Acid, 2-Hydroxy-, Compd. With (3as-Cis)-1,2,3,3a,8,8a-Hexahydro-1,3a,8-Trimethylpyrrolo[2,3-B]Indol-5-Yl Methylcarbamate Ester (1:1) (Or) Physostigmine Salicylate

Waste Code: U002
Waste Description: 2-Propanone (I) (Or) Acetone (I)

Waste Code: U010
Waste Description: Azirino [2',3':3,4]Pyrrolo[1,2-A]Indole-4,7-Dione, 6-Amino-8-[[(Aminocarbonyl)Oxy]Methyl]-1,1a,2,8,8a,8b-Hexahydro-8a-Methoxy-5-Methyl-, [1as-(1aalpha, 8beta, 8aalpha, 8balpha)]- (Or) Mitomycin C

Waste Code: U019
Waste Description: Benzene (I,T)

Waste Code: U029
Waste Description: Methane, Bromo- (Or) Methyl Bromide

Waste Code: U035
Waste Description: Benzenebutanoic Acid, 4-[Bis(2-Chloroethyl)Amino]- (Or) Chlorambucil

Waste Code: U036
Waste Description: 4,7-Methano-1h-Indene, 1,2,4,5,6,7,8,8-Octachloro-2,3,3a,4,7,7a-Hexahydro- (Or) Chlordane, Alpha & Gamma Isomers

Waste Code: U037
Waste Description: Benzene, Chloro- (Or) Chlorobenzene

Waste Code: U044
Waste Description: Chloroform (Or) Methane, Trichloro-

WEGMANS FOOD MARKET 156 (Continued) **1031076127**

Waste Code: U045
Waste Description: Methane, Chloro- (I,T) (Or) Methyl Chloride (I,T)

Waste Code: U048
Waste Description: O-Chlorophenol (Or) Phenol, 2-Chloro-

Waste Code: U052
Waste Description: Cresol (Cresylic Acid) (Or) Phenol, Methyl-

Waste Code: U057
Waste Description: Cyclohexanone (I)

Waste Code: U058
Waste Description: 2h-1,3,2-Oxazaphosphorin-2-Amine, N,N-Bis(2-Chloroethyl)Tetrahydro-, 2-Oxide (Or) Cyclophosphamide

Waste Code: U061
Waste Description: Benzene, 1,1'-(2,2,2-Trichloroethylidene)Bis[4-Chloro- (Or) Ddt

Waste Code: U069
Waste Description: 1,2-Benzenedicarboxylic Acid, Dibutyl Ester (Or) Dibutyl Phthalate

Waste Code: U080
Waste Description: Methane, Dichloro- (Or) Methylene Chloride

Waste Code: U081
Waste Description: 2,4-Dichlorophenol (Or) Phenol, 2,4-Dichloro-

Waste Code: U082
Waste Description: 2,6-Dichlorophenol (Or) Phenol, 2,6-Dichloro-

Waste Code: U102
Waste Description: 1,2-Benzenedicarboxylic Acid, Dimethyl Ester (Or) Dimethyl Phthalate

Waste Code: U108
Waste Description: 1,4-Diethyleneoxide (Or) 1,4-Dioxane

Waste Code: U112
Waste Description: Acetic Acid, Ethyl Ester (I) (Or) Ethyl Acetate (I)

Waste Code: U122
Waste Description: Formaldehyde

Waste Code: U129
Waste Description: Cyclohexane, 1,2,3,4,5,6-Hexachloro-, (1alpha, 2alpha, 3beta, 4alpha, 5alpha, 6beta)- (Or) Lindane

Waste Code: U134
Waste Description: Hydrofluoric Acid (C,T) (Or) Hydrogen Fluoride (C,T)

Waste Code: U149
Waste Description: Malononitrile (Or) Propanedinitrile

Waste Code: U150
Waste Description: L-Phenylalanine, 4-[Bis(2-Chloroethyl)Amino]- (Or) Melphalan

Waste Code: U154

WEGMANS FOOD MARKET 156 (Continued) **1031076127**

Waste Description: Methanol (I) (Or) Methyl Alcohol (I)

Waste Code: U159
Waste Description: 2-Butanone (I,T) (Or) Methyl Ethyl Ketone (Mek) (I,T)

Waste Code: U161
Waste Description: 4-Methyl-2-Pentanone (I) (Or) Methyl Isobutyl Ketone (I) (Or) Pentanol, 4-Methyl-

Waste Code: U169
Waste Description: Benzene, Nitro- (Or) Nitrobenzene (I,T)

Waste Code: U170
Waste Description: P-Nitrophenol (I,T) (Or) Phenol, 4-Nitro-

Waste Code: U188
Waste Description: Phenol

Waste Code: U196
Waste Description: Pyridine

Waste Code: U205
Waste Description: Selenium Sulfide (Or) Selenium Sulfide Ses2 (R,T)

Waste Code: U210
Waste Description: Ethene, Tetrachloro- (Or) Tetrachloroethylene

Waste Code: U211
Waste Description: Carbon Tetrachloride (Or) Methane, Tetrachloro-

Waste Code: U220
Waste Description: Benzene, Methyl- (Or) Toluene

Waste Code: U227
Waste Description: 1,1,2-Trichloroethane (Or) Ethane, 1,1,2-Trichloro-

Waste Code: U228
Waste Description: Ethene, Trichloro- (Or) Trichloroethylene

Waste Code: U239
Waste Description: Benzene, Dimethyl- (I,T) (Or) Xylene (I)

Waste Code: U247
Waste Description: Benzene, 1,1'-(2,2,2-Trichloroethylidene)Bis[4-Methoxy- (Or) Methoxychlor

Waste Code: U248
Waste Description: 2h-1-Benzopyran-2-One, 4-Hydroxy-3-(3-Oxo-1-Phenyl-Butyl)-, & Salts, When Present At Concentrations Of 0.3% Or Less (Or) Warfarin, & Salts, When Present At Concentrations Of 0.3% Or Less

Waste Code: U353
Waste Description: Benzenamine, 4-Methyl- (Or) P-Toluidine

Handler - Owner Operator:
Owner/Operator Indicator: Owner
Owner/Operator Name: WEGMANS FOOD MARKETS INC

WEGMANS FOOD MARKET 156 (Continued) **1031076127**

Legal Status: Private
Date Became Current: 20231018
Date Ended Current: Not reported
Owner/Operator Address: PO BOX 30844
Owner/Operator City,State,Zip: ROCHESTER, NY 14603
Owner/Operator Telephone: Not reported
Owner/Operator Telephone Ext: Not reported
Owner/Operator Fax: Not reported
Owner/Operator Email: Not reported

Owner/Operator Indicator: Operator
Owner/Operator Name: WEGMANS FOOD MARKETS INC
Legal Status: Private
Date Became Current: 20231018
Date Ended Current: Not reported
Owner/Operator Address: PO BOX 30844
Owner/Operator City,State,Zip: ROCHESTER, NY 14603
Owner/Operator Telephone: Not reported
Owner/Operator Telephone Ext: Not reported
Owner/Operator Fax: Not reported
Owner/Operator Email: Not reported

Historic Generators:
Receive Date: 20240122
Handler Name: WEGMANS FOOD MARKETS NO 156 ASTOR PLACE
Federal Waste Generator Description: Very Small Quantity Generator (formerly Conditionally-Exempt Small Quantity Generator
State District Owner: Ny
Large Quantity Handler of Universal Waste: No
Recognized Trader Importer: No
Recognized Trader Exporter: No
Spent Lead Acid Battery Importer: No
Spent Lead Acid Battery Exporter: No
Current Record: Yes
Non Storage Recycler Activity: No
Electronic Manifest Broker: No

List of NAICS Codes and Descriptions:
NAICS Code: 44511
NAICS Description: Supermarkets And Other Grocery Retailers (Except Convenience Retailers)

NAICS Code: 445110
NAICS Description: Supermarkets And Other Grocery Retailers (Except Convenience Retailers)

Facility Has Received Notices of Violations:
Violations: No Violations Found

Evaluation Action Summary:
Evaluations: No Evaluations Found

E MANIFEST:
Manifest Tracking Number: 019890096FLE

WEGMANS FOOD MARKET 156 (Continued) **1031076127**

Last Updated Date:	20240904
Shipped Date:	20240815
Received Date:	20240821
Manifest Status:	Corrected
Submission Type:	DataImage5Copy
Origin Type:	Service
Generator EPA ID:	NYR000265900
Generator Name:	Wegmans Food Market 156
Generator Location Street Number:	770
Generator Location Street 1:	770 BROADWAY
Generator Location Street 2:	Not reported
Generator Location City:	NEW YORK
Generator Location State:	NY
Generator Location Zip:	10003
Generator Mail Street Number:	770
Generator Mail Street 1:	100 WEGMANS MARKET ST
Generator Mail Street 2:	Not reported
Generator Mail City:	ROCHESTER
Generator Mail Zip:	14624-3304
Generator Mail State:	NY
Generator Contact Company Name:	Not reported
Designated Facility EPA ID:	PAD010154045
Designated Facility Name:	Envirite Of Pennsylvania, Inc.
Designated Facility Mail Street Number:	Not reported
Designated Facility Mail Street 1:	Not reported
Designated Facility Mail Street 2:	730 VOGELSONG ROAD
Designated Facility Mail City:	YORK
Designated Facility Mail Zip:	17404
Designated Facility Mail State:	PA
Designated Facility Location Street Number:	Not reported
Designated Facility Location Street 1:	730 VOGELSONG ROAD
Designated Facility Location Street 2:	Not reported
Designated Facility Location City:	YORK
Designated Facility Location Zip:	17404
Designated Facility Location State:	PA
Designated Facility Contact Company Name:	Not reported
Manifest Residue Indicator:	N
Rejection Indicator:	N

Transporter:

Manifest Tracking Number:	019890096FLE
Transporter Line Number:	1
Transporter EPA ID:	MAD084814136
Transporter Name:	Eq Northeast, Inc.

Waste Line:

Manifest Tracking Number:	019890096FLE
Waste Line Number:	1
U.S. DOT Hazardous Indicator:	Y
U.S. DOT ID Number:	UN1791
U.S. DOT Description:	Rq, Un1791, Waste, Hypochlorite Solutions, 8, Pgii, D002, Erg#154
Non-Hazardous Waste Description:	Not reported
Number of Containers:	1
Container Type Code:	CF
Container Type Description:	Fiber or plastic boxes, cartons, cases
Waste Quantity:	2

WEGMANS FOOD MARKET 156 (Continued) **1031076127**

Quantity Unit of Measure Code:	P
Quantity Unit of Measure Description:	Pounds
Waste Quantity, in Tons:	0.001
Acute Waste Quantity, in Tons:	0
Non-Acute Waste Quantity, in Tons:	0.001
Waste Quantity, in Kilograms:	0.90703
Acute Waste Quantity, in Kilograms:	0
Non-Acute Waste Quantity, in Kilorgrams:	0.90703
Management Method Code:	H110
Management Method Description:	STABILIZATION
Waste Residue Indicator:	N
Quantity Discrepancy Indicator:	N
Waste Type Discrepancy Indicator:	N
Waste Density:	Not reported
Waste Density Unit of Measure Code:	Not reported
Waste Density Unit of Measure Description:	Not reported
Form Code:	Not reported
Form Code Description:	Not reported
Source Code:	Not reported
Source Code Description:	Not reported
Waste Minimization Code:	Not reported
Waste Minimization Code Description:	Not reported
Consent Number:	Not reported
EPA Waste Indicator:	Y
Federal Waste Codes:	D002
Quantity Haz Kg:	0.90703
Quantity Haz Tons:	0.001
Quantity Non Haz Kg:	0
Quantity Non Haz Tons:	0
State Waste Codes:	Not reported
Manifest Tracking Number:	019890096FLE
Waste Line Number:	2
U.S. DOT Hazardous Indicator:	N
U.S. DOT ID Number:	Not reported
U.S. DOT Description:	Not reported
Non-Hazardous Waste Description:	Non Hazardous Liquid
Number of Containers:	1
Container Type Code:	DF
Container Type Description:	Fiberboard or plastic drums, barrels, kegs
Waste Quantity:	16
Quantity Unit of Measure Code:	P
Quantity Unit of Measure Description:	Pounds
Waste Quantity, in Tons:	0.008
Acute Waste Quantity, in Tons:	0
Non-Acute Waste Quantity, in Tons:	0.008
Waste Quantity, in Kilograms:	7.25624
Acute Waste Quantity, in Kilograms:	0
Non-Acute Waste Quantity, in Kilorgrams:	7.25624
Management Method Code:	H141
Management Method Description:	STORAGE, BULKING AND/OR TRANSFER OFF SITE
Waste Residue Indicator:	N
Quantity Discrepancy Indicator:	N
Waste Type Discrepancy Indicator:	N
Waste Density:	Not reported
Waste Density Unit of Measure Code:	Not reported
Waste Density Unit of Measure Description:	Not reported

WEGMANS FOOD MARKET 156 (Continued) **1031076127**

Form Code:	Not reported
Form Code Description:	Not reported
Source Code:	Not reported
Source Code Description:	Not reported
Waste Minimization Code:	Not reported
Waste Minimization Code Description:	Not reported
Consent Number:	Not reported
EPA Waste Indicator:	N
Federal Waste Codes:	Not reported
Quantity Haz Kg:	0
Quantity Haz Tons:	0
Quantity Non Haz Kg:	7.25624
Quantity Non Haz Tons:	0.008
State Waste Codes:	Not reported

Manifest Tracking Number:	019890096FLE
Waste Line Number:	3
U.S. DOT Hazardous Indicator:	Y
U.S. DOT ID Number:	UN1950
U.S. DOT Description:	Rq, Un1950, Aerosols, 2.1(8), Benzene, Erg#126
Non-Hazardous Waste Description:	Not reported
Number of Containers:	1
Container Type Code:	CF
Container Type Description:	Fiber or plastic boxes, cartons, cases
Waste Quantity:	2
Quantity Unit of Measure Code:	P
Quantity Unit of Measure Description:	Pounds
Waste Quantity, in Tons:	0.001
Acute Waste Quantity, in Tons:	0
Non-Acute Waste Quantity, in Tons:	0.001
Waste Quantity, in Kilograms:	0.90703
Acute Waste Quantity, in Kilograms:	0
Non-Acute Waste Quantity, in Kilorgrams:	0.90703
Management Method Code:	H141
Management Method Description:	STORAGE, BULKING AND/OR TRANSFER OFF SITE
Waste Residue Indicator:	N
Quantity Discrepancy Indicator:	N
Waste Type Discrepancy Indicator:	N
Waste Density:	Not reported
Waste Density Unit of Measure Code:	Not reported
Waste Density Unit of Measure Description:	Not reported
Form Code:	Not reported
Form Code Description:	Not reported
Source Code:	Not reported
Source Code Description:	Not reported
Waste Minimization Code:	Not reported
Waste Minimization Code Description:	Not reported
Consent Number:	Not reported
EPA Waste Indicator:	N
Federal Waste Codes:	Not reported
Quantity Haz Kg:	0
Quantity Haz Tons:	0
Quantity Non Haz Kg:	0.90703
Quantity Non Haz Tons:	0.001
State Waste Codes:	Not reported

AX1073 **KMART # 7777** **PA MANIFEST** **S118890240**
NNE **770 BROADWAY** **N/A**
1/8-1/4 **NY, NY 10003**
0.238 mi.
1255 ft. **Site 16 of 23 in cluster AX**

Relative: **Lower**

Actual: **39 ft.**

PA MANIFEST:

Name:	KMART # 7777
Address:	770 BROADWAY
City,State,Zip:	NY, NY 10003
Year:	2015
Manifest Number:	006298746FLE
Manifest Type:	T
Generator EPA ID:	NYR000031930
Generator Date:	02/19/2015
Mailing Address:	Not reported
Contact Name:	Not reported
Contact Phone:	Not reported
TSD EPA ID:	Not reported
TSD Date:	Not reported
TSD Facility Name:	Republic Environmental Systems (Pennsylvania) LLC
TSD Facility Address:	2869 Sandstone Dr
TSD Facility City:	Hatfield
TSD Facility State:	PA
Facility Telephone:	Not reported
Page Number:	1
Line Number:	1
Waste Number:	P001
Container Number:	1
Container Type:	CF
Waste Quantity:	1
Unit:	P
Handling Code:	Not reported
TSP EPA ID:	PAD085690592
Date TSP Sig:	Not reported
Year:	2015
Manifest Number:	007396046FLE
Manifest Type:	T
Generator EPA ID:	NYR000031930
Generator Date:	05/11/2015
Mailing Address:	Not reported
Contact Name:	Not reported
Contact Phone:	Not reported
TSD EPA ID:	Not reported
TSD Date:	Not reported
TSD Facility Name:	Republic Environmental Systems (Pennsylvania) LLC
TSD Facility Address:	2869 Sandstone Dr
TSD Facility City:	Hatfield
TSD Facility State:	PA
Facility Telephone:	Not reported
Page Number:	1
Line Number:	1
Waste Number:	P001
Container Number:	1
Container Type:	CF
Waste Quantity:	1
Unit:	P
Handling Code:	Not reported

KMART # 7777 (Continued) **S118890240**

TSP EPA ID:	PAD085690592
Date TSP Sig:	Not reported
Year:	2015
Manifest Number:	007396046FLE
Manifest Type:	T
Generator EPA ID:	NYR000031930
Generator Date:	05/11/2015
Mailing Address:	Not reported
Contact Name:	Not reported
Contact Phone:	Not reported
TSD EPA ID:	Not reported
TSD Date:	Not reported
TSD Facility Name:	Republic Environmental Systems (Pennsylvania) LLC
TSD Facility Address:	2869 Sandstone Dr
TSD Facility City:	Hatfield
TSD Facility State:	PA
Facility Telephone:	Not reported
Page Number:	1
Line Number:	2
Waste Number:	D007
Container Number:	1
Container Type:	CF
Waste Quantity:	1
Unit:	P
Handling Code:	Not reported
TSP EPA ID:	PAD085690592
Date TSP Sig:	Not reported
Year:	2015
Manifest Number:	007396046FLE
Manifest Type:	T
Generator EPA ID:	NYR000031930
Generator Date:	05/11/2015
Mailing Address:	Not reported
Contact Name:	Not reported
Contact Phone:	Not reported
TSD EPA ID:	Not reported
TSD Date:	Not reported
TSD Facility Name:	Republic Environmental Systems (Pennsylvania) LLC
TSD Facility Address:	2869 Sandstone Dr
TSD Facility City:	Hatfield
TSD Facility State:	PA
Facility Telephone:	Not reported
Page Number:	1
Line Number:	2
Waste Number:	D006
Container Number:	1
Container Type:	CF
Waste Quantity:	1
Unit:	P
Handling Code:	Not reported
TSP EPA ID:	PAD085690592
Date TSP Sig:	Not reported
Year:	2015
Manifest Number:	007396046FLE

KMART # 7777 (Continued) **S118890240**

Manifest Type:	T
Generator EPA ID:	NYR000031930
Generator Date:	05/11/2015
Mailing Address:	Not reported
Contact Name:	Not reported
Contact Phone:	Not reported
TSD EPA ID:	Not reported
TSD Date:	Not reported
TSD Facility Name:	Republic Environmental Systems (Pennsylvania) LLC
TSD Facility Address:	2869 Sandstone Dr
TSD Facility City:	Hatfield
TSD Facility State:	PA
Facility Telephone:	Not reported
Page Number:	1
Line Number:	2
Waste Number:	D008
Container Number:	1
Container Type:	CF
Waste Quantity:	1
Unit:	P
Handling Code:	Not reported
TSP EPA ID:	PAD085690592
Date TSP Sig:	Not reported
Year:	2015
Manifest Number:	007396046FLE
Manifest Type:	T
Generator EPA ID:	NYR000031930
Generator Date:	05/11/2015
Mailing Address:	Not reported
Contact Name:	Not reported
Contact Phone:	Not reported
TSD EPA ID:	Not reported
TSD Date:	Not reported
TSD Facility Name:	Republic Environmental Systems (Pennsylvania) LLC
TSD Facility Address:	2869 Sandstone Dr
TSD Facility City:	Hatfield
TSD Facility State:	PA
Facility Telephone:	Not reported
Page Number:	1
Line Number:	2
Waste Number:	D005
Container Number:	1
Container Type:	CF
Waste Quantity:	1
Unit:	P
Handling Code:	Not reported
TSP EPA ID:	PAD085690592
Date TSP Sig:	Not reported
Year:	2015
Manifest Number:	007396047FLE
Manifest Type:	T
Generator EPA ID:	NYR000031930
Generator Date:	05/11/2015
Mailing Address:	Not reported
Contact Name:	Not reported

KMART # 7777 (Continued) **S118890240**

Contact Phone:	Not reported
TSD EPA ID:	Not reported
TSD Date:	Not reported
TSD Facility Name:	Republic Environmental Systems (Pennsylvania) LLC
TSD Facility Address:	2869 Sandstone Dr
TSD Facility City:	Hatfield
TSD Facility State:	PA
Facility Telephone:	Not reported
Page Number:	1
Line Number:	1
Waste Number:	D001
Container Number:	1
Container Type:	DM
Waste Quantity:	55
Unit:	P
Handling Code:	Not reported
TSP EPA ID:	PAD085690592
Date TSP Sig:	Not reported
Year:	2015
Manifest Number:	007396047FLE
Manifest Type:	T
Generator EPA ID:	NYR000031930
Generator Date:	05/11/2015
Mailing Address:	Not reported
Contact Name:	Not reported
Contact Phone:	Not reported
TSD EPA ID:	Not reported
TSD Date:	Not reported
TSD Facility Name:	Republic Environmental Systems (Pennsylvania) LLC
TSD Facility Address:	2869 Sandstone Dr
TSD Facility City:	Hatfield
TSD Facility State:	PA
Facility Telephone:	Not reported
Page Number:	1
Line Number:	2
Waste Number:	D002
Container Number:	1
Container Type:	CF
Waste Quantity:	11
Unit:	P
Handling Code:	Not reported
TSP EPA ID:	PAD085690592
Date TSP Sig:	Not reported
Year:	2015
Manifest Number:	007396047FLE
Manifest Type:	T
Generator EPA ID:	NYR000031930
Generator Date:	05/11/2015
Mailing Address:	Not reported
Contact Name:	Not reported
Contact Phone:	Not reported
TSD EPA ID:	Not reported
TSD Date:	Not reported
TSD Facility Name:	Republic Environmental Systems (Pennsylvania) LLC
TSD Facility Address:	2869 Sandstone Dr

KMART # 7777 (Continued) **S118890240**

TSD Facility City:	Hatfield
TSD Facility State:	PA
Facility Telephone:	Not reported
Page Number:	1
Line Number:	3
Waste Number:	D001
Container Number:	1
Container Type:	CF
Waste Quantity:	21
Unit:	P
Handling Code:	Not reported
TSP EPA ID:	PAD085690592
Date TSP Sig:	Not reported
Year:	2015
Manifest Number:	007396047FLE
Manifest Type:	T
Generator EPA ID:	NYR000031930
Generator Date:	05/11/2015
Mailing Address:	Not reported
Contact Name:	Not reported
Contact Phone:	Not reported
TSD EPA ID:	Not reported
TSD Date:	Not reported
TSD Facility Name:	Republic Environmental Systems (Pennsylvania) LLC
TSD Facility Address:	2869 Sandstone Dr
TSD Facility City:	Hatfield
TSD Facility State:	PA
Facility Telephone:	Not reported
Page Number:	1
Line Number:	4
Waste Number:	D001
Container Number:	1
Container Type:	CF
Waste Quantity:	10
Unit:	P
Handling Code:	Not reported
TSP EPA ID:	PAD085690592
Date TSP Sig:	Not reported

Click this hyperlink while viewing on your computer to access additional PA MANIFEST: detail in the EDR Site Report.

AX1074 **WEGMANS FOOD MARKETS NO 156 ASTOR PLACE** **RCRA NonGen / NLR** **1001485600**
NNE **770 BROADWAY** **FINDS** **NYR000070060**
1/8-1/4 **NEW YORK, NY 10003** **ECHO**
0.238 mi.
1255 ft. **Site 17 of 23 in cluster AX**

Relative:
Lower

Actual:
39 ft.

RCRA Listings:

Date Form Received by Agency:	20170418
Handler Name:	770 Broadway Company Llc
Handler Address:	Broadway
Handler City,State,Zip:	NEW YORK, NY 10003
EPA ID:	NYR000070060
Contact Name:	DANIEL RUANOVA
Contact Address:	BROADWAY
Contact City,State,Zip:	NEW YORK, NY 10003

WEGMANS FOOD MARKETS NO 156 ASTOR PLACE (Continued) **1001485600**

Contact Telephone:		212-982-8240
Contact Fax:		212-228-9861
Contact Email:		DRUANOVA@VNO.COM
Contact Title:		PROPERTY MANAGER
EPA Region:		02
Land Type:		Private
Federal Waste Generator Description:		Not a generator, verified
Non-Notifier:		Not reported
Biennial Report Cycle:		Not reported
Accessibility:		Not reported
Active Site Indicator:		Not reported
State District Owner:		Ny
State District:		NYSDEC R2
Mailing Address:		BROADWAY
Mailing City,State,Zip:		NEW YORK, NY 10003
Owner Name:	770 Broadway Company Llc	
Owner Type:		Private
Operator Name:	770 Broadway Company Llc	
Operator Type:		Private
Short-Term Generator Activity:		No
Importer Activity:		No
Mixed Waste Generator:		No
Transporter Activity:		No
Transfer Facility Activity:		No
Recycler Activity with Storage:		No
Small Quantity On-Site Burner Exemption:		No
Smelting Melting and Refining Furnace Exemption:		No
Underground Injection Control:		No
Off-Site Waste Receipt:		No
Universal Waste Indicator:		No
Universal Waste Destination Facility:		No
Federal Universal Waste:		No
Active Site State-Reg Handler:		---
Federal Facility Indicator:		Not reported
Hazardous Secondary Material Indicator:		N
Sub-Part K Indicator:		Not reported
2018 GPRA Permit Baseline:		Not on the Baseline
2018 GPRA Renewals Baseline:		Not on the Baseline
202 GPRA Corrective Action Baseline:		No
Subject to Corrective Action Universe:		No
Non-TSDFs Where RCRA CA has Been Imposed Universe:		No
Corrective Action Priority Ranking:		No NCAPS ranking
Environmental Control Indicator:		No
Institutional Control Indicator:		No
Human Exposure Controls Indicator:		N/A
Groundwater Controls Indicator:		N/A
Significant Non-Complier Universe:		No
Unaddressed Significant Non-Complier Universe:		No
Addressed Significant Non-Complier Universe:		No
Significant Non-Complier With a Compliance Schedule Universe:		No
Financial Assurance Required:		Not reported
Handler Date of Last Change:		20170518
Recognized Trader-Importer:		No
Recognized Trader-Exporter:		No
Importer of Spent Lead Acid Batteries:		No
Exporter of Spent Lead Acid Batteries:		No
Recycler Activity Without Storage:		No

WEGMANS FOOD MARKETS NO 156 ASTOR PLACE (Continued) **1001485600**

Manifest Broker: No
Sub-Part P Indicator: No

Hazardous Waste Summary:
Waste Code: D008
Waste Description: Lead

Waste Code: X001
Waste Description: Not Defined

Handler - Owner Operator:
Owner/Operator Indicator: Operator
Owner/Operator Name: 770 BROADWAY COMPANY LLC
Legal Status: Private
Date Became Current: 19980723
Date Ended Current: Not reported
Owner/Operator Address: Not reported
Owner/Operator City,State,Zip: Not reported
Owner/Operator Telephone: Not reported
Owner/Operator Telephone Ext: Not reported
Owner/Operator Fax: Not reported
Owner/Operator Email: Not reported

Owner/Operator Indicator: Owner
Owner/Operator Name: 770 BROADWAY COMPANY LLC
Legal Status: Private
Date Became Current: 19980723
Date Ended Current: Not reported
Owner/Operator Address: 770 BROADWAY
Owner/Operator City,State,Zip: NEW YORK, NY 10003
Owner/Operator Telephone: 212-228-9861
Owner/Operator Telephone Ext: Not reported
Owner/Operator Fax: Not reported
Owner/Operator Email: Not reported

Owner/Operator Indicator: Owner
Owner/Operator Name: 770 BROADWAY COMPANY LLC
Legal Status: Private
Date Became Current: 19980723
Date Ended Current: Not reported
Owner/Operator Address: 770 BROADWAY
Owner/Operator City,State,Zip: NEW YORK, NY 10003
Owner/Operator Telephone: 212-228-9861
Owner/Operator Telephone Ext: Not reported
Owner/Operator Fax: Not reported
Owner/Operator Email: Not reported

Owner/Operator Indicator: Owner
Owner/Operator Name: 770 BROADWAY CO LLC
Legal Status: Private
Date Became Current: Not reported
Date Ended Current: Not reported
Owner/Operator Address: 770 BROADWAY
Owner/Operator City,State,Zip: NEW YORK, NY 10003
Owner/Operator Telephone: 212-982-8240

WEGMANS FOOD MARKETS NO 156 ASTOR PLACE (Continued) **1001485600**

Owner/Operator Telephone Ext: Not reported
Owner/Operator Fax: Not reported
Owner/Operator Email: Not reported

Owner/Operator Indicator: Operator
Owner/Operator Name: 770 BROADWAY CO LLC
Legal Status: Private
Date Became Current: Not reported
Date Ended Current: Not reported
Owner/Operator Address: 770 BROADWAY
Owner/Operator City,State,Zip: NEW YORK, NY 10003
Owner/Operator Telephone: 212-982-8240
Owner/Operator Telephone Ext: Not reported
Owner/Operator Fax: Not reported
Owner/Operator Email: Not reported

Owner/Operator Indicator: Owner
Owner/Operator Name: 770 BROADWAY CO LLC
Legal Status: Private
Date Became Current: Not reported
Date Ended Current: Not reported
Owner/Operator Address: 770 BROADWAY
Owner/Operator City,State,Zip: NEW YORK, NY 10003
Owner/Operator Telephone: 212-982-8240
Owner/Operator Telephone Ext: Not reported
Owner/Operator Fax: Not reported
Owner/Operator Email: Not reported

Owner/Operator Indicator: Operator
Owner/Operator Name: 770 BROADWAY COMPANY LLC
Legal Status: Private
Date Became Current: 19980723
Date Ended Current: Not reported
Owner/Operator Address: Not reported
Owner/Operator City,State,Zip: Not reported
Owner/Operator Telephone: Not reported
Owner/Operator Telephone Ext: Not reported
Owner/Operator Fax: Not reported
Owner/Operator Email: Not reported

Historic Generators:
Receive Date: 20060101
Handler Name: 770 BROADWAY CO LLC
Federal Waste Generator Description: Very Small Quantity Generator (formerly Conditionally-Exempt Small Quantity Generator
State District Owner: Ny
Large Quantity Handler of Universal Waste: No
Recognized Trader Importer: No
Recognized Trader Exporter: No
Spent Lead Acid Battery Importer: No
Spent Lead Acid Battery Exporter: No
Current Record: No
Non Storage Recycler Activity: Not reported
Electronic Manifest Broker: Not reported

Receive Date: 20070101
Handler Name: 770 BROADWAY CO LLC

WEGMANS FOOD MARKETS NO 156 ASTOR PLACE (Continued) **1001485600**

Federal Waste Generator Description: Very Small Quantity Generator (formerly Conditionally-Exempt Small Quantity Generator
State District Owner: Ny
Large Quantity Handler of Universal Waste: No
Recognized Trader Importer: No
Recognized Trader Exporter: No
Spent Lead Acid Battery Importer: No
Spent Lead Acid Battery Exporter: No
Current Record: No
Non Storage Recycler Activity: Not reported
Electronic Manifest Broker: Not reported

Receive Date: 20170418
Handler Name: 770 BROADWAY COMPANY LLC
Federal Waste Generator Description: Not a generator, verified
State District Owner: Ny
Large Quantity Handler of Universal Waste: No
Recognized Trader Importer: No
Recognized Trader Exporter: No
Spent Lead Acid Battery Importer: No
Spent Lead Acid Battery Exporter: No
Current Record: Yes
Non Storage Recycler Activity: Not reported
Electronic Manifest Broker: Not reported

Receive Date: 19990412
Handler Name: 770 BROADWAY CO LLC
Federal Waste Generator Description: Small Quantity Generator
State District Owner: Ny
Large Quantity Handler of Universal Waste: No
Recognized Trader Importer: No
Recognized Trader Exporter: No
Spent Lead Acid Battery Importer: No
Spent Lead Acid Battery Exporter: No
Current Record: No
Non Storage Recycler Activity: Not reported
Electronic Manifest Broker: Not reported

Receive Date: 20151202
Handler Name: 770 BROADWAY COMPANY LLC
Federal Waste Generator Description: Very Small Quantity Generator (formerly Conditionally-Exempt Small Quantity Generator
State District Owner: Ny
Large Quantity Handler of Universal Waste: No
Recognized Trader Importer: No
Recognized Trader Exporter: No
Spent Lead Acid Battery Importer: No
Spent Lead Acid Battery Exporter: No
Current Record: No
Non Storage Recycler Activity: Not reported
Electronic Manifest Broker: Not reported

List of NAICS Codes and Descriptions:
NAICS Codes: No NAICS Codes Found

Facility Has Received Notices of Violations:

WEGMANS FOOD MARKETS NO 156 ASTOR PLACE (Continued) **1001485600**

Violations: No Violations Found

Evaluation Action Summary:
Evaluations: No Evaluations Found

FINDS:
Registry ID: 110071679292

Click Here for FRS Facility Detail Report:

Environmental Interest/Information System:
The Resource Conservation and Recovery Act Information System (RCRAInfo) is EPA's comprehensive information system in support of the Resource Conservation and Recovery Act (RCRA) of 1976 and the Hazardous and Solid Waste Amendments (HSWA) of 1984. It tracks many types of information about generators, transporters, treaters, storers, and disposers of hazardous waste.
Registry ID: 110004530053

Click Here for FRS Facility Detail Report:

Environmental Interest/Information System:
The Resource Conservation and Recovery Act Information System (RCRAInfo) is EPA's comprehensive information system in support of the Resource Conservation and Recovery Act (RCRA) of 1976 and the Hazardous and Solid Waste Amendments (HSWA) of 1984. It tracks many types of information about generators, transporters, treaters, storers, and disposers of hazardous waste.

Click this hyperlink while viewing on your computer to access additional FINDS: detail in the EDR Site Report.

ECHO:
Envid: 1001485600
Registry ID: 110004530053

DFR URL:
Name: 770 BROADWAY COMPANY LLC
Address: 770 BROADWAY
City,State,Zip: NEW YORK, NY 10003

AX1075 **M R C MGMT** **NY MANIFEST** **S119078611**
NNE **770 BROADWAY** **N/A**
1/8-1/4 **NEW YORK, NY 10003**
0.238 mi.
1255 ft. **Site 18 of 23 in cluster AX**

Relative:
Lower

Actual:
39 ft.

NY MANIFEST:
EPA ID: NYR000070060
Country: USA
Name: M R C Mgmt
Address: 770 BROADWAY
Address 2: Not reported
City,State,Zip: NEW YORK, NY 10003
Zip 4: Not reported
Location Address 1: 770 BROADWAY
Location Address 2: Not reported

M R C MGMT (Continued) **S119078611**

Location City,State,Zip: NEW YORK, NY 10003
Location Zip 4: Not reported
Facility Status: Not reported
Total Tanks: Not reported
Code: BP

Mailing:
Mailing Name: M R C Mgmt
Mailing Contact: Ci Famularo
Mailing Address 1: 770 BROADWAY
Mailing Address 2: Not reported
Mailing City,State,Zip: NEW YORK, NY 10003
Mailing Zip 4: Not reported
Mailing Country: USA
Mailing Phone: 2129828240

Manifest Data:
Document ID: Not reported
Manifest Status: Not reported
Trans1 State ID: NYD986938645
Year: 2018
Trans2 State ID: PAD146714878
Generator Ship Date: 11/29/2010
Trans1 Recv Date: 11/29/2010
Trans2 Recv Date: 12/03/2010
TSD Site Recv Date: 12/06/2010
Part A Recv Date: Not reported
Part B Recv Date: Not reported
Generator EPA ID: NYR000070060
Trans1 EPA ID: Not reported
Trans2 EPA ID: Not reported
TSDF ID 1: NYD049836679
TSDF ID 2: Not reported
Manifest Tracking Number: 007051509JJK
Import Indicator: N
Export Indicator: N
Discr Quantity Indicator: N
Discr Type Indicator: N
Discr Residue Indicator: N
Discr Partial Reject Indicator: N
Discr Full Reject Indicator: N
Manifest Ref Number: Not reported
Alt Facility RCRA ID: Not reported
Alt Facility Sign Date: Not reported
MGMT Method Type Code: H132
Waste Code a: Lead
Waste Code b: Not reported
Waste Code c: Not reported
Waste Code e: Not reported
Waste Code f: Not reported
Waste Code g: Not reported
Waste Code 1: Not reported
Waste Code 2: Not reported
Waste Code 3: Not reported
Waste Code 4: Not reported
Waste Code 5: Not reported
Waste Code 6: Not reported

M R C MGMT (Continued) **S119078611**

Quantity:	200
Units:	Pounds
Number of Containers:	2
Container Type:	Metal drums, barrels, kegs
Handling Method:	Treat
Specific Gravity:	1
Document ID:	PAD1954350
Manifest Status:	Not reported
Trans1 State ID:	PAAH0317
Year:	2001
Trans2 State ID:	Not reported
Generator Ship Date:	02/22/2001
Trans1 Recv Date:	02/22/2001
Trans2 Recv Date:	Not reported
TSD Site Recv Date:	02/23/2001
Part A Recv Date:	Not reported
Part B Recv Date:	Not reported
Generator EPA ID:	NYR000070060
Trans1 EPA ID:	PAD982661381
Trans2 EPA ID:	Not reported
TSDF ID 1:	PAD085690592
TSDF ID 2:	Not reported
Manifest Tracking Number:	Not reported
Import Indicator:	Not reported
Export Indicator:	Not reported
Discr Quantity Indicator:	Not reported
Discr Type Indicator:	Not reported
Discr Residue Indicator:	Not reported
Discr Partial Reject Indicator:	Not reported
Discr Full Reject Indicator:	Not reported
Manifest Ref Number:	Not reported
Alt Facility RCRA ID:	Not reported
Alt Facility Sign Date:	Not reported
MGMT Method Type Code:	Not reported
Waste Code 1:	Corrosive Waste
Waste Code 2:	Not reported
Waste Code 3:	Not reported
Waste Code 4:	Not reported
Waste Code 5:	Not reported
Waste Code 6:	Not reported
Quantity:	00034
Units:	Pounds
Number of Containers:	001
Container Type:	Fiberboard or plastic drums, barrels, kegs
Handling Method:	Treat
Specific Gravity:	01.00
Waste Code 7:	Corrosive Waste
Waste Code 8:	Not reported
Waste Code:	Not reported
Waste Code 10:	Not reported
Waste Code 11:	Not reported
Quantity:	00034
Units:	Pounds
Number of Containers:	001
Container Type:	Fiberboard or plastic drums, barrels, kegs
Handling Method:	Treat

M R C MGMT (Continued) **S119078611**

Specific Gravity:	01.00
Document ID:	NJA4120849
Manifest Status:	Not reported
Trans1 State ID:	03217
Year:	2003
Trans2 State ID:	Not reported
Generator Ship Date:	04/21/2003
Trans1 Recv Date:	04/21/2003
Trans2 Recv Date:	Not reported
TSD Site Recv Date:	04/21/2003
Part A Recv Date:	Not reported
Part B Recv Date:	Not reported
Generator EPA ID:	NYR000070060
Trans1 EPA ID:	NJD071629976
Trans2 EPA ID:	Not reported
TSDF ID 1:	NJD002200046
TSDF ID 2:	Not reported
Manifest Tracking Number:	Not reported
Import Indicator:	Not reported
Export Indicator:	Not reported
Discr Quantity Indicator:	Not reported
Discr Type Indicator:	Not reported
Discr Residue Indicator:	Not reported
Discr Partial Reject Indicator:	Not reported
Discr Full Reject Indicator:	Not reported
Manifest Ref Number:	Not reported
Alt Facility RCRA ID:	Not reported
Alt Facility Sign Date:	Not reported
MGMT Method Type Code:	Not reported
Waste Code 1:	The Following Spent Halogenated Solvents: Tetrachloroethylene, Methylene Chloride, Trichloroethylene, 1,1,1-Trichloroethane, Chlorobenzene, 1,1,2-Trichloro-1,2,2-Trifluoroethane, Ortho-Dichlorobenzene, Trichlorofluoromethane, And 1,1,2, Trichloroethane; All Spent Solvent Mixtures/Blends Containing, Before Use, A Total Of Ten Percent Or More (By Volume) Of One Or More Of The Above Halogenated Solvents Or Those Solvents Listed In F001, F004, And F005; And Still Bottoms From The Recovery Of These Spent Solvents And Spent Solvent Mixtures.
Waste Code 2:	Not reported
Waste Code 3:	Not reported
Waste Code 4:	Not reported
Waste Code 5:	Not reported
Waste Code 6:	Not reported
Quantity:	00090
Units:	Gallons (liquids only)
Number of Containers:	003
Container Type:	Metal drums, barrels, kegs
Handling Method:	Treat
Specific Gravity:	01.00
Waste Code 7:	The Following Spent Halogenated Solvents: Tetrachloroethylene, Methylene Chloride, Trichloroethylene, 1,1,1-Trichloroethane, Chlorobenzene, 1,1,2-Trichloro-1,2,2-Trifluoroethane, Ortho-Dichlorobenzene, Trichlorofluoromethane, And 1,1,2, Trichloroethane; All Spent Solvent Mixtures/Blends Containing, Before Use, A Total Of Ten Percent Or More (By Volume) Of One Or More Of The Above Halogenated Solvents Or Those Solvents Listed In F001, F004, And

M R C MGMT (Continued) **S119078611**

F005; And Still Bottoms From The Recovery Of These Spent Solvents And Spent Solvent Mixtures.

Waste Code 8: Not reported
Waste Code: Not reported
Waste Code 10: Not reported
Waste Code 11: Not reported
Quantity: 00205
Units: Gallons (liquids only)
Number of Containers: 006
Container Type: Metal drums, barrels, kegs
Handling Method: Burn
Specific Gravity: 01.00

Document ID: Not reported
Manifest Status: Not reported
Trans1 State ID: NYD986938645
Year: 2018
Trans2 State ID: PAD146714878
Generator Ship Date: 01/22/2016
Trans1 Recv Date: 01/22/2016
Trans2 Recv Date: 02/03/2016
TSD Site Recv Date: 02/04/2016
Part A Recv Date: Not reported
Part B Recv Date: Not reported
Generator EPA ID: NYR000070060
Trans1 EPA ID: Not reported
Trans2 EPA ID: Not reported
TSDF ID 1: NYD049836679
TSDF ID 2: Not reported
Manifest Tracking Number: 002921877GBF
Import Indicator: N
Export Indicator: N
Discr Quantity Indicator: N
Discr Type Indicator: N
Discr Residue Indicator: N
Discr Partial Reject Indicator: N
Discr Full Reject Indicator: N
Manifest Ref Number: Not reported
Alt Facility RCRA ID: Not reported
Alt Facility Sign Date: Not reported
MGMT Method Type Code: H141
Waste Code a: Lead
Waste Code b: Not reported
Waste Code c: Not reported
Waste Code e: Not reported
Waste Code f: Not reported
Waste Code g: Not reported
Waste Code 1: Not reported
Waste Code 2: Not reported
Waste Code 3: Not reported
Waste Code 4: Not reported
Waste Code 5: Not reported
Waste Code 6: Not reported
Quantity: 200
Units: Pounds
Number of Containers: 2
Container Type: Metal drums, barrels, kegs

M R C MGMT (Continued) **S119078611**

Handling Method:	Treat
Specific Gravity:	1
Document ID:	PAG3274660
Manifest Status:	Not reported
Trans1 State ID:	PAAH0317
Year:	2001
Trans2 State ID:	Not reported
Generator Ship Date:	02/22/2001
Trans1 Recv Date:	02/22/2001
Trans2 Recv Date:	Not reported
TSD Site Recv Date:	02/23/2001
Part A Recv Date:	Not reported
Part B Recv Date:	Not reported
Generator EPA ID:	NYR000070060
Trans1 EPA ID:	PAD982661381
Trans2 EPA ID:	Not reported
TSDF ID 1:	PAD085690592
TSDF ID 2:	Not reported
Manifest Tracking Number:	Not reported
Import Indicator:	Not reported
Export Indicator:	Not reported
Discr Quantity Indicator:	Not reported
Discr Type Indicator:	Not reported
Discr Residue Indicator:	Not reported
Discr Partial Reject Indicator:	Not reported
Discr Full Reject Indicator:	Not reported
Manifest Ref Number:	Not reported
Alt Facility RCRA ID:	Not reported
Alt Facility Sign Date:	Not reported
MGMT Method Type Code:	Not reported
Waste Code 1:	Ignitable Waste
Waste Code 2:	Not reported
Waste Code 3:	Not reported
Waste Code 4:	Not reported
Waste Code 5:	Not reported
Waste Code 6:	Not reported
Quantity:	00214
Units:	Pounds
Number of Containers:	001
Container Type:	Metal drums, barrels, kegs
Handling Method:	Burn
Specific Gravity:	01.00
Waste Code 7:	Ignitable Waste
Waste Code 8:	Not reported
Waste Code:	Not reported
Waste Code 10:	Not reported
Waste Code 11:	Not reported
Quantity:	00055
Units:	Gallons (liquids only)
Number of Containers:	001
Container Type:	Fiberboard or plastic drums, barrels, kegs
Handling Method:	Treat
Specific Gravity:	01.00
Waste Code 12:	Corrosive Waste
Waste Code 13:	Not reported
Waste Code 14:	Not reported

M R C MGMT (Continued) **S119078611**

Waste Code 15:	Not reported
Waste Code 16:	Not reported
Quantity:	00055
Units:	Gallons (liquids only)
Number of Containers:	001
Container Type:	Metal drums, barrels, kegs
Handling Method:	Treat
Specific Gravity:	01.00
Waste Code 17:	Selenium
Waste Code 18:	Not reported
Waste Code 19:	Not reported
Waste Code 20:	Not reported
Waste Code 21:	Not reported
Quantity:	00219
Units:	Pounds
Number of Containers:	003
Container Type:	Fiberboard or plastic drums, barrels, kegs
Handling Method:	Burn
Specific Gravity:	01.00

Document ID:	Not reported
Manifest Status:	Not reported
Trans1 State ID:	NYR000081661
Year:	2018
Trans2 State ID:	NJD080631369
Generator Ship Date:	06/01/2016
Trans1 Recv Date:	06/01/2016
Trans2 Recv Date:	06/06/2016
TSD Site Recv Date:	06/09/2016
Part A Recv Date:	Not reported
Part B Recv Date:	Not reported
Generator EPA ID:	NYR000070060
Trans1 EPA ID:	Not reported
Trans2 EPA ID:	Not reported
TSDF ID 1:	NYD980536593
TSDF ID 2:	Not reported
Manifest Tracking Number:	000097352JJK
Import Indicator:	N
Export Indicator:	N
Discr Quantity Indicator:	N
Discr Type Indicator:	N
Discr Residue Indicator:	N
Discr Partial Reject Indicator:	N
Discr Full Reject Indicator:	N
Manifest Ref Number:	Not reported
Alt Facility RCRA ID:	Not reported
Alt Facility Sign Date:	Not reported
MGMT Method Type Code:	H141
Waste Code a:	Lead
Waste Code b:	Not reported
Waste Code c:	Not reported
Waste Code e:	Not reported
Waste Code f:	Not reported
Waste Code g:	Not reported
Waste Code 1:	Not reported
Waste Code 2:	Not reported
Waste Code 3:	Not reported

M R C MGMT (Continued) **S119078611**

Waste Code 4:	Not reported
Waste Code 5:	Not reported
Waste Code 6:	Not reported
Quantity:	400
Units:	Pounds
Number of Containers:	2
Container Type:	Metal drums, barrels, kegs
Handling Method:	Burn
Specific Gravity:	1
Document ID:	MIA8029350
Manifest Status:	Not reported
Trans1 State ID:	NYPA263
Year:	2001
Trans2 State ID:	Not reported
Generator Ship Date:	01/17/2001
Trans1 Recv Date:	01/17/2001
Trans2 Recv Date:	Not reported
TSD Site Recv Date:	01/19/2001
Part A Recv Date:	Not reported
Part B Recv Date:	Not reported
Generator EPA ID:	NYR000070060
Trans1 EPA ID:	PAD146714878
Trans2 EPA ID:	Not reported
TSDF ID 1:	MID000724831
TSDF ID 2:	Not reported
Manifest Tracking Number:	Not reported
Import Indicator:	Not reported
Export Indicator:	Not reported
Discr Quantity Indicator:	Not reported
Discr Type Indicator:	Not reported
Discr Residue Indicator:	Not reported
Discr Partial Reject Indicator:	Not reported
Discr Full Reject Indicator:	Not reported
Manifest Ref Number:	Not reported
Alt Facility RCRA ID:	Not reported
Alt Facility Sign Date:	Not reported
MGMT Method Type Code:	Not reported
Waste Code 1:	Corrosive Waste
Waste Code 2:	Not reported
Waste Code 3:	Not reported
Waste Code 4:	Not reported
Waste Code 5:	Not reported
Waste Code 6:	Not reported
Quantity:	00015
Units:	Gallons (liquids only)
Number of Containers:	001
Container Type:	Metal drums, barrels, kegs
Handling Method:	Treat
Specific Gravity:	01.00
Waste Code 7:	Corrosive Waste
Waste Code 8:	Not reported
Waste Code:	Not reported
Waste Code 10:	Not reported
Waste Code 11:	Not reported
Quantity:	00010
Units:	Gallons (liquids only)

M R C MGMT (Continued) **S119078611**

Number of Containers: 001
Container Type: Fiberboard or plastic drums, barrels, kegs
Handling Method: Treat
Specific Gravity: 01.00

Document ID: MIA8029351
Manifest Status: Not reported
Trans1 State ID: NYPA263
Year: 2001
Trans2 State ID: Not reported
Generator Ship Date: 01/17/2001
Trans1 Recv Date: 01/17/2001
Trans2 Recv Date: Not reported
TSD Site Recv Date: 01/19/2001
Part A Recv Date: Not reported
Part B Recv Date: Not reported
Generator EPA ID: NYR000070060
Trans1 EPA ID: PAD146714878
Trans2 EPA ID: Not reported
TSDF ID 1: MID000724831
TSDF ID 2: Not reported
Manifest Tracking Number: Not reported
Import Indicator: Not reported
Export Indicator: Not reported
Discr Quantity Indicator: Not reported
Discr Type Indicator: Not reported
Discr Residue Indicator: Not reported
Discr Partial Reject Indicator: Not reported
Discr Full Reject Indicator: Not reported
Manifest Ref Number: Not reported
Alt Facility RCRA ID: Not reported
Alt Facility Sign Date: Not reported
MGMT Method Type Code: Not reported
Waste Code 1: Chromium
Waste Code 2: Not reported
Waste Code 3: Not reported
Waste Code 4: Not reported
Waste Code 5: Not reported
Waste Code 6: Not reported
Quantity: 00160
Units: Gallons (liquids only)
Number of Containers: 005
Container Type: Metal drums, barrels, kegs
Handling Method: Burn
Specific Gravity: 01.00

Document ID: MIA8029352
Manifest Status: Not reported
Trans1 State ID: NYPA263
Year: 2001
Trans2 State ID: Not reported
Generator Ship Date: 01/17/2001
Trans1 Recv Date: 01/17/2001
Trans2 Recv Date: Not reported
TSD Site Recv Date: 01/19/2001
Part A Recv Date: Not reported
Part B Recv Date: Not reported

M R C MGMT (Continued) **S119078611**

Generator EPA ID:	NYR000070060
Trans1 EPA ID:	PAD146714878
Trans2 EPA ID:	Not reported
TSDF ID 1:	MID060975844
TSDF ID 2:	Not reported
Manifest Tracking Number:	Not reported
Import Indicator:	Not reported
Export Indicator:	Not reported
Discr Quantity Indicator:	Not reported
Discr Type Indicator:	Not reported
Discr Residue Indicator:	Not reported
Discr Partial Reject Indicator:	Not reported
Discr Full Reject Indicator:	Not reported
Manifest Ref Number:	Not reported
Alt Facility RCRA ID:	Not reported
Alt Facility Sign Date:	Not reported
MGMT Method Type Code:	Not reported
Waste Code 1:	The Following Spent Halogenated Solvents Used In Degreasing: Tetrachloroethylene, Trichlorethylene, Methylene Chloride, 1,1,1-Trichloroethane, Carbon Tetrachloride And Chlorinated Fluorocarbons; All Spent Solvent Mixtures/Blends Used In Degreasing Containing, Before Use, A Total Of Ten Percent Or More (By Volume) Of One Or More Of The Above Halogenated Solvents Or Those Solvents Listed In F002, F004, And F005; And Still Bottoms From The Recovery Of These Spent Solvents And Spent Solvent Mixtures.
Waste Code 2:	Not reported
Waste Code 3:	Not reported
Waste Code 4:	Not reported
Waste Code 5:	Not reported
Waste Code 6:	Not reported
Quantity:	00130
Units:	Gallons (liquids only)
Number of Containers:	007
Container Type:	Metal drums, barrels, kegs
Handling Method:	Burn
Specific Gravity:	01.00

Document ID:	MIA7332356
Manifest Status:	Not reported
Trans1 State ID:	NYPA263
Year:	2001
Trans2 State ID:	Not reported
Generator Ship Date:	01/17/2001
Trans1 Recv Date:	01/17/2001
Trans2 Recv Date:	Not reported
TSD Site Recv Date:	01/19/2001
Part A Recv Date:	Not reported
Part B Recv Date:	Not reported
Generator EPA ID:	NYR000070060
Trans1 EPA ID:	PAD146714878
Trans2 EPA ID:	Not reported
TSDF ID 1:	MID000724831
TSDF ID 2:	Not reported
Manifest Tracking Number:	Not reported
Import Indicator:	Not reported
Export Indicator:	Not reported
Discr Quantity Indicator:	Not reported

M R C MGMT (Continued) **S119078611**

Discr Type Indicator:	Not reported
Discr Residue Indicator:	Not reported
Discr Partial Reject Indicator:	Not reported
Discr Full Reject Indicator:	Not reported
Manifest Ref Number:	Not reported
Alt Facility RCRA ID:	Not reported
Alt Facility Sign Date:	Not reported
MGMT Method Type Code:	Not reported
Waste Code 1:	Corrosive Waste
Waste Code 2:	Not reported
Waste Code 3:	Not reported
Waste Code 4:	Not reported
Waste Code 5:	Not reported
Waste Code 6:	Not reported
Quantity:	00010
Units:	Gallons (liquids only)
Number of Containers:	001
Container Type:	Fiberboard or plastic drums, barrels, kegs
Handling Method:	Burn
Specific Gravity:	01.00
Waste Code 7:	Chromium
Waste Code 8:	Not reported
Waste Code:	Not reported
Waste Code 10:	Not reported
Waste Code 11:	Not reported
Quantity:	00055
Units:	Gallons (liquids only)
Number of Containers:	001
Container Type:	Fiberboard or plastic drums, barrels, kegs
Handling Method:	Burn
Specific Gravity:	01.00

AX1076 **OATH HOLDINGS, INC. DBA YAHOO, INC.** **NY AST** **A100521426**
NNE **770 BROADWAY** **N/A**
1/8-1/4 **NEW YORK, NY 10003**
0.238 mi.
1255 ft. **Site 19 of 23 in cluster AX**

Relative: **Lower**

Actual: **39 ft.**

AST:

Name:	OATH HOLDINGS, INC. DBA YAHOO, INC.
Address:	770 BROADWAY
City,State,Zip:	NEW YORK, NY 10003
Region:	STATE
DEC Region:	2
Site Status:	Active
Facility Id:	2-611274
Program Type:	PBS
UTM X:	585169.34836
UTM Y:	4509368.58417
Expiration Date:	03/09/2025
Site Type:	Apartment Building/Office Building

Affiliation Records:

Site Id:	425676
Affiliation Type:	Facility Operator
Company Name:	YAHOO, INC.
Contact Type:	Not reported

OATH HOLDINGS, INC. DBA YAHOO, INC. (Continued) **A100521426**

Contact Name:	YAHOO, INC.
Address1:	Not reported
Address2:	Not reported
City:	Not reported
State:	NN
Zip Code:	Not reported
Country Code:	001
Phone:	(917) 606-4689
EMail:	Not reported
Fax Number:	Not reported
Modified By:	ACDANIEL
Date Last Modified:	2021-12-01

Site Id:	425676
Affiliation Type:	Facility Owner
Company Name:	770 BROADWAY OWNER LLC
Contact Type:	DIR., SAFETY/SECURITY
Contact Name:	BRYAN NEWTON
Address1:	C/O VORNADO REALTY TRUST
Address2:	888 SEVENTH AVE
City:	NEW YORK
State:	NY
Zip Code:	10019
Country Code:	001
Phone:	(212) 477-7033
EMail:	Not reported
Fax Number:	Not reported
Modified By:	ACDANIEL
Date Last Modified:	2021-12-01

Site Id:	425676
Affiliation Type:	Mail Contact
Company Name:	ENVIRONMENTAL, HEALTH & SAFETY
Contact Type:	EH&S MGR
Contact Name:	LINDSEY SCHWARTZ
Address1:	YAHOO
Address2:	22000 AOL WAY
City:	DULLES
State:	VA
Zip Code:	20166
Country Code:	001
Phone:	(703) 403-1105
EMail:	LINDSEY.SCHWARTZ@YAHOOINC.COM
Fax Number:	Not reported
Modified By:	ACDANIEL
Date Last Modified:	2021-12-01

Site Id:	425676
Affiliation Type:	Emergency Contact
Company Name:	YAHOO INC.
Contact Type:	Not reported
Contact Name:	YAHOO MISSION CONTROL
Address1:	Not reported
Address2:	Not reported
City:	Not reported
State:	NN
Zip Code:	Not reported

OATH HOLDINGS, INC. DBA YAHOO, INC. (Continued) **A100521426**

Country Code:	001
Phone:	(408) 349-4357
EMail:	Not reported
Fax Number:	Not reported
Modified By:	ACDANIEL
Date Last Modified:	2021-12-01

Tank Info:

Tank Number:	T1
Tank Id:	233264
Material Code:	0008
Common Name of Substance:	Diesel

Equipment Records:

I05 - Overfill - Vent Whistle
F00 - Pipe External Protection - None
G02 - Tank Secondary Containment - Vault (w/access)
C01 - Pipe Location - Aboveground
K00 - Spill Prevention - None
H01 - Tank Leak Detection - Interstitial - Electronic Monitoring
I02 - Overfill - High Level Alarm
A00 - Tank Internal Protection - None
B01 - Tank External Protection - Painted/Asphalt Coating
D01 - Pipe Type - Steel/Carbon Steel/Iron
J02 - Dispenser - Suction Dispenser
L01 - Piping Leak Detection - Interstitial - Electronic Monitoring
E12 - Piping Secondary Containment - Double-Walled (AG only)
H06 - Tank Leak Detection - Impervious Barrier/Concrete Pad (A/G)

Tank Location:	Aboveground - on saddles, legs, racks, etc.... Tank bottom is elevated above grade or tank pad, allowing visual inspection.
Tank Type:	Steel/Carbon Steel/Iron
Tank Status:	In Service
Pipe Model:	Not reported
Install Date:	12/01/2009
Capacity Gallons:	1500
Tightness Test Method:	-
Date Test:	Not reported
Next Test Date:	Not reported
Date Tank Closed:	Not reported
Register:	True
Modified By:	MJGRIFFI
Last Modified:	05/09/2022
Material Name:	Diesel (E-Gen)

Tank Number:	T2
Tank Id:	286698

Equipment Records:

F00 - Pipe External Protection - None
I04 - Overfill - Product Level Gauge (A/G)
C01 - Pipe Location - Aboveground
H01 - Tank Leak Detection - Interstitial - Electronic Monitoring
I03 - Overfill - Automatic Shut-Off
K00 - Spill Prevention - None
A00 - Tank Internal Protection - None

OATH HOLDINGS, INC. DBA YAHOO, INC. (Continued) **A100521426**

B01 - Tank External Protection - Painted/Asphalt Coating
D01 - Pipe Type - Steel/Carbon Steel/Iron
E00 - Piping Secondary Containment - None
L00 - Piping Leak Detection - None
G12 - Tank Secondary Containment - Double-Walled (AG only)
J02 - Dispenser - Suction Dispenser

Tank Location:	Aboveground - on saddles, legs, racks, etc.... Tank bottom is elevated above grade or tank pad, allowing visual inspection.
Tank Type:	Steel/Carbon Steel/Iron
Tank Status:	In Service
Pipe Model:	Not reported
Install Date:	12/01/2009
Capacity Gallons:	55
Tightness Test Method:	-
Date Test:	Not reported
Next Test Date:	Not reported
Date Tank Closed:	Not reported
Register:	True
Modified By:	MJGRIFFI
Last Modified:	05/09/2022
Material Name:	Diesel (E-Gen)

AX1077 **770 BROADWAY** **NY AST** **A100521350**
NNE **770 BROADWAY** **N/A**
1/8-1/4 **NEW YORK, NY 10003**
0.238 mi.
1255 ft. **Site 20 of 23 in cluster AX**

Relative: **Lower**
Actual: **39 ft.**

AST:

Name:	770 BROADWAY
Address:	770 BROADWAY
City,State,Zip:	NEW YORK, NY 10003
Region:	STATE
DEC Region:	2
Site Status:	Active
Facility Id:	2-610143
Program Type:	PBS
UTM X:	585127.35167
UTM Y:	4509391.22480
Expiration Date:	07/03/2028
Site Type:	Apartment Building/Office Building

Affiliation Records:

Site Id:	360733
Affiliation Type:	Mail Contact
Company Name:	VORNADO OFFICE MGMT LLC
Contact Type:	Not reported
Contact Name:	JAVIER GIRALDO
Address1:	770 BROADWAY
Address2:	Not reported
City:	NEW YORK
State:	NY
Zip Code:	10003
Country Code:	001
Phone:	(212) 982-8240
EMail:	Not reported
Fax Number:	Not reported
Modified By:	JSMACRI

770 BROADWAY (Continued) **A100521350**

Date Last Modified: 2023-10-26

Site Id: 360733
Affiliation Type: Facility Operator
Company Name: 770 BROADWAY
Contact Type: Not reported
Contact Name: BRIAN KOCH
Address1: Not reported
Address2: Not reported
City: Not reported
State: NN
Zip Code: Not reported
Country Code: 001
Phone: (212) 982-8240
EMail: Not reported
Fax Number: Not reported
Modified By: MFLEONAR
Date Last Modified: 2018-04-17

Site Id: 360733
Affiliation Type: Emergency Contact
Company Name: 770 BROADWAY OWNER LLC
Contact Type: Not reported
Contact Name: JAVIER GIRALDO
Address1: Not reported
Address2: Not reported
City: Not reported
State: NN
Zip Code: Not reported
Country Code: 999
Phone: (212) 982-8240
EMail: Not reported
Fax Number: Not reported
Modified By: JSMACRI
Date Last Modified: 2023-10-26

Site Id: 360733
Affiliation Type: Facility Owner
Company Name: 770 BROADWAY OWNER LLC
Contact Type: VICE-SENIOR PROPERTY MANAGER
Contact Name: DANIEL RUANOVA
Address1: 770 BROADWAY
Address2: Not reported
City: NEW YORK
State: NY
Zip Code: 10003
Country Code: 001
Phone: (212) 982-8240
EMail: Not reported
Fax Number: Not reported
Modified By: JSMACRI
Date Last Modified: 2023-10-26

Tank Info:

Tank Number: 001
Tank Id: 210398

770 BROADWAY (Continued) **A100521350**

Material Code: 0008
Common Name of Substance: Diesel

Equipment Records:

C03 - Pipe Location - Aboveground/Underground Combination
F02 - Pipe External Protection - Original Sacrificial Anode
L00 - Piping Leak Detection - None
F06 - Pipe External Protection - Wrapped
G01 - Tank Secondary Containment - Diking (Aboveground)
J02 - Dispenser - Suction Dispenser
A00 - Tank Internal Protection - None
B01 - Tank External Protection - Painted/Asphalt Coating
D01 - Pipe Type - Steel/Carbon Steel/Iron
E00 - Piping Secondary Containment - None
H01 - Tank Leak Detection - Interstitial - Electronic Monitoring
I02 - Overfill - High Level Alarm
K01 - Spill Prevention - Catch Basin

Tank Location: Aboveground in subterranean vault with access for inspections.....
Tank in subterranean vault but accessible for inspection.
Tank Type: Steel/Carbon Steel/Iron
Tank Status: In Service
Pipe Model: Not reported
Install Date: 12/15/1975
Capacity Gallons: 3000
Tightness Test Method: -
Date Test: Not reported
Next Test Date: Not reported
Date Tank Closed: Not reported
Register: True
Modified By: JSMACRI
Last Modified: 10/26/2023
Material Name: diesel

AR1078 **CON EDISON** **RCRA NonGen / NLR** **1019908113**
ESE **104 E 4TH ST** **FINDS** **NYP004842114**
1/8-1/4 **NEW YORK, NY 10003** **ECHO**
0.238 mi.
1256 ft. **Site 18 of 26 in cluster AR**

Relative: **Lower**
Actual: **34 ft.**

RCRA Listings:

Date Form Received by Agency:	20150922
Handler Name:	Con Edison
Handler Address:	E 4th St
Handler City,State,Zip:	NEW YORK, NY 10003
EPA ID:	NYP004842114
Contact Name:	THOMAS TEELING
Contact Address:	Not reported
Contact City,State,Zip:	Not reported
Contact Telephone:	212-460-3770
Contact Fax:	Not reported
Contact Email:	Not reported
Contact Title:	Not reported
EPA Region:	02
Land Type:	Private
Federal Waste Generator Description:	Not a generator, verified
Non-Notifier:	Not reported
Biennial Report Cycle:	Not reported

CON EDISON (Continued) **1019908113**

Accessibility:		Not reported
Active Site Indicator:		Not reported
State District Owner:		Ny
State District:		NYSDEC R2
Mailing Address:		IRVING PL 15TH FL NE
Mailing City,State,Zip:		NEW YORK, NY 10003
Owner Name:	Not reported	
Owner Type:		Not reported
Operator Name:	Not reported	
Operator Type:		Not reported
Short-Term Generator Activity:		No
Importer Activity:		No
Mixed Waste Generator:		No
Transporter Activity:		No
Transfer Facility Activity:		No
Recycler Activity with Storage:		No
Small Quantity On-Site Burner Exemption:		No
Smelting Melting and Refining Furnace Exemption:		No
Underground Injection Control:		No
Off-Site Waste Receipt:		No
Universal Waste Indicator:		No
Universal Waste Destination Facility:		No
Federal Universal Waste:		No
Active Site State-Reg Handler:		---
Federal Facility Indicator:		Not reported
Hazardous Secondary Material Indicator:		N
Sub-Part K Indicator:		Not reported
2018 GPRA Permit Baseline:		Not on the Baseline
2018 GPRA Renewals Baseline:		Not on the Baseline
202 GPRA Corrective Action Baseline:		No
Subject to Corrective Action Universe:		No
Non-TSDFs Where RCRA CA has Been Imposed Universe:		No
Corrective Action Priority Ranking:		No NCAPS ranking
Environmental Control Indicator:		No
Institutional Control Indicator:		No
Human Exposure Controls Indicator:		N/A
Groundwater Controls Indicator:		N/A
Significant Non-Complier Universe:		No
Unaddressed Significant Non-Complier Universe:		No
Addressed Significant Non-Complier Universe:		No
Significant Non-Complier With a Compliance Schedule Universe:		No
Financial Assurance Required:		Not reported
Handler Date of Last Change:		20160909
Recognized Trader-Importer:		No
Recognized Trader-Exporter:		No
Importer of Spent Lead Acid Batteries:		No
Exporter of Spent Lead Acid Batteries:		No
Recycler Activity Without Storage:		No
Manifest Broker:		No
Sub-Part P Indicator:		No

Historic Generators:

Receive Date:		20150922
Handler Name:	CON EDISON	
Federal Waste Generator Description:		Small Quantity Generator
State District Owner:		Ny

CON EDISON (Continued) **1019908113**

Large Quantity Handler of Universal Waste:	No
Recognized Trader Importer:	No
Recognized Trader Exporter:	No
Spent Lead Acid Battery Importer:	No
Spent Lead Acid Battery Exporter:	No
Current Record:	No
Non Storage Recycler Activity:	Not reported
Electronic Manifest Broker:	Not reported

Receive Date:	20150922
Handler Name: CON EDISON	
Federal Waste Generator Description:	Not a generator, verified
State District Owner:	Ny
Large Quantity Handler of Universal Waste:	No
Recognized Trader Importer:	No
Recognized Trader Exporter:	No
Spent Lead Acid Battery Importer:	No
Spent Lead Acid Battery Exporter:	No
Current Record:	Yes
Non Storage Recycler Activity:	Not reported
Electronic Manifest Broker:	Not reported

List of NAICS Codes and Descriptions:
NAICS Codes: No NAICS Codes Found

Facility Has Received Notices of Violations:
Violations: No Violations Found

Evaluation Action Summary:
Evaluations: No Evaluations Found

FINDS:
Registry ID: 110069654804

Click Here for FRS Facility Detail Report:

Environmental Interest/Information System:
The Resource Conservation and Recovery Act Information System (RCRAInfo) is EPA's comprehensive information system in support of the Resource Conservation and Recovery Act (RCRA) of 1976 and the Hazardous and Solid Waste Amendments (HSWA) of 1984. It tracks many types of information about generators, transporters, treaters, storers, and disposers of hazardous waste.

Click this hyperlink while viewing on your computer to access additional FINDS: detail in the EDR Site Report.

ECHO:
Envid: 1019908113
Registry ID: 110069654804

DFR URL:
Name: CON EDISON
Address: 104 E 4TH ST
City,State,Zip: NEW YORK, NY 10003

AR1079 **CON EDISON** **NJ MANIFEST** **S120677019**
ESE **104 E 4TH ST** **N/A**
1/8-1/4 **NEW YORK, NY 10003**
0.238 mi.
1256 ft. **Site 19 of 26 in cluster AR**

Relative:
Lower

Actual:
34 ft.

NJ MANIFEST:

EPA ID:	NYP004842114
Name:	CON EDISON
Address:	104 E 4TH ST
City,State,Zip:	NEW YORK, NY 10003
County:	Not reported
Mailing Address:	IRVING PL 15TH FL NE
Mailing City,State,Zip:	NEW YORK, NY 10003
Telephone:	Not reported
Emergency Telephone:	Not reported
Contact:	THOMAS TEELING
Comments:	Not reported
SIC Code:	Not reported
County:	NY061
Municipal:	Not reported
Previous EPAID:	Not reported
Generator Flag:	Not reported
Transporter Flag:	Not reported
TSDF Flag:	Not reported
Name Change:	Not reported
Date Change:	Not reported

Manifest Data:

EPA ID:	NYP004842114
Manifest Number:	002613280GBF
Date Shipped:	9/22/2015
TSDF EPA ID:	NJD991291105
Transporter EPA ID:	NJD003812047
Transporter 2 EPA ID:	Not reported
Transporter 3 EPA ID:	Not reported
Transporter 4 EPA ID:	Not reported
Transporter 5 EPA ID:	Not reported
Transporter 6 EPA ID:	Not reported
Transporter 7 EPA ID:	Not reported
Transporter 8 EPA ID:	Not reported
Transporter 9 EPA ID:	Not reported
Transporter 10 EPA ID:	Not reported
Date Trans1 Transported Waste:	Not reported
Date Trans2 Transported Waste:	Not reported
Date Trans3 Transported Waste:	Not reported
Date Trans4 Transported Waste:	Not reported
Date Trans5 Transported Waste:	Not reported
Date Trans6 Transported Waste:	Not reported
Date Trans7 Transported Waste:	Not reported
Date Trans8 Transported Waste:	Not reported
Date Trans9 Transported Waste:	Not reported
Date Trans10 Transported Waste:	Not reported
Date TSDF Received Waste:	Not reported
TSDF EPA Facility Name:	Not reported
QTY Units:	Not reported
Transporter SEQ ID:	Not reported
Transporter-1 Date:	Not reported
Waste SEQ ID:	Not reported
Waste Type Code 2:	Not reported

CON EDISON (Continued) **S120677019**

Waste Type Code 3:	Not reported
Waste Type Code 4:	Not reported
Waste Type Code 5:	Not reported
Waste Type Code 6:	Not reported
Date Accepted:	Not reported
Manifest Discrepancy Type:	Not reported
Data Entry Number:	Not reported
Was Load Rejected:	Not reported
Reason Load Was Rejected:	Not reported

AR1080 **104 E 4TH ST REALTY CO** **NY AST** **U003390583**
ESE **104 E 4TH ST** **N/A**
1/8-1/4 **NEW YORK, NY 10003**
0.238 mi.
1256 ft. **Site 20 of 26 in cluster AR**

Relative: **Lower**
Actual: **34 ft.**

AST:

Name:	104 E 4TH ST REALTY CO
Address:	104 E 4TH ST
City,State,Zip:	NEW YORK, NY 10003
Region:	STATE
DEC Region:	2
Site Status:	Unregulated/Closed
Facility Id:	2-153281
Program Type:	PBS
UTM X:	585441.27174
UTM Y:	4508823.09579
Expiration Date:	N/A
Site Type:	Apartment Building/Office Building

Affiliation Records:

Site Id:	4845
Affiliation Type:	Facility Operator
Company Name:	104 E 4TH ST REALTY CO
Contact Type:	Not reported
Contact Name:	104 E 4TH ST REALTY CO
Address1:	Not reported
Address2:	Not reported
City:	Not reported
State:	NN
Zip Code:	Not reported
Country Code:	001
Phone:	(212) 606-2082
EMail:	Not reported
Fax Number:	Not reported
Modified By:	TRANSLAT
Date Last Modified:	2004-03-04

Site Id:	4845
Affiliation Type:	Emergency Contact
Company Name:	104 E 4TH ST REALTY CO
Contact Type:	Not reported
Contact Name:	104 E 4TH ST REALTY CO
Address1:	Not reported
Address2:	Not reported
City:	Not reported
State:	NN

104 E 4TH ST REALTY CO (Continued) **U003390583**

Zip Code:	Not reported
Country Code:	001
Phone:	(212) 606-2082
EMail:	Not reported
Fax Number:	Not reported
Modified By:	TRANSLAT
Date Last Modified:	2004-03-04

Site Id:	4845
Affiliation Type:	Facility Owner
Company Name:	NPA HOLDINGS
Contact Type:	Not reported
Contact Name:	Not reported
Address1:	1373 3RD AVE
Address2:	Not reported
City:	NEW YORK
State:	NY
Zip Code:	10021
Country Code:	001
Phone:	(917) 848-1854
EMail:	Not reported
Fax Number:	Not reported
Modified By:	DMPOKRZY
Date Last Modified:	2016-11-30

Site Id:	4845
Affiliation Type:	Mail Contact
Company Name:	MPA HOLDINGS LLC
Contact Type:	Not reported
Contact Name:	MORRIS PLATT
Address1:	241 WEST 37TH ST
Address2:	3RD FLOOR
City:	NY
State:	NY
Zip Code:	10018
Country Code:	001
Phone:	(917) 848-1854
EMail:	YESNEWYORK@GMAIL.COM
Fax Number:	Not reported
Modified By:	DMPOKRZY
Date Last Modified:	2016-11-30

Tank Info:

Tank Number:	001
Tank Id:	19591
Material Code:	0001
Common Name of Substance:	#2 Fuel Oil (On-Site Consumption)

Equipment Records:

D00 - Pipe Type - No Piping
G00 - Tank Secondary Containment - None
B00 - Tank External Protection - None
C00 - Pipe Location - No Piping
F00 - Pipe External Protection - None
A00 - Tank Internal Protection - None

104 E 4TH ST REALTY CO (Continued) **U003390583**

	H00 - Tank Leak Detection - None
	I04 - Overfill - Product Level Gauge (A/G)
Tank Location:	Aboveground - contact with soil.... Tank bottom rests on soil, allowing no visual inspection.
Tank Type:	Steel/Carbon Steel/Iron
Tank Status:	Closed - Removed
Pipe Model:	Not reported
Install Date:	01/01/1947
Capacity Gallons:	2000
Tightness Test Method:	-
Date Test:	Not reported
Next Test Date:	Not reported
Date Tank Closed:	10/26/2016
Register:	True
Modified By:	MJGRIFFI
Last Modified:	05/09/2022
Material Name:	#2 fuel oil (on-site consumption)

AR1081 **CON EDISON SERVICE BOX: 870** **RCRA NonGen / NLR** **1016969146**
ESE **104 E 4TH ST** **NY MANIFEST** **NYP004427951**
1/8-1/4 **NEW YORK, NY 10003**
0.238 mi.
1256 ft. **Site 21 of 26 in cluster AR**

Relative: **Lower**
Actual: **34 ft.**

RCRA Listings:

Date Form Received by Agency:	20140228
Handler Name:	Con Edison Service Box: 870
Handler Address:	E 4th St
Handler City,State,Zip:	NEW YORK, NY 10003
EPA ID:	NYP004427951
Contact Name:	THOMAS TEELING
Contact Address:	Not reported
Contact City,State,Zip:	Not reported
Contact Telephone:	212-460-3770
Contact Fax:	Not reported
Contact Email:	Not reported
Contact Title:	SENIOR SCIENTIST
EPA Region:	02
Land Type:	Private
Federal Waste Generator Description:	Not a generator, verified
Non-Notifier:	Not reported
Biennial Report Cycle:	Not reported
Accessibility:	Not reported
Active Site Indicator:	Not reported
State District Owner:	Ny
State District:	NYSDEC R2
Mailing Address:	IRVING PL, 15TH FL NE
Mailing City,State,Zip:	NEW YORK, NY 10003
Owner Name: Not reported	
Owner Type:	Not reported
Operator Name: Not reported	
Operator Type:	Not reported
Short-Term Generator Activity:	No
Importer Activity:	No
Mixed Waste Generator:	No
Transporter Activity:	No
Transfer Facility Activity:	No
Recycler Activity with Storage:	No

CON EDISON SERVICE BOX: 870 (Continued) **1016969146**

Small Quantity On-Site Burner Exemption:	No
Smelting Melting and Refining Furnace Exemption:	No
Underground Injection Control:	No
Off-Site Waste Receipt:	No
Universal Waste Indicator:	No
Universal Waste Destination Facility:	No
Federal Universal Waste:	No
Active Site State-Reg Handler:	---
Federal Facility Indicator:	Not reported
Hazardous Secondary Material Indicator:	N
Sub-Part K Indicator:	Not reported
2018 GPRA Permit Baseline:	Not on the Baseline
2018 GPRA Renewals Baseline:	Not on the Baseline
202 GPRA Corrective Action Baseline:	No
Subject to Corrective Action Universe:	No
Non-TSDFs Where RCRA CA has Been Imposed Universe:	No
Corrective Action Priority Ranking:	No NCAPS ranking
Environmental Control Indicator:	No
Institutional Control Indicator:	No
Human Exposure Controls Indicator:	N/A
Groundwater Controls Indicator:	N/A
Significant Non-Complier Universe:	No
Unaddressed Significant Non-Complier Universe:	No
Addressed Significant Non-Complier Universe:	No
Significant Non-Complier With a Compliance Schedule Universe:	No
Financial Assurance Required:	Not reported
Handler Date of Last Change:	20141014
Recognized Trader-Importer:	No
Recognized Trader-Exporter:	No
Importer of Spent Lead Acid Batteries:	No
Exporter of Spent Lead Acid Batteries:	No
Recycler Activity Without Storage:	No
Manifest Broker:	No
Sub-Part P Indicator:	No

Historic Generators:

Receive Date:	20140128
Handler Name: CON EDISON SERVICE BOX:	870
Federal Waste Generator Description:	Very Small Quantity Generator (formerly Conditionally-Exempt Small Quantity Generator
State District Owner:	Ny
Large Quantity Handler of Universal Waste:	No
Recognized Trader Importer:	No
Recognized Trader Exporter:	No
Spent Lead Acid Battery Importer:	No
Spent Lead Acid Battery Exporter:	No
Current Record:	No
Non Storage Recycler Activity:	Not reported
Electronic Manifest Broker:	Not reported

Receive Date:	20140228
Handler Name: CON EDISON SERVICE BOX:	870
Federal Waste Generator Description:	Not a generator, verified
State District Owner:	Ny
Large Quantity Handler of Universal Waste:	No
Recognized Trader Importer:	No

CON EDISON SERVICE BOX: 870 (Continued) **1016969146**

Recognized Trader Exporter: No
Spent Lead Acid Battery Importer: No
Spent Lead Acid Battery Exporter: No
Current Record: Yes
Non Storage Recycler Activity: Not reported
Electronic Manifest Broker: Not reported

List of NAICS Codes and Descriptions:
NAICS Codes: No NAICS Codes Found

Facility Has Received Notices of Violations:
Violations: No Violations Found

Evaluation Action Summary:
Evaluations: No Evaluations Found

NY MANIFEST:
EPA ID: NYP004842114
Country: USA
Name: Con Edison
Address: 104 E 4TH ST
Address 2: Not reported
City,State,Zip: NEW YORK, NY 10003
Zip 4: Not reported
Location Address 1: 104 E 4TH ST
Location Address 2: SB 870
Location City,State,Zip: NEW YORK, NY 10009
Location Zip 4: Not reported
Facility Status: Not reported
Total Tanks: Not reported
Code: BP

Mailing:
Mailing Name: Con Edison
Mailing Contact: Dennis Huacon
Mailing Address 1: 4 IRVING PL 15TH FL
Mailing Address 2: Not reported
Mailing City,State,Zip: NEW YORK, NY 10003
Mailing Zip 4: Not reported
Mailing Country: USA
Mailing Phone: 2124603770

Manifest Data:
Document ID: Not reported
Manifest Status: Not reported
Trans1 State ID: NJD003812047
Year: 2018
Trans2 State ID: Not reported
Generator Ship Date: 09/22/2015
Trans1 Recv Date: 09/22/2015
Trans2 Recv Date: Not reported
TSD Site Recv Date: 09/22/2015
Part A Recv Date: Not reported
Part B Recv Date: Not reported

CON EDISON SERVICE BOX: 870 (Continued) **1016969146**

Generator EPA ID: NYP004842114
Trans1 EPA ID: Not reported
Trans2 EPA ID: Not reported
TSDF ID 1: NJD991291105
TSDF ID 2: Not reported
Manifest Tracking Number: 002613280GBF
Import Indicator: N
Export Indicator: N
Discr Quantity Indicator: N
Discr Type Indicator: N
Discr Residue Indicator: N
Discr Partial Reject Indicator: N
Discr Full Reject Indicator: N
Manifest Ref Number: Not reported
Alt Facility RCRA ID: Not reported
Alt Facility Sign Date: Not reported
MGMT Method Type Code: H110
Waste Code a: Lead
Waste Code b: Not reported
Waste Code c: Not reported
Waste Code e: Not reported
Waste Code f: Not reported
Waste Code g: Not reported
Waste Code 1: Not reported
Waste Code 2: Not reported
Waste Code 3: Not reported
Waste Code 4: Not reported
Waste Code 5: Not reported
Waste Code 6: Not reported
Quantity: 500
Units: Pounds
Number of Containers: 1
Container Type: Cargo tanks (tank trucks)
Handling Method: Treat
Specific Gravity: 1

EPA ID: NYP004427951
Country: USA
Name: Con Edison
Address: 104 E 4TH ST
Address 2: Not reported
City,State,Zip: NEW YORK, NY 10003
Zip 4: Not reported
Location Address 1: 104 E 4TH ST
Location Address 2: Not reported
Location City,State,Zip: NEW YORK, NY 10003
Location Zip 4: Not reported
Facility Status: Not reported
Total Tanks: Not reported
Code: BP

Mailing:
Mailing Name: Con Edison
Mailing Contact: Con Edison
Mailing Address 1: 4 IRVING PLACE
Mailing Address 2: 15TH FL
Mailing City,State,Zip: NEW YORK, NY 10003

CON EDISON SERVICE BOX: 870 (Continued) **1016969146**

Mailing Zip 4: Not reported
Mailing Country: USA
Mailing Phone: Not reported

Manifest Data:
Document ID: Not reported
Manifest Status: Not reported
Trans1 State ID: NJD003812047
Year: 2018
Trans2 State ID: Not reported
Generator Ship Date: 01/28/2014
Trans1 Recv Date: 01/28/2014
Trans2 Recv Date: Not reported
TSD Site Recv Date: 02/05/2014
Part A Recv Date: Not reported
Part B Recv Date: Not reported
Generator EPA ID: NYP004427951
Trans1 EPA ID: Not reported
Trans2 EPA ID: Not reported
TSDF ID 1: NJD991291105
TSDF ID 2: Not reported
Manifest Tracking Number: 002330031GBF
Import Indicator: N
Export Indicator: N
Discr Quantity Indicator: N
Discr Type Indicator: N
Discr Residue Indicator: N
Discr Partial Reject Indicator: N
Discr Full Reject Indicator: N
Manifest Ref Number: Not reported
Alt Facility RCRA ID: Not reported
Alt Facility Sign Date: Not reported
MGMT Method Type Code: H110
Waste Code a: Lead
Waste Code b: Not reported
Waste Code c: Not reported
Waste Code e: Not reported
Waste Code f: Not reported
Waste Code g: Not reported
Waste Code 1: Not reported
Waste Code 2: Not reported
Waste Code 3: Not reported
Waste Code 4: Not reported
Waste Code 5: Not reported
Waste Code 6: Not reported
Quantity: 200
Units: Pounds
Number of Containers: 1
Container Type: Cargo tanks (tank trucks)
Handling Method: Treat
Specific Gravity: 1

AN1082 **32 ST MARKS PLACE** **NY AST** **U003384350**
ENE **32 ST MARKS PLACE** **N/A**
1/8-1/4 **NEW YORK, NY 10003**
0.238 mi.
1257 ft. **Site 13 of 14 in cluster AN**

Relative:
Lower

Actual:
35 ft.

AST:

Name:	32 ST MARKS PLACE
Address:	32 ST MARKS PLACE
City,State,Zip:	NEW YORK, NY 10003
Region:	STATE
DEC Region:	2
Site Status:	Active
Facility Id:	2-091448
Program Type:	PBS
UTM X:	585424.97573
UTM Y:	4509141.89073
Expiration Date:	05/07/2027
Site Type:	Apartment Building/Office Building

Affiliation Records:

Site Id:	2295
Affiliation Type:	Facility Operator
Company Name:	32 ST MARKS PLACE
Contact Type:	Not reported
Contact Name:	VICTOR IVEZAJ
Address1:	Not reported
Address2:	Not reported
City:	Not reported
State:	NN
Zip Code:	Not reported
Country Code:	001
Phone:	(516) 903-9630
EMail:	Not reported
Fax Number:	Not reported
Modified By:	MFLEONAR
Date Last Modified:	2017-06-08

Site Id:	2295
Affiliation Type:	Emergency Contact
Company Name:	ST.MARKS ASSETS % A.J. CLARKE R.E. CORP.
Contact Type:	Not reported
Contact Name:	ST MARKS ASSTS
Address1:	Not reported
Address2:	Not reported
City:	Not reported
State:	NN
Zip Code:	Not reported
Country Code:	999
Phone:	(212) 541-4477
EMail:	Not reported
Fax Number:	Not reported
Modified By:	MFLEONAR
Date Last Modified:	2017-06-08

Site Id:	2295
Affiliation Type:	Facility Owner
Company Name:	ST.MARKS ASSETS C/O A.J. CLARKE R.E. CORP.
Contact Type:	AGENT
Contact Name:	MAGDALENA KOSZ

32 ST MARKS PLACE (Continued) **U003384350**

Address1:	250 WEST 57TH STREET, SUITE 720
Address2:	Not reported
City:	NEW YORK
State:	NY
Zip Code:	10107
Country Code:	001
Phone:	(212) 541-4477
EMail:	Not reported
Fax Number:	Not reported
Modified By:	JSMACRI
Date Last Modified:	2022-03-07

Site Id:	2295
Affiliation Type:	Mail Contact
Company Name:	A.J. CLARKE REAL ESTATE CORP.
Contact Type:	Not reported
Contact Name:	MAGDALENA KOSZ
Address1:	250 WEST 57TH STREET, SUITE 720
Address2:	Not reported
City:	NEW YORK
State:	NY
Zip Code:	10107
Country Code:	001
Phone:	(212) 541-4477
EMail:	MKOSZ@AJCLARKENYC.COM
Fax Number:	Not reported
Modified By:	JSMACRI
Date Last Modified:	2022-03-07

Tank Info:

Tank Number:	001
Tank Id:	3620
Material Code:	0001
Common Name of Substance:	#2 Fuel Oil (On-Site Consumption)

Equipment Records:

	G00 - Tank Secondary Containment - None
	J02 - Dispenser - Suction Dispenser
	B00 - Tank External Protection - None
	C00 - Pipe Location - No Piping
	D02 - Pipe Type - Galvanized Steel
	F00 - Pipe External Protection - None
	A00 - Tank Internal Protection - None
	E00 - Piping Secondary Containment - None
	H00 - Tank Leak Detection - None
	K00 - Spill Prevention - None
	L09 - Piping Leak Detection - Exempt Suction Piping
	I04 - Overfill - Product Level Gauge (A/G)
Tank Location:	Aboveground - contact with soil.... Tank bottom rests on soil, allowing no visual inspection.
Tank Type:	Steel/Carbon Steel/Iron
Tank Status:	In Service
Pipe Model:	Not reported
Install Date:	10/19/1973
Capacity Gallons:	5000

32 ST MARKS PLACE (Continued) **U003384350**

Tightness Test Method:	21
Date Test:	10/26/2016
Next Test Date:	Not reported
Date Tank Closed:	Not reported
Register:	True
Modified By:	MJGRIFFI
Last Modified:	05/09/2022
Material Name:	#2 fuel oil (on-site consumption)

AV1083 **CON EDISON** **E MANIFEST** **1031623139**
SW **120 CROSBY STR** **N/A**
1/8-1/4 **NEW YORK, NY 10012**
0.238 mi.
1258 ft. **Site 21 of 23 in cluster AV**

Relative: **Lower**

Actual: **40 ft.**

E MANIFEST:

Manifest Tracking Number:	024101649JJK
Last Updated Date:	20220808
Shipped Date:	20220725
Received Date:	20220727
Manifest Status:	Signed
Submission Type:	DataImage5Copy
Origin Type:	Service
Generator EPA ID:	NYR000114579
Generator Name:	Con Edison
Generator Location Street Number:	Not reported
Generator Location Street 1:	120 CROSBY STR
Generator Location Street 2:	Not reported
Generator Location City:	NEW YORK
Generator Location State:	NY
Generator Location Zip:	10012
Generator Mail Street Number:	Not reported
Generator Mail Street 1:	1500 RAHWAY AVE
Generator Mail Street 2:	Not reported
Generator Mail City:	AVENEL
Generator Mail Zip:	07001
Generator Mail State:	NJ
Generator Contact Company Name:	Not reported
Designated Facility EPA ID:	NJD991291105
Designated Facility Name:	Clean Earth Of North Jersey
Designated Facility Mail Street Number:	105
Designated Facility Mail Street 1:	Not reported
Designated Facility Mail Street 2:	JACOBUS AVE
Designated Facility Mail City:	KEARNY
Designated Facility Mail Zip:	07032
Designated Facility Mail State:	NJ
Designated Facility Location Street Number:	105
Designated Facility Location Street 1:	JACOBUS AVE
Designated Facility Location Street 2:	Not reported
Designated Facility Location City:	KEARNY
Designated Facility Location Zip:	07032
Designated Facility Location State:	NJ
Designated Facility Contact Company Name:	Not reported
Manifest Residue Indicator:	N
Rejection Indicator:	N

Transporter:

CON EDISON (Continued) **1031623139**

Manifest Tracking Number: 024101649JJK
Transporter Line Number: 1
Transporter EPA ID: NJD003812047
Transporter Name: Acv Environmental Services Inc.

Waste Line:
Manifest Tracking Number: 024101649JJK
Waste Line Number: 1
U.S. DOT Hazardous Indicator: Y
U.S. DOT ID Number: NA3082
U.S. DOT Description: Na3082, Waste Other Regulated Substances, Liquid N.O.S, 9, Pg Iii, Rq (Lead)
Non-Hazardous Waste Description: Not reported
Number of Containers: 1
Container Type Code: TT
Container Type Description: Cargo tanks (tank trucks)
Waste Quantity: 1000
Quantity Unit of Measure Code: P
Quantity Unit of Measure Description: Pounds
Waste Quantity, in Tons: 0.5
Acute Waste Quantity, in Tons: 0
Non-Acute Waste Quantity, in Tons: 0.5
Waste Quantity, in Kilograms: 453.515
Acute Waste Quantity, in Kilograms: 0
Non-Acute Waste Quantity, in Kilorgrams: 453.515
Management Method Code: H110
Management Method Description: STABILIZATION
Waste Residue Indicator: N
Quantity Discrepancy Indicator: Y
Waste Type Discrepancy Indicator: N
Waste Density: Not reported
Waste Density Unit of Measure Code: Not reported
Waste Density Unit of Measure Description: Not reported
Form Code: Not reported
Form Code Description: Not reported
Source Code: Not reported
Source Code Description: Not reported
Waste Minimization Code: Not reported
Waste Minimization Code Description: Not reported
Consent Number: Not reported
EPA Waste Indicator: Y
Federal Waste Codes: D008
Quantity Haz Kg: 453.515
Quantity Haz Tons: 0.5
Quantity Non Haz Kg: 0
Quantity Non Haz Tons: 0
State Waste Codes: NY-T

AY1084 **CONSOLIDATED EDISON CO. OF NY, INC.** **E MANIFEST** **1031630354**
South **267 BOWERY** **N/A**
1/8-1/4 **NEW YORK, NY 10002**
0.238 mi.
1259 ft. **Site 14 of 17 in cluster AY**

Relative:
Higher

Actual:
42 ft.

E MANIFEST:

Manifest Tracking Number:	018836766FLE
Last Updated Date:	20230912
Shipped Date:	20230729
Received Date:	20230731
Manifest Status:	Corrected
Submission Type:	DataImage5Copy
Origin Type:	Service
Generator EPA ID:	NYR000114579
Generator Name:	Consolidated Edison Co. Of Ny, Inc.
Generator Location Street Number:	Not reported
Generator Location Street 1:	267 BOWERY
Generator Location Street 2:	Not reported
Generator Location City:	NEW YORK
Generator Location State:	NY
Generator Location Zip:	10002
Generator Mail Street Number:	Not reported
Generator Mail Street 1:	116 Skyline Dr.
Generator Mail Street 2:	Not reported
Generator Mail City:	South Plainfield
Generator Mail Zip:	07080
Generator Mail State:	NJ
Generator Contact Company Name:	Not reported
Designated Facility EPA ID:	NJD991291105
Designated Facility Name:	Clean Earth Of North Jersey
Designated Facility Mail Street Number:	105
Designated Facility Mail Street 1:	Not reported
Designated Facility Mail Street 2:	JACOBUS AVE
Designated Facility Mail City:	KEARNY
Designated Facility Mail Zip:	07032
Designated Facility Mail State:	NJ
Designated Facility Location Street Number:	105
Designated Facility Location Street 1:	JACOBUS AVE
Designated Facility Location Street 2:	Not reported
Designated Facility Location City:	KEARNY
Designated Facility Location Zip:	07032
Designated Facility Location State:	NJ
Designated Facility Contact Company Name:	Not reported
Manifest Residue Indicator:	N
Rejection Indicator:	N

Transporter:

Manifest Tracking Number:	018836766FLE
Transporter Line Number:	1
Transporter EPA ID:	MAD039322250
Transporter Name:	Clean Harbors Environmental Services Inc

Waste Line:

Manifest Tracking Number:	018836766FLE
Waste Line Number:	1
U.S. DOT Hazardous Indicator:	Y
U.S. DOT ID Number:	NA3082

CONSOLIDATED EDISON CO. OF NY, INC. (Continued) **1031630354**

U.S. DOT Description:	Rq, Na3082, Hazardous Waste, Liquid N.O.S., (Lead), 9, Pg Iii, (D008)
Non-Hazardous Waste Description:	Not reported
Number of Containers:	1
Container Type Code:	TT
Container Type Description:	Cargo tanks (tank trucks)
Waste Quantity:	200
Quantity Unit of Measure Code:	P
Quantity Unit of Measure Description:	Pounds
Waste Quantity, in Tons:	0.1
Acute Waste Quantity, in Tons:	0
Non-Acute Waste Quantity, in Tons:	0.1
Waste Quantity, in Kilograms:	90.703
Acute Waste Quantity, in Kilograms:	0
Non-Acute Waste Quantity, in Kilorgrams:	90.703
Management Method Code:	H110
Management Method Description:	STABILIZATION
Waste Residue Indicator:	N
Quantity Discrepancy Indicator:	N
Waste Type Discrepancy Indicator:	N
Waste Density:	Not reported
Waste Density Unit of Measure Code:	Not reported
Waste Density Unit of Measure Description:	Not reported
Form Code:	Not reported
Form Code Description:	Not reported
Source Code:	Not reported
Source Code Description:	Not reported
Waste Minimization Code:	Not reported
Waste Minimization Code Description:	Not reported
Consent Number:	Not reported
EPA Waste Indicator:	Y
Federal Waste Codes:	D008
Quantity Haz Kg:	90.703
Quantity Haz Tons:	0.1
Quantity Non Haz Kg:	Not reported
Quantity Non Haz Tons:	Not reported
State Waste Codes:	NY-T

BC1085 **150 E. BROADWAY NY LLC** **NY AST** **A100178045**
East **317 EAST 5TH STREET** **N/A**
1/8-1/4 **NEW YORK, NY 10003**
0.239 mi.
1260 ft. **Site 1 of 2 in cluster BC**

Relative: **Lower**

Actual: **32 ft.**

AST:

Name:	150 E. BROADWAY NY LLC
Address:	317 EAST 5TH STREET
City,State,Zip:	NEW YORK, NY 10003
Region:	STATE
DEC Region:	2
Site Status:	Active
Facility Id:	2-605762
Program Type:	PBS
UTM X:	585453.41630
UTM Y:	4508892.43528
Expiration Date:	10/11/2028
Site Type:	Apartment Building/Office Building

Affiliation Records:

150 E. BROADWAY NY LLC (Continued) **A100178045**

Site Id:	27629
Affiliation Type:	Facility Owner
Company Name:	150 E. BROADWAY NY LLC
Contact Type:	MEMBER/OWNER
Contact Name:	RAYMOND CHERA
Address1:	41 MADISON AVE, 31ST FLOOR
Address2:	Not reported
City:	NEW YORK
State:	NY
Zip Code:	10003
Country Code:	001
Phone:	(646) 202-2592
EMail:	Not reported
Fax Number:	Not reported
Modified By:	JSMACRI
Date Last Modified:	2019-07-12

Site Id:	27629
Affiliation Type:	Facility Operator
Company Name:	N/A
Contact Type:	Not reported
Contact Name:	N/A
Address1:	41 Madison Avenue - 31 Floor
Address2:	Not reported
City:	New York
State:	NY
Zip Code:	10010
Country Code:	001
Phone:	(212) 673-5422
EMail:	mgmt@pennsouthcap.com
Fax Number:	Not reported
Modified By:	nFormUpd
Date Last Modified:	2023-07-18

Site Id:	27629
Affiliation Type:	Mail Contact
Company Name:	PSCM 150 LLC
Contact Type:	Not reported
Contact Name:	PABLO RAMON
Address1:	41 MADISON AVE
Address2:	31ST FLOOR
City:	NEW YORK
State:	NY
Zip Code:	10003
Country Code:	001
Phone:	(646) 202-2592
EMail:	MGMT@PENNSOUTHCAP.COM
Fax Number:	Not reported
Modified By:	nFormUpd
Date Last Modified:	2023-07-18

Site Id:	27629
Affiliation Type:	Emergency Contact
Company Name:	Raymond Chera
Contact Type:	Not reported
Contact Name:	Raymond Chera
Address1:	Not reported

150 E. BROADWAY NY LLC (Continued) **A100178045**

Address2:	Not reported
City:	Not reported
State:	NY
Zip Code:	Not reported
Country Code:	001
Phone:	(646) 202-2592
EMail:	Not reported
Fax Number:	Not reported
Modified By:	nFormUpd
Date Last Modified:	2023-07-18

Tank Info:

Tank Number:	001
Tank Id:	60433
Material Code:	0001
Common Name of Substance:	#2 Fuel Oil (On-Site Consumption)

Equipment Records:

A00 - Tank Internal Protection - None
H00 - Tank Leak Detection - None
L09 - Piping Leak Detection - Exempt Suction Piping
D00 - Pipe Type - No Piping
G00 - Tank Secondary Containment - None
J02 - Dispenser - Suction Dispenser
B05 - Tank External Protection - Jacketed
F00 - Pipe External Protection - None
I05 - Overfill - Vent Whistle
C01 - Pipe Location - Aboveground
I04 - Overfill - Product Level Gauge (A/G)

Tank Location:	Aboveground - contact with soil.... Tank bottom rests on soil, allowing no visual inspection.
Tank Type:	Steel/Carbon Steel/Iron
Tank Status:	In Service
Pipe Model:	Not reported
Install Date:	01/01/1953
Capacity Gallons:	1500
Tightness Test Method:	NN
Date Test:	Not reported
Next Test Date:	Not reported
Date Tank Closed:	Not reported
Register:	True
Modified By:	MJGRIFFI
Last Modified:	05/09/2022
Material Name:	#2 fuel oil (on-site consumption)

AS1086 **CON EDISON** **NY MANIFEST** **S117066514**
SSE **33 E 1ST ST** **N/A**
1/8-1/4 **NEW YORK, NY 10003**
0.240 mi.
1265 ft. **Site 36 of 42 in cluster AS**

Relative: NY MANIFEST:
Lower

EPA ID:	NYP004591723
Country:	USA
Name:	Con Edison
Address:	33 E 1ST ST

Actual:
40 ft.

CON EDISON (Continued) **S117066514**

Address 2: SB 517
City,State,Zip: NEW YORK, NY 10003
Zip 4: Not reported
Location Address 1: 33 E 1ST ST
Location Address 2: SB 517
Location City,State,Zip: NEW YORK, NY 10003
Location Zip 4: Not reported
Facility Status: Not reported
Total Tanks: Not reported
Code: BP

Mailing:
Mailing Name: Con Edison
Mailing Contact: Tom Teeling
Mailing Address 1: 4 IRVING PLACE 15TH FLOOR
Mailing Address 2: Not reported
Mailing City,State,Zip: NEW YORK, NY 10003
Mailing Zip 4: Not reported
Mailing Country: USA
Mailing Phone: Not reported

Manifest Data:
Document ID: Not reported
Manifest Status: Not reported
Trans1 State ID: NJD003812047
Year: 2018
Trans2 State ID: Not reported
Generator Ship Date: 07/10/2014
Trans1 Recv Date: 07/10/2014
Trans2 Recv Date: Not reported
TSD Site Recv Date: 07/11/2014
Part A Recv Date: Not reported
Part B Recv Date: Not reported
Generator EPA ID: NYP004591723
Trans1 EPA ID: Not reported
Trans2 EPA ID: Not reported
TSDF ID 1: NJD991291105
TSDF ID 2: Not reported
Manifest Tracking Number: 002608162GBF
Import Indicator: N
Export Indicator: N
Discr Quantity Indicator: N
Discr Type Indicator: N
Discr Residue Indicator: N
Discr Partial Reject Indicator: N
Discr Full Reject Indicator: N
Manifest Ref Number: Not reported
Alt Facility RCRA ID: Not reported
Alt Facility Sign Date: Not reported
MGMT Method Type Code: H110
Waste Code a: Lead
Waste Code b: Not reported
Waste Code c: Not reported
Waste Code e: Not reported
Waste Code f: Not reported
Waste Code g: Not reported
Waste Code 1: Not reported

CON EDISON (Continued) **S117066514**

Waste Code 2:	Not reported
Waste Code 3:	Not reported
Waste Code 4:	Not reported
Waste Code 5:	Not reported
Waste Code 6:	Not reported
Quantity:	500
Units:	Pounds
Number of Containers:	1
Container Type:	Cargo tanks (tank trucks)
Handling Method:	Treat
Specific Gravity:	1

AR1087 **CON EDISON** **NY MANIFEST** **S117066214**
SE **66 E 3RD ST** **N/A**
1/8-1/4 **NEW YORK, NY 10013**
0.240 mi.
1268 ft. **Site 22 of 26 in cluster AR**

Relative:
Lower

Actual:
36 ft.

NY MANIFEST:

EPA ID:	NYP004588430
Country:	USA
Name:	Con Edison
Address:	66 E 3RD ST
Address 2:	SB 685
City,State,Zip:	NEW YORK, NY 10013
Zip 4:	Not reported
Location Address 1:	66 E 3RD ST
Location Address 2:	SB 685
Location City,State,Zip:	NEW YORK, NY 10013
Location Zip 4:	Not reported
Facility Status:	Not reported
Total Tanks:	Not reported
Code:	BP

Mailing:

Mailing Name:	Con Edison
Mailing Contact:	Tom Teeling
Mailing Address 1:	4 IRVING PLACE 15TH FLOOR
Mailing Address 2:	Not reported
Mailing City,State,Zip:	NEW YORK, NY 10003
Mailing Zip 4:	Not reported
Mailing Country:	USA
Mailing Phone:	Not reported

Manifest Data:

Document ID:	Not reported
Manifest Status:	Not reported
Trans1 State ID:	NJD003812047
Year:	2018
Trans2 State ID:	Not reported
Generator Ship Date:	07/08/2014
Trans1 Recv Date:	07/08/2014
Trans2 Recv Date:	Not reported
TSD Site Recv Date:	07/08/2014
Part A Recv Date:	Not reported
Part B Recv Date:	Not reported
Generator EPA ID:	NYP004588430

CON EDISON (Continued) **S117066214**

Trans1 EPA ID:	Not reported
Trans2 EPA ID:	Not reported
TSDF ID 1:	NJD991291105
TSDF ID 2:	Not reported
Manifest Tracking Number:	002291692GBF
Import Indicator:	N
Export Indicator:	N
Discr Quantity Indicator:	N
Discr Type Indicator:	N
Discr Residue Indicator:	N
Discr Partial Reject Indicator:	N
Discr Full Reject Indicator:	N
Manifest Ref Number:	Not reported
Alt Facility RCRA ID:	Not reported
Alt Facility Sign Date:	Not reported
MGMT Method Type Code:	H110
Waste Code a:	Lead
Waste Code b:	Not reported
Waste Code c:	Not reported
Waste Code e:	Not reported
Waste Code f:	Not reported
Waste Code g:	Not reported
Waste Code 1:	Not reported
Waste Code 2:	Not reported
Waste Code 3:	Not reported
Waste Code 4:	Not reported
Waste Code 5:	Not reported
Waste Code 6:	Not reported
Quantity:	1000
Units:	Pounds
Number of Containers:	1
Container Type:	Cargo tanks (tank trucks)
Handling Method:	Treat
Specific Gravity:	1

AR1088 **66-68 EAST 3RD STREET** **NY AST** **U003835974**
SE **66-68 EAST 3RD STREET** **N/A**
1/8-1/4 **NEW YORK, NY 10003**
0.240 mi.
1268 ft. **Site 23 of 26 in cluster AR**

Relative: **Lower**

Actual: **36 ft.**

AST:

Name:	66-68 EAST 3RD STREET
Address:	66-68 EAST 3RD STREET
City,State,Zip:	NEW YORK, NY 10003
Region:	STATE
DEC Region:	2
Site Status:	Active
Facility Id:	2-606758
Program Type:	PBS
UTM X:	585389.92646
UTM Y:	4508733.29005
Expiration Date:	08/21/2026
Site Type:	Apartment Building/Office Building

Affiliation Records:

Site Id:	28615

66-68 EAST 3RD STREET (Continued) **U003835974**

Affiliation Type:	Facility Owner
Company Name:	NYC DEP OF HOUSING PRESERVATION DEVELOPMENT
Contact Type:	Not reported
Contact Name:	NYC DEP OF HOUSING PRESERVATION DEVELOPMENT
Address1:	100 GOLD ST # 7T-1
Address2:	Not reported
City:	NEW YORK
State:	NY
Zip Code:	10038
Country Code:	001
Phone:	(212) 863-5134
EMail:	ROBINSE@HPD.NYC.GOV
Fax Number:	Not reported
Modified By:	nFormUpd
Date Last Modified:	2024-10-04

Site Id:	28615
Affiliation Type:	Facility Operator
Company Name:	EVELYN CABRERA
Contact Type:	Not reported
Contact Name:	EVELYN CABRERA
Address1:	100 GOLD ST
Address2:	7V-5
City:	NEW YORK
State:	NY
Zip Code:	10038
Country Code:	001
Phone:	(212) 863-7444
EMail:	CABRERAE@HPD.NYC.GOV
Fax Number:	Not reported
Modified By:	nFormUpd
Date Last Modified:	2024-10-04

Site Id:	28615
Affiliation Type:	Mail Contact
Company Name:	NYC HPD
Contact Type:	ASST. COMMISSIONER CO-OP READINESS AND TECH SVCS
Contact Name:	SEAN ROBIN
Address1:	100 GOLD STREET
Address2:	7T-1
City:	NEW YORK
State:	NY
Zip Code:	10038
Country Code:	001
Phone:	(212) 863-5134
EMail:	ROBINSE@HPD.NYC.GOV
Fax Number:	Not reported
Modified By:	nFormUpd
Date Last Modified:	2024-10-04

Site Id:	28615
Affiliation Type:	Emergency Contact
Company Name:	NYC DEP OF HOUSING PRESERVATION DEVELOPMENT
Contact Type:	Not reported
Contact Name:	THOMAS CAVALLO
Address1:	Not reported
Address2:	Not reported

66-68 EAST 3RD STREET (Continued) **U003835974**

City:	Not reported
State:	NN
Zip Code:	Not reported
Country Code:	999
Phone:	(212) 863-7621
EMail:	Not reported
Fax Number:	Not reported
Modified By:	nFormUpd
Date Last Modified:	2024-10-04

Tank Info:

Tank Number:	001
Tank Id:	61849
Material Code:	0001
Common Name of Substance:	#2 Fuel Oil (On-Site Consumption)

Equipment Records:

C03 - Pipe Location - Aboveground/Underground Combination
G00 - Tank Secondary Containment - None
J02 - Dispenser - Suction Dispenser
F00 - Pipe External Protection - None
I05 - Overfill - Vent Whistle
A00 - Tank Internal Protection - None
B01 - Tank External Protection - Painted/Asphalt Coating
D01 - Pipe Type - Steel/Carbon Steel/Iron
E00 - Piping Secondary Containment - None
H00 - Tank Leak Detection - None
K00 - Spill Prevention - None
L09 - Piping Leak Detection - Exempt Suction Piping

Tank Location:	Aboveground - contact with soil.... Tank bottom rests on soil, allowing no visual inspection.
Tank Type:	Steel/Carbon Steel/Iron
Tank Status:	In Service
Pipe Model:	Not reported
Install Date:	01/01/1970
Capacity Gallons:	3500
Tightness Test Method:	NN
Date Test:	Not reported
Next Test Date:	Not reported
Date Tank Closed:	Not reported
Register:	True
Modified By:	JSMACRI
Last Modified:	05/12/2022
Material Name:	#2 fuel oil (on-site consumption)

AU1089 **8TH ST OWNERS CORP** **NY AST** **U003387485**
North **50-54 E 8TH ST** **N/A**
1/8-1/4 **NEW YORK, NY 10003**
0.241 mi.
1270 ft. **Site 5 of 9 in cluster AU**

Relative: AST:
Lower

Name:	8TH ST OWNERS CORP
Address:	50-54 E 8TH ST
City,State,Zip:	NEW YORK, NY 10003
Region:	STATE

Actual:
35 ft.

8TH ST OWNERS CORP (Continued) **U003387485**

DEC Region:	2
Site Status:	Active
Facility Id:	2-292206
Program Type:	PBS
UTM X:	584992.66910
UTM Y:	4509381.30902
Expiration Date:	07/07/2027
Site Type:	Apartment Building/Office Building

Affiliation Records:

Site Id:	13282
Affiliation Type:	Facility Operator
Company Name:	8TH ST OWNERS CORP
Contact Type:	Not reported
Contact Name:	RODNEY SALADIN
Address1:	Not reported
Address2:	Not reported
City:	Not reported
State:	NN
Zip Code:	Not reported
Country Code:	001
Phone:	(212) 358-1287
EMail:	Not reported
Fax Number:	Not reported
Modified By:	DXLIVING
Date Last Modified:	2007-04-03

Site Id:	13282
Affiliation Type:	Emergency Contact
Company Name:	8TH STREET OWNERS CORP
Contact Type:	Not reported
Contact Name:	RODNEY SALADIN
Address1:	Not reported
Address2:	Not reported
City:	Not reported
State:	NN
Zip Code:	Not reported
Country Code:	999
Phone:	(646) 823-3318
EMail:	Not reported
Fax Number:	Not reported
Modified By:	JSMACRI
Date Last Modified:	2022-07-06

Site Id:	13282
Affiliation Type:	Mail Contact
Company Name:	CHARLES H. GREENTHAL MGMT
Contact Type:	Not reported
Contact Name:	PETER YEE
Address1:	30-30 NORTHERN BOULEVARD, SUITE 400
Address2:	Not reported
City:	LONG ISLAND CITY
State:	NY
Zip Code:	11101
Country Code:	001
Phone:	(212) 340-9300
EMail:	COMPLIANCE@GREENTHAL.COM
Fax Number:	Not reported

8TH ST OWNERS CORP (Continued) **U003387485**

Modified By:	JSMACRI
Date Last Modified:	2022-07-06
Site Id:	13282
Affiliation Type:	Facility Owner
Company Name:	8TH STREET OWNERS CORP
Contact Type:	SENIOR ACCOUNT EXECUTIVE
Contact Name:	VALERY LIPARI
Address1:	1981 MARCUS AVENUE, SUITE C131
Address2:	Not reported
City:	LAKE SUCCESS
State:	NY
Zip Code:	11042
Country Code:	001
Phone:	(212) 358-1287
EMail:	Not reported
Fax Number:	Not reported
Modified By:	JSMACRI
Date Last Modified:	2022-07-06

Tank Info:

Tank Number:	001
Tank Id:	12025
Material Code:	0003
Common Name of Substance:	#6 Fuel Oil (On-Site Consumption)

Equipment Records:

	A00 - Tank Internal Protection - None
	D01 - Pipe Type - Steel/Carbon Steel/Iron
	G03 - Tank Secondary Containment - Vault (w/o access)
	K00 - Spill Prevention - None
	L09 - Piping Leak Detection - Exempt Suction Piping
	J02 - Dispenser - Suction Dispenser
	B00 - Tank External Protection - None
	C00 - Pipe Location - No Piping
	E02 - Piping Secondary Containment - Vault (with Access)
	F00 - Pipe External Protection - None
	H05 - Tank Leak Detection - In-Tank System (ATG)
	I04 - Overfill - Product Level Gauge (A/G)
Tank Location:	Aboveground - contact with soil.... Tank bottom rests on soil, allowing no visual inspection.
Tank Type:	Steel/Carbon Steel/Iron
Tank Status:	In Service
Pipe Model:	Not reported
Install Date:	04/01/1951
Capacity Gallons:	10000
Tightness Test Method:	-
Date Test:	Not reported
Next Test Date:	Not reported
Date Tank Closed:	Not reported
Register:	True
Modified By:	JSMACRI
Last Modified:	07/06/2022
Material Name:	#2 fuel oil (on-site consumption)

AU1090 **CON EDISON** **NY MANIFEST** **S118463860**
North **50 E 8TH ST** **N/A**
1/8-1/4 **NEW YORK, NY 10003**
0.241 mi.
1270 ft. **Site 6 of 9 in cluster AU**

Relative:
Lower

Actual:
35 ft.

NY MANIFEST:

EPA ID:	NYP004858140
Country:	USA
Name:	Con Edison
Address:	50 E 8TH ST
Address 2:	SB 57217
City,State,Zip:	NEW YORK, NY 10003
Zip 4:	Not reported
Location Address 1:	50 E 8TH ST
Location Address 2:	SB 57217
Location City,State,Zip:	NEW YORK, NY 10003
Location Zip 4:	Not reported
Facility Status:	Not reported
Total Tanks:	Not reported
Code:	BP

Mailing:

Mailing Name:	Con Edison
Mailing Contact:	Dennis Huacon
Mailing Address 1:	4 IRVING PL 15TH FL
Mailing Address 2:	Not reported
Mailing City,State,Zip:	NEW YORK, NY 10003
Mailing Zip 4:	Not reported
Mailing Country:	USA
Mailing Phone:	2124603770

Manifest Data:

Document ID:	Not reported
Manifest Status:	Not reported
Trans1 State ID:	NJ0000027193
Year:	2018
Trans2 State ID:	Not reported
Generator Ship Date:	10/22/2015
Trans1 Recv Date:	10/22/2015
Trans2 Recv Date:	Not reported
TSD Site Recv Date:	10/23/2015
Part A Recv Date:	Not reported
Part B Recv Date:	Not reported
Generator EPA ID:	NYP004858140
Trans1 EPA ID:	Not reported
Trans2 EPA ID:	Not reported
TSDF ID 1:	NJD002200046
TSDF ID 2:	Not reported
Manifest Tracking Number:	014087543JJK
Import Indicator:	N
Export Indicator:	N
Discr Quantity Indicator:	N
Discr Type Indicator:	N
Discr Residue Indicator:	N
Discr Partial Reject Indicator:	N
Discr Full Reject Indicator:	N
Manifest Ref Number:	Not reported
Alt Facility RCRA ID:	Not reported

CON EDISON (Continued) **S118463860**

Alt Facility Sign Date:	Not reported
MGMT Method Type Code:	H110
Waste Code a:	Lead
Waste Code b:	Not reported
Waste Code c:	Not reported
Waste Code e:	Not reported
Waste Code f:	Not reported
Waste Code g:	Not reported
Waste Code 1:	Not reported
Waste Code 2:	Not reported
Waste Code 3:	Not reported
Waste Code 4:	Not reported
Waste Code 5:	Not reported
Waste Code 6:	Not reported
Quantity:	2000
Units:	Pounds
Number of Containers:	1
Container Type:	Cargo tanks (tank trucks)
Handling Method:	Treat
Specific Gravity:	1

AN1091 **CON EDISON SERVICE BOX: 40681** **RCRA NonGen / NLR** **1016966600**
ENE **34 ST MARKS PL** **NY MANIFEST** **NYP004394482**
1/8-1/4 **NEW YORK, NY 10003**
0.241 mi.
1272 ft. **Site 14 of 14 in cluster AN**

Relative: **Lower**

Actual: **35 ft.**

RCRA Listings:

Date Form Received by Agency:	20131219
Handler Name:	Con Edison Service Box: 40681
Handler Address:	St Marks Pl
Handler City,State,Zip:	NEW YORK, NY 10003
EPA ID:	NYP004394482
Contact Name:	THOMAS TEELING
Contact Address:	Not reported
Contact City,State,Zip:	Not reported
Contact Telephone:	212-460-3770
Contact Fax:	Not reported
Contact Email:	Not reported
Contact Title:	SENIOR SCIENTIST
EPA Region:	02
Land Type:	Private
Federal Waste Generator Description:	Not a generator, verified
Non-Notifier:	Not reported
Biennial Report Cycle:	Not reported
Accessibility:	Not reported
Active Site Indicator:	Not reported
State District Owner:	Ny
State District:	NYSDEC R2
Mailing Address:	IRVING PL, 15TH FL NE
Mailing City,State,Zip:	NEW YORK, NY 10003
Owner Name:	Not reported
Owner Type:	Not reported
Operator Name:	Not reported
Operator Type:	Not reported
Short-Term Generator Activity:	No
Importer Activity:	No

CON EDISON SERVICE BOX: 40681 (Continued) **1016966600**

Mixed Waste Generator:	No
Transporter Activity:	No
Transfer Facility Activity:	No
Recycler Activity with Storage:	No
Small Quantity On-Site Burner Exemption:	No
Smelting Melting and Refining Furnace Exemption:	No
Underground Injection Control:	No
Off-Site Waste Receipt:	No
Universal Waste Indicator:	No
Universal Waste Destination Facility:	No
Federal Universal Waste:	No
Active Site State-Reg Handler:	---
Federal Facility Indicator:	Not reported
Hazardous Secondary Material Indicator:	N
Sub-Part K Indicator:	Not reported
2018 GPRA Permit Baseline:	Not on the Baseline
2018 GPRA Renewals Baseline:	Not on the Baseline
202 GPRA Corrective Action Baseline:	No
Subject to Corrective Action Universe:	No
Non-TSDFs Where RCRA CA has Been Imposed Universe:	No
Corrective Action Priority Ranking:	No NCAPS ranking
Environmental Control Indicator:	No
Institutional Control Indicator:	No
Human Exposure Controls Indicator:	N/A
Groundwater Controls Indicator:	N/A
Significant Non-Complier Universe:	No
Unaddressed Significant Non-Complier Universe:	No
Addressed Significant Non-Complier Universe:	No
Significant Non-Complier With a Compliance Schedule Universe:	No
Financial Assurance Required:	Not reported
Handler Date of Last Change:	20140701
Recognized Trader-Importer:	No
Recognized Trader-Exporter:	No
Importer of Spent Lead Acid Batteries:	No
Exporter of Spent Lead Acid Batteries:	No
Recycler Activity Without Storage:	No
Manifest Broker:	No
Sub-Part P Indicator:	No

Historic Generators:

Receive Date:	20131119
Handler Name: CON EDISON SERVICE BOX:	40681
Federal Waste Generator Description:	Very Small Quantity Generator (formerly Conditionally-Exempt Small Quantity Generator
State District Owner:	Ny
Large Quantity Handler of Universal Waste:	No
Recognized Trader Importer:	No
Recognized Trader Exporter:	No
Spent Lead Acid Battery Importer:	No
Spent Lead Acid Battery Exporter:	No
Current Record:	No
Non Storage Recycler Activity:	Not reported
Electronic Manifest Broker:	Not reported

Receive Date:	20131219
Handler Name: CON EDISON SERVICE BOX:	40681

CON EDISON SERVICE BOX: 40681 (Continued) **1016966600**

Federal Waste Generator Description:	Not a generator, verified
State District Owner:	Ny
Large Quantity Handler of Universal Waste:	No
Recognized Trader Importer:	No
Recognized Trader Exporter:	No
Spent Lead Acid Battery Importer:	No
Spent Lead Acid Battery Exporter:	No
Current Record:	Yes
Non Storage Recycler Activity:	Not reported
Electronic Manifest Broker:	Not reported

List of NAICS Codes and Descriptions:

NAICS Codes:	No NAICS Codes Found

Facility Has Received Notices of Violations:

Violations:	No Violations Found

Evaluation Action Summary:

Evaluations:	No Evaluations Found

NY MANIFEST:

EPA ID:	NYP004394482
Country:	USA
Name:	Con Edison
Address:	34 ST MARKS PL
Address 2:	Not reported
City,State,Zip:	NEW YORK, NY 10003
Zip 4:	Not reported
Location Address 1:	34 ST MARKS PL
Location Address 2:	SB40681
Location City,State,Zip:	NEW YORK, NY 10003
Location Zip 4:	Not reported
Facility Status:	Not reported
Total Tanks:	Not reported
Code:	BP

Mailing:

Mailing Name:	Con Edison
Mailing Contact:	Con Edison
Mailing Address 1:	4 IRVING PLACE
Mailing Address 2:	15TH FL
Mailing City,State,Zip:	NEW YORK, NY 10003
Mailing Zip 4:	Not reported
Mailing Country:	USA
Mailing Phone:	Not reported

Manifest Data:

Document ID:	Not reported
Manifest Status:	Not reported
Trans1 State ID:	NJD003812047
Year:	2018
Trans2 State ID:	Not reported
Generator Ship Date:	11/20/2013
Trans1 Recv Date:	11/20/2013

CON EDISON SERVICE BOX: 40681 (Continued) **1016966600**

Trans2 Recv Date:	Not reported
TSD Site Recv Date:	11/20/2013
Part A Recv Date:	Not reported
Part B Recv Date:	Not reported
Generator EPA ID:	NYP004394482
Trans1 EPA ID:	Not reported
Trans2 EPA ID:	Not reported
TSDF ID 1:	NJD991291105
TSDF ID 2:	Not reported
Manifest Tracking Number:	002237683GBF
Import Indicator:	N
Export Indicator:	N
Discr Quantity Indicator:	N
Discr Type Indicator:	N
Discr Residue Indicator:	N
Discr Partial Reject Indicator:	N
Discr Full Reject Indicator:	N
Manifest Ref Number:	Not reported
Alt Facility RCRA ID:	Not reported
Alt Facility Sign Date:	Not reported
MGMT Method Type Code:	H110
Waste Code a:	Lead
Waste Code b:	Not reported
Waste Code c:	Not reported
Waste Code e:	Not reported
Waste Code f:	Not reported
Waste Code g:	Not reported
Waste Code 1:	Not reported
Waste Code 2:	Not reported
Waste Code 3:	Not reported
Waste Code 4:	Not reported
Waste Code 5:	Not reported
Waste Code 6:	Not reported
Quantity:	500
Units:	Pounds
Number of Containers:	1
Container Type:	Cargo tanks (tank trucks)
Handling Method:	Treat
Specific Gravity:	1

BD1092 **CON EDISON MANHOLE 384** **RCRA NonGen / NLR** **1014926580**
WSW **W HOUSTON ST & MERCER ST 52** **NY MANIFEST** **NYP004243556**
1/8-1/4 **NEW YORK, NY 10003**
0.241 mi.
1272 ft. **Site 1 of 6 in cluster BD**

Relative: **Lower**
Actual: **35 ft.**

RCRA Listings:

Date Form Received by Agency:	20111123
Handler Name:	Con Edison Manhole 384
Handler Address:	W Houston St & Mercer St 52
Handler City,State,Zip:	NEW YORK, NY 10003
EPA ID:	NYP004243556
Contact Name:	MICHAEL ECKARDT
Contact Address:	Not reported
Contact City,State,Zip:	Not reported
Contact Telephone:	917-417-1998
Contact Fax:	Not reported

CON EDISON MANHOLE 384 (Continued) **1014926580**

Contact Email:		Not reported
Contact Title:		SUPERVISOR
EPA Region:		02
Land Type:		Private
Federal Waste Generator Description:		Not a generator, verified
Non-Notifier:		Not reported
Biennial Report Cycle:		Not reported
Accessibility:		Not reported
Active Site Indicator:		Not reported
State District Owner:		Ny
State District:		NYSDEC R2
Mailing Address:		4 IRVING PL, RM 828
Mailing City,State,Zip:		NEW YORK, NY 10003
Owner Name:	Not reported	
Owner Type:		Not reported
Operator Name:	Not reported	
Operator Type:		Not reported
Short-Term Generator Activity:		No
Importer Activity:		No
Mixed Waste Generator:		No
Transporter Activity:		No
Transfer Facility Activity:		No
Recycler Activity with Storage:		No
Small Quantity On-Site Burner Exemption:		No
Smelting Melting and Refining Furnace Exemption:		No
Underground Injection Control:		No
Off-Site Waste Receipt:		No
Universal Waste Indicator:		No
Universal Waste Destination Facility:		No
Federal Universal Waste:		No
Active Site State-Reg Handler:		---
Federal Facility Indicator:		Not reported
Hazardous Secondary Material Indicator:		N
Sub-Part K Indicator:		Not reported
2018 GPRA Permit Baseline:		Not on the Baseline
2018 GPRA Renewals Baseline:		Not on the Baseline
202 GPRA Corrective Action Baseline:		No
Subject to Corrective Action Universe:		No
Non-TSDFs Where RCRA CA has Been Imposed Universe:		No
Corrective Action Priority Ranking:		No NCAPS ranking
Environmental Control Indicator:		No
Institutional Control Indicator:		No
Human Exposure Controls Indicator:		N/A
Groundwater Controls Indicator:		N/A
Significant Non-Complier Universe:		No
Unaddressed Significant Non-Complier Universe:		No
Addressed Significant Non-Complier Universe:		No
Significant Non-Complier With a Compliance Schedule Universe:		No
Financial Assurance Required:		Not reported
Handler Date of Last Change:		20120302
Recognized Trader-Importer:		No
Recognized Trader-Exporter:		No
Importer of Spent Lead Acid Batteries:		No
Exporter of Spent Lead Acid Batteries:		No
Recycler Activity Without Storage:		No
Manifest Broker:		No
Sub-Part P Indicator:		No

CON EDISON MANHOLE 384 (Continued) **1014926580**

Historic Generators:

Receive Date:	20111024
Handler Name: CON EDISON MANHOLE 384	
Federal Waste Generator Description:	Very Small Quantity Generator (formerly Conditionally-Exempt Small Quantity Generator
State District Owner:	Ny
Large Quantity Handler of Universal Waste:	No
Recognized Trader Importer:	No
Recognized Trader Exporter:	No
Spent Lead Acid Battery Importer:	No
Spent Lead Acid Battery Exporter:	No
Current Record:	No
Non Storage Recycler Activity:	Not reported
Electronic Manifest Broker:	Not reported

Receive Date:	20111123
Handler Name: CON EDISON MANHOLE 384	
Federal Waste Generator Description:	Not a generator, verified
State District Owner:	Ny
Large Quantity Handler of Universal Waste:	No
Recognized Trader Importer:	No
Recognized Trader Exporter:	No
Spent Lead Acid Battery Importer:	No
Spent Lead Acid Battery Exporter:	No
Current Record:	Yes
Non Storage Recycler Activity:	Not reported
Electronic Manifest Broker:	Not reported

List of NAICS Codes and Descriptions:

NAICS Codes:	No NAICS Codes Found

Facility Has Received Notices of Violations:

Violations:	No Violations Found

Evaluation Action Summary:

Evaluations:	No Evaluations Found

NY MANIFEST:

EPA ID:	NYP004243556
Country:	USA
Name:	Consolidated Edison
Address:	W HOUSTON ST & MERCER ST 52
Address 2:	FEET E OF
City,State,Zip:	NEW YORK, NY 10003
Zip 4:	Not reported
Location Address 1:	MERCER & HOUSTON
Location Address 2:	MH #384
Location City,State,Zip:	MANHATTAN, NY
Location Zip 4:	Not reported
Facility Status:	Not reported
Total Tanks:	Not reported
Code:	BP

Mailing:

CON EDISON MANHOLE 384 (Continued) **1014926580**

Mailing Name:	Consolidated Edison
Mailing Contact:	Consolidated Edison
Mailing Address 1:	4 IRVING PLACE ROOM 828
Mailing Address 2:	Not reported
Mailing City,State,Zip:	NEW YORK, NY 10003
Mailing Zip 4:	Not reported
Mailing Country:	USA
Mailing Phone:	2124603770

Manifest Data:

Document ID:	Not reported
Manifest Status:	Not reported
Trans1 State ID:	NYD006982359
Year:	2018
Trans2 State ID:	Not reported
Generator Ship Date:	10/24/2011
Trans1 Recv Date:	10/24/2011
Trans2 Recv Date:	Not reported
TSD Site Recv Date:	10/25/2011
Part A Recv Date:	Not reported
Part B Recv Date:	Not reported
Generator EPA ID:	NYP004243556
Trans1 EPA ID:	Not reported
Trans2 EPA ID:	Not reported
TSDF ID 1:	NYD980593636
TSDF ID 2:	Not reported
Manifest Tracking Number:	003203791FLE
Import Indicator:	N
Export Indicator:	N
Discr Quantity Indicator:	N
Discr Type Indicator:	N
Discr Residue Indicator:	N
Discr Partial Reject Indicator:	N
Discr Full Reject Indicator:	N
Manifest Ref Number:	Not reported
Alt Facility RCRA ID:	Not reported
Alt Facility Sign Date:	Not reported
MGMT Method Type Code:	H141
Waste Code a:	Lead
Waste Code b:	Chromium
Waste Code c:	Cadmium
Waste Code e:	B007
Waste Code f:	Not reported
Waste Code g:	Not reported
Waste Code 1:	Not reported
Waste Code 2:	Not reported
Waste Code 3:	Not reported
Waste Code 4:	Not reported
Waste Code 5:	Not reported
Waste Code 6:	Not reported
Quantity:	75
Units:	Kilograms
Number of Containers:	1
Container Type:	Metal drums, barrels, kegs
Handling Method:	Landfill
Specific Gravity:	1

AV1093 **594 BROADWAY ASSOCIATES, LLC** **NY AST** **A100364455**
SW **594 BROADWAY** **N/A**
1/8-1/4 **NEW YORK, NY 10012**
0.241 mi.
1273 ft. **Site 22 of 23 in cluster AV**

Relative:
Lower

Actual:
39 ft.

AST:

Name:	594 BROADWAY ASSOCIATES, LLC
Address:	594 BROADWAY
City,State,Zip:	NEW YORK, NY 10012
Region:	STATE
DEC Region:	2
Site Status:	Active
Facility Id:	2-082694
Program Type:	PBS
UTM X:	584710.88473
UTM Y:	4508721.14311
Expiration Date:	11/07/2028
Site Type:	Apartment Building/Office Building

Affiliation Records:

Site Id:	1807
Affiliation Type:	Facility Operator
Company Name:	594 BROADWAY
Contact Type:	Not reported
Contact Name:	JOE VILLAFANE
Address1:	Not reported
Address2:	Not reported
City:	Not reported
State:	NN
Zip Code:	Not reported
Country Code:	001
Phone:	(212) 625-6205
EMail:	Not reported
Fax Number:	Not reported
Modified By:	KAKYER
Date Last Modified:	2012-10-09

Site Id:	1807
Affiliation Type:	Emergency Contact
Company Name:	NEW 594 BROADWAY ASSOCIATES, LLC
Contact Type:	OWNER'S REP.
Contact Name:	ART D'ESTRADA
Address1:	Not reported
Address2:	Not reported
City:	Not reported
State:	NN
Zip Code:	Not reported
Country Code:	999
Phone:	(212) 625-6203
EMail:	ADESTRADA@GFPRE.COM
Fax Number:	Not reported
Modified By:	ACDANIEL
Date Last Modified:	2024-03-26

Site Id:	1807
Affiliation Type:	Facility Owner
Company Name:	KERRIA 2 ASSOCIATES LLC
Contact Type:	AGENT FOR 594 BROADWAY BROADWAY ASSOCIATES, LLC
Contact Name:	ART D'ESTRADA

594 BROADWAY ASSOCIATES, LLC (Continued) **A100364455**

Address1:	594 BROADWAY
Address2:	Not reported
City:	NEW YORK
State:	NY
Zip Code:	10012
Country Code:	001
Phone:	(212) 625-6203
EMail:	ADESTRADA@GFPRE.COM
Fax Number:	Not reported
Modified By:	ACDANIEL
Date Last Modified:	2024-03-26

Site Id:	1807
Affiliation Type:	Mail Contact
Company Name:	GFP REAL ESTATE, LLC
Contact Type:	OWNER'S REP.
Contact Name:	ART D'ESTRADA
Address1:	515 MADISON AVENUE
Address2:	15TH FLOOR
City:	NEW YORK
State:	NY
Zip Code:	10022
Country Code:	001
Phone:	(212) 625-6203
EMail:	ADESTRADA@GFPRE.COM
Fax Number:	Not reported
Modified By:	ACDANIEL
Date Last Modified:	2024-03-26

Tank Info:

Tank Number:	001
Tank Id:	3022
Material Code:	0003
Common Name of Substance:	#6 Fuel Oil (On-Site Consumption)

Equipment Records:

	C01 - Pipe Location - Aboveground
	I04 - Overfill - Product Level Gauge (A/G)
	B01 - Tank External Protection - Painted/Asphalt Coating
	D01 - Pipe Type - Steel/Carbon Steel/Iron
	E00 - Piping Secondary Containment - None
	L99 - Piping Leak Detection - Other
	H00 - Tank Leak Detection - None
	K00 - Spill Prevention - None
	A02 - Tank Internal Protection - Rubber Liner
	F00 - Pipe External Protection - None
	G02 - Tank Secondary Containment - Vault (w/access)
	I05 - Overfill - Vent Whistle
	J05 - Dispenser - On Site Heating System (Supply/Return)
Tank Location:	Aboveground - contact with impervious barrier... Tank bottom rests on impervious barrier, allowing visual indication of leaks.
Tank Type:	Steel/Carbon Steel/Iron
Tank Status:	In Service
Pipe Model:	Not reported
Install Date:	08/01/1955

594 BROADWAY ASSOCIATES, LLC (Continued) **A100364455**

Capacity Gallons:	7500
Tightness Test Method:	-
Date Test:	Not reported
Next Test Date:	Not reported
Date Tank Closed:	Not reported
Register:	True
Modified By:	ACDANIEL
Last Modified:	03/26/2024
Material Name:	#2 fuel oil (on-site consumption)

AY1094 **CON EDISON - MANHOLE M37067** **NY MANIFEST** **S120959085**
SSE **109-11 E HOUSTON ST** **N/A**
1/8-1/4 **MANHATTAN, NY 10002**
0.241 mi.
1274 ft. **Site 15 of 17 in cluster AY**

Relative: **Lower**
Actual: **41 ft.**

NY MANIFEST:

EPA ID:	NYP004990642
Country:	USA
Name:	Con Edison - Manhole M37067
Address:	109-11 E HOUSTON ST
Address 2:	Not reported
City,State,Zip:	MANHATTAN, NY 10002
Zip 4:	Not reported
Location Address 1:	109-11 E HOUSTON ST
Location Address 2:	Not reported
Location City,State,Zip:	MANHATTAN, NY 10002
Location Zip 4:	Not reported
Facility Status:	Not reported
Total Tanks:	Not reported
Code:	BP

Mailing:

Mailing Name:	Con Edison - Manhole M37067
Mailing Contact:	Con Edison
Mailing Address 1:	4 IRVING PL 15TH FL NE
Mailing Address 2:	Not reported
Mailing City,State,Zip:	NEW YORK, NY 10003
Mailing Zip 4:	Not reported
Mailing Country:	USA
Mailing Phone:	Not reported

1095 **CON EDISON** **E MANIFEST** **1031622745**
West **100 BLEECKER ST** **N/A**
1/8-1/4 **NEW YORK, NY 10009**
0.242 mi.
1276 ft.

Relative: **Lower**
Actual: **31 ft.**

E MANIFEST:

Manifest Tracking Number:	016272487FLE
Last Updated Date:	20211117
Shipped Date:	20211108
Received Date:	20211108
Manifest Status:	Signed
Submission Type:	DataImage5Copy
Origin Type:	Service

CON EDISON (Continued) **1031622745**

Generator EPA ID:	NYR000114579
Generator Name:	Con Edison
Generator Location Street Number:	Not reported
Generator Location Street 1:	100 BLEECKER ST
Generator Location Street 2:	Not reported
Generator Location City:	NEW YORK
Generator Location State:	NY
Generator Location Zip:	10009
Generator Mail Street Number:	Not reported
Generator Mail Street 1:	116 Skyline Drive
Generator Mail Street 2:	Not reported
Generator Mail City:	South Plainfield
Generator Mail Zip:	10462
Generator Mail State:	NJ
Generator Contact Company Name:	Not reported
Designated Facility EPA ID:	NJD991291105
Designated Facility Name:	Clean Earth Of North Jersey
Designated Facility Mail Street Number:	105
Designated Facility Mail Street 1:	Not reported
Designated Facility Mail Street 2:	JACOBUS AVE
Designated Facility Mail City:	KEARNY
Designated Facility Mail Zip:	07032
Designated Facility Mail State:	NJ
Designated Facility Location Street Number:	105
Designated Facility Location Street 1:	JACOBUS AVE
Designated Facility Location Street 2:	Not reported
Designated Facility Location City:	KEARNY
Designated Facility Location Zip:	07032
Designated Facility Location State:	NJ
Designated Facility Contact Company Name:	Not reported
Manifest Residue Indicator:	N
Rejection Indicator:	N

Transporter:

Manifest Tracking Number:	016272487FLE
Transporter Line Number:	1
Transporter EPA ID:	MAD039322250
Transporter Name:	Clean Harbors Environmental Services Inc

Waste Line:

Manifest Tracking Number:	016272487FLE
Waste Line Number:	1
U.S. DOT Hazardous Indicator:	Y
U.S. DOT ID Number:	NA3082
U.S. DOT Description:	Na3082, Hazardous Waste, Liquid N.O.S., 9, Pg Iii, Rq
Non-Hazardous Waste Description:	Not reported
Number of Containers:	1
Container Type Code:	TT
Container Type Description:	Cargo tanks (tank trucks)
Waste Quantity:	3000
Quantity Unit of Measure Code:	P
Quantity Unit of Measure Description:	Pounds
Waste Quantity, in Tons:	1.5
Acute Waste Quantity, in Tons:	0
Non-Acute Waste Quantity, in Tons:	1.5
Waste Quantity, in Kilograms:	1360.545

CON EDISON (Continued) **1031622745**

Acute Waste Quantity, in Kilograms:	0
Non-Acute Waste Quantity, in Kilorgrams:	1360.545
Management Method Code:	H110
Management Method Description:	STABILIZATION
Waste Residue Indicator:	N
Quantity Discrepancy Indicator:	N
Waste Type Discrepancy Indicator:	N
Waste Density:	Not reported
Waste Density Unit of Measure Code:	Not reported
Waste Density Unit of Measure Description:	Not reported
Form Code:	Not reported
Form Code Description:	Not reported
Source Code:	Not reported
Source Code Description:	Not reported
Waste Minimization Code:	Not reported
Waste Minimization Code Description:	Not reported
Consent Number:	Not reported
EPA Waste Indicator:	Y
Federal Waste Codes:	D008
Quantity Haz Kg:	1360.545
Quantity Haz Tons:	1.5
Quantity Non Haz Kg:	0
Quantity Non Haz Tons:	0
State Waste Codes:	NY-T

AS1096 **FIRS GARDEN CORPORATION** **NY AST** **U004046743**
SE **38 EAST FIRST STREET** **N/A**
1/8-1/4 **NEW YORK, NY 10003**
0.242 mi.
1276 ft. **Site 37 of 42 in cluster AS**

Relative: **Lower**

Actual: **39 ft.**

AST:

Name:	FIRS GARDEN CORPORATION
Address:	38 EAST FIRST STREET
City,State,Zip:	NEW YORK, NY 10003
Region:	STATE
DEC Region:	2
Site Status:	Unregulated/Closed
Facility Id:	2-237000
Program Type:	PBS
UTM X:	585291.76779
UTM Y:	4508617.42810
Expiration Date:	N/A
Site Type:	Apartment Building/Office Building

Affiliation Records:

Site Id:	8811
Affiliation Type:	Facility Owner
Company Name:	FIRST GARDEN CORP % ANDREWS BUILDING CORP
Contact Type:	Not reported
Contact Name:	Not reported
Address1:	666 BROADWAY 12TH FLOOR
Address2:	Not reported
City:	NEW YORK
State:	NY
Zip Code:	10012
Country Code:	001
Phone:	(212) 529-5688

FIRS GARDEN CORPORATION (Continued) **U004046743**

EMail: Not reported
Fax Number: Not reported
Modified By: TRANSLAT
Date Last Modified: 2004-03-04

Site Id: 8811
Affiliation Type: Mail Contact
Company Name: ANDREWS BUILDING CORP.
Contact Type: Not reported
Contact Name: LEONARD VOGT
Address1: 666 BROADWAY
Address2: 12TH FLOOR
City: NEW YORK
State: NY
Zip Code: 10012
Country Code: 001
Phone: (212) 529-5688
EMail: Not reported
Fax Number: Not reported
Modified By: TRANSLAT
Date Last Modified: 2004-03-04

Site Id: 8811
Affiliation Type: Facility Operator
Company Name: FIRS GARDEN CORPORATION
Contact Type: Not reported
Contact Name: IZHAR PATKIN
Address1: Not reported
Address2: Not reported
City: Not reported
State: NN
Zip Code: Not reported
Country Code: 001
Phone: (212) 254-3056
EMail: Not reported
Fax Number: Not reported
Modified By: TRANSLAT
Date Last Modified: 2004-03-04

Site Id: 8811
Affiliation Type: Emergency Contact
Company Name: FIRST GARDEN CORP % ANDREWS BUILDING CORP
Contact Type: Not reported
Contact Name: LEONARD VOGT
Address1: Not reported
Address2: Not reported
City: Not reported
State: NN
Zip Code: Not reported
Country Code: 001
Phone: (212) 529-5688
EMail: Not reported
Fax Number: Not reported
Modified By: TRANSLAT
Date Last Modified: 2004-03-04

FIRS GARDEN CORPORATION (Continued) **U004046743**

Tank Info:

Tank Number:	001
Tank Id:	17238
Material Code:	0001
Common Name of Substance:	#2 Fuel Oil (On-Site Consumption)

Equipment Records:

	I04 - Overfill - Product Level Gauge (A/G)
	G00 - Tank Secondary Containment - None
	J02 - Dispenser - Suction Dispenser
	A00 - Tank Internal Protection - None
	H00 - Tank Leak Detection - None
	B00 - Tank External Protection - None
	C00 - Pipe Location - No Piping
	D02 - Pipe Type - Galvanized Steel
	F00 - Pipe External Protection - None
Tank Location:	Aboveground - contact with soil.... Tank bottom rests on soil, allowing no visual inspection.
Tank Type:	Steel/Carbon Steel/Iron
Tank Status:	Closed - Removed
Pipe Model:	Not reported
Install Date:	03/01/1999
Capacity Gallons:	4000
Tightness Test Method:	NN
Date Test:	Not reported
Next Test Date:	Not reported
Date Tank Closed:	Not reported
Register:	True
Modified By:	MJGRIFFI
Last Modified:	05/09/2022
Material Name:	#2 fuel oil (on-site consumption)

AU1097 **CON EDISON SERVICE BOX: 1366** **RCRA NonGen / NLR** **1016966824**
North **59 E 8 ST FRONT OF** **NY MANIFEST** **NYP004396651**
1/8-1/4 **NEW YORK, NY 10003**
0.242 mi.
1276 ft. **Site 7 of 9 in cluster AU**

Relative: **Lower**

Actual: **36 ft.**

RCRA Listings:

Date Form Received by Agency:	20131222
Handler Name:	Con Edison Service Box: 1366
Handler Address:	E 8 St Front Of
Handler City,State,Zip:	NEW YORK, NY 10003
EPA ID:	NYP004396651
Contact Name:	THOMAS TEELING
Contact Address:	Not reported
Contact City,State,Zip:	Not reported
Contact Telephone:	212-460-3770
Contact Fax:	Not reported
Contact Email:	Not reported
Contact Title:	SENIOR SCIENTIST
EPA Region:	02
Land Type:	Private
Federal Waste Generator Description:	Not a generator, verified
Non-Notifier:	Not reported
Biennial Report Cycle:	Not reported

CON EDISON SERVICE BOX: 1366 (Continued) **1016966824**

Accessibility:		Not reported
Active Site Indicator:		Not reported
State District Owner:		Ny
State District:		NYSDEC R2
Mailing Address:		IRVING PL, 15TH FL NE
Mailing City,State,Zip:		NEW YORK, NY 10003
Owner Name:	Not reported	
Owner Type:		Not reported
Operator Name:	Not reported	
Operator Type:		Not reported
Short-Term Generator Activity:		No
Importer Activity:		No
Mixed Waste Generator:		No
Transporter Activity:		No
Transfer Facility Activity:		No
Recycler Activity with Storage:		No
Small Quantity On-Site Burner Exemption:		No
Smelting Melting and Refining Furnace Exemption:		No
Underground Injection Control:		No
Off-Site Waste Receipt:		No
Universal Waste Indicator:		No
Universal Waste Destination Facility:		No
Federal Universal Waste:		No
Active Site State-Reg Handler:		---
Federal Facility Indicator:		Not reported
Hazardous Secondary Material Indicator:		N
Sub-Part K Indicator:		Not reported
2018 GPRA Permit Baseline:		Not on the Baseline
2018 GPRA Renewals Baseline:		Not on the Baseline
202 GPRA Corrective Action Baseline:		No
Subject to Corrective Action Universe:		No
Non-TSDFs Where RCRA CA has Been Imposed Universe:		No
Corrective Action Priority Ranking:		No NCAPS ranking
Environmental Control Indicator:		No
Institutional Control Indicator:		No
Human Exposure Controls Indicator:		N/A
Groundwater Controls Indicator:		N/A
Significant Non-Complier Universe:		No
Unaddressed Significant Non-Complier Universe:		No
Addressed Significant Non-Complier Universe:		No
Significant Non-Complier With a Compliance Schedule Universe:		No
Financial Assurance Required:		Not reported
Handler Date of Last Change:		20140701
Recognized Trader-Importer:		No
Recognized Trader-Exporter:		No
Importer of Spent Lead Acid Batteries:		No
Exporter of Spent Lead Acid Batteries:		No
Recycler Activity Without Storage:		No
Manifest Broker:		No
Sub-Part P Indicator:		No

Historic Generators:

Receive Date:		20131122
Handler Name:	CON EDISON SERVICE BOX: 1366	
Federal Waste Generator Description:		Very Small Quantity Generator (formerly Conditionally-Exempt Small Quantity Generator

CON EDISON SERVICE BOX: 1366 (Continued) **1016966824**

State District Owner: Ny
Large Quantity Handler of Universal Waste: No
Recognized Trader Importer: No
Recognized Trader Exporter: No
Spent Lead Acid Battery Importer: No
Spent Lead Acid Battery Exporter: No
Current Record: No
Non Storage Recycler Activity: Not reported
Electronic Manifest Broker: Not reported

Receive Date: 20131222
Handler Name: CON EDISON SERVICE BOX: 1366
Federal Waste Generator Description: Not a generator, verified
State District Owner: Ny
Large Quantity Handler of Universal Waste: No
Recognized Trader Importer: No
Recognized Trader Exporter: No
Spent Lead Acid Battery Importer: No
Spent Lead Acid Battery Exporter: No
Current Record: Yes
Non Storage Recycler Activity: Not reported
Electronic Manifest Broker: Not reported

List of NAICS Codes and Descriptions:
NAICS Codes: No NAICS Codes Found

Facility Has Received Notices of Violations:
Violations: No Violations Found

Evaluation Action Summary:
Evaluations: No Evaluations Found

NY MANIFEST:
EPA ID: NYP004396651
Country: USA
Name: Con Edison
Address: 59 E 8 ST FRONT OF
Address 2: Not reported
City,State,Zip: NEW YORK, NY 10003
Zip 4: Not reported
Location Address 1: OP 59 E 8TH ST
Location Address 2: SB1366
Location City,State,Zip: NEW YORK, NY 10003
Location Zip 4: Not reported
Facility Status: Not reported
Total Tanks: Not reported
Code: BP

Mailing:
Mailing Name: Con Edison
Mailing Contact: Con Edison
Mailing Address 1: 4 IRVING PLACE
Mailing Address 2: 15TH FL
Mailing City,State,Zip: NEW YORK, NY 10003
Mailing Zip 4: Not reported

CON EDISON SERVICE BOX: 1366 (Continued) **1016966824**

Mailing Country:	USA
Mailing Phone:	Not reported

Manifest Data:

Document ID:	Not reported
Manifest Status:	Not reported
Trans1 State ID:	NJD003812047
Year:	2018
Trans2 State ID:	NJD003812047
Generator Ship Date:	11/22/2013
Trans1 Recv Date:	11/22/2013
Trans2 Recv Date:	11/25/2013
TSD Site Recv Date:	11/25/2013
Part A Recv Date:	Not reported
Part B Recv Date:	Not reported
Generator EPA ID:	NYP004396651
Trans1 EPA ID:	Not reported
Trans2 EPA ID:	Not reported
TSDF ID 1:	NJD991291105
TSDF ID 2:	Not reported
Manifest Tracking Number:	002237695GBF
Import Indicator:	N
Export Indicator:	N
Discr Quantity Indicator:	N
Discr Type Indicator:	N
Discr Residue Indicator:	N
Discr Partial Reject Indicator:	N
Discr Full Reject Indicator:	N
Manifest Ref Number:	Not reported
Alt Facility RCRA ID:	Not reported
Alt Facility Sign Date:	Not reported
MGMT Method Type Code:	H110
Waste Code a:	Lead
Waste Code b:	Not reported
Waste Code c:	Not reported
Waste Code e:	Not reported
Waste Code f:	Not reported
Waste Code g:	Not reported
Waste Code 1:	Not reported
Waste Code 2:	Not reported
Waste Code 3:	Not reported
Waste Code 4:	Not reported
Waste Code 5:	Not reported
Waste Code 6:	Not reported
Quantity:	1000
Units:	Pounds
Number of Containers:	1
Container Type:	Cargo tanks (tank trucks)
Handling Method:	Treat
Specific Gravity:	1

AT1098 **NYU KIMBALL HALL** **E MANIFEST** **1027976419**
NNW **246 GREENE STREET** **N/A**
1/8-1/4 **NEW YORK, NY 10012**
0.242 mi.
1277 ft. **Site 8 of 9 in cluster AT**

Relative: **Lower**

Actual: **34 ft.**

E MANIFEST:

Manifest Tracking Number:	014084093FLE
Last Updated Date:	20210512
Shipped Date:	20210406
Received Date:	20210418
Manifest Status:	Signed
Submission Type:	DataImage5Copy
Origin Type:	Service
Generator EPA ID:	NYSCESQGXXXX
Generator Name:	Nyu Kimball Hall
Generator Location Street Number:	Not reported
Generator Location Street 1:	246 GREENE STREET
Generator Location Street 2:	Not reported
Generator Location City:	NEW YORK
Generator Location State:	NY
Generator Location Zip:	10012
Generator Mail Street Number:	Not reported
Generator Mail Street 1:	246 GREENE STREET
Generator Mail Street 2:	Not reported
Generator Mail City:	NEW YORK
Generator Mail Zip:	10012
Generator Mail State:	NY
Generator Contact Company Name:	Not reported
Designated Facility EPA ID:	OHD048415665
Designated Facility Name:	Ross Incineration Services Inc
Designated Facility Mail Street Number:	Not reported
Designated Facility Mail Street 1:	36790 GILES RD
Designated Facility Mail Street 2:	ROSS INCINERATION SERVICES, IN
Designated Facility Mail City:	GRAFTON
Designated Facility Mail Zip:	44044
Designated Facility Mail State:	OH
Designated Facility Location Street Number:	Not reported
Designated Facility Location Street 1:	36790 GILES RD
Designated Facility Location Street 2:	Not reported
Designated Facility Location City:	GRAFTON
Designated Facility Location Zip:	44044
Designated Facility Location State:	OH
Designated Facility Contact Company Name:	Not reported
Manifest Residue Indicator:	N
Rejection Indicator:	N

Transporter:

Manifest Tracking Number:	014084093FLE
Transporter Line Number:	1
Transporter EPA ID:	MAC300016672
Transporter Name:	Triumvirate Environmental, Inc

Manifest Tracking Number:	014084093FLE
Transporter Line Number:	2
Transporter EPA ID:	OHD980614374
Transporter Name:	Ross Transportation Services, Inc.

NYU KIMBALL HALL (Continued) **1027976419**

Waste Line:

Manifest Tracking Number:	014084093FLE
Waste Line Number:	1
U.S. DOT Hazardous Indicator:	Y
U.S. DOT ID Number:	UN1263
U.S. DOT Description:	Un1263, Waste Paint Related Material (Oil Based Paint, Paint Thinner) 3, Ii
Non-Hazardous Waste Description:	Not reported
Number of Containers:	7
Container Type Code:	DF
Container Type Description:	Fiberboard or plastic drums, barrels, kegs
Waste Quantity:	1300
Quantity Unit of Measure Code:	P
Quantity Unit of Measure Description:	Pounds
Waste Quantity, in Tons:	0.65
Acute Waste Quantity, in Tons:	0
Non-Acute Waste Quantity, in Tons:	0.65
Waste Quantity, in Kilograms:	589.5695
Acute Waste Quantity, in Kilograms:	0
Non-Acute Waste Quantity, in Kilorgrams:	589.5695
Management Method Code:	H040
Management Method Description:	INCINERATION
Waste Residue Indicator:	N
Quantity Discrepancy Indicator:	N
Waste Type Discrepancy Indicator:	N
Waste Density:	Not reported
Waste Density Unit of Measure Code:	Not reported
Waste Density Unit of Measure Description:	Not reported
Form Code:	Not reported
Form Code Description:	Not reported
Source Code:	Not reported
Source Code Description:	Not reported
Waste Minimization Code:	Not reported
Waste Minimization Code Description:	Not reported
Consent Number:	Not reported
EPA Waste Indicator:	Y
Federal Waste Codes:	D001
Quantity Haz Kg:	589.5695
Quantity Haz Tons:	0.65
Quantity Non Haz Kg:	0
Quantity Non Haz Tons:	0
State Waste Codes:	NY-B

AQ1099 **CON EDISON** **E MANIFEST** **1031624895**
South **248 E. ELIZABETH STR** **N/A**
1/8-1/4 **NEW YORK, NY 10009**
0.242 mi.
1278 ft. **Site 17 of 17 in cluster AQ**

Relative:
Higher

Actual:
43 ft.

E MANIFEST:

Manifest Tracking Number:	015153666FLE
Last Updated Date:	20211005
Shipped Date:	20210920
Received Date:	20210921
Manifest Status:	Signed
Submission Type:	DataImage5Copy
Origin Type:	Service

CON EDISON (Continued) **1031624895**

Generator EPA ID:	NYR000114579
Generator Name:	Con Edison
Generator Location Street Number:	Not reported
Generator Location Street 1:	248 E. ELIZABETH STR
Generator Location Street 2:	Not reported
Generator Location City:	NEW YORK
Generator Location State:	NY
Generator Location Zip:	10009
Generator Mail Street Number:	Not reported
Generator Mail Street 1:	116 SKYLINE DRIVE
Generator Mail Street 2:	Not reported
Generator Mail City:	SOUTH PLAINFIELD
Generator Mail Zip:	07080
Generator Mail State:	NJ
Generator Contact Company Name:	Not reported
Designated Facility EPA ID:	NJD991291105
Designated Facility Name:	Clean Earth Of North Jersey
Designated Facility Mail Street Number:	105
Designated Facility Mail Street 1:	Not reported
Designated Facility Mail Street 2:	JACOBUS AVE
Designated Facility Mail City:	KEARNY
Designated Facility Mail Zip:	07032
Designated Facility Mail State:	NJ
Designated Facility Location Street Number:	105
Designated Facility Location Street 1:	JACOBUS AVE
Designated Facility Location Street 2:	Not reported
Designated Facility Location City:	KEARNY
Designated Facility Location Zip:	07032
Designated Facility Location State:	NJ
Designated Facility Contact Company Name:	Not reported
Manifest Residue Indicator:	N
Rejection Indicator:	N

Transporter:

Manifest Tracking Number:	015153666FLE
Transporter Line Number:	1
Transporter EPA ID:	MAD039322250
Transporter Name:	Clean Harbors Environmental Services Inc

Waste Line:

Manifest Tracking Number:	015153666FLE
Waste Line Number:	1
U.S. DOT Hazardous Indicator:	Y
U.S. DOT ID Number:	NA3082
U.S. DOT Description:	Na3082, Hazardous Waste, Liquid N.O.S., 9, Pg Iii, Rq (Lead)
Non-Hazardous Waste Description:	Not reported
Number of Containers:	1
Container Type Code:	TT
Container Type Description:	Cargo tanks (tank trucks)
Waste Quantity:	800
Quantity Unit of Measure Code:	P
Quantity Unit of Measure Description:	Pounds
Waste Quantity, in Tons:	0.4
Acute Waste Quantity, in Tons:	0
Non-Acute Waste Quantity, in Tons:	0.4
Waste Quantity, in Kilograms:	362.812

CON EDISON (Continued) **1031624895**

Acute Waste Quantity, in Kilograms:	0
Non-Acute Waste Quantity, in Kilorgrams:	362.812
Management Method Code:	H110
Management Method Description:	STABILIZATION
Waste Residue Indicator:	N
Quantity Discrepancy Indicator:	N
Waste Type Discrepancy Indicator:	N
Waste Density:	Not reported
Waste Density Unit of Measure Code:	Not reported
Waste Density Unit of Measure Description:	Not reported
Form Code:	Not reported
Form Code Description:	Not reported
Source Code:	Not reported
Source Code Description:	Not reported
Waste Minimization Code:	Not reported
Waste Minimization Code Description:	Not reported
Consent Number:	Not reported
EPA Waste Indicator:	Y
Federal Waste Codes:	D008
Quantity Haz Kg:	362.812
Quantity Haz Tons:	0.4
Quantity Non Haz Kg:	0
Quantity Non Haz Tons:	0
State Waste Codes:	NY-T

AY1100 **CON EDISON SERVICE BOX 26795** **RCRA NonGen / NLR** **1014397788**
South **265 BOWERY STANTON ST FO SB 26795** **NJ MANIFEST** **NYP004201273**
1/8-1/4 **NEW YORK, NY 10002** **NY MANIFEST**
0.243 mi.
1281 ft. **Site 16 of 17 in cluster AY**

Relative: **Higher**
Actual: **42 ft.**

RCRA Listings:

Date Form Received by Agency:	20100120
Handler Name:	Con Edison Service Box 26795
Handler Address:	Bowery Stanton St Fo Sb 26795
Handler City,State,Zip:	NEW YORK, NY 10002
EPA ID:	NYP004201273
Contact Name:	TIMOTHY REGAN
Contact Address:	Not reported
Contact City,State,Zip:	Not reported
Contact Telephone:	917-416-5436
Contact Fax:	Not reported
Contact Email:	Not reported
Contact Title:	Not reported
EPA Region:	02
Land Type:	Private
Federal Waste Generator Description:	Not a generator, verified
Non-Notifier:	Not reported
Biennial Report Cycle:	Not reported
Accessibility:	Not reported
Active Site Indicator:	Not reported
State District Owner:	Ny
State District:	NYSDEC R2
Mailing Address:	4 IRVING PL, RM 828
Mailing City,State,Zip:	NEW YORK, NY 10003
Owner Name:	Not reported
Owner Type:	Not reported
Operator Name:	Not reported

CON EDISON SERVICE BOX 26795 (Continued) **1014397788**

Operator Type:	Not reported
Short-Term Generator Activity:	No
Importer Activity:	No
Mixed Waste Generator:	No
Transporter Activity:	No
Transfer Facility Activity:	No
Recycler Activity with Storage:	No
Small Quantity On-Site Burner Exemption:	No
Smelting Melting and Refining Furnace Exemption:	No
Underground Injection Control:	No
Off-Site Waste Receipt:	No
Universal Waste Indicator:	No
Universal Waste Destination Facility:	No
Federal Universal Waste:	No
Active Site State-Reg Handler:	---
Federal Facility Indicator:	Not reported
Hazardous Secondary Material Indicator:	N
Sub-Part K Indicator:	Not reported
2018 GPRA Permit Baseline:	Not on the Baseline
2018 GPRA Renewals Baseline:	Not on the Baseline
202 GPRA Corrective Action Baseline:	No
Subject to Corrective Action Universe:	No
Non-TSDFs Where RCRA CA has Been Imposed Universe:	No
Corrective Action Priority Ranking:	No NCAPS ranking
Environmental Control Indicator:	No
Institutional Control Indicator:	No
Human Exposure Controls Indicator:	N/A
Groundwater Controls Indicator:	N/A
Significant Non-Complier Universe:	No
Unaddressed Significant Non-Complier Universe:	No
Addressed Significant Non-Complier Universe:	No
Significant Non-Complier With a Compliance Schedule Universe:	No
Financial Assurance Required:	Not reported
Handler Date of Last Change:	20150414
Recognized Trader-Importer:	No
Recognized Trader-Exporter:	No
Importer of Spent Lead Acid Batteries:	No
Exporter of Spent Lead Acid Batteries:	No
Recycler Activity Without Storage:	No
Manifest Broker:	No
Sub-Part P Indicator:	No

Historic Generators:

Receive Date:	20100120
Handler Name: CON EDISON SERVICE BOX 26795	
Federal Waste Generator Description:	Not a generator, verified
State District Owner:	Ny
Large Quantity Handler of Universal Waste:	No
Recognized Trader Importer:	No
Recognized Trader Exporter:	No
Spent Lead Acid Battery Importer:	No
Spent Lead Acid Battery Exporter:	No
Current Record:	Yes
Non Storage Recycler Activity:	Not reported
Electronic Manifest Broker:	Not reported

CON EDISON SERVICE BOX 26795 (Continued) **1014397788**

List of NAICS Codes and Descriptions:
NAICS Codes: No NAICS Codes Found

Facility Has Received Notices of Violations:
Violations: No Violations Found

Evaluation Action Summary:
Evaluations: No Evaluations Found

NJ MANIFEST:

EPA ID:	NYP004201273
Name:	CON EDISON SERVICE BOX 26795
Address:	265 BOWERY STANTON ST FO SB 26795
City,State,Zip:	NEW YORK, NY 10002
County:	Not reported
Mailing Address:	4 IRVING PL, RM 828
Mailing City,State,Zip:	NEW YORK, NY 10003
Telephone:	Not reported
Emergency Telephone:	Not reported
Contact:	TIMOTHY REGAN
Comments:	Not reported
SIC Code:	Not reported
County:	NY061
Municipal:	Not reported
Previous EPAID:	Not reported
Generator Flag:	Not reported
Transporter Flag:	Not reported
TSDF Flag:	Not reported
Name Change:	Not reported
Date Change:	Not reported

Manifest Data:

EPA ID:	NYP004201273
Manifest Number:	001085261GBF
Date Shipped:	01/20/2010
TSDF EPA ID:	NJD002200046
Transporter EPA ID:	NJ0000027193
Transporter 2 EPA ID:	Not reported
Transporter 3 EPA ID:	Not reported
Transporter 4 EPA ID:	Not reported
Transporter 5 EPA ID:	Not reported
Transporter 6 EPA ID:	Not reported
Transporter 7 EPA ID:	Not reported
Transporter 8 EPA ID:	Not reported
Transporter 9 EPA ID:	Not reported
Transporter 10 EPA ID:	Not reported
Date Trans1 Transported Waste:	01/20/2010
Date Trans2 Transported Waste:	Not reported
Date Trans3 Transported Waste:	Not reported
Date Trans4 Transported Waste:	Not reported
Date Trans5 Transported Waste:	Not reported
Date Trans6 Transported Waste:	Not reported
Date Trans7 Transported Waste:	Not reported
Date Trans8 Transported Waste:	Not reported
Date Trans9 Transported Waste:	Not reported

CON EDISON SERVICE BOX 26795 (Continued) **1014397788**

Date Trans10 Transported Waste:	Not reported
Date TSDF Received Waste:	01/20/2010
TSDF EPA Facility Name:	Not reported
QTY Units:	Not reported
Transporter SEQ ID:	Not reported
Transporter-1 Date:	Not reported
Waste SEQ ID:	Not reported
Waste Type Code 2:	Not reported
Waste Type Code 3:	Not reported
Waste Type Code 4:	Not reported
Waste Type Code 5:	Not reported
Waste Type Code 6:	Not reported
Date Accepted:	Not reported
Manifest Discrepancy Type:	Not reported
Data Entry Number:	Not reported
Was Load Rejected:	N
Reason Load Was Rejected:	Not reported

Waste:

Manifest Year:	Not reported
Waste Code:	D008
Hand Code:	H111
Quantity:	500
Unit:	P

NY MANIFEST:

EPA ID:	NYP004201273
Country:	USA
Name:	Consolidated Edison
Address:	265 BOWERY STANTON ST FO SB 26
Address 2:	Not reported
City,State,Zip:	NEW YORK, NY 10002
Zip 4:	Not reported
Location Address 1:	F/O 263 BOWERY ST
Location Address 2:	Not reported
Location City,State,Zip:	NEW YORK, NY 10002
Location Zip 4:	Not reported
Facility Status:	Not reported
Total Tanks:	Not reported
Code:	BP

Mailing:

Mailing Name:	Consolidated Edison
Mailing Contact:	Consolidated Edison
Mailing Address 1:	4 IRVING PL RM 828
Mailing Address 2:	Not reported
Mailing City,State,Zip:	NEW YORK, NY 10003
Mailing Zip 4:	Not reported
Mailing Country:	USA
Mailing Phone:	2124602808

Manifest Data:

Document ID:	Not reported
Manifest Status:	Not reported
Trans1 State ID:	NJ0000027193

CON EDISON SERVICE BOX 26795 (Continued) **1014397788**

Year:	2018
Trans2 State ID:	Not reported
Generator Ship Date:	01/20/2010
Trans1 Recv Date:	01/20/2010
Trans2 Recv Date:	Not reported
TSD Site Recv Date:	01/20/2010
Part A Recv Date:	Not reported
Part B Recv Date:	Not reported
Generator EPA ID:	NYP004201273
Trans1 EPA ID:	Not reported
Trans2 EPA ID:	Not reported
TSDF ID 1:	NJD002200046
TSDF ID 2:	Not reported
Manifest Tracking Number:	001085261GBF
Import Indicator:	N
Export Indicator:	N
Discr Quantity Indicator:	N
Discr Type Indicator:	N
Discr Residue Indicator:	N
Discr Partial Reject Indicator:	N
Discr Full Reject Indicator:	N
Manifest Ref Number:	Not reported
Alt Facility RCRA ID:	Not reported
Alt Facility Sign Date:	Not reported
MGMT Method Type Code:	H111
Waste Code a:	Lead
Waste Code b:	Not reported
Waste Code c:	Not reported
Waste Code e:	Not reported
Waste Code f:	Not reported
Waste Code g:	Not reported
Waste Code 1:	Not reported
Waste Code 2:	Not reported
Waste Code 3:	Not reported
Waste Code 4:	Not reported
Waste Code 5:	Not reported
Waste Code 6:	Not reported
Quantity:	500
Units:	Pounds
Number of Containers:	1
Container Type:	Cargo tanks (tank trucks)
Handling Method:	Treat
Specific Gravity:	1

AY1101 **CONSOLIDATED EDISON** **E MANIFEST** **1031637352**
South **265 BOWERY ST** **N/A**
1/8-1/4 **NEW YORK, NY 10002**
0.243 mi.
1281 ft. **Site 17 of 17 in cluster AY**

Relative: **Higher**
Actual: **42 ft.**

E MANIFEST:

Manifest Tracking Number:	016282278FLE
Last Updated Date:	20220705
Shipped Date:	20220622
Received Date:	20220623
Manifest Status:	Signed
Submission Type:	DataImage5Copy

CONSOLIDATED EDISON (Continued) **1031637352**

Origin Type:	Service
Generator EPA ID:	NYR000114579
Generator Name:	Consolidated Edison
Generator Location Street Number:	Not reported
Generator Location Street 1:	265 BOWERY ST
Generator Location Street 2:	Not reported
Generator Location City:	NEW YORK
Generator Location State:	NY
Generator Location Zip:	10002
Generator Mail Street Number:	Not reported
Generator Mail Street 1:	116 SKYLINE DRIVE
Generator Mail Street 2:	Not reported
Generator Mail City:	SOUTH PLAINFIELD
Generator Mail Zip:	07080
Generator Mail State:	NJ
Generator Contact Company Name:	Not reported
Designated Facility EPA ID:	NJD991291105
Designated Facility Name:	Clean Earth Of North Jersey
Designated Facility Mail Street Number:	105
Designated Facility Mail Street 1:	Not reported
Designated Facility Mail Street 2:	JACOBUS AVE
Designated Facility Mail City:	KEARNY
Designated Facility Mail Zip:	07032
Designated Facility Mail State:	NJ
Designated Facility Location Street Number:	105
Designated Facility Location Street 1:	JACOBUS AVE
Designated Facility Location Street 2:	Not reported
Designated Facility Location City:	KEARNY
Designated Facility Location Zip:	07032
Designated Facility Location State:	NJ
Designated Facility Contact Company Name:	Not reported
Manifest Residue Indicator:	N
Rejection Indicator:	N

Transporter:

Manifest Tracking Number:	016282278FLE
Transporter Line Number:	1
Transporter EPA ID:	MAD039322250
Transporter Name:	Clean Harbors Environmental Services Inc

Waste Line:

Manifest Tracking Number:	016282278FLE
Waste Line Number:	1
U.S. DOT Hazardous Indicator:	Y
U.S. DOT ID Number:	NA3082
U.S. DOT Description:	Na3082, Hazardous Waste, Liquid N.O.S., 9, Pg Iii, Rq
Non-Hazardous Waste Description:	Not reported
Number of Containers:	1
Container Type Code:	TT
Container Type Description:	Cargo tanks (tank trucks)
Waste Quantity:	500
Quantity Unit of Measure Code:	P
Quantity Unit of Measure Description:	Pounds
Waste Quantity, in Tons:	0.25
Acute Waste Quantity, in Tons:	0
Non-Acute Waste Quantity, in Tons:	0.25

CONSOLIDATED EDISON (Continued) **1031637352**

Waste Quantity, in Kilograms:	226.7575
Acute Waste Quantity, in Kilograms:	0
Non-Acute Waste Quantity, in Kilorgrams:	226.7575
Management Method Code:	H110
Management Method Description:	STABILIZATION
Waste Residue Indicator:	N
Quantity Discrepancy Indicator:	N
Waste Type Discrepancy Indicator:	N
Waste Density:	Not reported
Waste Density Unit of Measure Code:	Not reported
Waste Density Unit of Measure Description:	Not reported
Form Code:	Not reported
Form Code Description:	Not reported
Source Code:	Not reported
Source Code Description:	Not reported
Waste Minimization Code:	Not reported
Waste Minimization Code Description:	Not reported
Consent Number:	Not reported
EPA Waste Indicator:	Y
Federal Waste Codes:	D008
Quantity Haz Kg:	226.7575
Quantity Haz Tons:	0.25
Quantity Non Haz Kg:	0
Quantity Non Haz Tons:	0
State Waste Codes:	NY-T

BE1102 **GIOIA PROPERTIES** **NY AST** **A100318881**
ENE **17 ST MARKS PLACE** **N/A**
1/8-1/4 **NEW YORK, NY 10003**
0.243 mi.
1281 ft. **Site 1 of 12 in cluster BE**

Relative: **Lower**
Actual: **37 ft.**

AST:

Name:	GIOIA PROPERTIES
Address:	17 ST MARKS PLACE
City,State,Zip:	NEW YORK, NY 10003
Region:	STATE
DEC Region:	2
Site Status:	Active
Facility Id:	2-160490
Program Type:	PBS
UTM X:	585388.28123
UTM Y:	4509191.20911
Expiration Date:	06/30/2025
Site Type:	Apartment Building/Office Building

Affiliation Records:

Site Id:	5481
Affiliation Type:	Mail Contact
Company Name:	GIOIA PROPERTIES, INC.
Contact Type:	Not reported
Contact Name:	ANTHONY GIOIA
Address1:	17 ST MARKS PLACE
Address2:	SUITE 1
City:	NEW YORK
State:	NY
Zip Code:	10003
Country Code:	001

GIOIA PROPERTIES (Continued) **A100318881**

Phone:	(212) 420-1246
EMail:	REGINA@GIOIAREALTY.COM
Fax Number:	Not reported
Modified By:	ACDANIEL
Date Last Modified:	2021-07-09

Site Id:	5481
Affiliation Type:	Facility Operator
Company Name:	GIOIA PROPERTIES
Contact Type:	Not reported
Contact Name:	RICHARD GIOIA
Address1:	Not reported
Address2:	Not reported
City:	Not reported
State:	NN
Zip Code:	Not reported
Country Code:	001
Phone:	(212) 420-1246
EMail:	Not reported
Fax Number:	Not reported
Modified By:	dxliving
Date Last Modified:	2008-01-14

Site Id:	5481
Affiliation Type:	Emergency Contact
Company Name:	GIOIA PROPERTIES, INC.
Contact Type:	Not reported
Contact Name:	RICHARD GIOIA
Address1:	Not reported
Address2:	Not reported
City:	Not reported
State:	NN
Zip Code:	Not reported
Country Code:	999
Phone:	(631) 766-9691
EMail:	Not reported
Fax Number:	Not reported
Modified By:	dxliving
Date Last Modified:	2008-01-14

Site Id:	5481
Affiliation Type:	Facility Owner
Company Name:	GIOIA PROPERTIES, INC.
Contact Type:	OWNER
Contact Name:	RICHARD GIOIA
Address1:	12 ALLEY POND COURT
Address2:	Not reported
City:	DIX HILLS
State:	NY
Zip Code:	11746
Country Code:	001
Phone:	(631) 766-9691
EMail:	Not reported
Fax Number:	Not reported
Modified By:	NTFREEMA
Date Last Modified:	2015-05-19

GIOIA PROPERTIES (Continued) **A100318881**

Tank Info:

Tank Number:	001
Tank Id:	8804
Material Code:	0001
Common Name of Substance:	#2 Fuel Oil (On-Site Consumption)

Equipment Records:

F00 - Pipe External Protection - None
I05 - Overfill - Vent Whistle
A00 - Tank Internal Protection - None
B01 - Tank External Protection - Painted/Asphalt Coating
D01 - Pipe Type - Steel/Carbon Steel/Iron
E00 - Piping Secondary Containment - None
H00 - Tank Leak Detection - None
K00 - Spill Prevention - None
G00 - Tank Secondary Containment - None
J02 - Dispenser - Suction Dispenser
L00 - Piping Leak Detection - None
C01 - Pipe Location - Aboveground

Tank Location:	Aboveground - on saddles, legs, racks, etc.... Tank bottom is elevated above grade or tank pad, allowing visual inspection.
Tank Type:	Steel/Carbon Steel/Iron
Tank Status:	In Service
Pipe Model:	Not reported
Install Date:	01/01/1948
Capacity Gallons:	2000
Tightness Test Method:	NN
Date Test:	Not reported
Next Test Date:	Not reported
Date Tank Closed:	Not reported
Register:	True
Modified By:	MJGRIFFI
Last Modified:	05/09/2022
Material Name:	#2 fuel oil (on-site consumption)

BF1103 **CON EDISON** **RCRA NonGen / NLR** **1014397873**
SE **61 2ND AVE & E 3RD ST** **E MANIFEST** **NYP004202156**
1/8-1/4 **NEW YORK, NY 10002** **NJ MANIFEST**
0.244 mi. **NY MANIFEST**
1286 ft. **Site 1 of 2 in cluster BF**

Relative: **Lower**

Actual: **37 ft.**

RCRA Listings:

Date Form Received by Agency:	20200402
Handler Name:	Con Edison
Handler Address:	2nd Ave & E 3rd St
Handler City,State,Zip:	NEW YORK, NY 10002
EPA ID:	NYP004202156
Contact Name:	Not reported
Contact Address:	Not reported
Contact City,State,Zip:	Not reported
Contact Telephone:	Not reported
Contact Fax:	Not reported
Contact Email:	Not reported
Contact Title:	Not reported
EPA Region:	02
Land Type:	Private

CON EDISON (Continued) **1014397873**

Federal Waste Generator Description:		Not a generator, verified
Non-Notifier:		Not reported
Biennial Report Cycle:		Not reported
Accessibility:		Not reported
Active Site Indicator:		Not reported
State District Owner:		Ny
State District:		NYSDEC R2
Mailing Address:		Not reported
Mailing City,State,Zip:		Not reported
Owner Name:	Not reported	
Owner Type:		Not reported
Operator Name:	Not reported	
Operator Type:		Not reported
Short-Term Generator Activity:		No
Importer Activity:		No
Mixed Waste Generator:		No
Transporter Activity:		No
Transfer Facility Activity:		No
Recycler Activity with Storage:		No
Small Quantity On-Site Burner Exemption:		No
Smelting Melting and Refining Furnace Exemption:		No
Underground Injection Control:		No
Off-Site Waste Receipt:		No
Universal Waste Indicator:		No
Universal Waste Destination Facility:		No
Federal Universal Waste:		No
Active Site State-Reg Handler:		---
Federal Facility Indicator:		Not reported
Hazardous Secondary Material Indicator:		N
Sub-Part K Indicator:		Not reported
2018 GPRA Permit Baseline:		Not on the Baseline
2018 GPRA Renewals Baseline:		Not on the Baseline
202 GPRA Corrective Action Baseline:		No
Subject to Corrective Action Universe:		No
Non-TSDFs Where RCRA CA has Been Imposed Universe:		No
Corrective Action Priority Ranking:		No NCAPS ranking
Environmental Control Indicator:		No
Institutional Control Indicator:		No
Human Exposure Controls Indicator:		N/A
Groundwater Controls Indicator:		N/A
Significant Non-Complier Universe:		No
Unaddressed Significant Non-Complier Universe:		No
Addressed Significant Non-Complier Universe:		No
Significant Non-Complier With a Compliance Schedule Universe:		No
Financial Assurance Required:		Not reported
Handler Date of Last Change:		20200402
Recognized Trader-Importer:		No
Recognized Trader-Exporter:		No
Importer of Spent Lead Acid Batteries:		No
Exporter of Spent Lead Acid Batteries:		No
Recycler Activity Without Storage:		No
Manifest Broker:		No
Sub-Part P Indicator:		No

Historic Generators:

Receive Date:	20100212

CON EDISON (Continued) **1014397873**

Handler Name: CON EDISON
Federal Waste Generator Description: Not a generator, verified
State District Owner: Ny
Large Quantity Handler of Universal Waste: No
Recognized Trader Importer: No
Recognized Trader Exporter: No
Spent Lead Acid Battery Importer: No
Spent Lead Acid Battery Exporter: No
Current Record: No
Non Storage Recycler Activity: Not reported
Electronic Manifest Broker: Not reported

Receive Date: 20200402
Handler Name: CON EDISON
Federal Waste Generator Description: Not a generator, verified
State District Owner: Ny
Large Quantity Handler of Universal Waste: No
Recognized Trader Importer: No
Recognized Trader Exporter: No
Spent Lead Acid Battery Importer: No
Spent Lead Acid Battery Exporter: No
Current Record: Yes
Non Storage Recycler Activity: No
Electronic Manifest Broker: No

List of NAICS Codes and Descriptions:
NAICS Codes: No NAICS Codes Found

Facility Has Received Notices of Violations:
Violations: No Violations Found

Evaluation Action Summary:
Evaluations: No Evaluations Found

E MANIFEST:
Manifest Tracking Number: 018993802JJK
Last Updated Date: 20190610
Shipped Date: 20180628
Received Date: 20180702
Manifest Status: Signed
Submission Type: DataImage5Copy
Origin Type: Web
Generator EPA ID: NYP004202156
Generator Name: Con Edison
Generator Location Street Number: Not reported
Generator Location Street 1: 61 2ND AVE & E 3RD ST
Generator Location Street 2: Not reported
Generator Location City: NEW YORK
Generator Location State: NY
Generator Location Zip: 10002
Generator Mail Street Number: Not reported
Generator Mail Street 1: 4 IRVING PL, RM 828
Generator Mail Street 2: Not reported
Generator Mail City: NEW YORK

CON EDISON (Continued) **1014397873**

Generator Mail Zip:	10003
Generator Mail State:	NY
Generator Contact Company Name:	Not reported
Designated Facility EPA ID:	NJD991291105
Designated Facility Name:	Clean Earth Of North Jersey
Designated Facility Mail Street Number:	Not reported
Designated Facility Mail Street 1:	Not reported
Designated Facility Mail Street 2:	105 JACOBUS AVE
Designated Facility Mail City:	KEARNY
Designated Facility Mail Zip:	07032
Designated Facility Mail State:	NJ
Designated Facility Location Street Number:	Not reported
Designated Facility Location Street 1:	105 JACOBUS AVE
Designated Facility Location Street 2:	Not reported
Designated Facility Location City:	KEARNY
Designated Facility Location Zip:	07032
Designated Facility Location State:	NJ
Designated Facility Contact Company Name:	Not reported
Manifest Residue Indicator:	N
Rejection Indicator:	N

Transporter:

Manifest Tracking Number:	018993802JJK
Transporter Line Number:	1
Transporter EPA ID:	NJD003812047
Transporter Name:	Allstate Power Vac Inc

Waste Line:

Manifest Tracking Number:	018993802JJK
Waste Line Number:	1
U.S. DOT Hazardous Indicator:	Y
U.S. DOT ID Number:	NA3082
U.S. DOT Description:	Rq, Na3082, Hazardous Waste, Liquid, N.O.S (Lead) 9, Pg Iii D008
Non-Hazardous Waste Description:	Not reported
Number of Containers:	1
Container Type Code:	TT
Container Type Description:	Cargo tanks (tank trucks)
Waste Quantity:	3000
Quantity Unit of Measure Code:	P
Quantity Unit of Measure Description:	Pounds
Waste Quantity, in Tons:	1.5
Acute Waste Quantity, in Tons:	0
Non-Acute Waste Quantity, in Tons:	1.5
Waste Quantity, in Kilograms:	1360.545
Acute Waste Quantity, in Kilograms:	0
Non-Acute Waste Quantity, in Kilorgrams:	1360.545
Management Method Code:	H110
Management Method Description:	STABILIZATION
Waste Residue Indicator:	N
Quantity Discrepancy Indicator:	N
Waste Type Discrepancy Indicator:	N
Waste Density:	Not reported
Waste Density Unit of Measure Code:	Not reported
Waste Density Unit of Measure Description:	Not reported
Form Code:	Not reported
Form Code Description:	Not reported

CON EDISON (Continued) **1014397873**

Source Code:	Not reported
Source Code Description:	Not reported
Waste Minimization Code:	Not reported
Waste Minimization Code Description:	Not reported
Consent Number:	Not reported
EPA Waste Indicator:	Y
Federal Waste Codes:	D008
Quantity Haz Kg:	1360.545
Quantity Haz Tons:	1.5
Quantity Non Haz Kg:	0
Quantity Non Haz Tons:	0
State Waste Codes:	NY-T

NJ MANIFEST:

EPA ID:	NYP004202156
Name:	CON EDISON
Address:	61 2ND AVE & E 3RD ST
City,State,Zip:	NEW YORK, NY 10002
County:	Not reported
Mailing Address:	4 IRVING PL, RM 828
Mailing City,State,Zip:	NEW YORK, NY 10003
Telephone:	Not reported
Emergency Telephone:	Not reported
Contact:	MICHAEL BETO
Comments:	Not reported
SIC Code:	Not reported
County:	NY061
Municipal:	Not reported
Previous EPAID:	Not reported
Generator Flag:	Not reported
Transporter Flag:	Not reported
TSDF Flag:	Not reported
Name Change:	Not reported
Date Change:	Not reported

Manifest Data:

EPA ID:	NYP004202156
Manifest Number:	001085279GBF
Date Shipped:	02/12/2010
TSDF EPA ID:	NJD002200046
Transporter EPA ID:	NJ0000027193
Transporter 2 EPA ID:	Not reported
Transporter 3 EPA ID:	Not reported
Transporter 4 EPA ID:	Not reported
Transporter 5 EPA ID:	Not reported
Transporter 6 EPA ID:	Not reported
Transporter 7 EPA ID:	Not reported
Transporter 8 EPA ID:	Not reported
Transporter 9 EPA ID:	Not reported
Transporter 10 EPA ID:	Not reported
Date Trans1 Transported Waste:	02/12/2010
Date Trans2 Transported Waste:	Not reported
Date Trans3 Transported Waste:	Not reported
Date Trans4 Transported Waste:	Not reported
Date Trans5 Transported Waste:	Not reported
Date Trans6 Transported Waste:	Not reported
Date Trans7 Transported Waste:	Not reported

CON EDISON (Continued) **1014397873**

Date Trans8 Transported Waste:	Not reported
Date Trans9 Transported Waste:	Not reported
Date Trans10 Transported Waste:	Not reported
Date TSDF Received Waste:	02/16/2010
TSDF EPA Facility Name:	Not reported
QTY Units:	Not reported
Transporter SEQ ID:	Not reported
Transporter-1 Date:	Not reported
Waste SEQ ID:	Not reported
Waste Type Code 2:	Not reported
Waste Type Code 3:	Not reported
Waste Type Code 4:	Not reported
Waste Type Code 5:	Not reported
Waste Type Code 6:	Not reported
Date Accepted:	Not reported
Manifest Discrepancy Type:	Not reported
Data Entry Number:	Not reported
Was Load Rejected:	N
Reason Load Was Rejected:	Not reported

Waste:

Manifest Year:	Not reported
Waste Code:	D008
Hand Code:	H111
Quantity:	250
Unit:	P

NY MANIFEST:

EPA ID:	NYP004202156
Country:	USA
Name:	Consolidated Edison
Address:	61 2ND AVE & E 3RD ST
Address 2:	Not reported
City,State,Zip:	NEW YORK, NY 10002
Zip 4:	Not reported
Location Address 1:	F/O 61 2ND AVE
Location Address 2:	Not reported
Location City,State,Zip:	NEW YORK, NY 10002
Location Zip 4:	Not reported
Facility Status:	Not reported
Total Tanks:	Not reported
Code:	BP

Mailing:

Mailing Name:	Consolidated Edison
Mailing Contact:	Thomas Teeling
Mailing Address 1:	4 IRVING PL RM 828
Mailing Address 2:	Not reported
Mailing City,State,Zip:	NEW YORK, NY 10003
Mailing Zip 4:	Not reported
Mailing Country:	USA
Mailing Phone:	2124603770

Manifest Data:

Document ID:	Not reported

CON EDISON (Continued) **1014397873**

Manifest Status:	Not reported
Trans1 State ID:	NJ0000027193
Year:	2018
Trans2 State ID:	Not reported
Generator Ship Date:	02/12/2010
Trans1 Recv Date:	02/12/2010
Trans2 Recv Date:	Not reported
TSD Site Recv Date:	02/16/2010
Part A Recv Date:	Not reported
Part B Recv Date:	Not reported
Generator EPA ID:	NYP004202156
Trans1 EPA ID:	Not reported
Trans2 EPA ID:	Not reported
TSDF ID 1:	NJD002200046
TSDF ID 2:	Not reported
Manifest Tracking Number:	001085279GBF
Import Indicator:	N
Export Indicator:	N
Discr Quantity Indicator:	N
Discr Type Indicator:	N
Discr Residue Indicator:	N
Discr Partial Reject Indicator:	N
Discr Full Reject Indicator:	N
Manifest Ref Number:	Not reported
Alt Facility RCRA ID:	Not reported
Alt Facility Sign Date:	Not reported
MGMT Method Type Code:	H111
Waste Code a:	Lead
Waste Code b:	Not reported
Waste Code c:	Not reported
Waste Code e:	Not reported
Waste Code f:	Not reported
Waste Code g:	Not reported
Waste Code 1:	Not reported
Waste Code 2:	Not reported
Waste Code 3:	Not reported
Waste Code 4:	Not reported
Waste Code 5:	Not reported
Waste Code 6:	Not reported
Quantity:	250
Units:	Pounds
Number of Containers:	1
Container Type:	Cargo tanks (tank trucks)
Handling Method:	Treat
Specific Gravity:	1

AU1104 **FAUST BROS INC** **RCRA NonGen / NLR** **1000387016**
North **48 E 8TH ST** **FINDS** **NYD078873320**
1/8-1/4 **NEW YORK, NY 10003** **ECHO**
0.244 mi. **NY MANIFEST**
1290 ft. **Site 8 of 9 in cluster AU**

Relative: RCRA Listings:
Lower

Date Form Received by Agency:	20070101
Handler Name:	Faust Bros Inc
Handler Address:	E 8th St
Handler City,State,Zip:	NEW YORK, NY 10003-6520

Actual:
35 ft.

FAUST BROS INC (Continued) **1000387016**

EPA ID:		NYD078873320
Contact Name:		Not reported
Contact Address:		E 8TH ST
Contact City,State,Zip:		NEW YORK, NY 10003
Contact Telephone:		Not reported
Contact Fax:		Not reported
Contact Email:		Not reported
Contact Title:		Not reported
EPA Region:		02
Land Type:		Not reported
Federal Waste Generator Description:		Not a generator, verified
Non-Notifier:		Not reported
Biennial Report Cycle:		Not reported
Accessibility:		Not reported
Active Site Indicator:		Not reported
State District Owner:		Ny
State District:		NYSDEC R2
Mailing Address:		E 8TH ST
Mailing City,State,Zip:		NEW YORK, NY 10003
Owner Name:	Kim Chong Ouk	
Owner Type:		Private
Operator Name:	Kim Chong Ouk	
Operator Type:		Private
Short-Term Generator Activity:		No
Importer Activity:		No
Mixed Waste Generator:		No
Transporter Activity:		No
Transfer Facility Activity:		No
Recycler Activity with Storage:		No
Small Quantity On-Site Burner Exemption:		No
Smelting Melting and Refining Furnace Exemption:		No
Underground Injection Control:		No
Off-Site Waste Receipt:		No
Universal Waste Indicator:		No
Universal Waste Destination Facility:		No
Federal Universal Waste:		No
Active Site State-Reg Handler:		---
Federal Facility Indicator:		Not reported
Hazardous Secondary Material Indicator:		N
Sub-Part K Indicator:		Not reported
2018 GPRA Permit Baseline:		Not on the Baseline
2018 GPRA Renewals Baseline:		Not on the Baseline
202 GPRA Corrective Action Baseline:		No
Subject to Corrective Action Universe:		No
Non-TSDFs Where RCRA CA has Been Imposed Universe:		No
Corrective Action Priority Ranking:		No NCAPS ranking
Environmental Control Indicator:		No
Institutional Control Indicator:		No
Human Exposure Controls Indicator:		N/A
Groundwater Controls Indicator:		N/A
Significant Non-Complier Universe:		No
Unaddressed Significant Non-Complier Universe:		No
Addressed Significant Non-Complier Universe:		No
Significant Non-Complier With a Compliance Schedule Universe:		No
Financial Assurance Required:		Not reported
Handler Date of Last Change:		20150414
Recognized Trader-Importer:		No

FAUST BROS INC (Continued) **1000387016**

Recognized Trader-Exporter:	No
Importer of Spent Lead Acid Batteries:	No
Exporter of Spent Lead Acid Batteries:	No
Recycler Activity Without Storage:	No
Manifest Broker:	No
Sub-Part P Indicator:	No

Hazardous Waste Summary:

Waste Code:	F002
Waste Description:	The Following Spent Halogenated Solvents: Tetrachloroethylene, Methylene Chloride, Trichloroethylene, 1,1,1-Trichloroethane, Chlorobenzene, 1,1,2-Trichloro-1,2,2-Trifluoroethane, Ortho-Dichlorobenzene, Trichlorofluoromethane, And 1,1,2, Trichloroethane; All Spent Solvent Mixtures/Blends Containing, Before Use, A Total Of Ten Percent Or More (By Volume) Of One Or More Of The Above Halogenated Solvents Or Those Solvents Listed In F001, F004, And F005; And Still Bottoms From The Recovery Of These Spent Solvents And Spent Solvent Mixtures.

Handler - Owner Operator:

Owner/Operator Indicator:	Operator
Owner/Operator Name: KIM CHONG OUK	
Legal Status:	Private
Date Became Current:	Not reported
Date Ended Current:	Not reported
Owner/Operator Address:	NOT REQUIRED
Owner/Operator City,State,Zip:	NOT REQUIRED, WY 99999
Owner/Operator Telephone:	212-555-1212
Owner/Operator Telephone Ext:	Not reported
Owner/Operator Fax:	Not reported
Owner/Operator Email:	Not reported

Owner/Operator Indicator:	Owner
Owner/Operator Name: KIM CHONG OUK	
Legal Status:	Private
Date Became Current:	Not reported
Date Ended Current:	Not reported
Owner/Operator Address:	NOT REQUIRED
Owner/Operator City,State,Zip:	NOT REQUIRED, WY 99999
Owner/Operator Telephone:	212-555-1212
Owner/Operator Telephone Ext:	Not reported
Owner/Operator Fax:	Not reported
Owner/Operator Email:	Not reported

Owner/Operator Indicator:	Owner
Owner/Operator Name: KIM CHONG OUK	
Legal Status:	Private
Date Became Current:	Not reported
Date Ended Current:	Not reported
Owner/Operator Address:	NOT REQUIRED
Owner/Operator City,State,Zip:	NOT REQUIRED, WY 99999
Owner/Operator Telephone:	212-555-1212
Owner/Operator Telephone Ext:	Not reported
Owner/Operator Fax:	Not reported
Owner/Operator Email:	Not reported

FAUST BROS INC (Continued) **1000387016**

Historic Generators:

Receive Date:	19990708
Handler Name: FAUST BROS INC	
Federal Waste Generator Description:	Not a generator, verified
State District Owner:	Ny
Large Quantity Handler of Universal Waste:	No
Recognized Trader Importer:	No
Recognized Trader Exporter:	No
Spent Lead Acid Battery Importer:	No
Spent Lead Acid Battery Exporter:	No
Current Record:	No
Non Storage Recycler Activity:	Not reported
Electronic Manifest Broker:	Not reported

Receive Date:	20060101
Handler Name: FAUST BROS INC	
Federal Waste Generator Description:	Not a generator, verified
State District Owner:	Ny
Large Quantity Handler of Universal Waste:	No
Recognized Trader Importer:	No
Recognized Trader Exporter:	No
Spent Lead Acid Battery Importer:	No
Spent Lead Acid Battery Exporter:	No
Current Record:	No
Non Storage Recycler Activity:	Not reported
Electronic Manifest Broker:	Not reported

Receive Date:	20070101
Handler Name: FAUST BROS INC	
Federal Waste Generator Description:	Not a generator, verified
State District Owner:	Ny
Large Quantity Handler of Universal Waste:	No
Recognized Trader Importer:	No
Recognized Trader Exporter:	No
Spent Lead Acid Battery Importer:	No
Spent Lead Acid Battery Exporter:	No
Current Record:	Yes
Non Storage Recycler Activity:	Not reported
Electronic Manifest Broker:	Not reported

Receive Date:	19860311
Handler Name: FAUST BROS INC	
Federal Waste Generator Description:	Large Quantity Generator
State District Owner:	Ny
Large Quantity Handler of Universal Waste:	No
Recognized Trader Importer:	No
Recognized Trader Exporter:	No
Spent Lead Acid Battery Importer:	No
Spent Lead Acid Battery Exporter:	No
Current Record:	No
Non Storage Recycler Activity:	Not reported
Electronic Manifest Broker:	Not reported

List of NAICS Codes and Descriptions:

NAICS Codes:	No NAICS Codes Found

FAUST BROS INC (Continued) **1000387016**

Has the Facility Received Notices of Violations:
Found Violation: No
Agency Which Determined Violation: Not reported
Violation Short Description: Not reported
Date Violation was Determined: Not reported
Actual Return to Compliance Date: Not reported
Return to Compliance Qualifier: Not reported
Violation Responsible Agency: Not reported
Scheduled Compliance Date: Not reported
Enforcement Identifier: Not reported
Date of Enforcement Action: Not reported
Enforcement Responsible Agency: Not reported
Enforcement Docket Number: Not reported
Enforcement Attorney: Not reported
Corrective Action Component: Not reported
Appeal Initiated Date: Not reported
Appeal Resolution Date: Not reported
Disposition Status Date: Not reported
Disposition Status: Not reported
Disposition Status Description: Not reported
Consent/Final Order Sequence Number:Not reported
Consent/Final Order Respondent Name: Not reported
Consent/Final Order Lead Agency: Not reported
Enforcement Type: Not reported
Enforcement Responsible Person: Not reported
Enforcement Responsible Sub-Organization: Not reported
SEP Sequence Number: Not reported
SEP Expenditure Amount: Not reported
SEP Scheduled Completion Date: Not reported
SEP Actual Date: Not reported
SEP Defaulted Date: Not reported
SEP Type: Not reported
SEP Type Description: Not reported
Proposed Amount: Not reported
Final Monetary Amount: Not reported
Paid Amount: Not reported
Final Count: Not reported
Final Amount: Not reported

Evaluation Action Summary:
Evaluation Date: 19900104
Evaluation Responsible Agency: State
Found Violation: No
Evaluation Type Description: COMPLIANCE EVALUATION INSPECTION
Evaluation Responsible Person Identifier: NYDEC
Evaluation Responsible Sub-Organization: Not reported
Actual Return to Compliance Date: Not reported
Scheduled Compliance Date: Not reported
Date of Request: Not reported
Date Response Received: Not reported
Request Agency: Not reported
Former Citation: Not reported

FINDS:
Registry ID: 110004370494

FAUST BROS INC (Continued) **1000387016**

Click Here for FRS Facility Detail Report:

Environmental Interest/Information System:
The Resource Conservation and Recovery Act Information System (RCRAInfo) is EPA's comprehensive information system in support of the Resource Conservation and Recovery Act (RCRA) of 1976 and the Hazardous and Solid Waste Amendments (HSWA) of 1984. It tracks many types of information about generators, transporters, treaters, storers, and disposers of hazardous waste.

Click this hyperlink while viewing on your computer to access additional FINDS: detail in the EDR Site Report.

ECHO:
Envid: 1000387016
Registry ID: 110004370494

DFR URL:
Name: FAUST BROS INC
Address: 48 E 8TH ST
City,State,Zip: NEW YORK, NY 10003

NY MANIFEST:
EPA ID: NYD078873320
Country: USA
Name: Faust Brothers
Address: 48 E 8TH ST
Address 2: Not reported
City,State,Zip: NEW YORK, NY 10003-6520
Zip 4: Not reported
Location Address 1: 48 EAST 8TH STREET
Location Address 2: Not reported
Location City,State,Zip: NEW YORK, NY 10017
Location Zip 4: Not reported
Facility Status: Not reported
Total Tanks: Not reported
Code: BP

Mailing:
Mailing Name: Faust Brothers
Mailing Contact: Faust Brothers
Mailing Address 1: 48 EAST 8TH STREET
Mailing Address 2: Not reported
Mailing City,State,Zip: NEW YORK, NY 10017
Mailing Zip 4: Not reported
Mailing Country: USA
Mailing Phone: 2122543737

Manifest Data:
Document ID: NJA2054017
Manifest Status: Not reported
Trans1 State ID: NJDEPS869
Year: 1994
Trans2 State ID: Not reported
Generator Ship Date: 12/29/1994
Trans1 Recv Date: 12/29/1994
Trans2 Recv Date: Not reported

FAUST BROS INC (Continued) **1000387016**

TSD Site Recv Date:	12/29/1994
Part A Recv Date:	Not reported
Part B Recv Date:	Not reported
Generator EPA ID:	NYD078873320
Trans1 EPA ID:	ILD984908202
Trans2 EPA ID:	Not reported
TSDF ID 1:	NJD000768093
TSDF ID 2:	Not reported
Manifest Tracking Number:	Not reported
Import Indicator:	Not reported
Export Indicator:	Not reported
Discr Quantity Indicator:	Not reported
Discr Type Indicator:	Not reported
Discr Residue Indicator:	Not reported
Discr Partial Reject Indicator:	Not reported
Discr Full Reject Indicator:	Not reported
Manifest Ref Number:	Not reported
Alt Facility RCRA ID:	Not reported
Alt Facility Sign Date:	Not reported
MGMT Method Type Code:	Not reported
Waste Code 1:	The Following Spent Halogenated Solvents: Tetrachloroethylene, Methylene Chloride, Trichloroethylene, 1,1,1-Trichloroethane, Chlorobenzene, 1,1,2-Trichloro-1,2,2-Trifluoroethane, Ortho-Dichlorobenzene, Trichlorofluoromethane, And 1,1,2, Trichloroethane; All Spent Solvent Mixtures/Blends Containing, Before Use, A Total Of Ten Percent Or More (By Volume) Of One Or More Of The Above Halogenated Solvents Or Those Solvents Listed In F001, F004, And F005; And Still Bottoms From The Recovery Of These Spent Solvents And Spent Solvent Mixtures.
Waste Code 2:	Not reported
Waste Code 3:	Not reported
Waste Code 4:	Not reported
Waste Code 5:	Not reported
Waste Code 6:	Not reported
Quantity:	00195
Units:	Pounds
Number of Containers:	001
Container Type:	Fiberboard or plastic drums, barrels, kegs
Handling Method:	Burn
Specific Gravity:	01.00
Waste Code 7:	The Following Spent Halogenated Solvents: Tetrachloroethylene, Methylene Chloride, Trichloroethylene, 1,1,1-Trichloroethane, Chlorobenzene, 1,1,2-Trichloro-1,2,2-Trifluoroethane, Ortho-Dichlorobenzene, Trichlorofluoromethane, And 1,1,2, Trichloroethane; All Spent Solvent Mixtures/Blends Containing, Before Use, A Total Of Ten Percent Or More (By Volume) Of One Or More Of The Above Halogenated Solvents Or Those Solvents Listed In F001, F004, And F005; And Still Bottoms From The Recovery Of These Spent Solvents And Spent Solvent Mixtures.
Waste Code 8:	Not reported
Waste Code:	Not reported
Waste Code 10:	Not reported
Waste Code 11:	Not reported
Quantity:	00060
Units:	Pounds
Number of Containers:	001
Container Type:	Metal drums, barrels, kegs

FAUST BROS INC (Continued) **1000387016**

Handling Method:	Burn
Specific Gravity:	01.00
Document ID:	NJA0617933
Manifest Status:	C - Completed copy
Trans1 State ID:	NJDEPS869
Year:	1989
Trans2 State ID:	Not reported
Generator Ship Date:	890327
Trans1 Recv Date:	890327
Trans2 Recv Date:	Not reported
TSD Site Recv Date:	890327
Part A Recv Date:	890330
Part B Recv Date:	890404
Generator EPA ID:	NYD078873320
Trans1 EPA ID:	ILD051060408
Trans2 EPA ID:	Not reported
TSDF ID 1:	NJD000768093
TSDF ID 2:	Not reported
Manifest Tracking Number:	Not reported
Import Indicator:	Not reported
Export Indicator:	Not reported
Discr Quantity Indicator:	Not reported
Discr Type Indicator:	Not reported
Discr Residue Indicator:	Not reported
Discr Partial Reject Indicator:	Not reported
Discr Full Reject Indicator:	Not reported
Manifest Ref Number:	Not reported
Alt Facility RCRA ID:	Not reported
Alt Facility Sign Date:	Not reported
MGMT Method Type Code:	Not reported
Waste Code 1:	The Following Spent Halogenated Solvents: Tetrachloroethylene, Methylene Chloride, Trichloroethylene, 1,1,1-Trichloroethane, Chlorobenzene, 1,1,2-Trichloro-1,2,2-Trifluoroethane, Ortho-Dichlorobenzene, Trichlorofluoromethane, And 1,1,2, Trichloroethane; All Spent Solvent Mixtures/Blends Containing, Before Use, A Total Of Ten Percent Or More (By Volume) Of One Or More Of The Above Halogenated Solvents Or Those Solvents Listed In F001, F004, And F005; And Still Bottoms From The Recovery Of These Spent Solvents And Spent Solvent Mixtures.
Waste Code 2:	Not reported
Waste Code 3:	Not reported
Waste Code 4:	Not reported
Waste Code 5:	Not reported
Waste Code 6:	Not reported
Quantity:	00070
Units:	Pounds
Number of Containers:	001
Container Type:	Metal drums, barrels, kegs
Handling Method:	Recycle
Specific Gravity:	100
Document ID:	NJA1848319
Manifest Status:	Not reported
Trans1 State ID:	S8690
Year:	1994
Trans2 State ID:	Not reported

FAUST BROS INC (Continued) **1000387016**

Generator Ship Date:	09/02/1994
Trans1 Recv Date:	09/02/1994
Trans2 Recv Date:	Not reported
TSD Site Recv Date:	09/02/1994
Part A Recv Date:	Not reported
Part B Recv Date:	Not reported
Generator EPA ID:	NYD078873320
Trans1 EPA ID:	ILD984908202
Trans2 EPA ID:	Not reported
TSDF ID 1:	NJD000768093
TSDF ID 2:	Not reported
Manifest Tracking Number:	Not reported
Import Indicator:	Not reported
Export Indicator:	Not reported
Discr Quantity Indicator:	Not reported
Discr Type Indicator:	Not reported
Discr Residue Indicator:	Not reported
Discr Partial Reject Indicator:	Not reported
Discr Full Reject Indicator:	Not reported
Manifest Ref Number:	Not reported
Alt Facility RCRA ID:	Not reported
Alt Facility Sign Date:	Not reported
MGMT Method Type Code:	Not reported
Waste Code 1:	The Following Spent Halogenated Solvents: Tetrachloroethylene, Methylene Chloride, Trichloroethylene, 1,1,1-Trichloroethane, Chlorobenzene, 1,1,2-Trichloro-1,2,2-Trifluoroethane, Ortho-Dichlorobenzene, Trichlorofluoromethane, And 1,1,2, Trichloroethane; All Spent Solvent Mixtures/Blends Containing, Before Use, A Total Of Ten Percent Or More (By Volume) Of One Or More Of The Above Halogenated Solvents Or Those Solvents Listed In F001, F004, And F005; And Still Bottoms From The Recovery Of These Spent Solvents And Spent Solvent Mixtures.
Waste Code 2:	Not reported
Waste Code 3:	Not reported
Waste Code 4:	Not reported
Waste Code 5:	Not reported
Waste Code 6:	Not reported
Quantity:	00195
Units:	Pounds
Number of Containers:	001
Container Type:	Fiberboard or plastic drums, barrels, kegs
Handling Method:	Burn
Specific Gravity:	01.00
Document ID:	NJA0733020
Manifest Status:	Not reported
Trans1 State ID:	000000000
Year:	1990
Trans2 State ID:	Not reported
Generator Ship Date:	01/22/1990
Trans1 Recv Date:	01/22/1990
Trans2 Recv Date:	Not reported
TSD Site Recv Date:	01/22/1990
Part A Recv Date:	Not reported
Part B Recv Date:	Not reported
Generator EPA ID:	NYD078873320
Trans1 EPA ID:	ILD051060408

FAUST BROS INC (Continued) **1000387016**

Trans2 EPA ID:	Not reported
TSDF ID 1:	NJD000768093
TSDF ID 2:	Not reported
Manifest Tracking Number:	Not reported
Import Indicator:	Not reported
Export Indicator:	Not reported
Discr Quantity Indicator:	Not reported
Discr Type Indicator:	Not reported
Discr Residue Indicator:	Not reported
Discr Partial Reject Indicator:	Not reported
Discr Full Reject Indicator:	Not reported
Manifest Ref Number:	Not reported
Alt Facility RCRA ID:	Not reported
Alt Facility Sign Date:	Not reported
MGMT Method Type Code:	Not reported
Waste Code 1:	The Following Spent Halogenated Solvents: Tetrachloroethylene, Methylene Chloride, Trichloroethylene, 1,1,1-Trichloroethane, Chlorobenzene, 1,1,2-Trichloro-1,2,2-Trifluoroethane, Ortho-Dichlorobenzene, Trichlorofluoromethane, And 1,1,2, Trichloroethane; All Spent Solvent Mixtures/Blends Containing, Before Use, A Total Of Ten Percent Or More (By Volume) Of One Or More Of The Above Halogenated Solvents Or Those Solvents Listed In F001, F004, And F005; And Still Bottoms From The Recovery Of These Spent Solvents And Spent Solvent Mixtures.
Waste Code 2:	Not reported
Waste Code 3:	Not reported
Waste Code 4:	Not reported
Waste Code 5:	Not reported
Waste Code 6:	Not reported
Quantity:	00070
Units:	Pounds
Number of Containers:	001
Container Type:	Metal drums, barrels, kegs
Handling Method:	Burn
Specific Gravity:	01.00

Document ID:	NJA2523321
Manifest Status:	Not reported
Trans1 State ID:	NJDEPS869
Year:	1996
Trans2 State ID:	Not reported
Generator Ship Date:	06/05/1996
Trans1 Recv Date:	06/05/1996
Trans2 Recv Date:	Not reported
TSD Site Recv Date:	06/05/1996
Part A Recv Date:	Not reported
Part B Recv Date:	Not reported
Generator EPA ID:	NYD078873320
Trans1 EPA ID:	ILD984908202
Trans2 EPA ID:	Not reported
TSDF ID 1:	NJD000768093
TSDF ID 2:	Not reported
Manifest Tracking Number:	Not reported
Import Indicator:	Not reported
Export Indicator:	Not reported
Discr Quantity Indicator:	Not reported
Discr Type Indicator:	Not reported

FAUST BROS INC (Continued) **1000387016**

Discr Residue Indicator:	Not reported
Discr Partial Reject Indicator:	Not reported
Discr Full Reject Indicator:	Not reported
Manifest Ref Number:	Not reported
Alt Facility RCRA ID:	Not reported
Alt Facility Sign Date:	Not reported
MGMT Method Type Code:	Not reported
Waste Code 1:	The Following Spent Halogenated Solvents: Tetrachloroethylene, Methylene Chloride, Trichloroethylene, 1,1,1-Trichloroethane, Chlorobenzene, 1,1,2-Trichloro-1,2,2-Trifluoroethane, Ortho-Dichlorobenzene, Trichlorofluoromethane, And 1,1,2, Trichloroethane; All Spent Solvent Mixtures/Blends Containing, Before Use, A Total Of Ten Percent Or More (By Volume) Of One Or More Of The Above Halogenated Solvents Or Those Solvents Listed In F001, F004, And F005; And Still Bottoms From The Recovery Of These Spent Solvents And Spent Solvent Mixtures.
Waste Code 2:	Not reported
Waste Code 3:	Not reported
Waste Code 4:	Not reported
Waste Code 5:	Not reported
Waste Code 6:	Not reported
Quantity:	00140
Units:	Pounds
Number of Containers:	001
Container Type:	Fiberboard or plastic drums, barrels, kegs
Handling Method:	Burn
Specific Gravity:	01.00
Document ID:	NJA0720315
Manifest Status:	C - Completed copy
Trans1 State ID:	000000000
Year:	1989
Trans2 State ID:	000000000
Generator Ship Date:	891230
Trans1 Recv Date:	891230
Trans2 Recv Date:	Not reported
TSD Site Recv Date:	891230
Part A Recv Date:	900105
Part B Recv Date:	900105
Generator EPA ID:	NYD078873320
Trans1 EPA ID:	ILD051060408
Trans2 EPA ID:	Not reported
TSDF ID 1:	NJD000768093
TSDF ID 2:	Not reported
Manifest Tracking Number:	Not reported
Import Indicator:	Not reported
Export Indicator:	Not reported
Discr Quantity Indicator:	Not reported
Discr Type Indicator:	Not reported
Discr Residue Indicator:	Not reported
Discr Partial Reject Indicator:	Not reported
Discr Full Reject Indicator:	Not reported
Manifest Ref Number:	Not reported
Alt Facility RCRA ID:	Not reported
Alt Facility Sign Date:	Not reported
MGMT Method Type Code:	Not reported
Waste Code 1:	The Following Spent Halogenated Solvents: Tetrachloroethylene,

FAUST BROS INC (Continued) **1000387016**

Methylene Chloride, Trichloroethylene, 1,1,1-Trichloroethane, Chlorobenzene, 1,1,2-Trichloro-1,2,2-Trifluoroethane, Ortho-Dichlorobenzene, Trichlorofluoromethane, And 1,1,2, Trichloroethane; All Spent Solvent Mixtures/Blends Containing, Before Use, A Total Of Ten Percent Or More (By Volume) Of One Or More Of The Above Halogenated Solvents Or Those Solvents Listed In F001, F004, And F005; And Still Bottoms From The Recovery Of These Spent Solvents And Spent Solvent Mixtures.

Waste Code 2: Not reported
Waste Code 3: Not reported
Waste Code 4: Not reported
Waste Code 5: Not reported
Waste Code 6: Not reported
Quantity: 00070
Units: Pounds
Number of Containers: 001
Container Type: Metal drums, barrels, kegs
Handling Method: Recycle
Specific Gravity: 100

Document ID: NJA0615524
Manifest Status: C - Completed copy
Trans1 State ID: NJDEPS869
Year: 1989
Trans2 State ID: Not reported
Generator Ship Date: 890623
Trans1 Recv Date: 890623
Trans2 Recv Date: Not reported
TSD Site Recv Date: 890623
Part A Recv Date: 890629
Part B Recv Date: 890629
Generator EPA ID: NYD078873320
Trans1 EPA ID: ILD051060408
Trans2 EPA ID: Not reported
TSDF ID 1: NJD000768093
TSDF ID 2: Not reported
Manifest Tracking Number: Not reported
Import Indicator: Not reported
Export Indicator: Not reported
Discr Quantity Indicator: Not reported
Discr Type Indicator: Not reported
Discr Residue Indicator: Not reported
Discr Partial Reject Indicator: Not reported
Discr Full Reject Indicator: Not reported
Manifest Ref Number: Not reported
Alt Facility RCRA ID: Not reported
Alt Facility Sign Date: Not reported
MGMT Method Type Code: Not reported
Waste Code 1: The Following Spent Halogenated Solvents: Tetrachloroethylene, Methylene Chloride, Trichloroethylene, 1,1,1-Trichloroethane, Chlorobenzene, 1,1,2-Trichloro-1,2,2-Trifluoroethane, Ortho-Dichlorobenzene, Trichlorofluoromethane, And 1,1,2, Trichloroethane; All Spent Solvent Mixtures/Blends Containing, Before Use, A Total Of Ten Percent Or More (By Volume) Of One Or More Of The Above Halogenated Solvents Or Those Solvents Listed In F001, F004, And F005; And Still Bottoms From The Recovery Of These Spent Solvents And Spent Solvent Mixtures.

FAUST BROS INC (Continued) **1000387016**

Waste Code 2:	Not reported
Waste Code 3:	Not reported
Waste Code 4:	Not reported
Waste Code 5:	Not reported
Waste Code 6:	Not reported
Quantity:	00070
Units:	Pounds
Number of Containers:	001
Container Type:	Metal drums, barrels, kegs
Handling Method:	Recycle
Specific Gravity:	100
Document ID:	NYA8674852
Manifest Status:	C - Completed copy
Trans1 State ID:	NJDEPS869
Year:	1988
Trans2 State ID:	Not reported
Generator Ship Date:	880209
Trans1 Recv Date:	880209
Trans2 Recv Date:	Not reported
TSD Site Recv Date:	880209
Part A Recv Date:	880224
Part B Recv Date:	880224
Generator EPA ID:	NYD078873320
Trans1 EPA ID:	ILD051060408
Trans2 EPA ID:	Not reported
TSDF ID 1:	NJD000768093
TSDF ID 2:	Not reported
Manifest Tracking Number:	Not reported
Import Indicator:	Not reported
Export Indicator:	Not reported
Discr Quantity Indicator:	Not reported
Discr Type Indicator:	Not reported
Discr Residue Indicator:	Not reported
Discr Partial Reject Indicator:	Not reported
Discr Full Reject Indicator:	Not reported
Manifest Ref Number:	Not reported
Alt Facility RCRA ID:	Not reported
Alt Facility Sign Date:	Not reported
MGMT Method Type Code:	Not reported
Waste Code 1:	The Following Spent Halogenated Solvents: Tetrachloroethylene, Methylene Chloride, Trichloroethylene, 1,1,1-Trichloroethane, Chlorobenzene, 1,1,2-Trichloro-1,2,2-Trifluoroethane, Ortho-Dichlorobenzene, Trichlorofluoromethane, And 1,1,2, Trichloroethane; All Spent Solvent Mixtures/Blends Containing, Before Use, A Total Of Ten Percent Or More (By Volume) Of One Or More Of The Above Halogenated Solvents Or Those Solvents Listed In F001, F004, And F005; And Still Bottoms From The Recovery Of These Spent Solvents And Spent Solvent Mixtures.
Waste Code 2:	Not reported
Waste Code 3:	Not reported
Waste Code 4:	Not reported
Waste Code 5:	Not reported
Waste Code 6:	Not reported
Quantity:	00070
Units:	Pounds
Number of Containers:	001

FAUST BROS INC (Continued) **1000387016**

Container Type:	Metal drums, barrels, kegs
Handling Method:	Recycle
Specific Gravity:	100
Document ID:	NJA0715217
Manifest Status:	C - Completed copy
Trans1 State ID:	NJDEPS869
Year:	1989
Trans2 State ID:	Not reported
Generator Ship Date:	891031
Trans1 Recv Date:	891031
Trans2 Recv Date:	Not reported
TSD Site Recv Date:	891031
Part A Recv Date:	891108
Part B Recv Date:	891121
Generator EPA ID:	NYD078873320
Trans1 EPA ID:	ILD051060408
Trans2 EPA ID:	Not reported
TSDF ID 1:	NJD000768093
TSDF ID 2:	Not reported
Manifest Tracking Number:	Not reported
Import Indicator:	Not reported
Export Indicator:	Not reported
Discr Quantity Indicator:	Not reported
Discr Type Indicator:	Not reported
Discr Residue Indicator:	Not reported
Discr Partial Reject Indicator:	Not reported
Discr Full Reject Indicator:	Not reported
Manifest Ref Number:	Not reported
Alt Facility RCRA ID:	Not reported
Alt Facility Sign Date:	Not reported
MGMT Method Type Code:	Not reported
Waste Code 1:	The Following Spent Halogenated Solvents: Tetrachloroethylene, Methylene Chloride, Trichloroethylene, 1,1,1-Trichloroethane, Chlorobenzene, 1,1,2-Trichloro-1,2,2-Trifluoroethane, Ortho-Dichlorobenzene, Trichlorofluoromethane, And 1,1,2, Trichloroethane; All Spent Solvent Mixtures/Blends Containing, Before Use, A Total Of Ten Percent Or More (By Volume) Of One Or More Of The Above Halogenated Solvents Or Those Solvents Listed In F001, F004, And F005; And Still Bottoms From The Recovery Of These Spent Solvents And Spent Solvent Mixtures.
Waste Code 2:	Not reported
Waste Code 3:	Not reported
Waste Code 4:	Not reported
Waste Code 5:	Not reported
Waste Code 6:	Not reported
Quantity:	00070
Units:	Pounds
Number of Containers:	001
Container Type:	Metal drums, barrels, kegs
Handling Method:	Burn
Specific Gravity:	100
Document ID:	NJA0817805
Manifest Status:	Not reported
Trans1 State ID:	000000000
Year:	1990

FAUST BROS INC (Continued) **1000387016**

Trans2 State ID:	Not reported
Generator Ship Date:	03/22/1990
Trans1 Recv Date:	03/22/1990
Trans2 Recv Date:	Not reported
TSD Site Recv Date:	03/22/1990
Part A Recv Date:	Not reported
Part B Recv Date:	Not reported
Generator EPA ID:	NYD078873320
Trans1 EPA ID:	ILD051060408
Trans2 EPA ID:	Not reported
TSDF ID 1:	NJD000768093
TSDF ID 2:	Not reported
Manifest Tracking Number:	Not reported
Import Indicator:	Not reported
Export Indicator:	Not reported
Discr Quantity Indicator:	Not reported
Discr Type Indicator:	Not reported
Discr Residue Indicator:	Not reported
Discr Partial Reject Indicator:	Not reported
Discr Full Reject Indicator:	Not reported
Manifest Ref Number:	Not reported
Alt Facility RCRA ID:	Not reported
Alt Facility Sign Date:	Not reported
MGMT Method Type Code:	Not reported
Waste Code 1:	The Following Spent Halogenated Solvents: Tetrachloroethylene, Methylene Chloride, Trichloroethylene, 1,1,1-Trichloroethane, Chlorobenzene, 1,1,2-Trichloro-1,2,2-Trifluoroethane, Ortho-Dichlorobenzene, Trichlorofluoromethane, And 1,1,2, Trichloroethane; All Spent Solvent Mixtures/Blends Containing, Before Use, A Total Of Ten Percent Or More (By Volume) Of One Or More Of The Above Halogenated Solvents Or Those Solvents Listed In F001, F004, And F005; And Still Bottoms From The Recovery Of These Spent Solvents And Spent Solvent Mixtures.
Waste Code 2:	Not reported
Waste Code 3:	Not reported
Waste Code 4:	Not reported
Waste Code 5:	Not reported
Waste Code 6:	Not reported
Quantity:	00070
Units:	Pounds
Number of Containers:	001
Container Type:	Fiberboard or plastic drums, barrels, kegs
Handling Method:	Burn
Specific Gravity:	01.00

Document ID:	NJA0817229
Manifest Status:	Not reported
Trans1 State ID:	000000000
Year:	1990
Trans2 State ID:	Not reported
Generator Ship Date:	04/23/1990
Trans1 Recv Date:	04/23/1990
Trans2 Recv Date:	Not reported
TSD Site Recv Date:	04/23/1990
Part A Recv Date:	Not reported
Part B Recv Date:	Not reported
Generator EPA ID:	NYD078873320

FAUST BROS INC (Continued) **1000387016**

Trans1 EPA ID:	ILD051060408
Trans2 EPA ID:	Not reported
TSDF ID 1:	NJD000768093
TSDF ID 2:	Not reported
Manifest Tracking Number:	Not reported
Import Indicator:	Not reported
Export Indicator:	Not reported
Discr Quantity Indicator:	Not reported
Discr Type Indicator:	Not reported
Discr Residue Indicator:	Not reported
Discr Partial Reject Indicator:	Not reported
Discr Full Reject Indicator:	Not reported
Manifest Ref Number:	Not reported
Alt Facility RCRA ID:	Not reported
Alt Facility Sign Date:	Not reported
MGMT Method Type Code:	Not reported
Waste Code 1:	The Following Spent Halogenated Solvents: Tetrachloroethylene, Methylene Chloride, Trichloroethylene, 1,1,1-Trichloroethane, Chlorobenzene, 1,1,2-Trichloro-1,2,2-Trifluoroethane, Ortho-Dichlorobenzene, Trichlorofluoromethane, And 1,1,2, Trichloroethane; All Spent Solvent Mixtures/Blends Containing, Before Use, A Total Of Ten Percent Or More (By Volume) Of One Or More Of The Above Halogenated Solvents Or Those Solvents Listed In F001, F004, And F005; And Still Bottoms From The Recovery Of These Spent Solvents And Spent Solvent Mixtures.
Waste Code 2:	Not reported
Waste Code 3:	Not reported
Waste Code 4:	Not reported
Waste Code 5:	Not reported
Waste Code 6:	Not reported
Quantity:	00195
Units:	Pounds
Number of Containers:	001
Container Type:	Fiberboard or plastic drums, barrels, kegs
Handling Method:	Burn
Specific Gravity:	01.00

Click this hyperlink while viewing on your computer to access
52 additional NY MANIFEST: record(s) in the EDR Site Report.

BE1105 **CON EDISON SERVICE BOX: 43505** **RCRA NonGen / NLR** **1016148992**
NE **29 3RD AVE FRONT OF** **ECHO** **NYP004276481**
1/8-1/4 **NEW YORK, NY 10003** **NY MANIFEST**
0.244 mi.
1290 ft. **Site 2 of 12 in cluster BE**

Relative: **Lower**
Actual: **39 ft.**

RCRA Listings:

Date Form Received by Agency:	20170728
Handler Name:	Con Edison Service Box: 43505
Handler Address:	3rd Ave Front Of
Handler City,State,Zip:	NEW YORK, NY 10003
EPA ID:	NYP004276481
Contact Name:	BENJAMIN BAMONTE
Contact Address:	Not reported
Contact City,State,Zip:	Not reported
Contact Telephone:	212-894-9549
Contact Fax:	Not reported

CON EDISON SERVICE BOX: 43505 (Continued) **1016148992**

Contact Email:		Not reported
Contact Title:		OPERATING SUPERVISOR
EPA Region:		02
Land Type:		Private
Federal Waste Generator Description:		Not a generator, verified
Non-Notifier:		Not reported
Biennial Report Cycle:		Not reported
Accessibility:		Not reported
Active Site Indicator:		Not reported
State District Owner:		Ny
State District:		NYSDEC R2
Mailing Address:		IRVING PL, RM 828
Mailing City,State,Zip:		NEW YORK, NY 10003
Owner Name:	Not reported	
Owner Type:		Not reported
Operator Name:	Not reported	
Operator Type:		Not reported
Short-Term Generator Activity:		No
Importer Activity:		No
Mixed Waste Generator:		No
Transporter Activity:		No
Transfer Facility Activity:		No
Recycler Activity with Storage:		No
Small Quantity On-Site Burner Exemption:		No
Smelting Melting and Refining Furnace Exemption:		No
Underground Injection Control:		No
Off-Site Waste Receipt:		No
Universal Waste Indicator:		No
Universal Waste Destination Facility:		No
Federal Universal Waste:		No
Active Site State-Reg Handler:		---
Federal Facility Indicator:		Not reported
Hazardous Secondary Material Indicator:		N
Sub-Part K Indicator:		Not reported
2018 GPRA Permit Baseline:		Not on the Baseline
2018 GPRA Renewals Baseline:		Not on the Baseline
202 GPRA Corrective Action Baseline:		No
Subject to Corrective Action Universe:		No
Non-TSDFs Where RCRA CA has Been Imposed Universe:		No
Corrective Action Priority Ranking:		No NCAPS ranking
Environmental Control Indicator:		No
Institutional Control Indicator:		No
Human Exposure Controls Indicator:		N/A
Groundwater Controls Indicator:		N/A
Significant Non-Complier Universe:		No
Unaddressed Significant Non-Complier Universe:		No
Addressed Significant Non-Complier Universe:		No
Significant Non-Complier With a Compliance Schedule Universe:		No
Financial Assurance Required:		Not reported
Handler Date of Last Change:		20171115
Recognized Trader-Importer:		No
Recognized Trader-Exporter:		No
Importer of Spent Lead Acid Batteries:		No
Exporter of Spent Lead Acid Batteries:		No
Recycler Activity Without Storage:		No
Manifest Broker:		No
Sub-Part P Indicator:		No

CON EDISON SERVICE BOX: 43505 (Continued) **1016148992**

Historic Generators:

Receive Date:		20121027
Handler Name:	CON EDISON SERVICE BOX:	43505
Federal Waste Generator Description:		Very Small Quantity Generator (formerly Conditionally-Exempt Small Quantity Generator
State District Owner:		Ny
Large Quantity Handler of Universal Waste:		No
Recognized Trader Importer:		No
Recognized Trader Exporter:		No
Spent Lead Acid Battery Importer:		No
Spent Lead Acid Battery Exporter:		No
Current Record:		No
Non Storage Recycler Activity:		Not reported
Electronic Manifest Broker:		Not reported

Receive Date:		20170728
Handler Name:	CON EDISON SERVICE BOX:	43505
Federal Waste Generator Description:		Not a generator, verified
State District Owner:		Ny
Large Quantity Handler of Universal Waste:		No
Recognized Trader Importer:		No
Recognized Trader Exporter:		No
Spent Lead Acid Battery Importer:		No
Spent Lead Acid Battery Exporter:		No
Current Record:		Yes
Non Storage Recycler Activity:		No
Electronic Manifest Broker:		No

List of NAICS Codes and Descriptions:

NAICS Codes:	No NAICS Codes Found

Facility Has Received Notices of Violations:

Violations:	No Violations Found

Evaluation Action Summary:

Evaluations:	No Evaluations Found

ECHO:

Envid:	1016148992
Registry ID:	110055436577

DFR URL:

Name:	CON EDISON SERVICE BOX: 43505
Address:	29 3RD AVE
City,State,Zip:	NEW YORK, NY 10009

NY MANIFEST:

EPA ID:	NYP004276481
Country:	USA
Name:	Con Edison
Address:	29 3RD AVE FRONT OF
Address 2:	Not reported
City,State,Zip:	NEW YORK, NY 10003

CON EDISON SERVICE BOX: 43505 (Continued) **1016148992**

Zip 4:	Not reported
Location Address 1:	FO 29 3RD AVE
Location Address 2:	Not reported
Location City,State,Zip:	NEW YORK, NY 10003
Location Zip 4:	Not reported
Facility Status:	Not reported
Total Tanks:	Not reported
Code:	BP

Mailing:

Mailing Name:	Con Edison
Mailing Contact:	Con Edison
Mailing Address 1:	4 IRVING PL 15TH FLOOR
Mailing Address 2:	Not reported
Mailing City,State,Zip:	NEW YORK, NY 10003
Mailing Zip 4:	Not reported
Mailing Country:	USA
Mailing Phone:	2124603770

Manifest Data:

Document ID:	Not reported
Manifest Status:	Not reported
Trans1 State ID:	NJ0000027193
Year:	2018
Trans2 State ID:	Not reported
Generator Ship Date:	10/27/2012
Trans1 Recv Date:	10/27/2012
Trans2 Recv Date:	Not reported
TSD Site Recv Date:	11/02/2012
Part A Recv Date:	Not reported
Part B Recv Date:	Not reported
Generator EPA ID:	NYP004276481
Trans1 EPA ID:	Not reported
Trans2 EPA ID:	Not reported
TSDF ID 1:	NJD002200046
TSDF ID 2:	Not reported
Manifest Tracking Number:	010408768JJK
Import Indicator:	N
Export Indicator:	N
Discr Quantity Indicator:	N
Discr Type Indicator:	N
Discr Residue Indicator:	N
Discr Partial Reject Indicator:	N
Discr Full Reject Indicator:	N
Manifest Ref Number:	Not reported
Alt Facility RCRA ID:	Not reported
Alt Facility Sign Date:	Not reported
MGMT Method Type Code:	H111
Waste Code a:	Lead
Waste Code b:	Not reported
Waste Code c:	Not reported
Waste Code e:	Not reported
Waste Code f:	Not reported
Waste Code g:	Not reported
Waste Code 1:	Not reported
Waste Code 2:	Not reported
Waste Code 3:	Not reported

CON EDISON SERVICE BOX: 43505 (Continued) **1016148992**

Waste Code 4:	Not reported
Waste Code 5:	Not reported
Waste Code 6:	Not reported
Quantity:	1000
Units:	Pounds
Number of Containers:	1
Container Type:	Cargo tanks (tank trucks)
Handling Method:	Treat
Specific Gravity:	1

BE1106 **CON EDISON SERVICE BOX: 43505** **NJ MANIFEST** **S117986935**
NE **29 3RD AVE FRONT OF** **N/A**
1/8-1/4 **NEW YORK, NY 10003**
0.244 mi.
1290 ft. **Site 3 of 12 in cluster BE**

Relative: **Lower**
Actual: **39 ft.**

NJ MANIFEST:

EPA ID:	NYP004276481
Name:	CON EDISON SERVICE BOX: 43505
Address:	29 3RD AVE FRONT OF
City,State,Zip:	NEW YORK, NY 10003
County:	Not reported
Mailing Address:	IRVING PL, RM 828
Mailing City,State,Zip:	NEW YORK, NY 10003
Telephone:	Not reported
Emergency Telephone:	Not reported
Contact:	BENJAMIN BAMONTE
Comments:	Not reported
SIC Code:	Not reported
County:	NY061
Municipal:	Not reported
Previous EPAID:	Not reported
Generator Flag:	Not reported
Transporter Flag:	Not reported
TSDF Flag:	Not reported
Name Change:	Not reported
Date Change:	Not reported

Manifest Data:

EPA ID:	NYP004276481
Manifest Number:	010408768JJK
Date Shipped:	10/27/2012
TSDF EPA ID:	NJD002200046
Transporter EPA ID:	NJ0000027193
Transporter 2 EPA ID:	Not reported
Transporter 3 EPA ID:	Not reported
Transporter 4 EPA ID:	Not reported
Transporter 5 EPA ID:	Not reported
Transporter 6 EPA ID:	Not reported
Transporter 7 EPA ID:	Not reported
Transporter 8 EPA ID:	Not reported
Transporter 9 EPA ID:	Not reported
Transporter 10 EPA ID:	Not reported
Date Trans1 Transported Waste:	Not reported
Date Trans2 Transported Waste:	Not reported
Date Trans3 Transported Waste:	Not reported
Date Trans4 Transported Waste:	Not reported

CON EDISON SERVICE BOX: 43505 (Continued) **S117986935**

Date Trans5 Transported Waste:	Not reported
Date Trans6 Transported Waste:	Not reported
Date Trans7 Transported Waste:	Not reported
Date Trans8 Transported Waste:	Not reported
Date Trans9 Transported Waste:	Not reported
Date Trans10 Transported Waste:	Not reported
Date TSDF Received Waste:	Not reported
TSDF EPA Facility Name:	Not reported
QTY Units:	Not reported
Transporter SEQ ID:	Not reported
Transporter-1 Date:	Not reported
Waste SEQ ID:	Not reported
Waste Type Code 2:	Not reported
Waste Type Code 3:	Not reported
Waste Type Code 4:	Not reported
Waste Type Code 5:	Not reported
Waste Type Code 6:	Not reported
Date Accepted:	Not reported
Manifest Discrepancy Type:	Not reported
Data Entry Number:	Not reported
Was Load Rejected:	Not reported
Reason Load Was Rejected:	Not reported

Waste:

Manifest Year:	Not reported
Waste Code:	D008
Hand Code:	Not reported
Quantity:	1,000.00
Unit:	Pounds

BE1107 **29 THIRD AVE CORP** **NY AST** **U004045348**
NE **29 THIRD AVE** **N/A**
1/8-1/4 **NEW YORK, NY 10003**
0.244 mi.
1290 ft. **Site 4 of 12 in cluster BE**

Relative:
Lower

Actual:
39 ft.

AST:

Name:	29 THIRD AVE CORP
Address:	29 THIRD AVE
City,State,Zip:	NEW YORK, NY 10003
Region:	STATE
DEC Region:	2
Site Status:	Unregulated/Closed
Facility Id:	2-338516
Program Type:	PBS
UTM X:	585368.55192
UTM Y:	4509292.20263
Expiration Date:	N/A
Site Type:	Unknown

Affiliation Records:

Site Id:	16271
Affiliation Type:	Facility Owner
Company Name:	29 THIRD AVE CORP
Contact Type:	Not reported
Contact Name:	Not reported
Address1:	29 THIRD AVE

29 THIRD AVE CORP (Continued) **U004045348**

Address2:	Not reported
City:	NEW YORK
State:	NY
Zip Code:	10003
Country Code:	001
Phone:	(212) 777-7170
EMail:	Not reported
Fax Number:	Not reported
Modified By:	TRANSLAT
Date Last Modified:	2004-03-04

Site Id:	16271
Affiliation Type:	Mail Contact
Company Name:	29 THIRD AVE CORP
Contact Type:	Not reported
Contact Name:	Not reported
Address1:	29 THIRD AVE
Address2:	Not reported
City:	NEW YORK
State:	NY
Zip Code:	10003
Country Code:	001
Phone:	(212) 777-7170
EMail:	Not reported
Fax Number:	Not reported
Modified By:	TRANSLAT
Date Last Modified:	2004-03-04

Site Id:	16271
Affiliation Type:	Facility Operator
Company Name:	29 THIRD AVE CORP
Contact Type:	Not reported
Contact Name:	29 THIRD AVE CORP
Address1:	Not reported
Address2:	Not reported
City:	Not reported
State:	NN
Zip Code:	Not reported
Country Code:	001
Phone:	(212) 777-7170
EMail:	Not reported
Fax Number:	Not reported
Modified By:	TRANSLAT
Date Last Modified:	2004-03-04

Site Id:	16271
Affiliation Type:	Emergency Contact
Company Name:	29 THIRD AVE CORP
Contact Type:	Not reported
Contact Name:	MILFORD BALICK
Address1:	Not reported
Address2:	Not reported
City:	Not reported
State:	NN
Zip Code:	Not reported
Country Code:	001
Phone:	(212) 777-7170

29 THIRD AVE CORP (Continued) **U004045348**

EMail: Not reported
Fax Number: Not reported
Modified By: TRANSLAT
Date Last Modified: 2004-03-04

Tank Info:

Tank Number: 001
Tank Id: 27786
Material Code: 0001
Common Name of Substance: #2 Fuel Oil (On-Site Consumption)

Equipment Records:

J02 - Dispenser - Suction Dispenser
A00 - Tank Internal Protection - None
D01 - Pipe Type - Steel/Carbon Steel/Iron
G03 - Tank Secondary Containment - Vault (w/o access)
H00 - Tank Leak Detection - None
B00 - Tank External Protection - None
C00 - Pipe Location - No Piping
F00 - Pipe External Protection - None
I04 - Overfill - Product Level Gauge (A/G)

Tank Location: Aboveground - contact with soil.... Tank bottom rests on soil, allowing no visual inspection.
Tank Type: Steel/Carbon Steel/Iron
Tank Status: Closed - Removed
Pipe Model: Not reported
Install Date: Not reported
Capacity Gallons: 2500
Tightness Test Method: NN
Date Test: Not reported
Next Test Date: Not reported
Date Tank Closed: 04/01/1991
Register: True
Modified By: MJGRIFFI
Last Modified: 05/09/2022
Material Name: #2 fuel oil (on-site consumption)

BE1108 **CON EDISON SERVICE BOX: 43505** **RCRA NonGen / NLR** **1016966721**
NE **29 3RD AVE** **NY MANIFEST** **NYP004395661**
1/8-1/4 **NEW YORK, NY 10009**
0.244 mi.
1290 ft. **Site 5 of 12 in cluster BE**

Relative: **Lower**
Actual: **39 ft.**

RCRA Listings:
Date Form Received by Agency: 20131221
Handler Name: Con Edison Service Box: 43505
Handler Address: 3rd Ave
Handler City,State,Zip: NEW YORK, NY 10009
EPA ID: NYP004395661
Contact Name: THOMAS TEELING
Contact Address: Not reported
Contact City,State,Zip: Not reported
Contact Telephone: 212-460-3770
Contact Fax: Not reported
Contact Email: Not reported
Contact Title: SENIOR SCIENTIST

CON EDISON SERVICE BOX: 43505 (Continued) **1016966721**

EPA Region:		02
Land Type:		Private
Federal Waste Generator Description:		Not a generator, verified
Non-Notifier:		Not reported
Biennial Report Cycle:		Not reported
Accessibility:		Not reported
Active Site Indicator:		Not reported
State District Owner:		Ny
State District:		NYSDEC R2
Mailing Address:		IRVING PL, 15TH FL NE
Mailing City,State,Zip:		NEW YORK, NY 10003
Owner Name:	Not reported	
Owner Type:		Not reported
Operator Name:	Not reported	
Operator Type:		Not reported
Short-Term Generator Activity:		No
Importer Activity:		No
Mixed Waste Generator:		No
Transporter Activity:		No
Transfer Facility Activity:		No
Recycler Activity with Storage:		No
Small Quantity On-Site Burner Exemption:		No
Smelting Melting and Refining Furnace Exemption:		No
Underground Injection Control:		No
Off-Site Waste Receipt:		No
Universal Waste Indicator:		No
Universal Waste Destination Facility:		No
Federal Universal Waste:		No
Active Site State-Reg Handler:		---
Federal Facility Indicator:		Not reported
Hazardous Secondary Material Indicator:		N
Sub-Part K Indicator:		Not reported
2018 GPRA Permit Baseline:		Not on the Baseline
2018 GPRA Renewals Baseline:		Not on the Baseline
202 GPRA Corrective Action Baseline:		No
Subject to Corrective Action Universe:		No
Non-TSDFs Where RCRA CA has Been Imposed Universe:		No
Corrective Action Priority Ranking:		No NCAPS ranking
Environmental Control Indicator:		No
Institutional Control Indicator:		No
Human Exposure Controls Indicator:		N/A
Groundwater Controls Indicator:		N/A
Significant Non-Complier Universe:		No
Unaddressed Significant Non-Complier Universe:		No
Addressed Significant Non-Complier Universe:		No
Significant Non-Complier With a Compliance Schedule Universe:		No
Financial Assurance Required:		Not reported
Handler Date of Last Change:		20140701
Recognized Trader-Importer:		No
Recognized Trader-Exporter:		No
Importer of Spent Lead Acid Batteries:		No
Exporter of Spent Lead Acid Batteries:		No
Recycler Activity Without Storage:		No
Manifest Broker:		No
Sub-Part P Indicator:		No

CON EDISON SERVICE BOX: 43505 (Continued) **1016966721**

Historic Generators:

Receive Date:		20131121
Handler Name:	CON EDISON SERVICE BOX:	43505
Federal Waste Generator Description:		Very Small Quantity Generator (formerly Conditionally-Exempt Small Quantity Generator
State District Owner:		Ny
Large Quantity Handler of Universal Waste:		No
Recognized Trader Importer:		No
Recognized Trader Exporter:		No
Spent Lead Acid Battery Importer:		No
Spent Lead Acid Battery Exporter:		No
Current Record:		No
Non Storage Recycler Activity:		Not reported
Electronic Manifest Broker:		Not reported

Receive Date:		20131221
Handler Name:	CON EDISON SERVICE BOX:	43505
Federal Waste Generator Description:		Not a generator, verified
State District Owner:		Ny
Large Quantity Handler of Universal Waste:		No
Recognized Trader Importer:		No
Recognized Trader Exporter:		No
Spent Lead Acid Battery Importer:		No
Spent Lead Acid Battery Exporter:		No
Current Record:		Yes
Non Storage Recycler Activity:		Not reported
Electronic Manifest Broker:		Not reported

List of NAICS Codes and Descriptions:

NAICS Codes:	No NAICS Codes Found

Facility Has Received Notices of Violations:

Violations:	No Violations Found

Evaluation Action Summary:

Evaluations:	No Evaluations Found

NY MANIFEST:

EPA ID:	NYP004395661
Country:	USA
Name:	Con Edison
Address:	29 3RD AVE
Address 2:	Not reported
City,State,Zip:	NEW YORK, NY 10009
Zip 4:	Not reported
Location Address 1:	28 3RD AVE
Location Address 2:	SB43505
Location City,State,Zip:	NEW YORK, NY 10003
Location Zip 4:	Not reported
Facility Status:	Not reported
Total Tanks:	Not reported
Code:	BP

Mailing:

CON EDISON SERVICE BOX: 43505 (Continued) **1016966721**

Mailing Name: Con Edison
Mailing Contact: Con Edison
Mailing Address 1: 4 IRVING PLACE
Mailing Address 2: 15TH FL
Mailing City,State,Zip: NEW YORK, NY 10003
Mailing Zip 4: Not reported
Mailing Country: USA
Mailing Phone: Not reported

Manifest Data:
Document ID: Not reported
Manifest Status: Not reported
Trans1 State ID: NJD003812047
Year: 2018
Trans2 State ID: NJD003812047
Generator Ship Date: 11/22/2013
Trans1 Recv Date: 11/22/2013
Trans2 Recv Date: 11/25/2013
TSD Site Recv Date: 11/25/2013
Part A Recv Date: Not reported
Part B Recv Date: Not reported
Generator EPA ID: NYP004395661
Trans1 EPA ID: Not reported
Trans2 EPA ID: Not reported
TSDF ID 1: NJD991291105
TSDF ID 2: Not reported
Manifest Tracking Number: 002237601GBF
Import Indicator: N
Export Indicator: N
Discr Quantity Indicator: N
Discr Type Indicator: N
Discr Residue Indicator: N
Discr Partial Reject Indicator: N
Discr Full Reject Indicator: N
Manifest Ref Number: Not reported
Alt Facility RCRA ID: Not reported
Alt Facility Sign Date: Not reported
MGMT Method Type Code: H110
Waste Code a: Lead
Waste Code b: Not reported
Waste Code c: Not reported
Waste Code e: Not reported
Waste Code f: Not reported
Waste Code g: Not reported
Waste Code 1: Not reported
Waste Code 2: Not reported
Waste Code 3: Not reported
Waste Code 4: Not reported
Waste Code 5: Not reported
Waste Code 6: Not reported
Quantity: 500
Units: Pounds
Number of Containers: 1
Container Type: Cargo tanks (tank trucks)
Handling Method: Treat
Specific Gravity: 1

AZ1109 **125 SECOND AVE** **NY AST** **U003384689**
ENE **125 SECOND AVENUE** **N/A**
1/8-1/4 **NEW YORK, NY 10003**
0.245 mi.
1292 ft. **Site 24 of 24 in cluster AZ**

Relative:
Lower

Actual:
34 ft.

AST:

Name:	125 SECOND AVE
Address:	125 SECOND AVENUE
City,State,Zip:	NEW YORK, NY 10003
Region:	STATE
DEC Region:	2
Site Status:	Active
Facility Id:	2-092649
Program Type:	PBS
UTM X:	585453.13651
UTM Y:	4509094.27584
Expiration Date:	07/06/2026
Site Type:	Other

Affiliation Records:

Site Id:	2401
Affiliation Type:	Emergency Contact
Company Name:	125 SECOND AVE REALTY CORP
Contact Type:	Not reported
Contact Name:	N/A
Address1:	Not reported
Address2:	Not reported
City:	Not reported
State:	NN
Zip Code:	Not reported
Country Code:	999
Phone:	n/a
EMail:	Not reported
Fax Number:	Not reported
Modified By:	JSMACRI
Date Last Modified:	2021-05-25

Site Id:	2401
Affiliation Type:	Mail Contact
Company Name:	125 SECOND AVE REALTY CORP
Contact Type:	Not reported
Contact Name:	ROMAN BOHDANOWYCZ
Address1:	40-60 ELBERTSON ST APT 4E
Address2:	Not reported
City:	ELMHURST
State:	NY
Zip Code:	11373
Country Code:	001
Phone:	(718) 507-0849
EMail:	ROMANTYRANNUS18@GMAIL.COM
Fax Number:	Not reported
Modified By:	JSMACRI
Date Last Modified:	2023-07-25

Site Id:	2401
Affiliation Type:	Facility Owner
Company Name:	125 SECOND AVE REALTY CORP
Contact Type:	PRESIDENT
Contact Name:	ROMAN BOHNDANOWYCZ

125 SECOND AVE (Continued) **U003384689**

Address1:	40-60 ELBERTSON ST. APT 4E
Address2:	Not reported
City:	ELMHURST
State:	NY
Zip Code:	11373
Country Code:	001
Phone:	(718) 507-0849
EMail:	Not reported
Fax Number:	Not reported
Modified By:	JSMACRI
Date Last Modified:	2021-05-25

Site Id:	2401
Affiliation Type:	Facility Operator
Company Name:	125 SECOND AVE
Contact Type:	Not reported
Contact Name:	N/A
Address1:	Not reported
Address2:	Not reported
City:	Not reported
State:	NN
Zip Code:	Not reported
Country Code:	001
Phone:	Not reported
EMail:	Not reported
Fax Number:	Not reported
Modified By:	MRBARROW
Date Last Modified:	2016-05-19

Tank Info:

Tank Number:	001
Tank Id:	4241
Material Code:	0001
Common Name of Substance:	#2 Fuel Oil (On-Site Consumption)

Equipment Records:

A00 - Tank Internal Protection - None
G03 - Tank Secondary Containment - Vault (w/o access)
H00 - Tank Leak Detection - None
L09 - Piping Leak Detection - Exempt Suction Piping
D00 - Pipe Type - No Piping
J02 - Dispenser - Suction Dispenser
B00 - Tank External Protection - None
C00 - Pipe Location - No Piping
F00 - Pipe External Protection - None
I04 - Overfill - Product Level Gauge (A/G)

Tank Location:	Aboveground - contact with soil.... Tank bottom rests on soil, allowing no visual inspection.
Tank Type:	Steel/Carbon Steel/Iron
Tank Status:	In Service
Pipe Model:	Not reported
Install Date:	01/01/1952
Capacity Gallons:	1500
Tightness Test Method:	NN
Date Test:	Not reported

125 SECOND AVE (Continued) **U003384689**

Next Test Date:	Not reported
Date Tank Closed:	Not reported
Register:	True
Modified By:	MJGRIFFI
Last Modified:	05/09/2022
Material Name:	#2 fuel oil (on-site consumption)

BA1110 **LAFAYETTE STUDIOS CORP** **NY AST** **A100294731**
SW **284 LAFAYETTE STREET** **N/A**
1/8-1/4 **NEW YORK, NY 10012**
0.245 mi.
1292 ft. **Site 4 of 6 in cluster BA**

Relative:
Lower

Actual:
39 ft.

AST:

Name:	LAFAYETTE STUDIOS CORP
Address:	284 LAFAYETTE STREET
City,State,Zip:	NEW YORK, NY 10012
Region:	STATE
DEC Region:	2
Site Status:	Active
Facility Id:	2-607498
Program Type:	PBS
UTM X:	584775.83879
UTM Y:	4508635.40996
Expiration Date:	03/18/2027
Site Type:	Apartment Building/Office Building

Affiliation Records:

Site Id:	29350
Affiliation Type:	Mail Contact
Company Name:	ANDREWS ORGANIZATION
Contact Type:	Not reported
Contact Name:	STUART SMOLAR
Address1:	666 BROADWAY
Address2:	12TH FLOOR
City:	NEW YORK
State:	NY
Zip Code:	10012
Country Code:	001
Phone:	(212) 529-5688
EMail:	SSMOLAR@ANDREWSBC.COM
Fax Number:	Not reported
Modified By:	nFormUpd
Date Last Modified:	2024-02-14

Site Id:	29350
Affiliation Type:	Facility Owner
Company Name:	LAFAYETTE LOFT CORP.
Contact Type:	VP
Contact Name:	STUART SMOLAR
Address1:	184 LAFAYETTE STREET
Address2:	Not reported
City:	NEW YORK
State:	NY
Zip Code:	10012
Country Code:	001
Phone:	(212) 529-5688
EMail:	Not reported

LAFAYETTE STUDIOS CORP (Continued) **A100294731**

Fax Number: Not reported
Modified By: JSMACRI
Date Last Modified: 2022-08-08

Site Id: 29350
Affiliation Type: Facility Operator
Company Name: LAFAYETTE STUDIOS CORP
Contact Type: Not reported
Contact Name: GERMAN RUBIO
Address1: Not reported
Address2: Not reported
City: Not reported
State: NN
Zip Code: Not reported
Country Code: 001
Phone: (718) 219-5611
EMail: Not reported
Fax Number: Not reported
Modified By: KAKYER
Date Last Modified: 2012-09-05

Site Id: 29350
Affiliation Type: Emergency Contact
Company Name: LAFAYETTE STUDIOS CORP C/O ANDREWS ORG
Contact Type: Not reported
Contact Name: ANDREWS ORG
Address1: Not reported
Address2: Not reported
City: Not reported
State: NN
Zip Code: Not reported
Country Code: 999
Phone: (212) 529-5688
EMail: Not reported
Fax Number: Not reported
Modified By: DMPOKRZY
Date Last Modified: 2017-03-06

Tank Info:

Tank Number: 001
Tank Id: 63087
Material Code: 0001
Common Name of Substance: #2 Fuel Oil (On-Site Consumption)

Equipment Records:

I05 - Overfill - Vent Whistle
F00 - Pipe External Protection - None
L09 - Piping Leak Detection - Exempt Suction Piping
G03 - Tank Secondary Containment - Vault (w/o access)
H00 - Tank Leak Detection - None
K00 - Spill Prevention - None
A00 - Tank Internal Protection - None
B01 - Tank External Protection - Painted/Asphalt Coating
D01 - Pipe Type - Steel/Carbon Steel/Iron
E00 - Piping Secondary Containment - None

LAFAYETTE STUDIOS CORP (Continued) **A100294731**

J02 - Dispenser - Suction Dispenser
I04 - Overfill - Product Level Gauge (A/G)
C01 - Pipe Location - Aboveground

Tank Location:	Aboveground - contact with soil.... Tank bottom rests on soil, allowing no visual inspection.
Tank Type:	Steel/Carbon Steel/Iron
Tank Status:	In Service
Pipe Model:	Not reported
Install Date:	03/27/1979
Capacity Gallons:	3000
Tightness Test Method:	NN
Date Test:	Not reported
Next Test Date:	Not reported
Date Tank Closed:	Not reported
Register:	True
Modified By:	JSMACRI
Last Modified:	08/08/2022
Material Name:	#2 fuel oil (on-site consumption)

BD1111 **TANK TEST FAIL** **NY LTANKS** **S116295860**
WSW **599 BROADWAY** **N/A**
1/8-1/4 **NEW YORK, NY**
0.245 mi.
1293 ft. **Site 2 of 6 in cluster BD**

Relative: **Lower**
Actual: **37 ft.**

LTANKS:

Name:	TANK TEST FAIL
Address:	599 BROADWAY
City,State,Zip:	NEW YORK, NY
Spill Number/Closed Date:	1404020 / 2014-09-25
Facility ID:	1404020
Site ID:	497400
Spill Date:	2014-07-14
Spill Cause:	Tank Test Failure
Spill Source:	Commercial/Industrial
Spill Class:	Not reported
Cleanup Ceased:	Not reported
SWIS:	3101
Investigator:	vszhune
Referred To:	Not reported
Reported to Dept:	2014-07-14
CID:	Not reported
Water Affected:	Not reported
Spill Notifier:	Other
Last Inspection:	Not reported
Recommended Penalty:	False
Meets Standard:	False
UST Involvement:	False
Remediation Phase:	0
Date Entered In Computer:	2014-07-14
Spill Record Last Update:	2014-09-25
Spiller Name:	Not reported
Spiller Company:	UNKNOWN
Spiller Address:	Not reported
Spiller County:	999
Spiller Contact:	DIANE PARKER
Spiller Phone:	(718) 383-9800
Spiller Extention:	Not reported

TANK TEST FAIL (Continued) **S116295860**

DEC Region: 2
DER Facility ID: 452396
Latitude: Not reported
Longitude: Not reported
DEC Memo: 7/7/14-Zhune spoke to Ray Lara from PTC. Ray said they emptied the tank and cleaned it and after they cleaned the tank they performed the tank system test and the test failed. They will do the isolation test. 9/25/14-Rene lewis from Alliance Mechanical Division sent the spill closure Report dated 9/23/14. The report stated that the board decides to go full gas instead of dual fuel, leading to decision to abandon the tank in place. Four hole were drilled in the bottom of the tank. Four soil samples were collected fromthe four holes and composite in two samples S1 and S2. The soil analytical results of the two samples indicate no VOCCs and no SVOCs detected. On 9/16/14-Rene Luis sent an email the email stated that the suction line and return line were complety aboveground lines and all but 4' of fill line is accesible. Entire vent line can be removed. Suction and Return has been removed and fill line filled with cement. Spill Closed.
Remarks: Tank test failure

All Materials:
Site ID: 497400
Operable Unit ID: 1246865
Operable Unit: 01
Material ID: 2248067
Material Code: 0003A
Material Name: #6 fuel oil
Case No.: Not reported
Material FA: Petroleum
Quantity: Not reported
Units: Not reported
Recovered: Not reported
Resource Affected: Not reported
Oxygenate: Not reported

BD1112 **599 BROADWAY** **NY AST** **A100366080**
WSW **599 BROADWAY** **N/A**
1/8-1/4 **NEW YORK, NY 10012**
0.245 mi.
1293 ft. **Site 3 of 6 in cluster BD**

Relative: **Lower**
Actual: **37 ft.**

AST:
Name: 599 BROADWAY
Address: 599 BROADWAY
City,State,Zip: NEW YORK, NY 10012
Region: STATE
DEC Region: 2
Site Status: Unregulated/Closed
Facility Id: 2-201804
Program Type: PBS
UTM X: 584695.24082
UTM Y: 4508742.81920
Expiration Date: N/A
Site Type: Apartment Building/Office Building

Affiliation Records:
Site Id: 6876

599 BROADWAY (Continued) **A100366080**

Affiliation Type:	Facility Owner
Company Name:	SOHO INTERNTL ARTS CONDOMINIUM
Contact Type:	MANAGING AGENT
Contact Name:	PETER T. MURRAY
Address1:	599 BROADWAY
Address2:	Not reported
City:	NEW YORK
State:	NY
Zip Code:	10012
Country Code:	001
Phone:	(212) 995-5140
EMail:	Not reported
Fax Number:	Not reported
Modified By:	DAFRANCI
Date Last Modified:	2017-12-28

Site Id:	6876
Affiliation Type:	Facility Operator
Company Name:	599 BROADWAY
Contact Type:	Not reported
Contact Name:	NICK GURAS
Address1:	Not reported
Address2:	Not reported
City:	Not reported
State:	NN
Zip Code:	Not reported
Country Code:	001
Phone:	(212) 966-5046
EMail:	Not reported
Fax Number:	Not reported
Modified By:	KXTang
Date Last Modified:	2004-07-19

Site Id:	6876
Affiliation Type:	Emergency Contact
Company Name:	SOHO INTERNTL ARTS CONDOMINIUM
Contact Type:	Not reported
Contact Name:	PETER MURRAY
Address1:	Not reported
Address2:	Not reported
City:	Not reported
State:	NN
Zip Code:	Not reported
Country Code:	999
Phone:	(212) 307-0500
EMail:	Not reported
Fax Number:	Not reported
Modified By:	KXTang
Date Last Modified:	2004-07-19

Site Id:	6876
Affiliation Type:	Mail Contact
Company Name:	ABC REALTY
Contact Type:	Not reported
Contact Name:	PETER MURRAY
Address1:	152 WEST 57TH STREET
Address2:	12TH FLOOR

599 BROADWAY (Continued) **A100366080**

City:	NEW YORK
State:	NY
Zip Code:	10019
Country Code:	001
Phone:	(212) 307-0500
EMail:	PMURRAY@ABCMGMT.NET
Fax Number:	Not reported
Modified By:	JSMACRI
Date Last Modified:	2022-11-15

Tank Info:

Tank Number:	001
Tank Id:	11494
Material Code:	0003
Common Name of Substance:	#6 Fuel Oil (On-Site Consumption)

Equipment Records:

B00 - Tank External Protection - None
C00 - Pipe Location - No Piping
F00 - Pipe External Protection - None
H04 - Tank Leak Detection - Groundwater Well
A00 - Tank Internal Protection - None
D01 - Pipe Type - Steel/Carbon Steel/Iron
E00 - Piping Secondary Containment - None
G03 - Tank Secondary Containment - Vault (w/o access)
K00 - Spill Prevention - None
L09 - Piping Leak Detection - Exempt Suction Piping
J02 - Dispenser - Suction Dispenser
I04 - Overfill - Product Level Gauge (A/G)

Tank Location:	Aboveground - contact with soil.... Tank bottom rests on soil, allowing no visual inspection.
Tank Type:	Steel/Carbon Steel/Iron
Tank Status:	Closed - In Place
Pipe Model:	Not reported
Install Date:	06/01/1989
Capacity Gallons:	5000
Tightness Test Method:	-
Date Test:	Not reported
Next Test Date:	Not reported
Date Tank Closed:	09/06/2014
Register:	True
Modified By:	MJGRIFFI
Last Modified:	05/09/2022
Material Name:	#6 fuel oil (on-site consumption)

BD1113 **PROCTER & GAMBLE - WELLA WORLD STUDIO** **RCRA NonGen / NLR** **1001203142**
WSW **599 BROADWAY** **FINDS** **NYR000045047**
1/8-1/4 **NEW YORK, NY 10012** **ECHO**
0.245 mi. **E MANIFEST**
1293 ft. **Site 4 of 6 in cluster BD** **NY MANIFEST**

Relative: **Lower**
Actual: **37 ft.**

RCRA Listings:

Date Form Received by Agency:	20070101
Handler Name:	C F A Corp Of Illinois
Handler Address:	Broadway
Handler City,State,Zip:	NEW YORK, NY 10012

PROCTER & GAMBLE - WELLA WORLD STUDIO (Continued) **1001203142**

EPA ID:	NYR000045047
Contact Name:	MARY THOMAS
Contact Address:	W MADISON SUITE 2250
Contact City,State,Zip:	CHICAGO, NY 60606
Contact Telephone:	212-757-1035
Contact Fax:	Not reported
Contact Email:	Not reported
Contact Title:	Not reported
EPA Region:	02
Land Type:	Not reported
Federal Waste Generator Description:	Not a generator, verified
Non-Notifier:	Not reported
Biennial Report Cycle:	Not reported
Accessibility:	Not reported
Active Site Indicator:	Not reported
State District Owner:	Ny
State District:	NYSDEC R2
Mailing Address:	W MADISON SUITE 2250
Mailing City,State,Zip:	CHICAGO, NY 60606
Owner Name:	Cfa Corp Of Illinois - Grabscheid Group
Owner Type:	Private
Operator Name:	Cfa Corp Of Illinois - Grabscheid Group
Operator Type:	Private
Short-Term Generator Activity:	No
Importer Activity:	No
Mixed Waste Generator:	No
Transporter Activity:	No
Transfer Facility Activity:	No
Recycler Activity with Storage:	No
Small Quantity On-Site Burner Exemption:	No
Smelting Melting and Refining Furnace Exemption:	No
Underground Injection Control:	No
Off-Site Waste Receipt:	No
Universal Waste Indicator:	No
Universal Waste Destination Facility:	No
Federal Universal Waste:	No
Active Site State-Reg Handler:	---
Federal Facility Indicator:	Not reported
Hazardous Secondary Material Indicator:	N
Sub-Part K Indicator:	Not reported
2018 GPRA Permit Baseline:	Not on the Baseline
2018 GPRA Renewals Baseline:	Not on the Baseline
202 GPRA Corrective Action Baseline:	No
Subject to Corrective Action Universe:	No
Non-TSDFs Where RCRA CA has Been Imposed Universe:	No
Corrective Action Priority Ranking:	No NCAPS ranking
Environmental Control Indicator:	No
Institutional Control Indicator:	No
Human Exposure Controls Indicator:	N/A
Groundwater Controls Indicator:	N/A
Significant Non-Complier Universe:	No
Unaddressed Significant Non-Complier Universe:	No
Addressed Significant Non-Complier Universe:	No
Significant Non-Complier With a Compliance Schedule Universe:	No
Financial Assurance Required:	Not reported
Handler Date of Last Change:	20150414
Recognized Trader-Importer:	No

PROCTER & GAMBLE - WELLA WORLD STUDIO (Continued) **1001203142**

Recognized Trader-Exporter:	No
Importer of Spent Lead Acid Batteries:	No
Exporter of Spent Lead Acid Batteries:	No
Recycler Activity Without Storage:	No
Manifest Broker:	No
Sub-Part P Indicator:	No

Hazardous Waste Summary:

Waste Code:	D001
Waste Description:	Ignitable Waste
Waste Code:	D002
Waste Description:	Corrosive Waste

Handler - Owner Operator:

Owner/Operator Indicator:	Operator
Owner/Operator Name:	CFA CORP OF ILLINOIS - GRABSCHEID GROUP
Legal Status:	Private
Date Became Current:	Not reported
Date Ended Current:	Not reported
Owner/Operator Address:	200 W MADISON SUITE 2250
Owner/Operator City,State,Zip:	CHICAGO, IL 60606
Owner/Operator Telephone:	312-407-6440
Owner/Operator Telephone Ext:	Not reported
Owner/Operator Fax:	Not reported
Owner/Operator Email:	Not reported

Owner/Operator Indicator:	Owner
Owner/Operator Name:	CFA CORP OF ILLINOIS - GRABSCHEID GROUP
Legal Status:	Private
Date Became Current:	Not reported
Date Ended Current:	Not reported
Owner/Operator Address:	200 W MADISON SUITE 2250
Owner/Operator City,State,Zip:	CHICAGO, IL 60606
Owner/Operator Telephone:	312-407-6440
Owner/Operator Telephone Ext:	Not reported
Owner/Operator Fax:	Not reported
Owner/Operator Email:	Not reported

Owner/Operator Indicator:	Owner
Owner/Operator Name:	CFA CORP OF ILLINOIS - GRABSCHEID GROUP
Legal Status:	Private
Date Became Current:	Not reported
Date Ended Current:	Not reported
Owner/Operator Address:	200 W MADISON SUITE 2250
Owner/Operator City,State,Zip:	CHICAGO, IL 60606
Owner/Operator Telephone:	312-407-6440
Owner/Operator Telephone Ext:	Not reported
Owner/Operator Fax:	Not reported
Owner/Operator Email:	Not reported

Historic Generators:

Receive Date:	20060101
Handler Name:	C F A CORP OF ILLINOIS
Federal Waste Generator Description:	Not a generator, verified

PROCTER & GAMBLE - WELLA WORLD STUDIO (Continued) **1001203142**

State District Owner: Ny
Large Quantity Handler of Universal Waste: No
Recognized Trader Importer: No
Recognized Trader Exporter: No
Spent Lead Acid Battery Importer: No
Spent Lead Acid Battery Exporter: No
Current Record: No
Non Storage Recycler Activity: Not reported
Electronic Manifest Broker: Not reported

Receive Date: 20070101
Handler Name: C F A CORP OF ILLINOIS
Federal Waste Generator Description: Not a generator, verified
State District Owner: Ny
Large Quantity Handler of Universal Waste: No
Recognized Trader Importer: No
Recognized Trader Exporter: No
Spent Lead Acid Battery Importer: No
Spent Lead Acid Battery Exporter: No
Current Record: Yes
Non Storage Recycler Activity: Not reported
Electronic Manifest Broker: Not reported

Receive Date: 19970922
Handler Name: C F A CORP OF ILLINOIS
Federal Waste Generator Description: Small Quantity Generator
State District Owner: Ny
Large Quantity Handler of Universal Waste: No
Recognized Trader Importer: No
Recognized Trader Exporter: No
Spent Lead Acid Battery Importer: No
Spent Lead Acid Battery Exporter: No
Current Record: No
Non Storage Recycler Activity: Not reported
Electronic Manifest Broker: Not reported

List of NAICS Codes and Descriptions:
NAICS Codes: No NAICS Codes Found

Facility Has Received Notices of Violations:
Violations: No Violations Found

Evaluation Action Summary:
Evaluations: No Evaluations Found

FINDS:
Registry ID: 110009486252

Click Here for FRS Facility Detail Report:

Environmental Interest/Information System:
The Resource Conservation and Recovery Act Information System (RCRAInfo) is EPA's comprehensive information system in support of the Resource Conservation and Recovery Act (RCRA) of 1976 and the Hazardous and Solid Waste Amendments (HSWA) of 1984. It tracks many

PROCTER & GAMBLE - WELLA WORLD STUDIO (Continued) **1001203142**

types of information about generators, transporters, treaters, storers, and disposers of hazardous waste.

Click this hyperlink while viewing on your computer to access additional FINDS: detail in the EDR Site Report.

ECHO:

Envid:	1001203142
Registry ID:	110009486252
DFR URL:	
Name:	C F A CORP OF ILLINOIS
Address:	599 BROADWAY
City,State,Zip:	NEW YORK, NY 10012

E MANIFEST:

Manifest Tracking Number:	013539029FLE
Last Updated Date:	20191125
Shipped Date:	20191010
Received Date:	20191104
Manifest Status:	Signed
Submission Type:	DataImage5Copy
Origin Type:	Service
Generator EPA ID:	NYCESQG
Generator Name:	Procter & Gamble - Wella World Studio
Generator Location Street Number:	Not reported
Generator Location Street 1:	599 BROADWAY
Generator Location Street 2:	Not reported
Generator Location City:	NEW YORK
Generator Location State:	NY
Generator Location Zip:	10012
Generator Mail Street Number:	Not reported
Generator Mail Street 1:	599 Broadway
Generator Mail Street 2:	Not reported
Generator Mail City:	New York
Generator Mail Zip:	10012
Generator Mail State:	NY
Generator Contact Company Name:	Not reported
Designated Facility EPA ID:	ARD069748192
Designated Facility Name:	Clean Harbors El Dorado Llc
Designated Facility Mail Street Number:	Not reported
Designated Facility Mail Street 1:	Not reported
Designated Facility Mail Street 2:	309 American Circle
Designated Facility Mail City:	El Dorado
Designated Facility Mail Zip:	71730
Designated Facility Mail State:	AR
Designated Facility Location Street Number:	Not reported
Designated Facility Location Street 1:	309 American Circle
Designated Facility Location Street 2:	Not reported
Designated Facility Location City:	El Dorado
Designated Facility Location Zip:	71730
Designated Facility Location State:	AR
Designated Facility Contact Company Name:	Not reported
Manifest Residue Indicator:	N
Rejection Indicator:	N

Manifest Tracking Number:	013539072FLE

PROCTER & GAMBLE - WELLA WORLD STUDIO (Continued) **1001203142**

Last Updated Date:	20190827
Shipped Date:	20190624
Received Date:	20190710
Manifest Status:	Corrected
Submission Type:	DataImage5Copy
Origin Type:	Service
Generator EPA ID:	NYCESQG
Generator Name:	Procter & Gamble - Wella World Studio
Generator Location Street Number:	Not reported
Generator Location Street 1:	599 BROADWAY
Generator Location Street 2:	Not reported
Generator Location City:	NEW YORK
Generator Location State:	NY
Generator Location Zip:	10012
Generator Mail Street Number:	Not reported
Generator Mail Street 1:	599 Broadway
Generator Mail Street 2:	Not reported
Generator Mail City:	New York
Generator Mail Zip:	10012
Generator Mail State:	NY
Generator Contact Company Name:	Not reported
Designated Facility EPA ID:	ARD069748192
Designated Facility Name:	Clean Harbors El Dorado Llc
Designated Facility Mail Street Number:	Not reported
Designated Facility Mail Street 1:	Not reported
Designated Facility Mail Street 2:	309 American Circle
Designated Facility Mail City:	El Dorado
Designated Facility Mail Zip:	71730
Designated Facility Mail State:	AR
Designated Facility Location Street Number:	Not reported
Designated Facility Location Street 1:	309 American Circle
Designated Facility Location Street 2:	Not reported
Designated Facility Location City:	El Dorado
Designated Facility Location Zip:	71730
Designated Facility Location State:	AR
Designated Facility Contact Company Name:	Not reported
Manifest Residue Indicator:	N
Rejection Indicator:	N

Manifest Tracking Number:	013258402FLE
Last Updated Date:	20190827
Shipped Date:	20190404
Received Date:	20190414
Manifest Status:	Corrected
Submission Type:	DataImage5Copy
Origin Type:	Service
Generator EPA ID:	NYCESQG
Generator Name:	Procter & Gamble - Wella World Studio
Generator Location Street Number:	Not reported
Generator Location Street 1:	599 BROADWAY
Generator Location Street 2:	Not reported
Generator Location City:	NEW YORK
Generator Location State:	NY
Generator Location Zip:	10012
Generator Mail Street Number:	Not reported
Generator Mail Street 1:	599 Broadway
Generator Mail Street 2:	Not reported

PROCTER & GAMBLE - WELLA WORLD STUDIO (Continued) **1001203142**

Generator Mail City:	New York
Generator Mail Zip:	10012
Generator Mail State:	NY
Generator Contact Company Name:	Not reported
Designated Facility EPA ID:	ARD069748192
Designated Facility Name:	Clean Harbors El Dorado Llc
Designated Facility Mail Street Number:	Not reported
Designated Facility Mail Street 1:	Not reported
Designated Facility Mail Street 2:	309 American Circle
Designated Facility Mail City:	El Dorado
Designated Facility Mail Zip:	71730
Designated Facility Mail State:	AR
Designated Facility Location Street Number:	Not reported
Designated Facility Location Street 1:	309 American Circle
Designated Facility Location Street 2:	Not reported
Designated Facility Location City:	El Dorado
Designated Facility Location Zip:	71730
Designated Facility Location State:	AR
Designated Facility Contact Company Name:	Not reported
Manifest Residue Indicator:	N
Rejection Indicator:	N

Manifest Tracking Number:	013258465FLE
Last Updated Date:	20190827
Shipped Date:	20190418
Received Date:	20190502
Manifest Status:	Corrected
Submission Type:	DataImage5Copy
Origin Type:	Service
Generator EPA ID:	NYCESQG
Generator Name:	Procter & Gamble - Wella World Studio
Generator Location Street Number:	Not reported
Generator Location Street 1:	599 BROADWAY
Generator Location Street 2:	Not reported
Generator Location City:	NEW YORK
Generator Location State:	NY
Generator Location Zip:	10012
Generator Mail Street Number:	Not reported
Generator Mail Street 1:	599 Broadway
Generator Mail Street 2:	Not reported
Generator Mail City:	New York
Generator Mail Zip:	10012
Generator Mail State:	NY
Generator Contact Company Name:	Not reported
Designated Facility EPA ID:	ARD069748192
Designated Facility Name:	Clean Harbors El Dorado Llc
Designated Facility Mail Street Number:	Not reported
Designated Facility Mail Street 1:	Not reported
Designated Facility Mail Street 2:	309 American Circle
Designated Facility Mail City:	El Dorado
Designated Facility Mail Zip:	71730
Designated Facility Mail State:	AR
Designated Facility Location Street Number:	Not reported
Designated Facility Location Street 1:	309 American Circle
Designated Facility Location Street 2:	Not reported
Designated Facility Location City:	El Dorado
Designated Facility Location Zip:	71730

PROCTER & GAMBLE - WELLA WORLD STUDIO (Continued) **1001203142**

Designated Facility Location State:	AR
Designated Facility Contact Company Name:	Not reported
Manifest Residue Indicator:	N
Rejection Indicator:	N
Manifest Tracking Number:	013258478FLE
Last Updated Date:	20190827
Shipped Date:	20190419
Received Date:	20190506
Manifest Status:	Corrected
Submission Type:	DataImage5Copy
Origin Type:	Service
Generator EPA ID:	NYCESQG
Generator Name:	Procter & Gamble - Wella World Studio
Generator Location Street Number:	Not reported
Generator Location Street 1:	599 BROADWAY
Generator Location Street 2:	Not reported
Generator Location City:	NEW YORK
Generator Location State:	NY
Generator Location Zip:	10012
Generator Mail Street Number:	Not reported
Generator Mail Street 1:	599 Broadway
Generator Mail Street 2:	Not reported
Generator Mail City:	New York
Generator Mail Zip:	10012
Generator Mail State:	NY
Generator Contact Company Name:	Not reported
Designated Facility EPA ID:	ARD069748192
Designated Facility Name:	Clean Harbors El Dorado Llc
Designated Facility Mail Street Number:	Not reported
Designated Facility Mail Street 1:	Not reported
Designated Facility Mail Street 2:	309 American Circle
Designated Facility Mail City:	El Dorado
Designated Facility Mail Zip:	71730
Designated Facility Mail State:	AR
Designated Facility Location Street Number:	Not reported
Designated Facility Location Street 1:	309 American Circle
Designated Facility Location Street 2:	Not reported
Designated Facility Location City:	El Dorado
Designated Facility Location Zip:	71730
Designated Facility Location State:	AR
Designated Facility Contact Company Name:	Not reported
Manifest Residue Indicator:	N
Rejection Indicator:	N

Transporter:

Manifest Tracking Number:	013258478FLE
Transporter Line Number:	1
Transporter EPA ID:	MAD039322250
Transporter Name:	Clean Harbors Environmental Services, Inc.
Manifest Tracking Number:	013258478FLE
Transporter Line Number:	2
Transporter EPA ID:	PAR000524041
Transporter Name:	Us Environmental
Manifest Tracking Number:	013258478FLE

PROCTER & GAMBLE - WELLA WORLD STUDIO (Continued) **1001203142**

Transporter Line Number: 3
Transporter EPA ID: MAD039322250
Transporter Name: Clean Harbors Environmental Services, Inc.

Manifest Tracking Number: 013258478FLE
Transporter Line Number: 4
Transporter EPA ID: PAR000524041
Transporter Name: Us Environmental

Waste Line:
Manifest Tracking Number: 013258478FLE
Waste Line Number: 1
U.S. DOT Hazardous Indicator: Y
U.S. DOT ID Number: UN1987
U.S. DOT Description: Un1987, Waste Alcohols, N.O.S. (Ethanol, Isopropanol), 3, Pg Iii
Non-Hazardous Waste Description: Not reported
Number of Containers: 2
Container Type Code: CF
Container Type Description: Fiber or plastic boxes, cartons, cases
Waste Quantity: 300
Quantity Unit of Measure Code: P
Quantity Unit of Measure Description: Pounds
Waste Quantity, in Tons: 0.15
Acute Waste Quantity, in Tons: 0
Non-Acute Waste Quantity, in Tons: 0.15
Waste Quantity, in Kilograms: 136.0545
Acute Waste Quantity, in Kilograms: 0
Non-Acute Waste Quantity, in Kilorgrams: 136.0545
Management Method Code: H040
Management Method Description: INCINERATION
Waste Residue Indicator: N
Quantity Discrepancy Indicator: N
Waste Type Discrepancy Indicator: N
Waste Density: Not reported
Waste Density Unit of Measure Code: Not reported
Waste Density Unit of Measure Description: Not reported
Form Code: Not reported
Form Code Description: Not reported
Source Code: Not reported
Source Code Description: Not reported
Waste Minimization Code: Not reported
Waste Minimization Code Description: Not reported
Consent Number: Not reported
EPA Waste Indicator: Y
Federal Waste Codes: D001
Quantity Haz Kg: 136.0545
Quantity Haz Tons: 0.15
Quantity Non Haz Kg: 0
Quantity Non Haz Tons: 0
State Waste Codes: NY-B

NY MANIFEST:
EPA ID: NYR000045047
Country: USA
Name: Cfa Corp Of Illinois
Address: 599 BROADWAY

PROCTER & GAMBLE - WELLA WORLD STUDIO (Continued) **1001203142**

Address 2:	CO THE GRABSCHEID GROUP LTD
City,State,Zip:	NEW YORK, NY 10012
Zip 4:	Not reported
Location Address 1:	599 BROADWAY
Location Address 2:	Not reported
Location City,State,Zip:	NEW YORK, NY 10012
Location Zip 4:	Not reported
Facility Status:	Not reported
Total Tanks:	Not reported
Code:	BP

Mailing:

Mailing Name:	Cfa Corp Of Illinois
Mailing Contact:	Cfa Corp Of Illinois
Mailing Address 1:	200 WEST MADISON - SUITE 2250
Mailing Address 2:	Not reported
Mailing City,State,Zip:	CHICAGO, IL 60606
Mailing Zip 4:	Not reported
Mailing Country:	USA
Mailing Phone:	0000000000

Manifest Data:

Document ID:	NJA2578750
Manifest Status:	Not reported
Trans1 State ID:	S50059
Year:	1997
Trans2 State ID:	Not reported
Generator Ship Date:	09/26/1997
Trans1 Recv Date:	09/26/1997
Trans2 Recv Date:	Not reported
TSD Site Recv Date:	10/14/1997
Part A Recv Date:	Not reported
Part B Recv Date:	Not reported
Generator EPA ID:	NYR000045047
Trans1 EPA ID:	NJD986607380
Trans2 EPA ID:	Not reported
TSDF ID 1:	NJD002200046
TSDF ID 2:	Not reported
Manifest Tracking Number:	Not reported
Import Indicator:	Not reported
Export Indicator:	Not reported
Discr Quantity Indicator:	Not reported
Discr Type Indicator:	Not reported
Discr Residue Indicator:	Not reported
Discr Partial Reject Indicator:	Not reported
Discr Full Reject Indicator:	Not reported
Manifest Ref Number:	Not reported
Alt Facility RCRA ID:	Not reported
Alt Facility Sign Date:	Not reported
MGMT Method Type Code:	Not reported
Waste Code 1:	Ignitable Waste
Waste Code 2:	Not reported
Waste Code 3:	Not reported
Waste Code 4:	Not reported
Waste Code 5:	Not reported
Waste Code 6:	Not reported
Quantity:	00110

PROCTER & GAMBLE - WELLA WORLD STUDIO (Continued) **1001203142**

Units:	Gallons (liquids only)
Number of Containers:	002
Container Type:	Metal drums, barrels, kegs
Handling Method:	Burn
Specific Gravity:	01.00
Waste Code 7:	Ignitable Waste
Waste Code 8:	Not reported
Waste Code:	Not reported
Waste Code 10:	Not reported
Waste Code 11:	Not reported
Quantity:	00600
Units:	Pounds
Number of Containers:	001
Container Type:	Fiber or plastic boxes, cartons, cases
Handling Method:	Burn
Specific Gravity:	01.00
Waste Code 12:	Corrosive Waste
Waste Code 13:	Not reported
Waste Code 14:	Not reported
Waste Code 15:	Not reported
Waste Code 16:	Not reported
Quantity:	00250
Units:	Pounds
Number of Containers:	001
Container Type:	Metal drums, barrels, kegs
Handling Method:	Treat
Specific Gravity:	01.00
Waste Code 17:	Ignitable Waste
Waste Code 18:	Not reported
Waste Code 19:	Not reported
Waste Code 20:	Not reported
Waste Code 21:	Not reported
Quantity:	00100
Units:	Pounds
Number of Containers:	001
Container Type:	Metal drums, barrels, kegs
Handling Method:	Burn
Specific Gravity:	01.00

Document ID:	NJA2578750
Manifest Status:	Not reported
Trans1 State ID:	S50059
Year:	1997
Trans2 State ID:	Not reported
Generator Ship Date:	09/26/1997
Trans1 Recv Date:	09/26/1997
Trans2 Recv Date:	Not reported
TSD Site Recv Date:	10/14/1997
Part A Recv Date:	Not reported
Part B Recv Date:	Not reported
Generator EPA ID:	NYR000045047
Trans1 EPA ID:	NJD986607380
Trans2 EPA ID:	Not reported
TSDF ID 1:	NJD002200046
TSDF ID 2:	Not reported
Manifest Tracking Number:	Not reported
Import Indicator:	Not reported

PROCTER & GAMBLE - WELLA WORLD STUDIO (Continued) **1001203142**

Export Indicator:	Not reported
Discr Quantity Indicator:	Not reported
Discr Type Indicator:	Not reported
Discr Residue Indicator:	Not reported
Discr Partial Reject Indicator:	Not reported
Discr Full Reject Indicator:	Not reported
Manifest Ref Number:	Not reported
Alt Facility RCRA ID:	Not reported
Alt Facility Sign Date:	Not reported
MGMT Method Type Code:	Not reported
Waste Code 1:	Corrosive Waste
Waste Code 2:	Not reported
Waste Code 3:	Not reported
Waste Code 4:	Not reported
Waste Code 5:	Not reported
Waste Code 6:	Not reported
Quantity:	00150
Units:	Pounds
Number of Containers:	001
Container Type:	Metal drums, barrels, kegs
Handling Method:	Treat
Specific Gravity:	01.00
Waste Code 7:	Ignitable Waste
Waste Code 8:	Not reported
Waste Code:	Not reported
Waste Code 10:	Not reported
Waste Code 11:	Not reported
Quantity:	00250
Units:	Pounds
Number of Containers:	001
Container Type:	Metal drums, barrels, kegs
Handling Method:	Burn
Specific Gravity:	01.00
Waste Code 12:	Corrosive Waste
Waste Code 13:	Not reported
Waste Code 14:	Not reported
Waste Code 15:	Not reported
Waste Code 16:	Not reported
Quantity:	00150
Units:	Pounds
Number of Containers:	001
Container Type:	Metal drums, barrels, kegs
Handling Method:	Treat
Specific Gravity:	01.00
Waste Code 17:	Ignitable Waste
Waste Code 18:	Not reported
Waste Code 19:	Not reported
Waste Code 20:	Not reported
Waste Code 21:	Not reported
Quantity:	00250
Units:	Pounds
Number of Containers:	001
Container Type:	Metal drums, barrels, kegs
Handling Method:	Burn
Specific Gravity:	01.00

Document ID: NJA2578750

PROCTER & GAMBLE - WELLA WORLD STUDIO (Continued) **1001203142**

Manifest Status:	Not reported
Trans1 State ID:	S50059
Year:	1997
Trans2 State ID:	Not reported
Generator Ship Date:	09/26/1997
Trans1 Recv Date:	09/26/1997
Trans2 Recv Date:	Not reported
TSD Site Recv Date:	10/14/1997
Part A Recv Date:	Not reported
Part B Recv Date:	Not reported
Generator EPA ID:	NYR000045047
Trans1 EPA ID:	NJD986607380
Trans2 EPA ID:	Not reported
TSDF ID 1:	NJD002200046
TSDF ID 2:	Not reported
Manifest Tracking Number:	Not reported
Import Indicator:	Not reported
Export Indicator:	Not reported
Discr Quantity Indicator:	Not reported
Discr Type Indicator:	Not reported
Discr Residue Indicator:	Not reported
Discr Partial Reject Indicator:	Not reported
Discr Full Reject Indicator:	Not reported
Manifest Ref Number:	Not reported
Alt Facility RCRA ID:	Not reported
Alt Facility Sign Date:	Not reported
MGMT Method Type Code:	Not reported
Waste Code 1:	Corrosive Waste
Waste Code 2:	Not reported
Waste Code 3:	Not reported
Waste Code 4:	Not reported
Waste Code 5:	Not reported
Waste Code 6:	Not reported
Quantity:	00150
Units:	Pounds
Number of Containers:	001
Container Type:	Metal drums, barrels, kegs
Handling Method:	Treat
Specific Gravity:	01.00
Waste Code 7:	Ignitable Waste
Waste Code 8:	Not reported
Waste Code:	Not reported
Waste Code 10:	Not reported
Waste Code 11:	Not reported
Quantity:	00250
Units:	Pounds
Number of Containers:	001
Container Type:	Metal drums, barrels, kegs
Handling Method:	Burn
Specific Gravity:	01.00
Waste Code 12:	Corrosive Waste
Waste Code 13:	Not reported
Waste Code 14:	Not reported
Waste Code 15:	Not reported
Waste Code 16:	Not reported
Quantity:	00150
Units:	Pounds

PROCTER & GAMBLE - WELLA WORLD STUDIO (Continued) **1001203142**

Number of Containers:	001
Container Type:	Metal drums, barrels, kegs
Handling Method:	Treat
Specific Gravity:	01.00
Waste Code 17:	Ignitable Waste
Waste Code 18:	Not reported
Waste Code 19:	Not reported
Waste Code 20:	Not reported
Waste Code 21:	Not reported
Quantity:	00250
Units:	Pounds
Number of Containers:	001
Container Type:	Metal drums, barrels, kegs
Handling Method:	Burn
Specific Gravity:	01.00

AX1114 **CON EDISON SERVICE BOX: 28842** **RCRA NonGen / NLR** **1016966710**
North **765 W BROADWAY** **NY MANIFEST** **NYP004395554**
1/8-1/4 **NEW YORK, NY 10009**
0.245 mi.
1295 ft. **Site 21 of 23 in cluster AX**

Relative: **Lower**
Actual: **38 ft.**

RCRA Listings:

Date Form Received by Agency:		20131221
Handler Name:		Con Edison Service Box: 28842
Handler Address:		W Broadway
Handler City,State,Zip:		NEW YORK, NY 10009
EPA ID:		NYP004395554
Contact Name:		THOMAS TEELING
Contact Address:		Not reported
Contact City,State,Zip:		Not reported
Contact Telephone:		212-460-3770
Contact Fax:		Not reported
Contact Email:		Not reported
Contact Title:		SENIOR SCIENTIST
EPA Region:		02
Land Type:		Private
Federal Waste Generator Description:		Not a generator, verified
Non-Notifier:		Not reported
Biennial Report Cycle:		Not reported
Accessibility:		Not reported
Active Site Indicator:		Not reported
State District Owner:		Ny
State District:		NYSDEC R2
Mailing Address:		IRVING PL, 15TH FL NE
Mailing City,State,Zip:		NEW YORK, NY 10003
Owner Name:	Not reported	
Owner Type:		Not reported
Operator Name:	Not reported	
Operator Type:		Not reported
Short-Term Generator Activity:		No
Importer Activity:		No
Mixed Waste Generator:		No
Transporter Activity:		No
Transfer Facility Activity:		No
Recycler Activity with Storage:		No
Small Quantity On-Site Burner Exemption:		No

CON EDISON SERVICE BOX: 28842 (Continued) **1016966710**

Smelting Melting and Refining Furnace Exemption:	No
Underground Injection Control:	No
Off-Site Waste Receipt:	No
Universal Waste Indicator:	No
Universal Waste Destination Facility:	No
Federal Universal Waste:	No
Active Site State-Reg Handler:	---
Federal Facility Indicator:	Not reported
Hazardous Secondary Material Indicator:	N
Sub-Part K Indicator:	Not reported
2018 GPRA Permit Baseline:	Not on the Baseline
2018 GPRA Renewals Baseline:	Not on the Baseline
202 GPRA Corrective Action Baseline:	No
Subject to Corrective Action Universe:	No
Non-TSDFs Where RCRA CA has Been Imposed Universe:	No
Corrective Action Priority Ranking:	No NCAPS ranking
Environmental Control Indicator:	No
Institutional Control Indicator:	No
Human Exposure Controls Indicator:	N/A
Groundwater Controls Indicator:	N/A
Significant Non-Complier Universe:	No
Unaddressed Significant Non-Complier Universe:	No
Addressed Significant Non-Complier Universe:	No
Significant Non-Complier With a Compliance Schedule Universe:	No
Financial Assurance Required:	Not reported
Handler Date of Last Change:	20140701
Recognized Trader-Importer:	No
Recognized Trader-Exporter:	No
Importer of Spent Lead Acid Batteries:	No
Exporter of Spent Lead Acid Batteries:	No
Recycler Activity Without Storage:	No
Manifest Broker:	No
Sub-Part P Indicator:	No

Historic Generators:

Receive Date:	20131121
Handler Name: CON EDISON SERVICE BOX:	28842
Federal Waste Generator Description:	Very Small Quantity Generator (formerly Conditionally-Exempt Small Quantity Generator
State District Owner:	Ny
Large Quantity Handler of Universal Waste:	No
Recognized Trader Importer:	No
Recognized Trader Exporter:	No
Spent Lead Acid Battery Importer:	No
Spent Lead Acid Battery Exporter:	No
Current Record:	No
Non Storage Recycler Activity:	Not reported
Electronic Manifest Broker:	Not reported

Receive Date:	20131221
Handler Name: CON EDISON SERVICE BOX:	28842
Federal Waste Generator Description:	Not a generator, verified
State District Owner:	Ny
Large Quantity Handler of Universal Waste:	No
Recognized Trader Importer:	No
Recognized Trader Exporter:	No

CON EDISON SERVICE BOX: 28842 (Continued) **1016966710**

Spent Lead Acid Battery Importer: No
Spent Lead Acid Battery Exporter: No
Current Record: Yes
Non Storage Recycler Activity: Not reported
Electronic Manifest Broker: Not reported

List of NAICS Codes and Descriptions:
NAICS Codes: No NAICS Codes Found

Facility Has Received Notices of Violations:
Violations: No Violations Found

Evaluation Action Summary:
Evaluations: No Evaluations Found

NY MANIFEST:
EPA ID: NYP004395554
Country: USA
Name: Con Edison
Address: 765 W BROADWAY
Address 2: Not reported
City,State,Zip: NEW YORK, NY 10009
Zip 4: Not reported
Location Address 1: 765 BROADWAY
Location Address 2: MH28843
Location City,State,Zip: NEW YORK, NY 10003
Location Zip 4: Not reported
Facility Status: Not reported
Total Tanks: Not reported
Code: BP

Mailing:
Mailing Name: Con Edison
Mailing Contact: Ihob Teeling
Mailing Address 1: 4 IRVING PLACE - 15TH FLOOR
Mailing Address 2: Not reported
Mailing City,State,Zip: NEW YORK, NY 10003
Mailing Zip 4: Not reported
Mailing Country: USA
Mailing Phone: 2124603770

Manifest Data:
Document ID: Not reported
Manifest Status: Not reported
Trans1 State ID: NJD003812047
Year: 2018
Trans2 State ID: Not reported
Generator Ship Date: 11/21/2013
Trans1 Recv Date: 11/21/2013
Trans2 Recv Date: Not reported
TSD Site Recv Date: 11/25/2013
Part A Recv Date: Not reported
Part B Recv Date: Not reported
Generator EPA ID: NYP004395554

CON EDISON SERVICE BOX: 28842 (Continued) **1016966710**

Trans1 EPA ID:	Not reported
Trans2 EPA ID:	Not reported
TSDF ID 1:	NJD991291105
TSDF ID 2:	Not reported
Manifest Tracking Number:	002237145GBF
Import Indicator:	N
Export Indicator:	N
Discr Quantity Indicator:	N
Discr Type Indicator:	N
Discr Residue Indicator:	N
Discr Partial Reject Indicator:	N
Discr Full Reject Indicator:	N
Manifest Ref Number:	Not reported
Alt Facility RCRA ID:	Not reported
Alt Facility Sign Date:	Not reported
MGMT Method Type Code:	H110
Waste Code a:	Lead
Waste Code b:	Not reported
Waste Code c:	Not reported
Waste Code e:	Not reported
Waste Code f:	Not reported
Waste Code g:	Not reported
Waste Code 1:	Not reported
Waste Code 2:	Not reported
Waste Code 3:	Not reported
Waste Code 4:	Not reported
Waste Code 5:	Not reported
Waste Code 6:	Not reported
Quantity:	1000
Units:	Pounds
Number of Containers:	1
Container Type:	Cargo tanks (tank trucks)
Handling Method:	Treat
Specific Gravity:	1

AX1115 **CON EDISON SERVICE BOX: 28842** **NJ MANIFEST** **S120666038**
North **765 W BROADWAY** **N/A**
1/8-1/4 **NEW YORK, NY 10009**
0.245 mi.
1295 ft. **Site 22 of 23 in cluster AX**

Relative: NJ MANIFEST:
Lower

Actual:
38 ft.

EPA ID:	NYP004395554
Name:	CON EDISON SERVICE BOX: 28842
Address:	765 W BROADWAY
City,State,Zip:	NEW YORK, NY 10009
County:	Not reported
Mailing Address:	IRVING PL, 15TH FL NE
Mailing City,State,Zip:	NEW YORK, NY 10003
Telephone:	Not reported
Emergency Telephone:	Not reported
Contact:	THOMAS TEELING
Comments:	Not reported
SIC Code:	Not reported
County:	NY061
Municipal:	Not reported
Previous EPAID:	Not reported

CON EDISON SERVICE BOX: 28842 (Continued) **S120666038**

Generator Flag:	Not reported
Transporter Flag:	Not reported
TSDF Flag:	Not reported
Name Change:	Not reported
Date Change:	Not reported

Manifest Data:

EPA ID:	NYP004395554
Manifest Number:	015318564JJK
Date Shipped:	2/18/2016
TSDF EPA ID:	NJD002200046
Transporter EPA ID:	NJ0000027193
Transporter 2 EPA ID:	Not reported
Transporter 3 EPA ID:	Not reported
Transporter 4 EPA ID:	Not reported
Transporter 5 EPA ID:	Not reported
Transporter 6 EPA ID:	Not reported
Transporter 7 EPA ID:	Not reported
Transporter 8 EPA ID:	Not reported
Transporter 9 EPA ID:	Not reported
Transporter 10 EPA ID:	Not reported
Date Trans1 Transported Waste:	Not reported
Date Trans2 Transported Waste:	Not reported
Date Trans3 Transported Waste:	Not reported
Date Trans4 Transported Waste:	Not reported
Date Trans5 Transported Waste:	Not reported
Date Trans6 Transported Waste:	Not reported
Date Trans7 Transported Waste:	Not reported
Date Trans8 Transported Waste:	Not reported
Date Trans9 Transported Waste:	Not reported
Date Trans10 Transported Waste:	Not reported
Date TSDF Received Waste:	Not reported
TSDF EPA Facility Name:	Not reported
QTY Units:	Not reported
Transporter SEQ ID:	Not reported
Transporter-1 Date:	Not reported
Waste SEQ ID:	Not reported
Waste Type Code 2:	Not reported
Waste Type Code 3:	Not reported
Waste Type Code 4:	Not reported
Waste Type Code 5:	Not reported
Waste Type Code 6:	Not reported
Date Accepted:	Not reported
Manifest Discrepancy Type:	Not reported
Data Entry Number:	Not reported
Was Load Rejected:	Not reported
Reason Load Was Rejected:	Not reported

BE1116 **CON EDISON** **RCRA NonGen / NLR** **1019905266**
ENE **21 SAINT MARKS PL** **FINDS** **NYP004807723**
1/8-1/4 **NEW YORK, NY 10009** **ECHO**
0.245 mi.
1296 ft. **Site 6 of 12 in cluster BE**

Relative: **Lower**

Actual: **36 ft.**

RCRA Listings:

Date Form Received by Agency:		20150715
Handler Name:		Con Edison
Handler Address:		Saint Marks Pl
Handler City,State,Zip:		NEW YORK, NY 10009
EPA ID:		NYP004807723
Contact Name:		THOMAS TEELING
Contact Address:		Not reported
Contact City,State,Zip:		Not reported
Contact Telephone:		212-460-3770
Contact Fax:		Not reported
Contact Email:		Not reported
Contact Title:		Not reported
EPA Region:		02
Land Type:		Private
Federal Waste Generator Description:		Not a generator, verified
Non-Notifier:		Not reported
Biennial Report Cycle:		Not reported
Accessibility:		Not reported
Active Site Indicator:		Not reported
State District Owner:		Ny
State District:		NYSDEC R2
Mailing Address:		IRVING PL 15TH FL NE
Mailing City,State,Zip:		NEW YORK, NY 10003
Owner Name:	Not reported	
Owner Type:		Not reported
Operator Name:	Not reported	
Operator Type:		Not reported
Short-Term Generator Activity:		No
Importer Activity:		No
Mixed Waste Generator:		No
Transporter Activity:		No
Transfer Facility Activity:		No
Recycler Activity with Storage:		No
Small Quantity On-Site Burner Exemption:		No
Smelting Melting and Refining Furnace Exemption:		No
Underground Injection Control:		No
Off-Site Waste Receipt:		No
Universal Waste Indicator:		No
Universal Waste Destination Facility:		No
Federal Universal Waste:		No
Active Site State-Reg Handler:		---
Federal Facility Indicator:		Not reported
Hazardous Secondary Material Indicator:		N
Sub-Part K Indicator:		Not reported
2018 GPRA Permit Baseline:		Not on the Baseline
2018 GPRA Renewals Baseline:		Not on the Baseline
202 GPRA Corrective Action Baseline:		No
Subject to Corrective Action Universe:		No
Non-TSDFs Where RCRA CA has Been Imposed Universe:		No
Corrective Action Priority Ranking:		No NCAPS ranking
Environmental Control Indicator:		No
Institutional Control Indicator:		No

CON EDISON (Continued) **1019905266**

Human Exposure Controls Indicator:	N/A
Groundwater Controls Indicator:	N/A
Significant Non-Complier Universe:	No
Unaddressed Significant Non-Complier Universe:	No
Addressed Significant Non-Complier Universe:	No
Significant Non-Complier With a Compliance Schedule Universe:	No
Financial Assurance Required:	Not reported
Handler Date of Last Change:	20160909
Recognized Trader-Importer:	No
Recognized Trader-Exporter:	No
Importer of Spent Lead Acid Batteries:	No
Exporter of Spent Lead Acid Batteries:	No
Recycler Activity Without Storage:	No
Manifest Broker:	No
Sub-Part P Indicator:	No

Historic Generators:

Receive Date:	20150715
Handler Name: CON EDISON	
Federal Waste Generator Description:	Small Quantity Generator
State District Owner:	Ny
Large Quantity Handler of Universal Waste:	No
Recognized Trader Importer:	No
Recognized Trader Exporter:	No
Spent Lead Acid Battery Importer:	No
Spent Lead Acid Battery Exporter:	No
Current Record:	No
Non Storage Recycler Activity:	Not reported
Electronic Manifest Broker:	Not reported

Receive Date:	20150715
Handler Name: CON EDISON	
Federal Waste Generator Description:	Not a generator, verified
State District Owner:	Ny
Large Quantity Handler of Universal Waste:	No
Recognized Trader Importer:	No
Recognized Trader Exporter:	No
Spent Lead Acid Battery Importer:	No
Spent Lead Acid Battery Exporter:	No
Current Record:	Yes
Non Storage Recycler Activity:	Not reported
Electronic Manifest Broker:	Not reported

List of NAICS Codes and Descriptions:

NAICS Codes:	No NAICS Codes Found

Facility Has Received Notices of Violations:

Violations:	No Violations Found

Evaluation Action Summary:

Evaluations:	No Evaluations Found

CON EDISON (Continued) **1019905266**

FINDS:
Registry ID: 110069674338

Click Here for FRS Facility Detail Report:

Environmental Interest/Information System:
The Resource Conservation and Recovery Act Information System (RCRAInfo) is EPA's comprehensive information system in support of the Resource Conservation and Recovery Act (RCRA) of 1976 and the Hazardous and Solid Waste Amendments (HSWA) of 1984. It tracks many types of information about generators, transporters, treaters, storers, and disposers of hazardous waste.

Click this hyperlink while viewing on your computer to access additional FINDS: detail in the EDR Site Report.

ECHO:
Envid: 1019905266
Registry ID: 110069674338

DFR URL:
Name: CON EDISON
Address: 21 SAINT MARKS PL
City,State,Zip: NEW YORK, NY 10009

BE1117 **CON EDISON** **NJ MANIFEST** **S123799632**
ENE **21 SAINT MARKS PL** **N/A**
1/8-1/4 **NEW YORK, NY 10009**
0.245 mi.
1296 ft. **Site 7 of 12 in cluster BE**

Relative: NJ MANIFEST:
Lower No Details: No Details

Actual:
36 ft.

AR1118 **70 EAST THIRD STREET** **NY AST** **U003396467**
SE **70 EAST THIRD STREET** **N/A**
1/8-1/4 **NEW YORK, NY 10003**
0.246 mi.
1299 ft. **Site 24 of 26 in cluster AR**

Relative: AST:
Lower

Actual:
36 ft.

Name: 70 EAST THIRD STREET
Address: 70 EAST THIRD STREET
City,State,Zip: NEW YORK, NY 10003
Region: STATE
DEC Region: 2
Site Status: Active
Facility Id: 2-602139
Program Type: PBS
UTM X: 585397.62154
UTM Y: 4508724.82067
Expiration Date: 03/16/2025
Site Type: Apartment Building/Office Building

Affiliation Records:

70 EAST THIRD STREET (Continued) **U003396467**

Site Id:	24098
Affiliation Type:	Facility Operator
Company Name:	70 EAST THIRD STREET
Contact Type:	Not reported
Contact Name:	FABIAN RODRIGUEZ
Address1:	Not reported
Address2:	Not reported
City:	Not reported
State:	NN
Zip Code:	Not reported
Country Code:	001
Phone:	(917) 567-4326
EMail:	Not reported
Fax Number:	Not reported
Modified By:	KXTANG
Date Last Modified:	2006-03-08

Site Id:	24098
Affiliation Type:	Emergency Contact
Company Name:	PSA LESAGE LLC
Contact Type:	Not reported
Contact Name:	PETER MARCIANO
Address1:	Not reported
Address2:	Not reported
City:	Not reported
State:	NN
Zip Code:	Not reported
Country Code:	999
Phone:	(917) 407-4045
EMail:	Not reported
Fax Number:	Not reported
Modified By:	NTFREEMA
Date Last Modified:	2015-04-21

Site Id:	24098
Affiliation Type:	Facility Owner
Company Name:	PSA LESAGE LLC
Contact Type:	MANAGER
Contact Name:	PETER MARCIANO
Address1:	P.O. BOX 1409
Address2:	Not reported
City:	NEW YORK
State:	NY
Zip Code:	10276
Country Code:	001
Phone:	(212) 514-2471
EMail:	Not reported
Fax Number:	Not reported
Modified By:	JSMACRI
Date Last Modified:	2019-12-17

Site Id:	24098
Affiliation Type:	Mail Contact
Company Name:	PARK SQUARE ASSOCIATES INC.
Contact Type:	Not reported
Contact Name:	PETER MARCIANO
Address1:	P.O. BOX 1409

70 EAST THIRD STREET (Continued) **U003396467**

Address2:	Not reported
City:	NEW YORK
State:	NY
Zip Code:	10276
Country Code:	001
Phone:	(212) 514-2477
EMail:	PARKSQUAREINC@GMAIL.COM
Fax Number:	Not reported
Modified By:	JSMACRI
Date Last Modified:	2019-12-17

Tank Info:

Tank Number:	001
Tank Id:	49287
Material Code:	0001
Common Name of Substance:	#2 Fuel Oil (On-Site Consumption)

Equipment Records:

	C03 - Pipe Location - Aboveground/Underground Combination J02 - Dispenser - Suction Dispenser F00 - Pipe External Protection - None I05 - Overfill - Vent Whistle A00 - Tank Internal Protection - None B01 - Tank External Protection - Painted/Asphalt Coating D01 - Pipe Type - Steel/Carbon Steel/Iron E00 - Piping Secondary Containment - None G03 - Tank Secondary Containment - Vault (w/o access) H00 - Tank Leak Detection - None K00 - Spill Prevention - None L09 - Piping Leak Detection - Exempt Suction Piping
Tank Location:	Aboveground - contact with soil.... Tank bottom rests on soil, allowing no visual inspection.
Tank Type:	Steel/Carbon Steel/Iron
Tank Status:	In Service
Pipe Model:	Not reported
Install Date:	01/01/1980
Capacity Gallons:	2000
Tightness Test Method:	NN
Date Test:	Not reported
Next Test Date:	Not reported
Date Tank Closed:	Not reported
Register:	True
Modified By:	MJGRIFFI
Last Modified:	05/09/2022
Material Name:	#2 fuel oil (on-site consumption)

AU1119 **CON EDISON SERVICE BOX: 1360** **RCRA NonGen / NLR** **1016966822**
North **55 E 8TH ST** **NY MANIFEST** **NYP004396636**
1/8-1/4 **NEW YORK, NY 10003**
0.246 mi.
1299 ft. **Site 9 of 9 in cluster AU**

Relative: **Lower**
Actual: **36 ft.**

RCRA Listings:

Date Form Received by Agency:		20131222
Handler Name:		Con Edison Service Box: 1360
Handler Address:		E 8th St
Handler City,State,Zip:		NEW YORK, NY 10003
EPA ID:		NYP004396636
Contact Name:		THOMAS TEELING
Contact Address:		Not reported
Contact City,State,Zip:		Not reported
Contact Telephone:		212-460-3770
Contact Fax:		Not reported
Contact Email:		Not reported
Contact Title:		SENIOR SCIENTIST
EPA Region:		02
Land Type:		Private
Federal Waste Generator Description:		Not a generator, verified
Non-Notifier:		Not reported
Biennial Report Cycle:		Not reported
Accessibility:		Not reported
Active Site Indicator:		Not reported
State District Owner:		Ny
State District:		NYSDEC R2
Mailing Address:		IRVING PL, 15TH FL NE
Mailing City,State,Zip:		NEW YORK, NY 10003
Owner Name:	Not reported	
Owner Type:		Not reported
Operator Name:	Not reported	
Operator Type:		Not reported
Short-Term Generator Activity:		No
Importer Activity:		No
Mixed Waste Generator:		No
Transporter Activity:		No
Transfer Facility Activity:		No
Recycler Activity with Storage:		No
Small Quantity On-Site Burner Exemption:		No
Smelting Melting and Refining Furnace Exemption:		No
Underground Injection Control:		No
Off-Site Waste Receipt:		No
Universal Waste Indicator:		No
Universal Waste Destination Facility:		No
Federal Universal Waste:		No
Active Site State-Reg Handler:		---
Federal Facility Indicator:		Not reported
Hazardous Secondary Material Indicator:		N
Sub-Part K Indicator:		Not reported
2018 GPRA Permit Baseline:		Not on the Baseline
2018 GPRA Renewals Baseline:		Not on the Baseline
202 GPRA Corrective Action Baseline:		No
Subject to Corrective Action Universe:		No
Non-TSDFs Where RCRA CA has Been Imposed Universe:		No
Corrective Action Priority Ranking:		No NCAPS ranking
Environmental Control Indicator:		No
Institutional Control Indicator:		No

CON EDISON SERVICE BOX: 1360 (Continued) **1016966822**

Human Exposure Controls Indicator:	N/A
Groundwater Controls Indicator:	N/A
Significant Non-Complier Universe:	No
Unaddressed Significant Non-Complier Universe:	No
Addressed Significant Non-Complier Universe:	No
Significant Non-Complier With a Compliance Schedule Universe:	No
Financial Assurance Required:	Not reported
Handler Date of Last Change:	20140701
Recognized Trader-Importer:	No
Recognized Trader-Exporter:	No
Importer of Spent Lead Acid Batteries:	No
Exporter of Spent Lead Acid Batteries:	No
Recycler Activity Without Storage:	No
Manifest Broker:	No
Sub-Part P Indicator:	No

Historic Generators:

Receive Date:	20131122
Handler Name: CON EDISON SERVICE BOX:	1360
Federal Waste Generator Description:	Very Small Quantity Generator (formerly Conditionally-Exempt Small Quantity Generator
State District Owner:	Ny
Large Quantity Handler of Universal Waste:	No
Recognized Trader Importer:	No
Recognized Trader Exporter:	No
Spent Lead Acid Battery Importer:	No
Spent Lead Acid Battery Exporter:	No
Current Record:	No
Non Storage Recycler Activity:	Not reported
Electronic Manifest Broker:	Not reported

Receive Date:	20131222
Handler Name: CON EDISON SERVICE BOX:	1360
Federal Waste Generator Description:	Not a generator, verified
State District Owner:	Ny
Large Quantity Handler of Universal Waste:	No
Recognized Trader Importer:	No
Recognized Trader Exporter:	No
Spent Lead Acid Battery Importer:	No
Spent Lead Acid Battery Exporter:	No
Current Record:	Yes
Non Storage Recycler Activity:	Not reported
Electronic Manifest Broker:	Not reported

List of NAICS Codes and Descriptions:

NAICS Codes:	No NAICS Codes Found

Facility Has Received Notices of Violations:

Violations:	No Violations Found

Evaluation Action Summary:

Evaluations:	No Evaluations Found

CON EDISON SERVICE BOX: 1360 (Continued) **1016966822**

NY MANIFEST:

EPA ID:	NYP004396636
Country:	USA
Name:	Con Edison
Address:	55 E 8TH ST
Address 2:	Not reported
City,State,Zip:	NEW YORK, NY 10003
Zip 4:	Not reported
Location Address 1:	55 E 8TH ST
Location Address 2:	SB1360
Location City,State,Zip:	NEW YORK, NY 10003
Location Zip 4:	Not reported
Facility Status:	Not reported
Total Tanks:	Not reported
Code:	BP

Mailing:

Mailing Name:	Con Edison
Mailing Contact:	Con Edison
Mailing Address 1:	4 IRVING PLACE
Mailing Address 2:	15TH FL
Mailing City,State,Zip:	NEW YORK, NY 10003
Mailing Zip 4:	Not reported
Mailing Country:	USA
Mailing Phone:	Not reported

Manifest Data:

Document ID:	Not reported
Manifest Status:	Not reported
Trans1 State ID:	NJD003812047
Year:	2018
Trans2 State ID:	NJD003812047
Generator Ship Date:	11/22/2013
Trans1 Recv Date:	11/22/2013
Trans2 Recv Date:	11/25/2013
TSD Site Recv Date:	11/25/2013
Part A Recv Date:	Not reported
Part B Recv Date:	Not reported
Generator EPA ID:	NYP004396636
Trans1 EPA ID:	Not reported
Trans2 EPA ID:	Not reported
TSDF ID 1:	NJD991291105
TSDF ID 2:	Not reported
Manifest Tracking Number:	002237693GBF
Import Indicator:	N
Export Indicator:	N
Discr Quantity Indicator:	N
Discr Type Indicator:	N
Discr Residue Indicator:	N
Discr Partial Reject Indicator:	N
Discr Full Reject Indicator:	N
Manifest Ref Number:	Not reported
Alt Facility RCRA ID:	Not reported
Alt Facility Sign Date:	Not reported
MGMT Method Type Code:	H110
Waste Code a:	Lead
Waste Code b:	Not reported

CON EDISON SERVICE BOX: 1360 (Continued) **1016966822**

Waste Code c:	Not reported
Waste Code e:	Not reported
Waste Code f:	Not reported
Waste Code g:	Not reported
Waste Code 1:	Not reported
Waste Code 2:	Not reported
Waste Code 3:	Not reported
Waste Code 4:	Not reported
Waste Code 5:	Not reported
Waste Code 6:	Not reported
Quantity:	1000
Units:	Pounds
Number of Containers:	1
Container Type:	Cargo tanks (tank trucks)
Handling Method:	Treat
Specific Gravity:	1

AR1120 **108 EAST FOURTH LLC** **NY AST** **U003392125**
ESE **108 EAST 4TH STREET** **N/A**
1/8-1/4 **NEW YORK, NY 10003**
0.246 mi.
1299 ft. **Site 25 of 26 in cluster AR**

Relative:
Lower

Actual:
34 ft.

AST:

Name:	108 EAST FOURTH LLC
Address:	108 EAST 4TH STREET
City,State,Zip:	NEW YORK, NY 10003
Region:	STATE
DEC Region:	2
Site Status:	Active
Facility Id:	2-214930
Program Type:	PBS
UTM X:	585441.92813
UTM Y:	4508788.49078
Expiration Date:	03/21/2025
Site Type:	Apartment Building/Office Building

Affiliation Records:

Site Id:	8008
Affiliation Type:	Mail Contact
Company Name:	108 EAST FOURTH LLC
Contact Type:	MANAGER
Contact Name:	MICHAEL KANE
Address1:	1430 BROADWAY
Address2:	SUITE 903
City:	NEW YORK
State:	NY
Zip Code:	10018
Country Code:	001
Phone:	(212) 685-3982
EMail:	Not reported
Fax Number:	Not reported
Modified By:	JSMACRI
Date Last Modified:	2019-12-13

Site Id:	8008
Affiliation Type:	Facility Owner

108 EAST FOURTH LLC (Continued) **U003392125**

Company Name:	108 EAST FOURTH LLC
Contact Type:	MANAGER
Contact Name:	BILLY GILROY
Address1:	1430 BROADWAY
Address2:	SUITE 903
City:	NEW YORK
State:	NY
Zip Code:	10018
Country Code:	001
Phone:	(212) 685-3982
EMail:	Not reported
Fax Number:	Not reported
Modified By:	JSMACRI
Date Last Modified:	2019-12-13

Site Id:	8008
Affiliation Type:	Facility Operator
Company Name:	108 EAST FOURTH LLC
Contact Type:	Not reported
Contact Name:	CHARLES CARROLL
Address1:	Not reported
Address2:	Not reported
City:	Not reported
State:	NN
Zip Code:	Not reported
Country Code:	999
Phone:	(212) 685-3982
EMail:	Not reported
Fax Number:	Not reported
Modified By:	KXTANG
Date Last Modified:	2005-03-21

Site Id:	8008
Affiliation Type:	Emergency Contact
Company Name:	108 EAST FOURTH LLC
Contact Type:	Not reported
Contact Name:	CHARLES CARROLL
Address1:	Not reported
Address2:	Not reported
City:	Not reported
State:	NN
Zip Code:	Not reported
Country Code:	999
Phone:	(212) 685-3982
EMail:	Not reported
Fax Number:	Not reported
Modified By:	KXTANG
Date Last Modified:	2005-03-21

Tank Info:

Tank Number:	001
Tank Id:	23600
Material Code:	0001
Common Name of Substance:	#2 Fuel Oil (On-Site Consumption)

108 EAST FOURTH LLC (Continued) **U003392125**

Equipment Records:

G00 - Tank Secondary Containment - None
J02 - Dispenser - Suction Dispenser
A00 - Tank Internal Protection - None
D01 - Pipe Type - Steel/Carbon Steel/Iron
H00 - Tank Leak Detection - None
L09 - Piping Leak Detection - Exempt Suction Piping
B00 - Tank External Protection - None
C00 - Pipe Location - No Piping
F00 - Pipe External Protection - None
I04 - Overfill - Product Level Gauge (A/G)

Tank Location:	Aboveground - contact with soil.... Tank bottom rests on soil, allowing no visual inspection.
Tank Type:	Steel/Carbon Steel/Iron
Tank Status:	In Service
Pipe Model:	Not reported
Install Date:	01/01/1980
Capacity Gallons:	2500
Tightness Test Method:	NN
Date Test:	Not reported
Next Test Date:	Not reported
Date Tank Closed:	Not reported
Register:	True
Modified By:	MJGRIFFI
Last Modified:	05/09/2022
Material Name:	#2 fuel oil (on-site consumption)

AR1121 **CON EDISON** **NY MANIFEST** **S118463743**
ESE **OPP 108 E 4TH ST** **N/A**
1/8-1/4 **NEW YORK, NY 10003**
0.246 mi.
1299 ft. **Site 26 of 26 in cluster AR**

Relative: **Lower**
Actual: **34 ft.**

NY MANIFEST:

EPA ID:	NYP004856397
Country:	USA
Name:	Con Edison
Address:	OPP 108 E 4TH ST
Address 2:	SB 861
City,State,Zip:	NEW YORK, NY 10003
Zip 4:	Not reported
Location Address 1:	OPP 108 E 4TH ST
Location Address 2:	SB 861
Location City,State,Zip:	NEW YORK, NY 10003
Location Zip 4:	Not reported
Facility Status:	Not reported
Total Tanks:	Not reported
Code:	BP

Mailing:

Mailing Name:	Con Edison
Mailing Contact:	Dennis Huacon
Mailing Address 1:	4 IRVING PL 15TH FL
Mailing Address 2:	Not reported
Mailing City,State,Zip:	NEW YORK, NY 10003
Mailing Zip 4:	Not reported
Mailing Country:	USA
Mailing Phone:	2124603770

CON EDISON (Continued) **S118463743**

Manifest Data:

Document ID:	Not reported
Manifest Status:	Not reported
Trans1 State ID:	NJ0000027193
Year:	2018
Trans2 State ID:	Not reported
Generator Ship Date:	10/20/2015
Trans1 Recv Date:	10/20/2015
Trans2 Recv Date:	Not reported
TSD Site Recv Date:	10/20/2015
Part A Recv Date:	Not reported
Part B Recv Date:	Not reported
Generator EPA ID:	NYP004856397
Trans1 EPA ID:	Not reported
Trans2 EPA ID:	Not reported
TSDF ID 1:	NJD002200046
TSDF ID 2:	Not reported
Manifest Tracking Number:	014085710JJK
Import Indicator:	N
Export Indicator:	N
Discr Quantity Indicator:	N
Discr Type Indicator:	N
Discr Residue Indicator:	N
Discr Partial Reject Indicator:	N
Discr Full Reject Indicator:	N
Manifest Ref Number:	Not reported
Alt Facility RCRA ID:	Not reported
Alt Facility Sign Date:	Not reported
MGMT Method Type Code:	H110
Waste Code a:	Lead
Waste Code b:	Not reported
Waste Code c:	Not reported
Waste Code e:	Not reported
Waste Code f:	Not reported
Waste Code g:	Not reported
Waste Code 1:	Not reported
Waste Code 2:	Not reported
Waste Code 3:	Not reported
Waste Code 4:	Not reported
Waste Code 5:	Not reported
Waste Code 6:	Not reported
Quantity:	500
Units:	Pounds
Number of Containers:	1
Container Type:	Cargo tanks (tank trucks)
Handling Method:	Treat
Specific Gravity:	1

AS1122 **CON EDISON** **NY MANIFEST** **S117066010**
SE **FO 40 EAST 1ST** **N/A**
1/8-1/4 **NEW YORK, NY 10012**
0.247 mi.
1302 ft. **Site 38 of 42 in cluster AS**

Relative:
Lower

Actual:
39 ft.

NY MANIFEST:

EPA ID:	NYP004586194
Country:	USA
Name:	Con Edison
Address:	FO 40 EAST 1ST
Address 2:	SB 509
City,State,Zip:	NEW YORK, NY 10012
Zip 4:	Not reported
Location Address 1:	FO 40 EAST 1ST
Location Address 2:	SB 509
Location City,State,Zip:	NEW YORK, NY 10012
Location Zip 4:	Not reported
Facility Status:	Not reported
Total Tanks:	Not reported
Code:	BP

Mailing:

Mailing Name:	Con Edison
Mailing Contact:	Tom Teeling
Mailing Address 1:	4 IRVING PLACE 15TH FLOOR
Mailing Address 2:	Not reported
Mailing City,State,Zip:	NEW YORK, NY 10003
Mailing Zip 4:	Not reported
Mailing Country:	USA
Mailing Phone:	Not reported

Manifest Data:

Document ID:	Not reported
Manifest Status:	Not reported
Trans1 State ID:	NJD003812047
Year:	2018
Trans2 State ID:	Not reported
Generator Ship Date:	07/04/2014
Trans1 Recv Date:	07/04/2014
Trans2 Recv Date:	Not reported
TSD Site Recv Date:	07/08/2014
Part A Recv Date:	Not reported
Part B Recv Date:	Not reported
Generator EPA ID:	NYP004586194
Trans1 EPA ID:	Not reported
Trans2 EPA ID:	Not reported
TSDF ID 1:	NJD991291105
TSDF ID 2:	Not reported
Manifest Tracking Number:	002423920GBF
Import Indicator:	N
Export Indicator:	N
Discr Quantity Indicator:	N
Discr Type Indicator:	N
Discr Residue Indicator:	N
Discr Partial Reject Indicator:	N
Discr Full Reject Indicator:	N
Manifest Ref Number:	Not reported
Alt Facility RCRA ID:	Not reported

CON EDISON (Continued) **S117066010**

Alt Facility Sign Date:	Not reported
MGMT Method Type Code:	H110
Waste Code a:	Lead
Waste Code b:	Not reported
Waste Code c:	Not reported
Waste Code e:	Not reported
Waste Code f:	Not reported
Waste Code g:	Not reported
Waste Code 1:	Not reported
Waste Code 2:	Not reported
Waste Code 3:	Not reported
Waste Code 4:	Not reported
Waste Code 5:	Not reported
Waste Code 6:	Not reported
Quantity:	500
Units:	Pounds
Number of Containers:	1
Container Type:	Cargo tanks (tank trucks)
Handling Method:	Treat
Specific Gravity:	1

AS1123 **NEW AMSTERDAM THEATER** **RCRA NonGen / NLR** **1001113438**
SE **40 1ST ST** **FINDS** **NYR000024281**
1/8-1/4 **NEW YORK, NY 10013** **ECHO**
0.247 mi.
1302 ft. **Site 39 of 42 in cluster AS**

Relative: **Lower**
Actual: **39 ft.**

RCRA Listings:

Date Form Received by Agency:	20070101
Handler Name:	New Amsterdam Theater
Handler Address:	1st St
Handler City,State,Zip:	NEW YORK, NY 10013
EPA ID:	NYR000024281
Contact Name:	Not reported
Contact Address:	SEAMAN AVE
Contact City,State,Zip:	BETHPAGE, NY 11714
Contact Telephone:	Not reported
Contact Fax:	Not reported
Contact Email:	Not reported
Contact Title:	Not reported
EPA Region:	02
Land Type:	Not reported
Federal Waste Generator Description:	Not a generator, verified
Non-Notifier:	Not reported
Biennial Report Cycle:	Not reported
Accessibility:	Not reported
Active Site Indicator:	Not reported
State District Owner:	Ny
State District:	NYSDEC R2
Mailing Address:	SEAMAN AVE
Mailing City,State,Zip:	BETHPAGE, NY 11714
Owner Name:	Empire State Development Corp
Owner Type:	Private
Operator Name:	Empire State Development Corp
Operator Type:	Private
Short-Term Generator Activity:	No
Importer Activity:	No

NEW AMSTERDAM THEATER (Continued) **1001113438**

Mixed Waste Generator:	No
Transporter Activity:	No
Transfer Facility Activity:	No
Recycler Activity with Storage:	No
Small Quantity On-Site Burner Exemption:	No
Smelting Melting and Refining Furnace Exemption:	No
Underground Injection Control:	No
Off-Site Waste Receipt:	No
Universal Waste Indicator:	No
Universal Waste Destination Facility:	No
Federal Universal Waste:	No
Active Site State-Reg Handler:	---
Federal Facility Indicator:	Not reported
Hazardous Secondary Material Indicator:	N
Sub-Part K Indicator:	Not reported
2018 GPRA Permit Baseline:	Not on the Baseline
2018 GPRA Renewals Baseline:	Not on the Baseline
202 GPRA Corrective Action Baseline:	No
Subject to Corrective Action Universe:	No
Non-TSDFs Where RCRA CA has Been Imposed Universe:	No
Corrective Action Priority Ranking:	No NCAPS ranking
Environmental Control Indicator:	No
Institutional Control Indicator:	No
Human Exposure Controls Indicator:	N/A
Groundwater Controls Indicator:	N/A
Significant Non-Complier Universe:	No
Unaddressed Significant Non-Complier Universe:	No
Addressed Significant Non-Complier Universe:	No
Significant Non-Complier With a Compliance Schedule Universe:	No
Financial Assurance Required:	Not reported
Handler Date of Last Change:	20150414
Recognized Trader-Importer:	No
Recognized Trader-Exporter:	No
Importer of Spent Lead Acid Batteries:	No
Exporter of Spent Lead Acid Batteries:	No
Recycler Activity Without Storage:	No
Manifest Broker:	No
Sub-Part P Indicator:	No

Hazardous Waste Summary:

Waste Code:	D008
Waste Description:	Lead

Handler - Owner Operator:

Owner/Operator Indicator:	Owner
Owner/Operator Name:	EMPIRE STATE DEVELOPMENT CORP
Legal Status:	Private
Date Became Current:	Not reported
Date Ended Current:	Not reported
Owner/Operator Address:	11 W 42ND ST 21ST FLOOR
Owner/Operator City,State,Zip:	NEW YORK, NY 10036
Owner/Operator Telephone:	212-790-2575
Owner/Operator Telephone Ext:	Not reported
Owner/Operator Fax:	Not reported
Owner/Operator Email:	Not reported

NEW AMSTERDAM THEATER (Continued) **1001113438**

Owner/Operator Indicator: Owner
Owner/Operator Name: EMPIRE STATE DEVELOPMENT CORP
Legal Status: Private
Date Became Current: Not reported
Date Ended Current: Not reported
Owner/Operator Address: 11 W 42ND ST 21ST FLOOR
Owner/Operator City,State,Zip: NEW YORK, NY 10036
Owner/Operator Telephone: 212-790-2575
Owner/Operator Telephone Ext: Not reported
Owner/Operator Fax: Not reported
Owner/Operator Email: Not reported

Owner/Operator Indicator: Operator
Owner/Operator Name: EMPIRE STATE DEVELOPMENT CORP
Legal Status: Private
Date Became Current: Not reported
Date Ended Current: Not reported
Owner/Operator Address: 11 W 42ND ST 21ST FLOOR
Owner/Operator City,State,Zip: NEW YORK, NY 10036
Owner/Operator Telephone: 212-790-2575
Owner/Operator Telephone Ext: Not reported
Owner/Operator Fax: Not reported
Owner/Operator Email: Not reported

Historic Generators:
Receive Date: 19990708
Handler Name: NEW AMSTERDAM THEATER
Federal Waste Generator Description: Not a generator, verified
State District Owner: Ny
Large Quantity Handler of Universal Waste: No
Recognized Trader Importer: No
Recognized Trader Exporter: No
Spent Lead Acid Battery Importer: No
Spent Lead Acid Battery Exporter: No
Current Record: No
Non Storage Recycler Activity: Not reported
Electronic Manifest Broker: Not reported

Receive Date: 20060101
Handler Name: NEW AMSTERDAM THEATER
Federal Waste Generator Description: Not a generator, verified
State District Owner: Ny
Large Quantity Handler of Universal Waste: No
Recognized Trader Importer: No
Recognized Trader Exporter: No
Spent Lead Acid Battery Importer: No
Spent Lead Acid Battery Exporter: No
Current Record: No
Non Storage Recycler Activity: Not reported
Electronic Manifest Broker: Not reported

Receive Date: 20070101
Handler Name: NEW AMSTERDAM THEATER
Federal Waste Generator Description: Not a generator, verified
State District Owner: Ny
Large Quantity Handler of Universal Waste: No
Recognized Trader Importer: No

NEW AMSTERDAM THEATER (Continued) **1001113438**

Recognized Trader Exporter:	No
Spent Lead Acid Battery Importer:	No
Spent Lead Acid Battery Exporter:	No
Current Record:	Yes
Non Storage Recycler Activity:	Not reported
Electronic Manifest Broker:	Not reported

Receive Date:	19960521
Handler Name:	NEW AMSTERDAM THEATER
Federal Waste Generator Description:	Large Quantity Generator
State District Owner:	Ny
Large Quantity Handler of Universal Waste:	No
Recognized Trader Importer:	No
Recognized Trader Exporter:	No
Spent Lead Acid Battery Importer:	No
Spent Lead Acid Battery Exporter:	No
Current Record:	No
Non Storage Recycler Activity:	Not reported
Electronic Manifest Broker:	Not reported

List of NAICS Codes and Descriptions:
NAICS Codes: No NAICS Codes Found

Facility Has Received Notices of Violations:
Violations: No Violations Found

Evaluation Action Summary:
Evaluations: No Evaluations Found

FINDS:
Registry ID: 110004525247

Click Here for FRS Facility Detail Report:

Environmental Interest/Information System:
The Resource Conservation and Recovery Act Information System (RCRAInfo) is EPA's comprehensive information system in support of the Resource Conservation and Recovery Act (RCRA) of 1976 and the Hazardous and Solid Waste Amendments (HSWA) of 1984. It tracks many types of information about generators, transporters, treaters, storers, and disposers of hazardous waste.

Click this hyperlink while viewing on your computer to access additional FINDS: detail in the EDR Site Report.

ECHO:
Envid: 1001113438
Registry ID: 110004525247

DFR URL:
Name: NEW AMSTERDAM THEATER
Address: 40 1ST ST
City,State,Zip: NEW YORK, NY 10013

AS1124 **CONSOLIDATED EDISON** **E MANIFEST** **1031637586**
SE **40 E. 1ST ST** **N/A**
1/8-1/4 **NEW YORK, NY 10003**
0.247 mi.
1302 ft. **Site 40 of 42 in cluster AS**

Relative:
Lower

Actual:
39 ft.

E MANIFEST:

Manifest Tracking Number:	016952729FLE
Last Updated Date:	20220228
Shipped Date:	20220215
Received Date:	20220216
Manifest Status:	Signed
Submission Type:	DataImage5Copy
Origin Type:	Service
Generator EPA ID:	NYR000114579
Generator Name:	Consolidated Edison
Generator Location Street Number:	Not reported
Generator Location Street 1:	40 E. 1ST ST
Generator Location Street 2:	Not reported
Generator Location City:	NEW YORK
Generator Location State:	NY
Generator Location Zip:	10003
Generator Mail Street Number:	Not reported
Generator Mail Street 1:	116 Skyline Drive
Generator Mail Street 2:	Not reported
Generator Mail City:	South Plainfield
Generator Mail Zip:	07080
Generator Mail State:	NJ
Generator Contact Company Name:	Not reported
Designated Facility EPA ID:	NJD991291105
Designated Facility Name:	Clean Earth Of North Jersey
Designated Facility Mail Street Number:	105
Designated Facility Mail Street 1:	Not reported
Designated Facility Mail Street 2:	JACOBUS AVE
Designated Facility Mail City:	KEARNY
Designated Facility Mail Zip:	07032
Designated Facility Mail State:	NJ
Designated Facility Location Street Number:	105
Designated Facility Location Street 1:	JACOBUS AVE
Designated Facility Location Street 2:	Not reported
Designated Facility Location City:	KEARNY
Designated Facility Location Zip:	07032
Designated Facility Location State:	NJ
Designated Facility Contact Company Name:	Not reported
Manifest Residue Indicator:	N
Rejection Indicator:	N

Transporter:

Manifest Tracking Number:	016952729FLE
Transporter Line Number:	1
Transporter EPA ID:	MAD039322250
Transporter Name:	Clean Harbors Environmental Services Inc

Waste Line:

Manifest Tracking Number:	016952729FLE
Waste Line Number:	1
U.S. DOT Hazardous Indicator:	Y
U.S. DOT ID Number:	NA3082

CONSOLIDATED EDISON (Continued) **1031637586**

U.S. DOT Description:	Rq, Na3082, Hazardous Waste, Liquid N.O.S., (Lead), 9, Pg Iii, (D008)
Non-Hazardous Waste Description:	Not reported
Number of Containers:	1
Container Type Code:	TT
Container Type Description:	Cargo tanks (tank trucks)
Waste Quantity:	50
Quantity Unit of Measure Code:	P
Quantity Unit of Measure Description:	Pounds
Waste Quantity, in Tons:	0.025
Acute Waste Quantity, in Tons:	0
Non-Acute Waste Quantity, in Tons:	0.025
Waste Quantity, in Kilograms:	22.67575
Acute Waste Quantity, in Kilograms:	0
Non-Acute Waste Quantity, in Kilorgrams:	22.67575
Management Method Code:	H110
Management Method Description:	STABILIZATION
Waste Residue Indicator:	N
Quantity Discrepancy Indicator:	N
Waste Type Discrepancy Indicator:	N
Waste Density:	Not reported
Waste Density Unit of Measure Code:	Not reported
Waste Density Unit of Measure Description:	Not reported
Form Code:	Not reported
Form Code Description:	Not reported
Source Code:	Not reported
Source Code Description:	Not reported
Waste Minimization Code:	Not reported
Waste Minimization Code Description:	Not reported
Consent Number:	Not reported
EPA Waste Indicator:	Y
Federal Waste Codes:	D008
Quantity Haz Kg:	22.67575
Quantity Haz Tons:	0.025
Quantity Non Haz Kg:	0
Quantity Non Haz Tons:	0
State Waste Codes:	NY-T

BE1125 **CON EDISON** **NY MANIFEST** **S117066649**
ENE **19 ST MARKS PL** **N/A**
1/8-1/4 **NEW YORK, NY 10003**
0.247 mi.
1303 ft. **Site 8 of 12 in cluster BE**

Relative: **Lower**

Actual: **37 ft.**

NY MANIFEST:

EPA ID:	NYP004593265
Country:	USA
Name:	Con Edison
Address:	19 ST MARKS PL
Address 2:	SB 40668
City,State,Zip:	NEW YORK, NY 10003
Zip 4:	Not reported
Location Address 1:	19 ST MARKS PL
Location Address 2:	SB 40668
Location City,State,Zip:	NEW YORK, NY 10003
Location Zip 4:	Not reported
Facility Status:	Not reported
Total Tanks:	Not reported
Code:	BP

CON EDISON (Continued) **S117066649**

Mailing:
- Mailing Name: Con Edison
- Mailing Contact: Tom Teeling
- Mailing Address 1: 4 IRVING PLACE 15TH FLOOR
- Mailing Address 2: Not reported
- Mailing City,State,Zip: NEW YORK, NY 10003
- Mailing Zip 4: Not reported
- Mailing Country: USA
- Mailing Phone: Not reported

Manifest Data:
- Document ID: Not reported
- Manifest Status: Not reported
- Trans1 State ID: NJD003812047
- Year: 2018
- Trans2 State ID: Not reported
- Generator Ship Date: 07/11/2014
- Trans1 Recv Date: 07/11/2014
- Trans2 Recv Date: Not reported
- TSD Site Recv Date: 07/14/2014
- Part A Recv Date: Not reported
- Part B Recv Date: Not reported
- Generator EPA ID: NYP004593265
- Trans1 EPA ID: Not reported
- Trans2 EPA ID: Not reported
- TSDF ID 1: NJD991291105
- TSDF ID 2: Not reported
- Manifest Tracking Number: 002503381GBF
- Import Indicator: N
- Export Indicator: N
- Discr Quantity Indicator: N
- Discr Type Indicator: N
- Discr Residue Indicator: N
- Discr Partial Reject Indicator: N
- Discr Full Reject Indicator: N
- Manifest Ref Number: Not reported
- Alt Facility RCRA ID: Not reported
- Alt Facility Sign Date: Not reported
- MGMT Method Type Code: H110
- Waste Code a: Lead
- Waste Code b: Not reported
- Waste Code c: Not reported
- Waste Code e: Not reported
- Waste Code f: Not reported
- Waste Code g: Not reported
- Waste Code 1: Not reported
- Waste Code 2: Not reported
- Waste Code 3: Not reported
- Waste Code 4: Not reported
- Waste Code 5: Not reported
- Waste Code 6: Not reported
- Quantity: 500
- Units: Pounds
- Number of Containers: 1
- Container Type: Cargo tanks (tank trucks)
- Handling Method: Treat

CON EDISON (Continued) **S117066649**

Specific Gravity: 1

BC1126 **314 EAST 6TH STREET** **NY AST** **U003383736**
East **314 EAST 6TH STREET** **N/A**
1/8-1/4 **NEW YORK, NY 10003**
0.247 mi.
1303 ft. **Site 2 of 2 in cluster BC**

Relative:
Lower

Actual:
32 ft.

AST:

Name:	314 EAST 6TH STREET
Address:	314 EAST 6TH STREET
City,State,Zip:	NEW YORK, NY 10003
Region:	STATE
DEC Region:	2
Site Status:	Active
Facility Id:	2-061697
Program Type:	PBS
UTM X:	585480.86931
UTM Y:	4508943.11971
Expiration Date:	02/05/2027
Site Type:	Apartment Building/Office Building

Affiliation Records:

Site Id:	1110
Affiliation Type:	Mail Contact
Company Name:	ALBREN REALTY MANAGEMENT
Contact Type:	Not reported
Contact Name:	NEAL KURZNER
Address1:	25-31 30TH RD
Address2:	1E
City:	ASTORIA
State:	NY
Zip Code:	11102
Country Code:	001
Phone:	(718) 545-5755
EMail:	NKURZNER@ALLBREN.COM
Fax Number:	Not reported
Modified By:	DMPOKRZY
Date Last Modified:	2017-06-15

Site Id:	1110
Affiliation Type:	Emergency Contact
Company Name:	D KARNOFSKY INC ALBREN REALTY MANAGEMENT
Contact Type:	Not reported
Contact Name:	NEAL KURZNER
Address1:	Not reported
Address2:	Not reported
City:	Not reported
State:	NN
Zip Code:	Not reported
Country Code:	999
Phone:	(212) 924-2114
EMail:	Not reported
Fax Number:	Not reported
Modified By:	DMPOKRZY
Date Last Modified:	2017-06-15

314 EAST 6TH STREET (Continued) **U003383736**

Site Id:	1110
Affiliation Type:	Facility Operator
Company Name:	314 EAST 6TH STREET
Contact Type:	Not reported
Contact Name:	JOSELITO DE OLIVEIRA
Address1:	Not reported
Address2:	Not reported
City:	Not reported
State:	NN
Zip Code:	Not reported
Country Code:	001
Phone:	(917) 952-4733
EMail:	Not reported
Fax Number:	Not reported
Modified By:	JSMACRI
Date Last Modified:	2021-11-24

Site Id:	1110
Affiliation Type:	Facility Owner
Company Name:	D KARNOFSKY INC ALBREN REALTY MANAGEMENT
Contact Type:	MANAGER
Contact Name:	NEAL KURZNER
Address1:	25-31 30TH RD
Address2:	Not reported
City:	ASTORIA
State:	NY
Zip Code:	11102
Country Code:	001
Phone:	(718) 545-5755
EMail:	Not reported
Fax Number:	Not reported
Modified By:	JSMACRI
Date Last Modified:	2021-11-24

Tank Info:

Tank Number:	001
Tank Id:	2147
Material Code:	0001
Common Name of Substance:	#2 Fuel Oil (On-Site Consumption)

Equipment Records:

G00 - Tank Secondary Containment - None
K99 - Spill Prevention - Other
L00 - Piping Leak Detection - None
A00 - Tank Internal Protection - None
D01 - Pipe Type - Steel/Carbon Steel/Iron
E00 - Piping Secondary Containment - None
H00 - Tank Leak Detection - None
I00 - Overfill - None
B00 - Tank External Protection - None
F00 - Pipe External Protection - None
C01 - Pipe Location - Aboveground
J00 - Dispenser - None

Tank Location: Aboveground - contact with soil.... Tank bottom rests on soil, allowing no visual inspection.

314 EAST 6TH STREET (Continued) **U003383736**

Tank Type:	Steel/Carbon Steel/Iron
Tank Status:	In Service
Pipe Model:	Not reported
Install Date:	01/01/1955
Capacity Gallons:	2000
Tightness Test Method:	NN
Date Test:	Not reported
Next Test Date:	Not reported
Date Tank Closed:	Not reported
Register:	True
Modified By:	MJGRIFFI
Last Modified:	05/09/2022
Material Name:	#2 fuel oil (on-site consumption)

BE1127 **CON EDISON** **NY MANIFEST** **S119077035**
ENE **23 SAINT MARKS PL** **N/A**
1/8-1/4 **NEW YORK, NY 10009**
0.247 mi.
1304 ft. **Site 9 of 12 in cluster BE**

Relative: **Lower**
Actual: **36 ft.**

NY MANIFEST:

EPA ID:	NYP004819169
Country:	USA
Name:	Con Edison
Address:	23 SAINT MARKS PL
Address 2:	Not reported
City,State,Zip:	NEW YORK, NY 10009
Zip 4:	Not reported
Location Address 1:	14 ST MARKS PL
Location Address 2:	SB 40666
Location City,State,Zip:	NEW YORK, NY 10012
Location Zip 4:	Not reported
Facility Status:	Not reported
Total Tanks:	Not reported
Code:	BP

Mailing:

Mailing Name:	Con Edison
Mailing Contact:	Dennis Huacon
Mailing Address 1:	4 IRVING PL 15TH FL
Mailing Address 2:	Not reported
Mailing City,State,Zip:	NEW YORK, NY 10003
Mailing Zip 4:	Not reported
Mailing Country:	USA
Mailing Phone:	2124603770

Manifest Data:

Document ID:	Not reported
Manifest Status:	Not reported
Trans1 State ID:	NJD003812047
Year:	2018
Trans2 State ID:	Not reported
Generator Ship Date:	08/05/2015
Trans1 Recv Date:	08/05/2015
Trans2 Recv Date:	Not reported
TSD Site Recv Date:	08/06/2015
Part A Recv Date:	Not reported
Part B Recv Date:	Not reported

CON EDISON (Continued) **S119077035**

Generator EPA ID:	NYP004819169
Trans1 EPA ID:	Not reported
Trans2 EPA ID:	Not reported
TSDF ID 1:	NJD991291105
TSDF ID 2:	Not reported
Manifest Tracking Number:	002612730GBF
Import Indicator:	N
Export Indicator:	N
Discr Quantity Indicator:	N
Discr Type Indicator:	N
Discr Residue Indicator:	N
Discr Partial Reject Indicator:	N
Discr Full Reject Indicator:	N
Manifest Ref Number:	Not reported
Alt Facility RCRA ID:	Not reported
Alt Facility Sign Date:	Not reported
MGMT Method Type Code:	H110
Waste Code a:	Lead
Waste Code b:	Not reported
Waste Code c:	Not reported
Waste Code e:	Not reported
Waste Code f:	Not reported
Waste Code g:	Not reported
Waste Code 1:	Not reported
Waste Code 2:	Not reported
Waste Code 3:	Not reported
Waste Code 4:	Not reported
Waste Code 5:	Not reported
Waste Code 6:	Not reported
Quantity:	1000
Units:	Pounds
Number of Containers:	1
Container Type:	Cargo tanks (tank trucks)
Handling Method:	Treat
Specific Gravity:	1

BE1128 **CON EDISON** **NJ MANIFEST** **S120675029**
ENE **23 SAINT MARKS PL** **N/A**
1/8-1/4 **NEW YORK, NY 10009**
0.247 mi.
1304 ft. **Site 10 of 12 in cluster BE**

Relative: **Lower**

Actual: **36 ft.**

NJ MANIFEST:

EPA ID:	NYP004819169
Name:	CON EDISON
Address:	23 SAINT MARKS PL
City,State,Zip:	NEW YORK, NY 10009
County:	Not reported
Mailing Address:	IRVING PL 15TH FL NE
Mailing City,State,Zip:	NEW YORK, NY 10003
Telephone:	Not reported
Emergency Telephone:	Not reported
Contact:	THOMAS TEELING
Comments:	Not reported
SIC Code:	Not reported
County:	NY061
Municipal:	Not reported

CON EDISON (Continued) **S120675029**

Previous EPAID:	Not reported
Generator Flag:	Not reported
Transporter Flag:	Not reported
TSDF Flag:	Not reported
Name Change:	Not reported
Date Change:	Not reported

Manifest Data:

EPA ID:	NYP004819169
Manifest Number:	002612730GBF
Date Shipped:	8/5/2015
TSDF EPA ID:	NJD991291105
Transporter EPA ID:	NJD003812047
Transporter 2 EPA ID:	Not reported
Transporter 3 EPA ID:	Not reported
Transporter 4 EPA ID:	Not reported
Transporter 5 EPA ID:	Not reported
Transporter 6 EPA ID:	Not reported
Transporter 7 EPA ID:	Not reported
Transporter 8 EPA ID:	Not reported
Transporter 9 EPA ID:	Not reported
Transporter 10 EPA ID:	Not reported
Date Trans1 Transported Waste:	Not reported
Date Trans2 Transported Waste:	Not reported
Date Trans3 Transported Waste:	Not reported
Date Trans4 Transported Waste:	Not reported
Date Trans5 Transported Waste:	Not reported
Date Trans6 Transported Waste:	Not reported
Date Trans7 Transported Waste:	Not reported
Date Trans8 Transported Waste:	Not reported
Date Trans9 Transported Waste:	Not reported
Date Trans10 Transported Waste:	Not reported
Date TSDF Received Waste:	Not reported
TSDF EPA Facility Name:	Not reported
QTY Units:	Not reported
Transporter SEQ ID:	Not reported
Transporter-1 Date:	Not reported
Waste SEQ ID:	Not reported
Waste Type Code 2:	Not reported
Waste Type Code 3:	Not reported
Waste Type Code 4:	Not reported
Waste Type Code 5:	Not reported
Waste Type Code 6:	Not reported
Date Accepted:	Not reported
Manifest Discrepancy Type:	Not reported
Data Entry Number:	Not reported
Was Load Rejected:	Not reported
Reason Load Was Rejected:	Not reported

BE1129 **CON EDISON** **RCRA NonGen / NLR** **1019906267**
ENE **23 SAINT MARKS PL** **FINDS** **NYP004819169**
1/8-1/4 **NEW YORK, NY 10009** **ECHO**
0.247 mi.
1304 ft. **Site 11 of 12 in cluster BE**

Relative: **Lower**

Actual: **36 ft.**

RCRA Listings:

Date Form Received by Agency:		20150805
Handler Name:		Con Edison
Handler Address:		Saint Marks Pl
Handler City,State,Zip:		NEW YORK, NY 10009
EPA ID:		NYP004819169
Contact Name:		THOMAS TEELING
Contact Address:		Not reported
Contact City,State,Zip:		Not reported
Contact Telephone:		212-460-3770
Contact Fax:		Not reported
Contact Email:		Not reported
Contact Title:		Not reported
EPA Region:		02
Land Type:		Private
Federal Waste Generator Description:		Not a generator, verified
Non-Notifier:		Not reported
Biennial Report Cycle:		Not reported
Accessibility:		Not reported
Active Site Indicator:		Not reported
State District Owner:		Ny
State District:		NYSDEC R2
Mailing Address:		IRVING PL 15TH FL NE
Mailing City,State,Zip:		NEW YORK, NY 10003
Owner Name:	Not reported	
Owner Type:		Not reported
Operator Name:	Not reported	
Operator Type:		Not reported
Short-Term Generator Activity:		No
Importer Activity:		No
Mixed Waste Generator:		No
Transporter Activity:		No
Transfer Facility Activity:		No
Recycler Activity with Storage:		No
Small Quantity On-Site Burner Exemption:		No
Smelting Melting and Refining Furnace Exemption:		No
Underground Injection Control:		No
Off-Site Waste Receipt:		No
Universal Waste Indicator:		No
Universal Waste Destination Facility:		No
Federal Universal Waste:		No
Active Site State-Reg Handler:		---
Federal Facility Indicator:		Not reported
Hazardous Secondary Material Indicator:		N
Sub-Part K Indicator:		Not reported
2018 GPRA Permit Baseline:		Not on the Baseline
2018 GPRA Renewals Baseline:		Not on the Baseline
202 GPRA Corrective Action Baseline:		No
Subject to Corrective Action Universe:		No
Non-TSDFs Where RCRA CA has Been Imposed Universe:		No
Corrective Action Priority Ranking:		No NCAPS ranking
Environmental Control Indicator:		No
Institutional Control Indicator:		No

CON EDISON (Continued) **1019906267**

Human Exposure Controls Indicator:	N/A
Groundwater Controls Indicator:	N/A
Significant Non-Complier Universe:	No
Unaddressed Significant Non-Complier Universe:	No
Addressed Significant Non-Complier Universe:	No
Significant Non-Complier With a Compliance Schedule Universe:	No
Financial Assurance Required:	Not reported
Handler Date of Last Change:	20160909
Recognized Trader-Importer:	No
Recognized Trader-Exporter:	No
Importer of Spent Lead Acid Batteries:	No
Exporter of Spent Lead Acid Batteries:	No
Recycler Activity Without Storage:	No
Manifest Broker:	No
Sub-Part P Indicator:	No

Historic Generators:

Receive Date:	20150805
Handler Name: CON EDISON	
Federal Waste Generator Description:	Small Quantity Generator
State District Owner:	Ny
Large Quantity Handler of Universal Waste:	No
Recognized Trader Importer:	No
Recognized Trader Exporter:	No
Spent Lead Acid Battery Importer:	No
Spent Lead Acid Battery Exporter:	No
Current Record:	No
Non Storage Recycler Activity:	Not reported
Electronic Manifest Broker:	Not reported

Receive Date:	20150805
Handler Name: CON EDISON	
Federal Waste Generator Description:	Not a generator, verified
State District Owner:	Ny
Large Quantity Handler of Universal Waste:	No
Recognized Trader Importer:	No
Recognized Trader Exporter:	No
Spent Lead Acid Battery Importer:	No
Spent Lead Acid Battery Exporter:	No
Current Record:	Yes
Non Storage Recycler Activity:	Not reported
Electronic Manifest Broker:	Not reported

List of NAICS Codes and Descriptions:

NAICS Codes:	No NAICS Codes Found

Facility Has Received Notices of Violations:

Violations:	No Violations Found

Evaluation Action Summary:

Evaluations:	No Evaluations Found

CON EDISON (Continued) **1019906267**

FINDS:
Registry ID: 110069644068

Click Here for FRS Facility Detail Report:

Environmental Interest/Information System:
The Resource Conservation and Recovery Act Information System (RCRAInfo) is EPA's comprehensive information system in support of the Resource Conservation and Recovery Act (RCRA) of 1976 and the Hazardous and Solid Waste Amendments (HSWA) of 1984. It tracks many types of information about generators, transporters, treaters, storers, and disposers of hazardous waste.

Click this hyperlink while viewing on your computer to access additional FINDS: detail in the EDR Site Report.

ECHO:
Envid: 1019906267
Registry ID: 110069644068

DFR URL:
Name: CON EDISON
Address: 23 SAINT MARKS PL
City,State,Zip: NEW YORK, NY 10009

BG1130 **CON EDISON** **NY MANIFEST** **S117738107**
WNW **52 WEST 3RD STREET** **N/A**
1/8-1/4 **NEW YORK, NY 10012**
0.247 mi.
1305 ft. **Site 1 of 2 in cluster BG**

Relative:
Lower

Actual:
31 ft.

NY MANIFEST:
EPA ID: NYP004704698
Country: USA
Name: Con Edison
Address: 52 WEST 3RD STREET
Address 2: Not reported
City,State,Zip: NEW YORK, NY 10012
Zip 4: Not reported
Location Address 1: 52 WEST 3RD STREET
Location Address 2: Not reported
Location City,State,Zip: NEW YORK, NY 10012
Location Zip 4: Not reported
Facility Status: Not reported
Total Tanks: Not reported
Code: BP

Mailing:
Mailing Name: Con Edison
Mailing Contact: Con Edison
Mailing Address 1: 4 IRVING PL
Mailing Address 2: 15TH FL
Mailing City,State,Zip: NEW YORK, NY 10003
Mailing Zip 4: Not reported
Mailing Country: USA
Mailing Phone: Not reported

Manifest Data:

CON EDISON (Continued) **S117738107**

Document ID:	Not reported
Manifest Status:	Not reported
Trans1 State ID:	NJD003812047
Year:	2018
Trans2 State ID:	NJD003812047
Generator Ship Date:	12/10/2014
Trans1 Recv Date:	12/10/2014
Trans2 Recv Date:	12/10/2014
TSD Site Recv Date:	12/10/2014
Part A Recv Date:	Not reported
Part B Recv Date:	Not reported
Generator EPA ID:	NYP004704698
Trans1 EPA ID:	Not reported
Trans2 EPA ID:	Not reported
TSDF ID 1:	NJD991291105
TSDF ID 2:	Not reported
Manifest Tracking Number:	002610125GBF
Import Indicator:	N
Export Indicator:	N
Discr Quantity Indicator:	N
Discr Type Indicator:	N
Discr Residue Indicator:	N
Discr Partial Reject Indicator:	N
Discr Full Reject Indicator:	N
Manifest Ref Number:	Not reported
Alt Facility RCRA ID:	Not reported
Alt Facility Sign Date:	Not reported
MGMT Method Type Code:	H110
Waste Code a:	Lead
Waste Code b:	Not reported
Waste Code c:	Not reported
Waste Code e:	Not reported
Waste Code f:	Not reported
Waste Code g:	Not reported
Waste Code 1:	Not reported
Waste Code 2:	Not reported
Waste Code 3:	Not reported
Waste Code 4:	Not reported
Waste Code 5:	Not reported
Waste Code 6:	Not reported
Quantity:	2500
Units:	Pounds
Number of Containers:	1
Container Type:	Cargo tanks (tank trucks)
Handling Method:	Treat
Specific Gravity:	1

AS1131 **CON EDISON SERVICE BOX: 554** **RCRA NonGen / NLR** **1016969830**
SE **59 E 2ND ST** **NY MANIFEST** **NYP004435194**
1/8-1/4 **NEW YORK, NY 10003**
0.248 mi.
1307 ft. **Site 41 of 42 in cluster AS**

Relative: **Lower**
Actual: **38 ft.**

RCRA Listings:

Date Form Received by Agency:		20140306
Handler Name:		Con Edison Service Box: 554
Handler Address:		E 2nd St
Handler City,State,Zip:		NEW YORK, NY 10003
EPA ID:		NYP004435194
Contact Name:		THOMAS TEELING
Contact Address:		Not reported
Contact City,State,Zip:		Not reported
Contact Telephone:		212-460-3770
Contact Fax:		Not reported
Contact Email:		Not reported
Contact Title:		SENIOR SCIENTIST
EPA Region:		02
Land Type:		Private
Federal Waste Generator Description:		Not a generator, verified
Non-Notifier:		Not reported
Biennial Report Cycle:		Not reported
Accessibility:		Not reported
Active Site Indicator:		Not reported
State District Owner:		Ny
State District:		NYSDEC R2
Mailing Address:		IRVING PL, 15TH FL NE
Mailing City,State,Zip:		NEW YORK, NY 10003
Owner Name:	Not reported	
Owner Type:		Not reported
Operator Name:	Not reported	
Operator Type:		Not reported
Short-Term Generator Activity:		No
Importer Activity:		No
Mixed Waste Generator:		No
Transporter Activity:		No
Transfer Facility Activity:		No
Recycler Activity with Storage:		No
Small Quantity On-Site Burner Exemption:		No
Smelting Melting and Refining Furnace Exemption:		No
Underground Injection Control:		No
Off-Site Waste Receipt:		No
Universal Waste Indicator:		No
Universal Waste Destination Facility:		No
Federal Universal Waste:		No
Active Site State-Reg Handler:		---
Federal Facility Indicator:		Not reported
Hazardous Secondary Material Indicator:		N
Sub-Part K Indicator:		Not reported
2018 GPRA Permit Baseline:		Not on the Baseline
2018 GPRA Renewals Baseline:		Not on the Baseline
202 GPRA Corrective Action Baseline:		No
Subject to Corrective Action Universe:		No
Non-TSDFs Where RCRA CA has Been Imposed Universe:		No
Corrective Action Priority Ranking:		No NCAPS ranking
Environmental Control Indicator:		No
Institutional Control Indicator:		No

CON EDISON SERVICE BOX: 554 (Continued) **1016969830**

Human Exposure Controls Indicator:	N/A
Groundwater Controls Indicator:	N/A
Significant Non-Complier Universe:	No
Unaddressed Significant Non-Complier Universe:	No
Addressed Significant Non-Complier Universe:	No
Significant Non-Complier With a Compliance Schedule Universe:	No
Financial Assurance Required:	Not reported
Handler Date of Last Change:	20141014
Recognized Trader-Importer:	No
Recognized Trader-Exporter:	No
Importer of Spent Lead Acid Batteries:	No
Exporter of Spent Lead Acid Batteries:	No
Recycler Activity Without Storage:	No
Manifest Broker:	No
Sub-Part P Indicator:	No

Historic Generators:

Receive Date:	20140206
Handler Name: CON EDISON SERVICE BOX:	554
Federal Waste Generator Description:	Very Small Quantity Generator (formerly Conditionally-Exempt Small Quantity Generator
State District Owner:	Ny
Large Quantity Handler of Universal Waste:	No
Recognized Trader Importer:	No
Recognized Trader Exporter:	No
Spent Lead Acid Battery Importer:	No
Spent Lead Acid Battery Exporter:	No
Current Record:	No
Non Storage Recycler Activity:	Not reported
Electronic Manifest Broker:	Not reported

Receive Date:	20140306
Handler Name: CON EDISON SERVICE BOX:	554
Federal Waste Generator Description:	Not a generator, verified
State District Owner:	Ny
Large Quantity Handler of Universal Waste:	No
Recognized Trader Importer:	No
Recognized Trader Exporter:	No
Spent Lead Acid Battery Importer:	No
Spent Lead Acid Battery Exporter:	No
Current Record:	Yes
Non Storage Recycler Activity:	Not reported
Electronic Manifest Broker:	Not reported

List of NAICS Codes and Descriptions:

NAICS Codes:	No NAICS Codes Found

Facility Has Received Notices of Violations:

Violations:	No Violations Found

Evaluation Action Summary:

Evaluations:	No Evaluations Found

CON EDISON SERVICE BOX: 554 (Continued) **1016969830**

NY MANIFEST:

EPA ID:	NYP004435194
Country:	USA
Name:	Con Edison
Address:	59 E 2ND ST
Address 2:	Not reported
City,State,Zip:	NEW YORK, NY 10003
Zip 4:	Not reported
Location Address 1:	F/O 59 EAST 2ND ST
Location Address 2:	Not reported
Location City,State,Zip:	NEW YORK, NY 10003
Location Zip 4:	Not reported
Facility Status:	Not reported
Total Tanks:	Not reported
Code:	BP

Mailing:

Mailing Name:	Con Edison
Mailing Contact:	Con Edison
Mailing Address 1:	4 IRVING PLACE
Mailing Address 2:	15TH FL
Mailing City,State,Zip:	NEW YORK, NY 10003
Mailing Zip 4:	Not reported
Mailing Country:	USA
Mailing Phone:	Not reported

Manifest Data:

Document ID:	Not reported
Manifest Status:	Not reported
Trans1 State ID:	NJD003812047
Year:	2018
Trans2 State ID:	Not reported
Generator Ship Date:	02/06/2014
Trans1 Recv Date:	02/06/2014
Trans2 Recv Date:	Not reported
TSD Site Recv Date:	02/06/2014
Part A Recv Date:	Not reported
Part B Recv Date:	Not reported
Generator EPA ID:	NYP004435194
Trans1 EPA ID:	Not reported
Trans2 EPA ID:	Not reported
TSDF ID 1:	NJD991291105
TSDF ID 2:	Not reported
Manifest Tracking Number:	002329306GBF
Import Indicator:	N
Export Indicator:	N
Discr Quantity Indicator:	N
Discr Type Indicator:	N
Discr Residue Indicator:	N
Discr Partial Reject Indicator:	N
Discr Full Reject Indicator:	N
Manifest Ref Number:	Not reported
Alt Facility RCRA ID:	Not reported
Alt Facility Sign Date:	Not reported
MGMT Method Type Code:	H110
Waste Code a:	Lead
Waste Code b:	Not reported

CON EDISON SERVICE BOX: 554 (Continued) **1016969830**

Waste Code c:	Not reported
Waste Code e:	Not reported
Waste Code f:	Not reported
Waste Code g:	Not reported
Waste Code 1:	Not reported
Waste Code 2:	Not reported
Waste Code 3:	Not reported
Waste Code 4:	Not reported
Waste Code 5:	Not reported
Waste Code 6:	Not reported
Quantity:	500
Units:	Pounds
Number of Containers:	1
Container Type:	Cargo tanks (tank trucks)
Handling Method:	Treat
Specific Gravity:	1

AS1132 **RUSSIAN ORTHODOX CATHEDRAL OF THE HOLY VIRGIN PROT** **NY AST** **A100295878**
SE **59 EAST 2ND STREET** **N/A**
1/8-1/4 **NEW YORK, NY 10003**
0.248 mi.
1307 ft. **Site 42 of 42 in cluster AS**

Relative:
Lower

Actual:
38 ft.

AST:

Name:	RUSSIAN ORTHODOX CATHEDRAL OF THE HOLY VIRGIN PROT
Address:	59 EAST 2ND STREET
City,State,Zip:	NEW YORK, NY 10003
Region:	STATE
DEC Region:	2
Site Status:	Active
Facility Id:	2-608199
Program Type:	PBS
UTM X:	585344.90449
UTM Y:	4508658.25377
Expiration Date:	01/28/2028
Site Type:	Religious Building (Church, Synagogue, Mosque, Temple, etc.)

Affiliation Records:

Site Id:	30051
Affiliation Type:	Mail Contact
Company Name:	RUSSIAN ORTHODOX CATHEDRAL OF
Contact Type:	Not reported
Contact Name:	FR. CHRISTOPHER CALIN
Address1:	THE HOLY VIRGIN PROTECTION
Address2:	59 EAST 2ND STREET
City:	NEW YORK
State:	NY
Zip Code:	10003
Country Code:	001
Phone:	(212) 677-4664
EMail:	TVRFCNDC@GMAIL.COM
Fax Number:	Not reported
Modified By:	JSMACRI
Date Last Modified:	2022-10-17

Site Id:	30051
Affiliation Type:	Facility Operator

RUSSIAN ORTHODOX CATHEDRAL OF THE HOLY VIRGIN PROT (Continued) **A100295878**

Company Name:	RUSSIAN ORTHODOX CATHEDRAL OF THE HOLY VIRGIN PROT
Contact Type:	Not reported
Contact Name:	FR. MICHAEL SUVAK
Address1:	Not reported
Address2:	Not reported
City:	Not reported
State:	NN
Zip Code:	Not reported
Country Code:	001
Phone:	(212) 677-4664
EMail:	Not reported
Fax Number:	Not reported
Modified By:	KXTANG
Date Last Modified:	2007-11-08

Site Id:	30051
Affiliation Type:	Emergency Contact
Company Name:	RUSSIAN ORTHODOX CATHEDRAL OF THE HOLY VIRGIN PROT
Contact Type:	Not reported
Contact Name:	FR MICHAEL SUVAK
Address1:	Not reported
Address2:	Not reported
City:	Not reported
State:	NN
Zip Code:	Not reported
Country Code:	999
Phone:	(212) 677-4664
EMail:	Not reported
Fax Number:	Not reported
Modified By:	DMPOKRZY
Date Last Modified:	2017-12-26

Site Id:	30051
Affiliation Type:	Facility Owner
Company Name:	RUSSIAN ORTHODOX CATHEDRAL OF THE HOLY VIRGIN PROT
Contact Type:	DEAN OF CATHEDRAL
Contact Name:	FR CHRISTOPHER CALIN
Address1:	59 E. 2ND STREET
Address2:	Not reported
City:	NEW YORK
State:	NY
Zip Code:	10003
Country Code:	001
Phone:	(212) 677-4664
EMail:	Not reported
Fax Number:	Not reported
Modified By:	JSMACRI
Date Last Modified:	2022-10-17

Tank Info:

Tank Number:	001
Tank Id:	64879
Material Code:	0001
Common Name of Substance:	#2 Fuel Oil (On-Site Consumption)

RUSSIAN ORTHODOX CATHEDRAL OF THE HOLY VIRGIN PROT (Continued) **A100295878**

Equipment Records:

I04 - Overfill - Product Level Gauge (A/G)
C01 - Pipe Location - Aboveground
F00 - Pipe External Protection - None
I05 - Overfill - Vent Whistle
B05 - Tank External Protection - Jacketed
L09 - Piping Leak Detection - Exempt Suction Piping
D01 - Pipe Type - Steel/Carbon Steel/Iron
H00 - Tank Leak Detection - None
A00 - Tank Internal Protection - None
J02 - Dispenser - Suction Dispenser
G00 - Tank Secondary Containment - None

Tank Location:	Aboveground - contact with soil.... Tank bottom rests on soil, allowing no visual inspection.
Tank Type:	Steel/Carbon Steel/Iron
Tank Status:	In Service
Pipe Model:	Not reported
Install Date:	01/01/1985
Capacity Gallons:	2000
Tightness Test Method:	21
Date Test:	01/28/2003
Next Test Date:	Not reported
Date Tank Closed:	Not reported
Register:	True
Modified By:	JSMACRI
Last Modified:	10/17/2022
Material Name:	#2 fuel oil (on-site consumption)

BH1133 **ATELIER COLOGNE 351** **E MANIFEST** **1027974639**
SSW **247 ELIZABETH ST** **N/A**
1/8-1/4 **NEW YORK, NY 10012**
0.248 mi.
1307 ft. **Site 1 of 4 in cluster BH**

Relative:
Higher

Actual:
42 ft.

E MANIFEST:

Manifest Tracking Number:	015402867FLE
Last Updated Date:	20210409
Shipped Date:	20210226
Received Date:	20210316
Manifest Status:	Signed
Submission Type:	DataImage5Copy
Origin Type:	Service
Generator EPA ID:	NYCESQG
Generator Name:	Atelier Cologne 351
Generator Location Street Number:	Not reported
Generator Location Street 1:	247 ELIZABETH ST
Generator Location Street 2:	Not reported
Generator Location City:	NEW YORK
Generator Location State:	NY
Generator Location Zip:	10012
Generator Mail Street Number:	Not reported
Generator Mail Street 1:	247 Elizabeth St
Generator Mail Street 2:	Not reported
Generator Mail City:	New York
Generator Mail Zip:	10012
Generator Mail State:	NY
Generator Contact Company Name:	Atelier Cologne 351

ATELIER COLOGNE 351 (Continued) **1027974639**

Designated Facility EPA ID:	NCD000648451
Designated Facility Name:	Clean Harbors Reidsville Llc
Designated Facility Mail Street Number:	Not reported
Designated Facility Mail Street 1:	Not reported
Designated Facility Mail Street 2:	208 Watlington Industrial Drive
Designated Facility Mail City:	Reidsville
Designated Facility Mail Zip:	27320
Designated Facility Mail State:	NC
Designated Facility Location Street Number:	Not reported
Designated Facility Location Street 1:	208 Watlington Industrial Drive
Designated Facility Location Street 2:	Not reported
Designated Facility Location City:	Reidsville
Designated Facility Location Zip:	27320
Designated Facility Location State:	NC
Designated Facility Contact Company Name:	Not reported
Manifest Residue Indicator:	N
Rejection Indicator:	N

Transporter:

Manifest Tracking Number:	015402867FLE
Transporter Line Number:	1
Transporter EPA ID:	MAD039322250
Transporter Name:	Clean Harbors Environmental Services, Inc.

Manifest Tracking Number:	015402867FLE
Transporter Line Number:	2
Transporter EPA ID:	NJD071629976
Transporter Name:	Sj Transportation Co Inc

Manifest Tracking Number:	015402867FLE
Transporter Line Number:	3
Transporter EPA ID:	NJD071629976
Transporter Name:	Sj Transportation Co Inc

Waste Line:

Manifest Tracking Number:	015402867FLE
Waste Line Number:	1
U.S. DOT Hazardous Indicator:	Y
U.S. DOT ID Number:	UN1266
U.S. DOT Description:	Un1266, Waste Perfumery Products With Flammable Solvents, 3, Pg Ii
Non-Hazardous Waste Description:	Not reported
Number of Containers:	1
Container Type Code:	CF
Container Type Description:	Fiber or plastic boxes, cartons, cases
Waste Quantity:	58
Quantity Unit of Measure Code:	P
Quantity Unit of Measure Description:	Pounds
Waste Quantity, in Tons:	0.029
Acute Waste Quantity, in Tons:	0
Non-Acute Waste Quantity, in Tons:	0.029
Waste Quantity, in Kilograms:	26.30387
Acute Waste Quantity, in Kilograms:	0
Non-Acute Waste Quantity, in Kilorgrams:	26.30387
Management Method Code:	H141
Management Method Description:	STORAGE, BULKING AND/OR TRANSFER OFF SITE
Waste Residue Indicator:	N

ATELIER COLOGNE 351 (Continued) **1027974639**

Quantity Discrepancy Indicator:	N
Waste Type Discrepancy Indicator:	N
Waste Density:	Not reported
Waste Density Unit of Measure Code:	Not reported
Waste Density Unit of Measure Description:	Not reported
Form Code:	Not reported
Form Code Description:	Not reported
Source Code:	Not reported
Source Code Description:	Not reported
Waste Minimization Code:	Not reported
Waste Minimization Code Description:	Not reported
Consent Number:	Not reported
EPA Waste Indicator:	Y
Federal Waste Codes:	D001
Quantity Haz Kg:	26.30387
Quantity Haz Tons:	0.029
Quantity Non Haz Kg:	0
Quantity Non Haz Tons:	0
State Waste Codes:	Not reported

BA1134 **ST PATRICK'S CHURCH** **UST FINDER** **1028567759**
SSW **264 MULBERRY ST** **N/A**
1/8-1/4 **NY, NY 10012**
0.248 mi.
1311 ft. **Site 5 of 6 in cluster BA**

Relative: **Lower**
Actual: **40 ft.**

UST FINDER:

Object ID:	298171
Facility ID:	NY12233
Name:	ST PATRICK'S CHURCH
Address:	264 MULBERRY ST
City,State,Zip:	NY, NY 10012
Address Match Type:	Not reported
Open USTs:	0
Closed USTs:	1
TOS USTs:	0
Population 1500ft:	18232
Private Wells 1500ft:	6
Within 100yr Floodplain:	No
Land Use:	Developed, High Intensity
Within SPA:	No
SPA PWS Facility ID:	Not reported
SPA Water Type:	Not reported
SPA Facility Type:	Not reported
SPA HUC12:	Not reported
Within WHPA:	No
WHPA PWS Facility ID:	Not reported
WHPA Water Type:	Not reported
WHPA Facility Type:	Not reported
WHPA HUC12:	Not reported
Facility Status:	Closed UST(s)
Date of Last Inspection:	Not reported
EPA Region:	2
Tribe:	Not reported
Coordinate Source:	State
X Coord:	-73.995066
Y Coord:	40.7237450000001
Latitude:	40.723745

ST PATRICK'S CHURCH (Continued) **1028567759**

Longitude: -73.995066

UST FINDER:
Object ID: 1200953
Facility ID: NY12233
Tank ID: NY14293
Tank Status: Closed
Installation Date: Not reported
Removal Date: Not reported
Tank Capacity: 1500
Substances: Not reported
Tank Wall Type: Not reported

BA1135 **ST PATRICK'S CHURCH** **NY UST** **U000400982**
SSW **264 MULBERRY ST** **N/A**
1/8-1/4 **NY, NY 10012**
0.248 mi.
1311 ft. **Site 6 of 6 in cluster BA**

Relative:
Lower

Actual:
40 ft.

UST:
Name: ST PATRICK'S CHURCH
Address: 264 MULBERRY ST
City,State,Zip: NY, NY 10012
Id/Status: 2-280232 / Inactive
Program Type: PBS
Region: STATE
DEC Region: 2
Expiration Date: N/A
UTM X: 584869.06009
UTM Y: 4508576.50035
Site Type: Unknown

Affiliation Records:
Site Id: 12233
Affiliation Type: Facility Owner
Company Name: ST PATRICKS RECTORY
Contact Type: Not reported
Contact Name: Not reported
Address1: EW YORK263 MULBERRY STREET
Address2: Not reported
City: NY
State: NY
Zip Code: 10012
Country Code: 001
Phone: (212) 226-8075
EMail: Not reported
Fax Number: Not reported
Modified By: TRANSLAT
Date Last Modified: 2004-03-04

Site Id: 12233
Affiliation Type: Mail Contact
Company Name: CASTLE SERVICE CO.
Contact Type: Not reported
Contact Name: Not reported
Address1: 500 MAMARONECK AVENUE
Address2: Not reported
City: ARRISON

ST PATRICK'S CHURCH (Continued) **U000400982**

State: NY
Zip Code: 10528-1600
Country Code: 001
Phone: (914) 723-2620
EMail: Not reported
Fax Number: Not reported
Modified By: TRANSLAT
Date Last Modified: 2004-03-04

Site Id: 12233
Affiliation Type: Facility Operator
Company Name: ST PATRICKS CHURCH
Contact Type: Not reported
Contact Name: RICARDO TAVAREZ
Address1: Not reported
Address2: Not reported
City: Not reported
State: NN
Zip Code: Not reported
Country Code: 001
Phone: (212) 226-8075
EMail: Not reported
Fax Number: Not reported
Modified By: TRANSLAT
Date Last Modified: 2004-03-04

Site Id: 12233
Affiliation Type: Emergency Contact
Company Name: ST PATRICKS RECTORY
Contact Type: Not reported
Contact Name: REV. KAITH FENNESSY
Address1: Not reported
Address2: Not reported
City: Not reported
State: NN
Zip Code: Not reported
Country Code: 001
Phone: (212) 226-8075
EMail: Not reported
Fax Number: Not reported
Modified By: TRANSLAT
Date Last Modified: 2004-03-04

Tank Info:

Tank Number: 001
Tank ID: 14564
Tank Status: Tank Converted to Non-Regulated Use
Material Name: Tank Converted to Non-Regulated Use
Capacity Gallons: 1500
Install Date: Not reported
Date Tank Closed: 12/01/2003
Registered: True
Tank Location: Underground
Tank Type: Steel/carbon steel
Material Code: 0001
Common Name of Substance: #2 Fuel Oil (On-Site Consumption)

ST PATRICK'S CHURCH (Continued) **U000400982**

Tightness Test Method: NN
Date Test: Not reported
Next Test Date: Not reported
Pipe Model: Not reported
Modified By: MJGRIFFI
Last Modified: 05/09/2022

Equipment Records:

B00 - Tank External Protection - None
C00 - Pipe Location - No Piping
F00 - Pipe External Protection - None
G00 - Tank Secondary Containment - None
J02 - Dispenser - Suction Dispenser
A00 - Tank Internal Protection - None
D01 - Pipe Type - Steel/Carbon Steel/Iron
H00 - Tank Leak Detection - None
I04 - Overfill - Product Level Gauge (A/G)

BI1136 **CON EDISON** **NY MANIFEST** **S117065988**
ESE **F/O 113 EAST 4TH ST** **N/A**
1/8-1/4 **NEW YORK, NY 10012**
0.248 mi.
1312 ft. **Site 1 of 7 in cluster BI**

Relative:
Lower

Actual:
33 ft.

NY MANIFEST:
EPA ID: NYP004585956
Country: USA
Name: Con Edison
Address: F/O 113 EAST 4TH ST
Address 2: SB862
City,State,Zip: NEW YORK, NY 10012
Zip 4: Not reported
Location Address 1: F/O 113 EAST 4TH ST
Location Address 2: SB862
Location City,State,Zip: NEW YORK, NY 10012
Location Zip 4: Not reported
Facility Status: Not reported
Total Tanks: Not reported
Code: BP

Mailing:
Mailing Name: Con Edison
Mailing Contact: Con Edision
Mailing Address 1: 4 IRVING PL
Mailing Address 2: 15TH FL
Mailing City,State,Zip: NEW YORK, NY 10003
Mailing Zip 4: Not reported
Mailing Country: USA
Mailing Phone: Not reported

Manifest Data:
Document ID: Not reported
Manifest Status: Not reported
Trans1 State ID: NJD003812047
Year: 2018
Trans2 State ID: Not reported
Generator Ship Date: 07/04/2014
Trans1 Recv Date: 07/04/2014

CON EDISON (Continued) **S117065988**

Trans2 Recv Date:	Not reported
TSD Site Recv Date:	07/07/2014
Part A Recv Date:	Not reported
Part B Recv Date:	Not reported
Generator EPA ID:	NYP004585956
Trans1 EPA ID:	Not reported
Trans2 EPA ID:	Not reported
TSDF ID 1:	NJD991291105
TSDF ID 2:	Not reported
Manifest Tracking Number:	002503241GBF
Import Indicator:	N
Export Indicator:	N
Discr Quantity Indicator:	N
Discr Type Indicator:	N
Discr Residue Indicator:	N
Discr Partial Reject Indicator:	N
Discr Full Reject Indicator:	N
Manifest Ref Number:	Not reported
Alt Facility RCRA ID:	Not reported
Alt Facility Sign Date:	Not reported
MGMT Method Type Code:	H110
Waste Code a:	Lead
Waste Code b:	Not reported
Waste Code c:	Not reported
Waste Code e:	Not reported
Waste Code f:	Not reported
Waste Code g:	Not reported
Waste Code 1:	Not reported
Waste Code 2:	Not reported
Waste Code 3:	Not reported
Waste Code 4:	Not reported
Waste Code 5:	Not reported
Waste Code 6:	Not reported
Quantity:	500
Units:	Pounds
Number of Containers:	1
Container Type:	Cargo tanks (tank trucks)
Handling Method:	Treat
Specific Gravity:	1

BI1137 **CON EDISON SERVICE BOX: 862** **RCRA NonGen / NLR** **1016451009**
ESE **113 E 4TH ST** **NY MANIFEST** **NYP004300430**
1/8-1/4 **NEW YORK, NY 10003**
0.248 mi.
1312 ft. **Site 2 of 7 in cluster BI**

Relative: RCRA Listings:
Lower

Date Form Received by Agency:	20140226
Handler Name:	Con Edison Service Box: 862
Handler Address:	E 4th St
Handler City,State,Zip:	NEW YORK, NY 10003
EPA ID:	NYP004300430
Contact Name:	THOMAS TEELING
Contact Address:	Not reported
Contact City,State,Zip:	Not reported
Contact Telephone:	212-460-3770
Contact Fax:	Not reported

Actual:
33 ft.

CON EDISON SERVICE BOX: 862 (Continued) **1016451009**

Contact Email:		Not reported
Contact Title:		SENIOR SCIENTIST
EPA Region:		02
Land Type:		Private
Federal Waste Generator Description:		Not a generator, verified
Non-Notifier:		Not reported
Biennial Report Cycle:		Not reported
Accessibility:		Not reported
Active Site Indicator:		Not reported
State District Owner:		Ny
State District:		NYSDEC R2
Mailing Address:		IRVING PL, 15TH FL NE
Mailing City,State,Zip:		NEW YORK, NY 10003
Owner Name:	Not reported	
Owner Type:		Not reported
Operator Name:	Not reported	
Operator Type:		Not reported
Short-Term Generator Activity:		No
Importer Activity:		No
Mixed Waste Generator:		No
Transporter Activity:		No
Transfer Facility Activity:		No
Recycler Activity with Storage:		No
Small Quantity On-Site Burner Exemption:		No
Smelting Melting and Refining Furnace Exemption:		No
Underground Injection Control:		No
Off-Site Waste Receipt:		No
Universal Waste Indicator:		No
Universal Waste Destination Facility:		No
Federal Universal Waste:		No
Active Site State-Reg Handler:		---
Federal Facility Indicator:		Not reported
Hazardous Secondary Material Indicator:		N
Sub-Part K Indicator:		Not reported
2018 GPRA Permit Baseline:		Not on the Baseline
2018 GPRA Renewals Baseline:		Not on the Baseline
202 GPRA Corrective Action Baseline:		No
Subject to Corrective Action Universe:		No
Non-TSDFs Where RCRA CA has Been Imposed Universe:		No
Corrective Action Priority Ranking:		No NCAPS ranking
Environmental Control Indicator:		No
Institutional Control Indicator:		No
Human Exposure Controls Indicator:		N/A
Groundwater Controls Indicator:		N/A
Significant Non-Complier Universe:		No
Unaddressed Significant Non-Complier Universe:		No
Addressed Significant Non-Complier Universe:		No
Significant Non-Complier With a Compliance Schedule Universe:		No
Financial Assurance Required:		Not reported
Handler Date of Last Change:		20141014
Recognized Trader-Importer:		No
Recognized Trader-Exporter:		No
Importer of Spent Lead Acid Batteries:		No
Exporter of Spent Lead Acid Batteries:		No
Recycler Activity Without Storage:		No
Manifest Broker:		No
Sub-Part P Indicator:		No

CON EDISON SERVICE BOX: 862 (Continued) **1016451009**

Historic Generators:

Receive Date:	20140126
Handler Name: CON EDISON SERVICE BOX:	862
Federal Waste Generator Description:	Very Small Quantity Generator (formerly Conditionally-Exempt Small Quantity Generator
State District Owner:	Ny
Large Quantity Handler of Universal Waste:	No
Recognized Trader Importer:	No
Recognized Trader Exporter:	No
Spent Lead Acid Battery Importer:	No
Spent Lead Acid Battery Exporter:	No
Current Record:	No
Non Storage Recycler Activity:	Not reported
Electronic Manifest Broker:	Not reported

Receive Date:	20140226
Handler Name: CON EDISON SERVICE BOX:	862
Federal Waste Generator Description:	Not a generator, verified
State District Owner:	Ny
Large Quantity Handler of Universal Waste:	No
Recognized Trader Importer:	No
Recognized Trader Exporter:	No
Spent Lead Acid Battery Importer:	No
Spent Lead Acid Battery Exporter:	No
Current Record:	Yes
Non Storage Recycler Activity:	Not reported
Electronic Manifest Broker:	Not reported

List of NAICS Codes and Descriptions:

NAICS Codes:	No NAICS Codes Found

Facility Has Received Notices of Violations:

Violations:	No Violations Found

Evaluation Action Summary:

Evaluations:	No Evaluations Found

NY MANIFEST:

EPA ID:	NYP004300430
Country:	USA
Name:	Con Edison
Address:	113 E 4TH ST
Address 2:	Not reported
City,State,Zip:	NEW YORK, NY 10003
Zip 4:	Not reported
Location Address 1:	113 E 4TH ST
Location Address 2:	Not reported
Location City,State,Zip:	NEW YORK, NY 10003
Location Zip 4:	Not reported
Facility Status:	Not reported
Total Tanks:	Not reported
Code:	BP

Mailing:

CON EDISON SERVICE BOX: 862 (Continued) **1016451009**

Mailing Name:	Con Edison
Mailing Contact:	Con Edison
Mailing Address 1:	4 IRVING PL 15TH FL
Mailing Address 2:	Not reported
Mailing City,State,Zip:	NEW YORK, NY 10003
Mailing Zip 4:	Not reported
Mailing Country:	USA
Mailing Phone:	2124603770

Manifest Data:

Document ID:	Not reported
Manifest Status:	Not reported
Trans1 State ID:	NJ0000027193
Year:	2018
Trans2 State ID:	Not reported
Generator Ship Date:	04/10/2013
Trans1 Recv Date:	04/10/2013
Trans2 Recv Date:	Not reported
TSD Site Recv Date:	04/10/2013
Part A Recv Date:	Not reported
Part B Recv Date:	Not reported
Generator EPA ID:	NYP004300430
Trans1 EPA ID:	Not reported
Trans2 EPA ID:	Not reported
TSDF ID 1:	NJD002200046
TSDF ID 2:	Not reported
Manifest Tracking Number:	010841413JJK
Import Indicator:	N
Export Indicator:	N
Discr Quantity Indicator:	N
Discr Type Indicator:	N
Discr Residue Indicator:	N
Discr Partial Reject Indicator:	N
Discr Full Reject Indicator:	N
Manifest Ref Number:	Not reported
Alt Facility RCRA ID:	Not reported
Alt Facility Sign Date:	Not reported
MGMT Method Type Code:	H110
Waste Code a:	Lead
Waste Code b:	Not reported
Waste Code c:	Not reported
Waste Code e:	Not reported
Waste Code f:	Not reported
Waste Code g:	Not reported
Waste Code 1:	Not reported
Waste Code 2:	Not reported
Waste Code 3:	Not reported
Waste Code 4:	Not reported
Waste Code 5:	Not reported
Waste Code 6:	Not reported
Quantity:	1000
Units:	Pounds
Number of Containers:	1
Container Type:	Cargo tanks (tank trucks)
Handling Method:	Treat
Specific Gravity:	1

BI1138 **NYC DEPT OF EDUCATION - PS 751M** **RCRA-SQG** **1018159339**
ESE **113 E 4TH ST** **FINDS** **NYR000224444**
1/8-1/4 **NEW YORK, NY 10003** **ECHO**
0.248 mi.
1312 ft. **Site 3 of 7 in cluster BI**

Relative: **Lower**
Actual: **33 ft.**

RCRA Listings:

Date Form Received by Agency:		20151020
Handler Name:		Nyc Dept Of Education - Ps 751m
Handler Address:		E 4th St
Handler City,State,Zip:		NEW YORK, NY 10003
EPA ID:		NYR000224444
Contact Name:		ALEXANDER LEMPERT
Contact Address:		THOMSON AVE
Contact City,State,Zip:		LONG ISLAND CITY, NY 11101
Contact Telephone:		718-472-8501
Contact Fax:		718-472-8500
Contact Email:		ALEMPERT@NYCSCA.ORG
Contact Title:		SR DIR
EPA Region:		02
Land Type:		Municipal
Federal Waste Generator Description:		Small Quantity Generator
Non-Notifier:		Not reported
Biennial Report Cycle:		Not reported
Accessibility:		Not reported
Active Site Indicator:		Handler Activities
State District Owner:		Ny
State District:		NYSDEC R2
Mailing Address:		THOMSON AVE
Mailing City,State,Zip:		LONG ISLAND CITY, NY 11101
Owner Name:	Nyc Dept Of Education	
Owner Type:		Municipal
Operator Name:	Nyc Dept Of School Facilities	
Operator Type:		Municipal
Short-Term Generator Activity:		No
Importer Activity:		No
Mixed Waste Generator:		No
Transporter Activity:		No
Transfer Facility Activity:		No
Recycler Activity with Storage:		No
Small Quantity On-Site Burner Exemption:		No
Smelting Melting and Refining Furnace Exemption:		No
Underground Injection Control:		No
Off-Site Waste Receipt:		No
Universal Waste Indicator:		No
Universal Waste Destination Facility:		No
Federal Universal Waste:		No
Active Site State-Reg Handler:		---
Federal Facility Indicator:		Not reported
Hazardous Secondary Material Indicator:		N
Sub-Part K Indicator:		Not reported
2018 GPRA Permit Baseline:		Not on the Baseline
2018 GPRA Renewals Baseline:		Not on the Baseline
202 GPRA Corrective Action Baseline:		No
Subject to Corrective Action Universe:		No
Non-TSDFs Where RCRA CA has Been Imposed Universe:		No
Corrective Action Priority Ranking:		No NCAPS ranking
Environmental Control Indicator:		No
Institutional Control Indicator:		No

NYC DEPT OF EDUCATION - PS 751M (Continued) **1018159339**

Human Exposure Controls Indicator:	N/A
Groundwater Controls Indicator:	N/A
Significant Non-Complier Universe:	No
Unaddressed Significant Non-Complier Universe:	No
Addressed Significant Non-Complier Universe:	No
Significant Non-Complier With a Compliance Schedule Universe:	No
Financial Assurance Required:	Not reported
Handler Date of Last Change:	20151112
Recognized Trader-Importer:	No
Recognized Trader-Exporter:	No
Importer of Spent Lead Acid Batteries:	No
Exporter of Spent Lead Acid Batteries:	No
Recycler Activity Without Storage:	No
Manifest Broker:	No
Sub-Part P Indicator:	No

Handler - Owner Operator:

Owner/Operator Indicator:	Operator
Owner/Operator Name:	NYC DEPT OF SCHOOL FACILITIES
Legal Status:	Municipal
Date Became Current:	18940215
Date Ended Current:	Not reported
Owner/Operator Address:	Not reported
Owner/Operator City,State,Zip:	Not reported
Owner/Operator Telephone:	Not reported
Owner/Operator Telephone Ext:	Not reported
Owner/Operator Fax:	Not reported
Owner/Operator Email:	Not reported

Owner/Operator Indicator:	Owner
Owner/Operator Name:	NYC DEPT OF EDUCATION
Legal Status:	Municipal
Date Became Current:	18940215
Date Ended Current:	Not reported
Owner/Operator Address:	30-30 THOMSON AVE
Owner/Operator City,State,Zip:	LONG ISLAND CITY, NY 11101
Owner/Operator Telephone:	718-472-8501
Owner/Operator Telephone Ext:	Not reported
Owner/Operator Fax:	Not reported
Owner/Operator Email:	Not reported

Historic Generators:

Receive Date:	20151020
Handler Name:	NYC DEPT OF EDUCATION - PS 751M
Federal Waste Generator Description:	Small Quantity Generator
State District Owner:	Ny
Large Quantity Handler of Universal Waste:	No
Recognized Trader Importer:	No
Recognized Trader Exporter:	No
Spent Lead Acid Battery Importer:	No
Spent Lead Acid Battery Exporter:	No
Current Record:	Yes
Non Storage Recycler Activity:	Not reported
Electronic Manifest Broker:	Not reported

NYC DEPT OF EDUCATION - PS 751M (Continued) **1018159339**

List of NAICS Codes and Descriptions:
NAICS Code: 611110
NAICS Description: Elementary And Secondary Schools

Facility Has Received Notices of Violations:
Violations: No Violations Found

Evaluation Action Summary:
Evaluations: No Evaluations Found

FINDS:
Registry ID: 110067044772

Click Here for FRS Facility Detail Report:

Environmental Interest/Information System:
The Resource Conservation and Recovery Act Information System (RCRAInfo) is EPA's comprehensive information system in support of the Resource Conservation and Recovery Act (RCRA) of 1976 and the Hazardous and Solid Waste Amendments (HSWA) of 1984. It tracks many types of information about generators, transporters, treaters, storers, and disposers of hazardous waste.

Click this hyperlink while viewing on your computer to access additional FINDS: detail in the EDR Site Report.

ECHO:
Envid: 1018159339
Registry ID: 110067044772

DFR URL:
Name: NYC DEPT OF EDUCATION - PS 751M
Address: 113 E 4TH ST
City,State,Zip: NEW YORK, NY 10003

BI1139 **P.S. 751 (CAR/DEV/OLD 25)-M M751** **NY AST** **A100173598**
ESE **113 EAST 4TH STREET** **N/A**
1/8-1/4 **NEW YORK, NY 10003**
0.248 mi.
1312 ft. **Site 4 of 7 in cluster BI**

Relative:
Lower

Actual:
33 ft.

AST:
Name: P.S. 751 (CAR/DEV/OLD 25)-M M751
Address: 113 EAST 4TH STREET
City,State,Zip: NEW YORK, NY 10003
Region: STATE
DEC Region: 2
Site Status: Active
Facility Id: 2-604838
Program Type: PBS
UTM X: 585471.52077
UTM Y: 4508796.18517
Expiration Date: 04/17/2027
Site Type: School

Affiliation Records:

P.S. 751 (CAR/DEV/OLD 25)-M M751 (Continued) **A100173598**

Site Id:	26707
Affiliation Type:	Facility Operator
Company Name:	P.S. 751 (CAR.DEV/OLD 25) - M751
Contact Type:	Not reported
Contact Name:	ANNA PURPURA
Address1:	Not reported
Address2:	Not reported
City:	Not reported
State:	NN
Zip Code:	Not reported
Country Code:	001
Phone:	(212) 475-4589
EMail:	Not reported
Fax Number:	Not reported
Modified By:	JSMACRI
Date Last Modified:	2021-12-20

Site Id:	26707
Affiliation Type:	Facility Owner
Company Name:	NYC DEPARTMENT OF EDUCATION
Contact Type:	MANAGER. FUEL DIVISION
Contact Name:	JOSEPH YOUNGHESE
Address1:	44-36 VERNON BLVD.
Address2:	Not reported
City:	LONG ISLAND CITY
State:	NY
Zip Code:	11101
Country Code:	001
Phone:	(718) 349-5751
EMail:	JYOUNGHESE@SCHOOLS.NYC.GOV
Fax Number:	Not reported
Modified By:	JSMACRI
Date Last Modified:	2023-10-12

Site Id:	26707
Affiliation Type:	Mail Contact
Company Name:	NYC DEPARTMENT OF EDUCATION
Contact Type:	Not reported
Contact Name:	JOSEPH YOUNGHESE
Address1:	FIELD OPERATIONS-FUEL DIVISION
Address2:	44-36 VERNON BLVD.
City:	LONG ISLAND CITY
State:	NY
Zip Code:	11101
Country Code:	001
Phone:	(718) 349-5751
EMail:	JYOUNGHESE@SCHOOLS.NYC.GOV
Fax Number:	Not reported
Modified By:	JSMACRI
Date Last Modified:	2023-10-19

Site Id:	26707
Affiliation Type:	Emergency Contact
Company Name:	NYC DEPARTMENT OF EDUCATION
Contact Type:	Not reported
Contact Name:	KEN MAHADEO
Address1:	Not reported

P.S. 751 (CAR/DEV/OLD 25)-M M751 (Continued) **A100173598**

Address2:	Not reported
City:	Not reported
State:	NN
Zip Code:	Not reported
Country Code:	999
Phone:	(646) 210-7918
EMail:	Not reported
Fax Number:	Not reported
Modified By:	JSMACRI
Date Last Modified:	2020-02-04

Tank Info:

Tank Number:	001
Tank Id:	63317
Material Code:	0001
Common Name of Substance:	#2 Fuel Oil (On-Site Consumption)

Equipment Records:

	A00 - Tank Internal Protection - None
	B01 - Tank External Protection - Painted/Asphalt Coating
	D01 - Pipe Type - Steel/Carbon Steel/Iron
	E00 - Piping Secondary Containment - None
	F01 - Pipe External Protection - Painted/Asphalt Coating
	K00 - Spill Prevention - None
	H01 - Tank Leak Detection - Interstitial - Electronic Monitoring
	I02 - Overfill - High Level Alarm
	G02 - Tank Secondary Containment - Vault (w/access)
	L00 - Piping Leak Detection - None
	H06 - Tank Leak Detection - Impervious Barrier/Concrete Pad (A/G)
	J02 - Dispenser - Suction Dispenser
	C01 - Pipe Location - Aboveground
	I04 - Overfill - Product Level Gauge (A/G)
Tank Location:	Aboveground - on saddles, legs, racks, etc.... Tank bottom is elevated above grade or tank pad, allowing visual inspection.
Tank Type:	Steel/Carbon Steel/Iron
Tank Status:	In Service
Pipe Model:	Not reported
Install Date:	06/01/2001
Capacity Gallons:	3500
Tightness Test Method:	34
Date Test:	08/15/2023
Next Test Date:	Not reported
Date Tank Closed:	Not reported
Register:	True
Modified By:	LABATIST
Last Modified:	09/25/2023
Material Name:	#2 fuel oil (on-site consumption)

Tank Number:	TWO
Tank Id:	58990
Material Code:	0001
Common Name of Substance:	#2 Fuel Oil (On-Site Consumption)

P.S. 751 (CAR/DEV/OLD 25)-M M751 (Continued) **A100173598**

Equipment Records:

F01 - Pipe External Protection - Painted/Asphalt Coating
H00 - Tank Leak Detection - None
A00 - Tank Internal Protection - None
B01 - Tank External Protection - Painted/Asphalt Coating
D01 - Pipe Type - Steel/Carbon Steel/Iron
I05 - Overfill - Vent Whistle
G01 - Tank Secondary Containment - Diking (Aboveground)
J02 - Dispenser - Suction Dispenser
C01 - Pipe Location - Aboveground

Tank Location:	Aboveground - on saddles, legs, racks, etc.... Tank bottom is elevated above grade or tank pad, allowing visual inspection.
Tank Type:	Steel/Carbon Steel/Iron
Tank Status:	Closed - Removed
Pipe Model:	Not reported
Install Date:	Not reported
Capacity Gallons:	2000
Tightness Test Method:	NN
Date Test:	Not reported
Next Test Date:	Not reported
Date Tank Closed:	12/01/2001
Register:	True
Modified By:	MJGRIFFI
Last Modified:	05/09/2022
Material Name:	#2 fuel oil (on-site consumption)

BI1140 **CON EDISON** **NY MANIFEST** **S117066479**
ESE **113 E 4 ST** **N/A**
1/8-1/4 **NEW YORK, NY 10003**
0.248 mi.
1312 ft. **Site 5 of 7 in cluster BI**

Relative: **Lower**
Actual: **33 ft.**

NY MANIFEST:

EPA ID:	NYP004591327
Country:	USA
Name:	Con Edison
Address:	113 E 4 ST
Address 2:	SB 863
City,State,Zip:	NEW YORK, NY 10003
Zip 4:	Not reported
Location Address 1:	113 E 4 ST
Location Address 2:	SB 863
Location City,State,Zip:	NEW YORK, NY 10003
Location Zip 4:	Not reported
Facility Status:	Not reported
Total Tanks:	Not reported
Code:	BP

Mailing:

Mailing Name:	Con Edison
Mailing Contact:	Tom Teeling
Mailing Address 1:	4 IRVING PLACE 15TH FLOOR
Mailing Address 2:	Not reported
Mailing City,State,Zip:	NEW YORK, NY 10003
Mailing Zip 4:	Not reported
Mailing Country:	USA
Mailing Phone:	Not reported

CON EDISON (Continued) **S117066479**

Manifest Data:

Document ID:	Not reported
Manifest Status:	Not reported
Trans1 State ID:	NJD003812047
Year:	2018
Trans2 State ID:	Not reported
Generator Ship Date:	07/10/2014
Trans1 Recv Date:	07/10/2014
Trans2 Recv Date:	Not reported
TSD Site Recv Date:	07/11/2014
Part A Recv Date:	Not reported
Part B Recv Date:	Not reported
Generator EPA ID:	NYP004591327
Trans1 EPA ID:	Not reported
Trans2 EPA ID:	Not reported
TSDF ID 1:	NJD991291105
TSDF ID 2:	Not reported
Manifest Tracking Number:	002423985GBF
Import Indicator:	N
Export Indicator:	N
Discr Quantity Indicator:	N
Discr Type Indicator:	N
Discr Residue Indicator:	N
Discr Partial Reject Indicator:	N
Discr Full Reject Indicator:	N
Manifest Ref Number:	Not reported
Alt Facility RCRA ID:	Not reported
Alt Facility Sign Date:	Not reported
MGMT Method Type Code:	H110
Waste Code a:	Lead
Waste Code b:	Not reported
Waste Code c:	Not reported
Waste Code e:	Not reported
Waste Code f:	Not reported
Waste Code g:	Not reported
Waste Code 1:	Not reported
Waste Code 2:	Not reported
Waste Code 3:	Not reported
Waste Code 4:	Not reported
Waste Code 5:	Not reported
Waste Code 6:	Not reported
Quantity:	500
Units:	Pounds
Number of Containers:	1
Container Type:	Cargo tanks (tank trucks)
Handling Method:	Treat
Specific Gravity:	1

BI1141 **NYC DEPT OF EDUCATION - PS 751M** **NY MANIFEST** **S118708585**
ESE **113 E 4TH ST** **N/A**
1/8-1/4 **NEW YORK, NY 10003**
0.248 mi.
1312 ft. **Site 6 of 7 in cluster BI**

Relative:
Lower

Actual:
33 ft.

NY MANIFEST:

EPA ID:	NYR000224444
Country:	USA
Name:	Nyc Dept Of Education - Ps 751m
Address:	113 E 4TH ST
Address 2:	Not reported
City,State,Zip:	NEW YORK, NY 10003
Zip 4:	Not reported
Location Address 1:	113 EAST 4TH STREET
Location Address 2:	Not reported
Location City,State,Zip:	NEW YORK, NY 10003
Location Zip 4:	Not reported
Facility Status:	Not reported
Total Tanks:	Not reported
Code:	BP

Mailing:

Mailing Name:	Nyc Dept Of Education - Ps 751m
Mailing Contact:	Nyc Dept Of Education - Ps 751m
Mailing Address 1:	113 E 4TH ST
Mailing Address 2:	Not reported
Mailing City,State,Zip:	NEW YORK, NY 10003
Mailing Zip 4:	Not reported
Mailing Country:	USA
Mailing Phone:	9733320411

Manifest Data:

Document ID:	Not reported
Manifest Status:	Not reported
Trans1 State ID:	NJ0000027193
Year:	2018
Trans2 State ID:	Not reported
Generator Ship Date:	06/11/2016
Trans1 Recv Date:	06/11/2016
Trans2 Recv Date:	Not reported
TSD Site Recv Date:	06/17/2016
Part A Recv Date:	Not reported
Part B Recv Date:	Not reported
Generator EPA ID:	NYR000224444
Trans1 EPA ID:	Not reported
Trans2 EPA ID:	Not reported
TSDF ID 1:	NJD002200046
TSDF ID 2:	Not reported
Manifest Tracking Number:	015625756JJK
Import Indicator:	N
Export Indicator:	N
Discr Quantity Indicator:	N
Discr Type Indicator:	N
Discr Residue Indicator:	N
Discr Partial Reject Indicator:	N
Discr Full Reject Indicator:	N
Manifest Ref Number:	Not reported
Alt Facility RCRA ID:	Not reported

NYC DEPT OF EDUCATION - PS 751M (Continued) **S118708585**

Alt Facility Sign Date:	Not reported
MGMT Method Type Code:	H141
Waste Code a:	B002
Waste Code b:	Not reported
Waste Code c:	Not reported
Waste Code e:	Not reported
Waste Code f:	Not reported
Waste Code g:	Not reported
Waste Code 1:	Not reported
Waste Code 2:	Not reported
Waste Code 3:	Not reported
Waste Code 4:	Not reported
Waste Code 5:	Not reported
Waste Code 6:	Not reported
Quantity:	30
Units:	Kilograms
Number of Containers:	1
Container Type:	Metal drums, barrels, kegs
Handling Method:	Treat
Specific Gravity:	1

Document ID:	Not reported
Manifest Status:	Not reported
Trans1 State ID:	NJ0000027193
Year:	2018
Trans2 State ID:	Not reported
Generator Ship Date:	06/11/2016
Trans1 Recv Date:	06/11/2016
Trans2 Recv Date:	Not reported
TSD Site Recv Date:	06/17/2016
Part A Recv Date:	Not reported
Part B Recv Date:	Not reported
Generator EPA ID:	NYR000224444
Trans1 EPA ID:	Not reported
Trans2 EPA ID:	Not reported
TSDF ID 1:	NJD002200046
TSDF ID 2:	Not reported
Manifest Tracking Number:	015625756JJK
Import Indicator:	N
Export Indicator:	N
Discr Quantity Indicator:	N
Discr Type Indicator:	N
Discr Residue Indicator:	N
Discr Partial Reject Indicator:	N
Discr Full Reject Indicator:	N
Manifest Ref Number:	Not reported
Alt Facility RCRA ID:	Not reported
Alt Facility Sign Date:	Not reported
MGMT Method Type Code:	H141
Waste Code a:	B007
Waste Code b:	Not reported
Waste Code c:	Not reported
Waste Code e:	Not reported
Waste Code f:	Not reported
Waste Code g:	Not reported
Waste Code 1:	Not reported
Waste Code 2:	Not reported

NYC DEPT OF EDUCATION - PS 751M (Continued) **S118708585**

Waste Code 3:	Not reported
Waste Code 4:	Not reported
Waste Code 5:	Not reported
Waste Code 6:	Not reported
Quantity:	1500
Units:	Kilograms
Number of Containers:	3
Container Type:	Metal drums, barrels, kegs
Handling Method:	Landfill
Specific Gravity:	1

BI1142 **CON EDISON** **NY MANIFEST** **S116291548**
ESE **F/O 113 EAST 4TH ST** **N/A**
1/8-1/4 **NEW YORK, NY 10003**
0.248 mi.
1312 ft. **Site 7 of 7 in cluster BI**

Relative:
Lower

Actual:
33 ft.

NY MANIFEST:

EPA ID:	NYP004426060
Country:	USA
Name:	Con Edison
Address:	F/O 113 EAST 4TH ST
Address 2:	SB 862
City,State,Zip:	NEW YORK, NY 10003
Zip 4:	Not reported
Location Address 1:	F/O 113 EAST 4TH ST
Location Address 2:	SB 862
Location City,State,Zip:	NEW YORK, NY 10003
Location Zip 4:	Not reported
Facility Status:	Not reported
Total Tanks:	Not reported
Code:	BP

Mailing:

Mailing Name:	Con Edison
Mailing Contact:	Tom Teeling
Mailing Address 1:	4 IRVING PLACE - 15TH FLOOR
Mailing Address 2:	Not reported
Mailing City,State,Zip:	NEW YORK, NY 10003
Mailing Zip 4:	Not reported
Mailing Country:	USA
Mailing Phone:	2124603770

Manifest Data:

Document ID:	Not reported
Manifest Status:	Not reported
Trans1 State ID:	NJD003812047
Year:	2018
Trans2 State ID:	Not reported
Generator Ship Date:	01/26/2014
Trans1 Recv Date:	01/26/2014
Trans2 Recv Date:	Not reported
TSD Site Recv Date:	01/29/2014
Part A Recv Date:	Not reported
Part B Recv Date:	Not reported
Generator EPA ID:	NYP004426060
Trans1 EPA ID:	Not reported

CON EDISON (Continued) **S116291548**

Trans2 EPA ID:	Not reported
TSDF ID 1:	NJD991291105
TSDF ID 2:	Not reported
Manifest Tracking Number:	002329384GBF
Import Indicator:	N
Export Indicator:	N
Discr Quantity Indicator:	N
Discr Type Indicator:	N
Discr Residue Indicator:	N
Discr Partial Reject Indicator:	N
Discr Full Reject Indicator:	N
Manifest Ref Number:	Not reported
Alt Facility RCRA ID:	Not reported
Alt Facility Sign Date:	Not reported
MGMT Method Type Code:	H141
Waste Code a:	Lead
Waste Code b:	Not reported
Waste Code c:	Not reported
Waste Code e:	Not reported
Waste Code f:	Not reported
Waste Code g:	Not reported
Waste Code 1:	Not reported
Waste Code 2:	Not reported
Waste Code 3:	Not reported
Waste Code 4:	Not reported
Waste Code 5:	Not reported
Waste Code 6:	Not reported
Quantity:	150
Units:	Pounds
Number of Containers:	1
Container Type:	Cargo tanks (tank trucks)
Handling Method:	Treat
Specific Gravity:	1

AT1143 **1 UNIVERSITY PLACE** **NY AST** **U003383432**
NNW **1 UNIVERSITY PLACE** **N/A**
1/8-1/4 **NEW YORK, NY 10003**
0.248 mi.
1312 ft. **Site 9 of 9 in cluster AT**

Relative: **Lower**
Actual: **32 ft.**

AST:

Name:	1 UNIVERSITY PLACE
Address:	1 UNIVERSITY PLACE
City,State,Zip:	NEW YORK, NY 10003
Region:	STATE
DEC Region:	2
Site Status:	Active
Facility Id:	2-045705
Program Type:	PBS
UTM X:	584841.88731
UTM Y:	4509360.98073
Expiration Date:	10/25/2023
Site Type:	Apartment Building/Office Building

Affiliation Records:

Site Id:	592
Affiliation Type:	Facility Operator

1 UNIVERSITY PLACE (Continued) **U003383432**

Company Name:	1 UNIVERSITY PLACE
Contact Type:	Not reported
Contact Name:	CIRILLO
Address1:	Not reported
Address2:	Not reported
City:	Not reported
State:	NN
Zip Code:	Not reported
Country Code:	001
Phone:	(212) 532-0816
EMail:	Not reported
Fax Number:	Not reported
Modified By:	DMPOKRZY
Date Last Modified:	2017-02-08

Site Id:	592
Affiliation Type:	Facility Owner
Company Name:	PIK RECORD L.L.C
Contact Type:	AGENT
Contact Name:	FRANK YAN
Address1:	271 MADISON AVENUE
Address2:	Not reported
City:	MANHATTAN
State:	NY
Zip Code:	10016
Country Code:	001
Phone:	(212) 532-0816
EMail:	Not reported
Fax Number:	Not reported
Modified By:	JSMACRI
Date Last Modified:	2021-11-16

Site Id:	592
Affiliation Type:	Mail Contact
Company Name:	ABILENE,INC.
Contact Type:	Not reported
Contact Name:	FRANK YAN
Address1:	2402 NEPTUNE AVENUE
Address2:	Not reported
City:	BROOKLYN
State:	NY
Zip Code:	11224
Country Code:	001
Phone:	(718) 373-4210
EMail:	FRANK@ABILENEINC.COM
Fax Number:	Not reported
Modified By:	JSMACRI
Date Last Modified:	2021-11-16

Site Id:	592
Affiliation Type:	Emergency Contact
Company Name:	PIK RECORD L.L.C
Contact Type:	Not reported
Contact Name:	MADELINE SHABOT
Address1:	Not reported
Address2:	Not reported
City:	Not reported

1 UNIVERSITY PLACE (Continued) **U003383432**

State:	NN
Zip Code:	Not reported
Country Code:	999
Phone:	(212) 532-0816
EMail:	Not reported
Fax Number:	Not reported
Modified By:	JSMACRI
Date Last Modified:	2021-11-16

Tank Info:

Tank Number:	031
Tank Id:	1448
Material Code:	0003
Common Name of Substance:	#6 Fuel Oil (On-Site Consumption)

Equipment Records:

A00 - Tank Internal Protection - None
D01 - Pipe Type - Steel/Carbon Steel/Iron
E00 - Piping Secondary Containment - None
H00 - Tank Leak Detection - None
K00 - Spill Prevention - None
L09 - Piping Leak Detection - Exempt Suction Piping
G00 - Tank Secondary Containment - None
J02 - Dispenser - Suction Dispenser
B00 - Tank External Protection - None
C00 - Pipe Location - No Piping
F00 - Pipe External Protection - None
I04 - Overfill - Product Level Gauge (A/G)

Tank Location:	Aboveground - contact with soil.... Tank bottom rests on soil, allowing no visual inspection.
Tank Type:	Steel/Carbon Steel/Iron
Tank Status:	In Service
Pipe Model:	Not reported
Install Date:	06/07/1930
Capacity Gallons:	6500
Tightness Test Method:	-
Date Test:	Not reported
Next Test Date:	Not reported
Date Tank Closed:	Not reported
Register:	True
Modified By:	MJGRIFFI
Last Modified:	05/09/2022
Material Name:	#2 fuel oil (on-site consumption)

BJ1144 **CON EDISON - COMPANY OF NY** **E MANIFEST** **1031612371**
NNE **OPP 42 4TH AVE** **N/A**
1/8-1/4 **MANHATTAN, NY 10012**
0.249 mi.
1317 ft. **Site 1 of 2 in cluster BJ**

Relative:
Lower

Actual:
40 ft.

E MANIFEST:

Manifest Tracking Number:	006857447GBF
Last Updated Date:	20210719
Shipped Date:	20210709
Received Date:	20210709
Manifest Status:	Signed

CON EDISON - COMPANY OF NY (Continued) **1031612371**

Submission Type:	DataImage5Copy
Origin Type:	Service
Generator EPA ID:	NYR000114579
Generator Name:	Con Edison - Company Of Ny
Generator Location Street Number:	Not reported
Generator Location Street 1:	OPP 42 4TH AVE
Generator Location Street 2:	Not reported
Generator Location City:	MANHATTAN
Generator Location State:	NY
Generator Location Zip:	10012
Generator Mail Street Number:	Not reported
Generator Mail Street 1:	36 Butler Street
Generator Mail Street 2:	Not reported
Generator Mail City:	Elizabeth
Generator Mail Zip:	07206
Generator Mail State:	NJ
Generator Contact Company Name:	Not reported
Designated Facility EPA ID:	NJD991291105
Designated Facility Name:	Clean Earth Of North Jersey
Designated Facility Mail Street Number:	105
Designated Facility Mail Street 1:	Not reported
Designated Facility Mail Street 2:	JACOBUS AVE
Designated Facility Mail City:	KEARNY
Designated Facility Mail Zip:	07032
Designated Facility Mail State:	NJ
Designated Facility Location Street Number:	105
Designated Facility Location Street 1:	JACOBUS AVE
Designated Facility Location Street 2:	Not reported
Designated Facility Location City:	KEARNY
Designated Facility Location Zip:	07032
Designated Facility Location State:	NJ
Designated Facility Contact Company Name:	Not reported
Manifest Residue Indicator:	N
Rejection Indicator:	N

Transporter:

Manifest Tracking Number:	006857447GBF
Transporter Line Number:	1
Transporter EPA ID:	NJD003812047
Transporter Name:	Acv Environmental Services Inc.

Waste Line:

Manifest Tracking Number:	006857447GBF
Waste Line Number:	1
U.S. DOT Hazardous Indicator:	Y
U.S. DOT ID Number:	NA3082
U.S. DOT Description:	Na3082, Hazardous Waste, Liquid N.O.S., 9, Pg Iii, Rq
Non-Hazardous Waste Description:	Not reported
Number of Containers:	1
Container Type Code:	TT
Container Type Description:	Cargo tanks (tank trucks)
Waste Quantity:	800
Quantity Unit of Measure Code:	P
Quantity Unit of Measure Description:	Pounds
Waste Quantity, in Tons:	0.4
Acute Waste Quantity, in Tons:	0

CON EDISON - COMPANY OF NY (Continued) **1031612371**

Non-Acute Waste Quantity, in Tons:	0.4
Waste Quantity, in Kilograms:	362.812
Acute Waste Quantity, in Kilograms:	0
Non-Acute Waste Quantity, in Kilorgrams:	362.812
Management Method Code:	H110
Management Method Description:	STABILIZATION
Waste Residue Indicator:	N
Quantity Discrepancy Indicator:	N
Waste Type Discrepancy Indicator:	N
Waste Density:	Not reported
Waste Density Unit of Measure Code:	Not reported
Waste Density Unit of Measure Description:	Not reported
Form Code:	Not reported
Form Code Description:	Not reported
Source Code:	Not reported
Source Code Description:	Not reported
Waste Minimization Code:	Not reported
Waste Minimization Code Description:	Not reported
Consent Number:	Not reported
EPA Waste Indicator:	Y
Federal Waste Codes:	D008
Quantity Haz Kg:	362.812
Quantity Haz Tons:	0.4
Quantity Non Haz Kg:	0
Quantity Non Haz Tons:	0
State Waste Codes:	NY-T

BH1145 **CON EDISON** **NJ MANIFEST** **S120670358**
South **262 BOWERY** **N/A**
1/8-1/4 **NEW YORK, NY 10012**
0.250 mi.
1318 ft. **Site 2 of 4 in cluster BH**

Relative:
Higher

Actual:
43 ft.

NJ MANIFEST:

EPA ID:	NYP004766507
Name:	CON EDISON
Address:	262 BOWERY
City,State,Zip:	NEW YORK, NY 10012
County:	Not reported
Mailing Address:	IRVING PL 15TH FL NE
Mailing City,State,Zip:	NEW YORK, NY 10003
Telephone:	Not reported
Emergency Telephone:	Not reported
Contact:	THOMAS TEELING
Comments:	Not reported
SIC Code:	Not reported
County:	NY061
Municipal:	Not reported
Previous EPAID:	Not reported
Generator Flag:	Not reported
Transporter Flag:	Not reported
TSDF Flag:	Not reported
Name Change:	Not reported
Date Change:	Not reported

Manifest Data:

EPA ID:	NYP004766507
Manifest Number:	002611710GBF

CON EDISON (Continued) **S120670358**

Date Shipped:	4/10/2015
TSDF EPA ID:	NJD991291105
Transporter EPA ID:	NJD003812047
Transporter 2 EPA ID:	Not reported
Transporter 3 EPA ID:	Not reported
Transporter 4 EPA ID:	Not reported
Transporter 5 EPA ID:	Not reported
Transporter 6 EPA ID:	Not reported
Transporter 7 EPA ID:	Not reported
Transporter 8 EPA ID:	Not reported
Transporter 9 EPA ID:	Not reported
Transporter 10 EPA ID:	Not reported
Date Trans1 Transported Waste:	Not reported
Date Trans2 Transported Waste:	Not reported
Date Trans3 Transported Waste:	Not reported
Date Trans4 Transported Waste:	Not reported
Date Trans5 Transported Waste:	Not reported
Date Trans6 Transported Waste:	Not reported
Date Trans7 Transported Waste:	Not reported
Date Trans8 Transported Waste:	Not reported
Date Trans9 Transported Waste:	Not reported
Date Trans10 Transported Waste:	Not reported
Date TSDF Received Waste:	Not reported
TSDF EPA Facility Name:	Not reported
QTY Units:	Not reported
Transporter SEQ ID:	Not reported
Transporter-1 Date:	Not reported
Waste SEQ ID:	Not reported
Waste Type Code 2:	Not reported
Waste Type Code 3:	Not reported
Waste Type Code 4:	Not reported
Waste Type Code 5:	Not reported
Waste Type Code 6:	Not reported
Date Accepted:	Not reported
Manifest Discrepancy Type:	Not reported
Data Entry Number:	Not reported
Was Load Rejected:	Not reported
Reason Load Was Rejected:	Not reported

BH1146 **CON EDISON** **RCRA NonGen / NLR** **1019901830**
South **262 BOWERY** **NYP004766507**
1/8-1/4 **NEW YORK, NY 10012**
0.250 mi.
1318 ft. **Site 3 of 4 in cluster BH**

Relative: **Higher**

Actual: **43 ft.**

RCRA Listings:

Date Form Received by Agency:	20150410
Handler Name:	Con Edison
Handler Address:	Bowery
Handler City,State,Zip:	NEW YORK, NY 10012
EPA ID:	NYP004766507
Contact Name:	THOMAS TEELING
Contact Address:	Not reported
Contact City,State,Zip:	Not reported
Contact Telephone:	212-460-3770
Contact Fax:	Not reported
Contact Email:	Not reported

CON EDISON (Continued) **1019901830**

Contact Title:		Not reported
EPA Region:		02
Land Type:		Private
Federal Waste Generator Description:		Not a generator, verified
Non-Notifier:		Not reported
Biennial Report Cycle:		Not reported
Accessibility:		Not reported
Active Site Indicator:		Not reported
State District Owner:		Ny
State District:		NYSDEC R2
Mailing Address:		IRVING PL 15TH FL NE
Mailing City,State,Zip:		NEW YORK, NY 10003
Owner Name:	Not reported	
Owner Type:		Not reported
Operator Name:	Not reported	
Operator Type:		Not reported
Short-Term Generator Activity:		No
Importer Activity:		No
Mixed Waste Generator:		No
Transporter Activity:		No
Transfer Facility Activity:		No
Recycler Activity with Storage:		No
Small Quantity On-Site Burner Exemption:		No
Smelting Melting and Refining Furnace Exemption:		No
Underground Injection Control:		No
Off-Site Waste Receipt:		No
Universal Waste Indicator:		No
Universal Waste Destination Facility:		No
Federal Universal Waste:		No
Active Site State-Reg Handler:		---
Federal Facility Indicator:		Not reported
Hazardous Secondary Material Indicator:		N
Sub-Part K Indicator:		Not reported
2018 GPRA Permit Baseline:		Not on the Baseline
2018 GPRA Renewals Baseline:		Not on the Baseline
202 GPRA Corrective Action Baseline:		No
Subject to Corrective Action Universe:		No
Non-TSDFs Where RCRA CA has Been Imposed Universe:		No
Corrective Action Priority Ranking:		No NCAPS ranking
Environmental Control Indicator:		No
Institutional Control Indicator:		No
Human Exposure Controls Indicator:		N/A
Groundwater Controls Indicator:		N/A
Significant Non-Complier Universe:		No
Unaddressed Significant Non-Complier Universe:		No
Addressed Significant Non-Complier Universe:		No
Significant Non-Complier With a Compliance Schedule Universe:		No
Financial Assurance Required:		Not reported
Handler Date of Last Change:		20160909
Recognized Trader-Importer:		No
Recognized Trader-Exporter:		No
Importer of Spent Lead Acid Batteries:		No
Exporter of Spent Lead Acid Batteries:		No
Recycler Activity Without Storage:		No
Manifest Broker:		No
Sub-Part P Indicator:		No

CON EDISON (Continued) **1019901830**

Historic Generators:

Receive Date:	20150410
Handler Name: CON EDISON	
Federal Waste Generator Description:	Small Quantity Generator
State District Owner:	Ny
Large Quantity Handler of Universal Waste:	No
Recognized Trader Importer:	No
Recognized Trader Exporter:	No
Spent Lead Acid Battery Importer:	No
Spent Lead Acid Battery Exporter:	No
Current Record:	No
Non Storage Recycler Activity:	Not reported
Electronic Manifest Broker:	Not reported

Receive Date:	20150410
Handler Name: CON EDISON	
Federal Waste Generator Description:	Not a generator, verified
State District Owner:	Ny
Large Quantity Handler of Universal Waste:	No
Recognized Trader Importer:	No
Recognized Trader Exporter:	No
Spent Lead Acid Battery Importer:	No
Spent Lead Acid Battery Exporter:	No
Current Record:	Yes
Non Storage Recycler Activity:	Not reported
Electronic Manifest Broker:	Not reported

List of NAICS Codes and Descriptions:

NAICS Codes:	No NAICS Codes Found

Facility Has Received Notices of Violations:

Violations:	No Violations Found

Evaluation Action Summary:

Evaluations:	No Evaluations Found

BH1147 **CON EDISON** **NY MANIFEST** **S119074361**
South **262 BOWERY** **N/A**
1/8-1/4 **NEW YORK, NY 10012**
0.250 mi.
1318 ft. **Site 4 of 4 in cluster BH**

Relative:
Higher

Actual:
43 ft.

NY MANIFEST:

EPA ID:	NYP004766507
Country:	USA
Name:	Con Edison
Address:	262 BOWERY
Address 2:	Not reported
City,State,Zip:	NEW YORK, NY 10012
Zip 4:	Not reported
Location Address 1:	F/O 262 BOWERY
Location Address 2:	SB 26779
Location City,State,Zip:	NEW YORK, NY 10012
Location Zip 4:	Not reported
Facility Status:	Not reported

CON EDISON (Continued) **S119074361**

Total Tanks: Not reported
Code: BP

Mailing:
Mailing Name: Con Edison
Mailing Contact: Tom Teeling
Mailing Address 1: 4 IRVING PLACE - 15TH FLOOR
Mailing Address 2: Not reported
Mailing City,State,Zip: NEW YORK, NY 10003
Mailing Zip 4: Not reported
Mailing Country: USA
Mailing Phone: Not reported

Manifest Data:
Document ID: Not reported
Manifest Status: Not reported
Trans1 State ID: NJD003812047
Year: 2018
Trans2 State ID: Not reported
Generator Ship Date: 04/10/2015
Trans1 Recv Date: 04/10/2015
Trans2 Recv Date: Not reported
TSD Site Recv Date: 04/14/2015
Part A Recv Date: Not reported
Part B Recv Date: Not reported
Generator EPA ID: NYP004766507
Trans1 EPA ID: Not reported
Trans2 EPA ID: Not reported
TSDF ID 1: NJD991291105
TSDF ID 2: Not reported
Manifest Tracking Number: 002611710GBF
Import Indicator: N
Export Indicator: N
Discr Quantity Indicator: N
Discr Type Indicator: N
Discr Residue Indicator: N
Discr Partial Reject Indicator: N
Discr Full Reject Indicator: N
Manifest Ref Number: Not reported
Alt Facility RCRA ID: Not reported
Alt Facility Sign Date: Not reported
MGMT Method Type Code: H110
Waste Code a: Lead
Waste Code b: Not reported
Waste Code c: Not reported
Waste Code e: Not reported
Waste Code f: Not reported
Waste Code g: Not reported
Waste Code 1: Not reported
Waste Code 2: Not reported
Waste Code 3: Not reported
Waste Code 4: Not reported
Waste Code 5: Not reported
Waste Code 6: Not reported
Quantity: 500
Units: Pounds
Number of Containers: 1

CON EDISON (Continued) **S119074361**

Container Type:	Cargo tanks (tank trucks)
Handling Method:	Treat
Specific Gravity:	1

BF1148 **CON EDISON** **RCRA NonGen / NLR** **1014397874**
SE **63 2ND AVE & E 3RD ST** **E MANIFEST** **NYP004202164**
1/8-1/4 **NEW YORK, NY 10002** **NJ MANIFEST**
0.250 mi. **NY MANIFEST**
1318 ft. **Site 2 of 2 in cluster BF**

Relative: **Lower**
Actual: **37 ft.**

RCRA Listings:

Date Form Received by Agency:		20200402
Handler Name:		Con Edison
Handler Address:		2nd Ave & E 3rd St
Handler City,State,Zip:		NEW YORK, NY 10002
EPA ID:		NYP004202164
Contact Name:		Not reported
Contact Address:		Not reported
Contact City,State,Zip:		Not reported
Contact Telephone:		Not reported
Contact Fax:		Not reported
Contact Email:		Not reported
Contact Title:		Not reported
EPA Region:		02
Land Type:		Private
Federal Waste Generator Description:		Not a generator, verified
Non-Notifier:		Not reported
Biennial Report Cycle:		Not reported
Accessibility:		Not reported
Active Site Indicator:		Not reported
State District Owner:		Ny
State District:		NYSDEC R2
Mailing Address:		Not reported
Mailing City,State,Zip:		Not reported
Owner Name:	Not reported	
Owner Type:		Not reported
Operator Name:	Not reported	
Operator Type:		Not reported
Short-Term Generator Activity:		No
Importer Activity:		No
Mixed Waste Generator:		No
Transporter Activity:		No
Transfer Facility Activity:		No
Recycler Activity with Storage:		No
Small Quantity On-Site Burner Exemption:		No
Smelting Melting and Refining Furnace Exemption:		No
Underground Injection Control:		No
Off-Site Waste Receipt:		No
Universal Waste Indicator:		No
Universal Waste Destination Facility:		No
Federal Universal Waste:		No
Active Site State-Reg Handler:		---
Federal Facility Indicator:		Not reported
Hazardous Secondary Material Indicator:		N
Sub-Part K Indicator:		Not reported
2018 GPRA Permit Baseline:		Not on the Baseline
2018 GPRA Renewals Baseline:		Not on the Baseline

CON EDISON (Continued) **1014397874**

202 GPRA Corrective Action Baseline:	No
Subject to Corrective Action Universe:	No
Non-TSDFs Where RCRA CA has Been Imposed Universe:	No
Corrective Action Priority Ranking:	No NCAPS ranking
Environmental Control Indicator:	No
Institutional Control Indicator:	No
Human Exposure Controls Indicator:	N/A
Groundwater Controls Indicator:	N/A
Significant Non-Complier Universe:	No
Unaddressed Significant Non-Complier Universe:	No
Addressed Significant Non-Complier Universe:	No
Significant Non-Complier With a Compliance Schedule Universe:	No
Financial Assurance Required:	Not reported
Handler Date of Last Change:	20200402
Recognized Trader-Importer:	No
Recognized Trader-Exporter:	No
Importer of Spent Lead Acid Batteries:	No
Exporter of Spent Lead Acid Batteries:	No
Recycler Activity Without Storage:	No
Manifest Broker:	No
Sub-Part P Indicator:	No

Historic Generators:

Receive Date:	20100212
Handler Name: CON EDISON	
Federal Waste Generator Description:	Not a generator, verified
State District Owner:	Ny
Large Quantity Handler of Universal Waste:	No
Recognized Trader Importer:	No
Recognized Trader Exporter:	No
Spent Lead Acid Battery Importer:	No
Spent Lead Acid Battery Exporter:	No
Current Record:	No
Non Storage Recycler Activity:	Not reported
Electronic Manifest Broker:	Not reported

Receive Date:	20200402
Handler Name: CON EDISON	
Federal Waste Generator Description:	Not a generator, verified
State District Owner:	Ny
Large Quantity Handler of Universal Waste:	No
Recognized Trader Importer:	No
Recognized Trader Exporter:	No
Spent Lead Acid Battery Importer:	No
Spent Lead Acid Battery Exporter:	No
Current Record:	Yes
Non Storage Recycler Activity:	No
Electronic Manifest Broker:	No

List of NAICS Codes and Descriptions:

NAICS Codes:	No NAICS Codes Found

Facility Has Received Notices of Violations:

Violations:	No Violations Found

CON EDISON (Continued) **1014397874**

Evaluation Action Summary:
Evaluations: No Evaluations Found

E MANIFEST:

Manifest Tracking Number:	018993801JJK
Last Updated Date:	20190611
Shipped Date:	20180628
Received Date:	20180702
Manifest Status:	Signed
Submission Type:	DataImage5Copy
Origin Type:	Web
Generator EPA ID:	NYP004202164
Generator Name:	Con Edison
Generator Location Street Number:	Not reported
Generator Location Street 1:	63 2ND AVE & E 3RD ST
Generator Location Street 2:	Not reported
Generator Location City:	NEW YORK
Generator Location State:	NY
Generator Location Zip:	10002
Generator Mail Street Number:	Not reported
Generator Mail Street 1:	4 IRVING PL, RM 828
Generator Mail Street 2:	Not reported
Generator Mail City:	NEW YORK
Generator Mail Zip:	10003
Generator Mail State:	NY
Generator Contact Company Name:	Not reported
Designated Facility EPA ID:	NJD991291105
Designated Facility Name:	Clean Earth Of North Jersey
Designated Facility Mail Street Number:	Not reported
Designated Facility Mail Street 1:	Not reported
Designated Facility Mail Street 2:	105 JACOBUS AVE
Designated Facility Mail City:	KEARNY
Designated Facility Mail Zip:	07032
Designated Facility Mail State:	NJ
Designated Facility Location Street Number:	Not reported
Designated Facility Location Street 1:	105 JACOBUS AVE
Designated Facility Location Street 2:	Not reported
Designated Facility Location City:	KEARNY
Designated Facility Location Zip:	07032
Designated Facility Location State:	NJ
Designated Facility Contact Company Name:	Not reported
Manifest Residue Indicator:	N
Rejection Indicator:	N

Transporter:

Manifest Tracking Number:	018993801JJK
Transporter Line Number:	1
Transporter EPA ID:	NJD003812047
Transporter Name:	Allstate Power Vac Inc

Waste Line:

Manifest Tracking Number:	018993801JJK
Waste Line Number:	1
U.S. DOT Hazardous Indicator:	Y

CON EDISON (Continued) **1014397874**

U.S. DOT ID Number:	NA3082
U.S. DOT Description:	Rq, Na 3082, Hazardous Waste, Liquid, N.O.S (Lead) 9, Pg Iii D008
Non-Hazardous Waste Description:	Not reported
Number of Containers:	1
Container Type Code:	TT
Container Type Description:	Cargo tanks (tank trucks)
Waste Quantity:	2000
Quantity Unit of Measure Code:	P
Quantity Unit of Measure Description:	Pounds
Waste Quantity, in Tons:	1
Acute Waste Quantity, in Tons:	0
Non-Acute Waste Quantity, in Tons:	1
Waste Quantity, in Kilograms:	907.03
Acute Waste Quantity, in Kilograms:	0
Non-Acute Waste Quantity, in Kilorgrams:	907.03
Management Method Code:	H110
Management Method Description:	STABILIZATION
Waste Residue Indicator:	N
Quantity Discrepancy Indicator:	N
Waste Type Discrepancy Indicator:	N
Waste Density:	Not reported
Waste Density Unit of Measure Code:	Not reported
Waste Density Unit of Measure Description:	Not reported
Form Code:	Not reported
Form Code Description:	Not reported
Source Code:	Not reported
Source Code Description:	Not reported
Waste Minimization Code:	Not reported
Waste Minimization Code Description:	Not reported
Consent Number:	Not reported
EPA Waste Indicator:	Y
Federal Waste Codes:	D008
Quantity Haz Kg:	907.03
Quantity Haz Tons:	1
Quantity Non Haz Kg:	0
Quantity Non Haz Tons:	0
State Waste Codes:	NY-T

NJ MANIFEST:

EPA ID:	NYP004202164
Name:	CON EDISON
Address:	63 2ND AVE & E 3RD ST
City,State,Zip:	NEW YORK, NY 10002
County:	Not reported
Mailing Address:	4 IRVING PL, RM 828
Mailing City,State,Zip:	NEW YORK, NY 10003
Telephone:	Not reported
Emergency Telephone:	Not reported
Contact:	MICHAEL BETO
Comments:	Not reported
SIC Code:	Not reported
County:	NY061
Municipal:	Not reported
Previous EPAID:	Not reported
Generator Flag:	Not reported
Transporter Flag:	Not reported
TSDF Flag:	Not reported

CON EDISON (Continued) **1014397874**

Name Change: Not reported
Date Change: Not reported

Manifest Data:
EPA ID: NYP004202164
Manifest Number: 001085314GBF
Date Shipped: 02/12/2010
TSDF EPA ID: NJD002200046
Transporter EPA ID: NJ0000027193
Transporter 2 EPA ID: Not reported
Transporter 3 EPA ID: Not reported
Transporter 4 EPA ID: Not reported
Transporter 5 EPA ID: Not reported
Transporter 6 EPA ID: Not reported
Transporter 7 EPA ID: Not reported
Transporter 8 EPA ID: Not reported
Transporter 9 EPA ID: Not reported
Transporter 10 EPA ID: Not reported
Date Trans1 Transported Waste: 02/12/2010
Date Trans2 Transported Waste: Not reported
Date Trans3 Transported Waste: Not reported
Date Trans4 Transported Waste: Not reported
Date Trans5 Transported Waste: Not reported
Date Trans6 Transported Waste: Not reported
Date Trans7 Transported Waste: Not reported
Date Trans8 Transported Waste: Not reported
Date Trans9 Transported Waste: Not reported
Date Trans10 Transported Waste: Not reported
Date TSDF Received Waste: 02/12/2010
TSDF EPA Facility Name: Not reported
QTY Units: Not reported
Transporter SEQ ID: Not reported
Transporter-1 Date: Not reported
Waste SEQ ID: Not reported
Waste Type Code 2: Not reported
Waste Type Code 3: Not reported
Waste Type Code 4: Not reported
Waste Type Code 5: Not reported
Waste Type Code 6: Not reported
Date Accepted: Not reported
Manifest Discrepancy Type: Not reported
Data Entry Number: Not reported
Was Load Rejected: N
Reason Load Was Rejected: Not reported

Waste:
Manifest Year: Not reported
Waste Code: D008
Hand Code: H111
Quantity: 750
Unit: P

NY MANIFEST:
EPA ID: NYP004202164
Country: USA
Name: Consolidated Edison

CON EDISON (Continued) **1014397874**

Address: 63 2ND AVE & E 3RD ST
Address 2: Not reported
City,State,Zip: NEW YORK, NY 10002
Zip 4: Not reported
Location Address 1: F/O#63 2ND AVE
Location Address 2: Not reported
Location City,State,Zip: NEW YORK, NY 10002
Location Zip 4: Not reported
Facility Status: Not reported
Total Tanks: Not reported
Code: BP

Mailing:
Mailing Name: Consolidated Edison
Mailing Contact: Franklyn Murray
Mailing Address 1: 4 IRVING PLACE RM 828
Mailing Address 2: Not reported
Mailing City,State,Zip: NEW YORK, NY 10003
Mailing Zip 4: Not reported
Mailing Country: USA
Mailing Phone: 2124602808

Manifest Data:
Document ID: Not reported
Manifest Status: Not reported
Trans1 State ID: NJ0000027193
Year: 2018
Trans2 State ID: Not reported
Generator Ship Date: 02/12/2010
Trans1 Recv Date: 02/12/2010
Trans2 Recv Date: Not reported
TSD Site Recv Date: 02/12/2010
Part A Recv Date: Not reported
Part B Recv Date: Not reported
Generator EPA ID: NYP004202164
Trans1 EPA ID: Not reported
Trans2 EPA ID: Not reported
TSDF ID 1: NJD002200046
TSDF ID 2: Not reported
Manifest Tracking Number: 001085314GBF
Import Indicator: N
Export Indicator: N
Discr Quantity Indicator: N
Discr Type Indicator: N
Discr Residue Indicator: N
Discr Partial Reject Indicator: N
Discr Full Reject Indicator: N
Manifest Ref Number: Not reported
Alt Facility RCRA ID: Not reported
Alt Facility Sign Date: Not reported
MGMT Method Type Code: H111
Waste Code a: Lead
Waste Code b: Not reported
Waste Code c: Not reported
Waste Code e: Not reported
Waste Code f: Not reported
Waste Code g: Not reported

CON EDISON (Continued) **1014397874**

Waste Code 1:	Not reported
Waste Code 2:	Not reported
Waste Code 3:	Not reported
Waste Code 4:	Not reported
Waste Code 5:	Not reported
Waste Code 6:	Not reported
Quantity:	750
Units:	Pounds
Number of Containers:	1
Container Type:	Cargo tanks (tank trucks)
Handling Method:	Treat
Specific Gravity:	1

BK1149 **CON EDISON** **NY MANIFEST** **S117066345**
SSE **37 E 1 ST** **N/A**
1/8-1/4 **NEW YORK, NY 10003**
0.250 mi.
1319 ft. **Site 1 of 2 in cluster BK**

Relative: **Lower**
Actual: **39 ft.**

NY MANIFEST:

EPA ID:	NYP004589883
Country:	USA
Name:	Con Edison
Address:	37 E 1 ST
Address 2:	SB 518
City,State,Zip:	NEW YORK, NY 10003
Zip 4:	Not reported
Location Address 1:	37 E 1 ST
Location Address 2:	SB 518
Location City,State,Zip:	NEW YORK, NY 10003
Location Zip 4:	Not reported
Facility Status:	Not reported
Total Tanks:	Not reported
Code:	BP

Mailing:

Mailing Name:	Con Edison
Mailing Contact:	Tom Teeling
Mailing Address 1:	4 IRVING PLACE 15TH FLOOR
Mailing Address 2:	Not reported
Mailing City,State,Zip:	NEW YORK, NY 10003
Mailing Zip 4:	Not reported
Mailing Country:	USA
Mailing Phone:	Not reported

Manifest Data:

Document ID:	Not reported
Manifest Status:	Not reported
Trans1 State ID:	NJD003812047
Year:	2018
Trans2 State ID:	Not reported
Generator Ship Date:	07/09/2014
Trans1 Recv Date:	07/09/2014
Trans2 Recv Date:	Not reported
TSD Site Recv Date:	07/11/2014
Part A Recv Date:	Not reported
Part B Recv Date:	Not reported

CON EDISON (Continued) **S117066345**

Generator EPA ID:	NYP004589883
Trans1 EPA ID:	Not reported
Trans2 EPA ID:	Not reported
TSDF ID 1:	NJD991291105
TSDF ID 2:	Not reported
Manifest Tracking Number:	002423987GBF
Import Indicator:	N
Export Indicator:	N
Discr Quantity Indicator:	N
Discr Type Indicator:	N
Discr Residue Indicator:	N
Discr Partial Reject Indicator:	N
Discr Full Reject Indicator:	N
Manifest Ref Number:	Not reported
Alt Facility RCRA ID:	Not reported
Alt Facility Sign Date:	Not reported
MGMT Method Type Code:	H110
Waste Code a:	Lead
Waste Code b:	Not reported
Waste Code c:	Not reported
Waste Code e:	Not reported
Waste Code f:	Not reported
Waste Code g:	Not reported
Waste Code 1:	Not reported
Waste Code 2:	Not reported
Waste Code 3:	Not reported
Waste Code 4:	Not reported
Waste Code 5:	Not reported
Waste Code 6:	Not reported
Quantity:	500
Units:	Pounds
Number of Containers:	1
Container Type:	Cargo tanks (tank trucks)
Handling Method:	Treat
Specific Gravity:	1

BK1150 **ABOVE GROUND TTF** **NY LTANKS** **S112231298**
SSE **39 EAST FIRST STREET** **N/A**
1/4-1/2 **NEW YORK, NY**
0.254 mi.
1341 ft. **Site 2 of 2 in cluster BK**

Relative: LTANKS:
Lower

Actual:
39 ft.

Name:	ABOVE GROUND TTF
Address:	39 EAST FIRST STREET
City,State,Zip:	NEW YORK, NY
Spill Number/Closed Date:	1210187 / 2015-11-17
Facility ID:	1210187
Site ID:	473262
Spill Date:	2012-11-12
Spill Cause:	Tank Test Failure
Spill Source:	Institutional, Educational, Gov., Other
Spill Class:	Not reported
Cleanup Ceased:	Not reported
SWIS:	3101
Investigator:	HRPATEL
Referred To:	Not reported

ABOVE GROUND TTF (Continued) **S112231298**

Reported to Dept:	2012-11-12
CID:	Not reported
Water Affected:	Not reported
Spill Notifier:	Other
Last Inspection:	Not reported
Recommended Penalty:	False
Meets Standard:	False
UST Involvement:	False
Remediation Phase:	0
Date Entered In Computer:	2012-11-12
Spill Record Last Update:	2015-11-17
Spiller Name:	SHAWN BUSTIAEZO
Spiller Company:	UNKNOWN
Spiller Address:	39 EAST FIRST STREET
Spiller County:	999
Spiller Contact:	SHAWN BUSTIAEZO
Spiller Phone:	(856) 813-3000
Spiller Extention:	Not reported
DEC Region:	2
DER Facility ID:	427500
Latitude:	Not reported
Longitude:	Not reported
DEC Memo:	09/17/15-Hiralkumar Patel. DEC Austin assigned this case on 06/24/15. alternate address: 39A E 1st Street no PBS record found. other spill # 9412743 was reported 12/22/1994 as 2 gal #2 fuel oil was spilled. case closed. 39 East 1 Realty LLC. **property owner** c/o Icon Realty Management 419 Lafayette Street, 5th Floor New York, NY 10003 Attn.: Terrence Lowenberg Ph. (212) 661-2700 email: terrence@iconrealtymgmt.com 09/18/15-Hiralkumar Patel. 10:05 AM:- visited site and met Arnold. site has one AST completely wrapped in cinder block/concrete. no signs of oil seepage noted from the weep holes in tank wrap. all lines run aboveground within building basement. the fill and vent line cross the concrete floor and run aboveground near northwest corner of the building. the active fill port is aboveground near the building wall. during visit, noted an abandoned fill port by the curb in northwest area of the site. Frank **building super** PH. (718) 913-1188 10:11 AM:- spoke with representative at ATS. as per their record, on-site building has 1,000 gal tank. there was no further work done at the site by ATS after initial test failure in Nov. 2012. 11:12 AM:- received message from Brett Gartenberg (646-362-8851). 11:47 AM:- spoke with Brett. informed him about the open spill case. he asked to send correspondence to Mr. Lowenberg. Brett Gartenberg JM Zoning 299 Broadway, Suite 1100 New York, NY 10007 Ph. (646) 362-8851 Fax (775) 628-3726 email: bgartenberg@jmzoning.com 12:08 PM:- sent letter to Mr. Lowenberg requiring submission of documents related to tank test failure investigation/cleanup by the end of 10/16/15. letter emailed to Mr. Lowenberg. 09/24/15-Hiralkumar Patel. 8:51 AM:- received call from Mr. Lowenberg. he has some documents related to the site and will email it. 9:27 AM:- received email from Brett including copy of tank test result dated 05/24/2013. PTC tested the tank system on 05/24/13 and it passed. no documents received regarding cause of the failure and actions taken. 1:44 PM:- left message for Mr. Lowenberg. 1:48 PM:- spoke with representative at PTC who confirmed that they only did tank system test on 05/24/13 and no other work was performed by PTC at the site. 1:58 PM:- sent email to Mr. Lowenberg and informed him to submit required documents as per letter dated

ABOVE GROUND TTF (Continued) **S112231298**

09/18/15. email copied to Brett. 3:17 PM:- received call from Mr. Lowenberg. he mentioned that the initial test on 11/12/2012 was conducted by a contractor working for potential buyer at that time. Mr. Lowneberg stated that the test in Nov. 2012 was inconclusive possibly due to vent pipe. he claimed that no repair work was performed on the tank system after failure report in Nov. 2012 and tank system was retested in 2013 when it passed. asked him when was the fill port at the curb was closed. he was not aware of the closed fill port at the curb. he will review files and call back. 11/03/15-Hiralkumar Patel. 2:38 PM:- sent email to Mr. Lowenberg and asked him to submit required report immediately. email copied to Brett and Melissa DiGiacomo (melissa@iconrealtymgmt.com). 11/17/15-Hiralkumar Patel. received email from Ms. DiGiacomo (at 12:36 PM on 11/09/15) including a letter with result of tank system test dated 05/24/13. in the letter, Mr. Lowenberg mentioned that Approved Oil inspected the tank system in Jan. 2013 and found leak in the tank system due to a failed vent port. Approved Oil replaced the vent and fill port on, or around 01/25/2013. after that, the tank system was retested on 05/24/13 and it was found tight. case closed based on available information. as per the tank system test result, the site has 1,500 gallon tank which requires to be registered. 2:37 PM:- sent email to Mr. Lowenberg including copy of PBS application and instructions. asked him to immediately register the 1,500 gallon tank system at the site. email copied to Melissa, Brett, Joey Goldzal (joey@jmzoning.com) and DEC Leszek. 2:44 PM:- sent spill closure letter to Mr. Lowenberg. letter emailed to Mr. Lowenberg, Melissa, Brett and Joey Goldzal. 2:45 PM:- received email from Mr. Lowneberg including copy of PBS certificate (# 2-329487).

Remarks: apartment building - failed tank test repair and retest

All Materials:

Site ID:	473262
Operable Unit ID:	1223111
Operable Unit:	01
Material ID:	2221864
Material Code:	0001A
Material Name:	#2 fuel oil
Case No.:	Not reported
Material FA:	Petroleum
Quantity:	Not reported
Units:	Not reported
Recovered:	Not reported
Resource Affected:	Soil
Oxygenate:	Not reported

AX1151 **BASEMENT** **NY LTANKS** **S102560153**
North **60 EAST 9TH ST** **NY Spills** **N/A**
1/4-1/2 **MANHATTAN, NY**
0.261 mi.
1376 ft. **Site 23 of 23 in cluster AX**

Relative: **Lower**
Actual: **38 ft.**

LTANKS:

Name:	BASEMENT
Address:	60 EAST 9TH ST
City,State,Zip:	MANHATTAN, NY
Spill Number/Closed Date:	1401198 / 2015-09-17
Facility ID:	1401198

BASEMENT (Continued) **S102560153**

Site ID:	494471
Spill Date:	2014-05-05
Spill Cause:	Tank Test Failure
Spill Source:	Private Dwelling
Spill Class:	D4
Cleanup Ceased:	Not reported
SWIS:	3101
Investigator:	HRPATEL
Referred To:	Not reported
Reported to Dept:	2014-05-05
CID:	Not reported
Water Affected:	Not reported
Spill Notifier:	Tank Tester
Last Inspection:	Not reported
Recommended Penalty:	False
Meets Standard:	False
UST Involvement:	False
Remediation Phase:	0
Date Entered In Computer:	2014-05-05
Spill Record Last Update:	2015-09-17
Spiller Name:	GEORGE
Spiller Company:	EFFICIENT COMBUSTION
Spiller Address:	Not reported
Spiller County:	999
Spiller Contact:	CHRIS STEELE
Spiller Phone:	(718) 624-4842
Spiller Extention:	Not reported
DEC Region:	2
DER Facility ID:	132094
Latitude:	Not reported
Longitude:	Not reported
DEC Memo:	proposal is out for repairs and retest . PTC will notify dept if they are not contracted . TTF letter on hold. 05/12/14-Hiralkumar Patel. alternate addresses: 757-769 Broadway, 63-75 East 8th Street, 54-68 East 9th Street other spill # 9612434 was reported on 01/17/1997 due to leak from cracked fill line. case closed. PBS #: 2-289779. as per PBS record, the site has one 10,000 gal #6 oil AST in subterranean vault with access. the tank was installed in Oct. 1960. 60 East 9th Street Owners Corp. **property owner** c/o Rose Associates, Inc. 200 Madison Avenue, 5th Floor New York, NY 10016 Attn.: Matthew Providente Ph. (212) 328-5539 email: mprovidente@rosenyc.com 12:36 PM:- left message for Matthew Providente, authorized representative listed in PBS. 09/02/14-Hiralkumar Patel. 1:30 PM:- spoke with Ray at PTC. he mentioned that no further work done by PTC at the site. he asked to contact George at Efficient Combustion. 1:33 PM:- spoke with Geore at Efficient Combustion. he mentioned that leak was found in vent line. asked him to submit documents including cause of failure, cleanup of any petroleum release and result of system retest. George Efficient Combustion PH. (516) 795-5828 09/29/14-Hiralkumar Patel. 2:29 PM:- left message for George. 11/12/14-Hiralkumar Patel. 1:46 PM:- left message for Mr. Hollweg, property manager. 60 East 9th Street Owners Corp. **property owner** c/o Rose Associates, Inc. 200 Madison Avenue, 5th Floor New York, NY 10016 Attn.: David Von Hollweg **property manager** Ph. (212) 210-6666/6686 email: dvonhollweg@rosenyc.com 1:55 PM:- sent TTF letter to Mr. Hollweg requiring report submission by the end of 12/31/14. letter emailed to Mr. Hollweg. 11/14/14 - Austin - Received call from Jennifer

BASEMENT (Continued) **S102560153**

Armstrong of Langon Engineering (212-479-5537). She indicated that Langon has been retained by the building owners to investigate the soil contamination from this tank test failure, and she wanted to know the process for getting our assistance in getting street and subway access permits for the boringsings (work would adjoin a subway, and one of the points wouldbe in a tree well, which would need NYC Parks approval...?). Referred her to NYCT and NYCDOT. I told her she needs to speak with the tank tester to get a better idea as to what the tank test showed, to assure this was not a dry leak . She replied that she was told that there is some evidence of oil seepage, no further info given. Informed her that any such investigatory work would need the approval from DEC before proceeding. Gave her the DEC project manager's name (Kumar Patel) and his direct phone #. - end 12/01/14-Hiralkumar Patel. 3:25 PM:- received message from Mike Burke from Langan Engineering. Mike Burke Langan Engineering Ph. (212) 479-5413 Jennifer Armstrong Langan Engineering PH. (212) 479-5537 12/02/14-Hiralkumar Patel. 8:16 AM:- left message for Jennifer at Langan. 8:43 AM:- received call from Mike and Jennifer from Langan. after grade conversion from #6 to #4 oil, an oil seepage was noted from area where the remote fill line enters the basement. currently, the leaking remote fill line is out of service. Langan is planning to open the sidewalk for removal of leaking fill line and any associated contamination. besides NYC DOT, they need permit from MTA (a subway line within 100 ft) and NYC Parks (remote fill port near a tree well). Mike will send email with work plan and schedule. 12/04/14-Hiralkumar Patel. received message from Jennifer (at 5:05 PM on 12/03/14). 9:44 AM:- spoke with Jennifer. she mentioned that the building needs an oil delivery and they are planning to install a new fill line near the building foundation wall, in area where the existing leaking fill line is located. owner is planning to remove sidewalk flags near the building wall for fill line installation. informed Jennifer that the Department requires a document, from the contractor, confirming condition of subsurface soil in the proposed excavation area, including color photographs of the excavation. informed her that any contamination must be removed/remediated. she mentioned that a permit package will be submitted to MTA today and to NYCDOT in near future. 12/12/14-Hiralkumar Patel. 2:58 PM:- received email from Jennifer including remediation work plan. Langan proposed to excavate and remove the leaking fill line and associated contamination, and to collect endpoint samples. they have submitted plans to MTA on 12/10/14 and waiting for response. 12/22/14-Hiralkumar Patel. received email from Jennifer (at 4:44 PM on 12/19/14) requesting deadline extension for report submission as approvals needed from various agencies. 12/26/14-Hiralkumar Patel. 1:28 PM:- left message for (and sent email to) Jennifer and asked her to call back to discuss deadline extension. 12/29/14-Hiralkumar Patel. 1:44 PM:- received call from Jennifer. they are waiting for approval from MTA and then submit permit application to NYC DOT. she believes that field work can begin in Feb. 2015. as the leaking line is not in use and requires approval from multiple agencies, approved Jennifer's request to submit report by the end of 03/13/15. 01/21/15-Hiralkumar Patel. 11:55 AM:- received email from Jennifer. they got OK from MTA and DOT. now they will apply permit application to NYC Parks. 02/04/15-Hiralkumar Patel. 1:28 PM:- received email from Jennifer. contractor has submitted permit application to NYC Parks. 03/26/15-Hiralkumar Patel. 12:09 PM:- received email from Jennifer. they received permit from parks dept. they are planning to

BASEMENT (Continued) **S102560153**

start excavation on 04/06/15. Jennifer requested time extention to end of April for report submission. 04/10/15-Hiralkumar Patel. 3:02 PM:- spoke with Jennifer. she mentioned that contractor has set up temporary pedestrian walkway today and will start soil excavation on 04/13/15. 04/14/15-Hiralkumar Patel. 10:36 AM:- received message from Jennifer. they finished excavation yesterday and has collected endpoint samples. she mentioned that the excavation was about 4 ft deep. 09/08/15-Hiralkumar Patel. 12:13 PM:- received email from Jennifer including link to cleanup report. - the leaking fill line was replaced - petroleum impacted soil was first observed approx. 18 inches below sidewalk grade adjacent to the building wall - impacts visibly extended to a depth of about 44 inches bg and upto approx. 24 inches away from the building - 0.9 tons of impacted soil was removed - four endpoint samples were collected: three from sidewalls (east, west and south) and one from bottom - north sidewall of the excavation was the building wall - no contamination noted in endpoint samples 09/10/15-Hiralkumar Patel. 1:30 PM:- sent email to Mr. Hollweg and asked him to submit immediately a letter confirming cause of initial test failure and result of tank system retest. email copied to Jennifer and Mike at Langan. 09/15/15-Hiralkumar Patel. received email from Jennifer (at 12:47 PM on 09/14/15) including result of tightness test of the newly installed fill line. the line was found tight during test on 04/14/15. 09/16/15-Hiralkumar Patel. 10:22 AM:- received message from Mike. 10:28 AM:- spoke with Mike. he mentioned that the tank system is aboveground, except portion of fill line and vent line. he inspected the site and had not observed any leak from tank bottom or supply/return/vent lines. the fill line was recently replaced and tested tight. he will submit revised report. 09/17/15-Hiralkumar Patel. 8:08 AM:- received email from Jennifer including link to revised report. case closed based on available information. 11:12 AM:- sent spill closure letter to Mr. Hollweg. letter emailed to Mr. Hollweg and Jennifer.

Remarks: 7500gal tank

All Materials:

Site ID:	494471
Operable Unit ID:	1243987
Operable Unit:	01
Material ID:	2244733
Material Code:	0002A
Material Name:	#4 fuel oil
Case No.:	Not reported
Material FA:	Petroleum
Quantity:	Not reported
Units:	Not reported
Recovered:	Not reported
Resource Affected:	Not reported
Oxygenate:	Not reported

SPILLS:

Name:	60 EAST 9TH ST
Address:	60 EAST 9TH ST
City,State,Zip:	MANHATTAN, NY
Spill Number/Closed Date:	9612434 / 1997-01-21
Facility ID:	9612434
Facility Type:	ER

BASEMENT (Continued) **S102560153**

DER Facility ID:	132094
Site ID:	156059
DEC Region:	2
Spill Cause:	Equipment Failure
Spill Class:	C3
SWIS:	3101
Spill Date:	1997-01-17
Investigator:	MCTIBBE
Referred To:	Not reported
Reported to Dept:	1997-01-17
CID:	369
Water Affected:	Not reported
Spill Source:	Gasoline Station or other PBS Facility
Spill Notifier:	Responsible Party
Cleanup Ceased:	Not reported
Cleanup Meets Std:	False
Last Inspection:	Not reported
Recommended Penalty:	False
UST Trust:	False
Remediation Phase:	0
Date Entered In Computer:	1997-01-17
Spill Record Last Update:	1997-04-17
Spiller Name:	JOHN SANTARIA
Spiller Company:	CENTURY OPERATING
Spiller Address:	60 EAST 9TH ST
Spiller Company:	001
Contact Name:	JOHN SANTARIA
Latitude:	40.7313762
Longitude:	-73.9925831
DEC Memo:	Prior to Sept, 2004 data translation this spill Lead_DEC Field was TIBBE APT EXCAVATION 5500 GLS ORDERED. SIDEWALK WAS DUG UP. LINE NOT REPAIRED. CUSTOMER COORDINATING A CLEAN UP CREW AND SOMEONE TO FIX IT TO THEM. EXCAVATION COVERED W/PLYWOOD. 71 EAST 8TH ST. IS WHERE THE FILL LINE IS.DIGGING UP FILL LINE TO FIX AND THE TOLD THE OIL CO TO MAKE A DROP. CONTROL COMBUSTION TO REPAIR LINE.STEVE KING 908-750-6707. CLEANED BY RP
Remarks:	CRACKED FILL LINE AT GAS STATION LEAKED INTO PADS

All Materials:

Site ID:	156059
Operable Unit ID:	1043948
Operable Unit:	01
Material ID:	341079
Material Code:	0003A
Material Name:	#6 fuel oil
Case No.:	Not reported
Material FA:	Petroleum
Quantity:	20.00
Units:	G
Recovered:	.00
Resource Affected:	Soil
Oxygenate:	Not reported

AV1152 **OLMSTEAD PROPERTIES, LLC.** **NY LTANKS** **S107783925**
SW **584 BROADWAY** **N/A**
1/4-1/2 **NEW YORK, NY**
0.261 mi.
1380 ft. **Site 23 of 23 in cluster AV**

Relative: **Lower**
Actual: **37 ft.**

LTANKS:

Name:	OLMSTEAD PROPERTIES, LLC.
Address:	584 BROADWAY
City,State,Zip:	NEW YORK, NY
Spill Number/Closed Date:	1306357 / 2013-12-17
Facility ID:	1306357
Site ID:	486965
Spill Date:	2013-09-17
Spill Cause:	Tank Test Failure
Spill Source:	Commercial/Industrial
Spill Class:	Not reported
Cleanup Ceased:	Not reported
SWIS:	3101
Investigator:	HRPATEL
Referred To:	Not reported
Reported to Dept:	2013-09-17
CID:	Not reported
Water Affected:	Not reported
Spill Notifier:	Other
Last Inspection:	Not reported
Recommended Penalty:	False
Meets Standard:	False
UST Involvement:	False
Remediation Phase:	0
Date Entered In Computer:	2013-09-17
Spill Record Last Update:	2013-12-17
Spiller Name:	Not reported
Spiller Company:	OLMSTEAT PROPERTIES
Spiller Address:	Not reported
Spiller County:	999
Spiller Contact:	OLMSTEAD PROPERTIES, LLC.
Spiller Phone:	(212) 334-8400
Spiller Extention:	Not reported
DEC Region:	2
DER Facility ID:	442066
Latitude:	Not reported
Longitude:	Not reported
DEC Memo:	09/23/13-Hiralkumar Patel. alternate address: 584-590 Broadway, 116-122 Crosby Street PBS #: 2-605044. as per PBS record, the site has two 7,500 gal #6 oil ASTs in contact with soil. the tanks were installed in Feb. 1953. other spill # 0012623 was reported on 02/27/2001 due to 2 pint of unknown petroleum found in ConEd manhole at the site. case closed. 584 Broadway LLC. **property owner** c/o Olmstead Propoerties, Inc. 575 8th Avenue, Suite 2400 New York, NY 10018 Attn.: Cesar Vasquez **property manager** PH. (212) 334-8400 Ext. 12 NYC DOB permit approved on 08/22/13 for grade change from #6 to #2 oil. 10:40 AM:- spoke with Mark at PTC. they are working as sub-contractor. Mark mentioned that the tanks are aboveground and possibly sitting on floor. PTC will pump out tanks on 10/04/13. 12:27 PM:- received call from Tom, building super. informed him that the department requires isolation test of the system. Tom mentioned that both tanks are covered with cinder blocks. Tom Krasniqi **building super** Ph. (212) 334-8400 Ext. 23 Fax (212)925-4353 email:

OLMSTEAD PROPERTIES, LLC. (Continued) **S107783925**

tkrasniqi@olmsteadinc.com 10/10/13-Hiralkumar Patel. 4:00 PM:- visited site. its 12 story commercial building, with two level basement. met Tom, building super. inspected tanks located in sub-basement of the site. PTC crew was on-site, cleaning tank's interior. the two 7,500 gal tanks are located aboveground, completely wrapped in cinder blocks. no petroleum odors were noted in building, other than tank room where crew was working. Tom mentioned that isolation test will be done. 4:26 PM:- spoke with Mr. Vasquez. as tanks were installed in 1953 and not visible for inspection, strongly suggested him to remove these tanks and install a new tank completely aboveground. 10/15/13-Hiralkumar Patel. 10:35 AM:- received email from Tom. he mentioned that both tanks were tested and found tight. a small leak was found on the vent line for Tank #1 and a coupling needs to be replaced on the oil line. repair work has been scheduled for tomorrow. 12:39 PM:- sent email to Tom. informed him that both tank systems mus be retested after repairs and results must be submitted for review. email copied to Mr. Vasquez. 12/11/13-Hiralkumar Patel. 4:05 PM:- left message for Tom. 4:06 PM:- sent email to Tom inquiring about tank system test results. email copied to Mr. Vasquez. 12/12/13-Hiralkumar Patel. 10:04 AM:- spoke with PTC desk person. she mentioned that after tanks cleaning, both tank only passed. during retesting of tank systems, they found issue with vent and fill line on tank 1 and fill line on tank 2. building management did required repair and both tank systems were tested on 10/23/13, when it passed. tank test results will be submitted for review. 10:11 AM:- spoke with Mr. Vasquez. he mentioned that corrsion found on fill and vent line. they changed both fill and vent lines under the sidewalk and installed new lines in same location. he confirmed that no contamination was found. asked him to submit a report confirming this. he will talk to contractor who performed line work. 10:15 AM:- received email from PTC including tank system test results. both tank systems were tested on 10/23/13 and passed. 12/13/13-Hiralkumar Patel. 3:07 PM:- received email from Anthony Fischetti or Champion Combustion including a letter report. Anthony mentioned that they replaced both fill and vent lines and tested. 12/16/13-Hiralkumar Patel. 11:01 AM:- sent email to Anthony and asked to submit document confirming condition of subsurface soil where fill and vent lines were located. 12/17/13-Hiralkumar Patel. received email from Anthony (at 5:42 PM on 12/16/13). he stated that the sidewalk where the fill and vent are located is vaulted and the underside of the sidewalk is the basement of the building. he confirmed that all piping are visible from beneath. based on available information and documents, case closed.

Remarks: two failures/7500 gal tanks

All Materials:

Site ID:	486965
Operable Unit ID:	1236607
Operable Unit:	01
Material ID:	2236032
Material Code:	0003A
Material Name:	#6 fuel oil
Case No.:	Not reported
Material FA:	Petroleum
Quantity:	Not reported
Units:	G
Recovered:	Not reported
Resource Affected:	Not reported

OLMSTEAD PROPERTIES, LLC. (Continued) **S107783925**

Oxygenate: Not reported

BE1153 **220 EAST 9TH ST** **NY NYC OER** **S132515785**
ENE **220 EAST 9TH ST** **N/A**
1/4-1/2 **MANHATTAN, NY**
0.268 mi.
1413 ft. **Site 12 of 12 in cluster BE**

Relative:
Lower

Actual:
36 ft.

NYC OER:

Name:	220 EAST 9TH ST
Address:	220 EAST 9TH ST
City,State,Zip:	MANHATTAN, NY
Latitude:	40.729664
Longitude:	-73.988378
OER Project Numbers:	24TMP1335M,24EAIR267M
BBL:	1004640020
OER Program:	E/RD (No Cleanup)
Class:	Active (A)
Phase:	Approved Remedial Plan
URL:	
Postcode:	10003
Community Board:	3
Council District:	2
Census Tract:	38
BIN:	1079839
NTA:	East Village

BG1154 **ALLIED AVIATION SERVICES** **NY LTANKS** **S102142256**
NW **LAGUARDIA BUILDING 42** **NY Spills** **N/A**
1/4-1/2 **QUEENS, NY**
0.271 mi.
1429 ft. **Site 2 of 2 in cluster BG**

Relative:
Lower

Actual:
30 ft.

LTANKS:

Name:	LAGUARDIA AIRPORT
Address:	LAGUARDIA AIRPORT
City,State,Zip:	NEW YORK, NY
Spill Number/Closed Date:	9501923 / 2001-12-20
Facility ID:	9501923
Site ID:	173790
Spill Date:	1995-05-12
Spill Cause:	Tank Overfill
Spill Source:	Commercial/Industrial
Spill Class:	C3
Cleanup Ceased:	Not reported
SWIS:	3101
Investigator:	MMMULQUE
Referred To:	Not reported
Reported to Dept:	1995-05-16
CID:	Not reported
Water Affected:	Not reported
Spill Notifier:	Affected Persons
Last Inspection:	Not reported
Recommended Penalty:	False

ALLIED AVIATION SERVICES (Continued) **S102142256**

Meets Standard:	False
UST Involvement:	False
Remediation Phase:	0
Date Entered In Computer:	1995-05-26
Spill Record Last Update:	2001-12-20
Spiller Name:	Not reported
Spiller Company:	UNKNOWN
Spiller Address:	Not reported
Spiller County:	999
Spiller Contact:	Not reported
Spiller Phone:	Not reported
Spiller Extention:	Not reported
DEC Region:	2
DER Facility ID:	146185
Latitude:	Not reported
Longitude:	Not reported
DEC Memo:	Prior to Sept, 2004 data translation this spill Lead_DEC Field was MULQUEEN 10/10/95: This is additional information about material spilled from the translation of the old spill file: UNK HYDRO CARBON MIX. No action by DEC cleanup by spiller.
Remarks:	IN PROCESS OF CLEANING UP. BELIEVE TO BE A TANK OVERFILL. SPILLER IS POSSIBLY DELTA AIRLINES.

All Materials:

Site ID:	173790
Operable Unit ID:	1016359
Operable Unit:	01
Material ID:	366999
Material Code:	0066A
Material Name:	unknown petroleum
Case No.:	Not reported
Material FA:	Petroleum
Quantity:	25.00
Units:	G
Recovered:	.00
Resource Affected:	Soil
Oxygenate:	Not reported

SPILLS:

Name:	ALLIED AVIATION SERVICES
Address:	LAGUARDIA BUILDING 42
City,State,Zip:	QUEENS, NY
Spill Number/Closed Date:	8705292 / 2001-12-20
Facility ID:	8705292
Facility Type:	ER
DER Facility ID:	282744
Site ID:	214666
DEC Region:	2
Spill Cause:	Equipment Failure
Spill Class:	B3
SWIS:	4101
Spill Date:	1987-09-21
Investigator:	SIGONA
Referred To:	Not reported
Reported to Dept:	1987-09-22
CID:	Not reported

ALLIED AVIATION SERVICES (Continued) **S102142256**

Water Affected:	Not reported
Spill Source:	Major Facility (MOSF) > 400,000 gal
Spill Notifier:	Responsible Party
Cleanup Ceased:	Not reported
Cleanup Meets Std:	False
Last Inspection:	Not reported
Recommended Penalty:	False
UST Trust:	False
Remediation Phase:	0
Date Entered In Computer:	1987-09-24
Spill Record Last Update:	2003-11-06
Spiller Name:	MARTIN E. MENGEL
Spiller Company:	BUCKEYE PIPELINE CO.
Spiller Address:	5002 BUCKEYE ROAD
Spiller Company:	001
Contact Name:	RICHARD CIPRIANO
Latitude:	Not reported
Longitude:	Not reported
DEC Memo:	Not reported
Remarks:	SPILL OCCURRED WHILE BUCKEYE WAS CHANGING PIPELINE FILTER. SPILL WAS CLEANED UP - PORT AUTHORITY WILL MONITOR ADJ. WELL FOR PRODUCT

All Materials:

Site ID:	214666
Operable Unit ID:	909131
Operable Unit:	01
Material ID:	467888
Material Code:	0001A
Material Name:	#2 fuel oil
Case No.:	Not reported
Material FA:	Petroleum
Quantity:	200.00
Units:	G
Recovered:	.00
Resource Affected:	Groundwater
Oxygenate:	Not reported

BD1155 **165 MERCER ST** **NY LTANKS** **S102232679**
WSW **165 MERCER ST** **N/A**
1/4-1/2 **MANHATTAN, NY**
0.274 mi.
1447 ft. **Site 5 of 6 in cluster BD**

Relative: **Lower**

Actual: **31 ft.**

LTANKS:

Name:	165 MERCER ST
Address:	165 MERCER ST
City,State,Zip:	MANHATTAN, NY
Spill Number/Closed Date:	9601951 / 1996-05-28
Facility ID:	9601951
Site ID:	89426
Spill Date:	1996-05-09
Spill Cause:	Tank Test Failure
Spill Source:	Commercial/Industrial
Spill Class:	B3
Cleanup Ceased:	Not reported
SWIS:	3101
Investigator:	MMMULQUE

165 MERCER ST (Continued) **S102232679**

Referred To:	Not reported
Reported to Dept:	1996-05-09
CID:	351
Water Affected:	Not reported
Spill Notifier:	Tank Tester
Last Inspection:	Not reported
Recommended Penalty:	False
Meets Standard:	False
UST Involvement:	False
Remediation Phase:	0
Date Entered In Computer:	1996-05-09
Spill Record Last Update:	1996-05-28
Spiller Name:	JAY EVETTE
Spiller Company:	MERCER PARKING GARAGE
Spiller Address:	165 MERCER ST
Spiller County:	001
Spiller Contact:	JAY EVETTE
Spiller Phone:	(212) 226-5578
Spiller Extention:	Not reported
DEC Region:	2
DER Facility ID:	81674
Latitude:	Not reported
Longitude:	Not reported
DEC Memo:	Prior to Sept, 2004 data translation this spill Lead_DEC Field was MULQUEEN 2 x 550 UST's IN UNDERGROUND PARKING GARAGE WITH ONE DISPENSER. RP HIRE TONE PUMP & TANK TO EIR. TONE FOUND LEAK IN DISPENSER UNIT AND REPAIRED. NO IMPACT TO SUBSURFACE.
Remarks:	caller was testing a discharge line and found that it could not hold ther required pressure

All TTF:

Facility ID:	9601951
Spill Number:	9601951
Spill Tank Test:	1544533
Site ID:	89426
Tank Number:	Not reported
Tank Size:	0
Material:	0009
EPA UST:	Not reported
UST:	Not reported
Cause:	Not reported
Source:	Not reported
Test Method:	00
Test Method 2:	Unknown
Leak Rate:	.00
Gross Fail:	Not reported
Modified By:	Spills
Last Modified Date:	Not reported

All Materials:

Site ID:	89426
Operable Unit ID:	1033513
Operable Unit:	01
Material ID:	351746
Material Code:	0009
Material Name:	gasoline
Case No.:	Not reported

165 MERCER ST (Continued) **S102232679**

Material FA:	Petroleum
Quantity:	.00
Units:	G
Recovered:	.00
Resource Affected:	Soil
Oxygenate:	Not reported

BL1156 **SPILL NUMBER 9913513** **NY LTANKS** **S104620879**
East **51 EAST 7TH ST** **N/A**
1/4-1/2 **NEW YORK, NY**
0.275 mi.
1454 ft. **Site 1 of 3 in cluster BL**

Relative: LTANKS:
Lower

Actual: Name:	SPILL NUMBER 9913513
31 ft. Address:	51 EAST 7TH ST
City,State,Zip:	NEW YORK, NY
Spill Number/Closed Date:	9913513 / 2000-02-29
Facility ID:	9913513
Site ID:	77298
Spill Date:	2000-02-29
Spill Cause:	Tank Overfill
Spill Source:	Private Dwelling
Spill Class:	D4
Cleanup Ceased:	Not reported
SWIS:	3101
Investigator:	JMROMMEL
Referred To:	Not reported
Reported to Dept:	2000-02-29
CID:	281
Water Affected:	Not reported
Spill Notifier:	Affected Persons
Last Inspection:	Not reported
Recommended Penalty:	False
Meets Standard:	False
UST Involvement:	False
Remediation Phase:	0
Date Entered In Computer:	2000-02-29
Spill Record Last Update:	2000-02-29
Spiller Name:	Not reported
Spiller Company:	MYSTIC OIL
Spiller Address:	19-01 STEINWAY ST
Spiller County:	001
Spiller Contact:	DEBORAH GAVITO
Spiller Phone:	(212) 982-6364
Spiller Extention:	Not reported
DEC Region:	2
DER Facility ID:	72152
Latitude:	Not reported
Longitude:	Not reported
DEC Memo:	Prior to Sept, 2004 data translation this spill Lead_DEC Field was ROMMEL closed cross referenced to 9913497.
Remarks:	CALLER STATES THAT DURING DELIVERY TO BUILDING NEXT TO HERS ABOVE MATERIAL DISCOVERED SPILLED. MATERAIL IS ON SIDEWALK AND BASEMENT OF CALLERS BUILDING. MYSTIC ON SCENE AND CLEANUP IS IN PROGRESS. CALLER STATES ON GOING PROBLEM. CALLER REQUEST CALL BACK FROM DEC REP.

SPILL NUMBER 9913513 (Continued) **S104620879**

All Materials:

Site ID:	77298
Operable Unit ID:	1092057
Operable Unit:	01
Material ID:	295356
Material Code:	0001A
Material Name:	#2 fuel oil
Case No.:	Not reported
Material FA:	Petroleum
Quantity:	.00
Units:	G
Recovered:	.00
Resource Affected:	Soil
Oxygenate:	Not reported

BL1157 **RESIDENCE** **NY LTANKS** **S104516638**
East **51 E 7TH ST** **N/A**
1/4-1/2 **MANHATTAN, NY**
0.275 mi.
1454 ft. **Site 2 of 3 in cluster BL**

Relative: **Lower**

Actual: **31 ft.**

LTANKS:

Name:	RESIDENCE
Address:	51 E 7TH ST
City,State,Zip:	MANHATTAN, NY
Spill Number/Closed Date:	9913497 / 2003-08-22
Facility ID:	9913497
Site ID:	295238
Spill Date:	2000-02-29
Spill Cause:	Tank Overfill
Spill Source:	Private Dwelling
Spill Class:	C4
Cleanup Ceased:	Not reported
SWIS:	3101
Investigator:	RWAUSTIN
Referred To:	Not reported
Reported to Dept:	2000-02-29
CID:	371
Water Affected:	Not reported
Spill Notifier:	Responsible Party
Last Inspection:	Not reported
Recommended Penalty:	False
Meets Standard:	False
UST Involvement:	False
Remediation Phase:	0
Date Entered In Computer:	2000-02-29
Spill Record Last Update:	2003-08-22
Spiller Name:	CALLER
Spiller Company:	MYSTIC OIL
Spiller Address:	19-01 STEINWAY ST
Spiller County:	001
Spiller Contact:	Not reported
Spiller Phone:	Not reported
Spiller Extention:	Not reported
DEC Region:	2
DER Facility ID:	238906

RESIDENCE (Continued) **S104516638**

Latitude:	Not reported
Longitude:	Not reported
DEC Memo:	Prior to Sept, 2004 data translation this spill Lead_DEC Field was AUSTIN 8/22/03 - MINOR SURF SPILL - CLOSE IN DATABASE - ORIG. ASSIGNED TO ROMMEL - END
Remarks:	driver missed fill alarm due to passing vehicle -- clean up in progress and expected to be complete.

All Materials:

Site ID:	295238
Operable Unit ID:	1088021
Operable Unit:	01
Material ID:	295344
Material Code:	0001A
Material Name:	#2 fuel oil
Case No.:	Not reported
Material FA:	Petroleum
Quantity:	6.00
Units:	G
Recovered:	.00
Resource Affected:	Soil
Oxygenate:	Not reported

BM1158 **APARTMENT BLDG** **NY LTANKS** **S117853874**
SE **86 E 3RD ST** **N/A**
1/4-1/2 **MANHATTAN, NY**
0.284 mi.
1499 ft. **Site 1 of 2 in cluster BM**

Relative: **Lower**

Actual: **34 ft.**

LTANKS:

Name:	APARTMENT BLDG
Address:	86 E 3RD ST
City,State,Zip:	MANHATTAN, NY
Spill Number/Closed Date:	1501578 / 2015-12-18
Facility ID:	1501578
Site ID:	507803
Spill Date:	2015-05-11
Spill Cause:	Tank Test Failure
Spill Source:	Private Dwelling
Spill Class:	C4
Cleanup Ceased:	Not reported
SWIS:	3101
Investigator:	TJDEMEO
Referred To:	Not reported
Reported to Dept:	2015-05-12
CID:	Not reported
Water Affected:	Not reported
Spill Notifier:	Tank Tester
Last Inspection:	Not reported
Recommended Penalty:	False
Meets Standard:	False
UST Involvement:	False
Remediation Phase:	0
Date Entered In Computer:	2015-05-12
Spill Record Last Update:	2015-12-18
Spiller Name:	DON HESSEMER
Spiller Company:	APARTMENT BLDG

APARTMENT BLDG (Continued) **S117853874**

Spiller Address:	86 E 3RD ST
Spiller County:	999
Spiller Contact:	DON HESSEMER
Spiller Phone:	(732) 417-0999
Spiller Extention:	220
DEC Region:	2
DER Facility ID:	462526
Latitude:	Not reported
Longitude:	Not reported
DEC Memo:	7/13/15 TJD File review. Spill reassigned from AH Primary (Ahmed) to AH Secondary (DeMeo). 12/18/15 TJD File review. ABC Tank has submitted closure report stating: A tank tightness test was performed by others on (1) 1080 gallon aboveground vaulted fuel oil storage tank. The tank did not PASS the test and NYSDEC Spill Case #1501578 was assigned to this site. ABC Tank observed a precut on top of the tank that would cause the tank to fail a test. ABC Tank pumped out & cleaned the interior of the tank. All lines were disconnected from the top of the tank. Upon completion of the job, ABC Tank welded the pre-existing precut closed ABC Tank performed a pressure test on the isolated (1) I 080 gallon tank. The tank was able to hold the pressure for more than 24 hours. ABC Tank performed a pressure test on each lines. All lines, except the vent line, were able to hold the pressure. ABC Tank tightened the vent line and performed a second pressure test on the line. The vent line was able to hold the pressure. ABC Tank reconnected all the lines back to the top of the tank. A tightness test was performed on (I) 1080 gallon tank & tank system. The tank & system were deemed a PASS. A copy of the tightness test is attached for your review. Based upon above, initial tightness test failure was a dry leak. Repairs were made and system passed a subsequent test (report included with closure documentation). No further action is required. All documentation uploaded to DECDOCS. Spill closed.
Remarks:	Basement contained tank failed test. Investigate, repair and retest being planned.

All Materials:

Site ID:	507803
Operable Unit ID:	1257128
Operable Unit:	01
Material ID:	2260117
Material Code:	0001A
Material Name:	#2 fuel oil
Case No.:	Not reported
Material FA:	Petroleum
Quantity:	Not reported
Units:	Not reported
Recovered:	Not reported
Resource Affected:	Not reported
Oxygenate:	Not reported

1159
WSW
1/4-1/2
0.284 mi.
1500 ft.

NEW YORK UNIVERSITY
1ST AVE/30TH-33RD STS.
MANHATTAN, NY

NY LTANKS **S102672923**
N/A

Relative:
Lower

Actual:
32 ft.

LTANKS:

Name:	NEW YORK UNIVERSITY
Address:	1ST AVE/30TH-33RD STS.
City,State,Zip:	MANHATTAN, NY
Spill Number/Closed Date:	9501895 / 1995-05-15
Facility ID:	9501895
Site ID:	110229
Spill Date:	1995-05-15
Spill Cause:	Tank Overfill
Spill Source:	Institutional, Educational, Gov., Other
Spill Class:	C4
Cleanup Ceased:	1995-05-15
SWIS:	3101
Investigator:	SMMARTIN
Referred To:	Not reported
Reported to Dept:	1995-05-15
CID:	Not reported
Water Affected:	Not reported
Spill Notifier:	Affected Persons
Last Inspection:	Not reported
Recommended Penalty:	False
Meets Standard:	True
UST Involvement:	False
Remediation Phase:	0
Date Entered In Computer:	1995-05-26
Spill Record Last Update:	2004-09-30
Spiller Name:	Not reported
Spiller Company:	MYSTIC OIL CO
Spiller Address:	Not reported
Spiller County:	001
Spiller Contact:	Not reported
Spiller Phone:	Not reported
Spiller Extention:	Not reported
DEC Region:	2
DER Facility ID:	96640
Latitude:	Not reported
Longitude:	Not reported
DEC Memo:	Prior to Sept, 2004 data translation this spill Lead_DEC Field was MARTINKAT
Remarks:	DELIVERY TRUCK OVERFILLED TANK CAUSING 4-5 GAL TO SPILL ONTO GROUND (PAVEMENT) - ALL RECOVERED WITH PADS.

All Materials:

Site ID:	110229
Operable Unit ID:	1013033
Operable Unit:	01
Material ID:	366970
Material Code:	0001A
Material Name:	#2 fuel oil
Case No.:	Not reported
Material FA:	Petroleum
Quantity:	5.00
Units:	G
Recovered:	5.00

NEW YORK UNIVERSITY (Continued) **S102672923**

Resource Affected: Soil
Oxygenate: Not reported

BN1160 **BROAD PRINT REALITY CORP** **NY LTANKS** **S107523563**
SW **112 CROSBY ST** **N/A**
1/4-1/2 **MANHATTAN, NY**
0.286 mi.
1508 ft. **Site 1 of 3 in cluster BN**

Relative:
Lower

Actual:
37 ft.

LTANKS:

Name:	BROAD PRINT REALITY CORP
Address:	112 CROSBY ST
City,State,Zip:	MANHATTAN, NY
Spill Number/Closed Date:	0512792 / 2006-02-06
Facility ID:	0512792
Site ID:	359169
Spill Date:	2006-02-03
Spill Cause:	Tank Overfill
Spill Source:	Commercial/Industrial
Spill Class:	C4
Cleanup Ceased:	Not reported
SWIS:	3101
Investigator:	SFRAHMAN
Referred To:	Not reported
Reported to Dept:	2006-02-03
CID:	27
Water Affected:	Not reported
Spill Notifier:	Responsible Party
Last Inspection:	Not reported
Recommended Penalty:	False
Meets Standard:	False
UST Involvement:	False
Remediation Phase:	0
Date Entered In Computer:	2006-02-04
Spill Record Last Update:	2006-02-06
Spiller Name:	Not reported
Spiller Company:	PETRO OILCO
Spiller Address:	55-60 58TH ST
Spiller County:	001
Spiller Contact:	BOLIVO
Spiller Phone:	(212) 334-5589
Spiller Extention:	Not reported
DEC Region:	2
DER Facility ID:	309170
Latitude:	Not reported
Longitude:	Not reported
DEC Memo:	02/06/06 Sharif// I called Broad Print Realty Corp. and left a messege for the building manager, Nicholas to follow up about the clean up. The super does n't have any cell phone. Later on today, Building Manager,DiMaiuta,(212)334-5589 returned my call verifying the oil clean up was good. No soil/drain was impacted.NFA required.
Remarks:	Caller reports spill onto pavement and into the basement. Driver took the supers word for the amount in the tank and overfilled it. Petro is doing the cleanup.

All Materials:

Site ID:	359169

BROAD PRINT REALITY CORP (Continued) **S107523563**

Operable Unit ID:	1116394
Operable Unit:	01
Material ID:	2106773
Material Code:	0002A
Material Name:	#4 fuel oil
Case No.:	Not reported
Material FA:	Petroleum
Quantity:	8.00
Units:	G
Recovered:	.00
Resource Affected:	Soil
Oxygenate:	Not reported

BO1161 **FORMER MOBIL S/S#17-KHB** **NY LTANKS S104513528**
WSW **37 WEST HOUSTON ST** **NY Spills N/A**
1/4-1/2 **NEW YORK, NY**
0.287 mi.
1515 ft. **Site 1 of 4 in cluster BO**

Relative: **Lower**
Actual: **28 ft.**

LTANKS:

Name:	FORMER MOBIL S/S#17-KHB
Address:	37 WEST HOUSTON ST
City,State,Zip:	NEW YORK, NY
Spill Number/Closed Date:	8803871 / 2015-06-01
Facility ID:	8803871
Site ID:	306206
Spill Date:	1988-08-02
Spill Cause:	Tank Test Failure
Spill Source:	Gasoline Station or other PBS Facility
Spill Class:	A3
Cleanup Ceased:	Not reported
SWIS:	3101
Investigator:	MJHAGGER
Referred To:	Not reported
Reported to Dept:	1988-08-02
CID:	Not reported
Water Affected:	Not reported
Spill Notifier:	Responsible Party
Last Inspection:	Not reported
Recommended Penalty:	False
Meets Standard:	False
UST Involvement:	True
Remediation Phase:	0
Date Entered In Computer:	1988-08-03
Spill Record Last Update:	2015-06-02
Spiller Name:	FRANK MESSINA
Spiller Company:	EXXONMOBIL CORPORATION
Spiller Address:	1545 ROUTE 22 EAST
Spiller County:	001
Spiller Contact:	Not reported
Spiller Phone:	Not reported
Spiller Extention:	Not reported
DEC Region:	2
DER Facility ID:	247332
Latitude:	Not reported
Longitude:	Not reported
DEC Memo:	Site remediation for this spill has been consolidated under spill no.

FORMER MOBIL S/S#17-KHB (Continued) **S104513528**

88-03871. See also spill nos. 81-01485, 88-09786, 00-00286, 02-06308, 02-06369, and 04-08460. SEE PIN FILE SP1596.701 for additional information. 3/13/2000: DEC sent Stipulation Agreement for cleanup. Spill Reassigned from O'Dowd to Sigona in March 2000. (Sigona) 2/11/2003: Order On Consent No. D2-5001-02-12 is executed - Spill Nos. 81-01485, 88-03871, 88-09786, 00-00286, 02-06308 & 02-06369 & State Funded Project Identification No. 01596 - Former ExxonMobil S/S, 37-61 West Houston Street, New York, N.Y. Petroleum Bulk Storage (PBS) facility No. 02-157945 (the Site). (Sigona) 3/31/2003: DEC received Geologic Services Corporation (GSC) Supplemental Community Air Monitoring Plan (SCAMP) to address potential petroleum vapors and dust from impacting the adjoining properties, including, but not limited to, Via Verde Art School for Children, located at 143 Greene Street #3, New York, N.Y. (Sigona) 4/1/2003: The DEC along with the New York State Department of Health's Bureau of Toxic Substance Assessment (NYS DOH) have determined that the SCAMP provided by GSC is acceptable provided that conditions, which were outlined in a letter to ExxonMobil dated April 1, 2003, are met. (Sigona) 4/23/2004: Site was transferred from Rommel (Region 2) to Harrington (Central Office) for management. (Harrington) 5/25/2004: PM conducted a site visit. Construction of on-site building continues. (Harrington) 2/4/2005: Sent letter to Exxon Mobil requesting indoor air sampling in the basement of 152 Wooster Street. (Harrington) 7/14/2005: PM conducted a site visit with Exxon Mobil personnel and their consultant (GSC). Additional investigation along Greene Street and in the parking lot @ 146 Wooster Street to be completed before remedy selection. (Harrington) 9/27/2005: Access is granted to the 146 Wooster Street parking lot. GSC will be installing an additional monitoring well in the eastern end of this parking lot before the end of the year. (Harrington) 11/16/2005: The location for the proposed monitoring well in the 146 Wooster Street parking lot has been approved. (Harrington) 1/31/2006: The chemical inventory and preliminary interview for 152 Wooster Street has been scheduled with the building's president (board of directors, 152 Wooster Street Corp.) for February 1, 2006 @ 6PM. Indoor air sampling will be conducted primarily in the basement, and will be conducted on February 1, 2006 @ 9AM. (Harrington) 2/6/2006: Sent letter to Exxon Mobil approving request to discontinue bi-weekly LPH gauging and bailing at monitoring well GMW-15 located in the basement of 152 Wooster Street (bldg. immediately south of site). Free product in well GMW-15 has not been observed since March 16, 2005. Well will continue to be gauged and sampled as part of bi-monthly groundwater sampling events for the site. Accordingly, spill no. 04-08460 has been closed. (Harrington) 2/26/2006: Approved off-site SI report and supplemental off-site SI work plan. Two (2) additional wells will be installed in northwest corner of site. Monthly EFR events to commence in order to reduce dissolved levels of BTEX in groundwater. Sent letter for NYCDOT road-opening permits. (Harrington) 5/16/2006: Approved Indoor Air Quality Investigation Report for the work done at 152 Wooster Street. No further investigatory work regarding indoor air quality will be required at this location. (Harrington) 8/16/2006: Approved the revised RAP. RAP calls for the usage of chem-ox technology in order to address the dissolved BTEX beneath the on-site buildings. (Harrington) 8/31/2006: Sent an e-mail to Exxon Mobil approving the sensitive receptor survey report. (Harrington) 2/6/2007: Project transferred from Harrington to Smith (central office) for management. (Smith) 4/18/2007: Performed site visit. One

FORMER MOBIL S/S#17-KHB (Continued) **S104513528**

round of chemical oxidation injection was performed. However, due to exhaust fumes from the equipment a tenant of the 152 Wooster Street requested that work be stopped. These concerns will need to be addressed before work will be allowed to continue. (Smith) 7/20/2007: Second round of chemical oxidation performed. Tenents concerns addressed by moving truck and equipment as far away from building as possible (onto West Houston Street). No complaints from residents during this work. (Smith) 7/24/2007: Project transferred from Smith to Harrington (central office) for management. (Harrington) 8/3/2007: PM visited the site with Kleinfelder personnel (Mooney, Meyerhoefer). Follow-up groundwater sampling for the 2nd round of chem-ox injections will be conducted shortly. Work was delayed due to road-opening permit issues with NYCDOT. (Harrington) 3/25/2008: PM sent e-mail to Exxon Mobil approving the Supplemental Off-Site SI Report, the Remedial Activity Summary Report documenting the results of the 3rd round of chem-ox injections, and the latest quarterly report (October - December 2007). Access issues between Exxon Mobil and the residents of 152 Wooster Street have been brought to the attention of DEC legal counsel. (Harrington) 7/17/2008: PM sent e-mail to Exxon Mobil approving quarterly report for January - March 2008. E-mail required an update regarding negotiations between Exxon Mobil and 152 Wooster Street Corporation, as the 4th round of chem-ox injections has been delayed since June 24th due to another round of access issues. (Harrington) 12/4/08 - Haggerty: Assumed management from Dave Harrington 3/27/09 - Haggerty: approved Remedial Activities Summary Report prepared by Groundwater & Environmental Services (GES). GES provides technical services for Kleinfelder with ChemOx. This was Phase IV out of V phases detailed in the RAP and Consent Order. 11/11/08 - 11/13/08 Hydrogen Peroxide and Sodium Persulfate were injected. High BTEX concentrations (greater than 40ppm) remain in groundwater. It appears the ChemOx is remediating the groundwater but not the adsorbed contamination preventing the dissolved BTEX concentrations from decreasing. The last Phase of ChemOx is scheduled for June. After the last round, we will re-evaluate the technology and try to come up with a more effective remedy. Possibly surfactant enhanced ChemOx June 2009 - Phase V of chemOx injection completed in June September 2009 - Groundwater still heavily contaminated after 5 injection events. Up to 40ppm of BTEX in groundwater. PM sent email to Charles Kolb, Exxon PM, to have a conference call. Consent Order called for 5 injection events which are now exhausted. It appears the groundwater surrounding the injection wells is being remediated, but contaminants adsorbed to the soil particles remain. Drilling is this area is very difficult downtown Manhattan. April 2010 - PM met with Kevin Hale to discuss project. Kevin Hale, PM, EM, Kleinfelder had a conference call on 2/18/10. EM will be submitting a work plan by the end of April 10. EM requested a month extension. Due date May 19 May 2010 - Revised RAP under review July 2010 - Approved RRAP with some modifications. Site conditions limit what is possible. Site is now 7 story building so we have to design a remedial approach based on the current wells, Injection points under the building. We will extract groundwater at the site in conjunction with vapor extraction. Based on the contruction of all wells, vapor extraction of the unsaturated zone is possible and while the grondwater is depressed the heavily contaminated smear zone will be exposed allowing for vapor extraction of the saturated zone February 2011 - Feasability Report due next month March 2011 - Permitting issues delayed HIT events and gw sampling so Feasibility Report has been pushed back May 2011 -

FORMER MOBIL S/S#17-KHB (Continued) **S104513528**

Feasibility Report due in end of June June - Feability Report under review July 2011 - Approved Feasibility Report. Based on the results, PM required a 5 consecutive day HIT event. Based on that result, future HIT events will be scheduled accordingly August 2011 - 5 day HIT event completed December 2011 - Feasibility Study Report of review January 2012 - VTE events successful in reducing contaminant mass in the unsaturated zone to a point where GES is going to begin additional rounds of ChemOx, most likely persulfate February 2012 - GES now EM's consultant. RAP for sodium persulfate injections due 3/31/12 April 2012 - Approved RAP, already has a CO December 2012 - GES planning an additional injection once the holiday embargo is over May 2013 - Waiting on groundwater data to determine the success of the additional injection October 2013 - a spike in dissolved concentration in one well at 27,000ppb total BTEX. Agreed to wait until the next groundwater data set comes in before making a decision as to whether additional injections are required June 18-19, 2014 - additional hydrogen peroxide/ sodium persulfate/ air sparge/ SVE event conducted. ISCO injected directly into monitoring wells, rather than only into inject wells, to address areas of the groundwater impact. June 1, 2015 - Spill closed. ExxonMobil remediated contamination to the extent feasible. A multi-story residential building was built across the entire property in the early 2000's which limited ExxonMobil's consultant GES to fully remediate impact to the site. Under a consent order, the remedy included SVE events and 8 separate ISCO (hydrogen peroxide and sodium persulfate with chelated iron) injection events from 2006-2014. All on-site injection wells and monitoring wells (used for SVE) were installed before the building foundation and piped to a vault in the adjacent sidewalk. As of the last SVE data collected in June 2014, very little to no vapor mass was collected from the unsaturated zone confirming the remaining soil contamination resided in the smear zone. The Department beleives that further injections would have a minimal impact on the remaining groundwater contamination at this point. It appears that adsorbed contamination in the smear zone is the source of the remaining groundwater contamination and given the physical constraints of the property, the inability to access these limited pockets of remaining soil contamination makes further remediation unfeasible.

Remarks: LINE TEST FAILURE, LINE WAS CAPPED OFF; GAS SERVICE MAINTENANCE DID TEST.

All TTF:

Facility ID:	8803871
Spill Number:	8803871
Spill Tank Test:	1534388
Site ID:	306206
Tank Number:	Not reported
Tank Size:	0
Material:	0009
EPA UST:	Not reported
UST:	Not reported
Cause:	Not reported
Source:	Not reported
Test Method:	00
Test Method 2:	Unknown
Leak Rate:	.00
Gross Fail:	Not reported
Modified By:	Spills
Last Modified Date:	Not reported

FORMER MOBIL S/S#17-KHB (Continued) **S104513528**

All Materials:

Site ID:	306206
Operable Unit ID:	919007
Operable Unit:	01
Material ID:	459400
Material Code:	0009
Material Name:	gasoline
Case No.:	Not reported
Material FA:	Petroleum
Quantity:	.00
Units:	G
Recovered:	.00
Resource Affected:	Soil, Groundwater
Oxygenate:	True

Site ID:	306206
Operable Unit ID:	919007
Operable Unit:	01
Material ID:	2260883
Material Code:	1213A
Material Name:	MTBE (methyl-tert-butyl ether)
Case No.:	01634044
Material FA:	Hazardous Material
Quantity:	Not reported
Units:	Not reported
Recovered:	Not reported
Resource Affected:	Not reported
Oxygenate:	True

SPILLS:

Name:	EXXONMOBIL
Address:	37 WEST HOUSTON ST
City,State,Zip:	NEW YORK, NY
Spill Number/Closed Date:	0206369 / 2003-05-27
Facility ID:	0206369
Facility Type:	ER
DER Facility ID:	247332
Site ID:	306205
DEC Region:	2
Spill Cause:	Housekeeping
Spill Class:	A3
SWIS:	3101
Spill Date:	2002-09-19
Investigator:	SIGONA
Referred To:	Not reported
Reported to Dept:	2002-09-19
CID:	211
Water Affected:	Not reported
Spill Source:	Gasoline Station or other PBS Facility
Spill Notifier:	Other
Cleanup Ceased:	Not reported
Cleanup Meets Std:	False
Last Inspection:	Not reported
Recommended Penalty:	False
UST Trust:	True

FORMER MOBIL S/S#17-KHB (Continued) **S104513528**

Remediation Phase:	0
Date Entered In Computer:	2002-09-19
Spill Record Last Update:	2003-05-27
Spiller Name:	JOANNE WALLACH
Spiller Company:	EXXONMOBIL
Spiller Address:	1900 E. LINDEN AVENUE
Spiller Company:	001
Contact Name:	JOANN WALLACH
Latitude:	Not reported
Longitude:	Not reported
DEC Memo:	Not reported
Remarks:	While performing test borings product was discovered in grounwater

All Materials:

Site ID:	306205
Operable Unit ID:	859027
Operable Unit:	01
Material ID:	516981
Material Code:	0009
Material Name:	gasoline
Case No.:	Not reported
Material FA:	Petroleum
Quantity:	.00
Units:	G
Recovered:	.00
Resource Affected:	Groundwater
Oxygenate:	Not reported

Name:	EXXONMOBIL
Address:	37 WEST HOUSTON ST
City,State,Zip:	NEW YORK, NY
Spill Number/Closed Date:	0206308 / 2003-05-27
Facility ID:	0206308
Facility Type:	ER
DER Facility ID:	247332
Site ID:	306204
DEC Region:	2
Spill Cause:	Housekeeping
Spill Class:	A3
SWIS:	3101
Spill Date:	2002-09-18
Investigator:	SIGONA
Referred To:	Not reported
Reported to Dept:	2002-09-18
CID:	205
Water Affected:	Not reported
Spill Source:	Gasoline Station or other PBS Facility
Spill Notifier:	Responsible Party
Cleanup Ceased:	Not reported
Cleanup Meets Std:	False
Last Inspection:	Not reported
Recommended Penalty:	False
UST Trust:	False
Remediation Phase:	0
Date Entered In Computer:	2002-09-18
Spill Record Last Update:	2003-05-27
Spiller Name:	JOANNE WALLACK

FORMER MOBIL S/S#17-KHB (Continued) **S104513528**

Spiller Company:	EXXONMOBIL
Spiller Address:	3225 GALLOWS ROAD
Spiller Company:	001
Contact Name:	CALLER
Latitude:	Not reported
Longitude:	Not reported
DEC Memo:	Not reported
Remarks:	Product found in temporary observation wells.

All Materials:

Site ID:	306204
Operable Unit ID:	858964
Operable Unit:	01
Material ID:	516921
Material Code:	0009
Material Name:	gasoline
Case No.:	Not reported
Material FA:	Petroleum
Quantity:	.00
Units:	G
Recovered:	.00
Resource Affected:	Groundwater
Oxygenate:	Not reported

BO1162 **EXXONMOBIL** **UST FINDER RELEASE** **1029068526**
WSW **37 WEST HOUSTON ST** **N/A**
1/4-1/2 **NEW YORK, NY 0**
0.287 mi.
1515 ft. **Site 2 of 4 in cluster BO**

Relative: **Lower**
Actual: **28 ft.**

UST FINDER RELEASE:

Object ID:	256064
Facility ID:	NY247332
Lust ID:	NY206369
Name:	EXXONMOBIL
Address:	37 WEST HOUSTON ST
City,State,Zip:	NEW YORK, NY 0
Address Match Type:	Not reported
Reported Date:	2002/09/19 15:59:59+00
Status:	No Further Action
Substance:	Not reported
Population within 1500ft:	17917
Domestic Wells within 1500ft:	16
Land Use:	Developed, High Intensity
Within SPA:	No
SPA PWS Facility ID:	Not reported
SPA Water Type:	Not reported
SPA Facility Type:	Not reported
SPA HUC12:	Not reported
Within WHPA:	No
WHPA PWS Facility ID:	Not reported
WHPA Water Type:	Not reported
WHPA Facility Type:	Not reported
WHPA HUC12:	Not reported
Within 100yr Floodplain:	No
Tribe:	Not reported
EPA Region:	2

EXXONMOBIL (Continued) **1029068526**

NFA Letter 1:	Not reported
NFA Letter 2:	Not reported
NFA Letter 3:	Not reported
NFA Letter 4:	Not reported
Closed With Residual Contaminate:	Not reported
Coordinate Source:	State
X Coord:	-73.9981799999999
Y Coord:	40.72592
Latitude:	40.72592
Longitude:	-73.99818

BO1163 **FORMER MOBIL S/S#17-KHB** **UST FINDER RELEASE** **1029068527**
WSW **37 WEST HOUSTON ST** **N/A**
1/4-1/2 **NEW YORK, NY 0**
0.287 mi.
1515 ft. **Site 3 of 4 in cluster BO**

Relative: **Lower**
Actual: **28 ft.**

UST FINDER RELEASE:

Object ID:	256063
Facility ID:	NY247332
Lust ID:	NY8803871
Name:	FORMER MOBIL S/S#17-KHB
Address:	37 WEST HOUSTON ST
City,State,Zip:	NEW YORK, NY 0
Address Match Type:	Not reported
Reported Date:	1988/08/02 16:00:00+00
Status:	No Further Action
Substance:	Not reported
Population within 1500ft:	17917
Domestic Wells within 1500ft:	16
Land Use:	Developed, High Intensity
Within SPA:	No
SPA PWS Facility ID:	Not reported
SPA Water Type:	Not reported
SPA Facility Type:	Not reported
SPA HUC12:	Not reported
Within WHPA:	No
WHPA PWS Facility ID:	Not reported
WHPA Water Type:	Not reported
WHPA Facility Type:	Not reported
WHPA HUC12:	Not reported
Within 100yr Floodplain:	No
Tribe:	Not reported
EPA Region:	2
NFA Letter 1:	Not reported
NFA Letter 2:	Not reported
NFA Letter 3:	Not reported
NFA Letter 4:	Not reported
Closed With Residual Contaminate:	Not reported
Coordinate Source:	State
X Coord:	-73.9981799999999
Y Coord:	40.72592
Latitude:	40.72592
Longitude:	-73.99818

BJ1164 **71 FOURTH AVENUE - DOB JOB NO. NB-121193476** **NY NYC OER** **S129932613**
NNE **71 4TH AVENUE** **N/A**
1/4-1/2 **MANHATTAN, NY**
0.289 mi.
1527 ft. **Site 2 of 2 in cluster BJ**

Relative:
Lower

Actual:
40 ft.

NYC OER:

Name:	71 FOURTH AVENUE - DOB JOB NO. NB-121193476
Address:	71 4TH AVENUE
City,State,Zip:	MANHATTAN, NY
Latitude:	40.731125
Longitude:	-73.990406
OER Project Numbers:	16TMP0037M,16EAIR033M
BBL:	1005550018
OER Program:	E/RD (No Cleanup)
Class:	Completed (C)
Phase:	Completed
URL:	
Postcode:	10003
Community Board:	3
Council District:	2
Census Tract:	42
BIN:	1090229
NTA:	East Village

BD1165 **APARTMENT** **NY LTANKS** **S108298537**
WSW **142-44 GREENE STREET** **N/A**
1/4-1/2 **NEW YORK, NY**
0.290 mi.
1531 ft. **Site 6 of 6 in cluster BD**

Relative:
Lower

Actual:
28 ft.

LTANKS:

Name:	APARTMENT
Address:	142-44 GREENE STREET
City,State,Zip:	NEW YORK, NY
Spill Number/Closed Date:	0607628 / 2006-10-13
Facility ID:	0607628
Site ID:	371408
Spill Date:	2006-10-04
Spill Cause:	Tank Failure
Spill Source:	Institutional, Educational, Gov., Other
Spill Class:	C4
Cleanup Ceased:	Not reported
SWIS:	3101
Investigator:	SMSANGES
Referred To:	Not reported
Reported to Dept:	2006-10-04
CID:	444
Water Affected:	Not reported
Spill Notifier:	Other
Last Inspection:	Not reported
Recommended Penalty:	Not reported
Meets Standard:	False
UST Involvement:	Not reported
Remediation Phase:	0
Date Entered In Computer:	2006-10-04
Spill Record Last Update:	2006-10-13
Spiller Name:	ANTHONY LARA
Spiller Company:	APARTMENT

APARTMENT (Continued) **S108298537**

Spiller Address:	142-44 GREENE STREET
Spiller County:	001
Spiller Contact:	ANTHONY LARA
Spiller Phone:	(718) 624-4842
Spiller Extention:	Not reported
DEC Region:	2
DER Facility ID:	321187
Latitude:	Not reported
Longitude:	Not reported
DEC Memo:	tank had a fiberglass patch on it and during an overfill approx 1 cup of oil spilled. PTC removed the cement wrap around the tank, removed the fiberglass patch and welded a metal patch into place. The tank is now being re-wrapped in cement. Minor spill was cleaned up. There was a stain on the floor and PTC said the owner wanted over kill so part of the floor was pulled up.
Remarks:	2500 GALLON TANK- WAS FIBERGLASSED CLOSED ON TOP AND IS LEAKING: IT IS CEMENTED : THEY HAVE REMOVED CEMENT AND ONLY 1 55 GALLON DRUM WAS TAKEN FULL OF CONTAMINATED SOIL AND IS ALL CLEANED U P

All Materials:

Site ID:	371408
Operable Unit ID:	1129171
Operable Unit:	01
Material ID:	2118831
Material Code:	0001A
Material Name:	#2 fuel oil
Case No.:	Not reported
Material FA:	Petroleum
Quantity:	Not reported
Units:	G
Recovered:	.00
Resource Affected:	Soil
Oxygenate:	Not reported

1166 East 1/4-1/2 0.291 mi. 1539 ft. **331 EAST 6TH STREET TOWNHOUSE - DOB JOB NO. NB 120** **NY NYC OER** **S129932328**
331 EAST 6TH STREET **N/A**
MANHATTAN, NY

Relative: Lower

Actual: 29 ft.

NYC OER:

Name:	331 EAST 6TH STREET TOWNHOUSE - DOB JOB NO. NB 120537990
Address:	331 EAST 6TH STREET
City,State,Zip:	MANHATTAN, NY
Latitude:	40.727043
Longitude:	-73.987668
OER Project Numbers:	11TMP0131M,11EAIR131M
BBL:	1004480040
OER Program:	E/RD (No Cleanup)
Class:	Completed (C)
Phase:	Completed
URL:	
Postcode:	10003
Community Board:	3
Council District:	2
Census Tract:	38

331 EAST 6TH STREET TOWNHOUSE - DOB JOB NO. NB 120537990 (Continued) **S129932328**

BIN: 1090175
NTA: East Village

BP1167 **BASEMENT - TTF** **NY LTANKS** **S110762261**
ENE **141 2ND AVE** **N/A**
1/4-1/2 **NEW YORK CITY, NY**
0.292 mi.
1542 ft. **Site 1 of 3 in cluster BP**

Relative: **Lower**
Actual: **33 ft.**

LTANKS:

Name:	BASEMENT - TTF
Address:	141 2ND AVE
City,State,Zip:	NEW YORK CITY, NY
Spill Number/Closed Date:	1010403 / Not Reported
Facility ID:	1010403
Site ID:	444006
Spill Date:	2011-01-05
Spill Cause:	Tank Test Failure
Spill Source:	Commercial/Industrial
Spill Class:	C4
Cleanup Ceased:	Not reported
SWIS:	3101
Investigator:	MSHOQUE
Referred To:	Not reported
Reported to Dept:	2011-01-05
CID:	Not reported
Water Affected:	Not reported
Spill Notifier:	Other
Last Inspection:	Not reported
Recommended Penalty:	False
Meets Standard:	False
UST Involvement:	False
Remediation Phase:	1
Date Entered In Computer:	2011-01-05
Spill Record Last Update:	2023-05-02
Spiller Name:	CHRISTOPHER
Spiller Company:	UNKNOWN
Spiller Address:	141 2ND AVE
Spiller County:	999
Spiller Contact:	CHRISTOPHER
Spiller Phone:	Not reported
Spiller Extention:	Not reported
DEC Region:	2
DER Facility ID:	398921
Latitude:	Not reported
Longitude:	Not reported
DEC Memo:	8/15/2012 TTF Spill Case transferred to DEC Tim DeMeo. 03-31-2015 - V. Brevdo As per discussion with Chief of Spill Response Section, this Tank Test Failure Spill Case is transferred to Remediation Section B for management of the project. Spill Case is further assigned to Jonathan Kolleeny. VB 06-25-2020 - V. Brevdo Spill Case is reassigned from Jonathan Kolleeny to MD Hoque within Remediation Section B. The reassignment is to optimize work load within the program. VB 12/10/2020=M. Hoque: Called several times to reach the PR/Contractor. The contact number is inactive and couldn't reach anybody. (MDH) 10/1/2021-M. Hoque: Spoke to Mr. Lukas(516-466-3333) of Citi-Urban Management who manages the property. As requested, I sent him spill incident report. I requested him to send a spill

BASEMENT - TTF (Continued) **S110762261**

remediation completion report.(MDH) 3/28/2023-M. Hoque: Spoke to Chris Adams (603.845.6596), Scientist III, EBI Consulting and requested him to send me a spill remediation completion report. he will search the report and end me for review. (MDH) 3/30/2023-M. Hoque: Spoke to Mr. Lukus this morning. He will submit a remediation completion report for review. (MDH) 5/2/2023-M. Hoque: Spoke to Mr. Lucus (646 785 3852).

Remarks: 4500g tank test failure

All Materials:

Site ID:	444006
Operable Unit ID:	1194450
Operable Unit:	01
Material ID:	2190277
Material Code:	0002A
Material Name:	#4 fuel oil
Case No.:	Not reported
Material FA:	Petroleum
Quantity:	Not reported
Units:	Not reported
Recovered:	Not reported
Resource Affected:	Not reported
Oxygenate:	Not reported

BQ1168 **NYU FACILITY** **NY LTANKS** **S102672866**
NNW **7-13 WASHINGTON SQUARE** **N/A**
1/4-1/2 **NEW YORK, NY**
0.292 mi.
1544 ft. **Site 1 of 3 in cluster BQ**

Relative: **Lower**

Actual: **28 ft.**

LTANKS:

Name:	NYU FACILITY
Address:	7-13 WASHINGTON SQUARE
City,State,Zip:	NEW YORK, NY
Spill Number/Closed Date:	9416113 / 2003-08-11
Facility ID:	9416113
Site ID:	99990
Spill Date:	1995-03-14
Spill Cause:	Tank Overfill
Spill Source:	Commercial/Industrial
Spill Class:	B3
Cleanup Ceased:	Not reported
SWIS:	3101
Investigator:	SIGONA
Referred To:	Not reported
Reported to Dept:	1995-03-14
CID:	Not reported
Water Affected:	Not reported
Spill Notifier:	Other
Last Inspection:	Not reported
Recommended Penalty:	False
Meets Standard:	False
UST Involvement:	False
Remediation Phase:	0
Date Entered In Computer:	1995-04-27
Spill Record Last Update:	2003-08-11
Spiller Name:	Not reported

NYU FACILITY (Continued) **S102672866**

Spiller Company:	EMPIRE STATE FUEL OIL
Spiller Address:	Not reported
Spiller County:	001
Spiller Contact:	Not reported
Spiller Phone:	Not reported
Spiller Extention:	Not reported
DEC Region:	2
DER Facility ID:	88825
Latitude:	Not reported
Longitude:	Not reported
DEC Memo:	Not reported
Remarks:	LEAK IN PIPE FROM TANK; SPILL CONTAINED; CLEAN UP CREW ON THE WAY. NEW TANK - OIL COMPANY STUCK TANK - STILL OVERFILLED ANYWAY - TONY CALLED OIL COMP. - THEY SHOULD BE BACK.

All Materials:

Site ID:	99990
Operable Unit ID:	1013383
Operable Unit:	01
Material ID:	371278
Material Code:	0003A
Material Name:	#6 fuel oil
Case No.:	Not reported
Material FA:	Petroleum
Quantity:	100.00
Units:	G
Recovered:	.00
Resource Affected:	Sewer
Oxygenate:	Not reported

BL1169 **PRIVATE HOME** **NY LTANKS S104503153**
East **61 EAST 7TH STREET** **NY Spills N/A**
1/4-1/2 **MANHATTAN, NY**
0.294 mi.
1554 ft. **Site 3 of 3 in cluster BL**

Relative:
Lower

Actual:
29 ft.

LTANKS:

Name:	PRIVATE HOME
Address:	61 EAST 7TH STREET
City,State,Zip:	MANHATTAN, NY
Spill Number/Closed Date:	0500005 / 2006-01-09
Facility ID:	0500005
Site ID:	342871
Spill Date:	2005-04-01
Spill Cause:	Tank Overfill
Spill Source:	Institutional, Educational, Gov., Other
Spill Class:	C4
Cleanup Ceased:	Not reported
SWIS:	3101
Investigator:	rvketani
Referred To:	Not reported
Reported to Dept:	2005-04-01
CID:	444
Water Affected:	Not reported
Spill Notifier:	Other
Last Inspection:	Not reported
Recommended Penalty:	False

PRIVATE HOME (Continued) **S104503153**

Meets Standard:	False
UST Involvement:	False
Remediation Phase:	0
Date Entered In Computer:	2005-04-01
Spill Record Last Update:	2006-01-09
Spiller Name:	MIKE
Spiller Company:	BRIDGE TRANSPORTATION
Spiller Address:	Not reported
Spiller County:	001
Spiller Contact:	MIKE
Spiller Phone:	(718) 369-6016
Spiller Extention:	Not reported
DEC Region:	2
DER Facility ID:	289236
Latitude:	Not reported
Longitude:	Not reported
DEC Memo:	4/4/05 Sawyer noted on fax report that PTC responded, 2 bags of speedy dry, 1 gallon///Tipple updating database//// Tipple called property owner Mike at 908-355-9270, his supers are currently on vacation, he has had no complaints of odors, the Supers will contact DEC once they return from vacation.... 10/27/05 - Raphael Ketani. I wanted to close out the case, but there were no notes indicating that the spill had been cleaned up - despite 1 gal. being listed above. I called up Diana Parker at PTC ((718) 624-4842) and she told me that the total cost of the spill cleanup was $15,000. She said oil spilled onto the floor of the building and 30 drums of material were taken away. She said Bridge Transportation did the removal of the drummed material and PTC did the cleanup and took end point samples. I asked Ms. Parker for the documents verifying the cleanup. She said she would FAX them to me by next week. 1/5/06 - Raphael Ketani. I called up Ms. Parker again and told her to send me the cleanup documentation as I had previously requested. She said she would FAX it. I received the FAXed documentation regarding soil removal and site cleanup. Based upon the documentation, I am closing the case.
Remarks:	TANK OVERFILL CAUSED BY BRIDGE TRANSPORTATION

All Materials:

Site ID:	342871
Operable Unit ID:	1101563
Operable Unit:	01
Material ID:	581766
Material Code:	0001A
Material Name:	#2 fuel oil
Case No.:	Not reported
Material FA:	Petroleum
Quantity:	Not reported
Units:	G
Recovered:	.00
Resource Affected:	Soil
Oxygenate:	Not reported

SPILLS:

Name:	61 EAST 7TH ST
Address:	61 EAST 7TH ST
City,State,Zip:	MANHATTAN, NY
Spill Number/Closed Date:	9701858 / 2003-02-25

PRIVATE HOME (Continued) **S104503153**

Facility ID:	9701858
Facility Type:	ER
DER Facility ID:	104062
Site ID:	119812
DEC Region:	2
Spill Cause:	Equipment Failure
Spill Class:	C4
SWIS:	3101
Spill Date:	1997-05-13
Investigator:	TOMASELLO
Referred To:	Not reported
Reported to Dept:	1997-05-13
CID:	297
Water Affected:	Not reported
Spill Source:	Commercial/Industrial
Spill Notifier:	Responsible Party
Cleanup Ceased:	Not reported
Cleanup Meets Std:	False
Last Inspection:	Not reported
Recommended Penalty:	False
UST Trust:	False
Remediation Phase:	0
Date Entered In Computer:	1997-05-13
Spill Record Last Update:	2003-02-25
Spiller Name:	MIKE HELFONT
Spiller Company:	MYSTIC TRANSPORTATION
Spiller Address:	1901 STEINWAY ST
Spiller Company:	001
Contact Name:	MIKE HELFONT
Latitude:	40.7276813
Longitude:	-73.9872747
DEC Memo:	Not reported
Remarks:	DRIVER WAS DELIVERING OIL TO THE ABOVE APARTMENT BUILDING AND THE NOZZLE CAME LOOSE FROM THE FILL PIPE AND SPILLED ONTO THE GROUND - THEY ARE CLEANING THE SPILL NOW

All Materials:

Site ID:	119812
Operable Unit ID:	1044461
Operable Unit:	01
Material ID:	334796
Material Code:	0002A
Material Name:	#4 fuel oil
Case No.:	Not reported
Material FA:	Petroleum
Quantity:	5.00
Units:	G
Recovered:	.00
Resource Affected:	Soil
Oxygenate:	Not reported

BR1170 **64 EAST 1ST STREET - DOB JOB NO. NB-121185546** **NY NYC OER** **S129932580**
SE **64 EAST 1ST STREET** **N/A**
1/4-1/2 **MANHATTAN, NY**
0.296 mi.
1561 ft. **Site 1 of 2 in cluster BR**

Relative:
Lower

Actual:
37 ft.

NYC OER:

Name:	64 EAST 1ST STREET - DOB JOB NO. NB-121185546
Address:	64 EAST 1ST STREET
City,State,Zip:	MANHATTAN, NY
Latitude:	40.723508
Longitude:	-73.988989
OER Project Numbers:	15TMP0046M,15EAIR046M
BBL:	1004430045
OER Program:	E/RD (No Cleanup)
Class:	Completed (C)
Phase:	Completed
URL:	
Postcode:	10003
Community Board:	3
Council District:	2
Census Tract:	3602
BIN:	1006102
NTA:	East Village

BM1171 **SPILL NUMBER 0004317** **NY LTANKS** **S104781859**
ESE **91 EAST 3RD ST** **N/A**
1/4-1/2 **MANHATTAN, NY**
0.297 mi.
1567 ft. **Site 2 of 2 in cluster BM**

Relative:
Lower

Actual:
33 ft.

LTANKS:

Name:	SPILL NUMBER 0004317
Address:	91 EAST 3RD ST
City,State,Zip:	MANHATTAN, NY
Spill Number/Closed Date:	0004317 / 2004-01-23
Facility ID:	0004317
Site ID:	61149
Spill Date:	2000-07-07
Spill Cause:	Tank Test Failure
Spill Source:	Private Dwelling
Spill Class:	B3
Cleanup Ceased:	Not reported
SWIS:	3101
Investigator:	SMSANGES
Referred To:	Not reported
Reported to Dept:	2000-07-11
CID:	211
Water Affected:	Not reported
Spill Notifier:	Tank Tester
Last Inspection:	Not reported
Recommended Penalty:	False
Meets Standard:	False
UST Involvement:	False
Remediation Phase:	0
Date Entered In Computer:	2000-07-11
Spill Record Last Update:	2004-01-23
Spiller Name:	JANICE MCDOWELL
Spiller Company:	Not reported

SPILL NUMBER 0004317 (Continued) **S104781859**

Spiller Address:	91 EAST 3RD ST
Spiller County:	001
Spiller Contact:	JANICE MCDOWELL
Spiller Phone:	(212) 673-7333
Spiller Extention:	Not reported
DEC Region:	2
DER Facility ID:	59606
Latitude:	Not reported
Longitude:	Not reported
DEC Memo:	Prior to Sept, 2004 data translation this spill Lead_DEC Field was SANGESLAND 7/29/2003 Sent out old TTF ltr 1/23/2004 Sangesland received a copy of a letter from ProTest (John Leddy) dated Aug 20, 2003. Letter states that the tank failed because of a non-tight manhole cover and pinholes at the top of the tank. According to Protest the tank was in a vault, PTC pumped out the tank and then the tank was cut up by Cardinal Tank. No sign of contamination was found. A new 3,000 gal tank was installed in the vault. There was no contaminated soil for disposal. Unfortunately there are no records of the PTC cleaning or the scrap disposal records. Spill Closed
Remarks:	pinholes at top of tank - wrapped tank in basement

All TTF:

Facility ID:	0004317
Spill Number:	0004317
Spill Tank Test:	1525757
Site ID:	61149
Tank Number:	1
Tank Size:	3000
Material:	0001
EPA UST:	Not reported
UST:	Not reported
Cause:	Not reported
Source:	Not reported
Test Method:	03
Test Method 2:	Horner EZ Check I or II
Leak Rate:	.00
Gross Fail:	Not reported
Modified By:	Spills
Last Modified Date:	Not reported

All Materials:

Site ID:	61149
Operable Unit ID:	826701
Operable Unit:	01
Material ID:	549056
Material Code:	0001A
Material Name:	#2 fuel oil
Case No.:	Not reported
Material FA:	Petroleum
Quantity:	.00
Units:	G
Recovered:	.00
Resource Affected:	Soil
Oxygenate:	Not reported

BS1172 **SPILL NUMBER 9814449** **NY LTANKS** **S104620009**
North **30 EAST 9TH ST** **N/A**
1/4-1/2 **MANHATTAN, NY**
0.300 mi.
1583 ft. **Site 1 of 2 in cluster BS**

Relative: **Lower**

Actual: **34 ft.**

LTANKS:

Name:	SPILL NUMBER 9814449
Address:	30 EAST 9TH ST
City,State,Zip:	MANHATTAN, NY
Spill Number/Closed Date:	9814449 / 1999-03-23
Facility ID:	9814449
Site ID:	163694
Spill Date:	1999-03-03
Spill Cause:	Tank Failure
Spill Source:	Private Dwelling
Spill Class:	C4
Cleanup Ceased:	Not reported
SWIS:	3101
Investigator:	MCTIBBE
Referred To:	Not reported
Reported to Dept:	1999-03-03
CID:	270
Water Affected:	Not reported
Spill Notifier:	Affected Persons
Last Inspection:	Not reported
Recommended Penalty:	False
Meets Standard:	False
UST Involvement:	False
Remediation Phase:	0
Date Entered In Computer:	1999-03-03
Spill Record Last Update:	2002-05-20
Spiller Name:	MIKE WEXLER
Spiller Company:	NEW BEDFORD
Spiller Address:	30 EAST 9TH ST
Spiller County:	001
Spiller Contact:	MIKE WEXLER
Spiller Phone:	(212) 674-6123
Spiller Extention:	Not reported
DEC Region:	2
DER Facility ID:	138062
Latitude:	Not reported
Longitude:	Not reported
DEC Memo:	Prior to Sept, 2004 data translation this spill Lead_DEC Field was TIBBE SPOKE WITH JOE OF NY HEATING, APPROX 10 GLS. SPILLED ONTO THE TANK ROOM. CONTAINED. 2:15. 3/4/1999 APPEARS TO BE DIRT FLOOR. TANK CLEANED. ROOM BEING CLEANED. TANK TO BE REMOVED AND REPLACE ACCORDING TO SUPERINTENDANT. 3/17/1999 REINSPECTED. NOT DIRT FLOOR. COMNCRETE FLOOR. FLOOR WILL BE CLEANED BETTER.
Remarks:	while making a delivery the tank developed a leak . clean up crew on the way

All Materials:

Site ID:	163694
Operable Unit ID:	1075491
Operable Unit:	01
Material ID:	311136
Material Code:	0003A
Material Name:	#6 fuel oil
Case No.:	Not reported

SPILL NUMBER 9814449 (Continued) **S104620009**

Material FA:	Petroleum
Quantity:	.00
Units:	G
Recovered:	.00
Resource Affected:	Soil
Oxygenate:	Not reported

BR1173 **HITCHINGS RES** **NY LTANKS** **S103559049**
SE **87 EAST 2ND ST** **NY Spills** **N/A**
1/4-1/2 **MANHATTAN, NY**
0.306 mi.
1617 ft. **Site 2 of 2 in cluster BR**

Relative: LTANKS:
Lower

Actual: Name:	HITCHINGS RES
35 ft. Address:	87 EAST 2ND ST
City,State,Zip:	MANHATTAN, NY
Spill Number/Closed Date:	9812332 / 1999-05-20
Facility ID:	9812332
Site ID:	79235
Spill Date:	1999-01-05
Spill Cause:	Tank Failure
Spill Source:	Private Dwelling
Spill Class:	C3
Cleanup Ceased:	Not reported
SWIS:	3101
Investigator:	SMSANGES
Referred To:	Not reported
Reported to Dept:	1999-01-05
CID:	233
Water Affected:	Not reported
Spill Notifier:	Other
Last Inspection:	Not reported
Recommended Penalty:	False
Meets Standard:	False
UST Involvement:	False
Remediation Phase:	0
Date Entered In Computer:	1999-01-05
Spill Record Last Update:	1999-05-20
Spiller Name:	KATHREN HITCHINGS
Spiller Company:	HITCHINGS RES
Spiller Address:	87 EAST 2ND ST
Spiller County:	001
Spiller Contact:	Not reported
Spiller Phone:	Not reported
Spiller Extention:	Not reported
DEC Region:	2
DER Facility ID:	73660
Latitude:	Not reported
Longitude:	Not reported
DEC Memo:	Prior to Sept, 2004 data translation this spill Lead_DEC Field was SANGESLAND OIL IN BASEMENT FLOOR AREA WAS CLEANED. TANK TEST RUN 1/11/99 - SYSTEM FAILED - AUDIBLE LEAK DETECTED COMING FROM FILL & VENT LINE. 1/21/99 - NEW YORK HEATING CORP. (718-782-3894) INSTALLED NEW VENT & FILL LINES. SYSTEM RETESTED AND PASSED. ORIGINAL CALL CAME FROM TENANT IN BUILDING DIRECTLY OVER THE BASEMENT BOILER ROOM AREA
Remarks:	tank in basement cracked spill to concrete floor spill contained in

HITCHINGS RES (Continued) **S103559049**

basement res request call

All Materials:

Site ID:	79235
Operable Unit ID:	1072936
Operable Unit:	01
Material ID:	312609
Material Code:	0001A
Material Name:	#2 fuel oil
Case No.:	Not reported
Material FA:	Petroleum
Quantity:	.00
Units:	G
Recovered:	.00
Resource Affected:	Soil
Oxygenate:	Not reported

SPILLS:

Name:	SADDLE TANK SPILL FROM TRUCK
Address:	87TH STREET AND 2ND AVENUE
City,State,Zip:	MANHATTAN, NY
Spill Number/Closed Date:	1204476 / 2012-08-09
Facility ID:	1204476
Facility Type:	ER
DER Facility ID:	421681
Site ID:	467363
DEC Region:	2
Spill Cause:	Equipment Failure
Spill Class:	C4
SWIS:	3101
Spill Date:	2012-08-04
Investigator:	JBVOUGHT
Referred To:	Not reported
Reported to Dept:	2012-08-04
CID:	Not reported
Water Affected:	Not reported
Spill Source:	Commercial Vehicle
Spill Notifier:	Fire Department
Cleanup Ceased:	Not reported
Cleanup Meets Std:	False
Last Inspection:	Not reported
Recommended Penalty:	False
UST Trust:	False
Remediation Phase:	0
Date Entered In Computer:	2012-08-04
Spill Record Last Update:	2012-08-09
Spiller Name:	LT. JONES
Spiller Company:	COMMERICAL TRUCK
Spiller Address:	87TH ST
Spiller Company:	999
Contact Name:	LT. JONES
Latitude:	Not reported
Longitude:	Not reported
DEC Memo:	8/9/12-Vought-Spill caused by leaking saddle tank on truck and spill to concrete and asphalt with no sewers or drains affected as per caller remarks. Spill cleaned

HITCHINGS RES (Continued) **S103559049**

using absorbent material as per
FDNY protocal and spill closed by Vought as no effect to soil or groundwater.

Remarks: Truck lost saddle tank spilling in street. No sewers affected. Cleanup is underway.

All Materials:

Site ID:	467363
Operable Unit ID:	1217320
Operable Unit:	01
Material ID:	2215588
Material Code:	0008
Material Name:	diesel
Case No.:	Not reported
Material FA:	Petroleum
Quantity:	35.00
Units:	G
Recovered:	35.00
Resource Affected:	Impervious Surface
Oxygenate:	Not reported

BT1174 **143 EAST HOUSTON STREET** **NY NYC OER** **S129932035**
SSE **143 EAST HOUSTON STREET** **N/A**
1/4-1/2 **MANHATTAN, NY**
0.307 mi.
1620 ft. **Site 1 of 2 in cluster BT**

Relative:
Lower

Actual:
39 ft.

NYC OER:

Name:	143 EAST HOUSTON STREET
Address:	143 EAST HOUSTON STREET
City,State,Zip:	MANHATTAN, NY
Latitude:	40.72328
Longitude:	-73.989794
OER Project Numbers:	16TMP0467M,16ENOS382M
BBL:	1.0042200491004201E+19
OER Program:	E/RD (No Cleanup)
Class:	Completed (C)
Phase:	Completed

URL:

Postcode:	10002
Community Board:	3
Council District:	1
Census Tract:	3601
BIN:	1005618
NTA:	Chinatown

BN1175 **NY LTANKS** **S100167501**
SW **62 PRINCE STREET** **NY Spills** **N/A**
1/4-1/2 **MANHATTAN, NY 10012** **NY NYC LAND USE**
0.309 mi.
1630 ft. **Site 2 of 3 in cluster BN**

Relative: **Lower**

Actual: **36 ft.**

LTANKS:

Name:	AMOCO
Address:	62 PRINCE STREET
City,State,Zip:	MANHATTAN, NY
Spill Number/Closed Date:	8709385 / 2004-04-28
Facility ID:	8709385
Site ID:	143437
Spill Date:	1988-02-03
Spill Cause:	Tank Test Failure
Spill Source:	Gasoline Station or other PBS Facility
Spill Class:	a3
Cleanup Ceased:	Not reported
SWIS:	3101
Investigator:	KMFOLEY
Referred To:	Not reported
Reported to Dept:	1988-02-04
CID:	Not reported
Water Affected:	Not reported
Spill Notifier:	Tank Tester
Last Inspection:	Not reported
Recommended Penalty:	False
Meets Standard:	False
UST Involvement:	True
Remediation Phase:	0
Date Entered In Computer:	1988-02-09
Spill Record Last Update:	2004-04-29
Spiller Name:	MIKE REGINA
Spiller Company:	AMOCO
Spiller Address:	62 PRINCE STREET
Spiller County:	001
Spiller Contact:	Not reported
Spiller Phone:	Not reported
Spiller Extention:	Not reported
DEC Region:	2
DER Facility ID:	307049
Latitude:	Not reported
Longitude:	Not reported
DEC Memo:	Prior to Sept, 2004 data translation this spill Lead_DEC Field was K FOLEY 12/6/2001 See spill #0108884 contaminated soil samples found. 3/14/03 REASSIGNED FROM SULLVAN TO VOUGHT. 1/8/04 Reassigned from Vought to K Foley. (KMF) 4/28/04 See notes for closed spill #0108884. No BTEX found above TAGM cleanup guidance in 10 soil borings completed. Minor exceedances for PAHs.
Remarks:	EIGHT 550-GAL TANKS DROPPED PRESSURE. ACTION UNKNOWN/ EXCAVATE--ISOLATE--RETEST

All TTF:

Facility ID:	8709385
Spill Number:	8709385
Spill Tank Test:	1533175
Site ID:	143437
Tank Number:	Not reported
Tank Size:	0
Material:	0009

(Continued) **S100167501**

EPA UST: Not reported
UST: Not reported
Cause: Not reported
Source: Not reported
Test Method: 00
Test Method 2: Unknown
Leak Rate: .00
Gross Fail: Not reported
Modified By: Spills
Last Modified Date: Not reported

All Materials:
Site ID: 143437
Operable Unit ID: 914645
Operable Unit: 01
Material ID: 464709
Material Code: 0009
Material Name: gasoline
Case No.: Not reported
Material FA: Petroleum
Quantity: -1.00
Units: G
Recovered: -1.00
Resource Affected: Groundwater
Oxygenate: Not reported

SPILLS:
Name: CONSTRUCTION SITE
Address: 62 PRINCE STREET
City,State,Zip: MANHATTAN, NY
Spill Number/Closed Date: 0510954 / 2008-06-26
Facility ID: 0510954
Facility Type: ER
DER Facility ID: 307049
Site ID: 357011
DEC Region: 2
Spill Cause: Other
Spill Class: C4
SWIS: 3101
Spill Date: 2005-12-18
Investigator: smsanges
Referred To: Not reported
Reported to Dept: 2005-12-19
CID: 444
Water Affected: Not reported
Spill Source: Institutional, Educational, Gov., Other
Spill Notifier: Other
Cleanup Ceased: Not reported
Cleanup Meets Std: False
Last Inspection: Not reported
Recommended Penalty: Not reported
UST Trust: Not reported
Remediation Phase: 0
Date Entered In Computer: 2005-12-19
Spill Record Last Update: 2008-06-26

(Continued) **S100167501**

Spiller Name:	ANDREW KELLY
Spiller Company:	CONSTRUCTION SITE
Spiller Address:	62 PRINCE STREET
Spiller Company:	001
Contact Name:	ANDREW KELLY
Latitude:	Not reported
Longitude:	Not reported
DEC Memo:	Left 2 messages for Andrew Kelly of DEP - No additional information. Site was a gas station (Spill #0108884 Closed by Vought) This was a surface spill - cleaned and closed.
Remarks:	NO INFO FURTHER INVESTIGATION

All Materials:

Site ID:	357011
Operable Unit ID:	1114299
Operable Unit:	01
Material ID:	2104378
Material Code:	0003A
Material Name:	#6 fuel oil
Case No.:	Not reported
Material FA:	Petroleum
Quantity:	.00
Units:	G
Recovered:	.00
Resource Affected:	Groundwater
Oxygenate:	Not reported

NYC LAND USE:

Name:	Not reported
Address:	62 PRINCE STREET
City,State,Zip:	MANHATTAN, NY 10012
Latitude:	40.7236451
Longitude:	-73.9967675
Type Of Ownership Code:	Not reported
Owner Name:	1202 CONEY ISLAND AVE CORP
Borough:	MN
Tax Block:	496
Tax Lot:	18
Community District:	102
Census Tract 2020:	1004300
Census Block 2020:	10043003003
Census Tract 2010:	43
Census Block 2010:	3003
School District:	02
City Council District:	1
Fire Company:	L020
Police Precinct:	5
Health Center District:	15
Health Area:	6800
Sanitation District Boro:	1
Sanitation District Number:	02
Sanitation Subsection:	1G
Zoning District 1:	M1-5/R7D: Mixed Manufacturing & Residential Districts
Zoning District 2:	Not reported
Zoning District 3:	Not reported

(Continued) **S100167501**

Zoning District 4:	Not reported
Commercial Overlay 1:	Not reported
Commercial Overlay 2:	Not reported
Special Purpose District 1:	SNX
Special Purpose District 2:	Not reported
Special Purpose District 3:	Not reported
Limited Height District:	Not reported
Spill Boundary Indicator:	N
Building Class:	K1: Store Buildings (Taxpayers Included) - One Story Retail Building
Land Use Category:	Commercial & Office Buildings
Number Of Easements:	0
Lot Area:	2460
Total Building Floor Area:	2354
Commercial Floor Area:	2354
Residential Floor Area:	0
Office Floor Area:	0
Retail Floor Area:	2354
Garage Floor Area:	0
Storage Floor Area:	0
Factory Floor Area:	0
Other Floor Area:	0
Total Building Floor Area Source Code:	2
Number Of Buildings:	1
Number Of Floors:	1.0000000
Residential Units:	0
Total Units:	1
Lot Frontage:	47.3300000
Lot Depth:	54.9200000
Building Frontage:	47.0000000
Building Depth:	54.0000000
Extension Code:	N
Proximity Code:	0
Irregular Lot Code:	Y
Lot Type:	3
Basement Type/Grade:	0
Assessed Land Value:	221400.00000
Assessed Total Value:	1547550.00000
Exempt Total Value:	0.00000
Year Built:	2004
Year Altered 1:	0
Year Altered 2:	0
Historic District Name:	SoHo-Cast Iron Historic District Extension
Landmark Status:	Not reported
Built Floor Area Ratio:	0.96000000000
Maximum Allowable Residential Far:	0.00000000000
Maximum Allowable Commercial Far:	5.00000000000
Maximum Allowable Community Facility Far:	6.50000000000
Boro Code:	1
Borough, Tax Block and Lot:	1004960018.00000000
Condominium Number:	Not reported
Census Tract 2:	0043
X Coordinate:	985146
Y Coordinate:	202920
Zoning Map #:	12c
Zoning Map Code:	Not reported
Sanborn Map #:	101N075
Tax Map #:	10206

(Continued) **S100167501**

E-designation Number:	E-619
Apportionment BBL:	Not reported
Apportionment Date:	Not reported
Pluto DTM Base Map Indicator:	1
2007 Flood Insurance Rate Map Indicator:	Not reported
2015 Preliminary Flood Insurance Rate Map Indicator:	Not reported
Version Number:	24v3.1
Changed By DCP:	t

BN1176 **AMOCO** **UST FINDER RELEASE** **1029073098**
SW **62 PRINCE STREET** **N/A**
1/4-1/2 **MANHATTAN, NY 0**
0.309 mi.
1630 ft. **Site 3 of 3 in cluster BN**

Relative: **Lower**

Actual: **36 ft.**

UST FINDER RELEASE:

Object ID:	256143
Facility ID:	NY307049
Lust ID:	NY8709385
Name:	AMOCO
Address:	62 PRINCE STREET
City,State,Zip:	MANHATTAN, NY 0
Address Match Type:	Not reported
Reported Date:	1988/02/03 16:00:00+00
Status:	No Further Action
Substance:	Not reported
Population within 1500ft:	17947
Domestic Wells within 1500ft:	6
Land Use:	Developed, High Intensity
Within SPA:	No
SPA PWS Facility ID:	Not reported
SPA Water Type:	Not reported
SPA Facility Type:	Not reported
SPA HUC12:	Not reported
Within WHPA:	No
WHPA PWS Facility ID:	Not reported
WHPA Water Type:	Not reported
WHPA Facility Type:	Not reported
WHPA HUC12:	Not reported
Within 100yr Floodplain:	No
Tribe:	Not reported
EPA Region:	2
NFA Letter 1:	Not reported
NFA Letter 2:	Not reported
NFA Letter 3:	Not reported
NFA Letter 4:	Not reported
Closed With Residual Contaminate:	Not reported
Coordinate Source:	State
X Coord:	-73.99557
Y Coord:	40.7232500000001
Latitude:	40.72325
Longitude:	-73.99557

BP1177 **SPILL NUMBER 0302699** **NY LTANKS** **S106123802**
ENE **291 EAST 9TH STREET** **N/A**
1/4-1/2 **NEW YORK, NY**
0.310 mi.
1639 ft. **Site 2 of 3 in cluster BP**

Relative:
Lower

Actual:
32 ft.

LTANKS:

Name:	SPILL NUMBER 0302699
Address:	291 EAST 9TH STREET
City,State,Zip:	NEW YORK, NY
Spill Number/Closed Date:	0302699 / 2003-12-15
Facility ID:	0302699
Site ID:	107141
Spill Date:	2003-06-13
Spill Cause:	Tank Overfill
Spill Source:	Unknown
Spill Class:	C3
Cleanup Ceased:	Not reported
SWIS:	3101
Investigator:	SIGONA
Referred To:	Not reported
Reported to Dept:	2003-06-13
CID:	297
Water Affected:	Not reported
Spill Notifier:	Local Agency
Last Inspection:	Not reported
Recommended Penalty:	False
Meets Standard:	False
UST Involvement:	False
Remediation Phase:	0
Date Entered In Computer:	2003-06-13
Spill Record Last Update:	2003-12-15
Spiller Name:	Not reported
Spiller Company:	UNKNOWN
Spiller Address:	Not reported
Spiller County:	999
Spiller Contact:	ANNA ROLDAN
Spiller Phone:	(212) 504-4207
Spiller Extention:	Not reported
DEC Region:	2
DER Facility ID:	94242
Latitude:	Not reported
Longitude:	Not reported
DEC Memo:	Not reported
Remarks:	CITIZEN CALLED NYC DEP AND STATED THERE WAS OIL COMING OUT OF A CAP IN THE STREET AND WAS FLOWING INTO A CATCH BASIN

All Materials:

Site ID:	107141
Operable Unit ID:	870436
Operable Unit:	01
Material ID:	507159
Material Code:	0001A
Material Name:	#2 fuel oil
Case No.:	Not reported
Material FA:	Petroleum
Quantity:	.00
Units:	G
Recovered:	.00
Resource Affected:	Sewer

SPILL NUMBER 0302699 (Continued) **S106123802**

Oxygenate: Not reported

BP1178 **BASEMENT - TTF** **NY LTANKS** **S110762262**
ENE **145 2ND AVE** **N/A**
1/4-1/2 **NEW YORK CITY, NY**
0.311 mi.
1640 ft. **Site 3 of 3 in cluster BP**

Relative: LTANKS:
Lower

Actual: Name:	BASEMENT - TTF
32 ft. Address:	145 2ND AVE
City,State,Zip:	NEW YORK CITY, NY
Spill Number/Closed Date:	1010404 / Not Reported
Facility ID:	1010404
Site ID:	444007
Spill Date:	2011-01-05
Spill Cause:	Tank Test Failure
Spill Source:	Commercial/Industrial
Spill Class:	C4
Cleanup Ceased:	Not reported
SWIS:	3101
Investigator:	MSHOQUE
Referred To:	Not reported
Reported to Dept:	2011-01-05
CID:	Not reported
Water Affected:	Not reported
Spill Notifier:	Other
Last Inspection:	Not reported
Recommended Penalty:	False
Meets Standard:	False
UST Involvement:	False
Remediation Phase:	1
Date Entered In Computer:	2011-01-05
Spill Record Last Update:	2023-03-28
Spiller Name:	CHRISTOPHER
Spiller Company:	UNKNOWN
Spiller Address:	145 2ND AVE
Spiller County:	999
Spiller Contact:	CHRISTOPHER
Spiller Phone:	Not reported
Spiller Extention:	Not reported
DEC Region:	2
DER Facility ID:	398922
Latitude:	Not reported
Longitude:	Not reported
DEC Memo:	8/15/2012 TTF Spill Case transferred to DEC Tim DeMeo. 03-31-2015 - V. Brevdo As per discussion with Chief of Spill Response Section, this Tank Test Failure Spill Case is transferred to Remediation Section B for management of the project. Spill Case is further assigned to Jonathan Kolleeny. VB 06-25-2020 - V. Brevdo Spill Case is reassigned from Jonathan Kolleeny to MD Hoque within Remediation Section B. The reassignment is to optimize work load within the program. VB 12/10/2020-M. Hoque: Tried to contact the contractor's office but the phone number is inactive.(MDH) 10/1/2021-M. Hoque: Spoke to Mr. Lukas(516-466-3333) of Citi-Urban Management who manages the property. As requested, I sent him spill incident report. I requested him to send a spill remediation completion report.(MDH)

BASEMENT - TTF (Continued) **S110762262**

7/12/2022-M. Hoque: Called Mr. Lukas and left voice message to call me back. (MDH) 3/28/2023-M. Hoque: Spoke to Chris Adams (603.845.6596), Scientist III, EBI Consulting and requested him to send me a spill remediation completion report. he will search the report and end me for review. (MDH)

Remarks: 4500g tank test failure

All Materials:

Site ID:	444007
Operable Unit ID:	1194451
Operable Unit:	01
Material ID:	2190278
Material Code:	0001A
Material Name:	#2 fuel oil
Case No.:	Not reported
Material FA:	Petroleum
Quantity:	Not reported
Units:	Not reported
Recovered:	Not reported
Resource Affected:	Not reported
Oxygenate:	Not reported

BT1179 **204 FORSYTH STREET- DOB JOB NO. 121332049** **NY Spills** **S110307250**
SSE **204 FORSYTH STREET** **NY NYC OER** **N/A**
1/4-1/2 **MANHATTAN, NY**
0.314 mi.
1660 ft. **Site 2 of 2 in cluster BT**

Relative: **Lower**

Actual: **40 ft.**

SPILLS:

Name:	217537; 204 FORSYTH ST.
Address:	204 FORSYTH ST.
City,State,Zip:	MANHATTAN, NY
Spill Number/Closed Date:	0914311 / 2009-12-17
Facility ID:	0914311
Facility Type:	ER
DER Facility ID:	388674
Site ID:	433794
DEC Region:	2
Spill Cause:	Unknown
Spill Class:	D4
SWIS:	3101
Spill Date:	2009-07-14
Investigator:	DMPOKRZY
Referred To:	Not reported
Reported to Dept:	2009-12-31
CID:	Not reported
Water Affected:	Not reported
Spill Source:	Commercial/Industrial
Spill Notifier:	Responsible Party
Cleanup Ceased:	Not reported
Cleanup Meets Std:	Not reported
Last Inspection:	Not reported
Recommended Penalty:	Not reported
UST Trust:	Not reported
Remediation Phase:	0
Date Entered In Computer:	2010-04-27
Spill Record Last Update:	2010-04-27

204 FORSYTH STREET- DOB JOB NO. 121332049 (Continued) **S110307250**

Spiller Name:	ERT DESK
Spiller Company:	CON EDISON
Spiller Address:	5030 BROADWAY
Spiller Company:	001
Contact Name:	ERT DESK
Latitude:	Not reported
Longitude:	Not reported
DEC Memo:	Not reported
Remarks:	Not reported

All Materials:

Site ID:	433794
Operable Unit ID:	1184643
Operable Unit:	01
Material ID:	2179011
Material Code:	0066A
Material Name:	unknown petroleum
Case No.:	Not reported
Material FA:	Petroleum
Quantity:	.00
Units:	G
Recovered:	Not reported
Resource Affected:	Utility
Oxygenate:	Not reported

NYC OER:

Name:	204 FORSYTH STREET- DOB JOB NO. 121332049
Address:	204 FORSYTH STREET
City,State,Zip:	MANHATTAN, NY
Latitude:	40.72277
Longitude:	-73.990602
OER Project Numbers:	14TMP0234M,14ENOS234M
BBL:	1004220042
OER Program:	E/RD (No Cleanup)
Class:	Completed (C)
Phase:	Completed

URL:

Postcode:	10002
Community Board:	3
Council District:	1
Census Tract:	3601
BIN:	1090468
NTA:	Chinatown

BU1180 **89 1ST AVENUE** **NY NYC OER** **S132180059**
ESE **89 1ST AVENUE** **N/A**
1/4-1/2 **MANHATTAN, NY**
0.316 mi.
1671 ft. **Site 1 of 2 in cluster BU**

Relative:
Lower

Actual:
28 ft.

NYC OER:

Name:	89 1ST AVENUE
Address:	89 1ST AVENUE
City,State,Zip:	MANHATTAN, NY
Latitude:	40.72606
Longitude:	-73.986416

89 1ST AVENUE (Continued) **S132180059**

OER Project Numbers:	18TMP1229M,18ENOS416M
BBL:	1004470032
OER Program:	E/RD (No Cleanup)
Class:	Active (A)
Phase:	Closure
URL:	
Postcode:	10003
Community Board:	3
Council District:	2
Census Tract:	38
BIN:	1000000
NTA:	East Village

BU1181 **85-09 1ST AVENUE** **NY LTANKS** **S100145146**
ESE **85-09 1ST AVENUE** **N/A**
1/4-1/2 **NEW YORK CITY, NY**
0.317 mi.
1674 ft. **Site 2 of 2 in cluster BU**

Relative: **Lower**
Actual: **28 ft.**

LTANKS:

Name:	85-09 1ST AVENUE
Address:	85-09 1ST AVENUE
City,State,Zip:	NEW YORK CITY, NY
Spill Number/Closed Date:	8802622 / 1992-09-30
Facility ID:	8802622
Site ID:	170432
Spill Date:	1988-06-22
Spill Cause:	Tank Test Failure
Spill Source:	Institutional, Educational, Gov., Other
Spill Class:	B3
Cleanup Ceased:	1992-09-30
SWIS:	4101
Investigator:	BATTISTA
Referred To:	Not reported
Reported to Dept:	1988-06-22
CID:	Not reported
Water Affected:	Not reported
Spill Notifier:	Tank Tester
Last Inspection:	Not reported
Recommended Penalty:	False
Meets Standard:	False
UST Involvement:	False
Remediation Phase:	0
Date Entered In Computer:	1988-06-27
Spill Record Last Update:	1994-05-12
Spiller Name:	Not reported
Spiller Company:	Not reported
Spiller Address:	Not reported
Spiller County:	001
Spiller Contact:	Not reported
Spiller Phone:	Not reported
Spiller Extention:	Not reported
DEC Region:	2
DER Facility ID:	143404
Latitude:	Not reported
Longitude:	Not reported
DEC Memo:	Not reported

85-09 1ST AVENUE (Continued) **S100145146**

Remarks: COULDN'T STABILIZE IN STAND PIPE.

All TTF:

Facility ID:	8802622
Spill Number:	8802622
Spill Tank Test:	1534171
Site ID:	170432
Tank Number:	Not reported
Tank Size:	0
Material:	0001
EPA UST:	Not reported
UST:	Not reported
Cause:	Not reported
Source:	Not reported
Test Method:	00
Test Method 2:	Unknown
Leak Rate:	.00
Gross Fail:	Not reported
Modified By:	Spills
Last Modified Date:	Not reported

All Materials:

Site ID:	170432
Operable Unit ID:	917954
Operable Unit:	01
Material ID:	458190
Material Code:	0001A
Material Name:	#2 fuel oil
Case No.:	Not reported
Material FA:	Petroleum
Quantity:	-1.00
Units:	G
Recovered:	.00
Resource Affected:	Groundwater
Oxygenate:	Not reported

BV1182 **107 EAST 10TH STREET** **NY LTANKS** **S105230175**
NE **107 EAST 10TH ST** **N/A**
1/4-1/2 **NEW YORK, NY**
0.320 mi.
1689 ft. **Site 1 of 6 in cluster BV**

Relative: **Lower**
Actual: **37 ft.**

LTANKS:

Name:	107 EAST 10TH STREET
Address:	107 EAST 10TH ST
City,State,Zip:	NEW YORK, NY
Spill Number/Closed Date:	9704339 / 2003-11-17
Facility ID:	9704339
Site ID:	191695
Spill Date:	1997-07-11
Spill Cause:	Tank Overfill
Spill Source:	Private Dwelling
Spill Class:	C3
Cleanup Ceased:	Not reported
SWIS:	3101
Investigator:	SIGONA
Referred To:	Not reported

107 EAST 10TH STREET (Continued) **S105230175**

Reported to Dept:	1997-07-11
CID:	282
Water Affected:	Not reported
Spill Notifier:	Affected Persons
Last Inspection:	Not reported
Recommended Penalty:	False
Meets Standard:	False
UST Involvement:	False
Remediation Phase:	0
Date Entered In Computer:	1997-07-11
Spill Record Last Update:	2006-06-20
Spiller Name:	ROGER
Spiller Company:	FERRENTINO OIL COMPANY
Spiller Address:	17 CLEVLAND PLACE
Spiller County:	001
Spiller Contact:	CHARLES WISER
Spiller Phone:	(718) 786-2253
Spiller Extention:	Not reported
DEC Region:	2
DER Facility ID:	159878
Latitude:	Not reported
Longitude:	Not reported
DEC Memo:	06/20/06-Vought-File review by Vought. See also spill numbers: 9511157 (105 E10th St-closed 03/17/03) 9611309 (105-107 E10th St-OPEN PIN WITH NOTES FOR ALL SITES ON BLOCK) 9702485 (116 E10th St-closed 05/28/97) 9704339 (107 E10th St-closed 11/17/03) 9807065 (103 E10th St-closed 03/14/05) 9905975 (103 E10th St-closed 02/26/03) 9913474 (103 E10th St-open) 0006640 (107 E10th St-closed 05/20/03) 0101346 (114 E10th St-closed 07/22/03) 0104789 (107 E10th St-closed 10/20/03) 0111670 (107 E10th St-closed 03/13/02) 0203371 (107 E10th St-closed 07/01/02) 0208470 (105 E10th St-closed 01/08/04) 0511701 (101 E10th St-open)
Remarks:	DRIVER OVERFILLED TEMPORARY TANK SPILLED ON TO SIDEWALK NOTIFIER CLAIMS IT HAPPENED 3 TIMES DEC ON SCENE

All Materials:

Site ID:	191695
Operable Unit ID:	1047563
Operable Unit:	01
Material ID:	333599
Material Code:	0001A
Material Name:	#2 fuel oil
Case No.:	Not reported
Material FA:	Petroleum
Quantity:	10.00
Units:	G
Recovered:	10.00
Resource Affected:	Soil
Oxygenate:	Not reported

BV1183 **3/10 TENANTS HOUSING CORPORATION** **NY LTANKS** **S104620874**
NE **103 E 10TH ST** **NY LIENS** **N/A**
1/4-1/2 **MANHATTAN, NY** **NY Spills**
0.321 mi.
1693 ft. **Site 2 of 6 in cluster BV**

Relative: **Lower**

Actual: **37 ft.**

LTANKS:

Name:	3/10 TENANTS HOUSING CORPORATION
Address:	103 E 10TH ST
City,State,Zip:	MANHATTAN, NY
Spill Number/Closed Date:	9913474 / 2015-12-23
Facility ID:	9913474
Site ID:	117758
Spill Date:	2000-02-28
Spill Cause:	Tank Test Failure
Spill Source:	Private Dwelling
Spill Class:	B3
Cleanup Ceased:	Not reported
SWIS:	3101
Investigator:	RVKETANI
Referred To:	122315 REVIEWED122115 PROGRESS SUMMARY
Reported to Dept:	2000-02-28
CID:	207
Water Affected:	Not reported
Spill Notifier:	Responsible Party
Last Inspection:	Not reported
Recommended Penalty:	False
Meets Standard:	False
UST Involvement:	True
Remediation Phase:	0
Date Entered In Computer:	2000-02-28
Spill Record Last Update:	2015-12-23
Spiller Name:	Not reported
Spiller Company:	3/10 TENANTS CORP
Spiller Address:	103 EAST 10TH STREET
Spiller County:	999
Spiller Contact:	HEATHER
Spiller Phone:	(212) 971-8315
Spiller Extention:	Not reported
DEC Region:	2
DER Facility ID:	102397
Latitude:	Not reported
Longitude:	Not reported
DEC Memo:	Prior to Sept, 2004 data translation this spill Lead_DEC Field was AUSTIN SEE ALSO SPILL NUMBERS 9611157 AND 9611309. PIN JOB. tOMASELLO 5/9/2000 9/02 DEC/AG's office settled the case and have gotten a stip signed and costs recovered for this spill as well as 96-11309. The responsible parties have contracted with environmental firms to complete the remedial activities. 5/18/04 - AUSTIN -TRANSFERRED FROM TOMASELLO - CONSOLIDATED WITH SPILL # 9611309, WHICH IS A STATE FUNDED CLEANUP - END 1/12/05 Tipple reopened in Tipple's name///stipulation and cleanup ongoing with RP at 103 East 10th Street See also spill #9807065 9/16/05 - Raphael Ketani. The May 11, 2005 to August 24, 2005 Project Status Report was received on September 14, 2005 and is under review. I finished my review of the Project Status Report and I will send a letter to John Iannone at Day Engineering ((212) 986-8645) and to 3/10 Tenants Housing Corporation instructing them to proceed with the manual monitoring and product collection for the present monitoring period. Then, if

3/10 TENANTS HOUSING CORPORATION (Continued) **S104620874**

warranated, they can change their methodolgy for the foreseeable future to using absorbent socks in the two wells, MW-23 and MW-29. 10/20/05 - Raphael Ketani. I called John Iannone (i-a-known) at Day Engineering, but I could not reach him. I left a voice message regarding the submission of a report about the use of the absorbent socks in W23 and W29. 10/21/05 - Raphael Ketani. I received a call from John Iannone regarding the site. He said that W23 is in the sidewalk next to the building and is a 4 inch diameter screened well. He said that is has maybe 1/4 inch of product which is being removed manually. W29, he said, is in the back of a basement and was pounded into rubble below the basement. He said that product is present sporadically in this well. Mr. Iannone added that you can have nothing in the well one month, and two months later you will find 2 inches of product. He thinks the rain has something to do with the appearance of the oil. He has an environmental specialist from a consulting company coming over every so often to recover the product. She spends a couple of hours each time. He thinks that, at this time, manual recovery is the way to go. I told him to send me a letter regarding what had been spilled, what has been recovered so far, and what he would like to do (some sort of plan) regarding manual collection and the use of absorbent socks. He said he would get the letter out to me soon. 11/21/05 - Raphael Ketani. I received Mr. Iannone's letter dated 11/18/05, stating that he will request a closure of the spill case in 3 or 4 months if measureable amounts of product are not seen in the wells. 4/25/06 - Raphael Ketani. I received a progress report from John Iannone of Day Engineering. The report stated that the product thickness jumped up to as much as 2.82' after several months of product thickness measurements which were below 0.1'. He said that he will keep monitoring and collecting the oil. 4/28/06 - Raphael Ketani. I received a letter dated April 21, 2006 from Stephen DeNardo of AJClarke Real Estate Corp. ((212) 541-4477). Mr. DeNardo stated that he received a violation from the NYFD for the site for having unregistered holding tanks. He asked that DEC inform the NYFD that registration is not necessary. I left a message for Mr. DeNardo that he has to discuss the issue with the NYC Dept. of Buildings. 5/15/06 - Raphael Ketani. Mr. Koon Tang of the Div. of Environmental Remediation, Region 2, came over to me today and asked whether I can straighten out the issue of Mr. DeNardo getting repeated violations for tanks on his property at 107 E. 10 Street that are really for the building next door at 103 E. 10 Street. I talked to Mr. DeNardo and he said there are 2 tanks with DEC emblems on them and an oil water separator tank on his property. He said that he had already been to court once to fight the last violation and had received another violation. (At the top of the notes for this case it is indicated that there was a PIN job - which appears to have been reimbursed by the R.P.) I will send a letter to A.J. Clarke stating that the tanks were installed by DEC and that they are needed in order to contain fluids recovered from next door. 06/20/06-Vought-This spill transferred to DEC Vought due to exisiting PIN for spill #9611309. 06/20/06-Vought-File review by Vought. See also spill numbers: 9511157 (105 E10th St-closed 03/17/03) 9611309 (105-107 E10th St-OPEN PIN WITH NOTES FOR ALL SITES ON BLOCK) 9702485 (116 E10th St-closed 05/28/97) 9704339 (107 E10th St-closed 11/17/03) 9807065 (103 E10th St-closed 03/14/05) 9905975 (103 E10th St-closed 02/26/03) 9913474 (103 E10th St-open) 0006640 (107 E10th St-closed 05/20/03) 0101346 (114 E10th St-closed 07/22/03) 0104789 (107 E10th St-closed 10/20/03) 0111670 (107 E10th St-closed 03/13/02) 0203371

3/10 TENANTS HOUSING CORPORATION (Continued) **S104620874**

(107 E10th St-closed 07/01/02) 0208470 (105 E10th St-closed 01/08/04) 0511701 (101 E10th St-open) 09/13/03-Vought-Received call and spoke to John Iannone (212-986-8645) and Vought will return call once review is completed. 10/15/07-Vought-File Review by Vought. See also spill #9611309 for PIN at adjacent site 105-107 E 10th St. Letter from AG Riggi to 3/10THC. Demand letter for $422529.45 for cleanup costs. Letter from DEC Tipple to John Iannone (103E10th Street)-2/22/01. DEC ... continues to require the following work to be conducted if the owners of 103 East 10th Street intend to takeover the investigation/remediation efforts... . Requirements include installation of two upgradient delineation wells inside basement of 103E10th St. 2)installation of a 3rd Avenue delineation well 3)installation of downgradient (south-side) delineation wells 4)installation of an enhanced remediation system usch as automated EFR system. The Department is currently having a Multi-Phase Extraction System Pilot Test conducted on this site . Currently the Department's contractor is preparing to install the additional wells needed to fully delineate the plume resulting from the 103 East 10th Street release . Please inform the Department by March 31, 2001 as to your clients intention... . Letter from Ianone to DEC Tipple-04/30/01. Letter from Cody Ehlers Group(CEG)-(Iannone) consultant for 103E10th St. CEG hired Apex Envioronmental to perform additional well installation, perform baildown tests, initiate weekly multi-phase extraction (MPX) program for wells with free product for one year. Request DEC assistance to obtain sidewalk permits. Letter from DEC Tipple to CEG Ianone-5/1/01. DEC agrees with proposal for sequential installation of wells, reasons for well installation in basement of 103E10th, deadline for installation of additional wells is by 5/18/01, submission of baildown results for wells by 5/7/01, submission of RAP by 6/15/01 for installation of a permanent recovery system. Letter from AG Riggi to Debra Rothberg-5/1/01. ...Mr. Iannone continues to selectively eliminate certain portions of the work considered by DEC to be essential in investigation and remediation of this site. AG will proceed with litigation by end of month if settlement is not reached. Letter from AG Riggi to Debra Rothberg-5/2/01. DEC will facilitate the performance of this work by your clients only if they agree to perform the entire scope of work detailed previously in meetings and correspondence... . Letter from CEG Iannone to DEC Tipple-5/2/01. CEG is prepared to do delineation work and request DEC assistance in obtaining permits. Letter from Rothberg to AG Riggi-5/2/01. Your statement that NYSDEC requires all or nothing is deeply troubling . Rothberg asserts that past DEC expenditures were improper . Letter from AG Riggi to Rothberg-5/4/01. ...I share in your disappointment . Letter reiterates failure to delineate plume expeditiously. Due to the discovery of vapors in the building across the street, DEC has determined it cannot wait until later this month for wells to be installed, and it will proceed with the work needed early next week. Letter from DEC Tipple to CEG Iannone-7/5/01. Justification for rationale for installation of well in basement of 103E10th St. Letter from CEG Iannone to DEC Tipple-7/12/01. Request for monitoring data and well logs and quarterly progress reports. I must continue to confirm that 3/10 Tenants Housing Corporation, the owner of the cooperative building at 103 East 10th Street does not consent to the installation of this well . Affadavit (DEC Tipple)-8/23/01. Order to Permit Entry Upon Land. Letter from AG Riggi to Carole Ule (Esq.)-10/3/01. The stipulation looks fine to me. If you execute two originals, I will

3/10 TENANTS HOUSING CORPORATION (Continued) **S104620874**

sign both and return one to you for filing with the Court . Ule represents 103E10th St. 103E10th St will hook up to remediation system in basement of 105E10th due to lack of space in 103E10th for system. Quarterly Project Status Report (EAR) Jan 2002 to March 2002-9/20/01. Groundwater flow direction shifted from east-southeast to a more northerly then a north/northwest direction. Tanks in 107E10th St have recovered 416 gallons to date. Installation of a well in the northwest corner of 103E10th occurred. Baildown/recharge test of well in basement of 103E10th was performed but was inconclusive. Recovery system consists of four submersible pumps, 3 portable centrifugal well pumps for basement wells and 5 SpillBuster automatically adjusting pumps. Vapor extraction wells also occur in basement of 109E10th. Report recommends continuation of monitoring, cleaning oil water separators, investigate use of biorem beneath the buildings at 109 and 113E10th, delineate and recovery of product found in 1032E10th St. Meeting List-4/22/02. At meeting was EAR, DEC, CEG, John Crane, AG Riggi. Site Plan-7/21/02. Northwest-southeast oriented line separates responsibilities of 103E10th and 105-107E10th Street. Corrective Action Plan (CEG Iannone)-7/21/02. 3/10 THC intends to contract with EAR to continue work and maintenance. The prospective owners of the building at 105-107 East 10th Street and the current owners of the building at 103E10th Street (i.e, 3/10 Tenants Housing Corporation) have agreed on a division of work currently required by the NYSDEC to address these two spill sites . Document describes in detail reponsibilities of each party. CAP includes weekly well monitoring of wells (W1, W3, W8, W9, W11, W12, W13, W18, W19, W20, W24, W25, W27, W28, W29. Product recovery includes existing wells and recovery systems installed by DEC and collection of effluent samples. Vapor abatement system will be operated by 105-107E10th Street. 3/10 Tenants Housing Corporation would continue to operate the vapor abatement system until Spill #9913474 has been closed by the NYSDEC. Reports will be submitted to the Department quarterly. 10/16/07-Vought-File review continued by Vought: Corrective Action Plan (CEG Iannone)-8/5/02. New CAP submitted including DEC Tipple's requirements after review. 3/10 THC will perform the following tasks: 1)Weekly well monitoring and if product is encountered, bailing 2)Product recovery via use of previously installed submersible pumps, spill busters and MPX events 3)Biweekly maintenance of submersible pumps and sumbission of status reports 4)Biweekly maintenance of dual phase portable pumps and submission of stautus reports 5)Biweekly maintenance and adjustment of oil/water separator 6)Biweekly collection and analyses of groundwater treatment system effluent 7)Weekly maintenance of holding tanks 8)Operation of vapor abatement sytem if spill 9611309 is closed and DEC continues to require operation. 9)Submission of quarterly status reports. 10)Possible use of Bio-rem in Closure Plan upon no more free product. 11)Sampling of groundwater for dissolved parameters. Closure may be considered upon four rounds of asymptotic groundwater levels. Letter from DEC Tipple to CEG Iannone-8/5/02. DEC reviewed the CAP and required title to be changed to Remediation Plan and after ALL product is removed from wells the remediation of any other soil and or dissolved petroleum contamination will be addressed. STIPULATION AGREEMENT with due date of 8/20/02 sent by DEC Tipple to: Ms. Heather Verran Ramo 3/10 Tenants Housing Corporation 103E10 Street New York, NY 10003 Remediation Plan and Signed STIPULATION AGREEMENT (CEG Iannone)-8/16/02. Copy of remediation plan and signed Stip. 10/17/07-Vought-Continued File Review by Vought:

3/10 TENANTS HOUSING CORPORATION (Continued) **S104620874**

Email from CEG Iannone to DEC Tipple-10/1/02. This is to let you know that the EAR contract has been signed and they will be starting work tomorrow... Memorandum (CEG Iannone) to DEC Tipple-4/22/03. Attached please find the draft product thickness tables and maps for 103E10th Street... Project Status Report April-December 2002 (CEG Iannone)-6/19/03. ...only 17 gallons of product have been removed from the 5 sidewalk product recovery wells and an additional 9.5 gallons was removed from basement well. However, groundwater flow during this period has reversed direction due to last year's drought and some product has now probably moved to the subsurface soil beneath the building at 103 East 10th Street . Report recommends reduction to monthly monitoring and increase in frequency of manaul bailing as opposed to operation of product recovery system. EAR report shows groundwater flow to the north/northwest. Trace free product in W12 and W13 and .33'FP (W20), .46'FP(W28). Product levels of 1 to 3 feet have consistently accumulated in W29 which is bailed weekly. Operation of portable recovery pumps in basements of 109 and 111 E10th discontinued due to lack of free product (FP) and product now removed via and absorbent socks and no effluent samples being collected and system not on and no discharge. Spill Buster pumps still in operation and maintained biweekly and removed 17 gallons referred to above during this period. Report recommends reduction to biweekly well monitoring, temporary discontinuation of operation of pumps in W7, W21, W22, W23 and W26, manual recovery of product and more frequent manual recovery of product in W29. Email from CEG Iannone to DEC Tipple-7/30/03. Iannone no longer working for CEG and is working for Day Engineering. 10/18/07-Vought-File Review continued by Vought: Project Status Report (Day Engineering and EAR) Jan 2003 thru June2003. Groundwater flow direction reversed and assumed previous direction of south-southeast. Report recommend change to monthly well monitoring, discontinuation of product recovery system using portable wells, removal of product from recovery wells and W29 via peristaltic pump which was approved by DEC on 9/5/03. 8 week test program of manual product removal from wells via peristaltic pump will be initiated and report will be submitted to DEC. Proposed Revision to the Remediation Plan (DAY Iannone)-8/26/03. Report proposed use of manual bailing and discontinued use of the troubled automated product recovery system . Revisions include weekly product recovery, monthly monitoring for a period of three months, Letter from DEC Tipple to Iannone-9/5/03. DEC reviewed Proposed Revision and will allow a two month pilot study with a subsequent analysis of the effectiveness provided that product is removed from W29 and the recovery wells three times per week for the first four weeks of the study, removal of product from wells W7, W21, W22, W23 and W26 using peristaltic pump. Report to be submitted to DEC within ten days of the 8 week pilot study. If DEC does not recevie report within that time, product recovery system will be completely rehabiliated and reinstalled. Email from DAY Iannone to DEC Tipple-9/5/03. Iannone received 9/5/03 letter from DEC Tipple and all looks good to me . Email from DEC Tiplle DAY Iannone-10/15/03. DEC requires submission of bailing schedule with specific dates. Email from DAY Iannone to DEC Tipple-10/17/03. Product pumping will begin on 10/21/03 and subsequent specific schedule attached. Email from DAY Iannnone to DEC Tipple-10/29/03. Proposal to install socks in four recovery wells due to the absence of product that will be maintained weekly, discontinuation of three times bailing per week for these four wells. Socks to be placed in wells W7, W21, W22 and W26 this week. Email

3/10 TENANTS HOUSING CORPORATION (Continued) **S104620874**

from DEC Tipple to DAY Iannone-10/29/03. Request for amount of product recovered from wells, rate of recovery, proposal to check socks. Email from DAY Iannone to DEC Tipple-11/3/03. Only appreciable amounts of product recovered are from wells W23 and W29, recovery rates for W29 are between 1-1.5' of product every one to two days, and no need to check socks as no product in these wells for over one year. Proposed Changes to Revised Remediation Plan (DAY Iannone)-11/5/03. Four of five product recovery wells in sidewalk have no free product and proposal to install socks and monitor weekly. Revised Remediation Plan (DAY Iannone)-12/22/03. During 8 week program a total of 11.69 gallons of product removed from W23 and W29. Proposal for manual bailing of product 1 to 3 times per week for next 2-3 months, monthly monitoring of socks in former product recovery wells, quartertly monitoring of wells without free product. Letter from DEC Tipple to DAY Iannone-12/23/03. ...there was never an approved revision to the August 16, 2002 NYSDEC Stipulation . DEC allowed a two month pilot study with subsequent analysis. Complete report summarizing findings must be submitted to DEC Tipple within ten days. DEC awaits monthly groundwater elevations, status of all wells, and site map with groundwater flow direction. There is no revised remediation plan approved by the NYSDEC for the site, there is currently a two month pilot study being conducted . Letter from John J Grogan to DEC Tipple-2/13/04. We are writing to obtain a follow-up on the status of the above mentioned spill and the impact it has has on our property (109-119 East 10th Street). Request for definitive date when wells will be removed as well as all other monitoring equipment. Project Status Report (CEG Iannone) July 2003-March 2004. ...little or no product has been observed in 18 of the 20 Site monitoring wells during this reporting period. Two wells, W23 and W29 still have accumulating product. ...manual product removal methods equal and, for some periods, exceed the removal rate acheived by the automated product removal system . Groundwater flow to the north. Two wells with product are W23 and W29. 13.77 gallons of product removed from W23, 6.18 gallons removed from W29 and .16 gallons removed from other wells. Current product recovery methods will continue until no more measureable product in wells. Letter from DEC Tipple to 3/10 THC (Verran Ramo)-4/9/04. Please be advised that you are in violation of the Stipulation . DEC currently awaiting completed study of proposed future remedial strategies at the site. As per Section 3.3 of the August 7, 2002 Remediation Plan, the vapor abatement system will be the responsibility of the 3/10 Tenants Housing Corporation after spill 9611309 has been closed . I am currently awaiting the March 2004 Quarterly Report . Letter from DEC Tipple to 3/10THC Verran-Romano-8/19/04. Spill 9611309 has been closed. Operation and maintenance of vapor abatement system will be turned over to 3/10 THC. Email from DEC Tipple to DAY Iannone-12/28/04. I am awaiting acknowledgement that 103 is now responsible for both the remediation systm as well as the vapor abatement system... . Request for past due Nov 2004 report. Residents of 105-107 E10th complained about noise from vapor abatement system. 10/22/07-Vought-Continued File Review by Vought: Email from DAY Iannone to DEC Tipple-12/28/04. 3/10 THC has assumed responsibility for operation of the vapor abatement system related to this spill . The vapor abatement system is now operating and in good condition and is being maintained by EAR. Rubber isolation material installed to address noise complaints. Product still occasionally noted in W23 and W29 and ERM hired to perform groundwater monitoring and manual

3/10 TENANTS HOUSING CORPORATION (Continued) **S104620874**

product recovery and if present is 1 to 3 in thickness. Project Status Report (DAY Iannone) April 2004-Dec 2004. As discussed in the report, no product has been observed in 18 of the 20 site monitoring wells during this reporting period . 8 gallons of product removed from W23 and W29. Socks have no product. Average product thickness is .02'(W23) and .06'(W29). Groundwater flow to the north. Removal of product fromw wells W23 and W29 2 to 3 times per week via portable peristaltic pump. THC has assumed responsibility for that system since that time (vapor abatement system). Vapor abatement system is currently in operation. Exhaust fans installed in basements of 109 and 113 East 10th Street to remove stray petroleum odors and intake grills were installed. Vapor extraction blower is also in place in sump of 109 E10th to remove vapors and two dedicated SVE wells in same basement. Vapor phase treated using carbon canister. Report recommends manual bailing till product no longer present at which socks will be installed and groundwater sampling be proposed. Email from DAY Iannone to DEC Tipple-1/4/05. W29 had two feet of product. Project Status Report (DAY Iannone) Jan 2005 to May 2005-5/19/05. 2.4 gallons of product removed from W23 and W29. Enclosed email request to perform short-duration test of vapor abatement system (ie shut down system for 2 to 4 days). Groundwater flow to the north. OM&M includes semi-annual monitoring of all wells, monthly monitoring of recovery wells and weekly monitoring and recovery of W23 and W29. 2.35 gallons of product removed during period. Recommendation for further monitoring. Project Status Report (DAY Iannone) May 2005 to Aug 2005-5/19/05. One gallon of product total removed from W23 ane W29 during period. Groundwater flow to the north. Product recovery from W23 and W29 1 to 2 times per month. Recommendation for further monitoring. Letter from John G. Grogan to DEC Tipple-9/13/05. Letter requesting status and request to provide definitive date that wells will be removed from property as well as removal of all other monitoring equipment. Letter from DEC Ketani to Verran-Ramo and DAY Iannone-9/16/05. DEC agrees with current groundwater monitoring schedule. Written request must be submitted to use socks in place of manual product recovery. Letter from DAY Iannone to DEC Ketani-11/18/05. Approximately 407 gallons of product was removed from August 1999 through September 2003 using the automated product removal system... and 32 gallons have been removed manually. Absorbent socks will be placed and monitored in each of these wells . (W23 and W29). Spill #0511701 101E10th Street-1/10/06. Spill reported by Eric Telemaque (Emteque 212-631-9000) that tank was uncovered during excavation and discolored soil was noted from 14' to 20'bg. See this spill for continued file. Progress Report (DAY Iannone)-4/19/06. Only W29 still has product. As you can see, product levels in well W29 rose unexpectedly in February 2005 . Product levels up to 1'. No product or petroleum release was reported to the NYSDEC when the adjacent building including the basement of that building, was demolished and removed . Proposal to continue monitoring and removal until product no longer present for 3 months and upon then NFA will be proposed. Letter from AJ Clarke Real Estate Corp (Stephen DeNardo) to DEC Ketani-4/21/06. Letter from DAY Iannone to AJ Clarke Real Estate. Letter providing status of two ASTs at 105-107E10th St. Tanks still inservice. Included was copy of FDNY violation for fuel oil storage with out FDNY permit. Letter from DEC Ketani to Walden Pond Realty-5/16/06. I am writing to explain the status of the tanks which are of concern . The tanks and the oil/water separator will have to remain at 107 East 10th Street for

3/10 TENANTS HOUSING CORPORATION (Continued) **S104620874**

the forseeable future . Progress Report (April to August 2006) and Closure Request (Day Iannone)-9/6/06. W29 still contains product. Product levels in well W29 have diminished to low levels but occasionally there are still measurable levels of product accumulating in that well. We continue to remove this product during each of the Site visits but believe that we have no removed the petroleum related to this spill to the extent practicable . One half gallon of product removed since last report. With regards to adjacent excavation at 101E10th St, Photographs of that excavation demonstrate that the soil remaining at the bottom of the excavated area and the soil staged for off-site removal appears to be clean and does not appear to be impacted from petroluem from the adjacent building, i.e 103 East 10th Street . No Further Action requested on basis of absence of product. Letter from John J Grogan to DEC Vought-9/22/06. Request for status of spill and definitive date upon which all monitoring wells can be removed. Grogan received notice for cracks in sidewalk. Letter from DEC Vought to Michael Brandt (John G Grogan)-11/21/06. Continued monitoring is required... and as such request to remove monitoring wells is denied. 10/22/07-Vought-After complete file review DEC requires: 1)call to AG for status of PIN-PIN closure for 9611309 due to 8/19/04 NFA? or keep open due to ongoing cleanup by 103E10th? 2)recent round of groundwater monitoring data for all wells and adjustment of OM&M schedule to quarterly monitoring of all wells and monthly monitoring of wells with free product. 3)Boring to the north (downgradient) 4)cc or call to John G Grogan 5)dissolved groundwater sampling of all wells, confirmatory SUMMA sampling in 105/107/109/113 east 10th St,closure of monitoring wells, vapor abatement system, product recovery tanks, vapor extraction system upon request for spill closure as per STIP RAP 01/16/08-Vought-Called AG Riggi for status of PIN and discuss further scope of work. PIN was settled and RP did execute STIP and nothing further was billed to fund. AG Riggi requested to be cc'd on letter and informed if RP did not meet obligations and Spill Funds were needed. AG Riggi suggested that PIN remain open until RP meets DEC's current obligations and requirements above. DEC sent letter with cc to AG Riggi and M. Brandt and TWO MONTH DEADLINE requiring: 1)Increase in well monitoring frequency in wells with free product to a biweekly basis 2)quarterly groundwater monitoring and sampling for EPA Methods 8260/8270 3)Delineation of groundwater contamination via installation of downgradient well to the north 4)PID survey of adjacent residences of possible consideration of vapor abatement system removal. Vought called Iannone (Ph:212-986-8645 Fax:212-986-8657) to discuss scope of work. Vought spoke to Iannone regarding biweekly monitoring and above scope of work and Iannone suggested performing another round of groundwater monitoring to confirm groundwater flow prior to delineation.
04/16/08-Vought-Received call and email from John Iannone (212-986-8645 Fax:212-986-8657) and called Iannone and left message to return call to cell phone. 04/24/08-Vought-Received message from Iannone. Vought returned call and left message to return call. Vought received call and spoke to Iannone and he is working with co-op and he has been authorized scope of work. Iannone will send in well monitoring records that show less than 1 -1.7 inches in sidewalk and such he requested biweekly product recovery that was approved by DEC. Baseline groundwater monitoring will performed on all wells. Groundwater elevations will be surveyed and groundwater flow direction. Once groundwater flow direction is determined then

3/10 TENANTS HOUSING CORPORATION (Continued) **S104620874**

downgradient wells will be monitored and sampled. PID survey will be performed including ambient sample. Iannone will send in workplan. 5/9/08 - Raphael Ketani. Today I received a letter with NYFD violation attached from Stephen DeNardo of A J Clarke Real Estate Corp. The letter requested that I send an updated letter regarding the need for the holding tanks that were installed by DEC to aid in the recovery of product. The violation was issued because the building didn't have a permit from the NYC Dept. of Buildings for the holding tanks. A copy of the first letter from DEC dated 5/16/2006 explaining the need for the tanks was attached. Since I am not the case manager, I forwarded the letter to Mr. Vought. 06/4/08-Vought-DEC Ketani received fax from AJ Clarke dated 4/17/08 asking for return call for status of site. Fax included copy of letter from DEC Ketani to Walden Pond Realty stating that there were two 275-gallon tanks at 107 East 10th Street as a part of state funded cleanup. As per DEC Ketani one well at site was still being monitored as part of cleanup and that tanks have to remain at property for forseeable future . Vought also received letter dated 5/6/08 from AJ Clarke including copy of FDNY violation for third time due to tanks in the basement of 107 E10th st. Vought called Iannone and he is still using product holding tanks and no basement in 103E10th Street. Less than 2 of product in wells and during one week almost one foot of product. Iannone pays rent to 107E10th Street for tanks and Iannone will be submitting workplan. Vought called AJ Clarke (Stephen DeNardo 212-541-4477) and left message to return call to DEC. Vought discussed site with DEC Austin who said that no letter will be issued by DEC requesting tank does not have to be registered or no violations should be issued as tank is now privately owned and must conform with all applicable regulations. Vought called Iannone and summarized that DEC would not negotiate FDNY violations. Letter submitted to DEC Austin for approval and addressed to: Walden Pond Realty, LLC c/o Stephen Kaplan AJ Clarke Real Estate Co. 1881 Broadway New York, NY 10023 Fax:(212)541-4872 06/06/08-Vought-Vought forwarded copy of draft letter to AG Riggi for approval and AG provided edited draft and Vought sent and faxed out letter to Walden pond with cc to Iannone and DEC Austin. 04/20/2009-Vought-File review to date: Project Status Report (Day Engineering)-7/31/08. Report covers period from 9/07 thru 7/08. Groundwater flow to the North. Product only present in wells W23, W29 and W26. Product in well W29 can only be manually recovered from this well since building codes and space limitations preclude the use of an automated product recovery system for this well . Approximately five gallons of product have been removed in the past ten months with 48 gallons removed to date since manual product recovery began in 2003. In response to DEC request, recovery frequency was increased from 6/08 to 7/08 from biweekly to twice per week. ....manual product recovery has had little, if any effect on the relatively low levels of product remaining at the Site . Because of the physical constraints and limited product removal options at this site and on the inability of the existing product recovery methods to reduce the relatively low product levels in well W29, other approaches, such as monitoring, should be considered for this site . Product currently being removed twice per month. Final Investigation and Remdial Work Plan (ERM)-August 2008. Scope of work includes monitoring and sampling of all wells, possible downgradient well installation, determination of groundwater flow direction. Up to ten monitoring wells will be sampled for laboratory analysis , proposal for PID survey in

3/10 TENANTS HOUSING CORPORATION (Continued) **S104620874**

buildings including possible collection of draeger tubes and building inventories. Project Status Report (Day Engineering)-11/6/08. Site visit suggested by Iannone. BWeekly NAPL Removal Test Program (Day Engineering)-11/06/08. ...(Day) recommends that NAPL removal actions be discontinued at this Site and that future work at the Site be related to the presence of NAPL be limited to quarterly monitoring of NAPL thickness in affected wells . DAY recommends that these ineffective manual NAPL removal efforts be discontinued and replaced with a program to monitor the two affected Site wells 04/20/09-Vought-Called John Iannone and left message to return call to arrange site visit. DEC requires: 1)sock installation? 2)excavation of abandoned tank? 3)disapproval of proposed quarterly monitoring only method in Work Plan. 4)dissapproval of up to ten wells being sampled and inclusion of all wells to be sampled in Work Plan. 5)disapproval of necessity of draeger tubes and PID background surveys unless desire of consultant to perform in Work Plan and arrangement of NYCDOH site visit if PID surveys show no petroleum impact. 6)Approval of determination of groundwater flow and possible installation of downgradient well as per ERM report. 06/03/09-Vought-Received email reply from Iannone on 5/11/09 that ERM representative (Tiernan Smith) available for site visit. Vought also received a call from and spoke to Tim Grogan who requested that sidewalk structures be abandoned in front of 113 E10th as well as removal of PVC piping from rear of property. DEC requires: 1)call to AG for status of PIN-PIN closure for 9611309? or keep open due to ongoing cleanup by 103E10th? 2)close spill/PIN for 9611309 due to 8/19/04 Tipple NFA? 3)quarterly groundwater sampling from all wells. 4)Site inspection of 103W10th to determine feasibility of alternative recovery methods such as trenching or excavation of abandoned UST as free product still onsite after seven years. 5)Requirement letter after site visit with cc to Iannone, Grogan and Riggi and review of letter prior to transmission by NYSOAG Riggi. 06/03/09-Vought sent email to Iannone, Tim Grogan (tcgrogan@groganassoc.com) and John Grogan (john@groganassoc.com) providing free times for site visit to determine alternative remedial action (free product still present) and also that dissolved groundwater sampling needed prior to well abandonment as requested by Grogan. Vought called and spoke to Riggi and PIN/Spill will be left open for 9611309 in case RP (Iannone) fails to meet DEC requirements and NYSOAG assistance is needed. Riggi requested she be cc'd on all correspondence to Iannone. Vought called Iannone (212-986-8645) to discuss site visit and need of quarterly groundwater sampling and left message. 06/17/09-Vought-Site visit by Vought with: Marilyn Appleberg (111 E10th St Bd of Directors) Tim Grogan John Grogan John Ianone (Day Engineering) Tiernan Smith(ERM) Mario Sciacca (ETNA Contracting 718-858-4668 will replace sidewalk concrete for 111 E 10th St). Well W9 depth to water is 11.92' with sheen and no product and no product in MW8 with depth to water of 12.52'. Grogan and Appleberg and tenants of 111 E10th st want to replace sidewalk due to cosmetic reasons and inquiring if structures in sidewalk in front of their property can be abandoned (structures in sidewalk include monitoring well MW8 and well MW9 that is in square concrete pit with steel trap door with out of service remediation wiring. Vought required Ianone and Smith to perform dissolved groundwater sampling from wells before determination of abandonment or replacement in new sidewalk can be made. Iannone to perform dissolved groundwater sampling next week so that results will be back by Vought's return from vacation. Appleberg expressed

3/10 TENANTS HOUSING CORPORATION (Continued) **S104620874**

concerns over historical petroleum vapors Product recovery ongoing via peristaltic pump. Vought also received table of groundwater monitoring results and most recent monitoring from 5/28/09 shows .27'FP*W23), .01'FP(W26), .48'FP(W29). Next onsite meeting set for 7/1/09 at 10am. Ianone will also begin on obtaining estimate to remove aboveground SVE piping from 111E10th St. Vought inspected 103 E 10th St and abandoned UST is directly under basement apartment. Iannone currently using storage tanks in 107E10th st for oil however access and payment of rental for space is making recovery operations not feasible and Iannone will switch to using onsite storage tank at 103 E10th St. Vought sent email to all parties at meeting today and NYSDOH Hughes and NYCDOH Stallbohm requesting site visit at 111 East 10th ST by NYCDOH for vapor survey. Next meeting scheduled for 7/1. 7/03/09-Vought-7/1 meeting cancelled as groundwater results expected from Iannone on 7/6 and no product found in wells W8 amd W9.. NYCDOH site visit results received on 7/1/09 from NYCDOH Allan Friedman(212-442-3372). At the time of the visit, John Grogan was present. No odors of oil, no volatile organic compounds detected and no visible oil contamination noted at time of site visit. 07/06/09-Vought-As per CAP dated 8/5/02 and RAP dated 8/7/02, The closure plan will be prepared and submitted to the NYSDEC for approval when all product related to spill 9913474 has been removed from the wells associated with this spill. If necessary, closure activities may include the addition of nutrients and other NYSDEC approved agents to monitoring wells with limited amounts of product (e.g. a sheen or less than 0.01 feet of product) to enhance the natural biodegradation and removal of this material from the affected wells. In addition, closure activities will address the remediation of any soil and/or dissolved petroleum constituents in groundwater related to spill #9913474. Work to confirm that closure criteria is satisfied includes collection of dissolved groundwater samples. DEC prior approved product recovery method of handbailing being used for past five years with minimal reduction in product thickness. As such product levels are relatively stable and closure criteria have not been approached in past seven years. RAP included continual operation of automated and manual product recovery systems however due to relatively low product thickness, operations of these systems are not feasible and as such alternative remedial methods must be considered. Note that source excavation not possible as abandoned UST located directly under residential apartment at 103E10th St. Vought sent email to NYSOAG Riggi inquiring if RAP approval can be withdrawn so that dissolved groundwater samples may be collected and alternative remedial methods (such as injection of agents) may be considered to reduce free product thicknesses as they have remained relatively constant with hand bailing for past five years. Vought also to inquire of NYSOAG Riggi as to who is RP for SVE system removal along with monitoring well and recovery equipment. (Note that as per CAP and RAP, 3/10THC is responsible to operate and maintain system but no mention made of systems decommissioning. Site visit scheduled for 7/8/09. 7/8/09-Vought-Site visit by Vought with Iannone and John Grogan. Vought inspected basement of 107 E 10th St with super (John-cell(917)577-7341, fax:212-533-9538) and three 275-gallon ASTs still in place (two used for recovery tanks for hand bailed product) and one for out of service oil/water separator for old recovery system. Iannone using product recovery for hand bailed product however due to low recovery amounts he will place drum in basement of 103 E10th St to store recovered oil. Vought inspected AST in 107

3/10 TENANTS HOUSING CORPORATION (Continued) **S104620874**

E10th and noted 5000-gallon AST with weepholes and no sign of leakage. Vought also noted remnants of vapor recovery system also in boiler room of 107 E10th St that also needs to be removed by Iannone. No vapors or signs of oil seepage into basement of 107 E10th St. Owner rep for 107 E10th St is Steve Kaplan (Ph:212-541-4477x22 fax:212-541-4881). Iannone will send email with schedule of well decommissioning and SVE/Ejector piping removal. Vought sent email to Iannone, Grogan, Appleberg, Kaplan with requirement of removal of ejector piping and SVE piping and decomissioning of wells from buildings 105 E10th St thru 111 East 10th St. Email from Grogan to Iannone that super onsite and will accomodate whatever is needed (super is Juan Balandra 917-496-1602). Well abandonment scheduled for Friday of MW8 and MW9. 7/10/09-Vought-Received email from Iannone. As per the Stipulation and the NYSDEC approved Remediation Plan for 103 East 10th Street..... only wells W11, W12 (at 109 East 10th Street) and W13 (in 111 East 10th Street) had product recovery equipment and have been assigned to 103 East 10th Street. The responsibility for the remaining wells and associated product recovery equipment in 109 and 111 East 10th Street and all of the wells and associated product recovery equipment in 113 and 115 east 10th Street were assigned to the owners of 105-107 East 10th Street. Iannone will ask contractor for proposal to remove the vapor abatement equipment in 107, 109, 111 and 113 East 10th Street and the product recovery system equipment from wells W11 and W12 in 109 East 10th Street. Attached is a list of vapor abatement and product recovery equipment for which he is obtaining cost proposal to remove. Vought received call from and spoke to Riggi and will send Riggi copy of CAP and RAP and will also return call to her with DEC Tibbe who was involved in negotiation of CAP and RAP. Vought sent copy of RAP to NYSOAG Riggi. Vought later received email from Iannone that he thought that the wells and product removal systems that were assigned to 105-107 East 10th Street and that were in the basements of 109-113 have already been closed and/or removed. I think that John Grogan and I just need to meet at the site some time and go through it again. Vought copied on email from Grogan to Iannone requesting site walkthrough with Appelberg and Iannone will get back to Grogan with date. Vought received another email from Iannone that wells in front of 111 East 10th St (W8 and W9) was completed by Metro Environmental Contracting Corp. Vought also received email from Iannone with copy of DEC Tipples letter dated 8/19/04. Ianonne felt that letter explains that wells and remedial systems in 109-113 E 10th were 105-107's responsibility and that the systems had been removed and the wells closed. Letter stated system was removed and granted NFA with no mention of responsibility. 07/13/09-Vought-Received email from Grogan that The buildings 109,111,113,115,117&119 which are all one property were the innocent victims here. We had no spill this was all around us, all that is being asked is that what ever was put in wells, pumps or measuring devices be removed and things be put back to there original state. Your cooperation and understanding in this matter is greatly appreciated. 07/14/09-Vought-Called and spoke to Iannone and asked for clarification on emails of 7/10 as to whether remnants of the recovery system were still at 111 East 10th St. As per Iannone the only remaining piping is that for the venting system at 109-111 East 10th St and that product recovery system still present at 105-107 E 10th St and that he will have estimate to have both systems removed in two weeks and contractor will be selected within three weeks. Vought sent email to all parties with above information.

3/10 TENANTS HOUSING CORPORATION (Continued) **S104620874**

Vought also called John Grogan to explain update.
08/04/09-Vought-Received email scope of work from Iannone from Metro Environmental that included removal of only the two 275-gallon oil storage tanks, one 275 gallon oil/water separator and all associated piping and equipment. Carol Ule cc'd on email. Vought replied with cc to all and NYSOAG Riggi and DEC Austin that department approved scope of work pending inclusion of the removal of the vapor extraction equipment as well. 09/10/09-Vought-Received call from Grogan expressing fustration that the vapor extraction system and product recovery system have not been removed to date. Vought drafted drop dead letter to remove systems and requirement letter for submission of new RAP and sent to NYSOAG Riggi for approval prior to transmission to RP. Vought informed DEC Austin of same.
09/11/09-Vought-Spoke with NYSOAG and she will use 9/10 letter as template letter to send requirements directly to Carole Ule.
09/14/09-Vought-Reviewed Riggi template and editted.
09/16/09-Vought-Received email from Riggi that she was contacted by Ule. Vought called Riggi and Riggi to arrange either teleconference with Ule and Vought and/or meeting at Region 2 offices with participation of Riggi in person or via phone from Albany. Letter issued by NYSOAG Riggi to Carol Ule, Esq dated 9/16/09. Work notes that Department requires additional work including removal of vapor extraction equipment and product recovery equipment. 'It's DEC's position that failure to timely remove this equipment is a breach of the Stipulation Agreement from August 2002 and the associated Corrective Action Plan (CAP) and Remedial Action Plan(RAP)... . If you wish to discuss this matter, please call me .
9/17/09-Vought-NYSOAG Riggi discussion with Ule and Ule noted possible additional source of contamination to 103 E 10th St as from 101 East 10th Street (see closed spill notes 0511701 for updates).
09/18/09-Vought-Received email fro NYSOAG Riggi with additional inquires regarding spill notes and Ule will be approaching owners of 107 to work out agreement on equipment removal. Request to return call when reviewed spill 0511701. 9/22/09-Vought-Letter from Ule to NYSOAG Riggi-9/22/09. Response to NYSOAG letter dated 9/16/09. Request for a meeting. This letter id onthe subject of the removal of the product. I will be writing you separately on the subject of the removal of the vapor abatement and storage tank equipment in the buildings east of 3/10. ....our belief that the remediation of our spill sustained a setback when our neighbor immediately to the west, 101 East 10th Street, demolished its existing building and excavated its property preparatory to building a new, bigger building... .
Attached is product recovery showing a steady progression of dimunition until March 2006 when there was a big spike up from the prior reading of December 2005. This anamolous spike coincided with the excavation which unearthed Spill #05-11701 on the property immediately to our west, 101 East 10th Street, as set forth above. As you will see, although the amount of product recovered starting after December 2005 spiked, it has now been brought under control. See chart . In the opinion of our engineer, no additional recovery installations wouild serve any purpose . Request for meeting. VOUGHT PERSONAL NOTES on product spike in letter dated 9/22/09:The big product thickness spike that is after December 2005 shows an increase of 1.40'. A similar spike of 1.40' increase is observed in July 2006, a 1.0' spike is observed in Sept 2004 and a 1.20' increase is also observed in December 2006. The large number of additional spikes shows that the December event is not satistically significant as a

3/10 TENANTS HOUSING CORPORATION (Continued) **S104620874**

major event. Furthermore if 101 E 10th construction was source and 103 was succesfully remediated close to closure we should see STEADILY decreasing thicknesses from October 2003 thru Dec 2005 and constant high thicknesses after Dec 2005 not the fluctuating thicknesses which are observed. Note we see a decrease to almost 0' in 2006 after construction of the building and if the building construction caused an increase of product to 103 then this O' reading would not be there. Furthermore, product thicknesses alone cannot be used for source determination, they MUST be combined with hydrographs and groundwater contour maps with flow direction as product thicknesses are known to fluctuate with rising and lowering water table. Department feels the fluctuations in thickness are soley due to fluctuating groundwater levels caused by possible adjacent sump pits and or geology. Fluctuating groundwater conditions were also observed at spill 0511701. Futhermore to use product thicknesses only as a determination of source is not adequate, the pathway from the potential source to receptor MUST BE DEFINED via sampling (note no free product in groundwater at 101E 10th Street) and groundwater flow direction monitoring. Department also notes three steady monitoring events close to 0' in December 2007 (this is the same as observed prior to the big spike in December 2005) again suggesting that the three events close to 0' product thickness is not a one time event and is a function of groundwater fluctuations. ALSO to suggest that product thickness increases are a due to product migrating onsite also implies that product decreases are due to product flowing off-site and hence during the product decrease events in the same graph, 103 E 10th St THC was impacting 101 East 10th Street. Ule states in letter that product recovered has now been brought under control however note that the last two monitoring events had the same magnitude and fluctuation of product thickness as March 2005 indicating that product recovery via manual bailing is having no effect on product thickness and hence cleanup of the site.
9/22/09-Vought-Letter from Ule to Riggi dated 9/22/09. Letter regarding removal of vapor extraction and product recovery systems. To the extent that 3/10 is legally obligated to pay for the removal of any of this equipment, it is prepared to do so, but 3/10 believes that it is not obligated to pay for all that work, as is set forth below. We await only confirmation from our neighbor that it is satisfied with the insurance certificates which have been provided and to schedule the work for a date certain. .....since we query who has the obligation to pay for the removal. We did not install the two vapor abatement systems and we did not agree to pay for their removal. The DEC's present request that 3/10 Tenants Housing Corp pay for the removal of the two vapor abatement systems in the neighboring buildings is an attempt to rewrite the remediation plans which were accepted by the DEC and the property years ago and the DEC should not be able to rewrite those agreements, especially by imposing new obligations on neighboring properties. ...we have reached out to our neighbors at 105-107 East 10th Street to come to a resolution of the matter and are preapred to bring the issue to a fair and neighborly resolution. Request for a meeting. Request for extension of 9/23/09 until 10/2. Letter from Day Engineering (Iannone) to Ule-9/21/09. Enclosed is product recovery chart same as that with 9/22/09 letter.
I was not aware of the presence of an underground storage tank or the petroleum contaminated soil at 101 East 10th Street before receiving the attached information on Spill 0511701 from NYSDEC in July 2009. It is my opinion, based on information recently provided by the

3/10 TENANTS HOUSING CORPORATION (Continued) **S104620874**

NYSDEC regarding Spill 05-11701 and on the attached product thickness chart for well W29, that the petroleum identified in subsurface soil and groundwater at 101 East 10th Street has probably contributed to some or most of the increased product thickness levels observed in well W29 since January 2006. VOUGHTS PERSONAL NOTES on Day Engineering letter-As per Progress Report submitted by Day Engineering and written by John Iannone dated 9/6/06 In addition, the recent demolition and construction project on the adjacent property (i.e. western) property discussed above included the excavation of soil on that property to depths near the water table (i.e. approximately 10 feet below street level). This property is located directly west of and abuts the building at 103 East 10th Street. Photographs of the excavation demonstrate that the soil remaining at the bottom of the excavated area and the soil staged for offsite removal appears clean and does not appear to have been impacted by petroleum from the adjacent building, i.e 103 East 10th Street. John Iannone himself saw the excavation to depths near the water table and observed the soil remaining at the bottom of the excavated area and the soil staged for offsite removal appears clean and does not appear to have been impacted by petroleum. If 101 East 10th st was the source of free product to 103 East 10th than Iannone should have obseved grossly impacted soil and free product onsite. Futhermore, the Department had no obligation to report the spill to Iannone. See personal notes above as well for letter dated 9/22/09. 10/22/09-Vought-See closed spill 9611309 and open spill 9913474. Letter received from consultant for 103 East 10th St (spill 9913474) who states in letter that it is my opinion that based on the information recently provided by the NYSDEC regarding spill 0511701 and on the attached product thickness chart for well W29, that the petroleum indentified in subsurface soil and groundwater at 101 East 10th Street has probably contributed to some or most of the increased product thickness levels observed in well W29 since January 2006. Vought reviewed soil and groundwater data from the file and noted the following: Limited Subsurface Investigation Report (Emteque)-1/11/06. Six test pits were installed to a maximum depth of 23'bg; the whole property was previously excavated to approximately 13'bgs with collection of fourteen test pit soil samples. An approximately 6ft layer of discolored soil with old petroleum odors was encountered 14 feet bgs and extending to approximately 20 feet bgs throughout the site. In the entire six(6) test pits excavated, petroleum odors and several VOCs were identified from approximately 14 to 20 feet bgs... However no petroleum odors or VOCs identified in the sample collected from 23 feet bgs. At the time of the investigation, scattered ponds of standing water were observed in the excavation bed. The UST was partially filled with seepage water and its invert was at 14 feet bgs . Moist and wet soils were encountered in all six test pits near termination depth. Perched water was observed at various elevations above water table. Soil analyticals show:33000ppb 1,2,4-trimethylbenzene(TP3), 9900ppb 1,3,5-trimethylbenzene(TP3), 22000ppb napthalene(TP3), 12000ppb xylene(TP3), 40000ppb methylnapthalene(TP3), 3800ppb xylene(TP4 18'), 27000ppb 2-methylbenzene(TP4 18'bg), 15000ppb 1,2,4-trimethylbenzene(TP4 18'bg), 14000ppb napthalene(TP5), 5400ppb xylene(TP5), 53000ppb methylnapthalene(TP5), 1500ppb xylene(TP6), 23000ppb 2-methylnapthalene(TP6). SUGGESTION: Groundwater fluctuates between 14-20'bgs evidenced by the product staining and VOC's at same interval. Also suggests that no discolored soil encountered shallower

3/10 TENANTS HOUSING CORPORATION (Continued) **S104620874**

than 14'bgs indicating no onsite source to groundwater and as such offsite source combined with fluctuating groundwater table. No VOCs found in 23' soil sample suggesting that groundwater usually present above this level and as such it remains below water table at most times. Note also that depth to groundwater is from 13-15'bg in Well W23 as per spill #9913474 from 10/03-10/09. Ponds of standing water in excavation bed either due to fluctuating groundwater table and/or rain contributions to open excavation. Seepage in water in UST at 14'bgs from highpoint of fluctuating water table. Soil sample collected at 23'bgs suggests that groundwater at time of sample collection was greater than 23'bg. Perched water observed at various elevations suggests fluctuating water table and/or high infiltration from rain at excavation. Test pit analyticals show higher petroleum concentrations on north and east side of site and not adjacent to UST (which one would expect if UST was the source of contamination). Note that contamination exist from 14'-20'bg which is directly below invert. This contamination may be due to a leaking onsite UST and/or the spill from 103 East 10th Street but this cannot be proven due to removal of UST, fluctuating water table and construction of residential building over former tank location. Groundwater Sample Analyticals (Emteque)-2/8/06. Groundwater samples collected from the excavation at 101 East 10th Street and from two monitoring wells on the south and west side of the site. Groundwater samples collected from excavation and samples collected from monitoring wells on adjacent sidewalks. Groundwater analyticals show: 87ppb 1,2,4-trimethylbenzene(GW2), 190ppb napthalene(GW2), 250ppb napthalene(GW1), 32ppb n-butylbenzene(GW1), 74ppb sec-butylbenzene(GW1). No site plan included. SUGGESTION: Groundwater analyticals collected from excavation show no free product and hence site is most likely not a source of contamination to 103 E 10th St. Contaminated Soil Excavation Report (Emteque)-October 2006. Groundwater was encountered at a depth of 14'-16' below grade. Prior to the completion of excavation work, a NYSDEC site visit confirmed the location of groundwater at 14-16' depth. Six endpoint samples were collected from excavation. As viewed onsite, it appears that contamination extends below the depth of groundwater and further cleanup is not feasible at this time . Soil endpoint analyticals show no TAGM 4046 Required Soil Cleanup Objective exceedences. 10/29/09-Vought-Called Emteque (Telemaque 212-631-9000) and left message to return call. 11/3/09-Vought-Received and reviewed Project Status Report from Day Engineering dated 10/27/09. In response, the Remediation Plan for Spill #99-13474 (Cody Ehlers Group; August 7,2002) was submitted and approved by the NYSDEC. The NYSDEC approved this remedial approach based on the December 22, 2003 report and on additional information that was provided to the agency in January 2004 . VOUGHT PERSONAL NOTE:DEC never approved this approach as per notes from Tipple dated 4/9/04. Groundwater at depth of 12'bg. Free product in wells W7, W23, W26 and W29 and product being recovered using portable pump. Product in well W29 can only be manually recovered from this well since building codes and space limitations preculde the use of an automated product recovery system for this well. Approximately 4.3 gallons of product have been removed from all site wells in the last 13 months since the last progress report was submitted... . A total of 52 gallons of product have been removed since manual recovery began on 10/23/03. ...the excavation work conducted on the property adjacent to 103 E 10th Street (i.e. 101 East 10th Street) and the presence of an underground oil storage tank

3/10 TENANTS HOUSING CORPORATION (Continued) **S104620874**

(UST) and an 8-foot thick layer of petroleum contaminated soil at the property is probably the cause of the temporary increase in product thickness levels in these two wells that occurred over the past few years. VOUGHT PERSONAL NOTES: see 9/21 notes above. This indicates that petroleum contamination was present in the soil above the water tablee and that additional petroleum might still be present at that site . VOUGHT PERSONAL NOTES: See Iannone 9/6/06 letter where he states he saw no soil contamination onsite and furthermore Iannone states here groundwater is at 12'bg and hence soil contamination observed at 14-20'bg at 101 East 10th St is below the groundwater not above suggesting off-site source. Biweekly recovery was implemented as per DEC request in January 2008 and was compared against bi-monthly and overall the biweekly NAPL removal test program showed that this remedial approach provided little to no benefits but would significantly increase costs. NAPL recovery is performed bi-monthly now. VOUGHT PERSONAL NOTES: DEC still has not approved bi-monthly recovery. Note also that Remediation Plan does not identify the parties responsible for the removal of this vapor abatement system equipment. Dissolved groundwater samples collected from W8 and W9 and show no VOCs and wells were abandoned. Section also included on review of spill 0511701. Iannone notes that high VOC concentrations compared to SVOCs and this is an indication that petroleum release occurred relative recently since VOCs generally volatilize and are metablolized by natural microorganisms at a rate that is faster than SVOCs. VOUGHT PERSONAL NOTE: This cannot be determined without VOC soil samples from 103 East 10th to compare, furthermore VOCS are only subject to active metabolism in groundwater as water necessary for enhanced aerobic degradation. Iannone also notes that VOCs detected in groundwater samples from excavation at 101 East 10th Street. VOUGHT PERSONAL NOTE: If 101 E 10th was source of free product to 101 then we would see free product at this site and not dissolved VOCs only. DAY believes based on a a review of the information obtained from the NYSDEC regarding the petroleum release at 101 East 10th Street that the petroleum contaminated soil at 101 East 10th Street is the source of most if not all the product that has been accumulating in wells W23 and W29 since January 2006. Overall, most if not all the product related to Spill 9913474 that was released in 1999 has been removed and is no longer present.... VOUGHT PERSONAL NOTE: Without downgradient delineation over the years one cannot state that product was removed. Furthermore manual bailing is not a plume wide remedial method. That is, continued use of these product recovery methods are expected to remove product from the spill 9913474 wells (W23 and W29) to the extent practicalbe as required by the Remediation Plan... VOUGHT PERSONAL NOTE: DEC requires removal of all free product (not to the extent practicable) and the Remediation Plan was never approved by DEC. 11/13/09-Vought-Called Telemaque after receiving his message and discussed letter from Iannone. Telemaque sent pictures to vought of large test pit in center of property that is not impacted with free product. Telemaque also noted that water was observed seeping into test pits at 23'bg suggesting tight soils and low recharge rates. Telemaque will research his report further and get back to Vought with file search results for additional information. Telemaque also open to attending meeting between 3/10 THC and DEC. Received email from Grogan that had attached document from Appleberg that listed groundwater monitoring well abandonment procedures, remediation equipment removal procedures. Document however does not state who should perform

3/10 TENANTS HOUSING CORPORATION (Continued) **S104620874**

procedures. Vought sent reply asking for additional documentation as to responsibility. 11/24/09-Vought-Left message for Telemaque to see if he any any results of file research for additional information. Received email from Telemaque Prior photographs have also been forwarded to you subsequent to foundation installation and some of those photos document the infiltration of groundwater into the elevator pit under construction. This will provide an estimate as to the depth of groundwater encountered during the excavation. I had been at the site on several occasions and and never encountered free product in the standing water or the groundwater at the site. Our standard operating procedures on site of this nature, once free product is discovered, is to arrange for the recovery of free product and associated liquids and provide for the manifested disposal. These are services we normally subcontract and include as charges to our client. The absence of any liquid manifests would suggest that free product was not present. 12/14/09-Vought-Called and spoke to NYSOAG Riggi and Vought to send out letter in response noting that removal of remedial system past due as per Riggi letter dated 9/16/09 and also responding to Ule letters dated 9/22/09. Vought to address letter to Ule, owners of 103 and owners of 105 East 10th Street. Vought called and spoke to Kaplan and informed him of letter and current status. Vought drafted deadline letter requiring immediate meeting and submitted to NYSOAG Riggi for review. 12/16/09-Vought-Riggi and DEC Austin approved letter and Vought sent letter to 3/10 THC and Steve Kaplan. 12/17/09-Vought-Received call from and spoke to NYSOAG Riggi who received call from and spoke to Ule. Ule noted that money in escrow by the building and that 3/10 THC will be removing both systems via Metropolitan Heating and Plumbing. Metropolitan key staff however has had a heart problem. Vought to call Riggi on 1/3/10 for update on work. Tentative meeting date scheduled at DEC offices for 1/6/09 to discuss current remedial status and future work. 12/31/09-Vought-Received email from Grogan that he received email from Ule that stated As discussed, we are targeting the vent removal job for mid January. Please provide me with any insurance requirements so that we can get them in place as a part of the contract with Metro. I will be in touch re access, scheduling, etc. Thank you Carol Ule . Vought also receieved email from Grogan as well that stated I received the below message from Carol Ule and it appears that this issue will finally be addressed. I have provided Ms. Ule with the necessary insurance and building guidelines regarding access to the building and the building work rules. 2) I have not, maybe you have them but we have not received any description of exactly what will be removed and who will be supervising the removal and who will be signing off on the completion of the work. 3) I received the following message from Marilyn Appleberg and I want to make sure that her concerns are addressed: John - there are vents - literally vents -in the front garden area that are vents and they are not to go. The pvc piping in the back was never referred to as vents - I just want to make sure we are all talking about the same thing - I don’t think there will be a second shot at this and we should never assume. Could you please get a list of what is going and if there will be any odors associated with the removal. Thank you. Marilyn 4) I have informed Juan the Part Time Superintendent of the building of the up coming work and when the schedule is set he will be available to provide access to the necessary areas of the buildings that the removal team will need access to. Your attention and follow up to the above issues will be

3/10 TENANTS HOUSING CORPORATION (Continued) **S104620874**

greatly appreciated. Thank you and have a Happy New Year! JJG . Vought also may require PID monitoring during piping removal due to odor concerns by Appleberg. Vought replied to Grogan and all parties requesting a site visit to determine which pipes will be removed. Site visit tentatively scheduled for second week of January and Vought awaiting replies on availability. 1/11/10-Vought-Meeting at DEC including NYSOAG Riggi (via telephone), DEC Austin, DEC Vought, Ule, Iannone and: Andrew Hafter 3/10 THC Ph: (212)477-5345. Topics for dicussion included status of system removal from 111 East 10th and system removal to begin tomorrow. Ule indicated that she spoke to Grogan who indicated that PID monitoring was not necessary. DEC required that a PID be onsite during removal in case odors should arise. Also covered was site status and current monitoring/recovery schedule including that product recovery occuring placement of pump to water surface (not depressing water table). Vought also noted requirements of dissolved groundwater sample collection from all wells without free product as well as need for determination of groundwater flow direction and possibly additional delineation. Vought and Austin agreed to VOCs only for monitoring parameters. Vought sent email to EAR Edward Werner with cc to Ule, Austin and Riggi requesting well survey information. Iannone noted that no sump pits were present in the basement of 103 E 10th Street. 1/13/10-Vought-Site visit and meeting with Iannone and contractor to remove vapor abatement and groundwater extraction piping (Mathew Copeland-Metro Environmental-cell:516-216-0616). Also onsite was Marilyn Appleberg who noted piping to be removed, reviewed replacement of plywood, odor concerns. Method of piping removal will be mechanical only with no combustion or vapor generation. Vought however noted that windows should be kept open during removal of piping. Vought ensured that Appleberg, Copeland, Iannnone and super had eachothers contact information in case questions or concerns should arise during piping removal. Piping removal expected to occur for at least a minimum of two days. 1/14/10-Vought-Received EAR survey data for well elevation and forwarded to Iannone and Ule for review and determination of flow direction. Vought drafted review letter of Final Investigation and Remedial WorkPlan dated August 2010 and 10/27/09 Progress Report approving determination and installation of a downgradient (if necessary), not approving up to ten wells being sampled and requirement of all wells to be sampled, requirements of quarterly groundwater monitoring noting that Department would consider closure of individual pending submission of results, noting no further requirements of indoor air sampling, and no approval of manual NAPL removal as PERMANENT remedial method and as temporary only, and requiring implementation schedule. Vought submitted letter to Austin who reviewed and approved letter. Vought sent letter with deadline to submit revised Work Plan by 3/15/10 as per CAP. 5/20/10-Vought-Reviewed Revised Investigation and Remedial Work Plan (ERM unknown author) dated March 2010 and received on 3/18/10. Hand bailing of product in wells W29 and W23. Low NAPL thickness measurements are also occasionally recorded for wells W7 and W26 during these visits. One full round of groundwater elevation measurements will be collected for all 12 site wells to be used in flow determination. If it is determined that the direction of groundwater flow beneath the Site is north, then a new monitoring well MIGHT be installed on East 11th Street. If groundwater flow is determined to be to the north, a new 2-inch diameter monitoring well WILL be installed downgradient of the 3/10 THC property in the

3/10 TENANTS HOUSING CORPORATION (Continued) **S104620874**

sidewalk along East 11th Street. The new monitoring well will be installed to 20 feet below grade or to bedrock, whichever is shallower . Wells W8, W9, W3, W1, W11, W12 and W13 abandoned as they were in basement of 105-107 or showed recent low levels of dissolved groundwater contaminants comparable to TOGS Standards. The monitoring will be done quarterly for up to two years unless an alternate schedule is approved by NYSDEC. Report also proposes VEFR on a monthly basis for a period of six months. After six months its effectiveness will be evaluated and a determination will be made whether or not to continue the program . Report also proposes possible use of ORC socks but does not note groundwater monitoring parameters for monitoed natural attenuation. Work Plan also includes proposed implementation schedule with water level measurements in March, groundwater sampling in June, well installation in June, VEFR from June to Nov, installation of ORC socks in June. Quarterly groundwater sampling also proposed in schedule. VEFT removal of NAPL will commence within 2 to 3 weeks of NYSDEC approval of the use of this NAPL removal methods..... . Vought sent email to John Grogan to confirm satisfaction with with SVE and product recovery system removal. Vought drafted Work Plan review letter for editting and approval by DEC Austin and Riggi. Vought received email from Grogan that Jeffery, The best of luck too you in your next assignment. Haz-Mat sounds dangerous so please be careful. To the best of my knowledge we are finished I cannot speak for Marilyn I trust she will reply. Thank you again for all of your help. JJG 5/25/10-Vought-Sent letter to 3/10 THC requiring resubmission of Revised Investigation and Remedial Action Plan by 6/28/10. Plan to include clarification as to whether downgradient well MIGHT or WILL be installed if groundwater flow to the north, installation of monitoring well if groundwater to the north, to WATER and not 20’bg or bedrock, inclusion collection of deepest dry and highest PID soil sample collection if new well needed, Inclusion of sample collection from W21, performance of quarterly monitoring until spill is closed as opposed to for a period of up to two years , submission of a RAP upon completion of investigation and no ORC application without Department approval. Letter also approved implementation of VEFR and determination of groundwater flow direction. DEC requires: 1)cc to Iannone, Ule and Riggi. 2)Remediation Plan must contain an implementation schedule. 3)Replacement of historical flagstone sidewalk (flags may be stored in buildings as per DEC Tibbe)when wells are abandoned. 4)Resubmission of Work Plan by 6/28/10 including clarification as to whether downgradient well MIGHT or WILL be installed if groundwater flow to the north, installation of monitoring well if groundwater to the north, to WATER and not 20’bg or bedrock, inclusion collection of deepest dry and highest PID soil sample collection if new well needed, Inclusion of sample collection from W21, performance of quarterly monitoring until spill is closed as opposed to for a period of up to two years , submission of a RAP upon completion of investigation and no ORC application without Department approval. 6/11/10-Vought-Spill transferred from DEC Vought to DEC Ketani as per DEC Austin and Vought transfer to Section A. 6/29/10 - Raphael Ketani. Today, I received the Second Revised Investigation & Remedial Work Plan dated June 2010 from ERM. I reviewed the SRI & RWP and composed a letter with the following comments: 1) purge water is to be disposed of in drums and not returned to the respective wells. 2) all environmental samples are to be analyzed via methods 8260 and 8270. 3) VEFRing is acceptable. 4)

3/10 TENANTS HOUSING CORPORATION (Continued) **S104620874**

ORC is not to be used until all of the free product is recovered. 5) Socks are not to be used until the product thickness has reached such a limit that VEFRing is no longer effective. 6) All future groundwater monitoring reports are to contain groundwater flow maps and product thickness maps to the nearest hundredth of a foot. 7) New well development must not take place less than 24 hours after well construction in order to allow the grout time to cure, and care must be taken regarding the air pressure used for development. 8) New well sampling must not take place earlier than two weeks from the date of development. 9) The location of the proposed well (MW-30) is acceptable. 10) An additional new well (MW-31) must be installed along East 11th Street directly opposite 103 East 10th Street. The letter was sent to Randall Austin, Chief of the Spills Unit, for his approval. Interested party addresses: 3/10 Tenants Housing Corporation, 25 8th Avenue, Brooklyn, NY, 11217 Carol Ule, Esq., Hartman Ule Rose & Ratner, LLP, 305 Broadway, NY, 10007, (212) 437-9110 John Iannone, PE, Day Engineering, 60 East 42 Street, Ste 1641, NY, 10165, (212) 986-8645 Bonnie Riggi, Esq., Assistant Attorney General, Oil Spill Unit, State of New York, The Capitol, Albany, NY, 12224 7/1/10 - Raphael Ketani. The letter was approved by Mr. Austin and was sent out today to 3/10 Tenants Housing Corp., Mr. Iannone, Ms. Ule, and Ms. Riggi. 7/9/10 - Raphael Ketani. The letter to Mr. Iannone came back Not Deliverable As Addressed. I contacted Mr. Iannone (212) 986-8645 and obtained the correct address for Day Engineering. It is 274 Madison Avenue, Ste 1104, NY, 10016. I will send out a letter with the correct address. 7/12/10 - Raphael Ketani. The letter to Mr. Iannone was resent to Madison Avenue. 7/21/10 - Raphael Ketani. I met John Iannone, PE of Day Engineering (212) 986-8645 at 103 East 10th Street for a scheduled meeting. He showed me some of the wells that were still active. We discussed the site and what should happen next. He said that there was between 0.2 feet and 0.4 feet of oil in the well in the basement of 103 East 10th Street. Mr. Iannone commented that the oil was thickest at this well. He said that they have been doing vacuum events to collect the oil. He mentioned that groundwater had lately been determined to flow north, instead of south as it had been during most of the project. I told Mr. Iannone that wells should be installed along 11th Street (to the north) in order to see whether the groundwater and the oil are migrating in that direction. Mr. Iannone suggested doing geoprobe drilling first. He added that if the soil sampling shows that the oil is indeed moving north, then he will install a well or two. I told him to submit a proposal to DEC and I will take a look at it. He said that he will. Next, we discussed the handling of the purge water from the wells. Mr. Iannone said that it was expensive to get rid of it, and the co-op association at 103 East 10th Street was paying for everything out of their pockets. He asked whether he can reinject the purge water back into each respective well. I told him that once the water is out of the ground, then its chemistry changes and that reinjecting the water changes the chemistry of the groundwater. I added that we would never know the true groundwater chemistry after the injections. I suggested to Mr. Iannone that he should either have a drum on a truck which can be used to contain the purge water, or he can put a drum at the corner of 101 East 10th Street where it meets 103 East 10th Street, and put the purge water in there. I added that he should put the drum in an overpack drum so that it can be opened easily and to chain the drum to the railing of the garden area. Mr. Iannone said that this was a possibility. I asked Mr. Iannone for

3/10 TENANTS HOUSING CORPORATION (Continued) **S104620874**

regular progress reports for the site. He said that he will send them to me. After this, the conversation ended. Mr. Iannone handed me the July 2010 Project Status Report. I reviewed the report for spill case #9913474. Groundwater is contained within the overburden material that covers the bedrock. The water table is at 12 feet below grade. Oil and gas contaminated soil was found at 101 East 10th Street (the new building at the corner where a gas station used to be) at up to 20 feet below grade. Spill case #0511701 was initiated. The soil was excavated to about 22 feet below grade and removed. Digging could not continue further. Perched groundwater was encountered in the excavation at various levels. There was very little contamination in the groundwater. Soil end point samples came up at about TAGM. A passive venting system and vapor barrier were installed. The spill case was closed on 10/23/07. Product is still being recovered from W23 and W29, with sheen observed in W7 and W26 (product thickness below 0.01 feet). W29 is in a basement store room at 103 East 10th Street. During the reporting period, a total of 3.12 gals. of oil were removed from all of the active wells. Over the past 6 years, the product thickness has generally decreased to as low as 0.1 feet in W29. A total of 55 gals. of oil have been recovered since manual bailing began on October 23, 2003. The venting system was removed on 7/8/09 from 105 to 111 East 10th Street after a NYCDOH inspection failed to detect any vapors in the homes. 11/18/10 - Raphael Ketani. I spoke to Mr. Iannone (212) 986-8645. I told him that the DEC was missing the August, September, and October update reports. Mr Iannone explained that he will send the DEC an update report very soon. He added that they have been collecting oil with peristaltic pumps since they can't get a guzzler truck down the street (no one is obeying the alternate side of the street parking rules). He said that the oil in the one well is consistent at 2 to 4 inches. I asked him about the well that was supposed to be installed on 11th Street. Mr. Iannone said that they are still working on getting the permits for drilling through the sidewalk. I ended the conversation by telling Mr.Iannone that he must send the DEC an update report. 12/8/10 - Raphael Ketani. I received the December 2010 Project Status Report from Mr. Iannone. I reviewed the report. It gave a history of the oil recovery efforts from July 16, 2009 to November 23, 2010. only 3 wells have continued to collect oil. These wells are W-7, W-23, and W-29. Due to the difficulty of parking the guzzler truck on the street, a peristaltic pump has been used to recover the oil from the affected wells. A total of 0.57 gals. of oil was recovered during the past 5 months since July 2010. Another well will be installed to the north of the spill site on 11th Avenue. However, bid proposals are still being received. 1/28/11 - Raphael Ketani. I spoke to Mr. Iannone (212) 986-8645. He said that his workers conducted three oil recoveries since 12/8/10. They collected about 1 pint of oil from the 2 inch well at W-29. Sometimes it takes a few weeks until any oil appears in the well. The other two wells have had only occasional sheens. Mr. Iannone said that the co-op doesn't understand why another well is being requested by the DEC. He said that they are very strapped for money and are having a hard time understanding what the plan is. He asked for a meeting between the co-op board, himself and the DEC. I told him that I was willing to have a meeting and I asked him to set it up. 2/3/11 - Raphael Ketani. A site meeting took place today between Mr. Iannone, Andy Hafter - co-op treasurer, Carol Ule - co-op attorney (212) 437-9110, and myself. Previously, Mr. Iannone had indicated that this was going to be a meeting with the co-op board,

3/10 TENANTS HOUSING CORPORATION (Continued) **S104620874**

him and myself. So the presence of Ms. Ule was a surprise. However, the meeting took place anyway. Both Ms. Ule and Mr. Hafter took active roles in the discussion. Mr. Hafter stated that the co-op was just about out of money and couldn't do more work. He said that some co-op owners were not paying their maintenance and that 1 dollar out of every three was going to the environmental work. Ms. Ule stated that the co-op had cooperated with the DEC and had paid back over $600,000 dollars of the State's money as part of the agreement. She said that she had talked to Bonnie Riggi, the State attorney general, and had worked out the settlement. Ms. Ule also stated that the special mortgage that was being used to pay for the present environmental work was going to run out soon. She added that the co-op couldn't get another special mortgage until after some time. I told both of them that the money issues were not the State's concern. I told them (Iannone, Ule, Hafter) the the DEC was insisting on having wells installed along East 11th Street as the groundwater was now flowing in that direction. I told them that it needed to be seen whether oil is flowing off site and whether there is more oil under East 11th Street from the spill. Both Ms. Ule and Mr. Hafter said that the oil may be from the 101 East 10th Street site where there used to be a commercial facility - a site that now has a high rise condominium building. Mr. Hafter said that there was a tremedous amount of contamination in the site. He said that he saw truck after truck taking out contaminated soil. Ms. Ule said that there was oil in the site and she said that I had closed the site anyway. I told her that I vaguely remembered the site and that I wouldn't have closed the spill case if oil contamination was present. Ms. Ule said that there may be oil under the sidewalks. I told her that I had inspected the site and I had seen oil floating on water in the bottom of the excavation pit. I had told the site manager to collect the oil. Mr. Hafter then said that the pit wreaked strongly of oil and everyone in the neighborhood was aware of this contaminated site. I told him that the contaminated soil was being taken away by the construction company. Mr. Hafter stated that he saw many trucks leaving the site with soil. I added that I had looked at the sidewalls of the site - under the sidewalks along East 11th Street and along East 10th Street and along the foundation of 103 East 10th Street - and I didn't see any seeping oil or oil staining. Ms. Ule asked Mr. Iannone whether there were any signs of oil in the wells along Third Avenue (the cross street to East 10th Street). Mr. Iannone said that there was nothing. I insisted that a series of wells be installed along East 11th Street. Ms. Ule stated that there just wasn't any money to do this. She added that the State wouldn't want to see another co-op go bankrupt. I again told her and Mr. Hafter that the groundwater had changed direction and that the DEC needed to know what was going on. Ms. Ule stated that we don't know that oil is there or heading in that direction. I responded by stating that we don't know that it isn't heading north and off-site. Ms. Ule countered that they could put in the wells and discover oil and it would be from a site along East 11th Street or from the new condominium. She added that any oil found would be pinned on 103 East 10th Street. I told her that, with a series of wells, the DEC would be able to determine who owns the spill along East 11th Street. Ms. Ule then asked Mr. Iannone (who had said almost nothing through the meeting) why the groundwater flow direction had changed from south to north. Mr. Iannone said that he had no idea. Mr. Hafter asked whether the installation of the high rise condo had changed the flow

3/10 TENANTS HOUSING CORPORATION (Continued) **S104620874**

direction. Mr. Iannone said that he didn't know. Ms. Ule asked whether the agreed upon plan to install one well along East 11th Street could be implemented. She added that if oil would be found there, then more wells could be put in. I told her that the DEC wanted a series of wells put in, not just one. Ms. Ule said that they didn't have the money. At this point in time, I tried to contact Jeff Vought, the previous case manager by cell phone in order to have him join the discussion. However, he informed Randy Austin, Chief of the Spills Unit, about my meeting and Mr. Austin told me to stop talking to the group. After this, I stopped talking to them. Ms. Ule ended the discussion by stating that nothing was agreed upon here and so this could still be discussed further. I told her that she needed to talk to the DEC counsel, John Urda, in order to arrange an investigation plan. I added that I couldn't talk to her anymore. With that, I left. 2/10/11 - Raphael Ketani. At the suggestion of Mr. Austin, I put together a Case Initiation package for legal action. The basis of the case is the violation of the STIP and a failure to perform further investigative action and remedial action. Mr. Austin and I signed the Case Initiation cover form and it was delivered by hand to the regional Office of General Counsel. 2/14/11 - Raphael Ketani. James Periconi (212) 213-5500, attorney for 3/10 Tenants, sent an e-mail to John Urda of the Region 2 Office of General Counsel. In the e-mail he protested the alleged change in the agreed upon work plan from one well on 11th Street to a series of wells along 11th Street. He also requested a meeting between staff from the Department and himself. 2/28/11 - Raphael Ketani. Mr. Periconi sent Mr. Urda an e-mail stating that they didn't understand where the DEC wanted the two wells. Mr. Urda asked me to talk to Mr. Iannone. I talked to Mr. Iannone and explained that one well should go in the backyard of 103 East 10th Street. He said that it's not a backyard, but a front yard to a church property. As this was the situation, I told Mr. Iannone that the well should be in the sidewalk in front of the church property. I added that the second well should be 30 feet to the east to possibly catch additional oil flow. Mr. Iannone said that the co-op doesn't have the money to install two wells. He stated that the DEC should ask for just the one well because the co-op is struggling. They can't even get the money to repair the roof. I told Mr. Iannone that I was calling just to clarify where the wells should go, not the issue of how many wells will be agreed upon. I added that the agreement is between Mr. Urda and Mr. Periconi. With that, the conversation ended. 3/11/11 - Raphael Ketani. I received an e-mail containing a letter Mr. Iannone had sent to Mr. Periconi. The letter was titled Evaluation of the NYS DEC Request for Additional Wells. I read the letter. Mr. Iannone seemed to understand the change in groundwater flow direction. he indicated that one well due north of the site would tell everyone whether oil was migrating towards 11th Street. However, he indicated that no more than this one well should be installed. Attached to the letter were flow direction maps showing the change in flow direction over the course of a number of years. 3/17/11 - Raphael Ketani. John Urda of Region 2 Office of General Counsel sent an e-mail to Jim Periconi, the attorney for 103 East 10th Street. In the the e-mail, Mr. Urda stated that Day Engineering needed to submit a work plan to the DEC for installing two groundwater monitoring wells and for doing weekly product recovery. If oil is found in the wells, then further groundwater contamination delineation would be required. The plan is due on March 25, 2011. Mr. Urda added that an investigation report would need to be submitted

3/10 TENANTS HOUSING CORPORATION (Continued) **S104620874**

after the work is done and then a remedial action work plan. The deadlines for submission of these plans would be agreed upon between Mr. Iannone and Mr. Ketani. Both work plans and the investigation report will become part of the STIP agreement. 3/23/11 - Raphael Ketani. Mr. Iannone (212) 986-8645 sent me an air photo showing the proposed locations of MW-31 and MW-30. I reviewed the photo and told him that the locations were acceptable and to start the work. 3/24/11 - Raphael Ketani. Mr. Iannone sent me an e-mail requesting permission to use the STARS methods for VOCs and the SVOCs. I told him that he can use these simpler methods. 3/25/11 - Raphael Ketani. Chuck Merritt (631) 617-6200 of Merritt Environmental called regarding what was taking place at 103 East 10th Street and why the associated spill (#9611309) for 105-107 East 10th Street was still open. I explained the issue to him, how 103 is related to 105 and 107, and that investigation work was proceeding with Day Engineering. Mr. Merritt said that his client was trying to refinance his mortgage for 105 East 10th Street and that the bank was asking what was the environmental situation. I told Mr. Merritt that he can talk to Mr. Iannone and get some information and then maybe he can put together a report for the bank that will explain everything. Mr. Merritt said that he had been to the site himself (105 East 10th Street) and he didn't find any problems. I added that until the situation at 103 East 10th Street is resolved, the spill case for 105-107 East 10th Street can not be closed. Mr. Merritt said that he understood. Later, Eric Weinstock of C A Rich Consultants called me. He asked why the spill case had been reopened when Michelle Tipple had closed it in 2004. I told him that I did see a case note indicating that Ms. Tipple had written an NFA letter dated 8/19/04. However, from reviewing the notes, I could not determine why the case had been reopened or when. I told him that there still was an ongoing spill case with 103 East 10th Street and that the cases for both sites were associated with a State PIN case, which was still open. I added that, maybe, the open PIN case was the reason, but I just wasn't sure and I couldn't find anything in the notes to clarify the matter. I told him to talk to Mr. Vought when he comes back from vacation order to find out the answer as to why the case is still open. Later, Miriam Villani of Sahn Ward Coschignano & Baker, PLLC (516) 228-1300 sent an e-mail to Jeff Vought (the former case manager) and John Urda, Assistant Regional Attorney for DEC, requesting that the spill case for 105-107 East 10th Street (#9611309) be closed. The reason for the request is that her client, Walden Pond Realty, LLC, is trying to refinance its mortgage. However, Mr. Vought wont return until 3/31/11, the day of the closing. 3/28/11 - Raphael Ketani. I received the Day Engineering Remedial Investigation and Remedial Action Work Plan dated 3/25/11. I reviewed the plan and found it to be acceptable. I sent a draft letter to Mr. Austin for his approval. In the letter I added that Day Engineering should: (1) perform two rounds of groundwater sampling, not just one, for MW-30 and MW-31; (2) that if the groundwater does not meet the State standards, then it should be VEFRed; (3) that the wells should be left in a useable condition for determing the groundwater flow direction, even if no oil is found; (4) when access to 10th Street for the VEFR truck is prevented by parked cars, Day Engineering should contact the local precinct; (5) product collection should be performed with an alternative mechanical means when use of the VEFR truck is prevented The letter was approved and sent out today. 3/29/11 - Raphael Ketani. Mr. Iannone (212) 986-8645 sent a letter in which he responded to the

3/10 TENANTS HOUSING CORPORATION (Continued) **S104620874**

DEC's 5 comments above. 103 East 10th Street and Day Engineering agreed to abide by the comments. 3/31/11 - Raphael Ketani. The associated spill case, #9611309, was closed today as the spill had been remediated. The Final ISR was signed by Mr. Austin and Mr. Oliva and sent to Albany DER today. 5/10/11 - Raphael Ketani. Mr. Iannone (212) 986-8645 sent me an e-mail stating that wells MW-30 and MW-31 would be installed on either May 24th or the 25th. He attached an air photo showing where the wells would be installed. This was the same photo as in the 3/25/11 work plan. I responded back by e-mail that the locations looked fine and that he should proceed as he had planned. 5/20/11 - Raphael Ketani. Mr. Iannone sent me the May 2011 status report dated 5/20/11. I reviewed the report. Wells W7, W21, W22, W23, W26, W29 were used as the monitoring array. Wells W7, W23, W26, and W29 are the wells that have product. Manual product recovery started on October 21, 2003. Product thickness varies from 0.001' to 0.005'. About 1.12 gals. of product were recovered during this reporting period. About 56 gals. of product have been recovered from October 21, 2003 to May 19, 2011. Two new monitoring wells, M30 and M31, will be installed on May 24, 2011 along 11th Avenue in a downgradient position. 5/24/11 - Raphael Ketani. I spoke to Mr. Iannone about the well installations. He said that they were at the locations all day and that he had just returned. He said that they hit refusal at the original locations for MW-30 and MW-31. The driller told him that they were constrained by NYC DOT regulations regarding how close to the street side of the sidewalk they could drill. So they didn't have much room to try and install the wells. They hits boulders at about 1 feet and 4 feet below grade. Finally, they were able to install MW-30 in front of the church and between the two original locations. They drilled with augers to 15 feet and then punched down to 18 feet. A one inch diameter well was installed. There was about 3 or 4 feet of water. The soil samples had PID hits of 9 ppm to 11 ppm. Mr. Iannone said that they will let MW-30 sit for awhile (about several weeks) and then sample it along with the other monitoring wells. I asked Mr. Iannone to send the DEC a full report regarding the well installation and sampling. He said that he will. Later, Mr. Iannone sent me a picture showing the drilling and a picture showing the final location of MW-30. 7/11/11 - Raphael Ketani. I spoke to Mr. Iannone (212) 986-8645. He said that he had received the data for the latest round of groundwater sampling just last week. He is in the process of putting the report together and will send it to the DEC by July 22. I told him that sounded fine. 8/2/11 - Raphael Ketani. Mr. Iannone sent me the 2011 Remedial Investigation and Remedial Action Results Report dated 7/29/11. I reviewed the report. They hired ADT to install MW-30 and MW-31. However, ADT hit refusal at the locations for installing the two wells. So, only MW-30 was installed between these locations as a one inch diameter well. Soil samples were taken on 5/24/11 from MW-30 at 6.0 to 6.5 feet down, 9.0 to 9.5 feet down and at 15.0 to 15.5 feet down. The results showed toluene at less than 1 ppb and one hit of ethylbenzene at less than 1 ppb. The SVOCs were virtually all non-detect. Groundwater samples were taken on 6/9/11 from MW-18 to MW-21, MW-24 to MW-30. The VOCs were almost entirely non-detect, except for a few very low hits (typically below 17 ppb) in MW-24, MW-26, MW-28 and MW-30. The SVOCs were almost entirely non-detect. On 6/2/11, groundwater flow was to the northeast. In the Conclusions section, Mr. Iannone mentions that only 0.4 gals. of oil were collected in the past 6 months. Also, there was no product at MW-7,

3/10 TENANTS HOUSING CORPORATION (Continued) **S104620874**

MW-22 and MW-26 during the past year and product was less than 0.1 feet in MW-23 and MW-29. Product was usually a sheen in these wells. Considering the information in the Conclusions section, Mr. Iannone recommended closing wells MW-18 to MW-21, MW-24, MW-25 and MW-27 due to low product recovery. He also recommended quarterly monitoring and groundwater sampling at MW-7, MW-22, MW-23, MW-26, MW-28 to MW-30. Lastly, he recommended product monitoring and removal from MW-7, MW-22, MW-23, MW-28 to MW-30. I sent an e-mail to Mr. Iannone approving the RIRAR Report. I also stated that none of the wells should be plugged and abandoned as they have value for determining the groundwater flow direction. So those 7 wells should just be used for groundwater elevation measurements. I added that groundwater sampling should take place as recommended and that product recovery should take place as recommended. Lastly, I suggested that some more efficient means of product recovery should be used to collect oil from MW-23 and MW-29. Later, Mr. Iannone sent a response e-mail stating that MW-23 had 0.07 feet of oil and MW-29 had 0.03 feet of oil. 9/9/11 - Raphael Ketani. I spoke to Mr. Iannone (212) 986-8645. He said that the next (second) round of groundwater sampling is scheduled to take place next week. He also mentioned that an oil sheen was occasionally seen in the new well, MW-30. I asked him whether Day Engineering had come up with an effective alternate means of collecting the oil. He said that they hadn't. However, he said, it was an easy task to have his staff come down to the site to collect the oil and do other work as their office is nearby. 10/18/11 - Raphael Ketani. I spoke to Mr. Iannone (212) 986-8645. He said that he had the groundwater results. He will put them together with the product collection data and submit a status report to the DEC sometime this week or next week. 10/31/11 - Raphael Ketani. Mr. Iannone called to say that the groundwater report will be sent to the DEC by wednesday. I told him that would be alright. 11/15/11 - Raphael Ketani. Mr. Iannone sent me the 11/15/11 September/October 2011 Day Engineering Groundwater Monitoring and Project Status Report. On 9/16/11, wells W7, W22, W23, W26 and W28 to W30 were sampled. Wells 7, 22, 23, 29 and 30 had oil from a sheen to 0.73 feet in W30. Well W30 has had product from 0' to 1.2' since installation in May 2011. Wells W29 and W30 which had the most oil also had the highest contamination. Analytes 1,2,4-trimethylbenzene, total xylenes and ethylbenzene were in the high double digits to the low triple digits. A total of 1.43 gals. of oil has been recovered from the wells in the past 14 months. I responded to Mr. Iannone's e-mail and told him not to sample the groundwater in wells that had even a sheen of product. 7/6/12 - Raphael Ketani. I reviewed the June 2012 Groundwater Monitoring and Project Status Report dated 6/6/12 and submitted by Day Engineering. Groundwater gauging and sampling took place at W7, W22, W23, W26, W28 to W30 on 2/7/12. Product or sheen was present in all of the wells except W22. W22 had two VOC exceedences of the groundwater standards in the low triple digits (no higher than 180 ppb), but the rest of the exceedences were much lower. About 1.47 gals. of product were collected during the past 13 months. Groundwater flow was to the north to W30. Mr. Iannone recommends curtailing groundwater sampling for the time being and instead injecting ORC into the wells with sheen or product in order to reduce the amount of oil in the subsurface. I approved the June 2012 report and wrote a draft letter stating the Department was approving the recommendation to end groundwater sampling. However, we were not going to approve the use of ORC in the affected wells until

3/10 TENANTS HOUSING CORPORATION (Continued) **S104620874**

Day Engineering submits a work plan describing the treatment program. I set a deadline of August 3, 2012 for receipt of the work plan. The draft letter was submitted to Hassan Hussein for his review. Mr. Iannone wrote that Day Engineering closed their New York office. All correspondences should go to John Iannone, P.E., Day Engineering, P.C., 2711 Henry Hudson Parkway, 7C, Bronx, NY, 10463. Mr. Hussein approved the letter and it was sent out today. 8/3/12 - Raphael Ketani. Mr. Iannone (347) 204-7852 sent me the 8/3/12 Oxygen Release Compound Treatment Work Plan. I reviewed the work plan. Treatment socks will be installed in wells W7, 22, 23 and 26. All of these wells have exhibited sheen. Product thickness will be monitored and product will be collected and the thickness will be included in a quarterly report. The great majority of the report consisted of appendices with the standard manufacturer literature. I drafted a letter for Mr. Hussein approving the work plan with the comments that Day Engineering must adhere to the service limits of 12 months for the ORC filter socks and 3 to 6 months for the EHC-O canisters. The letter was approved and was sent out. 3/14/2013 - Raphael Ketani. I sent Mr. Iannone an e-mail requesting an update regarding progress at the site. 3/21/13 - Raphael Ketani. I received and reviewed the March 2013 Project Status Report dated March 20, 2013. Product is still appearing and averages about 0.1 feet in W7, W23, W26 and W29. Well W30 has averaged 0.55 feet of product since its construction during May 2011. Recently, the product in the well has averaged 0.45 feet in thickness. Groundwater flow has continued to the north. On 9/7/12, ORC socks were installed in W7, W22, W23 and W26. On 2/23/13, the oil was 0.61 feet thick in W30. On this same day, the oil was 0.39 feet thick in W23 and 0.02 feet thick in W29. 12/13/13 - Raphael Ketani. I spoke to Mr. Iannone (347) 204-7852 regarding progress at the site and the lack of monthly reports. Mr. Iannone stated that he is presently working on the next progress report and that it will have all of the data from the past 9 months. He also said that more ORC had been put in the wells and that the thickness of the product is now down to a matter of a few inches at most. I commented that well W30 had a persistent thickness of product of half a foot. I asked him whether the oil was being removed from this well. He said that it was, but, sometimes, it has no water. Mr. Iannone said that I should expect the next report to be delivered next week. 1/21/14 - Raphael Ketani. I reviewed the December 2013 Project Status Report dated 12/31/13 and submitted by Day Engineering. Measureable amounts of product have not been accumulating in wells W7, W21, W22 and W26 during the past 9 months (April to December 2013). Product was found in W23, W29 and W30. The product thickness in averaged 0.1 feet in W23, only a sheen in W29 and 0.5 feet in W30. A total of 4.20 gals. of product were collected during the past 9 months. Groundwater flow is to the north towards W30. From April 6 to October, and on November 16, 2013 and during December, only product monitoring and removal took place. On November 1, 2013, the ORC socks were replaced on wells W7, W22, W23 and W26 and product monitoring and removal. I drafted a letter approving the December 2013 report and requesting that 3/10 Tenants Housing Corp. find a more efficient method for collecting the oil from well W30. The letter had a deadline of February 21, 2014 for submitting the alternative method work plan. The letter was submitted to Mr. Hussein for his approval. 1/22/14 - Raphael Ketani. Mr. Hussein approved the letter and it was sent out. 2/17/14 - Raphael Ketani. Mr. Iannone sent me an e-mail requesting an extension of the deadline for submitting the alternative recovery work plan for W-30

3/10 TENANTS HOUSING CORPORATION (Continued) **S104620874**

(as was requested in the DEC 1/22/14 letter). The reason for the request was that Mr. Iannone is retiring and the new consultant will need to be transitioned once the new contract is in place. I granted the request for extending the submission deadline to 3/28/14. 4/1/14 - Raphael Ketani. Sean Clifford of Brockerhoff Environmental Services, LLC (908) 689-4300/seanc@brockerhoffllc.com called and left a message stating that he is the project manager for the spill. 4/3/14 - Raphael Ketani. I reviewed the Light Non-Aqueous Phase Liquid Interim Response Action Workplan dated 3/27/14 and submitted by Brockerhoff Environmental Services, LLC. The objective is to enhance LNAPL recovery through mass removal with subsequent monitoring. Product removal will take place 3 times per month for 6 months. Each removal event will last 3 hours, instead of the 1 hour that was previously spent. BES will measure the depth to water and the depth to product. A perstaltic pump will be used to remove the product. Product recovery will be done until the product thickness is 0.1 . ORC treatment will take place in the wells that have NAPL. Filter socks will be installed with ORC in wells W7, W22, W28 and W29. During each site visit, the socks will be inspected and their depth will be adjusted. At the end of 6 months BES will submit a report to the DEC. I found the work plan to be acceptable and sent an e-mail to Mr. Clifford stating so. 6/24/14 - Raphael Ketani. I sent an e-mail to Mr. Clifford (908) 689-4300/seanc@brockerhoffllc.com requesting a progress update. Later, I received and e-mail from Mr. Clifford. He stated that they have implemented the activities in accordance with the workplan (Light Non-aqueous Phase Liquid Interim Response Action Workplan dated March 27, 2014) which was approved in April 2014. A progress report will be submitted six months following implementation of the workplan which will summarize the groundwater and product level measurements and include a discussion of site observations and activities. They anticipate submitting this report in November 2014. 11/7/14 - Raphael Ketani. Mr. Clifford left me a voice message. He stated that they plan to pursue a more aggressive means of NAPL recovery. He will contact me later regarding the details of their plans. 11/25/14 - Raphael Ketani. I reviewed the Brockerhoff Environmental Services Progress Report: Remediation and Monitoring of LNAPL dated 11/14/14. From April to October 2014, 6 site visits took place to monitor the groundwater and collect product. Product was detected in only 3 wells during this period. These wells were W23, W29 and W30. A total of 0.36 gals. of product was recovered during this period. Since October 2013, a total of 61.5 gals. of product has been recovered. ORC socks were put into wells W7, W22, W23 and W29. The LNAPL thickness showed a decreasing trend and had reduced to a thickness of 0.02 feet in the respective wells. Brockerhoff recommends: reducing LNAPL monitoring and recovery to once a month; continue using ORC socks in W7, W22, W23 and W29 and inspect the socks monthly and replace them semi-annually; provide a summary report to the DEC at 3 months, 6 months and 9 months. The report did not include a plan for sampling the groundwater in the wells which didn't have product and didn't include monitoring W30. Also, I determined that reporting every 3 months for 3 quarters was not informative enough. Groundwater sampling for STARS VOCs and SVOCs must take place at wells W21, W24 and W26 to W28 twice a year. The reporting must be quarterly. I sent an e-mail to Mr. Clifford (908) 689-4300/ seanc@brockerhoffllc.com approving the report, but stating the above comments. 12/19/14 - Raphael Ketani. Mr. Clifford sent me the following email: Last night I spoke with the attorney

3/10 TENANTS HOUSING CORPORATION (Continued) **S104620874**

representing the association and she indicated that they are willing to move forward with the plan outlined in the approved workplan and the additional conditions noted below. There has been a little bit of a delay in authorizing the work however because they just had a re-shuffling of the association board so that has added a little bit of an administrative related delay. Based on my discussion, I expect the authorization to be wrapped up soon and that the new scope of work will be implemented starting in January. In the meantime, the association is committed to addressing the remaining impacts and have authorized the three recovery/monitoring events per month to continue. 12/24/14 - Raphael Ketani. Mr. Clifford (908) 689-4300 sent me the following email: The 3/10 Tennant Housing Corporation is ready to move forward with the scope of work detailed in the Progress Report dated 11/14/2014 and the additional comments summarized below. This scope of work will be initiated in January 2015 and will include the following: - Monthly LNAPL monitoring and recovery events at W23, W29, and W30. - Quarterly updates to NYSDEC regarding findings of investigation and progress made. These updates will be scheduled for March, June, September, and December 2015. - Semi-annual installation/replacement of ORC socks within W7, W22, W23, and W29. This work will be scheduled for January and June 2015. - Semi-annual ground water sampling at W21, W24 and W26 to W28 for NYSDEC STARS list VOCs and SVOCs. This work will be scheduled for February and August 2015. I found the proposed schedule/work plan to be acceptable and sent a response email to Mr. Clifford stating this. 2/11/15 - Raphael Ketani. Mr. Clifford sent me an email stating that groundwater sampling took place on 2/10/15. However, upgradient well MW-27 could not be accessed. He asked whether Brockerhoff should go back and try again to get to the well. I responded that they could skip the well this time and sample the well during the next round. 3/31/15 - Raphael Ketani. I reviewed the Brockerhoff Environmental Services, LLC 3/31/15 Progress Summary. The period covered was from January to March of 2015. The services performed were gauging, ORC sock installation and groundwater sampling. The wells were inspected during January, February and March. During the 1/20/15 inspection, product was found in W23 (0.03'), W29 (0.02') and W30 (0.01'). NAPL was not seen in the wells on 2/10/15 or 3/20/15. However, due to the thinness of the product there was no NAPL collection. ORC socks were installed in W7, 22, 23 and 29 on 1/29/15. Wells W21, 24, 26 and 28 were sampled on 2/10/15. The VOC results were either entirely non-detect or had non-detects with many hits either below the TOGS standards or just above. The SVOC results were either entirely non-detect or mostly non-detect with a small number of hits below the TOGS standards. 7/8/15 - Raphael Ketani. I reviewed the Brockerhoff Environmental Services, LLC 6/30/15 Progress Summary. The period covered was from April to June of 2015. The services performed were gauging and ORC sock replacement. During the 6/11/15 inspection, product was found in W7, W22, W23 and W29. The thickness of the product in each well was no greater than 0.01'. Due to the thinness of the product there was no NAPL collection. ORC socks were reinstalled in W7, 22, 23 and 29. Groundwater sampling will take place during August 2015 at W21, 24, 26, 27 and 28. While I found the report to be acceptable, there was no mention of MW-30. I sent an email requesting an update regarding its status (i.e. presence of oil and how thick). Mr. Clifford responded by email and stated that well MW-30 was gauged for product at the same time as the other wells, but nothing was found. 10/1/15 - Raphael Ketani. I reviewed the

3/10 TENANTS HOUSING CORPORATION (Continued) **S104620874**

Brockerhoff Environmental Services 10/1/15 Progress Summary - Remediation and Monitoring of LNAPL. The monitoring period was July to September 2015. During this time, monthly groundwater monitoring and semi-annual groundwater sampling took place. The wells were inspected for LNAPL during July, August and September. The LNAPL thickness was less than or equal to 0.02 feet at all of the wells during July and August. During September, W-29 was found to have 0.41 feet of product. A total of 0.08 gallons of oil was collected. The appearance of the thicker layer of product may have been due to the 0.98 feet drop in the water table during August. W-29 was revisited on 9/16/15 and only 0.11 feet of product was found. On this date, none of the wells had LNAPL. W-30 wasn't sampled because it had been cemented over when the sidewalk was refurbished. Brockerhoff will try to reopen the well. Groundwater sampling took place on 8/4/15 at W-21, 24, 26 and 28. There was insufficient water for sampling at W-27. The VOC results for all of the samples were mostly non-detects with a few low hits in each sample. One sample had a few low VOC exceedences. The SVOC results for all of the samples were mostly non-detect with several low hits in each sample and one sample with a few exceedences. I approved the report without comments. 12/15/15 - Raphael Ketani. I received an email from Mr. Clifford today. He stated that groundwater sampling was conducted during February and September 2015. He added that the residual NAPL is not affecting the groundwater quality. The spike in product thickness at well W-29 on 9/9/15 was just an anomaly, according to Mr. Clifford. Product thickness was measured in W-29 on 9/16/15, 10/5/15, 11/9/15 and on 12/2/15. The measured thickness on those dates was 0.11 feet, not measureable, 0.03 feet and not measureable, respectively. He stated that on these dates, product was not seen in any of the other wells. Mr. Clifford attached a figure showing the cumulative NAPL recovery amount from gauging round to gauging round. A higher synoptic plateau was depicted. He stated that he will write the fourth monitoring memo if the Department believes that the case is closeable. I responded that, given the product thickness results stated, the Department believes that the spill case is closeable. 12/23/15 - Raphael Ketani. Mr. Clifford sent me the Brockerhoff Environmental Services, LLC 12/21/15 Progress Summary Report: Remediation and Monitoring of LNAPL. I reviewed the report and found it to contain the same information as in his 12/15/15 email. He stated that Brockerhoff was requesting that the spill case be closed. Based upon the data in the case record, I determined that the residual contamination would not be a threat to the public or the environment. I sent a Spill Closure Letter to Heather Verran, Coop Board Treasurer, 3/10 Tenants Housing Corp., 25 8th Avenue, Brooklyn, NY, 11217. The spill case was closed effective today.

Remarks: tank contained #2

All TTF:

Facility ID:	9913474
Spill Number:	9913474
Spill Tank Test:	1548078
Site ID:	117758
Tank Number:	1
Tank Size:	2000
Material:	Not reported
EPA UST:	Not reported
UST:	Not reported
Cause:	Not reported

3/10 TENANTS HOUSING CORPORATION (Continued) **S104620874**

Source:	Not reported
Test Method:	03
Test Method 2:	Horner EZ Check I or II
Leak Rate:	.00
Gross Fail:	Not reported
Modified By:	Spills
Last Modified Date:	Not reported

LIENS:

Name:	3/10 TENANT'S HOUSING CORP.
Address:	103 E 10TH STREET
City,State,Zip:	NEW YORK, NY
Region:	2
Spill No:	96-11309
Tax Map Id:	466-56
Lien Request Received:	09/06/2001
Request Sent To APA Or Vendor:	08/24/2001
Draft Lien Received From Vendor:	10/01/2001
Approved Lien To Administrator:	Not reported
Signed By Administrator:	Not reported
Received From Administrator:	Not reported
Sent For Filing:	Not reported
Resent For Filing:	Not reported
Proof Of Service Received:	Not reported
Sent To OAG:	10/01/2001
Amount:	370678.85
Release Required:	05/20/2002
Sent To Administrator:	Not reported
Signed By Adminstrator:	Not reported
Received From Adminsitrator:	Not reported
Release Sent To OAG:	06/02/2002
Complete:	True
Release:	True
Withdrawn:	Not reported

SPILLS:

Name:	103 EAST 10TH STREET
Address:	103 E.10TH ST
City,State,Zip:	NEW YORK, NY
Spill Number/Closed Date:	9905975 / 2003-02-26
Facility ID:	9905975
Facility Type:	ER
DER Facility ID:	117189
Site ID:	136983
DEC Region:	2
Spill Cause:	Housekeeping
Spill Class:	C3
SWIS:	3101
Spill Date:	1999-08-16
Investigator:	SMSANGES
Referred To:	Not reported
Reported to Dept:	1999-08-18
CID:	282
Water Affected:	Not reported
Spill Source:	Commercial/Industrial

3/10 TENANTS HOUSING CORPORATION (Continued) **S104620874**

Spill Notifier:	Affected Persons
Cleanup Ceased:	Not reported
Cleanup Meets Std:	False
Last Inspection:	Not reported
Recommended Penalty:	False
UST Trust:	False
Remediation Phase:	0
Date Entered In Computer:	1999-08-18
Spill Record Last Update:	2006-06-20
Spiller Name:	Not reported
Spiller Company:	UNKNOWN FOR NOW
Spiller Address:	SAME
Spiller Company:	001
Contact Name:	BONNIE ROSENSTOCK
Latitude:	Not reported
Longitude:	Not reported
DEC Memo:	Prior to Sept, 2004 data translation this spill Lead_DEC Field was SANGESLAND CALLER SAYS BUILDING ACROSS THE STREET HAD A BAD SPILL 2 DAYS AGO (8/16/99) SHE DOESN'T KNOW THE ADDRESS OR THE SPILLER. HER OWN BUILDING ALSO HAS SPILL PROBLEMS. SHE WILL CALL BACK WITH THE NAME AND PHONE NUMBER OF BOTH BUILDING MANAGING AGENTS AND BOTH OIL COMPANIES. 107 E 10th Street: Ferrentino Fuel 212-226-4191 Landlord - John Crane 212-753-5933 06/20/06-Vought-File review by Vought. See also spill numbers: 9511157 (105 E10th St-closed 03/17/03) 9611309 (105-107 E10th St-OPEN PIN WITH NOTES FOR ALL SITES ON BLOCK) 9702485 (116 E10th St-closed 05/28/97) 9704339 (107 E10th St-closed 11/17/03) 9807065 (103 E10th St-closed 03/14/05) 9905975 (103 E10th St-closed 02/26/03) 9913474 (103 E10th St-open) 0006640 (107 E10th St-closed 05/20/03) 0101346 (114 E10th St-closed 07/22/03) 0104789 (107 E10th St-closed 10/20/03) 0111670 (107 E10th St-closed 03/13/02) 0203371 (107 E10th St-closed 07/01/02) 0208470 (105 E10th St-closed 01/08/04) 0511701 (101 E10th St-open)
Remarks:	CALLER STATES THE FUEL OIL COMPANY IS MAKING DELIVERIES TO THE APTS SHE STATES THIER HOUSEKEEPING IS VERY SLOPPY. THEY LEAVE OIL IN THE FRONT OF THE BUILDING AND ON THE PREMISES. SHE CAN GET THE NAME OF THE COMPANY FROM THE LANDLORD.

All Materials:

Site ID:	136983
Operable Unit ID:	1080411
Operable Unit:	01
Material ID:	302252
Material Code:	0001A
Material Name:	#2 fuel oil
Case No.:	Not reported
Material FA:	Petroleum
Quantity:	.00
Units:	G
Recovered:	.00
Resource Affected:	Soil
Oxygenate:	Not reported

BV1184 **103 EAST 10TH ST** **NY LTANKS** **S104619679**
NE **103 EAST 10TH ST** **N/A**
1/4-1/2 **MANHATTAN, NY**
0.321 mi.
1693 ft. **Site 3 of 6 in cluster BV**

Relative: **Lower**
Actual: **37 ft.**

LTANKS:

Name:	103 EAST 10TH ST
Address:	103 EAST 10TH ST
City,State,Zip:	MANHATTAN, NY
Spill Number/Closed Date:	9807065 / 2005-03-14
Facility ID:	9807065
Site ID:	155770
Spill Date:	1998-09-09
Spill Cause:	Tank Test Failure
Spill Source:	Institutional, Educational, Gov., Other
Spill Class:	B3
Cleanup Ceased:	Not reported
SWIS:	3101
Investigator:	RWAUSTIN
Referred To:	Not reported
Reported to Dept:	1998-09-09
CID:	322
Water Affected:	Not reported
Spill Notifier:	Tank Tester
Last Inspection:	Not reported
Recommended Penalty:	False
Meets Standard:	False
UST Involvement:	False
Remediation Phase:	0
Date Entered In Computer:	1998-09-09
Spill Record Last Update:	2006-06-20
Spiller Name:	ANDY HASTER
Spiller Company:	Not reported
Spiller Address:	103 EAST 10TH ST
Spiller County:	001
Spiller Contact:	ANDY HASTER
Spiller Phone:	(212) 477-5345
Spiller Extention:	Not reported
DEC Region:	2
DER Facility ID:	131884
Latitude:	Not reported
Longitude:	Not reported
DEC Memo:	Prior to Sept, 2004 data translation this spill Lead_DEC Field was AUSTIN 5/18/04 - AUSTIN - TRANSFERRED FROM TOMASELLO FOR REASSIGNMENT - END 3/14/05 - Austinclosed this spill record out and consolidated this tank test failure with spill #9913474. end 06/20/06-Vought-File review by Vought. See also spill numbers: 9511157 (105 E10th St-closed 03/17/03) 9611309 (105-107 E10th St-OPEN PIN WITH NOTES FOR ALL SITES ON BLOCK) 9702485 (116 E10th St-closed 05/28/97) 9704339 (107 E10th St-closed 11/17/03) 9807065 (103 E10th St-closed 03/14/05) 9905975 (103 E10th St-closed 02/26/03) 9913474 (103 E10th St-open) 0006640 (107 E10th St-closed 05/20/03) 0101346 (114 E10th St-closed 07/22/03) 0104789 (107 E10th St-closed 10/20/03) 0111670 (107 E10th St-closed 03/13/02) 0203371 (107 E10th St-closed 07/01/02) 0208470 (105 E10th St-closed 01/08/04) 0511701 (101 E10th St-open)
Remarks:	TANK TEST FAILURE AT APT. BUILDING

All TTF:

Facility ID:	9807065

103 EAST 10TH ST (Continued) **S104619679**

Spill Number:	9807065
Spill Tank Test:	1546233
Site ID:	155770
Tank Number:	1
Tank Size:	2000
Material:	0001
EPA UST:	Not reported
UST:	Not reported
Cause:	Not reported
Source:	Not reported
Test Method:	03
Test Method 2:	Horner EZ Check I or II
Leak Rate:	.00
Gross Fail:	F
Modified By:	Spills
Last Modified Date:	Not reported

All Materials:

Site ID:	155770
Operable Unit ID:	1068126
Operable Unit:	01
Material ID:	318187
Material Code:	0001A
Material Name:	#2 fuel oil
Case No.:	Not reported
Material FA:	Petroleum
Quantity:	.00
Units:	G
Recovered:	.00
Resource Affected:	Soil
Oxygenate:	Not reported

BV1185 **3/10 TENANTS HOUSING CORPORATION** **UST FINDER RELEASE** **1029056721**
NE **103 E 10TH ST** **N/A**
1/4-1/2 **MANHATTAN, NY 0**
0.321 mi.
1693 ft. **Site 4 of 6 in cluster BV**

Relative:
Lower

Actual:
37 ft.

UST FINDER RELEASE:

Object ID:	256314
Facility ID:	NY102397
Lust ID:	NY9913474
Name:	3/10 TENANTS HOUSING CORPORATION
Address:	103 E 10TH ST
City,State,Zip:	MANHATTAN, NY 0
Address Match Type:	Not reported
Reported Date:	2000/02/28 15:59:59+00
Status:	No Further Action
Substance:	Not reported
Population within 1500ft:	28315
Domestic Wells within 1500ft:	1
Land Use:	Developed, High Intensity
Within SPA:	No
SPA PWS Facility ID:	Not reported
SPA Water Type:	Not reported
SPA Facility Type:	Not reported

3/10 TENANTS HOUSING CORPORATION (Continued) **1029056721**

SPA HUC12:	Not reported
Within WHPA:	No
WHPA PWS Facility ID:	Not reported
WHPA Water Type:	Not reported
WHPA Facility Type:	Not reported
WHPA HUC12:	Not reported
Within 100yr Floodplain:	No
Tribe:	Not reported
EPA Region:	2
NFA Letter 1:	Not reported
NFA Letter 2:	Not reported
NFA Letter 3:	Not reported
NFA Letter 4:	Not reported
Closed With Residual Contaminate:	Not reported
Coordinate Source:	State
X Coord:	-73.9908
Y Coord:	40.7315300000001
Latitude:	40.7315299999999
Longitude:	-73.9907999999999

BW1186 **APARTMENT BUILDING** **NY LTANKS** **S108131252**
NNE **85 4TH AVE** **N/A**
1/4-1/2 **MANHATTAN, NY**
0.322 mi.
1698 ft. **Site 1 of 3 in cluster BW**

Relative: **Lower**
Actual: **40 ft.**

LTANKS:

Name:	APARTMENT BUILDING
Address:	85 4TH AVE
City,State,Zip:	MANHATTAN, NY
Spill Number/Closed Date:	0605695 / 2011-07-11
Facility ID:	0605695
Site ID:	368911
Spill Date:	2006-08-16
Spill Cause:	Tank Test Failure
Spill Source:	Institutional, Educational, Gov., Other
Spill Class:	C4
Cleanup Ceased:	Not reported
SWIS:	3101
Investigator:	RVKETANI
Referred To:	Not reported
Reported to Dept:	2006-08-16
CID:	444
Water Affected:	Not reported
Spill Notifier:	Tank Tester
Last Inspection:	Not reported
Recommended Penalty:	False
Meets Standard:	False
UST Involvement:	False
Remediation Phase:	0
Date Entered In Computer:	2006-08-16
Spill Record Last Update:	2011-07-11
Spiller Name:	ROBERT WEISS
Spiller Company:	85 FOURTH PARTNERSHIP
Spiller Address:	85 4TH AVE
Spiller County:	999
Spiller Contact:	ED TOWNSEND
Spiller Phone:	(914) 762-6333

APARTMENT BUILDING (Continued) **S108131252**

Spiller Extention: Not reported
DEC Region: 2
DER Facility ID: 318796
Latitude: Not reported
Longitude: Not reported
DEC Memo: 08/17/2006-Vought-Spill assigned to DEC Vought due to previous involvement with case (see spill #0604292). Vought received call from Ed Townsend(Environmental Management Solutions) (914-762-6333) that tank and fill line failed test and that isolate and retest will be performed possibly by 5/25/06. 08/29/06-Vought. Received message from Townsend that fill pipe failed test and that he will be replacing fill line. Vought returned call and Townsend will be faxing in failed tank test results and will be removing fill line and taking soil endpoints. 09/06/06-Vought-Received fax from Townsend. Tank Test Results (Advanced Testing Services-Mark Ricciardi)-8/15/06. Tank test showing failing of one (10000-gallon) #4 fuel oil UST tested via EZY3 Locator Plus test. Test results show dry portion leak (ullage).
Letter from ATS Ricciardi to Ed Townsend-8/16/06. The evaluation showed that a leak exists in the underground storage tank system that exceeds EPA and NYDEC standards for leak detection... We recommend that the responsible party isolate the tank from the piping by uncovering the top of the tank and removing the vent and product lines from the system . 09/06/06-Vought-Called Townsend and required that he contact DEC for site visit during excavation of fill line.
Tank Test Results (Advanced Testing Services-Mark Ricciardi)-8/25/06. Tank test showing tight tank. Letter from ATS Ricciardi to Ed Townsend-8/28/06. Advanced Tank Services Co. certifies that the 10,000 gallon underground #4 oil storage tank and distribution lines located at 85 4th Avenue did not contain any detectable leaks .
Letter from Ed Townsend to DEC Vought-8/3/06. This letter serves as an update to the activities surrounding the 10000-gallon #4 fuel oil tank... Subsequently the tank and fill pipe were tested separately on 8/25/06 at which point it was determined that it was the fill pipe that caused the tank failure on 8/16/06. Oil deliveries were ceased based on the tank failure . ...we have informed Jardan Property Management) that the fill pipe will have to be replaced as soon as possible. During replacement of the fill pipe, located under the sidewalk on 85th Street, soils directly adjacent to the fill pipe will be screened with a PID and soil samples will be taken and analyzed... 09/06/06-Vought-Called Townsend and required that he contact DEC for site visit during excavation of fill line. Townsend mentioned that they were looking for plumber to replace fill line and he will contact Vought as soon as date is set up.
12/12/06-Vought-Called Townsend for update and he is no longer working for realty. 12/13/06-Received call from Bob Friedl (Environmental Management Solutions 914-762-6333x16) and his cell is 914-906-4157. Vought called Friedl and left message to return call. Vought spoke to Friedl and sidewalked was opened and fill line was removed and quater size hole in fittings. Three drums of soil were excavated and fill pipe was replaced. New system passed tightness test. Unsure if endpoint samples were collected. Contamination did extend to a depth of 4 below grade at building. DEC will receive report by 12/22. Vought requested site plan with point of intrusion into NYCTA exit and fill port on same plan. 8/06/10 - Raphael Ketani. The PBS is #2-292192. There is one 10,000 gal. tank with #6 oil. The mail goes to Jardan Management Corp., 670 White Plains Road, #305, Scarsdale, NY, 10583. The contact is Robert Weiss at (914) 722-4400.

APARTMENT BUILDING (Continued) **S108131252**

The owner is 85 Fourth Partnership, c/o Jardan Management. I found only a FAX of the tank testing documentation package in the file and put it in the E-docs. I spoke to Mr. Friedl. He said that the spill was cleaned up in 2006. He said that the only problem was the leaking fill pipe. He added that they removed the old fill pipe and a bunch of soil, backfilled with fresh soil, and replaced the fill pipe. I asked him whether the oil had made its way into the NYCTA exit. He said that this was a report by the NYCTA that they had oil in their system, but the location of the oil was over 100 feet away. He added that the soil contamination below the fill pipe went down no more than a foot. I asked Mr. Friedo to send me the cleanup report for the site. He said that he will. 11/22/10 - Raphael Ketani. I spoke to Bob Friedl of Environmental Management Solutions (914)762-6333, ext 16/ cell (914) 906-4157 about the cleanup report. He said that he forgot to send it. However, he took my e-mail address and he said that he would send it shortly. 2/22/11 - Raphael Ketani. I tried to contact Mr. Friedl (914)762-6333, ext 16/ cell (914) 906-4157, but I could only leave voice mail messages requesting the cleanup report. 2/24/11 - Raphael Ketani. I made contact with Mr. Friedl. I asked him where the cleanup report was. He said that it was in the archives in the basement. I asked him whether there was a problem getting the report. He said No, but that he just hadn't gotten around to it. I told him that if the DEC doesn't receive the report, then the spill will remain open. Then, if his client wants to do a refinance of the mortgage or get a loan, they will have trouble. Mr. Friedl said that he will get me the document. 5/25/11 - Raphael Ketani. I contacted Mr. Friedl regarding sending the DEC the cleanup report. I told him that we last talked in the latter part of March of this year about the need for the report. I told him that last March was the fourth time I had asked for it. Mr. Friedl sounded surprised. He apologized and said that he will dig it out and send it to me, but that he was extremely busy at work. So he needed me to remind him this wednesday. I said that I will call him. 6/1/11 - Raphael Ketani. I tried to reach Mr. Friedl (914)762-6333, ext 16/ cell (914) 906-4157, but he was out in the field. I did contact him via his cell phone. He said that Mr. Pedone - one of the owners of Environmental Management Solutions - had contacted him regarding the cleanup report. Mr. Friedl said that he will be back in his office in an hour and will call me today. Mr. Friedl called me back. We discussed the spill, the fill pipe replacement and the soil excavation that took place on 12/13/06. Mr. Friedl commented that now that he knew when the work had been completed, he had a better idea of where to look in the hard files for the cleanup report. He said that I should call him tomorrow to see whether he found the report. 6/10/11 - Raphael Ketani. I spoke to Mr. Friedl about whether he had found the missing reports. He said that he had found several reports for the site from 2006 and 2009. They were behind a filing cabinet. The cabinet will be moved and the reports retrieved. He asked that I call him monday regarding the reports. I told him that I will and to have someone scan the reports and send them to the DEC. He said that this will be done. 6/14/11 - Raphael Ketani. I talked to Mr. Friedl (914)762-6333, ext 16/ cell (914) 906-4157. He said that he was downstairs going through the file cabinets and the reports for the site. I told him to send me the documents as soon as possible. 6/21/11 - Raphael Ketani. I contacted Mr. Friedl (914)762-6333, ext 16/ cell (914) 906-4157. He said that he was still pulling files. I asked him when the DEC will receive the cleanup report. He said to give him more time. He added that he

APARTMENT BUILDING (Continued) **S108131252**

wanted to resolve this case, too. As the cleanup report has not been forthcoming, I sent a strongly worded letter to the property manager Rabina Properties, 670 White Plains Road, Scarsdale, NY, 10583, and to 85 Fourth Avenue Corp., itself. The latest name for the property is 85 Fourth Avenue Corporation and the block and lot are 556 and 1. I set a deadline of July 8 for receipt of the cleanup report. 6/22/11 - Raphael Ketani. Mr. Friedl tried to return my call, but I was out of the office. 6/27/11 - Raphael Ketani. Rob Weiss and Oein (Owen) Fitzgerald (914) 722-4400/cell (914) 649-7764 called on a conference call. They were responding to the DEC 6/21/11 letter. They said that they were surprised that the DEC has been trying to obtain the cleanup report for so long. They had no idea that the spill case was still open. They said that they will contact Mr. Friedl and either get the report from him or arrange to have a new investigation performed. Mr. Weiss added that if they find out that the report doesn't exist, then they will ask for an extension of the deadline so that they have enough time to do the investigation and submit a new report. I told them that sounded reasonable. Later, Mr. Weiss sent me an e-mail that the report can not be located. So, a new investigation will be conducted this week. The report will be submitted to the DEC in 2 or 3 weeks. I wrote back that this sounded reasonable. 7/1/11 - Raphael Ketani. Mr. Friedl of Environmental Management Solutions (914)762-6333, ext 16/ cell (914) 906-4157 called today. He said that soil samples were taken today and were sent off to the laboratory for analysis. He expected to receive the results sometime next week. 7/11/11 - Raphael Ketani. Mr. Weiss sent me the 7/7/11 Enviornmental Management Solutions soil sampling data report. I reviewed it and found that the results were almost entirely non-detect. The few analytes that had hits were very close to non-detect. Mr. Weiss requested an NFA letter and I sent him one. As the results in the 7/7/11 report indicated that there was almost no contamination in the vicinity of the fill pipe, I determined that there was no threat to the public or the environment. Therefore, I closed the spill case.

Remarks: Not reported

All TTF:

Facility ID:	0605695
Spill Number:	0605695
Spill Tank Test:	1550201
Site ID:	368911
Tank Number:	1
Tank Size:	10000
Material:	0002
EPA UST:	False
UST:	False
Cause:	03
Source:	02
Test Method:	03
Test Method 2:	Horner EZ Check I or II
Leak Rate:	.00
Gross Fail:	Not reported
Modified By:	RVKETANI
Last Modified Date:	Not reported

All Materials:

Site ID:	368911
Operable Unit ID:	1126766

APARTMENT BUILDING (Continued) **S108131252**

Operable Unit:	01
Material ID:	2116332
Material Code:	0002A
Material Name:	#4 fuel oil
Case No.:	Not reported
Material FA:	Petroleum
Quantity:	Not reported
Units:	G
Recovered:	.00
Resource Affected:	Soil
Oxygenate:	Not reported

BV1187 **105 E 10TH ST** **NY LTANKS** **S106009305**
NE **105 E 10TH ST** **NY Spills** **N/A**
1/4-1/2 **MANHATTAN, NY**
0.322 mi.
1701 ft. **Site 5 of 6 in cluster BV**

Relative: **Lower**
Actual: **37 ft.**

LTANKS:

Name:	105 E 10TH ST
Address:	105 E 10TH ST
City,State,Zip:	MANHATTAN, NY
Spill Number/Closed Date:	9611157 / 2003-03-17
Facility ID:	9611157
Site ID:	331436
Spill Date:	1996-12-10
Spill Cause:	Tank Failure
Spill Source:	Institutional, Educational, Gov., Other
Spill Class:	B3
Cleanup Ceased:	Not reported
SWIS:	3101
Investigator:	TOMASELLO
Referred To:	Not reported
Reported to Dept:	1996-12-10
CID:	322
Water Affected:	Not reported
Spill Notifier:	Other
Last Inspection:	Not reported
Recommended Penalty:	False
Meets Standard:	False
UST Involvement:	False
Remediation Phase:	0
Date Entered In Computer:	1996-12-10
Spill Record Last Update:	2006-06-20
Spiller Name:	HENRY LEE
Spiller Company:	HENRY LEE
Spiller Address:	105 E 10TH ST
Spiller County:	001
Spiller Contact:	HENRY LEE
Spiller Phone:	(917) 832-5865
Spiller Extention:	Not reported
DEC Region:	2
DER Facility ID:	266569
Latitude:	Not reported
Longitude:	Not reported
DEC Memo:	06/20/06-Vought-File review by Vought. See also spill numbers: 9511157 (105 E10th St-closed 03/17/03) 9611309 (105-107 E10th St-OPEN

105 E 10TH ST (Continued) **S106009305**

PIN WITH NOTES FOR ALL SITES ON BLOCK) 9702485 (116 E10th St-closed 05/28/97) 9704339 (107 E10th St-closed 11/17/03) 9807065 (103 E10th St-closed 03/14/05) 9905975 (103 E10th St-closed 02/26/03) 9913474 (103 E10th St-open) 0006640 (107 E10th St-closed 05/20/03) 0101346 (114 E10th St-closed 07/22/03) 0104789 (107 E10th St-closed 10/20/03) 0111670 (107 E10th St-closed 03/13/02) 0203371 (107 E10th St-closed 07/01/02) 0208470 (105 E10th St-closed 01/08/04) 0511701 (101 E10th St-open)

Remarks: MGR NOTICED OIL COMING OUT OF VAULTED TANK - VAULT OPENED AND TANK HAS A HOLE IN - TANK WILL BE REPAIRED - MOST OIL WAS CLEANED UP

All Materials:

Site ID:	331436
Operable Unit ID:	1042701
Operable Unit:	01
Material ID:	343358
Material Code:	0001A
Material Name:	#2 fuel oil
Case No.:	Not reported
Material FA:	Petroleum
Quantity:	20.00
Units:	G
Recovered:	.00
Resource Affected:	Soil
Oxygenate:	Not reported

SPILLS:

Name:	SPILL NUMBER 0208470
Address:	105 E 10TH ST
City,State,Zip:	MANHATTAN, NY
Spill Number/Closed Date:	0208470 / 2004-01-08
Facility ID:	0208470
Facility Type:	ER
DER Facility ID:	274963
Site ID:	331435
DEC Region:	2
Spill Cause:	Unknown
Spill Class:	D4
SWIS:	3101
Spill Date:	2002-11-15
Investigator:	JBVOUGHT
Referred To:	Not reported
Reported to Dept:	2002-11-15
CID:	365
Water Affected:	Not reported
Spill Source:	Commercial/Industrial
Spill Notifier:	Affected Persons
Cleanup Ceased:	Not reported
Cleanup Meets Std:	False
Last Inspection:	Not reported
Recommended Penalty:	False
UST Trust:	False
Remediation Phase:	0
Date Entered In Computer:	2002-11-15
Spill Record Last Update:	2006-06-20
Spiller Name:	Not reported

105 E 10TH ST (Continued) **S106009305**

Spiller Company:	UNKNOWN
Spiller Address:	Not reported
Spiller Company:	999
Contact Name:	Not reported
Latitude:	Not reported
Longitude:	Not reported
DEC Memo:	Prior to Sept, 2004 data translation this spill Lead_DEC Field was VOUGHT 10/15/2002: called mr. robertsoon at 718-325-1144. No response. Called at 3:44 pm. Left message on voice mail to call us back. ARS. 1/08/2003-Vought-Spill alarm went off after truck left. Non spill event. Closed by Vought. 06/20/06-Vought-File review by Vought. See also spill numbers: 9511157 (105 E10th St-closed 03/17/03) 9611309 (105-107 E10th St-OPEN PIN WITH NOTES FOR ALL SITES ON BLOCK) 9702485 (116 E10th St-closed 05/28/97) 9704339 (107 E10th St-closed 11/17/03) 9807065 (103 E10th St-closed 03/14/05) 9905975 (103 E10th St-closed 02/26/03) 9913474 (103 E10th St-open) 0006640 (107 E10th St-closed 05/20/03) 0101346 (114 E10th St-closed 07/22/03) 0104789 (107 E10th St-closed 10/20/03) 0111670 (107 E10th St-closed 03/13/02) 0203371 (107 E10th St-closed 07/01/02) 0208470 (105 E10th St-closed 01/08/04) 0511701 (101 E10th St-open)
Remarks:	caller went to leave his apt & heard an alarm going off - he did see a delivery truck leave - unk if there is a spill - he called the local office to inquire about the alarm but they referred him to the spill hotline.

All Materials:

Site ID:	331435
Operable Unit ID:	861466
Operable Unit:	01
Material ID:	515474
Material Code:	0066A
Material Name:	unknown petroleum
Case No.:	Not reported
Material FA:	Petroleum
Quantity:	.00
Units:	G
Recovered:	.00
Resource Affected:	Soil
Oxygenate:	Not reported

BS1188 **APARTMENT BUILDING - TTF** **NY LTANKS** **S112810247**
North **34-36 EAST 10TH ST** **N/A**
1/4-1/2 **MANHATTAN, NY**
0.324 mi.
1713 ft. **Site 2 of 2 in cluster BS**

Relative: LTANKS:
Lower

Name:	APARTMENT BUILDING - TTF
Address:	34-36 EAST 10TH ST
City,State,Zip:	MANHATTAN, NY
Spill Number/Closed Date:	1215627 / 2013-11-25
Facility ID:	1215627

Actual:
36 ft.

APARTMENT BUILDING - TTF (Continued) **S112810247**

Site ID:	478952
Spill Date:	2013-02-15
Spill Cause:	Tank Test Failure
Spill Source:	Private Dwelling
Spill Class:	C4
Cleanup Ceased:	Not reported
SWIS:	3101
Investigator:	TJDEMEO
Referred To:	Not reported
Reported to Dept:	2013-02-15
CID:	Not reported
Water Affected:	Not reported
Spill Notifier:	Tank Tester
Last Inspection:	Not reported
Recommended Penalty:	False
Meets Standard:	False
UST Involvement:	False
Remediation Phase:	0
Date Entered In Computer:	2013-02-15
Spill Record Last Update:	2013-11-25
Spiller Name:	MIKE SEPE
Spiller Company:	APARTMENT BUILDING
Spiller Address:	34-36 EAST 10TH ST
Spiller County:	999
Spiller Contact:	MIKE SEPE
Spiller Phone:	(631) 586-5900
Spiller Extention:	Not reported
DEC Region:	2
DER Facility ID:	434227
Latitude:	Not reported
Longitude:	Not reported
DEC Memo:	02/15/2013 Spoke with Mike Sepe at AARCO,631-714-9156. He told me that they performed tank system test, and it failed.He is unsure which part of the tank system failed.Tank is vaulted and no evidence of oil spill around it. TTF was sent out to NorthEastern Management 352 7th Avenue-12th Floor New York, NY 10001 (sr) ** Spoke with Rechard Fleisher at 212-972-2111 regarding the requirement on the letter.** 11/25/13 TJD File review. Contractor Al Eastmond removed 3K AST in vault - tank was surrounded with a sand pack which was described as contaminated from historical leaks and a weeping tank bottom. Contractor reports excavating a total of 26 tons of petroleum impacted sand/soil from tank vault to a concrete bottom. Following removal of tank and contaminated solids the entire vault structure including floor/walls were pressure washed. Contractor reports attempting to perform soil borings but was unable to penetrate thick concrete slab. Analytical report provide is for waste characterization only. Structure is currently being heated by 275 AST temporary tank until gas conversion is completed. T/C with contractor reveals following tank removal and pressure wash no petroleum odors interior or exterior to vault was evident. Based upon contractor findings and statements made by contractor regarding his findings during tank removal and vault cleaning - no significant environmental condition exists. No further action is required at this time - spill closed.
Remarks:	Initial test failure

All Materials:

Site ID:	478952

APARTMENT BUILDING - TTF (Continued) **S112810247**

Operable Unit ID:	1228698
Operable Unit:	01
Material ID:	2226377
Material Code:	0001A
Material Name:	#2 fuel oil
Case No.:	Not reported
Material FA:	Petroleum
Quantity:	Not reported
Units:	G
Recovered:	Not reported
Resource Affected:	Not reported
Oxygenate:	Not reported

BO1189 **146 WOOSTER STREET** **NY VCP** **S129932048**
WSW **146 WOOSTER STREET** **NY NYC OER** **N/A**
1/4-1/2 **NEW YORK CITY, NY**
0.325 mi.
1716 ft. **Site 4 of 4 in cluster BO**

Relative:
Lower

Actual:
25 ft.

VCP NYC:

Project ID:	16TMP0022M,16CVCP060M,16CVCP060M
Name:	146 WOOSTER STREET
Address:	146 WOOSTER STREET
City,State,Zip:	NEW YORK CITY, NY
Borough:	Manhattan
BBL:	100,514,000,710,051,000,000,000,000,000
OER Program:	VCP (Enrolled)
Phase:	Completed
Latitude:	40.725981
Longitude:	-73.999581
Postcode:	10012
Community Board:	2
Council District:	1
Census Tract:	49
BIN:	1000000
NTA:	SoHo-TriBeCa-Civic Center-Little Italy

NYC OER:

Name:	146 WOOSTER STREET
Address:	146 WOOSTER STREET
City,State,Zip:	MANHATTAN, NY
Latitude:	40.725981
Longitude:	-73.999581
OER Project Numbers:	16TMP0022M,16CVCP060M,16CVCP060M
BBL:	1.00514000710051E+29
OER Program:	VCP (Enrolled)
Class:	Completed (C)
Phase:	Completed

URL:

Postcode:	10012
Community Board:	2
Council District:	1
Census Tract:	49
BIN:	1000000
NTA:	SoHo-TriBeCa-Civic Center-Little Italy

BX1190 **RESIDENCE** **NY LTANKS** **S131511733**
ENE **314 EAST 9TH ST** **N/A**
1/4-1/2 **MANHATTAN, NY**
0.327 mi.
1726 ft. **Site 1 of 3 in cluster BX**

Relative: **Lower**
Actual: **29 ft.**

LTANKS:

Name:	RESIDENCE
Address:	314 EAST 9TH ST
City,State,Zip:	MANHATTAN, NY
Spill Number/Closed Date:	2306843 / 2024-06-21
Facility ID:	2306843
Site ID:	658871
Spill Date:	2023-11-14
Spill Cause:	Tank Test Failure
Spill Source:	Private Dwelling
Spill Class:	D4
Cleanup Ceased:	Not reported
SWIS:	3101
Investigator:	DXYE
Referred To:	Not reported
Reported to Dept:	2023-11-14
CID:	Not reported
Water Affected:	Not reported
Spill Notifier:	Other
Last Inspection:	Not reported
Recommended Penalty:	False
Meets Standard:	False
UST Involvement:	False
Remediation Phase:	0
Date Entered In Computer:	2023-11-14
Spill Record Last Update:	2024-06-21
Spiller Name:	ERIC SUTPHEN
Spiller Company:	EDDIE COHAN
Spiller Address:	314 EAST 9TH ST
Spiller County:	999
Spiller Contact:	EDDIE COHAN
Spiller Phone:	(516) 225-0921
Spiller Extention:	Not reported
DEC Region:	2
DER Facility ID:	604321
Latitude:	Not reported
Longitude:	Not reported
DEC Memo:	11/14/23 - Kim - Desk Duty - PBS 2-281190 1500gal AST in contact with soil. Approved Oil reported a tank test failure. Approved is going to pump out the tank and will set up a temporary tank while the tank test failure is investigated further. The Tank Test Method used was EZY 3. There was no free product observed but the test failure reportedly sounded like a wet leak. A Tank Test Failure letter was sent to the listed PBS owner via email to the attention of Compliance Department at compliance.ny@fsresidential.com. Spill case assigned to DEC Ye. 1/16/24 - Ye - Field Duty - On 1/13, Approved sent the following: The tank was pumped out 8 drums temp tanks were set up and all the oil 1210 gals were transferred to the active temp tanks(540 gals) the remaining 670 gals put into 13 drums. That oil was transferred into he the 2 x 275 as necessary. The tank jacketing was removed to find solid cement floor was solid cement below the tank. The tank was cleaned, washed, dismantled, and removed Photos show a jacketed AST and solid floor after the tank was removed, with no

RESIDENCE (Continued) **S131511733**

signs of staining. Asked for the original tank test results, the cause of the failure, whether there was any petroleum release, disposal manifest(s), the current tank setup for the building, and whether the PBS registration has been updated. 2/14/24 - Ye - On 1/17, the property manager asked what changes need to be made to the PBS application. Requested that they make corrections to their registration to reflect the tank removal and/or installation, and submit a tank closure report, in one PDF attachment, which includes the updated registration, the notarized tank closure affidavit, a cover letter with a summary of work, and supporting documentation (tank and sludge/rinse water disposal manifests/receipts, invoices, job tickets, photos, etc.), to me and our PBS Unit. On 2/10, received a PBS Application and tank removal affidavit. Discussed with PBS Francis, and sent the following on 2/14: The tank should ve been registered as an Underground Tank, since it was wrapped in concrete. Please see attached guidance and make the correction on the PBS application. In addition to the PBS Application, please provide the following: For Spill Closure: original tank test results the cause of the tank test failure whether there was any petroleum release the current tank setup for the building are there plans to get a new tank? Are the temporary tanks sufficiently heating the building? The building can provide this if known For the Tank Closure: supporting invoices job tickets tank sludge/rinse water disposal manifests scrap tickets/receipt for the tank 6/6/24 - Ye - Received a call from Approved asking whether I reviewed the spill. I had not received anything; was forwarded a file that had been sent to DEC Francis (PBS) on 5/6 which included: - A tank removal affidavit dated 1/11/24 for the 1500-gallon tank of #2 fuel oil. All piping had been removed and the fill line filled and cemented over - The PBS application for tank closure. It is unclear what the fields for tank location is (blurred out) - Work tickets for Renestank to remove the tank - Recycling tickets for 71 lbs copper and 10,960 lbs steel - Photos of the tank pit and boiler with some discoloration on the cement floor Approved had mentioned on the phone that the building has 2-275-gallon temporary tanks set up until they convert to gas. Still missing the original tank test results and cause of the tank test failure. Approved said that there was no petroleum release. 6/18/24 - Ye - On 6/17, spoke with Approved, who said that there were holes on top of the tank, but they did not have photos and there was no product outside the tank. Requested the original tank test results and a statement in writing from them. 6/21/24 - Ye - On 6/19, Approved provided the tank test report, dated 11/14/23, showing that the tank failed the tightness test in the ullage (dry) portion. The tank had 1210 gallons. On 6/21, they provided the following: The tank was pitted on top of the tank and that was the source for the failed test it was a dry leak. Spill closed.

Remarks: No spill to the environment.

All Materials:

Site ID:	658871
Operable Unit ID:	1405723
Operable Unit:	01
Material ID:	2423019
Material Code:	0001A
Material Name:	#2 fuel oil
Case No.:	Not reported
Material FA:	Petroleum
Quantity:	Not reported

RESIDENCE (Continued) **S131511733**

Units:	Not reported
Recovered:	Not reported
Resource Affected:	Not reported
Oxygenate:	Not reported

BY1191 **199 CHRYSTIE STREET** **NY NYC OER** **S129932136**
South **199 CHRYSTIE STREET** **N/A**
1/4-1/2 **MANHATTAN, NY**
0.329 mi.
1738 ft. **Site 1 of 3 in cluster BY**

Relative: **Higher**
Actual: **42 ft.**

NYC OER:

Name:	199 CHRYSTIE STREET
Address:	199 CHRYSTIE STREET
City,State,Zip:	MANHATTAN, NY
Latitude:	40.722048
Longitude:	-73.99184
OER Project Numbers:	18TMP1029M,18ENOS358M
BBL:	1.00426002810042E+19
OER Program:	E/RD (No Cleanup)
Class:	Completed (C)
Phase:	Completed
URL:	
Postcode:	10002
Community Board:	3
Council District:	1
Census Tract:	3601
BIN:	1005718
NTA:	Chinatown

1192 **NY UNIVERSITY** **NY LTANKS** **S105994966**
NW **WEST 3RD ST/THOMPSON ST** **N/A**
1/4-1/2 **NEW YORK, NY**
0.333 mi.
1757 ft.

Relative: **Lower**
Actual: **26 ft.**

LTANKS:

Name:	NY UNIVERSITY
Address:	WEST 3RD ST/THOMPSON ST
City,State,Zip:	NEW YORK, NY
Spill Number/Closed Date:	0110099 / 2002-05-20
Facility ID:	0110099
Site ID:	251943
Spill Date:	2002-01-21
Spill Cause:	Tank Failure
Spill Source:	Commercial/Industrial
Spill Class:	B3
Cleanup Ceased:	Not reported
SWIS:	3101
Investigator:	JMKRIMGO
Referred To:	Not reported
Reported to Dept:	2002-01-21
CID:	405
Water Affected:	Not reported

NY UNIVERSITY (Continued) **S105994966**

Spill Notifier:	Local Agency
Last Inspection:	Not reported
Recommended Penalty:	False
Meets Standard:	False
UST Involvement:	False
Remediation Phase:	0
Date Entered In Computer:	2002-01-21
Spill Record Last Update:	2002-05-20
Spiller Name:	TONY KLOSS
Spiller Company:	NY UNIVERSITY
Spiller Address:	WEST 3RD ST/THOMPSON ST
Spiller County:	001
Spiller Contact:	TONY KLOSS
Spiller Phone:	(908) 453-2790
Spiller Extention:	Not reported
DEC Region:	2
DER Facility ID:	206449
Latitude:	Not reported
Longitude:	Not reported
DEC Memo:	Prior to Sept, 2004 data translation this spill Lead_DEC Field was KRIMGOLD 50 cu yards of contaminated soil were removed and properly disposed off. Post excavation samples does not show soil contamination. (see file for more info.).
Remarks:	caller states he was removing a 1000 gallon tank and found holes in the tank and approx 20 yards of contaminated soil

All Materials:

Site ID:	251943
Operable Unit ID:	847219
Operable Unit:	01
Material ID:	527729
Material Code:	0002A
Material Name:	#4 fuel oil
Case No.:	Not reported
Material FA:	Petroleum
Quantity:	100.00
Units:	G
Recovered:	.00
Resource Affected:	Soil
Oxygenate:	Not reported

BW1193 **116 E 11TH ST** **NY LTANKS** **S102671758**
NNE **116 E 11TH ST** **N/A**
1/4-1/2 **NYC, NY**
0.338 mi.
1783 ft. **Site 2 of 3 in cluster BW**

Relative:
Lower

Actual:
39 ft.

LTANKS:

Name:	116 E 11TH ST
Address:	116 E 11TH ST
City,State,Zip:	NYC, NY
Spill Number/Closed Date:	9108578 / 1991-11-12
Facility ID:	9108578
Site ID:	319633
Spill Date:	1991-11-11
Spill Cause:	Tank Overfill
Spill Source:	Institutional, Educational, Gov., Other

116 E 11TH ST (Continued) **S102671758**

Spill Class:	Not reported
Cleanup Ceased:	1991-11-12
SWIS:	3101
Investigator:	KSTANG
Referred To:	Not reported
Reported to Dept:	1991-11-12
CID:	Not reported
Water Affected:	Not reported
Spill Notifier:	Responsible Party
Last Inspection:	Not reported
Recommended Penalty:	False
Meets Standard:	True
UST Involvement:	False
Remediation Phase:	0
Date Entered In Computer:	1991-11-21
Spill Record Last Update:	1991-12-06
Spiller Name:	Not reported
Spiller Company:	Not reported
Spiller Address:	Not reported
Spiller County:	001
Spiller Contact:	Not reported
Spiller Phone:	Not reported
Spiller Extention:	Not reported
DEC Region:	2
DER Facility ID:	257524
Latitude:	Not reported
Longitude:	Not reported
DEC Memo:	Prior to Sept, 2004 data translation this spill Lead_DEC Field was TANG
Remarks:	CONTAINED IN ALLEYWAY IN FRONT OF BUILDING BELOW GROUND LEVEL. WHALE-CO CLEANUP CREW ENROUTE.

All Materials:

Site ID:	319633
Operable Unit ID:	962626
Operable Unit:	01
Material ID:	420717
Material Code:	0002A
Material Name:	#4 fuel oil
Case No.:	Not reported
Material FA:	Petroleum
Quantity:	10.00
Units:	G
Recovered:	.00
Resource Affected:	Soil
Oxygenate:	Not reported

BQ1194 **WHEELER AVE/USCG BLDG 550** **NY LTANKS** **S106703627**
NNW **WHEELER AVE GOVERNORS ISL** **N/A**
1/4-1/2 **MANHATTAN, NY**
0.340 mi.
1797 ft. **Site 2 of 3 in cluster BQ**

Relative: **Lower**

Actual: **26 ft.**

LTANKS:

Name:	WHEELER AVE/USCG BLDG 550
Address:	WHEELER AVE GOVERNORS ISL
City,State,Zip:	MANHATTAN, NY

WHEELER AVE/USCG BLDG 550 (Continued) **S106703627**

Spill Number/Closed Date:	9203952 / 2002-05-01
Facility ID:	9203952
Site ID:	166977
Spill Date:	1992-02-01
Spill Cause:	Tank Failure
Spill Source:	Institutional, Educational, Gov., Other
Spill Class:	C4
Cleanup Ceased:	Not reported
SWIS:	3101
Investigator:	SULLIVAN
Referred To:	Not reported
Reported to Dept:	1992-07-06
CID:	Not reported
Water Affected:	Not reported
Spill Notifier:	Other
Last Inspection:	Not reported
Recommended Penalty:	False
Meets Standard:	False
UST Involvement:	False
Remediation Phase:	0
Date Entered In Computer:	1992-07-07
Spill Record Last Update:	2002-10-28
Spiller Name:	Not reported
Spiller Company:	Not reported
Spiller Address:	Not reported
Spiller County:	001
Spiller Contact:	Not reported
Spiller Phone:	Not reported
Spiller Extention:	Not reported
DEC Region:	2
DER Facility ID:	140672
Latitude:	Not reported
Longitude:	Not reported
DEC Memo:	Not reported
Remarks:	CONTAMINATED SOIL DISCOVERED DURING SITE ASSESMENT. WILL PULL TANK.

All Materials:

Site ID:	166977
Operable Unit ID:	971347
Operable Unit:	01
Material ID:	411721
Material Code:	0002A
Material Name:	#4 fuel oil
Case No.:	Not reported
Material FA:	Petroleum
Quantity:	-1.00
Units:	L
Recovered:	.00
Resource Affected:	Soil
Oxygenate:	Not reported

BQ1195 **UNIVERSITY, MARSHAK BUILDING** **NY LTANKS** **S106972513**
NNW **137TH STREET** **N/A**
1/4-1/2 **NEW YORK, NY**
0.340 mi.
1797 ft. **Site 3 of 3 in cluster BQ**

Relative: LTANKS:
Lower

Actual:
26 ft.

Name:	UNIVERSITY, MARSHAK BUILDING
Address:	137TH STREET
City,State,Zip:	NEW YORK, NY
Spill Number/Closed Date:	0407291 / 2005-12-28
Facility ID:	0407291
Site ID:	332068
Spill Date:	2004-09-30
Spill Cause:	Tank Failure
Spill Source:	Unknown
Spill Class:	D4
Cleanup Ceased:	Not reported
SWIS:	3101
Investigator:	ADEBONG
Referred To:	Not reported
Reported to Dept:	2004-09-30
CID:	408
Water Affected:	Not reported
Spill Notifier:	Tank Tester
Last Inspection:	Not reported
Recommended Penalty:	False
Meets Standard:	False
UST Involvement:	False
Remediation Phase:	0
Date Entered In Computer:	2004-10-07
Spill Record Last Update:	2005-12-28
Spiller Name:	JOESEPH WAGNER
Spiller Company:	UNIVERSITY, MARSHAK BUILD
Spiller Address:	137TH STREET
Spiller County:	001
Spiller Contact:	JOESEPH WAGNER
Spiller Phone:	(917) 748-3664
Spiller Extention:	Not reported
DEC Region:	2
DER Facility ID:	267215
Latitude:	Not reported
Longitude:	Not reported
DEC Memo:	12/28/05: Initial records on file shows that the tank test failure did not result in a spill. I have recieved tank test report from this facility, the reports shows that tank passed the tightness test.(akwa) Not reported
Remarks:	NO CHANCE OF SPIULL, A PROBLEM WITH THE LINES, RECOMMENDING THAT THEY ISOLATE THE TANK FROM THE LINES GOING INTO THE BUILDING AND RETEST.

1196
WSW
1/4-1/2
0.342 mi.
1804 ft.

109 PRINCE ST
109 PRINCE ST
MANHATTAN, NY

NY LTANKS **S106703636**
N/A

Relative:
Lower

Actual:
25 ft.

LTANKS:

Name:	109 PRINCE ST
Address:	109 PRINCE ST
City,State,Zip:	MANHATTAN, NY
Spill Number/Closed Date:	9205530 / 2002-12-27
Facility ID:	9205530
Site ID:	246381
Spill Date:	1992-08-13
Spill Cause:	Tank Failure
Spill Source:	Commercial/Industrial
Spill Class:	C3
Cleanup Ceased:	Not reported
SWIS:	3101
Investigator:	SJMILLER
Referred To:	Not reported
Reported to Dept:	1992-08-13
CID:	Not reported
Water Affected:	Not reported
Spill Notifier:	Other
Last Inspection:	Not reported
Recommended Penalty:	False
Meets Standard:	False
UST Involvement:	False
Remediation Phase:	0
Date Entered In Computer:	1992-08-21
Spill Record Last Update:	2002-12-27
Spiller Name:	Not reported
Spiller Company:	Not reported
Spiller Address:	Not reported
Spiller County:	001
Spiller Contact:	Not reported
Spiller Phone:	Not reported
Spiller Extention:	Not reported
DEC Region:	2
DER Facility ID:	202350
Latitude:	Not reported
Longitude:	Not reported
DEC Memo:	Prior to Sept, 2004 data translation this spill Lead_DEC Field was MILLER
Remarks:	CONTAMINATED SOIL TO BE PICKED UP & DISPOSED BY HAZARDOUS ELIMINATION CORP.

All Materials:

Site ID:	246381
Operable Unit ID:	969142
Operable Unit:	01
Material ID:	409735
Material Code:	0066A
Material Name:	unknown petroleum
Case No.:	Not reported
Material FA:	Petroleum
Quantity:	-1.00
Units:	L
Recovered:	.00

109 PRINCE ST (Continued) **S106703636**

Resource Affected: Soil
Oxygenate: Not reported

BV1197 **SPILL NUMBER 0301866** **NY LTANKS** **S105999023**
NE **200 E 11TH ST** **N/A**
1/4-1/2 **MANHATTAN, NY**
0.343 mi.
1810 ft. **Site 6 of 6 in cluster BV**

Relative: **Lower**
Actual: **37 ft.**

LTANKS:

Name:	SPILL NUMBER 0301866
Address:	200 E 11TH ST
City,State,Zip:	MANHATTAN, NY
Spill Number/Closed Date:	0301866 / 2003-08-07
Facility ID:	0301866
Site ID:	137439
Spill Date:	2003-05-21
Spill Cause:	Tank Test Failure
Spill Source:	Private Dwelling
Spill Class:	B3
Cleanup Ceased:	Not reported
SWIS:	3101
Investigator:	MXTIPPLE
Referred To:	Not reported
Reported to Dept:	2003-05-21
CID:	207
Water Affected:	Not reported
Spill Notifier:	Tank Tester
Last Inspection:	Not reported
Recommended Penalty:	False
Meets Standard:	False
UST Involvement:	False
Remediation Phase:	0
Date Entered In Computer:	2003-05-21
Spill Record Last Update:	2003-08-07
Spiller Name:	Not reported
Spiller Company:	Not reported
Spiller Address:	Not reported
Spiller County:	001
Spiller Contact:	JIM FLARRERTY
Spiller Phone:	(212) 560-6423
Spiller Extention:	Not reported
DEC Region:	2
DER Facility ID:	117584
Latitude:	Not reported
Longitude:	Not reported
DEC Memo:	Prior to Sept, 2004 data translation this spill Lead_DEC Field was TIPPLE 5/22/03 - ROSSAN, DDO - Called Jim Flarrerty, who confirmed tank failure and advised that tank test failure letter sent to: Mr. Mitchell Barry, c/o Jim Flarrerty 200 East 11th St. Associates c/o Century Operating Corp. 7 Penn Plaza Suite 1400 New York, NY 10001 08/07/03 ttf due to corroded air vent line// vent repaired as per mr flaherty
Remarks:	uncover - retest

All TTF:

Facility ID:	0301866

SPILL NUMBER 0301866 (Continued) **S105999023**

Spill Number:	0301866
Spill Tank Test:	1528398
Site ID:	137439
Tank Number:	1
Tank Size:	7500
Material:	Not reported
EPA UST:	Not reported
UST:	Not reported
Cause:	Not reported
Source:	Not reported
Test Method:	03
Test Method 2:	Horner EZ Check I or II
Leak Rate:	.00
Gross Fail:	F
Modified By:	Spills
Last Modified Date:	Not reported

1198
ENE
1/4-1/2
0.345 mi.
1824 ft.

UNDERGROUND
156 2ND AVE
NEW YORK, NY

NY LTANKS **S110769534**
NY Spills **N/A**

Relative:
Lower

Actual:
30 ft.

LTANKS:

Name:	UNDERGROUND
Address:	156 2ND AVE
City,State,Zip:	NEW YORK, NY
Spill Number/Closed Date:	0611420 / 2011-04-12
Facility ID:	0611420
Site ID:	376114
Spill Date:	2007-01-15
Spill Cause:	Tank Test Failure
Spill Source:	Commercial/Industrial
Spill Class:	C4
Cleanup Ceased:	Not reported
SWIS:	3101
Investigator:	HRPATEL
Referred To:	Not reported
Reported to Dept:	2007-01-15
CID:	76
Water Affected:	Not reported
Spill Notifier:	Other
Last Inspection:	Not reported
Recommended Penalty:	False
Meets Standard:	False
UST Involvement:	False
Remediation Phase:	0
Date Entered In Computer:	2007-01-16
Spill Record Last Update:	2011-04-12
Spiller Name:	MARLIN JOSEPH
Spiller Company:	CITY URBAN MNGT
Spiller Address:	156 2ND AVE
Spiller County:	001
Spiller Contact:	MARLIN JOSEPH
Spiller Phone:	(718) 624-4842
Spiller Extention:	109
DEC Region:	2

UNDERGROUND (Continued) **S110769534**

DER Facility ID: 325708
Latitude: Not reported
Longitude: Not reported
DEC Memo: 1/22/07 notified that this was referred to me from V. Zhune. Called James Seiler of Sterling Equiies (516)773-3800. Left message to call me back. bf 2/1/07 bf: sent ttf letter to: James Seiler Clearwater Associates c/o Sterling Equities 111 Great Neck Road Great Neck, NY 11021 4/16/07 received tank test results on 3/13/07. Tank passed test on 1/18/07. bf 6/14/07 Left message for J. Seiler and requested a call back and a letter from 3rd party regarding repairs made to the tank. bf 6/22/07 Called Mr. Seiler. He told me the building was sold and they have not operated it since 2005. City Urban Management is now management company (516)466-3333. They told me they sent report and letter to me by certified mail in January 2007. I never received it. They will fax it to me today. bf 4/7/08 Site was issued a NOV on 1/30/07 as a result of a PBS inspection. DLA has been in contact with the attorney for the site, Jim Rigano. J. Urda and I called Mr. Rigano today and left a message with his sectertary for him to return the call. Staff called him to discuss violations found during the inspection and for closure of this spill both of which are part of a draft consent order. bf 04/12/11-Hiralkumar Patel. 10:00 AM:- visited site as part of investigation of spill #: 1013012. met building manager and super. inspected tank room. found some stained concrete, but tank room floor found in good condition and does not need any subsurface investigation. the old lines were running aboveground which were removed. manager mentioned that they started managing building in Aug. 2005 and since then they were using the fill port by the foundation wall and they never used fill line that was running under the sidewalk. saw old cut out fill line under the sidewalk. no sign of oil spill found by area where old fill line enters into building. based on observations during the site visit, case closed. refer to spill #:1013012 for more details.
Remarks: CALLER REPORTS TANK FAILURE TEST WITH NO LEAK.

All TTF:
Facility ID: 0611420
Spill Number: 0611420
Spill Tank Test: 1550561
Site ID: 376114
Tank Number: 1
Tank Size: 5000
Material: 0002
EPA UST: Not reported
UST: Not reported
Cause: Not reported
Source: Not reported
Test Method: 03
Test Method 2: Horner EZ Check I or II
Leak Rate: .00
Gross Fail: Not reported
Modified By: Watchdog
Last Modified Date: Not reported

All Materials:
Site ID: 376114
Operable Unit ID: 1133719
Operable Unit: 01

UNDERGROUND (Continued) **S110769534**

Material ID:	2123540
Material Code:	0002A
Material Name:	#4 fuel oil
Case No.:	Not reported
Material FA:	Petroleum
Quantity:	.00
Units:	G
Recovered:	.00
Resource Affected:	Soil
Oxygenate:	Not reported

SPILLS:

Name:	SOIL
Address:	156 2ND AVE
City,State,Zip:	NEW YORK, NY
Spill Number/Closed Date:	1013012 / 2011-04-12
Facility ID:	1013012
Facility Type:	ER
DER Facility ID:	325708
Site ID:	447313
DEC Region:	2
Spill Cause:	Unknown
Spill Class:	Not reported
SWIS:	3101
Spill Date:	2011-03-27
Investigator:	HRPATEL
Referred To:	Not reported
Reported to Dept:	2011-03-30
CID:	Not reported
Water Affected:	Not reported
Spill Source:	Commercial/Industrial
Spill Notifier:	Other
Cleanup Ceased:	Not reported
Cleanup Meets Std:	False
Last Inspection:	Not reported
Recommended Penalty:	False
UST Trust:	False
Remediation Phase:	0
Date Entered In Computer:	2011-03-30
Spill Record Last Update:	2011-04-12
Spiller Name:	Not reported
Spiller Company:	CITI URBAN MANAGEMENT CORP
Spiller Address:	Not reported
Spiller Company:	999
Contact Name:	JOE MOHAN
Latitude:	Not reported
Longitude:	Not reported
DEC Memo:	03/30/11-Hiralkumar Patel. alternate address: 196-204 E 10th Street Other spill #: 0611420 PBS #: 2-240346. as per PBS, site has one 5,000 gal #2 oil AST in contact with soil. tank was installed in Jan. 1920. site had two 275 gal #2 oil ASTs on legs which were removed in Aug. 2010. spill 0611420 was reported on 01/15/07 due to tank test failure. TTF was sent on 02/01/07, but no response. a NOV was issued on 01/30/07 and a consent order was signed by RP. as per

UNDERGROUND (Continued) **S110769534**

the compliance schedule in the
consent order, a closure report for the spill #: 0611420 was due on 06/21/08, but the spill case is
still open. as per ACRIS: Second Avenue Village Partners LLC. **property owner** Nathan Halegua
property partner c/o Citi Urban Management Corp. 6 Grace Avenue, Suite 400 Great Neck, NY 11021
Attn.: Joe Mohan **property manager** Ph. (516) 466-3333 (O) (917) 335-4728 (C) email:
jmohan@citiurban.com Joseph Debono **super** Ph. (516) 903-9630 4:49 PM:- sent email to DEC Urda
informing that spill #: 0611420 is still open and possible violation of the consent order. 4:58
PM:- spoke with Mr. Debono, building super. he mentioned that they are converting from oil to gas.
he mentioned that there is no spill. he is not at the building and asked to call property manager
for access in building for inspection. 5:02 PM:- spoke with Mr. Mohna, property manager. asked him
to arrange access for site inspection. 03/31/11-Hiralkumar Patel. received email from Mr. Mohan (at
5:34 PM on 03/30/11) including a passing tank system test result from Jan. 2007 (result on PBS
e-docs). but no indication about type of work/repair done after initial failure. 9:36 AM:- spoke
with Mark at PTC regarding tank test failure reported on 01/15/07. Mark mentioned that they tested
tank system on 01/15/07 and it failed. they went back on 01/18/07 and system passed. Mark will look
for documents to see if any repair done by PTC after test failure on 01/15/07. tank system was
tested on 01/25/11 for refinance purpose and it passed. during conversation Mark mentioned that
they cleaned out tank on 03/25/11 and they pumped out #4 oil from tank. after cleaning tank,
property manager/super filled tank with #2 oil and observed oil leaked from tank. the tank is
aboveground wrapped with cinder blocks. Mark doesn't know if there is any spill inside the cinder
blocks. Mr. Mohan submitted passing tank test result dated 01/15/07, but as per Mark they tested
system again on 01/18/07 when it passed. also, as per PBS record, site is using #2 oil, but as per
PTC, they pumped out #4 oil from tank. 9:44 AM:- received fax from Mark including two invoice copy
for tank test work. invoices doesn't include any information about repair work. invoices stored on
e-doc for spill #: 0611420. 9:53 AM:- left message for Joe, property manager. 9:55 AM:- left
message for Joe at NYC DOH. 12:09 PM:- received call from Joe from DOH. he found about 57 ppm in
tank room, about 12 ppm in basement outside of tank room and 0 ppm in common area on first floor.
he also found some loose oil and some speedy dry on tank room floor. 12:13 PM:- left message for
Joe, building super. 12:14 PM:- left message for Joe, property manager. 12:39 PM:- received call

UNDERGROUND (Continued) **S110769534**

from Joe, super. he will meet at the site at 4:30 PM today. 4:15 PM:- visited site. met building
super. inspected tank room. site has one 5,000 gal aboveground tank sitting on floor. found oil
stain on floor along the side of the tank. could inspect only one side of the tank as other three
sides were close to tank room walls. found sign of recent leak (little wet) on side of the tank.
super mentioned that they were using #4 oil. the tank was cleaned on 03/25/11 and then they put
about 1200-1500 gal #2 oil in it. soon after they found oil leaking from side of the tank. super
tried to clean spill with water/soap that cause larger stain on floor. found solid floor in visible
areas. during inspection, found two concrete patches on E 10th street sidewalk. also found about 1
ft wide concrete patch from sidewalk to sidewalk entrance to basement. super doesn't know anything
about these patches as working for only 2.5 years. the most recent fill port was loacted on
building foundation wall, close to garbage conainer area. 4:51 PM:- spoke with Joe, building
manager. he mentioned that tank will be removed tomorrow and PTC will remove the tank. informed Joe
that as the department never got any documents regarding the cause of tank test failure in Jan.
2007, the department requires investigation. so asked him to call for re-inspection once the tank
is removed as need to inspect floor condition underneath the tank. informed him that the department
may require further investigation based on inspection. 5:28 PM:- received call from Mark from PTC.
they will submit a proposal for tank removal and will start tank removal once get approval.
04/05/11-Hiralkumar Patel. 9:08 AM:- spoke with Joe, building manager. he has sent signed proposal
to PTC and tank will be removed this week. Joe will meet at 10 AM, at the site, on 04/12/11.
04/07/11-Hiralkumar Patel. 12:43 PM:- received call from Mark from PTC. they removed the tank.
04/12/11-Hiralkumar Patel. 10:00 AM:- visited site. met building manager and super. inspected tank
room. found some stained concrete, but tank room floor found in good condition and does not need
any subsurface investigation. the old lines were running aboveground which were removed. manager
mentioned that they started managing building in Aug. 2005 and since then they were using the fill
port by the foundation wall and they never used fill line that was running under the sidewalk. saw
old cut out fill line under the sidewalk. no sign of oil spill found by area where old fill line
enters into building. based on observations during the site visit, case closed.

Remarks: Caller advised received a call advised of a smell of oil coming from the building he advised he has readings of 57.3 ppm. Caller advised that the building is possibly going through a conversion to natural

UNDERGROUND (Continued) **S110769534**

gas. Caller advised that the building houses commercial and residential. Oil is spilled onto the oil tank room floor.

All Materials:

Site ID:	447313
Operable Unit ID:	1197457
Operable Unit:	01
Material ID:	2193775
Material Code:	0001A
Material Name:	#2 fuel oil
Case No.:	Not reported
Material FA:	Petroleum
Quantity:	Not reported
Units:	Not reported
Recovered:	Not reported
Resource Affected:	Soil
Oxygenate:	Not reported

BZ1199 **24 1ST AVENUE** **NY NYC OER** **S129932211**
SE **24 1ST AVENUE** **N/A**
1/4-1/2 **MANHATTAN, NY**
0.346 mi.
1826 ft. **Site 1 of 2 in cluster BZ**

Relative:
Lower

Actual:
33 ft.

NYC OER:

Name:	24 1ST AVENUE
Address:	24 1ST AVENUE
City,State,Zip:	MANHATTAN, NY
Latitude:	40.723757
Longitude:	-73.988069
OER Project Numbers:	18TMP1028M,18EAIR350M
BBL:	1.0042900121004199E+29
OER Program:	E/RD (No Cleanup)
Class:	Completed (C)
Phase:	Completed
URL:	
Postcode:	10009
Community Board:	3
Council District:	2
Census Tract:	3002
BIN:	Not reported
NTA:	East Village

BX1200 **APARTMENT- TTF** **NY LTANKS** **S106869301**
ENE **332 E 9TH ST** **N/A**
1/4-1/2 **NEW YORK CITY, NY 10003**
0.347 mi.
1831 ft. **Site 2 of 3 in cluster BX**

Relative:
Lower

Actual:
27 ft.

LTANKS:

Name:	APARTMENT- TTF
Address:	332 E 9TH ST
City,State,Zip:	NEW YORK CITY, NY 10003
Spill Number/Closed Date:	0501168 / 2006-04-27
Facility ID:	0501168

APARTMENT- TTF (Continued) **S106869301**

Site ID:	344329
Spill Date:	2005-04-28
Spill Cause:	Tank Test Failure
Spill Source:	Private Dwelling
Spill Class:	C4
Cleanup Ceased:	Not reported
SWIS:	3101
Investigator:	SFRAHMAN
Referred To:	Not reported
Reported to Dept:	2005-04-28
CID:	444
Water Affected:	Not reported
Spill Notifier:	Other
Last Inspection:	Not reported
Recommended Penalty:	False
Meets Standard:	False
UST Involvement:	False
Remediation Phase:	0
Date Entered In Computer:	2005-04-28
Spill Record Last Update:	2006-05-19
Spiller Name:	ALLEN TABAK
Spiller Company:	APARTMENT
Spiller Address:	332 EAST 9TH STREET
Spiller County:	001
Spiller Contact:	ALLEN TABAK
Spiller Phone:	(908) 273-7726
Spiller Extention:	Not reported
DEC Region:	2
DER Facility ID:	314408
Latitude:	Not reported
Longitude:	Not reported
DEC Memo:	ttf ltr sent to: Alan Tabak P.O. Box 1384 Summit, NJ 07902-1384 07/25/05-Sharif Rahman// Left a message for Alan to follow up about the tank. 10.14.05 Sharif Rahman//Sharif sent another violation letter to above address and faxed it to 908-273-5613. 02/23/06 Sharif Rahman- I left a messege and also sent another ttf letter to Tabak Family Realty Company 332 East 9th Street New York, NY 10003 03/17/06 Sharif Rahman- I called Alan Tabak,(908)273-7726 several times and he never picked up the phone. I left messege and never got any return call.TTF was sent to Tyron Hendix(212-228-9420) 329 East 6th Street New York, NY 10003 as per her suggestion. 03/24/06 Sharif Rahman- Mr. Mario from Petro Oil,(718)-333-8882 called to say the old tank was removed and 2 275 tanks were placed instead.There was a crack on top of the tank but there was no spill and no contamination observed. A report will be sent to DEC in a week. 04/27/06 Sharif Rahman- The 1500 gallon tank has been removed and two 275 ASTs have been installed.The 1500 gallon tank failed the test because of a crack at the manhole and no oil spill was observed out side of the tank area.Invoice of work was provided.NFA required.
Remarks:	RECOMMEND, NOTHING AT THIS TIME;

All TTF:

Facility ID:	0501168
Spill Number:	0501168
Spill Tank Test:	1548855
Site ID:	344329
Tank Number:	1
Tank Size:	1500

APARTMENT- TTF (Continued) **S106869301**

Material:	0001
EPA UST:	Not reported
UST:	Not reported
Cause:	Not reported
Source:	Not reported
Test Method:	03
Test Method 2:	Horner EZ Check I or II
Leak Rate:	.00
Gross Fail:	Not reported
Modified By:	Watchdog
Last Modified Date:	Not reported

All Materials:

Site ID:	344329
Operable Unit ID:	1102974
Operable Unit:	01
Material ID:	583186
Material Code:	0001A
Material Name:	#2 fuel oil
Case No.:	Not reported
Material FA:	Petroleum
Quantity:	Not reported
Units:	G
Recovered:	.00
Resource Affected:	Soil
Oxygenate:	Not reported

BW1201 **SUBSTATION** **NY LTANKS** **S105995570**
NNE **4TH AVE & 11TH ST** **N/A**
1/4-1/2 **MANHATTAN, NY**
0.347 mi.
1834 ft. **Site 3 of 3 in cluster BW**

Relative:
Lower

Actual:
40 ft.

LTANKS:

Name:	SUBSTATION
Address:	4TH AVE & 11TH ST
City,State,Zip:	MANHATTAN, NY
Spill Number/Closed Date:	0200225 / 2002-08-05
Facility ID:	0200225
Site ID:	157318
Spill Date:	2002-04-07
Spill Cause:	Tank Failure
Spill Source:	Commercial/Industrial
Spill Class:	C4
Cleanup Ceased:	Not reported
SWIS:	3101
Investigator:	MCTIBBE
Referred To:	Not reported
Reported to Dept:	2002-04-07
CID:	322
Water Affected:	Not reported
Spill Notifier:	Affected Persons
Last Inspection:	Not reported
Recommended Penalty:	False
Meets Standard:	False
UST Involvement:	False

SUBSTATION (Continued) **S105995570**

Remediation Phase:	0
Date Entered In Computer:	2002-04-07
Spill Record Last Update:	2002-08-05
Spiller Name:	Not reported
Spiller Company:	WARD ELECTRIC
Spiller Address:	(CONTRACTOR)
Spiller County:	001
Spiller Contact:	JAMES CRANDALL
Spiller Phone:	(718) 243-4581
Spiller Extention:	Not reported
DEC Region:	2
DER Facility ID:	133052
Latitude:	Not reported
Longitude:	Not reported
DEC Memo:	Prior to Sept, 2004 data translation this spill Lead_DEC Field was TIBBE CONTAINED AND CLEANED BY NYCT.
Remarks:	employee of nyc transit noticed that a contractors barrel was leaking - spill to floor of building - spill contained with speedy dry

All Materials:

Site ID:	157318
Operable Unit ID:	853648
Operable Unit:	01
Material ID:	525222
Material Code:	1680A
Material Name:	silicone oil
Case No.:	Not reported
Material FA:	Other
Quantity:	30.00
Units:	G
Recovered:	.00
Resource Affected:	Soil
Oxygenate:	Not reported

1202
SSE
1/4-1/2
0.354 mi.
1868 ft.

PROSPERITY SERVICE CORP **NY LTANKS** **S106703849**
6264 FORSYTH ST **N/A**
MANHATTAN, NY

Relative:
Lower

Actual:
40 ft.

LTANKS:

Name:	PROSPERITY SERVICE CORP
Address:	6264 FORSYTH ST
City,State,Zip:	MANHATTAN, NY
Spill Number/Closed Date:	9803017 / 2003-03-03
Facility ID:	9803017
Site ID:	106933
Spill Date:	1998-06-03
Spill Cause:	Tank Failure
Spill Source:	Commercial/Industrial
Spill Class:	C3
Cleanup Ceased:	Not reported
SWIS:	3101
Investigator:	TOMASELLO
Referred To:	Not reported
Reported to Dept:	1998-06-08
CID:	369

PROSPERITY SERVICE CORP (Continued) **S106703849**

Water Affected:	Not reported
Spill Notifier:	Other
Last Inspection:	Not reported
Recommended Penalty:	False
Meets Standard:	False
UST Involvement:	False
Remediation Phase:	0
Date Entered In Computer:	1998-06-08
Spill Record Last Update:	2003-03-03
Spiller Name:	AUDREY MAR
Spiller Company:	PROSPERITY SERVICE CORP
Spiller Address:	104 FORSYTH ST
Spiller County:	001
Spiller Contact:	AUDREY MAR
Spiller Phone:	(212) 966-5852
Spiller Extention:	Not reported
DEC Region:	2
DER Facility ID:	94124
Latitude:	Not reported
Longitude:	Not reported
DEC Memo:	Not reported
Remarks:	tank failure

All Materials:

Site ID:	106933
Operable Unit ID:	1060850
Operable Unit:	01
Material ID:	321337
Material Code:	0001A
Material Name:	#2 fuel oil
Case No.:	Not reported
Material FA:	Petroleum
Quantity:	.00
Units:	G
Recovered:	.00
Resource Affected:	Soil
Oxygenate:	Not reported

CA1203 **SPILL NUMBER 0212755** **NY LTANKS** **S105998497**
North **80 EAST 11TH STREET** **N/A**
1/4-1/2 **MANHATTAN, NY**
0.355 mi.
1875 ft. **Site 1 of 4 in cluster CA**

Relative: **Lower**
Actual: **39 ft.**

LTANKS:

Name:	SPILL NUMBER 0212755
Address:	80 EAST 11TH STREET
City,State,Zip:	MANHATTAN, NY
Spill Number/Closed Date:	0212755 / 2004-01-07
Facility ID:	0212755
Site ID:	292802
Spill Date:	2003-03-25
Spill Cause:	Tank Failure
Spill Source:	Institutional, Educational, Gov., Other
Spill Class:	C3
Cleanup Ceased:	Not reported
SWIS:	3101

SPILL NUMBER 0212755 (Continued) **S105998497**

Investigator:	JBVOUGHT
Referred To:	Not reported
Reported to Dept:	2003-03-25
CID:	195
Water Affected:	Not reported
Spill Notifier:	Affected Persons
Last Inspection:	Not reported
Recommended Penalty:	False
Meets Standard:	False
UST Involvement:	False
Remediation Phase:	0
Date Entered In Computer:	2003-03-25
Spill Record Last Update:	2004-01-07
Spiller Name:	CAMBRIDGE ASSOCIATES
Spiller Company:	ST DENIS OFFICE BLDG
Spiller Address:	80 EAST 11TH ST
Spiller County:	001
Spiller Contact:	MARK SALAMACK
Spiller Phone:	(917) 559-5519
Spiller Extention:	Not reported
DEC Region:	2
DER Facility ID:	236997
Latitude:	Not reported
Longitude:	Not reported
DEC Memo:	Prior to Sept, 2004 data translation this spill Lead_DEC Field was VOUGHT CALLED MARK SALAMACK,(PETROLEUM TANK CLEANERS), WHO CONFIRMED THAT SPILL IS ON CONCRETE FLOOR OF AN OFFICE BUILDING. SPILL IS CONTAINED AND CLEAN-UP IN PROGRESS. NO WATER OR SOIL WAS IMPACTED. E.R. 3/27/2003-Vought-spill transferred from Tipple to Vought. Site visit by Vought. Spill on brick with schist cobble wall containment area. Minor staining between bricks (brick removal not needed due to thorough grouting and hence lack of infiltration). Tank emptied by PTC. No sewers or drains affected. Spill cleaned using speedy dry. For spill closure NYSDEC requires copy of invoice of sealing of containment walls. 1/7/04-Vought-Received copy of invoice of sealing of containment walls. Spill closed by Vought.
Remarks:	TANK HAD BEEN CLEANED OUT EARLIER. OIL WAS BEING PUMPED INTO TANK AND TANK FAILED. CLEAN UP IN PROGRESS.

All Materials:

Site ID:	292802
Operable Unit ID:	866213
Operable Unit:	01
Material ID:	512479
Material Code:	0002A
Material Name:	#4 fuel oil
Case No.:	Not reported
Material FA:	Petroleum
Quantity:	30.00
Units:	G
Recovered:	.00
Resource Affected:	Soil
Oxygenate:	Not reported

CA1204 **AVIS BUDGET** **NY LTANKS** **S125868810**
North **68 EAST 11TH STREET** **N/A**
1/4-1/2 **MANHATTAN, NY**
0.358 mi.
1890 ft. **Site 2 of 4 in cluster CA**

Relative: **Lower**
Actual: **39 ft.**

LTANKS:

Name:	AVIS BUDGET
Address:	68 EAST 11TH STREET
City,State,Zip:	MANHATTAN, NY
Spill Number/Closed Date:	1909873 / 2020-01-30
Facility ID:	1909873
Site ID:	600490
Spill Date:	2020-01-17
Spill Cause:	Tank Test Failure
Spill Source:	Commercial/Industrial
Spill Class:	Not reported
Cleanup Ceased:	Not reported
SWIS:	3101
Investigator:	HRPATEL
Referred To:	Not reported
Reported to Dept:	2020-01-17
CID:	Not reported
Water Affected:	Not reported
Spill Notifier:	Other
Last Inspection:	Not reported
Recommended Penalty:	False
Meets Standard:	False
UST Involvement:	False
Remediation Phase:	0
Date Entered In Computer:	2020-01-17
Spill Record Last Update:	2020-01-30
Spiller Name:	KAISER CARTER
Spiller Company:	AVIS BUDGET
Spiller Address:	68 EAST 11TH ST
Spiller County:	999
Spiller Contact:	KAISER CARTER
Spiller Phone:	(973) 496-6942
Spiller Extention:	Not reported
DEC Region:	2
DER Facility ID:	549132
Latitude:	Not reported
Longitude:	Not reported
DEC Memo:	1/17/2020 - Feng - Duty Desk. Left a message to Tanknology for call back. Spoke to Tracey Lovette of Avis Budget. The spill bucket failed the test. It is a 2,500-gallon UST. They did a hydrostatic test, and the water drop and determined that it failed. No holes or visible damage has been observed. They will hire a contractor to retest and to find out the reason it failed and to repair. Tanknology 800-666-1215 Tracey Lovette 973-496-6942 ABGTanks-Env@JD2Env.com PBS 2-601834 1/23/2020 - Sent TTF letter to Tracey Lovette. Assigned the spill to Kumar Patel. 01/23/20-Hiralkumar Patel. 2:59 PM:- spoke with Robert Friedman, property owner and informed him about tank test failure. BF/RF Realty LLC. **property owner** c/o Robert Friedman Ph. (212) 744-9675 email: rgface@gmail.com 3:04 PM:- sent email to Mr. Friedman including copy of letter sent to AVIS. email copied to Ms. Lovette. AVIS Rent-A-Car System LLC. 6 Sylvan Way, Dept. 29-C93-36 Parsippany, NJ 07054 Attn.: Tracey Lovette PH. (973) 496-6942 email: ABGTanks-Env@JD2Env.com 01/24/20-Hiralkumar Patel. 12:55 PM:-

AVIS BUDGET (Continued) **S125868810**

received call from Sara from JD2 Env. she mentioned that the site has double wall fiberglass tank system (including piping) with a leak detection system. currently, there is no leak in the tank system, but a 15 gal spill bucket beneath the remote fill port has failed a hydrostatic test. AVIS has authorized to replace the failed spill bucket, but there is an existing scaffolding in the area. Sara will contact scaffolding contractor for temporary removal of the scaffolding so then can excavate sidewalk to replace the spill bucket. after consulting with PBS, informed Sara that the remote fill port can't be used until the spill bucket is repaired/replaced and tested tight. 01/30/20-Hiralkumar Patel. received email from Sara (at 1:02 PM on 01/29/20) including a passing hydrostatic test. she mentioned that during further investigation by Metro Env., it was discovered that the spill bucket had a faulty drain valve which was allowing any standing liquid to drain back to the tank via the remote fill line. on 01/29/20, Metro Env. removed the faulty drain valve and installed a drain valve plug in its place, and then performed a hydrostatic retest on the spill bucket which passed. case closed based on available information. 9:17 AM:- sent spill closure letter to Ms. Lovette. letter emailed to Ms. Lovette and Mr. Friedman.

Remarks: hydrostatic testing failure

All TTF:

Facility ID:	1909873
Spill Number:	1909873
Spill Tank Test:	2508364
Site ID:	600490
Tank Number:	001
Tank Size:	2500
Material:	2712
EPA UST:	True
UST:	True
Cause:	00
Source:	01
Test Method:	-
Test Method 2:	Not reported
Leak Rate:	Not reported
Gross Fail:	Not reported
Modified By:	HRPATEL
Last Modified Date:	Not reported

All Materials:

Site ID:	600490
Operable Unit ID:	1347628
Operable Unit:	01
Material ID:	2358091
Material Code:	0009
Material Name:	gasoline
Case No.:	Not reported
Material FA:	Petroleum
Quantity:	Not reported
Units:	Not reported
Recovered:	Not reported
Resource Affected:	Not reported
Oxygenate:	Not reported

BY1205 **183 CHRYSTIE STREET** **NY LTANKS** **S106703765**
South **183 CHRYSTIE STREET** **N/A**
1/4-1/2 **NEW YORK, NY**
0.361 mi.
1907 ft. **Site 2 of 3 in cluster BY**

Relative:
Higher

Actual:
42 ft.

LTANKS:

Name:	183 CHRYSTIE STREET
Address:	183 CHRYSTIE STREET
City,State,Zip:	NEW YORK, NY
Spill Number/Closed Date:	9512158 / 1996-11-22
Facility ID:	9512158
Site ID:	219443
Spill Date:	1995-12-28
Spill Cause:	Tank Overfill
Spill Source:	Private Dwelling
Spill Class:	C4
Cleanup Ceased:	Not reported
SWIS:	3101
Investigator:	MCTIBBE
Referred To:	Not reported
Reported to Dept:	1995-12-28
CID:	216
Water Affected:	Not reported
Spill Notifier:	Responsible Party
Last Inspection:	Not reported
Recommended Penalty:	False
Meets Standard:	False
UST Involvement:	False
Remediation Phase:	0
Date Entered In Computer:	1995-12-28
Spill Record Last Update:	2002-04-24
Spiller Name:	FRANK ODONNEL
Spiller Company:	BAERENKLAU
Spiller Address:	740 JAMAICA AVENUE
Spiller County:	001
Spiller Contact:	STANDARD TINSMITH SUPPLY
Spiller Phone:	(212) 674-2240
Spiller Extention:	Not reported
DEC Region:	2
DER Facility ID:	280598
Latitude:	Not reported
Longitude:	Not reported
DEC Memo:	Prior to Sept, 2004 data translation this spill Lead_DEC Field was TIBBE 30 OR 40 GALLONS - FD ON SCENE - SPOKE TO ERIK AT TINSMITH SUPPLY, SPILL IN DRIVEWAY, ON C0ONCRETE, THRU VENT - OIL CO HAD ONLY 8 BAGS O FSPEEDY DRY - FD CLOSED STREET, WILL NOT LET THEM LEAVE UNTIL CLEAN - LEFT # IF THEY NEED TO CALL. CLEANED BY RP. HANDLED BY FD.
Remarks:	SMALL SPILL AT A SMALL APARTMENT BUILDING AREA WAS CLEANED UP BY CALLERS COMPANY

All Materials:

Site ID:	219443
Operable Unit ID:	1026375
Operable Unit:	01
Material ID:	359471
Material Code:	0001A
Material Name:	#2 fuel oil
Case No.:	Not reported

183 CHRYSTIE STREET (Continued) **S106703765**

Material FA:	Petroleum
Quantity:	30.00
Units:	G
Recovered:	30.00
Resource Affected:	Soil
Oxygenate:	Not reported

BY1206 **LOT 35,TAXBLOCK 426** **NY LTANKS** **S103239018**
South **183 CHRYSTIE STREET** **NY E DESIGNATION** **N/A**
1/4-1/2 **MANHATTAN, NY 10002** **NY NYC OER**
0.361 mi. **NY NYC LAND USE**
1907 ft. **Site 3 of 3 in cluster BY**

Relative:
Higher

Actual:
42 ft.

LTANKS:

Name:	183 CHRYSTIE STREET
Address:	183 CHRYSTIE STREET
City,State,Zip:	MANHATTAN, NY
Spill Number/Closed Date:	9510876 / 1995-11-29
Facility ID:	9510876
Site ID:	219442
Spill Date:	1995-11-29
Spill Cause:	Tank Overfill
Spill Source:	Private Dwelling
Spill Class:	C4
Cleanup Ceased:	Not reported
SWIS:	3101
Investigator:	KSTANG
Referred To:	Not reported
Reported to Dept:	1995-11-29
CID:	205
Water Affected:	Not reported
Spill Notifier:	Responsible Party
Last Inspection:	Not reported
Recommended Penalty:	False
Meets Standard:	False
UST Involvement:	False
Remediation Phase:	0
Date Entered In Computer:	1995-11-29
Spill Record Last Update:	2002-04-24
Spiller Name:	Not reported
Spiller Company:	BAERENKLAU FUEL OIL
Spiller Address:	740 JAMAICA AVE
Spiller County:	001
Spiller Contact:	STANDARD TIN SMITHS
Spiller Phone:	(212) 674-2240
Spiller Extention:	Not reported
DEC Region:	2
DER Facility ID:	181475
Latitude:	Not reported
Longitude:	Not reported
DEC Memo:	Prior to Sept, 2004 data translation this spill Lead_DEC Field was TANG
Remarks:	CUSTOMER ORDERED 400 GALS AND STARTED TO SPILL AFTER 360 GALS.

All Materials:

Site ID:	219442
Operable Unit ID:	1021411

LOT 35,TAXBLOCK 426 (Continued) **S103239018**

Operable Unit:	01
Material ID:	358229
Material Code:	0001A
Material Name:	#2 fuel oil
Case No.:	Not reported
Material FA:	Petroleum
Quantity:	1.00
Units:	G
Recovered:	1.00
Resource Affected:	Soil
Oxygenate:	Not reported

E DESIGNATION:

Name:	LOT 35,TAXBLOCK 426
Address:	183 CHRYSTIE STREET
City,State,Zip:	MANHATTAN, NY 10002
Tax Lot(s):	35
Tax Block:	426
Borough Code:	MN
E-No:	E-216
Effective Date:	Not reported
Satisfaction Date:	Not reported
Ceqr Number:	07DCP078M
Ulurp Number:	C080397ZMM
Zoning Map No:	Not reported
Description:	Window Wall Attenuation & Alternate Ventilation
Lot Remediation Date:	Not reported

NYC OER:

Name:	183 CHRYSTIE STREET
Address:	183 CHRYSTIE STREET
City,State,Zip:	MANHATTAN, NY
Latitude:	40.721548
Longitude:	-73.992096
OER Project Numbers:	22TMP1034M,22ENOS240M
BBL:	1.0042600351004201E+19
OER Program:	E/RD (No Cleanup)
Class:	Active (A)
Phase:	Closure
URL:	
Postcode:	10002
Community Board:	3
Council District:	1
Census Tract:	3601
BIN:	1005723
NTA:	Chinatown

NYC LAND USE:

Name:	Not reported
Address:	183 CHRYSTIE STREET
City,State,Zip:	MANHATTAN, NY 10002
Latitude:	40.7217236
Longitude:	-73.9923554

LOT 35,TAXBLOCK 426 (Continued) **S103239018**

Type Of Ownership Code:	Not reported
Owner Name:	185 CHRYSTIE STREET LLC
Borough:	MN
Tax Block:	426
Tax Lot:	35
Community District:	103
Census Tract 2020:	1003601
Census Block 2020:	10036013002
Census Tract 2010:	36.01
Census Block 2010:	3002
School District:	01
City Council District:	1
Fire Company:	L020
Police Precinct:	5
Health Center District:	14
Health Area:	6500
Sanitation District Boro:	1
Sanitation District Number:	03
Sanitation Subsection:	2A
Zoning District 1:	C6-3A: Commercial Districts
Zoning District 2:	Not reported
Zoning District 3:	Not reported
Zoning District 4:	Not reported
Commercial Overlay 1:	Not reported
Commercial Overlay 2:	Not reported
Special Purpose District 1:	Not reported
Special Purpose District 2:	Not reported
Special Purpose District 3:	Not reported
Limited Height District:	Not reported
Spill Boundary Indicator:	N
Building Class:	V1: Vacant Land - Zoned Commercial Or Manhattan Residential
Land Use Category:	Vacant Land
Number Of Easements:	0
Lot Area:	4875
Total Building Floor Area:	0
Commercial Floor Area:	Not reported
Residential Floor Area:	Not reported
Office Floor Area:	Not reported
Retail Floor Area:	Not reported
Garage Floor Area:	Not reported
Storage Floor Area:	Not reported
Factory Floor Area:	Not reported
Other Floor Area:	Not reported
Total Building Floor Area Source Code:	7
Number Of Buildings:	0
Number Of Floors:	Not reported
Residential Units:	0
Total Units:	0
Lot Frontage:	50.0000000
Lot Depth:	99.3300000
Building Frontage:	0.0000000
Building Depth:	0.0000000
Extension Code:	Not reported
Proximity Code:	0
Irregular Lot Code:	Y
Lot Type:	5
Basement Type/Grade:	5

LOT 35,TAXBLOCK 426 (Continued) **S103239018**

Assessed Land Value:	501750.00000
Assessed Total Value:	501750.00000
Exempt Total Value:	0.00000
Year Built:	0
Year Altered 1:	2004
Year Altered 2:	0
Historic District Name:	Not reported
Landmark Status:	Not reported
Built Floor Area Ratio:	0.00000000000
Maximum Allowable Residential Far:	7.52000000000
Maximum Allowable Commercial Far:	6.00000000000
Maximum Allowable Community Facility Far:	7.50000000000
Boro Code:	1
Borough, Tax Block and Lot:	1004260035.00000000
Condominium Number:	Not reported
Census Tract 2:	003601
X Coordinate:	986369
Y Coordinate:	202220
Zoning Map #:	12c
Zoning Map Code:	Not reported
Sanborn Map #:	102 001
Tax Map #:	10204
E-designation Number:	E-216
Apportionment BBL:	Not reported
Apportionment Date:	Not reported
Pluto DTM Base Map Indicator:	1
2007 Flood Insurance Rate Map Indicator:	Not reported
2015 Preliminary Flood Insurance Rate Map Indicator:	Not reported
Version Number:	24v3.1
Changed By DCP:	Not reported

CB1207 **TTF** **NY LTANKS** **S117853746**
SW **547 BROADWAY** **N/A**
1/4-1/2 **NEW YORK, NY**
0.366 mi.
1930 ft. **Site 1 of 3 in cluster CB**

Relative: **Lower**

Actual: **30 ft.**

LTANKS:

Name:	TTF
Address:	547 BROADWAY
City,State,Zip:	NEW YORK, NY
Spill Number/Closed Date:	1411718 / 2016-02-03
Facility ID:	1411718
Site ID:	505512
Spill Date:	2015-03-16
Spill Cause:	Tank Test Failure
Spill Source:	Commercial/Industrial
Spill Class:	D4
Cleanup Ceased:	Not reported
SWIS:	3101
Investigator:	vszhune
Referred To:	Not reported
Reported to Dept:	2015-03-16
CID:	Not reported
Water Affected:	Not reported
Spill Notifier:	Other
Last Inspection:	Not reported
Recommended Penalty:	False

TTF (Continued) **S117853746**

Meets Standard:	False
UST Involvement:	False
Remediation Phase:	0
Date Entered In Computer:	2015-03-16
Spill Record Last Update:	2016-02-03
Spiller Name:	Not reported
Spiller Company:	SHAWN INNIS
Spiller Address:	Not reported
Spiller County:	999
Spiller Contact:	SHAWN INNIS
Spiller Phone:	212 529 5688
Spiller Extention:	Not reported
DEC Region:	2
DER Facility ID:	460332
Latitude:	Not reported
Longitude:	Not reported
DEC Memo:	3/16/15- 2-327425 DEC piper spoke with call jeff mcKenzie. AS per conversation, the 2K aboveground contact with soil tank failed a tightness test in the wet portion of the tank. I spoke with Andrew Bldg Corp Eric Martinez. I insturcted him to empty tank and set up temp tanks. Bldg is a residential bldg. He is in talks with Oil provider and will contqct Dept if needed. DEC Zhune's contact info provided. TTF Letter to be sent to 547 Browadway Realty Inc C/o Andrews Building Corp 666 Broadway, 12th FLoor New York, NY 10012 Assigned to DEC Zhune for followup and closure. 2/3/16-David Chan from Riteway sent the spill closure report. The letter stated that on November 23, 2015 Riteway Tank Maintenance Corp. was contracted by Andrews Building Corp. to address a tank test failure. The tank test failed with an ullage dry portion leak. There was no contamination neither found nor observe. The existing 2000 gallon AST was pumped out, cleaned, scraped and washed. Lines were isolated, tested ant the vent was found to be faulty. In addition, and old cut was found on the tank. Rite way proceeded to install a new vent and re-welded the old cut. Afterwards, another tank test was performed on the entire system which passed. Based on this information the spill is closed.
Remarks:	tank test fail

All Materials:

Site ID:	505512
Operable Unit ID:	1254822
Operable Unit:	01
Material ID:	2257447
Material Code:	0001A
Material Name:	#2 fuel oil
Case No.:	Not reported
Material FA:	Petroleum
Quantity:	Not reported
Units:	Not reported
Recovered:	Not reported
Resource Affected:	Not reported
Oxygenate:	Not reported

CA1208 **SPILL NUMBER 0109418** **NY LTANKS** **S105230146**
North **58 E. 11TH ST** **N/A**
1/4-1/2 **MANHATTAN, NY**
0.366 mi.
1932 ft. **Site 3 of 4 in cluster CA**

Relative: **Lower**

Actual: **37 ft.**

LTANKS:

Name:	SPILL NUMBER 0109418
Address:	58 E. 11TH ST
City,State,Zip:	MANHATTAN, NY
Spill Number/Closed Date:	0109418 / 2003-03-10
Facility ID:	0109418
Site ID:	97042
Spill Date:	2001-12-24
Spill Cause:	Tank Failure
Spill Source:	Commercial/Industrial
Spill Class:	C3
Cleanup Ceased:	Not reported
SWIS:	3101
Investigator:	EXROSSAN
Referred To:	Not reported
Reported to Dept:	2001-12-24
CID:	322
Water Affected:	Not reported
Spill Notifier:	Other
Last Inspection:	Not reported
Recommended Penalty:	False
Meets Standard:	False
UST Involvement:	False
Remediation Phase:	0
Date Entered In Computer:	2001-12-24
Spill Record Last Update:	2003-03-10
Spiller Name:	Not reported
Spiller Company:	BIJAN REALTY INC
Spiller Address:	58 E. 11TH ST
Spiller County:	001
Spiller Contact:	Not reported
Spiller Phone:	(212) 533-0604
Spiller Extention:	Not reported
DEC Region:	2
DER Facility ID:	86509
Latitude:	Not reported
Longitude:	Not reported
DEC Memo:	Prior to Sept, 2004 data translation this spill Lead_DEC Field was ROSSAN Called Carl, Petro, On 12/24/01, At 1540 Hrs. Who Confirmed That Clean-Up Crew Is On The Way. No Soil Or Water Is Impacted. Called Bijan Realty, Who Confirmed That Clean Is In Progress.03/10/2003- Closed Due To The Nature / Extent Of The Spill Report.
Remarks:	owner of building call to report the oil spill - there is a leak in the tank - repairman on site at this time

All Materials:

Site ID:	97042
Operable Unit ID:	847775
Operable Unit:	01
Material ID:	530626
Material Code:	0001A
Material Name:	#2 fuel oil
Case No.:	Not reported

SPILL NUMBER 0109418 (Continued) **S105230146**

Material FA:	Petroleum
Quantity:	15.00
Units:	G
Recovered:	.00
Resource Affected:	Soil
Oxygenate:	Not reported

BX1209 **327 EAST 9TH STREET - DOB JOB NO. NB-120698931** **NY NYC OER** **S129932322**
ENE **327 EAST 9TH STREET** **N/A**
1/4-1/2 **MANHATTAN, NY**
0.366 mi.
1933 ft. **Site 3 of 3 in cluster BX**

Relative: NYC OER:
Lower

Name:	327 EAST 9TH STREET - DOB JOB NO. NB-120698931
Address:	327 EAST 9TH STREET
City,State,Zip:	MANHATTAN, NY
Latitude:	40.728854
Longitude:	-73.986441
OER Project Numbers:	12TMP0274M,12EA-N274M
BBL:	1004510048
OER Program:	E/RD (No Cleanup)
Class:	Completed (C)
Phase:	Completed
URL:	
Postcode:	10003
Community Board:	3
Council District:	2
Census Tract:	40
BIN:	1088696
NTA:	East Village

Actual:
27 ft.

1210 **74-84 THIRD AVENUE - DOB JOB NO. 121181050** **NY NYC OER** **S132180047**
NE **74 3RD AVENUE** **N/A**
1/4-1/2 **MANHATTAN, NY**
0.371 mi.
1960 ft.

Relative: NYC OER:
Lower

Name:	74-84 THIRD AVENUE - DOB JOB NO. 121181050
Address:	74 3RD AVENUE
City,State,Zip:	MANHATTAN, NY
Latitude:	40.731602
Longitude:	-73.988425
OER Project Numbers:	12TMP0342M,12EAIR342M
BBL:	1005560059
OER Program:	E/RD (Review)
Class:	Completed (C)
Phase:	Completed
URL:	
Postcode:	10003
Community Board:	3
Council District:	2

Actual:
38 ft.

74-84 THIRD AVENUE - DOB JOB NO. 121181050 (Continued) **S132180047**

Census Tract: 42
BIN: Not reported
NTA: East Village

1211
SSE
1/4-1/2
0.377 mi.
1992 ft.

MELTZER-HERNANDEZ (GOMPERS) **NY LTANKS** **U000410814**
189 ALLEN STREET (HERNANDEZ) **NY UST** **N/A**
NEW YORK, NY 10002

Relative:
Lower

Actual:
37 ft.

LTANKS:

Name:	HERNANDEZ
Address:	189 ALLEN STREET
City,State,Zip:	NEW YORK CITY, NY
Spill Number/Closed Date:	9001939 / 1995-04-20
Facility ID:	9001939
Site ID:	200757
Spill Date:	1990-05-18
Spill Cause:	Tank Test Failure
Spill Source:	Commercial/Industrial
Spill Class:	C3
Cleanup Ceased:	1995-04-20
SWIS:	3101
Investigator:	HEALY
Referred To:	Not reported
Reported to Dept:	1990-05-18
CID:	Not reported
Water Affected:	Not reported
Spill Notifier:	Tank Tester
Last Inspection:	Not reported
Recommended Penalty:	False
Meets Standard:	True
UST Involvement:	False
Remediation Phase:	0
Date Entered In Computer:	1990-05-22
Spill Record Last Update:	1995-05-09
Spiller Name:	Not reported
Spiller Company:	NYCHA
Spiller Address:	Not reported
Spiller County:	001
Spiller Contact:	Not reported
Spiller Phone:	Not reported
Spiller Extention:	Not reported
DEC Region:	2
DER Facility ID:	167048
Latitude:	Not reported
Longitude:	Not reported
DEC Memo:	Not reported
Remarks:	15K TANK FAILED HORNER EZY CHECK WITH A GROSS LEAK. SEE SPILL # 9100612

All TTF:

Facility ID:	9001939
Spill Number:	9001939
Spill Tank Test:	1537096
Site ID:	200757
Tank Number:	001
Tank Size:	0

MELTZER-HERNANDEZ (GOMPERS) (Continued) **U000410814**

Material:	0002
EPA UST:	Not reported
UST:	Not reported
Cause:	Not reported
Source:	Not reported
Test Method:	00
Test Method 2:	Unknown
Leak Rate:	.00
Gross Fail:	Not reported
Modified By:	Spills
Last Modified Date:	Not reported

All Materials:

Site ID:	200757
Operable Unit ID:	941801
Operable Unit:	01
Material ID:	554555
Material Code:	0002A
Material Name:	#4 fuel oil
Case No.:	Not reported
Material FA:	Petroleum
Quantity:	-1.00
Units:	Not reported
Recovered:	.00
Resource Affected:	Soil
Oxygenate:	Not reported

Name:	HERNANDEZ
Address:	189 ALLEN STREET
City,State,Zip:	NEW YORK CITY, NY
Spill Number/Closed Date:	9007076 / 1995-04-20
Facility ID:	9007076
Site ID:	200758
Spill Date:	1990-09-27
Spill Cause:	Tank Test Failure
Spill Source:	Commercial/Industrial
Spill Class:	C3
Cleanup Ceased:	1995-04-20
SWIS:	3101
Investigator:	HEALY
Referred To:	Not reported
Reported to Dept:	1990-09-27
CID:	Not reported
Water Affected:	Not reported
Spill Notifier:	Tank Tester
Last Inspection:	Not reported
Recommended Penalty:	False
Meets Standard:	True
UST Involvement:	False
Remediation Phase:	0
Date Entered In Computer:	1990-10-10
Spill Record Last Update:	1995-04-20
Spiller Name:	Not reported
Spiller Company:	NYCHA
Spiller Address:	250 BROADWAY
Spiller County:	001

MELTZER-HERNANDEZ (GOMPERS) (Continued) **U000410814**

Spiller Contact:	Not reported
Spiller Phone:	Not reported
Spiller Extention:	Not reported
DEC Region:	2
DER Facility ID:	167048
Latitude:	Not reported
Longitude:	Not reported
DEC Memo:	Not reported
Remarks:	VISUAL LEAK AT PETROMETER, 15K TANK FAILED HORNER EZY CHECK, WILL EXCAVATE, ISOLATE & RETEST. SEE SPILL # 9100612

All TTF:

Facility ID:	9007076
Spill Number:	9007076
Spill Tank Test:	1537609
Site ID:	200758
Tank Number:	001
Tank Size:	0
Material:	0001
EPA UST:	Not reported
UST:	Not reported
Cause:	Not reported
Source:	Not reported
Test Method:	00
Test Method 2:	Unknown
Leak Rate:	.00
Gross Fail:	Not reported
Modified By:	Spills
Last Modified Date:	Not reported

All Materials:

Site ID:	200758
Operable Unit ID:	944516
Operable Unit:	01
Material ID:	434502
Material Code:	0001A
Material Name:	#2 fuel oil
Case No.:	Not reported
Material FA:	Petroleum
Quantity:	-1.00
Units:	Not reported
Recovered:	.00
Resource Affected:	Soil
Oxygenate:	Not reported

Name:	HERNANDEZ
Address:	189 ALLEN STREET
City,State,Zip:	NEW YORK CITY, NY
Spill Number/Closed Date:	9100612 / 1995-06-21
Facility ID:	9100612
Site ID:	200759
Spill Date:	1991-04-16
Spill Cause:	Tank Test Failure
Spill Source:	Institutional, Educational, Gov., Other
Spill Class:	C3
Cleanup Ceased:	1995-06-21

MELTZER-HERNANDEZ (GOMPERS) (Continued) **U000410814**

SWIS:	3101
Investigator:	HEALY
Referred To:	Not reported
Reported to Dept:	1991-04-16
CID:	Not reported
Water Affected:	Not reported
Spill Notifier:	Tank Tester
Last Inspection:	Not reported
Recommended Penalty:	False
Meets Standard:	True
UST Involvement:	False
Remediation Phase:	0
Date Entered In Computer:	1991-04-17
Spill Record Last Update:	2004-04-01
Spiller Name:	Not reported
Spiller Company:	NYCHA
Spiller Address:	250 BROADWAY
Spiller County:	001
Spiller Contact:	Not reported
Spiller Phone:	Not reported
Spiller Extention:	Not reported
DEC Region:	2
DER Facility ID:	167048
Latitude:	Not reported
Longitude:	Not reported
DEC Memo:	Not reported
Remarks:	15K TANK FAILED HORNER EZY CHECK WITH A GROSS LEAK. TANK REPAIRED AND RETESTED 7/9/91 AND PASSED. See 9001939 and 9007076.

All TTF:

Facility ID:	9100612
Spill Number:	9100612
Spill Tank Test:	1538458
Site ID:	200759
Tank Number:	001
Tank Size:	0
Material:	0001
EPA UST:	Not reported
UST:	Not reported
Cause:	Not reported
Source:	Not reported
Test Method:	00
Test Method 2:	Unknown
Leak Rate:	.00
Gross Fail:	Not reported
Modified By:	Spills
Last Modified Date:	Not reported

All Materials:

Site ID:	200759
Operable Unit ID:	951749
Operable Unit:	01
Material ID:	426802
Material Code:	0001A
Material Name:	#2 fuel oil
Case No.:	Not reported
Material FA:	Petroleum

MELTZER-HERNANDEZ (GOMPERS) (Continued) **U000410814**

Quantity: -1.00
Units: Not reported
Recovered: .00
Resource Affected: Soil
Oxygenate: Not reported

UST:
Name: MELTZER-HERNANDEZ (GOMPERS)
Address: 189 ALLEN STREET (HERNANDEZ)
City,State,Zip: NEW YORK, NY 10002
Id/Status: 2-475289 / Active
Program Type: PBS
Region: STATE
DEC Region: 2
Expiration Date: 03/28/2029
UTM X: 585346.61622
UTM Y: 4508398.83266
Site Type: Apartment Building/Office Building

Affiliation Records:
Site Id: 20988
Affiliation Type: Emergency Contact
Company Name: NYC HOUSING AUTHORITY
Contact Type: Not reported
Contact Name: EMERGENCY SERVICES DEPT.
Address1: Not reported
Address2: Not reported
City: Not reported
State: NN
Zip Code: Not reported
Country Code: 001
Phone: (718) 707-5900
EMail: Not reported
Fax Number: Not reported
Modified By: nFormUpd
Date Last Modified: 2024-09-12

Site Id: 20988
Affiliation Type: Mail Contact
Company Name: FUEL OIL REMEDIATION UNIT
Contact Type: Not reported
Contact Name: FUEL OIL REMEDIATION COORDINATOR
Address1: 24-02 49th ave
Address2: 4th floor hmsd
City: long island city
State: Ny
Zip Code: 11101
Country Code: 001
Phone: (718) 707-5725
EMail: foru@nycha.nyc.gov
Fax Number: Not reported
Modified By: nFormUpd
Date Last Modified: 2024-04-17

Site Id: 20988
Affiliation Type: Facility Operator

MELTZER-HERNANDEZ (GOMPERS) (Continued) **U000410814**

Company Name:	FUEL OIL REMEDIATION UNIT
Contact Type:	Not reported
Contact Name:	FUEL OIL REMEDIATION UNIT
Address1:	24-02 49th ave
Address2:	4th floor hmsd
City:	long island city
State:	Ny
Zip Code:	11101
Country Code:	001
Phone:	(718) 707-5725
EMail:	foru@nycha.nyc.gov
Fax Number:	Not reported
Modified By:	nFormUpd
Date Last Modified:	2024-04-17

Site Id:	20988
Affiliation Type:	Facility Owner
Company Name:	NYC HOUSING AUTHORITY
Contact Type:	Not reported
Contact Name:	NYC HOUSING AUTHORITY
Address1:	24-02 49th ave
Address2:	4th floor hmsd
City:	long island city
State:	Ny
Zip Code:	11101
Country Code:	001
Phone:	(718) 707-5725
EMail:	foru@nycha.nyc.gov
Fax Number:	Not reported
Modified By:	nFormUpd
Date Last Modified:	2024-04-16

Tank Info:

Tank Number:	1
Tank ID:	37780
Tank Status:	In Service
Material Name:	In Service
Capacity Gallons:	15000
Install Date:	08/01/1971
Date Tank Closed:	Not reported
Registered:	True
Tank Location:	Underground
Tank Type:	Steel/carbon steel
Material Code:	0001
Common Name of Substance:	#2 Fuel Oil (On-Site Consumption)

Tightness Test Method:	33
Date Test:	03/26/2024
Next Test Date:	03/26/2025
Pipe Model:	Not reported
Modified By:	LABATIST
Last Modified:	04/04/2024

Equipment Records:

K00 - Spill Prevention - None
D01 - Pipe Type - Steel/Carbon Steel/Iron

MELTZER-HERNANDEZ (GOMPERS) (Continued) **U000410814**

E00 - Piping Secondary Containment - None
H00 - Tank Leak Detection - None
A00 - Tank Internal Protection - None
J02 - Dispenser - Suction Dispenser
L00 - Piping Leak Detection - None
C02 - Pipe Location - Underground/On-ground
G00 - Tank Secondary Containment - None
F00 - Pipe External Protection - None
B00 - Tank External Protection - None
I04 - Overfill - Product Level Gauge (A/G)

CB1212 **COMM/RES BUILDING** **NY LTANKS** **S102671953**
SW **114 MERCER ST** **N/A**
1/4-1/2 **MANHATTAN, NY**
0.379 mi.
2000 ft. **Site 2 of 3 in cluster CB**

Relative: **Lower**
Actual: **27 ft.**

LTANKS:

Name:	COMM/RES BUILDING
Address:	114 MERCER ST
City,State,Zip:	MANHATTAN, NY
Spill Number/Closed Date:	0409192 / 2004-11-22
Facility ID:	0409192
Site ID:	334057
Spill Date:	2004-11-17
Spill Cause:	Tank Failure
Spill Source:	Commercial/Industrial
Spill Class:	C4
Cleanup Ceased:	Not reported
SWIS:	3101
Investigator:	SMSANGES
Referred To:	Not reported
Reported to Dept:	2004-11-17
CID:	407
Water Affected:	Not reported
Spill Notifier:	Other
Last Inspection:	Not reported
Recommended Penalty:	False
Meets Standard:	True
UST Involvement:	False
Remediation Phase:	0
Date Entered In Computer:	2004-11-19
Spill Record Last Update:	2004-11-22
Spiller Name:	MARK SALAMACK
Spiller Company:	COMM/RES BUILDING
Spiller Address:	114 MERCER ST
Spiller County:	001
Spiller Contact:	MARK SALAMACK
Spiller Phone:	(917) 559-5519
Spiller Extention:	CELL
DEC Region:	2
DER Facility ID:	269263
Latitude:	Not reported
Longitude:	Not reported
DEC Memo:	Sangesland spoke to Mark at PTC. He said PTC pulled out an AST and found about 1/2 drum of contaminated soil. Area was dug out, site appeared clean. OK to close case
Remarks:	Tank size:3000 Gallon.

COMM/RES BUILDING (Continued) **S102671953**

Name:	114 MERCER STREET
Address:	114 MERCER STREET
City,State,Zip:	MANHATTAN, NY
Spill Number/Closed Date:	9208021 / 1992-10-12
Facility ID:	9208021
Site ID:	165107
Spill Date:	1992-10-08
Spill Cause:	Tank Overfill
Spill Source:	Commercial/Industrial
Spill Class:	C4
Cleanup Ceased:	1992-10-12
SWIS:	3101
Investigator:	O'DOWD
Referred To:	Not reported
Reported to Dept:	1992-10-12
CID:	Not reported
Water Affected:	Not reported
Spill Notifier:	Responsible Party
Last Inspection:	Not reported
Recommended Penalty:	False
Meets Standard:	True
UST Involvement:	False
Remediation Phase:	0
Date Entered In Computer:	1992-10-15
Spill Record Last Update:	2004-09-30
Spiller Name:	Not reported
Spiller Company:	Not reported
Spiller Address:	Not reported
Spiller County:	001
Spiller Contact:	Not reported
Spiller Phone:	Not reported
Spiller Extention:	Not reported
DEC Region:	2
DER Facility ID:	139183
Latitude:	Not reported
Longitude:	Not reported
DEC Memo:	Not reported
Remarks:	OVERFILLED AND SPILLED INTO ALLEY MARK RYAN CLEANED IT UP.

All Materials:

Site ID:	165107
Operable Unit ID:	971670
Operable Unit:	01
Material ID:	408629
Material Code:	0001A
Material Name:	#2 fuel oil
Case No.:	Not reported
Material FA:	Petroleum
Quantity:	1.00
Units:	G
Recovered:	.00
Resource Affected:	Soil
Oxygenate:	Not reported

CC1213 **231 EAST 11TH ST** **NY LTANKS** **S109207713**
NE **231 EAST 11TH ST** **NY Spills** **N/A**
1/4-1/2 **MANHATTAN, NY**
0.380 mi.
2006 ft. **Site 1 of 3 in cluster CC**

Relative:
Lower

Actual:
33 ft.

LTANKS:

Name:	231 EAST 11TH ST
Address:	231 EAST 11TH ST
City,State,Zip:	MANHATTAN, NY
Spill Number/Closed Date:	0807005 / 2008-12-04
Facility ID:	0807005
Site ID:	404317
Spill Date:	2008-09-18
Spill Cause:	Tank Test Failure
Spill Source:	Commercial/Industrial
Spill Class:	C4
Cleanup Ceased:	Not reported
SWIS:	3101
Investigator:	hrpatel
Referred To:	Not reported
Reported to Dept:	2008-09-22
CID:	Not reported
Water Affected:	Not reported
Spill Notifier:	Other
Last Inspection:	Not reported
Recommended Penalty:	False
Meets Standard:	False
UST Involvement:	False
Remediation Phase:	0
Date Entered In Computer:	2008-09-22
Spill Record Last Update:	2008-12-08
Spiller Name:	DON PALUMBO
Spiller Company:	UNKNOWN
Spiller Address:	231 EAST 11TH ST
Spiller County:	999
Spiller Contact:	DON PALUMBO
Spiller Phone:	(212) 254-9177
Spiller Extention:	Not reported
DEC Region:	2
DER Facility ID:	352757
Latitude:	Not reported
Longitude:	Not reported
DEC Memo:	case closed. refer to spill #: 0806258.
Remarks:	Callers company states the had a failure at above address. No product spill is known at this time.

All Materials:

Site ID:	404317
Operable Unit ID:	1160982
Operable Unit:	01
Material ID:	2152171
Material Code:	0001A
Material Name:	#2 fuel oil
Case No.:	Not reported
Material FA:	Petroleum
Quantity:	Not reported
Units:	Not reported
Recovered:	Not reported
Resource Affected:	Soil

231 EAST 11TH ST (Continued) **S109207713**

Oxygenate: Not reported

SPILLS:

Name:	231 EAST 11TH ST
Address:	231 EAST 11TH ST
City,State,Zip:	MANHATTAN, NY
Spill Number/Closed Date:	0806258 / 2008-12-08
Facility ID:	0806258
Facility Type:	ER
DER Facility ID:	352757
Site ID:	403529
DEC Region:	2
Spill Cause:	Equipment Failure
Spill Class:	Not reported
SWIS:	3101
Spill Date:	2008-09-03
Investigator:	hrpatel
Referred To:	Not reported
Reported to Dept:	2008-09-04
CID:	Not reported
Water Affected:	Not reported
Spill Source:	Private Dwelling
Spill Notifier:	Tank Tester
Cleanup Ceased:	Not reported
Cleanup Meets Std:	False
Last Inspection:	Not reported
Recommended Penalty:	False
UST Trust:	False
Remediation Phase:	0
Date Entered In Computer:	2008-09-04
Spill Record Last Update:	2009-02-26
Spiller Name:	Not reported
Spiller Company:	UNKNOWN
Spiller Address:	Not reported
Spiller Company:	999
Contact Name:	MAX ISAACS
Latitude:	Not reported
Longitude:	Not reported
DEC Memo:	09/04/08-Hiralkumar Patel. visited site. met Mr. Isaacs, property owner. site has one 550 gal tank in square concrete box. found minor leak on top of tank. found some oil stains on floor around tank. no petroleum odors inside basement. all lines runs aboveground and no sign of leak under visible portion of line location. asked Mr. Isaacs to test tank to confirm no leak from it. left message for Mr. Palumbo at Petro. 09/11/08-Hiralkumar Patel. spoke with Don at Petro. he mentioned that they never did any tank test. spoke with Mr. Isaacs. asked him to do tank test. Max Isaacs 231 East 11th Street New York, NY 10003 PH. (212) 254-9177 sent TTF letter to Mr. Isaacs. 09/23/08-Hiralkumar Patel. received call from Mr. Palumbo from Petro. they performed tank test last week but due to some difficulty they could not reach to final result. will go back on 09/30/08 for

231 EAST 11TH ST (Continued) **S109207713**

tank only test. 12/03/08-Hiralkumar Patel. spoke with Mr. Isaacs. he mentioned that Petro has
installed two new tanks in Oct. 2008 as they were suspecting leak from tank. Mr. Isaacs asked to
contact Don at petro. Mr. Isaacs's account #: 2551790 Don Palumbo Petro Oil Ph. (718) 628-3324 Fax
(718) 628-3325 email: dpalumbo@petroheat.com left message for Don at Petro. 12/04/08-Hiralkumar
Patel. received call from Don from Petro. he mentioned that home owner hired Advanced Tank Services
for tank test and tank failed the test. then owner hired Petro to install new tanks. Petro hired
Milro for tank installation. Milro abandoned old tank. Don doesn't have any report regarding
abandonment method of old tank. Advanced tank services company Ph. (800) 440-8265 left message at
ATS for tank test result. received call from Cathy from ATS. she mentioned that they were hired by
Petro. during tank test they found dry leak in system. asked Kathy to submit tank test result. tank
test failure reported by ATS. spill #: 0807005. received email from Laura Capilli from Advanced
Tank Services with tank test result. according to the result, tank was empty during tank test and
found tank system leaking. ATS recommends for isolation test, but no isolation test performed.
Laura Capilli Advanced Tank Services Ph. (800) 440-8265 Fax (800) 303-5323 email:
lcapilli@atsenvironmental.com Cathy Burke ATS email: cathy@atsenvironmental.com spoke with Anthony
at Milro regarding abandonment of old tank. Anthony will call back with more information. spoke
with Mr. Isaacs. explained him that based on tank test result, the Department requires isolation
test and possible soil investigation, according to earlier letter dated 09/11/08. Mr. Isaacs will
contact previous tank testing company and ask them to call back. spoke with Don at Petro regarding
tank test result. white talking to Don, he mentioned that tank had about 40 inches of product in it
and they transferred oil from tank into new tanks after installed. they installed tanks after
findings failure. received call from Cathy from ATS. she mentioned that tank had oil in it when
they tested it, but not empty. but due to configuration of pipe, they could not measure via stick
and they didn't know whether petrometer was working or not. Cathy also mentioned that after
installing new tanks, Milro abandoned old tank with sand without isolation test.
12/08/08-Hiralkumar Patel. received email from Cathy Burke from ATS. Cathy mentioned that they
tested tank twice. at first time they tested tank system and tank system failed. then they tested
tank only and found leak in tank. could not decide whether dry or wet leak. after first test, petro
cut remote fill line and converted to direct fill. during second test,

231 EAST 11TH ST (Continued) **S109207713**

ATS measured product level
via a direct fill port and measured about 40 inches of product (about 500 gal) in it. summary: -
spill reported as found stain on concrete box on top (could be overfill) - tank system tested and
found leaking - amount of product was not measured during first tank test due to no access for that
- remote fill line removed and Petro installed new direct fill on tank
- ATS tested tank only
second time and found dry leak - ATS measures 40 inches of product (about 500 gal in 550 gal tank)
- tank was in concrete box and has been abandoned based on available information and absence of any
visible spill in basement during site visit, case closed.

Remarks: The owner of the building, Max Isaacs told caller he thought he had an overfill on his 550 gallon tank. Caller saw old residue from a possible overfill or minor equipment failure. Caller will contact a tank co. for further testing. Any dry residue is contained in the tank vault.

All Materials:

Site ID:	403529
Operable Unit ID:	1160225
Operable Unit:	01
Material ID:	2151370
Material Code:	0001A
Material Name:	#2 fuel oil
Case No.:	Not reported
Material FA:	Petroleum
Quantity:	Not reported
Units:	Not reported
Recovered:	Not reported
Resource Affected:	Soil
Oxygenate:	Not reported

Site ID:	403529
Operable Unit ID:	1160225
Operable Unit:	01
Material ID:	2151369
Material Code:	0002A
Material Name:	#4 fuel oil
Case No.:	Not reported
Material FA:	Petroleum
Quantity:	Not reported
Units:	Not reported
Recovered:	Not reported
Resource Affected:	Soil
Oxygenate:	Not reported

CA1214 **TTF** **NY LTANKS** **S121120195**
North **61 EAST 11TH STREET** **N/A**
1/4-1/2 **MANHATTAN, NY**
0.387 mi.
2044 ft. **Site 4 of 4 in cluster CA**

Relative: **Lower**

Actual: **38 ft.**

LTANKS:

Name:	TTF
Address:	61 EAST 11TH STREET
City,State,Zip:	MANHATTAN, NY
Spill Number/Closed Date:	1706536 / 2022-03-24
Facility ID:	1706536
Site ID:	560854
Spill Date:	2017-10-04
Spill Cause:	Tank Test Failure
Spill Source:	Commercial/Industrial
Spill Class:	D4
Cleanup Ceased:	Not reported
SWIS:	3101
Investigator:	RMPIPER
Referred To:	Not reported
Reported to Dept:	2017-10-04
CID:	Not reported
Water Affected:	Not reported
Spill Notifier:	Other
Last Inspection:	Not reported
Recommended Penalty:	False
Meets Standard:	False
UST Involvement:	False
Remediation Phase:	0
Date Entered In Computer:	2017-10-04
Spill Record Last Update:	2022-03-24
Spiller Name:	BUCKWINDER AND WARREN
Spiller Company:	OWNERS
Spiller Address:	61 EAST 11TH STREET
Spiller County:	999
Spiller Contact:	NEIL TOMASETTI
Spiller Phone:	(718) 378-3000
Spiller Extention:	Not reported
DEC Region:	2
DER Facility ID:	514469
Latitude:	Not reported
Longitude:	Not reported
DEC Memo:	10/05/17-Hiralkumar Patel. alternate address: none no other spills found. PBS #: 2-064890. as per PBS record, the site has one (1) 2,000 gal #2 oil AST on saddles, in-service, installed in Dec. 1979. 2:50 PM:- spoke with Karen Reoch at property management office. she mentioned that the 2,000 gal tank is aboveground and encased in cement with weep holes. she stated that the tank has failed in a dry portion and there are no signs of release around the tank. the last oil delivery was in May 2017. asked Ms. Reoch to secure fill port to prevent further oil deliveries to the tank. Ms. Reoch mentioned that property owner has decided to replace the tank. 61 East 11 Street Corp. **property owner** c/o Buchbinder & Warren LLC. 1 Union Square West, 4th Floor New York, NY 10003 Attn.: Eric Ehrenhaus **property manager** Ph. (212) 243-6722 Ext. 284 email: eehrenhaus@buchbinderwarren.com Karen Reoch Ph. (646) 637-9019 email: kreoch@buchbinderwarren.com 3:06 PM:- sent TTF letter to Mr. Ehrenhaus requiring report submission by the end of 12/22/17. letter

TTF (Continued) **S121120195**

emailed to Mr. Ehrenhaus, Ms. Reoch and DEC Piper. case assigned to DEC Piper. 2/2/18 - Spill transferred to Central Office 7/9/18- DEC Piper spoke with CO DEC Vaccaro. Spill will be reassigned to DEC Piper for follow up and closure. End. 3/10/22- DEC Piper left message for Lori at managing agency. 3/24/22- DEC Piper received closure package. No samples taken though photo shows excavation to structural bottom. Best efforts used. This spill is administratively closed without confirmatory samples. See paperwork in DEC Docs if warranted.

Remarks: 2000 Gallon tank. Failed Tank test.

All Materials:

Site ID:	560854
Operable Unit ID:	1308843
Operable Unit:	01
Material ID:	2315862
Material Code:	0001A
Material Name:	#2 fuel oil
Case No.:	Not reported
Material FA:	Petroleum
Quantity:	Not reported
Units:	Not reported
Recovered:	Not reported
Resource Affected:	Not reported
Oxygenate:	Not reported

BZ1215 **MELZER-HERNANDEZ (GOMPERS)** **NY LTANKS U001840737**
SE **94 EAST 1ST STREET (MELZER)** **NY UST N/A**
1/4-1/2 **NEW YORK, NY 10009**
0.391 mi.
2063 ft. **Site 2 of 2 in cluster BZ**

Relative: **Lower**

Actual: **33 ft.**

LTANKS:

Name:	MELTZER TOWERS -NYCHA
Address:	94 EAST FIRST STREET
City,State,Zip:	MANHATTAN, NY
Spill Number/Closed Date:	8911775 / 1997-04-07
Facility ID:	8911775
Site ID:	235062
Spill Date:	1990-03-13
Spill Cause:	Tank Test Failure
Spill Source:	Institutional, Educational, Gov., Other
Spill Class:	C3
Cleanup Ceased:	Not reported
SWIS:	3101
Investigator:	HEALY
Referred To:	Not reported
Reported to Dept:	1990-03-13
CID:	Not reported
Water Affected:	Not reported
Spill Notifier:	Tank Tester
Last Inspection:	Not reported
Recommended Penalty:	False
Meets Standard:	False
UST Involvement:	False
Remediation Phase:	0
Date Entered In Computer:	1990-03-15
Spill Record Last Update:	2005-12-27

MELZER-HERNANDEZ (GOMPERS) (Continued) **U001840737**

Spiller Name:	FRANK OCELLO
Spiller Company:	NYC HOUSING AUTHORITY
Spiller Address:	Not reported
Spiller County:	001
Spiller Contact:	Not reported
Spiller Phone:	Not reported
Spiller Extention:	Not reported
DEC Region:	2
DER Facility ID:	264491
Latitude:	Not reported
Longitude:	Not reported
DEC Memo:	Not reported
Remarks:	15K TK FAILS HORNER-EZY @ L R =-0.311. EXCAV & ISOL. See 9001822.

All TTF:

Facility ID:	8911775
Spill Number:	8911775
Spill Tank Test:	1536853
Site ID:	235062
Tank Number:	001
Tank Size:	15000
Material:	0002
EPA UST:	Not reported
UST:	Not reported
Cause:	Not reported
Source:	Not reported
Test Method:	03
Test Method 2:	Horner EZ Check I or II
Leak Rate:	.00
Gross Fail:	Not reported
Modified By:	Spills
Last Modified Date:	Not reported

All Materials:

Site ID:	235062
Operable Unit ID:	937599
Operable Unit:	01
Material ID:	441280
Material Code:	0002A
Material Name:	#4 fuel oil
Case No.:	Not reported
Material FA:	Petroleum
Quantity:	-1.00
Units:	L
Recovered:	.00
Resource Affected:	Groundwater
Oxygenate:	Not reported

Name:	MELTZER -NYCHA
Address:	94 EAST FIRST STREET
City,State,Zip:	MANHATTAN, NY
Spill Number/Closed Date:	9001822 / 2004-04-09
Facility ID:	9001822
Site ID:	290409
Spill Date:	1990-05-16
Spill Cause:	Tank Test Failure

MELZER-HERNANDEZ (GOMPERS) (Continued) **U001840737**

Spill Source:	Institutional, Educational, Gov., Other
Spill Class:	C3
Cleanup Ceased:	Not reported
SWIS:	3101
Investigator:	JAKOLLEE
Referred To:	Not reported
Reported to Dept:	1990-05-16
CID:	Not reported
Water Affected:	Not reported
Spill Notifier:	Tank Tester
Last Inspection:	Not reported
Recommended Penalty:	False
Meets Standard:	False
UST Involvement:	False
Remediation Phase:	0
Date Entered In Computer:	1990-05-17
Spill Record Last Update:	2005-12-27
Spiller Name:	Not reported
Spiller Company:	NYC HOUSING AUTH
Spiller Address:	Not reported
Spiller County:	001
Spiller Contact:	Not reported
Spiller Phone:	Not reported
Spiller Extention:	Not reported
DEC Region:	2
DER Facility ID:	264491
Latitude:	Not reported
Longitude:	Not reported
DEC Memo:	Not reported
Remarks:	15K TANK FAILED HORNER EZY CHECK WITH A GROSS LEAK, WILL PUMP TEST, RETEST LINE, UNTRA SONIC INSPECTION OF TANK. See 8911775. Tank passed tightness testing subsequently, specifically on 4/22/02. Breen.

All TTF:

Facility ID:	9001822
Spill Number:	9001822
Spill Tank Test:	1537082
Site ID:	290409
Tank Number:	001
Tank Size:	0
Material:	0002
EPA UST:	Not reported
UST:	Not reported
Cause:	Not reported
Source:	Not reported
Test Method:	00
Test Method 2:	Unknown
Leak Rate:	.00
Gross Fail:	Not reported
Modified By:	Spills
Last Modified Date:	Not reported

All Materials:

Site ID:	290409
Operable Unit ID:	940072
Operable Unit:	01
Material ID:	436603

MELZER-HERNANDEZ (GOMPERS) (Continued) **U001840737**

Material Code:	0002A
Material Name:	#4 fuel oil
Case No.:	Not reported
Material FA:	Petroleum
Quantity:	-1.00
Units:	L
Recovered:	.00
Resource Affected:	Soil
Oxygenate:	Not reported

Name:	MELZTER HOUSING -NYCHA
Address:	94 EAST FIRST STREET
City,State,Zip:	MANHATTAN, NY
Spill Number/Closed Date:	0104813 / 2009-07-07
Facility ID:	0104813
Site ID:	328653
Spill Date:	2001-08-03
Spill Cause:	Tank Test Failure
Spill Source:	Institutional, Educational, Gov., Other
Spill Class:	B3
Cleanup Ceased:	Not reported
SWIS:	3101
Investigator:	jkkann
Referred To:	Not reported
Reported to Dept:	2001-08-03
CID:	282
Water Affected:	Not reported
Spill Notifier:	Responsible Party
Last Inspection:	Not reported
Recommended Penalty:	False
Meets Standard:	False
UST Involvement:	False
Remediation Phase:	0
Date Entered In Computer:	2001-08-03
Spill Record Last Update:	2009-07-07
Spiller Name:	SEBASTIAN LOREFICE
Spiller Company:	NEW YORK CITY HOUSING
Spiller Address:	250 BROADWAY
Spiller County:	001
Spiller Contact:	SEBASTIAN LOREFICE
Spiller Phone:	(718) 649-7017
Spiller Extention:	Not reported
DEC Region:	2
DER Facility ID:	264491
Latitude:	Not reported
Longitude:	Not reported
DEC Memo:	Prior to Sept, 2004 data translation this spill Lead_DEC Field was KOLLEENY 4/30/04 TJD As per direction of RSE, site transferred Demeo >>> Kolleeny as spill location is at NYCHA owned facility. 11/07/05: This spill transferred from J.Kolleeny to S.Kraszewski. 12/27/05: Several tank failures since 1989. Passed subsequent tightness test in 2002. - SK 01/27/06: THis spill transferred from S.Kraszewaski to Q.Abidi. 03/31/06: This spill transferred from Q. Abidi to Koon Tang. 07/07/09: J.Kann - spill transferred to J.Kann. Based on information provided by NYCHA indicating TT failure was due to a leaking piezometer, the spill was closed. Piezometer was repaired and tank

MELZER-HERNANDEZ (GOMPERS) (Continued) **U001840737**

passed subsequent tests. Tank Tightness testing information provided (edocs).
Remarks: tank failed the test.isolation and retesting

All TTF:
Facility ID: 0104813
Spill Number: 0104813
Spill Tank Test: 1526504
Site ID: 328653
Tank Number: 1
Tank Size: 15000
Material: 0001
EPA UST: Not reported
UST: Not reported
Cause: Not reported
Source: Not reported
Test Method: 03
Test Method 2: Horner EZ Check I or II
Leak Rate: .00
Gross Fail: Not reported
Modified By: Spills
Last Modified Date: Not reported

All Materials:
Site ID: 328653
Operable Unit ID: 843331
Operable Unit: 01
Material ID: 533290
Material Code: 0001A
Material Name: #2 fuel oil
Case No.: Not reported
Material FA: Petroleum
Quantity: .00
Units: G
Recovered: .00
Resource Affected: Soil
Oxygenate: Not reported

UST:
Name: MELZER-HERNANDEZ (GOMPERS)
Address: 94 EAST 1ST STREET (MELZER)
City,State,Zip: NEW YORK, NY 10009
Id/Status: 2-475270 / Active
Program Type: PBS
Region: STATE
DEC Region: 2
Expiration Date: 03/28/2029
UTM X: 585546.75326
UTM Y: 4508509.87057
Site Type: Apartment Building/Office Building

Affiliation Records:
Site Id: 20987
Affiliation Type: Facility Owner
Company Name: NYC HOUSING AUTHORITY
Contact Type: Not reported

MELZER-HERNANDEZ (GOMPERS) (Continued) **U001840737**

Contact Name:	NYC HOUSING AUTHORITY
Address1:	24-02 49th ave
Address2:	4th floor hmsd
City:	long island city
State:	Ny
Zip Code:	11101
Country Code:	001
Phone:	(718) 707-5725
EMail:	foru@nycha.nyc.gov
Fax Number:	Not reported
Modified By:	nFormUpd
Date Last Modified:	2024-04-16

Site Id:	20987
Affiliation Type:	Facility Operator
Company Name:	FUEL OIL REMEDIATION UNIT
Contact Type:	Not reported
Contact Name:	FUEL OIL REMEDIATION UNIT
Address1:	24-02 49th ave
Address2:	4th floor hmsd
City:	long island city
State:	Ny
Zip Code:	11101
Country Code:	001
Phone:	(718) 707-5725
EMail:	foru@nycha.nyc.gov
Fax Number:	Not reported
Modified By:	nFormUpd
Date Last Modified:	2024-04-17

Site Id:	20987
Affiliation Type:	Mail Contact
Company Name:	FUEL OIL REMEDIATION UNIT
Contact Type:	Not reported
Contact Name:	FUEL OIL REMEDIATION COORDINATOR
Address1:	24-02 49th ave
Address2:	4th floor hmsd
City:	long island city
State:	Ny
Zip Code:	11101
Country Code:	001
Phone:	(718) 707-5725
EMail:	foru@nycha.nyc.gov
Fax Number:	Not reported
Modified By:	nFormUpd
Date Last Modified:	2024-04-17

Site Id:	20987
Affiliation Type:	Emergency Contact
Company Name:	EMERGENCY SERVICES DEPT.
Contact Type:	Not reported
Contact Name:	EMERGENCY SERVICES DEPT.
Address1:	Not reported
Address2:	Not reported
City:	Not reported
State:	NY
Zip Code:	Not reported

MELZER-HERNANDEZ (GOMPERS) (Continued) **U001840737**

Country Code:	001
Phone:	(718) 707-5900
EMail:	Not reported
Fax Number:	Not reported
Modified By:	nFormUpd
Date Last Modified:	2024-04-01

Tank Info:

Tank Number:	1
Tank ID:	37779
Tank Status:	In Service
Material Name:	In Service
Capacity Gallons:	15000
Install Date:	08/01/1971
Date Tank Closed:	Not reported
Registered:	True
Tank Location:	Underground
Tank Type:	Steel/carbon steel
Material Code:	0001
Common Name of Substance:	#2 Fuel Oil (On-Site Consumption)
Tightness Test Method:	33
Date Test:	03/26/2024
Next Test Date:	03/26/2025
Pipe Model:	Not reported
Modified By:	LABATIST
Last Modified:	04/04/2024

Equipment Records:

K00 - Spill Prevention - None
D01 - Pipe Type - Steel/Carbon Steel/Iron
E00 - Piping Secondary Containment - None
H00 - Tank Leak Detection - None
A00 - Tank Internal Protection - None
J02 - Dispenser - Suction Dispenser
L00 - Piping Leak Detection - None
G00 - Tank Secondary Containment - None
C02 - Pipe Location - Underground/On-ground
F00 - Pipe External Protection - None
B00 - Tank External Protection - None
I04 - Overfill - Product Level Gauge (A/G)

1216
West
1/4-1/2
0.391 mi.
2065 ft.

171 SULLIVAN ST
171 SULLIVAN ST
MANHATTAN, NY

NY LTANKS **S104877273**
NY Spills **N/A**

Relative:
Lower

Actual:
24 ft.

LTANKS:

Name:	SPILL NUMBER 0009608
Address:	171 SULLIVAN ST
City,State,Zip:	MANHATTAN, NY
Spill Number/Closed Date:	0009608 / 2002-04-09
Facility ID:	0009608
Site ID:	209542
Spill Date:	2000-11-21
Spill Cause:	Tank Overfill

171 SULLIVAN ST (Continued) **S104877273**

Spill Source:	Private Dwelling
Spill Class:	C3
Cleanup Ceased:	Not reported
SWIS:	3101
Investigator:	TJDEMEO
Referred To:	Not reported
Reported to Dept:	2000-11-21
CID:	396
Water Affected:	Not reported
Spill Notifier:	Other
Last Inspection:	Not reported
Recommended Penalty:	False
Meets Standard:	False
UST Involvement:	False
Remediation Phase:	0
Date Entered In Computer:	2000-11-21
Spill Record Last Update:	2002-04-09
Spiller Name:	Not reported
Spiller Company:	UNKNOWN
Spiller Address:	Not reported
Spiller County:	999
Spiller Contact:	Not reported
Spiller Phone:	Not reported
Spiller Extention:	Not reported
DEC Region:	2
DER Facility ID:	173742
Latitude:	Not reported
Longitude:	Not reported
DEC Memo:	Prior to Sept, 2004 data translation this spill Lead_DEC Field was DEMEO Con Ed e2mis #134483: GDS MECHANIC A SORRANO 11084 WAS CALLED TO LOCATION FOR A UNLOCATED 51. UPON ARRIVAL HE FOUND FUEL OIL ALL OVER THE BASEMENT FLOOR. OIL HAD ALREADY SEEPED INTO THE DRAIN. THE SUPER WAS HOSING SAME DOWN THE DRAIN. AT 1611 THE FD WAS CALLED TO LOCATION. THEY SHUT DOWN WATER TO THE BUILDING.CON ED LEAK TICKET NUMBER IS ML00012929.THERE IS APPROXIMATELY 5 GALLONS ON OIL ON THE FLOOR WHEN THE FD ARRIVED.THIS IS A THIRD PARTY SPILL. CON ED NOT INVOLVED IN SPILL.NOTIFIED CIG NATALE 16:58 BY LYLE SEAGRIFF #50868 INPUT BY LYLE SEAGRIFF. UPDATE - November 27, 2000 THIS IS NOT A CON EDISON INCIDENT. This spill was turned over to the New York City Fire Department for action. Changed Incident Type to Spill - Fuel Oil from Spill - Drip Water . Added 3P to the Short Description. Added Stop Date. Changed OPN STATUS to Closed . Added Resolved Date. Logger Gary Windman, Env. Coordinator, 75989. Logger Kenneth Heyman #96534 3/8/02 14:40 Update: I spoke to Lou Faro today and he advised me to submit to DEC for approval. I changed the Opn Staus to CLODE and removed the resolved time.
Remarks:	con ed was doing an inspect. and saw the build super washing fuel oil down the drain...con ed called the fd and they responded. nfd.

All Materials:

Site ID:	209542
Operable Unit ID:	831897
Operable Unit:	01
Material ID:	543545
Material Code:	0003A
Material Name:	#6 fuel oil
Case No.:	Not reported
Material FA:	Petroleum

171 SULLIVAN ST (Continued) **S104877273**

Quantity:	.00
Units:	G
Recovered:	.00
Resource Affected:	Sewer
Oxygenate:	Not reported

SPILLS:

Name:	171 SULLIVAN ST
Address:	171 SULLIVAN ST
City,State,Zip:	MANHATTAN, NY
Spill Number/Closed Date:	0212366 / 2006-10-16
Facility ID:	0212366
Facility Type:	ER
DER Facility ID:	173742
Site ID:	209543
DEC Region:	2
Spill Cause:	Equipment Failure
Spill Class:	C4
SWIS:	3101
Spill Date:	2003-03-16
Investigator:	qxabidi
Referred To:	Not reported
Reported to Dept:	2003-03-16
CID:	297
Water Affected:	Not reported
Spill Source:	Commercial/Industrial
Spill Notifier:	Affected Persons
Cleanup Ceased:	Not reported
Cleanup Meets Std:	False
Last Inspection:	Not reported
Recommended Penalty:	False
UST Trust:	False
Remediation Phase:	0
Date Entered In Computer:	2003-03-16
Spill Record Last Update:	2006-10-16
Spiller Name:	Not reported
Spiller Company:	FERRANTINO OIL CO.
Spiller Address:	Not reported
Spiller Company:	001
Contact Name:	RICHARD SAUNDERS
Latitude:	40.7280097
Longitude:	-74.0011835
DEC Memo:	Prior to Sept, 2004 data translation this spill Lead_DEC Field was TIPPLE 3/17/2003-Vought-Called Ferrantino Oil and spoke with Roger Loughlin and crew is on-site who is cleaning spill with drysol. Spill came out top of tank. No sewers or drains affected and spill on concrete. Vought called Richard Saunders who is not at site today. Vought explained to Saunders that NYSDEC requires confirmation of cleanup from owner or manager. Saunders stated that he will call Tipple tommorrow with confirmation of cleanup. 05/18/06: This spill is transferred from Mr. Koon Tang to Q.Abidi. Called to Richard Saunders at (212)253-2530 left message to call me back. Also talked to Mr. Danis

171 SULLIVAN ST (Continued) **S104877273**

(Ferrantino oil co.) at (718)832-6700. He said that site is already cleaned. He will fax me confirmation of cleanup letter. -QA 06/21/06: Called Mr. Danis (Ferantino oil Company)at(718)832-6700 reminded him to send confirmation of clean up letter. -QA 06/23/06: Called to Mr. Danis and talked to Mr. Mike Taylor (Service Manager), Ferrantino Oil Company regarding spill. He said that he will find out the spill record and he will fax it to me. -QA 07/06/06: Called Danis and talked to Mike he said that he will send report to me in a week. -QA 07/20/06: Called to Mr. Danis and talked to Ms. Ethel She said she will convey my message to Mr. Danis and Mr. Mike regarding clean up confirmation letter. -QA 07/24/06: Mr. Anthony Lara (718)624-4824 called me back and said spill is cleaned up. He will fax me confirmation of closing letter for the spill. -QA 09/11/06: Called Mike, Service Manager (Ferrantino Oil Company) at (718)832-6700 he said he will send report and a closing confirmation letter to close the spill as soon as possible. -QA 09/18/06: Called Mr. Mike he said as soon as hewill received papers . He will send it to me. -QA 10/11/06: Called Mr. Danis at (718)832-6700 he said he will find out from his Service Manager and he will call me back regarding spill. -QA 10/16/06: Called to Mr. Richard Saunders at (212)253-2530 and talked to owner Mrs. Maruska Saunders she said this spill is cleaned and she sold this property in February 2006. Received a closing confirmation letter from Mr. Mark Salamack (Petroleum Tank Cleaner)they emptied the tank and welded this opening closed. The oil dripped down the outside painted concrete surface of the tank jacket and onto the painted floor. This was cleaned up by the oil company (Ferrantino). The amount of resulting oil absorbent was a small amount and discarded with the household trash from the building.According to the information of Mr. Mark Salamack spill is cleaned. DEC staff closed the spill. -QA

Remarks: CALLER STATED A FILL PIPE LEAKED GOING INTO THE BUILDING, COMP SPOKE TO THE DRIVER, AND THE DRIVER REFUSED TO GIVE HIS NAME, BUT STATED THAT HE HAD CALLED FOR SOMEONE TO COME CLEAN UP THE SPILL, AND THEN TOOK OFF DOWN THE ROAD TO HIS NEXT STOP

All Materials:

Site ID:	209543
Operable Unit ID:	863369
Operable Unit:	01
Material ID:	512106
Material Code:	0001A
Material Name:	#2 fuel oil
Case No.:	Not reported
Material FA:	Petroleum
Quantity:	10.00
Units:	G
Recovered:	.00

171 SULLIVAN ST (Continued) **S104877273**

Resource Affected: Soil
Oxygenate: Not reported

CD1217 **ON PROPERTY** **NY LTANKS** **S120702926**
South **7 RIVINGTON ST** **N/A**
1/4-1/2 **MANHATTAN, NY**
0.395 mi.
2083 ft. **Site 1 of 5 in cluster CD**

Relative: **Lower**
Actual: **41 ft.**

LTANKS:

Name:	ON PROPERTY
Address:	7 RIVINGTON ST
City,State,Zip:	MANHATTAN, NY
Spill Number/Closed Date:	1700746 / 2017-05-24
Facility ID:	1700746
Site ID:	545768
Spill Date:	2017-04-24
Spill Cause:	Tank Test Failure
Spill Source:	Commercial/Industrial
Spill Class:	Not reported
Cleanup Ceased:	Not reported
SWIS:	3101
Investigator:	vszhune
Referred To:	Not reported
Reported to Dept:	2017-04-24
CID:	Not reported
Water Affected:	Not reported
Spill Notifier:	Other
Last Inspection:	Not reported
Recommended Penalty:	False
Meets Standard:	False
UST Involvement:	False
Remediation Phase:	0
Date Entered In Computer:	2017-04-24
Spill Record Last Update:	2017-05-24
Spiller Name:	Not reported
Spiller Company:	UNKNOWN
Spiller Address:	Not reported
Spiller County:	999
Spiller Contact:	DOUG
Spiller Phone:	(631) 727-2700
Spiller Extention:	Not reported
DEC Region:	2
DER Facility ID:	221800
Latitude:	Not reported
Longitude:	Not reported
DEC Memo:	04/24/17-Hiralkumar Patel. alternate address: none no PBS record found. other spill # 9811442 was reported on 12/11/1998 due to 40 gal #2 fuel oil spill. case closed. 2:55 PM:- spoke with TJ. he mentioned that they attempted to test a 1,500 gal AST encased in concrete, but could not build pressure. 2:56 PM:- spoke with Doug at Eastern Env. he mentioned that as per the owner's representative, site has 1,000 gal tank, but FDNY record shows 1,500 gal tank. he mentioned that leak is suspected in vent or remote fill line. informed Doug that isolation test must be conducted immediately to confirm tank's integrity for continuous use of remaining oil (no further deliveries until system is fixed and tested tight), otherwise tank system must

ON PROPERTY (Continued) **S120702926**

be pumped out immediately. 3:06 PM:- left message for Joshua Martin, property manager. 7 Rivington LLC. **property manager** c/o Veracity Real Estate Management 199 Lafayette Street, Suite # 5D New York, NY 10012 Attn.: Joshua Martin PH. (212) 966-6811 (646) 267-4065 email: Joshua@veracityrem.com 3:27 PM:- received message from Mr. Martin. 3:31 PM:- spoke with Mr. Martin. asked him not to deliver any more oil to the leaking tank system until it is fixed and tested tight. also asked him to pump out tank by the end of tomorrow unless dry leak in the system. 3:44 PM:- sent TTF letter to Mr. Martin and asked him to submit report by the end of 05/31/17. letter emailed to Mr. Martin and Doug. case assigned to DEC Zhune. 04/25/17-Hiralkumar Patel. 12:38 PM:- received call from Doug. he mentioned that the isolation test will be conducted tomorrow morning. 5/24/17-Louis J. Baselli from Eastern Environmental emailed the report. The letter stated that On behalf of GRS/Corteq, Eastern Environmental Solutions, Inc., (Eastern)has performed tank tightness testing in conformance with USEPA and 6NYCRR test criteria for 1,100 gallon capacity #2 fuel oil storage tank. On April 24, 2017, the New Yor State Department of Environmental Conservation (NYSDEC) was contacted regarding a tank tightness testing failure occurring at 7 Rivington Street, The testing was performed in order to determine a cause for the reported tank equipment failure. On April 24, 2017 a tank tightness test was performed on the fuel oil and oil delivery system. A tank testing failure was recorded. On April 26, 2017 a second tank tightness test was performed after a determination was made that leakage was coming from the tank vent line. The second test was perfomed with the oil tank isolated from the vent line. The tank passed the tank testing criteria. On May 3, 2017, a third tank test was performend for the entire tank delivey sytem including all lines after the leaking vent line was repaired by Eastern Technicians. The tank system passed the tank tightness test. Spill Closed.

Remarks: tank test failure

All Materials:

Site ID:	545768
Operable Unit ID:	1293928
Operable Unit:	01
Material ID:	2299904
Material Code:	0001A
Material Name:	#2 fuel oil
Case No.:	Not reported
Material FA:	Petroleum
Quantity:	Not reported
Units:	Not reported
Recovered:	Not reported
Resource Affected:	Not reported
Oxygenate:	Not reported

CD1218 **173-175 CHRYSTIE STREET** **NY NYC OER** **S129932107**
South **175 CHRYSTIE STREET** **N/A**
1/4-1/2 **MANHATTAN, NY**
0.396 mi.
2093 ft. **Site 2 of 5 in cluster CD**

Relative:
Lower

Actual:
41 ft.

NYC OER:

Name:	173-175 CHRYSTIE STREET
Address:	175 CHRYSTIE STREET
City,State,Zip:	MANHATTAN, NY
Latitude:	40.721013
Longitude:	-73.99237
OER Project Numbers:	16TMP0462M,16ENOS363M
BBL:	1004250028
OER Program:	E/RD (No Cleanup)
Class:	Completed (C)
Phase:	Completed
URL:	
Postcode:	10002
Community Board:	3
Council District:	1
Census Tract:	18
BIN:	1000000
NTA:	Chinatown

CB1219 **JOANNA / RESIDENTIAL TANK** **NY LTANKS** **S111836509**
SW **110 MERCER ST** **N/A**
1/4-1/2 **NEW YORK (MANHATTAN), NY**
0.399 mi.
2108 ft. **Site 3 of 3 in cluster CB**

Relative:
Lower

Actual:
27 ft.

LTANKS:

Name:	JOANNA / RESIDENTIAL TANK
Address:	110 MERCER ST
City,State,Zip:	NEW YORK (MANHATTAN), NY
Spill Number/Closed Date:	1200725 / 2013-05-22
Facility ID:	1200725
Site ID:	463379
Spill Date:	2012-04-23
Spill Cause:	Tank Test Failure
Spill Source:	Private Dwelling
Spill Class:	C4
Cleanup Ceased:	Not reported
SWIS:	3101
Investigator:	SFRAHMAN
Referred To:	Not reported
Reported to Dept:	2012-04-23
CID:	Not reported
Water Affected:	Not reported
Spill Notifier:	Tank Tester
Last Inspection:	Not reported
Recommended Penalty:	False
Meets Standard:	False
UST Involvement:	False
Remediation Phase:	0
Date Entered In Computer:	2012-04-23
Spill Record Last Update:	2013-05-22
Spiller Name:	Not reported
Spiller Company:	JOANNA

JOANNA / RESIDENTIAL TANK (Continued) **S111836509**

Spiller Address:	110 MURPHY ST
Spiller County:	999
Spiller Contact:	JOANNA
Spiller Phone:	212614-9717
Spiller Extention:	Not reported
DEC Region:	2
DER Facility ID:	417779
Latitude:	Not reported
Longitude:	Not reported
DEC Memo:	called Bob(PTC)to get more information. Demar Plumbing repaired the Tank and it passed the test.Call:212-614-9717
Remarks:	test failure, retest planned

All Materials:

Site ID:	463379
Operable Unit ID:	1213474
Operable Unit:	01
Material ID:	2211434
Material Code:	0001A
Material Name:	#2 fuel oil
Case No.:	Not reported
Material FA:	Petroleum
Quantity:	Not reported
Units:	Not reported
Recovered:	Not reported
Resource Affected:	Not reported
Oxygenate:	Not reported

CE1220 **APARTMENT COMPLEX - TTF** **NY LTANKS** **S102555800**
North **11 EAST 10 TH STREET** **N/A**
1/4-1/2 **NEW YORK, NY**
0.399 mi.
2108 ft. **Site 1 of 2 in cluster CE**

Relative: **Lower**
Actual: **32 ft.**

LTANKS:

Name:	APARTMENT COMPLEX - TTF
Address:	11 EAST 10 TH STREET
City,State,Zip:	NEW YORK, NY
Spill Number/Closed Date:	9612302 / 2015-02-19
Facility ID:	9612302
Site ID:	161486
Spill Date:	1997-01-14
Spill Cause:	Tank Test Failure
Spill Source:	Institutional, Educational, Gov., Other
Spill Class:	C4
Cleanup Ceased:	Not reported
SWIS:	3101
Investigator:	HRPATEL
Referred To:	Not reported
Reported to Dept:	1997-01-14
CID:	282
Water Affected:	Not reported
Spill Notifier:	Tank Tester
Last Inspection:	Not reported
Recommended Penalty:	False
Meets Standard:	False
UST Involvement:	False

APARTMENT COMPLEX - TTF (Continued) **S102555800**

Remediation Phase:	0
Date Entered In Computer:	1997-01-14
Spill Record Last Update:	2015-04-09
Spiller Name:	SAME
Spiller Company:	SAME
Spiller Address:	Not reported
Spiller County:	001
Spiller Contact:	JERRY SHEA
Spiller Phone:	(212) 673-0964
Spiller Extention:	Not reported
DEC Region:	2
DER Facility ID:	136350
Latitude:	Not reported
Longitude:	Not reported
DEC Memo:	Prior to Sept, 2004 data translation this spill Lead_DEC Field was M TIBBE Transferred from Engelhardt to Tibbe on 1/15/97. Transferred for closeout review to M Johnson 7/29/05. 6/15/06 Transferred for closure review to T Knizek. 08/13/12 - LZ As Randy Austin requested, the spill has been reassigned to Tim DeMeo 1/3/13 AFrischeisen intern Previous TTF letter sent December 13, 2012 was returned as undeliverable. Sent new TTF letter with revised address and upped to eDocs. 10/10/14-Hiralkumar Patel. reviewed available information for DEC DeMeo. alternate address: none no PBS or other spill record found. the subject spill was reported as 5,000 gal tank failed the test. but no PBS record found. its a three story building, with possible basement, at the site. 11 East 10th Street, LLC. **property owner** 2/12/15 TJD Spill reassigned from DeMeo to Patel 02/19/15-Hiralkumar Patel. went to site for inspection, but no access available. its three story building with basement. no fill or vent pipe observed. searched NYC DOB database. as per NYC DOB, a permit was approved on 08/04/1997 for alteration and enlargement of a single family mixed use building. as per NYC ACRIS, current owner purchased the subject site in May 2005. 11 East 10th Street LLC. **property owner** 11 East 10th Street New York, NY 10003 Attn.: Hilary Rubenstein Hatch PH. (212) 529-7906 9:39 AM:- left message for Ms. Hatch, who is listed as property owner in last DOB permit application. 1:22 PM:- received call from Ms. Hatch. informed her about open spill case. she confirmed that there is no oil tank in the building and they never noted any petroleum odors or signs of petroleum release in the building. in accordance with R2 TTF closure protocol, this spill is being closed due to no indication of a current release, no information indicating that there may have been a historical release, and no information that this tank test failure will be an issue in the future.
Remarks:	TANK FAILED THE TEST

All TTF:

Facility ID:	9612302
Spill Number:	9612302
Spill Tank Test:	1544963
Site ID:	161486
Tank Number:	1
Tank Size:	5000
Material:	Not reported
EPA UST:	Not reported
UST:	Not reported
Cause:	Not reported
Source:	Not reported

APARTMENT COMPLEX - TTF (Continued) **S102555800**

Test Method:	03
Test Method 2:	Horner EZ Check I or II
Leak Rate:	.00
Gross Fail:	Not reported
Modified By:	Spills
Last Modified Date:	Not reported

1221 WNW 1/4-1/2 0.399 mi. 2109 ft. **APARTMENT** **NY LTANKS** **S109829738**
126 MACDOUGAL ST **N/A**
MANHATTAN, NY

Relative: Lower
Actual: 22 ft.

LTANKS:

Name:	APARTMENT
Address:	126 MACDOUGAL ST
City,State,Zip:	MANHATTAN, NY
Spill Number/Closed Date:	0904868 / 2011-05-25
Facility ID:	0904868
Site ID:	417080
Spill Date:	2009-07-27
Spill Cause:	Tank Test Failure
Spill Source:	Commercial/Industrial
Spill Class:	C4
Cleanup Ceased:	Not reported
SWIS:	3101
Investigator:	SFRAHMAN
Referred To:	Not reported
Reported to Dept:	2009-07-27
CID:	Not reported
Water Affected:	Not reported
Spill Notifier:	Other
Last Inspection:	Not reported
Recommended Penalty:	False
Meets Standard:	False
UST Involvement:	False
Remediation Phase:	0
Date Entered In Computer:	2009-07-27
Spill Record Last Update:	2011-05-25
Spiller Name:	Not reported
Spiller Company:	UNK
Spiller Address:	Not reported
Spiller County:	999
Spiller Contact:	MARLIN JOESPH
Spiller Phone:	(718) 624-4842
Spiller Extention:	Not reported
DEC Region:	2
DER Facility ID:	366154
Latitude:	Not reported
Longitude:	Not reported
DEC Memo:	07/30/09 PTC working on the tank removal.UST #2 oil, 550 gallon, not in use, as of now.(sr) 09/10/09 CSL sent out to 126 Macdougal Holdings LLC 126 Macdougal Street New York, NY 10012(sr) 10/26/09 Letter returned undelivered.Letter resent to 126 Macdougal Holdings LLC 100 Cedarhurst Avenue Cedarhurst, NY 11511 Attn: Andrew Kleiman(sr) 11/13/09 Rec'd response letter from Barberry Rose Mgmt. Co. Inc., waiting DOB permit to replace the tank.(sr) 04/09/10 PTC

APARTMENT (Continued) **S109829738**

performed tightness testing.Tank failed the test.Left messege for Mordy Oberstein at BRM to follow up on the investigation around the tank.(sr) 09/08/10 Spoke with Mordy Oberstein of BRM.He could not tell me whether soil testing around the tank was performed or not.I explained it to him that subsurface investigation is required since the tank was underground and it failed the test.Unsure if the tank passed the subsequent tightness test. Letter was sent out again to(requiirng subsurface investigation) Barberry Rose Management Company, Inc 100 Cedarhurst Avenue, Suite 202 Cedarhurst, NY 11516 Attn: Mordy Oberstein, Chief Operations Officer CERTIFIED MAIL-70090820000086871293 05/25/11 Rec'd soil analytical data.Results are within acceptable range.Soil samples were taken through the bottom of the tank. Letter from PTC in edocs.Tank was closed in place.Case closed.(sr)

Remarks: disconected tank did tank only test the tank failed, tank is 550 gallons, tank will be pumped and retested.

All Materials:

Site ID:	417080
Operable Unit ID:	1173334
Operable Unit:	01
Material ID:	2165235
Material Code:	0001A
Material Name:	#2 fuel oil
Case No.:	Not reported
Material FA:	Petroleum
Quantity:	Not reported
Units:	Not reported
Recovered:	Not reported
Resource Affected:	Not reported
Oxygenate:	Not reported

CC1222 **APT. BUILDING TTF** **NY LTANKS** **S109829603**
NE **222 EAST 12TH ST** **N/A**
1/4-1/2 **NEW YORK, NY**
0.401 mi.
2117 ft. **Site 2 of 3 in cluster CC**

Relative: **Lower**
Actual: **33 ft.**

LTANKS:

Name:	APT. BUILDING TTF
Address:	222 EAST 12TH ST
City,State,Zip:	NEW YORK, NY
Spill Number/Closed Date:	0905974 / 2009-08-27
Facility ID:	0905974
Site ID:	418269
Spill Date:	2009-08-21
Spill Cause:	Tank Test Failure
Spill Source:	Private Dwelling
Spill Class:	C4
Cleanup Ceased:	Not reported
SWIS:	3101
Investigator:	RVKETANI
Referred To:	Not reported
Reported to Dept:	2009-08-21
CID:	Not reported
Water Affected:	Not reported
Spill Notifier:	Other

APT. BUILDING TTF (Continued) **S109829603**

Last Inspection:	Not reported
Recommended Penalty:	False
Meets Standard:	False
UST Involvement:	False
Remediation Phase:	0
Date Entered In Computer:	2009-08-21
Spill Record Last Update:	2009-09-16
Spiller Name:	Not reported
Spiller Company:	UNKNOWN
Spiller Address:	Not reported
Spiller County:	999
Spiller Contact:	WONG
Spiller Phone:	(212) 966-6699
Spiller Extention:	Not reported
DEC Region:	2
DER Facility ID:	367385
Latitude:	Not reported
Longitude:	Not reported
DEC Memo:	08/21/09- Zhune spoke to TJ from Dry as Bone. He said the tank failed the test with a dry leak. Probably the line that goes to the side walk is leaking he will come back next week to check it. He did not see any spill when test was done. 8/27/2009 Sangesland spoke to property manager Alana Barran - She has a hearing with John Urda on Friday Aug 28th. ***Is this a PBS Site?*** Dry As aBone says it's a 1080 gal tank??? TTF letter sent to: Alana Barran 109 Lafayette St - Suite 302 New York, NY 10013 8/27/09 - Raphael Ketani. This case is associated with the earlier spill case #0813565. The earlier case involved a fill box and fill pipe leak that was supposedly repaired. However, during an inspection made by me months ago with a PID meter, elevated total VOC detections were found at the bottom of the tank vault and at the top of a covered sump. This prompted a request by me to the owners to investigate the tank. They didn't respond for along time and so John Urda of the Office of General Counsel was asked to become involved. He sent correspondences to the owners. The owners hired Dry AS A Bone to test the tank system and that is when the leak was found. I am closing the spill case and referring it to the earlier one for the site, spill #0813565.
Remarks:	1080 gal vaulted tank

All Materials:

Site ID:	418269
Operable Unit ID:	1174455
Operable Unit:	01
Material ID:	2166812
Material Code:	0001A
Material Name:	#2 fuel oil
Case No.:	Not reported
Material FA:	Petroleum
Quantity:	Not reported
Units:	Not reported
Recovered:	Not reported
Resource Affected:	Not reported
Oxygenate:	Not reported

1223
SSW
1/4-1/2
0.404 mi.
2132 ft.

NYC HEALTH HOSPITAL
34 SPRING ST
MANHATTAN, NY

NY LTANKS **S126222169**
N/A

Relative:
Lower

Actual:
39 ft.

LTANKS:

Name:	NYC HEALTH HOSPITAL
Address:	34 SPRING ST
City,State,Zip:	MANHATTAN, NY
Spill Number/Closed Date:	1911388 / 2020-04-13
Facility ID:	1911388
Site ID:	602082
Spill Date:	2020-03-11
Spill Cause:	Tank Test Failure
Spill Source:	Commercial/Industrial
Spill Class:	Not reported
Cleanup Ceased:	Not reported
SWIS:	3101
Investigator:	HSSEKHON
Referred To:	Not reported
Reported to Dept:	2020-03-11
CID:	Not reported
Water Affected:	Not reported
Spill Notifier:	Tank Tester
Last Inspection:	Not reported
Recommended Penalty:	False
Meets Standard:	False
UST Involvement:	False
Remediation Phase:	0
Date Entered In Computer:	2020-03-11
Spill Record Last Update:	2020-04-13
Spiller Name:	MARIA
Spiller Company:	NYC HEALTH HOSPITAL
Spiller Address:	34 SPRING ST
Spiller County:	999
Spiller Contact:	MARIA
Spiller Phone:	(407) 953-7786
Spiller Extention:	Not reported
DEC Region:	2
DER Facility ID:	550637
Latitude:	Not reported
Longitude:	Not reported
DEC Memo:	03/12/20-Hiralkumar Patel. alternate address: none no other spills found. PBS #: 2-609007. as per PBS record, the site has one (1) 5,000 gal #2 oil AST, in-service, installed in Feb. 1968. 2:33 PM:- left message for Ricky (917-593-2154) at Empire. 2:39 PM:- left message for Mr. Sanchez. New York City Health and Hospitals Corp. **property owner** 227 Madison Street New York, NY 10002 Attn.: Santos Sanchez Facilities Director PH. (212) 238-7890 Fax (212) 238-7009 email: santos.sanchez@nychhc.org 2:58 PM:- sent TTF letter to Mr. Sanchez requiring report submission by the end of 04/30/20. letter emailed to Mr. Sanchez, Ricky (info@empireenvironmental.com) and DEC Sekhon. case assigned to DEC Sekhon. 4/10 - Sekhon Report received. Under review. 4/13/20 - Sekhon Report submitted on 4/3/20 reviewed and accepted. Case closed.
Remarks:	tank test failure. Vent line broken, repair pending

All Materials:

Site ID:	602082

NYC HEALTH HOSPITAL (Continued) **S126222169**

Operable Unit ID:	1349216
Operable Unit:	01
Material ID:	2359808
Material Code:	0001A
Material Name:	#2 fuel oil
Case No.:	Not reported
Material FA:	Petroleum
Quantity:	Not reported
Units:	Not reported
Recovered:	Not reported
Resource Affected:	Not reported
Oxygenate:	Not reported

CF1224 **X** **NY LTANKS** **S105998660**
NNE **112 4TH AVE** **N/A**
1/4-1/2 **MANHATTAN, NY**
0.406 mi.
2142 ft. **Site 1 of 2 in cluster CF**

Relative: LTANKS:
Lower

Name:	X
Address:	112 4TH AVE
City,State,Zip:	MANHATTAN, NY
Spill Number/Closed Date:	0300357 / 2004-10-18
Facility ID:	0300357
Site ID:	107845
Spill Date:	2003-04-10
Spill Cause:	Tank Test Failure
Spill Source:	Commercial/Industrial
Spill Class:	B3
Cleanup Ceased:	Not reported
SWIS:	3101
Investigator:	CESAWYER
Referred To:	Not reported
Reported to Dept:	2003-04-10
CID:	199
Water Affected:	Not reported
Spill Notifier:	Tank Tester
Last Inspection:	Not reported
Recommended Penalty:	False
Meets Standard:	False
UST Involvement:	False
Remediation Phase:	0
Date Entered In Computer:	2003-04-10
Spill Record Last Update:	2004-10-18
Spiller Name:	Not reported
Spiller Company:	Not reported
Spiller Address:	Not reported
Spiller County:	001
Spiller Contact:	HOWARD LANDMAN MGT CO
Spiller Phone:	Not reported
Spiller Extention:	Not reported
DEC Region:	2
DER Facility ID:	94812
Latitude:	Not reported
Longitude:	Not reported
DEC Memo:	Prior to Sept, 2004 data translation this spill Lead_DEC Field was

Actual:
40 ft.

X (Continued) **S105998660**

SAWYER Tank test failure letter was prepared and sent 4/10/03. PBS # 2-602443. 11/14/2003-Vought-Siren Management Corp (Howard Landman 212-483-0700) review of passing tank and system test results after the needed repairs were made . Vought called Landman to find out extent of repairs and for written no contamination statement as per tank test failure letter and left message to return call to DEC. 1/7/04-Vought-Spill transferred from Vought to Austin. 1/27/04 - Sawyer - Spill transferred from Austin to Sawyer. 10/18/04 - Sawyer - Received a detailed description of the repairs done to the tank by ABC Tank Repair & Lining. Howard Landman of Siren Management provide the documentation. No further action required. Closed.

Remarks: Not reported

All TTF:

Facility ID:	0300357
Spill Number:	0300357
Spill Tank Test:	1528251
Site ID:	107845
Tank Number:	1
Tank Size:	2000
Material:	0001
EPA UST:	Not reported
UST:	Not reported
Cause:	Not reported
Source:	Not reported
Test Method:	03
Test Method 2:	Horner EZ Check I or II
Leak Rate:	.00
Gross Fail:	Not reported
Modified By:	Spills
Last Modified Date:	Not reported

All Materials:

Site ID:	107845
Operable Unit ID:	868654
Operable Unit:	01
Material ID:	508438
Material Code:	0001A
Material Name:	#2 fuel oil
Case No.:	Not reported
Material FA:	Petroleum
Quantity:	.00
Units:	G
Recovered:	.00
Resource Affected:	Soil
Oxygenate:	Not reported

CD1225 **199 BOWERY STREET** **UST FINDER RELEASE** **1029065449**
South **199 BOWERY STREET** **N/A**
1/4-1/2 **NEW YORK, NY 0**
0.406 mi.
2142 ft. **Site 3 of 5 in cluster CD**

Relative:
Lower

Actual:
41 ft.

UST FINDER RELEASE:

Object ID:	256213
Facility ID:	NY210302
Lust ID:	NY8907813
Name:	199 BOWERY STREET
Address:	199 BOWERY STREET
City,State,Zip:	NEW YORK, NY 0
Address Match Type:	Not reported
Reported Date:	1989/11/07 15:59:59+00
Status:	No Further Action
Substance:	Not reported
Population within 1500ft:	24420
Domestic Wells within 1500ft:	0
Land Use:	Developed, High Intensity
Within SPA:	No
SPA PWS Facility ID:	Not reported
SPA Water Type:	Not reported
SPA Facility Type:	Not reported
SPA HUC12:	Not reported
Within WHPA:	No
WHPA PWS Facility ID:	Not reported
WHPA Water Type:	Not reported
WHPA Facility Type:	Not reported
WHPA HUC12:	Not reported
Within 100yr Floodplain:	No
Tribe:	Not reported
EPA Region:	2
NFA Letter 1:	Not reported
NFA Letter 2:	Not reported
NFA Letter 3:	Not reported
NFA Letter 4:	Not reported
Closed With Residual Contaminate:	Not reported
Coordinate Source:	State
X Coord:	-73.99378
Y Coord:	40.7211500000001
Latitude:	40.72115
Longitude:	-73.99378

Object ID:	256214
Facility ID:	NY210302
Lust ID:	NY218
Name:	199 BOWERY STREET
Address:	199 BOWERY STREET
City,State,Zip:	NEW YORK, NY 0
Address Match Type:	Not reported
Reported Date:	1999/12/01 15:59:59+00
Status:	No Further Action
Substance:	Not reported
Population within 1500ft:	24420
Domestic Wells within 1500ft:	0
Land Use:	Developed, High Intensity
Within SPA:	No
SPA PWS Facility ID:	Not reported

199 BOWERY STREET (Continued) **1029065449**

SPA Water Type:	Not reported
SPA Facility Type:	Not reported
SPA HUC12:	Not reported
Within WHPA:	No
WHPA PWS Facility ID:	Not reported
WHPA Water Type:	Not reported
WHPA Facility Type:	Not reported
WHPA HUC12:	Not reported
Within 100yr Floodplain:	No
Tribe:	Not reported
EPA Region:	2
NFA Letter 1:	Not reported
NFA Letter 2:	Not reported
NFA Letter 3:	Not reported
NFA Letter 4:	Not reported
Closed With Residual Contaminate:	Not reported
Coordinate Source:	State
X Coord:	-73.99378
Y Coord:	40.7211500000001
Latitude:	40.72115
Longitude:	-73.99378

CF1226 **77 EAST 12 OWNERS INC** **NY LTANKS** **U003241818**
NNE **77 EAST 12TH STREET** **NY UST** **N/A**
1/4-1/2 **NEW YORK, NY 10003**
0.407 mi.
2151 ft. **Site 2 of 2 in cluster CF**

Relative: **Lower**
Actual: **40 ft.**

LTANKS:

Name:	TTF
Address:	77 EAST 12TH ST
City,State,Zip:	NEW YORK, NY
Spill Number/Closed Date:	1411008 / 2015-05-19
Facility ID:	1411008
Site ID:	504752
Spill Date:	2015-02-19
Spill Cause:	Tank Test Failure
Spill Source:	Commercial/Industrial
Spill Class:	Not reported
Cleanup Ceased:	Not reported
SWIS:	3101
Investigator:	SXMAHAT
Referred To:	Not reported
Reported to Dept:	2015-02-19
CID:	Not reported
Water Affected:	Not reported
Spill Notifier:	Other
Last Inspection:	Not reported
Recommended Penalty:	False
Meets Standard:	False
UST Involvement:	False
Remediation Phase:	0
Date Entered In Computer:	2015-02-19
Spill Record Last Update:	2015-10-28
Spiller Name:	Not reported
Spiller Company:	LISA MORETTI
Spiller Address:	Not reported
Spiller County:	999

77 EAST 12 OWNERS INC (Continued) **U003241818**

Spiller Contact:	LISA MORETTI
Spiller Phone:	(212) 473-3813
Spiller Extention:	Not reported
DEC Region:	2
DER Facility ID:	459609
Latitude:	Not reported
Longitude:	Not reported
DEC Memo:	02/20/15-Hiralkumar Patel. alternate address: 65-77 East 12th Street, 120-130 4th Avenue PBS #: 2-320722. as per PBS record, the site has one (1) 12,000 gal #6 oil UST, in-service, installed in May 1964. no other spills found. 12:25 PM:- spoke with John at AARCO. they tested 15,000 gal out-of-service UST. at the time of the test, the tank had about 3,000 gal #6 oil in it. John mentioned that they could not confirm type of leak (dry or wet) as the system did not hold any pressure. 12:30 PM:- spoke with John, building super. he mentioned that a new gas boiler was installed about three years ago and the oil tank is out-of-service since then. the tank is located under the basement floor. now, as part of refinance process, building owner has decided to close the tank in-place. asked John to seal the fill port to prevent any misdelivery to the leaking tank system. John mentioned that AARCO Env. will do tank abandonment. 77 E. 12 Owners, Inc. **property owner** c/o Douglas Elliman Property Management 675 3rd Avenue, 5th Floor New York, NY 10017 Attn.: Lisa Moretti Ph. (212) 473-3813 (212) 370-9200 email: lisa.moretti@ellimanpm.com John **building super** PH. (914) 625-0994 Douglas Elliman after discussion, case assigned to DEC Mahat prior to issuing any letter. 3/9/15: Mahat DEC Mahat received a call from Ms. Hegginson (Project Manager - ARCO Environmental) mentioning that they will be taking three samples along the line of the tank for the process of abandonment. A complete closure reprot will be provided to the Department as it is ready. Lab reprot was provided, and based on the GW Lab analysis, no contmaination above the Guidance value was observed. Tank will be aboandon in place. 5/19/15: Mahat DEC Mahat received a closure report and it has been uploaded on D2 for reference. Based on the laboratory results and report, the Department does not warrant any further investiagation. Hence, the spillcase will be closed in DEC Spill Database.
Remarks:	tank test fail

All Materials:

Site ID:	504752
Operable Unit ID:	1254089
Operable Unit:	01
Material ID:	2256491
Material Code:	0003A
Material Name:	#6 fuel oil
Case No.:	Not reported
Material FA:	Petroleum
Quantity:	Not reported
Units:	Not reported
Recovered:	Not reported
Resource Affected:	Not reported
Oxygenate:	Not reported

UST:

Name:	77 EAST 12 OWNERS INC

77 EAST 12 OWNERS INC (Continued) **U003241818**

Address: 77 EAST 12TH STREET
City,State,Zip: NEW YORK, NY 10003
Id/Status: 2-320722 / Unregulated/Closed
Program Type: PBS
Region: STATE
DEC Region: 2
Expiration Date: N/A
UTM X: 585251.75677
UTM Y: 4509611.86742
Site Type: Apartment Building/Office Building

Affiliation Records:

Site Id: 14873
Affiliation Type: Facility Owner
Company Name: 77 EAST 12TH OWNERS INC
Contact Type: Not reported
Contact Name: Not reported
Address1: 77 EAST 12TH STREET
Address2: Not reported
City: NEW YORK
State: NY
Zip Code: 10003
Country Code: 001
Phone: (212) 370-9200
EMail: Not reported
Fax Number: Not reported
Modified By: NRLOMBAR
Date Last Modified: 2015-04-23

Site Id: 14873
Affiliation Type: Mail Contact
Company Name: 77 EAST 12 OWNERS CORPORATION
Contact Type: Not reported
Contact Name: PAT PETTWAY-BROWN
Address1: DOUGLAS ELLIMAN PROPERTY MGMT.
Address2: 675 THIRD AVENUE, 5TH FLOOR
City: NEW YORK
State: NY
Zip Code: 10017
Country Code: 001
Phone: (212) 350-2846
EMail: Not reported
Fax Number: Not reported
Modified By: KXTANG
Date Last Modified: 2007-06-29

Site Id: 14873
Affiliation Type: Facility Operator
Company Name: 77 EAST 12 OWNERS INC
Contact Type: Not reported
Contact Name: FRANK FIGUEROA
Address1: Not reported
Address2: Not reported
City: Not reported
State: NN
Zip Code: Not reported
Country Code: 001
Phone: (212) 673-6024

77 EAST 12 OWNERS INC (Continued) **U003241818**

EMail:	Not reported
Fax Number:	Not reported
Modified By:	TRANSLAT
Date Last Modified:	2004-03-04

Site Id:	14873
Affiliation Type:	Emergency Contact
Company Name:	77 EAST 12TH OWNERS INC
Contact Type:	Not reported
Contact Name:	GJON GJELAJ
Address1:	Not reported
Address2:	Not reported
City:	Not reported
State:	NN
Zip Code:	Not reported
Country Code:	999
Phone:	(212) 673-6024
EMail:	Not reported
Fax Number:	Not reported
Modified By:	KAKYER
Date Last Modified:	2012-09-12

Tank Info:

Tank Number:	072
Tank ID:	19768
Tank Status:	Closed - In Place
Material Name:	Closed - In Place
Capacity Gallons:	12000
Install Date:	05/17/1964
Date Tank Closed:	03/16/2015
Registered:	True
Tank Location:	Underground
Tank Type:	Steel/carbon steel
Material Code:	0003
Common Name of Substance:	#6 Fuel Oil (On-Site Consumption)

Tightness Test Method:	NN
Date Test:	Not reported
Next Test Date:	Not reported
Pipe Model:	Not reported
Modified By:	MJGRIFFI
Last Modified:	05/09/2022

Equipment Records:

B00 - Tank External Protection - None
C00 - Pipe Location - No Piping
F00 - Pipe External Protection - None
G04 - Tank Secondary Containment - Double-Walled (Underground)
A00 - Tank Internal Protection - None
D01 - Pipe Type - Steel/Carbon Steel/Iron
E00 - Piping Secondary Containment - None
I00 - Overfill - None
K00 - Spill Prevention - None
L09 - Piping Leak Detection - Exempt Suction Piping
J02 - Dispenser - Suction Dispenser
H99 - Tank Leak Detection - Other

CG1227 **68-70 SPRING STREET** **NY VCP** **S129932599**
SW **68-70 SPRING STREET** **NY NYC OER** **N/A**
1/4-1/2 **MANHATTAN, NY**
0.408 mi.
2154 ft. **Site 1 of 2 in cluster CG**

Relative:
Lower

Actual:
33 ft.

VCP NYC:

Project ID:	18TMP0146M,18EHAZ084M,18CVCP029M
Name:	68-70 SPRING STREET
Address:	68-70 SPRING STREET
City,State,Zip:	NEW YORK CITY, NY
Borough:	Manhattan
BBL:	1004820019
OER Program:	VCP (Enrolled), E/RD (Review)
Phase:	Completed
Latitude:	40.722443
Longitude:	-73.997482
Postcode:	10012
Community Board:	2
Council District:	1
Census Tract:	45
BIN:	1000000
NTA:	SoHo-TriBeCa-Civic Center-Little Italy

NYC OER:

Name:	68-70 SPRING STREET
Address:	68-70 SPRING STREET
City,State,Zip:	MANHATTAN, NY
Latitude:	40.722443
Longitude:	-73.997482
OER Project Numbers:	18TMP0146M,18EHAZ084M,18CVCP029M
BBL:	1004820019
OER Program:	VCP (Enrolled), E/RD (Review)
Class:	Completed (C)
Phase:	Completed

URL:

Postcode:	10012
Community Board:	2
Council District:	1
Census Tract:	45
BIN:	1000000
NTA:	SoHo-TriBeCa-Civic Center-Little Italy

CH1228 **SPILL NUMBER 0106344** **NY LTANKS** **S105135148**
NNW **20 5TH AV** **N/A**
1/4-1/2 **MANHATTAN, NY**
0.408 mi.
2155 ft. **Site 1 of 3 in cluster CH**

Relative:
Lower

Actual:
27 ft.

LTANKS:

Name:	SPILL NUMBER 0106344
Address:	20 5TH AV
City,State,Zip:	MANHATTAN, NY
Spill Number/Closed Date:	0106344 / 2002-05-15
Facility ID:	0106344
Site ID:	78648
Spill Date:	2001-09-17
Spill Cause:	Tank Overfill

SPILL NUMBER 0106344 (Continued) **S105135148**

Spill Source:	Private Dwelling
Spill Class:	C3
Cleanup Ceased:	Not reported
SWIS:	3101
Investigator:	JMKRIMGO
Referred To:	Not reported
Reported to Dept:	2001-09-17
CID:	201
Water Affected:	Not reported
Spill Notifier:	Responsible Party
Last Inspection:	Not reported
Recommended Penalty:	False
Meets Standard:	False
UST Involvement:	False
Remediation Phase:	0
Date Entered In Computer:	2001-09-17
Spill Record Last Update:	2002-05-15
Spiller Name:	CALLER
Spiller Company:	HESS
Spiller Address:	420 HOOK RD
Spiller County:	001
Spiller Contact:	CALLER
Spiller Phone:	Not reported
Spiller Extention:	Not reported
DEC Region:	2
DER Facility ID:	73169
Latitude:	Not reported
Longitude:	Not reported
DEC Memo:	Prior to Sept, 2004 data translation this spill Lead_DEC Field was KRIMGOLD Home owner hired Eastmond to do the cleaaup.
Remarks:	CUSTOMER GAVE THE DRIVER THE WRONG AMOUNT IN THE TANK. APPROX 50 GLS OG OIL SPILLED IN AN ALLEYWAY. CONTAINED. CLEAN UP WILL BE TAKEN CARE OF BY HOMEOWNER.

All Materials:

Site ID:	78648
Operable Unit ID:	843258
Operable Unit:	01
Material ID:	531208
Material Code:	0002A
Material Name:	#4 fuel oil
Case No.:	Not reported
Material FA:	Petroleum
Quantity:	50.00
Units:	G
Recovered:	.00
Resource Affected:	Soil
Oxygenate:	Not reported

CG1229 **66 CROSBY ST/MANHATTAN** **NY LTANKS** **S102671356**
SW **66 CROSBY STREET** **N/A**
1/4-1/2 **NEW YORK CITY, NY**
0.409 mi.
2157 ft. **Site 2 of 2 in cluster CG**

Relative:
Lower

Actual:
31 ft.

LTANKS:

Name:	66 CROSBY ST/MANHATTAN
Address:	66 CROSBY STREET
City,State,Zip:	NEW YORK CITY, NY
Spill Number/Closed Date:	8809170 / 1989-02-27
Facility ID:	8809170
Site ID:	114804
Spill Date:	1989-02-24
Spill Cause:	Tank Overfill
Spill Source:	Private Dwelling
Spill Class:	Not reported
Cleanup Ceased:	1989-02-27
SWIS:	3101
Investigator:	JCGRATHW
Referred To:	Not reported
Reported to Dept:	1989-02-24
CID:	Not reported
Water Affected:	Not reported
Spill Notifier:	Federal Government
Last Inspection:	Not reported
Recommended Penalty:	False
Meets Standard:	True
UST Involvement:	False
Remediation Phase:	0
Date Entered In Computer:	1989-02-28
Spill Record Last Update:	2004-09-30
Spiller Name:	Not reported
Spiller Company:	SIGRAM MARMIS OIL CO
Spiller Address:	290 LOCUST AVENUE
Spiller County:	001
Spiller Contact:	Not reported
Spiller Phone:	Not reported
Spiller Extention:	Not reported
DEC Region:	2
DER Facility ID:	100107
Latitude:	Not reported
Longitude:	Not reported
DEC Memo:	Prior to Sept, 2004 data translation this spill Lead_DEC Field was GRATHWOL
Remarks:	NYC EMERGENCY MANAGEMENT OFFICE NOTIFIED, CLEAN UP CREW ON SCENE.

All Materials:

Site ID:	114804
Operable Unit ID:	925071
Operable Unit:	01
Material ID:	453931
Material Code:	0003A
Material Name:	#6 fuel oil
Case No.:	Not reported
Material FA:	Petroleum
Quantity:	30.00
Units:	G
Recovered:	.00
Resource Affected:	Soil

66 CROSBY ST/MANHATTAN (Continued) **S102671356**

Oxygenate: Not reported

CC1230 **CAPRI APARTMENTS** **NY LTANKS** **S105997410**
NE **232 EAST 12TH ST** **N/A**
1/4-1/2 **MANHATTAN, NY**
0.409 mi.
2161 ft. **Site 3 of 3 in cluster CC**

Relative:
Lower

Actual:
32 ft.

LTANKS:

Name:	CAPRI APARTMENTS
Address:	232 EAST 12TH ST
City,State,Zip:	MANHATTAN, NY
Spill Number/Closed Date:	0208805 / 2004-07-22
Facility ID:	0208805
Site ID:	115105
Spill Date:	2002-11-25
Spill Cause:	Tank Test Failure
Spill Source:	Commercial/Industrial
Spill Class:	B3
Cleanup Ceased:	Not reported
SWIS:	3101
Investigator:	CESAWYER
Referred To:	Not reported
Reported to Dept:	2002-11-25
CID:	281
Water Affected:	Not reported
Spill Notifier:	Tank Tester
Last Inspection:	Not reported
Recommended Penalty:	False
Meets Standard:	False
UST Involvement:	False
Remediation Phase:	0
Date Entered In Computer:	2002-11-25
Spill Record Last Update:	2004-07-22
Spiller Name:	PETER DAVIS
Spiller Company:	CAPRI APARTMENTS
Spiller Address:	232 EAST 12ST ST
Spiller County:	001
Spiller Contact:	PETER DAVIS
Spiller Phone:	(516) 767-7252
Spiller Extention:	Not reported
DEC Region:	2
DER Facility ID:	100313
Latitude:	Not reported
Longitude:	Not reported
DEC Memo:	Prior to Sept, 2004 data translation this spill Lead_DEC Field was SAWYER 11/25/02 - Austin - TTF letter sent to Peter Davis 1/7/04-Vought-Spills transferred from Vought to Austin. 1/27/04 - Sawyer - Spill transferred from Austin to Sawyer. 7/22/04 - Sawyer - Called Peter Davis of Capri management and he will forward repair documentation to the Department. Received information from Mr. Davis concerning PTC repairs. Air leak was above the Product line. Closed.
Remarks:	TANK TEST FAILURE AT ABOVE LOCATION. TANK TO BE UNCOVERED/EVALUATED AND RETESTED.

All TTF:

Facility ID:	0208805

CAPRI APARTMENTS (Continued) **S105997410**

Spill Number:	0208805
Spill Tank Test:	1527757
Site ID:	115105
Tank Number:	1
Tank Size:	5000
Material:	0001
EPA UST:	Not reported
UST:	Not reported
Cause:	Not reported
Source:	Not reported
Test Method:	03
Test Method 2:	Horner EZ Check I or II
Leak Rate:	.00
Gross Fail:	F
Modified By:	Spills
Last Modified Date:	Not reported

All Materials:

Site ID:	115105
Operable Unit ID:	861996
Operable Unit:	01
Material ID:	515800
Material Code:	0001A
Material Name:	#2 fuel oil
Case No.:	Not reported
Material FA:	Petroleum
Quantity:	.00
Units:	G
Recovered:	.00
Resource Affected:	Soil
Oxygenate:	Not reported

CI1231 **SPILL NUMBER 0307474** **NY LTANKS** **S106000190**
ENE **305 EAST 11TH ST** **N/A**
1/4-1/2 **MANHATTAN, NY**
0.411 mi.
2172 ft. **Site 1 of 2 in cluster CI**

Relative: **Lower**
Actual: **28 ft.**

LTANKS:

Name:	SPILL NUMBER 0307474
Address:	305 EAST 11TH ST
City,State,Zip:	MANHATTAN, NY
Spill Number/Closed Date:	0307474 / 2004-01-09
Facility ID:	0307474
Site ID:	131118
Spill Date:	2003-10-15
Spill Cause:	Tank Test Failure
Spill Source:	Private Dwelling
Spill Class:	B3
Cleanup Ceased:	Not reported
SWIS:	3101
Investigator:	SMSANGES
Referred To:	Not reported
Reported to Dept:	2003-10-15
CID:	207
Water Affected:	Not reported

SPILL NUMBER 0307474 (Continued) **S106000190**

Spill Notifier:	Tank Tester
Last Inspection:	Not reported
Recommended Penalty:	False
Meets Standard:	False
UST Involvement:	False
Remediation Phase:	0
Date Entered In Computer:	2003-10-15
Spill Record Last Update:	2004-01-09
Spiller Name:	Not reported
Spiller Company:	Not reported
Spiller Address:	Not reported
Spiller County:	001
Spiller Contact:	REX HARRIS
Spiller Phone:	(212) 727-8208
Spiller Extention:	Not reported
DEC Region:	2
DER Facility ID:	112965
Latitude:	Not reported
Longitude:	Not reported
DEC Memo:	Prior to Sept, 2004 data translation this spill Lead_DEC Field was SANGESLAND TTF LETTER SENT TO: Highmount Associates 305A West 19th St NY, NY 10011 1/9/2004 Sangesland received a letter from Emor Management Inc. stating that the faulty gasket was replaced and a second tank test was performed in which the tank passed. Receipt for the tank repair and a copy of the passing tank test. Spill Closed
Remarks:	tank contained #4 oil

All TTF:

Facility ID:	0307474
Spill Number:	0307474
Spill Tank Test:	1528738
Site ID:	131118
Tank Number:	1
Tank Size:	3500
Material:	Not reported
EPA UST:	Not reported
UST:	Not reported
Cause:	Not reported
Source:	Not reported
Test Method:	03
Test Method 2:	Horner EZ Check I or II
Leak Rate:	.00
Gross Fail:	F
Modified By:	Spills
Last Modified Date:	Not reported

1232 West 1/4-1/2 0.412 mi. 2176 ft.

APARTMENT BUILDING
159 PRINCE STREET
NEW YORK, NY

NY LTANKS **S107410739 N/A**

Relative: Lower

Actual: 19 ft.

LTANKS:

Name:	APARTMENT BUILDING
Address:	159 PRINCE STREET
City,State,Zip:	NEW YORK, NY
Spill Number/Closed Date:	0507990 / 2006-09-25

APARTMENT BUILDING (Continued) **S107410739**

Facility ID:	0507990
Site ID:	353498
Spill Date:	2005-10-03
Spill Cause:	Tank Test Failure
Spill Source:	Private Dwelling
Spill Class:	Not reported
Cleanup Ceased:	Not reported
SWIS:	3101
Investigator:	rvketani
Referred To:	Not reported
Reported to Dept:	2005-10-04
CID:	408
Water Affected:	Not reported
Spill Notifier:	Tank Tester
Last Inspection:	Not reported
Recommended Penalty:	False
Meets Standard:	False
UST Involvement:	False
Remediation Phase:	0
Date Entered In Computer:	2005-10-04
Spill Record Last Update:	2006-09-25
Spiller Name:	CHRIS LEAHY
Spiller Company:	APARTMENT BUILDING
Spiller Address:	159 PRINCE STREET
Spiller County:	001
Spiller Contact:	CHRIS LEAHY
Spiller Phone:	(212) 777-8838
Spiller Extention:	Not reported
DEC Region:	2
DER Facility ID:	300837
Latitude:	Not reported
Longitude:	Not reported
DEC Memo:	10/05/04-Vought-Spoke with Jim Melnick and owner was not sure if he wanted to abandon, remove tank or leave it in place. If tank passes test he will leave it in place for possible future use. ProTest will reseal manhole, plug vent and retest. Vought sent out TTF letter to owner on PBS also requiring submission of updated PBS registration. 10/13/05-Vought-Received both copies of TTF returned to sender as attempted -not known unable to forward. Addresses on letters were: Noel Torsi 114 Waverly Place New York, NY 10011 and Chris Leahy 159 Prince Street New York, NY 10012. Vought called Leahy for correct address and received address from secretary and sent out new TTF letter to: Christopher Leahy 636 11th Avenue New York, NY 10036 10/21/05-Vought-Received message from Chris Leahy that source of failure was broken air release valve that will be replaced and tank will be retested. Report will be submitted to DEC. 05/17/06-Vought-Spill transferred from DEC Vought to DEC Ketani as per DEC Austin. 6/14/06 - Raphael Ketani. I tried to reach Mr. Leahy (lay-hee) at (212) 777-8838, but could only leave a voice message. There are 2 tanks on the property, but I could not find a PBS case. Mr. Melnick of Protest (631) 321-4670 had done the first tank test. 6/15/06 - Raphael Ketani. Mr. Leahy called me back. He said the PBS case is 2-339059. I checked the number and found both a 1500 and 2000 gallon tank listed. I told Mr. Leahy that I needed a revised PBS application, the successful test results for the 2000 gal. tank, a letter describing the removal of the 1500 gal. tank, and a cover letter from Protest stating that there was no oil spill, no impact to

APARTMENT BUILDING (Continued) **S107410739**

drains or the environment. He said he would get me these documents. 7/28/06 - Raphael Ketani. I spoke to Mr. Leahy and asked him for the revised PBS and the cover letter describing the incident, repairs, and that no drains or the environment were impacted. He said that he thought these documents were sent, but he will see to it that they are sent very shortly. 7/31/06 - Raphael Ketani. I received the FAXed 2000 gal. tank test report from Pro Test. The tank passed. However, I have not received the revised PBS. I left a message for Mr. Leddy of Pro Test and Mr. Leahy, the landlord. Mr. Leahy told me that a 1100 gal. tank was removed by Petroleum Tank Cleaners and that there is only a 2000 gal. on site, NOT a manifolded 2000/2200 gal. system. He said that even the Fire Department had the wrong tank size a while ago. He said the PBS form hasn't come back from the expediter, yet. He said he will send the revised PBS AND the report regarding the end point samples that were taken in the vicinity of the removed 1000 gal. tank. He said the end point samples were clean. 8/17/06 - Raphael Ketani. I tried to reach Mr. Leahy, but could only leave a message. 8/30/06 - Raphael Ketani. I tried to reach Mr. Leahy, but could only leave a message. 8/31/06 - Raphael Ketani. I received a call from Jessinia of Edgemont Realty (212) 228-6757 - the expeditor. She said that she had an affadavit for the removed tank (1080 gals.) and a check for renewal of the registration of the 2000 gal. tank. She asked who she should send it to. I told her to send it to me and I will walk it over to Nick Lombardo in the PBS Unit. She said she spoke to Mr. Lombardo and she said that he told her just to send the affadavit and the check for the renewal. I spoke to Mr. Lombardo and he said he recalled the conversation with Jessinia and he showed me a FAXed PBS registration form with the removal of the 1080 gal. tank and renewal of the 2000 gal. tank. He said he is just waiting for the originial PBS form, the affadavit and the check. 9/25/06 - Raphael Ketani. I received a call from Jessina inquiring whether the DEC had received all of the paperwork for the site. I told her I had the cover letter explaining what triggered the spill case. I told her I had to check with Mr. Lombardo of the PBS Unit to see whether he had received all of the necessary paperwork and the check. Mr. Lombardo told me that he must have received everything as Albany DER issued a certificate for the tank registration. I told her that the DEC had received all of the necessary paperwork. Based upon receipt of the revised PBS registration, the affadavit, the check, and the passing tank test results, I am closing the spill case.

Remarks: Not reported

All TTF:

Facility ID:	0507990
Spill Number:	0507990
Spill Tank Test:	1549358
Site ID:	353498
Tank Number:	1
Tank Size:	2200
Material:	Not reported
EPA UST:	Not reported
UST:	Not reported
Cause:	Not reported
Source:	Not reported
Test Method:	03
Test Method 2:	Horner EZ Check I or II
Leak Rate:	.00
Gross Fail:	Not reported

APARTMENT BUILDING (Continued) **S107410739**

Modified By:	Watchdog
Last Modified Date:	Not reported
Facility ID:	0507990
Spill Number:	0507990
Spill Tank Test:	1549359
Site ID:	353498
Tank Number:	2
Tank Size:	1000
Material:	Not reported
EPA UST:	Not reported
UST:	Not reported
Cause:	Not reported
Source:	Not reported
Test Method:	03
Test Method 2:	Horner EZ Check I or II
Leak Rate:	.00
Gross Fail:	Not reported
Modified By:	Watchdog
Last Modified Date:	Not reported

All Materials:

Site ID:	353498
Operable Unit ID:	1110958
Operable Unit:	01
Material ID:	2100997
Material Code:	0001A
Material Name:	#2 fuel oil
Case No.:	Not reported
Material FA:	Petroleum
Quantity:	.00
Units:	G
Recovered:	.00
Resource Affected:	Soil
Oxygenate:	Not reported

1233
SE
1/4-1/2
0.412 mi.
2177 ft.

194 ORCHARD STREET
MANHATTAN, NY 10002

NY E DESIGNATION **S109527562**
NY NYC OER **N/A**
NY NYC LAND USE

Relative:
Lower

Actual:
34 ft.

E DESIGNATION:

Name:	LOT 12,TAXBLOCK 412
Address:	194 ORCHARD STREET
City,State,Zip:	MANHATTAN, NY
Tax Lot(s):	12
Tax Block:	412
Borough Code:	Not reported
E-No:	E-216
Effective Date:	Not reported
Satisfaction Date:	Not reported
Ceqr Number:	07DCP078M
Ulurp Number:	C080397ZMM
Zoning Map No:	Not reported

(Continued) **S109527562**

Description: Air Quality - HVAC fuel limited to natural gas;Window Wall Attenuation & Alternate Ventilation
Lot Remediation Date: Not reported

NYC OER:
Name: 194 ORCHARD STREET
Address: 194 ORCHARD STREET
City,State,Zip: MANHATTAN, NY
Latitude: 40.722231
Longitude: -73.988102
OER Project Numbers: 13TMP0330M,13EA-N330M
BBL: 1.00412001610041E+59
OER Program: E/RD (No Cleanup)
Class: Completed (C)
Phase: Completed

URL:
Postcode: 10002
Community Board: 3
Council District: 1
Census Tract: 3001
BIN: 1000000
NTA: Chinatown

NYC LAND USE:
Name: Not reported
Address: 194 ORCHARD STREET
City,State,Zip: MANHATTAN, NY 10002
Latitude: 40.7223188
Longitude: -73.9877520
Type Of Ownership Code: Not reported
Owner Name: UNAVAILABLE OWNER
Borough: MN
Tax Block: 412
Tax Lot: 7503
Community District: 103
Census Tract 2020: 1003001
Census Block 2020: 10030011001
Census Tract 2010: 30.01
Census Block 2010: 1001
School District: 01
City Council District: 1
Fire Company: L018
Police Precinct: 7
Health Center District: 14
Health Area: 6600
Sanitation District Boro: 1
Sanitation District Number: 03
Sanitation Subsection: 3B
Zoning District 1: C6-2A: Commercial Districts
Zoning District 2: C4-4A: Commercial Districts
Zoning District 3: Not reported
Zoning District 4: Not reported
Commercial Overlay 1: Not reported
Commercial Overlay 2: Not reported
Special Purpose District 1: Not reported

(Continued) **S109527562**

Special Purpose District 2:	Not reported
Special Purpose District 3:	Not reported
Limited Height District:	Not reported
Spill Boundary Indicator:	Y
Building Class:	Rm: Condominiums -Mixed Residential & Commercial Building (Mixed Residential & Commercial)
Land Use Category:	Mixed Residential & Commercial Buildings
Number Of Easements:	0
Lot Area:	14388
Total Building Floor Area:	149212
Commercial Floor Area:	60945
Residential Floor Area:	88267
Office Floor Area:	0
Retail Floor Area:	30404
Garage Floor Area:	0
Storage Floor Area:	738
Factory Floor Area:	0
Other Floor Area:	29803
Total Building Floor Area Source Code:	2
Number Of Buildings:	1
Number Of Floors:	11.0000000
Residential Units:	94
Total Units:	124
Lot Frontage:	119.9300000
Lot Depth:	140.0000000
Building Frontage:	140.0000000
Building Depth:	120.0000000
Extension Code:	Not reported
Proximity Code:	0
Irregular Lot Code:	Y
Lot Type:	3
Basement Type/Grade:	5
Assessed Land Value:	3262959.00000
Assessed Total Value:	26829916.00000
Exempt Total Value:	0.00000
Year Built:	2017
Year Altered 1:	2016
Year Altered 2:	2017
Historic District Name:	Not reported
Landmark Status:	Not reported
Built Floor Area Ratio:	10.37000000000
Maximum Allowable Residential Far:	6.02000000000
Maximum Allowable Commercial Far:	6.00000000000
Maximum Allowable Community Facility Far:	6.50000000000
Boro Code:	1
Borough, Tax Block and Lot:	1004127503.00000000
Condominium Number:	2790
Census Tract 2:	003001
X Coordinate:	987645
Y Coordinate:	202437
Zoning Map #:	12c
Zoning Map Code:	Not reported
Sanborn Map #:	102 003
Tax Map #:	10204
E-designation Number:	Not reported
Apportionment BBL:	1004120012.00000000
Apportionment Date:	01/19/2018

(Continued) **S109527562**

Pluto DTM Base Map Indicator:	1
2007 Flood Insurance Rate Map Indicator:	Not reported
2015 Preliminary Flood Insurance Rate Map Indicator:	Not reported
Version Number:	24v3.1
Changed By DCP:	Not reported

CH1234 **24 5TH AVENUE** **NY LTANKS** **S105135133**
NNW **24 FIFTH AVENUE** **NY Spills** **N/A**
1/4-1/2 **NEW YORK, NY**
0.413 mi.
2180 ft. **Site 2 of 3 in cluster CH**

Relative: **Lower**

Actual: **27 ft.**

LTANKS:

Name:	24 5TH AVENUE
Address:	24 FIFTH AVENUE
City,State,Zip:	NEW YORK, NY
Spill Number/Closed Date:	0106144 / 2003-04-28
Facility ID:	0106144
Site ID:	193832
Spill Date:	2001-09-10
Spill Cause:	Tank Failure
Spill Source:	Private Dwelling
Spill Class:	C3
Cleanup Ceased:	Not reported
SWIS:	3101
Investigator:	TJDEMEO
Referred To:	Not reported
Reported to Dept:	2001-09-10
CID:	205
Water Affected:	Not reported
Spill Notifier:	Responsible Party
Last Inspection:	Not reported
Recommended Penalty:	False
Meets Standard:	False
UST Involvement:	False
Remediation Phase:	0
Date Entered In Computer:	2001-09-10
Spill Record Last Update:	2003-04-28
Spiller Name:	OWNER
Spiller Company:	NY URBAN PROPERTY MGMT
Spiller Address:	24 5TH AVE
Spiller County:	001
Spiller Contact:	CALLER
Spiller Phone:	Not reported
Spiller Extention:	Not reported
DEC Region:	2
DER Facility ID:	161562
Latitude:	Not reported
Longitude:	Not reported
DEC Memo:	Prior to Sept, 2004 data translation this spill Lead_DEC Field was DEMEO DEC Duty Officer Sigona received a call from Peter Peracio on April 4, 2003 regarding the status of the cleanup. He said the contractor performed the cleanup and wanted to know how to close the spill case. DEC Sigona requested that the documentation be submitted to DEC Demeo for review for possible NFA letter. 4/28/03 TJD Disposal manifest submitted. No further action required.
Remarks:	SPILL TO CONCRETE FLOOR. CLEANUP STARTED.

24 5TH AVENUE (Continued) **S105135133**

All Materials:

Site ID:	193832
Operable Unit ID:	844511
Operable Unit:	01
Material ID:	568801
Material Code:	0003A
Material Name:	#6 fuel oil
Case No.:	Not reported
Material FA:	Petroleum
Quantity:	300.00
Units:	G
Recovered:	.00
Resource Affected:	Soil
Oxygenate:	Not reported

SPILLS:

Name:	24 FIFTH AVE
Address:	24 5TH AVE
City,State,Zip:	MANHATTAN, NY
Spill Number/Closed Date:	0205706 / 2002-09-03
Facility ID:	0205706
Facility Type:	ER
DER Facility ID:	349957
Site ID:	70507
DEC Region:	2
Spill Cause:	Human Error
Spill Class:	C4
SWIS:	3101
Spill Date:	2002-09-01
Investigator:	TJDEMEO
Referred To:	Not reported
Reported to Dept:	2002-09-02
CID:	207
Water Affected:	Not reported
Spill Source:	Private Dwelling
Spill Notifier:	Responsible Party
Cleanup Ceased:	Not reported
Cleanup Meets Std:	False
Last Inspection:	Not reported
Recommended Penalty:	False
UST Trust:	False
Remediation Phase:	0
Date Entered In Computer:	2002-09-02
Spill Record Last Update:	2008-07-03
Spiller Name:	CALLER
Spiller Company:	Not reported
Spiller Address:	24 5TH AVE
Spiller Company:	001
Contact Name:	CALLER
Latitude:	Not reported
Longitude:	Not reported
DEC Memo:	Prior to Sept, 2004 data translation this spill Lead_DEC Field was DEMEO 9/3/02 TJD Demeo spoke with Mr. Shaw who indicated spill was from an old personal thermometer. All mercury was reported to

24 5TH AVENUE (Continued) **S105135133**

	have been recovered. Spill closed
Remarks:	mercury from a thermometer - caller attempted to clean the best he could - req callback to number above or below 718 3433586

All Materials:

Site ID:	70507
Operable Unit ID:	858264
Operable Unit:	01
Material ID:	519904
Material Code:	0031A
Material Name:	mercury
Case No.:	07439976
Material FA:	Hazardous Material
Quantity:	.00
Units:	G
Recovered:	.00
Resource Affected:	Soil
Oxygenate:	Not reported

Name:	OWNERS INCORP.
Address:	24 5TH AVE
City,State,Zip:	MANHATTAN, NY
Spill Number/Closed Date:	9514312 / 1996-01-09
Facility ID:	9514312
Facility Type:	ER
DER Facility ID:	66899
Site ID:	70508
DEC Region:	2
Spill Cause:	Human Error
Spill Class:	C4
SWIS:	3101
Spill Date:	1996-02-09
Investigator:	LUCE
Referred To:	Not reported
Reported to Dept:	1996-02-09
CID:	311
Water Affected:	Not reported
Spill Source:	Tank Truck
Spill Notifier:	Affected Persons
Cleanup Ceased:	Not reported
Cleanup Meets Std:	False
Last Inspection:	Not reported
Recommended Penalty:	False
UST Trust:	False
Remediation Phase:	0
Date Entered In Computer:	1996-02-09
Spill Record Last Update:	1996-02-21
Spiller Name:	UNK
Spiller Company:	OWNERS INCORP
Spiller Address:	24 5TH AVE
Spiller Company:	001
Contact Name:	UNK
Latitude:	Not reported
Longitude:	Not reported
DEC Memo:	Not reported
Remarks:	caller states driver was directed to the wrong tank by super of the building. started to fill tank and observed overflow.

24 5TH AVENUE (Continued) **S105135133**

All Materials:

Site ID:	70508
Operable Unit ID:	1028862
Operable Unit:	01
Material ID:	354441
Material Code:	0003A
Material Name:	#6 fuel oil
Case No.:	Not reported
Material FA:	Petroleum
Quantity:	50.00
Units:	G
Recovered:	.00
Resource Affected:	Soil
Oxygenate:	Not reported

Name:	APT COMPLEX
Address:	24 5TH AVE
City,State,Zip:	MANHATTAN, NY
Spill Number/Closed Date:	1212649 / 2013-01-23
Facility ID:	1212649
Facility Type:	ER
DER Facility ID:	66899
Site ID:	475801
DEC Region:	2
Spill Cause:	Equipment Failure
Spill Class:	Not reported
SWIS:	3101
Spill Date:	2012-11-27
Investigator:	HRPATEL
Referred To:	Not reported
Reported to Dept:	2012-11-27
CID:	Not reported
Water Affected:	Not reported
Spill Source:	Commercial/Industrial
Spill Notifier:	Other
Cleanup Ceased:	Not reported
Cleanup Meets Std:	False
Last Inspection:	Not reported
Recommended Penalty:	False
UST Trust:	False
Remediation Phase:	0
Date Entered In Computer:	2012-11-27
Spill Record Last Update:	2013-01-29
Spiller Name:	Not reported
Spiller Company:	24 5TH AVE
Spiller Address:	Not reported
Spiller Company:	999
Contact Name:	MARC SALAMACK
Latitude:	Not reported
Longitude:	Not reported
DEC Memo:	11/28/12-Hiralkumar Patel. the spill report received yesterday afternoon. DEC Steve spoke with property manager yesterday evening and asked to hire contractor for cleanup. this morning, Steve received email from Mark (PTC) including pics of impacted basement floor. Mark mentioned in email

24 5TH AVENUE (Continued) **S105135133**

that PTC was hired to pump out leaking tank and to set up temporary tanks, but has not got
authorization for cleanup. so Steve asked to inspect the site. 10:06 AM:- spoke with Mark. he
mentioned that PTC was hired to pump out tank and install temporary tanks, but were not authorized
to do spill cleanup in basement. PTC crew at site right now. he will talk to his crew member and
will call back with update. 10:09 AM:- received call from Mark. he confirmed with his crew that no
cleanup in progress. after that he spoke with building super who was under the impression that PTC
was going to cleanup the spill also. as Mark did not got signed authorization, he asked super to
signed work proposal. Mark will call back with update. 10:31 AM:- spoke with Mark. he just got fax
authorizing cleanup. PTC crew will do cleanup. alternate addresses: 26 5th Ave, 1-9 West 9th Street
other spills: 9514312, 0106144, 0205706, 0610334 PBS #: 2-359041. as per PBS record, the site has
one 10,000 gal #6 oil AST and one 15,000 gal #6 oil AST. both tanks are in-service and are located
in subterranean vault with access. both tanks were installed in Jan. 1982. 24 Fifth Onwers Inc.
property owner c/o Douglas Elliman Property Management **management office** 675 3rd Avenue New
York, NY 10017 Attn.: Joanna Soto **property manager** Ph. (212) 473-6877 Robert Rodriguez
building super Ph. (212) 473-6877 (O) (917) 518-2272 (C) 10:55 AM:- spoke with Robert
Rodriguez, building super. he mentioned that the site has two tanks (one 10,000 gal and one 15,000
gal), but only 10,000 gal was in-service. the 15,000 gal tank is not in use for some time as
something wrong (oil freezes inside) with the tank. Mr. Rodriguez does not know when was the last
delivery to 15,000 gal tank. currently, the 10,000 gal tank is leaking from bottom. bottom of
10,000 gal tank touches the floor. he is not sure about location of 15,000 gal tank (either on
floor or saddles). 3:35 PM:- visited site. met Mr. Rodriguez. PTC crew was on-site installing
temporary #2 oil tank on street. vac truck also at the site. inspected boiler/tank room in
basement. the site has two tanks: one 10,000 gal (east-side tank) and one 15,000 gal (west-side
tank). both tanks are aboveground in separate vaults with access, located in the boiler room. the
tank vaults are located under the sidewalk. Mr. Rodriguez mentioned that the 15,000 gal tank is not
in service for at least last 7 years since he is working and it only contains sludge. there are
separate fill ports/vent pipes for both tanks. the fill ports are covered in fill boxes. fill box
for 15,000 gal tank is covered with dirt and the fill port was not visible. Mr. Rodriguez mentioned
that they check tank vault everyday. during inspection yesterday, they

24 5TH AVENUE (Continued) **S105135133**

noticed oil on tank room
floor. so they opened a small hole at the bottom of tank vault, in boiler room and oil started
flowing in boiler room. the 10,000 gal tank will be removed and a new #4 oil tank will be
installed. also, building engineers are working on natural gas heating system design. there are
total 420 residential units in building. Mr. Rodriguez mentioned that there is no odor complaint
from any resident. asked Mr. Rodriguez to secure both fill boxes to prevent any misdelivery.
11/29/12-Hiralkumar Patel. 11:44 AM:- left message for Mr.Rodriguez and asked him to call for site
inspection, once leaking tank removed from site. 11:46 AM:- spoke with Mark. asked him about tank
removal schedule. he mentioned that owner is working on inspecting tank for possible repair. asked
him to call for inspection, once tank room floor is cleaned.
11/30/12-Hiralkumar Patel. 9:45 AM:-
received message from Mark. they cleaned tank room.
12/04/12-Hiralkumar Patel. 10:00 AM:- visited
site. met Mr. Rodriguez. could not inspect tank room due to limited access. Mr. Rodriguez mentioned
that the 10,000 gal tank will be removed and property manager/owner are currently reviewing cost
estimate. asked him to call for site inspection, once tank removed.
12/12/12-Hiralkumar Patel. 2:20
PM:- received message from Mark. PTC got approval and currently they are removing the tank. they
will do further cleanup once tank steel is out of the room. DEC Sharif will visit site on 12/14/12,
if possible. 12/19/12 I stopped by the site as per a request from Kumar Patel on 12/14/2012 PM.The
10,000 gallon tank has been taken out, contaminated debris, metal plate left in the tank room.
Further clean up will be performed as the management told me.(sr)
12/27/12-Hiralkumar Patel. 11:53
AM:- spoke with Mr. Rodriguez. tank is completely removed. scheduled a site inspection tomorrow
morning. 12/28/12-Hiralkumar Patel. 9:15 AM:- went to site for tank room inspection, but tank room
is not completely cleaned. 01/07/13-Hiralkumar Patel. 11:20 AM:- left message for Mart at PTC.
11:22 AM:- left message for Mr. Rodriguez. 11:23 AM:- left message for Ms. Soto. 11:24 AM:-
received call from Mr. Rodriguez. he mentioned that PTC crew has removed remaining stuff from tank
room floor. 1:56 PM:- received call from Mark from site. he mentioned that all the debris have been
removed from the tank room floor and floor was found in good condition. he also mentioned that
portion of tank room floor, where the tank was located, is about 4 inches higher than remaining
floor. Mark confirmed some stains on the floor which will be powerwashed in couple of days. Mark
will call back once floor is powerwashed. 01/16/13-Hiralkumar Patel.
4:10 PM:- visited site.

24 5TH AVENUE (Continued) **S105135133**

inspected tank room. tank room floor found in good condition. found oil stains on floor that will
be powerwashed. 01/23/13-Hiralkumar Patel. 2:30 PM:- visited site. inspected tank room floor which
found in good condition. some oil stains on floor. based on available information, case closed.

Remarks: cleanup pending

All Materials:

Site ID:	475801
Operable Unit ID:	1225642
Operable Unit:	01
Material ID:	2222926
Material Code:	0003A
Material Name:	#6 fuel oil
Case No.:	Not reported
Material FA:	Petroleum
Quantity:	50.00
Units:	G
Recovered:	Not reported
Resource Affected:	Soil
Oxygenate:	Not reported

CD1235 **171 CHRYSTIE STREET** **NY NYC OER** **S132179868**
South **171 CHRYSTIE STREET** **N/A**
1/4-1/2 **MANHATTAN, NY**
0.417 mi.
2200 ft. **Site 4 of 5 in cluster CD**

Relative:
Lower

Actual:
41 ft.

NYC OER:

Name:	171 CHRYSTIE STREET
Address:	171 CHRYSTIE STREET
City,State,Zip:	MANHATTAN, NY
Latitude:	40.720901
Longitude:	-73.992428
OER Project Numbers:	16TMP0453M,16EA-N335M
BBL:	1.00425003010042E+19
OER Program:	E/RD (No Cleanup)
Class:	Completed (C)
Phase:	Completed

URL:

Postcode:	10002
Community Board:	3
Council District:	1
Census Tract:	18
BIN:	1000000
NTA:	Chinatown

CJ1236 **404 EAST 9TH STREET** **NY NYC OER** **S129932409**
East **404 EAST 9TH STREET** **N/A**
1/4-1/2 **MANHATTAN, NY**
0.421 mi.
2221 ft. **Site 1 of 3 in cluster CJ**

Relative: **Lower**

Actual: **23 ft.**

NYC OER:

Name:	404 EAST 9TH STREET
Address:	404 EAST 9TH STREET
City,State,Zip:	MANHATTAN, NY
Latitude:	40.727967
Longitude:	-73.984381
OER Project Numbers:	15TMP0326M,15ENOS326M
BBL:	1004360008
OER Program:	E/RD (No Cleanup)
Class:	Completed (C)
Phase:	Completed
URL:	
Postcode:	10009
Community Board:	3
Council District:	2
Census Tract:	32
BIN:	1005864
NTA:	East Village

1237 **UNKNOWN RESIDENCE** **NY LTANKS** **S108131277**
SSW **173 ELIZABETH ST** **N/A**
1/4-1/2 **MANHATTAN, NY**
0.422 mi.
2228 ft.

Relative: **Lower**

Actual: **39 ft.**

LTANKS:

Name:	UNKNOWN RESIDENCE
Address:	173 ELIZABETH ST
City,State,Zip:	MANHATTAN, NY
Spill Number/Closed Date:	0605862 / 2007-06-11
Facility ID:	0605862
Site ID:	369117
Spill Date:	2006-08-21
Spill Cause:	Tank Test Failure
Spill Source:	Private Dwelling
Spill Class:	C4
Cleanup Ceased:	Not reported
SWIS:	3101
Investigator:	VSZHUNE
Referred To:	Not reported
Reported to Dept:	2006-08-21
CID:	409
Water Affected:	Not reported
Spill Notifier:	Tank Tester
Last Inspection:	Not reported
Recommended Penalty:	False
Meets Standard:	False
UST Involvement:	False
Remediation Phase:	0
Date Entered In Computer:	2006-08-21
Spill Record Last Update:	2007-06-11
Spiller Name:	MARLIN JOESPH
Spiller Company:	UNKNOWN RESIDENCE

UNKNOWN RESIDENCE (Continued) **S108131277**

Spiller Address:	173 ELIZABETH ST
Spiller County:	001
Spiller Contact:	MARLIN JOESPH
Spiller Phone:	(718) 624-4842
Spiller Extention:	Not reported
DEC Region:	2
DER Facility ID:	318996
Latitude:	Not reported
Longitude:	Not reported
DEC Memo:	Need to trace the owner and send a TTF letter. 09/13/06 a TTF letter was sent to: 14 Spring realty LLC 251 Mulberry Street New York, NY 10012 10/17/06- I got the tank tightness test results which showed that the ullage (dry) portion failed the test and a letter from Ferrantino fuel corporation saying that a temporary 275-gallon tank was placed to supply the building with oil. The 1500 gallons above ground tank will be closed-removed. A new 1080-gallon above ground oil tank will be put in the basement by January. They said that there is no any visible sign of oil in the basement by the tank. They also said they will have a better look to determine if there is an spill when the cemented vault of the tank is broken up to removed the old tank. June 8,2007 I got a letter from Ferrantino Fuel Corporation saying upon removing the vault of the tank, we found no contamination on bricks on the ground. This case is closed
Remarks:	THE OIL HAS BEEN PUMPED OUT.

All TTF:

Facility ID:	0605862
Spill Number:	0605862
Spill Tank Test:	1550210
Site ID:	369117
Tank Number:	1
Tank Size:	1500
Material:	0001
EPA UST:	Not reported
UST:	Not reported
Cause:	Not reported
Source:	Not reported
Test Method:	03
Test Method 2:	Horner EZ Check I or II
Leak Rate:	.00
Gross Fail:	Not reported
Modified By:	Watchdog
Last Modified Date:	Not reported

All Materials:

Site ID:	369117
Operable Unit ID:	1126965
Operable Unit:	01
Material ID:	2116533
Material Code:	0001A
Material Name:	#2 fuel oil
Case No.:	Not reported
Material FA:	Petroleum
Quantity:	.00
Units:	G
Recovered:	.00
Resource Affected:	Soil

UNKNOWN RESIDENCE (Continued) **S108131277**

Oxygenate: Not reported

CK1238 **NY LTANKS** **S102660635**
WSW **105 WOOSTER STREET** **NY NYC LAND USE** **N/A**
1/4-1/2 **MANHATTAN, NY 10012**
0.423 mi.
2231 ft. **Site 1 of 3 in cluster CK**

Relative: **Lower**

Actual: **19 ft.**

LTANKS:

Name:	105 WOOSTER STREET
Address:	105 WOOSTER STREET
City,State,Zip:	MANHATTAN, NY
Spill Number/Closed Date:	9212937 / 2003-02-10
Facility ID:	9212937
Site ID:	217084
Spill Date:	1993-02-17
Spill Cause:	Tank Failure
Spill Source:	Commercial/Industrial
Spill Class:	C4
Cleanup Ceased:	Not reported
SWIS:	3101
Investigator:	O'DOWD
Referred To:	Not reported
Reported to Dept:	1993-02-18
CID:	Not reported
Water Affected:	Not reported
Spill Notifier:	Other
Last Inspection:	Not reported
Recommended Penalty:	False
Meets Standard:	False
UST Involvement:	False
Remediation Phase:	0
Date Entered In Computer:	1993-02-18
Spill Record Last Update:	2003-02-10
Spiller Name:	Not reported
Spiller Company:	SINVIN REALTY CO.
Spiller Address:	Not reported
Spiller County:	001
Spiller Contact:	Not reported
Spiller Phone:	Not reported
Spiller Extention:	Not reported
DEC Region:	2
DER Facility ID:	179736
Latitude:	Not reported
Longitude:	Not reported
DEC Memo:	Not reported
Remarks:	DURING TANK PULL CONTAMINATED SOIL DISCOVERED BENEATH TANK-LOCATED IN TANK ROOM-3 SOIL WAS PUT DOWN FOR TANK TO REST ON -WILL EXCAV P/U & DRUM-NO NAME CONTR TO HAUL AND DISPOSE

All Materials:

Site ID:	217084
Operable Unit ID:	979948
Operable Unit:	01
Material ID:	402757
Material Code:	0002A
Material Name:	#4 fuel oil

(Continued) **S102660635**

Case No.:	Not reported
Material FA:	Petroleum
Quantity:	-1.00
Units:	G
Recovered:	.00
Resource Affected:	Soil
Oxygenate:	Not reported

NYC LAND USE:

Name:	Not reported
Address:	105 WOOSTER STREET
City,State,Zip:	MANHATTAN, NY 10012
Latitude:	40.7248556
Longitude:	-74.0008623
Type Of Ownership Code:	Not reported
Owner Name:	THE WOOSTER STREET CONDOMINUM
Borough:	MN
Tax Block:	501
Tax Lot:	7501
Community District:	102
Census Tract 2020:	1004900
Census Block 2020:	10049001007
Census Tract 2010:	49
Census Block 2010:	1007
School District:	02
City Council District:	1
Fire Company:	L020
Police Precinct:	1
Health Center District:	15
Health Area:	6800
Sanitation District Boro:	1
Sanitation District Number:	02
Sanitation Subsection:	1A
Zoning District 1:	M1-5/R7X: Mixed Manufacturing & Residential Districts
Zoning District 2:	Not reported
Zoning District 3:	Not reported
Zoning District 4:	Not reported
Commercial Overlay 1:	Not reported
Commercial Overlay 2:	Not reported
Special Purpose District 1:	SNX
Special Purpose District 2:	Not reported
Special Purpose District 3:	Not reported
Limited Height District:	Not reported
Spill Boundary Indicator:	N
Building Class:	Rm: Condominiums -Mixed Residential & Commercial Building (Mixed Residential & Commercial)
Land Use Category:	Mixed Residential & Commercial Buildings
Number Of Easements:	0
Lot Area:	10000
Total Building Floor Area:	55459
Commercial Floor Area:	31207
Residential Floor Area:	24252
Office Floor Area:	0
Retail Floor Area:	31207
Garage Floor Area:	0
Storage Floor Area:	0

(Continued) **S102660635**

Factory Floor Area:	0
Other Floor Area:	0
Total Building Floor Area Source Code:	2
Number Of Buildings:	1
Number Of Floors:	6.0000000
Residential Units:	15
Total Units:	16
Lot Frontage:	100.0000000
Lot Depth:	100.0000000
Building Frontage:	100.0000000
Building Depth:	90.0000000
Extension Code:	Not reported
Proximity Code:	0
Irregular Lot Code:	N
Lot Type:	0
Basement Type/Grade:	5
Assessed Land Value:	1224001.00000
Assessed Total Value:	11066400.00000
Exempt Total Value:	0.00000
Year Built:	1892
Year Altered 1:	2004
Year Altered 2:	0
Historic District Name:	SoHo-Cast Iron Historic District
Landmark Status:	Not reported
Built Floor Area Ratio:	5.55000000000
Maximum Allowable Residential Far:	5.00000000000
Maximum Allowable Commercial Far:	5.00000000000
Maximum Allowable Community Facility Far:	5.00000000000
Boro Code:	1
Borough, Tax Block and Lot:	1005017501.00000000
Condominium Number:	1199
Census Tract 2:	0049
X Coordinate:	984011
Y Coordinate:	203361
Zoning Map #:	12c
Zoning Map Code:	Y
Sanborn Map #:	11N 071
Tax Map #:	10206
E-designation Number:	Not reported
Apportionment BBL:	1005010024.00000000
Apportionment Date:	11/21/2001
Pluto DTM Base Map Indicator:	1
2007 Flood Insurance Rate Map Indicator:	Not reported
2015 Preliminary Flood Insurance Rate Map Indicator:	Not reported
Version Number:	24v3.1
Changed By DCP:	t

1239
East
1/4-1/2
0.423 mi.
2235 ft.

IFO 111 E7TH ST
IFO 111 E.7TH ST
MANHATTAN, NY

NY LTANKS **S105230178**
N/A

Relative:
Lower

Actual:
22 ft.

LTANKS:

Name:	IFO 111 E7TH ST
Address:	IFO 111 E.7TH ST
City,State,Zip:	MANHATTAN, NY
Spill Number/Closed Date:	9912647 / 2000-02-17

IFO 111 E7TH ST (Continued) **S105230178**

Facility ID:	9912647
Site ID:	129838
Spill Date:	2000-02-05
Spill Cause:	Tank Overfill
Spill Source:	Institutional, Educational, Gov., Other
Spill Class:	C4
Cleanup Ceased:	Not reported
SWIS:	3101
Investigator:	MCTIBBE
Referred To:	Not reported
Reported to Dept:	2000-02-05
CID:	323
Water Affected:	Not reported
Spill Notifier:	Other
Last Inspection:	Not reported
Recommended Penalty:	False
Meets Standard:	False
UST Involvement:	False
Remediation Phase:	0
Date Entered In Computer:	2000-02-05
Spill Record Last Update:	2004-07-21
Spiller Name:	CALLER
Spiller Company:	MYSTIC
Spiller Address:	1901 STEINWAY ST
Spiller County:	001
Spiller Contact:	CASEY CHAMPION
Spiller Phone:	(919) 942-2156
Spiller Extention:	Not reported
DEC Region:	2
DER Facility ID:	111904
Latitude:	Not reported
Longitude:	Not reported
DEC Memo:	Prior to Sept, 2004 data translation this spill Lead_DEC Field was M TIBBE CLEANED BY RP.
Remarks:	ON SIDEWALK ONLY. CONTAINED BEING CLEANED UP NOW. EASTMAN RESPONDING FOR CLEAN UP.

All Materials:

Site ID:	129838
Operable Unit ID:	1091350
Operable Unit:	01
Material ID:	569084
Material Code:	0002A
Material Name:	#4 fuel oil
Case No.:	Not reported
Material FA:	Petroleum
Quantity:	15.00
Units:	G
Recovered:	15.00
Resource Affected:	Soil
Oxygenate:	Not reported

CL1240 **ABOVE GROUND TANK** **NY LTANKS** **S120702915**
WSW **121 SPRING ST** **N/A**
1/4-1/2 **NEW YORK, NY**
0.423 mi.
2236 ft. **Site 1 of 3 in cluster CL**

Relative: **Lower**

Actual: **23 ft.**

LTANKS:

Name:	ABOVE GROUND TANK
Address:	121 SPRING ST
City,State,Zip:	NEW YORK, NY
Spill Number/Closed Date:	1700092 / 2017-06-21
Facility ID:	1700092
Site ID:	544687
Spill Date:	2017-04-04
Spill Cause:	Tank Test Failure
Spill Source:	Commercial/Industrial
Spill Class:	Not reported
Cleanup Ceased:	Not reported
SWIS:	3101
Investigator:	HRPATEL
Referred To:	Not reported
Reported to Dept:	2017-04-04
CID:	Not reported
Water Affected:	Not reported
Spill Notifier:	Other
Last Inspection:	Not reported
Recommended Penalty:	False
Meets Standard:	False
UST Involvement:	False
Remediation Phase:	0
Date Entered In Computer:	2017-04-04
Spill Record Last Update:	2017-06-21
Spiller Name:	RICK
Spiller Company:	UNKNOWN
Spiller Address:	119 SPRING ST
Spiller County:	999
Spiller Contact:	RICK
Spiller Phone:	(718) 714-6898
Spiller Extention:	Not reported
DEC Region:	2
DER Facility ID:	498366
Latitude:	Not reported
Longitude:	Not reported
DEC Memo:	04/04/17 - Lakhani Spoke to Ricky (9175932154) from Empire Environmental. He informed that a system test was performed on the AST tank system and failing results were obtained. There is no spill. They are unaware of where the system failed. The property is a commercial building using a 1080 gallon #2 fuel oil AST. TTF letter sent to owner: Tar Beach Club Inc. 119 Spring Street New York, NY 10012 and uploaded to D2. 04/12/17-Hiralkumar Patel. alternate address: none no PBS or other spills found. 04/27/17-Hiralkumar Patel. 11:33 AM:- received message from Soraya (917-445-5376), owner of building 119 Spring St. 12:06 PM:- spoke with Soraya. she mentioned that building 119 uses gas heating system and tank test failure may be related to neighboring property 121 Spring St. 12:09 PM:- spoke with Empire Env. who received site address from their client. after initial system test failure, Empire Env. conducted an isolation test and found leak in vent line. Empire has submitted work proposal to their client and waiting for approval. 12:11 PM:- spoke

ABOVE GROUND TANK (Continued) **S120702915**

with Bryan Shaw at EBI Consulting. during phase I investigation, EBI Consulting noted the oil tank system at the site and recommended system test. Bryan confirmed site address as 121 Spring St. based on available information, changed site address in spill report from 119 Spring St. to 121 Spring St. . alternate address: 90 Greene St {block #: 499 / lot #: 43 (or 7503 as per NYC DOB)} no PBS or other spills found. as per NYC DOB records, a permit application was approved on 12/12/2003 for replacement of boiler and oil burner, and installation of 1,080 gal oil tank wrapped in jacket. 1:34 PM:- spoke with Jaime Espinales at Milan/Quatrone Property Management and received property manager and building super's contact info. 1:41 PM:- left message for Worley, building super. 121 Spring Street Associates **property owner** c/o Milan/Quatrone Property Management 52A West 8th Street New York, NY 10011 Attn.: Robert Milan Ph. (212) 598-4888 Ext. 201 email: bob@mqmgt.com Worley **building super** Ph. (917) 327-8440 Bryan Shaw EBI Consulting Ph. (845) 893-1245 email: bshaw@ebiconsulting.com 1:55 PM:- spoke with Soraya and informed her about change in site address. asked her to disregard the letter from the Department dated 04/04/2017. 2:20 PM:- sent TTF letter to Mr. Milan and asked him to submit report by the end of 05/31/17. letter emailed to Mr. Milan, Bryan and Michael (Empire Env.). 06/20/17-Hiralkumar Patel. 2:03 PM:- spoke with Carol at management office. informed her about overdue report. she requested copy of letter dated 04/27/17 as Mr. Milan is out of office. 2:29 PM:- sent email to Carol (info@mqmgt.com) including letter dated 04/27/17. asked her to submit required report immediately to avoid enforcement. email copied to Mr. Milan, Bryan and Michael. 3:16 PM:- received email from Jennifer Perez from Empire Env. including tightness test results dated 04/04/17 and 05/03/17. as per tester, the vent riser piping was leaking. the faulty vent riser pipe was replaced and the tank system was tested tight on 05/03/17. 06/21/17-Hiralkumar Patel. 8:51 AM:- sent email to Jennifer inquiring about any contamination noted during repairs. 9:32 AM:- received email from Jennifer stating that no evidence of contamination noted during repairs. case closed. 9:49 AM:- sent spill closure letter to Mr. Milan. letter emailed to Mr. Milan, Carol and Jennifer.

Remarks: no spill tank test failure only

All Materials:

Site ID:	544687
Operable Unit ID:	1293233
Operable Unit:	01
Material ID:	2299150
Material Code:	0001A
Material Name:	#2 fuel oil
Case No.:	Not reported
Material FA:	Petroleum
Quantity:	Not reported
Units:	Not reported
Recovered:	Not reported
Resource Affected:	Not reported
Oxygenate:	Not reported

1241
NW
1/4-1/2
0.425 mi.
2243 ft.

APT COMPLEX TTF
37 WASHINGTON SQ WEST
MANHATTAN, NY

NY LTANKS **S113494276**
N/A

Relative:
Lower

Actual:
19 ft.

LTANKS:

Name:	APT COMPLEX TTF
Address:	37 WASHINGTON SQ WEST
City,State,Zip:	MANHATTAN, NY
Spill Number/Closed Date:	1300635 / 2016-03-30
Facility ID:	1300635
Site ID:	480970
Spill Date:	2013-04-19
Spill Cause:	Tank Test Failure
Spill Source:	Commercial/Industrial
Spill Class:	C4
Cleanup Ceased:	Not reported
SWIS:	3101
Investigator:	JBVOUGHT
Referred To:	Not reported
Reported to Dept:	2013-04-19
CID:	Not reported
Water Affected:	Not reported
Spill Notifier:	Other
Last Inspection:	Not reported
Recommended Penalty:	False
Meets Standard:	False
UST Involvement:	False
Remediation Phase:	0
Date Entered In Computer:	2013-04-19
Spill Record Last Update:	2016-03-30
Spiller Name:	Not reported
Spiller Company:	TANK TEST FAILURE
Spiller Address:	Not reported
Spiller County:	999
Spiller Contact:	MARK SALAMACK
Spiller Phone:	(718) 624-4842
Spiller Extention:	Not reported
DEC Region:	2
DER Facility ID:	436256
Latitude:	Not reported
Longitude:	Not reported
DEC Memo:	Sangesland sent an e-mail to Mark at PTC asking for status update on repairs/retest. 11/6/13-Vought-Found email in paperstack noting response from PTC Salamack (Ph:718-624-4842)that It's an above ground tank...#6 to other grade(not sure if it's #2 or #4)....vent line problem, been fixed, retested and passed, no contamination. 3/29/16-Vought-During routine portfolio review, Vought closed spill as above email from PTC indicated that the spill was from a vent line problem (does not contain oil unless overfill), note of repair, as well as report of no contamination).
Remarks:	REPAIR/RETEST PENDING

All Materials:

Site ID:	480970
Operable Unit ID:	1230752
Operable Unit:	01
Material ID:	2229442
Material Code:	0003A

APT COMPLEX TTF (Continued) **S113494276**

Material Name:	#6 fuel oil
Case No.:	Not reported
Material FA:	Petroleum
Quantity:	Not reported
Units:	Not reported
Recovered:	Not reported
Resource Affected:	Not reported
Oxygenate:	Not reported

1242 NE 1/4-1/2 0.427 mi. 2255 ft. **93-24 3RD AVE/BKLYN** **NY LTANKS** **S104275610**
93-24 3RD AVENUE **N/A**
NEW YORK CITY, NY

Relative: Lower

Actual: 36 ft.

LTANKS:

Name:	93-24 3RD AVE/BKLYN
Address:	93-24 3RD AVENUE
City,State,Zip:	NEW YORK CITY, NY
Spill Number/Closed Date:	9008019 / 1990-12-26
Facility ID:	9008019
Site ID:	133700
Spill Date:	1990-10-23
Spill Cause:	Tank Failure
Spill Source:	Private Dwelling
Spill Class:	Not reported
Cleanup Ceased:	1990-12-26
SWIS:	2401
Investigator:	MCTIBBE
Referred To:	Not reported
Reported to Dept:	1990-10-23
CID:	Not reported
Water Affected:	Not reported
Spill Notifier:	Other
Last Inspection:	Not reported
Recommended Penalty:	False
Meets Standard:	True
UST Involvement:	False
Remediation Phase:	0
Date Entered In Computer:	1990-11-02
Spill Record Last Update:	1993-08-04
Spiller Name:	Not reported
Spiller Company:	Not reported
Spiller Address:	Not reported
Spiller County:	001
Spiller Contact:	Not reported
Spiller Phone:	Not reported
Spiller Extention:	Not reported
DEC Region:	2
DER Facility ID:	114890
Latitude:	Not reported
Longitude:	Not reported
DEC Memo:	Prior to Sept, 2004 data translation this spill Lead_DEC Field was TIBBE 12/26/90: SOME SOIL CONTAMINATION, MILRO WILL CLEAN UP & REMOVE SOIL ON 10/25/90.
Remarks:	(2) 275 GAL TANKS, OIL SEEPED INTO GROUND, SUPERFICIAL SURFACE CLEANUP Not reported

93-24 3RD AVE/BKLYN (Continued) **S104275610**

All Materials:

Site ID:	133700
Operable Unit ID:	948668
Operable Unit:	01
Material ID:	431851
Material Code:	0001A
Material Name:	#2 fuel oil
Case No.:	Not reported
Material FA:	Petroleum
Quantity:	400.00
Units:	G
Recovered:	.00
Resource Affected:	Groundwater
Oxygenate:	Not reported

1243 **830 BROADWAY/PRETIUM ASSO** **NY LTANKS** **S100166620**
NNE **830 BROADWAY** **N/A**
1/4-1/2 **NEW YORK CITY, NY**
0.428 mi.
2260 ft.

Relative:
Lower

Actual:
40 ft.

LTANKS:

Name:	830 BROADWAY/MANHATTAN
Address:	830 BROADWAY
City,State,Zip:	NEW YORK CITY, NY
Spill Number/Closed Date:	8806438 / 1988-11-15
Facility ID:	8806438
Site ID:	196674
Spill Date:	1988-11-01
Spill Cause:	Tank Failure
Spill Source:	Private Dwelling
Spill Class:	Not reported
Cleanup Ceased:	1988-11-15
SWIS:	3101
Investigator:	TOMASELLO
Referred To:	Not reported
Reported to Dept:	1988-11-01
CID:	Not reported
Water Affected:	Not reported
Spill Notifier:	Local Agency
Last Inspection:	Not reported
Recommended Penalty:	False
Meets Standard:	True
UST Involvement:	False
Remediation Phase:	0
Date Entered In Computer:	1988-11-03
Spill Record Last Update:	1988-12-08
Spiller Name:	Not reported
Spiller Company:	PRETISM ASSOC
Spiller Address:	Not reported
Spiller County:	001
Spiller Contact:	Not reported
Spiller Phone:	Not reported
Spiller Extention:	Not reported
DEC Region:	2
DER Facility ID:	163720

830 BROADWAY/PRETIUM ASSO (Continued) **S100166620**

Latitude:	Not reported
Longitude:	Not reported
DEC Memo:	Not reported
Remarks:	#2 FO DELIVERED LAST WEEK, NOTICED 500 GALLONS MISSING WHEN TAKING INVENTORY, NO VISIBLE OIL BUT SUSPECT LEAKING TANK, STRONG ODOR.

All Materials:

Site ID:	196674
Operable Unit ID:	923263
Operable Unit:	01
Material ID:	454777
Material Code:	0001A
Material Name:	#2 fuel oil
Case No.:	Not reported
Material FA:	Petroleum
Quantity:	2500.00
Units:	G
Recovered:	.00
Resource Affected:	Groundwater
Oxygenate:	Not reported

Name:	830 BROADWAY/PRETIUM ASSO
Address:	830 BROADWAY
City,State,Zip:	NEW YORK CITY, NY
Spill Number/Closed Date:	8807426 / 2001-11-06
Facility ID:	8807426
Site ID:	196675
Spill Date:	1988-10-30
Spill Cause:	Tank Failure
Spill Source:	Commercial/Industrial
Spill Class:	C3
Cleanup Ceased:	2001-11-06
SWIS:	3101
Investigator:	TOMASELLO
Referred To:	Not reported
Reported to Dept:	1988-12-08
CID:	Not reported
Water Affected:	Not reported
Spill Notifier:	Responsible Party
Last Inspection:	Not reported
Recommended Penalty:	False
Meets Standard:	True
UST Involvement:	False
Remediation Phase:	0
Date Entered In Computer:	1988-12-09
Spill Record Last Update:	2001-11-06
Spiller Name:	Not reported
Spiller Company:	PRETIUM ASSOCIATES
Spiller Address:	Not reported
Spiller County:	001
Spiller Contact:	Not reported
Spiller Phone:	Not reported
Spiller Extention:	Not reported
DEC Region:	2
DER Facility ID:	163720
Latitude:	Not reported
Longitude:	Not reported

830 BROADWAY/PRETIUM ASSO (Continued) **S100166620**

DEC Memo: Not reported
Remarks: TANK IN BASEMENT, CONVERTED FROM #6 FUEL OIL TO #2, CLEANED TANK, OIL SEEPED THROUGH BOTTOM OF TANK, FOUND BOTTOM OF TANK WAS CORRODED, REFER TO SPILL # 8806438.

All TTF:
Facility ID: 8807426
Spill Number: 8807426
Spill Tank Test: 1534986
Site ID: 196675
Tank Number: Not reported
Tank Size: 0
Material: 0001
EPA UST: Not reported
UST: Not reported
Cause: Not reported
Source: Not reported
Test Method: 00
Test Method 2: Unknown
Leak Rate: .00
Gross Fail: Not reported
Modified By: Spills
Last Modified Date: Not reported

All Materials:
Site ID: 196675
Operable Unit ID: 924091
Operable Unit: 01
Material ID: 455769
Material Code: 0001A
Material Name: #2 fuel oil
Case No.: Not reported
Material FA: Petroleum
Quantity: 1500.00
Units: G
Recovered: .00
Resource Affected: Soil
Oxygenate: Not reported

CD1244 **LOT 32,TAXBLOCK 425** **NY E DESIGNATION** **S109527825**
South **165 CHRYSTIE STREET** **NY NYC OER** **N/A**
1/4-1/2 **MANHATTAN, NY 10002** **NY NYC LAND USE**
0.429 mi.
2263 ft. **Site 5 of 5 in cluster CD**

Relative: **Lower**
Actual: **41 ft.**

E DESIGNATION:
Name: LOT 32,TAXBLOCK 425
Address: 165 CHRYSTIE STREET
City,State,Zip: MANHATTAN, NY 10002
Tax Lot(s): 32
Tax Block: 425
Borough Code: MN
E-No: E-216
Effective Date: Not reported
Satisfaction Date: Not reported
Ceqr Number: 07DCP078M
Ulurp Number: C080397ZMM

LOT 32,TAXBLOCK 425 (Continued) **S109527825**

Zoning Map No: Not reported

Description: Air Quality - HVAC fuel limited to natural gas;Exhaust stack location limitations;Window Wall Attenuation & Alternate Ventilation

Lot Remediation Date: Not reported

NYC OER:

Name:	165 CHRYSTIE STREET
Address:	165 CHRYSTIE STREET
City,State,Zip:	MANHATTAN, NY
Latitude:	40.720733
Longitude:	-73.992514
OER Project Numbers:	15TMP0395M,15EA-N395M
BBL:	1004250032
OER Program:	E/RD (No Cleanup)
Class:	Completed (C)
Phase:	Completed

URL:

Postcode:	10002
Community Board:	3
Council District:	1
Census Tract:	18
BIN:	1090782
NTA:	Chinatown

NYC LAND USE:

Name:	Not reported
Address:	165 CHRYSTIE STREET
City,State,Zip:	MANHATTAN, NY 10002
Latitude:	40.7207383
Longitude:	-73.9928859
Type Of Ownership Code:	Not reported
Owner Name:	DRK CHRYSTIE LLC
Borough:	MN
Tax Block:	425
Tax Lot:	7504
Community District:	103
Census Tract 2020:	1001800
Census Block 2020:	10018005001
Census Tract 2010:	18
Census Block 2010:	5001
School District:	01
City Council District:	1
Fire Company:	E055
Police Precinct:	5
Health Center District:	14
Health Area:	7400
Sanitation District Boro:	1
Sanitation District Number:	03
Sanitation Subsection:	2A
Zoning District 1:	C6-3A: Commercial Districts
Zoning District 2:	Not reported
Zoning District 3:	Not reported
Zoning District 4:	Not reported
Commercial Overlay 1:	Not reported

LOT 32,TAXBLOCK 425 (Continued) **S109527825**

Commercial Overlay 2:	Not reported
Special Purpose District 1:	Not reported
Special Purpose District 2:	Not reported
Special Purpose District 3:	Not reported
Limited Height District:	Not reported
Spill Boundary Indicator:	N
Building Class:	R1: Condominiums - Residential Unit In 2-10 Unit Bldg
Land Use Category:	Multi-Family Walk-Up Buildings
Number Of Easements:	0
Lot Area:	2650
Total Building Floor Area:	15519
Commercial Floor Area:	0
Residential Floor Area:	15519
Office Floor Area:	0
Retail Floor Area:	0
Garage Floor Area:	0
Storage Floor Area:	0
Factory Floor Area:	0
Other Floor Area:	0
Total Building Floor Area Source Code:	2
Number Of Buildings:	1
Number Of Floors:	10.0000000
Residential Units:	8
Total Units:	8
Lot Frontage:	25.0000000
Lot Depth:	106.0000000
Building Frontage:	25.0000000
Building Depth:	106.0000000
Extension Code:	Not reported
Proximity Code:	3
Irregular Lot Code:	N
Lot Type:	0
Basement Type/Grade:	5
Assessed Land Value:	270000.00000
Assessed Total Value:	3189149.00000
Exempt Total Value:	0.00000
Year Built:	2017
Year Altered 1:	0
Year Altered 2:	0
Historic District Name:	Not reported
Landmark Status:	Not reported
Built Floor Area Ratio:	5.86000000000
Maximum Allowable Residential Far:	7.52000000000
Maximum Allowable Commercial Far:	6.00000000000
Maximum Allowable Community Facility Far:	7.50000000000
Boro Code:	1
Borough, Tax Block and Lot:	1004257504.00000000
Condominium Number:	3123
Census Tract 2:	0018
X Coordinate:	986222
Y Coordinate:	201861
Zoning Map #:	12c
Zoning Map Code:	Not reported
Sanborn Map #:	101N077
Tax Map #:	10204
E-designation Number:	Not reported
Apportionment BBL:	Not reported

LOT 32,TAXBLOCK 425 (Continued) **S109527825**

Apportionment Date:	Not reported
Pluto DTM Base Map Indicator:	1
2007 Flood Insurance Rate Map Indicator:	Not reported
2015 Preliminary Flood Insurance Rate Map Indicator:	Not reported
Version Number:	24v3.1
Changed By DCP:	Not reported

CI1245 **300 EAST 12TH STREET SITE** **NY BROWNFIELDS** **S131764055**
NE **300 EAST 12TH STREET** **N/A**
1/4-1/2 **NEW YORK, NY 10003**
0.431 mi.
2276 ft. **Site 2 of 2 in cluster CI**

Relative: **Lower**
Actual: **30 ft.**

BROWNFIELDS:

Name:	300 EAST 12TH STREET SITE
Address:	300 EAST 12TH STREET
City,State,Zip:	NEW YORK, NY 10003
Program:	BCP
Site Code:	656724
Acres:	0.090
HW Code:	C231158
SWIS:	3101
Town:	New York City
Record Added Date:	09/05/2023
Record Updated Date:	12/19/2023
Update By:	AMSERVIS
Site Description:	"Location: The 300 East 12th Street Site is in the East Village section of Manhattan, New York and is identified as a portion of Block 453, Lot 8. The site encompasses a portion of the building and is approximately 0.3-acre of the overall 0.9-acre parcel (Associated Property). According to the New York City Department of Buildings (NYCDOB), the Associated Property is identified with the following addresses: 188 Second Avenue and 300 East 12th Street, Manhattan. The site is in an urban area with a mix of commercial and residential buildings and is located at the southeast corner of the intersection of Second Avenue and East 12th Street. Site Features: The Associated Property is improved with a six-story building with a cellar. The Associated Property building pad encompasses approximately 19,299 square feet and was constructed in 1920. The Associated Property building s ground floor contains two vacant restaurant tenant spaces, both with access to separate cellar support areas. The cellar also houses various utility rooms. Floors two through six of the Associated Property building consist of 19 residential apartments. The building footprint covers the majority of the Associated Property, with two small, cellar-level, concrete-paved courtyards located on the central and eastern portions of the property, and concrete-paved public sidewalks to the northwest (along Second Avenue) and northeast (along East 12th Street). Current Zoning and Land Use: The site is currently active, and there are no proposed use changes for the site. Based on a review of the New York City Department of City Planning and Land Use Mapping program, the site is zoned R7A and C1-5 (commercial overlay). The R7 (residential) zoning is described as a medium-density apartment house district. The C1-5 (commercial) zoning is a Local Retail and Local Services Commercial Overlay Zoning District that is mapped in residential zoning districts but allows for commercial use. The zone is primarily residential with commercial uses on the street level (i.e., retail, restaurants, and services for day to day needs of the residential

300 EAST 12TH STREET SITE (Continued) **S131764055**

neighborhood). The neighboring properties are currently used for a combination of commercial and residential uses. Past Use of the Site: Based on a review of reasonably ascertainable historical information, the site was improved with two structures by at least 1903, which consisted of a residential building (188 2nd Avenue) and mixed-use residential and commercial structure (190 2nd Avenue and 300 East 12th Street). The eastern portion of the commercial space, identified as 300 East 12th Street, was noted as a Chinese laundry in 1903. The former buildings were razed in the early 1900s and in 1920, the current mixed-use residential and commercial structure was constructed. Prior to the 1950s, commercial tenants included a caf , a tailor, a hair products store, and a plumbing and heating supply store. From at least 1956 to 1984, a commercial tenant operated 300 East 12th Street as a dry-cleaning facility (R&S Cleaners & Dyers and Leather Master Cleaners & Tailor); the Applicant did not own the site during the term of the tenancy of the dry-cleaning facility. The site ground floor commercial tenant space was occupied by two restaurants from the late 1980s to approximately 2020 and is currently vacant. Site Geology and Hydrogeology: Based upon findings of the subsurface investigations completed, soils encountered below the footprint of the site and Associated Property consist of fill material (brown and gray silt with brick and gravel) to approximately four (4) feet below cellar slab. From approximately 4 to 12 feet below cellar slab, the soil consists of brown and gray silt with clay and trace angular gravel. Drilling refusal was generally encountered between 10 and 12 feet below cellar slab. Bedrock was not encountered during the investigations. Presumed perched groundwater was encountered at depths ranging from approximately 3.5 to 8.5 feet below the cellar slab in the monitoring wells installed at the Site and Associated Property. Based on surveyed groundwater elevations at the Site, groundwater flow at the Site is east-northeast. "

Env Problem:	"Information submitted with the BCP application regarding the environmental condition at the site are currently under review and will be revised as additional information becomes available."
Health Problem:	"Information submitted with the BCP application regarding the conditions at the site are currently under review and will be revised as additional information becomes available."
Dump:	Not reported
Structure:	Not reported
Lagoon:	Not reported
Landfill:	Not reported
Pond:	Not reported
Disp Start:	Not reported
Disp Term:	Not reported
Lat/Long:	Not reported
Dell:	Not reported
Record Add:	Not reported
Record Upd:	Not reported
Updated By:	Not reported
Own Op:	Document Repository
Sub Type:	NNN
Owner Name:	William Hall
Owner Company:	Tompkins Square Library
Owner Address:	331 East 10th Street
Owner Addr2:	Not reported
Owner City,St,Zip:	New York, NY 10009
Owner Country:	United States of America

300 EAST 12TH STREET SITE (Continued) **S131764055**

Own Op:	Document Repository
Sub Type:	NNN
Owner Name:	Carl Shumate
Owner Company:	Manhattan Community Board 3
Owner Address:	59 East 4th Street
Owner Addr2:	Not reported
Owner City,St,Zip:	New York, NY 10003
Owner Country:	United States of America
Own Op:	6
Sub Type:	P03
Owner Name:	George Lavian
Owner Company:	188 Second Equities Corp.
Owner Address:	377 Park Avenue South, 3rd Floor
Owner Addr2:	Not reported
Owner City,St,Zip:	New York, NY 10016
Owner Country:	United States of America
HW Code:	Not reported
Waste Type:	Not reported
Waste Quantity:	Not reported
Waste Code:	Not reported
Crossref ID:	Not reported
Cross Ref Type Code:	Not reported
Cross Ref Type:	Not reported
Record Added Date:	Not reported
Record Updated:	Not reported
Updated By:	Not reported

CM1246 **THE DERMOT COMPANY** **NY LTANKS** **U003383742**
NE **229 EAST 12TH STREET** **NY AST** **N/A**
1/4-1/2 **NEW YORK, NY**
0.431 mi.
2277 ft. **Site 1 of 4 in cluster CM**

Relative: **Lower**

Actual: **32 ft.**

LTANKS:

Name:	THE DERMOT COMPANY
Address:	229 EAST 12TH STREET
City,State,Zip:	NEW YORK, NY
Spill Number/Closed Date:	0801496 / 2009-01-20
Facility ID:	0801496
Site ID:	397432
Spill Date:	2008-05-07
Spill Cause:	Tank Test Failure
Spill Source:	Commercial/Industrial
Spill Class:	C4
Cleanup Ceased:	Not reported
SWIS:	3101
Investigator:	bkfalvey
Referred To:	Not reported
Reported to Dept:	2008-05-07
CID:	404
Water Affected:	Not reported
Spill Notifier:	Other
Last Inspection:	Not reported
Recommended Penalty:	False
Meets Standard:	False
UST Involvement:	Not reported
Remediation Phase:	0
Date Entered In Computer:	2008-05-07

THE DERMOT COMPANY (Continued) **U003383742**

Spill Record Last Update:	2009-01-20
Spiller Name:	CARMON SANTIAGO
Spiller Company:	APPT BUILDING
Spiller Address:	229 EAST 12TH STREET
Spiller County:	001
Spiller Contact:	CARMON SANTIAGO
Spiller Phone:	(646) 673-6714
Spiller Extention:	Not reported
DEC Region:	2
DER Facility ID:	346847
Latitude:	Not reported
Longitude:	Not reported
DEC Memo:	6/16/08 bf: sent ttf to: Carmen Santiago The Dermot group, Inc. 320 West 57th Street, 5th Floor New York, NY 10019 1/20/09 Steve braun of Approved Oil hand delivered letter. Manhole cover was regasketed. No evidence of oil relaese was found. Tank passed retest on 1/14/09. NFA. bf
Remarks:	PBS No: 2-061832 dry portion leak

All TTF:

Facility ID:	0801496
Spill Number:	0801496
Spill Tank Test:	2486049
Site ID:	397432
Tank Number:	1
Tank Size:	4000
Material:	0001
EPA UST:	Not reported
UST:	False
Cause:	99
Source:	99
Test Method:	03
Test Method 2:	Horner EZ Check I or II
Leak Rate:	.00
Gross Fail:	Not reported
Modified By:	Watchdog
Last Modified Date:	Not reported

All Materials:

Site ID:	397432
Operable Unit ID:	1154396
Operable Unit:	01
Material ID:	2145191
Material Code:	0001A
Material Name:	#2 fuel oil
Case No.:	Not reported
Material FA:	Petroleum
Quantity:	.00
Units:	G
Recovered:	.00
Resource Affected:	Soil
Oxygenate:	Not reported

AST:

Name:	229 E 12TH ST
Address:	229 EAST 12TH STREET

THE DERMOT COMPANY (Continued) **U003383742**

City,State,Zip: NEW YORK, NY 10003
Region: STATE
DEC Region: 2
Site Status: Active
Facility Id: 2-061832
Program Type: PBS
UTM X: 585574.83166
UTM Y: 4509436.86220
Expiration Date: 12/13/2027
Site Type: Apartment Building/Office Building

Affiliation Records:

Site Id: 1122
Affiliation Type: Mail Contact
Company Name: BLDG MANAGEMENT CO., INC.
Contact Type: Not reported
Contact Name: ABBY MENACHEM
Address1: 417 FIFTH AVENUE
Address2: 4TH FLOOR
City: NEW YORK
State: NY
Zip Code: 10016
Country Code: 001
Phone: (212) 624-4300
EMail: ABBY@BLDG.COM
Fax Number: Not reported
Modified By: ACDANIEL
Date Last Modified: 2024-05-22

Site Id: 1122
Affiliation Type: Facility Owner
Company Name: 229-231 EAST 12TH ASSOCIATES LLC
Contact Type: SENIOR VICE PRESIDENT
Contact Name: MICKEY NAPOLITANO
Address1: 417 5TH AVE, 4TH FLOOR
Address2: Not reported
City: NEW YORK
State: NY
Zip Code: 10016
Country Code: 001
Phone: (212) 624-4300
EMail: Not reported
Fax Number: Not reported
Modified By: MFLEONAR
Date Last Modified: 2017-11-14

Site Id: 1122
Affiliation Type: Facility Operator
Company Name: 229 E 12TH ST
Contact Type: Not reported
Contact Name: ELVIR PALIC
Address1: Not reported
Address2: Not reported
City: Not reported
State: NN
Zip Code: Not reported
Country Code: 001
Phone: (917) 583-6551

THE DERMOT COMPANY (Continued) **U003383742**

EMail:	Not reported
Fax Number:	Not reported
Modified By:	TLYE
Date Last Modified:	2017-04-20
Site Id:	1122
Affiliation Type:	Emergency Contact
Company Name:	229-231 EAST 12TH ASSOCIATES LLC
Contact Type:	Not reported
Contact Name:	MICKEY NAPOLITANO
Address1:	Not reported
Address2:	Not reported
City:	Not reported
State:	NN
Zip Code:	Not reported
Country Code:	999
Phone:	(212) 624-4300
EMail:	Not reported
Fax Number:	Not reported
Modified By:	DAFRANCI
Date Last Modified:	2018-01-05

Tank Info:

Tank Number:	001
Tank Id:	2158
Material Code:	0001
Common Name of Substance:	#2 Fuel Oil (On-Site Consumption)

Equipment Records:

A00 - Tank Internal Protection - None
B01 - Tank External Protection - Painted/Asphalt Coating
D01 - Pipe Type - Steel/Carbon Steel/Iron
E00 - Piping Secondary Containment - None
L09 - Piping Leak Detection - Exempt Suction Piping
H00 - Tank Leak Detection - None
K00 - Spill Prevention - None
F00 - Pipe External Protection - None
G02 - Tank Secondary Containment - Vault (w/access)
J05 - Dispenser - On Site Heating System (Supply/Return)
I05 - Overfill - Vent Whistle
C01 - Pipe Location - Aboveground
I04 - Overfill - Product Level Gauge (A/G)

Tank Location:	Aboveground - contact with soil.... Tank bottom rests on soil, allowing no visual inspection.
Tank Type:	Steel/Carbon Steel/Iron
Tank Status:	In Service
Pipe Model:	Not reported
Install Date:	01/01/1980
Capacity Gallons:	5000
Tightness Test Method:	34
Date Test:	05/02/2023
Next Test Date:	Not reported
Date Tank Closed:	Not reported
Register:	True
Modified By:	LABATIST

THE DERMOT COMPANY (Continued) **U003383742**

Last Modified: 05/09/2023
Material Name: #2 fuel oil (on-site consumption)

CL1247 **SPRING STREET ASSOCIATES** **NY LTANKS** **U001838200**
WSW **131-137 SPRING ST** **N/A**
1/4-1/2 **NEW YORK, NY**
0.433 mi.
2285 ft. **Site 2 of 3 in cluster CL**

Relative: **Lower**
Actual: **20 ft.**

LTANKS:

Name:	SPRING STREET ASSOCIATES
Address:	131-137 SPRING ST
City,State,Zip:	NEW YORK, NY
Spill Number/Closed Date:	9906032 / 2000-06-09
Facility ID:	9906032
Site ID:	250009
Spill Date:	1999-08-19
Spill Cause:	Tank Test Failure
Spill Source:	Private Dwelling
Spill Class:	B3
Cleanup Ceased:	Not reported
SWIS:	3101
Investigator:	MCTIBBE
Referred To:	Not reported
Reported to Dept:	1999-08-19
CID:	270
Water Affected:	Not reported
Spill Notifier:	Tank Tester
Last Inspection:	Not reported
Recommended Penalty:	False
Meets Standard:	False
UST Involvement:	False
Remediation Phase:	0
Date Entered In Computer:	1999-08-19
Spill Record Last Update:	2000-06-09
Spiller Name:	DAVID PUCHKOFF
Spiller Company:	SPRING STREET ASSOCIATES
Spiller Address:	131 SPRING STREET
Spiller County:	001
Spiller Contact:	LAURA BRENNAN
Spiller Phone:	(212) 906-9446
Spiller Extention:	Not reported
DEC Region:	2
DER Facility ID:	204926
Latitude:	Not reported
Longitude:	Not reported
DEC Memo:	Prior to Sept, 2004 data translation this spill Lead_DEC Field was TIBBE CONTACT FOR SPILL LOCATION IS ACTUALLY THE CONSULTANT. SEE FILE. Not reported
Remarks:	BAD CUT OUT PATCH

All TTF:

Facility ID:	9906032
Spill Number:	9906032
Spill Tank Test:	1547511
Site ID:	250009
Tank Number:	1
Tank Size:	2000

SPRING STREET ASSOCIATES (Continued) **U001838200**

Material:	0001
EPA UST:	Not reported
UST:	Not reported
Cause:	Not reported
Source:	Not reported
Test Method:	03
Test Method 2:	Horner EZ Check I or II
Leak Rate:	.00
Gross Fail:	Not reported
Modified By:	Spills
Last Modified Date:	Not reported

All Materials:

Site ID:	250009
Operable Unit ID:	1080483
Operable Unit:	01
Material ID:	302306
Material Code:	0001A
Material Name:	#2 fuel oil
Case No.:	Not reported
Material FA:	Petroleum
Quantity:	.00
Units:	G
Recovered:	.00
Resource Affected:	Soil
Oxygenate:	Not reported

CE1248 **39 5TH AVENUE** **NY LTANKS** **S102672414**
NNW **39 5TH AVENUE** **N/A**
1/4-1/2 **MANHATTAN, NY**
0.436 mi.
2304 ft. **Site 2 of 2 in cluster CE**

Relative: **Lower**
Actual: **31 ft.**

LTANKS:

Name:	39 5TH AVENUE
Address:	39 5TH AVENUE
City,State,Zip:	MANHATTAN, NY
Spill Number/Closed Date:	9313956 / 1994-03-08
Facility ID:	9313956
Site ID:	295304
Spill Date:	1994-02-26
Spill Cause:	Tank Overfill
Spill Source:	Commercial/Industrial
Spill Class:	C4
Cleanup Ceased:	1994-03-08
SWIS:	3101
Investigator:	MCTIBBE
Referred To:	Not reported
Reported to Dept:	1994-02-26
CID:	Not reported
Water Affected:	Not reported
Spill Notifier:	Responsible Party
Last Inspection:	Not reported
Recommended Penalty:	False
Meets Standard:	True
UST Involvement:	False

39 5TH AVENUE (Continued) **S102672414**

Remediation Phase:	0
Date Entered In Computer:	1994-03-10
Spill Record Last Update:	2004-09-30
Spiller Name:	Not reported
Spiller Company:	MYSTIC TRANSP.
Spiller Address:	Not reported
Spiller County:	001
Spiller Contact:	Not reported
Spiller Phone:	Not reported
Spiller Extention:	Not reported
DEC Region:	2
DER Facility ID:	238964
Latitude:	Not reported
Longitude:	Not reported
DEC Memo:	Prior to Sept, 2004 data translation this spill Lead_DEC Field was TIBBE
Remarks:	DRIVER OVERFILLED TANK DUE TO FAULTY GAUGE - DRIVER CLEANED - NYC DEP NOTIFIED.

All Materials:

Site ID:	295304
Operable Unit ID:	992385
Operable Unit:	01
Material ID:	389305
Material Code:	0003A
Material Name:	#6 fuel oil
Case No.:	Not reported
Material FA:	Petroleum
Quantity:	5.00
Units:	G
Recovered:	.00
Resource Affected:	Soil
Oxygenate:	Not reported

CN1249 **118 EAST 1ST STREET** **NY NYC OER** **S129931971**
SE **118 EAST 1ST STREET** **NY NYC LAND USE** **N/A**
1/4-1/2 **MANHATTAN, NY**
0.438 mi.
2314 ft. **Site 1 of 3 in cluster CN**

Relative:
Lower

Actual:
30 ft.

NYC OER:

Name:	118 EAST 1ST STREET
Address:	118 EAST 1ST STREET
City,State,Zip:	MANHATTAN, NY
Latitude:	40.722281
Longitude:	-73.986392
OER Project Numbers:	15TMP0250M,15ENOS250M
BBL:	1004290043
OER Program:	E/RD (No Cleanup)
Class:	Active (A)
Phase:	Closure
URL:	
Postcode:	10002
Community Board:	3
Council District:	2
Census Tract:	3002

118 EAST 1ST STREET (Continued) **S129931971**

BIN: 1000000
NTA: East Village

NYC LAND USE:

Name:	Not reported
Address:	118 EAST 1ST STREET
City,State,Zip:	MANHATTAN, NY 10009
Latitude:	40.7227112
Longitude:	-73.9865037
Type Of Ownership Code:	Not reported
Owner Name:	ACACIA 118, LLC
Borough:	MN
Tax Block:	429
Tax Lot:	7502
Community District:	103
Census Tract 2020:	1003002
Census Block 2020:	10030022001
Census Tract 2010:	30.02
Census Block 2010:	2001
School District:	01
City Council District:	2
Fire Company:	E028
Police Precinct:	9
Health Center District:	14
Health Area:	6600
Sanitation District Boro:	1
Sanitation District Number:	03
Sanitation Subsection:	3A
Zoning District 1:	R8A: Residential Districts
Zoning District 2:	Not reported
Zoning District 3:	Not reported
Zoning District 4:	Not reported
Commercial Overlay 1:	C2-5
Commercial Overlay 2:	Not reported
Special Purpose District 1:	Not reported
Special Purpose District 2:	Not reported
Special Purpose District 3:	Not reported
Limited Height District:	Not reported
Spill Boundary Indicator:	N
Building Class:	Rm: Condominiums -Mixed Residential & Commercial Building (Mixed Residential & Commercial)
Land Use Category:	Mixed Residential & Commercial Buildings
Number Of Easements:	0
Lot Area:	2116
Total Building Floor Area:	10584
Commercial Floor Area:	1839
Residential Floor Area:	8745
Office Floor Area:	0
Retail Floor Area:	1839
Garage Floor Area:	0
Storage Floor Area:	0
Factory Floor Area:	0
Other Floor Area:	0
Total Building Floor Area Source Code:	2
Number Of Buildings:	1
Number Of Floors:	9.0000000
Residential Units:	4

118 EAST 1ST STREET (Continued) **S129931971**

Total Units:	5
Lot Frontage:	20.0000000
Lot Depth:	105.0000000
Building Frontage:	0.0000000
Building Depth:	0.0000000
Extension Code:	Not reported
Proximity Code:	3
Irregular Lot Code:	N
Lot Type:	0
Basement Type/Grade:	5
Assessed Land Value:	673200.00000
Assessed Total Value:	1924199.00000
Exempt Total Value:	0.00000
Year Built:	2021
Year Altered 1:	0
Year Altered 2:	0
Historic District Name:	Not reported
Landmark Status:	Not reported
Built Floor Area Ratio:	5.00000000000
Maximum Allowable Residential Far:	6.02000000000
Maximum Allowable Commercial Far:	0.00000000000
Maximum Allowable Community Facility Far:	6.50000000000
Boro Code:	1
Borough, Tax Block and Lot:	1004297502.00000000
Condominium Number:	3210
Census Tract 2:	003002
X Coordinate:	987991
Y Coordinate:	202580
Zoning Map #:	12c
Zoning Map Code:	Not reported
Sanborn Map #:	102 011
Tax Map #:	10205
E-designation Number:	Not reported
Apportionment BBL:	Not reported
Apportionment Date:	Not reported
Pluto DTM Base Map Indicator:	1
2007 Flood Insurance Rate Map Indicator:	Not reported
2015 Preliminary Flood Insurance Rate Map Indicator:	Not reported
Version Number:	24v3.1
Changed By DCP:	Not reported

1250 ESE 1/4-1/2 0.439 mi. 2317 ft.

APARTMENT BLDG
141 EAST 3RD ST
MANHATTAN, NY

NY LTANKS **S104782306**
N/A

Relative: Lower

Actual: 27 ft.

LTANKS:

Name:	APARTMENT BLDG
Address:	141 EAST 3RD ST
City,State,Zip:	MANHATTAN, NY
Spill Number/Closed Date:	0007066 / 2002-10-23
Facility ID:	0007066
Site ID:	154414
Spill Date:	2000-09-14
Spill Cause:	Tank Failure
Spill Source:	Private Dwelling
Spill Class:	B3

APARTMENT BLDG (Continued) **S104782306**

Cleanup Ceased:	Not reported
SWIS:	3101
Investigator:	SIGONA
Referred To:	Not reported
Reported to Dept:	2000-09-15
CID:	312
Water Affected:	Not reported
Spill Notifier:	Other
Last Inspection:	Not reported
Recommended Penalty:	False
Meets Standard:	True
UST Involvement:	False
Remediation Phase:	0
Date Entered In Computer:	2000-09-15
Spill Record Last Update:	2002-10-23
Spiller Name:	RON HERMAN - REALTOR
Spiller Company:	HERMAN REALTY
Spiller Address:	720 WEST 181ST STREET
Spiller County:	001
Spiller Contact:	PEPE
Spiller Phone:	(917) 424-3973
Spiller Extention:	Not reported
DEC Region:	2
DER Facility ID:	130924
Latitude:	Not reported
Longitude:	Not reported
DEC Memo:	Not reported
Remarks:	10,000 GAL UST HAS HOLES IN IT - CONTAMINATED SOIL

All Materials:

Site ID:	154414
Operable Unit ID:	827920
Operable Unit:	01
Material ID:	548168
Material Code:	0003A
Material Name:	#6 fuel oil
Case No.:	Not reported
Material FA:	Petroleum
Quantity:	.00
Units:	G
Recovered:	.00
Resource Affected:	Soil
Oxygenate:	Not reported

CJ1251 **COMMERCIAL SASSAN SAAOUNI** **NY LTANKS** **S119030008**
East **158 FIRST AVE** **N/A**
1/4-1/2 **NEW YORK, NY**
0.439 mi.
2320 ft. **Site 2 of 3 in cluster CJ**

Relative: **Lower**

Actual: **22 ft.**

LTANKS:

Name:	COMMERCIAL SASSAN SAAOUNI
Address:	158 FIRST AVE
City,State,Zip:	NEW YORK, NY
Spill Number/Closed Date:	1609563 / 2017-04-06
Facility ID:	1609563
Site ID:	538353

COMMERCIAL SASSAN SAAOUNI (Continued) **S119030008**

Spill Date:	2017-01-16
Spill Cause:	Tank Test Failure
Spill Source:	Commercial/Industrial
Spill Class:	D4
Cleanup Ceased:	Not reported
SWIS:	3101
Investigator:	HRPATEL
Referred To:	Not reported
Reported to Dept:	2017-01-16
CID:	Not reported
Water Affected:	Not reported
Spill Notifier:	Other
Last Inspection:	Not reported
Recommended Penalty:	False
Meets Standard:	False
UST Involvement:	False
Remediation Phase:	0
Date Entered In Computer:	2017-01-16
Spill Record Last Update:	2017-04-06
Spiller Name:	Not reported
Spiller Company:	COMMERCIAL SASSAN SAAOUNI
Spiller Address:	Not reported
Spiller County:	999
Spiller Contact:	BROOKIE MIELCKI
Spiller Phone:	(718) 253-2020
Spiller Extention:	Not reported
DEC Region:	2
DER Facility ID:	492175
Latitude:	Not reported
Longitude:	Not reported
DEC Memo:	2-483036 1/16/2017- DEC Piper spoke with Protest. Leak was a gross dry leak at vent where it entered building. Protest has sent proposal to repair and retest system. Contact information for building is Brookie@skylinecapitalgrp.com DEC Piper sent TTF and PBS registration renewal to Representative. Assigned to DEC Patel for follow up and closure. 02/03/17-Hiralkumar Patel. alternate address: none PBS #: 2-483036. as per PBS record, the site has one (1) 1,500 gal #2 oil AST in contact with soil, in-service, installed in Jan. 1978. PBS expired on 11/16/2015. no other spills found. DEC Piper sent TTF letter to N & S Sassouni on 01/17/17 based on owner's information in PBS record, but property has been sold to 158 First Ave NYC LLC. on 01/22/16. on 01/17/17, DEC Piper emailed letter and PBS application to Ms. Milecki and asked her to renew PBS registration. Brookie Milecki Skyline Capital Group 1404 Coney Island Avenue Brooklyn, NY 11230 Ph. (718) 253-2020 Ext. 210 email: Brookie@skylinecapitalgrp.com 2:22 PM:- left message for Ms. Milecki. 02/06/17-Hiralkumar Patel. 2:55 PM:- received message from Sassan Sassouni. 02/07/17-Hiralkumar Patel. 12:47 PM:- spoke with Mr. Sassouni, property owner. he asked to send correspondences to below address. 158 First Ave NYC LLC. **property owner** c/o Sassan Sassouni 1 Sinclair Drive Great Neck, NY 11024 PH. (516) 662-4632 email: sassansassouni@gmail.com 12:51 PM:- spoke with Ms. Milecki. she mentioned that Skyline Capital Group is mortgage broker for the property. she asked to contact Mr. Sassouni regarding tank test failure investigation. 1:47 PM:- sent TTF letter to Mr. Sassouni with correct property owner's name and address. also included copy of PBS application requiring renewal of PBS registration. asked Mr. Sassouni

COMMERCIAL SASSAN SAAOUNI (Continued) **S119030008**

to immediately renew PBS registration and submit tank test failure investigation/spill cleanup report by the end of 03/24/17. letter emailed to Mr. Sassouni. 02/16/17-Hiralkumar Patel. 7:26 AM:- received email from Mr. Sassouni including tank system test result. the tank system was tested tight on 02/15/17 by Rene Lewis. 9:05 AM:- sent email to Mr. Sassouni and asked him to submit complete report as per the letter dated 02/06/17. 03/06/17-Hiralkumar Patel. 9:17 AM:- sent email to Mr. Sassouni and asked him to submit required report. also asked him to provide update on renewal of tank registration. email copied to Rene Lewis. 9:23 AM:- received email from Mr. Sassouni stating that documents were submitted a while ago. 9:24 AM:- spoke with Mr. Sassouni and informed him that documents have not received yet. he will talk to Rene. 04/04/17-Hiralkumar Patel. 11:17 AM:- spoke with Mr. Sassouni and informed him that the department has not received required report yet. asked him to submit report by the end of 04/07/17. 11:22 AM:- left message for Rene. 11:25 AM:- sent email to Mr. Sassouni including copy of letter dated 02/07/17. informed him that the report must be submitted by the end of 04/07/17 or else case will be referred for enforcement. email copied to Rene. 04/06/17-Hiralkumar Patel. 6:34 AM:- received email from Rene including spill closure letter. Rene mentioned that both fill and vent lines were found corroded, but leak was noted in vent line only. he replaced entire vent line and portion of fill line. after repairs, the tank system was tested tight on 02/15/17. case closed based on available information. 11:32 AM:- sent spill closure letter to Mr. Sassouni. letter emailed to Mr. Sassouni, including note to renew PBS registration immediately. email copied to Rene and DEC Leszek.

Remarks: test failure, dry leak

All Materials:

Site ID:	538353
Operable Unit ID:	1286956
Operable Unit:	01
Material ID:	2292609
Material Code:	0001A
Material Name:	#2 fuel oil
Case No.:	Not reported
Material FA:	Petroleum
Quantity:	Not reported
Units:	Not reported
Recovered:	Not reported
Resource Affected:	Not reported
Oxygenate:	Not reported

CO1252 **APARTMENT BLDG - TTF** **NY LTANKS** **S112810140**
ENE **340 E 11TH ST** **N/A**
1/4-1/2 **MANHATTAN, NY**
0.441 mi.
2329 ft. **Site 1 of 2 in cluster CO**

Relative: **Lower**
Actual: **24 ft.**

LTANKS:

Name:	APARTMENT BLDG - TTF
Address:	340 E 11TH ST
City,State,Zip:	MANHATTAN, NY
Spill Number/Closed Date:	1212854 / 2015-03-06
Facility ID:	1212854
Site ID:	476012

APARTMENT BLDG - TTF (Continued) **S112810140**

Spill Date:	2012-11-30
Spill Cause:	Tank Test Failure
Spill Source:	Private Dwelling
Spill Class:	Not reported
Cleanup Ceased:	Not reported
SWIS:	3101
Investigator:	vszhune
Referred To:	Not reported
Reported to Dept:	2012-11-30
CID:	Not reported
Water Affected:	Not reported
Spill Notifier:	Tank Tester
Last Inspection:	Not reported
Recommended Penalty:	False
Meets Standard:	False
UST Involvement:	False
Remediation Phase:	0
Date Entered In Computer:	2012-11-30
Spill Record Last Update:	2015-03-06
Spiller Name:	JOSH
Spiller Company:	APARTMENT BLDG
Spiller Address:	340 E 11TH ST
Spiller County:	999
Spiller Contact:	JOSH OR ALEX
Spiller Phone:	(718) 360-1893
Spiller Extention:	Not reported
DEC Region:	2
DER Facility ID:	431332
Latitude:	Not reported
Longitude:	Not reported
DEC Memo:	11/30/12- Zhune spoke to Jeff Mckenzey from Advanced Tank. He said the tank failed the test. He does not know who is goimg to do the repair and retest the tank. 3/6/15-David Vega from Eastmond & Son Boiler & Welding Services, Inc. emailed the spill closure report dated March, 6 2015. The letter stated: This is to inform you of the work that was done at 340 East 11th St. Magnum Mgmt. informed us of a failed tank test reported by another company. On January 3, 2013 we isolated oil lines, tested & passed tank tightness test (attached test report)at that time we found the oil vent line leaking at grade. On January 8, 2013 we replaced a 4' section of the vent line at grade. There was no discharge of oil from the vent line. At this time we are requesting that you close the spill. Spill Closed.
Remarks:	test failure. Repair & retest being scheduled.

All Materials:

Site ID:	476012
Operable Unit ID:	1225851
Operable Unit:	01
Material ID:	2223176
Material Code:	0001A
Material Name:	#2 fuel oil
Case No.:	Not reported
Material FA:	Petroleum
Quantity:	Not reported
Units:	Not reported
Recovered:	Not reported
Resource Affected:	Not reported
Oxygenate:	Not reported

CL1253 **EDGE MANAGEMENT LLC** **NY LTANKS** **S123663772**
SW **93 MERCER ST** **N/A**
1/4-1/2 **MANHATTAN, NY**
0.441 mi.
2330 ft. **Site 3 of 3 in cluster CL**

Relative: **Lower**
Actual: **25 ft.**

LTANKS:

Name:	EDGE MANAGEMENT LLC
Address:	93 MERCER ST
City,State,Zip:	MANHATTAN, NY
Spill Number/Closed Date:	1809491 / 2019-04-22
Facility ID:	1809491
Site ID:	580336
Spill Date:	2018-12-10
Spill Cause:	Tank Test Failure
Spill Source:	Commercial/Industrial
Spill Class:	C4
Cleanup Ceased:	Not reported
SWIS:	3101
Investigator:	PXLAKHAN
Referred To:	Not reported
Reported to Dept:	2018-12-10
CID:	Not reported
Water Affected:	Not reported
Spill Notifier:	Tank Tester
Last Inspection:	Not reported
Recommended Penalty:	False
Meets Standard:	False
UST Involvement:	False
Remediation Phase:	0
Date Entered In Computer:	2018-12-10
Spill Record Last Update:	2019-04-22
Spiller Name:	JAY PERILALL
Spiller Company:	EDGE MANAGEMENT LLC
Spiller Address:	93 MERCER ST
Spiller County:	999
Spiller Contact:	JAY PERILALL
Spiller Phone:	(917) 587-1273
Spiller Extention:	Not reported
DEC Region:	2
DER Facility ID:	532952
Latitude:	Not reported
Longitude:	Not reported
DEC Memo:	12/11/18-Lin- Wet leak. The tightness test was performed on the tank only. Tank is pumped out and taken out of service. Put on temporary tank. Pending cleanup/investigation. TFF letter sent. 2-303682 5,000 gallon steel tank encased in a concrete vault. In contact with soil. Listed as #6 fuel oil on pbs but is running on #2 according to contractor. RP contact info: Mail@mackedge.com Jay Perilall 917-587-1273 12/13/18 - Lakhani Riteway was retained as the contractor for the case. 01/03/19 - Lakhani Spoke to Riteway Paul who informed that the concrete vault has been removed and tank was emptied and prepared for removal. The tank room is a tight space, so any visual contamination was removed. Samples will be collected once the tank is removed. The tank will not be removed until DOB permits are obtained. 03/07/19 - Lakhani The tank was removed and the concrete floor seems to have maintained its integrity. However as a precaution, DEC Lakhani had Riteway advance test borings a foot below grade to survey the soils since the walls and floor were heavily

EDGE MANAGEMENT LLC (Continued) **S123663772**

stained. Riteway found up to 250 ppm in the soils. 04/22/19 - Lakhani Riteway proceeded to demolish the tank's concrete vaulting and drum up all oil contaminated material underneath. The contamination was contained within the concrete vaulting. A total of 27 drums of contaminated material was generated through the remediation process. All contaminated material was drummed up and the tank was cut up and removed. The concrete floor underneath the tank was scrubbed and washed with bio-degradable degreaser. 200 gallons of liquids was generated from the cleaning of the floors and disposed of in a legal manner. Under the supervision of the NYSDEC, Riteway core drilled to retrieve samples from beneath the concrete at various locations and field screened via PID. Field screened specimen returned exceeded readings. However, due to the narrow space and concern for the foundation, DEC provided authorization to proceed with a new fuel oil tank installation.

Remarks: TEST FAILURE, TANK REMOVAL PENDING

All Materials:

Site ID:	580336
Operable Unit ID:	1328050
Operable Unit:	01
Material ID:	2337001
Material Code:	0001A
Material Name:	#2 fuel oil
Case No.:	Not reported
Material FA:	Petroleum
Quantity:	Not reported
Units:	Not reported
Recovered:	Not reported
Resource Affected:	Not reported
Oxygenate:	Not reported

CP1254 **PIER 90/MANHATTAN** **NY LTANKS** **S100145208**
NNW **PIER 90/MANHATTAN** **N/A**
1/4-1/2 **NEW YORK, NY**
0.441 mi.
2330 ft. **Site 1 of 2 in cluster CP**

Relative: **Lower**

Actual: **30 ft.**

LTANKS:

Name:	PIER 90/MANHATTAN
Address:	PIER 90/MANHATTAN
City,State,Zip:	NEW YORK, NY
Spill Number/Closed Date:	8804853 / 1994-11-14
Facility ID:	8804853
Site ID:	329573
Spill Date:	1988-09-01
Spill Cause:	Tank Test Failure
Spill Source:	Commercial/Industrial
Spill Class:	C3
Cleanup Ceased:	1994-11-14
SWIS:	3101
Investigator:	SIGONA
Referred To:	Not reported
Reported to Dept:	1988-09-01
CID:	Not reported
Water Affected:	Not reported
Spill Notifier:	Tank Tester

PIER 90/MANHATTAN (Continued) **S100145208**

Last Inspection:	Not reported
Recommended Penalty:	False
Meets Standard:	False
UST Involvement:	False
Remediation Phase:	0
Date Entered In Computer:	1988-09-02
Spill Record Last Update:	2002-10-02
Spiller Name:	Not reported
Spiller Company:	Not reported
Spiller Address:	Not reported
Spiller County:	001
Spiller Contact:	Not reported
Spiller Phone:	Not reported
Spiller Extention:	Not reported
DEC Region:	2
DER Facility ID:	265152
Latitude:	Not reported
Longitude:	Not reported
DEC Memo:	Not reported
Remarks:	7.5K TANK FAILED HORNER EZY CHECK WITH A GROSS LEAK.

All TTF:

Facility ID:	8804853
Spill Number:	8804853
Spill Tank Test:	1534556
Site ID:	329573
Tank Number:	Not reported
Tank Size:	0
Material:	0002
EPA UST:	Not reported
UST:	Not reported
Cause:	Not reported
Source:	Not reported
Test Method:	00
Test Method 2:	Unknown
Leak Rate:	.00
Gross Fail:	Not reported
Modified By:	Spills
Last Modified Date:	Not reported

All Materials:

Site ID:	329573
Operable Unit ID:	919978
Operable Unit:	01
Material ID:	456781
Material Code:	0002A
Material Name:	#4 fuel oil
Case No.:	Not reported
Material FA:	Petroleum
Quantity:	-1.00
Units:	L
Recovered:	.00
Resource Affected:	Groundwater
Oxygenate:	Not reported

CQ1255 **31 EAST 12TH STREET** **NY LTANKS** **S104516539**
North **31 EAST 12TH ST** **N/A**
1/4-1/2 **MANHATTAN, NY**
0.445 mi.
2348 ft. **Site 1 of 3 in cluster CQ**

Relative: **Lower**

Actual: **37 ft.**

LTANKS:

Name:	31 EAST 12TH STREET
Address:	31 EAST 12TH ST
City,State,Zip:	MANHATTAN, NY
Spill Number/Closed Date:	9913000 / 2000-03-07
Facility ID:	9913000
Site ID:	118045
Spill Date:	2000-02-15
Spill Cause:	Tank Failure
Spill Source:	Private Dwelling
Spill Class:	B3
Cleanup Ceased:	Not reported
SWIS:	3101
Investigator:	SIGONA
Referred To:	Not reported
Reported to Dept:	2000-02-15
CID:	281
Water Affected:	Not reported
Spill Notifier:	Fire Department
Last Inspection:	Not reported
Recommended Penalty:	False
Meets Standard:	True
UST Involvement:	False
Remediation Phase:	0
Date Entered In Computer:	2000-02-15
Spill Record Last Update:	2000-03-07
Spiller Name:	ROBERT HALABOV
Spiller Company:	BUCHBINDER & WARREN,LLC
Spiller Address:	1 UNION SQUARE WEST
Spiller County:	001
Spiller Contact:	NYC FIRE
Spiller Phone:	(212) 570-4230
Spiller Extention:	Not reported
DEC Region:	2
DER Facility ID:	102612
Latitude:	Not reported
Longitude:	Not reported
DEC Memo:	Not reported
Remarks:	NYC FIRE PREVENTION ON SITE WITH A LEAKING TANK. UNKNONW AT TIME OF CALL WHO OWNS PROPERTY. BUILDING SUPERINDENDANT ON SITE AND STATES MANAGMENT AWARE OF PROBLEM. CALLER REQUESTING CALL BACK FROM DEC IN REFERENCE TO PROBLEM.

All Materials:

Site ID:	118045
Operable Unit ID:	1087525
Operable Unit:	01
Material ID:	294864
Material Code:	0002A
Material Name:	#4 fuel oil
Case No.:	Not reported
Material FA:	Petroleum
Quantity:	25.00
Units:	G

31 EAST 12TH STREET (Continued) **S104516539**

Recovered: .00
Resource Affected: Soil
Oxygenate: Not reported

CQ1256 **31 E 12TH ST** **NY LTANKS** **S104620865**
North **31 E 12TH ST** **N/A**
1/4-1/2 **NEW YORK, NY**
0.445 mi.
2348 ft. **Site 2 of 3 in cluster CQ**

Relative: LTANKS:
Lower
Actual:
37 ft.

Name: 31 E 12TH ST
Address: 31 E 12TH ST
City,State,Zip: NEW YORK, NY
Spill Number/Closed Date: 9913336 / 2005-11-01
Facility ID: 9913336
Site ID: 74731
Spill Date: 2000-02-24
Spill Cause: Tank Failure
Spill Source: Private Dwelling
Spill Class: C4
Cleanup Ceased: Not reported
SWIS: 3101
Investigator: TLGIBBON
Referred To: Not reported
Reported to Dept: 2000-02-24
CID: 207
Water Affected: Not reported
Spill Notifier: Tank Tester
Last Inspection: Not reported
Recommended Penalty: False
Meets Standard: False
UST Involvement: False
Remediation Phase: 0
Date Entered In Computer: 2000-02-24
Spill Record Last Update: 2005-11-01
Spiller Name: ROB HALABOV
Spiller Company: Not reported
Spiller Address: 31 E 12TH ST
Spiller County: 001
Spiller Contact: ROB HALABOV
Spiller Phone: (212) 243-6722
Spiller Extention: Not reported
DEC Region: 2
DER Facility ID: 70066
Latitude: Not reported
Longitude: Not reported
DEC Memo: 6/8/05 - Project transferred to TLGibbons in Central Office, Albany 9/9/05 - Called Buchbinder & Warren Realty Group, Inc., 212-243-6722. Mr Halabov, contact on spill report, no longer with company. Left message. 9/12/05 - Received call from Neil Hellegers, 646-637-9033, who works for Jennifer , managing agent for 31 East 12th St. He will track down paperwork on spill. 10/26/05 - Tried to contact Mr. Hellegers but no longer with company. Julia Fergeson is new manager of building. She wanted copy of spill report so e-mailed her today. 10/31/05 - Received fax from Buchbinder & Warren which includes invoice (dated 5/18/00) from A.L. Eastmond for removal of old 5,000

31 E 12TH ST (Continued) **S104620865**

gal fuel oil tank and replace with new 7,500 gal fuel oil tank, including certification from the NY Department of Buildings, dated 6/7/00. Close spill.

Remarks: spill at this residence last week - spill taken care of then but tank was found today to have a hole in it - no further spilled product - tank was empty - air was introduced into tank to determine location of leak

---

CQ1257 **REYNOLDS GAME FARM** **NY LTANKS** **S100129748**
North **REYNOLDS GAME FARM** **N/A**
1/4-1/2 **VARNA, NY**
0.446 mi.
2354 ft. **Site 3 of 3 in cluster CQ**

Relative: **Lower**
Actual: **35 ft.**

LTANKS:

Name:	REYNOLDS GAME FARM
Address:	REYNOLDS GAME FARM
City,State,Zip:	VARNA, NY
Spill Number/Closed Date:	8709705 / 2003-10-23
Facility ID:	8709705
Site ID:	275039
Spill Date:	1988-02-17
Spill Cause:	Tank Failure
Spill Source:	Institutional, Educational, Gov., Other
Spill Class:	C3
Cleanup Ceased:	Not reported
SWIS:	5500
Investigator:	CSCUIPLY
Referred To:	Not reported
Reported to Dept:	1988-02-17
CID:	Not reported
Water Affected:	Not reported
Spill Notifier:	Other
Last Inspection:	1988-02-23
Recommended Penalty:	False
Meets Standard:	False
UST Involvement:	True
Remediation Phase:	0
Date Entered In Computer:	1988-03-01
Spill Record Last Update:	2003-10-23
Spiller Name:	Not reported
Spiller Company:	NYS DEC
Spiller Address:	7481 HENRY CLAY BLVD
Spiller County:	001
Spiller Contact:	Not reported
Spiller Phone:	Not reported
Spiller Extention:	Not reported
DEC Region:	7
DER Facility ID:	223656
Latitude:	Not reported
Longitude:	Not reported
DEC Memo:	Prior to Sept, 2004 data translation this spill Lead_DEC Field was CC 02/18/88: ENV. OIL CALLED TO REMOVE AND STAGE CONTAMINATED SOIL. 02/23/88: APPEARS ALL CONTAMINATED SOIL REMOVED,STAGED,AND COVERED.
Remarks:	ENV. OIL PULLING ,OUT OF SERVICE, GAS TANK FOUND CONTAMINATED SOIL. QUANTITY UNKNOWN. 550 GAL. TANK.

All Materials:

REYNOLDS GAME FARM (Continued) **S100129748**

Site ID:	275039
Operable Unit ID:	915119
Operable Unit:	01
Material ID:	461501
Material Code:	0009
Material Name:	gasoline
Case No.:	Not reported
Material FA:	Petroleum
Quantity:	.00
Units:	L
Recovered:	.00
Resource Affected:	Groundwater
Oxygenate:	Not reported

CR1258 **512 BROADWAY** **NY LTANKS** **S101103332**
SW **512 BROADWAY** **NY Spills** **N/A**
1/4-1/2 **MANHATTAN, NY**
0.447 mi.
2358 ft. **Site 1 of 4 in cluster CR**

Relative: **Lower**

Actual: **28 ft.**

LTANKS:

Name:	512 BROADWAY
Address:	512 BROADWAY
City,State,Zip:	MANHATTAN, NY
Spill Number/Closed Date:	9315173 / 1994-03-25
Facility ID:	9315173
Site ID:	103353
Spill Date:	1994-03-25
Spill Cause:	Tank Overfill
Spill Source:	Tank Truck
Spill Class:	C3
Cleanup Ceased:	1994-03-25
SWIS:	3101
Investigator:	CAMMISA
Referred To:	Not reported
Reported to Dept:	1994-03-25
CID:	Not reported
Water Affected:	Not reported
Spill Notifier:	Other
Last Inspection:	Not reported
Recommended Penalty:	False
Meets Standard:	True
UST Involvement:	False
Remediation Phase:	0
Date Entered In Computer:	1994-03-28
Spill Record Last Update:	2004-09-30
Spiller Name:	Not reported
Spiller Company:	ABC
Spiller Address:	Not reported
Spiller County:	999
Spiller Contact:	Not reported
Spiller Phone:	Not reported
Spiller Extention:	Not reported
DEC Region:	2
DER Facility ID:	91405
Latitude:	Not reported
Longitude:	Not reported

512 BROADWAY (Continued) **S101103332**

DEC Memo: Not reported
Remarks: GAGE MALFUNCTION CONTAINED ON SIDEWALK - ABC CREW ENROUTE FOR CLEAN UP.

All Materials:
Site ID: 103353
Operable Unit ID: 997099
Operable Unit: 01
Material ID: 386940
Material Code: 0002A
Material Name: #4 fuel oil
Case No.: Not reported
Material FA: Petroleum
Quantity: -50.00
Units: G
Recovered: .00
Resource Affected: Soil
Oxygenate: Not reported

SPILLS:
Name: 512 BROADWAY
Address: 512 BROADWAY
City,State,Zip: MANHATTAN, NY
Spill Number/Closed Date: 9315188 / 1995-09-05
Facility ID: 9315188
Facility Type: ER
DER Facility ID: 91405
Site ID: 103354
DEC Region: 2
Spill Cause: Unknown
Spill Class: C4
SWIS: 3101
Spill Date: 1994-03-25
Investigator: RWAUSTIN
Referred To: Not reported
Reported to Dept: 1994-03-25
CID: Not reported
Water Affected: Not reported
Spill Source: Unknown
Spill Notifier: Other
Cleanup Ceased: 1995-09-05
Cleanup Meets Std: True
Last Inspection: Not reported
Recommended Penalty: False
UST Trust: False
Remediation Phase: 0
Date Entered In Computer: 1994-05-26
Spill Record Last Update: 2003-09-25
Spiller Name: Not reported
Spiller Company: UNK
Spiller Address: Not reported
Spiller Company: 999
Contact Name: Not reported
Latitude: 40.7224344
Longitude: -73.9992066
DEC Memo: Prior to Sept, 2004 data translation this spill Lead_DEC Field was

512 BROADWAY (Continued) **S101103332**

AUSTIN
Remarks: TANK OVERFILL WENT ON SIDEWALK

All Materials:
Site ID: 103354
Operable Unit ID: 993430
Operable Unit: 01
Material ID: 386954
Material Code: 0066A
Material Name: unknown petroleum
Case No.: Not reported
Material FA: Petroleum
Quantity: 25.00
Units: G
Recovered: .00
Resource Affected: Air
Oxygenate: Not reported

CH1259 **5TH AVENUE CENTER FOR CON** **NY LTANKS** **S104790598**
NNW **10 WEST 10TH STREET** **NY Spills** **N/A**
1/4-1/2 **MANHATTAN, NY**
0.447 mi.
2360 ft. **Site 3 of 3 in cluster CH**

Relative: **Lower**
Actual: **28 ft.**

LTANKS:
Name: 10 WEST 10TH ST
Address: 10 WEST 10TH ST
City,State,Zip: MANHATTAN, NY
Spill Number/Closed Date: 0205121 / 2005-08-24
Facility ID: 0205121
Site ID: 99707
Spill Date: 2002-08-15
Spill Cause: Tank Overfill
Spill Source: Tank Truck
Spill Class: C3
Cleanup Ceased: Not reported
SWIS: 3101
Investigator: jdjarrat
Referred To: Not reported
Reported to Dept: 2002-08-15
CID: 207
Water Affected: Not reported
Spill Notifier: Other
Last Inspection: Not reported
Recommended Penalty: False
Meets Standard: False
UST Involvement: False
Remediation Phase: 0
Date Entered In Computer: 2002-08-15
Spill Record Last Update: 2005-08-24
Spiller Name: N/A
Spiller Company: ATLANTIC AND PACIFIC OIL
Spiller Address: CONEY ISLAND AVE
Spiller County: 001
Spiller Contact: RAY LARA
Spiller Phone: (718) 624-4842
Spiller Extention: Not reported

5TH AVENUE CENTER FOR CON (Continued) **S104790598**

DEC Region:	2
DER Facility ID:	88573
Latitude:	Not reported
Longitude:	Not reported
DEC Memo:	Prior to Sept, 2004 data translation this spill Lead_DEC Field was DEMEO 8/15/02 TJD Misdelivery causing discharge into basement of apartment building with offices on ground floor. PTC retained by delivery company for cleanup. Instructed to remove all petroleum impacted items and provide manifests from disposal. Concrete floor beneath carpeting and rubber matting in hallways. Strong petroleum vapors noted inside of building, occupants were displaced as a result of spill. file transferred to CO July 2005, assigned to jarratt. Received copy of invoice of cleanup by PTC (invoice date 8/20/2002) Spill closed 8/24/05
Remarks:	poss up to 100 gals involved

All Materials:

Site ID:	99707
Operable Unit ID:	857894
Operable Unit:	01
Material ID:	519332
Material Code:	0001A
Material Name:	#2 fuel oil
Case No.:	Not reported
Material FA:	Petroleum
Quantity:	.00
Units:	G
Recovered:	.00
Resource Affected:	Soil
Oxygenate:	Not reported

SPILLS:

Name:	5TH AVENUE CENTER FOR CON
Address:	10 WEST 10TH STREET
City,State,Zip:	MANHATTAN, NY
Spill Number/Closed Date:	0008247 / 2003-12-12
Facility ID:	0008247
Facility Type:	ER
DER Facility ID:	197893
Site ID:	240627
DEC Region:	2
Spill Cause:	Unknown
Spill Class:	C3
SWIS:	3101
Spill Date:	2000-10-13
Investigator:	TJDEMEO
Referred To:	Not reported
Reported to Dept:	2000-10-14
CID:	204
Water Affected:	Not reported
Spill Source:	Unknown
Spill Notifier:	Affected Persons
Cleanup Ceased:	Not reported
Cleanup Meets Std:	False
Last Inspection:	Not reported
Recommended Penalty:	False

5TH AVENUE CENTER FOR CON (Continued) **S104790598**

UST Trust:	False
Remediation Phase:	0
Date Entered In Computer:	2000-10-14
Spill Record Last Update:	2003-12-12
Spiller Name:	UNKNOWN
Spiller Company:	5TH AVENUE CENTER FOR CON
Spiller Address:	10 WEST 10TH STREET
Spiller Company:	001
Contact Name:	MARINA TOMARCHIO
Latitude:	Not reported
Longitude:	Not reported
DEC Memo:	Prior to Sept, 2004 data translation this spill Lead_DEC Field was DEMEO 12/12/03 Tjdold Odor Complaint. Closed Due To The Nature / Extent Of The Spill Report.
Remarks:	CALLER STATES SHE HAD AN APPOINTMENT TODAY - AND WHEN SHE GOT THERE SHE SMELLED AN UNKNOWN PETROLEUM-HER CONSELLOR ALSO SMELLED IT - HE SAID THEY WERE HAVING A PROBLEM WITH THE OIL TANK. THE CALLER BEGAN TO GET SICK AND HER HEART STARTED RACING WHILE SHE WAS THERE. CALLER DOES WANT TO REMAIN ANNOYMOUS.

All Materials:

Site ID:	240627
Operable Unit ID:	828855
Operable Unit:	01
Material ID:	545763
Material Code:	0066A
Material Name:	unknown petroleum
Case No.:	Not reported
Material FA:	Petroleum
Quantity:	.00
Units:	G
Recovered:	.00
Resource Affected:	Soil
Oxygenate:	Not reported

CN1260 **11 AVENUE A - DOB JOB #121184182 AND #121792630** **NY NYC OER** **S129931950**
SE **11 AVENUE A** **N/A**
1/4-1/2 **MANHATTAN, NY**
0.449 mi.
2369 ft. **Site 2 of 3 in cluster CN**

Relative:
Lower

Actual:
30 ft.

NYC OER:

Name:	11 AVENUE A - DOB JOB #121184182 AND #121792630
Address:	11 AVENUE A
City,State,Zip:	MANHATTAN, NY
Latitude:	40.722626
Longitude:	-73.986042
OER Project Numbers:	14TMP0359M,14ENOS359M
BBL:	1004290039
OER Program:	E/RD (No Cleanup)
Class:	Active (A)
Phase:	Closure
URL:	
Postcode:	10009
Community Board:	3
Council District:	2

11 AVENUE A - DOB JOB #121184182 AND #121792630 (Continued) **S129931950**

Census Tract:	3002
BIN:	1005750
NTA:	East Village

CP1261 **HOBART INDUST BLDG** **NY LTANKS** **S100142518**
NNW **48-48 5TH ST** **N/A**
1/4-1/2 **NEW YORK CITY, NY**
0.452 mi.
2386 ft. **Site 2 of 2 in cluster CP**

Relative: **Lower**
Actual: **31 ft.**

LTANKS:

Name:	HOBART INDUST BLDG
Address:	48-48 5TH ST
City,State,Zip:	NEW YORK CITY, NY
Spill Number/Closed Date:	8805326 / 1989-04-24
Facility ID:	8805326
Site ID:	144387
Spill Date:	1988-09-19
Spill Cause:	Tank Test Failure
Spill Source:	Commercial/Industrial
Spill Class:	Not reported
Cleanup Ceased:	1989-04-24
SWIS:	4101
Investigator:	SULLIVAN
Referred To:	Not reported
Reported to Dept:	1988-09-20
CID:	Not reported
Water Affected:	Not reported
Spill Notifier:	Tank Tester
Last Inspection:	Not reported
Recommended Penalty:	False
Meets Standard:	True
UST Involvement:	True
Remediation Phase:	0
Date Entered In Computer:	1988-09-21
Spill Record Last Update:	2003-01-03
Spiller Name:	Not reported
Spiller Company:	SAME
Spiller Address:	Not reported
Spiller County:	999
Spiller Contact:	Not reported
Spiller Phone:	Not reported
Spiller Extention:	Not reported
DEC Region:	2
DER Facility ID:	123082
Latitude:	Not reported
Longitude:	Not reported
DEC Memo:	Not reported
Remarks:	4K TK FAILED PETRO-TITE. L R = UNREADABLE. BAD SITTING ON STAGE 1 VAPOR RECOVERY LINE. REPLACE UNION.

All TTF:

Facility ID:	8805326
Spill Number:	8805326
Spill Tank Test:	1534644
Site ID:	144387
Tank Number:	Not reported
Tank Size:	0

HOBART INDUST BLDG (Continued) **S100142518**

Material:	0009
EPA UST:	Not reported
UST:	Not reported
Cause:	Not reported
Source:	Not reported
Test Method:	00
Test Method 2:	Unknown
Leak Rate:	.00
Gross Fail:	Not reported
Modified By:	Spills
Last Modified Date:	Not reported

All Materials:

Site ID:	144387
Operable Unit ID:	922378
Operable Unit:	01
Material ID:	457234
Material Code:	0009
Material Name:	gasoline
Case No.:	Not reported
Material FA:	Petroleum
Quantity:	-1.00
Units:	G
Recovered:	.00
Resource Affected:	Groundwater
Oxygenate:	Not reported

1262
SSW
1/4-1/2
0.454 mi.
2399 ft.

203 LAFAYETTE STREET/114 KENMARE STREET - DOB JOB **NY NYC OER** **S129932147**
114 KENMARE STREET **N/A**
MANHATTAN, NY

Relative:
Lower

Actual:
32 ft.

NYC OER:

Name:	203 LAFAYETTE STREET/114 KENMARE STREET - DOB JOB NO. 121932757, 121976255, & A2-122388610
Address:	114 KENMARE STREET
City,State,Zip:	MANHATTAN, NY
Latitude:	40.721521
Longitude:	-73.997626
OER Project Numbers:	14TMP0447M,14ENOS447M
BBL:	1004827501
OER Program:	E/RD (No Cleanup)
Class:	Active (A)
Phase:	Closure
URL:	
Postcode:	10012
Community Board:	2
Council District:	1
Census Tract:	45
BIN:	1066733
NTA:	SoHo-TriBeCa-Civic Center-Little Italy

CK1263 **COMMERCIAL BUILDING** **NY LTANKS** **S111319271**
WSW **145 SPRING ST** **N/A**
1/4-1/2 **NEW YORK, NY**
0.456 mi.
2407 ft. **Site 2 of 3 in cluster CK**

Relative:
Lower

Actual:
16 ft.

LTANKS:

Name:	COMMERCIAL BUILDING
Address:	145 SPRING ST
City,State,Zip:	NEW YORK, NY
Spill Number/Closed Date:	1110287 / 2011-12-20
Facility ID:	1110287
Site ID:	458099
Spill Date:	2011-11-18
Spill Cause:	Tank Test Failure
Spill Source:	Commercial/Industrial
Spill Class:	Not reported
Cleanup Ceased:	Not reported
SWIS:	3101
Investigator:	BKFALVEY
Referred To:	Not reported
Reported to Dept:	2011-11-18
CID:	Not reported
Water Affected:	Not reported
Spill Notifier:	Other
Last Inspection:	Not reported
Recommended Penalty:	False
Meets Standard:	False
UST Involvement:	False
Remediation Phase:	0
Date Entered In Computer:	2011-11-18
Spill Record Last Update:	2011-12-20
Spiller Name:	Not reported
Spiller Company:	RBH /LINDA MONTANEZ
Spiller Address:	Not reported
Spiller County:	999
Spiller Contact:	RBH /LINDA MONTANEZ
Spiller Phone:	(212) 685-7833
Spiller Extention:	Not reported
DEC Region:	2
DER Facility ID:	412595
Latitude:	Not reported
Longitude:	Not reported
DEC Memo:	Dry leak-TTF was sent out to RBH Management 16 W 36th Street New York, NY 10018(sr) 12/20/11 Yesterday, received letter from Pro Test requesting closure of this case. Vent line, fill line, and petrometer line were replaced. After lines were replaced, tank passed ttt on 12/9/11. No contamination found. No PBS Number for this site, may be because tank is 1080 gal. and used for consumption on-site. NFA. bf
Remarks:	1080 gal agt

All Materials:

Site ID:	458099
Operable Unit ID:	1208209
Operable Unit:	01
Material ID:	2205540
Material Code:	0001A
Material Name:	#2 fuel oil
Case No.:	Not reported
Material FA:	Petroleum

COMMERCIAL BUILDING (Continued) **S111319271**

Quantity:	Not reported
Units:	G
Recovered:	Not reported
Resource Affected:	Not reported
Oxygenate:	Not reported

CM1264 **N Y TELEPHONE** **NY LTANKS** **S100167545**
NE **87-28 109TH ST** **N/A**
1/4-1/2 **NEW YORK CITY, NY**
0.460 mi.
2428 ft. **Site 2 of 4 in cluster CM**

Relative: **Lower**

Actual: **30 ft.**

LTANKS:

Name:	N Y TELEPHONE
Address:	87-28 109TH ST
City,State,Zip:	NEW YORK CITY, NY
Spill Number/Closed Date:	8801294 / 1993-02-23
Facility ID:	8801294
Site ID:	238714
Spill Date:	1988-05-11
Spill Cause:	Tank Test Failure
Spill Source:	Commercial/Industrial
Spill Class:	C4
Cleanup Ceased:	1993-02-23
SWIS:	4101
Investigator:	BATTISTA
Referred To:	Not reported
Reported to Dept:	1988-05-11
CID:	Not reported
Water Affected:	Not reported
Spill Notifier:	Tank Tester
Last Inspection:	Not reported
Recommended Penalty:	False
Meets Standard:	False
UST Involvement:	False
Remediation Phase:	0
Date Entered In Computer:	1988-05-16
Spill Record Last Update:	2009-03-13
Spiller Name:	Not reported
Spiller Company:	N Y TELEPHONE
Spiller Address:	LIVINGSTON ST
Spiller County:	001
Spiller Contact:	Not reported
Spiller Phone:	Not reported
Spiller Extention:	Not reported
DEC Region:	2
DER Facility ID:	196504
Latitude:	Not reported
Longitude:	Not reported
DEC Memo:	Not reported
Remarks:	5K TANK SYSTEM FAILED PETRO-TITE TEST. L R = -0.500 GPH

All TTF:

Facility ID:	8801294
Spill Number:	8801294
Spill Tank Test:	1533884
Site ID:	238714

N Y TELEPHONE (Continued) **S100167545**

Tank Number:	Not reported
Tank Size:	0
Material:	0001
EPA UST:	Not reported
UST:	Not reported
Cause:	Not reported
Source:	Not reported
Test Method:	00
Test Method 2:	Unknown
Leak Rate:	.00
Gross Fail:	Not reported
Modified By:	Spills
Last Modified Date:	Not reported

All Materials:

Site ID:	238714
Operable Unit ID:	918447
Operable Unit:	01
Material ID:	460439
Material Code:	0001A
Material Name:	#2 fuel oil
Case No.:	Not reported
Material FA:	Petroleum
Quantity:	-1.00
Units:	G
Recovered:	.00
Resource Affected:	Groundwater
Oxygenate:	Not reported

CM1265 **N Y TELEPHONE** **NY LTANKS** **S100167590**
NE **1745 RICHMOND AV** **N/A**
1/4-1/2 **NYC, NY**
0.460 mi.
2428 ft. **Site 3 of 4 in cluster CM**

Relative: **Lower**
Actual: **30 ft.**

LTANKS:

Name:	N Y TELEPHONE
Address:	1745 RICHMOND AV
City,State,Zip:	NYC, NY
Spill Number/Closed Date:	8805947 / 2006-06-27
Facility ID:	8805947
Site ID:	125792
Spill Date:	1988-10-13
Spill Cause:	Tank Test Failure
Spill Source:	Commercial/Industrial
Spill Class:	C4
Cleanup Ceased:	Not reported
SWIS:	4301
Investigator:	DATROMP
Referred To:	TROMP
Reported to Dept:	1988-10-13
CID:	Not reported
Water Affected:	Not reported
Spill Notifier:	Tank Tester
Last Inspection:	Not reported
Recommended Penalty:	False

N Y TELEPHONE (Continued) **S100167590**

Meets Standard:	True
UST Involvement:	False
Remediation Phase:	0
Date Entered In Computer:	1988-10-25
Spill Record Last Update:	2006-06-27
Spiller Name:	Not reported
Spiller Company:	SAME
Spiller Address:	Not reported
Spiller County:	999
Spiller Contact:	Not reported
Spiller Phone:	Not reported
Spiller Extention:	Not reported
DEC Region:	2
DER Facility ID:	108798
Latitude:	Not reported
Longitude:	Not reported
DEC Memo:	Prior to Sept, 2004 data translation this spill Lead_DEC Field was M TIBBE 11/1/05 - Transferred to Central Office Staff for review. Follow up on the Tank Testing Failure needs to be completed before spill is closed. 6/27/06 - Tank was taken out of service, and replaced with another tank. PBS # 2-344249 6/27/06 - Spill closed.
Remarks:	TK CAP UNK. L R = 0.086 GPH.

All TTF:

Facility ID:	8805947
Spill Number:	8805947
Spill Tank Test:	1534755
Site ID:	125792
Tank Number:	Not reported
Tank Size:	0
Material:	0001
EPA UST:	Not reported
UST:	Not reported
Cause:	Not reported
Source:	Not reported
Test Method:	00
Test Method 2:	Unknown
Leak Rate:	.00
Gross Fail:	Not reported
Modified By:	Spills
Last Modified Date:	Not reported

All Materials:

Site ID:	125792
Operable Unit ID:	922820
Operable Unit:	01
Material ID:	454305
Material Code:	0001A
Material Name:	#2 fuel oil
Case No.:	Not reported
Material FA:	Petroleum
Quantity:	-1.00
Units:	L
Recovered:	.00
Resource Affected:	Groundwater
Oxygenate:	Not reported

CM1266 **ON SIDEWALK** **NY LTANKS** **S104950861**
NE **240 E 13TH ST** **NY Spills** **N/A**
1/4-1/2 **MANHATTAN, NY**
0.460 mi.
2431 ft. **Site 4 of 4 in cluster CM**

Relative:
Lower

Actual:
32 ft.

LTANKS:

Name:	ON SIDEWALK
Address:	240 E 13TH ST
City,State,Zip:	MANHATTAN, NY
Spill Number/Closed Date:	0011558 / 2001-02-06
Facility ID:	0011558
Site ID:	84167
Spill Date:	2001-01-25
Spill Cause:	Tank Overfill
Spill Source:	Commercial/Industrial
Spill Class:	C4
Cleanup Ceased:	Not reported
SWIS:	3101
Investigator:	JMKRIMGO
Referred To:	Not reported
Reported to Dept:	2001-01-25
CID:	365
Water Affected:	Not reported
Spill Notifier:	Other
Last Inspection:	Not reported
Recommended Penalty:	False
Meets Standard:	False
UST Involvement:	False
Remediation Phase:	0
Date Entered In Computer:	2001-01-25
Spill Record Last Update:	2001-02-06
Spiller Name:	PAT TURTURRO
Spiller Company:	CLASSIC FUEL
Spiller Address:	9 WYTHE AVENUE
Spiller County:	001
Spiller Contact:	UNNOWN
Spiller Phone:	Not reported
Spiller Extention:	Not reported
DEC Region:	2
DER Facility ID:	77419
Latitude:	Not reported
Longitude:	Not reported
DEC Memo:	Prior to Sept, 2004 data translation this spill Lead_DEC Field was KRIMGOLD CLEANED UP BY CLASSIC FUELS.
Remarks:	CLASSIC FUELS IS IN THE PROCESS OF CLEANING UP SPILL NOW WITH ABSORBANT

All Materials:

Site ID:	84167
Operable Unit ID:	833032
Operable Unit:	01
Material ID:	541866
Material Code:	0003A
Material Name:	#6 fuel oil
Case No.:	Not reported
Material FA:	Petroleum
Quantity:	20.00
Units:	G
Recovered:	.00

ON SIDEWALK (Continued) **S104950861**

Resource Affected: Soil
Oxygenate: Not reported

SPILLS:
Name: SPILL NUMBER 9914290
Address: 240 E 13TH ST
City,State,Zip: MANHATTAN, NY
Spill Number/Closed Date: 9914290 / 2000-03-20
Facility ID: 9914290
Facility Type: ER
DER Facility ID: 77419
Site ID: 84168
DEC Region: 2
Spill Cause: Equipment Failure
Spill Class: C4
SWIS: 3101
Spill Date: 2000-03-19
Investigator: MCTIBBE
Referred To: Not reported
Reported to Dept: 2000-03-19
CID: 257
Water Affected: Not reported
Spill Source: Commercial Vehicle
Spill Notifier: Responsible Party
Cleanup Ceased: Not reported
Cleanup Meets Std: False
Last Inspection: Not reported
Recommended Penalty: False
UST Trust: False
Remediation Phase: 0
Date Entered In Computer: 2000-03-19
Spill Record Last Update: 2000-03-20
Spiller Name: Not reported
Spiller Company: MYSTIC TRANPORTATION
Spiller Address: Not reported
Spiller Company: 001
Contact Name: UNNOWN
Latitude: Not reported
Longitude: Not reported
DEC Memo: Prior to Sept, 2004 data translation this spill Lead_DEC Field was TIBBE CLEANED BY SPILLER
Remarks: cleanup crew is on the way spilli son the sidewalk

All Materials:
Site ID: 84168
Operable Unit ID: 1092445
Operable Unit: 01
Material ID: 292573
Material Code: 0003A
Material Name: #6 fuel oil
Case No.: Not reported
Material FA: Petroleum
Quantity: 5.00
Units: G
Recovered: .00
Resource Affected: Soil

ON SIDEWALK (Continued) **S104950861**

Oxygenate: Not reported

CN1267 **225 EAST HOUSTON STREET** **NY NYC OER** **S129932190**
SE **225 EAST HOUSTON STREET** **N/A**
1/4-1/2 **MANHATTAN, NY**
0.462 mi.
2440 ft. **Site 3 of 3 in cluster CN**

Relative:
Lower

Actual:
31 ft.

NYC OER:

Name:	225 EAST HOUSTON STREET
Address:	225 EAST HOUSTON STREET
City,State,Zip:	MANHATTAN, NY
Latitude:	40.722278
Longitude:	-73.98645
OER Project Numbers:	16TMP0395M,16EA-N314M
BBL:	1004120061
OER Program:	E/RD (No Cleanup)
Class:	Active (A)
Phase:	Closure
URL:	
Postcode:	10002
Community Board:	3
Council District:	1
Census Tract:	3001
BIN:	1005423
NTA:	Chinatown

CJ1268 **260 EAST 10TH ST** **NY LTANKS** **S102660663**
East **260 EAST 10TH ST** **N/A**
1/4-1/2 **MANHATTAN, NY**
0.463 mi.
2443 ft. **Site 3 of 3 in cluster CJ**

Relative:
Lower

Actual:
21 ft.

LTANKS:

Name:	260 EAST 10TH ST
Address:	260 EAST 10TH ST
City,State,Zip:	MANHATTAN, NY
Spill Number/Closed Date:	9416858 / 1995-03-31
Facility ID:	9416858
Site ID:	145786
Spill Date:	1995-03-29
Spill Cause:	Tank Failure
Spill Source:	Private Dwelling
Spill Class:	C3
Cleanup Ceased:	1995-03-31
SWIS:	3101
Investigator:	O'DOWD
Referred To:	Not reported
Reported to Dept:	1995-03-29
CID:	Not reported
Water Affected:	Not reported
Spill Notifier:	Other
Last Inspection:	Not reported
Recommended Penalty:	False

260 EAST 10TH ST (Continued) **S102660663**

Meets Standard:	True
UST Involvement:	False
Remediation Phase:	0
Date Entered In Computer:	1995-05-02
Spill Record Last Update:	2004-09-30
Spiller Name:	Not reported
Spiller Company:	SAME
Spiller Address:	Not reported
Spiller County:	001
Spiller Contact:	Not reported
Spiller Phone:	Not reported
Spiller Extention:	Not reported
DEC Region:	2
DER Facility ID:	124185
Latitude:	Not reported
Longitude:	Not reported
DEC Memo:	Not reported
Remarks:	VAULTED TANK - INTERIOR TANK IS SPLIT - VIJAX IS ON THE WAY TO REPAIR TANK. 03/31/95 SPOKE TO RONALD, DID CLEANUP ACTIVITIES. PRODUCT OUT OF TANK. WILL EPOXY IN NEW SHELL & THEN PUT PRODUCT IN.

All Materials:

Site ID:	145786
Operable Unit ID:	1010661
Operable Unit:	01
Material ID:	368486
Material Code:	0002A
Material Name:	#4 fuel oil
Case No.:	Not reported
Material FA:	Petroleum
Quantity:	3.00
Units:	G
Recovered:	3.00
Resource Affected:	Soil
Oxygenate:	Not reported

CR1269 **HSR CORP** **NY LTANKS** **S118263544**
SW **503-511 BROADWAY** **N/A**
1/4-1/2 **NEW YORK, NY**
0.468 mi.
2471 ft. **Site 2 of 4 in cluster CR**

Relative: **Lower**

Actual: **27 ft.**

LTANKS:

Name:	HSR CORP
Address:	503-511 BROADWAY
City,State,Zip:	NEW YORK, NY
Spill Number/Closed Date:	1507638 / 2015-11-17
Facility ID:	1507638
Site ID:	515135
Spill Date:	2015-10-21
Spill Cause:	Tank Test Failure
Spill Source:	Commercial/Industrial
Spill Class:	C3
Cleanup Ceased:	Not reported
SWIS:	3101
Investigator:	RMOMAR
Referred To:	Not reported

HSR CORP (Continued) **S118263544**

Reported to Dept:	2015-10-21
CID:	Not reported
Water Affected:	Not reported
Spill Notifier:	Other
Last Inspection:	Not reported
Recommended Penalty:	False
Meets Standard:	False
UST Involvement:	False
Remediation Phase:	0
Date Entered In Computer:	2015-10-21
Spill Record Last Update:	2015-11-17
Spiller Name:	Not reported
Spiller Company:	HSR CORP
Spiller Address:	Not reported
Spiller County:	999
Spiller Contact:	PRO TEST
Spiller Phone:	Not reported
Spiller Extention:	Not reported
DEC Region:	2
DER Facility ID:	469562
Latitude:	Not reported
Longitude:	Not reported
DEC Memo:	10/21/2015: Rashad Duty Desk Called pro test and spoke to Victoria, she said it was a dry leak and no product was lost. The owner will be fixing tank and have it retested, she will be emailing me tank reports. 503-511 Broadway has alternate addresses of 503 Broadway and 74-82 Mercer Street. According to PBS# 2-611955 there is a 5,000 gallon #2 fuel oil AST with no last test date or next test date. There is a previous spill#9914496 at 511 Broadway that was closed in 2004 under Jane O'Connell, it was a con Ed spill that has 2.5 gallons of unknown oil into 20 gallons of water in service box in front of 511 Broadway, lab results indicated PCBs at less than 1 ppm. 10/30/2015: Rashad Victoria emailed tank test failure document: As per your request, I am attaching a copy of the failing test report for 503-511 Broadway. The customer will make arrangements for the repairs and then plans to have us conduct the retest. It has been uploaded to D2. Tightness test indicates a 5000 gallon tank with a dry leak (specifies gross dry leak in vent pipe). I responded: Thank you for the update. 11/17/2015: Rashad Received Email from Harvey Fung (hfung@hsrcorp.com) on 11/16: Please find close out letter and report attached for PBS#2-611955 #001, Spill#1507638. If you have any question please feel free to contact me .Thanks! Attached in email was passing tightness test on tank and system conducted on 11/10/2015 by Pro Test Environmental. Also attached in email is request for closure letter which included repairs made: installed 50 LF of 2 inch vent lines and installed a 2x2 vent alarm. Both documents have been uploaded to D2. Emailed Harvey: Attached is a standardized letter closing out spill# 1507638 for 503-511 Broadway. Please let me know if you have any questions. Closure letter has been uploaded to D2. Case will be closed due to repairs made on tank, passing tightness test, and aboveground tank.
Remarks:	5000 gal ast

All Materials:

Site ID:	515135
Operable Unit ID:	1264302
Operable Unit:	01
Material ID:	2268065

HSR CORP (Continued) **S118263544**

Material Code:	0001A
Material Name:	#2 fuel oil
Case No.:	Not reported
Material FA:	Petroleum
Quantity:	Not reported
Units:	G
Recovered:	Not reported
Resource Affected:	Not reported
Oxygenate:	Not reported

CK1270 **PROPERTIES SOLUTIONS** **NY LTANKS** **S107658769**
WSW **155 SPRING STREET** **N/A**
1/4-1/2 **MANHATTAN, NY**
0.469 mi.
2477 ft. **Site 3 of 3 in cluster CK**

Relative: LTANKS:
Lower

Actual: Name:	PROPERTIES SOLUTIONS
15 ft. Address:	155 SPRING STREET
City,State,Zip:	MANHATTAN, NY
Spill Number/Closed Date:	0514284 / 2007-11-23
Facility ID:	0514284
Site ID:	360975
Spill Date:	2006-03-14
Spill Cause:	Tank Test Failure
Spill Source:	Institutional, Educational, Gov., Other
Spill Class:	C4
Cleanup Ceased:	Not reported
SWIS:	3101
Investigator:	rmpiper
Referred To:	Not reported
Reported to Dept:	2006-03-14
CID:	444
Water Affected:	Not reported
Spill Notifier:	Tank Tester
Last Inspection:	Not reported
Recommended Penalty:	False
Meets Standard:	False
UST Involvement:	False
Remediation Phase:	0
Date Entered In Computer:	2006-03-14
Spill Record Last Update:	2008-03-05
Spiller Name:	CRAIG
Spiller Company:	PROPERTIES SOLUTIONS
Spiller Address:	155 SPRING STREET
Spiller County:	001
Spiller Contact:	CRAIG
Spiller Phone:	(732) 417-0999
Spiller Extention:	Not reported
DEC Region:	2
DER Facility ID:	311156
Latitude:	Not reported
Longitude:	Not reported
DEC Memo:	mailed ttf to Mrs. Emile Mercier Charles Jourdan USA Inc. 2 Caesar Place Moonachie, NY 07074 and Charles Jourdan USA Inc. 136 West 11th Street New York, NY 10011 No PBS records on property. Spoke w/ craig norris of Properties solutions. He is a contractor representing

PROPERTIES SOLUTIONS (Continued) **S107658769**

potential buyer. He will also look into current ownership. 3/30/6- faxed pbs application to donna.The tightness test failure eas due to a line leak, tank passed. 5/8/06- DEC Piper left message for Donna (Rep for prop.)201-974-1286 cell-201-906-7995 Repairs have been made though a PBS application needs to be submitted. 2/28/07- DEC Piper left message for donna requesting callback and info. 3/5/07- DEC Piper psoke w. Donna, The building has been sold and she will get back to me with contact. 11/23/07- DECP iperreviewed case. Spill closed though PBS violations exist. Referred to PBS for enforcement. 3/5/08 PBS inspection yesterday. NOV issued for failing to register, failing to color code fill port, and failure to label AST. Administrative settlement conference scheduled for 3/27/08. bf

Remarks: Not reported

All TTF:

Facility ID:	0514284
Spill Number:	0514284
Spill Tank Test:	1549798
Site ID:	360975
Tank Number:	1
Tank Size:	1500
Material:	0001
EPA UST:	Not reported
UST:	Not reported
Cause:	Not reported
Source:	Not reported
Test Method:	03
Test Method 2:	Horner EZ Check I or II
Leak Rate:	.00
Gross Fail:	Not reported
Modified By:	Watchdog
Last Modified Date:	Not reported

All Materials:

Site ID:	360975
Operable Unit ID:	1118076
Operable Unit:	01
Material ID:	2108589
Material Code:	0001A
Material Name:	#2 fuel oil
Case No.:	Not reported
Material FA:	Petroleum
Quantity:	Not reported
Units:	G
Recovered:	.00
Resource Affected:	Soil
Oxygenate:	Not reported

1271 SSE 1/4-1/2 0.472 mi. 2493 ft. | **LOT 19,TAXBLOCK 411**
159 LUDLOW STREET
MANHATTAN, NY 10002 | **NY E DESIGNATION**
NY NYC OER
NY NYC LAND USE | **S109527666**
N/A

Relative: Lower

Actual: 34 ft.

E DESIGNATION:

Name:	LOT 19,TAXBLOCK 411
Address:	159 LUDLOW STREET
City,State,Zip:	MANHATTAN, NY 10002
Tax Lot(s):	19
Tax Block:	411
Borough Code:	MN
E-No:	E-216
Effective Date:	Not reported
Satisfaction Date:	Not reported
Ceqr Number:	07DCP078M
Ulurp Number:	C080397ZMM
Zoning Map No:	Not reported
Description:	Window Wall Attenuation & Alternate Ventilation
Lot Remediation Date:	Not reported

NYC OER:

Name:	159 LUDLOW ST. - DOB JOB NO. PENDING
Address:	159 LUDLOW STREET
City,State,Zip:	MANHATTAN, NY
Latitude:	40.721065
Longitude:	-73.987868
OER Project Numbers:	14TMP0482M,14ENOS482M
BBL:	1004110019
OER Program:	E/RD (No Cleanup)
Class:	Active (A)
Phase:	Closure
URL:	
Postcode:	10002
Community Board:	3
Council District:	1
Census Tract:	3001
BIN:	1005352
NTA:	Chinatown

NYC LAND USE:

Name:	Not reported
Address:	159 LUDLOW STREET
City,State,Zip:	MANHATTAN, NY 10002
Latitude:	40.7210508
Longitude:	-73.9880372
Type Of Ownership Code:	Not reported
Owner Name:	159 LUDLOW LLC
Borough:	MN
Tax Block:	411
Tax Lot:	19
Community District:	103
Census Tract 2020:	1003001
Census Block 2020:	10030012001
Census Tract 2010:	30.01

LOT 19,TAXBLOCK 411 (Continued) **S109527666**

Census Block 2010:	2001
School District:	01
City Council District:	1
Fire Company:	L018
Police Precinct:	7
Health Center District:	14
Health Area:	6600
Sanitation District Boro:	1
Sanitation District Number:	03
Sanitation Subsection:	2A
Zoning District 1:	C4-4A: Commercial Districts
Zoning District 2:	Not reported
Zoning District 3:	Not reported
Zoning District 4:	Not reported
Commercial Overlay 1:	Not reported
Commercial Overlay 2:	Not reported
Special Purpose District 1:	Not reported
Special Purpose District 2:	Not reported
Special Purpose District 3:	Not reported
Limited Height District:	Not reported
Spill Boundary Indicator:	N
Building Class:	G7: Garages And Gasoline Stations - Unlicensed Parking Lot
Land Use Category:	Parking Facilities
Number Of Easements:	0
Lot Area:	1063
Total Building Floor Area:	0
Commercial Floor Area:	Not reported
Residential Floor Area:	Not reported
Office Floor Area:	Not reported
Retail Floor Area:	Not reported
Garage Floor Area:	Not reported
Storage Floor Area:	Not reported
Factory Floor Area:	Not reported
Other Floor Area:	Not reported
Total Building Floor Area Source Code:	7
Number Of Buildings:	1
Number Of Floors:	Not reported
Residential Units:	0
Total Units:	0
Lot Frontage:	25.0000000
Lot Depth:	42.5000000
Building Frontage:	0.0000000
Building Depth:	0.0000000
Extension Code:	Not reported
Proximity Code:	0
Irregular Lot Code:	N
Lot Type:	5
Basement Type/Grade:	5
Assessed Land Value:	309150.00000
Assessed Total Value:	309150.00000
Exempt Total Value:	0.00000
Year Built:	0
Year Altered 1:	0
Year Altered 2:	0
Historic District Name:	Not reported
Landmark Status:	Not reported
Built Floor Area Ratio:	0.00000000000

LOT 19,TAXBLOCK 411 (Continued) **S109527666**

Maximum Allowable Residential Far:	4.00000000000
Maximum Allowable Commercial Far:	4.00000000000
Maximum Allowable Community Facility Far:	4.00000000000
Boro Code:	1
Borough, Tax Block and Lot:	1004110019.00000000
Condominium Number:	Not reported
Census Tract 2:	003001
X Coordinate:	987566
Y Coordinate:	201975
Zoning Map #:	12c
Zoning Map Code:	Not reported
Sanborn Map #:	102 003
Tax Map #:	10204
E-designation Number:	E-216
Apportionment BBL:	Not reported
Apportionment Date:	Not reported
Pluto DTM Base Map Indicator:	1
2007 Flood Insurance Rate Map Indicator:	Not reported
2015 Preliminary Flood Insurance Rate Map Indicator:	Not reported
Version Number:	24v3.1
Changed By DCP:	Not reported

1272 North 1/4-1/2 0.476 mi. 2512 ft.

13 E. 12TH STREET
13 E. 12TH STREET
MANHATTAN, NY

NY LTANKS **S102671939** **N/A**

Relative: Lower

Actual: 34 ft.

LTANKS:

Name:	13 E. 12TH STREET
Address:	13 E. 12TH STREET
City,State,Zip:	MANHATTAN, NY
Spill Number/Closed Date:	9206642 / 1992-09-08
Facility ID:	9206642
Site ID:	220273
Spill Date:	1992-09-08
Spill Cause:	Tank Overfill
Spill Source:	Tank Truck
Spill Class:	C4
Cleanup Ceased:	1992-09-08
SWIS:	3101
Investigator:	KSTANG
Referred To:	Not reported
Reported to Dept:	1992-09-08
CID:	Not reported
Water Affected:	Not reported
Spill Notifier:	Responsible Party
Last Inspection:	Not reported
Recommended Penalty:	False
Meets Standard:	True
UST Involvement:	False
Remediation Phase:	0
Date Entered In Computer:	1992-09-09
Spill Record Last Update:	2004-09-30
Spiller Name:	Not reported
Spiller Company:	Not reported
Spiller Address:	Not reported
Spiller County:	001

13 E. 12TH STREET (Continued) **S102671939**

Spiller Contact:	Not reported
Spiller Phone:	Not reported
Spiller Extention:	Not reported
DEC Region:	2
DER Facility ID:	182192
Latitude:	Not reported
Longitude:	Not reported
DEC Memo:	Prior to Sept, 2004 data translation this spill Lead_DEC Field was TANG
Remarks:	CONTAINED IN SIDEWALK WHALECO DID CLEANUP

All Materials:

Site ID:	220273
Operable Unit ID:	973810
Operable Unit:	01
Material ID:	407341
Material Code:	0001A
Material Name:	#2 fuel oil
Case No.:	Not reported
Material FA:	Petroleum
Quantity:	5.00
Units:	G
Recovered:	.00
Resource Affected:	Soil
Oxygenate:	Not reported

CS1273 **NY E DESIGNATION** **S109527544**
SSE **172 ELDRIDGE STREET** **NY NYC OER** **N/A**
1/4-1/2 **MANHATTAN, NY 10002** **NY NYC LAND USE**
0.480 mi.
2534 ft. **Site 1 of 2 in cluster CS**

Relative:
Lower

Actual:
39 ft.

E DESIGNATION:

Name:	LOT 10,TAXBLOCK 415
Address:	172 ELDRIDGE STREET
City,State,Zip:	MANHATTAN, NY
Tax Lot(s):	10
Tax Block:	415
Borough Code:	Not reported
E-No:	E-216
Effective Date:	Not reported
Satisfaction Date:	Not reported
Ceqr Number:	07DCP078M
Ulurp Number:	C080397ZMM
Zoning Map No:	Not reported
Description:	Window Wall Attenuation & Alternate Ventilation
Lot Remediation Date:	Not reported

NYC OER:

Name:	172 ELDRIDGE STREET - ASSAFA ISLAMIC CENTER - PROJECT NO(S): 122193973
Address:	172 ELDRIDGE STREET
City,State,Zip:	MANHATTAN, NY
Latitude:	40.720211
Longitude:	-73.990902
OER Project Numbers:	10TMP0201M,10ENOS201M
BBL:	1004150010

(Continued) **S109527544**

OER Program:	E/RD (No Cleanup)
Class:	Completed (C)
Phase:	Completed
URL:	
Postcode:	10002
Community Board:	3
Council District:	1
Census Tract:	18
BIN:	1089458
NTA:	Chinatown

NYC LAND USE:

Name:	Not reported
Address:	172 ELDRIDGE STREET
City,State,Zip:	MANHATTAN, NY 10002
Latitude:	40.7201507
Longitude:	-73.9906781
Type Of Ownership Code:	X
Owner Name:	ASSAFA ISLAMIC CENTER
Borough:	MN
Tax Block:	415
Tax Lot:	10
Community District:	103
Census Tract 2020:	1001800
Census Block 2020:	10018004000
Census Tract 2010:	18
Census Block 2010:	4000
School District:	01
City Council District:	1
Fire Company:	L018
Police Precinct:	5
Health Center District:	14
Health Area:	7400
Sanitation District Boro:	1
Sanitation District Number:	03
Sanitation Subsection:	2A
Zoning District 1:	C4-4A: Commercial Districts
Zoning District 2:	Not reported
Zoning District 3:	Not reported
Zoning District 4:	Not reported
Commercial Overlay 1:	Not reported
Commercial Overlay 2:	Not reported
Special Purpose District 1:	Not reported
Special Purpose District 2:	Not reported
Special Purpose District 3:	Not reported
Limited Height District:	Not reported
Spill Boundary Indicator:	N
Building Class:	M1: Churches, Synagogues, Etc - Church, Synagogue, Chapel
Land Use Category:	Public Facilities & Institutions
Number Of Easements:	0
Lot Area:	2228
Total Building Floor Area:	12600
Commercial Floor Area:	12600
Residential Floor Area:	0
Office Floor Area:	0
Retail Floor Area:	0

(Continued) **S109527544**

Garage Floor Area:	0
Storage Floor Area:	0
Factory Floor Area:	0
Other Floor Area:	12600
Total Building Floor Area Source Code:	2
Number Of Buildings:	1
Number Of Floors:	6.0000000
Residential Units:	0
Total Units:	1
Lot Frontage:	25.2500000
Lot Depth:	88.2500000
Building Frontage:	25.0000000
Building Depth:	88.0000000
Extension Code:	N
Proximity Code:	0
Irregular Lot Code:	N
Lot Type:	5
Basement Type/Grade:	0
Assessed Land Value:	561600.00000
Assessed Total Value:	2477250.00000
Exempt Total Value:	2477250.00000
Year Built:	2009
Year Altered 1:	0
Year Altered 2:	0
Historic District Name:	Not reported
Landmark Status:	Not reported
Built Floor Area Ratio:	5.66000000000
Maximum Allowable Residential Far:	4.00000000000
Maximum Allowable Commercial Far:	4.00000000000
Maximum Allowable Community Facility Far:	4.00000000000
Boro Code:	1
Borough, Tax Block and Lot:	1004150010.00000000
Condominium Number:	Not reported
Census Tract 2:	0018
X Coordinate:	986834
Y Coordinate:	201647
Zoning Map #:	12c
Zoning Map Code:	Not reported
Sanborn Map #:	101N078
Tax Map #:	10204
E-designation Number:	E-216
Apportionment BBL:	Not reported
Apportionment Date:	Not reported
Pluto DTM Base Map Indicator:	1
2007 Flood Insurance Rate Map Indicator:	Not reported
2015 Preliminary Flood Insurance Rate Map Indicator:	Not reported
Version Number:	24v3.1
Changed By DCP:	Not reported

CR1274 **TTF** **NY LTANKS** **S113916412**
SW **496 BROADWAY** **N/A**
1/4-1/2 **NEW YORK, NY**
0.480 mi.
2535 ft. **Site 3 of 4 in cluster CR**

Relative: **Lower**

Actual: **27 ft.**

LTANKS:

Name:	TTF
Address:	496 BROADWAY
City,State,Zip:	NEW YORK, NY
Spill Number/Closed Date:	1305781 / 2019-08-13
Facility ID:	1305781
Site ID:	486362
Spill Date:	2013-08-30
Spill Cause:	Tank Test Failure
Spill Source:	Unknown
Spill Class:	D4
Cleanup Ceased:	Not reported
SWIS:	3101
Investigator:	HSSEKHON
Referred To:	Not reported
Reported to Dept:	2013-08-30
CID:	Not reported
Water Affected:	Not reported
Spill Notifier:	Other
Last Inspection:	Not reported
Recommended Penalty:	False
Meets Standard:	False
UST Involvement:	False
Remediation Phase:	0
Date Entered In Computer:	2013-08-30
Spill Record Last Update:	2019-08-13
Spiller Name:	TJ O'CONNOR
Spiller Company:	TANK TEST FAIL
Spiller Address:	496 BROADWAY
Spiller County:	999
Spiller Contact:	TJ O'CONNOR
Spiller Phone:	(516) 678-5115
Spiller Extention:	Not reported
DEC Region:	2
DER Facility ID:	441477
Latitude:	Not reported
Longitude:	Not reported
DEC Memo:	DEC called contact. number busy. 9/6/13- Number still busy. MAy be bad. No PBS number for address. Furhter info needed from Dry as a Bone. 10/26/18 - Austin - Spill transferred from Tim DeMeo to Harman Sekhon - end 2/4/19 - Sekhon RP - info Name: MELISSA GLIATTA Business Name: 496 BROADWAY LLC Business Phone: 212-529-5055 Business Address: 25 WEST 39 ST C/O THOR EQUITIES 11 FL NEW YORK NY 10018 E-Mail: ALEYDEN@THOREQUITIES.COM Owner Type: CORPORATION email send to RP and notifier at tj@testtourtanks.com & ALEYDEN@THOREQUITIES.COM 11:15 am - left VM for Melissa Gliatta . 8/9/19 - Sekhon Spoke with Ms Sussane - 212-529-5055 (sheraut@thorequities.com)- email send to get more information. Director of propery management - Steven Steward - sstewart@thormanagement.com --office - 212-529-8681; cell-212-9918473 8/13/19 - Sekhon On 8/12(pm)site inspected by DEC Sekhon, met Steven Stewart (director of property management) - Building has a gas burning boiler. No oil tank observed anywhere in basement. Propert manger confirmed that ther is no oil storage tank. Spill discussed

TTF (Continued) **S113916412**

with DEC Austin and based on the available information, spill closed.
Remarks: TANK TEST FAIL

All Materials:
Site ID: 486362
Operable Unit ID: 1236008
Operable Unit: 01
Material ID: 2235307
Material Code: 9999
Material Name: other - TANK TEST FAIL
Case No.: Not reported
Material FA: Other
Quantity: Not reported
Units: Not reported
Recovered: Not reported
Resource Affected: Not reported
Oxygenate: Not reported

CR1275 **42 CROSBY STREET- DOB JOB NO. 121326494** **NY VCP** **S129932421**
SW **42 CROSBY STREET** **NY NYC OER** **N/A**
1/4-1/2 **NEW YORK CITY, NY**
0.480 mi.
2536 ft. **Site 4 of 4 in cluster CR**

Relative:
Lower

Actual:
27 ft.

VCP NYC:
Project ID: 14TMP0583M,14EH-N583M,15CVCP011M
Name: 42 CROSBY STREET- DOB JOB NO. 121326494
Address: 42 CROSBY STREET
City,State,Zip: NEW YORK CITY, NY
Borough: Manhattan
BBL: 1004830035
OER Program: VCP (Enrolled), E/RD (Review)
Phase: Completed
Latitude: 40.721612
Longitude: -73.998885
Postcode: 10012
Community Board: 2
Council District: 1
Census Tract: 45
BIN: 1090398
NTA: SoHo-TriBeCa-Civic Center-Little Italy

NYC OER:
Name: 42 CROSBY STREET- DOB JOB NO. 121326494
Address: 42 CROSBY STREET
City,State,Zip: MANHATTAN, NY
Latitude: 40.721612
Longitude: -73.998885
OER Project Numbers: 14TMP0583M,14EH-N583M,15CVCP011M
BBL: 1004830035
OER Program: VCP (Enrolled), E/RD (Review)
Class: Completed (C)
Phase: Completed

URL:
Postcode: 10012
Community Board: 2

42 CROSBY STREET- DOB JOB NO. 121326494 (Continued) **S129932421**

Council District:	1
Census Tract:	45
BIN:	1090398
NTA:	SoHo-TriBeCa-Civic Center-Little Italy

1276 South 1/4-1/2 0.480 mi. 2537 ft. **DELANCEY ST AND 2ND AVE TRACK 3 F LINE MANHATTAN, NY** **NY LTANKS** **S104191978 N/A**

Relative: Lower

Actual: 40 ft.

LTANKS:

Name:	DELANCEY ST AND
Address:	2ND AVE TRACK 3 F LINE
City,State,Zip:	MANHATTAN, NY
Spill Number/Closed Date:	9906932 / 2003-11-12
Facility ID:	9906932
Site ID:	300893
Spill Date:	1999-09-10
Spill Cause:	Tank Overfill
Spill Source:	Commercial Vehicle
Spill Class:	C3
Cleanup Ceased:	Not reported
SWIS:	3101
Investigator:	MCTIBBE
Referred To:	Not reported
Reported to Dept:	1999-09-10
CID:	270
Water Affected:	Not reported
Spill Notifier:	Affected Persons
Last Inspection:	Not reported
Recommended Penalty:	False
Meets Standard:	False
UST Involvement:	False
Remediation Phase:	0
Date Entered In Computer:	1999-09-10
Spill Record Last Update:	2003-11-12
Spiller Name:	CALLER
Spiller Company:	NYC TRANSIT
Spiller Address:	370 JAY ST
Spiller County:	001
Spiller Contact:	CALLER
Spiller Phone:	Not reported
Spiller Extention:	Not reported
DEC Region:	2
DER Facility ID:	243347
Latitude:	Not reported
Longitude:	Not reported
DEC Memo:	Prior to Sept, 2004 data translation this spill Lead_DEC Field was TIBBE Spill to tracks. No sewer impacted. Contained and cleaned by NYCT.
Remarks:	file line overfilled all cleaned up

All Materials:

Site ID:	300893
Operable Unit ID:	1085363
Operable Unit:	01
Material ID:	299644

DELANCEY ST AND (Continued) **S104191978**

Material Code:	0015
Material Name:	motor oil
Case No.:	Not reported
Material FA:	Petroleum
Quantity:	30.00
Units:	G
Recovered:	30.00
Resource Affected:	Soil
Oxygenate:	Not reported

CT1277 **VAULT # 1** **NY LTANKS** **S103941523**
WNW **W 110TH ST SUBSTATION** **N/A**
1/4-1/2 **MANHATTAN, NY**
0.482 mi.
2545 ft. **Site 1 of 3 in cluster CT**

Relative: LTANKS:
Lower

Actual: **19 ft.**

Name:	VAULT # 1
Address:	W 110TH ST SUBSTATION
City,State,Zip:	MANHATTAN, NY
Spill Number/Closed Date:	9903585 / 2000-05-18
Facility ID:	9903585
Site ID:	262511
Spill Date:	1999-06-29
Spill Cause:	Tank Overfill
Spill Source:	Commercial/Industrial
Spill Class:	C3
Cleanup Ceased:	Not reported
SWIS:	3101
Investigator:	JHOCONNE
Referred To:	Not reported
Reported to Dept:	1999-06-29
CID:	390
Water Affected:	Not reported
Spill Notifier:	Responsible Party
Last Inspection:	Not reported
Recommended Penalty:	False
Meets Standard:	False
UST Involvement:	False
Remediation Phase:	0
Date Entered In Computer:	1999-06-29
Spill Record Last Update:	2000-06-06
Spiller Name:	CALLER
Spiller Company:	CON ED
Spiller Address:	4 IRVING PLACE
Spiller County:	001
Spiller Contact:	STEPHEN ROMERO
Spiller Phone:	(212) 580-6763
Spiller Extention:	Not reported
DEC Region:	2
DER Facility ID:	214316
Latitude:	Not reported
Longitude:	Not reported
DEC Memo:	Prior to Sept, 2004 data translation this spill Lead_DEC Field was O'CONNELL con ed e2mis notes: Appears that the leak intensified. Found transformer leak40 gals on concrete floor. Raymond Lo enroute to location. Transformer capacity is 285 gallons. Historical sample

VAULT # 1 (Continued) **S103941523**

Remarks: show 10 ppm pcb. Tanker removed 260 gallons of oil from unit. One drum of large items and PPE returned to E 110st yard for disposal. drum that catches overflow filled up and overflowed con ed # clean up crews en route

All Materials:

Site ID:	262511
Operable Unit ID:	1082522
Operable Unit:	01
Material ID:	303499
Material Code:	0020A
Material Name:	transformer oil
Case No.:	Not reported
Material FA:	Petroleum
Quantity:	1.00
Units:	G
Recovered:	1.00
Resource Affected:	Soil
Oxygenate:	Not reported

CT1278 **LITTLE RED SCHOOL HOUSE** **NY LTANKS** **S108765810**
WNW **272 6TH AVE** **N/A**
1/4-1/2 **NEW YORK CITY, NY**
0.484 mi.
2557 ft. **Site 2 of 3 in cluster CT**

Relative: **Lower**

Actual: **20 ft.**

LTANKS:

Name:	LITTLE RED SCHOOL HOUSE
Address:	272 6TH AVE
City,State,Zip:	NEW YORK CITY, NY
Spill Number/Closed Date:	0706903 / 2008-05-29
Facility ID:	0706903
Site ID:	387510
Spill Date:	2007-09-21
Spill Cause:	Tank Test Failure
Spill Source:	Unknown
Spill Class:	C4
Cleanup Ceased:	Not reported
SWIS:	3101
Investigator:	RMPIPER
Referred To:	Not reported
Reported to Dept:	2007-09-21
CID:	404
Water Affected:	Not reported
Spill Notifier:	Other
Last Inspection:	Not reported
Recommended Penalty:	False
Meets Standard:	True
UST Involvement:	Not reported
Remediation Phase:	0
Date Entered In Computer:	2007-09-21
Spill Record Last Update:	2008-05-29
Spiller Name:	MARLON JOSEPH
Spiller Company:	PETROLIUM TANK CLEANERS
Spiller Address:	236 BUTLER ST
Spiller County:	001
Spiller Contact:	MARLON JOSEPH

LITTLE RED SCHOOL HOUSE (Continued) **S108765810**

Spiller Phone:	(718) 624-4842
Spiller Extention:	112
DEC Region:	2
DER Facility ID:	336940
Latitude:	Not reported
Longitude:	Not reported
DEC Memo:	9/25/07 bf: Called Michel de Konkoly Thege 212-477-5316. Left message to return my call. Sent ttf letter to: Michel de Konkoly Little Red School House 40 Charlton St. New York, NY 10014 9/28/07 Received message from Mr. Thege on 9/25/07. They have apptointment with contractor to have tank emtied and find source of failure on 10/5/07. He left his number which is same as above. His extension is 319. bf 11/16/07- Piper spoke w. Jason at Langan to perform borings through tank and undersidewalk. The will keep Dept in Loop. The school plans on converting to gas. 3/15/08- DEC Piper met contractors onsite to complete remainder of tank cleaning and sampling. odors were not present in hallways untill adjacent to work area. The school will be closed for the week and sampling will be performed and then the tank will be slurried. 5/29/08- DECPiper- I recieved and reviewed ust and spill closure report. Tank was cleaned and two enpoints were taken through tank bottom. No visible evidence of cont was discovered and laba analytical showed no exceedances. Tank was then slurried. Based on work to date, NFA granted. closed. See e-docs if warranted.
Remarks:	it was a dry portion leak;

All TTF:

Facility ID:	0706903
Spill Number:	0706903
Spill Tank Test:	1764127
Site ID:	387510
Tank Number:	1
Tank Size:	2000
Material:	0001
EPA UST:	Not reported
UST:	Not reported
Cause:	Not reported
Source:	Not reported
Test Method:	03
Test Method 2:	Horner EZ Check I or II
Leak Rate:	.00
Gross Fail:	Not reported
Modified By:	Watchdog
Last Modified Date:	Not reported

All Materials:

Site ID:	387510
Operable Unit ID:	1144710
Operable Unit:	01
Material ID:	2135018
Material Code:	0001A
Material Name:	#2 fuel oil
Case No.:	Not reported
Material FA:	Petroleum
Quantity:	.00
Units:	G
Recovered:	.00
Resource Affected:	Soil

LITTLE RED SCHOOL HOUSE (Continued) **S108765810**

Oxygenate: Not reported

CT1279 **LITTLE RED SCHOOL HOUSE** **NY LTANKS** **S105997591**
WNW **272 6TH AVENUE** **N/A**
1/4-1/2 **MANHATTAN, NY**
0.484 mi.
2557 ft. **Site 3 of 3 in cluster CT**

Relative: LTANKS:
Lower

Actual:
20 ft.

Name:	LITTLE RED SCHOOL HOUSE
Address:	272 6TH AVENUE
City,State,Zip:	MANHATTAN, NY
Spill Number/Closed Date:	0209396 / 2006-06-30
Facility ID:	0209396
Site ID:	147642
Spill Date:	2002-12-12
Spill Cause:	Tank Test Failure
Spill Source:	Institutional, Educational, Gov., Other
Spill Class:	B3
Cleanup Ceased:	Not reported
SWIS:	3101
Investigator:	rmpiper
Referred To:	Not reported
Reported to Dept:	2002-12-12
CID:	266
Water Affected:	Not reported
Spill Notifier:	Tank Tester
Last Inspection:	Not reported
Recommended Penalty:	False
Meets Standard:	False
UST Involvement:	False
Remediation Phase:	0
Date Entered In Computer:	2002-12-12
Spill Record Last Update:	2006-06-30
Spiller Name:	MICHELLE
Spiller Company:	LITTLE RED SCHOOL HOUSE
Spiller Address:	272 6TH AVENUE
Spiller County:	001
Spiller Contact:	Not reported
Spiller Phone:	Not reported
Spiller Extention:	Not reported
DEC Region:	2
DER Facility ID:	125688
Latitude:	Not reported
Longitude:	Not reported
DEC Memo:	Prior to Sept, 2004 data translation this spill Lead_DEC Field was SAWYER 7/24/2003-Vought-Conroy Environmental Consultants-631-423-1240 received NFA Request results dated April 30, 2003. Tank repair work included pumping existing fuel from tank, cleaning the tank interior and resealing tank manway. The tank ONLY passed the tightness test after repairs were made (tighness test results provided). Vent and fill line did not pass the test and as a result the fill line was immediately sealed an are scheduled to be replaced. FOr spill closure NYSDEC requires 1)Site Plan 2)borings or endpoints to investigate possiblity of fill pipe impact to subsurface. 1/7/04-Vought-Spill transferred from Vought to Austin. 01/27/04 - Sawyer - Spill transferred from Austin to Sawyer. 11/28/05- DEC Piper sent out

LITTLE RED SCHOOL HOUSE (Continued) **S105997591**

another ttf letter in regards to fill and vent line failure to Michele Dekonkoly Thege at 272 6th Ave, NY, NY. Daphne no longer w/ little red school house. 12/28/05- DEC Piper has spoke w/ Steve Russo, rep for Little Red School house. regarding borings. He will look into it. 5/5/06- DEC Piper has left message w/ Steve Russo, rep for Little Red School house. regarding borings, requesting callback and info. 5/11/06- DEC Piper spoke w. Steve. A visit is scheduled for 5/15 at 3:30pm. 5/15/06- DEC Piper responded to site to determine additional work. The 2 x 2 vault to the manway of an UST contained contaminated soil. Once opened the vault eminated vapors. Trap door was sealed with duct tape to prevent vapors intruding into basement classrooms. There is no such evidence that any soil was removed when the fill line was replaced (manifests, analytical , not mentioned in report. DEC instructed LRSH to remediate top of tank and perform borings along fill line. CSL letter sent. 6/6/06- DEC Piper left maessage for John at langan requesting callback. Returning his call. 6/30/06- DEC Piper met w/ John Garvis of Langan and Hydrotech technicians. Contaminated Soil was excavated around manway with a shop vac approx, five gallons. Soil was clean under surface oil staining. Top of tank exposed w/ no indication of overfill to subsurface. Some concrete existed. Hydro tech to epoxy seal manway (2 coats) and concrete around manway. Fill and vent were replaced. No oil staining observed on old fill line entering basement. Closed. See e-docs if warranted.

Remarks: TANK TO BE INSPECTED AND RETESTED.

All TTF:

Facility ID:	0209396
Spill Number:	0209396
Spill Tank Test:	1527824
Site ID:	147642
Tank Number:	1
Tank Size:	2000
Material:	0001
EPA UST:	Not reported
UST:	Not reported
Cause:	Not reported
Source:	Not reported
Test Method:	03
Test Method 2:	Horner EZ Check I or II
Leak Rate:	.00
Gross Fail:	F
Modified By:	Spills
Last Modified Date:	Not reported

All Materials:

Site ID:	147642
Operable Unit ID:	862512
Operable Unit:	01
Material ID:	516371
Material Code:	0001A
Material Name:	#2 fuel oil
Case No.:	Not reported
Material FA:	Petroleum
Quantity:	.00
Units:	G
Recovered:	.00

LITTLE RED SCHOOL HOUSE (Continued) **S105997591**

Resource Affected: Soil
Oxygenate: Not reported

1280 East 1/4-1/2 0.485 mi. 2561 ft. **J. PALULIW** **NY LTANKS** **S102672817**
433 EAST 9TH STREET **N/A**
NEW YORK, NY

Relative: Lower

Actual: 19 ft.

LTANKS:

Name:	J. PALULIW
Address:	433 EAST 9TH STREET
City,State,Zip:	NEW YORK, NY
Spill Number/Closed Date:	9414756 / 1995-02-09
Facility ID:	9414756
Site ID:	145111
Spill Date:	1995-02-09
Spill Cause:	Tank Overfill
Spill Source:	Private Dwelling
Spill Class:	C4
Cleanup Ceased:	1995-02-09
SWIS:	4101
Investigator:	SMMARTIN
Referred To:	Not reported
Reported to Dept:	1995-02-09
CID:	Not reported
Water Affected:	Not reported
Spill Notifier:	Responsible Party
Last Inspection:	Not reported
Recommended Penalty:	False
Meets Standard:	True
UST Involvement:	False
Remediation Phase:	0
Date Entered In Computer:	1995-02-09
Spill Record Last Update:	2004-09-30
Spiller Name:	Not reported
Spiller Company:	PETRO
Spiller Address:	Not reported
Spiller County:	001
Spiller Contact:	Not reported
Spiller Phone:	Not reported
Spiller Extention:	Not reported
DEC Region:	2
DER Facility ID:	123664
Latitude:	Not reported
Longitude:	Not reported
DEC Memo:	Prior to Sept, 2004 data translation this spill Lead_DEC Field was MARTINKAT
Remarks:	TANK WAS FULL BEFORE DELIVERY.

All Materials:

Site ID:	145111
Operable Unit ID:	1008255
Operable Unit:	01
Material ID:	373481
Material Code:	0001A
Material Name:	#2 fuel oil

J. PALULIW (Continued) **S102672817**

Case No.:	Not reported
Material FA:	Petroleum
Quantity:	1.00
Units:	G
Recovered:	1.00
Resource Affected:	Soil
Oxygenate:	Not reported

CS1281 **THE CHURCH OF GRACE TO FUJIANESE** **NY NYC OER** **S129932748**
SSE **133 ALLEN STREET** **N/A**
1/4-1/2 **MANHATTAN, NY**
0.487 mi.
2570 ft. **Site 2 of 2 in cluster CS**

Relative:
Lower

Actual:
39 ft.

NYC OER:

Name:	THE CHURCH OF GRACE TO FUJIANESE
Address:	133 ALLEN STREET
City,State,Zip:	MANHATTAN, NY
Latitude:	40.720069
Longitude:	-73.989935
OER Project Numbers:	15TMP0038M,15ENOS038M
BBL:	1004150027
OER Program:	E/RD (No Cleanup)
Class:	Active (A)
Phase:	Closure
URL:	
Postcode:	10002
Community Board:	3
Council District:	1
Census Tract:	18
BIN:	1005489
NTA:	Chinatown

CO1282 **PS 19-M** **NY LTANKS** **S104782074**
ENE **185 1ST AVE** **N/A**
1/4-1/2 **MANHATTAN, NY**
0.488 mi.
2577 ft. **Site 2 of 2 in cluster CO**

Relative:
Lower

Actual:
23 ft.

LTANKS:

Name:	PS 19-M
Address:	185 1ST AVE
City,State,Zip:	MANHATTAN, NY
Spill Number/Closed Date:	0005678 / 2005-12-19
Facility ID:	0005678
Site ID:	168156
Spill Date:	2000-08-11
Spill Cause:	Tank Test Failure
Spill Source:	Institutional, Educational, Gov., Other
Spill Class:	B3
Cleanup Ceased:	Not reported
SWIS:	3101
Investigator:	AJWHITE
Referred To:	Not reported

PS 19-M (Continued) **S104782074**

Reported to Dept:	2000-08-11
CID:	205
Water Affected:	Not reported
Spill Notifier:	Responsible Party
Last Inspection:	Not reported
Recommended Penalty:	False
Meets Standard:	False
UST Involvement:	False
Remediation Phase:	0
Date Entered In Computer:	2000-08-11
Spill Record Last Update:	2005-12-19
Spiller Name:	CALLER
Spiller Company:	PS 19-M
Spiller Address:	185 1ST AVE
Spiller County:	001
Spiller Contact:	CALLER
Spiller Phone:	Not reported
Spiller Extention:	Not reported
DEC Region:	2
DER Facility ID:	141654
Latitude:	Not reported
Longitude:	Not reported
DEC Memo:	11/15/2005: Lead transferred to Joe White as part of the Spill Initiative Project. 12/08/2005: Mr. James Merlo, the coordinator for NYC School spills, called Joe White to indicate that the tank has been retested and passed. These passing results will be sent to the DEC for closure of failed tank test. 12/19/2005: Joe White received information from James Merlo documenting a subsequent tank test passing on 7/13/2005 and a certification printed on 12/9/2005. Tank number 2 at this location has been administratively closed. The PBS # associated with this location is 2-478318. This documentation is sufficient for closing the spill.
Remarks:	tank failed test

All TTF:

Facility ID:	0005678
Spill Number:	0005678
Spill Tank Test:	1525830
Site ID:	168156
Tank Number:	1
Tank Size:	10000
Material:	0002
EPA UST:	Not reported
UST:	Not reported
Cause:	Not reported
Source:	Not reported
Test Method:	03
Test Method 2:	Horner EZ Check I or II
Leak Rate:	.00
Gross Fail:	Not reported
Modified By:	Spills
Last Modified Date:	Not reported

All Materials:

Site ID:	168156
Operable Unit ID:	828247
Operable Unit:	01

PS 19-M (Continued) **S104782074**

Material ID:	546830
Material Code:	0002A
Material Name:	#4 fuel oil
Case No.:	Not reported
Material FA:	Petroleum
Quantity:	.00
Units:	G
Recovered:	.00
Resource Affected:	Soil
Oxygenate:	Not reported

CU1283 **APT BUILDING** **NY LTANKS** **S114561765**
SW **62 GREENE ST** **N/A**
1/4-1/2 **MANHATTAN, NY**
0.488 mi.
2579 ft. **Site 1 of 2 in cluster CU**

Relative: **Lower**

Actual: **19 ft.**

LTANKS:

Name:	APT BUILDING
Address:	62 GREENE ST
City,State,Zip:	MANHATTAN, NY
Spill Number/Closed Date:	1306972 / 2014-04-11
Facility ID:	1306972
Site ID:	487621
Spill Date:	2013-10-02
Spill Cause:	Tank Test Failure
Spill Source:	Commercial/Industrial
Spill Class:	D4
Cleanup Ceased:	Not reported
SWIS:	3101
Investigator:	RMPIPER
Referred To:	Not reported
Reported to Dept:	2013-10-03
CID:	Not reported
Water Affected:	Not reported
Spill Notifier:	Other
Last Inspection:	Not reported
Recommended Penalty:	False
Meets Standard:	False
UST Involvement:	False
Remediation Phase:	0
Date Entered In Computer:	2013-10-03
Spill Record Last Update:	2014-04-11
Spiller Name:	Not reported
Spiller Company:	APT BUILDING
Spiller Address:	Not reported
Spiller County:	999
Spiller Contact:	ROB JOHNSON
Spiller Phone:	(631) 942-9747
Spiller Extention:	Not reported
DEC Region:	2
DER Facility ID:	442736
Latitude:	Not reported
Longitude:	Not reported
DEC Memo:	10/03/13-Zhune spoke to Donna from ABC tank. She indicated they performed a tightness test to the tank and failed the test with a dry leak. They can not say if there is oil spill because the tank is

APT BUILDING (Continued) **S114561765**

vaulted and they can not see the bottom of the tank. She sent the proposal to the owner to do the isolation test. A tightness test was performed on (1) 2,000 gallon tank located at the above referenced address. The tank did not pass the test. Spill # 1306972 was assigned. ABC Tank pumped out all product from the interior of the tank. The interior of the tank was cleaned. All lines were disconnected from the top of the tank to isolate the tank from the system. A pressure test was performed on the isolated tank. The tank did not hold the pressure. A visual inspection was performed on the interior of the tank. The top of the tank had numerous holes and the steel on top of the tank was in poor condition. ABC Tank obtained (3) soil samples along the bottom of the tank. Resluts indicated low level VOCs below CP-51 standards. SVOCs were observed slightly above. Possible due to fill material. 4//11/14- DEC Piper reviewed documentaiton of tank removal done by Don Carlo Env. Based on samples and removal of 2K AST, this spill is closed. Will notify ABC Tank to u[pdate status in PBS program.

Remarks: 2000 gal tank in vault/dry leak

All Materials:

Site ID:	487621
Operable Unit ID:	1237254
Operable Unit:	01
Material ID:	2236878
Material Code:	0001A
Material Name:	#2 fuel oil
Case No.:	Not reported
Material FA:	Petroleum
Quantity:	Not reported
Units:	G
Recovered:	Not reported
Resource Affected:	Not reported
Oxygenate:	Not reported

1284
NNE
1/4-1/2
0.490 mi.
2586 ft.

124 EAST 14TH STREET **NY VCP** **S129931982**
124 EAST 14TH STREET **NY NYC OER** **N/A**
MANHATTAN, NY

Relative:
Lower

Actual:
39 ft.

VCP NYC:

Project ID:	17TMP0922M,18EHAZ303M,19CVCP041M
Name:	124 EAST 14TH STREET
Address:	124 EAST 14TH STREET
City,State,Zip:	NEW YORK CITY, NY
Borough:	Manhattan
BBL:	1005590016
OER Program:	VCP (Enrolled), E/RD (Review)
Phase:	Completed
Latitude:	40.733812
Longitude:	-73.988435
Postcode:	10003
Community Board:	3
Council District:	2
Census Tract:	42
BIN:	1084306
NTA:	East Village

124 EAST 14TH STREET (Continued) **S129931982**

NYC OER:

Name:	124 EAST 14TH STREET
Address:	124 EAST 14TH STREET
City,State,Zip:	MANHATTAN, NY
Latitude:	40.733812
Longitude:	-73.988435
OER Project Numbers:	17TMP0922M,18EHAZ303M,19CVCP041M
BBL:	1005590016
OER Program:	VCP (Enrolled), E/RD (Review)
Class:	Completed (C)
Phase:	Completed
URL:	
Postcode:	10003
Community Board:	3
Council District:	2
Census Tract:	42
BIN:	1084306
NTA:	East Village

CU1285 **TTF** **NY LTANKS** **S112148820**
WSW **65 GREENE STREET** **N/A**
1/4-1/2 **NEW YORK CITY, NY**
0.491 mi.
2591 ft. **Site 2 of 2 in cluster CU**

Relative:
Lower

Actual:
18 ft.

LTANKS:

Name:	TTF
Address:	65 GREENE STREET
City,State,Zip:	NEW YORK CITY, NY
Spill Number/Closed Date:	1203271 / 2015-12-17
Facility ID:	1203271
Site ID:	466068
Spill Date:	2012-07-03
Spill Cause:	Tank Test Failure
Spill Source:	Commercial/Industrial
Spill Class:	C4
Cleanup Ceased:	Not reported
SWIS:	3101
Investigator:	RMOMAR
Referred To:	Not reported
Reported to Dept:	2012-07-03
CID:	Not reported
Water Affected:	Not reported
Spill Notifier:	Other
Last Inspection:	Not reported
Recommended Penalty:	False
Meets Standard:	False
UST Involvement:	False
Remediation Phase:	0
Date Entered In Computer:	2012-07-03
Spill Record Last Update:	2015-12-17
Spiller Name:	BILL MAKKOS EQUITIES
Spiller Company:	UNKNOWN
Spiller Address:	65 GREENE STREET
Spiller County:	999
Spiller Contact:	BILL MAKKOS EQUITIES

TTF (Continued) **S112148820**

Spiller Phone:	2127368700
Spiller Extention:	Not reported
DEC Region:	2
DER Facility ID:	420413
Latitude:	Not reported
Longitude:	Not reported
DEC Memo:	8/04/2015: Rashad Spill transferred from Sangesland to Rashad as per RSE. As per NYC building records 65 Greene Street has alternate address of 65-65 Greene Street. Searched PBS and spills database, no other records found for property. 8/06/2015: Rashad No documents found in D2. Owners information: 67-65 Greene Street, LLC 349 West 37th Street New York, NY 10018 8/10/2015: Rashad Spoke to Marisol at Petroleum Tank Cleaners she indicated that she will send us any relevant documentation that she can find. Also spoke to Mark Salamack, he indiacted he would look into this site. Email to Mark: I am currently reviewing spill reports under Jeff s temporary supervision for 1712 Second Avenue, Manhattan NY spill #1203598 as well as 65 Greene Street, Manhattan NY spill#1203271. I would like to request the following information if possible for each site: Copy of failed tank test report. Supply/return and vent/fill test results. Current property owner and contact information. 8/11/2015: Rashad Mark replied to email: I have been in touch with Petroleum's office ..I know they have the information on the 65 Greene Street job...we tested a 1080 gallon tank and it failed...they never authorized us to continue with any other work...I can get the owner's contact information for you when I get back from vacation. On the 2nd Avenue job, they are having trouble finding the information on the job...do you have a date for it?. I responded The 1712 Second Ave spill was recorded on 7/13/2012. I appreciate your help. Marisol has indicated she will fax relevant information. 8/13/2015: Rashad Marisol faxed documents on 8/11/2015 - 3:08 pm. Failed tank test report indicates ullage (dry) portion leak. Document uploaded to D2. 8/17/2015: Rashad Mark Salamck emailed: Omar...the owner's contact info for 65 Greene Street: Makkos Equities 349 West 37th Street NY, NY10018 Ph# 212 736-8700 Thomas Makkos is owner per DOB job filling records email is thomasmakkos@aol.com 9/4/2015: Rashad Sent TTF letter to Makkos Equities. Letter uploaded to D2. 9/17/2015: Rashad Received letter from William Castoro, property manager for 65 Greene Street with Tank Abandonment Affidavit. Letter and affidavit have been uploaded to D2. 12/17/2015: Rashad Based on discussion with Tim due to tank closure affidavit and dry leak specified by ttf report which also indicates that tank was almost full, having 800 gallons in 1080 gallon tank case will be closed.
Remarks:	failed tank - leaking - clean up pending

All Materials:

Site ID:	466068
Operable Unit ID:	1216078
Operable Unit:	01
Material ID:	2214240
Material Code:	0001A
Material Name:	#2 fuel oil
Case No.:	Not reported
Material FA:	Petroleum
Quantity:	Not reported
Units:	Not reported
Recovered:	Not reported
Resource Affected:	Not reported

TTF (Continued) **S112148820**

Oxygenate: Not reported

1286
SW
1/4-1/2
0.491 mi.
2593 ft.

BUILDING
38 CROSBY ST
MANHATTAN, NY

NY LTANKS **S106124120**
N/A

Relative:
Lower

Actual:
27 ft.

LTANKS:

Name:	BUILDING
Address:	38 CROSBY ST
City,State,Zip:	MANHATTAN, NY
Spill Number/Closed Date:	0312394 / 2005-02-08
Facility ID:	0312394
Site ID:	139377
Spill Date:	2004-02-07
Spill Cause:	Tank Overfill
Spill Source:	Tank Truck
Spill Class:	C4
Cleanup Ceased:	Not reported
SWIS:	3101
Investigator:	TJDEMEO
Referred To:	Not reported
Reported to Dept:	2004-02-07
CID:	41
Water Affected:	Not reported
Spill Notifier:	Responsible Party
Last Inspection:	Not reported
Recommended Penalty:	False
Meets Standard:	False
UST Involvement:	False
Remediation Phase:	0
Date Entered In Computer:	2004-02-07
Spill Record Last Update:	2005-02-08
Spiller Name:	FRANK AMATO
Spiller Company:	BLT TRANSPORT
Spiller Address:	50 COMMERCE ST
Spiller County:	001
Spiller Contact:	JOE RAMIREZ
Spiller Phone:	(917) 444-8678
Spiller Extention:	Not reported
DEC Region:	2
DER Facility ID:	119064
Latitude:	Not reported
Longitude:	Not reported
DEC Memo:	Prior to Sept, 2004 data translation this spill Lead_DEC Field was DEMEO 2/8/05 TJD All product spilled to concrete. Cleaned by spiller. No further action required. Spill closed.
Remarks:	BEING CLEANED UP BY BLT TRANSPORT. DISPOSING OF MATERIAL AT PETROLEUM TANK CLEANERS. NOTE: ORIGINAL CALL CAME IN FROM RAYMOND SEVERINO (CONCIERGE OF BLDG) REPORTING SPILL ON SIDEWALK AND THAT CASTLE OIL WAS OUTSIDE THE BUILDING. DUE TO A SLIGHT LANGUAGE BARRIER, I CONTACTED CASTLE OIL DIRECTLY. THEY ADVISED ME THAT BLT TRANSPORT WAS THE CARRIER AND THAT THEY WOULD HAVE BLT CALL ME DIRECTLY. THEY DID AND THE CONCIERGE WAS NOTIFIED OF SAME - SPILL NUMBER PROVIDED FOR HIS RECORDS.

BUILDING (Continued) **S106124120**

All Materials:

Site ID:	139377
Operable Unit ID:	877631
Operable Unit:	01
Material ID:	562766
Material Code:	0002A
Material Name:	#4 fuel oil
Case No.:	Not reported
Material FA:	Petroleum
Quantity:	15.00
Units:	G
Recovered:	15.00
Resource Affected:	Soil
Oxygenate:	Not reported

1287
West
1/4-1/2
0.496 mi.
2617 ft.

SPILL NUMBER 0112067 **NY LTANKS** **S105995445**
2 KING ST **N/A**
MANHATTAN, NY

Relative:
Lower

Actual:
22 ft.

LTANKS:

Name:	SPILL NUMBER 0112067
Address:	2 KING ST
City,State,Zip:	MANHATTAN, NY
Spill Number/Closed Date:	0112067 / 2002-07-22
Facility ID:	0112067
Site ID:	236703
Spill Date:	2002-03-22
Spill Cause:	Tank Test Failure
Spill Source:	Commercial/Industrial
Spill Class:	C4
Cleanup Ceased:	Not reported
SWIS:	3101
Investigator:	SMSANGES
Referred To:	Not reported
Reported to Dept:	2002-03-22
CID:	199
Water Affected:	Not reported
Spill Notifier:	Tank Tester
Last Inspection:	Not reported
Recommended Penalty:	False
Meets Standard:	False
UST Involvement:	False
Remediation Phase:	0
Date Entered In Computer:	2002-03-22
Spill Record Last Update:	2002-07-22
Spiller Name:	Not reported
Spiller Company:	Not reported
Spiller Address:	Not reported
Spiller County:	001
Spiller Contact:	NICK MARINOV
Spiller Phone:	(212) 661-1150
Spiller Extention:	Not reported
DEC Region:	2
DER Facility ID:	194999

SPILL NUMBER 0112067 (Continued) **S105995445**

Latitude:	Not reported
Longitude:	Not reported
DEC Memo:	Prior to Sept, 2004 data translation this spill Lead_DEC Field was SANGESLAND/VOUGHT 7/22/2002-VOUGHT-Spoke with Dave Fazin on 6/13: PTC replaced lines 8 years ago. Tank was cut open and old suction/return lines were not plugged causing tank failure. Lines were plugged and tank passed test (passing test results and invoice by PTC provided to NYSDEC). Spill closed by Vought.
Remarks:	tank top will be excavated and tank only test will be done

All TTF:

Facility ID:	0112067
Spill Number:	0112067
Spill Tank Test:	1526959
Site ID:	236703
Tank Number:	1
Tank Size:	6000
Material:	0001
EPA UST:	Not reported
UST:	Not reported
Cause:	Not reported
Source:	Not reported
Test Method:	03
Test Method 2:	Horner EZ Check I or II
Leak Rate:	.00
Gross Fail:	Not reported
Modified By:	Spills
Last Modified Date:	Not reported

All Materials:

Site ID:	236703
Operable Unit ID:	849004
Operable Unit:	01
Material ID:	526081
Material Code:	0001A
Material Name:	#2 fuel oil
Case No.:	Not reported
Material FA:	Petroleum
Quantity:	.00
Units:	G
Recovered:	.00
Resource Affected:	Soil
Oxygenate:	Not reported

CV1288 **62 WOOSTER STREET - DOB JOB NO. 121327395** **NY NYC OER** **S129932570**
WSW **62 WOOSTER STREET** **N/A**
1/2-1 **MANHATTAN, NY**
0.517 mi.
2728 ft. **Site 1 of 2 in cluster CV**

Relative: **Lower**
Actual: **14 ft.**

NYC OER:

Name:	62 WOOSTER STREET - DOB JOB NO. 121327395
Address:	62 WOOSTER STREET
City,State,Zip:	MANHATTAN, NY
Latitude:	40.723256
Longitude:	-74.001883
OER Project Numbers:	14TMP0238M,14EA-N238M

62 WOOSTER STREET - DOB JOB NO. 121327395 (Continued) **S129932570**

BBL:	1004860036
OER Program:	E/RD (No Cleanup)
Class:	Completed (C)
Phase:	Completed
URL:	
Postcode:	10012
Community Board:	2
Council District:	1
Census Tract:	49
BIN:	1007300
NTA:	SoHo-TriBeCa-Civic Center-Little Italy

1289
NE
1/2-1
0.532 mi.
2810 ft.

133 THIRD AVENUE **NY NYC OER** **S129932015**
133 3RD AVENUE **N/A**
MANHATTAN, NY

Relative:
Lower

Actual:
34 ft.

NYC OER:

Name:	133 THIRD AVENUE
Address:	133 3RD AVENUE
City,State,Zip:	MANHATTAN, NY
Latitude:	40.733584
Longitude:	-73.986956
OER Project Numbers:	10TMP0008M,10ENOS008M
BBL:	1008960005
OER Program:	E/RD (No Cleanup)
Class:	Active (A)
Phase:	Closure
URL:	
Postcode:	10003
Community Board:	6
Council District:	2
Census Tract:	48
BIN:	1090493
NTA:	Gramercy

CW1290
SSE
1/2-1
0.539 mi.
2846 ft.

LOT 77,TAXBLOCK 415 **NY E DESIGNATION** **S109528167**
119 ORCHARD STREET **NY NYC OER** **N/A**
MANHATTAN, NY 10002 **NY NYC LAND USE**

Site 1 of 2 in cluster CW

Relative:
Lower

Actual:
37 ft.

E DESIGNATION:

Name:	LOT 77,TAXBLOCK 415
Address:	119 ORCHARD STREET
City,State,Zip:	MANHATTAN, NY 10002
Tax Lot(s):	77
Tax Block:	415
Borough Code:	MN
E-No:	E-216
Effective Date:	Not reported
Satisfaction Date:	Not reported
Ceqr Number:	07DCP078M

LOT 77,TAXBLOCK 415 (Continued) **S109528167**

Ulurp Number: C080397ZMM
Zoning Map No: Not reported

Description: Window Wall Attenuation & Alternate Ventilation
Lot Remediation Date: Not reported

NYC OER:
Name: 119 ORCHARD STREET
Address: 119 ORCHARD STREET
City,State,Zip: MANHATTAN, NY
Latitude: 40.719454
Longitude: -73.98956
OER Project Numbers: 10TMP0172M,10ENOS172M
BBL: 1004150077
OER Program: E/RD (No Cleanup)
Class: Completed (C)
Phase: Completed

URL:
Postcode: 10002
Community Board: 3
Council District: 1
Census Tract: 18
BIN: 1089952
NTA: Chinatown

NYC LAND USE:
Name: Not reported
Address: 119 ORCHARD STREET
City,State,Zip: MANHATTAN, NY 10002
Latitude: 40.7194480
Longitude: -73.9898160
Type Of Ownership Code: Not reported
Owner Name: GRIFFON Q, LLC
Borough: MN
Tax Block: 415
Tax Lot: 77
Community District: 103
Census Tract 2020: 1001800
Census Block 2020: 10018003003
Census Tract 2010: 18
Census Block 2010: 3003
School District: 01
City Council District: 1
Fire Company: L018
Police Precinct: 7
Health Center District: 14
Health Area: 7400
Sanitation District Boro: 1
Sanitation District Number: 03
Sanitation Subsection: 2A
Zoning District 1: C6-2A: Commercial Districts
Zoning District 2: Not reported
Zoning District 3: Not reported
Zoning District 4: Not reported
Commercial Overlay 1: Not reported

LOT 77,TAXBLOCK 415 (Continued) **S109528167**

Commercial Overlay 2:	Not reported
Special Purpose District 1:	Not reported
Special Purpose District 2:	Not reported
Special Purpose District 3:	Not reported
Limited Height District:	Not reported
Spill Boundary Indicator:	N
Building Class:	Hb: Hotels - Boutique 10-100 Rooms, With Luxury Facilities, Themed, Stylish, With Full Service Accommodations
Land Use Category:	Commercial & Office Buildings
Number Of Easements:	0
Lot Area:	1824
Total Building Floor Area:	16579
Commercial Floor Area:	3054
Residential Floor Area:	0
Office Floor Area:	554
Retail Floor Area:	2500
Garage Floor Area:	0
Storage Floor Area:	0
Factory Floor Area:	0
Other Floor Area:	0
Total Building Floor Area Source Code:	2
Number Of Buildings:	1
Number Of Floors:	10.0000000
Residential Units:	0
Total Units:	2
Lot Frontage:	20.8300000
Lot Depth:	87.5800000
Building Frontage:	20.8300000
Building Depth:	87.5800000
Extension Code:	Not reported
Proximity Code:	3
Irregular Lot Code:	N
Lot Type:	4
Basement Type/Grade:	2
Assessed Land Value:	480150.00000
Assessed Total Value:	1373850.00000
Exempt Total Value:	0.00000
Year Built:	2012
Year Altered 1:	0
Year Altered 2:	0
Historic District Name:	Not reported
Landmark Status:	Not reported
Built Floor Area Ratio:	9.09000000000
Maximum Allowable Residential Far:	6.02000000000
Maximum Allowable Commercial Far:	6.00000000000
Maximum Allowable Community Facility Far:	6.50000000000
Boro Code:	1
Borough, Tax Block and Lot:	1004150077.00000000
Condominium Number:	Not reported
Census Tract 2:	0018
X Coordinate:	987073
Y Coordinate:	201391
Zoning Map #:	12c
Zoning Map Code:	Not reported
Sanborn Map #:	101N078
Tax Map #:	10204
E-designation Number:	E-216

LOT 77,TAXBLOCK 415 (Continued) **S109528167**

Apportionment BBL:	Not reported
Apportionment Date:	Not reported
Pluto DTM Base Map Indicator:	1
2007 Flood Insurance Rate Map Indicator:	Not reported
2015 Preliminary Flood Insurance Rate Map Indicator:	Not reported
Version Number:	24v3.1
Changed By DCP:	Not reported

CX1291 **157 NORFOLK STREET** **NY NYC OER** **S129932075**
SE **157 NORFOLK STREET** **N/A**
1/2-1 **MANHATTAN, NY**
0.543 mi.
2869 ft. **Site 1 of 2 in cluster CX**

Relative:
Lower

Actual:
30 ft.

NYC OER:

Name:	157 NORFOLK STREET
Address:	157 NORFOLK STREET
City,State,Zip:	MANHATTAN, NY
Latitude:	40.720527
Longitude:	-73.986284
OER Project Numbers:	14TMP0212M,14ENOS212M
BBL:	1003540019
OER Program:	E/RD (No Cleanup)
Class:	Active (A)
Phase:	Closure
URL:	
Postcode:	10002
Community Board:	3
Council District:	1
Census Tract:	3001
BIN:	1000000
NTA:	Chinatown

1292 **LOT 54,TAXBLOCK 355** **NY E DESIGNATION** **S118086897**
SE **255 EAST HOUSTON STREET** **NY NYC OER** **N/A**
1/2-1 **MANHATTAN, NY 10002** **NY NYC LAND USE**
0.545 mi.
2876 ft.

Relative:
Lower

Actual:
27 ft.

E DESIGNATION:

Name:	LOT 54,TAXBLOCK 355
Address:	255 EAST HOUSTON STREET
City,State,Zip:	MANHATTAN, NY 10002
Tax Lot(s):	54
Tax Block:	355
Borough Code:	MN
E-No:	E-216
Effective Date:	Not reported
Satisfaction Date:	Not reported
Ceqr Number:	07DCP078M
Ulurp Number:	C080397ZMM
Zoning Map No:	Not reported
Description:	Air Quality - #2 Fuel Oil or Natural Gas Heat and Hot Water;Exhaust stack location limitations;Window Wall Attenuation & Alternate

LOT 54,TAXBLOCK 355 (Continued) **S118086897**

Ventilation
Lot Remediation Date: Not reported

NYC OER:

Name:	255 EAST HOUSTON STREET
Address:	255 EAST HOUSTON STREET
City,State,Zip:	MANHATTAN, NY
Latitude:	40.72186
Longitude:	-73.985126
OER Project Numbers:	16TMP0162Q,16EA-N103M
BBL:	1.00355005410035E+19
OER Program:	E/RD (No Cleanup)
Class:	Active (A)
Phase:	Closure

URL:

Postcode:	10002
Community Board:	3
Council District:	2
Census Tract:	3001
BIN:	1090485
NTA:	Chinatown

NYC LAND USE:

Name:	Not reported
Address:	255 EAST HOUSTON STREET
City,State,Zip:	MANHATTAN, NY 10002
Latitude:	40.7214896
Longitude:	-73.9851294
Type Of Ownership Code:	Not reported
Owner Name:	255 EAST HOUSTON OWNER LLC
Borough:	MN
Tax Block:	355
Tax Lot:	54
Community District:	103
Census Tract 2020:	1003001
Census Block 2020:	10030013001
Census Tract 2010:	30.01
Census Block 2010:	3001
School District:	01
City Council District:	2
Fire Company:	L018
Police Precinct:	7
Health Center District:	14
Health Area:	6600
Sanitation District Boro:	1
Sanitation District Number:	03
Sanitation Subsection:	3A
Zoning District 1:	R8A: Residential Districts
Zoning District 2:	R7A: Residential Districts
Zoning District 3:	Not reported
Zoning District 4:	Not reported
Commercial Overlay 1:	Not reported
Commercial Overlay 2:	Not reported
Special Purpose District 1:	Not reported
Special Purpose District 2:	Not reported

LOT 54,TAXBLOCK 355 (Continued) **S118086897**

Special Purpose District 3:	Not reported
Limited Height District:	Not reported
Spill Boundary Indicator:	Y
Building Class:	D6: Elevator Apartments - Fireproof With Stores
Land Use Category:	Mixed Residential & Commercial Buildings
Number Of Easements:	0
Lot Area:	10840
Total Building Floor Area:	92697
Commercial Floor Area:	4171
Residential Floor Area:	88526
Office Floor Area:	4171
Retail Floor Area:	0
Garage Floor Area:	0
Storage Floor Area:	0
Factory Floor Area:	0
Other Floor Area:	0
Total Building Floor Area Source Code:	2
Number Of Buildings:	1
Number Of Floors:	14.0000000
Residential Units:	88
Total Units:	89
Lot Frontage:	78.0000000
Lot Depth:	126.0000000
Building Frontage:	78.0000000
Building Depth:	126.0000000
Extension Code:	Not reported
Proximity Code:	3
Irregular Lot Code:	N
Lot Type:	5
Basement Type/Grade:	2
Assessed Land Value:	673650.00000
Assessed Total Value:	10177650.00000
Exempt Total Value:	8545348.00000
Year Built:	2017
Year Altered 1:	0
Year Altered 2:	0
Historic District Name:	Not reported
Landmark Status:	Not reported
Built Floor Area Ratio:	8.55000000000
Maximum Allowable Residential Far:	6.02000000000
Maximum Allowable Commercial Far:	0.00000000000
Maximum Allowable Community Facility Far:	6.50000000000
Boro Code:	1
Borough, Tax Block and Lot:	1003550054.00000000
Condominium Number:	Not reported
Census Tract 2:	003001
X Coordinate:	988372
Y Coordinate:	202135
Zoning Map #:	12c
Zoning Map Code:	Not reported
Sanborn Map #:	102 004
Tax Map #:	10201
E-designation Number:	E-216
Apportionment BBL:	1003550054.00000000
Apportionment Date:	09/11/2015
Pluto DTM Base Map Indicator:	1
2007 Flood Insurance Rate Map Indicator:	Not reported

LOT 54,TAXBLOCK 355 (Continued) **S118086897**

2015 Preliminary Flood Insurance Rate Map Indicator: Not reported
Version Number: 24v3.1
Changed By DCP: Not reported

CY1293 **NY E DESIGNATION** **S109527633**
South **327 BROOME STREET** **NY NYC OER** **N/A**
1/2-1 **MANHATTAN, NY 10002** **NY NYC LAND USE**
0.549 mi.
2901 ft. **Site 1 of 2 in cluster CY**

Relative:
Lower

Actual:
39 ft.

E DESIGNATION:
Name: LOT 17,TAXBLOCK 423
Address: 327 BROOME STREET
City,State,Zip: MANHATTAN, NY
Tax Lot(s): 17
Tax Block: 423
Borough Code: Not reported
E-No: E-216
Effective Date: Not reported
Satisfaction Date: Not reported
Ceqr Number: 07DCP078M
Ulurp Number: C080397ZMM
Zoning Map No: Not reported

Description: Window Wall Attenuation & Alternate Ventilation
Lot Remediation Date: Not reported

NYC OER:
Name: 327 BROOME STREET
Address: 327 BROOME STREET
City,State,Zip: MANHATTAN, NY
Latitude: 40.719207
Longitude: -73.993835
OER Project Numbers: 23TMP0207M,23ENOS034M
BBL: 1004230017
OER Program: E/RD (No Cleanup)
Class: Active (A)
Phase: Construction

URL:
Postcode: 10002
Community Board: 3
Council District: 1
Census Tract: 18
BIN: 1005641
NTA: Chinatown

NYC LAND USE:
Name: Not reported
Address: 327 BROOME STREET
City,State,Zip: MANHATTAN, NY 10002
Latitude: 40.7190229
Longitude: -73.9938023
Type Of Ownership Code: Not reported
Owner Name: BROOME DEVELOPER LLC
Borough: MN
Tax Block: 423

(Continued) **S109527633**

Tax Lot:	17
Community District:	103
Census Tract 2020:	1001800
Census Block 2020:	10018005006
Census Tract 2010:	18
Census Block 2010:	5004
School District:	02
City Council District:	1
Fire Company:	L006
Police Precinct:	5
Health Center District:	14
Health Area:	7400
Sanitation District Boro:	1
Sanitation District Number:	03
Sanitation Subsection:	1A
Zoning District 1:	C6-3A: Commercial Districts
Zoning District 2:	Not reported
Zoning District 3:	Not reported
Zoning District 4:	Not reported
Commercial Overlay 1:	Not reported
Commercial Overlay 2:	Not reported
Special Purpose District 1:	Not reported
Special Purpose District 2:	Not reported
Special Purpose District 3:	Not reported
Limited Height District:	Not reported
Spill Boundary Indicator:	N
Building Class:	K2: Store Buildings (Taxpayers Included) - Multi-Story Retail Building
Land Use Category:	Commercial & Office Buildings
Number Of Easements:	0
Lot Area:	1902
Total Building Floor Area:	3750
Commercial Floor Area:	3750
Residential Floor Area:	0
Office Floor Area:	0
Retail Floor Area:	3750
Garage Floor Area:	0
Storage Floor Area:	0
Factory Floor Area:	0
Other Floor Area:	0
Total Building Floor Area Source Code:	2
Number Of Buildings:	1
Number Of Floors:	2.0000000
Residential Units:	0
Total Units:	1
Lot Frontage:	24.9200000
Lot Depth:	76.3300000
Building Frontage:	25.0000000
Building Depth:	76.0000000
Extension Code:	N
Proximity Code:	3
Irregular Lot Code:	Y
Lot Type:	5
Basement Type/Grade:	2
Assessed Land Value:	135000.00000
Assessed Total Value:	611550.00000
Exempt Total Value:	0.00000
Year Built:	1920

(Continued) **S109527633**

Year Altered 1:	0
Year Altered 2:	0
Historic District Name:	Not reported
Landmark Status:	Not reported
Built Floor Area Ratio:	1.97000000000
Maximum Allowable Residential Far:	7.52000000000
Maximum Allowable Commercial Far:	6.00000000000
Maximum Allowable Community Facility Far:	7.50000000000
Boro Code:	1
Borough, Tax Block and Lot:	1004230017.00000000
Condominium Number:	Not reported
Census Tract 2:	0018
X Coordinate:	985968
Y Coordinate:	201236
Zoning Map #:	12c
Zoning Map Code:	Not reported
Sanborn Map #:	101N077
Tax Map #:	10204
E-designation Number:	E-216
Apportionment BBL:	Not reported
Apportionment Date:	Not reported
Pluto DTM Base Map Indicator:	1
2007 Flood Insurance Rate Map Indicator:	Not reported
2015 Preliminary Flood Insurance Rate Map Indicator:	Not reported
Version Number:	24v3.1
Changed By DCP:	Not reported

CX1294 **NY E DESIGNATION** **S109527532**
SSE **140 ESSEX STREET** **NY NYC OER** **N/A**
1/2-1 **MANHATTAN, NY 10002** **NY NYC LAND USE**
0.551 mi.
2909 ft. **Site 2 of 2 in cluster CX**

Relative:
Lower

Actual:
31 ft.

E DESIGNATION:

Name:	LOT 1,TAXBLOCK 354
Address:	140 ESSEX STREET
City,State,Zip:	MANHATTAN, NY
Tax Lot(s):	1
Tax Block:	354
Borough Code:	Not reported
E-No:	E-216
Effective Date:	Not reported
Satisfaction Date:	Not reported
Ceqr Number:	07DCP078M
Ulurp Number:	C080397ZMM
Zoning Map No:	Not reported
Description:	Window Wall Attenuation & Alternate Ventilation
Lot Remediation Date:	Not reported

NYC OER:

Name:	140 ESSEX STREET
Address:	140 ESSEX STREET
City,State,Zip:	MANHATTAN, NY
Latitude:	40.720291
Longitude:	-73.987298
OER Project Numbers:	16TMP0046X,16ENOS035M

(Continued) **S109527532**

BBL: 1003540001
OER Program: E/RD (No Cleanup)
Class: Completed (C)
Phase: Completed

URL:
Postcode: 10002
Community Board: 3
Council District: 1
Census Tract: 3001
BIN: 1000000
NTA: Chinatown

NYC LAND USE:
Name: Not reported
Address: 140 ESSEX STREET
City,State,Zip: MANHATTAN, NY 10002
Latitude: 40.7201861
Longitude: -73.9870814
Type Of Ownership Code: Not reported
Owner Name: SITE 8 DSA HOUSING DEVELOPMENT FUND CORP ORATION
Borough: MN
Tax Block: 354
Tax Lot: 1
Community District: 103
Census Tract 2020: 1003001
Census Block 2020: 10030014002
Census Tract 2010: 30.01
Census Block 2010: 4002
School District: 01
City Council District: 1
Fire Company: L018
Police Precinct: 7
Health Center District: 14
Health Area: 6600
Sanitation District Boro: 1
Sanitation District Number: 03
Sanitation Subsection: 2A
Zoning District 1: C4-4A: Commercial Districts
Zoning District 2: Not reported
Zoning District 3: Not reported
Zoning District 4: Not reported
Commercial Overlay 1: Not reported
Commercial Overlay 2: Not reported
Special Purpose District 1: Not reported
Special Purpose District 2: Not reported
Special Purpose District 3: Not reported
Limited Height District: Not reported
Spill Boundary Indicator: N
Building Class: D6: Elevator Apartments - Fireproof With Stores
Land Use Category: Mixed Residential & Commercial Buildings
Number Of Easements: 1
Lot Area: 11163
Total Building Floor Area: 63712
Commercial Floor Area: 11267
Residential Floor Area: 52445
Office Floor Area: 0

(Continued) **S109527532**

Retail Floor Area:	11267
Garage Floor Area:	0
Storage Floor Area:	0
Factory Floor Area:	0
Other Floor Area:	0
Total Building Floor Area Source Code:	2
Number Of Buildings:	1
Number Of Floors:	8.0000000
Residential Units:	93
Total Units:	94
Lot Frontage:	225.3300000
Lot Depth:	69.9200000
Building Frontage:	217.0000000
Building Depth:	50.0000000
Extension Code:	Not reported
Proximity Code:	0
Irregular Lot Code:	N
Lot Type:	3
Basement Type/Grade:	0
Assessed Land Value:	697500.00000
Assessed Total Value:	6696450.00000
Exempt Total Value:	4926964.00000
Year Built:	2018
Year Altered 1:	2018
Year Altered 2:	0
Historic District Name:	Not reported
Landmark Status:	Not reported
Built Floor Area Ratio:	5.71000000000
Maximum Allowable Residential Far:	4.00000000000
Maximum Allowable Commercial Far:	4.00000000000
Maximum Allowable Community Facility Far:	4.00000000000
Boro Code:	1
Borough, Tax Block and Lot:	1003540001.00000000
Condominium Number:	Not reported
Census Tract 2:	003001
X Coordinate:	987831
Y Coordinate:	201660
Zoning Map #:	12c
Zoning Map Code:	Not reported
Sanborn Map #:	102 004
Tax Map #:	10201
E-designation Number:	E-216
Apportionment BBL:	Not reported
Apportionment Date:	Not reported
Pluto DTM Base Map Indicator:	1
2007 Flood Insurance Rate Map Indicator:	Not reported
2015 Preliminary Flood Insurance Rate Map Indicator:	Not reported
Version Number:	24v3.1
Changed By DCP:	Not reported

CY1295 **125 CHRYSTIE STREET** **NY NYC OER** **S132179825**
South **125 CHRYSTIE STREET** **N/A**
1/2-1 **MANHATTAN, NY**
0.553 mi.
2921 ft. **Site 2 of 2 in cluster CY**

Relative:
Lower

Actual:
39 ft.

NYC OER:

Name:	125 CHRYSTIE STREET
Address:	125 CHRYSTIE STREET
City,State,Zip:	MANHATTAN, NY
Latitude:	40.719196
Longitude:	-73.993304
OER Project Numbers:	23TMP1441M,23ENOS236M
BBL:	1004240035
OER Program:	E/RD (No Cleanup)
Class:	Active (A)
Phase:	Approved Remedial Plan
URL:	
Postcode:	10002
Community Board:	3
Council District:	1
Census Tract:	18
BIN:	1005669
NTA:	Chinatown

CW1296 **LOT 34,TAXBLOCK 410** **NY E DESIGNATION** **S109527860**
SSE **86 DELANCEY STREET** **NY NYC OER** **N/A**
1/2-1 **MANHATTAN, NY** **NY NYC LAND USE**
0.556 mi.
2934 ft. **Site 2 of 2 in cluster CW**

Relative:
Lower

Actual:
37 ft.

E DESIGNATION:

Name:	LOT 34,TAXBLOCK 410
Address:	86 DELANCEY STREET
City,State,Zip:	MANHATTAN, NY
Tax Lot(s):	34
Tax Block:	410
Borough Code:	Not reported
E-No:	E-216
Effective Date:	Not reported
Satisfaction Date:	Not reported
Ceqr Number:	07DCP078M
Ulurp Number:	C080397ZMM
Zoning Map No:	Not reported
Description:	Window Wall Attenuation & Alternate Ventilation
Lot Remediation Date:	Not reported

NYC OER:

Name:	86 DELANCEY STREET
Address:	86 DELANCEY STREET
City,State,Zip:	MANHATTAN, NY
Latitude:	40.718998
Longitude:	-73.98965
OER Project Numbers:	17TMP0392M,17ENOS234M
BBL:	1004100034
OER Program:	E/RD (No Cleanup)
Class:	Completed (C)

LOT 34,TAXBLOCK 410 (Continued) **S109527860**

Phase: Completed

URL:
Postcode: 10002
Community Board: 3
Council District: 1
Census Tract: 18
BIN: 1000000
NTA: Chinatown

NYC LAND USE:

Name:	Not reported
Address:	86 DELANCEY STREET
City,State,Zip:	MANHATTAN, NY 10002
Latitude:	40.7192668
Longitude:	-73.9894950
Type Of Ownership Code:	Not reported
Owner Name:	ORDELA LLC
Borough:	MN
Tax Block:	410
Tax Lot:	34
Community District:	103
Census Tract 2020:	1001800
Census Block 2020:	10018003002
Census Tract 2010:	18
Census Block 2010:	3002
School District:	01
City Council District:	1
Fire Company:	L018
Police Precinct:	7
Health Center District:	14
Health Area:	7400
Sanitation District Boro:	1
Sanitation District Number:	03
Sanitation Subsection:	2A
Zoning District 1:	C6-2A: Commercial Districts
Zoning District 2:	Not reported
Zoning District 3:	Not reported
Zoning District 4:	Not reported
Commercial Overlay 1:	Not reported
Commercial Overlay 2:	Not reported
Special Purpose District 1:	Not reported
Special Purpose District 2:	Not reported
Special Purpose District 3:	Not reported
Limited Height District:	Not reported
Spill Boundary Indicator:	N
Building Class:	D7: Elevator Apartments - Semi-Fireproof With Stores
Land Use Category:	Mixed Residential & Commercial Buildings
Number Of Easements:	0
Lot Area:	2437
Total Building Floor Area:	29437
Commercial Floor Area:	5769
Residential Floor Area:	23668
Office Floor Area:	0
Retail Floor Area:	5769
Garage Floor Area:	0
Storage Floor Area:	0

LOT 34,TAXBLOCK 410 (Continued) **S109527860**

Factory Floor Area:	0
Other Floor Area:	0
Total Building Floor Area Source Code:	2
Number Of Buildings:	1
Number Of Floors:	12.0000000
Residential Units:	29
Total Units:	31
Lot Frontage:	32.5000000
Lot Depth:	75.0000000
Building Frontage:	32.5000000
Building Depth:	75.0000000
Extension Code:	Not reported
Proximity Code:	0
Irregular Lot Code:	N
Lot Type:	3
Basement Type/Grade:	2
Assessed Land Value:	936900.00000
Assessed Total Value:	4079700.00000
Exempt Total Value:	2954700.00000
Year Built:	2018
Year Altered 1:	2018
Year Altered 2:	0
Historic District Name:	Not reported
Landmark Status:	Not reported
Built Floor Area Ratio:	12.08000000000
Maximum Allowable Residential Far:	6.02000000000
Maximum Allowable Commercial Far:	6.00000000000
Maximum Allowable Community Facility Far:	6.50000000000
Boro Code:	1
Borough, Tax Block and Lot:	1004100034.00000000
Condominium Number:	Not reported
Census Tract 2:	0018
X Coordinate:	987162
Y Coordinate:	201325
Zoning Map #:	12c
Zoning Map Code:	Not reported
Sanborn Map #:	101N079
Tax Map #:	10204
E-designation Number:	E-216
Apportionment BBL:	Not reported
Apportionment Date:	Not reported
Pluto DTM Base Map Indicator:	1
2007 Flood Insurance Rate Map Indicator:	Not reported
2015 Preliminary Flood Insurance Rate Map Indicator:	Not reported
Version Number:	24v3.1
Changed By DCP:	Not reported

CV1297 **52 WOOSTER STREET** **NY NYC OER** **S131189419**
WSW **52 WOOSTER STREET** **NY NYC LAND USE** **N/A**
1/2-1 **MANHATTAN, NY**
0.557 mi.
2942 ft. **Site 2 of 2 in cluster CV**

Relative: NYC OER:
Lower

Name:	52 WOOSTER STREET
Address:	52 WOOSTER STREET
City,State,Zip:	MANHATTAN, NY
Latitude:	40.722773

Actual:
12 ft.

52 WOOSTER STREET (Continued) **S131189419**

Longitude:	-74.002121
OER Project Numbers:	13TMP0093M,13RHAZ093M
BBL:	1.00475004010047E+19
OER Program:	E/RD (Review)
Class:	Completed (C)
Phase:	Completed
URL:	
Postcode:	10013
Community Board:	2
Council District:	1
Census Tract:	47
BIN:	1090251
NTA:	SoHo-TriBeCa-Civic Center-Little Italy

NYC LAND USE:

Name:	Not reported
Address:	52 WOOSTER STREET
City,State,Zip:	MANHATTAN, NY 10013
Latitude:	40.7226873
Longitude:	-74.0022295
Type Of Ownership Code:	Not reported
Owner Name:	UNAVAILABLE OWNER
Borough:	MN
Tax Block:	475
Tax Lot:	7512
Community District:	102
Census Tract 2020:	1004700
Census Block 2020:	10047002007
Census Tract 2010:	47
Census Block 2010:	2010
School District:	02
City Council District:	1
Fire Company:	E055
Police Precinct:	1
Health Center District:	15
Health Area:	6800
Sanitation District Boro:	1
Sanitation District Number:	02
Sanitation Subsection:	1A
Zoning District 1:	M1-5/R7X: Mixed Manufacturing & Residential Districts
Zoning District 2:	Not reported
Zoning District 3:	Not reported
Zoning District 4:	Not reported
Commercial Overlay 1:	Not reported
Commercial Overlay 2:	Not reported
Special Purpose District 1:	SNX
Special Purpose District 2:	Not reported
Special Purpose District 3:	Not reported
Limited Height District:	Not reported
Spill Boundary Indicator:	N
Building Class:	Rm: Condominiums -Mixed Residential & Commercial Building (Mixed Residential & Commercial)
Land Use Category:	Mixed Residential & Commercial Buildings
Number Of Easements:	0
Lot Area:	2500
Total Building Floor Area:	12534

52 WOOSTER STREET (Continued) **S131189419**

Commercial Floor Area:	2073
Residential Floor Area:	10461
Office Floor Area:	0
Retail Floor Area:	2073
Garage Floor Area:	0
Storage Floor Area:	0
Factory Floor Area:	0
Other Floor Area:	0
Total Building Floor Area Source Code:	2
Number Of Buildings:	1
Number Of Floors:	6.0000000
Residential Units:	4
Total Units:	5
Lot Frontage:	25.0000000
Lot Depth:	100.1700000
Building Frontage:	25.0000000
Building Depth:	100.0000000
Extension Code:	Not reported
Proximity Code:	2
Irregular Lot Code:	N
Lot Type:	0
Basement Type/Grade:	5
Assessed Land Value:	231751.00000
Assessed Total Value:	4302723.00000
Exempt Total Value:	0.00000
Year Built:	2014
Year Altered 1:	0
Year Altered 2:	0
Historic District Name:	SoHo-Cast Iron Historic District
Landmark Status:	Not reported
Built Floor Area Ratio:	5.01000000000
Maximum Allowable Residential Far:	5.00000000000
Maximum Allowable Commercial Far:	5.00000000000
Maximum Allowable Community Facility Far:	5.00000000000
Boro Code:	1
Borough, Tax Block and Lot:	1004757512.00000000
Condominium Number:	2473
Census Tract 2:	0047
X Coordinate:	983632
Y Coordinate:	202571
Zoning Map #:	12a
Zoning Map Code:	Not reported
Sanborn Map #:	101N070
Tax Map #:	10206
E-designation Number:	Not reported
Apportionment BBL:	1004750040.00000000
Apportionment Date:	07/07/2017
Pluto DTM Base Map Indicator:	1
2007 Flood Insurance Rate Map Indicator:	Not reported
2015 Preliminary Flood Insurance Rate Map Indicator:	Not reported
Version Number:	24v3.1
Changed By DCP:	Not reported

1298
East
1/2-1
0.575 mi.
3034 ft.

181 AVENUE A - DOB JOB NO. NB-121823688
181 AVENUE A
MANHATTAN, NY

NY NYC OER **S129932120**
N/A

Relative:
Lower

Actual:
17 ft.

NYC OER:

Name:	181 AVENUE A - DOB JOB NO. NB-121823688
Address:	181 AVENUE A
City,State,Zip:	MANHATTAN, NY
Latitude:	40.728697
Longitude:	-73.981621
OER Project Numbers:	14TMP0418M,14ENOS418M
BBL:	1.00439002610043E+49
OER Program:	E/RD (No Cleanup)
Class:	Completed (C)
Phase:	Completed
URL:	
Postcode:	10009
Community Board:	3
Council District:	2
Census Tract:	34
BIN:	Not reported
NTA:	East Village

1299
NW
1/2-1
0.576 mi.
3042 ft.

MARKITE CO SITE
155 WAVERLY PLACE
NEW YORK, NY

FUSRAP **1016603386**
N/A

Relative:
Lower

Actual:
19 ft.

FUSRAP:

Site Name:	MARKITE CO SITE
Site Id:	NY 49
Site Status:	Eliminated from consideration under FUSRAP
Designated Name:	Not Designated
Alternate Name:	Markite Co - NY 49
Location Street Address:	155 WAVERLY PLACE
Location City:	NEW YORK
Location State:	NY
Location County:	Not reported
Site Oprerations:	Conducted experiments with very small amounts of uranium and thorium.
Site Disposition:	Eliminated - Handled limited amounts of radioactive materials - Potential for contamination remote
Radioactice Materials Handled:	Yes
Primary Radioactivce Materials Handled:	Uranium, Thorium
Radiological Survey(S):	None Indicated
LM Site:	Not reported
Considered Name:	Markite Co
Site Summary:	Not reported

Website URL:

CZ1300 **LOT 39,TAXBLOCK 418** **NY E DESIGNATION** **S109527911**
South **301 BROOME STREET** **NY NYC OER** **N/A**
1/2-1 **MANHATTAN, NY 10002** **NY NYC LAND USE**
0.578 mi.
3053 ft. **Site 1 of 3 in cluster CZ**

Relative:
Lower

Actual:
40 ft.

E DESIGNATION:

Name:	LOT 39,TAXBLOCK 418
Address:	301 BROOME STREET
City,State,Zip:	MANHATTAN, NY 10002
Tax Lot(s):	39
Tax Block:	418
Borough Code:	MN
E-No:	E-216
Effective Date:	Not reported
Satisfaction Date:	Not reported
Ceqr Number:	07DCP078M
Ulurp Number:	C080397ZMM
Zoning Map No:	Not reported
Description:	Window Wall Attenuation & Alternate Ventilation
Lot Remediation Date:	Not reported

NYC OER:

Name:	301 BROOME STREET
Address:	301 BROOME STREET
City,State,Zip:	MANHATTAN, NY
Latitude:	40.71871
Longitude:	-73.992186
OER Project Numbers:	20TMP0049M,20ENOS051M
BBL:	1004180039
OER Program:	E/RD (No Cleanup)
Class:	Active (A)
Phase:	Closure
URL:	
Postcode:	10002
Community Board:	3
Council District:	1
Census Tract:	18
BIN:	1005566
NTA:	Chinatown

NYC LAND USE:

Name:	Not reported
Address:	301 BROOME STREET
City,State,Zip:	MANHATTAN, NY 10002
Latitude:	40.7185562
Longitude:	-73.9923269
Type Of Ownership Code:	Not reported
Owner Name:	301 BROOME STREET LLC
Borough:	MN
Tax Block:	418
Tax Lot:	39
Community District:	103
Census Tract 2020:	1001800
Census Block 2020:	10018006001
Census Tract 2010:	18

LOT 39,TAXBLOCK 418 (Continued) **S109527911**

Census Block 2010:	6001
School District:	02
City Council District:	1
Fire Company:	L006
Police Precinct:	5
Health Center District:	14
Health Area:	7400
Sanitation District Boro:	1
Sanitation District Number:	03
Sanitation Subsection:	1A
Zoning District 1:	C4-4A: Commercial Districts
Zoning District 2:	Not reported
Zoning District 3:	Not reported
Zoning District 4:	Not reported
Commercial Overlay 1:	Not reported
Commercial Overlay 2:	Not reported
Special Purpose District 1:	Not reported
Special Purpose District 2:	Not reported
Special Purpose District 3:	Not reported
Limited Height District:	Not reported
Spill Boundary Indicator:	N
Building Class:	K1: Store Buildings (Taxpayers Included) - One Story Retail Building
Land Use Category:	Commercial & Office Buildings
Number Of Easements:	0
Lot Area:	1918
Total Building Floor Area:	1827
Commercial Floor Area:	1827
Residential Floor Area:	0
Office Floor Area:	0
Retail Floor Area:	1827
Garage Floor Area:	0
Storage Floor Area:	0
Factory Floor Area:	0
Other Floor Area:	0
Total Building Floor Area Source Code:	2
Number Of Buildings:	1
Number Of Floors:	1.0000000
Residential Units:	0
Total Units:	1
Lot Frontage:	21.9200000
Lot Depth:	87.5000000
Building Frontage:	22.0000000
Building Depth:	88.0000000
Extension Code:	N
Proximity Code:	3
Irregular Lot Code:	N
Lot Type:	5
Basement Type/Grade:	0
Assessed Land Value:	63000.00000
Assessed Total Value:	428400.00000
Exempt Total Value:	0.00000
Year Built:	1920
Year Altered 1:	0
Year Altered 2:	0
Historic District Name:	Not reported
Landmark Status:	Not reported
Built Floor Area Ratio:	0.95000000000

LOT 39,TAXBLOCK 418 (Continued) **S109527911**

Maximum Allowable Residential Far:	4.00000000000
Maximum Allowable Commercial Far:	4.00000000000
Maximum Allowable Community Facility Far:	4.00000000000
Boro Code:	1
Borough, Tax Block and Lot:	1004180039.00000000
Condominium Number:	Not reported
Census Tract 2:	0018
X Coordinate:	986377
Y Coordinate:	201066
Zoning Map #:	12c
Zoning Map Code:	Not reported
Sanborn Map #:	101N078
Tax Map #:	10204
E-designation Number:	E-216
Apportionment BBL:	Not reported
Apportionment Date:	Not reported
Pluto DTM Base Map Indicator:	1
2007 Flood Insurance Rate Map Indicator:	Not reported
2015 Preliminary Flood Insurance Rate Map Indicator:	Not reported
Version Number:	24v3.1
Changed By DCP:	Not reported

1301
ESE
1/2-1
0.580 mi.
3061 ft.

26 AVENUE B
26 AVENUE B
MANHATTAN, NY

NY NYC OER **S129932242**
N/A

Relative:
Lower

Actual:
22 ft.

NYC OER:

Name:	26 AVENUE B
Address:	26 AVENUE B
City,State,Zip:	MANHATTAN, NY
Latitude:	40.722324
Longitude:	-73.983232
OER Project Numbers:	12TMP0506M,12ENOS506M
BBL:	1003980034
OER Program:	E/RD (No Cleanup)
Class:	Completed (C)
Phase:	Completed

URL:

Postcode:	10009
Community Board:	3
Council District:	2
Census Tract:	3002
BIN:	1088371
NTA:	East Village

1302 West 1/2-1 0.583 mi. 3080 ft. — **VILLAGE CARE OF NEW YORK**, **214 WEST HOUSTON STREET**, **MANHATTAN, NY** — **NY NYC OER** — **S129932749** / **N/A**

Relative: Lower
Actual: 18 ft.

NYC OER:

Name:	VILLAGE CARE OF NEW YORK
Address:	214 WEST HOUSTON STREET
City,State,Zip:	MANHATTAN, NY
Latitude:	40.728526
Longitude:	-74.00442
OER Project Numbers:	14TMP0199M,14RHAZ199M
BBL:	1005280012
OER Program:	E/RD (Review)
Class:	Completed (C)
Phase:	Completed
URL:	
Postcode:	10014
Community Board:	2
Council District:	3
Census Tract:	67
BIN:	1088511
NTA:	West Village

CZ1303 South 1/2-1 0.585 mi. 3090 ft. — **LOT 43,TAXBLOCK 418**, **293 BROOME STREET**, **MANHATTAN, NY 10002** — **NY E DESIGNATION**, **NY NYC OER**, **NY NYC LAND USE** — **S109527966** / **N/A**

Site 2 of 3 in cluster CZ

Relative: Lower
Actual: 40 ft.

E DESIGNATION:

Name:	LOT 43,TAXBLOCK 418
Address:	293 BROOME STREET
City,State,Zip:	MANHATTAN, NY 10002
Tax Lot(s):	43
Tax Block:	418
Borough Code:	MN
E-No:	E-216
Effective Date:	Not reported
Satisfaction Date:	Not reported
Ceqr Number:	07DCP078M
Ulurp Number:	C080397ZMM
Zoning Map No:	Not reported
Description:	Window Wall Attenuation & Alternate Ventilation
Lot Remediation Date:	Not reported

NYC OER:

Name:	293 BROOME STREET - OGUST RESIDENCE
Address:	293 BROOME STREET
City,State,Zip:	MANHATTAN, NY
Latitude:	40.718636
Longitude:	-73.991941
OER Project Numbers:	09TMP0132M,09ENOS132M
BBL:	1004180043
OER Program:	E/RD (No Cleanup)
Class:	Active (A)

LOT 43,TAXBLOCK 418 (Continued) **S109527966**

Phase:	Closure
URL:	
Postcode:	10002
Community Board:	3
Council District:	1
Census Tract:	18
BIN:	1005569
NTA:	Chinatown

NYC LAND USE:

Name:	Not reported
Address:	293 BROOME STREET
City,State,Zip:	MANHATTAN, NY 10002
Latitude:	40.7184656
Longitude:	-73.9920311
Type Of Ownership Code:	Not reported
Owner Name:	OGUST, RICHARD
Borough:	MN
Tax Block:	418
Tax Lot:	43
Community District:	103
Census Tract 2020:	1001800
Census Block 2020:	10018006001
Census Tract 2010:	18
Census Block 2010:	6001
School District:	02
City Council District:	1
Fire Company:	L006
Police Precinct:	5
Health Center District:	14
Health Area:	7400
Sanitation District Boro:	1
Sanitation District Number:	03
Sanitation Subsection:	1A
Zoning District 1:	C4-4A: Commercial Districts
Zoning District 2:	Not reported
Zoning District 3:	Not reported
Zoning District 4:	Not reported
Commercial Overlay 1:	Not reported
Commercial Overlay 2:	Not reported
Special Purpose District 1:	Not reported
Special Purpose District 2:	Not reported
Special Purpose District 3:	Not reported
Limited Height District:	Not reported
Spill Boundary Indicator:	N
Building Class:	S0: Residence - Multiple Use - Primarily One Family With Two Stores Or Offices
Land Use Category:	Mixed Residential & Commercial Buildings
Number Of Easements:	0
Lot Area:	1918
Total Building Floor Area:	3546
Commercial Floor Area:	1182
Residential Floor Area:	2364
Office Floor Area:	0
Retail Floor Area:	1182
Garage Floor Area:	0

LOT 43,TAXBLOCK 418 (Continued) **S109527966**

Storage Floor Area:	0
Factory Floor Area:	0
Other Floor Area:	0
Total Building Floor Area Source Code:	2
Number Of Buildings:	1
Number Of Floors:	4.0000000
Residential Units:	1
Total Units:	3
Lot Frontage:	21.9200000
Lot Depth:	87.5000000
Building Frontage:	21.9200000
Building Depth:	40.0000000
Extension Code:	N
Proximity Code:	3
Irregular Lot Code:	N
Lot Type:	5
Basement Type/Grade:	2
Assessed Land Value:	112800.00000
Assessed Total Value:	244380.00000
Exempt Total Value:	3740.00000
Year Built:	1899
Year Altered 1:	2008
Year Altered 2:	2008
Historic District Name:	Not reported
Landmark Status:	Not reported
Built Floor Area Ratio:	1.85000000000
Maximum Allowable Residential Far:	4.00000000000
Maximum Allowable Commercial Far:	4.00000000000
Maximum Allowable Community Facility Far:	4.00000000000
Boro Code:	1
Borough, Tax Block and Lot:	1004180043.00000000
Condominium Number:	Not reported
Census Tract 2:	0018
X Coordinate:	986459
Y Coordinate:	201033
Zoning Map #:	12c
Zoning Map Code:	Not reported
Sanborn Map #:	101N078
Tax Map #:	10204
E-designation Number:	E-216
Apportionment BBL:	Not reported
Apportionment Date:	Not reported
Pluto DTM Base Map Indicator:	1
2007 Flood Insurance Rate Map Indicator:	Not reported
2015 Preliminary Flood Insurance Rate Map Indicator:	Not reported
Version Number:	24v3.1
Changed By DCP:	Not reported

DA1304 **LOT 34,TAXBLOCK 475** **NY E DESIGNATION** **S121343919**
SW **40 WOOSTER STREET** **NY NYC OER** **N/A**
1/2-1 **MANHATTAN, NY** **NY NYC LAND USE**
0.590 mi.
3115 ft. **Site 1 of 2 in cluster DA**

Relative:
Lower

Actual:
11 ft.

E DESIGNATION:

Name:	LOT 34,TAXBLOCK 475
Address:	40 WOOSTER STREET
City,State,Zip:	MANHATTAN, NY
Tax Lot(s):	34
Tax Block:	475
Borough Code:	Not reported
E-No:	E-416
Effective Date:	Not reported
Satisfaction Date:	Not reported
Ceqr Number:	17DCP113M
Ulurp Number:	C160349ZSM
Zoning Map No:	Not reported
Description:	Air Quality - HVAC powered by electricity only
Lot Remediation Date:	Not reported

NYC OER:

Name:	40 WOOSTER STREET
Address:	40 WOOSTER STREET
City,State,Zip:	MANHATTAN, NY
Latitude:	40.722237
Longitude:	-74.002753
OER Project Numbers:	24TMP1470M,25EAIR001M
BBL:	1004750034
OER Program:	E/RD (Review)
Class:	Active (A)
Phase:	Approved Remedial Plan
URL:	
Postcode:	10013
Community Board:	2
Council District:	1
Census Tract:	47
BIN:	1007076
NTA:	SoHo-TriBeCa-Civic Center-Little Italy

NYC LAND USE:

Name:	Not reported
Address:	40 WOOSTER STREET
City,State,Zip:	MANHATTAN, NY 10013
Latitude:	40.7222042
Longitude:	-74.0024749
Type Of Ownership Code:	Not reported
Owner Name:	RINCON SERIES A LLC
Borough:	MN
Tax Block:	475
Tax Lot:	34
Community District:	102
Census Tract 2020:	1004700
Census Block 2020:	10047002007
Census Tract 2010:	47

LOT 34,TAXBLOCK 475 (Continued) **S121343919**

Census Block 2010:	2010
School District:	02
City Council District:	1
Fire Company:	E055
Police Precinct:	1
Health Center District:	15
Health Area:	6800
Sanitation District Boro:	1
Sanitation District Number:	02
Sanitation Subsection:	1A
Zoning District 1:	M1-5/R7X: Mixed Manufacturing & Residential Districts
Zoning District 2:	Not reported
Zoning District 3:	Not reported
Zoning District 4:	Not reported
Commercial Overlay 1:	Not reported
Commercial Overlay 2:	Not reported
Special Purpose District 1:	SNX
Special Purpose District 2:	Not reported
Special Purpose District 3:	Not reported
Limited Height District:	Not reported
Spill Boundary Indicator:	N
Building Class:	O5: Office Buildings - Office With Comm 1 To 6 Stories
Land Use Category:	Commercial & Office Buildings
Number Of Easements:	0
Lot Area:	2500
Total Building Floor Area:	14125
Commercial Floor Area:	14125
Residential Floor Area:	0
Office Floor Area:	11750
Retail Floor Area:	2375
Garage Floor Area:	0
Storage Floor Area:	0
Factory Floor Area:	0
Other Floor Area:	0
Total Building Floor Area Source Code:	2
Number Of Buildings:	1
Number Of Floors:	6.0000000
Residential Units:	0
Total Units:	6
Lot Frontage:	25.0000000
Lot Depth:	100.0000000
Building Frontage:	25.0000000
Building Depth:	96.0000000
Extension Code:	E
Proximity Code:	3
Irregular Lot Code:	N
Lot Type:	5
Basement Type/Grade:	2
Assessed Land Value:	450000.00000
Assessed Total Value:	2531700.00000
Exempt Total Value:	0.00000
Year Built:	1896
Year Altered 1:	0
Year Altered 2:	0
Historic District Name:	SoHo-Cast Iron Historic District
Landmark Status:	Not reported
Built Floor Area Ratio:	5.65000000000

LOT 34,TAXBLOCK 475 (Continued) **S121343919**

Maximum Allowable Residential Far:	5.00000000000
Maximum Allowable Commercial Far:	5.00000000000
Maximum Allowable Community Facility Far:	5.00000000000
Boro Code:	1
Borough, Tax Block and Lot:	1004750034.00000000
Condominium Number:	Not reported
Census Tract 2:	0047
X Coordinate:	983564
Y Coordinate:	202395
Zoning Map #:	12a
Zoning Map Code:	Not reported
Sanborn Map #:	101N070
Tax Map #:	10206
E-designation Number:	E-416
Apportionment BBL:	Not reported
Apportionment Date:	Not reported
Pluto DTM Base Map Indicator:	1
2007 Flood Insurance Rate Map Indicator:	1
2015 Preliminary Flood Insurance Rate Map Indicator:	1
Version Number:	24v3.1
Changed By DCP:	Not reported

1305
WSW
1/2-1
0.591 mi.
3121 ft.

520 BROOME STREET **NY NYC OER** **S132180017**
520 BROOME STREET **N/A**
MANHATTAN, NY

Relative:
Lower

Actual:
9 ft.

NYC OER:

Name:	520 BROOME STREET
Address:	520 BROOME STREET
City,State,Zip:	MANHATTAN, NY
Latitude:	40.723783
Longitude:	-74.003817
OER Project Numbers:	15TMP0273M,15RHAZ273M
BBL:	1.0048900011004801E+39
OER Program:	E/RD (Review)
Class:	Completed (C)
Phase:	Completed

URL:

Postcode:	10012
Community Board:	2
Council District:	3
Census Tract:	47
BIN:	1088605
NTA:	SoHo-TriBeCa-Civic Center-Little Italy

1306
SE
1/2-1
0.593 mi.
3130 ft.

287 EAST HOUSTON STREET - DOB JOB NO. NB-121193591
287 EAST HOUSTON STREET
MANHATTAN, NY

NY NYC OER **S129932270**
N/A

Relative:
Lower

Actual:
24 ft.

NYC OER:

Name:	287 EAST HOUSTON STREET - DOB JOB NO. NB-121193591
Address:	287 EAST HOUSTON STREET
City,State,Zip:	MANHATTAN, NY
Latitude:	40.72155
Longitude:	-73.984105
OER Project Numbers:	16TMP0214K,16ENOS212M
BBL:	1003500018
OER Program:	E/RD (No Cleanup)
Class:	Completed (C)
Phase:	Completed
URL:	
Postcode:	10002
Community Board:	3
Council District:	2
Census Tract:	3001
BIN:	1004245
NTA:	Chinatown

1307
SSE
1/2-1
0.593 mi.
3131 ft.

LOT 67,TAXBLOCK 410
108 DELANCEY STREET
MANHATTAN, NY 10002

NY E DESIGNATION **S109528136**
NY NYC OER **N/A**
NY NYC LAND USE

Relative:
Lower

Actual:
35 ft.

E DESIGNATION:

Name:	LOT 67,TAXBLOCK 410
Address:	108 DELANCEY STREET
City,State,Zip:	MANHATTAN, NY 10002
Tax Lot(s):	67
Tax Block:	410
Borough Code:	MN
E-No:	E-216
Effective Date:	Not reported
Satisfaction Date:	Not reported
Ceqr Number:	07DCP078M
Ulurp Number:	C080397ZMM
Zoning Map No:	Not reported
Description:	Window Wall Attenuation & Alternate Ventilation
Lot Remediation Date:	Not reported

NYC OER:

Name:	108 DELANCEY STREET
Address:	108 DELANCEY STREET
City,State,Zip:	MANHATTAN, NY
Latitude:	40.718671
Longitude:	-73.988561
OER Project Numbers:	10TMP0305M,10ENOS305M
BBL:	1004100067
OER Program:	E/RD (No Cleanup)
Class:	Completed (C)

LOT 67,TAXBLOCK 410 (Continued) **S109528136**

Phase: Completed

URL:
Postcode: 10002
Community Board: 3
Council District: 1
Census Tract: 18
BIN: 1005338
NTA: Chinatown

NYC LAND USE:

Name:	Not reported
Address:	108 DELANCEY STREET
City,State,Zip:	MANHATTAN, NY 10002
Latitude:	40.7189813
Longitude:	-73.9884380
Type Of Ownership Code:	Not reported
Owner Name:	108 DELANCEY STREET SM, LLC
Borough:	MN
Tax Block:	410
Tax Lot:	67
Community District:	103
Census Tract 2020:	1001800
Census Block 2020:	10018003001
Census Tract 2010:	18
Census Block 2010:	3001
School District:	01
City Council District:	1
Fire Company:	L018
Police Precinct:	7
Health Center District:	14
Health Area:	7400
Sanitation District Boro:	1
Sanitation District Number:	03
Sanitation Subsection:	2A
Zoning District 1:	C6-2A: Commercial Districts
Zoning District 2:	Not reported
Zoning District 3:	Not reported
Zoning District 4:	Not reported
Commercial Overlay 1:	Not reported
Commercial Overlay 2:	Not reported
Special Purpose District 1:	Not reported
Special Purpose District 2:	Not reported
Special Purpose District 3:	Not reported
Limited Height District:	Not reported
Spill Boundary Indicator:	N
Building Class:	O5: Office Buildings - Office With Comm 1 To 6 Stories
Land Use Category:	Commercial & Office Buildings
Number Of Easements:	0
Lot Area:	2220
Total Building Floor Area:	12720
Commercial Floor Area:	12720
Residential Floor Area:	0
Office Floor Area:	11000
Retail Floor Area:	1720
Garage Floor Area:	0
Storage Floor Area:	0

LOT 67,TAXBLOCK 410 (Continued) **S109528136**

Factory Floor Area:	0
Other Floor Area:	0
Total Building Floor Area Source Code:	2
Number Of Buildings:	1
Number Of Floors:	6.0000000
Residential Units:	0
Total Units:	5
Lot Frontage:	22.0000000
Lot Depth:	100.0000000
Building Frontage:	20.0000000
Building Depth:	96.0000000
Extension Code:	E
Proximity Code:	3
Irregular Lot Code:	Y
Lot Type:	5
Basement Type/Grade:	2
Assessed Land Value:	405450.00000
Assessed Total Value:	1644300.00000
Exempt Total Value:	0.00000
Year Built:	1900
Year Altered 1:	0
Year Altered 2:	0
Historic District Name:	Not reported
Landmark Status:	Not reported
Built Floor Area Ratio:	5.73000000000
Maximum Allowable Residential Far:	6.02000000000
Maximum Allowable Commercial Far:	6.00000000000
Maximum Allowable Community Facility Far:	6.50000000000
Boro Code:	1
Borough, Tax Block and Lot:	1004100067.00000000
Condominium Number:	Not reported
Census Tract 2:	0018
X Coordinate:	987455
Y Coordinate:	201221
Zoning Map #:	12c
Zoning Map Code:	Not reported
Sanborn Map #:	101N079
Tax Map #:	10204
E-designation Number:	E-216
Apportionment BBL:	Not reported
Apportionment Date:	Not reported
Pluto DTM Base Map Indicator:	1
2007 Flood Insurance Rate Map Indicator:	Not reported
2015 Preliminary Flood Insurance Rate Map Indicator:	Not reported
Version Number:	24v3.1
Changed By DCP:	Not reported

DB1308 **436 EAST 13TH STREET** **NY NYC OER** **S129932443**
ENE **436 EAST 13TH STREET** **N/A**
1/2-1 **MANHATTAN, NY**
0.595 mi.
3139 ft. **Site 1 of 2 in cluster DB**

Relative: NYC OER:
Lower

Name:	436 EAST 13TH STREET
Address:	436 EAST 13TH STREET
City,State,Zip:	MANHATTAN, NY
Latitude:	40.730267

Actual:
17 ft.

436 EAST 13TH STREET (Continued) **S129932443**

Longitude:	-73.982172
OER Project Numbers:	16TMP0211K,16ENOS207M
BBL:	1004400026
OER Program:	E/RD (No Cleanup)
Class:	Completed (C)
Phase:	Completed
URL:	
Postcode:	10009
Community Board:	3
Council District:	2
Census Tract:	34
BIN:	1090881
NTA:	East Village

DC1309 **42 CHARLTON STREET - LITTLE RED SCHOOL HOUSE** **NY NYC OER** **S132179976**
West **42 CHARLTON STREET** **N/A**
1/2-1 **MANHATTAN, NY**
0.600 mi.
3169 ft. **Site 1 of 2 in cluster DC**

Relative: **Lower**
Actual: **20 ft.**

NYC OER:

Name:	42 CHARLTON STREET - LITTLE RED SCHOOL HOUSE
Address:	42 CHARLTON STREET
City,State,Zip:	MANHATTAN, NY
Latitude:	40.727082
Longitude:	-74.004853
OER Project Numbers:	12TMP0032M,12RHAZ032M
BBL:	1.0050600111005E+19
OER Program:	E/RD (Review)
Class:	Completed (C)
Phase:	Completed
URL:	
Postcode:	10014
Community Board:	2
Council District:	3
Census Tract:	37
BIN:	1007827
NTA:	SoHo-TriBeCa-Civic Center-Little Italy

1310 **110 EAST 16TH STREET** **NY VCP** **S131580653**
NNE **110 EAST 16TH STREET** **NY NYC OER** **N/A**
1/2-1 **NEW YORK CITY, NY**
0.602 mi.
3178 ft.

Relative: **Lower**
Actual: **39 ft.**

VCP NYC:

Project ID:	22TMP1761M,22EHAZ410M,23CVCP039M
Name:	110 EAST 16TH STREET
Address:	110 EAST 16TH STREET
City,State,Zip:	NEW YORK CITY, NY
Borough:	Manhattan
BBL:	1008710074
OER Program:	VCP (Enrolled), E/RD (Review)
Phase:	Approved Remedial Plan

110 EAST 16TH STREET (Continued) **S131580653**

Latitude:	40.73562
Longitude:	-73.988612
Postcode:	10003
Community Board:	5
Council District:	2
Census Tract:	50
BIN:	1017816
NTA:	Gramercy

NYC OER:

Name:	110 EAST 16TH STREET
Address:	110 EAST 16TH STREET
City,State,Zip:	MANHATTAN, NY
Latitude:	40.73562
Longitude:	-73.988612
OER Project Numbers:	22TMP1761M,22EHAZ410M,23CVCP039M
BBL:	1008710074
OER Program:	VCP (Enrolled), E/RD (Review)
Class:	Active (A)
Phase:	Approved Remedial Plan

URL:

Postcode:	10003
Community Board:	5
Council District:	2
Census Tract:	50
BIN:	1017816
NTA:	Gramercy

DB1311 **442 EAST 13TH STREET** **NY NYC OER** **S129932450**
ENE **442 EAST 13TH STREET** **N/A**
1/2-1 **MANHATTAN, NY**
0.604 mi.
3188 ft. **Site 2 of 2 in cluster DB**

Relative:
Lower

Actual:
17 ft.

NYC OER:

Name:	442 EAST 13TH STREET
Address:	442 EAST 13TH STREET
City,State,Zip:	MANHATTAN, NY
Latitude:	40.730229
Longitude:	-73.982079
OER Project Numbers:	16TMP0210M,16EAIR196M
BBL:	1004400029
OER Program:	E/RD (No Cleanup)
Class:	Completed (C)
Phase:	Completed

URL:

Postcode:	10009
Community Board:	3
Council District:	2
Census Tract:	34
BIN:	1090882
NTA:	East Village

DA1312 **NY NYC OER** **S131004789**
WSW **27 WOOSTER STREET** **NY NYC LAND USE** **N/A**
1/2-1 **MANHATTAN, NY 10013**
0.606 mi.
3202 ft. **Site 2 of 2 in cluster DA**

Relative:
Lower

Actual:
9 ft.

NYC OER:

Name:	27 WOOSTER STREET - DOB JOB NO. NB-120027434
Address:	27 WOOSTER STREET
City,State,Zip:	MANHATTAN, NY
Latitude:	40.722045
Longitude:	-74.003312
OER Project Numbers:	14TMP0514M,14RHAZ514M
BBL:	1002280030
OER Program:	E/RD (Review)
Class:	Completed (C)
Phase:	Completed
URL:	
Postcode:	10013
Community Board:	2
Council District:	1
Census Tract:	47
BIN:	1089842
NTA:	SoHo-TriBeCa-Civic Center-Little Italy

NYC LAND USE:

Name:	Not reported
Address:	27 WOOSTER STREET
City,State,Zip:	MANHATTAN, NY 10013
Latitude:	40.7219654
Longitude:	-74.0033443
Type Of Ownership Code:	Not reported
Owner Name:	UNAVAILABLE OWNER
Borough:	MN
Tax Block:	228
Tax Lot:	7503
Community District:	102
Census Tract 2020:	1004700
Census Block 2020:	10047002013
Census Tract 2010:	47
Census Block 2010:	2008
School District:	02
City Council District:	1
Fire Company:	L008
Police Precinct:	1
Health Center District:	15
Health Area:	6800
Sanitation District Boro:	1
Sanitation District Number:	02
Sanitation Subsection:	1A
Zoning District 1:	M1-5/R7X: Mixed Manufacturing & Residential Districts
Zoning District 2:	Not reported
Zoning District 3:	Not reported
Zoning District 4:	Not reported
Commercial Overlay 1:	Not reported
Commercial Overlay 2:	Not reported
Special Purpose District 1:	SNX
Special Purpose District 2:	Not reported

(Continued) **S131004789**

Special Purpose District 3:	Not reported
Limited Height District:	Not reported
Spill Boundary Indicator:	N
Building Class:	Rm: Condominiums -Mixed Residential & Commercial Building (Mixed Residential & Commercial)
Land Use Category:	Mixed Residential & Commercial Buildings
Number Of Easements:	0
Lot Area:	9081
Total Building Floor Area:	42209
Commercial Floor Area:	3998
Residential Floor Area:	38211
Office Floor Area:	0
Retail Floor Area:	1918
Garage Floor Area:	2080
Storage Floor Area:	0
Factory Floor Area:	0
Other Floor Area:	0
Total Building Floor Area Source Code:	2
Number Of Buildings:	1
Number Of Floors:	8.0000000
Residential Units:	15
Total Units:	27
Lot Frontage:	80.0000000
Lot Depth:	114.0000000
Building Frontage:	80.0000000
Building Depth:	114.0000000
Extension Code:	Not reported
Proximity Code:	0
Irregular Lot Code:	N
Lot Type:	3
Basement Type/Grade:	5
Assessed Land Value:	1471050.00000
Assessed Total Value:	5376149.00000
Exempt Total Value:	0.00000
Year Built:	2013
Year Altered 1:	0
Year Altered 2:	0
Historic District Name:	SoHo-Cast Iron Historic District
Landmark Status:	Not reported
Built Floor Area Ratio:	4.65000000000
Maximum Allowable Residential Far:	5.00000000000
Maximum Allowable Commercial Far:	5.00000000000
Maximum Allowable Community Facility Far:	5.00000000000
Boro Code:	1
Borough, Tax Block and Lot:	1002287503.00000000
Condominium Number:	2659
Census Tract 2:	0047
X Coordinate:	983323
Y Coordinate:	202308
Zoning Map #:	12a
Zoning Map Code:	Not reported
Sanborn Map #:	101N045
Tax Map #:	10105
E-designation Number:	Not reported
Apportionment BBL:	1002280030.00000000
Apportionment Date:	02/19/2016
Pluto DTM Base Map Indicator:	1

(Continued) **S131004789**

2007 Flood Insurance Rate Map Indicator:	1
2015 Preliminary Flood Insurance Rate Map Indicator:	1
Version Number:	24v3.1
Changed By DCP:	Not reported

1313
WSW
1/2-1
0.607 mi.
3204 ft.

LEDOUX AND CO SITE **FUSRAP** **1016603379**
155 AVENUE OF THE AMERICAS **N/A**
NEW YORK, NY

Relative:
Lower

Actual:
18 ft.

FUSRAP:

Site Name:	LEDOUX AND CO SITE
Site Id:	NY 37
Site Status:	Eliminated from further consideration under FUSRAP
Designated Name:	Not Designated
Alternate Name:	Ledoux and Co - NY 37
Location Street Address:	155 AVENUE OF THE AMERICAS
Location City:	NEW YORK
Location State:	NY
Location County:	Not reported
Site Oprerations:	Prime contractor to AEC, African Metals. LeDoux handled radioactive materials under this contract at other locations; records indicate that radioactive materials were not sent to the New York office.
Site Disposition:	Eliminated - Potential for contamination considered remote - Radioactive materials were not handled
Radioactice Materials Handled:	No
Primary Radioactivce Materials Handled:	None
Radiological Survey(S):	None Indicated
LM Site:	Not reported
Considered Name:	Ledoux and Co
Site Summary:	Not reported

Website URL:

1314
East
1/2-1
0.608 mi.
3210 ft.

319 EAST 10TH ST. ROGERS RESIDENCE - DOB JOB NO. A **NY NYC OER** **S129932315**
319 EAST 10TH STREET **N/A**
MANHATTAN, NY

Relative:
Lower

Actual:
15 ft.

NYC OER:

Name:	319 EAST 10TH ST. ROGERS RESIDENCE - DOB JOB NO. A1 - 120437599
Address:	319 EAST 10TH STREET
City,State,Zip:	MANHATTAN, NY
Latitude:	40.727363
Longitude:	-73.981062
OER Project Numbers:	11TMP0074M,11EA-N074M
BBL:	1004040046
OER Program:	E/RD (No Cleanup)
Class:	Completed (C)
Phase:	Completed

URL:

Postcode:	10009
Community Board:	3

319 EAST 10TH ST. ROGERS RESIDENCE - DOB JOB NO. A1 - 120437 (Continued) **S129932315**

Council District:	2
Census Tract:	34
BIN:	1005152
NTA:	East Village

CZ1315 **282 GRAND STREET** **NY NYC OER** **S109528068**
South **282 GRAND STREET** **NY NYC LAND USE** **N/A**
1/2-1 **MANHATTAN, NY**
0.622 mi.
3285 ft. **Site 3 of 3 in cluster CZ**

Relative:
Lower

Actual:
40 ft.

NYC OER:

Name:	282 GRAND STREET
Address:	282 GRAND STREET
City,State,Zip:	MANHATTAN, NY
Latitude:	40.717766
Longitude:	-73.992551
OER Project Numbers:	18TMP0738M,18RNOS291M
BBL:	1.00418005210041E+29
OER Program:	E/RD (No Cleanup)
Class:	Active (A)
Phase:	Completed
URL:	
Postcode:	10002
Community Board:	3
Council District:	1
Census Tract:	18
BIN:	1005578
NTA:	Chinatown

NYC LAND USE:

Name:	Not reported
Address:	282 GRAND STREET
City,State,Zip:	MANHATTAN, NY 10002
Latitude:	40.7179331
Longitude:	-73.9923703
Type Of Ownership Code:	Not reported
Owner Name:	282 GRAND STREET LLC
Borough:	MN
Tax Block:	418
Tax Lot:	51
Community District:	103
Census Tract 2020:	1001800
Census Block 2020:	10018006001
Census Tract 2010:	18
Census Block 2010:	6001
School District:	02
City Council District:	1
Fire Company:	L006
Police Precinct:	5
Health Center District:	14
Health Area:	7400
Sanitation District Boro:	1
Sanitation District Number:	03
Sanitation Subsection:	1A
Zoning District 1:	C4-4A: Commercial Districts

282 GRAND STREET (Continued) **S109528068**

Zoning District 2:	Not reported
Zoning District 3:	Not reported
Zoning District 4:	Not reported
Commercial Overlay 1:	Not reported
Commercial Overlay 2:	Not reported
Special Purpose District 1:	Not reported
Special Purpose District 2:	Not reported
Special Purpose District 3:	Not reported
Limited Height District:	Not reported
Spill Boundary Indicator:	N
Building Class:	D7: Elevator Apartments - Semi-Fireproof With Stores
Land Use Category:	Mixed Residential & Commercial Buildings
Number Of Easements:	0
Lot Area:	4383
Total Building Floor Area:	23083
Commercial Floor Area:	7431
Residential Floor Area:	15652
Office Floor Area:	0
Retail Floor Area:	3074
Garage Floor Area:	0
Storage Floor Area:	0
Factory Floor Area:	0
Other Floor Area:	4357
Total Building Floor Area Source Code:	2
Number Of Buildings:	1
Number Of Floors:	7.0000000
Residential Units:	20
Total Units:	21
Lot Frontage:	16.6700000
Lot Depth:	87.6700000
Building Frontage:	0.0000000
Building Depth:	0.0000000
Extension Code:	Not reported
Proximity Code:	0
Irregular Lot Code:	N
Lot Type:	5
Basement Type/Grade:	5
Assessed Land Value:	951300.00000
Assessed Total Value:	4281300.00000
Exempt Total Value:	0.00000
Year Built:	2022
Year Altered 1:	0
Year Altered 2:	0
Historic District Name:	Not reported
Landmark Status:	Not reported
Built Floor Area Ratio:	5.27000000000
Maximum Allowable Residential Far:	4.00000000000
Maximum Allowable Commercial Far:	4.00000000000
Maximum Allowable Community Facility Far:	4.00000000000
Boro Code:	1
Borough, Tax Block and Lot:	1004180051.00000000
Condominium Number:	Not reported
Census Tract 2:	0018
X Coordinate:	986365
Y Coordinate:	200839
Zoning Map #:	12c
Zoning Map Code:	Not reported

282 GRAND STREET (Continued) **S109528068**

Sanborn Map #:	101N078
Tax Map #:	10204
E-designation Number:	E-216
Apportionment BBL:	1004180051.00000000
Apportionment Date:	04/11/2022
Pluto DTM Base Map Indicator:	1
2007 Flood Insurance Rate Map Indicator:	Not reported
2015 Preliminary Flood Insurance Rate Map Indicator:	Not reported
Version Number:	24v3.1
Changed By DCP:	Not reported

DC1316 **60 CHARLTON STREET** **NY NYC OER** **S129932557**
West **60 CHARLTON STREET** **N/A**
1/2-1 **MANHATTAN, NY**
0.622 mi.
3285 ft. **Site 2 of 2 in cluster DC**

Relative:
Lower

Actual:
20 ft.

NYC OER:

Name:	60 CHARLTON STREET
Address:	60 CHARLTON STREET
City,State,Zip:	MANHATTAN, NY
Latitude:	40.727186
Longitude:	-74.005939
OER Project Numbers:	18TMP0282M,18EH-N112M
BBL:	1.00580001910058E+19
OER Program:	E/RD (Review)
Class:	Completed (C)
Phase:	Site Management

URL:

Postcode:	10014
Community Board:	2
Council District:	3
Census Tract:	37
BIN:	1009749
NTA:	SoHo-TriBeCa-Civic Center-Little Italy

1317 **1 SEVENTH AVENUE SOUTH** **NY NYC OER** **S129931916**
WNW **1 7TH AVENUE SOUTH** **N/A**
1/2-1 **MANHATTAN, NY**
0.622 mi.
3286 ft.

Relative:
Lower

Actual:
16 ft.

NYC OER:

Name:	1 SEVENTH AVENUE SOUTH
Address:	1 7TH AVENUE SOUTH
City,State,Zip:	MANHATTAN, NY
Latitude:	40.729577
Longitude:	-74.005087
OER Project Numbers:	09TMP0179M,09RHAZ179M
BBL:	1005820043
OER Program:	E/RD (Review)
Class:	Completed (C)
Phase:	Site Management

1 SEVENTH AVENUE SOUTH (Continued) **S129931916**

URL:
Postcode: 10014
Community Board: 2
Council District: 3
Census Tract: 67
BIN: 1009771
NTA: West Village

DD1318 **NY E DESIGNATION** **S109528000**
SSE **100 NORFOLK STREET** **NY NYC OER** **N/A**
1/2-1 **MANHATTAN, NY 10002** **NY NYC LAND USE**
0.648 mi.
3420 ft. **Site 1 of 4 in cluster DD**

Relative:
Lower

Actual:
31 ft.

E DESIGNATION:
Name: LOT 47,TAXBLOCK 353
Address: 100 NORFOLK STREET
City,State,Zip: MANHATTAN, NY
Tax Lot(s): 47
Tax Block: 353
Borough Code: Not reported
E-No: E-216
Effective Date: Not reported
Satisfaction Date: Not reported
Ceqr Number: 07DCP078M
Ulurp Number: C080397ZMM
Zoning Map No: Not reported

Description: Air Quality - #2 Fuel Oil or Natural Gas Heat and Hot Water;Exhaust stack location limitations;Window Wall Attenuation & Alternate Ventilation
Lot Remediation Date: Not reported

NYC OER:
Name: 100 NORFOLK STREET - DOB JOB NO. NB - 121413595
Address: 100 NORFOLK STREET
City,State,Zip: MANHATTAN, NY
Latitude: 40.718776
Longitude: -73.987147
OER Project Numbers: 13TMP0216M,13EA-N216M
BBL: 1003530047
OER Program: E/RD (No Cleanup)
Class: Active (A)
Phase: Closure

URL:
Postcode: 10002
Community Board: 3
Council District: 1
Census Tract: 1402
BIN: 1090469
NTA: Lower East Side

NYC LAND USE:
Name: Not reported
Address: 100 NORFOLK STREET

(Continued) **S109528000**

City,State,Zip:	MANHATTAN, NY 10002
Latitude:	40.7186380
Longitude:	-73.9870276
Type Of Ownership Code:	Not reported
Owner Name:	UNAVAILABLE OWNER
Borough:	MN
Tax Block:	353
Tax Lot:	7504
Community District:	103
Census Tract 2020:	1001402
Census Block 2020:	10014021001
Census Tract 2010:	14.02
Census Block 2010:	1001
School District:	01
City Council District:	1
Fire Company:	L018
Police Precinct:	7
Health Center District:	14
Health Area:	7400
Sanitation District Boro:	1
Sanitation District Number:	03
Sanitation Subsection:	2R
Zoning District 1:	C6-2A: Commercial Districts
Zoning District 2:	Not reported
Zoning District 3:	Not reported
Zoning District 4:	Not reported
Commercial Overlay 1:	Not reported
Commercial Overlay 2:	Not reported
Special Purpose District 1:	Not reported
Special Purpose District 2:	Not reported
Special Purpose District 3:	Not reported
Limited Height District:	Not reported
Spill Boundary Indicator:	N
Building Class:	R4: Condominiums - Residential Unit In Elevator Bldg
Land Use Category:	Multi-Family Elevator Buildings
Number Of Easements:	0
Lot Area:	3592
Total Building Floor Area:	37656
Commercial Floor Area:	0
Residential Floor Area:	37656
Office Floor Area:	0
Retail Floor Area:	0
Garage Floor Area:	0
Storage Floor Area:	0
Factory Floor Area:	0
Other Floor Area:	0
Total Building Floor Area Source Code:	2
Number Of Buildings:	1
Number Of Floors:	12.0000000
Residential Units:	38
Total Units:	38
Lot Frontage:	53.4200000
Lot Depth:	100.1900000
Building Frontage:	100.0000000
Building Depth:	100.0000000
Extension Code:	Not reported
Proximity Code:	0

(Continued) **S109528000**

Irregular Lot Code:	Y
Lot Type:	0
Basement Type/Grade:	5
Assessed Land Value:	902704.00000
Assessed Total Value:	7591053.00000
Exempt Total Value:	2754351.00000
Year Built:	2014
Year Altered 1:	0
Year Altered 2:	0
Historic District Name:	Not reported
Landmark Status:	Not reported
Built Floor Area Ratio:	10.48000000000
Maximum Allowable Residential Far:	6.02000000000
Maximum Allowable Commercial Far:	6.00000000000
Maximum Allowable Community Facility Far:	6.50000000000
Boro Code:	1
Borough, Tax Block and Lot:	1003537504.00000000
Condominium Number:	2749
Census Tract 2:	001402
X Coordinate:	987846
Y Coordinate:	201096
Zoning Map #:	12c
Zoning Map Code:	Not reported
Sanborn Map #:	101N079
Tax Map #:	10201
E-designation Number:	Not reported
Apportionment BBL:	1003530047.00000000
Apportionment Date:	12/08/2017
Pluto DTM Base Map Indicator:	1
2007 Flood Insurance Rate Map Indicator:	Not reported
2015 Preliminary Flood Insurance Rate Map Indicator:	Not reported
Version Number:	24v3.1
Changed By DCP:	Not reported

DD1319 **LOT 80,TAXBLOCK 353** **NY E DESIGNATION** **S109528181**
SSE **136 DELANCEY STREET** **NY NYC OER** **N/A**
1/2-1 **MANHATTAN, NY 10002** **NY NYC LAND USE**
0.658 mi.
3473 ft. **Site 2 of 4 in cluster DD**

Relative: **Lower**
Actual: **31 ft.**

E DESIGNATION:

Name:	LOT 80,TAXBLOCK 353
Address:	136 DELANCEY STREET
City,State,Zip:	MANHATTAN, NY 10002
Tax Lot(s):	80
Tax Block:	353
Borough Code:	MN
E-No:	E-216
Effective Date:	Not reported
Satisfaction Date:	Not reported
Ceqr Number:	07DCP078M
Ulurp Number:	C080397ZMM
Zoning Map No:	Not reported
Description:	Air Quality - #2 Fuel Oil or Natural Gas Heat and Hot Water;Exhaust stack location limitations;Window Wall Attenuation & Alternate Ventilation
Lot Remediation Date:	Not reported

LOT 80,TAXBLOCK 353 (Continued) **S109528181**

NYC OER:

Name:	136 DELANCEY STREET
Address:	136 DELANCEY STREET
City,State,Zip:	MANHATTAN, NY
Latitude:	40.718218
Longitude:	-73.987139
OER Project Numbers:	24TMP0683M,24EA-N121M
BBL:	1003530080
OER Program:	E/RD (No Cleanup)
Class:	Completed (C)
Phase:	Completed
URL:	
Postcode:	10002
Community Board:	3
Council District:	1
Census Tract:	1402
BIN:	1004307
NTA:	Lower East Side

NYC LAND USE:

Name:	Not reported
Address:	136 DELANCEY STREET
City,State,Zip:	MANHATTAN, NY 10002
Latitude:	40.7185035
Longitude:	-73.9869771
Type Of Ownership Code:	Not reported
Owner Name:	URBAN-SCAPE, LLC
Borough:	MN
Tax Block:	353
Tax Lot:	80
Community District:	103
Census Tract 2020:	1001402
Census Block 2020:	10014021001
Census Tract 2010:	14.02
Census Block 2010:	1001
School District:	01
City Council District:	1
Fire Company:	L018
Police Precinct:	7
Health Center District:	14
Health Area:	7400
Sanitation District Boro:	1
Sanitation District Number:	03
Sanitation Subsection:	2A
Zoning District 1:	C6-2A: Commercial Districts
Zoning District 2:	Not reported
Zoning District 3:	Not reported
Zoning District 4:	Not reported
Commercial Overlay 1:	Not reported
Commercial Overlay 2:	Not reported
Special Purpose District 1:	Not reported
Special Purpose District 2:	Not reported
Special Purpose District 3:	Not reported
Limited Height District:	Not reported
Spill Boundary Indicator:	N

LOT 80,TAXBLOCK 353 (Continued) **S109528181**

Building Class:	O5: Office Buildings - Office With Comm 1 To 6 Stories
Land Use Category:	Commercial & Office Buildings
Number Of Easements:	0
Lot Area:	1563
Total Building Floor Area:	6008
Commercial Floor Area:	6008
Residential Floor Area:	0
Office Floor Area:	3508
Retail Floor Area:	2500
Garage Floor Area:	0
Storage Floor Area:	0
Factory Floor Area:	0
Other Floor Area:	0
Total Building Floor Area Source Code:	2
Number Of Buildings:	1
Number Of Floors:	2.0000000
Residential Units:	0
Total Units:	1
Lot Frontage:	25.0000000
Lot Depth:	62.5000000
Building Frontage:	25.0000000
Building Depth:	77.0000000
Extension Code:	N
Proximity Code:	0
Irregular Lot Code:	Y
Lot Type:	5
Basement Type/Grade:	0
Assessed Land Value:	139050.00000
Assessed Total Value:	628200.00000
Exempt Total Value:	0.00000
Year Built:	1940
Year Altered 1:	0
Year Altered 2:	0
Historic District Name:	Not reported
Landmark Status:	Not reported
Built Floor Area Ratio:	3.84000000000
Maximum Allowable Residential Far:	6.02000000000
Maximum Allowable Commercial Far:	6.00000000000
Maximum Allowable Community Facility Far:	6.50000000000
Boro Code:	1
Borough, Tax Block and Lot:	1003530080.00000000
Condominium Number:	Not reported
Census Tract 2:	001402
X Coordinate:	987860
Y Coordinate:	201047
Zoning Map #:	12c
Zoning Map Code:	Not reported
Sanborn Map #:	101N079
Tax Map #:	10201
E-designation Number:	E-216
Apportionment BBL:	1003530080.00000000
Apportionment Date:	11/15/2007
Pluto DTM Base Map Indicator:	1
2007 Flood Insurance Rate Map Indicator:	Not reported
2015 Preliminary Flood Insurance Rate Map Indicator:	Not reported
Version Number:	24v3.1
Changed By DCP:	Not reported

DE1320 **LOT 145,TAXBLOCK 344** **NY E DESIGNATION** **S109527592**
SE **48 CLINTON STREET** **NY NYC OER** **N/A**
1/2-1 **MANHATTAN, NY 10002** **NY NYC LAND USE**
0.661 mi.
3490 ft. **Site 1 of 3 in cluster DE**

Relative:
Lower

Actual:
25 ft.

E DESIGNATION:

Name:	LOT 145,TAXBLOCK 344
Address:	48 CLINTON STREET
City,State,Zip:	MANHATTAN, NY 10002
Tax Lot(s):	145
Tax Block:	344
Borough Code:	MN
E-No:	E-216
Effective Date:	Not reported
Satisfaction Date:	Not reported
Ceqr Number:	07DCP078M
Ulurp Number:	C080397ZMM
Zoning Map No:	Not reported
Description:	Air Quality - HVAC fuel limited to natural gas
Lot Remediation Date:	Not reported

NYC OER:

Name:	48 CLINTON STREET
Address:	48 CLINTON STREET
City,State,Zip:	MANHATTAN, NY
Latitude:	40.719763
Longitude:	-73.984708
OER Project Numbers:	20TMP0635M,20EAIR141M
BBL:	1003440145
OER Program:	E/RD (No Cleanup)
Class:	Active (A)
Phase:	Closure
URL:	
Postcode:	10002
Community Board:	3
Council District:	1
Census Tract:	2201
BIN:	1004113
NTA:	Lower East Side

NYC LAND USE:

Name:	Not reported
Address:	48 CLINTON STREET
City,State,Zip:	MANHATTAN, NY 10002
Latitude:	40.7196752
Longitude:	-73.9844841
Type Of Ownership Code:	Not reported
Owner Name:	48 CLINTON, LLC
Borough:	MN
Tax Block:	344
Tax Lot:	145
Community District:	103
Census Tract 2020:	1002201
Census Block 2020:	10022012001
Census Tract 2010:	22.01

LOT 145,TAXBLOCK 344 (Continued) **S109527592**

Census Block 2010:	2001
School District:	01
City Council District:	1
Fire Company:	L018
Police Precinct:	7
Health Center District:	14
Health Area:	7600
Sanitation District Boro:	1
Sanitation District Number:	03
Sanitation Subsection:	2A
Zoning District 1:	R7A: Residential Districts
Zoning District 2:	Not reported
Zoning District 3:	Not reported
Zoning District 4:	Not reported
Commercial Overlay 1:	C1-5
Commercial Overlay 2:	Not reported
Special Purpose District 1:	Not reported
Special Purpose District 2:	Not reported
Special Purpose District 3:	Not reported
Limited Height District:	Not reported
Spill Boundary Indicator:	N
Building Class:	K4: Store Buildings (Taxpayers Included) - Predominant Retail With Other Uses
Land Use Category:	Mixed Residential & Commercial Buildings
Number Of Easements:	0
Lot Area:	2500
Total Building Floor Area:	6525
Commercial Floor Area:	4450
Residential Floor Area:	2075
Office Floor Area:	0
Retail Floor Area:	4450
Garage Floor Area:	0
Storage Floor Area:	0
Factory Floor Area:	0
Other Floor Area:	0
Total Building Floor Area Source Code:	2
Number Of Buildings:	1
Number Of Floors:	2.5000000
Residential Units:	2
Total Units:	4
Lot Frontage:	25.0000000
Lot Depth:	100.0000000
Building Frontage:	25.0000000
Building Depth:	98.0000000
Extension Code:	N
Proximity Code:	3
Irregular Lot Code:	N
Lot Type:	5
Basement Type/Grade:	2
Assessed Land Value:	180000.00000
Assessed Total Value:	560250.00000
Exempt Total Value:	0.00000
Year Built:	1942
Year Altered 1:	1998
Year Altered 2:	0
Historic District Name:	Not reported
Landmark Status:	Not reported

LOT 145,TAXBLOCK 344 (Continued) **S109527592**

Built Floor Area Ratio:	2.61000000000
Maximum Allowable Residential Far:	4.00000000000
Maximum Allowable Commercial Far:	0.00000000000
Maximum Allowable Community Facility Far:	4.00000000000
Boro Code:	1
Borough, Tax Block and Lot:	1003440145.00000000
Condominium Number:	Not reported
Census Tract 2:	002201
X Coordinate:	988551
Y Coordinate:	201474
Zoning Map #:	12c
Zoning Map Code:	Not reported
Sanborn Map #:	102 005
Tax Map #:	10201
E-designation Number:	E-216
Apportionment BBL:	Not reported
Apportionment Date:	Not reported
Pluto DTM Base Map Indicator:	1
2007 Flood Insurance Rate Map Indicator:	Not reported
2015 Preliminary Flood Insurance Rate Map Indicator:	Not reported
Version Number:	24v3.1
Changed By DCP:	Not reported

1321 SW 1/2-1 0.662 mi. 3495 ft. **53 HOWARD STREET** **NY SHWS** **S127478109**
53 HOWARD STREET / 309 CANAL STREET **N/A**
MANHATTAN, NY 10013

Relative: Lower
Actual: 18 ft.

SHWS:

Name:	53 HOWARD STREET
Address:	53 HOWARD STREET / 309 CANAL STREET
City,State,Zip:	MANHATTAN, NY 10013
Program:	HW
Site Code:	616154
Classification:	N
Region:	2
Acres:	0.150
HW Code:	231143
Record Add:	02/03/2021
Record Upd:	09/03/2021
Updated By:	SMQUANDT

Site Description: "Location: The 0.15-acre site fronts the south side of Howard Street. Mercer Street is to the west to the site and Canal Street is to the south of the site. Site Features: The site is currently occupied by a five-story mixed use (18 apartment units and a retail store) building with a basement. The site is surrounded by mixed-use residential and commercial buildings. Current Zoning and Land Use: The site is zoned M1-5B, which is primarily light industrial use. Past Use of the Site: The existing five-story building was built in 1894 and was used for commercial and industrial purposes exclusively until 2011, when the upper 4 floors were converted to residential use. Former commercial/industrial uses include dress manufacture, brass and copper company, metal products manufacturing, radio panel manufacturing, and plastics companies. The site had one 3,000-gallon aboveground heating oil tank that had been located in a vault under the adjacent sidewalk. The tank was removed in June 2019 (PBS No. 2-607038). Site Geology and Hydrogeology: The site is underlain by

53 HOWARD STREET (Continued) **S127478109**

fill, sand and silt extending to the groundwater interface which is approximately 2.5 feet below the basement slab. Local groundwater generally flows west towards the Hudson River, which is located approximately 0.5 miles from the site."

Env Problem: "Nature and Extent of Contamination: A 3,000-gallon above ground storage tank (AST) and associated contaminated material were removed from an off-site, concrete vault beneath the sidewalk along Howard Street in June 2019. Subsequent to the tank removal activities, soil, groundwater and soil-vapor investigations were conducted at the site and under the vault. Soil Petroleum-related VOCs were identified in soil samples from borings in and around the tank location at the groundwater interface, including toluene at 1.4 parts per million (ppm) compared to the protection of groundwater soil cleanup objective (PGSCO) of 0.7 ppm, ethylbenzene at 1.8 ppm (PGSCO is 1 ppm), xylene at 29 ppm (PGSCO is 1.6 ppm), 1,2,4-trimethybenzene (TMB) at 44 ppm (PGSCO is 3.6 ppm), and 1,3,5-TMB at 12 ppm (PGSCO is 8.4 ppm. Chlorinated VOCs were detected, including tetrachloroethene (PCE), at a maximum concentration of 0.091 ppm, which is below the PGSCO of 1.3 ppm. Groundwater Two separate groundwater sampling events were conducted in 2019 and 2020. PCE was detected in three of the four wells with an elevated concentration in one off-site well under the AST vault The data show a significant decrease in the PCE concentration of 3,100 parts per million (ppm) November 2019 and 120 ppm in January 2020. The data and present and past uses of the site show no indication that the PCE in groundwater can be attributed to the site. Sub-slab soil vapor and indoor air A soil vapor intrusion investigation was conducted in March 2021. Within the building footprint, the investigation found no indoor air nor sub-slab vapor contaminant concentrations that would require either mitigation measures or continued monitoring as per the NYSDOH Guidance for Evaluating Soil Vapor Intrusion in the State of New York (revised 2017). The highest concentration of PCE detected in indoor air was 0.617 micrograms per cubic meter (ug/M3) and 25 ug/M3 in sub-slab vapor. The PCE and trichloroethene detected beneath the off-site vault beneath the sidewalk do not pose a health concern. "

Health Problem: Not reported
Dump: Not reported
Structure: Not reported
Lagoon: Not reported
Landfill: Not reported
Pond: Not reported
Disp Start: Not reported
Disp Term: Not reported
Lat/Long: Not reported
Dell: Not reported
Record Add: Not reported
Record Upd: Not reported
Updated By: Not reported
Own Op: 4
Sub Type: E
Owner Name: Chris Fitzsimmons
Owner Company: 309 Canal Owner LLC
Owner Address: c/o United American Land LLC
Owner Addr2: 73 Spring Street, 6th Floor
Owner City,St,Zip: New York, NY 10012
Owner Country: United States of America
Own Op: 1

53 HOWARD STREET (Continued) **S127478109**

Sub Type:	E
Owner Name:	Chris Fitzsimmons
Owner Company:	309 Canal Owner LLC
Owner Address:	c/o United American Land LLC
Owner Addr2:	73 Spring Street, 6th Floor
Owner City,St,Zip:	New York, NY 10012
Owner Country:	United States of America
HW Code:	Not reported
Waste Type:	Not reported
Waste Quantity:	Not reported
Waste Code:	Not reported
Crossref ID:	Not reported
Cross Ref Type Code:	Not reported
Cross Ref Type:	Not reported
Record Added Date:	Not reported
Record Updated:	Not reported
Updated By:	Not reported

DE1322 **NY E DESIGNATION** **S109527591**
SE **50 CLINTON STREET** **NY NYC OER** **N/A**
1/2-1 **MANHATTAN, NY 10002** **NY NYC LAND USE**
0.663 mi.
3502 ft. **Site 2 of 3 in cluster DE**

Relative:
Lower

Actual:
25 ft.

E DESIGNATION:

Name:	LOT 144,TAXBLOCK 344
Address:	50 CLINTON STREET
City,State,Zip:	MANHATTAN, NY
Tax Lot(s):	144
Tax Block:	344
Borough Code:	Not reported
E-No:	E-216
Effective Date:	Not reported
Satisfaction Date:	Not reported
Ceqr Number:	07DCP078M
Ulurp Number:	C080397ZMM
Zoning Map No:	Not reported
Description:	Window Wall Attenuation & Alternate Ventilation
Lot Remediation Date:	Not reported

NYC OER:

Name:	50-62 CLINTON STREET - DOB JOB # 121965757
Address:	50 CLINTON STREET
City,State,Zip:	MANHATTAN, NY
Latitude:	40.71972
Longitude:	-73.984733
OER Project Numbers:	15TMP0356M,15ENOS356M
BBL:	1.00344014110034E+19
OER Program:	E/RD (No Cleanup)
Class:	Completed (C)
Phase:	Completed
URL:	
Postcode:	10002
Community Board:	3
Council District:	1

(Continued) **S109527591**

Census Tract:	2201
BIN:	1090182
NTA:	Lower East Side

NYC LAND USE:

Name:	Not reported
Address:	50 CLINTON STREET
City,State,Zip:	MANHATTAN, NY 10002
Latitude:	40.7195133
Longitude:	-73.9845635
Type Of Ownership Code:	Not reported
Owner Name:	UNAVAILABLE OWNER
Borough:	MN
Tax Block:	344
Tax Lot:	7501
Community District:	103
Census Tract 2020:	1002201
Census Block 2020:	10022012001
Census Tract 2010:	22.01
Census Block 2010:	2001
School District:	01
City Council District:	1
Fire Company:	L018
Police Precinct:	7
Health Center District:	14
Health Area:	7600
Sanitation District Boro:	1
Sanitation District Number:	03
Sanitation Subsection:	2A
Zoning District 1:	R7A: Residential Districts
Zoning District 2:	Not reported
Zoning District 3:	Not reported
Zoning District 4:	Not reported
Commercial Overlay 1:	C1-5
Commercial Overlay 2:	Not reported
Special Purpose District 1:	Not reported
Special Purpose District 2:	Not reported
Special Purpose District 3:	Not reported
Limited Height District:	Not reported
Spill Boundary Indicator:	N
Building Class:	Rm: Condominiums -Mixed Residential & Commercial Building (Mixed Residential & Commercial)
Land Use Category:	Mixed Residential & Commercial Buildings
Number Of Easements:	0
Lot Area:	10000
Total Building Floor Area:	39736
Commercial Floor Area:	2150
Residential Floor Area:	37586
Office Floor Area:	0
Retail Floor Area:	1809
Garage Floor Area:	0
Storage Floor Area:	341
Factory Floor Area:	0
Other Floor Area:	0
Total Building Floor Area Source Code:	2
Number Of Buildings:	1
Number Of Floors:	7.0000000

(Continued) **S109527591**

Residential Units:	37
Total Units:	51
Lot Frontage:	100.0000000
Lot Depth:	100.0000000
Building Frontage:	100.0000000
Building Depth:	62.0000000
Extension Code:	Not reported
Proximity Code:	3
Irregular Lot Code:	N
Lot Type:	5
Basement Type/Grade:	2
Assessed Land Value:	722254.00000
Assessed Total Value:	4376255.00000
Exempt Total Value:	0.00000
Year Built:	2015
Year Altered 1:	2015
Year Altered 2:	0
Historic District Name:	Not reported
Landmark Status:	Not reported
Built Floor Area Ratio:	3.97000000000
Maximum Allowable Residential Far:	4.00000000000
Maximum Allowable Commercial Far:	0.00000000000
Maximum Allowable Community Facility Far:	4.00000000000
Boro Code:	1
Borough, Tax Block and Lot:	1003447501.00000000
Condominium Number:	2587
Census Tract 2:	002201
X Coordinate:	988529
Y Coordinate:	201415
Zoning Map #:	12c
Zoning Map Code:	Not reported
Sanborn Map #:	102 005
Tax Map #:	10201
E-designation Number:	Not reported
Apportionment BBL:	1003440141.00000000
Apportionment Date:	02/19/2017
Pluto DTM Base Map Indicator:	1
2007 Flood Insurance Rate Map Indicator:	Not reported
2015 Preliminary Flood Insurance Rate Map Indicator:	Not reported
Version Number:	24v3.1
Changed By DCP:	Not reported

1323 West 1/2-1 0.665 mi. 3511 ft.

Relative: Lower

Actual: 20 ft.

FRANK P CARLSON INC
137 VARICK ST
NEW YORK, NY 10013

NY Spills **1000316660**
RCRA NonGen / NLR **NYD001523653**
FINDS
ECHO
NY E DESIGNATION
NY MANIFEST
NY NYC OER

SPILLS:

Name:	CONSTRUCTION SITE
Address:	137 VARICK ST
City,State,Zip:	MANHATTAN, NY
Spill Number/Closed Date:	2000637 / 2020-04-30
Facility ID:	2000637
Facility Type:	ER
DER Facility ID:	552769

FRANK P CARLSON INC (Continued) **1000316660**

Site ID:	604255
DEC Region:	2
Spill Cause:	Equipment Failure
Spill Class:	Not reported
SWIS:	3101
Spill Date:	2020-04-28
Investigator:	EJKIM
Referred To:	Not reported
Reported to Dept:	2020-04-30
CID:	Not reported
Water Affected:	Not reported
Spill Source:	Commercial Vehicle
Spill Notifier:	Other
Cleanup Ceased:	Not reported
Cleanup Meets Std:	False
Last Inspection:	Not reported
Recommended Penalty:	False
UST Trust:	False
Remediation Phase:	0
Date Entered In Computer:	2020-04-30
Spill Record Last Update:	2020-04-30
Spiller Name:	Not reported
Spiller Company:	LANGEN ENGINEERING
Spiller Address:	Not reported
Spiller Company:	999
Contact Name:	ELIZABETH
Latitude:	Not reported
Longitude:	Not reported
DEC Memo:	4/30/20 - Obligado - Desk Duty - Less than a gallon spill, excavating and stockpiling to be removed in future. See also 1911566 and 1911441. Assigned to Eric Kim who has 2 other spills at this site. This spill is administratively closed and consolidated with 1911441.
Remarks:	less than a gallon on soil. absorbent pads applied DEC Rep Eric Kam is working with company with other spills

All Materials:

Site ID:	604255
Operable Unit ID:	1351406
Operable Unit:	01
Material ID:	2362237
Material Code:	0010
Material Name:	hydraulic oil
Case No.:	Not reported
Material FA:	Petroleum
Quantity:	.50
Units:	G
Recovered:	Not reported
Resource Affected:	Soil
Oxygenate:	Not reported

Name:	CONSTRUCTION SITE
Address:	137 VARICK ST
City,State,Zip:	NEW YORK, NY
Spill Number/Closed Date:	1911441 / 2021-11-16
Facility ID:	1911441
Facility Type:	ER

FRANK P CARLSON INC (Continued) **1000316660**

DER Facility ID:	550700
Site ID:	602140
DEC Region:	2
Spill Cause:	Unknown
Spill Class:	C3
SWIS:	3101
Spill Date:	2020-03-13
Investigator:	EJKIM
Referred To:	Not reported
Reported to Dept:	2020-03-13
CID:	Not reported
Water Affected:	Not reported
Spill Source:	Commercial/Industrial
Spill Notifier:	Other
Cleanup Ceased:	Not reported
Cleanup Meets Std:	True
Last Inspection:	Not reported
Recommended Penalty:	False
UST Trust:	False
Remediation Phase:	0
Date Entered In Computer:	2020-03-13
Spill Record Last Update:	2021-11-16
Spiller Name:	Not reported
Spiller Company:	HUDSON SQUARE REALITY LLC
Spiller Address:	Not reported
Spiller Company:	999
Contact Name:	PAUL MCMAHON
Latitude:	Not reported
Longitude:	Not reported
DEC Memo:	3/13/20 - Kim - Desk Duty - Spoke to Paul with Langan. The construction site spans the full city block; construction started 1.5 months ago; it is a NYC DEP E-Designated site. Langan previously did an investigation in accordance with their Remedial Action Plan for OER. Langan encountered odor, elevated PID readings, and signs of contaminated soil in the south east corner of the site. To date lab analysis results for all collected soil samples indicated there were no exceedances of NYSDEC Soil Cleanup Objectives for unrestricted use. Secant piles are being drilled, depending on the rock encountered, 50 to 100 ft below grade and 4 ft in diameter. Construction plans are to excavate the entire city block 50 ft below grade. The Remedial Action Plan calls for excavating 20 ft below sidewalk grade. Langan has discovered petroleum impacts limited to 20-30 ft below grade. Soil removed from the excavation are then subject to confirmation soil sampling before disposal. There are likely to be additional soil samples that will have to be collected. TSDF Bayshore has been accepting the material. Copies of the Remediation and Waste Characterization reports will be submitted to NYSDEC. Paul also noted that 2 days ago, 3 gals of hydraulic oil spilled onto the soil during construction activities. The spill was immediately cleaned up and impacted soil was removed

FRANK P CARLSON INC (Continued) **1000316660**

and placed on plastic sheeting for disposal. Paul was advised that this separate hydraulic oil
spill should have been reported to NYSDEC as a separate spill, in accordance with spill reporting
criteria requiring all spills that have or will reach the State's water or any land to be called
in. Originally from Spill 1911566 - Hydraulic oil spilled from a rig during SOE excavation. Spill
Case 1911566 is being consolidated with this spill: 3/18/20 - Obligado - Desk Duty - On-going
construction site. During SOE excavation, a rig leaked hydraulic oil. Spill pads put down. Will
excavate and segregate impacted soil. Once they move the rig, they will reassess soil conditions.
There is existing spill number 1911441 for the site managed by Eric Kim. This new spill assigned to
Eric Kim as well. 5/1/20 - Kim - Spill Cases 1911566 and 2000637 were consolidated with this spill.
1911566: hydraulic oil spilled from a rig during SOE excavation. 2000637: less than a gallon of
hydraulic oil was spilled. Updates provided below. 5/6/20 - Kim - Performed a site visit at 9:30AM
and met with Eirene Pavlakis with Langan. Confirmed that impacted soil stockpiles, from drilling
spoils and hydraulic fluid spills, were covered with polyethylene sheeting. 6/5/20 - Kim - Spill
case 2001642 was administratively closed and consolidated with this Spill Case 1911441. I received
the following via email from Elizabeth Adkins with Langan: On Wednesday afternoon at the Project
Galaxy construction site (137 Varick Street, Manhattan, NY), a hydraulic line of an excavator broke
during excavation in the southeastern part of the site. About 2 gallons of hydraulic fluid were
released from the excavator and impacted about 1 cubic yard of underlying soil/fill. Excavation
stopped and the spilled fluid was cleaned up within 3 hours of the spill. About 1 cubic yard of
hydraulic fluid impacted soil was excavated from the spill area and was temporarily stockpiled on
top of polyethylene sheeting in the south-central part of the site in preparation for future
off-site disposal with like hydraulic fluid-impacted material. 6/19/20 - Kim - Adkins with Langan
sent an email stating: The about ~14 cubic yard stockpile of hydraulic fluid-impacted soil
(SP061120B) associated with NYSDEC Spill No. 1911566 at Project Galaxy (137 Varick Street) is
proposed for off-site disposal to the Phase III Environmental/Former Zinc facility in Palmerton, PA
on Monday, June 22nd. An updated facility approval letter and sample analytical results were
uploaded to EPIC for your records. 7/14/20 - Kim - Spill 2002857 was consolidated with this spill.
Adkins with Langan : 2 gallons of hydraulic fluid spilled when a hydraulic line broke during
excavation at the 137 Varick Street site this morning. About 1-2 cubic

FRANK P CARLSON INC (Continued) **1000316660**

yards of underlying soil
will be excavated and stockpiled on top of polyethylene sheeting pending future off-site disposal.
8/21/20 - Kim - Documentation for this site have been uploaded to NYCOER's EPIC website. 9/1/20 -
Kim - Spill 2004258 was consolidated with this spill. 9/24/20 - Kim -
On 9/16, I received Spill
Closure Documentation from Adkins with Langan via email. Spill closure documentation associated
with hydraulic fluid releases from the Project Galaxy site, previously being managed under closed
Spill No. 1911566, can be downloaded from the below link. Documentation is provided for the
hydraulic fluid related spills currently being tracked under Spill No. 1911441. Following the full
removal of petroleum-impacted soil from below the groundwater table in the southeastern part of the
site, additional spill closure documentation will be provided to facilitate closure of Spill No.
1911441. Please note that the stockpile of hydraulic fluid-impacted soil from July 15, 2020 was
disposed off-site on July 29, 2020 to the Bayshore Soil Management facility with soil from waste
characterization grid WC18. Daily field reports, sample analytical results, disposal facility
permits, and disposal facility-signed manifests and scale tickets associated with the soil removal
are provided in the disposal package. All 31 facility-signed manifests and scale tickets for
material shipped to Bayshore on July 29, 2020 are included in the package for your records. 2/5/21
- Sekhon Spill 2009239 Due to equipment failure, an excavator leaked approximately 5 gallons of
hydraulic fluid on to the underlying soil and some pooled rainwater/snowmelt. Absorbent pads have
been applied to the surface of the water, and the contractor is in the process of excavating the
surficial soil that came into contact with the hydraulic fluid and stockpiling the material on top
of polyethylene sheeting for future off-site disposal. Once the impacted soil has been excavated
from the spill area, Contractor will screen the underlying soil for visual, olfactory, and
photoionization detector (PID) evidence of contamination to verify that impacted material has been
removed. This spill combined with Spill# 1911441. Following remediation of this Spill, Langan will
compile all spill-related manifests and provide project manager (Eric Kim) with a copy of the
confirmation endpoint samples to close this spill. Case discussed with DEC Kim & combined with
Spill # 1911441. 2/9/21 - Kim - I received a copy of approval letter from Bayshore Soil Management
in Keasbey, NJ to accept the hydraulic fluid-impacted soil (WC17 -20 to -30) for off-site disposal.
The daily field report from Langan for 2/6/2021 contained details on the spill and cleanup

FRANK P CARLSON INC (Continued) **1000316660**

information, and was available on EPIC. Langan stated that the contractor planned to dispose of the impacted material later this week. 11/16/21 - Kim - On 11/11/21, I received the Spill Closure Package prepared by Langan. The Spill Closure Package included daily field reports, off-site disposal documentation, and lab analysis reports for endpoint soil samples. Langan Daily Field Reports provide details on: discovery of petroleum impacted soil; hydraulic oil spills and cleanup activities; management, location, and on-site movement of impacted soil stockpiles; and off-site disposal of impacted soil. Langan Daily Field Reports: 2020-02-18,22,25, 03-02,12, 05-13,18,20,26,27,29, 06-01,02,03,04,05,06,08,09,10,17,18,23: Foundation contractor advanced secant piles and encountered petroleum-impacted soil; drilling spoils were stockpiled on polyethylene sheeting. 2020-07-31, 08-05,10: During excavation activities, petroleum-impacted soil was discovered and stockpiled on polyethylene sheeting. 2020-03-16, 05-22, 06-01: Soil sample collected from stockpile of secant spoils... 2020-05-28: 160 yards of non-hazardous, petroleum-impacted soil/fill was removed from the site and transported to TSDF Bayshore Soil Management in Keasbey, NJ. 2020-06-10: 17 truckloads of non-hazardous, petroleum-impacted soil was PID-screened, removed from the site, and transported to Kingsland Landfill Closure Project in Lyndhurst, NJ. 2020-06-23: 7 truckloads of non-hazardous, petroleum-impacted soil was PID-screened, removed from the site, and transported to Kingsland Landfill Closure Project in Lyndhurst, NJ. 2020-07-01: 11 truckloads of non-hazardous, petroleum-impacted soil was PID-screened, removed from the site, and transported to Kingsland Landfill Closure Project in Lyndhurst, NJ. 2020-03-12, 06-03, 2021-02-06: Hydraulic fluid spilled during construction activities had to be cleaned up; hydraulic oil impacted soil was stockpiled on polyethylene sheeting. 2021-02-23: 1 truckload of non-hazardous, hydraulic oil impacted soil/fill was removed from the site and transported to TSDF Bayshore Soil Management in Keasbey, NJ... Lab analysis results for endpoint soil samples indicated that CP-51 List VOCs and SVOCs were below NYSDEC Part 375 Unrestricted Use SCOs. Spill Closure Package was uploaded to DecDocs. Spill case closed.

Remarks: discovered during excavation

All Materials:

Site ID: 602140
Operable Unit ID: 1349273
Operable Unit: 01
Material ID: 2359865
Material Code: 0066A
Material Name: unknown petroleum

FRANK P CARLSON INC (Continued) **1000316660**

Case No.:	Not reported
Material FA:	Petroleum
Quantity:	Not reported
Units:	Not reported
Recovered:	Not reported
Resource Affected:	Soil
Oxygenate:	Not reported

Name:	CONSTRUCTION SITE
Address:	137 VARICK ST
City,State,Zip:	NEW YORK, NY
Spill Number/Closed Date:	2009239 / 2021-02-08
Facility ID:	2009239
Facility Type:	ER
DER Facility ID:	550700
Site ID:	616221
DEC Region:	2
Spill Cause:	Equipment Failure
Spill Class:	Not reported
SWIS:	3101
Spill Date:	2021-02-05
Investigator:	HSSEKHON
Referred To:	Not reported
Reported to Dept:	2021-02-05
CID:	Not reported
Water Affected:	Not reported
Spill Source:	Commercial Vehicle
Spill Notifier:	Other
Cleanup Ceased:	Not reported
Cleanup Meets Std:	False
Last Inspection:	Not reported
Recommended Penalty:	False
UST Trust:	False
Remediation Phase:	0
Date Entered In Computer:	2021-02-05
Spill Record Last Update:	2021-02-08
Spiller Name:	ELIZABETH ADKINS
Spiller Company:	HEAVY EQUIPMENT (CCJZ CONTRACTOR)
Spiller Address:	137 VARICK ST
Spiller Company:	999
Contact Name:	ELIZABETH ADKINS
Latitude:	Not reported
Longitude:	Not reported
DEC Memo:	2/5/21 - Sekhon Spill # 1911441 - Previous spill Due to equipment failure, an excavator leaked approximately 5 gallons of hydraulic fluid on to the underlying soil and some pooled rainwater/snowmelt. Absorbent pads have been applied to the surface of the water, and the contractor is in the process of excavating the surficial soil that came into contact with the hydraulic fluid and stockpiling the material on top of polyethylene sheeting for future off-site disposal. Once the impacted soil has been excavated from the spill area, Contractor will screen the underlying soil for visual, olfactory, and photoionization detector

FRANK P CARLSON INC (Continued) **1000316660**

(PID) evidence of contamination
to verify that impacted material has been removed. This spill combined with Spill# 1911441.
Following remediation of this Spill, Langan will compile all spill-related manifests and provide
project manager (Eric Kim) with a copy of the confirmation endpoint samples to close this spill.
Case discussed with DEC Kim & combined with Spill # 1911441. Case closed.

Remarks: Spilled onto soil surface. Cleanup is underway. Exsisting 1911441 Spill was on same site from 2019.

All Materials:

Site ID:	616221
Operable Unit ID:	1363345
Operable Unit:	01
Material ID:	2375555
Material Code:	0010
Material Name:	hydraulic oil
Case No.:	Not reported
Material FA:	Petroleum
Quantity:	5.00
Units:	G
Recovered:	Not reported
Resource Affected:	Soil
Oxygenate:	Not reported

Name:	CONSTRUCTION SITE HUDSON SQUARE LLC
Address:	137 VARICK ST
City,State,Zip:	MANHATTAN, NY
Spill Number/Closed Date:	2002857 / 2020-07-14
Facility ID:	2002857
Facility Type:	ER
DER Facility ID:	552769
Site ID:	608562
DEC Region:	2
Spill Cause:	Equipment Failure
Spill Class:	C4
SWIS:	3101
Spill Date:	2020-07-14
Investigator:	EJKIM
Referred To:	Not reported
Reported to Dept:	2020-07-14
CID:	Not reported
Water Affected:	Not reported
Spill Source:	Commercial Vehicle
Spill Notifier:	Other
Cleanup Ceased:	Not reported
Cleanup Meets Std:	False
Last Inspection:	Not reported
Recommended Penalty:	False
UST Trust:	False
Remediation Phase:	0
Date Entered In Computer:	2020-07-14
Spill Record Last Update:	2020-08-21
Spiller Name:	Not reported
Spiller Company:	CONTRACTOR CIVETTA JOINT CONSTRUCTION

FRANK P CARLSON INC (Continued) **1000316660**

Spiller Address: Not reported
Spiller Company: 999
Contact Name: ELIZABETH ATKINS
Latitude: Not reported
Longitude: Not reported
DEC Memo: 7/14/20 - Kim - Desk Duty - Spill case is closed and consolidated with Spill 1911441.
Remarks: Active Spill ongoing , project manager Eric Kim 1911566. loss to soil, c/u in progress

All Materials:
Site ID: 608562
Operable Unit ID: 1355711
Operable Unit: 01
Material ID: 2366901
Material Code: 0010
Material Name: hydraulic oil
Case No.: Not reported
Material FA: Petroleum
Quantity: 2.00
Units: G
Recovered: Not reported
Resource Affected: Soil
Oxygenate: Not reported

Name: COMMERCIAL
Address: 137 VARICK ST
City,State,Zip: MANHATTAN, NY
Spill Number/Closed Date: 2004258 / 2020-09-01
Facility ID: 2004258
Facility Type: ER
DER Facility ID: 552769
Site ID: 610001
DEC Region: 2
Spill Cause: Unknown
Spill Class: D4
SWIS: 3101
Spill Date: 2020-08-05
Investigator: EJKIM
Referred To: Not reported
Reported to Dept: 2020-08-11
CID: Not reported
Water Affected: Not reported
Spill Source: Commercial/Industrial
Spill Notifier: Other
Cleanup Ceased: Not reported
Cleanup Meets Std: False
Last Inspection: Not reported
Recommended Penalty: False
UST Trust: False
Remediation Phase: 0
Date Entered In Computer: 2020-08-11
Spill Record Last Update: 2020-09-01
Spiller Name: Not reported
Spiller Company: HUDSON SQUARE REALTY LLC
Spiller Address: Not reported
Spiller Company: 999

FRANK P CARLSON INC (Continued) **1000316660**

Contact Name: ELIZABETH ADKINS
Latitude: Not reported
Longitude: Not reported
DEC Memo: 8/11/20- DEC Piper- An about 2.5-foot-long and 16-inch-diameter (about 30-gallon) oil storage tank was encountered during excavation within the layer of concrete and demolition debris (C&D) above the former cellar slab in the west-central part of the Project Galaxy site (waste characterization grid WC04) on Thursday, August 6th. Soil surrounding the oil storage tank exhibited petroleum-like odors and PID readings of 0.0 parts per million (ppm). The oil storage tank and a connected fuel line also exhibited petroleum-like odors and a max PID reading of 0.0 ppm. The oil storage tank and surrounding impacted soil was excavated and stockpiled on top of polyethylene sheeting in the northeastern part of the site on Friday, August 7th pending future characterization and off-site disposal. The surrounding non-impacted C&D material in waste characterization grid WC04 (above the former cellar slab) has not yet been characterized for off-site disposal as of yet, and will be sampled in accordance with disposal facility criteria in the coming weeks. The tank will be cleaned and removed from the site, and petroleum-impacted soil will be sampled for off-site disposal. Case assigned to DEC Kim as he is familiar with site. 9/1/20 - Kim - Petroleum product spills, which includes hydraulic oil spills, at this site have occurred and been discovered during this remediation and construction project. This spill case is closed and is being consolidated under Spill 1911441.
Remarks: CONTAMINATION DISCOVERED DURING EXCAVATION, 30 GALLON TANK UNCOVERED

All Materials:
Site ID: 610001
Operable Unit ID: 1357150
Operable Unit: 01
Material ID: 2368474
Material Code: 0066A
Material Name: unknown petroleum
Case No.: Not reported
Material FA: Petroleum
Quantity: Not reported
Units: Not reported
Recovered: Not reported
Resource Affected: Soil
Oxygenate: Not reported

Name: CONSTRUCTION SITE
Address: 137 VARICK ST
City,State,Zip: MANHATTAN, NY
Spill Number/Closed Date: 2001642 / 2020-06-05
Facility ID: 2001642
Facility Type: ER

FRANK P CARLSON INC (Continued) **1000316660**

DER Facility ID:	552769
Site ID:	606297
DEC Region:	2
Spill Cause:	Equipment Failure
Spill Class:	C4
SWIS:	3101
Spill Date:	2020-06-03
Investigator:	EJKIM
Referred To:	Not reported
Reported to Dept:	2020-06-05
CID:	Not reported
Water Affected:	Not reported
Spill Source:	Commercial/Industrial
Spill Notifier:	Other
Cleanup Ceased:	Not reported
Cleanup Meets Std:	False
Last Inspection:	Not reported
Recommended Penalty:	False
UST Trust:	False
Remediation Phase:	0
Date Entered In Computer:	2020-06-05
Spill Record Last Update:	2020-08-21
Spiller Name:	Not reported
Spiller Company:	LANGAN CONSTRUCTION
Spiller Address:	Not reported
Spiller Company:	999
Contact Name:	ELIZABETH RADCLIFF
Latitude:	Not reported
Longitude:	Not reported
DEC Memo:	6/5/20 - Kim - Desk Duty - Spill case consolidated with 1911441. Spill case closed.
Remarks:	cleanup complete

All Materials:

Site ID:	606297
Operable Unit ID:	1353469
Operable Unit:	01
Material ID:	2364437
Material Code:	0010
Material Name:	hydraulic oil
Case No.:	Not reported
Material FA:	Petroleum
Quantity:	2.00
Units:	G
Recovered:	Not reported
Resource Affected:	Not reported
Oxygenate:	Not reported

Name:	CONSTRUCTION SITE
Address:	137 VARICK ST
City,State,Zip:	NEW YORK, NY
Spill Number/Closed Date:	1911566 / 2020-05-01
Facility ID:	1911566
Facility Type:	ER
DER Facility ID:	550700
Site ID:	602267
DEC Region:	2

FRANK P CARLSON INC (Continued) **1000316660**

Spill Cause:	Equipment Failure
Spill Class:	C4
SWIS:	3101
Spill Date:	2020-03-18
Investigator:	EJKIM
Referred To:	Not reported
Reported to Dept:	2020-03-18
CID:	Not reported
Water Affected:	Not reported
Spill Source:	Commercial Vehicle
Spill Notifier:	Other
Cleanup Ceased:	Not reported
Cleanup Meets Std:	False
Last Inspection:	Not reported
Recommended Penalty:	False
UST Trust:	False
Remediation Phase:	0
Date Entered In Computer:	2020-03-18
Spill Record Last Update:	2021-11-16
Spiller Name:	Not reported
Spiller Company:	HUDSON SQUARE REALITY LLC
Spiller Address:	Not reported
Spiller Company:	999
Contact Name:	PAUL MCMAHON
Latitude:	Not reported
Longitude:	Not reported
DEC Memo:	3/18/20 - Obligado - Desk Duty - On-going construction site. During SOE excavation, a rig leaked hydraulic oil. Spill pads put down. Will excavate and segregate impacted soil. Once they move the rig, they will reassess soil conditions. There is existing spill number 1911441 for the site managed by Eric Kim. This new spill assigned to Eric Kim as well. 5/1/20 - Kim - This Spill Case 1911566 was administratively closed and consolidated with Spill Case 1911441. 11/16/21 - Kim - The spill closure report for hydraulic oil spills at this site was uploaded to DecDocs. Spill 1911441 was closed.
Remarks:	equip malfunction on drilling piece

All Materials:

Site ID:	602267
Operable Unit ID:	1349404
Operable Unit:	01
Material ID:	2360027
Material Code:	0010
Material Name:	hydraulic oil
Case No.:	Not reported
Material FA:	Petroleum
Quantity:	8.00
Units:	G
Recovered:	Not reported
Resource Affected:	Not reported
Oxygenate:	Not reported

FRANK P CARLSON INC (Continued) **1000316660**

RCRA Listings:

Date Form Received by Agency:		20070101
Handler Name:		Frank P Carlson Inc
Handler Address:		Varick St
Handler City,State,Zip:		NEW YORK, NY 10013
EPA ID:		NYD001523653
Contact Name:		Not reported
Contact Address:		VARICK ST
Contact City,State,Zip:		NEW YORK, NY 10013
Contact Telephone:		Not reported
Contact Fax:		Not reported
Contact Email:		Not reported
Contact Title:		Not reported
EPA Region:		02
Land Type:		Not reported
Federal Waste Generator Description:		Not a generator, verified
Non-Notifier:		O
Biennial Report Cycle:		Not reported
Accessibility:		Not reported
Active Site Indicator:		Not reported
State District Owner:		Ny
State District:		NYSDEC R2
Mailing Address:		VARICK ST
Mailing City,State,Zip:		NEW YORK, NY 10013
Owner Name:	Ownername	
Owner Type:		Private
Operator Name:	Ownername	
Operator Type:		Private
Short-Term Generator Activity:		No
Importer Activity:		No
Mixed Waste Generator:		No
Transporter Activity:		No
Transfer Facility Activity:		No
Recycler Activity with Storage:		No
Small Quantity On-Site Burner Exemption:		No
Smelting Melting and Refining Furnace Exemption:		No
Underground Injection Control:		No
Off-Site Waste Receipt:		No
Universal Waste Indicator:		No
Universal Waste Destination Facility:		No
Federal Universal Waste:		No
Active Site State-Reg Handler:		---
Federal Facility Indicator:		Not reported
Hazardous Secondary Material Indicator:		N
Sub-Part K Indicator:		Not reported
2018 GPRA Permit Baseline:		Not on the Baseline
2018 GPRA Renewals Baseline:		Not on the Baseline
202 GPRA Corrective Action Baseline:		No
Subject to Corrective Action Universe:		No
Non-TSDFs Where RCRA CA has Been Imposed Universe:		No
Corrective Action Priority Ranking:		No NCAPS ranking
Environmental Control Indicator:		No
Institutional Control Indicator:		No
Human Exposure Controls Indicator:		N/A
Groundwater Controls Indicator:		N/A
Significant Non-Complier Universe:		No
Unaddressed Significant Non-Complier Universe:		No

FRANK P CARLSON INC (Continued) **1000316660**

Addressed Significant Non-Complier Universe:	No
Significant Non-Complier With a Compliance Schedule Universe:	No
Financial Assurance Required:	Not reported
Handler Date of Last Change:	20230606
Recognized Trader-Importer:	No
Recognized Trader-Exporter:	No
Importer of Spent Lead Acid Batteries:	No
Exporter of Spent Lead Acid Batteries:	No
Recycler Activity Without Storage:	No
Manifest Broker:	No
Sub-Part P Indicator:	No

Handler - Owner Operator:

Owner/Operator Indicator:	Owner
Owner/Operator Name: OWNERNAME	
Legal Status:	Private
Date Became Current:	Not reported
Date Ended Current:	Not reported
Owner/Operator Address:	NOT REQUIRED
Owner/Operator City,State,Zip:	NOT REQUIRED, WY 99999
Owner/Operator Telephone:	212-555-1212
Owner/Operator Telephone Ext:	Not reported
Owner/Operator Fax:	Not reported
Owner/Operator Email:	Not reported

Owner/Operator Indicator:	Operator
Owner/Operator Name: OWNERNAME	
Legal Status:	Private
Date Became Current:	Not reported
Date Ended Current:	Not reported
Owner/Operator Address:	NOT REQUIRED
Owner/Operator City,State,Zip:	NOT REQUIRED, WY 99999
Owner/Operator Telephone:	212-555-1212
Owner/Operator Telephone Ext:	Not reported
Owner/Operator Fax:	Not reported
Owner/Operator Email:	Not reported

Owner/Operator Indicator:	Owner
Owner/Operator Name: OWNERNAME	
Legal Status:	Private
Date Became Current:	Not reported
Date Ended Current:	Not reported
Owner/Operator Address:	NOT REQUIRED
Owner/Operator City,State,Zip:	NOT REQUIRED, WY 99999
Owner/Operator Telephone:	212-555-1212
Owner/Operator Telephone Ext:	Not reported
Owner/Operator Fax:	Not reported
Owner/Operator Email:	Not reported

Historic Generators:

Receive Date:	19791231
Handler Name: FRANK P CARLSON INC	
Federal Waste Generator Description:	Not a generator, verified
State District Owner:	Ny
Large Quantity Handler of Universal Waste:	No

FRANK P CARLSON INC (Continued) **1000316660**

Recognized Trader Importer:	No
Recognized Trader Exporter:	No
Spent Lead Acid Battery Importer:	No
Spent Lead Acid Battery Exporter:	No
Current Record:	No
Non Storage Recycler Activity:	Not reported
Electronic Manifest Broker:	Not reported

Receive Date:	20060101
Handler Name:	FRANK P CARLSON INC
Federal Waste Generator Description:	Not a generator, verified
State District Owner:	Ny
Large Quantity Handler of Universal Waste:	No
Recognized Trader Importer:	No
Recognized Trader Exporter:	No
Spent Lead Acid Battery Importer:	No
Spent Lead Acid Battery Exporter:	No
Current Record:	No
Non Storage Recycler Activity:	Not reported
Electronic Manifest Broker:	Not reported

Receive Date:	20070101
Handler Name:	FRANK P CARLSON INC
Federal Waste Generator Description:	Not a generator, verified
State District Owner:	Ny
Large Quantity Handler of Universal Waste:	No
Recognized Trader Importer:	Not reported
Recognized Trader Exporter:	Not reported
Spent Lead Acid Battery Importer:	Not reported
Spent Lead Acid Battery Exporter:	Not reported
Current Record:	Yes
Non Storage Recycler Activity:	No
Electronic Manifest Broker:	No

List of NAICS Codes and Descriptions:

NAICS Code:	322214
NAICS Description:	Fiber Can, Tube, Drum, And Similar Products Manufacturing

Has the Facility Received Notices of Violations:

Found Violation:	Yes
Agency Which Determined Violation:	State
Violation Short Description:	Generators - General
Date Violation was Determined:	19860805
Actual Return to Compliance Date:	19861112
Return to Compliance Qualifier:	Observed
Violation Responsible Agency:	State
Scheduled Compliance Date:	19861019
Enforcement Identifier:	001
Date of Enforcement Action:	19860919
Enforcement Responsible Agency:	State
Enforcement Docket Number:	Not reported
Enforcement Attorney:	Not reported
Corrective Action Component:	No
Appeal Initiated Date:	Not reported
Appeal Resolution Date:	Not reported
Disposition Status Date:	Not reported

FRANK P CARLSON INC (Continued) **1000316660**

Disposition Status:	Not reported
Disposition Status Description:	Not reported
Consent/Final Order Sequence Number:	Not reported
Consent/Final Order Respondent Name:	Not reported
Consent/Final Order Lead Agency:	Not reported
Enforcement Type:	WRITTEN INFORMAL
Enforcement Responsible Person:	NYDEC
Enforcement Responsible Sub-Organization:	Not reported
SEP Sequence Number:	Not reported
SEP Expenditure Amount:	Not reported
SEP Scheduled Completion Date:	Not reported
SEP Actual Date:	Not reported
SEP Defaulted Date:	Not reported
SEP Type:	Not reported
SEP Type Description:	Not reported
Proposed Amount:	Not reported
Final Monetary Amount:	Not reported
Paid Amount:	Not reported
Final Count:	Not reported
Final Amount:	Not reported

Evaluation Action Summary:

Evaluation Date:	19860805
Evaluation Responsible Agency:	State
Found Violation:	Yes
Evaluation Type Description:	COMPLIANCE EVALUATION INSPECTION
Evaluation Responsible Person Identifier:	NYDEC
Evaluation Responsible Sub-Organization:	Not reported
Actual Return to Compliance Date:	19861112
Scheduled Compliance Date:	19861019
Date of Request:	Not reported
Date Response Received:	Not reported
Request Agency:	Not reported
Former Citation:	Not reported

FINDS:

Registry ID: 110004335201

Click Here for FRS Facility Detail Report:

Environmental Interest/Information System:

The Resource Conservation and Recovery Act Information System (RCRAInfo) is EPA's comprehensive information system in support of the Resource Conservation and Recovery Act (RCRA) of 1976 and the Hazardous and Solid Waste Amendments (HSWA) of 1984. It tracks many types of information about generators, transporters, treaters, storers, and disposers of hazardous waste.

Click this hyperlink while viewing on your computer to access additional FINDS: detail in the EDR Site Report.

ECHO:

Envid:	1000316660
Registry ID:	110004335201

FRANK P CARLSON INC (Continued) **1000316660**

DFR URL:
Name: FRANK P CARLSON INC
Address: 137 VARICK ST
City,State,Zip: NEW YORK, NY 10013

E DESIGNATION:
Name: LOT 70,TAXBLOCK 579
Address: 137 VARICK STREET
City,State,Zip: MANHATTAN, NY
Tax Lot(s): 70
Tax Block: 579
Borough Code: Not reported
E-No: E-288
Effective Date: Not reported
Satisfaction Date: Not reported
Ceqr Number: 12DCP045M
Ulurp Number: C120380ZMM
Zoning Map No: Not reported

Description: Con Edison steam only;Hazardous Materials* Phase I and Phase II Testing Protocol;Window Wall Attenuation & Alternate Ventilation
Lot Remediation Date: Not reported

NY MANIFEST:
EPA ID: NYD001523653
Country: USA
Name: F P Carlson
Address: 137 VARICK ST
Address 2: Not reported
City,State,Zip: NEW YORK, NY 10013
Zip 4: Not reported
Location Address 1: 137 VARICK ST
Location Address 2: Not reported
Location City,State,Zip: NEW YORK, NY 10013
Location Zip 4: Not reported
Facility Status: Not reported
Total Tanks: Not reported
Code: BP

Mailing:
Mailing Name: F P Carlson
Mailing Contact: Charles Christie
Mailing Address 1: 137 VARICK STREET
Mailing Address 2: Not reported
Mailing City,State,Zip: NEW YORK, NY 10013
Mailing Zip 4: Not reported
Mailing Country: USA
Mailing Phone: 2122437090

Manifest Data:
Document ID: NYB2164212
Manifest Status: Not reported
Trans1 State ID: NL6934
Year: 1990
Trans2 State ID: Not reported

FRANK P CARLSON INC (Continued) **1000316660**

Generator Ship Date:	05/16/1990
Trans1 Recv Date:	05/16/1990
Trans2 Recv Date:	Not reported
TSD Site Recv Date:	05/16/1990
Part A Recv Date:	Not reported
Part B Recv Date:	Not reported
Generator EPA ID:	NYD001523653
Trans1 EPA ID:	NYD077444263
Trans2 EPA ID:	Not reported
TSDF ID 1:	NYD077444263
TSDF ID 2:	Not reported
Manifest Tracking Number:	Not reported
Import Indicator:	Not reported
Export Indicator:	Not reported
Discr Quantity Indicator:	Not reported
Discr Type Indicator:	Not reported
Discr Residue Indicator:	Not reported
Discr Partial Reject Indicator:	Not reported
Discr Full Reject Indicator:	Not reported
Manifest Ref Number:	Not reported
Alt Facility RCRA ID:	Not reported
Alt Facility Sign Date:	Not reported
MGMT Method Type Code:	Not reported
Waste Code 1:	Ignitable Waste
Waste Code 2:	Not reported
Waste Code 3:	Not reported
Waste Code 4:	Not reported
Waste Code 5:	Not reported
Waste Code 6:	Not reported
Quantity:	00165
Units:	Gallons (liquids only)
Number of Containers:	003
Container Type:	Metal drums, barrels, kegs
Handling Method:	Burn
Specific Gravity:	01.00

Document ID:	NYB2135754
Manifest Status:	Not reported
Trans1 State ID:	NL6934
Year:	1990
Trans2 State ID:	Not reported
Generator Ship Date:	08/23/1990
Trans1 Recv Date:	08/23/1990
Trans2 Recv Date:	Not reported
TSD Site Recv Date:	08/23/1990
Part A Recv Date:	Not reported
Part B Recv Date:	Not reported
Generator EPA ID:	NYD001523653
Trans1 EPA ID:	NYD077444263
Trans2 EPA ID:	Not reported
TSDF ID 1:	NYD077444263
TSDF ID 2:	Not reported
Manifest Tracking Number:	Not reported
Import Indicator:	Not reported
Export Indicator:	Not reported
Discr Quantity Indicator:	Not reported
Discr Type Indicator:	Not reported

FRANK P CARLSON INC (Continued) **1000316660**

Discr Residue Indicator:	Not reported
Discr Partial Reject Indicator:	Not reported
Discr Full Reject Indicator:	Not reported
Manifest Ref Number:	Not reported
Alt Facility RCRA ID:	Not reported
Alt Facility Sign Date:	Not reported
MGMT Method Type Code:	Not reported
Waste Code 1:	Ignitable Waste
Waste Code 2:	Not reported
Waste Code 3:	Not reported
Waste Code 4:	Not reported
Waste Code 5:	Not reported
Waste Code 6:	Not reported
Quantity:	00165
Units:	Gallons (liquids only)
Number of Containers:	603
Container Type:	Metal drums, barrels, kegs
Handling Method:	Burn
Specific Gravity:	01.00

Document ID:	NYA7757109
Manifest Status:	K - Completed after the designated time
Trans1 State ID:	000000000
Year:	1989
Trans2 State ID:	000000000
Generator Ship Date:	890724
Trans1 Recv Date:	890724
Trans2 Recv Date:	Not reported
TSD Site Recv Date:	890724
Part A Recv Date:	890905
Part B Recv Date:	890801
Generator EPA ID:	NYD001523653
Trans1 EPA ID:	NYD077444263
Trans2 EPA ID:	Not reported
TSDF ID 1:	NYD077444263
TSDF ID 2:	Not reported
Manifest Tracking Number:	Not reported
Import Indicator:	Not reported
Export Indicator:	Not reported
Discr Quantity Indicator:	Not reported
Discr Type Indicator:	Not reported
Discr Residue Indicator:	Not reported
Discr Partial Reject Indicator:	Not reported
Discr Full Reject Indicator:	Not reported
Manifest Ref Number:	Not reported
Alt Facility RCRA ID:	Not reported
Alt Facility Sign Date:	Not reported
MGMT Method Type Code:	Not reported
Waste Code 1:	Ignitable Waste
Waste Code 2:	Not reported
Waste Code 3:	Not reported
Waste Code 4:	Not reported
Waste Code 5:	Not reported
Waste Code 6:	Not reported
Quantity:	00110
Units:	Gallons (liquids only)
Number of Containers:	002

FRANK P CARLSON INC (Continued) **1000316660**

Container Type:	Metal drums, barrels, kegs
Handling Method:	Burn
Specific Gravity:	100
Document ID:	NYA3126238
Manifest Status:	C - Completed copy
Trans1 State ID:	97763GT
Year:	1987
Trans2 State ID:	Not reported
Generator Ship Date:	870206
Trans1 Recv Date:	870206
Trans2 Recv Date:	Not reported
TSD Site Recv Date:	870206
Part A Recv Date:	870212
Part B Recv Date:	870213
Generator EPA ID:	NYD001523653
Trans1 EPA ID:	NYD077444263
Trans2 EPA ID:	Not reported
TSDF ID 1:	NYD077444263
TSDF ID 2:	Not reported
Manifest Tracking Number:	Not reported
Import Indicator:	Not reported
Export Indicator:	Not reported
Discr Quantity Indicator:	Not reported
Discr Type Indicator:	Not reported
Discr Residue Indicator:	Not reported
Discr Partial Reject Indicator:	Not reported
Discr Full Reject Indicator:	Not reported
Manifest Ref Number:	Not reported
Alt Facility RCRA ID:	Not reported
Alt Facility Sign Date:	Not reported
MGMT Method Type Code:	Not reported
Waste Code 1:	Ignitable Waste
Waste Code 2:	Not reported
Waste Code 3:	Not reported
Waste Code 4:	Not reported
Waste Code 5:	Not reported
Waste Code 6:	Not reported
Quantity:	00165
Units:	Gallons (liquids only)
Number of Containers:	003
Container Type:	Metal drums, barrels, kegs
Handling Method:	Burn
Specific Gravity:	100
Document ID:	NYA6407874
Manifest Status:	C - Completed copy
Trans1 State ID:	97763RT
Year:	1987
Trans2 State ID:	Not reported
Generator Ship Date:	870917
Trans1 Recv Date:	870917
Trans2 Recv Date:	Not reported
TSD Site Recv Date:	870917
Part A Recv Date:	870922
Part B Recv Date:	870925
Generator EPA ID:	NYD001523653

FRANK P CARLSON INC (Continued) **1000316660**

Trans1 EPA ID:	NYD077444263
Trans2 EPA ID:	Not reported
TSDF ID 1:	NYD077444263
TSDF ID 2:	Not reported
Manifest Tracking Number:	Not reported
Import Indicator:	Not reported
Export Indicator:	Not reported
Discr Quantity Indicator:	Not reported
Discr Type Indicator:	Not reported
Discr Residue Indicator:	Not reported
Discr Partial Reject Indicator:	Not reported
Discr Full Reject Indicator:	Not reported
Manifest Ref Number:	Not reported
Alt Facility RCRA ID:	Not reported
Alt Facility Sign Date:	Not reported
MGMT Method Type Code:	Not reported
Waste Code 1:	Ignitable Waste
Waste Code 2:	Not reported
Waste Code 3:	Not reported
Waste Code 4:	Not reported
Waste Code 5:	Not reported
Waste Code 6:	Not reported
Quantity:	00165
Units:	Gallons (liquids only)
Number of Containers:	003
Container Type:	Metal drums, barrels, kegs
Handling Method:	Burn
Specific Gravity:	100

Document ID:	NYA6352515
Manifest Status:	C - Completed copy
Trans1 State ID:	97763GT
Year:	1988
Trans2 State ID:	Not reported
Generator Ship Date:	880405
Trans1 Recv Date:	880405
Trans2 Recv Date:	Not reported
TSD Site Recv Date:	880405
Part A Recv Date:	880421
Part B Recv Date:	880421
Generator EPA ID:	NYD001523653
Trans1 EPA ID:	NYD077444263
Trans2 EPA ID:	Not reported
TSDF ID 1:	NYD077444263
TSDF ID 2:	Not reported
Manifest Tracking Number:	Not reported
Import Indicator:	Not reported
Export Indicator:	Not reported
Discr Quantity Indicator:	Not reported
Discr Type Indicator:	Not reported
Discr Residue Indicator:	Not reported
Discr Partial Reject Indicator:	Not reported
Discr Full Reject Indicator:	Not reported
Manifest Ref Number:	Not reported
Alt Facility RCRA ID:	Not reported
Alt Facility Sign Date:	Not reported
MGMT Method Type Code:	Not reported

FRANK P CARLSON INC (Continued) **1000316660**

Waste Code 1:	The Following Spent Nonhalogenated Solvents: Xylene, Acetone, Ethyl Acetate, Ethyl Benzene, Ethyl Ether, Methyl Isobutyl Ketone, N-Butyl Alcohol, Cyclohexanone, And Methanol; All Spent Solvent Mixtures/Blends Containing, Before Use, Only The Above Spent Nonhalogenated Solvents; And All Spent Solvent Mixtures/Blends Containing, Before Use, One Or More Of The Above Nonhalogenated Solvents, And A Total Of Ten Percent Or More (By Volume) Of One Or More Of Those Solvents Listed In F001, F002, F004, And F005; And Still Bottoms From The Recovery Of These Spent Solvents And Spent Solvent Mixtures.
Waste Code 2:	Not reported
Waste Code 3:	Not reported
Waste Code 4:	Not reported
Waste Code 5:	Not reported
Waste Code 6:	Not reported
Quantity:	00165
Units:	Gallons (liquids only)
Number of Containers:	003
Container Type:	Metal drums, barrels, kegs
Handling Method:	Burn
Specific Gravity:	100
Document ID:	NYA3821692
Manifest Status:	C - Completed copy
Trans1 State ID:	97763GT
Year:	1986
Trans2 State ID:	Not reported
Generator Ship Date:	861031
Trans1 Recv Date:	861031
Trans2 Recv Date:	Not reported
TSD Site Recv Date:	861031
Part A Recv Date:	861106
Part B Recv Date:	861112
Generator EPA ID:	NYD001523653
Trans1 EPA ID:	NYD077444263
Trans2 EPA ID:	Not reported
TSDF ID 1:	NYD077444263
TSDF ID 2:	Not reported
Manifest Tracking Number:	Not reported
Import Indicator:	Not reported
Export Indicator:	Not reported
Discr Quantity Indicator:	Not reported
Discr Type Indicator:	Not reported
Discr Residue Indicator:	Not reported
Discr Partial Reject Indicator:	Not reported
Discr Full Reject Indicator:	Not reported
Manifest Ref Number:	Not reported
Alt Facility RCRA ID:	Not reported
Alt Facility Sign Date:	Not reported
MGMT Method Type Code:	Not reported
Waste Code 1:	Ignitable Waste
Waste Code 2:	Not reported
Waste Code 3:	Not reported
Waste Code 4:	Not reported
Waste Code 5:	Not reported
Waste Code 6:	Not reported
Quantity:	00165

FRANK P CARLSON INC (Continued) **1000316660**

Units:	Gallons (liquids only)
Number of Containers:	003
Container Type:	Metal drums, barrels, kegs
Handling Method:	Burn
Specific Gravity:	100
Document ID:	NYA7755237
Manifest Status:	C - Completed copy
Trans1 State ID:	000000000
Year:	1989
Trans2 State ID:	000000000
Generator Ship Date:	890406
Trans1 Recv Date:	890406
Trans2 Recv Date:	890406
TSD Site Recv Date:	890406
Part A Recv Date:	890410
Part B Recv Date:	890418
Generator EPA ID:	NYD001523653
Trans1 EPA ID:	NYD077444263
Trans2 EPA ID:	Not reported
TSDF ID 1:	NYD077444263
TSDF ID 2:	Not reported
Manifest Tracking Number:	Not reported
Import Indicator:	Not reported
Export Indicator:	Not reported
Discr Quantity Indicator:	Not reported
Discr Type Indicator:	Not reported
Discr Residue Indicator:	Not reported
Discr Partial Reject Indicator:	Not reported
Discr Full Reject Indicator:	Not reported
Manifest Ref Number:	Not reported
Alt Facility RCRA ID:	Not reported
Alt Facility Sign Date:	Not reported
MGMT Method Type Code:	Not reported
Waste Code 1:	The Following Spent Nonhalogenated Solvents: Xylene, Acetone, Ethyl Acetate, Ethyl Benzene, Ethyl Ether, Methyl Isobutyl Ketone, N-Butyl Alcohol, Cyclohexanone, And Methanol; All Spent Solvent Mixtures/Blends Containing, Before Use, Only The Above Spent Nonhalogenated Solvents; And All Spent Solvent Mixtures/Blends Containing, Before Use, One Or More Of The Above Nonhalogenated Solvents, And A Total Of Ten Percent Or More (By Volume) Of One Or More Of Those Solvents Listed In F001, F002, F004, And F005; And Still Bottoms From The Recovery Of These Spent Solvents And Spent Solvent Mixtures.
Waste Code 2:	Not reported
Waste Code 3:	Not reported
Waste Code 4:	Not reported
Waste Code 5:	Not reported
Waste Code 6:	Not reported
Quantity:	00220
Units:	Gallons (liquids only)
Number of Containers:	004
Container Type:	Metal drums, barrels, kegs
Handling Method:	Burn
Specific Gravity:	100
Document ID:	NYB2145681

FRANK P CARLSON INC (Continued) **1000316660**

Manifest Status:	Not reported
Trans1 State ID:	PD1011
Year:	1993
Trans2 State ID:	Not reported
Generator Ship Date:	12/17/1993
Trans1 Recv Date:	12/17/1993
Trans2 Recv Date:	Not reported
TSD Site Recv Date:	12/17/1993
Part A Recv Date:	Not reported
Part B Recv Date:	Not reported
Generator EPA ID:	NYD001523653
Trans1 EPA ID:	NYD077444263
Trans2 EPA ID:	Not reported
TSDF ID 1:	NYD077444263
TSDF ID 2:	Not reported
Manifest Tracking Number:	Not reported
Import Indicator:	Not reported
Export Indicator:	Not reported
Discr Quantity Indicator:	Not reported
Discr Type Indicator:	Not reported
Discr Residue Indicator:	Not reported
Discr Partial Reject Indicator:	Not reported
Discr Full Reject Indicator:	Not reported
Manifest Ref Number:	Not reported
Alt Facility RCRA ID:	Not reported
Alt Facility Sign Date:	Not reported
MGMT Method Type Code:	Not reported
Waste Code 1:	Ignitable Waste
Waste Code 2:	Not reported
Waste Code 3:	Not reported
Waste Code 4:	Not reported
Waste Code 5:	Not reported
Waste Code 6:	Not reported
Quantity:	01350
Units:	Pounds
Number of Containers:	003
Container Type:	Metal drums, barrels, kegs
Handling Method:	Burn
Specific Gravity:	01.00

Document ID:	NYA7677072
Manifest Status:	C - Completed copy
Trans1 State ID:	MM5929
Year:	1989
Trans2 State ID:	Not reported
Generator Ship Date:	890918
Trans1 Recv Date:	890918
Trans2 Recv Date:	Not reported
TSD Site Recv Date:	890918
Part A Recv Date:	890926
Part B Recv Date:	890926
Generator EPA ID:	NYD001523653
Trans1 EPA ID:	NYD077444263
Trans2 EPA ID:	Not reported
TSDF ID 1:	NYD077444263
TSDF ID 2:	Not reported
Manifest Tracking Number:	Not reported

FRANK P CARLSON INC (Continued) **1000316660**

Import Indicator:	Not reported
Export Indicator:	Not reported
Discr Quantity Indicator:	Not reported
Discr Type Indicator:	Not reported
Discr Residue Indicator:	Not reported
Discr Partial Reject Indicator:	Not reported
Discr Full Reject Indicator:	Not reported
Manifest Ref Number:	Not reported
Alt Facility RCRA ID:	Not reported
Alt Facility Sign Date:	Not reported
MGMT Method Type Code:	Not reported
Waste Code 1:	Ignitable Waste
Waste Code 2:	Not reported
Waste Code 3:	Not reported
Waste Code 4:	Not reported
Waste Code 5:	Not reported
Waste Code 6:	Not reported
Quantity:	00165
Units:	Gallons (liquids only)
Number of Containers:	003
Container Type:	Metal drums, barrels, kegs
Handling Method:	Burn
Specific Gravity:	100

Document ID:	NYA6406902
Manifest Status:	C - Completed copy
Trans1 State ID:	97763GT
Year:	1987
Trans2 State ID:	Not reported
Generator Ship Date:	870630
Trans1 Recv Date:	870630
Trans2 Recv Date:	Not reported
TSD Site Recv Date:	870630
Part A Recv Date:	870703
Part B Recv Date:	870708
Generator EPA ID:	NYD001523653
Trans1 EPA ID:	NYD077444263
Trans2 EPA ID:	Not reported
TSDF ID 1:	NYD077444263
TSDF ID 2:	Not reported
Manifest Tracking Number:	Not reported
Import Indicator:	Not reported
Export Indicator:	Not reported
Discr Quantity Indicator:	Not reported
Discr Type Indicator:	Not reported
Discr Residue Indicator:	Not reported
Discr Partial Reject Indicator:	Not reported
Discr Full Reject Indicator:	Not reported
Manifest Ref Number:	Not reported
Alt Facility RCRA ID:	Not reported
Alt Facility Sign Date:	Not reported
MGMT Method Type Code:	Not reported
Waste Code 1:	Ignitable Waste
Waste Code 2:	Not reported
Waste Code 3:	Not reported
Waste Code 4:	Not reported
Waste Code 5:	Not reported

FRANK P CARLSON INC (Continued) **1000316660**

Waste Code 6:	Not reported
Quantity:	00165
Units:	Gallons (liquids only)
Number of Containers:	003
Container Type:	Metal drums, barrels, kegs
Handling Method:	Burn
Specific Gravity:	100

Click this hyperlink while viewing on your computer to access
12 additional NY MANIFEST: record(s) in the EDR Site Report.

NYC OER:

Name:	137 VARICK STREET
Address:	137 VARICK STREET
City,State,Zip:	MANHATTAN, NY
Latitude:	40.725789
Longitude:	-74.005773
OER Project Numbers:	18TMP0332M,18EHAN137M
BBL:	1.0057900471005699E+49
OER Program:	E/RD (Review)
Class:	Completed (C)
Phase:	Completed

URL:

Postcode:	10013
Community Board:	2
Council District:	3
Census Tract:	37
BIN:	1009745
NTA:	SoHo-TriBeCa-Civic Center-Little Italy

1324 ESE 1/2-1 0.665 mi. 3513 ft.

619 EAST 6TH STREET
619 EAST 6TH STREET
MANHATTAN, NY

NY NYC OER **S129932569**
N/A

Relative: Lower

Actual: 15 ft.

NYC OER:

Name:	619 EAST 6TH STREET
Address:	619 EAST 6TH STREET
City,State,Zip:	MANHATTAN, NY
Latitude:	40.724036
Longitude:	-73.980518
OER Project Numbers:	16TMP0086K,16EAIR074M
BBL:	1003890051
OER Program:	E/RD (No Cleanup)
Class:	Completed (C)
Phase:	Completed

URL:

Postcode:	10009
Community Board:	3
Council District:	2
Census Tract:	2602
BIN:	1004699
NTA:	Lower East Side

1325
SSW
1/2-1
0.666 mi.
3517 ft.

CON EDISON - HESTER ST. GAS WORKS MGP
HESTER STREET
NEW YORK, NY 10002

EDR MGP

1008407991
N/A

Relative:
Lower

Actual:
37 ft.

EDR MGP:

No additional information available

DF1326
SE
1/2-1
0.666 mi.
3519 ft.

327-331 EAST HOUSTON STREET - DOB JOB NO. NB - 121
327 EAST HOUSTON STREET
MANHATTAN, NY

Site 1 of 2 in cluster DF

NY NYC OER

S129932323
N/A

Relative:
Lower

Actual:
20 ft.

NYC OER:

Name:	327-331 EAST HOUSTON STREET - DOB JOB NO. NB - 121330005
Address:	327 EAST HOUSTON STREET
City,State,Zip:	MANHATTAN, NY
Latitude:	40.721089
Longitude:	-73.98259
OER Project Numbers:	13TMP0417M,13ENOS417M
BBL:	1.00345001510034E+39
OER Program:	E/RD (No Cleanup)
Class:	Completed (C)
Phase:	Completed
URL:	
Postcode:	10002
Community Board:	3
Council District:	2
Census Tract:	2201
BIN:	Not reported
NTA:	Lower East Side

1327
West
1/2-1
0.668 mi.
3527 ft.

68-76 CHARLTON STREET
68 CHARLTON STREET
MANHATTAN, NY

NY NYC OER

S132180041
N/A

Relative:
Lower

Actual:
18 ft.

NYC OER:

Name:	68-76 CHARLTON STREET
Address:	68 CHARLTON STREET
City,State,Zip:	MANHATTAN, NY
Latitude:	40.727235
Longitude:	-74.006433
OER Project Numbers:	14TMP0107M,14EH-A107M
BBL:	1005800011
OER Program:	E/RD (Review)
Class:	Completed (C)
Phase:	Completed
URL:	
Postcode:	10014
Community Board:	2

68-76 CHARLTON STREET (Continued) **S132180041**

Council District: 3
Census Tract: 37
BIN: 1090545
NTA: SoHo-TriBeCa-Civic Center-Little Italy

1328 SW 1/2-1 0.669 mi. 3532 ft. **11 GREENE STREET** **NY VCP** **S129931952**
11 GREENE STREET **NY NYC OER** **N/A**
NEW YORK CITY, NY

Relative: Lower
Actual: 14 ft.

VCP NYC:
Project ID: 15TMP0158M,15RHAZ158M,15CVCP059M
Name: 11 GREENE STREET
Address: 11 GREENE STREET
City,State,Zip: NEW YORK CITY, NY
Borough: Manhattan
BBL: 1002290001
OER Program: VCP (Enrolled), E/RD (Review)
Phase: Site Management
Latitude: 40.720857
Longitude: -74.002868
Postcode: 10013
Community Board: 2
Council District: 1
Census Tract: 47
BIN: 1090692
NTA: SoHo-TriBeCa-Civic Center-Little Italy

NYC OER:
Name: 11 GREENE STREET
Address: 11 GREENE STREET
City,State,Zip: MANHATTAN, NY
Latitude: 40.720857
Longitude: -74.002868
OER Project Numbers: 15TMP0158M,15RHAZ158M,15CVCP059M
BBL: 1002290001
OER Program: VCP (Enrolled), E/RD (Review)
Class: Completed (C)
Phase: Site Management

URL:
Postcode: 10013
Community Board: 2
Council District: 1
Census Tract: 47
BIN: 1090692
NTA: SoHo-TriBeCa-Civic Center-Little Italy

DF1329 **NY E DESIGNATION** **S109528147**
SE **164 ATTORNEY STREET** **NY NYC OER** **N/A**
1/2-1 **MANHATTAN, NY 10002** **NY NYC LAND USE**
0.670 mi.
3535 ft. **Site 2 of 2 in cluster DF**

Relative:
Lower

Actual:
21 ft.

E DESIGNATION:

Name:	LOT 7,TAXBLOCK 345
Address:	164 ATTORNEY STREET
City,State,Zip:	MANHATTAN, NY
Tax Lot(s):	7
Tax Block:	345
Borough Code:	Not reported
E-No:	E-216
Effective Date:	Not reported
Satisfaction Date:	Not reported
Ceqr Number:	07DCP078M
Ulurp Number:	C080397ZMM
Zoning Map No:	Not reported
Description:	Window Wall Attenuation & Alternate Ventilation
Lot Remediation Date:	Not reported

NYC OER:

Name:	164 ATTORNEY STREET
Address:	164 ATTORNEY STREET
City,State,Zip:	MANHATTAN, NY
Latitude:	40.720685
Longitude:	-73.983268
OER Project Numbers:	15TMP0095M,15ENOS095M
BBL:	1003450007
OER Program:	E/RD (No Cleanup)
Class:	Completed (C)
Phase:	Completed
URL:	
Postcode:	10002
Community Board:	3
Council District:	2
Census Tract:	2201
BIN:	1004132
NTA:	Lower East Side

NYC LAND USE:

Name:	Not reported
Address:	164 ATTORNEY STREET
City,State,Zip:	MANHATTAN, NY 10002
Latitude:	40.7206028
Longitude:	-73.9830336
Type Of Ownership Code:	Not reported
Owner Name:	164-166 PARTNERS LLC
Borough:	MN
Tax Block:	345
Tax Lot:	7
Community District:	103
Census Tract 2020:	1002201
Census Block 2020:	10022011001
Census Tract 2010:	22.01

(Continued) **S109528147**

Census Block 2010:	1001
School District:	01
City Council District:	2
Fire Company:	L018
Police Precinct:	7
Health Center District:	14
Health Area:	7600
Sanitation District Boro:	1
Sanitation District Number:	03
Sanitation Subsection:	2A
Zoning District 1:	R7A: Residential Districts
Zoning District 2:	Not reported
Zoning District 3:	Not reported
Zoning District 4:	Not reported
Commercial Overlay 1:	Not reported
Commercial Overlay 2:	Not reported
Special Purpose District 1:	Not reported
Special Purpose District 2:	Not reported
Special Purpose District 3:	Not reported
Limited Height District:	Not reported
Spill Boundary Indicator:	N
Building Class:	D1: Elevator Apartments - Semi-Fireproof (Without Stores)
Land Use Category:	Multi-Family Elevator Buildings
Number Of Easements:	0
Lot Area:	5000
Total Building Floor Area:	23357
Commercial Floor Area:	1291
Residential Floor Area:	22066
Office Floor Area:	0
Retail Floor Area:	0
Garage Floor Area:	1291
Storage Floor Area:	0
Factory Floor Area:	0
Other Floor Area:	0
Total Building Floor Area Source Code:	2
Number Of Buildings:	1
Number Of Floors:	7.0000000
Residential Units:	28
Total Units:	33
Lot Frontage:	50.0000000
Lot Depth:	100.0000000
Building Frontage:	50.0000000
Building Depth:	100.0000000
Extension Code:	N
Proximity Code:	2
Irregular Lot Code:	N
Lot Type:	5
Basement Type/Grade:	2
Assessed Land Value:	450000.00000
Assessed Total Value:	2998350.00000
Exempt Total Value:	0.00000
Year Built:	2014
Year Altered 1:	0
Year Altered 2:	0
Historic District Name:	Not reported
Landmark Status:	Not reported
Built Floor Area Ratio:	4.67000000000

(Continued) **S109528147**

Maximum Allowable Residential Far:	4.00000000000
Maximum Allowable Commercial Far:	0.00000000000
Maximum Allowable Community Facility Far:	4.00000000000
Boro Code:	1
Borough, Tax Block and Lot:	1003450007.00000000
Condominium Number:	Not reported
Census Tract 2:	002201
X Coordinate:	988953
Y Coordinate:	201812
Zoning Map #:	12c
Zoning Map Code:	Not reported
Sanborn Map #:	102 005
Tax Map #:	10201
E-designation Number:	E-216
Apportionment BBL:	1003450007.00000000
Apportionment Date:	10/28/2014
Pluto DTM Base Map Indicator:	1
2007 Flood Insurance Rate Map Indicator:	Not reported
2015 Preliminary Flood Insurance Rate Map Indicator:	Not reported
Version Number:	24v3.1
Changed By DCP:	Not reported

DE1330 **LOT 139,TAXBLOCK 344** **NY E DESIGNATION** **S109527581**
SE **66 CLINTON STREET** **NY NYC OER** **N/A**
1/2-1 **MANHATTAN, NY 10002** **NY NYC LAND USE**
0.673 mi.
3555 ft. **Site 3 of 3 in cluster DE**

Relative:
Lower

Actual:
25 ft.

E DESIGNATION:

Name:	LOT 139,TAXBLOCK 344
Address:	66 CLINTON STREET
City,State,Zip:	MANHATTAN, NY 10002
Tax Lot(s):	139
Tax Block:	344
Borough Code:	MN
E-No:	E-216
Effective Date:	Not reported
Satisfaction Date:	Not reported
Ceqr Number:	07DCP078M
Ulurp Number:	C080397ZMM
Zoning Map No:	Not reported
Description:	Window Wall Attenuation & Alternate Ventilation
Lot Remediation Date:	Not reported

NYC OER:

Name:	66 CLINTON STREET
Address:	66 CLINTON STREET
City,State,Zip:	MANHATTAN, NY
Latitude:	40.719379
Longitude:	-73.984906
OER Project Numbers:	17TMP0461M,19ENOS432M
BBL:	1003440139
OER Program:	E/RD (No Cleanup)
Class:	Active (A)
Phase:	Closure

LOT 139,TAXBLOCK 344 (Continued) **S109527581**

URL:
Postcode: 10002
Community Board: 3
Council District: 1
Census Tract: 2201
BIN: 1004110
NTA: Lower East Side

NYC LAND USE:
Name: Not reported
Address: 66 CLINTON STREET
City,State,Zip: MANHATTAN, NY 10002
Latitude: 40.7193376
Longitude: -73.9846753
Type Of Ownership Code: Not reported
Owner Name: 66 CLINTON HOLDINGS, LLC
Borough: MN
Tax Block: 344
Tax Lot: 139
Community District: 103
Census Tract 2020: 1002201
Census Block 2020: 10022012001
Census Tract 2010: 22.01
Census Block 2010: 2001
School District: 01
City Council District: 1
Fire Company: L018
Police Precinct: 7
Health Center District: 14
Health Area: 7600
Sanitation District Boro: 1
Sanitation District Number: 03
Sanitation Subsection: 2A
Zoning District 1: R7A: Residential Districts
Zoning District 2: Not reported
Zoning District 3: Not reported
Zoning District 4: Not reported
Commercial Overlay 1: C1-5
Commercial Overlay 2: Not reported
Special Purpose District 1: Not reported
Special Purpose District 2: Not reported
Special Purpose District 3: Not reported
Limited Height District: Not reported
Spill Boundary Indicator: N
Building Class: D1: Elevator Apartments - Semi-Fireproof (Without Stores)
Land Use Category: Multi-Family Elevator Buildings
Number Of Easements: 0
Lot Area: 4087
Total Building Floor Area: 19617
Commercial Floor Area: 0
Residential Floor Area: 19617
Office Floor Area: 0
Retail Floor Area: 0
Garage Floor Area: 0
Storage Floor Area: 0
Factory Floor Area: 0

LOT 139,TAXBLOCK 344 (Continued) **S109527581**

Other Floor Area:	0
Total Building Floor Area Source Code:	2
Number Of Buildings:	1
Number Of Floors:	7.0000000
Residential Units:	12
Total Units:	12
Lot Frontage:	46.2000000
Lot Depth:	100.0000000
Building Frontage:	0.0000000
Building Depth:	0.0000000
Extension Code:	Not reported
Proximity Code:	0
Irregular Lot Code:	N
Lot Type:	5
Basement Type/Grade:	5
Assessed Land Value:	143550.00000
Assessed Total Value:	1997550.00000
Exempt Total Value:	0.00000
Year Built:	2021
Year Altered 1:	0
Year Altered 2:	0
Historic District Name:	Not reported
Landmark Status:	Not reported
Built Floor Area Ratio:	4.80000000000
Maximum Allowable Residential Far:	4.00000000000
Maximum Allowable Commercial Far:	0.00000000000
Maximum Allowable Community Facility Far:	4.00000000000
Boro Code:	1
Borough, Tax Block and Lot:	1003440139.00000000
Condominium Number:	Not reported
Census Tract 2:	002201
X Coordinate:	988498
Y Coordinate:	201351
Zoning Map #:	12c
Zoning Map Code:	Not reported
Sanborn Map #:	102 005
Tax Map #:	10201
E-designation Number:	E-216
Apportionment BBL:	1003440139.00000000
Apportionment Date:	07/15/1994
Pluto DTM Base Map Indicator:	1
2007 Flood Insurance Rate Map Indicator:	Not reported
2015 Preliminary Flood Insurance Rate Map Indicator:	Not reported
Version Number:	24v3.1
Changed By DCP:	Not reported

1331 ESE 1/2-1 0.675 mi. 3562 ft.

238 EAST 3RD STREET
238 EAST 3RD
MANHATTAN, NY

NY NYC OER **S129932208**
N/A

Relative: Lower

Actual: 18 ft.

NYC OER:

Name:	238 EAST 3RD STREET
Address:	238 EAST 3RD
City,State,Zip:	MANHATTAN, NY
Latitude:	40.722255
Longitude:	-73.982001

238 EAST 3RD STREET (Continued) **S129932208**

OER Project Numbers: 19TMP1118M,19EAIR247M
BBL: 1003850024
OER Program: E/RD (No Cleanup)
Class: Completed (C)
Phase: Completed

URL:
Postcode: 10009
Community Board: 3
Council District: 2
Census Tract: 2202
BIN: 1004593
NTA: Lower East Side

1332
SE
1/2-1
0.681 mi.
3594 ft.

148 ATTORNEY STREET
MANHATTAN, NY 10002

NY E DESIGNATION **S109527531**
NY NYC OER **N/A**
NY NYC LAND USE

Relative:
Lower

Actual:
22 ft.

E DESIGNATION:
Name: LOT 1,TAXBLOCK 345
Address: 148 ATTORNEY STREET
City,State,Zip: MANHATTAN, NY
Tax Lot(s): 1
Tax Block: 345
Borough Code: Not reported
E-No: E-216
Effective Date: Not reported
Satisfaction Date: Not reported
Ceqr Number: 07DCP078M
Ulurp Number: C080397ZMM
Zoning Map No: Not reported

Description: Window Wall Attenuation & Alternate Ventilation
Lot Remediation Date: Not reported

NYC OER:
Name: 148 ATTORNEY STREET
Address: 148 ATTORNEY STREET
City,State,Zip: MANHATTAN, NY
Latitude: 40.720213
Longitude: -73.98351
OER Project Numbers: 15TMP0577M,15ENOS577M
BBL: 1.00345000110034E+19
OER Program: E/RD (No Cleanup)
Class: Completed (C)
Phase: Completed

URL:
Postcode: 10002
Community Board: 3
Council District: 2
Census Tract: 2201
BIN: 1004126
NTA: Lower East Side

(Continued) **S109527531**

NYC LAND USE:

Name:	Not reported
Address:	148 ATTORNEY STREET
City,State,Zip:	MANHATTAN, NY 10002
Latitude:	40.7201993
Longitude:	-73.9833476
Type Of Ownership Code:	Not reported
Owner Name:	148 PARTNERS LLC
Borough:	MN
Tax Block:	345
Tax Lot:	7503
Community District:	103
Census Tract 2020:	1002201
Census Block 2020:	10022011001
Census Tract 2010:	22.01
Census Block 2010:	1001
School District:	01
City Council District:	2
Fire Company:	L018
Police Precinct:	7
Health Center District:	14
Health Area:	7600
Sanitation District Boro:	1
Sanitation District Number:	03
Sanitation Subsection:	2A
Zoning District 1:	R7A: Residential Districts
Zoning District 2:	Not reported
Zoning District 3:	Not reported
Zoning District 4:	Not reported
Commercial Overlay 1:	Not reported
Commercial Overlay 2:	Not reported
Special Purpose District 1:	Not reported
Special Purpose District 2:	Not reported
Special Purpose District 3:	Not reported
Limited Height District:	Not reported
Spill Boundary Indicator:	N
Building Class:	R1: Condominiums - Residential Unit In 2-10 Unit Bldg
Land Use Category:	Multi-Family Walk-Up Buildings
Number Of Easements:	0
Lot Area:	1765
Total Building Floor Area:	7569
Commercial Floor Area:	0
Residential Floor Area:	7569
Office Floor Area:	0
Retail Floor Area:	0
Garage Floor Area:	0
Storage Floor Area:	0
Factory Floor Area:	0
Other Floor Area:	0
Total Building Floor Area Source Code:	2
Number Of Buildings:	1
Number Of Floors:	6.0000000
Residential Units:	6
Total Units:	6
Lot Frontage:	40.5000000
Lot Depth:	50.0000000
Building Frontage:	40.0000000

(Continued) **S109527531**

Building Depth:	40.0000000
Extension Code:	Not reported
Proximity Code:	3
Irregular Lot Code:	Y
Lot Type:	0
Basement Type/Grade:	5
Assessed Land Value:	160202.00000
Assessed Total Value:	1322103.00000
Exempt Total Value:	141069.00000
Year Built:	2018
Year Altered 1:	0
Year Altered 2:	0
Historic District Name:	Not reported
Landmark Status:	Not reported
Built Floor Area Ratio:	4.29000000000
Maximum Allowable Residential Far:	4.00000000000
Maximum Allowable Commercial Far:	0.00000000000
Maximum Allowable Community Facility Far:	4.00000000000
Boro Code:	1
Borough, Tax Block and Lot:	1003457503.00000000
Condominium Number:	2886
Census Tract 2:	002201
X Coordinate:	988866
Y Coordinate:	201665
Zoning Map #:	12c
Zoning Map Code:	Not reported
Sanborn Map #:	102 005
Tax Map #:	10201
E-designation Number:	E-216
Apportionment BBL:	Not reported
Apportionment Date:	Not reported
Pluto DTM Base Map Indicator:	1
2007 Flood Insurance Rate Map Indicator:	Not reported
2015 Preliminary Flood Insurance Rate Map Indicator:	Not reported
Version Number:	24v3.1
Changed By DCP:	Not reported

DG1333 **NY E DESIGNATION** **S109527750**
SSE **328 GRAND STREET** **NY NYC OER** **N/A**
1/2-1 **MANHATTAN, NY 10002** **NY NYC LAND USE**
0.681 mi.
3596 ft. **Site 1 of 2 in cluster DG**

Relative: **Lower**
Actual: **39 ft.**

E DESIGNATION:

Name:	LOT 26,TAXBLOCK 408
Address:	328 GRAND STREET
City,State,Zip:	MANHATTAN, NY
Tax Lot(s):	26
Tax Block:	408
Borough Code:	Not reported
E-No:	E-216
Effective Date:	Not reported
Satisfaction Date:	Not reported
Ceqr Number:	07DCP078M
Ulurp Number:	C080397ZMM
Zoning Map No:	Not reported
Description:	Window Wall Attenuation & Alternate Ventilation

(Continued) **S109527750**

Lot Remediation Date: Not reported

NYC OER:

Name:	328 GRAND STREET
Address:	328 GRAND STREET
City,State,Zip:	MANHATTAN, NY
Latitude:	40.717093
Longitude:	-73.990321
OER Project Numbers:	11TMP0009M,11ENOS009M
BBL:	1004080026
OER Program:	E/RD (No Cleanup)
Class:	Completed (C)
Phase:	Completed
URL:	
Postcode:	10002
Community Board:	3
Council District:	1
Census Tract:	18
BIN:	1088496
NTA:	Chinatown

NYC LAND USE:

Name:	Not reported
Address:	328 GRAND STREET
City,State,Zip:	MANHATTAN, NY 10002
Latitude:	40.7172522
Longitude:	-73.9902420
Type Of Ownership Code:	Not reported
Owner Name:	UNAVAILABLE OWNER
Borough:	MN
Tax Block:	408
Tax Lot:	7503
Community District:	103
Census Tract 2020:	1001800
Census Block 2020:	10018001002
Census Tract 2010:	18
Census Block 2010:	1002
School District:	02
City Council District:	1
Fire Company:	E015
Police Precinct:	7
Health Center District:	14
Health Area:	7400
Sanitation District Boro:	1
Sanitation District Number:	03
Sanitation Subsection:	2B
Zoning District 1:	C4-4A: Commercial Districts
Zoning District 2:	Not reported
Zoning District 3:	Not reported
Zoning District 4:	Not reported
Commercial Overlay 1:	Not reported
Commercial Overlay 2:	Not reported
Special Purpose District 1:	Not reported
Special Purpose District 2:	Not reported
Special Purpose District 3:	Not reported

(Continued) **S109527750**

Limited Height District:	Not reported
Spill Boundary Indicator:	N
Building Class:	Rm: Condominiums -Mixed Residential & Commercial Building (Mixed Residential & Commercial)
Land Use Category:	Mixed Residential & Commercial Buildings
Number Of Easements:	0
Lot Area:	1715
Total Building Floor Area:	7026
Commercial Floor Area:	2476
Residential Floor Area:	4550
Office Floor Area:	0
Retail Floor Area:	2476
Garage Floor Area:	0
Storage Floor Area:	0
Factory Floor Area:	0
Other Floor Area:	0
Total Building Floor Area Source Code:	2
Number Of Buildings:	1
Number Of Floors:	6.0000000
Residential Units:	5
Total Units:	7
Lot Frontage:	24.9800000
Lot Depth:	68.8500000
Building Frontage:	24.9200000
Building Depth:	68.0000000
Extension Code:	Not reported
Proximity Code:	3
Irregular Lot Code:	Y
Lot Type:	5
Basement Type/Grade:	5
Assessed Land Value:	231751.00000
Assessed Total Value:	1557900.00000
Exempt Total Value:	0.00000
Year Built:	1900
Year Altered 1:	2010
Year Altered 2:	0
Historic District Name:	Not reported
Landmark Status:	Not reported
Built Floor Area Ratio:	4.10000000000
Maximum Allowable Residential Far:	4.00000000000
Maximum Allowable Commercial Far:	4.00000000000
Maximum Allowable Community Facility Far:	4.00000000000
Boro Code:	1
Borough, Tax Block and Lot:	1004087503.00000000
Condominium Number:	2723
Census Tract 2:	0018
X Coordinate:	986955
Y Coordinate:	200591
Zoning Map #:	12c
Zoning Map Code:	Not reported
Sanborn Map #:	101N079
Tax Map #:	10204
E-designation Number:	Not reported
Apportionment BBL:	1004080026.00000000
Apportionment Date:	09/14/2018
Pluto DTM Base Map Indicator:	1
2007 Flood Insurance Rate Map Indicator:	Not reported

(Continued) **S109527750**

2015 Preliminary Flood Insurance Rate Map Indicator: Not reported
Version Number: 24v3.1
Changed By DCP: Not reported

DH1334 **LOT 21,TAXBLOCK 209** **NY VCP** **S128901969**
SW **126 LAFAYETTE STREET** **NY E DESIGNATION** **N/A**
1/2-1 **MANHATTAN, NY 10013** **NY NYC LAND USE**
0.682 mi. **NY NYC OER**
3599 ft. **Site 1 of 2 in cluster DH**

Relative:
Lower

Actual:
16 ft.

VCP NYC:
Project ID: 22TMP1622M,22EH-N380M,23CVCP047M
Name: 126 LAFAYETTE STREET
Address: 126 LAFAYETTE STREET
City,State,Zip: NEW YORK CITY, NY
Borough: Manhattan
BBL: 1002090021
OER Program: VCP (Prospective), E/RD (Review)
Phase: Approved Remedial Plan
Latitude: 40.718727
Longitude: -74.000274
Postcode: 10013
Community Board: 2
Council District: 1
Census Tract: 45
BIN: 1002688
NTA: SoHo-TriBeCa-Civic Center-Little Italy

E DESIGNATION:
Name: LOT 21,TAXBLOCK 209
Address: 126 LAFAYETTE STREET
City,State,Zip: MANHATTAN, NY 10013
Tax Lot(s): 21
Tax Block: 209
Borough Code: MN
E-No: E-619
Effective Date: Not reported
Satisfaction Date: Not reported
Ceqr Number: 21DCP059M
Ulurp Number: N210423ZRM; C210422ZMM
Zoning Map No: Not reported

Description: Hazardous Materials* Phase I and Phase II Testing Protocol;Window Wall Attenuation & Alternate Ventilation
Lot Remediation Date: Not reported

NYC LAND USE:
Name: Not reported
Address: 126 LAFAYETTE STREET
City,State,Zip: MANHATTAN, NY 10013
Latitude: 40.7189462
Longitude: -74.0004221
Type Of Ownership Code: Not reported
Owner Name: YEE TAI ENTERPRISESCORP
Borough: MN
Tax Block: 209
Tax Lot: 21

LOT 21,TAXBLOCK 209 (Continued) **S128901969**

Community District:	102
Census Tract 2020:	1004500
Census Block 2020:	10045001010
Census Tract 2010:	45
Census Block 2010:	1010
School District:	02
City Council District:	1
Fire Company:	E055
Police Precinct:	5
Health Center District:	15
Health Area:	6800
Sanitation District Boro:	1
Sanitation District Number:	02
Sanitation Subsection:	1F
Zoning District 1:	M1-5/R10: Mixed Manufacturing & Residential Districts
Zoning District 2:	Not reported
Zoning District 3:	Not reported
Zoning District 4:	Not reported
Commercial Overlay 1:	Not reported
Commercial Overlay 2:	Not reported
Special Purpose District 1:	SNX
Special Purpose District 2:	Not reported
Special Purpose District 3:	Not reported
Limited Height District:	Not reported
Spill Boundary Indicator:	N
Building Class:	V1: Vacant Land - Zoned Commercial Or Manhattan Residential
Land Use Category:	Vacant Land
Number Of Easements:	0
Lot Area:	6295
Total Building Floor Area:	18705
Commercial Floor Area:	18705
Residential Floor Area:	0
Office Floor Area:	12470
Retail Floor Area:	6235
Garage Floor Area:	0
Storage Floor Area:	0
Factory Floor Area:	0
Other Floor Area:	0
Total Building Floor Area Source Code:	2
Number Of Buildings:	0
Number Of Floors:	Not reported
Residential Units:	0
Total Units:	5
Lot Frontage:	74.5000000
Lot Depth:	89.0000000
Building Frontage:	0.0000000
Building Depth:	0.0000000
Extension Code:	N
Proximity Code:	3
Irregular Lot Code:	Y
Lot Type:	5
Basement Type/Grade:	0
Assessed Land Value:	305550.00000
Assessed Total Value:	305550.00000
Exempt Total Value:	0.00000
Year Built:	1915
Year Altered 1:	0

LOT 21,TAXBLOCK 209 (Continued) **S128901969**

Year Altered 2:	0
Historic District Name:	Not reported
Landmark Status:	Not reported
Built Floor Area Ratio:	2.97000000000
Maximum Allowable Residential Far:	10.00000000000
Maximum Allowable Commercial Far:	5.00000000000
Maximum Allowable Community Facility Far:	10.00000000000
Boro Code:	1
Borough, Tax Block and Lot:	1002090021.00000000
Condominium Number:	Not reported
Census Tract 2:	0045
X Coordinate:	984133
Y Coordinate:	201208
Zoning Map #:	12c
Zoning Map Code:	Not reported
Sanborn Map #:	101N047
Tax Map #:	10105
E-designation Number:	E-619
Apportionment BBL:	Not reported
Apportionment Date:	Not reported
Pluto DTM Base Map Indicator:	1
2007 Flood Insurance Rate Map Indicator:	Not reported
2015 Preliminary Flood Insurance Rate Map Indicator:	Not reported
Version Number:	24v3.1
Changed By DCP:	Not reported

NYC OER:

Name:	126 LAFAYETTE STREET
Address:	126 LAFAYETTE STREET
City,State,Zip:	MANHATTAN, NY
Latitude:	40.718727
Longitude:	-74.000274
OER Project Numbers:	22TMP1622M,22EH-N380M,23CVCP047M
BBL:	1002090021
OER Program:	VCP (Prospective), E/RD (Review)
Class:	Active (A)
Phase:	Approved Remedial Plan

URL:

Postcode:	10013
Community Board:	2
Council District:	1
Census Tract:	45
BIN:	1002688
NTA:	SoHo-TriBeCa-Civic Center-Little Italy

DG1335 **NY E DESIGNATION** **S109527733**
SSE **330 GRAND STREET** **NY NYC OER** **N/A**
1/2-1 **MANHATTAN, NY 10002** **NY NYC LAND USE**
0.685 mi.
3617 ft. **Site 2 of 2 in cluster DG**

Relative:
Lower

Actual:
39 ft.

E DESIGNATION:

Name:	LOT 24,TAXBLOCK 408
Address:	330 GRAND STREET
City,State,Zip:	MANHATTAN, NY
Tax Lot(s):	24

(Continued) **S109527733**

Tax Block:	408
Borough Code:	Not reported
E-No:	E-216
Effective Date:	Not reported
Satisfaction Date:	Not reported
Ceqr Number:	07DCP078M
Ulurp Number:	C080397ZMM
Zoning Map No:	Not reported
Description:	Window Wall Attenuation & Alternate Ventilation
Lot Remediation Date:	Not reported

NYC OER:

Name:	330 GRAND STREET
Address:	330 GRAND STREET
City,State,Zip:	MANHATTAN, NY
Latitude:	40.717069
Longitude:	-73.990235
OER Project Numbers:	18TMP0292M,18ENOS119M
BBL:	1004080024
OER Program:	E/RD (No Cleanup)
Class:	Completed (C)
Phase:	Completed
URL:	
Postcode:	10002
Community Board:	3
Council District:	1
Census Tract:	18
BIN:	1000000
NTA:	Chinatown

NYC LAND USE:

Name:	Not reported
Address:	330 GRAND STREET
City,State,Zip:	MANHATTAN, NY 10002
Latitude:	40.7172056
Longitude:	-73.9901194
Type Of Ownership Code:	Not reported
Owner Name:	330 GRAND LLC
Borough:	MN
Tax Block:	408
Tax Lot:	24
Community District:	103
Census Tract 2020:	1001800
Census Block 2020:	10018001002
Census Tract 2010:	18
Census Block 2010:	1002
School District:	02
City Council District:	1
Fire Company:	E015
Police Precinct:	7
Health Center District:	14
Health Area:	7400
Sanitation District Boro:	1
Sanitation District Number:	03

(Continued) **S109527733**

Sanitation Subsection:	2B
Zoning District 1:	C4-4A: Commercial Districts
Zoning District 2:	Not reported
Zoning District 3:	Not reported
Zoning District 4:	Not reported
Commercial Overlay 1:	Not reported
Commercial Overlay 2:	Not reported
Special Purpose District 1:	Not reported
Special Purpose District 2:	Not reported
Special Purpose District 3:	Not reported
Limited Height District:	Not reported
Spill Boundary Indicator:	N
Building Class:	D1: Elevator Apartments - Semi-Fireproof (Without Stores)
Land Use Category:	Multi-Family Elevator Buildings
Number Of Easements:	0
Lot Area:	2975
Total Building Floor Area:	11125
Commercial Floor Area:	0
Residential Floor Area:	11125
Office Floor Area:	0
Retail Floor Area:	0
Garage Floor Area:	0
Storage Floor Area:	0
Factory Floor Area:	0
Other Floor Area:	0
Total Building Floor Area Source Code:	2
Number Of Buildings:	1
Number Of Floors:	6.0000000
Residential Units:	12
Total Units:	12
Lot Frontage:	49.5800000
Lot Depth:	60.0000000
Building Frontage:	49.2200000
Building Depth:	602.0000000
Extension Code:	Not reported
Proximity Code:	0
Irregular Lot Code:	N
Lot Type:	5
Basement Type/Grade:	5
Assessed Land Value:	783900.00000
Assessed Total Value:	1149750.00000
Exempt Total Value:	0.00000
Year Built:	2022
Year Altered 1:	0
Year Altered 2:	0
Historic District Name:	Not reported
Landmark Status:	Not reported
Built Floor Area Ratio:	3.74000000000
Maximum Allowable Residential Far:	4.00000000000
Maximum Allowable Commercial Far:	4.00000000000
Maximum Allowable Community Facility Far:	4.00000000000
Boro Code:	1
Borough, Tax Block and Lot:	1004080024.00000000
Condominium Number:	Not reported
Census Tract 2:	0018
X Coordinate:	986989
Y Coordinate:	200574

(Continued) **S109527733**

Zoning Map #:	12c
Zoning Map Code:	Not reported
Sanborn Map #:	101N079
Tax Map #:	10204
E-designation Number:	E-216
Apportionment BBL:	Not reported
Apportionment Date:	Not reported
Pluto DTM Base Map Indicator:	1
2007 Flood Insurance Rate Map Indicator:	Not reported
2015 Preliminary Flood Insurance Rate Map Indicator:	Not reported
Version Number:	24v3.1
Changed By DCP:	Not reported

1336
NNW
1/2-1
0.685 mi.
3617 ft.

133-141 WEST 11TH STREET
141 WEST 11TH STREET
MANHATTAN, NY

NY NYC OER **S132179836**
N/A

Relative:
Lower

Actual:
23 ft.

NYC OER:

Name:	133-141 WEST 11TH STREET
Address:	141 WEST 11TH STREET
City,State,Zip:	MANHATTAN, NY
Latitude:	40.735909
Longitude:	-73.999498
OER Project Numbers:	15TMP0124M,15RHAN124M
BBL:	1006070001
OER Program:	E/RD (Review)
Class:	Completed (C)
Phase:	Completed

URL:

Postcode:	10011
Community Board:	2
Council District:	3
Census Tract:	71
BIN:	1090621
NTA:	West Village

1337
South
1/2-1
0.687 mi.
3628 ft.

66 ALLEN STREET
66 ALLEN STREET
MANHATTAN, NY

NY NYC OER **S129932591**
N/A

Relative:
Lower

Actual:
40 ft.

NYC OER:

Name:	66 ALLEN STREET
Address:	66 ALLEN STREET
City,State,Zip:	MANHATTAN, NY
Latitude:	40.717176
Longitude:	-73.991396
OER Project Numbers:	20TMP0691M,20ENOS172M
BBL:	1003080014
OER Program:	E/RD (No Cleanup)
Class:	Completed (C)
Phase:	Completed

66 ALLEN STREET (Continued) **S129932591**

URL:
Postcode: 10002
Community Board: 3
Council District: 1
Census Tract: 16
BIN: 1003986
NTA: Chinatown

DD1338 **NY E DESIGNATION** **S109527876**
SSE **150 DELANCEY STREET** **NY NYC OER** **N/A**
1/2-1 **MANHATTAN, NY 10002** **NY NYC LAND USE**
0.689 mi.
3639 ft. **Site 3 of 4 in cluster DD**

Relative:
Lower

Actual:
30 ft.

E DESIGNATION:
Name: LOT 36,TAXBLOCK 348
Address: 150 DELANCEY STREET
City,State,Zip: MANHATTAN, NY
Tax Lot(s): 36
Tax Block: 348
Borough Code: Not reported
E-No: E-216
Effective Date: Not reported
Satisfaction Date: Not reported
Ceqr Number: 07DCP078M
Ulurp Number: C080397ZMM
Zoning Map No: Not reported

Description: Window Wall Attenuation & Alternate Ventilation
Lot Remediation Date: Not reported

NYC OER:
Name: 150 DELANCEY STREET
Address: 150 DELANCEY STREET
City,State,Zip: MANHATTAN, NY
Latitude: 40.717969
Longitude: -73.986458
OER Project Numbers: 10TMP0094M,10ENOS094M
BBL: 1003480036
OER Program: E/RD (No Cleanup)
Class: Completed (C)
Phase: Completed

URL:
Postcode: 10002
Community Board: 3
Council District: 1
Census Tract: 1402
BIN: 1004191
NTA: Lower East Side

NYC LAND USE:
Name: Not reported
Address: 150 DELANCEY STREET
City,State,Zip: MANHATTAN, NY 10002
Latitude: 40.7182674

(Continued) **S109527876**

Longitude:	-73.9861979
Type Of Ownership Code:	Not reported
Owner Name:	SC DELANCEY LLC
Borough:	MN
Tax Block:	348
Tax Lot:	36
Community District:	103
Census Tract 2020:	1001402
Census Block 2020:	10014021000
Census Tract 2010:	14.02
Census Block 2010:	1000
School District:	01
City Council District:	1
Fire Company:	L018
Police Precinct:	7
Health Center District:	14
Health Area:	7400
Sanitation District Boro:	1
Sanitation District Number:	03
Sanitation Subsection:	2A
Zoning District 1:	C6-2A: Commercial Districts
Zoning District 2:	Not reported
Zoning District 3:	Not reported
Zoning District 4:	Not reported
Commercial Overlay 1:	Not reported
Commercial Overlay 2:	Not reported
Special Purpose District 1:	Not reported
Special Purpose District 2:	Not reported
Special Purpose District 3:	Not reported
Limited Height District:	Not reported
Spill Boundary Indicator:	N
Building Class:	H3: Hotels - Limited Service Many Affiliated With National Chain
Land Use Category:	Commercial & Office Buildings
Number Of Easements:	0
Lot Area:	6825
Total Building Floor Area:	48002
Commercial Floor Area:	6043
Residential Floor Area:	0
Office Floor Area:	0
Retail Floor Area:	6043
Garage Floor Area:	0
Storage Floor Area:	0
Factory Floor Area:	0
Other Floor Area:	0
Total Building Floor Area Source Code:	2
Number Of Buildings:	1
Number Of Floors:	8.0000000
Residential Units:	0
Total Units:	5
Lot Frontage:	91.0000000
Lot Depth:	75.0000000
Building Frontage:	75.0000000
Building Depth:	91.0000000
Extension Code:	Not reported
Proximity Code:	0
Irregular Lot Code:	N
Lot Type:	5

(Continued) **S109527876**

Basement Type/Grade:	2
Assessed Land Value:	1143000.00000
Assessed Total Value:	8898750.00000
Exempt Total Value:	0.00000
Year Built:	2011
Year Altered 1:	0
Year Altered 2:	0
Historic District Name:	Not reported
Landmark Status:	Not reported
Built Floor Area Ratio:	7.03000000000
Maximum Allowable Residential Far:	6.02000000000
Maximum Allowable Commercial Far:	6.00000000000
Maximum Allowable Community Facility Far:	6.50000000000
Boro Code:	1
Borough, Tax Block and Lot:	1003480036.00000000
Condominium Number:	Not reported
Census Tract 2:	001402
X Coordinate:	988076
Y Coordinate:	200961
Zoning Map #:	12c
Zoning Map Code:	Not reported
Sanborn Map #:	101N080
Tax Map #:	10201
E-designation Number:	E-216
Apportionment BBL:	1003480036.00000000
Apportionment Date:	12/10/2008
Pluto DTM Base Map Indicator:	1
2007 Flood Insurance Rate Map Indicator:	Not reported
2015 Preliminary Flood Insurance Rate Map Indicator:	Not reported
Version Number:	24v3.1
Changed By DCP:	Not reported

1339 WSW 1/2-1 0.690 mi. 3641 ft. **96-108 VARICK STREET - DOB JOB NO. - NB-121193234** **NY NYC OER** **S129932695**
96 VARICK STREET **N/A**
MANHATTAN, NY

Relative: Lower
Actual: 13 ft.

NYC OER:

Name:	96-108 VARICK STREET - DOB JOB NO. - NB-121193234
Address:	96 VARICK STREET
City,State,Zip:	MANHATTAN, NY
Latitude:	40.723846
Longitude:	-74.006093
OER Project Numbers:	14TMP0424M,14EHAN424M
BBL:	1.0047700351004699E+99
OER Program:	E/RD (Review)
Class:	Completed (C)
Phase:	Completed

URL:

Postcode:	10013
Community Board:	2
Council District:	3
Census Tract:	37
BIN:	1089738
NTA:	SoHo-TriBeCa-Civic Center-Little Italy

1340
East
1/2-1
0.695 mi.
3669 ft.

351-353 EAST 10TH STREET
351-353 EAST 10TH STREET
MANHATTAN, NY

NY NYC OER **S132179952**
N/A

Relative:
Lower

Actual:
12 ft.

NYC OER:

Name:	351-353 EAST 10TH STREET
Address:	351-353 EAST 10TH STREET
City,State,Zip:	MANHATTAN, NY
Latitude:	40.726671
Longitude:	-73.979417
OER Project Numbers:	19TMP1783M,19EA-N383M
BBL:	1003930059
OER Program:	E/RD (No Cleanup)
Class:	Completed (C)
Phase:	Completed
URL:	
Postcode:	10009
Community Board:	3
Council District:	2
Census Tract:	28
BIN:	1000000
NTA:	Lower East Side

DH1341
SSW
1/2-1
0.696 mi.
3674 ft.

CON EDISON - CANAL ST. WORKS MGP
CANAL STREET
NEW YORK, NY 10013

Site 2 of 2 in cluster DH

EDR MGP **1008408208**
N/A

Relative:
Lower

Actual:
14 ft.

EDR MGP:

No additional information available

DD1342
SSE
1/2-1
0.696 mi.
3674 ft.

CONSTRUCTION SITE
55 SUFFOLK ST
MANHATTAN, NY

Site 4 of 4 in cluster DD

NY Spills **S126996472**
NY NYC OER **N/A**

Relative:
Lower

Actual:
31 ft.

SPILLS:

Name:	CONSTRUCTION SITE
Address:	55 SUFFOLK ST
City,State,Zip:	MANHATTAN, NY
Spill Number/Closed Date:	2004649 / 2021-12-21
Facility ID:	2004649
Facility Type:	ER
DER Facility ID:	558645
Site ID:	610402
DEC Region:	2
Spill Cause:	Abandoned Drums
Spill Class:	C1
SWIS:	3101
Spill Date:	2020-08-20
Investigator:	MKMEDWID

CONSTRUCTION SITE (Continued) **S126996472**

Referred To:	Not reported
Reported to Dept:	2020-08-20
CID:	Not reported
Water Affected:	Not reported
Spill Source:	Commercial/Industrial
Spill Notifier:	Other
Cleanup Ceased:	Not reported
Cleanup Meets Std:	False
Last Inspection:	Not reported
Recommended Penalty:	False
UST Trust:	False
Remediation Phase:	0
Date Entered In Computer:	2020-08-20
Spill Record Last Update:	2022-11-29
Spiller Name:	Not reported
Spiller Company:	N/A
Spiller Address:	Not reported
Spiller Company:	999
Contact Name:	AMANDA FORSBURG
Latitude:	Not reported
Longitude:	Not reported
DEC Memo:	8/20/20 As discussed, the 55 Suffolk Street Site is in the NYSDEC Brownfield Cleanup Program, Site No. C231137. During excavation on Thursday 8/20/20 an historical 275-gallon tank was discovered. No petroleum impacts were observed or detected in the soil surrounding the tank and the tank was left in place for future removal. The case managers are Meghan Medwid (Meghan.Medwid@dec.ny.gov, 518-402-8610) and Heidi Dudek (heidi.dudek@dec.ny.gov, 518-402-0193). Heidi instructed me to report the tank to the Spills program Spill remediated as part of Brownfield Cleanup Program. Certificate of Completion granted for site 12/21/2022.
Remarks:	tank was found during excavation buried underground, tank empty and no impacts detected in the soil around the tank. Project is the Broome St Parking Lot Site #C231137; Meghan Medwid is the project manager who wanted a spill number for tracking purposes.

All Materials:

Site ID:	610402
Operable Unit ID:	1357551
Operable Unit:	01
Material ID:	2368967
Material Code:	9999
Material Name:	other - abandoned tank
Case No.:	Not reported
Material FA:	Other
Quantity:	Not reported
Units:	Not reported
Recovered:	Not reported
Resource Affected:	Not reported
Oxygenate:	Not reported

NYC OER:

Name:	55 SUFFOLK STREET

CONSTRUCTION SITE (Continued) **S126996472**

Address:	55 SUFFOLK STREET
City,State,Zip:	MANHATTAN, NY
Latitude:	40.71695
Longitude:	-73.987158
OER Project Numbers:	20TMP1375M,20EHAN273M
BBL:	1003460075
OER Program:	E/RD (Review), State BCP
Class:	Completed (C)
Phase:	Site Management
URL:	
Postcode:	10002
Community Board:	3
Council District:	1
Census Tract:	1402
BIN:	1000000
NTA:	Lower East Side

1343
SE
1/2-1
0.712 mi.
3759 ft.

253 EAST 2ND STREET **NY NYC OER** **S129932233**
253 EAST 2ND STREET **N/A**
MANHATTAN, NY

Relative:
Lower

Actual:
18 ft.

NYC OER:

Name:	253 EAST 2ND STREET
Address:	253 EAST 2ND STREET
City,State,Zip:	MANHATTAN, NY
Latitude:	40.72122
Longitude:	-73.981572
OER Project Numbers:	15TMP0242M,15EH-N242M
BBL:	1003840033
OER Program:	E/RD (Review)
Class:	Completed (C)
Phase:	Site Management
URL:	
Postcode:	10009
Community Board:	3
Council District:	2
Census Tract:	2202
BIN:	1000000
NTA:	Lower East Side

DI1344
SW
1/2-1
0.712 mi.
3760 ft.

304 CANAL STREET **NY E DESIGNATION** **S110670168**
MANHATTAN, NY 10013 **NY NYC OER** **N/A**
NY NYC LAND USE

Site 1 of 4 in cluster DI

Relative:
Lower

Actual:
17 ft.

E DESIGNATION:

Name:	LOT 18,TAXBLOCK 210
Address:	304 CANAL STREET
City,State,Zip:	MANHATTAN, NY
Tax Lot(s):	18
Tax Block:	210

(Continued) **S110670168**

Borough Code:	Not reported
E-No:	E-257
Effective Date:	Not reported
Satisfaction Date:	Not reported
Ceqr Number:	10DCP039M
Ulurp Number:	C100369ZMM
Zoning Map No:	Not reported
Description:	Hazardous Materials* Phase I and Phase II Testing Protocol;Window Wall Attenuation & Alternate Ventilation
Lot Remediation Date:	Not reported

NYC OER:

Name:	304 CANAL STREET
Address:	304 CANAL STREET
City,State,Zip:	MANHATTAN, NY
Latitude:	40.719715
Longitude:	-74.002348
OER Project Numbers:	15TMP0431M,15EH-N431M
BBL:	1002100018
OER Program:	E/RD (Review)
Class:	Completed (C)
Phase:	Site Management
URL:	
Postcode:	10013
Community Board:	1
Council District:	1
Census Tract:	33
BIN:	1002715
NTA:	SoHo-TriBeCa-Civic Center-Little Italy

NYC LAND USE:

Name:	Not reported
Address:	304 CANAL STREET
City,State,Zip:	MANHATTAN, NY 10013
Latitude:	40.7196351
Longitude:	-74.0026623
Type Of Ownership Code:	Not reported
Owner Name:	304-306 CANAL STREET LLC
Borough:	MN
Tax Block:	210
Tax Lot:	18
Community District:	101
Census Tract 2020:	1003300
Census Block 2020:	10033004000
Census Tract 2010:	33
Census Block 2010:	1000
School District:	02
City Council District:	1
Fire Company:	L001
Police Precinct:	1
Health Center District:	15
Health Area:	7700
Sanitation District Boro:	1
Sanitation District Number:	01

(Continued) **S110670168**

Sanitation Subsection:	3B
Zoning District 1:	C6-2A: Commercial Districts
Zoning District 2:	Not reported
Zoning District 3:	Not reported
Zoning District 4:	Not reported
Commercial Overlay 1:	Not reported
Commercial Overlay 2:	Not reported
Special Purpose District 1:	TMU
Special Purpose District 2:	Not reported
Special Purpose District 3:	Not reported
Limited Height District:	Not reported
Spill Boundary Indicator:	N
Building Class:	D6: Elevator Apartments - Fireproof With Stores
Land Use Category:	Mixed Residential & Commercial Buildings
Number Of Easements:	0
Lot Area:	2293
Total Building Floor Area:	12060
Commercial Floor Area:	2412
Residential Floor Area:	9648
Office Floor Area:	0
Retail Floor Area:	2412
Garage Floor Area:	0
Storage Floor Area:	0
Factory Floor Area:	0
Other Floor Area:	0
Total Building Floor Area Source Code:	2
Number Of Buildings:	1
Number Of Floors:	5.0000000
Residential Units:	4
Total Units:	5
Lot Frontage:	37.5000000
Lot Depth:	68.1700000
Building Frontage:	38.0000000
Building Depth:	68.0000000
Extension Code:	N
Proximity Code:	3
Irregular Lot Code:	Y
Lot Type:	4
Basement Type/Grade:	2
Assessed Land Value:	415800.00000
Assessed Total Value:	5099220.00000
Exempt Total Value:	0.00000
Year Built:	1861
Year Altered 1:	2015
Year Altered 2:	0
Historic District Name:	Tribeca East Historic District
Landmark Status:	Not reported
Built Floor Area Ratio:	5.26000000000
Maximum Allowable Residential Far:	6.02000000000
Maximum Allowable Commercial Far:	6.00000000000
Maximum Allowable Community Facility Far:	6.50000000000
Boro Code:	1
Borough, Tax Block and Lot:	1002100018.00000000
Condominium Number:	Not reported
Census Tract 2:	0033
X Coordinate:	983512
Y Coordinate:	201459

(Continued) **S110670168**

Zoning Map #:	12a
Zoning Map Code:	Not reported
Sanborn Map #:	101N046
Tax Map #:	10105
E-designation Number:	E-257
Apportionment BBL:	Not reported
Apportionment Date:	Not reported
Pluto DTM Base Map Indicator:	1
2007 Flood Insurance Rate Map Indicator:	Not reported
2015 Preliminary Flood Insurance Rate Map Indicator:	Not reported
Version Number:	24v3.1
Changed By DCP:	t

DI1345 **NY E DESIGNATION** **S110670430**
SW **332 CANAL STREET** **NY NYC OER** **N/A**
1/2-1 **MANHATTAN, NY 10013** **NY NYC LAND USE**
0.712 mi.
3761 ft. **Site 2 of 4 in cluster DI**

Relative:
Lower

Actual:
15 ft.

E DESIGNATION:

Name:	LOT 8,TAXBLOCK 210
Address:	332 CANAL STREET
City,State,Zip:	MANHATTAN, NY
Tax Lot(s):	8
Tax Block:	210
Borough Code:	Not reported
E-No:	E-257
Effective Date:	Not reported
Satisfaction Date:	Not reported
Ceqr Number:	10DCP039M
Ulurp Number:	C100369ZMM
Zoning Map No:	Not reported
Description:	Air Quality - HVAC fuel limited to natural gas;Hazardous Materials* Phase I and Phase II Testing Protocol;Window Wall Attenuation & Alternate Ventilation
Lot Remediation Date:	Not reported

NYC OER:

Name:	332 CANAL STREET - DOB JOB NO. 121530682 (A1) & 120726759 (A2)
Address:	332 CANAL STREET
City,State,Zip:	MANHATTAN, NY
Latitude:	40.720223
Longitude:	-74.003063
OER Project Numbers:	12TMP0473M,12EHAN473M
BBL:	1002100008
OER Program:	E/RD (No Cleanup)
Class:	Active (A)
Phase:	Closure
URL:	
Postcode:	10013
Community Board:	1
Council District:	1
Census Tract:	33
BIN:	1002709
NTA:	SoHo-TriBeCa-Civic Center-Little Italy

(Continued) **S110670430**

NYC LAND USE:

Name:	Not reported
Address:	332 CANAL STREET
City,State,Zip:	MANHATTAN, NY 10013
Latitude:	40.7199809
Longitude:	-74.0032468
Type Of Ownership Code:	Not reported
Owner Name:	UNAVAILABLE OWNER
Borough:	MN
Tax Block:	210
Tax Lot:	7501
Community District:	101
Census Tract 2020:	1003300
Census Block 2020:	10033004000
Census Tract 2010:	33
Census Block 2010:	1000
School District:	02
City Council District:	1
Fire Company:	L001
Police Precinct:	1
Health Center District:	15
Health Area:	7700
Sanitation District Boro:	1
Sanitation District Number:	01
Sanitation Subsection:	3B
Zoning District 1:	C6-2A: Commercial Districts
Zoning District 2:	Not reported
Zoning District 3:	Not reported
Zoning District 4:	Not reported
Commercial Overlay 1:	Not reported
Commercial Overlay 2:	Not reported
Special Purpose District 1:	TMU
Special Purpose District 2:	Not reported
Special Purpose District 3:	Not reported
Limited Height District:	Not reported
Spill Boundary Indicator:	N
Building Class:	Rm: Condominiums -Mixed Residential & Commercial Building (Mixed Residential & Commercial)
Land Use Category:	Mixed Residential & Commercial Buildings
Number Of Easements:	0
Lot Area:	5257
Total Building Floor Area:	31434
Commercial Floor Area:	10521
Residential Floor Area:	20913
Office Floor Area:	0
Retail Floor Area:	5261
Garage Floor Area:	0
Storage Floor Area:	5260
Factory Floor Area:	0
Other Floor Area:	0
Total Building Floor Area Source Code:	2
Number Of Buildings:	1
Number Of Floors:	6.0000000
Residential Units:	5
Total Units:	6
Lot Frontage:	51.0000000
Lot Depth:	111.5000000

(Continued) **S110670430**

Building Frontage:	25.0000000
Building Depth:	111.0000000
Extension Code:	Not reported
Proximity Code:	3
Irregular Lot Code:	Y
Lot Type:	0
Basement Type/Grade:	5
Assessed Land Value:	354150.00000
Assessed Total Value:	7174978.00000
Exempt Total Value:	0.00000
Year Built:	1910
Year Altered 1:	0
Year Altered 2:	0
Historic District Name:	Tribeca East Historic District
Landmark Status:	Not reported
Built Floor Area Ratio:	5.98000000000
Maximum Allowable Residential Far:	6.02000000000
Maximum Allowable Commercial Far:	6.00000000000
Maximum Allowable Community Facility Far:	6.50000000000
Boro Code:	1
Borough, Tax Block and Lot:	1002107501.00000000
Condominium Number:	2351
Census Tract 2:	0033
X Coordinate:	983350
Y Coordinate:	201585
Zoning Map #:	12a
Zoning Map Code:	Not reported
Sanborn Map #:	101N046
Tax Map #:	10105
E-designation Number:	Not reported
Apportionment BBL:	1002100008.00000000
Apportionment Date:	01/02/2013
Pluto DTM Base Map Indicator:	1
2007 Flood Insurance Rate Map Indicator:	Not reported
2015 Preliminary Flood Insurance Rate Map Indicator:	Not reported
Version Number:	24v3.1
Changed By DCP:	Not reported

DJ1346 **572 & 568-570 BROOME STREET** **NY VCP** **S129932540**
WSW **572 BROOME STREET** **NY NYC OER** **N/A**
1/2-1 **NEW YORK CITY, NY**
0.717 mi.
3788 ft. **Site 1 of 2 in cluster DJ**

Relative: **Lower**
Actual: **16 ft.**

VCP NYC:

Project ID:	15TMP0176M,15EH-A176M,15CVCP096M
Name:	572 & 568-570 BROOME STREET
Address:	572 BROOME STREET
City,State,Zip:	NEW YORK CITY, NY
Borough:	Manhattan
BBL:	100,578,007,510,057,000,000,000,000,000
OER Program:	VCP (Enrolled)
Phase:	Completed
Latitude:	40.724469
Longitude:	-74.006649
Postcode:	10013
Community Board:	2
Council District:	3

572 & 568-570 BROOME STREET (Continued) **S129932540**

Census Tract: 37
BIN: 1000000
NTA: SoHo-TriBeCa-Civic Center-Little Italy

NYC OER:
Name: 572 & 568-570 BROOME STREET
Address: 572 BROOME STREET
City,State,Zip: MANHATTAN, NY
Latitude: 40.724469
Longitude: -74.006649
OER Project Numbers: 15TMP0176M,15EH-A176M,15CVCP096M
BBL: 1.00578007510057E+29
OER Program: VCP (Enrolled)
Class: Completed (C)
Phase: Completed

URL:
Postcode: 10013
Community Board: 2
Council District: 3
Census Tract: 37
BIN: 1000000
NTA: SoHo-TriBeCa-Civic Center-Little Italy

1347 ESE 1/2-1 0.721 mi. 3807 ft.

67 AVENUE C
67 AVENUE C
MANHATTAN, NY

NY NYC OER **S129932596**
N/A

Relative: Lower

Actual: 15 ft.

NYC OER:
Name: 67 AVENUE C
Address: 67 AVENUE C
City,State,Zip: MANHATTAN, NY
Latitude: 40.722768
Longitude: -73.979829
OER Project Numbers: 14TMP0484M,14ENOS484M
BBL: 1.0038700341003801E+19
OER Program: E/RD (No Cleanup)
Class: Completed (C)
Phase: Completed

URL:
Postcode: 10009
Community Board: 3
Council District: 2
Census Tract: 2601
BIN: 1004644
NTA: Lower East Side

DJ1348 **LOT 78,TAXBLOCK 578** **NY E DESIGNATION** **S113402101**
WSW **574 BROOME STREET** **NY NYC OER** **N/A**
1/2-1 **MANHATTAN, NY 10013** **NY NYC LAND USE**
0.721 mi.
3808 ft. **Site 2 of 2 in cluster DJ**

Relative:
Lower

Actual:
16 ft.

E DESIGNATION:

Name:	LOT 78,TAXBLOCK 578
Address:	574 BROOME STREET
City,State,Zip:	MANHATTAN, NY 10013
Tax Lot(s):	78
Tax Block:	578
Borough Code:	MN
E-No:	E-288
Effective Date:	Not reported
Satisfaction Date:	Not reported
Ceqr Number:	12DCP045M
Ulurp Number:	C120380ZMM
Zoning Map No:	Not reported
Description:	Air Quality - HVAC fuel limited to natural gas;Exhaust stack location limitations;Hazardous Materials* Phase I and Phase II Testing Protocol
Lot Remediation Date:	Not reported

NYC OER:

Name:	574 BROOME STREET
Address:	574 BROOME STREET
City,State,Zip:	MANHATTAN, NY
Latitude:	40.724477
Longitude:	-74.006725
OER Project Numbers:	19TMP0935M,19EH-A232M
BBL:	1005780078
OER Program:	E/RD (Review)
Class:	Completed (C)
Phase:	Completed

URL:

Postcode:	10013
Community Board:	2
Council District:	3
Census Tract:	37
BIN:	1009733
NTA:	SoHo-TriBeCa-Civic Center-Little Italy

NYC LAND USE:

Name:	Not reported
Address:	574 BROOME STREET
City,State,Zip:	MANHATTAN, NY 10013
Latitude:	40.7246688
Longitude:	-74.0067538
Type Of Ownership Code:	Not reported
Owner Name:	BROOME OAK LLC
Borough:	MN
Tax Block:	578
Tax Lot:	78
Community District:	102
Census Tract 2020:	1003700
Census Block 2020:	10037003010

LOT 78,TAXBLOCK 578 (Continued) **S113402101**

Census Tract 2010:	37
Census Block 2010:	3008
School District:	02
City Council District:	1
Fire Company:	L008
Police Precinct:	1
Health Center District:	15
Health Area:	6800
Sanitation District Boro:	1
Sanitation District Number:	02
Sanitation Subsection:	1B
Zoning District 1:	M1-6: Manufacturing Districts
Zoning District 2:	Not reported
Zoning District 3:	Not reported
Zoning District 4:	Not reported
Commercial Overlay 1:	Not reported
Commercial Overlay 2:	Not reported
Special Purpose District 1:	HSQ
Special Purpose District 2:	Not reported
Special Purpose District 3:	Not reported
Limited Height District:	Not reported
Spill Boundary Indicator:	N
Building Class:	S2: Residence - Multiple Use - Primarily Two Family With One Store Or Office
Land Use Category:	Mixed Residential & Commercial Buildings
Number Of Easements:	0
Lot Area:	1899
Total Building Floor Area:	6425
Commercial Floor Area:	2399
Residential Floor Area:	4026
Office Floor Area:	2399
Retail Floor Area:	0
Garage Floor Area:	0
Storage Floor Area:	0
Factory Floor Area:	0
Other Floor Area:	0
Total Building Floor Area Source Code:	2
Number Of Buildings:	1
Number Of Floors:	5.0000000
Residential Units:	2
Total Units:	3
Lot Frontage:	22.5000000
Lot Depth:	84.4200000
Building Frontage:	22.5000000
Building Depth:	68.0000000
Extension Code:	E
Proximity Code:	3
Irregular Lot Code:	N
Lot Type:	5
Basement Type/Grade:	5
Assessed Land Value:	193800.00000
Assessed Total Value:	1040280.00000
Exempt Total Value:	0.00000
Year Built:	1915
Year Altered 1:	2019
Year Altered 2:	2019
Historic District Name:	Not reported

LOT 78,TAXBLOCK 578 (Continued) **S113402101**

Landmark Status:	Not reported
Built Floor Area Ratio:	3.38000000000
Maximum Allowable Residential Far:	0.00000000000
Maximum Allowable Commercial Far:	10.00000000000
Maximum Allowable Community Facility Far:	10.00000000000
Boro Code:	1
Borough, Tax Block and Lot:	1005780078.00000000
Condominium Number:	Not reported
Census Tract 2:	0037
X Coordinate:	982378
Y Coordinate:	203293
Zoning Map #:	12a
Zoning Map Code:	Not reported
Sanborn Map #:	101N065
Tax Map #:	10208
E-designation Number:	E-288
Apportionment BBL:	Not reported
Apportionment Date:	Not reported
Pluto DTM Base Map Indicator:	1
2007 Flood Insurance Rate Map Indicator:	Not reported
2015 Preliminary Flood Insurance Rate Map Indicator:	1
Version Number:	24v3.1
Changed By DCP:	Not reported

1349
SSE
1/2-1
0.724 mi.
3821 ft.

64 NORFOLK STREET
64 NORFOLK STREET
MANHATTAN, NY

NY NYC OER **S129932581**
N/A

Relative:
Lower

Actual:
33 ft.

NYC OER:

Name:	64 NORFOLK STREET
Address:	64 NORFOLK STREET
City,State,Zip:	MANHATTAN, NY
Latitude:	40.717296
Longitude:	-73.987922
OER Project Numbers:	20TMP1374M,20EHAN272M
BBL:	1003460037
OER Program:	E/RD (Review)
Class:	Completed (C)
Phase:	Site Management

URL:

Postcode:	10002
Community Board:	3
Council District:	1
Census Tract:	1402
BIN:	1000000
NTA:	Lower East Side

1350
SE
1/2-1
0.726 mi.
3833 ft.

91 ATTORNEY STREET
91 ATTORNEY STREET
MANHATTAN, NY

NY NYC OER **S129932681**
N/A

Relative:
Lower

Actual:
26 ft.

NYC OER:

Name:	91 ATTORNEY STREET
Address:	91 ATTORNEY STREET
City,State,Zip:	MANHATTAN, NY
Latitude:	40.718235
Longitude:	-73.984557
OER Project Numbers:	16TMP0209Q,16ENOS197M
BBL:	1.0034800661003399E+19
OER Program:	E/RD (No Cleanup)
Class:	Completed (C)
Phase:	Completed
URL:	
Postcode:	10002
Community Board:	3
Council District:	1
Census Tract:	1402
BIN:	1090483
NTA:	Lower East Side

1351
ESE
1/2-1
0.730 mi.
3854 ft.

227 EAST 7TH STREET - DOB JOB NO. 121046572
227 EAST 7TH STREET
MANHATTAN, NY

NY NYC OER **S132179902**
N/A

Relative:
Lower

Actual:
12 ft.

NYC OER:

Name:	227 EAST 7TH STREET - DOB JOB NO. 121046572
Address:	227 EAST 7TH STREET
City,State,Zip:	MANHATTAN, NY
Latitude:	40.724157
Longitude:	-73.97901
OER Project Numbers:	13TMP0042M,13ENOS042M
BBL:	1003900039
OER Program:	E/RD (No Cleanup)
Class:	Completed (C)
Phase:	Completed
URL:	
Postcode:	10009
Community Board:	3
Council District:	2
Census Tract:	2602
BIN:	1004721
NTA:	Lower East Side

DK1352 **10 WEST 17TH STREET** **NY NYC OER** **S132346829**
North **10 WEST 17TH STREET** **N/A**
1/2-1 **MANHATTAN, NY**
0.735 mi.
3881 ft. **Site 1 of 3 in cluster DK**

Relative:
Lower

Actual:
37 ft.

NYC OER:

Name:	10 WEST 17TH STREET
Address:	10 WEST 17TH STREET
City,State,Zip:	MANHATTAN, NY
Latitude:	40.738193
Longitude:	-73.992902
OER Project Numbers:	15TMP0574M,15EH-N574M
BBL:	1008180056
OER Program:	E/RD (Review)
Class:	Active (A)
Phase:	Approved Remedial Plan
URL:	
Postcode:	10011
Community Board:	5
Council District:	3
Census Tract:	54
BIN:	1000000
NTA:	Hudson Yards-Chelsea-Flatiron-Union Square

DL1353 **639 EAST 9TH STREET** **NY NYC OER** **S132180034**
East **639 EAST 9TH STREET** **N/A**
1/2-1 **MANHATTAN, NY**
0.736 mi.
3888 ft. **Site 1 of 2 in cluster DL**

Relative:
Lower

Actual:
10 ft.

NYC OER:

Name:	639 EAST 9TH STREET
Address:	639 EAST 9TH STREET
City,State,Zip:	MANHATTAN, NY
Latitude:	40.725793
Longitude:	-73.97915
OER Project Numbers:	15TMP0239M,15EA-N239M
BBL:	1003920043
OER Program:	E/RD (No Cleanup)
Class:	Active (A)
Phase:	Closure
URL:	
Postcode:	10009
Community Board:	3
Council District:	2
Census Tract:	28
BIN:	1088758
NTA:	Lower East Side

DI1354 **LOT 28,TAXBLOCK 194** **NY E DESIGNATION** **S110670224**
SW **52 LISPENARD STREET** **NY NYC OER** **N/A**
1/2-1 **MANHATTAN, NY** **NY NYC LAND USE**
0.742 mi.
3916 ft. **Site 3 of 4 in cluster DI**

Relative:
Lower

Actual:
16 ft.

E DESIGNATION:

Name:	LOT 28,TAXBLOCK 194
Address:	52 LISPENARD STREET
City,State,Zip:	MANHATTAN, NY
Tax Lot(s):	28
Tax Block:	194
Borough Code:	Not reported
E-No:	E-257
Effective Date:	Not reported
Satisfaction Date:	Not reported
Ceqr Number:	10DCP039M
Ulurp Number:	C100369ZMM
Zoning Map No:	Not reported
Description:	Air Quality - HVAC fuel limited to natural gas;Hazardous Materials* Phase I and Phase II Testing Protocol;Window Wall Attenuation & Alternate Ventilation
Lot Remediation Date:	Not reported

NYC OER:

Name:	52 LISPENARD STREET - DOB JOB NO. 120894443 (A1)
Address:	52 LISPENARD STREET
City,State,Zip:	MANHATTAN, NY
Latitude:	40.719646
Longitude:	-74.003128
OER Project Numbers:	12TMP0236M,12EHAN236M
BBL:	1.00194002810019E+29
OER Program:	E/RD (Review)
Class:	Completed (C)
Phase:	Completed
URL:	
Postcode:	10013
Community Board:	1
Council District:	1
Census Tract:	33
BIN:	1002303
NTA:	SoHo-TriBeCa-Civic Center-Little Italy

NYC LAND USE:

Name:	Not reported
Address:	52 LISPENARD STREET
City,State,Zip:	MANHATTAN, NY 10013
Latitude:	40.7194594
Longitude:	-74.0031385
Type Of Ownership Code:	Not reported
Owner Name:	UNAVAILABLE OWNER
Borough:	MN
Tax Block:	194
Tax Lot:	7508
Community District:	101
Census Tract 2020:	1003300

LOT 28,TAXBLOCK 194 (Continued) **S110670224**

Census Block 2020:	10033004001
Census Tract 2010:	33
Census Block 2010:	1001
School District:	02
City Council District:	1
Fire Company:	L001
Police Precinct:	1
Health Center District:	15
Health Area:	7700
Sanitation District Boro:	1
Sanitation District Number:	01
Sanitation Subsection:	3B
Zoning District 1:	C6-2A: Commercial Districts
Zoning District 2:	Not reported
Zoning District 3:	Not reported
Zoning District 4:	Not reported
Commercial Overlay 1:	Not reported
Commercial Overlay 2:	Not reported
Special Purpose District 1:	TMU
Special Purpose District 2:	Not reported
Special Purpose District 3:	Not reported
Limited Height District:	Not reported
Spill Boundary Indicator:	N
Building Class:	Rm: Condominiums -Mixed Residential & Commercial Building (Mixed Residential & Commercial)
Land Use Category:	Mixed Residential & Commercial Buildings
Number Of Easements:	0
Lot Area:	4766
Total Building Floor Area:	24813
Commercial Floor Area:	4684
Residential Floor Area:	20129
Office Floor Area:	0
Retail Floor Area:	4684
Garage Floor Area:	0
Storage Floor Area:	0
Factory Floor Area:	0
Other Floor Area:	0
Total Building Floor Area Source Code:	2
Number Of Buildings:	1
Number Of Floors:	7.0000000
Residential Units:	6
Total Units:	7
Lot Frontage:	0.0000000
Lot Depth:	0.0000000
Building Frontage:	50.8400000
Building Depth:	80.0000000
Extension Code:	Not reported
Proximity Code:	3
Irregular Lot Code:	N
Lot Type:	0
Basement Type/Grade:	5
Assessed Land Value:	216449.00000
Assessed Total Value:	3131997.00000
Exempt Total Value:	0.00000
Year Built:	1920
Year Altered 1:	2014
Year Altered 2:	0

LOT 28,TAXBLOCK 194 (Continued) **S110670224**

Historic District Name:	Not reported
Landmark Status:	Not reported
Built Floor Area Ratio:	5.21000000000
Maximum Allowable Residential Far:	6.02000000000
Maximum Allowable Commercial Far:	6.00000000000
Maximum Allowable Community Facility Far:	6.50000000000
Boro Code:	1
Borough, Tax Block and Lot:	1001947508.00000000
Condominium Number:	2672
Census Tract 2:	0033
X Coordinate:	983380
Y Coordinate:	201395
Zoning Map #:	12a
Zoning Map Code:	Not reported
Sanborn Map #:	101N046
Tax Map #:	10105
E-designation Number:	Not reported
Apportionment BBL:	1001940028.00000000
Apportionment Date:	01/15/2016
Pluto DTM Base Map Indicator:	1
2007 Flood Insurance Rate Map Indicator:	Not reported
2015 Preliminary Flood Insurance Rate Map Indicator:	Not reported
Version Number:	24v3.1
Changed By DCP:	Not reported

1355 WNW 1/2-1 0.742 mi. 3919 ft.

HUDSON KIM'S CLEANERS
462 HUDSON ST
NEW YORK, NY 10014

NY SHWS **S110246833**
NY DRYCLEANERS **N/A**

Relative: Lower

Actual: 16 ft.

SHWS:

Name:	HUDSON DRY CLEANERS
Address:	462 HUDSON STREET
City,State,Zip:	MANHATTAN, NY 10014
Program:	HW
Site Code:	486480
Classification:	P
Region:	2
Acres:	0.570
HW Code:	231085
Record Add:	09/04/2013
Record Upd:	07/11/2019
Updated By:	MJCRUDEN

Site Description: "Location: The 25,000 square foot (0.57 acre) site is located at 462 Hudson Street in the Borough of Manhattan in an urban area. The site is bordered by Hudson Street to the west, Barrow Street to the north, one and two-family brownstones to the east, and by Morton Street to the south. Site Features: The site is occupied by two 6-story apartment buildings with commercial uses on the first floor along Hudson St. The dry cleaner occupies the northwest corner of the first floor of the northern building. Current Zoning/Use(s): The site is zoned as C1-6/R6 for commercial and residential uses. Historical Use(s): The on-site building was constructed in 1925. A dry cleaner has operated at the site since at least 1986. The site is a RCRA large quantity generator (EPA ID # NYD981141948) of spent solvent, waste code F002. A monitoring well installed in Hudson Street, directly to the west of the dry cleaner during an evaluation of 75

HUDSON KIM'S CLEANERS (Continued) **S110246833**

Morton St by NYCSCA yielded a gw sample containing 2,900 ug/l PCE. Site Topography, Geology and Hydrogeology: The Site is generally level and is at an elevation of approximately 36 feet above mean sea level. The geology of New York County consists of unconsolidated glacial deposits overlying crystalline bedrock. Soil cores collected during investigation on a nearby site generally consisted of historic fill material containing brown sand and silt with fine gravel and brick fragments to a depth of 8 to 15 feet below ground surface (bgs). The Site is located 1300 feet east of the Hudson River. Groundwater in the vicinity of the site was encountered at approximately 27 feet bgs and is expected to flow to the west towards the Hudson River."

Env Problem: "Nature and Extent of Contamination: Information is based on the results of a site characterization investigation performed at the nearby property at 75 Morton Street by the NYC School Construction Authority. That investigation was triggered by the discovery of elevated levels of cVOCs in groundwater on that site. The subsequent Supplemental Site Investigation (SSI) indicated that elevated concentrations of cVOCs (namely PCE) existed along the adjacent sidewalk on the eastern side of Hudson Street. The SSI ascertained that the 75 Morton Street site was not a source of the contamination. Eleven temporary groundwater wells were installed on and upgradient from the Morton Street property and samples were collected for lab analysis. One well was installed immediately in front of and downgradient from the Hudson Cleaners site. Groundwater: Tetrachloroethylene (PCE) was detected at elevated concentrations in groundwater samples taken immediately in front of the Hudson Cleaners site. PCE was detected at a concentration of 2900 ppb at that location, with concentrations decreasing in the downgradient direction consistent with the inferred contaminant plume. The groundwater flow direction was confirmed to be from east to west based on surveyed groundwater elevation measurements collected during the 75 Morton St. SSI. Building owners' contractor completed Phase II scope of work at and around Hudson Dry Cleaners in the fall of 2016. The groundwater sample taken in front of this site had only 2.1 ppb PCE, versus 2900 ppb in May 2013. Soil Vapor & Indoor Air: The RP s consultant mobilized to the site on 27 November 2017 to collected six collocated sub-slab and indoor air samples (IA-01/SV-01 through IA-06/SV-06) and one ambient air sample (OA-01). According to the NYSDOH SVI Guidance Matrix the response actions for samples IA-01/SV-01 (1200 / 1300 ug/m3 PCE)and IA-02/SV-02 (120 / 140 ug/m3 PCE)are Mitigate . The Mitigate response action at these locations was triggered by the presence of PCE in the indoor air and soil vapor. Sample set IA-01/SV-01 was collected from the basement of Hudson Cleaners, and sample set IA-02/SV-02 was collected from just east Hudson Cleaners footprint. Significant Threat: Evaluation of significant threat will be made following completion of the Site Characterization."

Health Problem: "Volatile organic compounds may move into the soil vapor (air spaces within the soil), which in turn may move into nearby buildings and affect the indoor air quality. This process, which is similar to the movement of radon gas from the subsurface into the indoor air of buildings, is referred to as soil vapor intrusion. Soil vapor intrusion sampling identified impacts in indoor air quality in one portion of the on-site building that represents a health concern. Further, environmental sampling is necessary to determine if soil vapor intrusion is a concern for off-site buildings."

HUDSON KIM'S CLEANERS (Continued) **S110246833**

Dump:	Not reported
Structure:	Not reported
Lagoon:	Not reported
Landfill:	Not reported
Pond:	Not reported
Disp Start:	Not reported
Disp Term:	Not reported
Lat/Long:	Not reported
Dell:	Not reported
Record Add:	Not reported
Record Upd:	Not reported
Updated By:	Not reported
Own Op:	4
Sub Type:	E
Owner Name:	Byung Woo Kim
Owner Company:	Hudson Kim Cleaners, Inc.
Owner Address:	462 Hudson Street
Owner Addr2:	Not reported
Owner City,St,Zip:	New York, NY 10014
Owner Country:	United States of America
Own Op:	1
Sub Type:	E
Owner Name:	Michael Vinocur
Owner Company:	Building Equity Management LLC
Owner Address:	1261 Broadway
Owner Addr2:	Suite 812
Owner City,St,Zip:	New York, NY 10001
Owner Country:	United States of America
HW Code:	Not reported
Waste Type:	Not reported
Waste Quantity:	Not reported
Waste Code:	Not reported
Crossref ID:	Not reported
Cross Ref Type Code:	Not reported
Cross Ref Type:	Not reported
Record Added Date:	Not reported
Record Updated:	Not reported
Updated By:	Not reported

DRYCLEANERS:

Name:	HUDSON KIM'S CLEANERS
Address:	462 HUDSON ST
City,State,Zip:	NEW YORK, NY 10014 3781
Facility ID:	2-6205-00290
Phone Number:	2122424518
Region:	Not reported
Registration Effective Date:	12/14/2001
Inspection Date:	09/12/2002
Install Date:	Not reported
Expiration Date:	09/04/2003
Removal Date:	Not reported
Drop Shop:	Not reported
Shutdown:	Not reported
Alternate Solvent:	Not reported
Current Business:	Not reported

Name: HUDSON KIM'S CLEANERS

HUDSON KIM'S CLEANERS (Continued) **S110246833**

Address:	462 HUDSON ST
City,State,Zip:	NEW YORK, NY 10014 3781
Facility ID:	2-6205-00290
Phone Number:	2122424518
Region:	Not reported
Registration Effective Date:	09/08/2003
Inspection Date:	09/12/2002
Install Date:	Not reported
Expiration Date:	01/23/2017
Removal Date:	Not reported
Drop Shop:	Not reported
Shutdown:	Not reported
Alternate Solvent:	Not reported
Current Business:	Not reported

Name:	HUDSON KIM'S CLEANERS
Address:	462 HUDSON ST
City,State,Zip:	NEW YORK, NY 10014 3781
Facility ID:	2-6205-00290
Phone Number:	2122424518
Region:	Not reported
Registration Effective Date:	12/14/2001
Inspection Date:	08/08/2003
Install Date:	Not reported
Expiration Date:	09/04/2003
Removal Date:	Not reported
Drop Shop:	Not reported
Shutdown:	Not reported
Alternate Solvent:	Not reported
Current Business:	Not reported

Name:	HUDSON KIM'S CLEANERS
Address:	462 HUDSON ST
City,State,Zip:	NEW YORK, NY 10014 3781
Facility ID:	2-6205-00290
Phone Number:	2122424518
Region:	Not reported
Registration Effective Date:	09/08/2003
Inspection Date:	08/08/2003
Install Date:	Not reported
Expiration Date:	01/23/2017
Removal Date:	Not reported
Drop Shop:	Not reported
Shutdown:	Not reported
Alternate Solvent:	Not reported
Current Business:	Not reported

Name:	HUDSON KIM'S CLEANERS
Address:	462 HUDSON ST
City,State,Zip:	NEW YORK, NY 10014 3781
Facility ID:	2-6205-00290
Phone Number:	2122424518
Region:	Not reported
Registration Effective Date:	12/14/2001
Inspection Date:	08/03/2004
Install Date:	Not reported
Expiration Date:	09/04/2003

HUDSON KIM'S CLEANERS (Continued) **S110246833**

Removal Date: Not reported
Drop Shop: Not reported
Shutdown: Not reported
Alternate Solvent: Not reported
Current Business: Not reported

Name: HUDSON KIM'S CLEANERS
Address: 462 HUDSON ST
City,State,Zip: NEW YORK, NY 10014 3781
Facility ID: 2-6205-00290
Phone Number: 2122424518
Region: Not reported
Registration Effective Date: 09/08/2003
Inspection Date: 08/03/2004
Install Date: Not reported
Expiration Date: 01/23/2017
Removal Date: Not reported
Drop Shop: Not reported
Shutdown: Not reported
Alternate Solvent: Not reported
Current Business: Not reported

Name: HUDSON KIM'S CLEANERS
Address: 462 HUDSON ST
City,State,Zip: NEW YORK, NY 10014 3781
Facility ID: 2-6205-00290
Phone Number: 2122424518
Region: Not reported
Registration Effective Date: 12/14/2001
Inspection Date: 08/02/2005
Install Date: Not reported
Expiration Date: 09/04/2003
Removal Date: Not reported
Drop Shop: Not reported
Shutdown: Not reported
Alternate Solvent: Not reported
Current Business: Not reported

Name: HUDSON KIM'S CLEANERS
Address: 462 HUDSON ST
City,State,Zip: NEW YORK, NY 10014 3781
Facility ID: 2-6205-00290
Phone Number: 2122424518
Region: Not reported
Registration Effective Date: 09/08/2003
Inspection Date: 08/02/2005
Install Date: Not reported
Expiration Date: 01/23/2017
Removal Date: Not reported
Drop Shop: Not reported
Shutdown: Not reported
Alternate Solvent: Not reported
Current Business: Not reported

Name: HUDSON KIM'S CLEANERS
Address: 462 HUDSON ST
City,State,Zip: NEW YORK, NY 10014 3781

HUDSON KIM'S CLEANERS (Continued) **S110246833**

Facility ID:	2-6205-00290
Phone Number:	2122424518
Region:	Not reported
Registration Effective Date:	12/14/2001
Inspection Date:	07/11/2006
Install Date:	Not reported
Expiration Date:	09/04/2003
Removal Date:	Not reported
Drop Shop:	Not reported
Shutdown:	Not reported
Alternate Solvent:	Not reported
Current Business:	Not reported

Name:	HUDSON KIM'S CLEANERS
Address:	462 HUDSON ST
City,State,Zip:	NEW YORK, NY 10014 3781
Facility ID:	2-6205-00290
Phone Number:	2122424518
Region:	Not reported
Registration Effective Date:	09/08/2003
Inspection Date:	07/11/2006
Install Date:	Not reported
Expiration Date:	01/23/2017
Removal Date:	Not reported
Drop Shop:	Not reported
Shutdown:	Not reported
Alternate Solvent:	Not reported
Current Business:	Not reported

Name:	HUDSON KIM'S CLEANERS
Address:	462 HUDSON ST
City,State,Zip:	NEW YORK, NY 10014 3781
Facility ID:	2-6205-00290
Phone Number:	2122424518
Region:	Not reported
Registration Effective Date:	12/14/2001
Inspection Date:	07/25/2007
Install Date:	Not reported
Expiration Date:	09/04/2003
Removal Date:	Not reported
Drop Shop:	Not reported
Shutdown:	Not reported
Alternate Solvent:	Not reported
Current Business:	Not reported

Name:	HUDSON KIM'S CLEANERS
Address:	462 HUDSON ST
City,State,Zip:	NEW YORK, NY 10014 3781
Facility ID:	2-6205-00290
Phone Number:	2122424518
Region:	Not reported
Registration Effective Date:	09/08/2003
Inspection Date:	07/25/2007
Install Date:	Not reported
Expiration Date:	01/23/2017
Removal Date:	Not reported
Drop Shop:	Not reported

HUDSON KIM'S CLEANERS (Continued) **S110246833**

Shutdown: Not reported
Alternate Solvent: Not reported
Current Business: Not reported

Name: HUDSON KIM'S CLEANERS
Address: 462 HUDSON ST
City,State,Zip: NEW YORK, NY 10014 3781
Facility ID: 2-6205-00290
Phone Number: 2122424518
Region: Not reported
Registration Effective Date: 12/14/2001
Inspection Date: 07/24/2008
Install Date: Not reported
Expiration Date: 09/04/2003
Removal Date: Not reported
Drop Shop: Not reported
Shutdown: Not reported
Alternate Solvent: Not reported
Current Business: Not reported

Name: HUDSON KIM'S CLEANERS
Address: 462 HUDSON ST
City,State,Zip: NEW YORK, NY 10014 3781
Facility ID: 2-6205-00290
Phone Number: 2122424518
Region: Not reported
Registration Effective Date: 09/08/2003
Inspection Date: 07/24/2008
Install Date: Not reported
Expiration Date: 01/23/2017
Removal Date: Not reported
Drop Shop: Not reported
Shutdown: Not reported
Alternate Solvent: Not reported
Current Business: Not reported

Name: HUDSON KIM'S CLEANERS
Address: 462 HUDSON ST
City,State,Zip: NEW YORK, NY 10014 3781
Facility ID: 2-6205-00290
Phone Number: 2122424518
Region: Not reported
Registration Effective Date: 12/14/2001
Inspection Date: 07/29/2009
Install Date: Not reported
Expiration Date: 09/04/2003
Removal Date: Not reported
Drop Shop: Not reported
Shutdown: Not reported
Alternate Solvent: Not reported
Current Business: Not reported

Name: HUDSON KIM'S CLEANERS
Address: 462 HUDSON ST
City,State,Zip: NEW YORK, NY 10014 3781
Facility ID: 2-6205-00290
Phone Number: 2122424518

HUDSON KIM'S CLEANERS (Continued) **S110246833**

Region:	Not reported
Registration Effective Date:	09/08/2003
Inspection Date:	07/29/2009
Install Date:	Not reported
Expiration Date:	01/23/2017
Removal Date:	Not reported
Drop Shop:	Not reported
Shutdown:	Not reported
Alternate Solvent:	Not reported
Current Business:	Not reported

Name:	HUDSON KIM'S CLEANERS
Address:	462 HUDSON ST
City,State,Zip:	NEW YORK, NY 10014 3781
Facility ID:	2-6205-00290
Phone Number:	2122424518
Region:	Not reported
Registration Effective Date:	12/14/2001
Inspection Date:	07/14/2011
Install Date:	Not reported
Expiration Date:	09/04/2003
Removal Date:	Not reported
Drop Shop:	Not reported
Shutdown:	Not reported
Alternate Solvent:	Not reported
Current Business:	Not reported

Name:	HUDSON KIM'S CLEANERS
Address:	462 HUDSON ST
City,State,Zip:	NEW YORK, NY 10014 3781
Facility ID:	2-6205-00290
Phone Number:	2122424518
Region:	Not reported
Registration Effective Date:	09/08/2003
Inspection Date:	07/14/2011
Install Date:	Not reported
Expiration Date:	01/23/2017
Removal Date:	Not reported
Drop Shop:	Not reported
Shutdown:	Not reported
Alternate Solvent:	Not reported
Current Business:	Not reported

Name:	HUDSON KIM'S CLEANERS
Address:	462 HUDSON ST
City,State,Zip:	NEW YORK, NY 10014 3781
Facility ID:	2-6205-00290
Phone Number:	2122424518
Region:	Not reported
Registration Effective Date:	12/14/2001
Inspection Date:	07/15/2010
Install Date:	Not reported
Expiration Date:	09/04/2003
Removal Date:	Not reported
Drop Shop:	Not reported
Shutdown:	Not reported
Alternate Solvent:	Not reported

HUDSON KIM'S CLEANERS (Continued) **S110246833**

Current Business: Not reported

Name: HUDSON KIM'S CLEANERS
Address: 462 HUDSON ST
City,State,Zip: NEW YORK, NY 10014 3781
Facility ID: 2-6205-00290
Phone Number: 2122424518
Region: Not reported
Registration Effective Date: 09/08/2003
Inspection Date: 07/15/2010
Install Date: Not reported
Expiration Date: 01/23/2017
Removal Date: Not reported
Drop Shop: Not reported
Shutdown: Not reported
Alternate Solvent: Not reported
Current Business: Not reported

Name: HUDSON KIM'S CLEANERS
Address: 462 HUDSON ST
City,State,Zip: NEW YORK, NY 10014 3781
Facility ID: 2-6205-00290
Phone Number: 2122424518
Region: Not reported
Registration Effective Date: 12/14/2001
Inspection Date: 07/12/2012
Install Date: Not reported
Expiration Date: 09/04/2003
Removal Date: Not reported
Drop Shop: Not reported
Shutdown: Not reported
Alternate Solvent: Not reported
Current Business: Not reported

Name: HUDSON KIM'S CLEANERS
Address: 462 HUDSON ST
City,State,Zip: NEW YORK, NY 10014 3781
Facility ID: 2-6205-00290
Phone Number: 2122424518
Region: Not reported
Registration Effective Date: 09/08/2003
Inspection Date: 07/12/2012
Install Date: Not reported
Expiration Date: 01/23/2017
Removal Date: Not reported
Drop Shop: Not reported
Shutdown: Not reported
Alternate Solvent: Not reported
Current Business: Not reported

Name: HUDSON KIM'S CLEANERS
Address: 462 HUDSON ST
City,State,Zip: NEW YORK, NY 10014 3781
Facility ID: 2-6205-00290
Phone Number: 2122424518
Region: Not reported
Registration Effective Date: 12/14/2001

HUDSON KIM'S CLEANERS (Continued) **S110246833**

Inspection Date:	07/10/2014
Install Date:	Not reported
Expiration Date:	09/04/2003
Removal Date:	Not reported
Drop Shop:	Not reported
Shutdown:	Not reported
Alternate Solvent:	Not reported
Current Business:	Not reported

Name:	HUDSON KIM'S CLEANERS
Address:	462 HUDSON ST
City,State,Zip:	NEW YORK, NY 10014 3781
Facility ID:	2-6205-00290
Phone Number:	2122424518
Region:	Not reported
Registration Effective Date:	09/08/2003
Inspection Date:	07/10/2014
Install Date:	Not reported
Expiration Date:	01/23/2017
Removal Date:	Not reported
Drop Shop:	Not reported
Shutdown:	Not reported
Alternate Solvent:	Not reported
Current Business:	Not reported

Name:	HUDSON KIM'S CLEANERS
Address:	462 HUDSON ST
City,State,Zip:	NEW YORK, NY 10014 3781
Facility ID:	2-6205-00290
Phone Number:	2122424518
Region:	Not reported
Registration Effective Date:	12/14/2001
Inspection Date:	07/12/2016
Install Date:	Not reported
Expiration Date:	09/04/2003
Removal Date:	Not reported
Drop Shop:	Not reported
Shutdown:	Not reported
Alternate Solvent:	Not reported
Current Business:	Not reported

Name:	HUDSON KIM'S CLEANERS
Address:	462 HUDSON ST
City,State,Zip:	NEW YORK, NY 10014 3781
Facility ID:	2-6205-00290
Phone Number:	2122424518
Region:	Not reported
Registration Effective Date:	09/08/2003
Inspection Date:	07/12/2016
Install Date:	Not reported
Expiration Date:	01/23/2017
Removal Date:	Not reported
Drop Shop:	Not reported
Shutdown:	Not reported
Alternate Solvent:	Not reported
Current Business:	Not reported

HUDSON KIM'S CLEANERS (Continued) **S110246833**

Name: HUDSON KIM'S CLEANERS
Address: 462 HUDSON ST
City,State,Zip: NEW YORK, NY 10014 3781
Facility ID: 2-6205-00290
Phone Number: 2122424518
Region: Not reported
Registration Effective Date: 12/14/2001
Inspection Date: 07/11/2013
Install Date: Not reported
Expiration Date: 09/04/2003
Removal Date: Not reported
Drop Shop: Not reported
Shutdown: Not reported
Alternate Solvent: Not reported
Current Business: Not reported

Name: HUDSON KIM'S CLEANERS
Address: 462 HUDSON ST
City,State,Zip: NEW YORK, NY 10014 3781
Facility ID: 2-6205-00290
Phone Number: 2122424518
Region: Not reported
Registration Effective Date: 09/08/2003
Inspection Date: 08/08/2001
Install Date: Not reported
Expiration Date: 01/23/2017
Removal Date: Not reported
Drop Shop: Not reported
Shutdown: Not reported
Alternate Solvent: Not reported
Current Business: Not reported

Name: HUDSON KIM'S CLEANERS
Address: 462 HUDSON ST
City,State,Zip: NEW YORK, NY 10014 3781
Facility ID: 2-6205-00290
Phone Number: 2122424518
Region: Not reported
Registration Effective Date: 12/14/2001
Inspection Date: 08/08/2001
Install Date: Not reported
Expiration Date: 09/04/2003
Removal Date: Not reported
Drop Shop: Not reported
Shutdown: Not reported
Alternate Solvent: Not reported
Current Business: Not reported

Name: HUDSON KIM'S CLEANERS
Address: 462 HUDSON ST
City,State,Zip: NEW YORK, NY 10014 3781
Facility ID: 2-6205-00290
Phone Number: 2122424518
Region: Not reported
Registration Effective Date: 09/08/2003
Inspection Date: 08/08/2000
Install Date: Not reported

HUDSON KIM'S CLEANERS (Continued) **S110246833**

Expiration Date:	01/23/2017
Removal Date:	Not reported
Drop Shop:	Not reported
Shutdown:	Not reported
Alternate Solvent:	Not reported
Current Business:	Not reported

Name:	HUDSON KIM'S CLEANERS
Address:	462 HUDSON ST
City,State,Zip:	NEW YORK, NY 10014 3781
Facility ID:	2-6205-00290
Phone Number:	2122424518
Region:	Not reported
Registration Effective Date:	12/14/2001
Inspection Date:	08/08/2000
Install Date:	Not reported
Expiration Date:	09/04/2003
Removal Date:	Not reported
Drop Shop:	Not reported
Shutdown:	Not reported
Alternate Solvent:	Not reported
Current Business:	Not reported

Name:	HUDSON KIM'S CLEANERS
Address:	462 HUDSON ST
City,State,Zip:	NEW YORK, NY 10014 3781
Facility ID:	2-6205-00290
Phone Number:	2122424518
Region:	Not reported
Registration Effective Date:	09/08/2003
Inspection Date:	07/11/2013
Install Date:	Not reported
Expiration Date:	01/23/2017
Removal Date:	Not reported
Drop Shop:	Not reported
Shutdown:	Not reported
Alternate Solvent:	Not reported
Current Business:	Not reported

Name:	HUDSON KIM'S CLEANERS
Address:	462 HUDSON ST
City,State,Zip:	NEW YORK, NY 10014 3781
Facility ID:	2-6205-00290
Phone Number:	2122424518
Region:	Not reported
Registration Effective Date:	12/14/2001
Inspection Date:	07/15/2015
Install Date:	Not reported
Expiration Date:	09/04/2003
Removal Date:	Not reported
Drop Shop:	Not reported
Shutdown:	Not reported
Alternate Solvent:	Not reported
Current Business:	Not reported

Name:	HUDSON KIM'S CLEANERS
Address:	462 HUDSON ST

HUDSON KIM'S CLEANERS (Continued) **S110246833**

City,State,Zip:	NEW YORK, NY 10014 3781
Facility ID:	2-6205-00290
Phone Number:	2122424518
Region:	Not reported
Registration Effective Date:	09/08/2003
Inspection Date:	07/15/2015
Install Date:	Not reported
Expiration Date:	01/23/2017
Removal Date:	Not reported
Drop Shop:	Not reported
Shutdown:	Not reported
Alternate Solvent:	Not reported
Current Business:	Not reported

DK1356 **7 W 17TH STREET** **NY NYC OER** **S129932606**
North **7 W 17TH STREET** **N/A**
1/2-1 **MANHATTAN, NY**
0.744 mi.
3926 ft. **Site 2 of 3 in cluster DK**

Relative:
Lower

Actual:
38 ft.

NYC OER:

Name:	7 W 17TH STREET
Address:	7 W 17TH STREET
City,State,Zip:	MANHATTAN, NY
Latitude:	40.738187
Longitude:	-73.992841
OER Project Numbers:	22TMP0055M,22EH-N021M
BBL:	1.0081900321008099E+19
OER Program:	E/RD (Review)
Class:	Completed (C)
Phase:	Completed

URL:

Postcode:	10011
Community Board:	5
Council District:	3
Census Tract:	54
BIN:	1084649
NTA:	Hudson Yards-Chelsea-Flatiron-Union Square

DI1357 **LOT 24,TAXBLOCK 194** **NY VCP** **S110670203**
SW **42 LISPENARD STREET** **NY E DESIGNATION** **N/A**
1/2-1 **MANHATTAN, NY** **NY NYC LAND USE**
0.748 mi. **NY NYC OER**
3947 ft. **Site 4 of 4 in cluster DI**

Relative:
Lower

Actual:
14 ft.

VCP NYC:

Project ID:	14TMP0483M,14EHAN483M,14CVCP259M
Name:	42 LISPENARD STREET
Address:	42 LISPENARD STREET
City,State,Zip:	NEW YORK CITY, NY
Borough:	Manhattan
BBL:	1001940024
OER Program:	VCP (Enrolled), E/RD (Review)
Phase:	Site Management
Latitude:	40.719789

LOT 24,TAXBLOCK 194 (Continued) **S110670203**

Longitude:	-74.003416
Postcode:	10013
Community Board:	1
Council District:	1
Census Tract:	33
BIN:	1002301
NTA:	SoHo-TriBeCa-Civic Center-Little Italy

E DESIGNATION:

Name:	LOT 24,TAXBLOCK 194
Address:	42 LISPENARD STREET
City,State,Zip:	MANHATTAN, NY
Tax Lot(s):	24
Tax Block:	194
Borough Code:	Not reported
E-No:	E-257
Effective Date:	Not reported
Satisfaction Date:	Not reported
Ceqr Number:	10DCP039M
Ulurp Number:	C100369ZMM
Zoning Map No:	Not reported
Description:	Air Quality - HVAC fuel limited to natural gas;Hazardous Materials* Phase I and Phase II Testing Protocol;Window Wall Attenuation & Alternate Ventilation
Lot Remediation Date:	Not reported

NYC LAND USE:

Name:	Not reported
Address:	42 LISPENARD STREET
City,State,Zip:	MANHATTAN, NY 10013
Latitude:	40.7196488
Longitude:	-74.0035570
Type Of Ownership Code:	Not reported
Owner Name:	UNAVAILABLE OWNER
Borough:	MN
Tax Block:	194
Tax Lot:	7509
Community District:	101
Census Tract 2020:	1003300
Census Block 2020:	10033004001
Census Tract 2010:	33
Census Block 2010:	1001
School District:	02
City Council District:	1
Fire Company:	L001
Police Precinct:	1
Health Center District:	15
Health Area:	7700
Sanitation District Boro:	1
Sanitation District Number:	01
Sanitation Subsection:	3B
Zoning District 1:	C6-2A: Commercial Districts
Zoning District 2:	Not reported
Zoning District 3:	Not reported
Zoning District 4:	Not reported

LOT 24,TAXBLOCK 194 (Continued) **S110670203**

Commercial Overlay 1:	Not reported
Commercial Overlay 2:	Not reported
Special Purpose District 1:	TMU
Special Purpose District 2:	Not reported
Special Purpose District 3:	Not reported
Limited Height District:	Not reported
Spill Boundary Indicator:	N
Building Class:	Rm: Condominiums -Mixed Residential & Commercial Building (Mixed Residential & Commercial)
Land Use Category:	Mixed Residential & Commercial Buildings
Number Of Easements:	0
Lot Area:	2710
Total Building Floor Area:	13319
Commercial Floor Area:	4362
Residential Floor Area:	8957
Office Floor Area:	0
Retail Floor Area:	4362
Garage Floor Area:	0
Storage Floor Area:	0
Factory Floor Area:	0
Other Floor Area:	0
Total Building Floor Area Source Code:	2
Number Of Buildings:	1
Number Of Floors:	5.0000000
Residential Units:	4
Total Units:	5
Lot Frontage:	29.0000000
Lot Depth:	93.5800000
Building Frontage:	29.0000000
Building Depth:	86.0000000
Extension Code:	Not reported
Proximity Code:	3
Irregular Lot Code:	N
Lot Type:	0
Basement Type/Grade:	5
Assessed Land Value:	158852.00000
Assessed Total Value:	6225663.00000
Exempt Total Value:	0.00000
Year Built:	1915
Year Altered 1:	0
Year Altered 2:	0
Historic District Name:	Not reported
Landmark Status:	Not reported
Built Floor Area Ratio:	4.91000000000
Maximum Allowable Residential Far:	6.02000000000
Maximum Allowable Commercial Far:	6.00000000000
Maximum Allowable Community Facility Far:	6.50000000000
Boro Code:	1
Borough, Tax Block and Lot:	1001947509.00000000
Condominium Number:	2759
Census Tract 2:	0033
X Coordinate:	983264
Y Coordinate:	201464
Zoning Map #:	12a
Zoning Map Code:	Not reported
Sanborn Map #:	101N046
Tax Map #:	10105

LOT 24,TAXBLOCK 194 (Continued) **S110670203**

E-designation Number:	Not reported
Apportionment BBL:	1001940024.00000000
Apportionment Date:	03/24/2017
Pluto DTM Base Map Indicator:	1
2007 Flood Insurance Rate Map Indicator:	Not reported
2015 Preliminary Flood Insurance Rate Map Indicator:	Not reported
Version Number:	24v3.1
Changed By DCP:	Not reported

NYC OER:

Name:	42 LISPENARD STREET
Address:	42 LISPENARD STREET
City,State,Zip:	MANHATTAN, NY
Latitude:	40.719789
Longitude:	-74.003416
OER Project Numbers:	14TMP0483M,14EHAN483M,14CVCP259M
BBL:	1001940024
OER Program:	VCP (Enrolled), E/RD (Review)
Class:	Completed (C)
Phase:	Site Management

URL:

Postcode:	10013
Community Board:	1
Council District:	1
Census Tract:	33
BIN:	1002301
NTA:	SoHo-TriBeCa-Civic Center-Little Italy

DL1358 **645 EAST 9TH STREET** **NY NYC OER** **S132180036**
East **645 EAST 9TH STREET** **N/A**
1/2-1 **MANHATTAN, NY**
0.750 mi.
3958 ft. **Site 2 of 2 in cluster DL**

Relative:
Lower

Actual:
9 ft.

NYC OER:

Name:	645 EAST 9TH STREET
Address:	645 EAST 9TH STREET
City,State,Zip:	MANHATTAN, NY
Latitude:	40.725754
Longitude:	-73.979064
OER Project Numbers:	20TMP0955M,20EA-N238M
BBL:	1003920040
OER Program:	E/RD (No Cleanup)
Class:	Active (A)
Phase:	Closure

URL:

Postcode:	10009
Community Board:	3
Council District:	2
Census Tract:	28
BIN:	1000000
NTA:	Lower East Side

1359
ESE
1/2-1
0.753 mi.
3977 ft.

699 EAST 6TH STREET (90 AVENUE C) - DOB JOB NO. 12
90 AVENUE C
MANHATTAN, NY

NY NYC OER **S129932605**
N/A

Relative:
Lower

Actual:
13 ft.

NYC OER:

Name:	699 EAST 6TH STREET (90 AVENUE C) - DOB JOB NO. 121328615 (NB)
Address:	90 AVENUE C
City,State,Zip:	MANHATTAN, NY
Latitude:	40.723545
Longitude:	-73.979238
OER Project Numbers:	14TMP0069M,14ENOS069M
BBL:	1003760001
OER Program:	E/RD (No Cleanup)
Class:	Completed (C)
Phase:	Completed
URL:	
Postcode:	10009
Community Board:	3
Council District:	2
Census Tract:	2602
BIN:	1000000
NTA:	Lower East Side

1360
West
1/2-1
0.758 mi.
4000 ft.

286 SPRING STREET - DOB JOB NO. A1-120879399
286 SPRING STREET
MANHATTAN, NY

NY NYC OER **S132179919**
N/A

Relative:
Lower

Actual:
14 ft.

NYC OER:

Name:	286 SPRING STREET - DOB JOB NO. A1-120879399
Address:	286 SPRING STREET
City,State,Zip:	MANHATTAN, NY
Latitude:	40.725794
Longitude:	-74.007144
OER Project Numbers:	13TMP0464M,13EHAN464M
BBL:	1005790005
OER Program:	E/RD (No Cleanup)
Class:	Completed (C)
Phase:	Completed
URL:	
Postcode:	10013
Community Board:	2
Council District:	3
Census Tract:	37
BIN:	1009738
NTA:	SoHo-TriBeCa-Civic Center-Little Italy

1361
WSW
1/2-1
0.759 mi.
4009 ft.

13-17 LAIGHT STREET
13-17 LAIGHT STREET
MANHATTAN, NY

NY NYC OER **S129931997**
N/A

Relative:
Lower

Actual:
8 ft.

NYC OER:

Name:	13-17 LAIGHT STREET
Address:	13-17 LAIGHT STREET
City,State,Zip:	MANHATTAN, NY
Latitude:	40.721751
Longitude:	-74.00583
OER Project Numbers:	18TMP0132M,18EH-N064M
BBL:	1002120018
OER Program:	E/RD (Review)
Class:	Completed (C)
Phase:	Site Management
URL:	
Postcode:	10013
Community Board:	1
Council District:	1
Census Tract:	33
BIN:	1002735
NTA:	SoHo-TriBeCa-Civic Center-Little Italy

DK1362
North
1/2-1
0.766 mi.
4045 ft.

21 WEST 17 STREET
21 WEST 17 STREET
MANHATTAN, NY

Site 3 of 3 in cluster DK

NY VCP **S129932157**
NY NYC OER **N/A**

Relative:
Lower

Actual:
36 ft.

VCP NYC:

Project ID:	20TMP1218M,20EH-N248M,21CVCP044M
Name:	21 WEST 17 STREET
Address:	21 WEST 17 STREET
City,State,Zip:	NEW YORK CITY, NY
Borough:	Manhattan
BBL:	1008190026
OER Program:	VCP (Enrolled), E/RD (Review)
Phase:	Closure
Latitude:	40.738322
Longitude:	-73.993162
Postcode:	10011
Community Board:	5
Council District:	3
Census Tract:	54
BIN:	1015414
NTA:	Hudson Yards-Chelsea-Flatiron-Union Square

NYC OER:

Name:	21 WEST 17 STREET
Address:	21 WEST 17 STREET
City,State,Zip:	MANHATTAN, NY
Latitude:	40.738322
Longitude:	-73.993162
OER Project Numbers:	20TMP1218M,20EH-N248M,21CVCP044M
BBL:	1008190026
OER Program:	VCP (Enrolled), E/RD (Review)

21 WEST 17 STREET (Continued) **S129932157**

Class: Active (A)
Phase: Closure

URL:
Postcode: 10011
Community Board: 5
Council District: 3
Census Tract: 54
BIN: 1015414
NTA: Hudson Yards-Chelsea-Flatiron-Union Square

DM1363 **42 WALKER STREET** **NY NYC OER** **S132515804**
SW **42 WALKER STREET** **N/A**
1/2-1 **MANHATTAN, NY**
0.767 mi.
4049 ft. **Site 1 of 5 in cluster DM**

Relative:
Lower

Actual:
16 ft.

NYC OER:
Name: 42 WALKER STREET
Address: 42 WALKER STREET
City,State,Zip: MANHATTAN, NY
Latitude: 40.719152
Longitude: -74.003665
OER Project Numbers: 22TMP0527M,22EH-N109M
BBL: 1001940011
OER Program: E/RD (Review)
Class: Active (A)
Phase: Approved Remedial Plan

URL:
Postcode: 10013
Community Board: 1
Council District: 1
Census Tract: 33
BIN: 1002290
NTA: SoHo-TriBeCa-Civic Center-Little Italy

DM1364 **42 WALKER STREET - DOB JOB NO. 110132605, 12242405** **NY NYC OER** **S132515803**
SW **42 WALKER STREET** **N/A**
1/2-1 **MANHATTAN, NY**
0.767 mi.
4049 ft. **Site 2 of 5 in cluster DM**

Relative:
Lower

Actual:
16 ft.

NYC OER:
Name: 42 WALKER STREET - DOB JOB NO. 110132605, 122424055,
Address: 42 WALKER STREET
City,State,Zip: MANHATTAN, NY
Latitude: 40.719152
Longitude: -74.003665
OER Project Numbers: 12TMP0235M,12EH-N235M
BBL: 1001940011
OER Program: E/RD (Review)
Class: Completed (C)
Phase: Completed

42 WALKER STREET - DOB JOB NO. 110132605, 122424055, (Continued) **S132515803**

URL:
Postcode: 10013
Community Board: 1
Council District: 1
Census Tract: 33
BIN: 1002290
NTA: SoHo-TriBeCa-Civic Center-Little Italy

DN1365 **396 BROADWAY** **NY NYC OER** **S132179969**
SW **396 BROADWAY** **N/A**
1/2-1 **MANHATTAN, NY**
0.769 mi.
4058 ft. **Site 1 of 7 in cluster DN**

Relative:
Lower

Actual:
19 ft.

NYC OER:
Name: 396 BROADWAY
Address: 396 BROADWAY
City,State,Zip: MANHATTAN, NY
Latitude: 40.718488
Longitude: -74.002644
OER Project Numbers: 12TMP0332M,12EHAZ332M
BBL: 1001950007
OER Program: E/RD (Review)
Class: Completed (C)
Phase: Completed

URL:
Postcode: 10013
Community Board: 1
Council District: 1
Census Tract: 31
BIN: 1002323
NTA: SoHo-TriBeCa-Civic Center-Little Italy

DO1366 **LOT 50,TAXBLOCK 597** **NY VCP** **S113402072**
West **102 CHARLTON STREET** **NY E DESIGNATION** **N/A**
1/2-1 **MANHATTAN, NY 10014** **NY NYC LAND USE**
0.769 mi. **NY NYC OER**
4059 ft. **Site 1 of 3 in cluster DO**

Relative:
Lower

Actual:
12 ft.

VCP NYC:
Project ID: 15TMP0465M,15EH-A465M,17CVCP052M
Name: 100-102 CHARLTON STREET
Address: 102 CHARLTON STREET
City,State,Zip: NEW YORK CITY, NY
Borough: Manhattan
BBL: 10,059,700,501,005,900,000
OER Program: VCP (Withdrawn), E/RD (Review)
Phase: Closure
Latitude: 40.7274
Longitude: -74.008168
Postcode: 10014
Community Board: 2
Council District: 3
Census Tract: 37

LOT 50,TAXBLOCK 597 (Continued) **S113402072**

BIN: 1000000
NTA: SoHo-TriBeCa-Civic Center-Little Italy

E DESIGNATION:
Name: LOT 50,TAXBLOCK 597
Address: 102 CHARLTON STREET
City,State,Zip: MANHATTAN, NY 10014
Tax Lot(s): 50
Tax Block: 597
Borough Code: MN
E-No: E-288
Effective Date: Not reported
Satisfaction Date: Not reported
Ceqr Number: 12DCP045M
Ulurp Number: C120380ZMM
Zoning Map No: Not reported

Description: Department of Building Mechanical Code Provisions;Hazardous Materials* Phase I and Phase II Testing Protocol
Lot Remediation Date: Not reported

NYC LAND USE:
Name: Not reported
Address: 102 CHARLTON STREET
City,State,Zip: MANHATTAN, NY 10014
Latitude: 40.7271719
Longitude: -74.0081034
Type Of Ownership Code: Not reported
Owner Name: CHARLTON MANAGEMENT LLC
Borough: MN
Tax Block: 597
Tax Lot: 50
Community District: 102
Census Tract 2020: 1003700
Census Block 2020: 10037001015
Census Tract 2010: 37
Census Block 2010: 1012
School District: 02
City Council District: 3
Fire Company: E024
Police Precinct: 1
Health Center District: 15
Health Area: 6800
Sanitation District Boro: 1
Sanitation District Number: 02
Sanitation Subsection: 1B
Zoning District 1: M1-6: Manufacturing Districts
Zoning District 2: Not reported
Zoning District 3: Not reported
Zoning District 4: Not reported
Commercial Overlay 1: Not reported
Commercial Overlay 2: Not reported
Special Purpose District 1: HSQ
Special Purpose District 2: Not reported
Special Purpose District 3: Not reported
Limited Height District: Not reported

LOT 50,TAXBLOCK 597 (Continued) **S113402072**

Spill Boundary Indicator:	N
Building Class:	D6: Elevator Apartments - Fireproof With Stores
Land Use Category:	Mixed Residential & Commercial Buildings
Number Of Easements:	0
Lot Area:	2500
Total Building Floor Area:	60354
Commercial Floor Area:	149
Residential Floor Area:	60205
Office Floor Area:	149
Retail Floor Area:	0
Garage Floor Area:	0
Storage Floor Area:	0
Factory Floor Area:	0
Other Floor Area:	0
Total Building Floor Area Source Code:	2
Number Of Buildings:	1
Number Of Floors:	22.0000000
Residential Units:	67
Total Units:	68
Lot Frontage:	25.0000000
Lot Depth:	100.3300000
Building Frontage:	50.0000000
Building Depth:	69.0000000
Extension Code:	N
Proximity Code:	3
Irregular Lot Code:	N
Lot Type:	5
Basement Type/Grade:	2
Assessed Land Value:	462600.00000
Assessed Total Value:	9506250.00000
Exempt Total Value:	9250830.00000
Year Built:	2021
Year Altered 1:	0
Year Altered 2:	0
Historic District Name:	Not reported
Landmark Status:	Not reported
Built Floor Area Ratio:	24.14000000000
Maximum Allowable Residential Far:	0.00000000000
Maximum Allowable Commercial Far:	10.00000000000
Maximum Allowable Community Facility Far:	10.00000000000
Boro Code:	1
Borough, Tax Block and Lot:	1005970050.00000000
Condominium Number:	Not reported
Census Tract 2:	0037
X Coordinate:	982004
Y Coordinate:	204205
Zoning Map #:	12a
Zoning Map Code:	Not reported
Sanborn Map #:	101N065
Tax Map #:	10208
E-designation Number:	E-288
Apportionment BBL:	Not reported
Apportionment Date:	Not reported
Pluto DTM Base Map Indicator:	1
2007 Flood Insurance Rate Map Indicator:	Not reported
2015 Preliminary Flood Insurance Rate Map Indicator:	Not reported
Version Number:	24v3.1

LOT 50,TAXBLOCK 597 (Continued) **S113402072**

Changed By DCP: Not reported

NYC OER:
Name: 100-102 CHARLTON STREET
Address: 102 CHARLTON STREET
City,State,Zip: MANHATTAN, NY
Latitude: 40.7274
Longitude: -74.008168
OER Project Numbers: 15TMP0465M,15EH-A465M,17CVCP052M
BBL: 1.00597005010059E+19
OER Program: VCP (Withdrawn), E/RD (Review)
Class: Completed (C)
Phase: Closure

URL:
Postcode: 10014
Community Board: 2
Council District: 3
Census Tract: 37
BIN: 1000000
NTA: SoHo-TriBeCa-Civic Center-Little Italy

DP1367 **LOT 85,TAXBLOCK 602** **NY LTANKS** **S105998775**
WNW **111 LEROY STREET** **NY VCP** **N/A**
1/2-1 **MANHATTAN, NY 10014** **NY Spills**
0.769 mi. **NY E DESIGNATION**
4059 ft. **Site 1 of 3 in cluster DP** **NY NYC OER**
NY NYC LAND USE

Relative:
Lower

Actual:
13 ft.

LTANKS:
Name: 111 LEROY ST
Address: 111 LEROY ST
City,State,Zip: MANHATTAN, NY
Spill Number/Closed Date: 0300861 / 2006-05-02
Facility ID: 0300861
Site ID: 283679
Spill Date: 2003-04-24
Spill Cause: Tank Test Failure
Spill Source: Commercial/Industrial
Spill Class: B3
Cleanup Ceased: Not reported
SWIS: 3101
Investigator: KSTANG
Referred To: Not reported
Reported to Dept: 2003-04-24
CID: 257
Water Affected: Not reported
Spill Notifier: Tank Tester
Last Inspection: Not reported
Recommended Penalty: False
Meets Standard: False
UST Involvement: False
Remediation Phase: 0
Date Entered In Computer: 2003-04-24
Spill Record Last Update: 2006-05-02
Spiller Name: ED KAMINSKY
Spiller Company: HANDSMAN & KAMINSKY, LLP

LOT 85,TAXBLOCK 602 (Continued) **S105998775**

Spiller Address:	101 EAST 52ND STREET
Spiller County:	001
Spiller Contact:	ED KAMINSKI
Spiller Phone:	(212) 750-0615
Spiller Extention:	Not reported
DEC Region:	2
DER Facility ID:	230091
Latitude:	Not reported
Longitude:	Not reported
DEC Memo:	Prior to Sept, 2004 data translation this spill Lead_DEC Field was TIPPLE/DDO 4/24/03 TJD TTF letter sent. 7/22/05 mt//one page arrived, references 3 drums of contaminants removed, did not describe what was left behind or where the contaminants went//not nearly adequate info to petition for closure.// the name on bottom of letter is office manager 4/20/06 Spoke to Michael Griffin (cell 516-924-2628), one of the property owners. He hired USA Environmental to collect soil samples from the former excavated area. They collected the samples but have not provided any data or a report. Mr. Griffin indicated that he will be hiring another company in order to move ahead. (KMF) 5/2/06 - reviewed soil borings results from Petroleum Tank Cleaners, Ltd. Sample results show no release. Spill closed and NFA letter issued. - KST
Remarks:	wet & dry leak

All Materials:

Site ID:	283679
Operable Unit ID:	867228
Operable Unit:	01
Material ID:	508934
Material Code:	0001A
Material Name:	#2 fuel oil
Case No.:	Not reported
Material FA:	Petroleum
Quantity:	.00
Units:	G
Recovered:	.00
Resource Affected:	Soil
Oxygenate:	Not reported

VCP NYC:

Project ID:	16TMP0007K,16RH-A105M,16CVCP027M
Name:	111 LEROY STREET
Address:	111 LEROY STREET
City,State,Zip:	NEW YORK CITY, NY
Borough:	Manhattan
BBL:	10,060,200,551,006,000,000,000,000,000,000,000,000,000,000,000,000,000,000,000,000,000,000,000,000,000,000,0
OER Program:	VCP (Enrolled), E/RD (Review)
Phase:	Closure
Latitude:	40.730293
Longitude:	-74.00749
Postcode:	10014
Community Board:	2
Council District:	3
Census Tract:	69
BIN:	1090307
NTA:	West Village

LOT 85,TAXBLOCK 602 (Continued) **S105998775**

SPILLS:

Name:	OER CONSTRUCTION SITE
Address:	111 LEROY STREET
City,State,Zip:	MANHATTAN, NY
Spill Number/Closed Date:	1611386 / 2017-04-14
Facility ID:	1611386
Facility Type:	ER
DER Facility ID:	497022
Site ID:	543264
DEC Region:	2
Spill Cause:	Other
Spill Class:	C4
SWIS:	3101
Spill Date:	2017-03-21
Investigator:	PXLAKHAN
Referred To:	Not reported
Reported to Dept:	2017-03-21
CID:	Not reported
Water Affected:	Not reported
Spill Source:	Commercial/Industrial
Spill Notifier:	Other
Cleanup Ceased:	Not reported
Cleanup Meets Std:	False
Last Inspection:	Not reported
Recommended Penalty:	False
UST Trust:	False
Remediation Phase:	0
Date Entered In Computer:	2017-03-21
Spill Record Last Update:	2019-06-05
Spiller Name:	TIMOTHY EBERLE
Spiller Company:	PMG LEROY ST LLC
Spiller Address:	Not reported
Spiller Company:	999
Contact Name:	PATRICK FARNHAM
Latitude:	Not reported
Longitude:	Not reported
DEC Memo:	3/21/17 TJD Teleconference with Patrick Farnham (212.479.5578) of Langan Engineering. He states that during site work at this redevelopment site a previously unknown 550 UST was encountered. An estimated 5 gallons of unknown petroleum was discharged to surrounding soils. The tank was secured and is scheduled for pump out on 3/22/17 by Brookside Environmental. Patrick states that this is a NYC VCP site being managed by NYC OER. DeMeo requested a short summary including OER site info. email received from Patrick with following information: Thank you for the follow-up call earlier. I have copied NYCOER Project Manager Amanda Duchesne on this email. As discussed, the following occurred during foundation construction today at the 111 Leroy Street site (OER Project Number 16RHA105M - NYC VCP Project Number 16CVCP027M) [http://www.nyc.gov/html/oer/html/repository/RManhattan.shtml]: At about 2:30 pm, a 550-gallon previously unknown underground storage tank (UST) filled with an unknown petroleum product was

LOT 85,TAXBLOCK 602 (Continued) **S105998775**

encountered during excavation at about 10 feet below grade surface (bgs) near the southern border
of the site As the UST was exposed on the excavation sidewall, it changed position and released
about 5 gallons of liquid onto the surrounding historic fill Langan reported the spill to the
NYSDEC Spills hotline, which assigned it Spill No. 16-11386 The foundation contractor excavated and
stockpiled the impacted historic fill on polyethylene sheeting, without further disturbing the
tank. Tomorrow (3/22/2017), Brookside Environmental will visit the site to pump out the contents of
the UST and move it onto plastic sheeting in preparation for tank cleaning and disposal. Following
additional screening of the former tank area, and any over-excavation (if necessary based on field
screening), Langan will collect documentation soil samples per DER-10. Per your other request, any
NYSDEC letter correspondence concerning this spill can be sent to the property owner s
representative Timothy Eberle at the following address, with Langan on copy: PMG Leroy Street LLC
111 Fifth Avenue, Floor 6 New York, NY 10003 3/22/17 TJD SCL sent to above parties. Spill assigned
to Zhune. Letter uploaded to DECDOCS. 3/23/17-Vought-Copied on email from OER Chawla to Zhune that
Hi Veronica: Above Spill is called on 111 Leroy Street Site. This project already has one open
spill (#15-07406) that was being managed by Santosh. I guess, now you will be managing both of
these spills. Briefly, here is outline of activities on this site:
7/15/2016: update sent to DEC
Santosh RE: remedy for spills 7/19/2016: DEC closure letter Spill No. 06-11866 8/4/2016: DEC RAWP
Approval letter Spill No. 15-07406 (attached) 9/21/2016: NTP e-filed with DOB 10/19/2016:
pre-construction meeting 1/23/2017: Construction Start Factsheet #2 issued. Construction on going
currently. This new spill was called in on discovery of one leaking UST at 10 feet depth.
Contaminated soils from this spill has been excavated and stockpiled at site (waiting removal). See
attached daily reports. All project related documents (including RIR, DEC briefings, DEC approved
RAWP and development plans) were submitted previously to Santosh. You can access all these
documents from our website- EPIC . Amanda (OER Project Manager) will send you invite to EPIC. Site
remedy includes: Track 4 Excavation from 12 to 15 feet depths; Vapor Barrier Six SSDS systems, one
for each building Concrete slab. Please call me or Amanda for additional info. Thanks. Vought
repled to OER Chawla with cc to OER Duchesne, OER Walsh, DEC Zhune/Piper/Lakhani that Shaminder, I
read the below email and the note that two different spills at the same site were being managed by
two different Project Managers which of course struck me as possibly

LOT 85,TAXBLOCK 602 (Continued) **S105998775**

quite inefficient. After
looking up the DEC Remarks for both spills, I noted that Ryan and Veronica had not made any entries
and as such have not taken any significant actions to date, assumedly as they both have upwards of
150 projects in their names. As such I am going to reassign both Spills to Pratik Lakhani, who has
a much lower caseload as he is new to the agency, so that he may review the above attachments as
well as handle both cases. Pratik review the reports, discuss the spills with me, and may also
consider administratively closing and consolidating the spill numbers to that there is only one
Spill Number for the site. We will certainly keep you and Amanda posted. Thanks! Spill reassigned
from Zhune to Lakhani by Vought. 04/06/17 - Lakhani 111 Leroy Street is an OER site. The Site is
identified as Lots 55, 83, and 85 of Block 602 in the West Village of Manhattan. The most recent
use of the Site is used as a an open-air parking lot with a one-story vacant slab-on-grade
building, which was demolished in March 2016 on Lot 55 and a two-story vacant slab-on-grade
building, which was demolished on April 2016 on Lot 85. Redevelopment plans of the Site involve
building five (5) 3-5 story townhouses and one (1) 10-story tower. The townhouses will be
single-family residential buildings each with their own cellar which includes a one (1) car garage.
Four of the five townhouses will also have sunken terraces. The tower will have a grade-level rear
yard and a cellar. Townhouse and tower cellars are anticipated to be used for parking, storage,
pool, mechanical equipment, and building services. Residential units in the tower will be located
on the first to the tenth floors. There was a 1,500 gallon #2 fuel oil UST on the property which
was removed in April 2016. Recently another 550 gallon UST filled with water and unknown petroleum
product was found and removed. There is potentially another UST on the Site. As part of the RIR,
soil samples and groundwater samples were also taken. Soil samples were taken at a maximum depth of
21 -23 bgs and were returned with some contamination. Groundwater is at a depth of 17 -20 bgs and
was contaminated with PCE and TCE. The soil vapor investigation on the Site detected several
gasoline and chlorinated compounds: 1,2,4-trimethylbenzene 14 ug/m3(SV01), benzene 13 ug/m3(SV01),
ethylbenzene 25 ug/m3(SV01), methylene chloride 69 ug/m3(SV01), o-xylene 27 ug/m3(SV01), p/m-xylene
75 ug/m3(SV01), toluene 28 ug/m3(SV01), trichlorofluoromethane 110 ug/m3(SV01),
1,2,4-trimethylbenzene 11 ug/m3(SV02), benzene 16 ug/m3(SV02), ethylbenzene 9.5 ug/m3(SV02),
o-xylene 12 ug/m3(SV02), p/m-xylene 32 ug/m3(SV02), toluene 45 ug/m3(SV02), 1,2,4-trimethylbenzene

LOT 85,TAXBLOCK 602 (Continued) **S105998775**

23 ug/m3(SV03), 1,3,5-trimethylbenzene 6.7 ug/m3(SV03), ethylbenzene 11 ug/m3(SV03), o-xylene 17 ug/m3(SV03), p/m-xylene 43 ug/m3(SV03), PCE 45 ug/m3(SV03), toluene 42 ug/m3(SV03), TCE 230 ug/m3(SV03), 1,2,4-trimethylbenzene 18 ug/m3(SV04), 1,3,5-trimethylbenzene 5.1 ug/m3(SV04), ethylbenzene 0.8 ug/m3(SV04), o-xylene 12 ug/m3(SV04), p/m-xylene 29 ug/m3(SV04), PCE 76 ug/m3(SV04), TCE 86 ug/m3(SV04), 1,2,4-trimethylbenzene 23 ug/m3(SV05), ethylbenzene 11 ug/m3(SV05), o-xylene 18 ug/m3(SV05), p/m-xylene 44 ug/m3(SV05), PCE 150 ug/m3(SV05), toluene 42 ug/m3(SV05), TCE 460 ug/m3(SV05). From these findings, it was expected that an SMDS and vapor barrier system will be required for the proposed site redevelopment. The elevated soil vapors led the consultant, Langan, to develop plans to install six (6) active sub-membrane depressurization (SMD) systems at the Site along with a vapor barrier. The maximum TCE and PCE concentrations are 460 ug/m3 and 150 ug/m3 respectively. The DOH soil vapor/indoor air matrices call for mitigation for the TCE and either no further action needed or reasonable & practical action needed for the PCE, depending on the indoor air concentrations. The above information was emailed to NYSDOH Nathan Walz for his review of the sub-membrane depressurization system on 03/24/17. Nathan responded with the following email: After reviewing the documents I agree that sub-slab depressurization systems (SSDSs) will effectively mitigate the potential for soil vapor intrusion to occur. A Soil Vapor Intrusion (SVI) work plan will need to be submitted and accepted by the Departments, and depending on the SVI test results, if the SSDSs are made active they will need to be in finished in accordance with ASTM E2121 as well as the EPA guidance. The effectiveness of these systems needs to be verified through pressure differential testing, ports should be installed in all the development locations (see figure). Also, installation of SSDS Exhaust Vent Piping Twelve (12) Inches Above Roof and Ten (10) Feet Away from Openings/Windows/HVAC Intakes/HVAC Supply Lines. Nathan was also concerned about the Engineering Controls for the site because the RAWP stated that prior to installation of the active blowers and after installation of the building cores and shells, soil vapor indoor air sampling will be completed to determine if the system can be converted to a passive system. The decision to convert to a passive system, based on the sample results, will be made in coordination with the OER. A 550 gallon UST was discovered the week of 03/20 - 03/24. The UST was filled with an unknown oil and water. The contents of the tank were spilled and all contaminated soils were excavated and endpoints samples were taken and

LOT 85,TAXBLOCK 602 (Continued) **S105998775**

are being analyzed. As for
the tank, DEC Lakhani informed OER PM Amanda Duchesne that the tank must be registered with PBS and
that the consultant must submit: 1) a tank affidavit after the tank is removed, 2) the deed proving
that the owner owns the property, and 3) the PBS registration application. 04/10/17 - Lakhani Spill
Closure Letter (Langan, 04/10/17) - A previously unknown 550-gallon UST filled with a mixture of
water and an unknown petroleum product was encountered on 03/21/17 during foundation excavation at
about 10’bg near the southern site border. About 5 gallons of oil water was released onto the
surrounding historic fill as the UST was exposed on the excavation sidewall. The foundation
contractor immediately excavated and stockpiled about 5 cu. yds. of petroleum -impacted historic
fill on plastic sheeting for disposal. Langan screened the tank grave and spill area with PID and
did not observe evidence of residual petroleum impacts. Groundwater was not observed within the
excavation. Brookside Environmental used a vacuum truck to remove about 467 gallons of oil water
from the UST. Langan collected six (6) UST endpoint soil samples from the sidewalls and bottom (4
sidewalls and 2 bottom) of the former tank grave and spill area. Soil analytical results indicated
no VOCs or SVOCs concentrations exceeding the CP-51 SCOs. Report uploaded to D2. DEC Lakhani asked
to be provided a site map with endpoint locations before the spill can be closed. 04/14/17 -
Lakhani Langan Patrick Farnham sent an email wit the endpoint samples locations attached. All the
endpoint samples were collected around 12’bg. Development excavation is continuing, and this area
will be further excavated to a final depth of between 13’ and 15’bg as part of the foundation
installation for Townhouse #3. Endpoint sample locations were uploaded to D2. Spill is closed.
06/05/19 - Lakhani Langan Elizabeth Adkins informed of the plans to abandon the 10,000 gallon UST
in-place due to the proximity of the UST to the Morton Street sidewalk and adjacent buildings. The
SOE required for removal of the UST is extensive and there are structural concerns with undermining
the adjacent buildings. DEC approved the plan to abandon the tank in-place. Residual contents were
removed from the UST via vacuum truck on 04/25/19. The abandonment-in-place approach would include
exposing the top of the UST, removing the fill and vent lines, and cutting holes cut in the tank
bottom to allow for soil screening and sampling beneath the tank. The tank was opened and a layer
of cement was discovered lining the inside. Langan drilled through the lining and tank and
collected three (3) bottom samples and sidewall samples. DEC authorized Langan to fill the tank

LOT 85,TAXBLOCK 602 (Continued) **S105998775**

with cement. PID readings of the soil beneath the tank and sidewalls were between 15 ppm and 16
ppm. DEC Requires: 1) Soil Vapor Intrusion (SVI) work plan depending on the SVI test results 2) SMD
pressure differential testing

Remarks: hit tank during excavation and spill to soil - cleanup in progress

All Materials:

Site ID:	543264
Operable Unit ID:	1291801
Operable Unit:	01
Material ID:	2297685
Material Code:	0066A
Material Name:	unknown petroleum
Case No.:	Not reported
Material FA:	Petroleum
Quantity:	Not reported
Units:	Not reported
Recovered:	Not reported
Resource Affected:	Soil
Oxygenate:	Not reported

Name:	FILL PIPE LEAKED #2 FO INTO VAULT
Address:	111 LEROY STREET
City,State,Zip:	MANHATTAN, NY
Spill Number/Closed Date:	0611866 / 2016-07-28
Facility ID:	0611866
Facility Type:	ER
DER Facility ID:	326188
Site ID:	376595
DEC Region:	2
Spill Cause:	Other
Spill Class:	C4
SWIS:	3101
Spill Date:	2007-01-26
Investigator:	JMOCONNE
Referred To:	Not reported
Reported to Dept:	2007-01-26
CID:	444
Water Affected:	Not reported
Spill Source:	Institutional, Educational, Gov., Other
Spill Notifier:	Other
Cleanup Ceased:	Not reported
Cleanup Meets Std:	False
Last Inspection:	Not reported
Recommended Penalty:	False
UST Trust:	False
Remediation Phase:	0
Date Entered In Computer:	2007-01-26
Spill Record Last Update:	2016-07-28
Spiller Name:	Not reported
Spiller Company:	CON EDISON
Spiller Address:	Not reported
Spiller Company:	999
Contact Name:	MARGARET GENTLE
Latitude:	Not reported
Longitude:	Not reported

LOT 85,TAXBLOCK 602 (Continued) **S105998775**

DEC Memo: spill was caused by ConEd and is being cleaned up by them. 204253. see eDocs. 4/13/07: Spill submitted for closure by Con Ed. Request denied, with comment: Was repair made to damaged fill line? Was contractor that installed vault working for Con Ed? (JHO) 5/15/07: spill submitted for closure by Con Ed. Response to above comment was: Safeway Construction Enterprises was working directly for Con Edison. Safeway repaired the oil fill line. Safeway also conducted the clean up and disposed of the non-haz oily debris. Request for closure denied, with comment: Following completion of repairs to fill line, a NYSDEC-approved precision test is required to confirm repair was successful. Was testing performed? What test method was used? (JHO) 12/19/07: e-mail from Con Ed (Brian Bellows) regarding testing of the line: As mentioned, there is no access to the tank system for line testing. In addition, approval from the property owner will be needed for work on their tank as mentioned below. Any guidance in resolving this issue would be appreciated. Attached to Con Ed (Bellows) e-mail was an e-mail from Con Ed's contractor (Robert M. Laga of The Franklin Company Contractors, Inc.), which states: Based upon my inspection, there is a buried tank located under the building. The tank has a fill line, vent line, suction and return. The only access to the tank is through a 24 x24 manhole to a round man-way cover, I noticed a few bolts missing in the cover. The cover has no openings on it to access the tank. The size of the tank is questionable. Testing the tank through approved methods by the DEC/EPA is not possible because there is no access to the tank. In the event you are required to test the tank, the DEC has allowed in the past, to test the tank through the vent line. This test would only be an indication of weather the tank was tight or non-tight. To perform a complete test, the water intrusion portion of the test must be performed. Water intrusion testing does not have to be completed if it can be demonstrated to the DEC that groundwater is well below the bottom of the tank. This could be determined suing a Geo-probe rig for an additional cost. Another option is to have us remove the man-way lid and weld on a 2 or 4 bung. This would allow us to test the tank the conventional method, but would require a few days to prepare and get the tank ready for testing. (JHO) 12/20/07: e-mail to Con Ed (Bellows): Please clarify the sequence of events for me. As I understand it, your contractor disconnected the fill line in order to install the vault. The fill line was re-connected but leaked (?) or did the leak happen during the disconnection period? At what point was the fill line re-connected? (JHO) 12/21/07: e-mail response from Con Ed (Bellows): On January 26, 2007,

LOT 85,TAXBLOCK 602 (Continued) **S105998775**

a spill was cleaned up in the
area where the contractor had removed an oil fill line when constructing a vault. When the oil
company came to make a delivery, the oil leaked into the backfilled excavation. The contractor came
back and excavated soil then made the repairs to the oil fill line they removed. (JHO) 12/21/07:
E-mail to Con Ed (Bellows): Was the initial spill they cleaned up (on Jan 26) a result of the line
being disconnected? (JHO) 12/21/07: e-mail response from Con Ed (Bellows): According to the
inspector, the final clean up was completed on 1-26-07 at 1500 hrs. Clean up was completed by
Safeway construction. The affected 2 yards soil was dug up and replaced with clean soil. 1/16/08:
E-mail from Con Ed (Bellows): Just a quick follow-up on this spill event, I believe you were
checking to see if we would be required to have the entire tank system tested since the tank line
could not be isolated. As mentioned previously the tank system would need to be modified for
testing. Let me know if anything else is needed at this time or if a tank testing determination is
made. E-mail reply to Con Ed (Bellows): I spoke with our PBS staff [Jacob Krimgold], and they said
the line has to be tested. I checked the records for this building, and saw that the tank system
was tested in 2003 using the Horner EZ3 testing method, and is due for another test in June 2008.
Perhaps that method can be used again. (JHO) 10/16/2013 - spill re-assigned to O'Connell; received
closure request from Con Edison via email which includes: At this point in time, the building
located at 111 Leroy Street must be considered abandoned. All utilities (gas, electric, water) has
been shut off. ConEdison has conducted all reasonable Due diligence to gain legal access to 111
Leroy Street in order to conduct a pressure test on the fuel oil tank fill-line. ConEdison believes
that because of the foreclosure situation, 111 Leroy Street will not be occupied in the foreseeable
future. The original one quart spill that was discovered on 26Jan2007@12:05 was cleaned up within 3
hours of discovery...cleanup complete on 26Jan2007@15:00 by Safeway Construction; a ConEdison
approved contractor; all documented within the attached spill report (see PDF). We recommend that
the DEC tag the fuel oil fill port at 111 Leroy Street as 'DO NOT FILL' and place the onus of
pressure-testing the fuel oil tank fill-line onto the future owner(s) thus allowing this spill
incident to be closed via the DEC Spill Data Base. The following Chrono delineates ConEdison's Due
diligence associated with this one quart spill of #2 fuel oil from a leaking elbow at the sidewalk:
26Jan2007, 12:05 A ConEdison Construction Manager (M.Chionchio (18737)) reported that Stuyvesant

LOT 85,TAXBLOCK 602 (Continued) **S105998775**

Fuel Company was at this location delivering home heating fuel and leaked 1 quart of #2 fuel oil to soil. The spill was caused when a loose elbow on the fuel oil line (leading to the basement fuel oil tank) was removed and improperly reinstalled by a ConEdison contractor during the installation of a new sidewalk electrical vault. 26Jan2007, 15:00 The 1 quart spill that was cleaned up within 3 hours...cleanup complete by Safeway Construction; a ConEdison approved contractor. Two cubic yards of oily debris was disposed of as non-haz industrial waste. 10Jun2007 A ConEdison EH&S Project Specialist (Brian Bellows) scheduled the Franklin Company (a subcontractor of Safeway Construction) to pressure test the fuel oil tank in the basement of 111 Leroy Street as per NYSDEC recommendations. A field visit at that time found the building vacant. Additionally, the building had a Disconnect Notice posted to the front door for termination of Power and Light service. According to the owner of the parking lot next door, 111 Leroy Street is scheduled for demolition per a Notice he received. 05Nov2008 Brian Bellows, Project Specialist with Construction EH&S tried to contact the owner of the building; without success. Mr. Bellows proceeded to call everyone identified as the owner on the Department of Buildings (DOB) website. There has been no activity and no permits issued for the address. 8Apr2010 ConEdison is unable to locate the owner for information since building was vacated. DOB website checked for issuance of new permits. 03Sep2013 David Duke of ConEdison's EH&S Response Team searched the Internet and found that the building is in foreclosure via the Royal Bank of Scotland-RBS Securities. A newspaper article described the situation as fallout from the 2008 real-estate crash. Con Edison's request is under review. Reviewed PBS registration for 111 Leroy Street, 2-608656. 1,500 gallon UST, #2 fuel oil, no installation date; no filing for temporarily out of service or closure; registration expired 3/26/2008; overdue for tank tightness report (6/17/2008). Based on information included in separate, prior spill report, the tank was re-lined in 2003. Based on-line NYC ACRIS database, the property changed ownership from that included with the PBS registration (per ACRIS, KMG PMA LEROY, LLC). Referred PBS case to PBS unit for follow-up on PBS compliance issues and tagging as recommended above by Con Edison. No information found for any foreclosure process as indicated above by Con Edison for this property. (JOC) 10/23/13 - based on information provided, the spill was promptly remediated, and the fill line was repaired. However, Con Edison did not conduct testing of the fill line as was previously requested by the

LOT 85,TAXBLOCK 602 (Continued) **S105998775**

Department, due to an inability to get
access to the tank. In that the entire tank system, rather than just
the fill line, now needs
testing by the tank owner per PBS regulations, there is no reason at
this point to continue to
require Con Edison to test just the fill line. As noted above,
regional PBS staff are working on
resolving the PBS compliance issues. The facility PBS number has been
cross referenced into this
spill record. (JOC) 7/21/16 - was forwarded on 7/18 by DEC Vought
draft RAWP for project applying
to NYC Voluntary Cleanup Program which includes the property at 111
Leroy Street. Called and
discussed project briefly 7/19 with Shaminder Chawla, NYCOER, who
provided additional information.
Sent email 7/21 to Michael Burke, Langan, requesting to discuss the
PBS application sent under his
cover letter dated 5/12/16 to the Department. Was called by Michael
Burke and Patrick Farnham,
Langan and discussed the issue: that they were on location performing
unrelated tasks while a
demolition contractor was also on location on May 11, 2016 and while
working in the vicinity of the
underground storage tank, this contractor pulled the tank out of the
ground. Another company, as
included in the PBS application, came to the facility on May 14 and
emptied/cleaned and removed the
tank. They advised that they will review their records including daily
logs/notes and will provide
a narrative of their observations regarding the tank activities and
any comments they have
regarding this spill incident related to the fill line. (JOC) 7/22/16
- was called today by Jerry
Nichols, Langan, who was also on the call yesterday (not noted above)
to follow up and clarify some
of the points from yesterday's discussion. He expects they will send
me something by Monday 7/25.
(JOC) 7/28/16 - received letter from Gerald Nicholls, Langan dated
7/27/16 requesting spill
closure. The letter reports that a Langan field engineer was on site
at the time that the UST was
removed, and noted that no holes were observed in the tank and that no
petroleum was released from
the tank after its removal, but the tank grave was not observable
since the fill surrounding the
tank location sloughed into the tank pit; that the onsite portions of
the vent and fill lines were
removed at the same time as the tank. The letter adds that during an
investigation conducted by
Langan, a soil boring SB10 was advanced southwest of the UST near
linear concrete patching assumed
to overlay the area where the tank piping was restored and
petroleum-like odor, staining and PID
readings up to 33 ppm in the soil were detected in soils from 12 to 14
and 16 to 17 feet below
grade. Review of the investigation report (dated 1/6/16) for SB10 did
not identify any CP-51 Table

LOT 85,TAXBLOCK 602 (Continued) **S105998775**

3 fuel oil compounds in excess of soil cleanup objectives. The letter further adds that excavation
under the remedial action work plan with NYCOER will extend to about 15 feet below ground surface
in the former UST area; that any remaining portions of fill or vent piping associated with the
former tank will be removed during the upcoming work. Review of the reporting of the incident from
Con Edison emis report 204253, 9/3/13, includes that the estimate of the original release from the
fill line was 1 pint or 1 quart, as opposed to the 10 gallons reported by the fuel oil delivery
company; and that the cleanup action was completed within 3 hours of the time of the release,
including the removal of approximately 2 cubic yards of impacted soil. Based on the reported
information, the spill is closed. (JOC)

Remarks: CON ED DID THE DIGGING AND HIT THE OIL LINE :; CON ED WILL CLEAN UP: 204253.

All Materials:

Site ID:	376595
Operable Unit ID:	1134167
Operable Unit:	01
Material ID:	2124027
Material Code:	0001A
Material Name:	#2 fuel oil
Case No.:	Not reported
Material FA:	Petroleum
Quantity:	10.00
Units:	G
Recovered:	.00
Resource Affected:	Soil
Oxygenate:	Not reported

E DESIGNATION:

Name:	LOT 85,TAXBLOCK 602
Address:	111 LEROY STREET
City,State,Zip:	MANHATTAN, NY 10014
Tax Lot(s):	85
Tax Block:	602
Borough Code:	MN
E-No:	E-211
Effective Date:	Not reported
Satisfaction Date:	Not reported
Ceqr Number:	07DCP095M
Ulurp Number:	C070575ZMM
Zoning Map No:	Not reported
Description:	Air Quality - #2 Fuel Oil or Natural Gas Heat and Hot Water;Exhaust stack location limitations
Lot Remediation Date:	Not reported
Description:	Not reported
Lot Remediation Date:	Not reported

LOT 85,TAXBLOCK 602 (Continued) **S105998775**

NYC OER:

Name:	111 LEROY STREET
Address:	111 LEROY STREET
City,State,Zip:	MANHATTAN, NY
Latitude:	40.730293
Longitude:	-74.00749
OER Project Numbers:	16TMP0007K,16RH-A105M,16CVCP027M
BBL:	1.0060200551006E+79
OER Program:	VCP (Enrolled), E/RD (Review)
Class:	Active (A)
Phase:	Closure
URL:	
Postcode:	10014
Community Board:	2
Council District:	3
Census Tract:	69
BIN:	1090307
NTA:	West Village

NYC LAND USE:

Name:	Not reported
Address:	111 LEROY STREET
City,State,Zip:	MANHATTAN, NY 10014
Latitude:	40.7305123
Longitude:	-74.0075012
Type Of Ownership Code:	Not reported
Owner Name:	PMG LEROY STREET DEVELOPMENT LLC
Borough:	MN
Tax Block:	602
Tax Lot:	7503
Community District:	102
Census Tract 2020:	1006900
Census Block 2020:	10069001004
Census Tract 2010:	69
Census Block 2010:	1007
School District:	02
City Council District:	3
Fire Company:	E024
Police Precinct:	6
Health Center District:	15
Health Area:	6400
Sanitation District Boro:	1
Sanitation District Number:	02
Sanitation Subsection:	1B
Zoning District 1:	M1-5/R7X: Mixed Manufacturing & Residential Districts
Zoning District 2:	Not reported
Zoning District 3:	Not reported
Zoning District 4:	Not reported
Commercial Overlay 1:	Not reported
Commercial Overlay 2:	Not reported
Special Purpose District 1:	MX-6
Special Purpose District 2:	Not reported
Special Purpose District 3:	Not reported
Limited Height District:	Not reported
Spill Boundary Indicator:	N

LOT 85,TAXBLOCK 602 (Continued) **S105998775**

Building Class:	R4: Condominiums - Residential Unit In Elevator Bldg
Land Use Category:	Multi-Family Elevator Buildings
Number Of Easements:	0
Lot Area:	4967
Total Building Floor Area:	28132
Commercial Floor Area:	0
Residential Floor Area:	28132
Office Floor Area:	0
Retail Floor Area:	0
Garage Floor Area:	0
Storage Floor Area:	0
Factory Floor Area:	0
Other Floor Area:	0
Total Building Floor Area Source Code:	2
Number Of Buildings:	1
Number Of Floors:	10.0000000
Residential Units:	13
Total Units:	13
Lot Frontage:	45.7500000
Lot Depth:	100.1400000
Building Frontage:	45.7500000
Building Depth:	67.4000000
Extension Code:	Not reported
Proximity Code:	2
Irregular Lot Code:	Y
Lot Type:	0
Basement Type/Grade:	5
Assessed Land Value:	475650.00000
Assessed Total Value:	5858999.00000
Exempt Total Value:	0.00000
Year Built:	2017
Year Altered 1:	0
Year Altered 2:	0
Historic District Name:	Not reported
Landmark Status:	Not reported
Built Floor Area Ratio:	5.66000000000
Maximum Allowable Residential Far:	5.00000000000
Maximum Allowable Commercial Far:	5.00000000000
Maximum Allowable Community Facility Far:	5.00000000000
Boro Code:	1
Borough, Tax Block and Lot:	1006027503.00000000
Condominium Number:	3002
Census Tract 2:	0069
X Coordinate:	982171
Y Coordinate:	205422
Zoning Map #:	12a
Zoning Map Code:	Not reported
Sanborn Map #:	103 001
Tax Map #:	10208
E-designation Number:	Not reported
Apportionment BBL:	Not reported
Apportionment Date:	Not reported
Pluto DTM Base Map Indicator:	1
2007 Flood Insurance Rate Map Indicator:	Not reported
2015 Preliminary Flood Insurance Rate Map Indicator:	Not reported
Version Number:	24v3.1
Changed By DCP:	Not reported

DM1368 **NY E DESIGNATION** **S110670133**
SW **38 WALKER STREET** **NY NYC OER** **N/A**
1/2-1 **MANHATTAN, NY 10013** **NY NYC LAND USE**
0.769 mi.
4061 ft. **Site 3 of 5 in cluster DM**

Relative:
Lower

Actual:
15 ft.

E DESIGNATION:

Name:	LOT 13,TAXBLOCK 194
Address:	38 WALKER STREET
City,State,Zip:	MANHATTAN, NY
Tax Lot(s):	13
Tax Block:	194
Borough Code:	Not reported
E-No:	E-257
Effective Date:	Not reported
Satisfaction Date:	Not reported
Ceqr Number:	10DCP039M
Ulurp Number:	C100369ZMM
Zoning Map No:	Not reported
Description:	Air Quality - HVAC fuel limited to natural gas;Hazardous Materials* Phase I and Phase II Testing Protocol;Window Wall Attenuation & Alternate Ventilation
Lot Remediation Date:	Not reported

NYC OER:

Name:	38 WALKER STREET
Address:	38 WALKER STREET
City,State,Zip:	MANHATTAN, NY
Latitude:	40.719218
Longitude:	-74.003806
OER Project Numbers:	11TMP0213M,11EHAN213M
BBL:	1001940013
OER Program:	E/RD (No Cleanup)
Class:	Completed (C)
Phase:	Completed
URL:	
Postcode:	10013
Community Board:	1
Council District:	1
Census Tract:	33
BIN:	1002292
NTA:	SoHo-TriBeCa-Civic Center-Little Italy

NYC LAND USE:

Name:	Not reported
Address:	38 WALKER STREET
City,State,Zip:	MANHATTAN, NY 10013
Latitude:	40.7194539
Longitude:	-74.0038276
Type Of Ownership Code:	Not reported
Owner Name:	38 WALKER STREET,
Borough:	MN
Tax Block:	194
Tax Lot:	13
Community District:	101
Census Tract 2020:	1003300

(Continued) **S110670133**

Census Block 2020:	10033004001
Census Tract 2010:	33
Census Block 2010:	1001
School District:	02
City Council District:	1
Fire Company:	L001
Police Precinct:	1
Health Center District:	15
Health Area:	7700
Sanitation District Boro:	1
Sanitation District Number:	01
Sanitation Subsection:	3B
Zoning District 1:	C6-2A: Commercial Districts
Zoning District 2:	Not reported
Zoning District 3:	Not reported
Zoning District 4:	Not reported
Commercial Overlay 1:	Not reported
Commercial Overlay 2:	Not reported
Special Purpose District 1:	TMU
Special Purpose District 2:	Not reported
Special Purpose District 3:	Not reported
Limited Height District:	Not reported
Spill Boundary Indicator:	N
Building Class:	K4: Store Buildings (Taxpayers Included) - Predominant Retail With Other Uses
Land Use Category:	Mixed Residential & Commercial Buildings
Number Of Easements:	0
Lot Area:	2513
Total Building Floor Area:	10865
Commercial Floor Area:	10865
Residential Floor Area:	0
Office Floor Area:	0
Retail Floor Area:	2500
Garage Floor Area:	0
Storage Floor Area:	8365
Factory Floor Area:	0
Other Floor Area:	0
Total Building Floor Area Source Code:	2
Number Of Buildings:	1
Number Of Floors:	5.0000000
Residential Units:	0
Total Units:	5
Lot Frontage:	25.0000000
Lot Depth:	100.5000000
Building Frontage:	25.0000000
Building Depth:	93.0000000
Extension Code:	E
Proximity Code:	3
Irregular Lot Code:	N
Lot Type:	5
Basement Type/Grade:	2
Assessed Land Value:	127800.00000
Assessed Total Value:	886050.00000
Exempt Total Value:	0.00000
Year Built:	1858
Year Altered 1:	2000
Year Altered 2:	2002

(Continued) **S110670133**

Historic District Name:	Tribeca East Historic District
Landmark Status:	Not reported
Built Floor Area Ratio:	4.32000000000
Maximum Allowable Residential Far:	6.02000000000
Maximum Allowable Commercial Far:	6.00000000000
Maximum Allowable Community Facility Far:	6.50000000000
Boro Code:	1
Borough, Tax Block and Lot:	1001940013.00000000
Condominium Number:	Not reported
Census Tract 2:	0033
X Coordinate:	983189
Y Coordinate:	201393
Zoning Map #:	12a
Zoning Map Code:	Not reported
Sanborn Map #:	101N046
Tax Map #:	10105
E-designation Number:	E-257
Apportionment BBL:	Not reported
Apportionment Date:	Not reported
Pluto DTM Base Map Indicator:	1
2007 Flood Insurance Rate Map Indicator:	Not reported
2015 Preliminary Flood Insurance Rate Map Indicator:	Not reported
Version Number:	24v3.1
Changed By DCP:	t

DM1369 **NY E DESIGNATION** **S110670139**
SW **36 WALKER STREET** **NY NYC OER** **N/A**
1/2-1 **MANHATTAN, NY 10013** **NY NYC LAND USE**
0.770 mi.
4067 ft. **Site 4 of 5 in cluster DM**

Relative: **Lower**
Actual: **15 ft.**

E DESIGNATION:

Name:	LOT 14,TAXBLOCK 194
Address:	36 WALKER STREET
City,State,Zip:	MANHATTAN, NY
Tax Lot(s):	14
Tax Block:	194
Borough Code:	Not reported
E-No:	E-257
Effective Date:	Not reported
Satisfaction Date:	Not reported
Ceqr Number:	10DCP039M
Ulurp Number:	C100369ZMM
Zoning Map No:	Not reported
Description:	Air Quality - HVAC fuel limited to natural gas;Hazardous Materials* Phase I and Phase II Testing Protocol;Window Wall Attenuation & Alternate Ventilation
Lot Remediation Date:	Not reported

NYC OER:

Name:	36 WALKER STREET
Address:	36 WALKER STREET
City,State,Zip:	MANHATTAN, NY
Latitude:	40.719251
Longitude:	-74.003878
OER Project Numbers:	21TMP1209M,21EHAN267M

(Continued) **S110670139**

BBL: 1001940014
OER Program: E/RD (Review)
Class: Active (A)
Phase: Approved Remedial Plan

URL:
Postcode: 10013
Community Board: 1
Council District: 1
Census Tract: 33
BIN: 1002293
NTA: SoHo-TriBeCa-Civic Center-Little Italy

NYC LAND USE:

Name:	Not reported
Address:	36 WALKER STREET
City,State,Zip:	MANHATTAN, NY 10013
Latitude:	40.7194566
Longitude:	-74.0039286
Type Of Ownership Code:	Not reported
Owner Name:	36 WALKER LLC
Borough:	MN
Tax Block:	194
Tax Lot:	14
Community District:	101
Census Tract 2020:	1003300
Census Block 2020:	10033004001
Census Tract 2010:	33
Census Block 2010:	1001
School District:	02
City Council District:	1
Fire Company:	L001
Police Precinct:	1
Health Center District:	15
Health Area:	7700
Sanitation District Boro:	1
Sanitation District Number:	01
Sanitation Subsection:	3B
Zoning District 1:	C6-2A: Commercial Districts
Zoning District 2:	Not reported
Zoning District 3:	Not reported
Zoning District 4:	Not reported
Commercial Overlay 1:	Not reported
Commercial Overlay 2:	Not reported
Special Purpose District 1:	TMU
Special Purpose District 2:	Not reported
Special Purpose District 3:	Not reported
Limited Height District:	Not reported
Spill Boundary Indicator:	N
Building Class:	K4: Store Buildings (Taxpayers Included) - Predominant Retail With Other Uses
Land Use Category:	Mixed Residential & Commercial Buildings
Number Of Easements:	0
Lot Area:	1883
Total Building Floor Area:	8600
Commercial Floor Area:	8600
Residential Floor Area:	0

(Continued) **S110670139**

Office Floor Area:	0
Retail Floor Area:	5160
Garage Floor Area:	0
Storage Floor Area:	3440
Factory Floor Area:	0
Other Floor Area:	0
Total Building Floor Area Source Code:	2
Number Of Buildings:	1
Number Of Floors:	5.0000000
Residential Units:	0
Total Units:	5
Lot Frontage:	25.0800000
Lot Depth:	75.0800000
Building Frontage:	25.0000000
Building Depth:	75.0000000
Extension Code:	E
Proximity Code:	3
Irregular Lot Code:	N
Lot Type:	5
Basement Type/Grade:	2
Assessed Land Value:	96750.00000
Assessed Total Value:	739800.00000
Exempt Total Value:	0.00000
Year Built:	1860
Year Altered 1:	0
Year Altered 2:	0
Historic District Name:	Tribeca East Historic District
Landmark Status:	Not reported
Built Floor Area Ratio:	4.57000000000
Maximum Allowable Residential Far:	6.02000000000
Maximum Allowable Commercial Far:	6.00000000000
Maximum Allowable Community Facility Far:	6.50000000000
Boro Code:	1
Borough, Tax Block and Lot:	1001940014.00000000
Condominium Number:	Not reported
Census Tract 2:	0033
X Coordinate:	983161
Y Coordinate:	201394
Zoning Map #:	12a
Zoning Map Code:	Not reported
Sanborn Map #:	101N046
Tax Map #:	10105
E-designation Number:	E-257
Apportionment BBL:	Not reported
Apportionment Date:	Not reported
Pluto DTM Base Map Indicator:	1
2007 Flood Insurance Rate Map Indicator:	Not reported
2015 Preliminary Flood Insurance Rate Map Indicator:	Not reported
Version Number:	24v3.1
Changed By DCP:	t

DM1370 **34 WALKER STREET** **NY E DESIGNATION** **S110670148**
SW **NY NYC OER** **N/A**
1/2-1 **MANHATTAN, NY 10013** **NY NYC LAND USE**
0.772 mi.
4075 ft. **Site 5 of 5 in cluster DM**

Relative:
Lower

Actual:
15 ft.

E DESIGNATION:

Name:	LOT 15,TAXBLOCK 194
Address:	34 WALKER STREET
City,State,Zip:	MANHATTAN, NY
Tax Lot(s):	15
Tax Block:	194
Borough Code:	Not reported
E-No:	E-257
Effective Date:	Not reported
Satisfaction Date:	Not reported
Ceqr Number:	10DCP039M
Ulurp Number:	C100369ZMM
Zoning Map No:	Not reported
Description:	Air Quality - HVAC fuel limited to natural gas;Hazardous Materials* Phase I and Phase II Testing Protocol;Window Wall Attenuation & Alternate Ventilation
Lot Remediation Date:	Not reported

NYC OER:

Name:	34 WALKER STREET
Address:	34 WALKER STREET
City,State,Zip:	MANHATTAN, NY
Latitude:	40.719284
Longitude:	-74.00395
OER Project Numbers:	24TMP0768M,24EHAN140M
BBL:	1.00194001610019E+19
OER Program:	E/RD (Review)
Class:	Active (A)
Phase:	Approved Remedial Plan
URL:	
Postcode:	10013
Community Board:	1
Council District:	1
Census Tract:	33
BIN:	1002294
NTA:	SoHo-TriBeCa-Civic Center-Little Italy

NYC LAND USE:

Name:	Not reported
Address:	34 WALKER STREET
City,State,Zip:	MANHATTAN, NY 10013
Latitude:	40.7195170
Longitude:	-74.0040152
Type Of Ownership Code:	Not reported
Owner Name:	ELTIBE REALTY CORP
Borough:	MN
Tax Block:	194
Tax Lot:	15
Community District:	101
Census Tract 2020:	1003300

(Continued) **S110670148**

Census Block 2020:	10033004001
Census Tract 2010:	33
Census Block 2010:	1001
School District:	02
City Council District:	1
Fire Company:	L001
Police Precinct:	1
Health Center District:	15
Health Area:	7700
Sanitation District Boro:	1
Sanitation District Number:	01
Sanitation Subsection:	3A
Zoning District 1:	C6-2A: Commercial Districts
Zoning District 2:	Not reported
Zoning District 3:	Not reported
Zoning District 4:	Not reported
Commercial Overlay 1:	Not reported
Commercial Overlay 2:	Not reported
Special Purpose District 1:	TMU
Special Purpose District 2:	Not reported
Special Purpose District 3:	Not reported
Limited Height District:	Not reported
Spill Boundary Indicator:	N
Building Class:	K4: Store Buildings (Taxpayers Included) - Predominant Retail With Other Uses
Land Use Category:	Mixed Residential & Commercial Buildings
Number Of Easements:	0
Lot Area:	2508
Total Building Floor Area:	12400
Commercial Floor Area:	12400
Residential Floor Area:	0
Office Floor Area:	2480
Retail Floor Area:	2480
Garage Floor Area:	0
Storage Floor Area:	7440
Factory Floor Area:	0
Other Floor Area:	0
Total Building Floor Area Source Code:	2
Number Of Buildings:	1
Number Of Floors:	5.0000000
Residential Units:	0
Total Units:	7
Lot Frontage:	25.0800000
Lot Depth:	75.0000000
Building Frontage:	25.0000000
Building Depth:	75.0000000
Extension Code:	N
Proximity Code:	3
Irregular Lot Code:	Y
Lot Type:	4
Basement Type/Grade:	2
Assessed Land Value:	162450.00000
Assessed Total Value:	715050.00000
Exempt Total Value:	0.00000
Year Built:	1868
Year Altered 1:	1965
Year Altered 2:	0

(Continued) **S110670148**

Historic District Name:	Tribeca East Historic District
Landmark Status:	Not reported
Built Floor Area Ratio:	4.94000000000
Maximum Allowable Residential Far:	6.02000000000
Maximum Allowable Commercial Far:	6.00000000000
Maximum Allowable Community Facility Far:	6.50000000000
Boro Code:	1
Borough, Tax Block and Lot:	1001940015.00000000
Condominium Number:	Not reported
Census Tract 2:	0033
X Coordinate:	983137
Y Coordinate:	201416
Zoning Map #:	12a
Zoning Map Code:	Not reported
Sanborn Map #:	101N046
Tax Map #:	10105
E-designation Number:	E-257
Apportionment BBL:	Not reported
Apportionment Date:	Not reported
Pluto DTM Base Map Indicator:	1
2007 Flood Insurance Rate Map Indicator:	Not reported
2015 Preliminary Flood Insurance Rate Map Indicator:	Not reported
Version Number:	24v3.1
Changed By DCP:	t

DN1371 **LOT 12,TAXBLOCK 195** **NY E DESIGNATION** **S109155326**
SW **83 WALKER STREET** **NY NYC OER** **N/A**
1/2-1 **MANHATTAN, NY** **NY NYC LAND USE**
0.772 mi.
4077 ft. **Site 2 of 7 in cluster DN**

Relative: **Lower**
Actual: **18 ft.**

E DESIGNATION:

Name:	LOT 12,TAXBLOCK 195
Address:	83 WALKER STREET
City,State,Zip:	MANHATTAN, NY
Tax Lot(s):	12
Tax Block:	195
Borough Code:	Not reported
E-No:	E-208
Effective Date:	Not reported
Satisfaction Date:	Not reported
Ceqr Number:	08DCP012M
Ulurp Number:	C060032ZMM
Zoning Map No:	Not reported
Description:	Air Quality - HVAC fuel limited to natural gas;Underground Gasoline Storage Tanks* Testing Protocol.;Window Wall Attenuation & Alternate Ventilation
Lot Remediation Date:	Not reported

NYC OER:

Name:	83 WALKER STREET
Address:	83 WALKER STREET
City,State,Zip:	MANHATTAN, NY
Latitude:	40.718181
Longitude:	-74.001566
OER Project Numbers:	12TMP0529M,12EHAN529M

LOT 12,TAXBLOCK 195 (Continued) **S109155326**

BBL:	1001950012
OER Program:	E/RD (Review)
Class:	Completed (C)
Phase:	Completed
URL:	
Postcode:	10013
Community Board:	1
Council District:	1
Census Tract:	31
BIN:	1090537
NTA:	SoHo-TriBeCa-Civic Center-Little Italy

NYC LAND USE:

Name:	Not reported
Address:	83 WALKER STREET
City,State,Zip:	MANHATTAN, NY 10013
Latitude:	40.7180020
Longitude:	-74.0016738
Type Of Ownership Code:	Not reported
Owner Name:	83 WALKER LLC
Borough:	MN
Tax Block:	195
Tax Lot:	7502
Community District:	101
Census Tract 2020:	1003100
Census Block 2020:	10031001004
Census Tract 2010:	31
Census Block 2010:	1004
School District:	02
City Council District:	1
Fire Company:	L001
Police Precinct:	5
Health Center District:	15
Health Area:	7700
Sanitation District Boro:	1
Sanitation District Number:	01
Sanitation Subsection:	3B
Zoning District 1:	C6-2A: Commercial Districts
Zoning District 2:	Not reported
Zoning District 3:	Not reported
Zoning District 4:	Not reported
Commercial Overlay 1:	Not reported
Commercial Overlay 2:	Not reported
Special Purpose District 1:	Not reported
Special Purpose District 2:	Not reported
Special Purpose District 3:	Not reported
Limited Height District:	Not reported
Spill Boundary Indicator:	N
Building Class:	R1: Condominiums - Residential Unit In 2-10 Unit Bldg
Land Use Category:	Multi-Family Walk-Up Buildings
Number Of Easements:	0
Lot Area:	2400
Total Building Floor Area:	13773
Commercial Floor Area:	0
Residential Floor Area:	13773
Office Floor Area:	0

LOT 12,TAXBLOCK 195 (Continued) **S109155326**

Retail Floor Area:	0
Garage Floor Area:	0
Storage Floor Area:	0
Factory Floor Area:	0
Other Floor Area:	0
Total Building Floor Area Source Code:	2
Number Of Buildings:	1
Number Of Floors:	9.0000000
Residential Units:	9
Total Units:	9
Lot Frontage:	0.0000000
Lot Depth:	0.0000000
Building Frontage:	24.0000000
Building Depth:	70.4000000
Extension Code:	Not reported
Proximity Code:	3
Irregular Lot Code:	N
Lot Type:	0
Basement Type/Grade:	5
Assessed Land Value:	197997.00000
Assessed Total Value:	2163778.00000
Exempt Total Value:	0.00000
Year Built:	2014
Year Altered 1:	2013
Year Altered 2:	0
Historic District Name:	Tribeca East Historic District
Landmark Status:	Not reported
Built Floor Area Ratio:	5.74000000000
Maximum Allowable Residential Far:	6.02000000000
Maximum Allowable Commercial Far:	6.00000000000
Maximum Allowable Community Facility Far:	6.50000000000
Boro Code:	1
Borough, Tax Block and Lot:	1001957502.00000000
Condominium Number:	2809
Census Tract 2:	0031
X Coordinate:	983786
Y Coordinate:	200864
Zoning Map #:	12a
Zoning Map Code:	Not reported
Sanborn Map #:	101N047
Tax Map #:	10105
E-designation Number:	Not reported
Apportionment BBL:	Not reported
Apportionment Date:	Not reported
Pluto DTM Base Map Indicator:	1
2007 Flood Insurance Rate Map Indicator:	Not reported
2015 Preliminary Flood Insurance Rate Map Indicator:	Not reported
Version Number:	24v3.1
Changed By DCP:	Not reported

DN1372 **81 WALKER STREET (CORTLANDT PLACE CONDOMINIUM) - D** **NY NYC OER** **S132515823**
SW **81 WALKER STREET** **N/A**
1/2-1 **MANHATTAN, NY**
0.773 mi.
4079 ft. **Site 3 of 7 in cluster DN**

Relative: NYC OER:
Lower
Name: 81 WALKER STREET (CORTLANDT PLACE CONDOMINIUM) - DOB JOB NO. A1 - 104806104
Actual:
18 ft.
Address: 81 WALKER STREET
City,State,Zip: MANHATTAN, NY
Latitude: 40.718214
Longitude: -74.001638
OER Project Numbers: 13TMP0058M,13EHAN058M
BBL: 1.0019500111001899E+19
OER Program: E/RD (Review)
Class: Active (A)
Phase: Closure

URL:
Postcode: 10013
Community Board: 1
Council District: 1
Census Tract: 31
BIN: 1002325
NTA: SoHo-TriBeCa-Civic Center-Little Italy

DN1373 **81 WALKER STREET (CORTLANDT PLACE CONDOMINIUM) - D** **NY NYC OER** **S132515824**
SW **81 WALKER STREET** **N/A**
1/2-1 **MANHATTAN, NY**
0.773 mi.
4079 ft. **Site 4 of 7 in cluster DN**

Relative: NYC OER:
Lower
Name: 81 WALKER STREET (CORTLANDT PLACE CONDOMINIUM) - DOB JOB NOS. 121360437, 120599879, AND 120600563
Actual:
18 ft.
Address: 81 WALKER STREET
City,State,Zip: MANHATTAN, NY
Latitude: 40.718214
Longitude: -74.001638
OER Project Numbers: 13TMP0092M,13EHAN092M
BBL: 1001957501
OER Program: E/RD (Review)
Class: Active (A)
Phase: Closure

URL:
Postcode: 10013
Community Board: 1
Council District: 1
Census Tract: 31
BIN: 1002325
NTA: SoHo-TriBeCa-Civic Center-Little Italy

DP1374 **NY Spills** **S109827828**
WNW **78 MORTON STREET** **NY NYC LAND USE** **N/A**
1/2-1 **MANHATTAN, NY 10014** **NY NYC OER**
0.773 mi.
4081 ft. **Site 2 of 3 in cluster DP**

Relative: **Lower**

Actual: **14 ft.**

SPILLS:

Name:	COMMERCIAL PROPERTY
Address:	78 MORTON ST
City,State,Zip:	MANHATTAN, NY
Spill Number/Closed Date:	0904573 / 2009-08-24
Facility ID:	0904573
Facility Type:	ER
DER Facility ID:	365810
Site ID:	416744
DEC Region:	2
Spill Cause:	Other
Spill Class:	C3
SWIS:	3101
Spill Date:	2009-07-20
Investigator:	SFRAHMAN
Referred To:	Not reported
Reported to Dept:	2009-07-20
CID:	Not reported
Water Affected:	Not reported
Spill Source:	Commercial/Industrial
Spill Notifier:	Other
Cleanup Ceased:	Not reported
Cleanup Meets Std:	False
Last Inspection:	Not reported
Recommended Penalty:	False
UST Trust:	False
Remediation Phase:	0
Date Entered In Computer:	2009-07-20
Spill Record Last Update:	2009-08-24
Spiller Name:	GLEN NELSON
Spiller Company:	COMMERCIAL PROPERTY
Spiller Address:	78 MORTON ST
Spiller Company:	999
Contact Name:	GLEN NELSON
Latitude:	Not reported
Longitude:	Not reported
DEC Memo:	Ref to old spill #0001092 - The old case was closed out (should not have been) The site is being sold and the purchaser did soil borings around the old tank and found contamination. (not sure if the old tank was removed or abandoned in place). There was no PBS on this tank. It should have been registered in 2000 prior to either closing it in place or removing it. Need site visit? 08/24/09 Rec'd phase II report from Langan Engineering.The site is improved with a one and three story brick and concrete building. The basement floor slab is approx 10 ft below sidewalk grade.A closed UST discovered by GPR survey near the north end of the basement.The UST was filled with concrete.Four soil borings were advanced around the UST.Petroleum impacted soil was observed on the north and east sides of the UST within the saturated zone.No petroleum related

(Continued) **S109827828**

impacts were observed in the
unsaturated zone above the ground water table.No free product was observed on the ground water
table.Langan recommended that the residual petroleum impacts in soil are minimal and are attributed
to the former closed in place UST and/or historic urban fill and there are no petroleum impacts to
ground water at the site,therefore, the case is requested to be closed.Report in edocs.(sr)

Remarks: HOLE IN A 2000 GALLON ABANDONDED TANK, WITH CONTAMINATED SOIL. CLEAN UP PENDING. PBS NUMBER NOT AVAIL.

All Materials:

Site ID:	416744
Operable Unit ID:	1173032
Operable Unit:	01
Material ID:	2164921
Material Code:	0001A
Material Name:	#2 fuel oil
Case No.:	Not reported
Material FA:	Petroleum
Quantity:	Not reported
Units:	G
Recovered:	Not reported
Resource Affected:	Soil
Oxygenate:	Not reported

Name:	78 MORTON STREET
Address:	78 MORTON STREET
City,State,Zip:	MANHATTAN, NY
Spill Number/Closed Date:	0001092 / 2007-07-09
Facility ID:	0001092
Facility Type:	ER
DER Facility ID:	84482
Site ID:	94347
DEC Region:	2
Spill Cause:	Equipment Failure
Spill Class:	B3
SWIS:	3101
Spill Date:	2000-04-07
Investigator:	sxlasdin
Referred To:	Not reported
Reported to Dept:	2000-04-27
CID:	396
Water Affected:	Not reported
Spill Source:	Commercial/Industrial
Spill Notifier:	Tank Tester
Cleanup Ceased:	Not reported
Cleanup Meets Std:	False
Last Inspection:	Not reported
Recommended Penalty:	False
UST Trust:	False
Remediation Phase:	0
Date Entered In Computer:	2000-04-27
Spill Record Last Update:	2009-10-02
Spiller Name:	Not reported
Spiller Company:	UNKNOWN

(Continued) **S109827828**

Spiller Address:	Not reported
Spiller Company:	999
Contact Name:	JAY
Latitude:	40.7309254
Longitude:	-74.0070965
DEC Memo:	Prior to Sept, 2004 data translation this spill Lead_DEC Field was AUSTIN 5/10/04 - AUSTIN - SWITHCED FROM SACCACIO TO AUSTIN FOR REASSIGNMENT - END 06/13/2007 - Matthew Klaas (Albany DER) -Contacted Petroleum Tank Cleaners at 718-624-4842 and requested more information about this spill. They told me they cleaned the tank, ran a test on it, and it was a leaking tank so they filled it with sand. They performed this work for Glenn Partition Inc. located at 78 Morton Street New York, NY 10014-3724 -Wrote Glenn Partition Inc. (at above listed address) a letter requesting more information about this spill. 07/9/07 - Matthew Klaas (Albany DER) -Received a telephone call from Glenn Nilsen from Glenn Partition, inc. He faxed a copy of the certificate of affidavit regarding the tank. After reviewing the certificate and speaking to Mr. Nielson, it appears as though the site has been properly cleaned up and there remains no threat. There has been no recurring incident at this location, and the file is being closed as of 7/9/07.
Remarks:	caller reports that old fuel tank was removed and cont. soil was found. caller can be contacted for further info.

All Materials:

Site ID:	94347
Operable Unit ID:	822799
Operable Unit:	01
Material ID:	555834
Material Code:	0001A
Material Name:	#2 fuel oil
Case No.:	Not reported
Material FA:	Petroleum
Quantity:	.00
Units:	G
Recovered:	.00
Resource Affected:	Soil
Oxygenate:	Not reported

NYC LAND USE:

Name:	Not reported
Address:	78 MORTON STREET
City,State,Zip:	MANHATTAN, NY 10014
Latitude:	40.7307868
Longitude:	-74.0074327
Type Of Ownership Code:	Not reported
Owner Name:	THE RED ART HOUSE LLLP
Borough:	MN
Tax Block:	602
Tax Lot:	64
Community District:	102

(Continued) **S109827828**

Census Tract 2020:	1006900
Census Block 2020:	10069001004
Census Tract 2010:	69
Census Block 2010:	1007
School District:	02
City Council District:	3
Fire Company:	E024
Police Precinct:	6
Health Center District:	15
Health Area:	6400
Sanitation District Boro:	1
Sanitation District Number:	02
Sanitation Subsection:	2B
Zoning District 1:	M1-5/R7X: Mixed Manufacturing & Residential Districts
Zoning District 2:	Not reported
Zoning District 3:	Not reported
Zoning District 4:	Not reported
Commercial Overlay 1:	Not reported
Commercial Overlay 2:	Not reported
Special Purpose District 1:	MX-6
Special Purpose District 2:	Not reported
Special Purpose District 3:	Not reported
Limited Height District:	Not reported
Spill Boundary Indicator:	N
Building Class:	S1: Residence - Multiple Use - Primarily One Family With One Store Or Office
Land Use Category:	Mixed Residential & Commercial Buildings
Number Of Easements:	0
Lot Area:	2500
Total Building Floor Area:	5500
Commercial Floor Area:	1300
Residential Floor Area:	2900
Office Floor Area:	0
Retail Floor Area:	1300
Garage Floor Area:	0
Storage Floor Area:	0
Factory Floor Area:	0
Other Floor Area:	0
Total Building Floor Area Source Code:	2
Number Of Buildings:	1
Number Of Floors:	4.0000000
Residential Units:	1
Total Units:	2
Lot Frontage:	25.0000000
Lot Depth:	100.0000000
Building Frontage:	25.0000000
Building Depth:	65.0000000
Extension Code:	Not reported
Proximity Code:	2
Irregular Lot Code:	N
Lot Type:	5
Basement Type/Grade:	2
Assessed Land Value:	300000.00000
Assessed Total Value:	1108020.00000
Exempt Total Value:	0.00000
Year Built:	1900
Year Altered 1:	2011

(Continued) **S109827828**

Year Altered 2:	0
Historic District Name:	Not reported
Landmark Status:	Not reported
Built Floor Area Ratio:	2.20000000000
Maximum Allowable Residential Far:	5.00000000000
Maximum Allowable Commercial Far:	5.00000000000
Maximum Allowable Community Facility Far:	5.00000000000
Boro Code:	1
Borough, Tax Block and Lot:	1006020064.00000000
Condominium Number:	Not reported
Census Tract 2:	0069
X Coordinate:	982190
Y Coordinate:	205522
Zoning Map #:	12a
Zoning Map Code:	Not reported
Sanborn Map #:	103 001
Tax Map #:	10208
E-designation Number:	E-211
Apportionment BBL:	Not reported
Apportionment Date:	Not reported
Pluto DTM Base Map Indicator:	1
2007 Flood Insurance Rate Map Indicator:	Not reported
2015 Preliminary Flood Insurance Rate Map Indicator:	Not reported
Version Number:	24v3.1
Changed By DCP:	Not reported

NYC OER:

Name:	78 MORTON STREET
Address:	78 MORTON STREET
City,State,Zip:	MANHATTAN, NY
Latitude:	40.730985
Longitude:	-74.007223
OER Project Numbers:	10TMP0292M,10EH-A292M
BBL:	1006020064
OER Program:	E/RD (No Cleanup)
Class:	Completed (C)
Phase:	Completed

URL:

Postcode:	10014
Community Board:	2
Council District:	3
Census Tract:	69
BIN:	1010401
NTA:	West Village

DQ1375 **289 3RD STREET** **NY NYC OER** **S132515796**
ESE **289 3RD STREET** **N/A**
1/2-1 **MANHATTAN, NY**
0.776 mi.
4098 ft. **Site 1 of 2 in cluster DQ**

Relative:
Lower

Actual:
15 ft.

NYC OER:

Name:	289 3RD STREET
Address:	289 3RD STREET
City,State,Zip:	MANHATTAN, NY
Latitude:	Not reported

289 3RD STREET (Continued) **S132515796**

Longitude:	Not reported
OER Project Numbers:	24TMP1496M,25EAIR006M
BBL:	1003730061
OER Program:	E/RD (No Cleanup)
Class:	Active (A)
Phase:	Approved Remedial Plan
URL:	
Postcode:	Not reported
Community Board:	Not reported
Council District:	Not reported
Census Tract:	Not reported
BIN:	Not reported
NTA:	Not reported

1376
East
1/2-1
0.778 mi.
4108 ft.

638 EAST 12TH STREET **NY NYC OER** **S132180033**
638 EAST 12TH STREET **N/A**
MANHATTAN, NY

Relative:
Lower

Actual:
9 ft.

NYC OER:

Name:	638 EAST 12TH STREET
Address:	638 EAST 12TH STREET
City,State,Zip:	MANHATTAN, NY
Latitude:	40.727327
Longitude:	-73.977209
OER Project Numbers:	24TMP0789M,24EAIR147M
BBL:	1003940028
OER Program:	Not reported
Class:	Active (A)
Phase:	Approved Remedial Plan
URL:	
Postcode:	10009
Community Board:	3
Council District:	2
Census Tract:	28
BIN:	1079054
NTA:	Lower East Side

DR1377
ESE
1/2-1
0.781 mi.
4126 ft.

356 EAST 8TH STREET- DOB JOB NO 121330390, 1217138 **NY NYC OER** **S129932353**
356 EAST 8TH STREET **N/A**
MANHATTAN, NY

Site 1 of 3 in cluster DR

Relative:
Lower

Actual:
11 ft.

NYC OER:

Name:	356 EAST 8TH STREET- DOB JOB NO 121330390, 121713823
Address:	356 EAST 8TH STREET
City,State,Zip:	MANHATTAN, NY
Latitude:	40.724503
Longitude:	-73.977978
OER Project Numbers:	14TMP0100M,14EA-N100M
BBL:	1003770010
OER Program:	E/RD (No Cleanup)

356 EAST 8TH STREET- DOB JOB NO 121330390, 121713823 (Continued) **S129932353**

Class: Active (A)
Phase: Closure

URL:
Postcode: 10009
Community Board: 3
Council District: 2
Census Tract: 2602
BIN: 1004504
NTA: Lower East Side

DR1378
ESE
1/2-1
0.784 mi.
4142 ft.
Relative: Lower
Actual: 12 ft.

243 EAST 7TH STREET **NY NYC OER** **S132515787**
243 EAST 7TH STREET **N/A**
MANHATTAN, NY

Site 2 of 3 in cluster DR

NYC OER:
Name: 243 EAST 7TH STREET
Address: 243 EAST 7TH STREET
City,State,Zip: MANHATTAN, NY
Latitude: 40.723816
Longitude: -73.978202
OER Project Numbers: 21TMP0054M,21EA-N028M
BBL: 1003770066
OER Program: E/RD (No Cleanup)
Class: Completed (C)
Phase: Completed

URL:
Postcode: 10009
Community Board: 3
Council District: 2
Census Tract: 2602
BIN: 1004523
NTA: Lower East Side

Name: 243 EAST 7TH STREET
Address: 243 EAST 7TH STREET
City,State,Zip: MANHATTAN, NY
Latitude: 40.723816
Longitude: -73.978202
OER Project Numbers: 16TMP0393M,16EAIR379M
BBL: 1003770066
OER Program: E/RD (No Cleanup)
Class: Active (A)
Phase: Closure

URL:
Postcode: 10009
Community Board: 3
Council District: 2
Census Tract: 2602
BIN: 1004523
NTA: Lower East Side

DQ1379
ESE
1/2-1
0.787 mi.
4153 ft.

Relative:
Lower

Actual:
14 ft.

324 EAST 4TH STREET - DOB JOB NO. 121897983
324 EAST 4TH STREET
MANHATTAN, NY

Site 2 of 2 in cluster DQ

NY NYC OER

S132179941
N/A

NYC OER:

Name:	324 EAST 4TH STREET - DOB JOB NO. 121897983
Address:	324 EAST 4TH STREET
City,State,Zip:	MANHATTAN, NY
Latitude:	40.721851
Longitude:	-73.97917
OER Project Numbers:	14TMP0380M,14EAIR380M
BBL:	1003730015
OER Program:	E/RD (No Cleanup)
Class:	Active (A)
Phase:	Closure
URL:	
Postcode:	10009
Community Board:	3
Council District:	2
Census Tract:	2601
BIN:	1089881
NTA:	Lower East Side

DN1380
SW
1/2-1
0.791 mi.
4178 ft.

Relative:
Lower

Actual:
20 ft.

388 BROADWAY 2ND THRU 5TH FLOOR CONVERSION
388 BROADWAY
MANHATTAN, NY

Site 5 of 7 in cluster DN

NY NYC OER

S132179965
N/A

NYC OER:

Name:	388 BROADWAY 2ND THRU 5TH FLOOR CONVERSION
Address:	388 BROADWAY
City,State,Zip:	MANHATTAN, NY
Latitude:	40.718299
Longitude:	-74.002803
OER Project Numbers:	10TMP0298M,10EHAN298M
BBL:	1001950003
OER Program:	E/RD (No Cleanup)
Class:	Active (A)
Phase:	Closure
URL:	
Postcode:	10013
Community Board:	1
Council District:	1
Census Tract:	31
BIN:	1002319
NTA:	SoHo-TriBeCa-Civic Center-Little Italy

DO1381 **TRINITY CHURCH CORP** **NY Spills** **S121985559**
West **551 GREENWICH ST** **NY NYC OER** **N/A**
1/2-1 **MANHATTAN, NY**
0.793 mi.
4189 ft. **Site 2 of 3 in cluster DO**

Relative: **Lower**

Actual: **11 ft.**

SPILLS:

Name:	TRINITY CHURCH CORP
Address:	551 GREENWICH ST
City,State,Zip:	MANHATTAN, NY
Spill Number/Closed Date:	1801068 / 2021-10-19
Facility ID:	1801068
Facility Type:	ER
DER Facility ID:	522867
Site ID:	569595
DEC Region:	2
Spill Cause:	Unknown
Spill Class:	C4
SWIS:	3101
Spill Date:	2018-05-01
Investigator:	MDMACCAB
Referred To:	Not reported
Reported to Dept:	2018-05-01
CID:	Not reported
Water Affected:	Not reported
Spill Source:	Commercial/Industrial
Spill Notifier:	Other
Cleanup Ceased:	Not reported
Cleanup Meets Std:	False
Last Inspection:	Not reported
Recommended Penalty:	False
UST Trust:	False
Remediation Phase:	0
Date Entered In Computer:	2018-05-01
Spill Record Last Update:	2021-10-19
Spiller Name:	PAUL MCMAHON
Spiller Company:	HISTORICAL
Spiller Address:	551 GREENWICH ST
Spiller Company:	999
Contact Name:	PAUL MCMAHON
Latitude:	Not reported
Longitude:	Not reported
DEC Memo:	5/1/18 TJD Left message for notifier (Paul McManon - Langan Group 212-479-5451). Awaiting call back with update. Is there a Phase 2 Report available? 5/3/18 TJD Spill reassigned to Patel as site is in NYC OER program. 05/03/18-Hiralkumar Patel. downloaded documents from NYCOER EPIC database. as per project submission letter to NYCOER, site comprises lot # 42 and 48 on block # 598. alternate address: 551-561 Greenwich St, 111 Charlton St no PBS or other spills found. site has 'e' designation for 'hazmat/noise/air'. Myrna Hanna NYC OER PH. (212) 341-2077 email: mhanna@dep.nyc.gov Ilkay Cam-Spanos Langan Engineering Ph. (212) 479-5410 email: icam@Langan.com summary of Phase I report dated Jan. 2009: - currently, the subject site includes a single-story building (on lot # 42) and an open parking lot (on lot # 48) -

TRINITY CHURCH CORP (Continued) **S121985559**

building is used as a parking garage
with car lifts - staining was observed on concrete floor of the garage building - open parking lot
with car lifts on north side of the building - no staining was observed on asphalt-paved parking
lot - property lies at an elevation of approx. 18 ft above mean sea level - bedrock is likely
located approx. 70 to 90 ft bg - groundwater flow is likely toward the Hudson River, approx. 500 ft
west of the site - no evidence was observed to indicate that ASTs were located on-site either at
the time of inspection or in the past - Sanborn maps indicated that the site was developed with
factories and residential dwellings as early as 1894. the private garage at the site was
constructed between 1951 and 1968, and two 550 gal gasoline USTs were located beneath the building
between 1968 and 1994 summary of remedial investigation work plan: - proposed development project
is in the early planning stages, but it is anticipated to include a 10-story commercial office
building spanning both tax lots, retail at the ground floor, and one cellar level - based on
previously conducted geotechnical and environmental investigations in the area, the water table is
expected at approx. 20 ft bg - geophysical survey will be completed - five soil borings will be
advanced to a depth of about 15 ft bg, or 2 ft below the observed groundwater table, whichever is
deeper - four additional soil borings will be advanced to at least 5 ft below the observed
groundwater table (about 20 ft bg) and will be converted into 2-inch dia. monitoring wells - seven
soil vapor points will be installed and set at least 2 ft above the observed groundwater table -
two soil samples will be collected from each boring: one sample from 0-2 ft bg and one sample from
the groundwater interface or the development depth, whichever is shallower - additional soil
samples may be collected if PID readings above background and/or visual and olfactory indications
of a chemical or petroleum release are noted - wells will be surveyed to determine groundwater flow
direction - product sample will be collected, if noted in wells, for fingerprint analysis
05/04/18-Hiralkumar Patel. 2:11 PM:- sent email to OER Shaminder requesting property owner's
contact info. email copied to OER Myrna and Ilkay. 2:50 PM:- received email from OER Shaminder
including property owner's contact info. Trinity Church Corp. **property owner** c/o Trinity Real
Estate 120 Broadway, Floor 38 New York, NY 10271-3999 Attn.: Matthew Fox Ph. (212) 602-0809 email:
mfox@trinitywallstreet.org 08/06/18-Hiralkumar Patel. received email from OER Shaminder (at 10:56
PM on 08/05/18) including draft RIR report. 09/28/18-Hiralkumar Patel. reviewed draft RIR. summary:

TRINITY CHURCH CORP (Continued) **S121985559**

- a potential fill port was observed in the Greenwich Street sidewalk adjacent to the site - during
geophysical survey, an anomaly indicative of a UST, an associated fill port, and vent pipes were
identified inn the western port of lot # 42 adjacent to Greenwich Street sidewalk - evidence of
former gasoline dispenser islands was observed to the north and south of the anomaly - a second
fill port was identified in the southwest portion of lot 48 - due to presence of hydraulic lifts
associated with parking in the area, access to ground surface around the fill port on lot 48 was
limited - ten (10) soil borings (EB-01 through EB-10) were advanced to depths ranging from about 16
to 28 ft bg - boring EB-01 was advanced to a depth of 20 ft bg; no PID readings noted; groundwater
was encountered at 13 ft bg; soil samples were collected from 0-2 ft and 14-16 ft bg; borehole
EB-01 was backfilled to 6 ft depth to construct SV01 - boring EB-02 was advanced to a depth of 28
ft bg; PID readings (max. 3,600 ppm at 16.5 ft bg) and gasoline-like odors were noted below 8 ft
depth; groundwater was encountered at 13.8 ft bg; soil samples were collected from 1-3 ft, 14-16 ft
and 26-28 ft bg; well MW02 was installed in the borehole - boring EB-03 was advanced to a depth of
24 ft bg; 21 ppm recorded on PID and gasoline-like odors noted at 16.5 ft bg; groundwater was
encountered at 14 ft bg; soil samples were collected from 1-2 ft, 16-17 ft and 23-24 ft bg; well
MW03 was installed in the borehole - boring EB-04 was advanced to a depth of 20 ft bg; no PID
readings noted; groundwater was encountered at 13.5 ft bg; soil samples were collected from 0-1 ft
and 15-16 ft bg; well MW04 was installed in the borehole - boring EB-05 was advanced to a depth of
24 ft bg; PID readings (max. 590 ppm at 11 ft bg) and gasoline-like odors were noted below 9 ft
depth; groundwater was encountered at 12 ft bg; soil samples were collected from 0-2 ft, 11-12 ft
and 22-24 ft bg; borehole EB-05 was backfilled to 6 ft depth to construct SV05 - boring EB-06 was
advanced to a depth of 24 ft bg; PID readings (max. 1,550 ppm at 14.5 ft bg) and gasoline-like
odors were noted below 9 ft depth; groundwater was encountered at 13 ft bg; soil samples were
collected from 0-2 ft, 13-15 ft and 22-24 ft bg; well MW06 was installed in the borehole - boring
EB-07 was advanced to a depth of 16 ft bg; no PID readings were noted; groundwater was encountered
at 14.5 ft bg; soil samples were collected from 1-2 ft and 14-15 ft bg; borehole EB-07 was
backfilled to 12 ft depth to construct SV07 - boring EB-08 was advanced to a depth of 16 ft bg; no
PID readings were noted; groundwater was encountered at 13 ft bg; soil samples were collected from
0-2 ft and 13-15 ft bg - boring EB-09 was advanced to a depth of 16 ft

TRINITY CHURCH CORP (Continued) **S121985559**

bg; no PID readings were
noted; groundwater was encountered at 15 ft bg; soil samples were collected from 3-4 ft and 14-15
ft bg - boring EB-10 was advanced to a depth of 16 ft bg; PID readings (max. 3,500 ppm at 12 ft bg)
and gasoline-like odors were detected below 6 ft bg; groundwater was encountered at 12 ft bg; soil
samples was collected 14-16 ft bg - total of 25 soil samples (including 1 duplicate sample) were
collected for analysis - according to previous geotechnical investigation, bedrock was encountered
between about 105 and 118 ft bg - fill material was observed immediately below the existing surface
to depths ranging from about 7.5 to 13 ft bg - the fill layer was shallowest in the southern
portion of the site and deepest in the northern portion of the site - fill material generally
consists of light to dark brown and grey, medium sand with trace fine sand, fine gravel, silt, and
varying amounts of coal, brick and concrete fragments - slag and/or fly ash were observed within
fill layer in boring EB-04, EB-6 and EB-8 located in the northwestern portion of the site - native
sand layer consisting of brown fine sand with trace medium sand, clay and silt was observed below
the fill layer throughout the site - peat and organic clay layers were observed in the eastern and
southeastern portion of the site in boring EB-01 and EB-03 soil analyticals (in ppb):
----------EB-02---------EB-06 duplicate------EB-10
14-16 ft 13-15 ft 14-16 ft
Benzene----------49,000----------9,000----------22,000
Toluene----------220,000----------43,000----------150,000
Ethylbenzene----------95,000----------25,000----------64,000
Xylene----------700,000----------170,000----------480,000
1,2,4-Trimethylbenzene------290,000----------77,000----------160,000
1,3,5-Trimethylbenzene------100,000----------26,000----------67,000
Naphthalene----------66,000----------16,000----------35,000
- four (4) 2-inch dia.
permanent wells MW02, MW03, MW04 and MW06 were installed within soil boring locations EB-02, EB-03,
EB-04 and EB-06, respectively - groundwater was encountered from about 14.97 to 17.36 ft bg
---------- - headspace PID readings and gasoline-like odors were noted in wells MW02 (250 ppm),
MW03 (21.9 ppm) and MW06 (250 ppm) - no sheen was observed on groundwater during sampling - based
on groundwater measurement, site groundwater flows to the west
---------- - total of 5
groundwater samples (including 1 duplicate sample) were collected for analysis groundwater
analyticals (in ppb): ----------MW02
duplicate-------MW06
Benzene----------13,000----------4,400
Toluene----------16,000----------850
Ethylbenzene----------1,400----------480
Xylene----------11,000----------1,900

TRINITY CHURCH CORP (Continued) **S121985559**

1,2,4-Trimethylbenzene----------1,200----------740
1,3,5-Trimethylbenzene----------390----------210
Naphthalene----------550----------380 - seven (7) soil vapor points (SV01 through
SV07) were installed to a depth of about 12 ft bg - due to water intrusion into vapor sampling
tubes, SV01, SV03 and SV05 were removed and re-installed to a depth of 6 ft bg ------ - total of 7
soil-vapor samples and 1 outdoor air sample were collected for analysis soil-vapor analyticals (in
ug/m3):
----------SV01-----SV02-----SV03-----SV04-----SV05------SV06-----SV07
Benzene----------13--------7-------20-------25-----4,700
Toluene----------36-------33------214-------31-----2,540------30
Xylene----------47-------55-------46-------54-------391------46
PCE----------8----------8--------7--------7-------198------5
cyclohexane----------268------534-----2,030
review of available draft RIR
indicates presence of heavy soil and groundwater contamination on north, east and south side of
former 550 gal gasoline UST located along western property line of lot # 42, and south side of
suspected former 550 gal gasoline UST located in southwest corner of lot # 48. based on available
information, following additional investigation is needed: - boring/well around previous boring
EB-05 (where PID readings noted) and EB-10 - borings/wells on east sidewalk of Greenwich Street
(corner to corner) to delineate contamination on west side of both suspected tank locations/along
former remote fill ports - groundwater sampling via permanent well installation along southern
property line along Charlton St and along eastern property line (to investigate any upgradient
source) 9:53 AM:- sent email to OER Shaminder inquiring about status of final signed RIR and RAWP.
10/10/18-Hiralkumar Patel. DEC Jane is meeting with property owner/consultant next week for BCP
pre-application. **e-designation.** reassigned to M. MacCabe to manage under 561 Greenwich Street
BCP site No. C231129. Remedied under BCP project C231129, 561 Greenwich Street.

Remarks: old tank discovered during sun service investigation. Records show that there are two 550 tanks are in the ground

All Materials:

Site ID:	569595
Operable Unit ID:	1317447
Operable Unit:	01
Material ID:	2325273
Material Code:	0009
Material Name:	gasoline
Case No.:	Not reported
Material FA:	Petroleum

TRINITY CHURCH CORP (Continued) **S121985559**

Quantity: Not reported
Units: Not reported
Recovered: Not reported
Resource Affected: Soil
Oxygenate: Not reported

NYC OER:
Name: 551 GREENWICH STREET
Address: 551 GREENWICH STREET
City,State,Zip: MANHATTAN, NY
Latitude: 40.727578
Longitude: -74.008818
OER Project Numbers: 18TMP0891M,18EHAN326M
BBL: 1.00598004210059E+19
OER Program: E/RD (Review), State BCP
Class: Completed (C)
Phase: Completed

URL:
Postcode: 10014
Community Board: 2
Council District: 3
Census Tract: 37
BIN: 1010377
NTA: SoHo-TriBeCa-Civic Center-Little Italy

DP1382 **627 GREENWICH STREET PROPERTY** **NY LTANKS** **S106534449**
WNW **627 GREENWICH ST** **NY VCP** **N/A**
1/2-1 **MANHATTAN, NY** **NY AIRS**
0.794 mi. **NY NYC OER**
4190 ft. **Site 3 of 3 in cluster DP**

Relative:
Lower

Actual:
13 ft.

LTANKS:
Name: 627 GREENWICH STREET PROPERTY
Address: 627 GREENWICH ST
City,State,Zip: MANHATTAN, NY
Spill Number/Closed Date: 0109823 / 2005-09-06
Facility ID: 0109823
Site ID: 220323
Spill Date: 2002-01-08
Spill Cause: Tank Test Failure
Spill Source: Commercial/Industrial
Spill Class: B3
Cleanup Ceased: Not reported
SWIS: 3101
Investigator: JMPELTON
Referred To: Not reported
Reported to Dept: 2002-01-10
CID: 233
Water Affected: Not reported
Spill Notifier: Tank Tester
Last Inspection: Not reported
Recommended Penalty: False
Meets Standard: False
UST Involvement: False
Remediation Phase: 0

627 GREENWICH STREET PROPERTY (Continued) **S106534449**

Date Entered In Computer:	2002-01-10
Spill Record Last Update:	2005-09-06
Spiller Name:	ROY RUCCI
Spiller Company:	Not reported
Spiller Address:	627 GREENWICH ST
Spiller County:	001
Spiller Contact:	ROY RUCCI
Spiller Phone:	(718) 442-2080
Spiller Extention:	Not reported
DEC Region:	2
DER Facility ID:	182232
Latitude:	Not reported
Longitude:	Not reported
DEC Memo:	Prior to Sept, 2004 data translation this spill Lead_DEC Field was DEMEO August 16, 2005 As part of the Spills Backlog Reduction, Jason Pelton initially called Roy Rucci with Rucci Oil. Rucci Oil delivers #2 fuel oil to 627 Greenwich property and was listed on the Spill Report Form as a contact person. Rucci referred the property owner to Crown Leak Detection to complete the tank testing. Roy Rucci indicated that the tanks were repaired by Petroleum Tank Services. Rucci Oil continues to deliver oil to this property. Roy provided me with contact information for Ed Armstrong (212-741-2111). Ed Armstrong is the 627 Greenwich Street property Superintendent. I followed up with a phone call to Ed Armstrong. Ed Armstrong indicated that a vent line was broken and there was never any petroleum spill. Ed has documentation on the tank tightness testing and the tank repairs and faxed them to me on August 16, 2005. The testing and repair documents were scanned and placed in eDocs on 9/6/05. Based on the fact that no petroleum spill occurred and that repairs were made to the underground storage tank system, the status of the spill was changed to closed by Jason Pelton on September 6, 2005.
Remarks:	no pbs number but violation number is d2-5294-12-01 take 2 is in a tomb and tank 1 is underground both failed test property owner is aware tanks will beuncovered and cleaned then retested

All TTF:

Facility ID:	0109823
Spill Number:	0109823
Spill Tank Test:	1526804
Site ID:	220323
Tank Number:	001
Tank Size:	10000
Material:	Not reported
EPA UST:	Not reported
UST:	Not reported
Cause:	Not reported
Source:	Not reported
Test Method:	03
Test Method 2:	Horner EZ Check I or II
Leak Rate:	.00
Gross Fail:	Not reported
Modified By:	Spills
Last Modified Date:	Not reported

Facility ID:	0109823
Spill Number:	0109823
Spill Tank Test:	1526805
Site ID:	220323

627 GREENWICH STREET PROPERTY (Continued) **S106534449**

Tank Number:	002
Tank Size:	3500
Material:	Not reported
EPA UST:	Not reported
UST:	Not reported
Cause:	Not reported
Source:	Not reported
Test Method:	03
Test Method 2:	Horner EZ Check I or II
Leak Rate:	.00
Gross Fail:	Not reported
Modified By:	Spills
Last Modified Date:	Not reported

All Materials:

Site ID:	220323
Operable Unit ID:	846974
Operable Unit:	01
Material ID:	563086
Material Code:	0001A
Material Name:	#2 fuel oil
Case No.:	Not reported
Material FA:	Petroleum
Quantity:	.00
Units:	G
Recovered:	.00
Resource Affected:	Soil
Oxygenate:	Not reported

VCP NYC:

Project ID:	15TMP0138M,15RHAZ138M,16CVCP032M
Name:	627 GREENWICH STREET
Address:	627 GREENWICH STREET
City,State,Zip:	NEW YORK CITY, NY
Borough:	Manhattan
BBL:	10,060,200,581,006,000,000
OER Program:	VCP (Enrolled), E/RD (Review)
Phase:	Site Management
Latitude:	40.730815
Longitude:	-74.008064
Postcode:	10014
Community Board:	2
Council District:	3
Census Tract:	69
BIN:	1080188
NTA:	West Village

AIRS:

Name:	ENTERPRISE EXPRESS
Address:	627 GREENWICH ST
City,State,Zip:	MANHATTAN, NY
DECID:	2620500084
Process ID:	001EI
Latitude:	Not reported
Longitude:	Not reported

627 GREENWICH STREET PROPERTY (Continued) **S106534449**

FIPS Code:	36061
Auth Type Code:	Not reported
Permit Status:	Not reported
Auth Status Code:	Not reported
Emissions:	0
Issue date:	Not reported
Expired Date:	Not reported
Emission Unit date:	U00001
Contamination:	218019
EPA Control Code:	Not reported
Control Eff:	Not reported
Unit:	LB
Permit Status:	Not reported
Auth Status Code:	Not reported
Emissions:	0.0002
Issue date:	Not reported
Expired Date:	Not reported
Emission Unit date:	U00001
Contamination:	7440020
EPA Control Code:	Not reported
Control Eff:	Not reported
Unit:	LB
Permit Status:	Not reported
Auth Status Code:	Not reported
Emissions:	0.0001
Issue date:	Not reported
Expired Date:	Not reported
Emission Unit date:	U00001
Contamination:	7439965
EPA Control Code:	Not reported
Control Eff:	Not reported
Unit:	LB
Permit Status:	Not reported
Auth Status Code:	Not reported
Emissions:	0.0525
Issue date:	Not reported
Expired Date:	Not reported
Emission Unit date:	U00001
Contamination:	NOX
EPA Control Code:	Not reported
Control Eff:	Not reported
Unit:	TON
Permit Status:	Not reported
Auth Status Code:	Not reported
Emissions:	0.04409999
Issue date:	Not reported
Expired Date:	Not reported
Emission Unit date:	U00001
Contamination:	CO
EPA Control Code:	Not reported
Control Eff:	Not reported
Unit:	TON

627 GREENWICH STREET PROPERTY (Continued) **S106534449**

Permit Status:	Not reported
Auth Status Code:	Not reported
Emissions:	1.26999998
Issue date:	Not reported
Expired Date:	Not reported
Emission Unit date:	U00001
Contamination:	110543
EPA Control Code:	Not reported
Control Eff:	Not reported
Unit:	LB

Permit Status:	Not reported
Auth Status Code:	Not reported
Emissions:	0.00031499
Issue date:	Not reported
Expired Date:	Not reported
Emission Unit date:	U00001
Contamination:	SO2
EPA Control Code:	Not reported
Control Eff:	Not reported
Unit:	TON

Permit Status:	Not reported
Auth Status Code:	Not reported
Emissions:	0.02
Issue date:	Not reported
Expired Date:	Not reported
Emission Unit date:	U00001
Contamination:	71432
EPA Control Code:	Not reported
Control Eff:	Not reported
Unit:	LB

Permit Status:	Not reported
Auth Status Code:	Not reported
Emissions:	0.0001
Issue date:	Not reported
Expired Date:	Not reported
Emission Unit date:	U00001
Contamination:	7440484
EPA Control Code:	Not reported
Control Eff:	Not reported
Unit:	LB

Permit Status:	Not reported
Auth Status Code:	Not reported
Emissions:	0
Issue date:	Not reported
Expired Date:	Not reported
Emission Unit date:	U00001
Contamination:	207089
EPA Control Code:	Not reported
Control Eff:	Not reported
Unit:	LB

Permit Status:	Not reported
Auth Status Code:	Not reported

627 GREENWICH STREET PROPERTY (Continued) **S106534449**

Emissions:	0.5
Issue date:	Not reported
Expired Date:	Not reported
Emission Unit date:	U00001
Contamination:	50000
EPA Control Code:	Not reported
Control Eff:	Not reported
Unit:	LB

Click this hyperlink while viewing on your computer to access
47 additional NY AIRS: record(s) in the EDR Site Report.

NYC OER:

Name:	627 GREENWICH STREET
Address:	627 GREENWICH STREET
City,State,Zip:	MANHATTAN, NY
Latitude:	40.730815
Longitude:	-74.008064
OER Project Numbers:	15TMP0138M,15RHAZ138M,16CVCP032M
BBL:	1.0060200581006E+19
OER Program:	VCP (Enrolled), E/RD (Review)
Class:	Completed (C)
Phase:	Site Management

URL:

Postcode:	10014
Community Board:	2
Council District:	3
Census Tract:	69
BIN:	1080188
NTA:	West Village

DN1383 **LOT 27,TAXBLOCK 195** **NY E DESIGNATION** **S109155334**
SW **84 WHITE STREET** **NY NYC OER** **N/A**
1/2-1 **MANHATTAN, NY** **NY NYC LAND USE**
0.794 mi.
4192 ft. **Site 6 of 7 in cluster DN**

Relative:
Lower

Actual:
19 ft.

E DESIGNATION:

Name:	LOT 27,TAXBLOCK 195
Address:	84 WHITE STREET
City,State,Zip:	MANHATTAN, NY
Tax Lot(s):	27
Tax Block:	195
Borough Code:	Not reported
E-No:	E-208
Effective Date:	Not reported
Satisfaction Date:	Not reported
Ceqr Number:	08DCP012M
Ulurp Number:	C060032ZMM
Zoning Map No:	Not reported
Description:	Air Quality - HVAC fuel limited to natural gas;Window Wall Attenuation & Alternate Ventilation
Lot Remediation Date:	Not reported
Description:	Not reported

LOT 27,TAXBLOCK 195 (Continued) **S109155334**

Lot Remediation Date: Not reported

NYC OER:

Name:	84 WHITE STREET DOB JOB NO. 120476163
Address:	84 WHITE STREET
City,State,Zip:	MANHATTAN, NY
Latitude:	40.717566
Longitude:	-74.0021
OER Project Numbers:	11TMP0026M,11RHAN026M
BBL:	1001950027
OER Program:	E/RD (Review)
Class:	Completed (C)
Phase:	Completed

URL:

Postcode:	10013
Community Board:	1
Council District:	1
Census Tract:	31
BIN:	1089955
NTA:	SoHo-TriBeCa-Civic Center-Little Italy

NYC LAND USE:

Name:	Not reported
Address:	84 WHITE STREET
City,State,Zip:	MANHATTAN, NY 10013
Latitude:	40.7177577
Longitude:	-74.0019408
Type Of Ownership Code:	Not reported
Owner Name:	84-86 WHITE STREET LLC
Borough:	MN
Tax Block:	195
Tax Lot:	27
Community District:	101
Census Tract 2020:	1003100
Census Block 2020:	10031001004
Census Tract 2010:	31
Census Block 2010:	1004
School District:	02
City Council District:	1
Fire Company:	L001
Police Precinct:	5
Health Center District:	15
Health Area:	7700
Sanitation District Boro:	1
Sanitation District Number:	01
Sanitation Subsection:	3A
Zoning District 1:	C6-2A: Commercial Districts
Zoning District 2:	Not reported
Zoning District 3:	Not reported
Zoning District 4:	Not reported
Commercial Overlay 1:	Not reported
Commercial Overlay 2:	Not reported
Special Purpose District 1:	Not reported
Special Purpose District 2:	Not reported
Special Purpose District 3:	Not reported

LOT 27,TAXBLOCK 195 (Continued) **S109155334**

Limited Height District:	Not reported
Spill Boundary Indicator:	N
Building Class:	D1: Elevator Apartments - Semi-Fireproof (Without Stores)
Land Use Category:	Multi-Family Elevator Buildings
Number Of Easements:	0
Lot Area:	6073
Total Building Floor Area:	46900
Commercial Floor Area:	3600
Residential Floor Area:	43300
Office Floor Area:	0
Retail Floor Area:	0
Garage Floor Area:	3600
Storage Floor Area:	0
Factory Floor Area:	0
Other Floor Area:	0
Total Building Floor Area Source Code:	2
Number Of Buildings:	1
Number Of Floors:	13.0000000
Residential Units:	33
Total Units:	33
Lot Frontage:	49.8300000
Lot Depth:	122.5000000
Building Frontage:	49.0000000
Building Depth:	85.0000000
Extension Code:	N
Proximity Code:	3
Irregular Lot Code:	N
Lot Type:	5
Basement Type/Grade:	2
Assessed Land Value:	944100.00000
Assessed Total Value:	4912200.00000
Exempt Total Value:	0.00000
Year Built:	2012
Year Altered 1:	0
Year Altered 2:	0
Historic District Name:	Not reported
Landmark Status:	Not reported
Built Floor Area Ratio:	7.72000000000
Maximum Allowable Residential Far:	6.02000000000
Maximum Allowable Commercial Far:	6.00000000000
Maximum Allowable Community Facility Far:	6.50000000000
Boro Code:	1
Borough, Tax Block and Lot:	1001950027.00000000
Condominium Number:	Not reported
Census Tract 2:	0031
X Coordinate:	983712
Y Coordinate:	200775
Zoning Map #:	12a
Zoning Map Code:	Not reported
Sanborn Map #:	101N047
Tax Map #:	10105
E-designation Number:	R-86
Apportionment BBL:	Not reported
Apportionment Date:	Not reported
Pluto DTM Base Map Indicator:	1
2007 Flood Insurance Rate Map Indicator:	Not reported
2015 Preliminary Flood Insurance Rate Map Indicator:	Not reported

LOT 27,TAXBLOCK 195 (Continued) **S109155334**

Version Number: 24v3.1
Changed By DCP: Not reported

DN1384 **NY LTANKS** **S102671986**
SW **80 WHITE STREET** **NY NYC LAND USE** **N/A**
1/2-1 **MANHATTAN, NY 10013** **NY NYC OER**
0.795 mi.
4195 ft. **Site 7 of 7 in cluster DN**

Relative: **Lower**

Actual: **20 ft.**

LTANKS:

Name:	80 WHITE STREET
Address:	80 WHITE STREET
City,State,Zip:	MANHATTAN, NY
Spill Number/Closed Date:	9209332 / 1992-11-11
Facility ID:	9209332
Site ID:	199545
Spill Date:	1992-11-11
Spill Cause:	Tank Overfill
Spill Source:	Commercial/Industrial
Spill Class:	C4
Cleanup Ceased:	1992-11-11
SWIS:	3101
Investigator:	O'DOWD
Referred To:	Not reported
Reported to Dept:	1992-11-11
CID:	Not reported
Water Affected:	Not reported
Spill Notifier:	Responsible Party
Last Inspection:	Not reported
Recommended Penalty:	False
Meets Standard:	True
UST Involvement:	False
Remediation Phase:	0
Date Entered In Computer:	1992-11-18
Spill Record Last Update:	2004-09-30
Spiller Name:	Not reported
Spiller Company:	Not reported
Spiller Address:	Not reported
Spiller County:	001
Spiller Contact:	Not reported
Spiller Phone:	Not reported
Spiller Extention:	Not reported
DEC Region:	2
DER Facility ID:	166092
Latitude:	Not reported
Longitude:	Not reported
DEC Memo:	Not reported
Remarks:	PETRO HEAT CLEANED IT UP WITH ABSORBENT PADS ONLY ON SIDEWALK NO CALL BACK

All Materials:

Site ID:	199545
Operable Unit ID:	972987
Operable Unit:	01
Material ID:	406383
Material Code:	0001A
Material Name:	#2 fuel oil
Case No.:	Not reported

(Continued) **S102671986**

Material FA:	Petroleum
Quantity:	3.00
Units:	G
Recovered:	.00
Resource Affected:	Soil
Oxygenate:	Not reported

NYC LAND USE:

Name:	Not reported
Address:	80 WHITE STREET
City,State,Zip:	MANHATTAN, NY 10013
Latitude:	40.7178290
Longitude:	-74.0020923
Type Of Ownership Code:	Not reported
Owner Name:	WHITE STREET PARTNERS LLC
Borough:	MN
Tax Block:	195
Tax Lot:	30
Community District:	101
Census Tract 2020:	1003100
Census Block 2020:	10031001004
Census Tract 2010:	31
Census Block 2010:	1004
School District:	02
City Council District:	1
Fire Company:	L001
Police Precinct:	5
Health Center District:	15
Health Area:	7700
Sanitation District Boro:	1
Sanitation District Number:	01
Sanitation Subsection:	3A
Zoning District 1:	C6-2A: Commercial Districts
Zoning District 2:	Not reported
Zoning District 3:	Not reported
Zoning District 4:	Not reported
Commercial Overlay 1:	Not reported
Commercial Overlay 2:	Not reported
Special Purpose District 1:	Not reported
Special Purpose District 2:	Not reported
Special Purpose District 3:	Not reported
Limited Height District:	Not reported
Spill Boundary Indicator:	N
Building Class:	K4: Store Buildings (Taxpayers Included) - Predominant Retail With Other Uses
Land Use Category:	Mixed Residential & Commercial Buildings
Number Of Easements:	0
Lot Area:	5416
Total Building Floor Area:	38890
Commercial Floor Area:	33524
Residential Floor Area:	5366
Office Floor Area:	16098
Retail Floor Area:	12060
Garage Floor Area:	0
Storage Floor Area:	0
Factory Floor Area:	0

(Continued) **S102671986**

Other Floor Area:	5366
Total Building Floor Area Source Code:	2
Number Of Buildings:	1
Number Of Floors:	6.0000000
Residential Units:	1
Total Units:	7
Lot Frontage:	45.0000000
Lot Depth:	119.4200000
Building Frontage:	45.0000000
Building Depth:	119.0000000
Extension Code:	N
Proximity Code:	2
Irregular Lot Code:	Y
Lot Type:	3
Basement Type/Grade:	2
Assessed Land Value:	423450.00000
Assessed Total Value:	4878000.00000
Exempt Total Value:	0.00000
Year Built:	1868
Year Altered 1:	2016
Year Altered 2:	2017
Historic District Name:	Tribeca East Historic District
Landmark Status:	Not reported
Built Floor Area Ratio:	7.18000000000
Maximum Allowable Residential Far:	6.02000000000
Maximum Allowable Commercial Far:	6.00000000000
Maximum Allowable Community Facility Far:	6.50000000000
Boro Code:	1
Borough, Tax Block and Lot:	1001950030.00000000
Condominium Number:	Not reported
Census Tract 2:	0031
X Coordinate:	983670
Y Coordinate:	200801
Zoning Map #:	12a
Zoning Map Code:	Not reported
Sanborn Map #:	101N047
Tax Map #:	10105
E-designation Number:	E-208
Apportionment BBL:	Not reported
Apportionment Date:	Not reported
Pluto DTM Base Map Indicator:	1
2007 Flood Insurance Rate Map Indicator:	Not reported
2015 Preliminary Flood Insurance Rate Map Indicator:	Not reported
Version Number:	24v3.1
Changed By DCP:	t

NYC OER:

Name:	80 WHITE STREET
Address:	80 WHITE STREET
City,State,Zip:	MANHATTAN, NY
Latitude:	40.717634
Longitude:	-74.002233
OER Project Numbers:	12TMP0009M,12EHAZ009M
BBL:	1.0019500091001899E+19
OER Program:	E/RD (Review)
Class:	Completed (C)
Phase:	Site Management

(Continued) **S102671986**

URL:
Postcode: 10013
Community Board: 1
Council District: 1
Census Tract: 31
BIN: 1002333
NTA: SoHo-TriBeCa-Civic Center-Little Italy

DS1385 **LOT 108,TAXBLOCK 594** **NY VCP** **S108075416**
WSW **219 HUDSON STREET** **NY E DESIGNATION** **N/A**
1/2-1 **MANHATTAN, NY 10013** **NY NYC LAND USE**
0.798 mi. **NY NYC OER**
4214 ft. **Site 1 of 2 in cluster DS**

Relative:
Lower

Actual:
13 ft.

VCP NYC:
Project ID: 14TMP0213M,14EH-N213M,15CVCP010M
Name: 219 HUDSON STREET
Address: 219 HUDSON STREET
City,State,Zip: NEW YORK CITY, NY
Borough: Manhattan
BBL: 1005940108
OER Program: VCP (Enrolled), E/RD (Review)
Phase: Site Management
Latitude: 40.724016
Longitude: -74.007879
Postcode: 10013
Community Board: 2
Council District: 3
Census Tract: 37
BIN: 1000000
NTA: SoHo-TriBeCa-Civic Center-Little Italy

E DESIGNATION:
Name: LOT 108,TAXBLOCK 594
Address: 219 HUDSON STREET
City,State,Zip: MANHATTAN, NY 10013
Tax Lot(s): 108
Tax Block: 594
Borough Code: MN
E-No: E-116
Effective Date: Not reported
Satisfaction Date: Not reported
Ceqr Number: 03DCP014M
Ulurp Number: C030237ZMM
Zoning Map No: Not reported

Description: Underground Gasoline Storage Tanks* Testing Protocol.;Window Wall Attenuation & Alternate Ventilation
Lot Remediation Date: Not reported

NYC LAND USE:
Name: Not reported
Address: 219 HUDSON STREET
City,State,Zip: MANHATTAN, NY 10013
Latitude: 40.7241499
Longitude: -74.0081463

LOT 108,TAXBLOCK 594 (Continued) **S108075416**

Type Of Ownership Code:	Not reported
Owner Name:	HUDSON CANAL LLC
Borough:	MN
Tax Block:	594
Tax Lot:	7512
Community District:	102
Census Tract 2020:	1003700
Census Block 2020:	10037001017
Census Tract 2010:	37
Census Block 2010:	1016
School District:	02
City Council District:	1
Fire Company:	L008
Police Precinct:	1
Health Center District:	15
Health Area:	6800
Sanitation District Boro:	1
Sanitation District Number:	02
Sanitation Subsection:	1B
Zoning District 1:	C6-2A: Commercial Districts
Zoning District 2:	Not reported
Zoning District 3:	Not reported
Zoning District 4:	Not reported
Commercial Overlay 1:	Not reported
Commercial Overlay 2:	Not reported
Special Purpose District 1:	Not reported
Special Purpose District 2:	Not reported
Special Purpose District 3:	Not reported
Limited Height District:	Not reported
Spill Boundary Indicator:	N
Building Class:	Rm: Condominiums -Mixed Residential & Commercial Building (Mixed Residential & Commercial)
Land Use Category:	Mixed Residential & Commercial Buildings
Number Of Easements:	0
Lot Area:	3716
Total Building Floor Area:	23165
Commercial Floor Area:	2695
Residential Floor Area:	20470
Office Floor Area:	2695
Retail Floor Area:	0
Garage Floor Area:	0
Storage Floor Area:	0
Factory Floor Area:	0
Other Floor Area:	0
Total Building Floor Area Source Code:	2
Number Of Buildings:	1
Number Of Floors:	10.0000000
Residential Units:	14
Total Units:	16
Lot Frontage:	57.2500000
Lot Depth:	31.8000000
Building Frontage:	0.0000000
Building Depth:	0.0000000
Extension Code:	Not reported
Proximity Code:	3
Irregular Lot Code:	Y
Lot Type:	0

LOT 108,TAXBLOCK 594 (Continued) **S108075416**

Basement Type/Grade:	5
Assessed Land Value:	427050.00000
Assessed Total Value:	4960351.00000
Exempt Total Value:	0.00000
Year Built:	2020
Year Altered 1:	2019
Year Altered 2:	0
Historic District Name:	Not reported
Landmark Status:	Not reported
Built Floor Area Ratio:	6.23000000000
Maximum Allowable Residential Far:	6.02000000000
Maximum Allowable Commercial Far:	6.00000000000
Maximum Allowable Community Facility Far:	6.50000000000
Boro Code:	1
Borough, Tax Block and Lot:	1005947512.00000000
Condominium Number:	3192
Census Tract 2:	0037
X Coordinate:	981992
Y Coordinate:	203104
Zoning Map #:	12a
Zoning Map Code:	Not reported
Sanborn Map #:	101N063
Tax Map #:	10208
E-designation Number:	Not reported
Apportionment BBL:	Not reported
Apportionment Date:	Not reported
Pluto DTM Base Map Indicator:	1
2007 Flood Insurance Rate Map Indicator:	1
2015 Preliminary Flood Insurance Rate Map Indicator:	1
Version Number:	24v3.1
Changed By DCP:	Not reported

NYC OER:

Name:	219 HUDSON STREET
Address:	219 HUDSON STREET
City,State,Zip:	MANHATTAN, NY
Latitude:	40.724016
Longitude:	-74.007879
OER Project Numbers:	14TMP0213M,14EH-N213M,15CVCP010M
BBL:	1005940108
OER Program:	VCP (Enrolled), E/RD (Review)
Class:	Completed (C)
Phase:	Site Management

URL:

Postcode:	10013
Community Board:	2
Council District:	3
Census Tract:	37
BIN:	1000000
NTA:	SoHo-TriBeCa-Civic Center-Little Italy

DO1386 **LOT 39,TAXBLOCK 597** **NY E DESIGNATION** **S113402057**
West **537 GREENWICH STREET** **NY NYC OER** **N/A**
1/2-1 **MANHATTAN, NY 10013**
0.798 mi.
4215 ft. **Site 3 of 3 in cluster DO**

Relative:
Lower

Actual:
11 ft.

E DESIGNATION:

Name:	LOT 39,TAXBLOCK 597
Address:	537 GREENWICH STREET
City,State,Zip:	MANHATTAN, NY 10013
Tax Lot(s):	39
Tax Block:	597
Borough Code:	MN
E-No:	E-288
Effective Date:	Not reported
Satisfaction Date:	Not reported
Ceqr Number:	12DCP045M
Ulurp Number:	C120380ZMM
Zoning Map No:	Not reported
Description:	No operable window and/or air intakes limitations;Hazardous Materials* Phase I and Phase II Testing Protocol;Window Wall Attenuation & Alternate Ventilation
Lot Remediation Date:	Not reported

NYC OER:

Name:	537 GREENWICH STREET / 110 CHARLTON STREET
Address:	537 GREENWICH STREET
City,State,Zip:	MANHATTAN, NY
Latitude:	40.72698
Longitude:	-74.008919
OER Project Numbers:	15TMP0430M,15EHAN430M
BBL:	1.0059700461005901E+29
OER Program:	E/RD (Review)
Class:	Completed (C)
Phase:	Completed
URL:	
Postcode:	10013
Community Board:	2
Council District:	3
Census Tract:	37
BIN:	1000000
NTA:	SoHo-TriBeCa-Civic Center-Little Italy

DS1387 **LOT 115,TAXBLOCK 594** **NY VCP** **S108075421**
WSW **503 CANAL STREET** **NY E DESIGNATION** **N/A**
1/2-1 **MANHATTAN, NY 10013** **NY NYC LAND USE**
0.802 mi. **NY NYC OER**
4233 ft. **Site 2 of 2 in cluster DS**

Relative:
Lower

Actual:
12 ft.

VCP NYC:

Project ID:	10TMP0290M,10EH-N290M,12CBCP022M
Name:	503 CANAL STREET
Address:	503 CANAL STREET
City,State,Zip:	NEW YORK CITY, NY
Borough:	Manhattan
BBL:	100,594,009,910,059,000,000,000,000,000
OER Program:	VCP (Enrolled), E/RD (Review)

LOT 115,TAXBLOCK 594 (Continued) **S108075421**

Phase:	Site Management
Latitude:	40.724145
Longitude:	-74.008522
Postcode:	10013
Community Board:	2
Council District:	3
Census Tract:	37
BIN:	1088827
NTA:	SoHo-TriBeCa-Civic Center-Little Italy

E DESIGNATION:

Name:	LOT 115,TAXBLOCK 594
Address:	503 CANAL STREET
City,State,Zip:	MANHATTAN, NY 10013
Tax Lot(s):	115
Tax Block:	594
Borough Code:	MN
E-No:	E-116
Effective Date:	Not reported
Satisfaction Date:	Not reported
Ceqr Number:	03DCP014M
Ulurp Number:	C030237ZMM
Zoning Map No:	Not reported
Description:	Underground Gasoline Storage Tanks* Testing Protocol.;Window Wall Attenuation & Alternate Ventilation
Lot Remediation Date:	Not reported

NYC LAND USE:

Name:	Not reported
Address:	503 CANAL STREET
City,State,Zip:	MANHATTAN, NY 10013
Latitude:	40.7244573
Longitude:	-74.0082654
Type Of Ownership Code:	Not reported
Owner Name:	2REN, LLC
Borough:	MN
Tax Block:	594
Tax Lot:	115
Community District:	102
Census Tract 2020:	1003700
Census Block 2020:	10037001017
Census Tract 2010:	37
Census Block 2010:	1016
School District:	02
City Council District:	1
Fire Company:	L008
Police Precinct:	1
Health Center District:	15
Health Area:	6800
Sanitation District Boro:	1
Sanitation District Number:	02
Sanitation Subsection:	1B
Zoning District 1:	C6-2A: Commercial Districts
Zoning District 2:	Not reported
Zoning District 3:	Not reported

LOT 115,TAXBLOCK 594 (Continued) **S108075421**

Zoning District 4:	Not reported
Commercial Overlay 1:	Not reported
Commercial Overlay 2:	Not reported
Special Purpose District 1:	Not reported
Special Purpose District 2:	Not reported
Special Purpose District 3:	Not reported
Limited Height District:	Not reported
Spill Boundary Indicator:	N
Building Class:	H9: Hotels - Miscellaneous
Land Use Category:	Commercial & Office Buildings
Number Of Easements:	0
Lot Area:	12937
Total Building Floor Area:	84517
Commercial Floor Area:	Not reported
Residential Floor Area:	Not reported
Office Floor Area:	Not reported
Retail Floor Area:	Not reported
Garage Floor Area:	Not reported
Storage Floor Area:	Not reported
Factory Floor Area:	Not reported
Other Floor Area:	Not reported
Total Building Floor Area Source Code:	2
Number Of Buildings:	1
Number Of Floors:	10.0000000
Residential Units:	0
Total Units:	1
Lot Frontage:	99.3000000
Lot Depth:	150.3100000
Building Frontage:	0.0000000
Building Depth:	0.0000000
Extension Code:	Not reported
Proximity Code:	0
Irregular Lot Code:	Y
Lot Type:	3
Basement Type/Grade:	5
Assessed Land Value:	3742200.00000
Assessed Total Value:	30047400.00000
Exempt Total Value:	0.00000
Year Built:	2013
Year Altered 1:	0
Year Altered 2:	0
Historic District Name:	Not reported
Landmark Status:	Not reported
Built Floor Area Ratio:	6.53000000000
Maximum Allowable Residential Far:	6.02000000000
Maximum Allowable Commercial Far:	6.00000000000
Maximum Allowable Community Facility Far:	6.50000000000
Boro Code:	1
Borough, Tax Block and Lot:	1005940115.00000000
Condominium Number:	Not reported
Census Tract 2:	0037
X Coordinate:	981959
Y Coordinate:	203216
Zoning Map #:	12a
Zoning Map Code:	Not reported
Sanborn Map #:	101N063
Tax Map #:	10208

LOT 115,TAXBLOCK 594 (Continued) **S108075421**

E-designation Number:	E-116
Apportionment BBL:	1005940099.00000000
Apportionment Date:	11/13/2013
Pluto DTM Base Map Indicator:	1
2007 Flood Insurance Rate Map Indicator:	1
2015 Preliminary Flood Insurance Rate Map Indicator:	1
Version Number:	24v3.1
Changed By DCP:	Not reported

NYC OER:

Name:	503 CANAL STREET
Address:	503 CANAL STREET
City,State,Zip:	MANHATTAN, NY
Latitude:	40.724145
Longitude:	-74.008522
OER Project Numbers:	10TMP0290M,10EH-N290M,12CBCP022M
BBL:	1.00594009910059E+29
OER Program:	VCP (Enrolled), E/RD (Review)
Class:	Completed (C)
Phase:	Site Management

URL:

Postcode:	10013
Community Board:	2
Council District:	3
Census Tract:	37
BIN:	1088827
NTA:	SoHo-TriBeCa-Civic Center-Little Italy

1388 West 1/2-1 0.802 mi. 4237 ft.

LOT 7,TAXBLOCK 597
100 VANDAM STREET
MANHATTAN, NY

NY VCP **S113402088**
NY E DESIGNATION **N/A**
NY NYC LAND USE
NY NYC OER

Relative: Lower

Actual: 10 ft.

VCP NYC:

Project ID:	15TMP0391M,15EHAN391M,17CVCP058M
Name:	92 - 100 VANDAM STREET
Address:	100 VANDAM STREET
City,State,Zip:	NEW YORK CITY, NY
Borough:	Manhattan
BBL:	10,059,700,101,005,900,000
OER Program:	VCP (Enrolled), E/RD (Review)
Phase:	Site Management
Latitude:	40.726689
Longitude:	-74.008453
Postcode:	10013
Community Board:	2
Council District:	3
Census Tract:	37
BIN:	1010360
NTA:	SoHo-TriBeCa-Civic Center-Little Italy

E DESIGNATION:

Name:	LOT 7,TAXBLOCK 597
Address:	100 VANDAM STREET
City,State,Zip:	MANHATTAN, NY

LOT 7,TAXBLOCK 597 (Continued) **S113402088**

Tax Lot(s):	7
Tax Block:	597
Borough Code:	Not reported
E-No:	E-288
Effective Date:	Not reported
Satisfaction Date:	Not reported
Ceqr Number:	12DCP045M
Ulurp Number:	C120380ZMM
Zoning Map No:	Not reported
Description:	Con Edison steam only;Hazardous Materials* Phase I and Phase II Testing Protocol;Window Wall Attenuation & Alternate Ventilation
Lot Remediation Date:	Not reported

NYC LAND USE:

Name:	Not reported
Address:	100 VANDAM STREET
City,State,Zip:	MANHATTAN, NY 10013
Latitude:	40.7265049
Longitude:	-74.0085796
Type Of Ownership Code:	Not reported
Owner Name:	527 GREENWICH, LLC
Borough:	MN
Tax Block:	597
Tax Lot:	7504
Community District:	102
Census Tract 2020:	1003700
Census Block 2020:	10037001012
Census Tract 2010:	37
Census Block 2010:	1013
School District:	02
City Council District:	3
Fire Company:	E024
Police Precinct:	1
Health Center District:	15
Health Area:	6800
Sanitation District Boro:	1
Sanitation District Number:	02
Sanitation Subsection:	1B
Zoning District 1:	M1-6: Manufacturing Districts
Zoning District 2:	Not reported
Zoning District 3:	Not reported
Zoning District 4:	Not reported
Commercial Overlay 1:	Not reported
Commercial Overlay 2:	Not reported
Special Purpose District 1:	HSQ
Special Purpose District 2:	Not reported
Special Purpose District 3:	Not reported
Limited Height District:	Not reported
Spill Boundary Indicator:	N
Building Class:	Rm: Condominiums -Mixed Residential & Commercial Building (Mixed Residential & Commercial)
Land Use Category:	Mixed Residential & Commercial Buildings
Number Of Easements:	0
Lot Area:	17220
Total Building Floor Area:	142185
Commercial Floor Area:	2630

LOT 7,TAXBLOCK 597 (Continued) **S113402088**

Residential Floor Area:	139555
Office Floor Area:	2630
Retail Floor Area:	0
Garage Floor Area:	0
Storage Floor Area:	0
Factory Floor Area:	0
Other Floor Area:	0
Total Building Floor Area Source Code:	2
Number Of Buildings:	1
Number Of Floors:	25.0000000
Residential Units:	72
Total Units:	73
Lot Frontage:	64.1700000
Lot Depth:	149.9200000
Building Frontage:	64.1700000
Building Depth:	149.9200000
Extension Code:	Not reported
Proximity Code:	3
Irregular Lot Code:	Y
Lot Type:	3
Basement Type/Grade:	5
Assessed Land Value:	1055244.00000
Assessed Total Value:	20474766.00000
Exempt Total Value:	0.00000
Year Built:	1910
Year Altered 1:	0
Year Altered 2:	0
Historic District Name:	Not reported
Landmark Status:	Not reported
Built Floor Area Ratio:	8.26000000000
Maximum Allowable Residential Far:	0.00000000000
Maximum Allowable Commercial Far:	10.00000000000
Maximum Allowable Community Facility Far:	10.00000000000
Boro Code:	1
Borough, Tax Block and Lot:	1005977504.00000000
Condominium Number:	3033
Census Tract 2:	0037
X Coordinate:	981872
Y Coordinate:	203962
Zoning Map #:	12a
Zoning Map Code:	Not reported
Sanborn Map #:	101N065
Tax Map #:	10208
E-designation Number:	Not reported
Apportionment BBL:	Not reported
Apportionment Date:	Not reported
Pluto DTM Base Map Indicator:	1
2007 Flood Insurance Rate Map Indicator:	Not reported
2015 Preliminary Flood Insurance Rate Map Indicator:	Not reported
Version Number:	24v3.1
Changed By DCP:	Not reported

NYC OER:

Name:	92 - 100 VANDAM STREET
Address:	100 VANDAM STREET
City,State,Zip:	MANHATTAN, NY
Latitude:	40.726689

LOT 7,TAXBLOCK 597 (Continued) **S113402088**

Longitude:	-74.008453
OER Project Numbers:	15TMP0391M,15EHAN391M,17CVCP058M
BBL:	1.00597001010059E+19
OER Program:	VCP (Enrolled), E/RD (Review)
Class:	Completed (C)
Phase:	Site Management
URL:	
Postcode:	10013
Community Board:	2
Council District:	3
Census Tract:	37
BIN:	1010360
NTA:	SoHo-TriBeCa-Civic Center-Little Italy

DR1389 **253 EAST 7TH STREET** **NY NYC OER** **S129932234**
ESE **253 EAST 7TH STREET** **N/A**
1/2-1 **MANHATTAN, NY**
0.807 mi.
4261 ft. **Site 3 of 3 in cluster DR**

Relative:
Lower

Actual:
12 ft.

NYC OER:

Name:	253 EAST 7TH STREET
Address:	253 EAST 7TH STREET
City,State,Zip:	MANHATTAN, NY
Latitude:	40.723712
Longitude:	-73.977957
OER Project Numbers:	16TMP0196M,16EAIR193M
BBL:	1003770061
OER Program:	E/RD (No Cleanup)
Class:	Completed (C)
Phase:	Completed
URL:	
Postcode:	10009
Community Board:	3
Council District:	2
Census Tract:	2602
BIN:	1004520
NTA:	Lower East Side

DT1390 **LOT 62,TAXBLOCK 343** **NY E DESIGNATION** **S129173879**
SE **63 PITT STREET** **NY NYC OER** **N/A**
1/2-1 **MANHATTAN, NY 10002** **NY NYC LAND USE**
0.809 mi.
4271 ft. **Site 1 of 2 in cluster DT**

Relative:
Lower

Actual:
21 ft.

E DESIGNATION:

Name:	LOT 62,TAXBLOCK 343
Address:	63 PITT STREET
City,State,Zip:	MANHATTAN, NY 10002
Tax Lot(s):	62
Tax Block:	343
Borough Code:	MN
E-No:	E-216
Effective Date:	Not reported

LOT 62,TAXBLOCK 343 (Continued) **S129173879**

Satisfaction Date: Not reported
Ceqr Number: 07DCP078M
Ulurp Number: C080397ZMM
Zoning Map No: Not reported

Description: Window Wall Attenuation & Alternate Ventilation
Lot Remediation Date: Not reported

NYC OER:
Name: 63 PITT STREET
Address: 63 PITT STREET
City,State,Zip: MANHATTAN, NY
Latitude: 40.717941
Longitude: -73.982688
OER Project Numbers: 21TMP0621M,21ENOS139M
BBL: 1.00343006310034E+19
OER Program: E/RD (No Cleanup)
Class: Completed (C)
Phase: Completed

URL:
Postcode: 10002
Community Board: 3
Council District: 1
Census Tract: 12
BIN: 1004083
NTA: Lower East Side

NYC LAND USE:
Name: Not reported
Address: 63 PITT STREET
City,State,Zip: MANHATTAN, NY 10002
Latitude: 40.7178772
Longitude: -73.9830704
Type Of Ownership Code: Not reported
Owner Name: 63 PITT STREET LLC
Borough: MN
Tax Block: 343
Tax Lot: 62
Community District: 103
Census Tract 2020: 1001200
Census Block 2020: 10012001000
Census Tract 2010: 12
Census Block 2010: 1000
School District: 01
City Council District: 2
Fire Company: L018
Police Precinct: 7
Health Center District: 14
Health Area: 7600
Sanitation District Boro: 1
Sanitation District Number: 03
Sanitation Subsection: 2A
Zoning District 1: R8A: Residential Districts
Zoning District 2: Not reported
Zoning District 3: Not reported

LOT 62,TAXBLOCK 343 (Continued) **S129173879**

Zoning District 4:	Not reported
Commercial Overlay 1:	Not reported
Commercial Overlay 2:	Not reported
Special Purpose District 1:	Not reported
Special Purpose District 2:	Not reported
Special Purpose District 3:	Not reported
Limited Height District:	Not reported
Spill Boundary Indicator:	N
Building Class:	D1: Elevator Apartments - Semi-Fireproof (Without Stores)
Land Use Category:	Multi-Family Elevator Buildings
Number Of Easements:	0
Lot Area:	5000
Total Building Floor Area:	56588
Commercial Floor Area:	0
Residential Floor Area:	56588
Office Floor Area:	0
Retail Floor Area:	0
Garage Floor Area:	0
Storage Floor Area:	0
Factory Floor Area:	0
Other Floor Area:	0
Total Building Floor Area Source Code:	2
Number Of Buildings:	1
Number Of Floors:	12.0000000
Residential Units:	59
Total Units:	59
Lot Frontage:	25.1700000
Lot Depth:	100.0000000
Building Frontage:	0.0000000
Building Depth:	0.0000000
Extension Code:	Not reported
Proximity Code:	3
Irregular Lot Code:	N
Lot Type:	5
Basement Type/Grade:	0
Assessed Land Value:	857700.00000
Assessed Total Value:	10125900.00000
Exempt Total Value:	8767170.00000
Year Built:	2022
Year Altered 1:	0
Year Altered 2:	0
Historic District Name:	Not reported
Landmark Status:	Not reported
Built Floor Area Ratio:	11.32000000000
Maximum Allowable Residential Far:	6.02000000000
Maximum Allowable Commercial Far:	0.00000000000
Maximum Allowable Community Facility Far:	6.50000000000
Boro Code:	1
Borough, Tax Block and Lot:	1003430062.00000000
Condominium Number:	Not reported
Census Tract 2:	0012
X Coordinate:	988943
Y Coordinate:	200819
Zoning Map #:	12c
Zoning Map Code:	Not reported
Sanborn Map #:	101N081
Tax Map #:	10201

LOT 62,TAXBLOCK 343 (Continued) **S129173879**

E-designation Number:	E-216
Apportionment BBL:	1003430062.00000000
Apportionment Date:	03/08/2022
Pluto DTM Base Map Indicator:	1
2007 Flood Insurance Rate Map Indicator:	Not reported
2015 Preliminary Flood Insurance Rate Map Indicator:	Not reported
Version Number:	24v3.1
Changed By DCP:	Not reported

1391 North 1/2-1 0.810 mi. 4277 ft.

55 WEST 17TH STREET
55 WEST 17TH STREET
MANHATTAN, NY

NY Spills **S111158503**
NY NYC OER **N/A**

Relative: Lower

Actual: 33 ft.

SPILLS:

Name:	6TH FLOOR
Address:	55 WEST 17TH ST
City,State,Zip:	MANHATTAN, NY
Spill Number/Closed Date:	1103858 / 2011-07-08
Facility ID:	1103858
Facility Type:	ER
DER Facility ID:	405999
Site ID:	451435
DEC Region:	2
Spill Cause:	Equipment Failure
Spill Class:	Not reported
SWIS:	3101
Spill Date:	2011-07-07
Investigator:	HRPATEL
Referred To:	Not reported
Reported to Dept:	2011-07-07
CID:	Not reported
Water Affected:	Not reported
Spill Source:	Commercial/Industrial
Spill Notifier:	Fire Department
Cleanup Ceased:	Not reported
Cleanup Meets Std:	False
Last Inspection:	Not reported
Recommended Penalty:	False
UST Trust:	False
Remediation Phase:	0
Date Entered In Computer:	2011-07-07
Spill Record Last Update:	2011-07-08
Spiller Name:	HERMAN KLEIN
Spiller Company:	ADORAMA INC
Spiller Address:	55 WEST 17TH ST
Spiller Company:	999
Contact Name:	JAMES PAVULA
Latitude:	Not reported
Longitude:	Not reported
DEC Memo:	non-petroleum.
Remarks:	Mixture of above materials 2-3 gallons was spilled due to old plumbing. Business was cited for violation to change plumbing and perform clean up.

All Materials:

Site ID:	451435

55 WEST 17TH STREET (Continued) **S111158503**

Operable Unit ID:	1201628
Operable Unit:	01
Material ID:	2198178
Material Code:	9999
Material Name:	other - RA#4 Bleach Fixer
Case No.:	Not reported
Material FA:	Other
Quantity:	1.50
Units:	Not reported
Recovered:	Not reported
Resource Affected:	Not reported
Oxygenate:	Not reported

Site ID:	451435
Operable Unit ID:	1201628
Operable Unit:	01
Material ID:	2198177
Material Code:	9999
Material Name:	other - Kodak ektacolor
Case No.:	Not reported
Material FA:	Other
Quantity:	1.50
Units:	Not reported
Recovered:	Not reported
Resource Affected:	Not reported
Oxygenate:	Not reported

NYC OER:

Name:	55 WEST 17TH STREET
Address:	55 WEST 17TH STREET
City,State,Zip:	MANHATTAN, NY
Latitude:	40.738648
Longitude:	-73.993945
OER Project Numbers:	14TMP0349M,14EH-N349M
BBL:	1008190006
OER Program:	E/RD (Review)
Class:	Completed (C)
Phase:	Completed

URL:

Postcode:	10011
Community Board:	5
Council District:	3
Census Tract:	54
BIN:	1015408
NTA:	Hudson Yards-Chelsea-Flatiron-Union Square

DU1392 **NY NYC OER** **S130824350**
SSE **165 BROOME STREET** **NY NYC LAND USE** **N/A**
1/2-1 **MANHATTAN, NY 10002**
0.811 mi.
4280 ft. **Site 1 of 2 in cluster DU**

Relative:
Lower

Actual:
29 ft.

NYC OER:

Name:	165 BROOME STREET
Address:	165 BROOME STREET
City,State,Zip:	MANHATTAN, NY
Latitude:	40.71672
Longitude:	-73.985646
OER Project Numbers:	22TMP1525M,22EA-N391M
BBL:	1.0034100701003399E+39
OER Program:	E/RD (No Cleanup)
Class:	Completed (C)
Phase:	Completed
URL:	
Postcode:	10002
Community Board:	3
Council District:	1
Census Tract:	1402
BIN:	1000000
NTA:	Lower East Side

NYC LAND USE:

Name:	Not reported
Address:	165 BROOME STREET
City,State,Zip:	MANHATTAN, NY 10002
Latitude:	40.7164942
Longitude:	-73.9858700
Type Of Ownership Code:	X
Owner Name:	CLINTON STREET HOUSING DEVELOPMENT FUND CORPORATIO
Borough:	MN
Tax Block:	341
Tax Lot:	7501
Community District:	103
Census Tract 2020:	1001402
Census Block 2020:	10014022007
Census Tract 2010:	14.02
Census Block 2010:	2006
School District:	01
City Council District:	1
Fire Company:	L018
Police Precinct:	7
Health Center District:	14
Health Area:	7400
Sanitation District Boro:	1
Sanitation District Number:	03
Sanitation Subsection:	2B
Zoning District 1:	R8: Residential Districts
Zoning District 2:	Not reported
Zoning District 3:	Not reported
Zoning District 4:	Not reported
Commercial Overlay 1:	Not reported
Commercial Overlay 2:	Not reported
Special Purpose District 1:	Not reported
Special Purpose District 2:	Not reported

(Continued) **S130824350**

Special Purpose District 3:	Not reported
Limited Height District:	Not reported
Spill Boundary Indicator:	N
Building Class:	Rr: Condominiums -Condominium Rentals
Land Use Category:	Mixed Residential & Commercial Buildings
Number Of Easements:	0
Lot Area:	35590
Total Building Floor Area:	241470
Commercial Floor Area:	77776
Residential Floor Area:	163694
Office Floor Area:	0
Retail Floor Area:	0
Garage Floor Area:	77776
Storage Floor Area:	0
Factory Floor Area:	0
Other Floor Area:	0
Total Building Floor Area Source Code:	2
Number Of Buildings:	1
Number Of Floors:	15.0000000
Residential Units:	232
Total Units:	358
Lot Frontage:	236.7900000
Lot Depth:	152.5700000
Building Frontage:	152.0000000
Building Depth:	236.0000000
Extension Code:	Not reported
Proximity Code:	2
Irregular Lot Code:	N
Lot Type:	0
Basement Type/Grade:	5
Assessed Land Value:	0.00000
Assessed Total Value:	0.00000
Exempt Total Value:	0.00000
Year Built:	2023
Year Altered 1:	0
Year Altered 2:	0
Historic District Name:	Not reported
Landmark Status:	Not reported
Built Floor Area Ratio:	6.78000000000
Maximum Allowable Residential Far:	6.02000000000
Maximum Allowable Commercial Far:	0.00000000000
Maximum Allowable Community Facility Far:	6.50000000000
Boro Code:	1
Borough, Tax Block and Lot:	1003417501.00000000
Condominium Number:	3226
Census Tract 2:	001402
X Coordinate:	988167
Y Coordinate:	200315
Zoning Map #:	12c
Zoning Map Code:	Not reported
Sanborn Map #:	1
Tax Map #:	1
E-designation Number:	Not reported
Apportionment BBL:	Not reported
Apportionment Date:	Not reported
Pluto DTM Base Map Indicator:	1
2007 Flood Insurance Rate Map Indicator:	Not reported

(Continued) **S130824350**

2015 Preliminary Flood Insurance Rate Map Indicator:	Not reported
Version Number:	24v3.1
Changed By DCP:	Not reported
Name:	Not reported
Address:	165 BROOME STREET
City,State,Zip:	MANHATTAN, NY
Latitude:	Not reported
Longitude:	Not reported
Type Of Ownership Code:	X
Owner Name:	CLINTON STREET HOUSING DEVELOPMENT FUND CORPORATIO
Borough:	MN
Tax Block:	341
Tax Lot:	60
Community District:	Not reported
Census Tract 2020:	Not reported
Census Block 2020:	Not reported
Census Tract 2010:	Not reported
Census Block 2010:	Not reported
School District:	Not reported
City Council District:	Not reported
Fire Company:	Not reported
Police Precinct:	Not reported
Health Center District:	Not reported
Health Area:	Not reported
Sanitation District Boro:	Not reported
Sanitation District Number:	Not reported
Sanitation Subsection:	Not reported
Zoning District 1:	Not reported
Zoning District 2:	Not reported
Zoning District 3:	Not reported
Zoning District 4:	Not reported
Commercial Overlay 1:	Not reported
Commercial Overlay 2:	Not reported
Special Purpose District 1:	Not reported
Special Purpose District 2:	Not reported
Special Purpose District 3:	Not reported
Limited Height District:	Not reported
Spill Boundary Indicator:	Not reported
Building Class:	D7: Elevator Apartments - Semi-Fireproof With Stores
Land Use Category:	Mixed Residential & Commercial Buildings
Number Of Easements:	0
Lot Area:	35590
Total Building Floor Area:	264633
Commercial Floor Area:	Not reported
Residential Floor Area:	Not reported
Office Floor Area:	Not reported
Retail Floor Area:	Not reported
Garage Floor Area:	Not reported
Storage Floor Area:	Not reported
Factory Floor Area:	Not reported
Other Floor Area:	Not reported
Total Building Floor Area Source Code:	2
Number Of Buildings:	1
Number Of Floors:	15.0000000
Residential Units:	232
Total Units:	233

(Continued) **S130824350**

Lot Frontage:	236.7900000
Lot Depth:	152.5700000
Building Frontage:	152.0000000
Building Depth:	236.0000000
Extension Code:	Not reported
Proximity Code:	0
Irregular Lot Code:	Y
Lot Type:	0
Basement Type/Grade:	5
Assessed Land Value:	1993050.00000
Assessed Total Value:	1993050.00000
Exempt Total Value:	1993050.00000
Year Built:	0
Year Altered 1:	0
Year Altered 2:	0
Historic District Name:	Not reported
Landmark Status:	Not reported
Built Floor Area Ratio:	7.44000000000
Maximum Allowable Residential Far:	0.00000000000
Maximum Allowable Commercial Far:	0.00000000000
Maximum Allowable Community Facility Far:	0.00000000000
Boro Code:	1
Borough, Tax Block and Lot:	1003410060.00000000
Condominium Number:	Not reported
Census Tract 2:	Not reported
X Coordinate:	Not reported
Y Coordinate:	Not reported
Zoning Map #:	Not reported
Zoning Map Code:	Not reported
Sanborn Map #:	Not reported
Tax Map #:	Not reported
E-designation Number:	E-582
Apportionment BBL:	1003410060.00000000
Apportionment Date:	09/01/2022
Pluto DTM Base Map Indicator:	2
2007 Flood Insurance Rate Map Indicator:	Not reported
2015 Preliminary Flood Insurance Rate Map Indicator:	Not reported
Version Number:	24v3.1
Changed By DCP:	Not reported

DV1393 **CON EDISON - EAST 19TH ST. STATION MGP** **EDR MGP** **1008407986**
NE **524 E. 19TH ST.** **N/A**
1/2-1 **NEW YORK, NY 10009**
0.811 mi.
4281 ft. **Site 1 of 2 in cluster DV**

Relative: EDR MGP:
Lower

No additional information available

Actual:
17 ft.

DV1394 **CE - E. 19TH ST. STATION** **NY DEL SHWS** **S121933883**
NE **524 E. 19TH ST.** **NY MGP** **N/A**
1/2-1 **NEW YORK, NY 10009**
0.811 mi.
4281 ft. **Site 2 of 2 in cluster DV**

Relative: **Lower**
Actual: **17 ft.**

DEL SHWS:

Name:	CE - E. 19TH ST. STATION
Address:	524 E. 19TH ST.
City,State,Zip:	NEW YORK, NY 10009
Year:	Not reported
Site Code Id:	Not reported
Site Classification:	Not reported
Region:	2
Epa Id Number:	Not reported
Site Type - Dump:	No
Site Type - Structure:	No
Site Type - Lagoon:	No
Site Type - Landfill:	No
Site Type - Treat Pond:	No
Site Size (Acres):	0.29999999999999999
Site Size Comment:	Not reported
Period Assoc/HW Start:	Not reported
Period Assoc/HW End:	Not reported
Lat/Long:	Not reported
Lat/Long Decimal:	Not reported
Lat/Long (dms):	Not reported
Hazardous Waste Code:	231116
Hazard Waste Disposed:	Not reported
Quantity:	Not reported
Air Data Available:	No
SW Std Contravention:	No
GW Std Contravention:	No
Soil Type:	Not reported
Sediment Data Available:	No
GW Std Contravention:	No
DW Std Contravention:	No
SW Std Contravention:	No
Air Stand Contraventions:	No
Legal Action Type:	Not reported
State Legal Action:	No
Federal Legal Action:	No
Enforce Status Code:	Not reported
Remedial Act Proposed:	No
Rem Act Under Design:	No
Rem Act In Progress:	No
Rem Act Completed:	No
Remedial Action Type:	Not reported
Soil Type:	Not reported
Depth To Groundwater:	Not reported
Owner Name:	Not reported
Owner Address:	Not reported
Owner City,St,Zip:	Not reported
Owner Phone:	Not reported
Owner Contact Name:	Not reported
Owner During Disposal:	Not reported
Owner During Use:	Not reported
Operator Name:	Not reported
Operator Address:	Not reported

CE - E. 19TH ST. STATION (Continued) **S121933883**

Operator City,St,Zip:	Not reported
Operator Phone:	Not reported
Operator Contact Name:	Not reported
Oper During Disposal:	Not reported
Site Type:	Not reported
HW Disposal Period:	Not reported
Analytical Data Available:	Not reported
Applicable Std Exceeded:	Not reported
Geotech Info:	Not reported
Depth To Groundwater:	Not reported
Status:	Not reported
Nature Of Action:	Not reported
Env Prob Assessment:	Not reported
Site Description:	Not reported
Confirmed HW:	Not reported
Environment Assesment:	Not reported
Health Assesment:	Not reported
Disposal Start Date:	Not reported
Disposal Term Date:	Not reported
Air Violation:	Not reported
Groundwater Violation:	Not reported
Drink Water Violation:	Not reported
Surface Water Violation:	Not reported
Legal New York State:	Not reported
Legal Federal:	Not reported
Legal State:	Not reported
Remedial Action Active:	Not reported
Remedial Action Done:	Not reported
NPL Status:	Not reported
Count Operator:	Not reported
Count Owner:	Not reported
NYTM X:	Not reported
NYTM Y:	Not reported
Co Name:	Not reported
Co Addr:	Not reported
Operator Addr:	Not reported
Operator Addr 2:	Not reported
Operator Addr 3:	Not reported
Operator Addr 4:	Not reported
HWDP From:	Not reported
From To:	Not reported
Assessment of Health:	Direct contact with contaminants from manufacture gas plant activities is unlikely since they are located under pavement, the on-site buildings or soil brought in for cover from an unknown off-site location. Volatile organic compounds in the groundwater and/or soil may move into the soil vapor (air spaces within the soil), which in turn may move into overlying buildings and affect the indoor air quality. This process, which is similar to the movement of radon gas from the subsurface into the indoor air of buildings, is referred to as soil vapor intrusion. Although there are elevated concentrations of potentially site related contaminants in soil vapor, indoor air samples from the on-site buildings indicate that soil vapor intrusion is not occurring.
Description:	Transitioning from VCP site V00542 Location: The 0.3 acre East 19th Street Station is adjacent to the Avenue C Loop Road on the south side of East 19th Street between Avenues A and B in the borough of Manhattan in New York City, New York. The site is a portion of the

CE - E. 19TH ST. STATION (Continued) **S121933883**

present-day residential campus of Stuyvesant Town, which comprises 61-acres from First Avenue to Avenue C and from East 14th Street to East 20th Street. Site Features: The general topography of the site is flat. The portion of the Stuyvesant Town campus associated with the East 19th Station site contains portions of a residential high-rise apartment building and a private underground parking garage. The remainder of the Stuyvesant Town apartment complex surrounds the East 17th Street Station Site. Con Edison facilities are located east of Stuyvesant Town between East 18th /East 14th Streets and Avenue C/FDR Drive. These facilities include the East River Generating Station, various substations, an administration building, ball fields, and parking areas. Current Zoning: The New York City Planning Commission designates the majority of the property as R7-2: Moderate to High-Density Residential District. Past Use of the Site: The 18-block area developed at Stuyvesant Town was formerly part of the East River and associated marshland well into the 1800s. The area has undergone extensive filling activities. Historic filling along waterfront areas was generally carried out unregulated, using a wide variety of materials including construction debris, organic soil matter, excavated material from adjacent construction sites, and miscellaneous debris. Therefore, the composition and condition of these materials are highly variable. This mix of material is still present in the subsurface today. Tenements were constructed on the property subsequent to the filling and prior to the development of the former MGP station sites as gas storage and/or gas plant facilities. The majority of the larger facility was located on the eastern side of Avenue C between East 14th and East 16th Streets. The East 19th Street Station reportedly began operations between 1863 and 1868 as a holder site and operated until approximately 1921. Based on the historic maps of the area, a single gas holder (approximately 500,000 cubic feet capacity) occupied the site. The holder station was replaced by an auto/truck garage and then sold to Improvement Garage, Inc. in 1943. Stuyvesant Town Corporation acquired the land in 1944 for the development of the Stuyvesant Town apartment complex. Site Geology and Hydrogeology: The surface topography of Stuyvesant Town was altered by land filling and ranges from approximately 4 to 22 feet (ft) above mean sea level. A dense network of private and public utilities (both active and inactive) are present beneath the site. These utilities are complex and not completely documented. The site geology consists of four units of varying thickness and distribution across the site. Starting at the ground surface these units consist of fill, organic deposits, glacial deposits and bedrock. In general, the fill thickness varies between 20 and 25 ft across the site. The fill most likely reflects man-made disturbances to pre-existing natural soils from historic building construction and eastern expansion of the shoreline. The fill consists of sand, silt, and gravel intermixed with varying amounts of brick, concrete, cinders, and other debris. Beneath the fill layer are organic deposits and then glacial deposits. Bedrock occurs at depths of approximately 60 to 80 ft below ground surface (bgs). Taken together, the soils and fill materials beneath the site constitute a single, unconfined aquifer. Groundwater is found at approximately 8 ft bgs and the overall flow direction is east-southeast toward the East River. The groundwater is not used as a source of potable water.

Record Added Date: 02/12/2018
Record Updated Date: 02/23/2018
Env Assessment: Not reported

CE - E. 19TH ST. STATION (Continued) **S121933883**

HW Disposed/Quantity: Not reported
Assess/Env Prog: Not reported
Assess/Health Prob: Not reported
Site Description: Not reported

MGP:
Site ID: Not reported
Name: CE - E. 19TH ST. STATION
Address: 524 E. 19TH ST.
City,State,Zip: NEW YORK, NY 10009
Region: 2
Class: Completed: The classification used for sites where the Department has determined that remediation has been satisfactorily completed under a remedial program (i. e., State Superfund, Brownfield Cleanup Program, Environmental Restoration Program, Voluntary Cleanup Program, and RCRA Corrective Action Program). State Superfund (Registry) sites must have completed all active operation, maintenance, or monitoring requirements before they can be delisted and made class C. Non-registry sites may be made a class C after successful completion of all required construction or after a no further action remedy has been selected by the Department. These sites will be issued a Certificate of Completion (COC), but may still require ongoing maintenance and periodic certification of institutional/engineering controls (IC/ECs).
Swis Code: 3101
Town: New York City
Disp Start: Not reported
Disp Term: Not reported
Acres: 0.3
Fuse: Restricted-Residential
Description: Location: The 0.3 acre East 19th Street Station is adjacent to the Avenue C Loop Road on the south side of East 19th Street between Avenues A and B in the borough of Manhattan in New York City, New York. The site is a portion of the present-day residential campus of Stuyvesant Town, which comprises 61-acres from First Avenue to Avenue C and from East 14th Street to East 20th Street. Site Features: The general topography of the site is flat. The portion of the Stuyvesant Town campus associated with the East 19th Station site contains portions of a residential high-rise apartment building and a private underground parking garage. The remainder of the Stuyvesant Town apartment complex surrounds the East 17th Street Station Site. Con Edison facilities are located east of Stuyvesant Town between East 18th /East 14th Streets and Avenue C/FDR Drive. These facilities include the East River Generating Station, various substations, an administration building, ball fields, and parking areas. Current Zoning: The New York City Planning Commission designates the majority of the property as R7-2: Moderate to High-Density Residential District. Past Use of the Site: The 18-block area developed at Stuyvesant Town was formerly part of the East River and associated marshland well into the 1800s. The area has undergone extensive filling activities. Historic filling along waterfront areas was generally carried out unregulated, using a wide variety of materials including construction debris, organic soil matter, excavated material from adjacent construction sites, and miscellaneous debris. Therefore, the composition and condition of these materials are highly variable. This mix of material is still present in the subsurface today. Tenements were constructed on the property

CE - E. 19TH ST. STATION (Continued) **S121933883**

subsequent to the filling and prior to the development of the former MGP station sites as gas storage and/or gas plant facilities. The majority of the larger facility was located on the eastern side of Avenue C between East 14th and East 16th Streets. The East 19th Street Station reportedly began operations between 1863 and 1868 as a holder site and operated until approximately 1921. Based on the historic maps of the area, a single gas holder (approximately 500,000 cubic feet capacity) occupied the site. The holder station was replaced by an auto/truck garage and then sold to Improvement Garage, Inc. in 1943. Stuyvesant Town Corporation acquired the land in 1944 for the development of the Stuyvesant Town apartment complex. Site Geology and Hydrogeology: The surface topography of Stuyvesant Town was altered by land filling and ranges from approximately 4 to 22 feet (ft) above mean sea level. A dense network of private and public utilities (both active and inactive) are present beneath the site. These utilities are complex and not completely documented. The site geology consists of four units of varying thickness and distribution across the site. Starting at the ground surface these units consist of fill, organic deposits, glacial deposits and bedrock. In general, the fill thickness varies between 20 and 25 ft across the site. The fill most likely reflects man-made disturbances to pre-existing natural soils from historic building construction and eastern expansion of the shoreline. The fill consists of sand, silt, and gravel intermixed with varying amounts of brick, concrete, cinders, and other debris. Beneath the fill layer are organic deposits and then glacial deposits. Bedrock occurs at depths of approximately 60 to 80 ft below ground surface (bgs). Taken together, the soils and fill materials beneath the site constitute a single, unconfined aquifer. Groundwater is found at approximately 8 ft bgs and the overall flow direction is east-southeast toward the East River. The groundwater is not used as a source of potable water.

Assess Env:	Remediation at the site is complete. Prior to remediation, the primary contaminants of concern were BTEX and PAHs and coal tar in groundwater and subsurface soil. Remedial actions have successfully achieved soil cleanup objectives for restricted residential use. Residual contamination in the soil and groundwater is being managed under a Site Management Plan.
Assess Doh:	Remedial actions are complete and measures are in place to control the potential for coming in contact with residual contamination remaining at the site.
Latitude:	40.73280565
Longitude:	-73.9773492
Site ID:	231116
Name:	CE - E. 19TH ST. STATION
Address:	524 E. 19TH ST.
City,State,Zip:	NEW YORK, NY 10009
Region:	2
Class:	Removed
Swis Code:	3101
Town:	New York City
Disp Start:	Not reported
Disp Term:	Not reported
Acres:	0.3
Fuse:	Not Identified
Description:	Location: The 0.3 acre East 19th Street Station is adjacent to the Avenue C Loop Road on the south side of East 19th Street between

CE - E. 19TH ST. STATION (Continued) **S121933883**

Avenues A and B in the borough of Manhattan in New York City, New York. The site is a portion of the present-day residential campus of Stuyvesant Town, which comprises 61-acres from First Avenue to Avenue C and from East 14th Street to East 20th Street. Site Features: The general topography of the site is flat. The portion of the Stuyvesant Town campus associated with the East 19th Station site contains portions of a residential high-rise apartment building and a private underground parking garage. The remainder of the Stuyvesant Town apartment complex surrounds the East 17th Street Station Site. Con Edison facilities are located east of Stuyvesant Town between East 18th /East 14th Streets and Avenue C/FDR Drive. These facilities include the East River Generating Station, various substations, an administration building, ball fields, and parking areas. Current Zoning: The New York City Planning Commission designates the majority of the property as R7-2: Moderate to High-Density Residential District. Past Use of the Site: The 18-block area developed at Stuyvesant Town was formerly part of the East River and associated marshland well into the 1800s. The area has undergone extensive filling activities. Historic filling along waterfront areas was generally carried out unregulated, using a wide variety of materials including construction debris, organic soil matter, excavated material from adjacent construction sites, and miscellaneous debris. Therefore, the composition and condition of these materials are highly variable. This mix of material is still present in the subsurface today. Tenements were constructed on the property subsequent to the filling and prior to the development of the former MGP station sites as gas storage and/or gas plant facilities. The majority of the larger facility was located on the eastern side of Avenue C between East 14th and East 16th Streets. The East 19th Street Station reportedly began operations between 1863 and 1868 as a holder site and operated until approximately 1921. Based on the historic maps of the area, a single gas holder (approximately 500,000 cubic feet capacity) occupied the site. The holder station was replaced by an auto/truck garage and then sold to Improvement Garage, Inc. in 1943. Stuyvesant Town Corporation acquired the land in 1944 for the development of the Stuyvesant Town apartment complex. Site Geology and Hydrogeology: The surface topography of Stuyvesant Town was altered by land filling and ranges from approximately 4 to 22 feet (ft) above mean sea level. A dense network of private and public utilities (both active and inactive) are present beneath the site. These utilities are complex and not completely documented. The site geology consists of four units of varying thickness and distribution across the site. Starting at the ground surface these units consist of fill, organic deposits, glacial deposits and bedrock. In general, the fill thickness varies between 20 and 25 ft across the site. The fill most likely reflects man-made disturbances to pre-existing natural soils from historic building construction and eastern expansion of the shoreline. The fill consists of sand, silt, and gravel intermixed with varying amounts of brick, concrete, cinders, and other debris. Beneath the fill layer are organic deposits and then glacial deposits. Bedrock occurs at depths of approximately 60 to 80 ft below ground surface (bgs). Taken together, the soils and fill materials beneath the site constitute a single, unconfined aquifer. Groundwater is found at approximately 8 ft bgs and the overall flow direction is east-southeast toward the East River. The groundwater is not used as a source of potable water.

Assess Env: Nature and Extent of Contamination: Based upon investigations

CE - E. 19TH ST. STATION (Continued) **S121933883**

conducted to date, the primary contaminant of concern for the site is coal tar. Coal tar contains both volatile and semi-volatile organic compounds. Specific volatile organic compounds (VOCs) of concern are benzene, toluene, ethylbenzene and xylenes (BTEX). Specific semi-volatile organic compounds (SVOCs) of concern are Polycyclic Aromatic Hydrocarbons (PAHs). Concentrations of PAHs found in surface and subsurface soils slightly exceed the soil cleanup objectives (SCOs) for unrestricted use, but are generally consistent with background levels for Manhattan soils. One sample with concentrations exceeding background was found at a depth interval of 5-7 feet below ground surface (bgs) directly adjacent to the E. 19th St. gas holder station. No exceedences of BTEX in surface or subsurface soils were found. Visible MGP-related impacts are found in the subsurface including staining, sheens, and blebs. These impacts are limited to a few locations in the area directly adjacent to the site and did not appear related to any source areas. Coal tar contamination at the site has not caused an impact to the groundwater resource. Concentrations of BTEX and PAHs are in compliance with NYSDEC Ambient Water Quality Standards or Guidance Values in on-site and off-site groundwater wells. The groundwater is not used as a source of potable water. Concentrations of benzene within soil gas samples ranged from 14 to 17.2 ug/m3. Indoor air concentrations of VOCs (including BTEX) potentially associated with MGP residuals are consistent with background levels typically found in residential indoor air. When comparing soil gas and indoor air samples, it appears that the indoor air more closely resembles the ambient air in chemical constituents and concentrations than it does the subsurface soil gas.

Assess Doh: Direct contact with contaminants from manufacture gas plant activities is unlikely since they are located under pavement, the on-site buildings or soil brought in for cover from an unknown off-site location. Volatile organic compounds in the groundwater and/or soil may move into the soil vapor (air spaces within the soil), which in turn may move into overlying buildings and affect the indoor air quality. This process, which is similar to the movement of radon gas from the subsurface into the indoor air of buildings, is referred to as soil vapor intrusion. Although there are elevated concentrations of potentially site related contaminants in soil vapor, indoor air samples from the on-site buildings indicate that soil vapor intrusion is not occurring.

Latitude: 40.732805637
Longitude: -73.977349195

DW1395 **LOT 7505,TAXBLOCK 212** **NY E DESIGNATION** **S122872811**
SW **11 BEACH STREET** **NY NYC OER** **N/A**
1/2-1 **MANHATTAN, NY 10013** **NY NYC LAND USE**
0.815 mi.
4304 ft. **Site 1 of 2 in cluster DW**

Relative:
Lower

Actual:
11 ft.

E DESIGNATION:

Name:	LOT 7505,TAXBLOCK 212
Address:	11 BEACH STREET
City,State,Zip:	MANHATTAN, NY 10013
Tax Lot(s):	7505
Tax Block:	212
Borough Code:	MN
E-No:	E-257
Effective Date:	Not reported
Satisfaction Date:	Not reported

LOT 7505,TAXBLOCK 212 (Continued) **S122872811**

Ceqr Number: 10DCP039M
Ulurp Number: C100369ZMM
Zoning Map No: Not reported

Description: Air Quality - #2 Fuel Oil or #4 Fuel Oil or Natural Gas for HVAC systems;Exhaust stack location limitations;Hazardous Materials* Phase I and Phase II Testing Protocol;Window Wall Attenuation & Alternate Ventilation
Lot Remediation Date: Not reported

NYC OER:
Name: 11 BEACH STREET
Address: 11 BEACH STREET
City,State,Zip: MANHATTAN, NY
Latitude: 40.720382
Longitude: -74.006039
OER Project Numbers: 13TMP0518M,13EHAN518M
BBL: 1.00212000710021E+19
OER Program: E/RD (Review)
Class: Completed (C)
Phase: Site Management

URL:
Postcode: 10013
Community Board: 1
Council District: 1
Census Tract: 33
BIN: 1002733
NTA: SoHo-TriBeCa-Civic Center-Little Italy

NYC LAND USE:
Name: Not reported
Address: 11 BEACH STREET
City,State,Zip: MANHATTAN, NY 10013
Latitude: 40.7206258
Longitude: -74.0061870
Type Of Ownership Code: Not reported
Owner Name: UNAVAILABLE OWNER
Borough: MN
Tax Block: 212
Tax Lot: 7505
Community District: 101
Census Tract 2020: 1003300
Census Block 2020: 10033002004
Census Tract 2010: 33
Census Block 2010: 3008
School District: 02
City Council District: 1
Fire Company: L008
Police Precinct: 1
Health Center District: 15
Health Area: 7700
Sanitation District Boro: 1
Sanitation District Number: 01
Sanitation Subsection: 3A
Zoning District 1: C6-2A: Commercial Districts

LOT 7505,TAXBLOCK 212 (Continued) **S122872811**

Zoning District 2:	Not reported
Zoning District 3:	Not reported
Zoning District 4:	Not reported
Commercial Overlay 1:	Not reported
Commercial Overlay 2:	Not reported
Special Purpose District 1:	TMU
Special Purpose District 2:	Not reported
Special Purpose District 3:	Not reported
Limited Height District:	Not reported
Spill Boundary Indicator:	N
Building Class:	R4: Condominiums - Residential Unit In Elevator Bldg
Land Use Category:	Multi-Family Elevator Buildings
Number Of Easements:	0
Lot Area:	11213
Total Building Floor Area:	97000
Commercial Floor Area:	0
Residential Floor Area:	97000
Office Floor Area:	0
Retail Floor Area:	0
Garage Floor Area:	0
Storage Floor Area:	0
Factory Floor Area:	0
Other Floor Area:	0
Total Building Floor Area Source Code:	2
Number Of Buildings:	1
Number Of Floors:	10.0000000
Residential Units:	27
Total Units:	27
Lot Frontage:	51.5000000
Lot Depth:	140.0000000
Building Frontage:	51.0000000
Building Depth:	14.0000000
Extension Code:	Not reported
Proximity Code:	0
Irregular Lot Code:	Y
Lot Type:	0
Basement Type/Grade:	5
Assessed Land Value:	1746000.00000
Assessed Total Value:	17199452.00000
Exempt Total Value:	0.00000
Year Built:	1900
Year Altered 1:	0
Year Altered 2:	0
Historic District Name:	Not reported
Landmark Status:	Not reported
Built Floor Area Ratio:	8.65000000000
Maximum Allowable Residential Far:	6.02000000000
Maximum Allowable Commercial Far:	6.00000000000
Maximum Allowable Community Facility Far:	6.50000000000
Boro Code:	1
Borough, Tax Block and Lot:	1002127505.00000000
Condominium Number:	2676
Census Tract 2:	0033
X Coordinate:	982535
Y Coordinate:	201820
Zoning Map #:	12a
Zoning Map Code:	Not reported

LOT 7505,TAXBLOCK 212 (Continued) **S122872811**

Sanborn Map #:	101N041
Tax Map #:	10105
E-designation Number:	E-257
Apportionment BBL:	1002120007.00000000
Apportionment Date:	12/02/2016
Pluto DTM Base Map Indicator:	1
2007 Flood Insurance Rate Map Indicator:	Not reported
2015 Preliminary Flood Insurance Rate Map Indicator:	1
Version Number:	24v3.1
Changed By DCP:	Not reported

DX1396 **15 RENWICK STREET - DOB JOB NO. NB-104502566** **NY VCP** **S129932062**
West **15 RENWICK STREET** **NY NYC OER** **N/A**
1/2-1 **MANHATTAN, NY**
0.817 mi.
4312 ft. **Site 1 of 4 in cluster DX**

Relative:
Lower

Actual:
11 ft.

VCP NYC:

Project ID:	13TMP0004M,13EHAZ004M,13CVCP080M
Name:	15 RENWICK STREET - DOB JOB NO. NB-104502566
Address:	15 RENWICK STREET
City,State,Zip:	NEW YORK CITY, NY
Borough:	Manhattan
BBL:	100,594,004,410,059,000,000,000,000,000
OER Program:	VCP (Enrolled), E/RD (Review)
Phase:	Completed
Latitude:	40.724795
Longitude:	-74.008554
Postcode:	10013
Community Board:	2
Council District:	3
Census Tract:	37
BIN:	1089837
NTA:	SoHo-TriBeCa-Civic Center-Little Italy

NYC OER:

Name:	15 RENWICK STREET - DOB JOB NO. NB-104502566
Address:	15 RENWICK STREET
City,State,Zip:	MANHATTAN, NY
Latitude:	40.724795
Longitude:	-74.008554
OER Project Numbers:	13TMP0004M,13EHAZ004M,13CVCP080M
BBL:	1.0059400441005899E+29
OER Program:	VCP (Enrolled), E/RD (Review)
Class:	Completed (C)
Phase:	Completed

URL:

Postcode:	10013
Community Board:	2
Council District:	3
Census Tract:	37
BIN:	1089837
NTA:	SoHo-TriBeCa-Civic Center-Little Italy

DT1397
SE
1/2-1
0.826 mi.
4362 ft.

LOT 68,TAXBLOCK 343
208 DELANCEY STREET
MANHATTAN, NY 10002

Site 2 of 2 in cluster DT

NY E DESIGNATION **S117676524**
NY NYC OER **N/A**
NY NYC LAND USE

Relative:
Lower

Actual:
22 ft.

E DESIGNATION:

Name:	LOT 68,TAXBLOCK 343
Address:	208 DELANCEY STREET
City,State,Zip:	MANHATTAN, NY 10002
Tax Lot(s):	68
Tax Block:	343
Borough Code:	MN
E-No:	E-216
Effective Date:	Not reported
Satisfaction Date:	Not reported
Ceqr Number:	07DCP078M
Ulurp Number:	C080397ZMM
Zoning Map No:	Not reported
Description:	Window Wall Attenuation & Alternate Ventilation
Lot Remediation Date:	Not reported

NYC OER:

Name:	208 DELANCEY STREET
Address:	208 DELANCEY STREET
City,State,Zip:	MANHATTAN, NY
Latitude:	40.717027
Longitude:	-73.983522
OER Project Numbers:	18TMP1117M,18ENOS426M
BBL:	1003430068
OER Program:	E/RD (No Cleanup)
Class:	Completed (C)
Phase:	Completed
URL:	
Postcode:	10002
Community Board:	3
Council District:	1
Census Tract:	12
BIN:	1089387
NTA:	Lower East Side

NYC LAND USE:

Name:	Not reported
Address:	208 DELANCEY STREET
City,State,Zip:	MANHATTAN, NY 10002
Latitude:	40.7174820
Longitude:	-73.9833014
Type Of Ownership Code:	Not reported
Owner Name:	NERE LI DEVELOPMENT LLC
Borough:	MN
Tax Block:	343
Tax Lot:	7502
Community District:	103
Census Tract 2020:	1001200
Census Block 2020:	10012001000
Census Tract 2010:	12

LOT 68,TAXBLOCK 343 (Continued) **S117676524**

Census Block 2010:	1000
School District:	01
City Council District:	2
Fire Company:	L018
Police Precinct:	7
Health Center District:	14
Health Area:	7600
Sanitation District Boro:	1
Sanitation District Number:	03
Sanitation Subsection:	2A
Zoning District 1:	R8A: Residential Districts
Zoning District 2:	Not reported
Zoning District 3:	Not reported
Zoning District 4:	Not reported
Commercial Overlay 1:	Not reported
Commercial Overlay 2:	Not reported
Special Purpose District 1:	Not reported
Special Purpose District 2:	Not reported
Special Purpose District 3:	Not reported
Limited Height District:	Not reported
Spill Boundary Indicator:	N
Building Class:	R4: Condominiums - Residential Unit In Elevator Bldg
Land Use Category:	Multi-Family Elevator Buildings
Number Of Easements:	0
Lot Area:	10925
Total Building Floor Area:	55800
Commercial Floor Area:	702
Residential Floor Area:	55098
Office Floor Area:	0
Retail Floor Area:	0
Garage Floor Area:	702
Storage Floor Area:	0
Factory Floor Area:	0
Other Floor Area:	0
Total Building Floor Area Source Code:	2
Number Of Buildings:	1
Number Of Floors:	12.0000000
Residential Units:	85
Total Units:	89
Lot Frontage:	75.0000000
Lot Depth:	128.0000000
Building Frontage:	75.0000000
Building Depth:	128.0000000
Extension Code:	Not reported
Proximity Code:	0
Irregular Lot Code:	Y
Lot Type:	0
Basement Type/Grade:	5
Assessed Land Value:	929253.00000
Assessed Total Value:	14794204.00000
Exempt Total Value:	0.00000
Year Built:	2021
Year Altered 1:	0
Year Altered 2:	0
Historic District Name:	Not reported
Landmark Status:	Not reported
Built Floor Area Ratio:	5.11000000000

LOT 68,TAXBLOCK 343 (Continued) **S117676524**

Maximum Allowable Residential Far:	6.02000000000
Maximum Allowable Commercial Far:	0.00000000000
Maximum Allowable Community Facility Far:	6.50000000000
Boro Code:	1
Borough, Tax Block and Lot:	1003437502.00000000
Condominium Number:	3120
Census Tract 2:	0012
X Coordinate:	988879
Y Coordinate:	200675
Zoning Map #:	12c
Zoning Map Code:	Not reported
Sanborn Map #:	101N081
Tax Map #:	10201
E-designation Number:	Not reported
Apportionment BBL:	Not reported
Apportionment Date:	Not reported
Pluto DTM Base Map Indicator:	1
2007 Flood Insurance Rate Map Indicator:	Not reported
2015 Preliminary Flood Insurance Rate Map Indicator:	Not reported
Version Number:	24v3.1
Changed By DCP:	Not reported

DY1398 **DRILL PIT** **NY Spills** **S118637212**
ESE **264 EAST 7TH ST** **NY NYC OER** **N/A**
1/2-1 **MANHATTAN, NY**
0.829 mi.
4378 ft. **Site 1 of 4 in cluster DY**

Relative: **Lower**

Actual: **12 ft.**

SPILLS:

Name:	DRILL PIT
Address:	264 EAST 7TH ST
City,State,Zip:	MANHATTAN, NY
Spill Number/Closed Date:	1512347 / 2023-06-08
Facility ID:	1512347
Facility Type:	ER
DER Facility ID:	479362
Site ID:	525160
DEC Region:	2
Spill Cause:	Unknown
Spill Class:	Not reported
SWIS:	3101
Spill Date:	2016-03-30
Investigator:	RHLIN
Referred To:	Not reported
Reported to Dept:	2016-03-30
CID:	Not reported
Water Affected:	Not reported
Spill Source:	Commercial/Industrial
Spill Notifier:	Other
Cleanup Ceased:	Not reported
Cleanup Meets Std:	False
Last Inspection:	Not reported
Recommended Penalty:	False
UST Trust:	False
Remediation Phase:	0
Date Entered In Computer:	2016-03-30
Spill Record Last Update:	2023-06-08
Spiller Name:	Not reported

DRILL PIT (Continued) **S118637212**

Spiller Company: GLOBALSERV PROPERTY 1 LLC
Spiller Address: 1202 LEXINGTON AVE STE 255
Spiller Company: 999
Contact Name: EDWARD IAMICELI
Latitude: Not reported
Longitude: Not reported
DEC Memo: 3/30/16-Zhune spoke to Edward Iamicelli (845)567-6656. Edward said they were doing geotechnical borings. As they drilled they noticed odor and saw oil in a borehole. The existing building will be demolished and a new building will be developed. A CSL letter was sent to: Ms. Elaine Hsu GlovalServ Property One, LLC 1202 Lexington Avenue, Suite 255 New York, NY 10028 Spill referred to Rashad Omar (Runner). 3/31/2016: Rashad 264 East 7th Street does not have an alternate address. No additional spills or PBS registrations found for site. 5/2/2016: Rashad Receieved two voice messages from Alla about site, 212-665-4129 or 212-685-2715. Called Alla back, she said they discovered contamination when doing borings and remediation will take place once the demo and redevelopment begins in August (the final tenant leaves in August). Alla will keep me updated once redevelopment begins. She also gave me spill number for previous spill on site: 0608798. Spill 0608790 was called in for 260 East 7th Street which is adjacent property to 264 East 7th Street. During redevelopment on 260 East 7th Street contaminated soil was found, and it was found to be flowing from 262 East 7th Street spill number 0651463, contaminated soil was removed, and a further remediation plan was made to do treatment by injection by Langan Engineering. After the project manager reviewed groundwater analyticals and soil samples, the spill was closed, it should be noted that there was some contamination left behind, as the homeowners could not afford a more thorough investigation/cleanup. Spill 0651463 needs review as well. 7/19/2016: Rashad Received call from Charles of Manhattan Renovations (Charles@manhattanrenovations.com) he was calling to discuss remediation process. He will be taking additional soil sample this week and was wondering if he should send it to the lab. I let him know that if he is doing site wide excavation that the soil that he will encounter will likely be removed and that he should do site wide endpoint samples upon completion of excavation for foundation. I sent him a copy of contractor list to aid in selection. The demolition date is set to begin in Mid December. 11/22/2016: Rashad Received call from HydroTech, they will be doing preliminary investigation, involving soil borings, a few wells, and soil vapor samples to identify extent/any contamination. In addition they will be conducting GPR survey to see if their were any tanks. Site is also E-designated.

DRILL PIT (Continued) **S118637212**

1/13/2017 Austin This spill report is being transferred from Rashad Omar to Pratik Lakhani end. 01/31/17 - Lakhani Called HydroTech (6314625866) and found out that the PM is Rachel Ottoman. She is currently out on disability. DEC Lakhani left contact with HydroTech. 03/03/17 - Lakhani Sent the following email to Manhattan Renovation Charles: I am the new project manager for this spill case as Rashad Omar is no longer at the DEC. Before Rashad left, he noted that he spoke to you regarding the remediation process for the site. Have soil samples been taken from the site and sent to the lab? Is a site wide excavation taking place? Please provide me with any further updates on the site. I would like to be aware of all remediation activities. Has a consultant been hired to complete the remediation? If so, please share their contact with me. 03/06/17 - Lakhani Manhattan Renovation Charles Bagby responded informing that Manhattan Renovation was asked to halt this project last year, hence the remediation never started. The client/owner later sold the building. Charles was not in direct contact with the buyers or the agents and so he has no more information on this project. As per ACRIS, the property owner still is: GlobalServ Property One, LLC 1202 Lexington Avenue #255 New York, NY 10028 Managing Agent: Elaine Hsu Manhattan Renovations Barbara informed that the current owner is no longer GlobalServ Property One. 03/16/17 - Lakhani Called HydroTech. Rachel Ottoman is out on maternity leave and Erica Johnston has take responsibility of the site. She informed that HydroTech has not done any work at the site. 03/20/17 - Lakhani Sent CSL to the following address: 264 East 7th Holdings, LLC 555 Madison Avenue, 6th Floor New York, NY 10022 Attn.: Alan Cohen and required effective removal of contamination, installation of borings/wells, and delineation of soil and groundwater contamination. 04/17/17 - Lakhani Langan Joe Good (212-479-5448, Cell: 847-971-1972, jgood@langan.com) contacted DEC Lakhani regarding the site. They were recently hired by the new property owner. Joe informed that the site is E-designated and OER will be involved with the site. DEC Lakhani sent the following email to Joe: Great speaking with you today. Below is the information I have regarding the above site: Tectonic Engineering was installing geotechnical borings on 03/30/16 at the site. As they were drilling, they noticed an odor and saw oil in a borehole. There were plans to demolish the existing building and redevelop the site. There was a former spill on the property, reported on 10/31/06, which is now closed after receiving a Site Screening Report dated 12/17/07 from Langan Engineering. The report included the analytical results

DRILL PIT (Continued) **S118637212**

for the groundwater grab samples taken on 04/23/07 and 09/26/07. The 04/23/07 sample had six (6)
very low hits. The 09/26/07 sample had very slight TAGM groundwater. Manhattan Renovations
contacted the DEC in July 2016 informing us that they would be taking additional soil samples.
However, Manhattan Renovations was asked to halt this project due to the change in ownership of the
property. HydroTech was once involved with the site as well but completed no work. Given this
information, I sent a requirement letter requiring the removal of contamination from the site and
the installation of borings and wells to delineate the extent of the soil and groundwater
contamination. Depending on the redevelopment of the site, a soil vapor intrusion study may also be
necessary. Please share your report with me as soon as possible, so I could send you and updated
requirement letter. If you have any questions, please contact me at (718) 482-4038. 04/20/17 -
Lakhani File Review: Geotechnical Evaluation (Tectonic, 10/20/16) - The project site consists of a
three-story brick masonry building with a partially below grade basement. Based on the test pits,
the existing foundations are approx. 7' to 8' below the sidewalk elevation in front of the
building. The building id currently being used for residential space. The site is bound by similar
masonry buildings to east and west; a small courtyard and a single story brick building to the
south; and by 7th Street to the north. The proposed project will consist of demolition of the
existing building and construction of a six-story building with a full basement. Drilling,
sampling, and logging of two (2) additional test borings, at the rear of the existing building, to
depths of approx. 11.5' and 60'bg and excavation of two (2) test pits along the foundations of the
existing building were completed. Groundwater was encountered at a depths between 7.5'-8'bg.
Sampling Summary Report (Tectonic, 10/17/16) - The East River is approx. 1300' east of the site.
Historic mapping of this section of lower Manhattan indicates the area was a tidal marsh with small
streams flowing roughly west to east. On 03/25/16, Tectonic performed a geotechnical soil boring in
the sidewalk in front of the building. During the geotechnical investigation, petroleum sheen and
odor was encountered around 6'-8'bg. Tectonic reviewed spill cases for the neighborhood and found a
previous spill case number 0608798 reported for the private dwelling located at 260 East 7th
Street. The spill report indicated that unknown quantity of #2 fuel oil was released on 10/31/06.
The spill was closed on 12/18/07. 260 East 7th St is located approx. 23' to the east of the subject
property. Another fuel oil spill was reported on 07/03/14 at 243 East

DRILL PIT (Continued) **S118637212**

7th St, which is located
approx. 150' northwest of the project site. Tectonic mobilized to the site to collect environmental
soil samples from two (2) test pit locations. Soils in each test pit was screened with a PID. The
test pits were terminated when groundwater was encountered. Then a post hole digger was used to
excavate 1' below the water table and install a 2 PVC well screen, which was backfilled with well
sand. Tectonic mobilized to the site to inspect the performance of two (2) soil borings and collect
environmental soil samples. Boring B-2 was advanced to a depth of 62'bg, while boring B-3 was
advanced to 11.5'. One sample was retrieved within boring B-3 at a depth of 8' to 10'. For the
remaining analyses, one (1) composite sample per boring was created via the following methodology:
two (2) grab samples from each vertical interval within each boring were collected with a dedicated
plastic scoop and placed into a single flood-grade plastic bag. Groundwater was encountered in all
of the borings and test pits. Groundwater elevations indicate that there is no measureable gradient
across the site. PID readings above background were observed in borings B-2 and B-3 and in test pit
TP-1 and TP-2. Additionally, petroleum like odors were observed in all three (3) borings and two
(2) test pits and staining was observe in test pits TP-1 and TP-2, indicating the presence of
petroleum hydrocarbon compounds. No PID readings are available for B-1 was it was not part of the
original geotechnical investigation. BTEX in soil samples were below CP-51 unrestricted use SCOs.
n-butylbenzene 6700 ppm(TP-2, 3'bg), sec-butylbenzene 5600 ppm(TP-2, 3'bg), isopropylbenzene 2000
ppm(TP-2, 3'bg), n-propylbenzene 4400 ppm(TP-2, 3'bg). Groundwater: sec-butylbenzene 8 ug/L(TP-1),
isopropylbenzene 7.8 ug/L(TP-1), n-propylbenzene 8.4 ug/L(TP-1). The soils and groundwater on the
site have likely been impacted by a petroleum spill. The petroleum contamination is at least 2'
below the existing basement elevation, therefore, currently there is no exposure pathway for nearby
receptors. Tectonic inspected the basement areas of the subject building including the area around
the existing AST. No evidence of a spill source such as staining or odors on the subject property
was observed during their investigation. Tectonic recommends the following: 1) the historic fill
should be excavated down to at least the groundwater elevation 2) dewatering 08/15/17 - Lakhani
Langan Joe Good (212-479-5448) informed that the site will be applied to OER VCP program. 09/25/17
- Lakhani Langan has met with OER to discuss the anticipated site investigation to satisfy the
E-designation and spill delineation requirements at 264 East 7th Street. Langan anticipates sending

DRILL PIT (Continued) **S118637212**

the RIWP to OER this week for review (9/25 - 9/29). 10/30/17 - Lakhani The site was enrolled in the OER VCP program. OER Shaminder emailed DEC Lakhani and NYSDOH Nathan with the RIWP attached. Work is scheduled for next week and involves three (3) groundwater wells, four (4) soil boring and three (3) soil vapor points on the 25' x 100' site. Development is only restoration of existing structure and adding one(1) floor on top. Previously, elevated PID readings were observed in borings B-2 and B-3 and in test pits TP-1 and TP-2, and petroleum-like odors were observed in all three (3) borings and both test pits. Rememdial Investigation Work Plan (Langan, 10/27/17) - GPR will be performed at the site to locate utilities, USTs and subsurface structures or anomalies. A soil investigation will be performed to identify the nature of soil conditions at the site. Four (4) soil borings will be completed. Where possible, a minimum of two (2) discrete soil samples will be collected from all four (4) of the test borings (one from between 0'-2'bg and another from immediately above the groundwater interface. A groundwater investigation will be performed to evaluate groundwater quality at the site and identify potential off-site contamination that may be migrating on to the site. Up to three (3) groundwater monitoring wells will be installed. Approx. one (1) week after the monitoring wells are developed, three (3) groundwater samples will be collected. Soil vapor samples will be collected to evaluate the potential for infiltration of contaminated soil vapor into the proposed building. Three (3) soil vapor points will be installed at the site. An ambient air sample will be collected concurrently with the sub-slab soil vapor samples. 10/31/17 - Lakhani DEC Lakhani approved the RIWP. 11/14/17 - Lakhani OER #17TMP0176M 01/31/18 - Lakhani As per OER Shaminder, the site is not going through the City VCP. On 11/21/17, NAPL was observed in monitoring well MW01 during the Phase II Site Investigation. Langan collected a sample of the NAPL using a dedicated bailer for fingerprint analysis. Analytical results from the fingerprint analysis identified the product as potential weathered #2 fuel oil/diesel oil. TPH was detected at a concentration of 886,000 ppm in the product sample collected. Langan will be directly working with DEC for this site. The Langan contact is: Joseph Good 212-479-5448 jgood@langan.com Phase II Environmental Site Investigation Report (Langan, 01/25/18) - Site development will include renovation of the existing vacant 3-story development into a new 4-story multifamily residence with a full cellar. Work performed under the Phase II Environmental Site Investigation include: 1) conducted a geophysical survey, 2) completed an indoor air chemical

DRILL PIT (Continued) **S118637212**

inventory, 3) Advanced four
soil borings across the site, and collected nine (9) soil samples for chemical analysis, 4)
installed three (3) groundwater monitoring wells throughout the site to establish groundwater flow
and collected three (3) groundwater samples, and 5) installed two (2) soil vapor and one (1)
sub-slab soil vapor probes and collected two (2) soil vapor, one (1) sub-slab soil vapor, one (1)
indoor air, and one (1) ambient air samples for chemical analysis. Depth to groundwater ranges from
4.13' - 4.87' below the cellar slab. Groundwater flow is generally east-northeast. NAPL was
identified in off-site monitoring well MW01. Product thickness post well development was 4 .
Groundwater results are as follow: isopropylbenzene 7.3 ug/L(MW02), n-propylbenzene 8.9 ug/L(MW02),
sec-butylbenzene 7.6 ug/L(MW02). Soil results do not indicate VOCs above CP-51 standards. Soil
vapor results are as follow: acetone 65.8 ug/m3(SV03), carbon tetrachloride 0.484 ug/m3(AA01),
carbon tetrachloride 0.478 ug/m3(IA01), carbon tetrachloride 1.26U ug/m3(SV01), carbon
tetrachloride 2.52U ug/m3(SV02), carbon tetrachloride 2.52U ug/m3(SV03), m/p-xylene 12.3
ug/m3(SV01), m/p-xylene 6.47 ug/m3(SV03), o-xylene 5.08 ug/m3(SV01), PCE 2.71U ug/m3(SV02), PCE
2.71 ug/m3(SV03), PCE 1.36U ug/m3(SV01), TCE 1.07U ug/m3(SV01), TCE 2.15U ug/m3(SV02), TCE 2.15U
ug/m3(SV03), vinyl chloride 0.511U ug/m3(SV01), vinyl chloride 1.02U ug/m3(SV02), vinyl chloride
1.02U ug/m3(SV03). 03/14/18 - Lakhani Langan Joe Good sent the following email: Based on our prior
conversations regarding NYSDEC Spill No. 15-12347, we will begin bi-weekly NAPL recovery of
monitoring well MW01 at the 264 East 7th Street property this week. Purged NAPL and groundwater
will be containerized into a NYSDOT-approved 55-gallon drum prior to off-site disposal. If NAPL is
not observed in the well following the recovery events, Langan will collect one groundwater sample
from MW01 for VOC and SVOC analysis. We will prepare a sampling summary letter and laboratory
analytical results for review and consideration for closure of Spill No. 15-12347. 04/27/18 -
Lakhani Langan Joe Good informed that the product gauging has been going well with product
thickness decreasing from about 20 to about 7 over the past four (4) recovery events. 05/03/18 -
Lakhani Four (4) recovery events have taken place: 3/15, 3/28, 4/13, 4/26. LNAPL found in MW01.
Product thicknesses prior to recovery were 20 , 13 , 8 and 7 for 3/15, 3/28, 4/13, and 4/26
respectively. 06/18/18 - Lakhani The proposed development includes the proposed renovation of the
existing vacant three-story development into a four-story multi-family residence with a full

DRILL PIT (Continued) **S118637212**

cellar, which will require limited excavation below the existing cellar level for construction go a cellar expansion. Approx. 15 cu. yds. of material are anticipated to be excavated. A vapor barrier will be installed in the cellar as part of the general construction. SMMP uploaded to D2. 08/05/19 - Lakhani - Spill being transferred to Lin. 11/23/2020-Lin-Based based on Phase II report. The spill did not come from 264 E 7th Street, Manhattan. MW-1 in front of the site has 0.25' of product remaining based on the last gauging event that took place on 2/6/2020. 6/8/23-Lin-Spill closed due to small volume of product left in a isolated well. The oil is contained and not traveling downgradient.

Remarks: boring done on sidewalk in sidewalk, sheen discovered. Spill was reported at site in 2006

All Materials:

Site ID:	525160
Operable Unit ID:	1274121
Operable Unit:	01
Material ID:	2278664
Material Code:	0066A
Material Name:	unknown petroleum
Case No.:	Not reported
Material FA:	Petroleum
Quantity:	Not reported
Units:	Not reported
Recovered:	Not reported
Resource Affected:	Soil
Oxygenate:	Not reported

NYC OER:

Name:	264 EAST 7TH STREET
Address:	264 EAST 7TH STREET
City,State,Zip:	MANHATTAN, NY
Latitude:	40.723575
Longitude:	-73.977675
OER Project Numbers:	17TMP0176M,17EH-A110M
BBL:	1003760024
OER Program:	E/RD (Review)
Class:	Completed (C)
Phase:	Completed

URL:

Postcode:	10009
Community Board:	3
Council District:	2
Census Tract:	2602
BIN:	1004481
NTA:	Lower East Side

DU1399 **NY NYC OER** **S130765617**
SSE **145 BROOME STREET** **NY NYC LAND USE** **N/A**
1/2-1 **MANHATTAN, NY 10002**
0.830 mi.
4380 ft. **Site 2 of 2 in cluster DU**

Relative:
Lower

Actual:
29 ft.

NYC OER:

Name:	145 BROOME STREET
Address:	145 BROOME STREET
City,State,Zip:	MANHATTAN, NY
Latitude:	40.716401
Longitude:	-73.984582
OER Project Numbers:	25TMP0042M,25EA-N017M
BBL:	1003410062
OER Program:	E/RD (No Cleanup)
Class:	Active (A)
Phase:	Closure
URL:	
Postcode:	10002
Community Board:	3
Council District:	1
Census Tract:	1402
BIN:	Not reported
NTA:	Lower East Side

NYC LAND USE:

Name:	Not reported
Address:	145 BROOME STREET
City,State,Zip:	MANHATTAN, NY 10002
Latitude:	40.7162306
Longitude:	-73.9850404
Type Of Ownership Code:	X
Owner Name:	GRAND ST GUILD EAST HDFC INC
Borough:	MN
Tax Block:	341
Tax Lot:	62
Community District:	103
Census Tract 2020:	1001200
Census Block 2020:	10012001011
Census Tract 2010:	12
Census Block 2010:	1006
School District:	01
City Council District:	1
Fire Company:	L018
Police Precinct:	7
Health Center District:	14
Health Area:	7600
Sanitation District Boro:	1
Sanitation District Number:	03
Sanitation Subsection:	2B
Zoning District 1:	R8: Residential Districts
Zoning District 2:	Not reported
Zoning District 3:	Not reported
Zoning District 4:	Not reported
Commercial Overlay 1:	Not reported
Commercial Overlay 2:	Not reported
Special Purpose District 1:	Not reported
Special Purpose District 2:	Not reported

(Continued) **S130765617**

Special Purpose District 3:	Not reported
Limited Height District:	Not reported
Spill Boundary Indicator:	N
Building Class:	P5:Places Of Public Assembly (Indoor) And Cultural - Community Center
Land Use Category:	Public Facilities & Institutions
Number Of Easements:	0
Lot Area:	26795
Total Building Floor Area:	10477
Commercial Floor Area:	10477
Residential Floor Area:	0
Office Floor Area:	0
Retail Floor Area:	0
Garage Floor Area:	0
Storage Floor Area:	0
Factory Floor Area:	0
Other Floor Area:	10477
Total Building Floor Area Source Code:	2
Number Of Buildings:	2
Number Of Floors:	1.0000000
Residential Units:	0
Total Units:	1
Lot Frontage:	159.5200000
Lot Depth:	147.7400000
Building Frontage:	120.0000000
Building Depth:	125.0000000
Extension Code:	N
Proximity Code:	2
Irregular Lot Code:	Y
Lot Type:	5
Basement Type/Grade:	0
Assessed Land Value:	1114042.00000
Assessed Total Value:	2090542.00000
Exempt Total Value:	2090542.00000
Year Built:	1972
Year Altered 1:	0
Year Altered 2:	0
Historic District Name:	Not reported
Landmark Status:	Not reported
Built Floor Area Ratio:	0.39000000000
Maximum Allowable Residential Far:	6.02000000000
Maximum Allowable Commercial Far:	0.00000000000
Maximum Allowable Community Facility Far:	6.50000000000
Boro Code:	1
Borough, Tax Block and Lot:	1003410062.00000000
Condominium Number:	Not reported
Census Tract 2:	0012
X Coordinate:	988397
Y Coordinate:	200219
Zoning Map #:	12c
Zoning Map Code:	Not reported
Sanborn Map #:	1
Tax Map #:	1
E-designation Number:	E-582
Apportionment BBL:	1003410070.00000000
Apportionment Date:	03/10/2022
Pluto DTM Base Map Indicator:	1
2007 Flood Insurance Rate Map Indicator:	Not reported

(Continued) **S130765617**

2015 Preliminary Flood Insurance Rate Map Indicator: Not reported
Version Number: 24v3.1
Changed By DCP: Not reported

DZ1400 **298 EAST 2ND STREET** **NY NYC OER** **S129932279**
ESE **298 EAST 2ND STREET** **N/A**
1/2-1 **MANHATTAN, NY**
0.830 mi.
4381 ft. **Site 1 of 4 in cluster DZ**

Relative:
Lower

Actual:
14 ft.

NYC OER:
Name: 298 EAST 2ND STREET
Address: 298 EAST 2ND STREET
City,State,Zip: MANHATTAN, NY
Latitude: 40.720081
Longitude: -73.979203
OER Project Numbers: 17TMP0368M,17ENOS136M
BBL: 1003720052
OER Program: E/RD (No Cleanup)
Class: Completed (C)
Phase: Completed

URL:
Postcode: 10009
Community Board: 3
Council District: 2
Census Tract: 2202
BIN: 1090230
NTA: Lower East Side

DX1401 **515 CANAL STREET - 487 GREENWICH STREET - UNIT 6A/** **NY NYC OER** **S132180013**
West **487 GREENWICH STREET** **N/A**
1/2-1 **MANHATTAN, NY**
0.832 mi.
4395 ft. **Site 2 of 4 in cluster DX**

Relative:
Lower

Actual:
10 ft.

NYC OER:
Name: 515 CANAL STREET - 487 GREENWICH STREET - UNIT 6A/PH - DOB JOB NO. 120412179
Address: 487 GREENWICH STREET
City,State,Zip: MANHATTAN, NY
Latitude: 40.724998
Longitude: -74.009258
OER Project Numbers: 11TMP0311M,11EH-N311M
BBL: 1.0059400151005901E+29
OER Program: E/RD (No Cleanup)
Class: Completed (C)
Phase: Completed

URL:
Postcode: 10013
Community Board: 2
Council District: 3
Census Tract: 37
BIN: 1010288
NTA: SoHo-TriBeCa-Civic Center-Little Italy

1402
SW
1/2-1
0.835 mi.
4407 ft.

14 WHITE STREET
MANHATTAN, NY 10013

NY NYC OER **S130748302**
NY NYC LAND USE **N/A**

Relative:
Lower

Actual:
16 ft.

NYC OER:

Name:	14 WHITE STREET
Address:	14 WHITE STREET
City,State,Zip:	MANHATTAN, NY
Latitude:	40.719202
Longitude:	-74.005584
OER Project Numbers:	22TMP1124M,22EHAZ264M
BBL:	1001910008
OER Program:	E/RD (Review)
Class:	Active (A)
Phase:	Construction
URL:	
Postcode:	10013
Community Board:	1
Council District:	1
Census Tract:	33
BIN:	1000000
NTA:	SoHo-TriBeCa-Civic Center-Little Italy

NYC LAND USE:

Name:	Not reported
Address:	14 WHITE STREET
City,State,Zip:	MANHATTAN, NY 10013
Latitude:	Not reported
Longitude:	Not reported
Type Of Ownership Code:	X
Owner Name:	UNAVAILABLE OWNER
Borough:	MN
Tax Block:	191
Tax Lot:	9008
Community District:	101
Census Tract 2020:	1003300
Census Block 2020:	10033001003
Census Tract 2010:	33
Census Block 2010:	2003
School District:	02
City Council District:	1
Fire Company:	E007
Police Precinct:	1
Health Center District:	15
Health Area:	7700
Sanitation District Boro:	1
Sanitation District Number:	01
Sanitation Subsection:	3B
Zoning District 1:	Not reported
Zoning District 2:	Not reported
Zoning District 3:	Not reported
Zoning District 4:	Not reported
Commercial Overlay 1:	Not reported
Commercial Overlay 2:	Not reported
Special Purpose District 1:	Not reported
Special Purpose District 2:	Not reported

(Continued) **S130748302**

Special Purpose District 3:	Not reported
Limited Height District:	Not reported
Spill Boundary Indicator:	Not reported
Building Class:	V1: Vacant Land - Zoned Commercial Or Manhattan Residential
Land Use Category:	Vacant Land
Number Of Easements:	0
Lot Area:	0
Total Building Floor Area:	0
Commercial Floor Area:	Not reported
Residential Floor Area:	Not reported
Office Floor Area:	Not reported
Retail Floor Area:	Not reported
Garage Floor Area:	Not reported
Storage Floor Area:	Not reported
Factory Floor Area:	Not reported
Other Floor Area:	Not reported
Total Building Floor Area Source Code:	7
Number Of Buildings:	0
Number Of Floors:	Not reported
Residential Units:	0
Total Units:	0
Lot Frontage:	118.7500000
Lot Depth:	70.1700000
Building Frontage:	0.0000000
Building Depth:	0.0000000
Extension Code:	Not reported
Proximity Code:	0
Irregular Lot Code:	Y
Lot Type:	0
Basement Type/Grade:	5
Assessed Land Value:	0.00000
Assessed Total Value:	0.00000
Exempt Total Value:	0.00000
Year Built:	0
Year Altered 1:	0
Year Altered 2:	0
Historic District Name:	Not reported
Landmark Status:	Not reported
Built Floor Area Ratio:	Not reported
Maximum Allowable Residential Far:	0.00000000000
Maximum Allowable Commercial Far:	0.00000000000
Maximum Allowable Community Facility Far:	0.00000000000
Boro Code:	1
Borough, Tax Block and Lot:	1001919008.00000000
Condominium Number:	Not reported
Census Tract 2:	0033
X Coordinate:	Not reported
Y Coordinate:	Not reported
Zoning Map #:	Not reported
Zoning Map Code:	Not reported
Sanborn Map #:	101N045
Tax Map #:	10105
E-designation Number:	Not reported
Apportionment BBL:	1001910008.00000000
Apportionment Date:	08/08/2016
Pluto DTM Base Map Indicator:	2
2007 Flood Insurance Rate Map Indicator:	Not reported

(Continued) **S130748302**

2015 Preliminary Flood Insurance Rate Map Indicator:	Not reported
Version Number:	24v3.1
Changed By DCP:	Not reported
Name:	Not reported
Address:	14 WHITE STREET
City,State,Zip:	MANHATTAN, NY 10013
Latitude:	40.7193111
Longitude:	-74.0054221
Type Of Ownership Code:	Not reported
Owner Name:	14 WHITE STREET LLC
Borough:	MN
Tax Block:	191
Tax Lot:	8
Community District:	101
Census Tract 2020:	1003300
Census Block 2020:	10033001003
Census Tract 2010:	33
Census Block 2010:	2003
School District:	02
City Council District:	1
Fire Company:	E007
Police Precinct:	1
Health Center District:	15
Health Area:	7700
Sanitation District Boro:	1
Sanitation District Number:	01
Sanitation Subsection:	3B
Zoning District 1:	C6-2A: Commercial Districts
Zoning District 2:	Not reported
Zoning District 3:	Not reported
Zoning District 4:	Not reported
Commercial Overlay 1:	Not reported
Commercial Overlay 2:	Not reported
Special Purpose District 1:	TMU
Special Purpose District 2:	Not reported
Special Purpose District 3:	Not reported
Limited Height District:	Not reported
Spill Boundary Indicator:	N
Building Class:	D1: Elevator Apartments - Semi-Fireproof (Without Stores)
Land Use Category:	Multi-Family Elevator Buildings
Number Of Easements:	0
Lot Area:	3845
Total Building Floor Area:	25454
Commercial Floor Area:	0
Residential Floor Area:	25454
Office Floor Area:	0
Retail Floor Area:	0
Garage Floor Area:	0
Storage Floor Area:	0
Factory Floor Area:	0
Other Floor Area:	0
Total Building Floor Area Source Code:	2
Number Of Buildings:	1
Number Of Floors:	7.0000000
Residential Units:	10
Total Units:	10

(Continued) **S130748302**

Lot Frontage:	118.7500000
Lot Depth:	70.1700000
Building Frontage:	0.0000000
Building Depth:	0.0000000
Extension Code:	N
Proximity Code:	0
Irregular Lot Code:	Y
Lot Type:	3
Basement Type/Grade:	0
Assessed Land Value:	584550.00000
Assessed Total Value:	944550.00000
Exempt Total Value:	0.00000
Year Built:	2023
Year Altered 1:	0
Year Altered 2:	0
Historic District Name:	Not reported
Landmark Status:	Not reported
Built Floor Area Ratio:	6.62000000000
Maximum Allowable Residential Far:	6.02000000000
Maximum Allowable Commercial Far:	6.00000000000
Maximum Allowable Community Facility Far:	6.50000000000
Boro Code:	1
Borough, Tax Block and Lot:	1001910008.00000000
Condominium Number:	Not reported
Census Tract 2:	0033
X Coordinate:	982747
Y Coordinate:	201341
Zoning Map #:	12a
Zoning Map Code:	Not reported
Sanborn Map #:	101N045
Tax Map #:	10105
E-designation Number:	E-544
Apportionment BBL:	1001910008.00000000
Apportionment Date:	08/08/2016
Pluto DTM Base Map Indicator:	1
2007 Flood Insurance Rate Map Indicator:	Not reported
2015 Preliminary Flood Insurance Rate Map Indicator:	Not reported
Version Number:	24v3.1
Changed By DCP:	Not reported

1403
WNW
1/2-1
0.837 mi.
4417 ft.

Relative:
Lower

Actual:
11 ft.

601 WASHINGTON STREET
601 WASHINGTON STREET
NEW YORK, NY 10014

NY AST **S109318174**
NY BROWNFIELDS **N/A**
NY Spills
NY E DESIGNATION
NY MANIFEST
NY NYC LAND USE
NY NYC OER

AST:

Name:	601 WASHINGTON STREET
Address:	601 WASHINGTON STREET
City,State,Zip:	NEW YORK, NY 10013
Region:	STATE
DEC Region:	2
Site Status:	Unregulated/Closed
Facility Id:	2-612825
Program Type:	PBS
UTM X:	Not reported

601 WASHINGTON STREET (Continued) **S109318174**

UTM Y: Not reported
Expiration Date: N/A
Site Type: Other

Affiliation Records:

Site Id: 564740
Affiliation Type: Facility Owner
Company Name: HADSW LLC
Contact Type: AUTHORIZED REPRESENTATIVE
Contact Name: EMILY FESTA
Address1: 40 RENWICK STREET, APT. # 3
Address2: Not reported
City: NEW YORK
State: NY
Zip Code: 10013
Country Code: 001
Phone: (646) 490-7174
EMail: EMILY@DUNNEPROJECTS.COM
Fax Number: Not reported
Modified By: LXZIELIN
Date Last Modified: 2017-12-04

Site Id: 564740
Affiliation Type: Mail Contact
Company Name: HADSW LLC
Contact Type: AUTHORIZED REPRESENTATIVE
Contact Name: EMILY FESTA
Address1: 40 RENWICK STREET, APT. # 3
Address2: Not reported
City: NEW YORK
State: NY
Zip Code: 10013
Country Code: 001
Phone: (646) 490-7174
EMail: EMILY@DUNNEPROJECTS.COM
Fax Number: Not reported
Modified By: LXZIELIN
Date Last Modified: 2017-12-04

Site Id: 564740
Affiliation Type: Facility Operator
Company Name: 601 WASHINGTON STREET
Contact Type: Not reported
Contact Name: NA
Address1: Not reported
Address2: Not reported
City: Not reported
State: NN
Zip Code: Not reported
Country Code: 001
Phone: (646) 490-7141
EMail: Not reported
Fax Number: Not reported
Modified By: LXZIELIN
Date Last Modified: 2017-12-04

Site Id: 564740
Affiliation Type: Emergency Contact

601 WASHINGTON STREET (Continued) **S109318174**

Company Name:	HADSW LLC
Contact Type:	Not reported
Contact Name:	EMILY FESTA
Address1:	Not reported
Address2:	Not reported
City:	Not reported
State:	NN
Zip Code:	Not reported
Country Code:	001
Phone:	(646) 490-7174
EMail:	Not reported
Fax Number:	Not reported
Modified By:	LXZIELIN
Date Last Modified:	2017-12-04

Tank Info:

Tank Number:	1
Tank Id:	274524

Equipment Records:

J00 - Dispenser - None
H00 - Tank Leak Detection - None
I00 - Overfill - None
K00 - Spill Prevention - None
A00 - Tank Internal Protection - None
E00 - Piping Secondary Containment - None
G00 - Tank Secondary Containment - None
L00 - Piping Leak Detection - None
D00 - Pipe Type - No Piping
B00 - Tank External Protection - None
C00 - Pipe Location - No Piping
F00 - Pipe External Protection - None

Tank Location:	Partially buried tank (tank with 10% or more below ground).... Tank is less than 90% above grade, partially buried.
Tank Type:	Steel/Carbon Steel/Iron
Tank Status:	Closed - Removed
Pipe Model:	Not reported
Install Date:	Not reported
Capacity Gallons:	275
Tightness Test Method:	-
Date Test:	Not reported
Next Test Date:	Not reported
Date Tank Closed:	02/13/2017
Register:	True
Modified By:	MJGRIFFI
Last Modified:	05/09/2022
Material Name:	#2 fuel oil (on-site consumption)

Tank Number:	2
Tank Id:	274525

Equipment Records:

J00 - Dispenser - None
H00 - Tank Leak Detection - None
I00 - Overfill - None
K00 - Spill Prevention - None

601 WASHINGTON STREET (Continued) **S109318174**

A00 - Tank Internal Protection - None
E00 - Piping Secondary Containment - None
G00 - Tank Secondary Containment - None
L00 - Piping Leak Detection - None
D00 - Pipe Type - No Piping
B00 - Tank External Protection - None
C00 - Pipe Location - No Piping
F00 - Pipe External Protection - None

Tank Location:	Partially buried tank (tank with 10% or more below ground).... Tank is less than 90% above grade, partially buried.
Tank Type:	Steel/Carbon Steel/Iron
Tank Status:	Closed - Removed
Pipe Model:	Not reported
Install Date:	Not reported
Capacity Gallons:	750
Tightness Test Method:	-
Date Test:	Not reported
Next Test Date:	Not reported
Date Tank Closed:	02/15/2017
Register:	True
Modified By:	MJGRIFFI
Last Modified:	05/09/2022
Material Name:	#2 fuel oil (on-site consumption)
Tank Number:	3
Tank Id:	274526

Equipment Records:

J00 - Dispenser - None
H00 - Tank Leak Detection - None
I00 - Overfill - None
K00 - Spill Prevention - None
A00 - Tank Internal Protection - None
E00 - Piping Secondary Containment - None
B00 - Tank External Protection - None
G00 - Tank Secondary Containment - None
L00 - Piping Leak Detection - None
D00 - Pipe Type - No Piping
C00 - Pipe Location - No Piping
F00 - Pipe External Protection - None

Tank Location:	Partially buried tank (tank with 10% or more below ground).... Tank is less than 90% above grade, partially buried.
Tank Type:	Steel/Carbon Steel/Iron
Tank Status:	Closed - Removed
Pipe Model:	Not reported
Install Date:	Not reported
Capacity Gallons:	15
Tightness Test Method:	-
Date Test:	Not reported
Next Test Date:	Not reported
Date Tank Closed:	02/15/2017
Register:	True
Modified By:	MJGRIFFI
Last Modified:	05/09/2022
Material Name:	#2 fuel oil (on-site consumption)

601 WASHINGTON STREET (Continued) **S109318174**

Tank Number: 4
Tank Id: 274529

Equipment Records:

J00 - Dispenser - None
H00 - Tank Leak Detection - None
I00 - Overfill - None
K00 - Spill Prevention - None
A00 - Tank Internal Protection - None
E00 - Piping Secondary Containment - None
G00 - Tank Secondary Containment - None
L00 - Piping Leak Detection - None
D00 - Pipe Type - No Piping
B00 - Tank External Protection - None
C00 - Pipe Location - No Piping
F00 - Pipe External Protection - None

Tank Location: Partially buried tank (tank with 10% or more below ground).... Tank is less than 90% above grade, partially buried.
Tank Type: Steel/Carbon Steel/Iron
Tank Status: Closed - Removed
Pipe Model: Not reported
Install Date: Not reported
Capacity Gallons: 700
Tightness Test Method: -
Date Test: Not reported
Next Test Date: Not reported
Date Tank Closed: 02/24/2017
Register: True
Modified By: MJGRIFFI
Last Modified: 05/09/2022
Material Name: #2 fuel oil (on-site consumption)

Tank Number: 5
Tank Id: 274530

Equipment Records:

J00 - Dispenser - None
A00 - Tank Internal Protection - None
E00 - Piping Secondary Containment - None
H00 - Tank Leak Detection - None
I00 - Overfill - None
K00 - Spill Prevention - None
B00 - Tank External Protection - None
C00 - Pipe Location - No Piping
F00 - Pipe External Protection - None
D00 - Pipe Type - No Piping
G00 - Tank Secondary Containment - None
L00 - Piping Leak Detection - None

Tank Location: Partially buried tank (tank with 10% or more below ground).... Tank is less than 90% above grade, partially buried.
Tank Type: Steel/Carbon Steel/Iron
Tank Status: Closed - Removed
Pipe Model: Not reported
Install Date: Not reported
Capacity Gallons: 550
Tightness Test Method: -
Date Test: Not reported

601 WASHINGTON STREET (Continued) **S109318174**

Next Test Date:	Not reported
Date Tank Closed:	03/07/2017
Register:	True
Modified By:	MJGRIFFI
Last Modified:	05/09/2022
Material Name:	#2 fuel oil (on-site consumption)

BROWNFIELDS:

Name:	601 WASHINGTON STREET
Address:	601 WASHINGTON STREET
City,State,Zip:	NEW YORK, NY 10014
Program:	BCP
Site Code:	503954
Acres:	0.205
HW Code:	C231091
SWIS:	3101
Town:	New York City
Record Added Date:	01/21/2015
Record Updated Date:	03/31/2021
Update By:	JCGRATHW
Site Description:	"Location: The 601 Washington Street site is located in an urban area in Manhattan. The site is bounded by Greenwich Street to the east, Leroy Street to the south, Washington Street to the west and multi-story residential buildings to the north. Site Features: The site encompasses approximately 0.205 acres (8,921 sq. ft.) and was previously covered by a vacant one- to two-story building on a concrete slab until it was demolished in 2016. A new 9-story apartment building is currently under construction on the site. Current Zoning and Land Use: The site is located in the Special Mixed Use District (MX) within Manhattan with zoning designation M1-5/R7X, which allows for residential, community facility, commercial and manufacturing uses. The site was last occupied by the Gavin Brown Art Gallery. Past Use of the Site: Historical use of the site includes a truck and auto repair shop; a brass foundry; a welding supply business; a truck garage, and; shipping and meat packing companies. Site Geology and Hydrogeology: The subsurface strata at the site consists of historic urban fill typically comprising brown sand with trace gravel and brick fragments. The depth of fill is variable with a maximum recorded depth of 17 feet below ground surface (bgs) in the southern portion of the site. Most or all of this fill was removed during site remediation and construction of the new building. Underlying the fill material is a typically brown fine to coarse sand with occasional discontinuous thin layers of sandy silt. Depth to top of bedrock at a nearby site varied from about 73 to 79 feet bgs. The bedrock was identified as gray mica schist, and about three feet of light-gray decomposed rock overlaid the bedrock. Groundwater is approximately 13 to 14 feet deep. Localized groundwater appears to flow towards the southeast, though regional flow should be towards the Hudson River which is one block west of the site."
Env Problem:	"Nature and Extent of Contamination: Remediation at the site is complete. Prior to remediation, the primary contaminants of concern were TCE, PAHs and lead in soils, and TCE and PCE in groundwater and soil vapor."
Health Problem:	"Remedial actions are complete and have eliminated the potential for contact with site-related contaminants on-site. Additional evaluation is needed to determine whether actions are needed to address soil vapor intrusion off-site."

601 WASHINGTON STREET (Continued) **S109318174**

Dump:	False
Structure:	False
Lagoon:	False
Landfill:	False
Pond:	False
Disp Start:	Not reported
Disp Term:	Not reported
Lat/Long:	Not reported
Dell:	Not reported
Record Add:	2015-07-07 10:49:00
Record Upd:	2017-11-28 09:14:00
Updated By:	JEDURNIN
Own Op:	1
Sub Type:	06
Owner Name:	Charles Dunne
Owner Company:	HADSW LLC
Owner Address:	40 Renwick Street, #3
Owner Addr2:	Not reported
Owner City,St,Zip:	New York, NY 10013
Owner Country:	United States of America
Own Op:	Document Repository
Sub Type:	NNN
Owner Name:	Miranda Murray
Owner Company:	Hudson Park Library
Owner Address:	66 Leroy Street
Owner Addr2:	Not reported
Owner City,St,Zip:	New York, NY 10014
Owner Country:	United States of America
Own Op:	1
Sub Type:	06
Owner Name:	Charles Dunne
Owner Company:	601 Washington Holdings LLC
Owner Address:	40 Renwick Street, #3
Owner Addr2:	Not reported
Owner City,St,Zip:	New York, NY 10013
Owner Country:	United States of America
Own Op:	6
Sub Type:	P03
Owner Name:	Charles Dunne
Owner Company:	601 Washington Holdings LLC
Owner Address:	40 Renwick Street, #3
Owner Addr2:	Not reported
Owner City,St,Zip:	New York, NY 10013
Owner Country:	United States of America
Own Op:	6
Sub Type:	P03
Owner Name:	Charles Dunne
Owner Company:	HADSW LLC
Owner Address:	40 Renwick Street, #3
Owner Addr2:	Not reported
Owner City,St,Zip:	New York, NY 10013
Owner Country:	United States of America
HW Code:	C231091
Waste Type:	lead
Waste Quantity:	UNKNOWN
Waste Code:	Not reported
HW Code:	C231091

601 WASHINGTON STREET (Continued) **S109318174**

Waste Type:	tetrachloroethene (PCE)
Waste Quantity:	UNKNOWN
Waste Code:	Not reported
HW Code:	C231091
Waste Type:	dichloropropane
Waste Quantity:	UNKNOWN
Waste Code:	Not reported
HW Code:	C231091
Waste Type:	benzo(a)anthracene
Waste Quantity:	UNKNOWN
Waste Code:	Not reported
HW Code:	C231091
Waste Type:	trichloroethene (TCE)
Waste Quantity:	UNKNOWN
Waste Code:	Not reported
HW Code:	C231091
Waste Type:	copper
Waste Quantity:	UNKNOWN
Waste Code:	Not reported
Crossref ID:	1406414
Cross Ref Type Code:	01
Cross Ref Type:	Spill No.
Record Added Date:	2015-09-08 10:10:00
Record Updated:	2015-09-08 10:10:00
Updated By:	RMPIPER
Crossref ID:	C231091
Cross Ref Type Code:	22
Cross Ref Type:	BCP Site ID
Record Added Date:	2017-02-22 14:04:00
Record Updated:	2017-02-22 14:04:00
Updated By:	JEDURNIN
Crossref ID:	C231091-03-15
Cross Ref Type Code:	23
Cross Ref Type:	Agreement/Consent Order Number
Record Added Date:	2017-02-22 14:09:00
Record Updated:	2017-02-22 14:09:00
Updated By:	JEDURNIN
Crossref ID:	2016000331745
Cross Ref Type Code:	25
Cross Ref Type:	County Recording Identifier
Record Added Date:	2017-02-22 14:04:00
Record Updated:	2017-02-22 14:04:00
Updated By:	JEDURNIN
Crossref ID:	04/10/2015
Cross Ref Type Code:	26
Cross Ref Type:	Agreement/Consent Order Date
Record Added Date:	2017-02-22 14:10:00
Record Updated:	2017-02-22 14:10:00
Updated By:	JEDURNIN

SPILLS:

Name:	ART GALLERY
Address:	601 WASHINGTON ST
City,State,Zip:	MANHATTAN, NY
Spill Number/Closed Date:	1406414 / 2018-02-08
Facility ID:	1406414
Facility Type:	ER

601 WASHINGTON STREET (Continued) **S109318174**

DER Facility ID:	454906
Site ID:	499882
DEC Region:	2
Spill Cause:	Unknown
Spill Class:	C3
SWIS:	3101
Spill Date:	2014-09-16
Investigator:	JXPEREZM
Referred To:	Not reported
Reported to Dept:	2014-09-16
CID:	Not reported
Water Affected:	Not reported
Spill Source:	Commercial/Industrial
Spill Notifier:	Other
Cleanup Ceased:	Not reported
Cleanup Meets Std:	False
Last Inspection:	Not reported
Recommended Penalty:	False
UST Trust:	False
Remediation Phase:	0
Date Entered In Computer:	2014-09-16
Spill Record Last Update:	2019-11-15
Spiller Name:	Not reported
Spiller Company:	UNKNOWN
Spiller Address:	Not reported
Spiller Company:	999
Contact Name:	JASON HAYES
Latitude:	Not reported
Longitude:	Not reported
DEC Memo:	DEC Piper spoke with Jason at Langan. Langan hired by developement company. Project through OER as it was an E designated site. They executed the investigation work plan presented to OER. No odors. Soil seems fine. One corner of property. MW-1, TCE ~ 470 ppb in the groundwater in the southwest corner. Map and data tables will be sent and discussed with Remediation. Complete SIR will be sent when completed. 9/8/2015- DEC Piper spoke with DEC Greco. Site is in NYS Brownfields Program. C231091. Spill transferred to DEC Greco as per DEC Greco. This spill has been transferred to Durnin, Project Manager for this BCP site. This spill will be remediated through the cleanup efforts of the BCP program (site excavation to approximately 15 foot depth). (7/19/2017) This BCP site was remediated to a Track 2 clean up and a new building is being constructed. A COC was issued in December 2017. Since this is a Significant Threat Site, off-site investigation, in consultation with NYSDOH, is required. The DEC Project Manager, John Durnin, will retire in April 2018. The new Project Manager will be Javier Perez-Maldonado. (3/29/2018) 2/8/18 - BCP Project #C231091 received a COC for Track 2 cleanup. EE extinguished by the Department - Spill closed (Grathwol)
Remarks:	based on ground water sample

601 WASHINGTON STREET (Continued) **S109318174**

All Materials:
Site ID: 499882
Operable Unit ID: 1249289
Operable Unit: 01
Material ID: 2250853
Material Code: 0059A
Material Name: solvents
Case No.: Not reported
Material FA: Other
Quantity: Not reported
Units: G
Recovered: Not reported
Resource Affected: Groundwater
Oxygenate: Not reported

E DESIGNATION:
Name: LOT 28,TAXBLOCK 602
Address: 601 WASHINGTON STREET
City,State,Zip: MANHATTAN, NY 10014
Tax Lot(s): 28
Tax Block: 602
Borough Code: MN
E-No: E-211
Effective Date: Not reported
Satisfaction Date: Not reported
Ceqr Number: 07DCP095M
Ulurp Number: C070575ZMM
Zoning Map No: Not reported

Description: Hazardous Materials* Phase I and Phase II Testing Protocol
Lot Remediation Date: Not reported

NY MANIFEST:
EPA ID: NYR000230011
Country: USA
Name: 601 Washington Developmenthadsw Llc
Address: 601 WASHINGTON ST
Address 2: Not reported
City,State,Zip: NEW YORK, NY 10014
Zip 4: Not reported
Location Address 1: 601 WASHINGTON STREET
Location Address 2: Not reported
Location City,State,Zip: NEW YORK, NY 10014
Location Zip 4: Not reported
Facility Status: Not reported
Total Tanks: Not reported
Code: BP

Mailing:
Mailing Name: 601 Washington Developmenthadsw Llc
Mailing Contact: 601 Washington Development
Mailing Address 1: 601 WASHINGTON ST
Mailing Address 2: Not reported
Mailing City,State,Zip: NEW YORK, NY 10014
Mailing Zip 4: Not reported

601 WASHINGTON STREET (Continued) **S109318174**

Mailing Country: USA
Mailing Phone: Not reported

Manifest Data:
Document ID: Not reported
Manifest Status: Not reported
Trans1 State ID: NJR000029967
Year: 2018
Trans2 State ID: Not reported
Generator Ship Date: 04/07/2017
Trans1 Recv Date: 04/07/2017
Trans2 Recv Date: Not reported
TSD Site Recv Date: 04/07/2017
Part A Recv Date: Not reported
Part B Recv Date: Not reported
Generator EPA ID: NYR000230011
Trans1 EPA ID: Not reported
Trans2 EPA ID: Not reported
TSDF ID 1: PAD067098822
TSDF ID 2: Not reported
Manifest Tracking Number: 016531022JJK
Import Indicator: N
Export Indicator: N
Discr Quantity Indicator: Y
Discr Type Indicator: N
Discr Residue Indicator: N
Discr Partial Reject Indicator: N
Discr Full Reject Indicator: N
Manifest Ref Number: Not reported
Alt Facility RCRA ID: Not reported
Alt Facility Sign Date: Not reported
MGMT Method Type Code: H110
Waste Code a: Lead
Waste Code b: Not reported
Waste Code c: Not reported
Waste Code e: Not reported
Waste Code f: Not reported
Waste Code g: Not reported
Waste Code 1: Not reported
Waste Code 2: Not reported
Waste Code 3: Not reported
Waste Code 4: Not reported
Waste Code 5: Not reported
Waste Code 6: Not reported
Quantity: 60320
Units: Pounds
Number of Containers: 1
Container Type: Dump truck
Handling Method: Treat
Specific Gravity: 1

NYC LAND USE:
Name: Not reported
Address: 601 WASHINGTON STREET
City,State,Zip: MANHATTAN, NY 10014

601 WASHINGTON STREET (Continued) **S109318174**

Latitude:	40.7305479
Longitude:	-74.0085981
Type Of Ownership Code:	Not reported
Owner Name:	HADSW LLC
Borough:	MN
Tax Block:	602
Tax Lot:	7504
Community District:	102
Census Tract 2020:	1006900
Census Block 2020:	10069001005
Census Tract 2010:	69
Census Block 2010:	1008
School District:	02
City Council District:	3
Fire Company:	E024
Police Precinct:	6
Health Center District:	15
Health Area:	6400
Sanitation District Boro:	1
Sanitation District Number:	02
Sanitation Subsection:	1B
Zoning District 1:	M1-5/R7X: Mixed Manufacturing & Residential Districts
Zoning District 2:	Not reported
Zoning District 3:	Not reported
Zoning District 4:	Not reported
Commercial Overlay 1:	Not reported
Commercial Overlay 2:	Not reported
Special Purpose District 1:	MX-6
Special Purpose District 2:	Not reported
Special Purpose District 3:	Not reported
Limited Height District:	Not reported
Spill Boundary Indicator:	N
Building Class:	R4: Condominiums - Residential Unit In Elevator Bldg
Land Use Category:	Multi-Family Elevator Buildings
Number Of Easements:	0
Lot Area:	8912
Total Building Floor Area:	47920
Commercial Floor Area:	0
Residential Floor Area:	47920
Office Floor Area:	0
Retail Floor Area:	0
Garage Floor Area:	0
Storage Floor Area:	0
Factory Floor Area:	0
Other Floor Area:	0
Total Building Floor Area Source Code:	2
Number Of Buildings:	1
Number Of Floors:	9.0000000
Residential Units:	12
Total Units:	12
Lot Frontage:	50.0000000
Lot Depth:	176.4200000
Building Frontage:	50.0000000
Building Depth:	176.4200000
Extension Code:	Not reported
Proximity Code:	2
Irregular Lot Code:	Y

601 WASHINGTON STREET (Continued) **S109318174**

Lot Type:	0
Basement Type/Grade:	5
Assessed Land Value:	505350.00000
Assessed Total Value:	9159299.00000
Exempt Total Value:	0.00000
Year Built:	2017
Year Altered 1:	2016
Year Altered 2:	0
Historic District Name:	Not reported
Landmark Status:	Not reported
Built Floor Area Ratio:	5.38000000000
Maximum Allowable Residential Far:	5.00000000000
Maximum Allowable Commercial Far:	5.00000000000
Maximum Allowable Community Facility Far:	5.00000000000
Boro Code:	1
Borough, Tax Block and Lot:	1006027504.00000000
Condominium Number:	3039
Census Tract 2:	0069
X Coordinate:	981867
Y Coordinate:	205435
Zoning Map #:	12a
Zoning Map Code:	Not reported
Sanborn Map #:	103 001
Tax Map #:	10208
E-designation Number:	Not reported
Apportionment BBL:	Not reported
Apportionment Date:	Not reported
Pluto DTM Base Map Indicator:	1
2007 Flood Insurance Rate Map Indicator:	Not reported
2015 Preliminary Flood Insurance Rate Map Indicator:	Not reported
Version Number:	24v3.1
Changed By DCP:	Not reported

NYC OER:

Name:	601 WASHINGTON STREET - DOB JOB NO. NB-121329053
Address:	601 WASHINGTON STREET
City,State,Zip:	MANHATTAN, NY
Latitude:	40.730543
Longitude:	-74.009038
OER Project Numbers:	14TMP0396M,14EHAZ396M
BBL:	1006020028
OER Program:	E/RD (Review), State BCP
Class:	Completed (C)
Phase:	Completed

URL:

Postcode:	10014
Community Board:	2
Council District:	3
Census Tract:	69
BIN:	1090582
NTA:	West Village

DY1404 **268 EAST 7TH STREET** **NY Spills** **S104650653**
ESE **268 EAST 7TH STREET** **NY NYC OER** **N/A**
1/2-1 **MANHATTAN, NY**
0.838 mi.
4424 ft. **Site 2 of 4 in cluster DY**

Relative: **Lower**

Actual: **12 ft.**

SPILLS:

Name:	268 EAST 7TH ST
Address:	268 EAST 7TH ST
City,State,Zip:	MANHATTAN, NY
Spill Number/Closed Date:	0001156 / 2006-02-06
Facility ID:	0001156
Facility Type:	ER
DER Facility ID:	184711
Site ID:	223397
DEC Region:	2
Spill Cause:	Unknown
Spill Class:	C4
SWIS:	3101
Spill Date:	2000-04-25
Investigator:	JCGRATHW
Referred To:	Not reported
Reported to Dept:	2000-04-28
CID:	211
Water Affected:	Not reported
Spill Source:	Private Dwelling
Spill Notifier:	Health Department
Cleanup Ceased:	Not reported
Cleanup Meets Std:	True
Last Inspection:	Not reported
Recommended Penalty:	False
UST Trust:	False
Remediation Phase:	0
Date Entered In Computer:	2000-04-28
Spill Record Last Update:	2006-02-06
Spiller Name:	Not reported
Spiller Company:	Not reported
Spiller Address:	266 EAST 7TH ST
Spiller Company:	001
Contact Name:	INSPECT JAMES SCULLEN
Latitude:	Not reported
Longitude:	Not reported
DEC Memo:	2/06/06 - Interviewed Mrs. Leguizamo as she responded to my February 1, 2006 letter. There is no longer a problem from a neighboring building or at this address . Her building has used gas heat for a long time. I apologized for the Department for taking so long to address this complaint. Spill closed. FAXed report to Mrs. Leguizamo. 6/15/05 - Spill Lead_DEC Field was changed to Grathwol. No spill file available. Prior to Sept, 2004 data translation this spill Lead_DEC Field was SANGESLAND
Remarks:	CALLER STATES THERE WAS AN OIL SPILL IN OCT OF 98 AT SPILLER'S ADDRESS - CALLER STATES HE WAS DOING INSPECTION ON APR 25 AND THERE IS A STRONG ODOR OF OIL IN 268 - THERE HAS BENN NO CLEAN UP CALLER HAS BEEN IN CONTACT WITH REG 2 OFFICE

All Materials:

Site ID:	223397

268 EAST 7TH STREET (Continued) **S104650653**

Operable Unit ID:	822934
Operable Unit:	01
Material ID:	289382
Material Code:	0001A
Material Name:	#2 fuel oil
Case No.:	Not reported
Material FA:	Petroleum
Quantity:	.00
Units:	G
Recovered:	.00
Resource Affected:	Soil
Oxygenate:	Not reported

NYC OER:

Name:	268 EAST 7TH STREET
Address:	268 EAST 7TH STREET
City,State,Zip:	MANHATTAN, NY
Latitude:	40.723531
Longitude:	-73.977578
OER Project Numbers:	18TMP0343M,18EAIR147M
BBL:	1003760026
OER Program:	E/RD (No Cleanup)
Class:	Completed (C)
Phase:	Completed

URL:

Postcode:	10009
Community Board:	3
Council District:	2
Census Tract:	2602
BIN:	1004483
NTA:	Lower East Side

1405 West 1/2-1 0.840 mi. 4437 ft. **LOT 74,TAXBLOCK 595** **512 GREENWICH STREET** **MANHATTAN, NY 10013** **NY E DESIGNATION** **NY NYC OER** **NY NYC LAND USE** **S108075447** **N/A**

Relative: Lower

Actual: 9 ft.

E DESIGNATION:

Name:	LOT 74,TAXBLOCK 595
Address:	512 GREENWICH STREET
City,State,Zip:	MANHATTAN, NY 10013
Tax Lot(s):	74
Tax Block:	595
Borough Code:	MN
E-No:	E-116
Effective Date:	Not reported
Satisfaction Date:	Not reported
Ceqr Number:	03DCP014M
Ulurp Number:	C030237ZMM
Zoning Map No:	Not reported
Description:	Underground Gasoline Storage Tanks* Testing Protocol.
Lot Remediation Date:	Not reported

LOT 74,TAXBLOCK 595 (Continued) **S108075447**

NYC OER:

Name:	512 GREENWICH STREET
Address:	512 GREENWICH STREET
City,State,Zip:	MANHATTAN, NY
Latitude:	40.7258
Longitude:	-74.009135
OER Project Numbers:	16TMP0143Q,16EHAZ139M
BBL:	1005950074
OER Program:	E/RD (Review)
Class:	Completed (C)
Phase:	Completed
URL:	
Postcode:	10013
Community Board:	2
Council District:	3
Census Tract:	37
BIN:	1010347
NTA:	SoHo-TriBeCa-Civic Center-Little Italy

NYC LAND USE:

Name:	Not reported
Address:	512 GREENWICH STREET
City,State,Zip:	MANHATTAN, NY 10013
Latitude:	40.7258269
Longitude:	-74.0093119
Type Of Ownership Code:	Not reported
Owner Name:	FEDLAND LLC
Borough:	MN
Tax Block:	595
Tax Lot:	74
Community District:	102
Census Tract 2020:	1003700
Census Block 2020:	10037001010
Census Tract 2010:	37
Census Block 2010:	1018
School District:	02
City Council District:	1
Fire Company:	L008
Police Precinct:	1
Health Center District:	15
Health Area:	6800
Sanitation District Boro:	1
Sanitation District Number:	02
Sanitation Subsection:	1B
Zoning District 1:	C6-2A: Commercial Districts
Zoning District 2:	Not reported
Zoning District 3:	Not reported
Zoning District 4:	Not reported
Commercial Overlay 1:	Not reported
Commercial Overlay 2:	Not reported
Special Purpose District 1:	Not reported
Special Purpose District 2:	Not reported
Special Purpose District 3:	Not reported
Limited Height District:	Not reported
Spill Boundary Indicator:	N

LOT 74,TAXBLOCK 595 (Continued) **S108075447**

Building Class:	A7: One Family Dwellings - Mansion Type Or Town House
Land Use Category:	One & Two Family Buildings
Number Of Easements:	0
Lot Area:	756
Total Building Floor Area:	4378
Commercial Floor Area:	0
Residential Floor Area:	4378
Office Floor Area:	0
Retail Floor Area:	0
Garage Floor Area:	0
Storage Floor Area:	0
Factory Floor Area:	0
Other Floor Area:	0
Total Building Floor Area Source Code:	2
Number Of Buildings:	1
Number Of Floors:	6.0000000
Residential Units:	1
Total Units:	1
Lot Frontage:	18.7500000
Lot Depth:	40.3300000
Building Frontage:	18.7500000
Building Depth:	40.3300000
Extension Code:	Not reported
Proximity Code:	3
Irregular Lot Code:	N
Lot Type:	5
Basement Type/Grade:	5
Assessed Land Value:	137520.00000
Assessed Total Value:	353940.00000
Exempt Total Value:	0.00000
Year Built:	1900
Year Altered 1:	2016
Year Altered 2:	0
Historic District Name:	Not reported
Landmark Status:	Not reported
Built Floor Area Ratio:	5.79000000000
Maximum Allowable Residential Far:	6.02000000000
Maximum Allowable Commercial Far:	6.00000000000
Maximum Allowable Community Facility Far:	6.50000000000
Boro Code:	1
Borough, Tax Block and Lot:	1005950074.00000000
Condominium Number:	Not reported
Census Tract 2:	0037
X Coordinate:	981669
Y Coordinate:	203715
Zoning Map #:	12a
Zoning Map Code:	Not reported
Sanborn Map #:	101N063
Tax Map #:	10208
E-designation Number:	E-116
Apportionment BBL:	Not reported
Apportionment Date:	Not reported
Pluto DTM Base Map Indicator:	1
2007 Flood Insurance Rate Map Indicator:	1
2015 Preliminary Flood Insurance Rate Map Indicator:	1
Version Number:	24v3.1
Changed By DCP:	Not reported

1406
ENE
1/2-1
0.841 mi.
4442 ft.

CON EDISON - EAST 17TH ST. WORKS MGP
EAST 17TH - EAST 18TH STS.
NEW YORK, NY 10009

EDR MGP **1008407985**
N/A

Relative:
Lower

Actual:
9 ft.

EDR MGP:

No additional information available

DZ1407
ESE
1/2-1
0.842 mi.
4444 ft.

302 EAST 2ND STREET
302 EAST 2ND STREET
MANHATTAN, NY

Site 2 of 4 in cluster DZ

NY NYC OER **S129932291**
N/A

Relative:
Lower

Actual:
13 ft.

NYC OER:

Name:	302 EAST 2ND STREET
Address:	302 EAST 2ND STREET
City,State,Zip:	MANHATTAN, NY
Latitude:	40.72013
Longitude:	-73.979361
OER Project Numbers:	19TMP1495M,19ENOS328M
BBL:	1003720049
OER Program:	E/RD (No Cleanup)
Class:	Completed (C)
Phase:	Completed
URL:	
Postcode:	10009
Community Board:	3
Council District:	2
Census Tract:	2202
BIN:	1000000
NTA:	Lower East Side

1408
ESE
1/2-1
0.844 mi.
4458 ft.

746 EAST 5TH STREET
746 EAST 5TH STREET
NEW YORK CITY, NY

NY VCP **S132180048**
NY NYC OER **N/A**

Relative:
Lower

Actual:
12 ft.

VCP NYC:

Project ID:	22TMP1438M,22EA-N327M
Name:	746 EAST 5TH STREET
Address:	746 EAST 5TH STREET
City,State,Zip:	NEW YORK CITY, NY
Borough:	Manhattan
BBL:	1,003,740,034,100,370,000,000,000,000,000,000,000,000
OER Program:	VCP (Prospective), E/RD (No Cleanup)
Phase:	Approved Remedial Plan
Latitude:	40.722227
Longitude:	-73.978174
Postcode:	10009
Community Board:	3
Council District:	2
Census Tract:	2601

746 EAST 5TH STREET (Continued) **S132180048**

BIN: 1000000
NTA: Lower East Side

NYC OER:
Name: 746 EAST 5TH STREET
Address: 746 EAST 5TH STREET
City,State,Zip: MANHATTAN, NY
Latitude: 40.722227
Longitude: -73.978174
OER Project Numbers: 22TMP1438M,22EA-N327M
BBL: 1.0037400341003701E+39
OER Program: VCP (Prospective), E/RD (No Cleanup)
Class: Active (A)
Phase: Approved Remedial Plan

URL:
Postcode: 10009
Community Board: 3
Council District: 2
Census Tract: 2601
BIN: 1000000
NTA: Lower East Side

DZ1409 **316-318 EAST 3RD STREET - DOB JOB NOS. NB-12077678** **NY NYC OER** **S132179937**
ESE **318 EAST 3RD STREET** **N/A**
1/2-1 **MANHATTAN, NY**
0.845 mi.
4460 ft. **Site 3 of 4 in cluster DZ**

Relative:
Lower

Actual:
13 ft.

NYC OER:
Name: 316-318 EAST 3RD STREET - DOB JOB NOS. NB-120776785 & 120776776 ?
Address: 318 EAST 3RD STREET
City,State,Zip: MANHATTAN, NY
Latitude: 40.721245
Longitude: -73.979599
OER Project Numbers: 12TMP0182M,12EAIR182M
BBL: 1.0037200311003699E+19
OER Program: E/RD (No Cleanup)
Class: Completed (C)
Phase: Completed

URL:
Postcode: 10009
Community Board: 3
Council District: 2
Census Tract: 2202
BIN: Not reported
NTA: Lower East Side

EA1410 **570 WASHINGTON STREET** **NY NYC OER** **S131580675**
West **570 WASHINGTON STREET** **N/A**
1/2-1 **MANHATTAN, NY**
0.846 mi.
4469 ft. **Site 1 of 2 in cluster EA**

Relative:
Lower

Actual:
10 ft.

NYC OER:

Name:	570 WASHINGTON STREET
Address:	570 WASHINGTON STREET
City,State,Zip:	MANHATTAN, NY
Latitude:	40.729162
Longitude:	-74.009327
OER Project Numbers:	22TMP1643M,22EA-N384M
BBL:	1.00596750210059E+19
OER Program:	E/RD (Review)
Class:	Active (A)
Phase:	Construction
URL:	
Postcode:	10014
Community Board:	2
Council District:	3
Census Tract:	69
BIN:	1010356
NTA:	West Village

DW1411 **LOT 37,TAXBLOCK 190** **NY E DESIGNATION** **S110670294**
SW **24 VARICK STREET** **NY NYC OER** **N/A**
1/2-1 **MANHATTAN, NY** **NY NYC LAND USE**
0.847 mi.
4473 ft. **Site 2 of 2 in cluster DW**

Relative:
Lower

Actual:
13 ft.

E DESIGNATION:

Name:	LOT 37,TAXBLOCK 190
Address:	24 VARICK STREET
City,State,Zip:	MANHATTAN, NY
Tax Lot(s):	37
Tax Block:	190
Borough Code:	Not reported
E-No:	E-257
Effective Date:	Not reported
Satisfaction Date:	Not reported
Ceqr Number:	10DCP039M
Ulurp Number:	C100369ZMM
Zoning Map No:	Not reported
Description:	Hazardous Materials* Phase I and Phase II Testing Protocol;Window Wall Attenuation & Alternate Ventilation
Lot Remediation Date:	Not reported

NYC OER:

Name:	24 VARICK STREET
Address:	24 VARICK STREET
City,State,Zip:	MANHATTAN, NY
Latitude:	40.720338
Longitude:	-74.006703
OER Project Numbers:	12TMP0294M,12EH-N294M
BBL:	1.0019000371001899E+19
OER Program:	E/RD (Review)

LOT 37,TAXBLOCK 190 (Continued) **S110670294**

Class:	Completed (C)
Phase:	Completed
URL:	
Postcode:	10013
Community Board:	1
Council District:	1
Census Tract:	33
BIN:	1002169
NTA:	SoHo-TriBeCa-Civic Center-Little Italy

NYC LAND USE:

Name:	Not reported
Address:	24 VARICK STREET
City,State,Zip:	MANHATTAN, NY 10013
Latitude:	40.7200741
Longitude:	-74.0064611
Type Of Ownership Code:	Not reported
Owner Name:	UNAVAILABLE OWNER
Borough:	MN
Tax Block:	190
Tax Lot:	7509
Community District:	101
Census Tract 2020:	1003300
Census Block 2020:	10033002011
Census Tract 2010:	33
Census Block 2010:	3013
School District:	02
City Council District:	1
Fire Company:	E007
Police Precinct:	1
Health Center District:	15
Health Area:	7700
Sanitation District Boro:	1
Sanitation District Number:	01
Sanitation Subsection:	3A
Zoning District 1:	C6-2A: Commercial Districts
Zoning District 2:	Not reported
Zoning District 3:	Not reported
Zoning District 4:	Not reported
Commercial Overlay 1:	Not reported
Commercial Overlay 2:	Not reported
Special Purpose District 1:	TMU
Special Purpose District 2:	Not reported
Special Purpose District 3:	Not reported
Limited Height District:	Not reported
Spill Boundary Indicator:	N
Building Class:	R4: Condominiums - Residential Unit In Elevator Bldg
Land Use Category:	Multi-Family Elevator Buildings
Number Of Easements:	0
Lot Area:	11206
Total Building Floor Area:	59134
Commercial Floor Area:	1530
Residential Floor Area:	57604
Office Floor Area:	0
Retail Floor Area:	0
Garage Floor Area:	1530

LOT 37,TAXBLOCK 190 (Continued) **S110670294**

Storage Floor Area:	0
Factory Floor Area:	0
Other Floor Area:	0
Total Building Floor Area Source Code:	2
Number Of Buildings:	1
Number Of Floors:	9.0000000
Residential Units:	18
Total Units:	21
Lot Frontage:	175.3300000
Lot Depth:	65.3300000
Building Frontage:	175.0000000
Building Depth:	64.0000000
Extension Code:	Not reported
Proximity Code:	0
Irregular Lot Code:	Y
Lot Type:	0
Basement Type/Grade:	5
Assessed Land Value:	1573205.00000
Assessed Total Value:	9922057.00000
Exempt Total Value:	0.00000
Year Built:	2013
Year Altered 1:	0
Year Altered 2:	0
Historic District Name:	Not reported
Landmark Status:	Not reported
Built Floor Area Ratio:	5.28000000000
Maximum Allowable Residential Far:	6.02000000000
Maximum Allowable Commercial Far:	6.00000000000
Maximum Allowable Community Facility Far:	6.50000000000
Boro Code:	1
Borough, Tax Block and Lot:	1001907509.00000000
Condominium Number:	2650
Census Tract 2:	0033
X Coordinate:	982459
Y Coordinate:	201619
Zoning Map #:	12a
Zoning Map Code:	Not reported
Sanborn Map #:	101N041
Tax Map #:	10105
E-designation Number:	Not reported
Apportionment BBL:	1001900037.00000000
Apportionment Date:	01/15/2016
Pluto DTM Base Map Indicator:	1
2007 Flood Insurance Rate Map Indicator:	Not reported
2015 Preliminary Flood Insurance Rate Map Indicator:	Not reported
Version Number:	24v3.1
Changed By DCP:	t

1412
West
1/2-1
0.848 mi.
4479 ft.

550 WASHINGTON STREET
550 WASHINGTON STREET
MANHATTAN, NY

NY NYC OER **S129932536**
N/A

Relative:
Lower

Actual:
9 ft.

NYC OER:

Name:	550 WASHINGTON STREET
Address:	550 WASHINGTON STREET
City,State,Zip:	MANHATTAN, NY
Latitude:	40.728158
Longitude:	-74.009521
OER Project Numbers:	19TMP0405M,19EA-N240M
BBL:	1.0059675021005899E+29
OER Program:	E/RD (No Cleanup)
Class:	Completed (C)
Phase:	Completed
URL:	
Postcode:	10014
Community Board:	2
Council District:	3
Census Tract:	37
BIN:	1010356
NTA:	SoHo-TriBeCa-Civic Center-Little Italy

DX1413
West
1/2-1
0.854 mi.
4508 ft.

LOT 84,TAXBLOCK 595
484 GREENWICH STREET
MANHATTAN, NY 10013

Site 3 of 4 in cluster DX

NY E DESIGNATION **S108075456**
NY NYC OER **N/A**
NY NYC LAND USE

Relative:
Lower

Actual:
9 ft.

E DESIGNATION:

Name:	LOT 84,TAXBLOCK 595
Address:	484 GREENWICH STREET
City,State,Zip:	MANHATTAN, NY 10013
Tax Lot(s):	84
Tax Block:	595
Borough Code:	MN
E-No:	E-116
Effective Date:	Not reported
Satisfaction Date:	Not reported
Ceqr Number:	03DCP014M
Ulurp Number:	C030237ZMM
Zoning Map No:	Not reported
Description:	Underground Gasoline Storage Tanks* Testing Protocol.
Lot Remediation Date:	Not reported

NYC OER:

Name:	484 GREENWICH STREET
Address:	484 GREENWICH STREET
City,State,Zip:	MANHATTAN, NY
Latitude:	40.724861
Longitude:	-74.009301
OER Project Numbers:	14TMP0438M,14EHAZ438M
BBL:	1005950084
OER Program:	E/RD (Review)
Class:	Completed (C)

LOT 84,TAXBLOCK 595 (Continued) **S108075456**

Phase: Completed

URL:
Postcode: 10013
Community Board: 2
Council District: 3
Census Tract: 37
BIN: 1010353
NTA: SoHo-TriBeCa-Civic Center-Little Italy

NYC LAND USE:

Name:	Not reported
Address:	484 GREENWICH STREET
City,State,Zip:	MANHATTAN, NY 10013
Latitude:	40.7251572
Longitude:	-74.0094344
Type Of Ownership Code:	Not reported
Owner Name:	484 GREENWICH STREET ENTERPRISE, LLC
Borough:	MN
Tax Block:	595
Tax Lot:	84
Community District:	102
Census Tract 2020:	1003700
Census Block 2020:	10037001010
Census Tract 2010:	37
Census Block 2010:	1018
School District:	02
City Council District:	1
Fire Company:	L008
Police Precinct:	1
Health Center District:	15
Health Area:	6800
Sanitation District Boro:	1
Sanitation District Number:	02
Sanitation Subsection:	1B
Zoning District 1:	C6-2A: Commercial Districts
Zoning District 2:	Not reported
Zoning District 3:	Not reported
Zoning District 4:	Not reported
Commercial Overlay 1:	Not reported
Commercial Overlay 2:	Not reported
Special Purpose District 1:	Not reported
Special Purpose District 2:	Not reported
Special Purpose District 3:	Not reported
Limited Height District:	Not reported
Spill Boundary Indicator:	N
Building Class:	S1: Residence - Multiple Use - Primarily One Family With One Store Or Office
Land Use Category:	Mixed Residential & Commercial Buildings
Number Of Easements:	0
Lot Area:	1255
Total Building Floor Area:	7152
Commercial Floor Area:	276
Residential Floor Area:	6876
Office Floor Area:	276
Retail Floor Area:	0
Garage Floor Area:	0

LOT 84,TAXBLOCK 595 (Continued) **S108075456**

Storage Floor Area:	0
Factory Floor Area:	0
Other Floor Area:	0
Total Building Floor Area Source Code:	2
Number Of Buildings:	1
Number Of Floors:	6.0000000
Residential Units:	1
Total Units:	2
Lot Frontage:	29.6700000
Lot Depth:	53.0000000
Building Frontage:	29.6700000
Building Depth:	48.0000000
Extension Code:	Not reported
Proximity Code:	0
Irregular Lot Code:	Y
Lot Type:	5
Basement Type/Grade:	2
Assessed Land Value:	30000.00000
Assessed Total Value:	427320.00000
Exempt Total Value:	0.00000
Year Built:	1910
Year Altered 1:	0
Year Altered 2:	2015
Historic District Name:	Not reported
Landmark Status:	Not reported
Built Floor Area Ratio:	5.70000000000
Maximum Allowable Residential Far:	6.02000000000
Maximum Allowable Commercial Far:	6.00000000000
Maximum Allowable Community Facility Far:	6.50000000000
Boro Code:	1
Borough, Tax Block and Lot:	1005950084.00000000
Condominium Number:	Not reported
Census Tract 2:	0037
X Coordinate:	981635
Y Coordinate:	203471
Zoning Map #:	12a
Zoning Map Code:	Not reported
Sanborn Map #:	101N063
Tax Map #:	10208
E-designation Number:	E-116
Apportionment BBL:	Not reported
Apportionment Date:	Not reported
Pluto DTM Base Map Indicator:	1
2007 Flood Insurance Rate Map Indicator:	1
2015 Preliminary Flood Insurance Rate Map Indicator:	1
Version Number:	24v3.1
Changed By DCP:	Not reported

DX1414 **515 CANAL STREET** **NY NYC OER** **S132180014**
West **515 CANAL STREET** **N/A**
1/2-1 **MANHATTAN, NY**
0.855 mi.
4512 ft. **Site 4 of 4 in cluster DX**

Relative:
Lower

Actual:
9 ft.

NYC OER:

Name:	515 CANAL STREET
Address:	515 CANAL STREET
City,State,Zip:	MANHATTAN, NY
Latitude:	40.72451
Longitude:	-74.009034
OER Project Numbers:	12TMP0038M,12EH-N038M,14TMP0293M (MERGED),14EH-N293M
BBL:	1005947501
OER Program:	E/RD (No Cleanup)
Class:	Active (A)
Phase:	Closure
URL:	
Postcode:	10013
Community Board:	2
Council District:	3
Census Tract:	37
BIN:	1010288
NTA:	SoHo-TriBeCa-Civic Center-Little Italy

DZ1415 **310 EAST 2ND STREET ALPHABET PLAZA - DOB JOB NO(S)** **NY NYC OER** **S129932305**
ESE **310 EAST 2ND STREET** **N/A**
1/2-1 **MANHATTAN, NY**
0.858 mi.
4530 ft. **Site 4 of 4 in cluster DZ**

Relative:
Lower

Actual:
13 ft.

NYC OER:

Name:	310 EAST 2ND STREET ALPHABET PLAZA - DOB JOB NO(S) 121181639 (NB), 140217735 (A2), 140240861 (A2)
Address:	310 EAST 2ND STREET
City,State,Zip:	MANHATTAN, NY
Latitude:	40.720081
Longitude:	-73.979203
OER Project Numbers:	12TMP0305M,12ENOS305M
BBL:	1.00372004110037E+49
OER Program:	E/RD (No Cleanup)
Class:	Completed (C)
Phase:	Completed
URL:	
Postcode:	10009
Community Board:	3
Council District:	2
Census Tract:	2202
BIN:	1088845
NTA:	Lower East Side

DY1416 **277 EAST 7TH STREET - DOB JOB NO. NB - 121326252** **NY NYC OER** **S129932263**
ESE **277 EAST 7TH STREET** **N/A**
1/2-1 **MANHATTAN, NY**
0.860 mi.
4539 ft. **Site 3 of 4 in cluster DY**

Relative:
Lower

Actual:
11 ft.

NYC OER:

Name:	277 EAST 7TH STREET - DOB JOB NO. NB - 121326252
Address:	277 EAST 7TH STREET
City,State,Zip:	MANHATTAN, NY
Latitude:	40.723465
Longitude:	-73.977369
OER Project Numbers:	13TMP0227M,13EAIR227M
BBL:	1003770049
OER Program:	E/RD (No Cleanup)
Class:	Completed (C)
Phase:	Completed
URL:	
Postcode:	10009
Community Board:	3
Council District:	2
Census Tract:	2602
BIN:	1089731
NTA:	Lower East Side

1417 **50-52 LAIGHT STREET** **NY E DESIGNATION** **S110670181**
WSW **50 LAIGHT STREET** **NY NYC OER** **N/A**
1/2-1 **MANHATTAN, NY**
0.861 mi.
4546 ft.

Relative:
Lower

Actual:
13 ft.

E DESIGNATION:

Name:	LOT 2,TAXBLOCK 219
Address:	50 LAIGHT STREET
City,State,Zip:	MANHATTAN, NY
Tax Lot(s):	2
Tax Block:	219
Borough Code:	Not reported
E-No:	E-257
Effective Date:	Not reported
Satisfaction Date:	Not reported
Ceqr Number:	10DCP039M
Ulurp Number:	C100369ZMM
Zoning Map No:	Not reported
Description:	Hazardous Materials* Phase I and Phase II Testing Protocol;Window Wall Attenuation & Alternate Ventilation
Lot Remediation Date:	Not reported

NYC OER:

Name:	50-52 LAIGHT STREET
Address:	50 LAIGHT STREET
City,State,Zip:	MANHATTAN, NY
Latitude:	40.72199
Longitude:	-74.008355
OER Project Numbers:	10TMP0240M,10RHAZ240M
BBL:	1.0021900021002101E+19
OER Program:	E/RD (Review)

50-52 LAIGHT STREET (Continued) **S110670181**

Class: Completed (C)
Phase: Completed

URL:
Postcode: 10013
Community Board: 1
Council District: 1
Census Tract: 39
BIN: 1089331
NTA: SoHo-TriBeCa-Civic Center-Little Italy

DY1418 **79 AVENUE D - DOB JOB NO. NB. 121192574** **NY NYC OER** **S129932640**
ESE **79 AVENUE D** **N/A**
1/2-1 **MANHATTAN, NY**
0.871 mi.
4601 ft. **Site 4 of 4 in cluster DY**

Relative:
Lower

Actual:
11 ft.

NYC OER:
Name: 79 AVENUE D - DOB JOB NO. NB. 121192574
Address: 79 AVENUE D
City,State,Zip: MANHATTAN, NY
Latitude: 40.722707
Longitude: -73.976756
OER Project Numbers: 15TMP0439M,15ENOS439M
BBL: 1003760033
OER Program: E/RD (No Cleanup)
Class: Completed (C)
Phase: Completed

URL:
Postcode: 10009
Community Board: 3
Council District: 2
Census Tract: 2602
BIN: 1090645
NTA: Lower East Side

EA1419 **80 CLARKSON STREET** **NY NYC OER** **S132180052**
West **80 CLARKSON STREET** **NY NYC LAND USE** **N/A**
1/2-1 **MANHATTAN, NY**
0.873 mi.
4608 ft. **Site 2 of 2 in cluster EA**

Relative:
Lower

Actual:
9 ft.

NYC OER:
Name: 80 CLARKSON STREET
Address: 80 CLARKSON STREET
City,State,Zip: MANHATTAN, NY
Latitude: Not reported
Longitude: Not reported
OER Project Numbers: 23TMP0956M,23EHAN172M
BBL: 1005961102
OER Program: E/RD (Review)
Class: Active (A)
Phase: Construction

80 CLARKSON STREET (Continued) **S132180052**

URL:
Postcode: Not reported
Community Board: Not reported
Council District: Not reported
Census Tract: Not reported
BIN: Not reported
NTA: Not reported

NYC LAND USE:
Name: Not reported
Address: 80 CLARKSON STREET
City,State,Zip: MANHATTAN, NY 10014
Latitude: 40.7294144
Longitude: -74.0099579
Type Of Ownership Code: X
Owner Name: ACI VI CLARKSON LLC
Borough: MN
Tax Block: 596
Tax Lot: 30
Community District: 102
Census Tract 2020: 1006900
Census Block 2020: 10069003002
Census Tract 2010: 69
Census Block 2010: 1015
School District: 02
City Council District: 3
Fire Company: E024
Police Precinct: 6
Health Center District: 15
Health Area: 6400
Sanitation District Boro: 1
Sanitation District Number: 02
Sanitation Subsection: 1B
Zoning District 1: C6-4: Commercial Districts
Zoning District 2: Not reported
Zoning District 3: Not reported
Zoning District 4: Not reported
Commercial Overlay 1: Not reported
Commercial Overlay 2: Not reported
Special Purpose District 1: HRP
Special Purpose District 2: Not reported
Special Purpose District 3: Not reported
Limited Height District: Not reported
Spill Boundary Indicator: N
Building Class: D7: Elevator Apartments - Semi-Fireproof With Stores
Land Use Category: Mixed Residential & Commercial Buildings
Number Of Easements: 0
Lot Area: 44019
Total Building Floor Area: 604767
Commercial Floor Area: 36827
Residential Floor Area: 567940
Office Floor Area: 0
Retail Floor Area: 36827
Garage Floor Area: 0
Storage Floor Area: 0
Factory Floor Area: 0

80 CLARKSON STREET (Continued) **S132180052**

Other Floor Area:	0
Total Building Floor Area Source Code:	2
Number Of Buildings:	1
Number Of Floors:	38.0000000
Residential Units:	131
Total Units:	133
Lot Frontage:	225.3300000
Lot Depth:	200.4100000
Building Frontage:	225.3000000
Building Depth:	0.0000000
Extension Code:	Not reported
Proximity Code:	1
Irregular Lot Code:	Y
Lot Type:	3
Basement Type/Grade:	2
Assessed Land Value:	0.00000
Assessed Total Value:	0.00000
Exempt Total Value:	0.00000
Year Built:	2024
Year Altered 1:	0
Year Altered 2:	0
Historic District Name:	Not reported
Landmark Status:	Not reported
Built Floor Area Ratio:	13.74000000000
Maximum Allowable Residential Far:	10.00000000000
Maximum Allowable Commercial Far:	10.00000000000
Maximum Allowable Community Facility Far:	10.00000000000
Boro Code:	1
Borough, Tax Block and Lot:	1005960030.00000000
Condominium Number:	Not reported
Census Tract 2:	0069
X Coordinate:	981490
Y Coordinate:	205022
Zoning Map #:	12a
Zoning Map Code:	Not reported
Sanborn Map #:	Not reported
Tax Map #:	Not reported
E-designation Number:	Not reported
Apportionment BBL:	1005961102.00000000
Apportionment Date:	07/18/2024
Pluto DTM Base Map Indicator:	1
2007 Flood Insurance Rate Map Indicator:	1
2015 Preliminary Flood Insurance Rate Map Indicator:	1
Version Number:	24v3.1
Changed By DCP:	Not reported

1420 WNW 1/2-1 0.882 mi. 4658 ft.

160 LEROY STREET
160 LEROY STREET
MANHATTAN, NY

NY VCP S129932080
NY NYC OER N/A

Relative: Lower

Actual: 9 ft.

VCP NYC:

Project ID:	15TMP0227M,15EH-N227M,15CVCP154M
Name:	160 LEROY STREET
Address:	160 LEROY STREET
City,State,Zip:	NEW YORK CITY, NY
Borough:	Manhattan

160 LEROY STREET (Continued) **S129932080**

BBL:	100,601,000,410,060,000,000,000,000,000,000,000,000,000,000,000,000,000,000,000,000,000
OER Program:	VCP (Enrolled), E/RD (Review)
Phase:	Site Management
Latitude:	40.730523
Longitude:	-74.010095
Postcode:	10014
Community Board:	2
Council District:	3
Census Tract:	69
BIN:	1090584
NTA:	West Village

NYC OER:

Name:	160 LEROY STREET
Address:	160 LEROY STREET
City,State,Zip:	MANHATTAN, NY
Latitude:	40.730523
Longitude:	-74.010095
OER Project Numbers:	15TMP0227M,15EH-N227M,15CVCP154M
BBL:	1.0060100041006E+59
OER Program:	VCP (Enrolled), E/RD (Review)
Class:	Completed (C)
Phase:	Site Management

URL:

Postcode:	10014
Community Board:	2
Council District:	3
Census Tract:	69
BIN:	1090584
NTA:	West Village

1421 WSW 1/2-1 0.884 mi. 4667 ft. **443 GREENWICH ST** **NY LTANKS S102672057**
443 GREENWICH ST **NY NYC OER N/A**
MANHATTAN, NY

Relative: Lower
Actual: 10 ft.

LTANKS:

Name:	443 GREENWICH ST
Address:	443 GREENWICH ST
City,State,Zip:	MANHATTAN, NY
Spill Number/Closed Date:	9211278 / 1992-12-30
Facility ID:	9211278
Site ID:	91150
Spill Date:	1992-12-30
Spill Cause:	Tank Overfill
Spill Source:	Tank Truck
Spill Class:	C4
Cleanup Ceased:	1992-12-30
SWIS:	3101
Investigator:	CAMMISA
Referred To:	Not reported
Reported to Dept:	1992-12-30
CID:	Not reported
Water Affected:	Not reported
Spill Notifier:	Other

443 GREENWICH ST (Continued) **S102672057**

Last Inspection:	Not reported
Recommended Penalty:	False
Meets Standard:	True
UST Involvement:	False
Remediation Phase:	0
Date Entered In Computer:	1993-01-07
Spill Record Last Update:	2004-06-07
Spiller Name:	Not reported
Spiller Company:	CASTLE
Spiller Address:	Not reported
Spiller County:	001
Spiller Contact:	Not reported
Spiller Phone:	Not reported
Spiller Extention:	Not reported
DEC Region:	2
DER Facility ID:	82158
Latitude:	Not reported
Longitude:	Not reported
DEC Memo:	Not reported
Remarks:	CONATINED ON PAVEMENT NEAR VENT CASTLE HAS CREW EN ROUTE

All Materials:

Site ID:	91150
Operable Unit ID:	978242
Operable Unit:	01
Material ID:	404690
Material Code:	0003A
Material Name:	#6 fuel oil
Case No.:	Not reported
Material FA:	Petroleum
Quantity:	15.00
Units:	G
Recovered:	.00
Resource Affected:	Soil
Oxygenate:	Not reported

NYC OER:

Name:	443 GREENWICH STREET RESIDENTIAL LOFT SPACE
Address:	443 GREENWICH STREET
City,State,Zip:	MANHATTAN, NY
Latitude:	40.722882
Longitude:	-74.009625
OER Project Numbers:	13TMP0152M,13EHAN152M
BBL:	1.00222000110022E+19
OER Program:	E/RD (Review)
Class:	Completed (C)
Phase:	Completed

URL:

Postcode:	10013
Community Board:	1
Council District:	1
Census Tract:	39
BIN:	1002856
NTA:	SoHo-TriBeCa-Civic Center-Little Italy

EB1422 **19-25 WEST 20TH STREET** **NY NYC OER** **S129932129**
North **19 WEST 20TH STREET** **N/A**
1/2-1 **MANHATTAN, NY**
0.893 mi.
4713 ft. **Site 1 of 3 in cluster EB**

Relative: **Lower**
Actual: **36 ft.**

NYC OER:

Name:	19-25 WEST 20TH STREET
Address:	19 WEST 20TH STREET
City,State,Zip:	MANHATTAN, NY
Latitude:	40.740059
Longitude:	-73.991837
OER Project Numbers:	09TMP0112M,09EH-N112M
BBL:	1.00822001910082E+29
OER Program:	E/RD (Review)
Class:	Completed (C)
Phase:	Site Management
URL:	
Postcode:	10011
Community Board:	5
Council District:	3
Census Tract:	54
BIN:	1089879
NTA:	Hudson Yards-Chelsea-Flatiron-Union Square

1423 **127 AVENUE D - DOB JOB NOS. 120974516 & 121236288-** **NY NYC OER** **S129931990**
ESE **127 AVENUE D** **N/A**
1/2-1 **MANHATTAN, NY**
0.894 mi.
4722 ft.

Relative: **Lower**
Actual: **10 ft.**

NYC OER:

Name:	127 AVENUE D - DOB JOB NOS. 120974516 & 121236288-NB
Address:	127 AVENUE D
City,State,Zip:	MANHATTAN, NY
Latitude:	40.724156
Longitude:	-73.975702
OER Project Numbers:	14TMP0127M,14ENOS127M
BBL:	1003780032
OER Program:	E/RD (No Cleanup)
Class:	Active (A)
Phase:	Closure
URL:	
Postcode:	10009
Community Board:	3
Council District:	2
Census Tract:	2602
BIN:	1004533
NTA:	Lower East Side

EC1424 **LOT 51,TAXBLOCK 595** **NY E DESIGNATION** **S110670369**
WSW **142 WATTS STREET** **NY NYC OER** **N/A**
1/2-1 **MANHATTAN, NY 10013** **NY NYC LAND USE**
0.895 mi.
4728 ft. **Site 1 of 4 in cluster EC**

Relative:
Lower

Actual:
8 ft.

E DESIGNATION:

Name:	LOT 51,TAXBLOCK 595
Address:	142 WATTS STREET
City,State,Zip:	MANHATTAN, NY 10013
Tax Lot(s):	51
Tax Block:	595
Borough Code:	MN
E-No:	E-257
Effective Date:	Not reported
Satisfaction Date:	Not reported
Ceqr Number:	10DCP039M
Ulurp Number:	C100369ZMM
Zoning Map No:	Not reported
Description:	Hazardous Materials* Phase I and Phase II Testing Protocol;Window Wall Attenuation & Alternate Ventilation
Lot Remediation Date:	Not reported

NYC OER:

Name:	142 WATTS STREET
Address:	142 WATTS STREET
City,State,Zip:	MANHATTAN, NY
Latitude:	40.724158
Longitude:	-74.010033
OER Project Numbers:	18TMP0506M,18EH-N207M
BBL:	1005950051
OER Program:	E/RD (Review)
Class:	Completed (C)
Phase:	Completed
URL:	
Postcode:	10013
Community Board:	1
Council District:	1
Census Tract:	39
BIN:	1010337
NTA:	SoHo-TriBeCa-Civic Center-Little Italy

NYC LAND USE:

Name:	Not reported
Address:	142 WATTS STREET
City,State,Zip:	MANHATTAN, NY 10013
Latitude:	40.7243145
Longitude:	-74.0100585
Type Of Ownership Code:	Not reported
Owner Name:	457 WASHINGTON STREET LLC
Borough:	MN
Tax Block:	595
Tax Lot:	51
Community District:	101
Census Tract 2020:	1003900
Census Block 2020:	10039001003

LOT 51,TAXBLOCK 595 (Continued) **S110670369**

Census Tract 2010:	39
Census Block 2010:	1003
School District:	02
City Council District:	1
Fire Company:	L008
Police Precinct:	1
Health Center District:	15
Health Area:	7700
Sanitation District Boro:	1
Sanitation District Number:	01
Sanitation Subsection:	3B
Zoning District 1:	C6-2A: Commercial Districts
Zoning District 2:	Not reported
Zoning District 3:	Not reported
Zoning District 4:	Not reported
Commercial Overlay 1:	Not reported
Commercial Overlay 2:	Not reported
Special Purpose District 1:	TMU
Special Purpose District 2:	Not reported
Special Purpose District 3:	Not reported
Limited Height District:	Not reported
Spill Boundary Indicator:	N
Building Class:	S3: Residence - Multiple Use - Primarily Three Family With One Store Or Office
Land Use Category:	Mixed Residential & Commercial Buildings
Number Of Easements:	0
Lot Area:	1120
Total Building Floor Area:	5625
Commercial Floor Area:	2250
Residential Floor Area:	3375
Office Floor Area:	1590
Retail Floor Area:	660
Garage Floor Area:	0
Storage Floor Area:	0
Factory Floor Area:	0
Other Floor Area:	0
Total Building Floor Area Source Code:	2
Number Of Buildings:	1
Number Of Floors:	5.0000000
Residential Units:	3
Total Units:	4
Lot Frontage:	20.0000000
Lot Depth:	56.2500000
Building Frontage:	20.0000000
Building Depth:	56.0000000
Extension Code:	N
Proximity Code:	2
Irregular Lot Code:	Y
Lot Type:	3
Basement Type/Grade:	5
Assessed Land Value:	796500.00000
Assessed Total Value:	1703700.00000
Exempt Total Value:	0.00000
Year Built:	1910
Year Altered 1:	0
Year Altered 2:	0
Historic District Name:	Not reported

LOT 51,TAXBLOCK 595 (Continued) **S110670369**

Landmark Status:	Not reported
Built Floor Area Ratio:	5.02000000000
Maximum Allowable Residential Far:	6.02000000000
Maximum Allowable Commercial Far:	6.00000000000
Maximum Allowable Community Facility Far:	6.50000000000
Boro Code:	1
Borough, Tax Block and Lot:	1005950051.00000000
Condominium Number:	Not reported
Census Tract 2:	0039
X Coordinate:	981462
Y Coordinate:	203164
Zoning Map #:	12a
Zoning Map Code:	Not reported
Sanborn Map #:	101N063
Tax Map #:	10208
E-designation Number:	E-257
Apportionment BBL:	Not reported
Apportionment Date:	Not reported
Pluto DTM Base Map Indicator:	1
2007 Flood Insurance Rate Map Indicator:	1
2015 Preliminary Flood Insurance Rate Map Indicator:	1
Version Number:	24v3.1
Changed By DCP:	Not reported

EB1425 **21-25 WEST 20TH STREET** **NY NYC OER** **S129932162**
North **21-25 WEST 20TH STREET** **N/A**
1/2-1 **MANHATTAN, NY**
0.898 mi.
4743 ft. **Site 2 of 3 in cluster EB**

Relative:
Lower

Actual:
36 ft.

NYC OER:

Name:	21-25 WEST 20TH STREET
Address:	21-25 WEST 20TH STREET
City,State,Zip:	MANHATTAN, NY
Latitude:	40.740078
Longitude:	-73.991884
OER Project Numbers:	18TMP0408M,18EH-N166M
BBL:	1.0082200191008201E+19
OER Program:	E/RD (Review)
Class:	Completed (C)
Phase:	Completed

URL:

Postcode:	10011
Community Board:	5
Council District:	3
Census Tract:	54
BIN:	1089879
NTA:	Hudson Yards-Chelsea-Flatiron-Union Square

EC1426 **LOT 23,TAXBLOCK 224** **NY E DESIGNATION** **S110670201**
WSW **449 WASHINGTON STREET** **NY NYC OER** **N/A**
1/2-1 **MANHATTAN, NY** **NY NYC LAND USE**
0.901 mi.
4756 ft. **Site 2 of 4 in cluster EC**

Relative:
Lower

Actual:
9 ft.

E DESIGNATION:

Name:	LOT 23,TAXBLOCK 224
Address:	449 WASHINGTON STREET
City,State,Zip:	MANHATTAN, NY
Tax Lot(s):	23
Tax Block:	224
Borough Code:	Not reported
E-No:	E-257
Effective Date:	Not reported
Satisfaction Date:	Not reported
Ceqr Number:	10DCP039M
Ulurp Number:	C100369ZMM
Zoning Map No:	Not reported
Description:	Air Quality - HVAC fuel limited to natural gas;Hazardous Materials* Phase I and Phase II Testing Protocol
Lot Remediation Date:	Not reported

NYC OER:

Name:	449 WASHINGTON STREET - DOB JOB NOS. 120852791, 121005152 AND 121342582
Address:	449 WASHINGTON STREET
City,State,Zip:	MANHATTAN, NY
Latitude:	40.72384
Longitude:	-74.010275
OER Project Numbers:	12TMP0428M,12EH-A428M
BBL:	1002240023
OER Program:	E/RD (Review)
Class:	Completed (C)
Phase:	Completed
URL:	
Postcode:	10013
Community Board:	1
Council District:	1
Census Tract:	39
BIN:	1002920
NTA:	SoHo-TriBeCa-Civic Center-Little Italy

NYC LAND USE:

Name:	Not reported
Address:	449 WASHINGTON STREET
City,State,Zip:	MANHATTAN, NY 10013
Latitude:	40.7238836
Longitude:	-74.0100223
Type Of Ownership Code:	Not reported
Owner Name:	449 WASHINGTON ST CONDOMINIUM
Borough:	MN
Tax Block:	224
Tax Lot:	7503
Community District:	101
Census Tract 2020:	1003900

LOT 23,TAXBLOCK 224 (Continued) **S110670201**

Census Block 2020:	10039001007
Census Tract 2010:	39
Census Block 2010:	1008
School District:	02
City Council District:	1
Fire Company:	L008
Police Precinct:	1
Health Center District:	15
Health Area:	7700
Sanitation District Boro:	1
Sanitation District Number:	01
Sanitation Subsection:	3B
Zoning District 1:	C6-2A: Commercial Districts
Zoning District 2:	Not reported
Zoning District 3:	Not reported
Zoning District 4:	Not reported
Commercial Overlay 1:	Not reported
Commercial Overlay 2:	Not reported
Special Purpose District 1:	TMU
Special Purpose District 2:	Not reported
Special Purpose District 3:	Not reported
Limited Height District:	Not reported
Spill Boundary Indicator:	N
Building Class:	R1: Condominiums - Residential Unit In 2-10 Unit Bldg
Land Use Category:	Multi-Family Walk-Up Buildings
Number Of Easements:	0
Lot Area:	2000
Total Building Floor Area:	9724
Commercial Floor Area:	0
Residential Floor Area:	9724
Office Floor Area:	0
Retail Floor Area:	0
Garage Floor Area:	0
Storage Floor Area:	0
Factory Floor Area:	0
Other Floor Area:	0
Total Building Floor Area Source Code:	2
Number Of Buildings:	1
Number Of Floors:	7.0000000
Residential Units:	4
Total Units:	4
Lot Frontage:	0.0000000
Lot Depth:	0.0000000
Building Frontage:	25.0000000
Building Depth:	76.0000000
Extension Code:	Not reported
Proximity Code:	0
Irregular Lot Code:	N
Lot Type:	0
Basement Type/Grade:	5
Assessed Land Value:	162000.00000
Assessed Total Value:	3372841.00000
Exempt Total Value:	0.00000
Year Built:	1920
Year Altered 1:	0
Year Altered 2:	0
Historic District Name:	Not reported

LOT 23,TAXBLOCK 224 (Continued) **S110670201**

Landmark Status:	Not reported
Built Floor Area Ratio:	4.86000000000
Maximum Allowable Residential Far:	6.02000000000
Maximum Allowable Commercial Far:	6.00000000000
Maximum Allowable Community Facility Far:	6.50000000000
Boro Code:	1
Borough, Tax Block and Lot:	1002247503.00000000
Condominium Number:	2537
Census Tract 2:	0039
X Coordinate:	981472
Y Coordinate:	203007
Zoning Map #:	12a
Zoning Map Code:	Not reported
Sanborn Map #:	101N040
Tax Map #:	10105
E-designation Number:	Not reported
Apportionment BBL:	1002240023.00000000
Apportionment Date:	02/06/2015
Pluto DTM Base Map Indicator:	1
2007 Flood Insurance Rate Map Indicator:	1
2015 Preliminary Flood Insurance Rate Map Indicator:	1
Version Number:	24v3.1
Changed By DCP:	Not reported

1427 NW 1/2-1 0.905 mi. 4776 ft. **LOT 24,TAXBLOCK 633** **738 GREENWICH STREET** **MANHATTAN, NY** **NY VCP** **NY E DESIGNATION** **NY NYC LAND USE** **NY NYC OER** **S121343884** **N/A**

Relative: Lower

Actual: 20 ft.

VCP NYC:

Project ID:	22TMP0784M,22EH-A173M,23CVCP031M
Name:	738 GREENWICH STREET
Address:	738 GREENWICH STREET
City,State,Zip:	NEW YORK CITY, NY
Borough:	Manhattan
BBL:	1006330024
OER Program:	VCP (Enrolled), E/RD (Review)
Phase:	Approved Remedial Plan
Latitude:	40.735113
Longitude:	-74.006964
Postcode:	10014
Community Board:	2
Council District:	3
Census Tract:	75
BIN:	1011862
NTA:	West Village

E DESIGNATION:

Name:	LOT 24,TAXBLOCK 633
Address:	738 GREENWICH STREET
City,State,Zip:	MANHATTAN, NY
Tax Lot(s):	24
Tax Block:	633
Borough Code:	Not reported
E-No:	E-431
Effective Date:	Not reported

LOT 24,TAXBLOCK 633 (Continued) **S121343884**

Satisfaction Date:	Not reported
Ceqr Number:	17DCP186M
Ulurp Number:	N170441ZAM
Zoning Map No:	Not reported
Description:	Air Quality - HVAC fuel limited to natural gas;Exhaust stack location limitations;Hazardous Materials* Phase I and Phase II Testing Protocol
Lot Remediation Date:	Not reported

NYC LAND USE:

Name:	Not reported
Address:	738 GREENWICH STREET
City,State,Zip:	MANHATTAN, NY 10014
Latitude:	40.7351647
Longitude:	-74.0072528
Type Of Ownership Code:	Not reported
Owner Name:	125 OWNERS LLC
Borough:	MN
Tax Block:	633
Tax Lot:	24
Community District:	102
Census Tract 2020:	1007500
Census Block 2020:	10075002003
Census Tract 2010:	75
Census Block 2010:	2003
School District:	02
City Council District:	3
Fire Company:	L005
Police Precinct:	6
Health Center District:	15
Health Area:	6400
Sanitation District Boro:	1
Sanitation District Number:	02
Sanitation Subsection:	2K
Zoning District 1:	C1-6A: Commercial Districts
Zoning District 2:	Not reported
Zoning District 3:	Not reported
Zoning District 4:	Not reported
Commercial Overlay 1:	Not reported
Commercial Overlay 2:	Not reported
Special Purpose District 1:	Not reported
Special Purpose District 2:	Not reported
Special Purpose District 3:	Not reported
Limited Height District:	Not reported
Spill Boundary Indicator:	N
Building Class:	G1: Garages And Gasoline Stations - All Parking Garages
Land Use Category:	Parking Facilities
Number Of Easements:	0
Lot Area:	10000
Total Building Floor Area:	39628
Commercial Floor Area:	39628
Residential Floor Area:	0
Office Floor Area:	0
Retail Floor Area:	0
Garage Floor Area:	39628
Storage Floor Area:	0
Factory Floor Area:	0

LOT 24,TAXBLOCK 633 (Continued) **S121343884**

Other Floor Area:	0
Total Building Floor Area Source Code:	2
Number Of Buildings:	1
Number Of Floors:	4.0000000
Residential Units:	0
Total Units:	1
Lot Frontage:	76.0000000
Lot Depth:	92.0000000
Building Frontage:	76.0000000
Building Depth:	92.0000000
Extension Code:	N
Proximity Code:	2
Irregular Lot Code:	Y
Lot Type:	3
Basement Type/Grade:	2
Assessed Land Value:	936000.00000
Assessed Total Value:	3946050.00000
Exempt Total Value:	0.00000
Year Built:	1930
Year Altered 1:	1986
Year Altered 2:	0
Historic District Name:	Greenwich Village Historic District
Landmark Status:	Not reported
Built Floor Area Ratio:	3.96000000000
Maximum Allowable Residential Far:	4.00000000000
Maximum Allowable Commercial Far:	2.00000000000
Maximum Allowable Community Facility Far:	4.00000000000
Boro Code:	1
Borough, Tax Block and Lot:	1006330024.00000000
Condominium Number:	Not reported
Census Tract 2:	0075
X Coordinate:	982240
Y Coordinate:	207117
Zoning Map #:	12a
Zoning Map Code:	Not reported
Sanborn Map #:	103 012
Tax Map #:	10210
E-designation Number:	E-431
Apportionment BBL:	Not reported
Apportionment Date:	Not reported
Pluto DTM Base Map Indicator:	1
2007 Flood Insurance Rate Map Indicator:	Not reported
2015 Preliminary Flood Insurance Rate Map Indicator:	Not reported
Version Number:	24v3.1
Changed By DCP:	t

NYC OER:

Name:	738 GREENWICH STREET
Address:	738 GREENWICH STREET
City,State,Zip:	MANHATTAN, NY
Latitude:	40.735113
Longitude:	-74.006964
OER Project Numbers:	22TMP0784M,22EH-A173M,23CVCP031M
BBL:	1006330024
OER Program:	VCP (Enrolled), E/RD (Review)
Class:	Active (A)
Phase:	Approved Remedial Plan

LOT 24,TAXBLOCK 633 (Continued) **S121343884**

URL:
Postcode: 10014
Community Board: 2
Council District: 3
Census Tract: 75
BIN: 1011862
NTA: West Village

EC1428 **LOT 21,TAXBLOCK 224** **NY VCP** **S110670190**
WSW **445 WASHINGTON STREET** **NY E DESIGNATION** **N/A**
1/2-1 **MANHATTAN, NY** **NY NYC OER**
0.905 mi.
4778 ft. **Site 3 of 4 in cluster EC**

Relative:
Lower

Actual:
9 ft.

VCP NYC:
Project ID: 14TMP0083M,14EHAZ083M,14CVCP223M
Name: 445 WASHINGTON STREET
Address: 445 WASHINGTON STREET
City,State,Zip: NEW YORK CITY, NY
Borough: Manhattan
BBL: 1,002,240,036,100,220,000,000,000,000,000,000,000,000
OER Program: VCP (Enrolled), E/RD (Review)
Phase: Completed
Latitude: 40.723686
Longitude: -74.0103
Postcode: 10013
Community Board: 1
Council District: 1
Census Tract: 39
BIN: 1002919
NTA: SoHo-TriBeCa-Civic Center-Little Italy

E DESIGNATION:
Name: LOT 21,TAXBLOCK 224
Address: 445 WASHINGTON STREET
City,State,Zip: MANHATTAN, NY
Tax Lot(s): 21
Tax Block: 224
Borough Code: Not reported
E-No: E-257
Effective Date: Not reported
Satisfaction Date: Not reported
Ceqr Number: 10DCP039M
Ulurp Number: C100369ZMM
Zoning Map No: Not reported

Description: Hazardous Materials* Phase I and Phase II Testing Protocol
Lot Remediation Date: Not reported

NYC OER:
Name: 445 WASHINGTON STREET
Address: 445 WASHINGTON STREET
City,State,Zip: MANHATTAN, NY
Latitude: 40.723686
Longitude: -74.0103
OER Project Numbers: 14TMP0083M,14EHAZ083M,14CVCP223M

LOT 21,TAXBLOCK 224 (Continued) **S110670190**

BBL: 1.0022400361002199E+39
OER Program: VCP (Enrolled), E/RD (Review)
Class: Completed (C)
Phase: Completed

URL:
Postcode: 10013
Community Board: 1
Council District: 1
Census Tract: 39
BIN: 1002919
NTA: SoHo-TriBeCa-Civic Center-Little Italy

EB1429 **16 WEST 21ST STREET - NEW 14-STORY BLDG.** **NY NYC OER** **S132179859**
North **16 WEST 21ST STREET** **N/A**
1/2-1 **MANHATTAN, NY**
0.906 mi.
4786 ft. **Site 3 of 3 in cluster EB**

Relative:
Lower

Actual:
37 ft.

NYC OER:
Name: 16 WEST 21ST STREET - NEW 14-STORY BLDG.
Address: 16 WEST 21ST STREET
City,State,Zip: MANHATTAN, NY
Latitude: 40.740597
Longitude: -73.991332
OER Project Numbers: 11TMP0090M,11EH-N090M
BBL: 1008220051
OER Program: E/RD (Review)
Class: Completed (C)
Phase: Completed

URL:
Postcode: 10010
Community Board: 5
Council District: 3
Census Tract: 54
BIN: 1088616
NTA: Hudson Yards-Chelsea-Flatiron-Union Square

1430 **PIER 42 STORAGE/BERTHN** **FUDS** **1024899359**
WNW **N/A**
1/2-1 **NEW YORK CITY, NY**
0.922 mi.
4866 ft.

Relative:
Lower

Actual:
5 ft.

FUDS:
EPA Region: 2
Installation ID: NY29799F955900
Congressional District Number: 10
Name: PIER 42 STORAGE/BERTHN
FUDS Number: C02NY1098
City: NEW YORK CITY
State: NY
County: NEW YORK
Object ID: 7150
USACE Division: nad

PIER 42 STORAGE/BERTHN (Continued) **1024899359**

USACE District: nae
Status: Properties without projects
Current Owner: LOCAL: CITY

EMS Map Link:
Eligibility: Eligible
Has Projects: no
NPL Status: Not on the NPL
Project Required: no
Feature Description: The Navy Used Pier 42 As A Receiving Station For Refurbishing And Disposal Of Naval Garbage And Ashes. The City Of New York Was Contracted By The Us Government To Make Daily Collection (Garbage, Ashes) Along All Of The Piers Leased And Used By The Navy. The Department Of Navy Also Used Pier 42 As A Receiving And Transporting Station For Armed Forces Personnel.
Latitude: 40.73111111
Longitude: -74.01027778

1431 North 1/2-1 0.923 mi. 4872 ft.

7 WEST 21ST STREET
7 WEST 21ST STREET
NEW YORK CITY, NY

NY VCP **S117363923**
NY Spills **N/A**
NY NYC OER

Relative: Lower

Actual: 38 ft.

VCP NYC:
Project ID: 13TMP0114M,13RHAN114M,14CVCP257M
Name: 7 WEST 21ST STREET
Address: 7 WEST 21ST STREET
City,State,Zip: NEW YORK CITY, NY
Borough: Manhattan
BBL: 10,082,300,311,008,200,000
OER Program: VCP (Enrolled), E/RD (Review)
Phase: Completed
Latitude: 40.740531
Longitude: -73.99113
Postcode: 10010
Community Board: 5
Council District: 3
Census Tract: 58
BIN: 1090231
NTA: Hudson Yards-Chelsea-Flatiron-Union Square

SPILLS:
Name: CONSTRUCTION SITE
Address: 7 WEST 21ST ST
City,State,Zip: MANHATTAN, NY
Spill Number/Closed Date: 1407807 / 2014-11-18
Facility ID: 1407807
Facility Type: ER
DER Facility ID: 456333
Site ID: 501338
DEC Region: 2
Spill Cause: Human Error
Spill Class: Not reported
SWIS: 3101
Spill Date: 2014-10-29
Investigator: SXMAHAT

7 WEST 21ST STREET (Continued) **S117363923**

Referred To:	Not reported
Reported to Dept:	2014-10-29
CID:	Not reported
Water Affected:	Not reported
Spill Source:	Institutional, Educational, Gov., Other
Spill Notifier:	Other
Cleanup Ceased:	Not reported
Cleanup Meets Std:	False
Last Inspection:	Not reported
Recommended Penalty:	False
UST Trust:	False
Remediation Phase:	0
Date Entered In Computer:	2014-10-29
Spill Record Last Update:	2015-10-28
Spiller Name:	Not reported
Spiller Company:	7 WEST 21 LLC
Spiller Address:	Not reported
Spiller Company:	999
Contact Name:	PATRICK DIGGINS
Latitude:	Not reported
Longitude:	Not reported
DEC Memo:	10/29/14: Mahat t/c : A voice message was left to Mr. Diggins inquiring more information about the spill and its nature. 10/29/14: Mahat t/c: DEC Mahat asked Mr. Diigins to send daily monitoring information (log) for 10/29/14 including picture. The foundation of the site will be 30' bgl. The tank that was partially filled with gasoline was found 6 feet bleow the ground. All the possible contaminated soil will be removed from the site. Mr. Diggins was also asked to submit the manifest on the contaminated soil will be disposed off properly. DEC is waiting for the closure report. 11/18/14: Mahat t/c : DEC Mahat received a daily log for 10/29/14. The tank has been removed and end point sample will be taken at the bottom of the excavation. Mr. Chawla (OER) confirmed that the end point sample will be taken and will be submitted to the Department. Meant time the spill case will be closed. Spill case will repoen for further remediation investigation if collected end point sample are petroleum contaminated.
Remarks:	loss during excation of unk amount of gas, gw is mixed, c/u pending

All Materials:

Site ID:	501338
Operable Unit ID:	1250738
Operable Unit:	01
Material ID:	2252525
Material Code:	0009
Material Name:	gasoline
Case No.:	Not reported
Material FA:	Petroleum
Quantity:	Not reported
Units:	Not reported
Recovered:	Not reported
Resource Affected:	Not reported
Oxygenate:	Not reported

7 WEST 21ST STREET (Continued) **S117363923**

Site ID:	501338
Operable Unit ID:	1250738
Operable Unit:	01
Material ID:	2252526
Material Code:	9999
Material Name:	other - ground water
Case No.:	Not reported
Material FA:	Other
Quantity:	Not reported
Units:	Not reported
Recovered:	Not reported
Resource Affected:	Not reported
Oxygenate:	Not reported

NYC OER:

Name:	7 WEST 21ST STREET
Address:	7 WEST 21ST STREET
City,State,Zip:	MANHATTAN, NY
Latitude:	40.740531
Longitude:	-73.99113
OER Project Numbers:	13TMP0114M,13RHAN114M,14CVCP257M
BBL:	1.0082300311008201E+19
OER Program:	VCP (Enrolled), E/RD (Review)
Class:	Completed (C)
Phase:	Completed
URL:	
Postcode:	10010
Community Board:	5
Council District:	3
Census Tract:	58
BIN:	1090231
NTA:	Hudson Yards-Chelsea-Flatiron-Union Square

EC1432 **LOT 1,TAXBLOCK 224** **NY E DESIGNATION** **S117675750**
WSW **450 WASHINGTON STREET** **NY NYC OER** **N/A**
1/2-1 **MANHATTAN, NY** **NY NYC LAND USE**
0.926 mi.
4888 ft. **Site 4 of 4 in cluster EC**

Relative:
Lower

Actual:
7 ft.

E DESIGNATION:

Name:	LOT 1,TAXBLOCK 224
Address:	450 WASHINGTON STREET
City,State,Zip:	MANHATTAN, NY
Tax Lot(s):	1
Tax Block:	224
Borough Code:	Not reported
E-No:	E-162
Effective Date:	Not reported
Satisfaction Date:	Not reported
Ceqr Number:	06DCP067M
Ulurp Number:	C040543ZMM
Zoning Map No:	Not reported
Description:	Window Wall Attenuation & Alternate Ventilation
Lot Remediation Date:	Not reported

LOT 1,TAXBLOCK 224 (Continued) **S117675750**

Description: Not reported
Lot Remediation Date: Not reported

NYC OER:
Name: 450 WASHINGTON STREET
Address: 450 WASHINGTON STREET
City,State,Zip: MANHATTAN, NY
Latitude: 40.72392
Longitude: -74.010282
OER Project Numbers: 15TMP0287M,15ENOS287M
BBL: 1.00224000110022E+59
OER Program: E/RD (Review)
Class: Active (A)
Phase: Closure

URL:
Postcode: 10013
Community Board: 1
Council District: 1
Census Tract: 39
BIN: 1087707
NTA: SoHo-TriBeCa-Civic Center-Little Italy

NYC LAND USE:
Name: Not reported
Address: 450 WASHINGTON STREET
City,State,Zip: MANHATTAN, NY 10013
Latitude: 40.7238890
Longitude: -74.0107727
Type Of Ownership Code: Not reported
Owner Name: RREF II 34 DESBROSSES OWNER, LLC
Borough: MN
Tax Block: 224
Tax Lot: 7504
Community District: 101
Census Tract 2020: 1003900
Census Block 2020: 10039001008
Census Tract 2010: 39
Census Block 2010: 1009
School District: 02
City Council District: 1
Fire Company: L008
Police Precinct: 1
Health Center District: 15
Health Area: 7700
Sanitation District Boro: 1
Sanitation District Number: 01
Sanitation Subsection: 3B
Zoning District 1: C6-3A: Commercial Districts
Zoning District 2: C6-2A: Commercial Districts
Zoning District 3: Not reported
Zoning District 4: Not reported
Commercial Overlay 1: Not reported
Commercial Overlay 2: Not reported
Special Purpose District 1: TMU
Special Purpose District 2: Not reported

LOT 1,TAXBLOCK 224 (Continued) **S117675750**

Special Purpose District 3:	Not reported
Limited Height District:	Not reported
Spill Boundary Indicator:	Y
Building Class:	Rm: Condominiums -Mixed Residential & Commercial Building (Mixed Residential & Commercial)
Land Use Category:	Mixed Residential & Commercial Buildings
Number Of Easements:	0
Lot Area:	36858
Total Building Floor Area:	281549
Commercial Floor Area:	36770
Residential Floor Area:	244779
Office Floor Area:	0
Retail Floor Area:	6313
Garage Floor Area:	30457
Storage Floor Area:	0
Factory Floor Area:	0
Other Floor Area:	0
Total Building Floor Area Source Code:	2
Number Of Buildings:	1
Number Of Floors:	16.0000000
Residential Units:	283
Total Units:	286
Lot Frontage:	175.3100000
Lot Depth:	212.2900000
Building Frontage:	161.0000000
Building Depth:	180.0000000
Extension Code:	Not reported
Proximity Code:	0
Irregular Lot Code:	Y
Lot Type:	0
Basement Type/Grade:	5
Assessed Land Value:	2488500.00000
Assessed Total Value:	43461900.00000
Exempt Total Value:	0.00000
Year Built:	2007
Year Altered 1:	0
Year Altered 2:	0
Historic District Name:	Not reported
Landmark Status:	Not reported
Built Floor Area Ratio:	7.64000000000
Maximum Allowable Residential Far:	7.52000000000
Maximum Allowable Commercial Far:	6.00000000000
Maximum Allowable Community Facility Far:	7.50000000000
Boro Code:	1
Borough, Tax Block and Lot:	1002247504.00000000
Condominium Number:	3173
Census Tract 2:	0039
X Coordinate:	981264
Y Coordinate:	203009
Zoning Map #:	12a
Zoning Map Code:	Not reported
Sanborn Map #:	101N040
Tax Map #:	10105
E-designation Number:	Not reported
Apportionment BBL:	Not reported
Apportionment Date:	Not reported
Pluto DTM Base Map Indicator:	1

LOT 1,TAXBLOCK 224 (Continued) **S117675750**

2007 Flood Insurance Rate Map Indicator: 1
2015 Preliminary Flood Insurance Rate Map Indicator: 1
Version Number: 24v3.1
Changed By DCP: Not reported

1433
NE
1/2-1
0.928 mi.
4902 ft.

389 2 AVE
389 2 AVE
MANHATTAN, NY

NY NYC OER **S132179966**
N/A

Relative:
Lower

Actual:
22 ft.

NYC OER:
Name: 389 2 AVE
Address: 389 2 AVE
City,State,Zip: MANHATTAN, NY
Latitude: 40.737532
Longitude: -73.981175
OER Project Numbers: 24TMP0723M,24EA-N136M
BBL: 1009030031
OER Program: Not reported
Class: Active (A)
Phase: Approved Remedial Plan

URL:
Postcode: 10010
Community Board: 6
Council District: 2
Census Tract: 64
BIN: 1019652
NTA: Gramercy

1434
WNW
1/2-1
0.932 mi.
4922 ft.

303 WEST 10TH STREET 150 CHARLES
303 WEST 10TH STREET
MANHATTAN, NY

NY NYC OER **S132179929**
N/A

Relative:
Lower

Actual:
10 ft.

NYC OER:
Name: 303 WEST 10TH STREET 150 CHARLES
Address: 303 WEST 10TH STREET
City,State,Zip: MANHATTAN, NY
Latitude: 40.733255
Longitude: -74.009529
OER Project Numbers: 12TMP0291M,12RHAZ291M
BBL: 1.0063600701006299E+19
OER Program: E/RD (Review)
Class: Completed (C)
Phase: Completed

URL:
Postcode: 10014
Community Board: 2
Council District: 3
Census Tract: 75
BIN: 1089743
NTA: West Village

ED1435 **NY VCP** **S110670127**
WSW **11 HUBERT STREET** **NY Spills** **N/A**
1/2-1 **MANHATTAN, NY 10013** **NY E DESIGNATION**
0.934 mi. **NY NYC LAND USE**
4933 ft. **Site 1 of 2 in cluster ED** **NY NYC OER**

Relative:
Lower

Actual:
13 ft.

VCP NYC:

Project ID:	14TMP0491M,14EHAZ491M,15CVCP023M
Name:	11 HUBERT STREET
Address:	11 HUBERT STREET
City,State,Zip:	NEW YORK CITY, NY
Borough:	Manhattan
BBL:	1002140012
OER Program:	VCP (Enrolled), E/RD (Review)
Phase:	Approved Remedial Plan
Latitude:	40.72115
Longitude:	-74.00929
Postcode:	10013
Community Board:	1
Council District:	1
Census Tract:	39
BIN:	1002802
NTA:	SoHo-TriBeCa-Civic Center-Little Italy

SPILLS:

Name:	SOIL / GROUND WATER
Address:	11 HUBERT ST
City,State,Zip:	MANHATTAN, NY
Spill Number/Closed Date:	1909369 / Not Reported
Facility ID:	1909369
Facility Type:	ER
DER Facility ID:	548647
Site ID:	599967
DEC Region:	2
Spill Cause:	Other
Spill Class:	Not reported
SWIS:	3101
Spill Date:	2019-12-30
Investigator:	HRPATEL
Referred To:	Not reported
Reported to Dept:	2019-12-30
CID:	Not reported
Water Affected:	Not reported
Spill Source:	Commercial/Industrial
Spill Notifier:	Other
Cleanup Ceased:	Not reported
Cleanup Meets Std:	False
Last Inspection:	Not reported
Recommended Penalty:	False
UST Trust:	False
Remediation Phase:	1
Date Entered In Computer:	2019-12-30
Spill Record Last Update:	2023-11-14
Spiller Name:	MEREDITH HAYES
Spiller Company:	UNKNOWN
Spiller Address:	11 HUBERT ST
Spiller Company:	999
Contact Name:	MEREDITH HAYES
Latitude:	Not reported

(Continued) **S110670127**

Longitude: Not reported
DEC Memo: 12/27/19-Hiralkumar Patel. 12:27 PM:- OER Shaminder forwarded data from GZA including boring log
and figures summarizing soil and groundwater results at location GZA SB-01. - PID reading of 341
ppm was recorded at 2 ft bg with petroleum-like odor (no sample was collected at this depth even
with highest PID reading) - petroleum-like odor and PID readings of up to 141 ppm were recorded at
13 to 15 ft bgs - groundwater was noted at 13 ft bg - a soil sample from 13-15 ft bg (below water
table) was analyzed - groundwater sample was analyzed - no sheen was observed - some VOCs were
detected in soil sample - contamination noted in groundwater sample groundwater analyticals:
----------GZA-TW-1
Benzene----------100
Toluene----------320
Ethylbenzene----------320
Xylene----------2,300
1,2,4-Trimethylbenzene----------600
1,3,5-Trimethylbenzene----------140 2:24 PM:- sent email to OER Shaminder. based on review of
boring log and sample result summary map, suggested him to report a spill at the site.
12/30/19-Hiralkumar Patel. subject spill was reported by GZA based on findings in boring GZA-SB-1.
as per the log, this boring was installed on 07/30/19, but spill was not reported until today.
alternate address: 11-13 Hubert St, 8 Collister St no PBS or other spills found. as per NYC DOB
record, site has 'e' designation for 'hazmat' a DOB application was disapproved on 12/12/19 for
building of a new five (5) story building. RJP NY Property Holdco LLC. **property owner** c/o
Bernston Porter & Co. 11100 NE 8th Street, #400 Bellevue, WA 98004 Attn.: Joseph Abadi Ph. (917)
733-4800 email: joe.abadi@rjpc.com downloaded remedial investigation report from OER EPIC database.
RIR includes Phase I also. summary of RIR dated May 2014: - site was historically developed prior
to 1894 as a 6-story tin can manufacturing facility. the site was then developed between 1905 and
1928 with a one story warehouse. this structure existed until 1996 and also later served as a motor
freight station and a private garage. the site was renovated between 1996 and 2005 with a 3-story
mixed use commercial office and warehouse - in 2014, the site was used for commercial office space
and residential purposes and contained a 3-story building with a basement and a one car garage at
grade level at the northwest corner - elevation of the property ranges from 16.4 to 19.31 ft -
result of GPR survey did not identify any anomalies at the site - depth to groundwater ranges from
5.43 ft below basement slab to 8.68 ft below basement slab
---------- - groundwater flow is

(Continued) **S110670127**

generally from east to west ---------- - stratigraphy of the site, from the surface down, consists of a concrete slab followed by 8 ft of fine to medium coarse sand with traces of urban fill - installed five (5) soil borings (SP-1 through SP-5) and collected 10 soil samples - borings SP-1 through SP-4 were installed through basement slab to a depth of 8 ft below basement slab - boring SP-5 was installed in northwest corner (in car garage) to a depth of 12 ft bg - based on boring depth details, basement slab is about 10 ft bg - installed three (3) 1-inch dia. monitoring wells through basement slab and collected three groundwater samples - wells were installed to a depth of 13 ft below basement slab with 10 ft of screen - installed three (3) soil vapor probes and collected three soil-vapor samples - no contamination was noted in soil and groundwater samples, but petroleum/chlorinated solvent contamination was noted in soil-vapor samples soil-vapor analyticals (ug/m3):

----------SV-1--------SV-2--------SV-3
Toluene----------13----------61----------84
Ethylbenzene----------29----------37
Xylene----------42---------217---------258
1,2,4-Trimethylbenzene------38---------144---------109
1,3,5-Trimethylbenzene----------34----------31
PCE----------309----------12---------882
TCE----------23----------73 the supplemental remedial investigation summary report from GZA stated that observed impacts may be associated with a former gasoline UST identified in a 1964 certificate of occupancy when the property consisted of a private garage.

---------- 2:40 PM:- sent email to OER Alysha. informed her that results of Remedial Investigation conducted in May-2014 indicate presence of chlorinated solvent contamination in soil-vapor phase beneath the building slab, and recent investigation by GZA shows presence of petroleum contamination in shallow soil (high PID readings with petroleum odors around 2 ft bg) and groundwater in site s northwest corner. based on these, further investigation of soil, groundwater and soil-vapor contamination is needed including indoor/outdoor air samples, and site-specific groundwater flow direction using permanent monitoring wells. asked Alysha to submit an investigation work plan for review. email copied to OER Shaminder and Meredith (GZA).

01/06/20-Hiralkumar Patel. 3:08 PM:- received call from Meredith from GZA. she mentioned proposed site redevelopment includes excavation of soil in entire site to water table (may be little deeper in some areas which will remove all contaminated soil), dewatering (which will remove impacted groundwater), and new building slab at/near water table with vapor

(Continued) **S110670127**

barrier beneath/around new
foundation (no soil-vapor impact in future). RAWP will be submitted within 4-6 weeks and site
excavation may begin by summer of 2020. as such Meredith proposes not to conduct any additional
soil/groundwater/soil-vapor investigation. she also mentioned that property owner plans to apply
for NYC VCP. asked her to submit documents to the Department for review/approval until the site
accepted in city (or state) cleanup program (VCP/BCP).
01/31/20-Hiralkumar Patel. 10:12 AM:-
received email from OER Alysha including summary of proposed RAWP. downloaded RAWP from OER EPIC
database. summary; - proposed use of the site will consist of a new five-story, single-family
townhouse with a full basement - proposed development will involve the demolition of the existing
building including foundations - excavation will occur to below the water table - 3,372 sq. ft.
(approx.. 74% of the property) will be excavated to a depth of approx. 14 ft bg - 1,207 sq. ft. of
building area will be excavated to the depth of 16 ft bg - 88 sq. ft. of area of the building area
will be excavated to the depth of 18 ft bg for elevator pits - petroleum impacted material is
expected to be present from 12 to 16 ft bg underneath the existing garage - product sample, if
encountered, will be collected for anlaysis - dewatering will occur - endpoint samples will be
collected - if unrestricted use SCOs are not achieved, then a vapor barrier will be installed
beneath the building slab (46 mil) and outside the sub-grade foundation sidewalls (31 mil) remedial
action report will be submitted within 22 weeks from beginning of remedial action. 2:21 PM:- sent
email to Alysha. informed her that the RAWP looks good and asked her to submit copy of approval
letter. email copied to OER Shaminder. 01/26/21-Hiralkumar Patel. 9:30 AM:- sent email to OER
Alysha inquiring updates. email copied to OER Shaminder. 9:36 AM:- received email from OER Alysha
stating that a Notice to Proceed was issued in July 2020, but remedial work has not begun.
04/30/21-Hiralkumar Patel. 1:54 PM:- received email from Meredith including link to spill closure
letter. summary: - currently site development is on hold and reuse of the existing building for
commercial purpose is planned - additional evaluation of potential vapor intrusion was conducted -
GZA inspected the condition of the basement slab on 03/12/21 - several penetrations were noted
resulting from previously completed test pits and soil borings - basement slab was repaired by
owner’s contractor - basement was temporarily ventilated, and the heating ventilation and HVAC
system was turned on - approx. two weeks following the repairs, GZA collected samples on 04/02/21

(Continued) **S110670127**

to evaluate the current soil vapor, indoor and outdoor air conditions - total of two soil-vapor samples were collected: SV-4 from beneath the basement slab and SV-5 from beneath the garage slab - collected two indoor air samples (IA-4 and IA-5) co-located with the soil vapor samples - collected one outdoor air sample AA-1 - minute petroleum contamination noted in samples - CVOCs noted in soil-vapor sample SV-4 (34.3 ug/m3 of TCE and 387 ug/m3 of PCE) as chlorinated and petroleum VOCs are noted in soil-vapor sample below the building slab, but nothing noted in indoor air samples, GZA concluded that no further investigation of vapor intrusion pathways is warranted. GZA requested spill closure as building slab will remain in place mitigating exposure to impacted soil and groundwater. 05/17/21-Hiralkumar Patel. based on review of all available information, the subject spill case can't be closed as complete delineation of contamination is required. 1:16 PM:- sent email to Meredith. informed her that based on available data, the spill case can't be closed at this time and the department requires complete delineation of soil and groundwater contamination, including determination of site-specific groundwater flow direction using permanent wells. also informed her that additional soil-vapor investigation/mitigation may be required based on data review. email copied to OER Shaminder, OER Alysha, Mr. Abadi and David Winslow (david.winslow@gza.com). 05/26/21-Hiralkumar Patel. 10:45 AM:- received email form Meredith including a proposed scope of additional investigation: - the only exceedance detected in soil above commercial use SCOs is benzo(a)pyrene at 5 to 7 ft bgs in SP-5. this is likely associated with historic fill material at the Site as evidence of petroleum contamination (elevated PID readings, etc.) was not observed at this depth. as such, further collection and analysis of soil samples is not proposed. - groundwater flow direction to the west/southwest was determined by HydroTech as part of their 2014 remedial investigation - to delineate petroleum-related groundwater contamination at GZA-TW-01, one soil boring will be installed in the sidewalk on the southern side of Hubert Street and converted to a temporary well point (GZA-TW-02). groundwater contamination is delineated to the south by MW-2 and to the east by MW-3. a building is located to the west of GZA-TW-01 - the soil boring will be advanced to approximately 5 feet below the water table (estimated completion depth of ~20 ft bgs) and a temporary well point installed - if evidence of petroleum contamination is observed, a soil sample will be collected from the interval exhibiting the greatest evidence of contamination. if collected, the sample will

(Continued) **S110670127**

be analyzed for VOCs and
SVOCs - a groundwater sample will be collected and analyzed for VOCs and SVOCs 07/06/21-Hiralkumar
Patel. 1:51 PM:- spoke with Meredith and informed her that the proposed scope of work for
soil/groundwater investigation via installation of a monitoring well is acceptable. recommended her
to collect at least one soil sample (if no soil contamination noted) for lab analysis during well
installation to document soil quality. 2:00 PM:- sent email to Meredith. informed her that the
Department accepts the proposed scope of work for additional soil/groundwater investigation via
installation of a monitoring well, and recommends collection/analysis of at least one soil sample
(if no signs of contamination observed in soil column) during well installation to confirm soil
quality. also informed that upon receipt of this additional investigation data, all available
soil/groundwater/soil-gas sample results will be forwarded to appropriate parties for
review/comments (due to high CVOCs in soil-gas). asked her to provide schedule for additional
investigation/data submission. email copied to OER Shaminder, OER Alysha, Mr. Abadi and David
Winslow. 07/07/21-Hiralkumar Patel. 11:39 AM:- received message from Meredith. 11:43 AM:- spoke
with Meredith. she inquired reason for further investigation. informed her that the subject spill
case was reported based on findings of soil (via PID/olfactory evidence) and groundwater (via lab
analysis) contamination using temporary well TW-1. also, there is petroleum and CVOC contamination
in soil-gas samples. based on these data, the department requires further investigation to confirm
groundwater quality. informed Meredith that the department strongly recommends further
investigation via installation of permanent wells at former temporary well location TW-1 and the
proposed temporary well on sidewalk. also asked her to sample soil during well installation to
confirm soil quality above water table. due to CVOC presence in soil-gas and site's historical use
as tin can manufacturing, asked her to analyze samples for full list VOC/SVOC. 07/29/21-Hiralkumar
Patel. 10:43 AM:- received email from OER Shaminder stating that the project is stalled and not
moving forward. this email includes copy of email that OER Alysha sent to GZA earlier today stating
that if ownership is no longer going forward with redevelopment of the Site, they can request
termination of the VCP agreement. 12/31/21-Hiralkumar Patel. 1:20 PM:- sent email to Meredith
inquiring updates. 01/03/22-Hiralkumar Patel. 8:39 AM:- received email from Meredith stating that
they are no longer involved with this project. 01/04/22-Hiralkumar Patel. 12:53 PM:- left message

(Continued) **S110670127**

for Mr. Abadi. 12:59 PM:- sent email to Mr. Abadi and asked him to immediately submit investigation report (work plan approved via email on 07/06/21) for review. email copied to OER Shaminder and OER Alysha. 01/06/22-Hiralkumar Patel. 9:55 AM:- received email from David from GZA. he spoke with the client yesterday and their plans are to sell the property to a developer that will redevelop the property and implement the approved Remedial Action Work Plan. the redevelopment would consist of excavation of the contaminated soils to install the foundation elements, installation of a vapor mitigation system, construction dewatering and necessary treatment, and installation of a composite cover system (building foundation and 2 feet of clean fill over any landscaped portions of the Site.) David mentioned that the building will remain vacant until it is redeveloped. following remediation groundwater would be assessed to evaluate the effectiveness of the remedy. David Winslow GZA PH. (973) 774-3307 (347) 242-7107 fax (973) 774-3350 email: david.winslow@gza.com 01/11/22-Hiralkumar Patel. 10:24 AM:- spoke with Mr. Abadi, property owner's attorney. he claimed that the property is vacant for couple of years and the redevelopment plans were put on hold due to COVID-19 pandemic. due to loss of revenue, the property owner planned to rent the place for commercial use, but that plan was also canceled due to delineation requirements. Mr. Abadi stated that the property will stay vacant until sold in near future and the buyer will redevelop the site and implement OER approved RAWP. 10:38 AM:- received call from David. he stated that the property owner is asking for six months to sell the property, and will ask buyer to implement OER approved RAWP. 11:27 AM:- received email from David. he mentioned that the property owner has engaged a real estate brokerage firm (Compass) to sell the property along with the approved redevelopment plans. such plans include the removal of the existing soil below the site as described in the RAP approved by NYCOER. he also stated that any contamination that may exist occurred decades ago, long before the current owner acquired the property; furthermore, in addition to the investigations conducted by the prior owner, current owner conducted an additional remedial investigation and a spill investigation. David claimed that the results of such investigation did not suggest any immediate threat/concern that would need to be remediated prior to redevelopment especially considering the Site is vacant. David stated that their client is asking for another 6 months to complete the sales process before undertaking further investigation that may not be necessary when the buyer of the property excavates the contaminated soils in connection with the

(Continued) **S110670127**

redevelopment of the site.
discussed with DEC Austin. as NYC OER approved a RAWP (removal of contaminated materials during
site redevelopment), Austin asked to check with OER if site still enrolled in OER VCP and if so, is
there any agreement under VCP to ensure that a buyer will implement approved RAWP. 12:08 PM:- sent
email to OER Alysha and informed her about proposed property sell without redeveloping it. inquired
her if property owner has signed any agreement with NYC OER to ensure that a buyer will implement
an OER approved RAWP. email copied to OER Shaminder. 2:08 PM:- received email from OER Alysha
stating that the site has an E-designation for hazmat. this means that if the future ownership
decides to redevelop the property, they must work with OER to obtain any building permits. at that
time they will be obligated to follow the remedial actions described in the RAP.
01/21/22-Hiralkumar Patel. discussed with DEC Austin. based on available information and review of
available data, the department approves the property owner's request to wait for six months to
complete the sales process before undertaking further investigation (which may not be necessary
when the buyer of the property excavates the contaminated soils in connection with the
redevelopment of the site). 07/08/22-Hiralkumar Patel. 10:54 AM:- sent email to David inquiring
updates. email copied to Meredith Hayes (GZA). 07/26/22-Hiralkumar Patel. 10:19 AM:- sent email to
David inquiring updates. 10:21 AM:- spoke with Mr. Abadi. he mentioned that they have submitted
site redevelopment permit application to NYC DOB more than a year ago and waiting for approval. as
potential buyers like to have redevelopment plans approved prior to purchase, property transaction
will occur upon receipt of NYC DOB permit. asked Mr. Abdi to send email with this information and
DOB application number. as per NYC DOB record, a permit application to build a new six (6) story
building was submitted on 09/18/2019 and approval is pending. 11:14 AM:- received email from David
stating that most, but not all, of the objections raised in connection with the permit process have
been resolved (e.g., the team is still working through objections related to energy code
requirements, new sewer line connection, etc.). the team has been exercising reasonable efforts to
resolve the open objections but the DOB is very backed up, and things are moving incredibly slowly.
12/15/22-Hiralkumar Patel. 12:59 PM:- sent email to Mr. Winslow inquiring updates. email copied to
Mr. Abadi. 1:52 PM:- received email from Mr. Winslow stating that owner is actively working to get
all the permits and approval in place for the redevelopment. once the permits are in-place they

(Continued) **S110670127**

expect to have buyers take interest in the property.
11/13/23-Hiralkumar Patel. 10:59 AM:- received
email from Mr. Abadi responding to status update inquiry from NYC OER.
he mentioned that it took
long time to move through the DOB approval process. currently, the
building remains vacant, and is
listed for sale along with the redevelopment plans but finding a buyer
has been relatively
challenging due to higher interest rates. **follow up after June
2022.** **site map with sample
analytical on H drive**
Remarks: historical spill clean up is pending

All Materials:
Site ID: 599967
Operable Unit ID: 1347110
Operable Unit: 01
Material ID: 2357512
Material Code: 0066A
Material Name: unknown petroleum
Case No.: Not reported
Material FA: Petroleum
Quantity: Not reported
Units: Not reported
Recovered: Not reported
Resource Affected: Soil, Groundwater
Oxygenate: Not reported

E DESIGNATION:
Name: LOT 12,TAXBLOCK 214
Address: 11 HUBERT STREET
City,State,Zip: MANHATTAN, NY
Tax Lot(s): 12
Tax Block: 214
Borough Code: Not reported
E-No: E-257
Effective Date: Not reported
Satisfaction Date: Not reported
Ceqr Number: 10DCP039M
Ulurp Number: C100369ZMM
Zoning Map No: Not reported

Description: Hazardous Materials* Phase I and Phase II Testing Protocol
Lot Remediation Date: Not reported

NYC LAND USE:
Name: Not reported
Address: 11 HUBERT STREET
City,State,Zip: MANHATTAN, NY 10013
Latitude: 40.7211937
Longitude: -74.0093473
Type Of Ownership Code: Not reported
Owner Name: RJP NY PROPERTY HOLDCO LLC
Borough: MN
Tax Block: 214
Tax Lot: 12

(Continued) **S110670127**

Community District:	101	
Census Tract 2020:	1003900	
Census Block 2020:	10039003001	
Census Tract 2010:	39	
Census Block 2010:	4001	
School District:	02	
City Council District:	1	
Fire Company:	L008	
Police Precinct:	1	
Health Center District:	15	
Health Area:	7700	
Sanitation District Boro:	1	
Sanitation District Number:	01	
Sanitation Subsection:	3B	
Zoning District 1:	C6-2A: Commercial Districts	
Zoning District 2:	Not reported	
Zoning District 3:	Not reported	
Zoning District 4:	Not reported	
Commercial Overlay 1:	Not reported	
Commercial Overlay 2:	Not reported	
Special Purpose District 1:	TMU	
Special Purpose District 2:	Not reported	
Special Purpose District 3:	Not reported	
Limited Height District:	Not reported	
Spill Boundary Indicator:	N	
Building Class:	O2: Office Buildings - Office Only	2-6 Stories
Land Use Category:	Commercial & Office Buildings	
Number Of Easements:	0	
Lot Area:	5006	
Total Building Floor Area:	10218	
Commercial Floor Area:	5308	
Residential Floor Area:	4910	
Office Floor Area:	4588	
Retail Floor Area:	0	
Garage Floor Area:	0	
Storage Floor Area:	0	
Factory Floor Area:	0	
Other Floor Area:	720	
Total Building Floor Area Source Code:	2	
Number Of Buildings:	1	
Number Of Floors:	3.0000000	
Residential Units:	2	
Total Units:	4	
Lot Frontage:	50.3300000	
Lot Depth:	99.2500000	
Building Frontage:	50.0000000	
Building Depth:	98.0000000	
Extension Code:	N	
Proximity Code:	3	
Irregular Lot Code:	Y	
Lot Type:	3	
Basement Type/Grade:	2	
Assessed Land Value:	432900.00000	
Assessed Total Value:	1032750.00000	
Exempt Total Value:	0.00000	
Year Built:	1946	
Year Altered 1:	1989	

(Continued) **S110670127**

Year Altered 2:	2008
Historic District Name:	Tribeca West Historic District
Landmark Status:	Not reported
Built Floor Area Ratio:	2.04000000000
Maximum Allowable Residential Far:	6.02000000000
Maximum Allowable Commercial Far:	6.00000000000
Maximum Allowable Community Facility Far:	6.50000000000
Boro Code:	1
Borough, Tax Block and Lot:	1002140012.00000000
Condominium Number:	Not reported
Census Tract 2:	0039
X Coordinate:	981659
Y Coordinate:	202027
Zoning Map #:	12a
Zoning Map Code:	Not reported
Sanborn Map #:	101N039
Tax Map #:	10105
E-designation Number:	E-257
Apportionment BBL:	Not reported
Apportionment Date:	Not reported
Pluto DTM Base Map Indicator:	1
2007 Flood Insurance Rate Map Indicator:	Not reported
2015 Preliminary Flood Insurance Rate Map Indicator:	Not reported
Version Number:	24v3.1
Changed By DCP:	t

NYC OER:

Name:	11 HUBERT STREET
Address:	11 HUBERT STREET
City,State,Zip:	MANHATTAN, NY
Latitude:	40.72115
Longitude:	-74.00929
OER Project Numbers:	14TMP0491M,14EHAZ491M,15CVCP023M
BBL:	1002140012
OER Program:	VCP (Enrolled), E/RD (Review)
Class:	Active (A)
Phase:	Approved Remedial Plan

URL:

Postcode:	10013
Community Board:	1
Council District:	1
Census Tract:	39
BIN:	1002802
NTA:	SoHo-TriBeCa-Civic Center-Little Italy

EE1436 **LOT 13,TAXBLOCK 223** **NY RES DECL** **S125374091**
WSW **440 WASHINGTON STREET** **NY VCP** **N/A**
1/2-1 **MANHATTAN, NY 10013** **NY E DESIGNATION**
0.939 mi. **NY NYC OER**
4957 ft. **Site 1 of 2 in cluster EE** **NY NYC LAND USE**

Relative:
Lower

Actual:
7 ft.

ENV RES DECL:

Name:	LOT 13,TAXBLOCK 223
Address:	440 WASHINGTON STREET
City,State,Zip:	MANHATTAN, NY 10013
Borough:	MN

LOT 13,TAXBLOCK 223 (Continued) **S125374091**

Tax Block: 223
Tax Lot: 13

Reference Number: R-76
Date Recorded: 5/4/2006
Satisfaction Date: Not reported
CEQR Number: 06DCP067M
Application Number: 040543ZMM
Recording Reference Number: 2006000247471, 2006000247472
Type: Hazmat
Lot Remediation Date: 5/1/2018

VCP NYC:
Project ID: 15TMP0495M,15RH-N495M,16CVCP003M
Name: 432-440 WASHINGTON STREET
Address: 440 WASHINGTON STREET
City,State,Zip: NEW YORK CITY, NY
Borough: Manhattan
BBL: 10,022,300,131,002,200,000
OER Program: VCP (Enrolled), E/RD (Review)
Phase: Site Management
Latitude: 40.723417
Longitude: -74.010369
Postcode: 10013
Community Board: 1
Council District: 1
Census Tract: 39
BIN: 1090674
NTA: SoHo-TriBeCa-Civic Center-Little Italy

E DESIGNATION:
Name: LOT 13,TAXBLOCK 223
Address: 440 WASHINGTON STREET
City,State,Zip: MANHATTAN, NY 10013
Tax Lot(s): 13
Tax Block: 223
Borough Code: MN
E-No: E-162
Effective Date: Not reported
Satisfaction Date: Not reported
Ceqr Number: 06DCP067M
Ulurp Number: C040543ZMM
Zoning Map No: Not reported

Description: Window Wall Attenuation & Alternate Ventilation
Lot Remediation Date: Not reported

Description: Not reported
Lot Remediation Date: Not reported

NYC OER:
Name: 432-440 WASHINGTON STREET
Address: 440 WASHINGTON STREET
City,State,Zip: MANHATTAN, NY
Latitude: 40.723417
Longitude: -74.010369

LOT 13,TAXBLOCK 223 (Continued) **S125374091**

OER Project Numbers: 15TMP0495M,15RH-N495M,16CVCP003M
BBL: 1.00223001310022E+19
OER Program: VCP (Enrolled), E/RD (Review)
Class: Completed (C)
Phase: Site Management

URL:
Postcode: 10013
Community Board: 1
Council District: 1
Census Tract: 39
BIN: 1090674
NTA: SoHo-TriBeCa-Civic Center-Little Italy

NYC LAND USE:
Name: Not reported
Address: 440 WASHINGTON STREET
City,State,Zip: MANHATTAN, NY 10013
Latitude: 40.7233016
Longitude: -74.0106175
Type Of Ownership Code: P
Owner Name: 270 WEST STREET, LLC
Borough: MN
Tax Block: 223
Tax Lot: 13
Community District: 101
Census Tract 2020: 1003900
Census Block 2020: 10039001013
Census Tract 2010: 39
Census Block 2010: 1011
School District: 02
City Council District: 1
Fire Company: L008
Police Precinct: 1
Health Center District: 15
Health Area: 7700
Sanitation District Boro: 1
Sanitation District Number: 01
Sanitation Subsection: 3B
Zoning District 1: C6-2A: Commercial Districts
Zoning District 2: Not reported
Zoning District 3: Not reported
Zoning District 4: Not reported
Commercial Overlay 1: Not reported
Commercial Overlay 2: Not reported
Special Purpose District 1: TMU
Special Purpose District 2: Not reported
Special Purpose District 3: Not reported
Limited Height District: Not reported
Spill Boundary Indicator: N
Building Class: D7: Elevator Apartments - Semi-Fireproof With Stores
Land Use Category: Mixed Residential & Commercial Buildings
Number Of Easements: 0
Lot Area: 8030
Total Building Floor Area: 51979
Commercial Floor Area: 2267
Residential Floor Area: 49712

LOT 13,TAXBLOCK 223 (Continued) **S125374091**

Office Floor Area:	0
Retail Floor Area:	2267
Garage Floor Area:	0
Storage Floor Area:	0
Factory Floor Area:	0
Other Floor Area:	0
Total Building Floor Area Source Code:	2
Number Of Buildings:	1
Number Of Floors:	11.0000000
Residential Units:	49
Total Units:	50
Lot Frontage:	110.0800000
Lot Depth:	73.2500000
Building Frontage:	110.0000000
Building Depth:	59.0000000
Extension Code:	Not reported
Proximity Code:	2
Irregular Lot Code:	N
Lot Type:	3
Basement Type/Grade:	0
Assessed Land Value:	903150.00000
Assessed Total Value:	10539000.00000
Exempt Total Value:	0.00000
Year Built:	2018
Year Altered 1:	2018
Year Altered 2:	0
Historic District Name:	Not reported
Landmark Status:	Not reported
Built Floor Area Ratio:	6.47000000000
Maximum Allowable Residential Far:	6.02000000000
Maximum Allowable Commercial Far:	6.00000000000
Maximum Allowable Community Facility Far:	6.50000000000
Boro Code:	1
Borough, Tax Block and Lot:	1002230013.00000000
Condominium Number:	Not reported
Census Tract 2:	0039
X Coordinate:	981307
Y Coordinate:	202795
Zoning Map #:	12a
Zoning Map Code:	Not reported
Sanborn Map #:	101N040
Tax Map #:	10105
E-designation Number:	R-76
Apportionment BBL:	1002230013.00000000
Apportionment Date:	12/17/2015
Pluto DTM Base Map Indicator:	1
2007 Flood Insurance Rate Map Indicator:	1
2015 Preliminary Flood Insurance Rate Map Indicator:	1
Version Number:	24v3.1
Changed By DCP:	Not reported

1437
West
1/2-1
0.941 mi.
4966 ft.

290 WEST STREET
290 WEST STREET
MANHATTAN, NY

NY NYC OER **S132179922**
N/A

Relative:
Lower

Actual:
3 ft.

NYC OER:

Name:	290 WEST STREET
Address:	290 WEST STREET
City,State,Zip:	MANHATTAN, NY
Latitude:	40.724886
Longitude:	-74.01122
OER Project Numbers:	12TMP0338M,12EHAN338M
BBL:	1.00595001010059E+19
OER Program:	E/RD (Review)
Class:	Completed (C)
Phase:	Completed
URL:	
Postcode:	10013
Community Board:	1
Council District:	1
Census Tract:	39
BIN:	1089819
NTA:	SoHo-TriBeCa-Civic Center-Little Italy

1438
ENE
1/2-1
0.946 mi.
4994 ft.

CON EDISON - EAST 21ST ST. WORKS MGP
EAST 20TH - EAST 22ND STS.
NEW YORK, NY 10009

EDR MGP **1008407987**
N/A

Relative:
Lower

Actual:
9 ft.

EDR MGP:

No additional information available

EF1439
WSW
1/2-1
0.951 mi.
5023 ft.

412 GREENWICH STREET
412 GREENWICH STREET
MANHATTAN, NY

Site 1 of 2 in cluster EF

NY NYC OER **S132179973**
N/A

Relative:
Lower

Actual:
11 ft.

NYC OER:

Name:	412 GREENWICH STREET
Address:	412 GREENWICH STREET
City,State,Zip:	MANHATTAN, NY
Latitude:	40.721696
Longitude:	-74.009878
OER Project Numbers:	12TMP0213M,12EHAN213M
BBL:	1.00217001710021E+19
OER Program:	E/RD (Review)
Class:	Completed (C)
Phase:	Completed
URL:	
Postcode:	10013
Community Board:	1

412 GREENWICH STREET (Continued) **S132179973**

Council District: 1
Census Tract: 39
BIN: 1090481
NTA: SoHo-TriBeCa-Civic Center-Little Italy

1440
North
1/2-1
0.955 mi.
5043 ft.

ROSELAND - 35 WEST 21ST STREET **NY NYC OER** **S132180109**
35 WEST 21ST STREET **N/A**
MANHATTAN, NY

Relative:
Lower

Actual:
36 ft.

NYC OER:
Name: ROSELAND - 35 WEST 21ST STREET
Address: 35 WEST 21ST STREET
City,State,Zip: MANHATTAN, NY
Latitude: 40.740803
Longitude: -73.991776
OER Project Numbers: 10TMP0034M,10EH-N034M
BBL: 1.00823001610082E+29
OER Program: E/RD (Review)
Class: Completed (C)
Phase: Completed

URL:
Postcode: 10010
Community Board: 5
Council District: 3
Census Tract: 58
BIN: 1088714
NTA: Hudson Yards-Chelsea-Flatiron-Union Square

ED1441
WSW
1/2-1
0.958 mi.
5060 ft.

403 GREENWICH STREET **NY VCP** **S110670313**
MANHATTAN, NY 10013 **NY E DESIGNATION** **N/A**
NY NYC LAND USE
NY NYC OER

Site 2 of 2 in cluster ED

Relative:
Lower

Actual:
13 ft.

VCP NYC:
Project ID: 13TMP0090M,13EH-N090M,13CVCP103M
Name: 403 GREENWICH STREET
Address: 403 GREENWICH STREET
City,State,Zip: NEW YORK CITY, NY
Borough: Manhattan
BBL: 10,021,400,041,002,100,000
OER Program: VCP (Enrolled), E/RD (Review)
Phase: Site Management
Latitude: 40.721002
Longitude: -74.010004
Postcode: 10013
Community Board: 1
Council District: 1
Census Tract: 39
BIN: 1090585
NTA: SoHo-TriBeCa-Civic Center-Little Italy

(Continued) **S110670313**

E DESIGNATION:

Name:	LOT 4,TAXBLOCK 214
Address:	403 GREENWICH STREET
City,State,Zip:	MANHATTAN, NY
Tax Lot(s):	4
Tax Block:	214
Borough Code:	Not reported
E-No:	E-257
Effective Date:	Not reported
Satisfaction Date:	Not reported
Ceqr Number:	10DCP039M
Ulurp Number:	C100369ZMM
Zoning Map No:	Not reported
Description:	Hazardous Materials* Phase I and Phase II Testing Protocol;Window Wall Attenuation & Alternate Ventilation
Lot Remediation Date:	Not reported

NYC LAND USE:

Name:	Not reported
Address:	403 GREENWICH STREET
City,State,Zip:	MANHATTAN, NY 10013
Latitude:	40.7209824
Longitude:	-74.0096755
Type Of Ownership Code:	Not reported
Owner Name:	UNAVAILABLE OWNER
Borough:	MN
Tax Block:	214
Tax Lot:	7505
Community District:	101
Census Tract 2020:	1003900
Census Block 2020:	10039003001
Census Tract 2010:	39
Census Block 2010:	4001
School District:	02
City Council District:	1
Fire Company:	L008
Police Precinct:	1
Health Center District:	15
Health Area:	7700
Sanitation District Boro:	1
Sanitation District Number:	01
Sanitation Subsection:	3B
Zoning District 1:	C6-2A: Commercial Districts
Zoning District 2:	Not reported
Zoning District 3:	Not reported
Zoning District 4:	Not reported
Commercial Overlay 1:	Not reported
Commercial Overlay 2:	Not reported
Special Purpose District 1:	TMU
Special Purpose District 2:	Not reported
Special Purpose District 3:	Not reported
Limited Height District:	Not reported
Spill Boundary Indicator:	N
Building Class:	R1: Condominiums - Residential Unit In 2-10 Unit Bldg
Land Use Category:	Multi-Family Walk-Up Buildings

(Continued) **S110670313**

Number Of Easements:	0
Lot Area:	2489
Total Building Floor Area:	9952
Commercial Floor Area:	0
Residential Floor Area:	9952
Office Floor Area:	0
Retail Floor Area:	0
Garage Floor Area:	0
Storage Floor Area:	0
Factory Floor Area:	0
Other Floor Area:	0
Total Building Floor Area Source Code:	2
Number Of Buildings:	1
Number Of Floors:	13.0000000
Residential Units:	4
Total Units:	4
Lot Frontage:	25.0000000
Lot Depth:	100.0000000
Building Frontage:	25.0000000
Building Depth:	70.0000000
Extension Code:	Not reported
Proximity Code:	0
Irregular Lot Code:	Y
Lot Type:	0
Basement Type/Grade:	5
Assessed Land Value:	136350.00000
Assessed Total Value:	2999700.00000
Exempt Total Value:	0.00000
Year Built:	2015
Year Altered 1:	2014
Year Altered 2:	0
Historic District Name:	Tribeca West Historic District
Landmark Status:	Not reported
Built Floor Area Ratio:	4.00000000000
Maximum Allowable Residential Far:	6.02000000000
Maximum Allowable Commercial Far:	6.00000000000
Maximum Allowable Community Facility Far:	6.50000000000
Boro Code:	1
Borough, Tax Block and Lot:	1002147505.00000000
Condominium Number:	2820
Census Tract 2:	0039
X Coordinate:	981568
Y Coordinate:	201950
Zoning Map #:	12a
Zoning Map Code:	Not reported
Sanborn Map #:	101N039
Tax Map #:	10105
E-designation Number:	Not reported
Apportionment BBL:	1002140004.00000000
Apportionment Date:	02/16/2018
Pluto DTM Base Map Indicator:	1
2007 Flood Insurance Rate Map Indicator:	Not reported
2015 Preliminary Flood Insurance Rate Map Indicator:	Not reported
Version Number:	24v3.1
Changed By DCP:	Not reported

(Continued) **S110670313**

NYC OER:

Name:	403 GREENWICH STREET
Address:	403 GREENWICH STREET
City,State,Zip:	MANHATTAN, NY
Latitude:	40.721002
Longitude:	-74.010004
OER Project Numbers:	13TMP0090M,13EH-N090M,13CVCP103M
BBL:	1.0021400041002101E+19
OER Program:	VCP (Enrolled), E/RD (Review)
Class:	Completed (C)
Phase:	Site Management

URL:

Postcode:	10013
Community Board:	1
Council District:	1
Census Tract:	39
BIN:	1090585
NTA:	SoHo-TriBeCa-Civic Center-Little Italy

1442 WNW 1/2-1 0.961 mi. 5073 ft. **PIER 45 STORAGE/BERTHN** **FUDS** **1024899360 N/A**

NEW YORK CITY, NY

Relative: Lower

Actual: 4 ft.

FUDS:

EPA Region:	2
Installation ID:	NY29799F956000
Congressional District Number:	10
Name:	PIER 45 STORAGE/BERTHN
FUDS Number:	C02NY1099
City:	NEW YORK CITY
State:	NY
County:	NEW YORK
Object ID:	8206
USACE Division:	nad
USACE District:	nae
Status:	Properties without projects
Current Owner:	LOCAL: CITY

EMS Map Link:

Eligibility:	Eligible
Has Projects:	no
NPL Status:	Not on the NPL
Project Required:	no
Feature Description:	The Navy Used Pier 45 As A Receiving Station For Refurbishing And Disposal Of Naval Waste Materials.
Latitude:	40.73277778
Longitude:	-74.01027778

EF1443
WSW
1/2-1
0.962 mi.
5081 ft.

LOT 7504,TAXBLOCK 217
401 WASHINGTON STREET
MANHATTAN, NY 10013

Site 2 of 2 in cluster EF

NY E DESIGNATION **S110670141**
NY NYC OER **N/A**

Relative:
Lower

Actual:
10 ft.

E DESIGNATION:

Name:	LOT 7504,TAXBLOCK 217
Address:	401 WASHINGTON STREET
City,State,Zip:	MANHATTAN, NY 10013
Tax Lot(s):	7504
Tax Block:	217
Borough Code:	MN
E-No:	E-257
Effective Date:	Not reported
Satisfaction Date:	Not reported
Ceqr Number:	10DCP039M
Ulurp Number:	C100369ZMM
Zoning Map No:	Not reported
Description:	Air Quality - HVAC fuel limited to natural gas;Hazardous Materials* Phase I and Phase II Testing Protocol;Window Wall Attenuation & Alternate Ventilation
Lot Remediation Date:	Not reported

NYC OER:

Name:	401 WASHINGTON STREET
Address:	401 WASHINGTON STREET
City,State,Zip:	MANHATTAN, NY
Latitude:	40.721759
Longitude:	-74.010628
OER Project Numbers:	13TMP0024M,13EHAN024M
BBL:	1002170014
OER Program:	E/RD (Review)
Class:	Completed (C)
Phase:	Completed
URL:	
Postcode:	10013
Community Board:	1
Council District:	1
Census Tract:	39
BIN:	1002818
NTA:	SoHo-TriBeCa-Civic Center-Little Italy

1444
NE
1/2-1
0.966 mi.
5101 ft.

334 EAST 23RD STREET
334 EAST 23RD STREET
MANHATTAN, NY

NY NYC OER **S132179946**
N/A

Relative:
Lower

Actual:
17 ft.

NYC OER:

Name:	334 EAST 23RD STREET
Address:	334 EAST 23RD STREET
City,State,Zip:	MANHATTAN, NY
Latitude:	40.737458
Longitude:	-73.979915
OER Project Numbers:	14TMP0140M,14ENOS140M
BBL:	1009287503

334 EAST 23RD STREET (Continued) **S132179946**

OER Program: E/RD (No Cleanup)
Class: Completed (C)
Phase: Completed

URL:
Postcode: 10010
Community Board: 6
Council District: 2
Census Tract: 64
BIN: 1020579
NTA: Gramercy

EE1445 **268 WEST STREET/58 VESTRY - DOB JOB NO. NB-1211868** **NY NYC OER** **S129932250**
WSW **268 WEST STREET** **N/A**
1/2-1 **MANHATTAN, NY**
0.979 mi.
5167 ft. **Site 2 of 2 in cluster EE**

Relative:
Lower

Actual:
3 ft.

NYC OER:
Name: 268 WEST STREET/58 VESTRY - DOB JOB NO. NB-121186812
Address: 268 WEST STREET
City,State,Zip: MANHATTAN, NY
Latitude: 40.723379
Longitude: -74.011512
OER Project Numbers: 14TMP0567M,14RH-N567M
BBL: 1.00223000310022E+59
OER Program: E/RD (Review), State BCP
Class: Completed (C)
Phase: Completed

URL:
Postcode: 10013
Community Board: 1
Council District: 1
Census Tract: 39
BIN: 1090656
NTA: SoHo-TriBeCa-Civic Center-Little Italy

EG1446 **CE - CROSS/LITTLE WATER ST. HS** **NY LTANKS** **S105684685**
SSW **60 CENTRE ST** **NY VCP** **N/A**
1/2-1 **NEW YORK, NY 10007** **NY MANIFEST**
0.980 mi. **NY MGP**
5174 ft. **Site 1 of 2 in cluster EG**

Relative:
Lower

Actual:
17 ft.

LTANKS:
Name: 60 CENTRE ST - TTF
Address: 60 CENTRE STREET
City,State,Zip: NEW YORK, NY 10007
Spill Number/Closed Date: 9202965 / 2014-10-27
Facility ID: 9202965
Site ID: 59237
Spill Date: 1992-06-11
Spill Cause: Tank Test Failure
Spill Source: Institutional, Educational, Gov., Other
Spill Class: C4
Cleanup Ceased: Not reported

CE - CROSS/LITTLE WATER ST. HS (Continued) **S105684685**

SWIS:	3101
Investigator:	TJDEMEO
Referred To:	Not reported
Reported to Dept:	1992-06-11
CID:	Not reported
Water Affected:	Not reported
Spill Notifier:	Tank Tester
Last Inspection:	Not reported
Recommended Penalty:	False
Meets Standard:	False
UST Involvement:	True
Remediation Phase:	0
Date Entered In Computer:	1992-06-22
Spill Record Last Update:	2014-10-27
Spiller Name:	Not reported
Spiller Company:	Not reported
Spiller Address:	Not reported
Spiller County:	001
Spiller Contact:	Not reported
Spiller Phone:	Not reported
Spiller Extention:	Not reported
DEC Region:	2
DER Facility ID:	391742
Latitude:	Not reported
Longitude:	Not reported
DEC Memo:	Prior to Sept, 2004 data translation this spill Lead_DEC Field was M TIBBE 8/2/05- temperary transferred lead to Woodward 10/26/05 sent letter to NYC Supreme Court requesting information on spill. 11/16/05 recieved phone call from Joe Desedaro (212-669-7242)of Con Ed. he said that the location of these tanks in now a federal court house. Tanks were removed in 1992 by the federal goverment. He will have a surperior send a letter giving more detail. 2/27/06 Sent letter requesting further information on spill. 3/1/06 recieved call in responce to lettter from a Dario Vascez saying that he will give the request to his leagal department to respond but he stated that the location of the tank along with fpart of a building was demolished at the time of the tank failure. The location is now a Federal Court House. 08/13/12 - LZ As Randy Austin requested, the spill has been reassigned to Tim DeMeo 1/2/13 AFrischeisen Dario Vazquez (Dir of Mechanical Ops and Maintenance) called. States a new court house was built there on top of the original tank location. Soil was excavated to create room for underground garage and machine room. Has no way of getting documentation. As per Kumar Patel, Dario needs only send an official letter stating that the above occurred. Awaiting this letter. 10/09/14-Hiralkumar Patel. reviewed available documents for DEC DeMeo. alternate address: 58-68 Centre Street, 500 Pearl Street no other spills found. PBS #: 2-216968. as per PBS record, the site had following tanks: - two (2) 25,000 gal #2 oil USTs, closed-in-place - one (1) 3,000 gal gasoline UST, removed in Mar. 1993 the subject spill was reported on 06/11/1992 due to tank test failure for #2 oil tank. as per previous notes, new court house was built above the former tank location. 10/27/14 TJD File review - based upon documentation provided, A new federal courthouse has been constructed over the previously removed UST's at this property. Work has been completed since 1992. No further action is warranted at this time. Spill is administratively closed.
Remarks:	E I R & R; 3K HORNER EZ-CHEK - GROSS

CE - CROSS/LITTLE WATER ST. HS (Continued) **S105684685**

All TTF:

Facility ID:	9202965
Spill Number:	9202965
Spill Tank Test:	1540085
Site ID:	59237
Tank Number:	Not reported
Tank Size:	0
Material:	0001
EPA UST:	Not reported
UST:	Not reported
Cause:	Not reported
Source:	Not reported
Test Method:	00
Test Method 2:	Unknown
Leak Rate:	.00
Gross Fail:	Not reported
Modified By:	Spills
Last Modified Date:	Not reported

All Materials:

Site ID:	59237
Operable Unit ID:	970273
Operable Unit:	01
Material ID:	410791
Material Code:	0001A
Material Name:	#2 fuel oil
Case No.:	Not reported
Material FA:	Petroleum
Quantity:	.00
Units:	G
Recovered:	.00
Resource Affected:	Soil
Oxygenate:	Not reported

VCP:

Name:	CE - CROSS/LITTLE WATER ST. HS
Address:	60 CENTRE ST
City,State,Zip:	NEW YORK, NY 10007
Program Type:	VCP
Site Code:	58582
HW Code:	V00549
Site Class:	C
SWIS:	3101
Region:	2
Town:	New York City
Acres:	Not reported
Date Record Added:	03/05/2002
Date Record Updated:	11/06/2009
Updated By:	MOBARRIE
Site Description:	"The site is located on Centre Street in lower Manhattan and is currently occupied by the New York County Courthouse. Two gas holders were constructed in 1827 and were sold prior to 1865. Site Characterization field work will commence on January 12, 2008 and continue through February 2008. Site Characterization report was submitted in June 2008 and approved in July 2008. The SC report

CE - CROSS/LITTLE WATER ST. HS (Continued) **S105684685**

	indicates taht it does not appear that the site is impacted by contamination resulting from the former MGP operations. A letter of No Further Action was issued July 24, 2008 and a Project Completion and Recommendation to Issue Release was submitted to the OGC. Release letter issued September 15, 2008."
Env Problem:	"The Site Characterization identified no environmental impacts from the former MGP operations."
Health Problem:	"No evidence of manufactured gas plant waste material was found at the site, therefore, no exposure to manufactured gas plant waste is expected. "
Dump:	Not reported
Structure:	Not reported
Lagoon:	Not reported
Landfill:	Not reported
Pond:	Not reported
Disp Start:	Not reported
Disp Term:	Not reported
Lat/Long:	Not reported
Dell:	Not reported
Record Add:	Not reported
Record Upd:	Not reported
Updated By:	Not reported
Own Op:	6
Sub Type:	01
Owner Name:	Ken Kaiser
Owner Company:	CONSOLIDATED EDISON CO OF NY.,INC.
Owner Address:	4 IRVING PLACE
Owner Addr2:	Not reported
Owner City,St,Zip:	NY, NY 10003
Owner Country:	United States of America
Own Op:	1
Sub Type:	ZZZ
Owner Name:	Not reported
Owner Company:	NYC PUBLIC BUILDINGS
Owner Address:	474 PEARL ST.
Owner Addr2:	Not reported
Owner City,St,Zip:	NY, NY 10038
Owner Country:	United States of America
HW Code:	Not reported
Waste Type:	Not reported
Waste Quantity:	Not reported
Waste Code:	Not reported
Crossref ID:	Not reported
Cross Ref Type Code:	Not reported
Cross Ref Type:	Not reported
Record Added Date:	Not reported
Record Updated:	Not reported
Updated By:	Not reported

NY MANIFEST:

EPA ID:	NYR000240564
Country:	USA
Name:	New York State Supreme Court
Address:	60 CENTRE ST
Address 2:	Not reported
City,State,Zip:	NEW YORK, NY 10007
Zip 4:	Not reported

CE - CROSS/LITTLE WATER ST. HS (Continued) **S105684685**

Location Address 1:	60 CENTRE ST
Location Address 2:	Not reported
Location City,State,Zip:	NEW YORK, NY 10007
Location Zip 4:	Not reported
Facility Status:	Not reported
Total Tanks:	Not reported
Code:	BP

Mailing:

Mailing Name:	New York State Supreme Court
Mailing Contact:	New York State Supreme Court
Mailing Address 1:	60 CENTRE ST
Mailing Address 2:	Not reported
Mailing City,State,Zip:	NEW YORK, NY 10007
Mailing Zip 4:	Not reported
Mailing Country:	USA
Mailing Phone:	5167813000

MGP:

Site ID:	Not reported
Name:	CE - CROSS/LITTLE WATER ST. HS
Address:	60 CENTRE ST
City,State,Zip:	NEW YORK, NY 10007
Region:	2
Class:	Completed: The classification used for sites where the Department has determined that remediation has been satisfactorily completed under a remedial program (i. e., State Superfund, Brownfield Cleanup Program, Environmental Restoration Program, Voluntary Cleanup Program, and RCRA Corrective Action Program). State Superfund (Registry) sites must have completed all active operation, maintenance, or monitoring requirements before they can be delisted and made class C. Non-registry sites may be made a class C after successful completion of all required construction or after a no further action remedy has been selected by the Department. These sites will be issued a Certificate of Completion (COC), but may still require ongoing maintenance and periodic certification of institutional/engineering controls (IC/ECs).
Swis Code:	3101
Town:	New York City
Disp Start:	Not reported
Disp Term:	Not reported
Acres:	Not reported
Fuse:	Industrial
Description:	The site is located on Centre Street in lower Manhattan and is currently occupied by the New York County Courthouse. Two gas holders were constructed in 1827 and were sold prior to 1865. Site Characterization field work will commence on January 12, 2008 and continue through February 2008. Site Characterization report was submitted in June 2008 and approved in July 2008. The SC report indicates taht it does not appear that the site is impacted by contamination resulting from the former MGP operations. A letter of No Further Action was issued July 24, 2008 and a Project Completion and Recommendation to Issue Release was submitted to the OGC. Release letter issued September 15, 2008.
Assess Env:	The Site Characterization identified no environmental impacts from the former MGP operations.

CE - CROSS/LITTLE WATER ST. HS (Continued) **S105684685**

Assess Doh: No evidence of manufactured gas plant waste material was found at the site, therefore, no exposure to manufactured gas plant waste is expected.
Latitude: 40.71436437
Longitude: -74.0019779

EG1447 **CON EDISON - CROSS/LITTLE WATER STS. MGP** **EDR MGP** **1008407979**
SSW **60 CENTRE ST** **N/A**
1/2-1 **NEW YORK, NY 10007**
0.980 mi.
5174 ft. **Site 2 of 2 in cluster EG**

Relative: **Lower**

Actual: **17 ft.**

EDR MGP:

No additional information available

Count: 11 records. ORPHAN SUMMARY

City	EDR ID	Site Name	Site Address	Zip	Database(s)
MANHATTAN	S113922053	PROPOSED FEDERAL EXPRESS DISTRIBUT	BETWEEN 17TH & 18TH STREETS &	10011	NY VCP
MANHATTAN	S108147123	WILLIAMSBURGE	DELANCEY STREET	10002	NY HSWDS
NEW YORK	S108984515	CE - E. 14TH ST. (STUYTOWN) WORKS	EAST 14TH - EAST 16TH STS.	10009	NY VCP, NY MGP
NEW YORK	S108984513	CE - E. 17TH ST. STATION	EAST 17TH - EAST 18TH STS.	10009	NY VCP, NY MGP
NEW YORK	S121933879	CE - E. 21ST ST. WORKS	EAST 20TH - EAST 22ND STS.	10010	NY SHWS, NY MGP
NEW YORK	1024334538	NYC STEAM PIPE RUPTURE 2018	5TH AVENUE AND W 21ST STREET	10010	SEMS, FINDS
NEW YORK	S102672058	76TH ST BET. BROADWAY	76TH ST BET BROADWAY		NY LTANKS
NEW YORK	S113916762	WEST 9TH STREET GW	WEST 9TH STREET	10011	NY SHWS
NEW YORK	S105684666	CE - CANAL ST. WORKS	CANAL STREET	10013	NY VCP, NY MGP
NEW YORK	S105684665	CE - HESTER ST. GAS WORKS	HESTER STREET	10013	NY SHWS, NY VCP, NY MGP
NEW YORK	S108239567	CE - ROOSEVELT ST. STATION	PEARL ST. BETWEEN PARK ROW & S	10038	NY VCP, NY MGP

GOVERNMENT RECORDS SEARCHED / DATA CURRENCY TRACKING

To maintain currency of the following federal and state databases, EDR contacts the appropriate governmental agency on a monthly or quarterly basis, as required.

Number of Days to Update: Provides confirmation that EDR is reporting records that have been updated within 90 days from the date the government agency made the information available to the public.

STANDARD ENVIRONMENTAL RECORDS

Lists of Federal NPL (Superfund) sites

NPL: National Priority List

National Priorities List (Superfund). The NPL is a subset of CERCLIS and identifies over 1,200 sites for priority cleanup under the Superfund Program. NPL sites may encompass relatively large areas. As such, EDR provides polygon coverage for over 1,000 NPL site boundaries produced by EPA's Environmental Photographic Interpretation Center (EPIC) and regional EPA offices.

Date of Government Version: 03/27/2025
Date Data Arrived at EDR: 04/01/2025
Date Made Active in Reports: 04/24/2025
Number of Days to Update: 23

Source: EPA
Telephone: N/A
Last EDR Contact: 04/01/2025
Next Scheduled EDR Contact: 07/07/2025
Data Release Frequency: Quarterly

NPL Site Boundaries

Sources:

EPA's Environmental Photographic Interpretation Center (EPIC)
Telephone: 202-564-7333

EPA Region 1
Telephone 617-918-1143

EPA Region 3
Telephone 215-814-5418

EPA Region 4
Telephone 404-562-8033

EPA Region 5
Telephone 312-886-6686

EPA Region 10
Telephone 206-553-8665

EPA Region 6
Telephone: 214-655-6659

EPA Region 7
Telephone: 913-551-7247

EPA Region 8
Telephone: 303-312-6774

EPA Region 9
Telephone: 415-947-4246

Proposed NPL: Proposed National Priority List Sites

A site that has been proposed for listing on the National Priorities List through the issuance of a proposed rule in the Federal Register. EPA then accepts public comments on the site, responds to the comments, and places on the NPL those sites that continue to meet the requirements for listing.

Date of Government Version: 03/27/2025
Date Data Arrived at EDR: 04/01/2025
Date Made Active in Reports: 04/24/2025
Number of Days to Update: 23

Source: EPA
Telephone: N/A
Last EDR Contact: 04/01/2025
Next Scheduled EDR Contact: 07/07/2025
Data Release Frequency: Quarterly

NPL LIENS: Federal Superfund Liens

Federal Superfund Liens. Under the authority granted the USEPA by CERCLA of 1980, the USEPA has the authority to file liens against real property in order to recover remedial action expenditures or when the property owner received notification of potential liability. USEPA compiles a listing of filed notices of Superfund Liens.

Date of Government Version: 10/15/1991
Date Data Arrived at EDR: 02/02/1994
Date Made Active in Reports: 03/30/1994
Number of Days to Update: 56

Source: EPA
Telephone: 202-564-4267
Last EDR Contact: 08/15/2011
Next Scheduled EDR Contact: 11/28/2011
Data Release Frequency: No Update Planned

Lists of Federal Delisted NPL sites

Delisted NPL: National Priority List Deletions

The National Oil and Hazardous Substances Pollution Contingency Plan (NCP) establishes the criteria that the EPA uses to delete sites from the NPL. In accordance with 40 CFR 300.425.(e), sites may be deleted from the NPL where no further response is appropriate.

Date of Government Version: 03/27/2025
Date Data Arrived at EDR: 04/01/2025
Date Made Active in Reports: 04/24/2025
Number of Days to Update: 23

Source: EPA
Telephone: N/A
Last EDR Contact: 04/01/2025
Next Scheduled EDR Contact: 07/07/2025
Data Release Frequency: Quarterly

Lists of Federal sites subject to CERCLA removals and CERCLA orders

FEDERAL FACILITY: Federal Facility Site Information listing

A listing of National Priority List (NPL) and Base Realignment and Closure (BRAC) sites found in the Comprehensive Environmental Response, Compensation and Liability Information System (CERCLIS) Database where EPA Federal Facilities Restoration and Reuse Office is involved in cleanup activities.

Date of Government Version: 11/20/2024
Date Data Arrived at EDR: 12/18/2024
Date Made Active in Reports: 12/20/2024
Number of Days to Update: 2

Source: Environmental Protection Agency
Telephone: 703-603-8704
Last EDR Contact: 03/27/2025
Next Scheduled EDR Contact: 07/07/2025
Data Release Frequency: Varies

SEMS: Superfund Enterprise Management System

SEMS (Superfund Enterprise Management System) tracks hazardous waste sites, potentially hazardous waste sites, and remedial activities performed in support of EPA's Superfund Program across the United States. The list was formerly know as CERCLIS, renamed to SEMS by the EPA in 2015. The list contains data on potentially hazardous waste sites that have been reported to the USEPA by states, municipalities, private companies and private persons, pursuant to Section 103 of the Comprehensive Environmental Response, Compensation, and Liability Act (CERCLA). This dataset also contains sites which are either proposed to or on the National Priorities List (NPL) and the sites which are in the screening and assessment phase for possible inclusion on the NPL.

Date of Government Version: 03/27/2025
Date Data Arrived at EDR: 04/01/2025
Date Made Active in Reports: 04/24/2025
Number of Days to Update: 23

Source: EPA
Telephone: 800-424-9346
Last EDR Contact: 04/01/2025
Next Scheduled EDR Contact: 07/21/2025
Data Release Frequency: Quarterly

Lists of Federal CERCLA sites with NFRAP

SEMS-ARCHIVE: Superfund Enterprise Management System Archive

SEMS-ARCHIVE (Superfund Enterprise Management System Archive) tracks sites that have no further interest under the Federal Superfund Program based on available information. The list was formerly known as the CERCLIS-NFRAP, renamed to SEMS ARCHIVE by the EPA in 2015. EPA may perform a minimal level of assessment work at a site while it is archived if site conditions change and/or new information becomes available. Archived sites have been removed and archived from the inventory of SEMS sites. Archived status indicates that, to the best of EPA's knowledge, assessment at a site has been completed and that EPA has determined no further steps will be taken to list the site on the National Priorities List (NPL), unless information indicates this decision was not appropriate or other considerations require a recommendation for listing at a later time. The decision does not necessarily mean that there is no hazard associated with a given site; it only means that. based upon available information, the location is not judged to be potential NPL site.

Date of Government Version: 03/27/2025
Date Data Arrived at EDR: 04/01/2025
Date Made Active in Reports: 04/24/2025
Number of Days to Update: 23

Source: EPA
Telephone: 800-424-9346
Last EDR Contact: 04/01/2025
Next Scheduled EDR Contact: 07/21/2025
Data Release Frequency: Quarterly

Lists of Federal RCRA facilities undergoing Corrective Action

CORRACTS: Corrective Action Report

CORRACTS identifies hazardous waste handlers with RCRA corrective action activity.

Date of Government Version: 02/17/2025
Date Data Arrived at EDR: 02/19/2025
Date Made Active in Reports: 03/06/2025
Number of Days to Update: 15

Source: EPA
Telephone: 800-424-9346
Last EDR Contact: 03/18/2025
Next Scheduled EDR Contact: 06/30/2025
Data Release Frequency: Quarterly

Lists of Federal RCRA TSD facilities

RCRA-TSDF: RCRA - Treatment, Storage and Disposal

RCRAInfo is EPA's comprehensive information system, providing access to data supporting the Resource Conservation and Recovery Act (RCRA) of 1976 and the Hazardous and Solid Waste Amendments (HSWA) of 1984. The database includes selective information on sites which generate, transport, store, treat and/or dispose of hazardous waste as defined by the Resource Conservation and Recovery Act (RCRA). Transporters are individuals or entities that move hazardous waste from the generator offsite to a facility that can recycle, treat, store, or dispose of the waste. TSDFs treat, store, or dispose of the waste.

Date of Government Version: 02/17/2025
Date Data Arrived at EDR: 02/19/2025
Date Made Active in Reports: 03/06/2025
Number of Days to Update: 15

Source: Environmental Protection Agency
Telephone: (212) 637-3660
Last EDR Contact: 03/18/2025
Next Scheduled EDR Contact: 06/30/2025
Data Release Frequency: Quarterly

Lists of Federal RCRA generators

RCRA-LQG: RCRA - Large Quantity Generators

RCRAInfo is EPA's comprehensive information system, providing access to data supporting the Resource Conservation and Recovery Act (RCRA) of 1976 and the Hazardous and Solid Waste Amendments (HSWA) of 1984. The database includes selective information on sites which generate, transport, store, treat and/or dispose of hazardous waste as defined by the Resource Conservation and Recovery Act (RCRA). Large quantity generators (LQGs) generate over 1,000 kilograms (kg) of hazardous waste, or over 1 kg of acutely hazardous waste per month.

Date of Government Version: 02/17/2025
Date Data Arrived at EDR: 02/19/2025
Date Made Active in Reports: 03/06/2025
Number of Days to Update: 15

Source: Environmental Protection Agency
Telephone: (212) 637-3660
Last EDR Contact: 03/18/2025
Next Scheduled EDR Contact: 06/30/2025
Data Release Frequency: Quarterly

RCRA-SQG: RCRA - Small Quantity Generators

RCRAInfo is EPA's comprehensive information system, providing access to data supporting the Resource Conservation and Recovery Act (RCRA) of 1976 and the Hazardous and Solid Waste Amendments (HSWA) of 1984. The database includes selective information on sites which generate, transport, store, treat and/or dispose of hazardous waste as defined by the Resource Conservation and Recovery Act (RCRA). Small quantity generators (SQGs) generate between 100 kg and 1,000 kg of hazardous waste per month.

Date of Government Version: 02/17/2025
Date Data Arrived at EDR: 02/19/2025
Date Made Active in Reports: 03/06/2025
Number of Days to Update: 15

Source: Environmental Protection Agency
Telephone: (212) 637-3660
Last EDR Contact: 03/18/2025
Next Scheduled EDR Contact: 06/30/2025
Data Release Frequency: Quarterly

RCRA-VSQG: RCRA - Very Small Quantity Generators (Formerly Conditionally Exempt Small Quantity Generators)

RCRAInfo is EPA's comprehensive information system, providing access to data supporting the Resource Conservation and Recovery Act (RCRA) of 1976 and the Hazardous and Solid Waste Amendments (HSWA) of 1984. The database includes selective information on sites which generate, transport, store, treat and/or dispose of hazardous waste as defined by the Resource Conservation and Recovery Act (RCRA). Very small quantity generators (VSQGs) generate less than 100 kg of hazardous waste, or less than 1 kg of acutely hazardous waste per month.

Date of Government Version: 02/17/2025
Date Data Arrived at EDR: 02/19/2025
Date Made Active in Reports: 03/06/2025
Number of Days to Update: 15

Source: Environmental Protection Agency
Telephone: (212) 637-3660
Last EDR Contact: 03/18/2025
Next Scheduled EDR Contact: 06/30/2025
Data Release Frequency: Quarterly

Federal institutional controls / engineering controls registries

LUCIS: Land Use Control Information System

LUCIS contains records of land use control information pertaining to the former Navy Base Realignment and Closure properties.

Date of Government Version: 11/11/2024
Date Data Arrived at EDR: 11/25/2024
Date Made Active in Reports: 02/18/2025
Number of Days to Update: 85

Source: Department of the Navy
Telephone: 843-820-7326
Last EDR Contact: 03/04/2025
Next Scheduled EDR Contact: 05/19/2025
Data Release Frequency: Varies

US ENG CONTROLS: Engineering Controls Sites List

A listing of sites with engineering controls in place. Engineering controls include various forms of caps, building foundations, liners, and treatment methods to create pathway elimination for regulated substances to enter environmental media or effect human health.

Date of Government Version: 11/04/2024
Date Data Arrived at EDR: 11/15/2024
Date Made Active in Reports: 02/11/2025
Number of Days to Update: 88

Source: Environmental Protection Agency
Telephone: 703-603-0695
Last EDR Contact: 02/18/2025
Next Scheduled EDR Contact: 12/02/2024
Data Release Frequency: Varies

US INST CONTROLS: Institutional Controls Sites List

A listing of sites with institutional controls in place. Institutional controls include administrative measures, such as groundwater use restrictions, construction restrictions, property use restrictions, and post remediation care requirements intended to prevent exposure to contaminants remaining on site. Deed restrictions are generally required as part of the institutional controls.

Date of Government Version: 11/04/2024
Date Data Arrived at EDR: 11/15/2024
Date Made Active in Reports: 02/11/2025
Number of Days to Update: 88

Source: Environmental Protection Agency
Telephone: 703-603-0695
Last EDR Contact: 02/18/2025
Next Scheduled EDR Contact: 06/02/2025
Data Release Frequency: Varies

Federal ERNS list

ERNS: Emergency Response Notification System

Emergency Response Notification System. ERNS records and stores information on reported releases of oil and hazardous substances.

Date of Government Version: 12/03/2024
Date Data Arrived at EDR: 12/11/2024
Date Made Active in Reports: 02/18/2025
Number of Days to Update: 69

Source: National Response Center, United States Coast Guard
Telephone: 202-267-2180
Last EDR Contact: 03/18/2025
Next Scheduled EDR Contact: 06/30/2025
Data Release Frequency: Quarterly

Lists of state- and tribal hazardous waste facilities

SHWS: Inactive Hazardous Waste Disposal Sites in New York State

Referred to as the State Superfund Program, the Inactive Hazardous Waste Disposal Site Remedial Program is the cleanup program for inactive hazardous waste sites and now includes hazardous substance sites

Date of Government Version: 02/03/2025
Date Data Arrived at EDR: 02/04/2025
Date Made Active in Reports: 04/22/2025
Number of Days to Update: 77

Source: Department of Environmental Conservation
Telephone: 518-402-9622
Last EDR Contact: 02/04/2025
Next Scheduled EDR Contact: 05/19/2025
Data Release Frequency: Annually

Lists of state and tribal landfills and solid waste disposal facilities

SWF/LF: Facility Register

Solid Waste Facilities/Landfill Sites. SWF/LF type records typically contain an inventory of solid waste disposal facilities or landfills in a particular state. Depending on the state, these may be active or inactive facilities or open dumps that failed to meet RCRA Subtitle D Section 4004 criteria for solid waste landfills or disposal sites.

Date of Government Version: 12/11/2024
Date Data Arrived at EDR: 12/17/2024
Date Made Active in Reports: 12/27/2024
Number of Days to Update: 10

Source: Department of Environmental Conservation
Telephone: 518-402-8678
Last EDR Contact: 03/19/2025
Next Scheduled EDR Contact: 07/07/2025
Data Release Frequency: Quarterly

Lists of state and tribal leaking storage tanks

INDIAN LUST R5: Leaking Underground Storage Tanks on Indian Land

Leaking underground storage tanks located on Indian Land in Michigan, Minnesota and Wisconsin.

Date of Government Version: 11/18/2024
Date Data Arrived at EDR: 01/16/2025
Date Made Active in Reports: 04/07/2025
Number of Days to Update: 81

Source: EPA, Region 5
Telephone: 312-886-7439
Last EDR Contact: 04/09/2025
Next Scheduled EDR Contact: 07/28/2025
Data Release Frequency: Varies

INDIAN LUST R9: Leaking Underground Storage Tanks on Indian Land

LUSTs on Indian land in Arizona, California, New Mexico and Nevada

Date of Government Version: 01/07/2025
Date Data Arrived at EDR: 01/16/2025
Date Made Active in Reports: 04/07/2025
Number of Days to Update: 81

Source: Environmental Protection Agency
Telephone: 415-972-3372
Last EDR Contact: 04/09/2025
Next Scheduled EDR Contact: 07/28/2025
Data Release Frequency: Varies

INDIAN LUST R7: Leaking Underground Storage Tanks on Indian Land

LUSTs on Indian land in Iowa, Kansas, and Nebraska

Date of Government Version: 01/07/2025
Date Data Arrived at EDR: 01/16/2025
Date Made Active in Reports: 04/07/2025
Number of Days to Update: 81

Source: EPA Region 7
Telephone: 913-551-7003
Last EDR Contact: 04/09/2025
Next Scheduled EDR Contact: 07/28/2025
Data Release Frequency: Varies

INDIAN LUST R8: Leaking Underground Storage Tanks on Indian Land
LUSTs on Indian land in Colorado, Montana, North Dakota, South Dakota, Utah and Wyoming.

Date of Government Version: 11/18/2024
Date Data Arrived at EDR: 01/16/2025
Date Made Active in Reports: 04/07/2025
Number of Days to Update: 81

Source: EPA Region 8
Telephone: 303-312-6271
Last EDR Contact: 04/09/2025
Next Scheduled EDR Contact: 07/28/2025
Data Release Frequency: Varies

INDIAN LUST R4: Leaking Underground Storage Tanks on Indian Land
LUSTs on Indian land in Florida, Mississippi and North Carolina.

Date of Government Version: 11/18/2024
Date Data Arrived at EDR: 01/16/2025
Date Made Active in Reports: 04/07/2025
Number of Days to Update: 81

Source: EPA Region 4
Telephone: 404-562-8677
Last EDR Contact: 01/16/2025
Next Scheduled EDR Contact: 07/28/2025
Data Release Frequency: Varies

INDIAN LUST R6: Leaking Underground Storage Tanks on Indian Land
LUSTs on Indian land in New Mexico and Oklahoma.

Date of Government Version: 11/18/2024
Date Data Arrived at EDR: 01/16/2025
Date Made Active in Reports: 04/07/2025
Number of Days to Update: 81

Source: EPA Region 6
Telephone: 214-665-6597
Last EDR Contact: 04/09/2025
Next Scheduled EDR Contact: 07/28/2025
Data Release Frequency: Varies

INDIAN LUST R10: Leaking Underground Storage Tanks on Indian Land
LUSTs on Indian land in Alaska, Idaho, Oregon and Washington.

Date of Government Version: 11/18/2024
Date Data Arrived at EDR: 01/16/2025
Date Made Active in Reports: 04/07/2025
Number of Days to Update: 81

Source: EPA Region 10
Telephone: 206-553-2857
Last EDR Contact: 04/09/2025
Next Scheduled EDR Contact: 07/28/2025
Data Release Frequency: Varies

INDIAN LUST R1: Leaking Underground Storage Tanks on Indian Land
A listing of leaking underground storage tank locations on Indian Land.

Date of Government Version: 11/18/2024
Date Data Arrived at EDR: 01/16/2025
Date Made Active in Reports: 04/07/2025
Number of Days to Update: 81

Source: EPA Region 1
Telephone: 617-918-1313
Last EDR Contact: 04/09/2025
Next Scheduled EDR Contact: 07/28/2025
Data Release Frequency: Varies

LTANKS: Spills Information Database
Leaking Storage Tank Incident Reports. These records contain an inventory of reported leaking storage tank incidents reported from 4/1/86 through the most recent update. They can be either leaking underground storage tanks or leaking aboveground storage tanks. The causes of the incidents are tank test failures, tank failures or tank overfills.

Date of Government Version: 02/02/2025
Date Data Arrived at EDR: 02/04/2025
Date Made Active in Reports: 04/24/2025
Number of Days to Update: 79

Source: Department of Environmental Conservation
Telephone: 518-402-9549
Last EDR Contact: 02/04/2025
Next Scheduled EDR Contact: 05/19/2025
Data Release Frequency: Varies

HIST LTANKS: Listing of Leaking Storage Tanks

A listing of leaking underground and aboveground storage tanks. The causes of the incidents are tank test failures, tank failures or tank overfills. In 2002, the Department of Environmental Conservation stopped providing updates to its original Spills Information Database. This database includes fields that are no longer available from the NYDEC as of January 1, 2002. Current information may be found in the NY LTANKS database. Department of Environmental Conservation.

Date of Government Version: 01/01/2002
Date Data Arrived at EDR: 07/08/2005
Date Made Active in Reports: 07/14/2005
Number of Days to Update: 6

Source: Department of Environmental Conservation
Telephone: 518-402-9549
Last EDR Contact: 07/07/2005
Next Scheduled EDR Contact: N/A
Data Release Frequency: No Update Planned

Lists of state and tribal registered storage tanks

FEMA UST: Underground Storage Tank Listing

A listing of all FEMA owned underground storage tanks.

Date of Government Version: 04/08/2025
Date Data Arrived at EDR: 04/23/2025
Date Made Active in Reports: 04/24/2025
Number of Days to Update: 1

Source: FEMA
Telephone: 202-646-5797
Last EDR Contact: 03/26/2025
Next Scheduled EDR Contact: 07/14/2025
Data Release Frequency: Varies

UST: Petroleum Bulk Storage (PBS) Database

Facilities that have petroleum storage capacities in excess of 1,100 gallons and less than 400,000 gallons.

Date of Government Version: 12/12/2024
Date Data Arrived at EDR: 12/12/2024
Date Made Active in Reports: 02/28/2025
Number of Days to Update: 78

Source: Department of Environmental Conservation
Telephone: 518-402-9549
Last EDR Contact: 03/19/2025
Next Scheduled EDR Contact: 06/30/2025
Data Release Frequency: No Update Planned

CBS UST: Chemical Bulk Storage Database

Facilities that store regulated hazardous substances in underground tanks of any size

Date of Government Version: 01/01/2002
Date Data Arrived at EDR: 02/20/2002
Date Made Active in Reports: 03/22/2002
Number of Days to Update: 30

Source: NYSDEC
Telephone: 518-402-9549
Last EDR Contact: 10/24/2005
Next Scheduled EDR Contact: 01/23/2006
Data Release Frequency: No Update Planned

MOSF UST: Major Oil Storage Facilities Database

Facilities that may be onshore facilities or vessels, with petroleum storage capacities of 400,000 gallons or greater.

Date of Government Version: 01/01/2002
Date Data Arrived at EDR: 02/20/2002
Date Made Active in Reports: 03/22/2002
Number of Days to Update: 30

Source: NYSDEC
Telephone: 518-402-9549
Last EDR Contact: 07/25/2005
Next Scheduled EDR Contact: 10/24/2005
Data Release Frequency: No Update Planned

CBS: Chemical Bulk Storage Site Listing

These facilities store regulated hazardous substances in aboveground tanks with capacities of 185 gallons or greater, and/or in underground tanks of any size

Date of Government Version: 12/12/2024
Date Data Arrived at EDR: 12/12/2024
Date Made Active in Reports: 03/03/2025
Number of Days to Update: 81

Source: Department of Environmental Conservation
Telephone: 518-402-9549
Last EDR Contact: 03/19/2025
Next Scheduled EDR Contact: 06/30/2025
Data Release Frequency: Quarterly

MOSF: Major Oil Storage Facility Site Listing

These facilities may be onshore facilities or vessels, with petroleum storage capacities of 400,000 gallons or greater.

Date of Government Version: 12/12/2024
Date Data Arrived at EDR: 12/12/2024
Date Made Active in Reports: 03/03/2025
Number of Days to Update: 81

Source: Department of Environmental Conservation
Telephone: 518-402-9549
Last EDR Contact: 03/19/2025
Next Scheduled EDR Contact: 06/30/2025
Data Release Frequency: Quarterly

AST: Petroleum Bulk Storage

Registered Aboveground Storage Tanks.

Date of Government Version: 12/12/2024
Date Data Arrived at EDR: 12/12/2024
Date Made Active in Reports: 02/28/2025
Number of Days to Update: 78

Source: Department of Environmental Conservation
Telephone: 518-402-9549
Last EDR Contact: 03/19/2025
Next Scheduled EDR Contact: 06/30/2025
Data Release Frequency: No Update Planned

CBS AST: Chemical Bulk Storage Database

Facilities that store regulated hazardous substances in aboveground tanks with capacities of 185 gallons or greater, and/or in underground tanks of any size.

Date of Government Version: 01/01/2002
Date Data Arrived at EDR: 02/20/2002
Date Made Active in Reports: 03/22/2002
Number of Days to Update: 30

Source: NYSDEC
Telephone: 518-402-9549
Last EDR Contact: 07/25/2005
Next Scheduled EDR Contact: 10/24/2005
Data Release Frequency: No Update Planned

MOSF AST: Major Oil Storage Facilities Database

Facilities that may be onshore facilities or vessels, with petroleum storage capacities of 400,000 gallons or greater.

Date of Government Version: 01/01/2002
Date Data Arrived at EDR: 02/20/2002
Date Made Active in Reports: 03/22/2002
Number of Days to Update: 30

Source: NYSDEC
Telephone: 518-402-9549
Last EDR Contact: 07/25/2005
Next Scheduled EDR Contact: 10/24/2005
Data Release Frequency: No Update Planned

INDIAN UST R1: Underground Storage Tanks on Indian Land

The Indian Underground Storage Tank (UST) database provides information about underground storage tanks on Indian land in EPA Region 1 (Connecticut, Maine, Massachusetts, New Hampshire, Rhode Island, Vermont and ten Tribal Nations).

Date of Government Version: 11/18/2024
Date Data Arrived at EDR: 01/16/2025
Date Made Active in Reports: 04/07/2025
Number of Days to Update: 81

Source: EPA, Region 1
Telephone: 617-918-1313
Last EDR Contact: 04/09/2025
Next Scheduled EDR Contact: 07/28/2025
Data Release Frequency: Varies

INDIAN UST R6: Underground Storage Tanks on Indian Land

The Indian Underground Storage Tank (UST) database provides information about underground storage tanks on Indian land in EPA Region 6 (Louisiana, Arkansas, Oklahoma, New Mexico, Texas and 65 Tribes).

Date of Government Version: 11/18/2024
Date Data Arrived at EDR: 01/16/2025
Date Made Active in Reports: 04/07/2025
Number of Days to Update: 81

Source: EPA Region 6
Telephone: 214-665-7591
Last EDR Contact: 04/09/2025
Next Scheduled EDR Contact: 07/28/2025
Data Release Frequency: Varies

INDIAN UST R10: Underground Storage Tanks on Indian Land

The Indian Underground Storage Tank (UST) database provides information about underground storage tanks on Indian land in EPA Region 10 (Alaska, Idaho, Oregon, Washington, and Tribal Nations).

Date of Government Version: 11/18/2024
Date Data Arrived at EDR: 01/16/2025
Date Made Active in Reports: 04/07/2025
Number of Days to Update: 81

Source: EPA Region 10
Telephone: 206-553-2857
Last EDR Contact: 04/09/2025
Next Scheduled EDR Contact: 07/28/2025
Data Release Frequency: Varies

INDIAN UST R4: Underground Storage Tanks on Indian Land

The Indian Underground Storage Tank (UST) database provides information about underground storage tanks on Indian land in EPA Region 4 (Alabama, Florida, Georgia, Kentucky, Mississippi, North Carolina, South Carolina, Tennessee and Tribal Nations)

Date of Government Version: 11/08/2024
Date Data Arrived at EDR: 01/16/2025
Date Made Active in Reports: 04/07/2025
Number of Days to Update: 81

Source: EPA Region 4
Telephone: 404-562-9424
Last EDR Contact: 04/09/2025
Next Scheduled EDR Contact: 07/28/2025
Data Release Frequency: Varies

INDIAN UST R9: Underground Storage Tanks on Indian Land

The Indian Underground Storage Tank (UST) database provides information about underground storage tanks on Indian land in EPA Region 9 (Arizona, California, Hawaii, Nevada, the Pacific Islands, and Tribal Nations).

Date of Government Version: 10/15/2024
Date Data Arrived at EDR: 01/16/2025
Date Made Active in Reports: 04/07/2025
Number of Days to Update: 81

Source: EPA Region 9
Telephone: 415-972-3368
Last EDR Contact: 04/09/2025
Next Scheduled EDR Contact: 07/28/2025
Data Release Frequency: Varies

INDIAN UST R8: Underground Storage Tanks on Indian Land

The Indian Underground Storage Tank (UST) database provides information about underground storage tanks on Indian land in EPA Region 8 (Colorado, Montana, North Dakota, South Dakota, Utah, Wyoming and 27 Tribal Nations).

Date of Government Version: 11/18/2024
Date Data Arrived at EDR: 01/16/2025
Date Made Active in Reports: 04/07/2025
Number of Days to Update: 81

Source: EPA Region 8
Telephone: 303-312-6137
Last EDR Contact: 04/09/2025
Next Scheduled EDR Contact: 07/28/2025
Data Release Frequency: Varies

INDIAN UST R7: Underground Storage Tanks on Indian Land

The Indian Underground Storage Tank (UST) database provides information about underground storage tanks on Indian land in EPA Region 7 (Iowa, Kansas, Missouri, Nebraska, and 9 Tribal Nations).

Date of Government Version: 01/07/2025
Date Data Arrived at EDR: 01/16/2025
Date Made Active in Reports: 04/07/2025
Number of Days to Update: 81

Source: EPA Region 7
Telephone: 913-551-7003
Last EDR Contact: 04/09/2025
Next Scheduled EDR Contact: 07/28/2025
Data Release Frequency: Varies

INDIAN UST R5: Underground Storage Tanks on Indian Land

The Indian Underground Storage Tank (UST) database provides information about underground storage tanks on Indian land in EPA Region 5 (Michigan, Minnesota and Wisconsin and Tribal Nations).

Date of Government Version: 11/18/2024
Date Data Arrived at EDR: 01/16/2025
Date Made Active in Reports: 04/07/2025
Number of Days to Update: 81

Source: EPA Region 5
Telephone: 312-886-6136
Last EDR Contact: 04/09/2025
Next Scheduled EDR Contact: 07/28/2025
Data Release Frequency: Varies

TANKS: Storage Tank Faciliy Listing

This database contains records of facilities that are or have been regulated under Bulk Storage Program. Tank information for these facilities may not be releasable by the state agency.

Date of Government Version: 12/12/2024
Date Data Arrived at EDR: 12/12/2024
Date Made Active in Reports: 03/03/2025
Number of Days to Update: 81

Source: Department of Environmental Conservation
Telephone: 518-402-9543
Last EDR Contact: 03/19/2025
Next Scheduled EDR Contact: 06/30/2025
Data Release Frequency: Quarterly

State and tribal institutional control / engineering control registries

ENV RES DECL: Environmental Restrictive Declarations

The Environmental Restrictive Declarations (ERD) listed were recorded in connection with a zoning action against the noted Tax Blocks and Tax Lots, or portion thereof, and are available in the property records on file at the Office of the City Register for Bronx, Kings, New York and Queens counties or at the Richmond County Clerk's office. They contain environmental requirements with respect to hazardous materials, air quality and/or noise in accordance with Section 11-15 of this Resolution.

Date of Government Version: 12/06/2024
Date Data Arrived at EDR: 12/11/2024
Date Made Active in Reports: 03/03/2025
Number of Days to Update: 82

Source: New York City Department of City Planning
Telephone: 212-720-3300
Last EDR Contact: 03/13/2025
Next Scheduled EDR Contact: 06/23/2025
Data Release Frequency: Varies

RES DECL: Restrictive Declarations Listing

A restrictive declaration is a covenant running with the land which binds the present and future owners of the property. As a condition of certain special permits, the City Planning Commission may require an applicant to sign and record a restrictive declaration that places specified conditions on the future use and development of the property. Certain restrictive declarations are indicated by a D on zoning maps.

Date of Government Version: 12/04/2024
Date Data Arrived at EDR: 12/09/2024
Date Made Active in Reports: 03/03/2025
Number of Days to Update: 84

Source: NYC Department of City Planning
Telephone: 212-720-3401
Last EDR Contact: 03/11/2025
Next Scheduled EDR Contact: 06/23/2025
Data Release Frequency: Varies

ENG CONTROLS: Registry of Engineering Controls

Environmental Remediation sites that have engineering controls in place.

Date of Government Version: 02/03/2025
Date Data Arrived at EDR: 02/04/2025
Date Made Active in Reports: 04/22/2025
Number of Days to Update: 77

Source: Department of Environmental Conservation
Telephone: 518-402-9553
Last EDR Contact: 02/04/2025
Next Scheduled EDR Contact: 05/19/2025
Data Release Frequency: Quarterly

INST CONTROL: Registry of Institutional Controls

Environmental Remediation sites that have institutional controls in place.

Date of Government Version: 02/03/2025
Date Data Arrived at EDR: 02/04/2025
Date Made Active in Reports: 04/22/2025
Number of Days to Update: 77

Source: Department of Environmental Conservation
Telephone: 518-402-9553
Last EDR Contact: 02/04/2025
Next Scheduled EDR Contact: 05/19/2025
Data Release Frequency: Quarterly

Lists of state and tribal voluntary cleanup sites

VCP: Voluntary Cleanup Agreements

New York established its Voluntary Cleanup Program (VCP) to address the environmental, legal and financial barriers that often hinder the redevelopment and reuse of contaminated properties. The Voluntary Cleanup Program was developed to enhance private sector cleanup of brownfields by enabling parties to remediate sites using private rather than public funds and to reduce the development pressures on "greenfield" sites.

Date of Government Version: 02/03/2025
Date Data Arrived at EDR: 02/04/2025
Date Made Active in Reports: 04/22/2025
Number of Days to Update: 77

Source: Department of Environmental Conservation
Telephone: 518-402-9711
Last EDR Contact: 02/04/2025
Next Scheduled EDR Contact: 05/19/2025
Data Release Frequency: Semi-Annually

INDIAN VCP R7: Voluntary Cleanup Priority Lisitng
A listing of voluntary cleanup priority sites located on Indian Land located in Region 7.

Date of Government Version: 03/20/2008
Date Data Arrived at EDR: 04/22/2008
Date Made Active in Reports: 05/19/2008
Number of Days to Update: 27

Source: EPA, Region 7
Telephone: 913-551-7365
Last EDR Contact: 07/08/2021
Next Scheduled EDR Contact: 07/20/2009
Data Release Frequency: Varies

INDIAN VCP R1: Voluntary Cleanup Priority Listing
A listing of voluntary cleanup priority sites located on Indian Land located in Region 1.

Date of Government Version: 07/27/2015
Date Data Arrived at EDR: 09/29/2015
Date Made Active in Reports: 02/18/2016
Number of Days to Update: 142

Source: EPA, Region 1
Telephone: 617-918-1102
Last EDR Contact: 03/12/2025
Next Scheduled EDR Contact: 06/30/2025
Data Release Frequency: Varies

VCP NYC: Voluntary Cleanup Program Listing NYC
New York City voluntary cleanup program sites.

Date of Government Version: 12/02/2024
Date Data Arrived at EDR: 12/04/2024
Date Made Active in Reports: 02/25/2025
Number of Days to Update: 83

Source: New York City Office of Environmental Protection
Telephone: 212-788-8841
Last EDR Contact: 03/04/2025
Next Scheduled EDR Contact: 06/16/2025
Data Release Frequency: Varies

Lists of state and tribal brownfield sites

BROWNFIELDS: Brownfields Site List
A Brownfield is any real property where redevelopment or re-use may be complicated by the presence or potential presence of a hazardous waste, petroleum, pollutant, or contaminant.

Date of Government Version: 02/03/2025
Date Data Arrived at EDR: 02/04/2025
Date Made Active in Reports: 04/22/2025
Number of Days to Update: 77

Source: Department of Environmental Conservation
Telephone: 518-402-9764
Last EDR Contact: 02/04/2025
Next Scheduled EDR Contact: 05/19/2025
Data Release Frequency: Semi-Annually

ERP: Environmental Restoration Program Listing
In an effort to spur the cleanup and redevelopment of brownfields, New Yorkers approved a $200 million Environmental Restoration or Brownfields Fund as part of the $1.75 billion Clean Water/Clean Air Bond Act of 1996 (1996 Bond Act). Enhancements to the program were enacted on October 7, 2003. Under the Environmental Restoration Program, the State provides grants to municipalities to reimburse up to 90 percent of on-site eligible costs and 100% of off-site eligible costs for site investigation and remediation activities. Once remediated, the property may then be reused for commercial, industrial, residential or public use.

Date of Government Version: 02/03/2025
Date Data Arrived at EDR: 02/04/2025
Date Made Active in Reports: 04/22/2025
Number of Days to Update: 77

Source: Department of Environmental Conservation
Telephone: 518-402-9622
Last EDR Contact: 02/04/2025
Next Scheduled EDR Contact: 05/19/2025
Data Release Frequency: Quarterly

ADDITIONAL ENVIRONMENTAL RECORDS

Local Brownfield lists

US BROWNFIELDS: A Listing of Brownfields Sites

Brownfields are real property, the expansion, redevelopment, or reuse of which may be complicated by the presence or potential presence of a hazardous substance, pollutant, or contaminant. Cleaning up and reinvesting in these properties takes development pressures off of undeveloped, open land, and both improves and protects the environment. Assessment, Cleanup and Redevelopment Exchange System (ACRES) stores information reported by EPA Brownfields grant recipients on brownfields properties assessed or cleaned up with grant funding as well as information on Targeted Brownfields Assessments performed by EPA Regions. A listing of ACRES Brownfield sites is obtained from Cleanups in My Community. Cleanups in My Community provides information on Brownfields properties for which information is reported back to EPA, as well as areas served by Brownfields grant programs.

Date of Government Version: 09/09/2024
Date Data Arrived at EDR: 09/11/2024
Date Made Active in Reports: 12/06/2024
Number of Days to Update: 86

Source: Environmental Protection Agency
Telephone: 202-566-2777
Last EDR Contact: 03/12/2025
Next Scheduled EDR Contact: 06/23/2025
Data Release Frequency: Semi-Annually

Local Lists of Landfill / Solid Waste Disposal Sites

SWTIRE: Registered Waste Tire Storage & Facility List

A listing of facilities registered to accept waste tires.

Date of Government Version: 02/27/2018
Date Data Arrived at EDR: 04/06/2018
Date Made Active in Reports: 06/08/2018
Number of Days to Update: 63

Source: Department of Environmental Conservation
Telephone: 518-402-8694
Last EDR Contact: 02/26/2025
Next Scheduled EDR Contact: 06/16/2025
Data Release Frequency: No Update Planned

SWRCY: Registered Recycling Facility List

A listing of recycling facilities.

Date of Government Version: 12/11/2024
Date Data Arrived at EDR: 12/17/2024
Date Made Active in Reports: 12/27/2024
Number of Days to Update: 10

Source: Department of Environmental Conservation
Telephone: 518-402-8678
Last EDR Contact: 03/19/2025
Next Scheduled EDR Contact: 07/07/2025
Data Release Frequency: Quarterly

INDIAN ODI: Report on the Status of Open Dumps on Indian Lands

Location of open dumps on Indian land.

Date of Government Version: 12/31/1998
Date Data Arrived at EDR: 12/03/2007
Date Made Active in Reports: 01/24/2008
Number of Days to Update: 52

Source: Environmental Protection Agency
Telephone: 703-308-8245
Last EDR Contact: 04/21/2025
Next Scheduled EDR Contact: 08/04/2025
Data Release Frequency: Varies

ODI: Open Dump Inventory

An open dump is defined as a disposal facility that does not comply with one or more of the Part 257 or Part 258 Subtitle D Criteria.

Date of Government Version: 06/30/1985
Date Data Arrived at EDR: 08/09/2004
Date Made Active in Reports: 09/17/2004
Number of Days to Update: 39

Source: Environmental Protection Agency
Telephone: 800-424-9346
Last EDR Contact: 06/09/2004
Next Scheduled EDR Contact: N/A
Data Release Frequency: No Update Planned

DEBRIS REGION 9: Torres Martinez Reservation Illegal Dump Site Locations

A listing of illegal dump sites location on the Torres Martinez Indian Reservation located in eastern Riverside County and northern Imperial County, California.

Date of Government Version: 01/12/2009
Date Data Arrived at EDR: 05/07/2009
Date Made Active in Reports: 09/21/2009
Number of Days to Update: 137

Source: EPA, Region 9
Telephone: 415-947-4219
Last EDR Contact: 04/09/2025
Next Scheduled EDR Contact: 07/28/2025
Data Release Frequency: No Update Planned

IHS OPEN DUMPS: Open Dumps on Indian Land

A listing of all open dumps located on Indian Land in the United States.

Date of Government Version: 02/07/2024
Date Data Arrived at EDR: 11/13/2024
Date Made Active in Reports: 11/19/2024
Number of Days to Update: 6

Source: Department of Health & Human Serivces, Indian Health Service
Telephone: 301-443-1452
Last EDR Contact: 11/13/2024
Next Scheduled EDR Contact: 08/04/2025
Data Release Frequency: Varies

Local Lists of Hazardous waste / Contaminated Sites

US HIST CDL: National Clandestine Laboratory Register

A listing of clandestine drug lab locations that have been removed from the DEAs National Clandestine Laboratory Register.

Date of Government Version: 05/20/2024
Date Data Arrived at EDR: 08/19/2024
Date Made Active in Reports: 10/09/2024
Number of Days to Update: 51

Source: Drug Enforcement Administration
Telephone: 202-307-1000
Last EDR Contact: 02/20/2025
Next Scheduled EDR Contact: 06/02/2025
Data Release Frequency: No Update Planned

DEL SHWS: Delisted Registry Sites

A database listing of sites delisted from the Registry of Inactive Hazardous Waste Disposal Sites.

Date of Government Version: 02/03/2025
Date Data Arrived at EDR: 02/04/2025
Date Made Active in Reports: 04/22/2025
Number of Days to Update: 77

Source: Department of Environmental Conservation
Telephone: 518-402-9622
Last EDR Contact: 02/04/2025
Next Scheduled EDR Contact: 05/19/2025
Data Release Frequency: Quarterly

US CDL: Clandestine Drug Labs

A listing of clandestine drug lab locations. The U.S. Department of Justice ("the Department") provides this web site as a public service. It contains addresses of some locations where law enforcement agencies reported they found chemicals or other items that indicated the presence of either clandestine drug laboratories or dumpsites. In most cases, the source of the entries is not the Department, and the Department has not verified the entry and does not guarantee its accuracy. Members of the public must verify the accuracy of all entries by, for example, contacting local law enforcement and local health departments.

Date of Government Version: 05/20/2024
Date Data Arrived at EDR: 08/19/2024
Date Made Active in Reports: 10/09/2024
Number of Days to Update: 51

Source: Drug Enforcement Administration
Telephone: 202-307-1000
Last EDR Contact: 02/20/2025
Next Scheduled EDR Contact: 06/02/2025
Data Release Frequency: Quarterly

Local Lists of Registered Storage Tanks

HIST UST: Historical Petroleum Bulk Storage Database

These facilities have petroleum storage capacities in excess of 1,100 gallons and less than 400,000 gallons. This database contains detailed information per site. It is no longer updated due to the sensitive nature of the information involved. See UST for more current data.

Date of Government Version: 01/01/2002
Date Data Arrived at EDR: 06/02/2006
Date Made Active in Reports: 07/20/2006
Number of Days to Update: 48

Source: Department of Environmental Conservation
Telephone: 518-402-9549
Last EDR Contact: 10/23/2006
Next Scheduled EDR Contact: 01/22/2007
Data Release Frequency: Varies

HIST AST: Historical Petroleum Bulk Storage Database
These facilities have petroleum storage capabilities in excess of 1,100 gallons and less than 400,000 gallons. This database contains detailed information per site. No longer updated due to the sensitive nature of the information involved. See AST for more current data.

Date of Government Version: 01/01/2002
Date Data Arrived at EDR: 06/02/2006
Date Made Active in Reports: 07/20/2006
Number of Days to Update: 48
Source: Department of Environmental Conservation
Telephone: 518-402-9549
Last EDR Contact: 10/23/2006
Next Scheduled EDR Contact: 01/22/2007
Data Release Frequency: No Update Planned

Local Land Records

LIENS: Spill Liens Information
Lien information from the Oil Spill Fund.

Date of Government Version: 01/24/2025
Date Data Arrived at EDR: 01/27/2025
Date Made Active in Reports: 04/11/2025
Number of Days to Update: 74
Source: Office of the State Comptroller
Telephone: 518-474-9034
Last EDR Contact: 04/24/2025
Next Scheduled EDR Contact: 08/11/2025
Data Release Frequency: Quarterly

LIENS 2: CERCLA Lien Information
A Federal CERCLA ('Superfund') lien can exist by operation of law at any site or property at which EPA has spent Superfund monies. These monies are spent to investigate and address releases and threatened releases of contamination. CERCLIS provides information as to the identity of these sites and properties.

Date of Government Version: 03/27/2025
Date Data Arrived at EDR: 04/01/2025
Date Made Active in Reports: 04/24/2025
Number of Days to Update: 23
Source: Environmental Protection Agency
Telephone: 202-564-6023
Last EDR Contact: 04/01/2025
Next Scheduled EDR Contact: 07/07/2025
Data Release Frequency: Semi-Annually

Records of Emergency Release Reports

HMIRS: Hazardous Materials Information Reporting System
Hazardous Materials Incident Report System. HMIRS contains hazardous material spill incidents reported to DOT.

Date of Government Version: 12/10/2024
Date Data Arrived at EDR: 12/11/2024
Date Made Active in Reports: 02/27/2025
Number of Days to Update: 78
Source: U.S. Department of Transportation
Telephone: 202-366-4555
Last EDR Contact: 03/18/2025
Next Scheduled EDR Contact: 06/30/2025
Data Release Frequency: Quarterly

SPILLS: Spills Information Database
Data collected on spills reported to NYSDEC as required by one or more of the following: Article 12 of the Navigation Law, 6 NYCRR Section 613.8 (from PBS regs), or 6 NYCRR Section 595.2 (from CBS regs). It includes spills active as of April 1, 1986, as well as spills occurring since this date.

Date of Government Version: 02/02/2025
Date Data Arrived at EDR: 02/04/2025
Date Made Active in Reports: 04/24/2025
Number of Days to Update: 79
Source: Department of Environmental Conservation
Telephone: 518-402-9549
Last EDR Contact: 02/04/2025
Next Scheduled EDR Contact: 05/19/2025
Data Release Frequency: Varies

HIST SPILLS: SPILLS Database
This database contains records of chemical and petroleum spill incidents. Under State law, petroleum and hazardous chemical spills that can impact the waters of the state must be reported by the spiller (and, in some cases, by anyone who has knowledge of the spills). In 2002, the Department of Environmental Conservation stopped providing updates to its original Spills Information Database. This database includes fields that are no longer available from the NYDEC as of January 1, 2002. Current information may be found in the NY SPILLS database. Department of Environmental Conservation.

Date of Government Version: 01/01/2002
Date Data Arrived at EDR: 07/08/2005
Date Made Active in Reports: 07/14/2005
Number of Days to Update: 6

Source: Department of Environmental Conservation
Telephone: 518-402-9549
Last EDR Contact: 07/07/2005
Next Scheduled EDR Contact: N/A
Data Release Frequency: No Update Planned

SPILLS 90: SPILLS90 data from FirstSearch

Spills 90 includes those spill and release records available exclusively from FirstSearch databases. Typically, they may include chemical, oil and/or hazardous substance spills recorded after 1990. Duplicate records that are already included in EDR incident and release records are not included in Spills 90.

Date of Government Version: 12/14/2012
Date Data Arrived at EDR: 01/03/2013
Date Made Active in Reports: 02/12/2013
Number of Days to Update: 40

Source: FirstSearch
Telephone: N/A
Last EDR Contact: 01/03/2013
Next Scheduled EDR Contact: N/A
Data Release Frequency: No Update Planned

SPILLS 80: SPILLS80 data from FirstSearch

Spills 80 includes those spill and release records available from FirstSearch databases prior to 1990. Typically, they may include chemical, oil and/or hazardous substance spills recorded before 1990. Duplicate records that are already included in EDR incident and release records are not included in Spills 80.

Date of Government Version: 11/02/2010
Date Data Arrived at EDR: 01/03/2013
Date Made Active in Reports: 03/07/2013
Number of Days to Update: 63

Source: FirstSearch
Telephone: N/A
Last EDR Contact: 01/03/2013
Next Scheduled EDR Contact: N/A
Data Release Frequency: No Update Planned

Other Ascertainable Records

RCRA NonGen / NLR: RCRA - Non Generators / No Longer Regulated

RCRAInfo is EPA's comprehensive information system, providing access to data supporting the Resource Conservation and Recovery Act (RCRA) of 1976 and the Hazardous and Solid Waste Amendments (HSWA) of 1984. The database includes selective information on sites which generate, transport, store, treat and/or dispose of hazardous waste as defined by the Resource Conservation and Recovery Act (RCRA). Non-Generators do not presently generate hazardous waste.

Date of Government Version: 02/17/2025
Date Data Arrived at EDR: 02/19/2025
Date Made Active in Reports: 03/06/2025
Number of Days to Update: 15

Source: Environmental Protection Agency
Telephone: (212) 637-3660
Last EDR Contact: 03/18/2025
Next Scheduled EDR Contact: 06/30/2025
Data Release Frequency: Quarterly

FUDS: Formerly Used Defense Sites

The listing includes locations of Formerly Used Defense Sites properties where the US Army Corps of Engineers is actively working or will take necessary cleanup actions.

Date of Government Version: 01/30/2025
Date Data Arrived at EDR: 02/11/2025
Date Made Active in Reports: 04/24/2025
Number of Days to Update: 72

Source: U.S. Army Corps of Engineers
Telephone: 202-528-4285
Last EDR Contact: 02/11/2025
Next Scheduled EDR Contact: 05/26/2025
Data Release Frequency: Varies

DOD: Department of Defense Sites

This data set consists of federally owned or administered lands, administered by the Department of Defense, that have any area equal to or greater than 640 acres of the United States, Puerto Rico, and the U.S. Virgin Islands.

Date of Government Version: 06/07/2021
Date Data Arrived at EDR: 07/13/2021
Date Made Active in Reports: 03/09/2022
Number of Days to Update: 239

Source: USGS
Telephone: 888-275-8747
Last EDR Contact: 04/08/2025
Next Scheduled EDR Contact: 07/21/2025
Data Release Frequency: Varies

FEDLAND: Federal and Indian Lands

Federally and Indian administrated lands of the United States. Lands included are administrated by: Army Corps of Engineers, Bureau of Reclamation, National Wild and Scenic River, National Wildlife Refuge, Public Domain Land, Wilderness, Wilderness Study Area, Wildlife Management Area, Bureau of Indian Affairs, Bureau of Land Management, Department of Justice, Forest Service, Fish and Wildlife Service, National Park Service.

Date of Government Version: 04/02/2018
Date Data Arrived at EDR: 04/11/2018
Date Made Active in Reports: 11/06/2019
Number of Days to Update: 574

Source: U.S. Geological Survey
Telephone: 888-275-8747
Last EDR Contact: 04/03/2025
Next Scheduled EDR Contact: 07/14/2025
Data Release Frequency: N/A

SCRD DRYCLEANERS: State Coalition for Remediation of Drycleaners Listing

The State Coalition for Remediation of Drycleaners was established in 1998, with support from the U.S. EPA Office of Superfund Remediation and Technology Innovation. It is comprised of representatives of states with established drycleaner remediation programs. Currently the member states are Alabama, Connecticut, Florida, Illinois, Kansas, Minnesota, Missouri, North Carolina, Oregon, South Carolina, Tennessee, Texas, and Wisconsin.

Date of Government Version: 07/30/2021
Date Data Arrived at EDR: 02/03/2023
Date Made Active in Reports: 02/10/2023
Number of Days to Update: 7

Source: Environmental Protection Agency
Telephone: 615-532-8599
Last EDR Contact: 02/03/2025
Next Scheduled EDR Contact: 05/19/2025
Data Release Frequency: Varies

US FIN ASSUR: Financial Assurance Information

All owners and operators of facilities that treat, store, or dispose of hazardous waste are required to provide proof that they will have sufficient funds to pay for the clean up, closure, and post-closure care of their facilities.

Date of Government Version: 02/17/2025
Date Data Arrived at EDR: 02/19/2025
Date Made Active in Reports: 03/06/2025
Number of Days to Update: 15

Source: Environmental Protection Agency
Telephone: 202-566-1917
Last EDR Contact: 03/18/2025
Next Scheduled EDR Contact: 06/30/2025
Data Release Frequency: Quarterly

EPA WATCH LIST: EPA Watch List

EPA maintains a "Watch List" to facilitate dialogue between EPA, state and local environmental agencies on enforcement matters relating to facilities with alleged violations identified as either significant or high priority. Being on the Watch List does not mean that the facility has actually violated the law only that an investigation by EPA or a state or local environmental agency has led those organizations to allege that an unproven violation has in fact occurred. Being on the Watch List does not represent a higher level of concern regarding the alleged violations that were detected, but instead indicates cases requiring additional dialogue between EPA, state and local agencies - primarily because of the length of time the alleged violation has gone unaddressed or unresolved.

Date of Government Version: 08/30/2013
Date Data Arrived at EDR: 03/21/2014
Date Made Active in Reports: 06/17/2014
Number of Days to Update: 88

Source: Environmental Protection Agency
Telephone: 617-520-3000
Last EDR Contact: 04/28/2025
Next Scheduled EDR Contact: 08/11/2025
Data Release Frequency: No Update Planned

2020 COR ACTION: 2020 Corrective Action Program List

The EPA has set ambitious goals for the RCRA Corrective Action program by creating the 2020 Corrective Action Universe. This RCRA cleanup baseline includes facilities expected to need corrective action. The 2020 universe contains a wide variety of sites. Some properties are heavily contaminated while others were contaminated but have since been cleaned up. Still others have not been fully investigated yet, and may require little or no remediation. Inclusion in the 2020 Universe does not necessarily imply failure on the part of a facility to meet its RCRA obligations.

Date of Government Version: 09/30/2017
Date Data Arrived at EDR: 05/08/2018
Date Made Active in Reports: 07/20/2018
Number of Days to Update: 73

Source: Environmental Protection Agency
Telephone: 703-308-4044
Last EDR Contact: 01/30/2025
Next Scheduled EDR Contact: 05/12/2025
Data Release Frequency: Varies

GOVERNMENT RECORDS SEARCHED / DATA CURRENCY TRACKING

TSCA: Toxic Substances Control Act

Toxic Substances Control Act. TSCA identifies manufacturers and importers of chemical substances included on the TSCA Chemical Substance Inventory list. It includes data on the production volume of these substances by plant site.

Date of Government Version: 12/31/2020
Date Data Arrived at EDR: 06/14/2022
Date Made Active in Reports: 03/24/2023
Number of Days to Update: 283

Source: EPA
Telephone: 202-260-5521
Last EDR Contact: 03/10/2025
Next Scheduled EDR Contact: 06/23/2025
Data Release Frequency: Every 4 Years

TRIS: Toxic Chemical Release Inventory System

Toxic Release Inventory System. TRIS identifies facilities which release toxic chemicals to the air, water and land in reportable quantities under SARA Title III Section 313.

Date of Government Version: 12/31/2023
Date Data Arrived at EDR: 02/11/2025
Date Made Active in Reports: 02/18/2025
Number of Days to Update: 7

Source: EPA
Telephone: 202-566-0250
Last EDR Contact: 02/11/2025
Next Scheduled EDR Contact: 05/26/2025
Data Release Frequency: Annually

SSTS: Section 7 Tracking Systems

Section 7 of the Federal Insecticide, Fungicide and Rodenticide Act, as amended (92 Stat. 829) requires all registered pesticide-producing establishments to submit a report to the Environmental Protection Agency by March 1st each year. Each establishment must report the types and amounts of pesticides, active ingredients and devices being produced, and those having been produced and sold or distributed in the past year.

Date of Government Version: 01/13/2025
Date Data Arrived at EDR: 01/15/2025
Date Made Active in Reports: 04/07/2025
Number of Days to Update: 82

Source: EPA
Telephone: 202-564-4203
Last EDR Contact: 04/15/2025
Next Scheduled EDR Contact: 07/28/2025
Data Release Frequency: Annually

ROD: Records Of Decision

Record of Decision. ROD documents mandate a permanent remedy at an NPL (Superfund) site containing technical and health information to aid in the cleanup.

Date of Government Version: 01/29/2025
Date Data Arrived at EDR: 02/03/2025
Date Made Active in Reports: 02/27/2025
Number of Days to Update: 24

Source: EPA
Telephone: 703-416-0223
Last EDR Contact: 04/01/2025
Next Scheduled EDR Contact: 06/09/2025
Data Release Frequency: Annually

RMP: Risk Management Plans

When Congress passed the Clean Air Act Amendments of 1990, it required EPA to publish regulations and guidance for chemical accident prevention at facilities using extremely hazardous substances. The Risk Management Program Rule (RMP Rule) was written to implement Section 112(r) of these amendments. The rule, which built upon existing industry codes and standards, requires companies of all sizes that use certain flammable and toxic substances to develop a Risk Management Program, which includes a(n): Hazard assessment that details the potential effects of an accidental release, an accident history of the last five years, and an evaluation of worst-case and alternative accidental releases; Prevention program that includes safety precautions and maintenance, monitoring, and employee training measures; and Emergency response program that spells out emergency health care, employee training measures and procedures for informing the public and response agencies (e.g the fire department) should an accident occur.

Date of Government Version: 01/01/2025
Date Data Arrived at EDR: 01/17/2025
Date Made Active in Reports: 04/07/2025
Number of Days to Update: 80
Source: Environmental Protection Agency
Telephone: 202-564-8600
Last EDR Contact: 04/10/2025
Next Scheduled EDR Contact: 07/28/2025
Data Release Frequency: Varies

RAATS: RCRA Administrative Action Tracking System

RCRA Administration Action Tracking System. RAATS contains records based on enforcement actions issued under RCRA pertaining to major violators and includes administrative and civil actions brought by the EPA. For administration actions after September 30, 1995, data entry in the RAATS database was discontinued. EPA will retain a copy of the database for historical records. It was necessary to terminate RAATS because a decrease in agency resources made it impossible to continue to update the information contained in the database.

Date of Government Version: 04/17/1995
Date Data Arrived at EDR: 07/03/1995
Date Made Active in Reports: 08/07/1995
Number of Days to Update: 35
Source: EPA
Telephone: 202-564-4104
Last EDR Contact: 06/02/2008
Next Scheduled EDR Contact: 09/01/2008
Data Release Frequency: No Update Planned

PRP: Potentially Responsible Parties

A listing of verified Potentially Responsible Parties

Date of Government Version: 02/26/2025
Date Data Arrived at EDR: 03/03/2025
Date Made Active in Reports: 04/07/2025
Number of Days to Update: 35
Source: EPA
Telephone: 202-564-6023
Last EDR Contact: 04/01/2025
Next Scheduled EDR Contact: 05/12/2025
Data Release Frequency: Quarterly

PADS: PCB Activity Database System

PCB Activity Database. PADS Identifies generators, transporters, commercial storers and/or brokers and disposers of PCB's who are required to notify the EPA of such activities.

Date of Government Version: 07/01/2024
Date Data Arrived at EDR: 10/02/2024
Date Made Active in Reports: 01/10/2025
Number of Days to Update: 100
Source: EPA
Telephone: 202-566-0500
Last EDR Contact: 04/03/2025
Next Scheduled EDR Contact: 07/14/2025
Data Release Frequency: Annually

ICIS: Integrated Compliance Information System

The Integrated Compliance Information System (ICIS) supports the information needs of the national enforcement and compliance program as well as the unique needs of the National Pollutant Discharge Elimination System (NPDES) program.

Date of Government Version: 11/18/2016
Date Data Arrived at EDR: 11/23/2016
Date Made Active in Reports: 02/10/2017
Number of Days to Update: 79
Source: Environmental Protection Agency
Telephone: 202-564-2501
Last EDR Contact: 03/26/2025
Next Scheduled EDR Contact: 07/14/2025
Data Release Frequency: Quarterly

GOVERNMENT RECORDS SEARCHED / DATA CURRENCY TRACKING

FTTS: FIFRA/ TSCA Tracking System - FIFRA (Federal Insecticide, Fungicide, & Rodenticide Act)/TSCA (Toxic Substances Control Act)
FTTS tracks administrative cases and pesticide enforcement actions and compliance activities related to FIFRA, TSCA and EPCRA (Emergency Planning and Community Right-to-Know Act). To maintain currency, EDR contacts the Agency on a quarterly basis.

Date of Government Version: 04/09/2009
Date Data Arrived at EDR: 04/16/2009
Date Made Active in Reports: 05/11/2009
Number of Days to Update: 25
Source: EPA/Office of Prevention, Pesticides and Toxic Substances
Telephone: 202-566-1667
Last EDR Contact: 08/18/2017
Next Scheduled EDR Contact: 12/04/2017
Data Release Frequency: No Update Planned

FTTS INSP: FIFRA/ TSCA Tracking System - FIFRA (Federal Insecticide, Fungicide, & Rodenticide Act)/TSCA (Toxic Substances Control Act)
A listing of FIFRA/TSCA Tracking System (FTTS) inspections and enforcements.

Date of Government Version: 04/09/2009
Date Data Arrived at EDR: 04/16/2009
Date Made Active in Reports: 05/11/2009
Number of Days to Update: 25
Source: EPA
Telephone: 202-566-1667
Last EDR Contact: 08/18/2017
Next Scheduled EDR Contact: 12/04/2017
Data Release Frequency: No Update Planned

MLTS: Material Licensing Tracking System
MLTS is maintained by the Nuclear Regulatory Commission and contains a list of approximately 8,100 sites which possess or use radioactive materials and which are subject to NRC licensing requirements. To maintain currency, EDR contacts the Agency on a quarterly basis.

Date of Government Version: 10/12/2024
Date Data Arrived at EDR: 10/17/2024
Date Made Active in Reports: 11/19/2024
Number of Days to Update: 33
Source: Nuclear Regulatory Commission
Telephone: 301-415-0717
Last EDR Contact: 04/10/2025
Next Scheduled EDR Contact: 07/28/2025
Data Release Frequency: Quarterly

COAL ASH DOE: Steam-Electric Plant Operation Data
A listing of power plants that store ash in surface ponds.

Date of Government Version: 12/31/2023
Date Data Arrived at EDR: 10/16/2024
Date Made Active in Reports: 01/14/2025
Number of Days to Update: 90
Source: Department of Energy
Telephone: 202-586-8719
Last EDR Contact: 02/24/2025
Next Scheduled EDR Contact: 06/09/2025
Data Release Frequency: Varies

COAL ASH EPA: Coal Combustion Residues Surface Impoundments List
A listing of coal combustion residues surface impoundments with high hazard potential ratings.

Date of Government Version: 01/12/2017
Date Data Arrived at EDR: 03/05/2019
Date Made Active in Reports: 11/11/2019
Number of Days to Update: 251
Source: Environmental Protection Agency
Telephone: N/A
Last EDR Contact: 02/24/2025
Next Scheduled EDR Contact: 06/09/2025
Data Release Frequency: Varies

PCB TRANSFORMER: PCB Transformer Registration Database
The database of PCB transformer registrations that includes all PCB registration submittals.

Date of Government Version: 09/13/2019
Date Data Arrived at EDR: 11/06/2019
Date Made Active in Reports: 02/10/2020
Number of Days to Update: 96
Source: Environmental Protection Agency
Telephone: 202-566-0517
Last EDR Contact: 01/30/2025
Next Scheduled EDR Contact: 05/12/2025
Data Release Frequency: Varies

RADINFO: Radiation Information Database
The Radiation Information Database (RADINFO) contains information about facilities that are regulated by U.S. Environmental Protection Agency (EPA) regulations for radiation and radioactivity.

Date of Government Version: 07/01/2019
Date Data Arrived at EDR: 07/01/2019
Date Made Active in Reports: 09/23/2019
Number of Days to Update: 84

Source: Environmental Protection Agency
Telephone: 202-343-9775
Last EDR Contact: 03/20/2025
Next Scheduled EDR Contact: 07/07/2025
Data Release Frequency: Quarterly

HIST FTTS: FIFRA/TSCA Tracking System Administrative Case Listing

A complete administrative case listing from the FIFRA/TSCA Tracking System (FTTS) for all ten EPA regions. The information was obtained from the National Compliance Database (NCDB). NCDB supports the implementation of FIFRA (Federal Insecticide, Fungicide, and Rodenticide Act) and TSCA (Toxic Substances Control Act). Some EPA regions are now closing out records. Because of that, and the fact that some EPA regions are not providing EPA Headquarters with updated records, it was decided to create a HIST FTTS database. It included records that may not be included in the newer FTTS database updates. This database is no longer updated.

Date of Government Version: 10/19/2006
Date Data Arrived at EDR: 03/01/2007
Date Made Active in Reports: 04/10/2007
Number of Days to Update: 40

Source: Environmental Protection Agency
Telephone: 202-564-2501
Last EDR Contact: 12/17/2007
Next Scheduled EDR Contact: 03/17/2008
Data Release Frequency: No Update Planned

HIST FTTS INSP: FIFRA/TSCA Tracking System Inspection & Enforcement Case Listing

A complete inspection and enforcement case listing from the FIFRA/TSCA Tracking System (FTTS) for all ten EPA regions. The information was obtained from the National Compliance Database (NCDB). NCDB supports the implementation of FIFRA (Federal Insecticide, Fungicide, and Rodenticide Act) and TSCA (Toxic Substances Control Act). Some EPA regions are now closing out records. Because of that, and the fact that some EPA regions are not providing EPA Headquarters with updated records, it was decided to create a HIST FTTS database. It included records that may not be included in the newer FTTS database updates. This database is no longer updated.

Date of Government Version: 10/19/2006
Date Data Arrived at EDR: 03/01/2007
Date Made Active in Reports: 04/10/2007
Number of Days to Update: 40

Source: Environmental Protection Agency
Telephone: 202-564-2501
Last EDR Contact: 12/17/2008
Next Scheduled EDR Contact: 03/17/2008
Data Release Frequency: No Update Planned

DOT OPS: Incident and Accident Data

Department of Transporation, Office of Pipeline Safety Incident and Accident data.

Date of Government Version: 01/10/2025
Date Data Arrived at EDR: 01/22/2025
Date Made Active in Reports: 04/21/2025
Number of Days to Update: 89

Source: Department of Transporation, Office of Pipeline Safety
Telephone: 202-366-4595
Last EDR Contact: 04/22/2025
Next Scheduled EDR Contact: 08/04/2025
Data Release Frequency: Quarterly

CONSENT: Superfund (CERCLA) Consent Decrees

Major legal settlements that establish responsibility and standards for cleanup at NPL (Superfund) sites. Released periodically by United States District Courts after settlement by parties to litigation matters.

Date of Government Version: 12/31/2024
Date Data Arrived at EDR: 01/27/2025
Date Made Active in Reports: 04/21/2025
Number of Days to Update: 84

Source: Department of Justice, Consent Decree Library
Telephone: Varies
Last EDR Contact: 03/26/2025
Next Scheduled EDR Contact: 07/14/2025
Data Release Frequency: Varies

BRS: Biennial Reporting System

The Biennial Reporting System is a national system administered by the EPA that collects data on the generation and management of hazardous waste. BRS captures detailed data from two groups: Large Quantity Generators (LQG) and Treatment, Storage, and Disposal Facilities.

Date of Government Version: 12/31/2023
Date Data Arrived at EDR: 02/19/2025
Date Made Active in Reports: 03/07/2025
Number of Days to Update: 16

Source: EPA/NTIS
Telephone: 800-424-9346
Last EDR Contact: 03/18/2025
Next Scheduled EDR Contact: 06/30/2025
Data Release Frequency: Biennially

INDIAN RESERV: Indian Reservations

This map layer portrays Indian administered lands of the United States that have any area equal to or greater than 640 acres.

Date of Government Version: 12/31/2014
Date Data Arrived at EDR: 07/14/2015
Date Made Active in Reports: 01/10/2017
Number of Days to Update: 546

Source: USGS
Telephone: 202-208-3710
Last EDR Contact: 04/01/2025
Next Scheduled EDR Contact: 07/14/2025
Data Release Frequency: Semi-Annually

FUSRAP: Formerly Utilized Sites Remedial Action Program

DOE established the Formerly Utilized Sites Remedial Action Program (FUSRAP) in 1974 to remediate sites where radioactive contamination remained from Manhattan Project and early U.S. Atomic Energy Commission (AEC) operations.

Date of Government Version: 03/03/2023
Date Data Arrived at EDR: 03/03/2023
Date Made Active in Reports: 06/09/2023
Number of Days to Update: 98

Source: Department of Energy
Telephone: 202-586-3559
Last EDR Contact: 01/23/2025
Next Scheduled EDR Contact: 05/12/2025
Data Release Frequency: Varies

UMTRA: Uranium Mill Tailings Sites

Uranium ore was mined by private companies for federal government use in national defense programs. When the mills shut down, large piles of the sand-like material (mill tailings) remain after uranium has been extracted from the ore. Levels of human exposure to radioactive materials from the piles are low; however, in some cases tailings were used as construction materials before the potential health hazards of the tailings were recognized.

Date of Government Version: 02/12/2025
Date Data Arrived at EDR: 02/12/2025
Date Made Active in Reports: 02/27/2025
Number of Days to Update: 15

Source: Department of Energy
Telephone: 505-845-0011
Last EDR Contact: 02/06/2025
Next Scheduled EDR Contact: 05/26/2025
Data Release Frequency: Varies

LEAD SMELTER 1: Lead Smelter Sites

A listing of former lead smelter site locations.

Date of Government Version: 03/27/2025
Date Data Arrived at EDR: 04/01/2025
Date Made Active in Reports: 04/24/2025
Number of Days to Update: 23

Source: Environmental Protection Agency
Telephone: 703-603-8787
Last EDR Contact: 04/01/2025
Next Scheduled EDR Contact: 07/07/2025
Data Release Frequency: Varies

LEAD SMELTER 2: Lead Smelter Sites

A list of several hundred sites in the U.S. where secondary lead smelting was done from 1931and 1964. These sites may pose a threat to public health through ingestion or inhalation of contaminated soil or dust

Date of Government Version: 04/05/2001
Date Data Arrived at EDR: 10/27/2010
Date Made Active in Reports: 12/02/2010
Number of Days to Update: 36

Source: American Journal of Public Health
Telephone: 703-305-6451
Last EDR Contact: 12/02/2009
Next Scheduled EDR Contact: N/A
Data Release Frequency: No Update Planned

US AIRS (AFS): Aerometric Information Retrieval System Facility Subsystem (AFS)

The database is a sub-system of Aerometric Information Retrieval System (AIRS). AFS contains compliance data on air pollution point sources regulated by the U.S. EPA and/or state and local air regulatory agencies. This information comes from source reports by various stationary sources of air pollution, such as electric power plants, steel mills, factories, and universities, and provides information about the air pollutants they produce. Action, air program, air program pollutant, and general level plant data. It is used to track emissions and compliance data from industrial plants.

Date of Government Version: 10/12/2016
Date Data Arrived at EDR: 10/26/2016
Date Made Active in Reports: 02/03/2017
Number of Days to Update: 100

Source: EPA
Telephone: 202-564-2496
Last EDR Contact: 09/26/2017
Next Scheduled EDR Contact: 01/08/2018
Data Release Frequency: Annually

US AIRS MINOR: Air Facility System Data
A listing of minor source facilities.

Date of Government Version: 10/12/2016
Date Data Arrived at EDR: 10/26/2016
Date Made Active in Reports: 02/03/2017
Number of Days to Update: 100

Source: EPA
Telephone: 202-564-2496
Last EDR Contact: 09/26/2017
Next Scheduled EDR Contact: 01/08/2018
Data Release Frequency: Annually

MINES VIOLATIONS: MSHA Violation Assessment Data
Mines violation and assessment information. Department of Labor, Mine Safety & Health Administration.

Date of Government Version: 02/19/2025
Date Data Arrived at EDR: 02/21/2025
Date Made Active in Reports: 03/20/2025
Number of Days to Update: 27

Source: DOL, Mine Safety & Health Admi
Telephone: 202-693-9424
Last EDR Contact: 04/02/2025
Next Scheduled EDR Contact: 06/02/2025
Data Release Frequency: Quarterly

US MINES: Mines Master Index File
Contains all mine identification numbers issued for mines active or opened since 1971. The data also includes violation information.

Date of Government Version: 02/03/2025
Date Data Arrived at EDR: 02/18/2025
Date Made Active in Reports: 03/20/2025
Number of Days to Update: 30

Source: Department of Labor, Mine Safety and Health Administration
Telephone: 303-231-5959
Last EDR Contact: 02/18/2025
Next Scheduled EDR Contact: 06/02/2025
Data Release Frequency: Semi-Annually

US MINES 2: Ferrous and Nonferrous Metal Mines Database Listing
This map layer includes ferrous (ferrous metal mines are facilities that extract ferrous metals, such as iron ore or molybdenum) and nonferrous (Nonferrous metal mines are facilities that extract nonferrous metals, such as gold, silver, copper, zinc, and lead) metal mines in the United States.

Date of Government Version: 05/02/2024
Date Data Arrived at EDR: 08/20/2024
Date Made Active in Reports: 10/09/2024
Number of Days to Update: 50

Source: USGS
Telephone: 703-648-7709
Last EDR Contact: 02/20/2025
Next Scheduled EDR Contact: 06/02/2025
Data Release Frequency: Varies

US MINES 3: Active Mines & Mineral Plants Database Listing
Active Mines and Mineral Processing Plant operations for commodities monitored by the Minerals Information Team of the USGS.

Date of Government Version: 04/14/2011
Date Data Arrived at EDR: 06/08/2011
Date Made Active in Reports: 09/13/2011
Number of Days to Update: 97

Source: USGS
Telephone: 703-648-7709
Last EDR Contact: 02/20/2025
Next Scheduled EDR Contact: 06/02/2025
Data Release Frequency: Varies

ABANDONED MINES: Abandoned Mines
An inventory of land and water impacted by past mining (primarily coal mining) is maintained by OSMRE to provide information needed to implement the Surface Mining Control and Reclamation Act of 1977 (SMCRA). The inventory contains information on the location, type, and extent of AML impacts, as well as, information on the cost associated with the reclamation of those problems. The inventory is based upon field surveys by State, Tribal, and OSMRE program officials. It is dynamic to the extent that it is modified as new problems are identified and existing problems are reclaimed.

Date of Government Version: 12/10/2024
Date Data Arrived at EDR: 12/11/2024
Date Made Active in Reports: 02/18/2025
Number of Days to Update: 69

Source: Department of Interior
Telephone: 202-208-2609
Last EDR Contact: 03/12/2025
Next Scheduled EDR Contact: 06/16/2025
Data Release Frequency: Quarterly

MINES MRDS: Mineral Resources Data System
Mineral Resources Data System

Date of Government Version: 06/04/2024
Date Data Arrived at EDR: 11/22/2024
Date Made Active in Reports: 02/18/2025
Number of Days to Update: 88

Source: USGS
Telephone: 703-648-6533
Last EDR Contact: 02/20/2025
Next Scheduled EDR Contact: 06/02/2025
Data Release Frequency: Varies

FINDS: Facility Index System/Facility Registry System
Facility Index System. FINDS contains both facility information and 'pointers' to other sources that contain more detail. EDR includes the following FINDS databases in this report: PCS (Permit Compliance System), AIRS (Aerometric Information Retrieval System), DOCKET (Enforcement Docket used to manage and track information on civil judicial enforcement cases for all environmental statutes), FURS (Federal Underground Injection Control), C-DOCKET (Criminal Docket System used to track criminal enforcement actions for all environmental statutes), FFIS (Federal Facilities Information System), STATE (State Environmental Laws and Statutes), and PADS (PCB Activity Data System).

Date of Government Version: 11/11/2024
Date Data Arrived at EDR: 11/20/2024
Date Made Active in Reports: 02/18/2025
Number of Days to Update: 90

Source: EPA
Telephone: (212) 637-3000
Last EDR Contact: 02/25/2025
Next Scheduled EDR Contact: 06/09/2025
Data Release Frequency: Quarterly

UXO: Unexploded Ordnance Sites
A listing of unexploded ordnance site locations

Date of Government Version: 09/06/2023
Date Data Arrived at EDR: 09/13/2023
Date Made Active in Reports: 12/11/2023
Number of Days to Update: 89

Source: Department of Defense
Telephone: 703-704-1564
Last EDR Contact: 04/03/2025
Next Scheduled EDR Contact: 07/21/2025
Data Release Frequency: Varies

DOCKET HWC: Hazardous Waste Compliance Docket Listing
A complete list of the Federal Agency Hazardous Waste Compliance Docket Facilities.

Date of Government Version: 05/06/2021
Date Data Arrived at EDR: 05/21/2021
Date Made Active in Reports: 08/11/2021
Number of Days to Update: 82

Source: Environmental Protection Agency
Telephone: 202-564-0527
Last EDR Contact: 02/12/2025
Next Scheduled EDR Contact: 06/02/2025
Data Release Frequency: Varies

ECHO: Enforcement & Compliance History Information
ECHO provides integrated compliance and enforcement information for about 800,000 regulated facilities nationwide.

Date of Government Version: 12/21/2024
Date Data Arrived at EDR: 12/27/2024
Date Made Active in Reports: 01/10/2025
Number of Days to Update: 14

Source: Environmental Protection Agency
Telephone: 202-564-2280
Last EDR Contact: 03/27/2025
Next Scheduled EDR Contact: 07/14/2025
Data Release Frequency: Quarterly

FUELS PROGRAM: EPA Fuels Program Registered Listing
This listing includes facilities that are registered under the Part 80 (Code of Federal Regulations) EPA Fuels Programs. All companies now are required to submit new and updated registrations.

Date of Government Version: 11/08/2024
Date Data Arrived at EDR: 11/08/2024
Date Made Active in Reports: 01/14/2025
Number of Days to Update: 67

Source: EPA
Telephone: 800-385-6164
Last EDR Contact: 02/13/2025
Next Scheduled EDR Contact: 05/26/2025
Data Release Frequency: Quarterly

PFAS NPL: Superfund Sites with PFAS Detections Information

EPA's Office of Land and Emergency Management and EPA Regional Offices maintain data describing what is known about site investigations, contamination, and remedial actions under the Comprehensive Environmental Response, Compensation, and Liability Act (CERCLA) where PFAS is present in the environment.

Date of Government Version: 12/30/2024
Date Data Arrived at EDR: 01/02/2025
Date Made Active in Reports: 01/10/2025
Number of Days to Update: 8

Source: Environmental Protection Agency
Telephone: 703-603-8895
Last EDR Contact: 04/02/2025
Next Scheduled EDR Contact: 07/14/2025
Data Release Frequency: Varies

PFAS FEDERAL SITES: Federal Sites PFAS Information

Several federal entities, such as the federal Superfund program, Department of Defense, National Aeronautics and Space Administration, Department of Transportation, and Department of Energy provided information for sites with known or suspected detections at federal facilities.

Date of Government Version: 12/30/2024
Date Data Arrived at EDR: 01/02/2025
Date Made Active in Reports: 01/10/2025
Number of Days to Update: 8

Source: Environmental Protection Agency
Telephone: 202-272-0167
Last EDR Contact: 04/02/2025
Next Scheduled EDR Contact: 07/14/2025
Data Release Frequency: Varies

PFAS TSCA: PFAS Manufacture and Imports Information

EPA issued the Chemical Data Reporting (CDR) Rule under the Toxic Substances Control Act (TSCA) and requires chemical manufacturers and facilities that manufacture or import chemical substances to report data to EPA. EPA publishes non-confidential business information (non-CBI) and includes descriptive information about each site, corporate parent, production volume, other manufacturing information, and processing and use information.

Date of Government Version: 12/30/2024
Date Data Arrived at EDR: 01/02/2025
Date Made Active in Reports: 01/10/2025
Number of Days to Update: 8

Source: Environmental Protection Agency
Telephone: 202-272-0167
Last EDR Contact: 04/02/2025
Next Scheduled EDR Contact: 07/14/2025
Data Release Frequency: Varies

PFAS TRIS: List of PFAS Added to the TRI

Section 7321 of the National Defense Authorization Act for Fiscal Year 2020 (NDAA) immediately added certain per- and polyfluoroalkyl substances (PFAS) to the list of chemicals covered by the Toxics Release Inventory (TRI) under Section 313 of the Emergency Planning and Community Right-to-Know Act (EPCRA) and provided a framework for additional PFAS to be added to TRI on an annual basis.

Date of Government Version: 12/30/2024
Date Data Arrived at EDR: 01/02/2025
Date Made Active in Reports: 01/10/2025
Number of Days to Update: 8

Source: Environmental Protection Agency
Telephone: 202-566-0250
Last EDR Contact: 04/02/2025
Next Scheduled EDR Contact: 07/14/2025
Data Release Frequency: Varies

PFAS RCRA MANIFEST: PFAS Transfers Identified In the RCRA Database Listing

To work around the lack of PFAS waste codes in the RCRA database, EPA developed the PFAS Transfers dataset by mining e-Manifest records containing at least one of these common PFAS keywords: PFAS, PFOA, PFOS, PERFL, AFFF, GENX, GEN-X (plus the VT waste codes). These keywords were searched for in the following text fields: Manifest handling instructions (MANIFEST_HANDLING_INSTR), Non-hazardous waste description (NON_HAZ_WASTE_DESCRIPTION), DOT printed information (DOT_PRINTED_INFORMATION), Waste line handling instructions (WASTE_LINE_HANDLING_INSTR), Waste residue comments (WASTE_RESIDUE_COMMENTS).

Date of Government Version: 12/30/2024
Date Data Arrived at EDR: 01/02/2025
Date Made Active in Reports: 01/10/2025
Number of Days to Update: 8

Source: Environmental Protection Agency
Telephone: 202-272-0167
Last EDR Contact: 04/02/2025
Next Scheduled EDR Contact: 07/14/2025
Data Release Frequency: Varies

PFAS ATSDR: PFAS Contamination Site Location Listing

PFAS contamination site locations from the Department of Health & Human Services, Center for Disease Control & Prevention. ATSDR is involved at a number of PFAS-related sites, either directly or through assisting state and federal partners. As of now, most sites are related to drinking water contamination connected with PFAS production facilities or fire training areas where aqueous film-forming firefighting foam (AFFF) was regularly used.

Date of Government Version: 06/24/2020
Date Data Arrived at EDR: 03/17/2021
Date Made Active in Reports: 11/08/2022
Number of Days to Update: 601

Source: Department of Health & Human Services
Telephone: 202-741-5770
Last EDR Contact: 04/17/2025
Next Scheduled EDR Contact: 08/04/2025
Data Release Frequency: Varies

PFAS WQP: Ambient Environmental Sampling for PFAS

The Water Quality Portal (WQP) is a part of a modernized repository storing ambient sampling data for all environmental media and tissue samples. A wide range of federal, state, tribal and local governments, academic and non-governmental organizations and individuals submit project details and sampling results to this public repository. The information is commonly used for research and assessments of environmental quality.

Date of Government Version: 12/13/2024
Date Data Arrived at EDR: 01/02/2025
Date Made Active in Reports: 01/10/2025
Number of Days to Update: 8

Source: Environmental Protection Agency
Telephone: 202-272-0167
Last EDR Contact: 04/02/2025
Next Scheduled EDR Contact: 07/14/2025
Data Release Frequency: Varies

PFAS PROJECT: NORTHEASTERN UNIVERSITY PFAS PROJECT

The PFAS Contamination Site Tracker records qualitative and quantitative data from each site in a chart, specifically examining discovery, contamination levels, government response, litigation, health impacts, media coverage, and community characteristics. All data presented in the chart were extracted from government websites, such as state health departments or the Environmental Protection Agency, and news articles.

Date of Government Version: 05/19/2023
Date Data Arrived at EDR: 04/05/2024
Date Made Active in Reports: 06/06/2024
Number of Days to Update: 62

Source: Social Science Environmental Health Research Institute
Telephone: N/A
Last EDR Contact: 03/06/2025
Next Scheduled EDR Contact: 06/16/2025
Data Release Frequency: Varies

PFAS NPDES: Clean Water Act Discharge Monitoring Information

Any discharger of pollutants to waters of the United States from a point source must have a National Pollutant Discharge Elimination System (NPDES) permit. The process for obtaining limits involves the regulated entity (permittee) disclosing releases in a NPDES permit application and the permitting authority (typically the state but sometimes EPA) deciding whether to require monitoring or monitoring with limits. Caveats and Limitations: Less than half of states have required PFAS monitoring for at least one of their permittees and fewer states have established PFAS effluent limits for permittees. New rulemakings have been initiated that may increase the number of facilities monitoring for PFAS in the future.

Date of Government Version: 12/30/2024
Date Data Arrived at EDR: 01/02/2025
Date Made Active in Reports: 01/14/2025
Number of Days to Update: 12

Source: Environmental Protection Agency
Telephone: 202-272-0167
Last EDR Contact: 04/02/2025
Next Scheduled EDR Contact: 07/14/2025
Data Release Frequency: Varies

PFAS ECHO: Facilities in Industries that May Be Handling PFAS Listing

Regulators and the public have expressed interest in knowing which regulated entities may be using PFAS. EPA has developed a dataset from various sources that show which industries may be handling PFAS. Approximately 120,000 facilities subject to federal environmental programs have operated or currently operate in industry sectors with processes that may involve handling and/or release of PFAS.

Date of Government Version: 12/30/2024
Date Data Arrived at EDR: 01/02/2025
Date Made Active in Reports: 01/10/2025
Number of Days to Update: 8

Source: Environmental Protection Agency
Telephone: 202-272-0167
Last EDR Contact: 04/02/2025
Next Scheduled EDR Contact: 07/14/2025
Data Release Frequency: Varies

PFAS ECHO FIRE TRAIN: Facilities in Industries that May Be Handling PFAS Listing

A list of fire training sites was added to the Industry Sectors dataset using a keyword search on the permitted facilitys name to identify sites where fire-fighting foam may have been used in training exercises. Additionally, you may view an example spreadsheet of the subset of fire training facility data, as well as the keywords used in selecting or deselecting a facility for the subset. as well as the keywords used in selecting or deselecting a facility for the subset. These keywords were tested to maximize accuracy in selecting facilities that may use fire-fighting foam in training exercises, however, due to the lack of a required reporting field in the data systems for designating fire training sites, this methodology may not identify all fire training sites or may potentially misidentify them.

Date of Government Version: 12/30/2024
Date Data Arrived at EDR: 01/02/2025
Date Made Active in Reports: 01/10/2025
Number of Days to Update: 8

Source: Environmental Protection Agency
Telephone: 202-272-0167
Last EDR Contact: 04/02/2025
Next Scheduled EDR Contact: 07/14/2025
Data Release Frequency: Varies

PFAS PT 139 AIRPORT: All Certified Part 139 Airports PFAS Information Listing

Since July 1, 2006, all certified part 139 airports are required to have fire-fighting foam onsite that meet military specifications (MIL-F-24385) (14 CFR 139.317). To date, these military specification fire-fighting foams are fluorinated and have been historically used for training and extinguishing. The 2018 FAA Reauthorization Act has a provision stating that no later than October 2021, FAA shall not require the use of fluorinated AFFF. This provision does not prohibit the use of fluorinated AFFF at Part 139 civilian airports; it only prohibits FAA from mandating its use. The Federal Aviation Administration?s document AC 150/5210-6D - Aircraft Fire Extinguishing Agents provides guidance on Aircraft Fire Extinguishing Agents, which includes Aqueous Film Forming Foam (AFFF).

Date of Government Version: 12/30/2024
Date Data Arrived at EDR: 01/02/2025
Date Made Active in Reports: 01/10/2025
Number of Days to Update: 8

Source: Environmental Protection Agency
Telephone: 202-272-0167
Last EDR Contact: 04/02/2025
Next Scheduled EDR Contact: 07/14/2025
Data Release Frequency: Varies

AQUEOUS FOAM NRC: Aqueous Foam Related Incidents Listing

The National Response Center (NRC) serves as an emergency call center that fields initial reports for pollution and railroad incidents and forwards that information to appropriate federal/state agencies for response. The spreadsheets posted to the NRC website contain initial incident data that has not been validated or investigated by a federal/state response agency. Response center calls from 1990 to the most recent complete calendar year where there was indication of Aqueous Film Forming Foam (AFFF) usage are included in this dataset. NRC calls may reference AFFF usage in the ?Material Involved? or ?Incident Description? fields.

Date of Government Version: 12/30/2024
Date Data Arrived at EDR: 01/02/2025
Date Made Active in Reports: 01/10/2025
Number of Days to Update: 8

Source: Environmental Protection Agency
Telephone: 202-267-2675
Last EDR Contact: 04/02/2025
Next Scheduled EDR Contact: 07/14/2025
Data Release Frequency: Varies

PCS ENF: Enforcement data

No description is available for this data

Date of Government Version: 12/31/2014
Date Data Arrived at EDR: 02/05/2015
Date Made Active in Reports: 03/06/2015
Number of Days to Update: 29

Source: EPA
Telephone: 202-564-2497
Last EDR Contact: 03/27/2025
Next Scheduled EDR Contact: 07/14/2025
Data Release Frequency: Varies

PCS: Permit Compliance System

PCS is a computerized management information system that contains data on National Pollutant Discharge Elimination System (NPDES) permit holding facilities. PCS tracks the permit, compliance, and enforcement status of NPDES facilities.

Date of Government Version: 12/16/2016
Date Data Arrived at EDR: 01/06/2017
Date Made Active in Reports: 03/10/2017
Number of Days to Update: 63

Source: EPA, Office of Water
Telephone: 202-564-2496
Last EDR Contact: 03/27/2025
Next Scheduled EDR Contact: 07/14/2025
Data Release Frequency: No Update Planned

BIOSOLIDS: ICIS-NPDES Biosolids Facility Data

The data reflects compliance information about facilities in the biosolids program.

Date of Government Version: 01/12/2025
Date Data Arrived at EDR: 01/14/2025
Date Made Active in Reports: 03/20/2025
Number of Days to Update: 65

Source: Environmental Protection Agency
Telephone: 202-564-4700
Last EDR Contact: 04/15/2025
Next Scheduled EDR Contact: 07/28/2025
Data Release Frequency: Varies

UST FINDER RELEASE: UST Finder Releases Database

US EPA's UST Finder data is a national composite of leaking underground storage tanks. This data contains information about, and locations of, leaking underground storage tanks. Data was collected from state sources and standardized into a national profile by EPA's Office of Underground Storage Tanks, Office of Research and Development, and the Association of State and Territorial Solid Waste Management Officials.

Date of Government Version: 06/08/2023
Date Data Arrived at EDR: 10/31/2023
Date Made Active in Reports: 01/18/2024
Number of Days to Update: 79

Source: Environmental Protecton Agency
Telephone: 202-564-0394
Last EDR Contact: 02/06/2025
Next Scheduled EDR Contact: 05/19/2025
Data Release Frequency: Semi-Annually

UST FINDER: UST Finder Database

EPA developed UST Finder, a web map application containing a comprehensive, state-sourced national map of underground storage tank (UST) and leaking UST (LUST) data. It provides the attributes and locations of active and closed USTs, UST facilities, and LUST sites from states and from Tribal lands and US territories . UST Finder contains information about proximity of UST facilities and LUST sites to: surface and groundwater public drinking water protection areas; estimated number of private domestic wells and number of people living nearby; and flooding and wildfires.

Date of Government Version: 06/08/2023
Date Data Arrived at EDR: 10/04/2023
Date Made Active in Reports: 01/18/2024
Number of Days to Update: 106

Source: Environmental Protection Agency
Telephone: 202-564-0394
Last EDR Contact: 02/06/2025
Next Scheduled EDR Contact: 05/19/2025
Data Release Frequency: Varies

E MANIFEST: Hazardous Waste Electronic Manifest System

EPA established a national system for tracking hazardous waste shipments electronically. This system, known as ?e-Manifest,? will modernize the nation?s cradle-to-grave hazardous waste tracking process while saving valuable time, resources, and dollars for industry and states.

Date of Government Version: 02/17/2025
Date Data Arrived at EDR: 02/19/2025
Date Made Active in Reports: 03/14/2025
Number of Days to Update: 23

Source: Environmental Protection Agency
Telephone: 833-501-6826
Last EDR Contact: 03/18/2025
Next Scheduled EDR Contact: 06/30/2025
Data Release Frequency: Varies

PFAS: PFAS Contamination Site Location Listing

DEC surveyed select businesses, fire departments, fire training centers, bulk storage facilities, airports, and Department of Defense (DoD) facilities. The responses to the survey have helped to determine if these entities used or stored materials containing PFOA/PFOS including AFFF and dispersants used in Teflon coating operations. The results of this survey will be updated periodically as additional responses are received..

Date of Government Version: 01/16/2019
Date Data Arrived at EDR: 05/08/2019
Date Made Active in Reports: 06/24/2019
Number of Days to Update: 47

Source: Department of Environmental Conservation
Telephone: 518-402-9020
Last EDR Contact: 01/30/2025
Next Scheduled EDR Contact: 05/12/2025
Data Release Frequency: Varies

PFAS 2: New York State Inactive Landfill Initiative

A list of landfills that were investigated and the analytical results for PFOA and PFOS for those landfills. These data represent the landfills from the ILI database that were investigated.

Date of Government Version: 12/12/2022
Date Data Arrived at EDR: 08/10/2023
Date Made Active in Reports: 10/25/2023
Number of Days to Update: 76

Source: Department of Environmental Conservation
Telephone: 518-402-9662
Last EDR Contact: 04/24/2025
Next Scheduled EDR Contact: 08/11/2025
Data Release Frequency: Varies

PFAS 3: PFAS Environmental Site Remediation List

A list of records included in the Environmental Remediation database whose material is listed as Perfluorooctanoic Acid or Perfluorooctane Sulfonic Acid.

Date of Government Version: 02/03/2025
Date Data Arrived at EDR: 02/04/2025
Date Made Active in Reports: 04/22/2025
Number of Days to Update: 77

Source: Department of Environmental Conservation
Telephone: 518-402-9759
Last EDR Contact: 02/04/2025
Next Scheduled EDR Contact: 05/19/2025
Data Release Frequency: Varies

AIRS: Air Emissions Data

Point source emissions inventory data.

Date of Government Version: 01/09/2025
Date Data Arrived at EDR: 01/29/2025
Date Made Active in Reports: 04/11/2025
Number of Days to Update: 72

Source: Department of Environmental Conservation
Telephone: 518-402-8452
Last EDR Contact: 04/10/2025
Next Scheduled EDR Contact: 07/28/2025
Data Release Frequency: Annually

COAL ASH: Coal Ash Disposal Site Listing

A listing of coal ash disposal site locations.

Date of Government Version: 12/18/2024
Date Data Arrived at EDR: 12/18/2024
Date Made Active in Reports: 03/10/2025
Number of Days to Update: 82

Source: Department of Environmental Conservation
Telephone: 518-402-8660
Last EDR Contact: 03/19/2025
Next Scheduled EDR Contact: 07/07/2025
Data Release Frequency: Quarterly

DRYCLEANERS: Registered Drycleaners

A listing of all registered drycleaning facilities.

Date of Government Version: 11/27/2024
Date Data Arrived at EDR: 12/09/2024
Date Made Active in Reports: 03/03/2025
Number of Days to Update: 84

Source: Department of Environmental Conservation
Telephone: 518-402-8403
Last EDR Contact: 02/26/2025
Next Scheduled EDR Contact: 06/16/2025
Data Release Frequency: Annually

E DESIGNATION: E DESIGNATION SITE LISTING

The (E (Environmental)) designation would ensure that sampling and remediation take place on the subject properties, and would avoid any significant impacts related to hazardous materials at these locations. The (E) designations would require that the fee owner of the sites conduct a testing and sampling protocol, and remediation where appropriate, to the satisfaction of the NYCDEP before the issuance of a building permit by the Department of Buildings pursuant to the provisions of Section 11-15 of the Zoning Resolution (Environmental Requirements). The (E) designations also include a mandatory construction-related health and safety plan which must be approved by NYCDEP.

Date of Government Version: 10/07/2024
Date Data Arrived at EDR: 12/19/2024
Date Made Active in Reports: 03/11/2025
Number of Days to Update: 82

Source: New York City Department of City Planning
Telephone: 718-595-6658
Last EDR Contact: 03/11/2025
Next Scheduled EDR Contact: 06/23/2025
Data Release Frequency: Semi-Annually

FIN ASSURANCE 1: Financial Assurance Information Listing

Financial assurance information.

Date of Government Version: 12/11/2024
Date Data Arrived at EDR: 12/18/2024
Date Made Active in Reports: 01/22/2025
Number of Days to Update: 35

Source: Department of Environmental Conservation
Telephone: 518-402-8660
Last EDR Contact: 03/19/2025
Next Scheduled EDR Contact: 07/07/2025
Data Release Frequency: Quarterly

FIN ASSURANCE 2: Financial Assurance Information Listing

A listing of financial assurance information for hazardous waste facilities. Financial assurance is intended to ensure that resources are available to pay for the cost of closure, post-closure care, and corrective measures if the owner or operator of a regulated facility is unable or unwilling to pay.

Date of Government Version: 08/30/2024
Date Data Arrived at EDR: 08/30/2024
Date Made Active in Reports: 09/13/2024
Number of Days to Update: 14

Source: Department of Environmental Conservation
Telephone: 518-402-8712
Last EDR Contact: 02/26/2025
Next Scheduled EDR Contact: 06/16/2025
Data Release Frequency: Varies

HSWDS: Hazardous Substance Waste Disposal Site Inventory

The list includes any known or suspected hazardous substance waste disposal sites. Also included are sites delisted from the Registry of Inactive Hazardous Waste Disposal Sites and non-Registry sites that U.S. EPA Preliminary Assessment (PA) reports or Site Investigation (SI) reports were prepared. Hazardous Substance Waste Disposal Sites are eligible to be Superfund sites now that the New York State Superfund has been refinanced and changed. This means that the study inventory has served its purpose and will no longer be maintained as a separate entity. The last version of the study inventory is frozen in time. The sites on the study will not automatically be made Superfund sites, rather each site will be further evaluated for listing on the Registry. So overtime they will be added to the registry or not.

Date of Government Version: 01/01/2003
Date Data Arrived at EDR: 10/20/2006
Date Made Active in Reports: 11/30/2006
Number of Days to Update: 41

Source: Department of Environmental Conservation
Telephone: 518-402-9564
Last EDR Contact: 05/26/2009
Next Scheduled EDR Contact: 08/24/2009
Data Release Frequency: No Update Planned

NYC LEAD: Lead-based Paint Testing Results

The results of the inspections for all classrooms serving students under six in applicable buildings. Identifies all classrooms, whether there was observation of peeling paint, and if there was, standard response protocol was followed.

Date of Government Version: 12/12/2024
Date Data Arrived at EDR: 01/28/2025
Date Made Active in Reports: 04/11/2025
Number of Days to Update: 73

Source: New York City Department of Education
Telephone: 212-374-5141
Last EDR Contact: 01/28/2025
Next Scheduled EDR Contact: 05/12/2025
Data Release Frequency: Varies

NYC LEAD 2: Recent Lead Paint Violations

Pursuant to New York City?s Housing Maintenance Code, the Department of Housing Preservation and Development (HPD) issues violations against conditions in rental dwelling units that have been verified to violate the New York City Housing Maintenance Code (HMC) or the New York State Multiple Dwelling Law (MDL). Violations are issued when an inspection verifies that a violation of the HMC or MDL exists. It is closed when the violation is corrected, as observed/verified by HPD or as certified by the landlord.

Date of Government Version: 01/27/2025
Date Data Arrived at EDR: 01/28/2025
Date Made Active in Reports: 04/11/2025
Number of Days to Update: 73

Source: New York City Department of Housing Preservation & Development
Telephone: 212-863-8200
Last EDR Contact: 01/28/2025
Next Scheduled EDR Contact: 05/12/2025
Data Release Frequency: Varies

NY MANIFEST: Facility and Manifest Data

Manifest is a document that lists and tracks hazardous waste from the generator through transporters to a TSD facility.

Date of Government Version: 12/31/2019
Date Data Arrived at EDR: 11/30/2023
Date Made Active in Reports: 12/01/2023
Number of Days to Update: 1

Source: Department of Environmental Conservation
Telephone: 518-402-8651
Last EDR Contact: 04/24/2025
Next Scheduled EDR Contact: 08/04/2025
Data Release Frequency: Quarterly

SPDES: State Pollutant Discharge Elimination System

New York State has a state program which has been approved by the United States Environmental Protection Agency for the control of wastewater and stormwater discharges in accordance with the Clean Water Act. Under New York State law the program is known as the State Pollutant Discharge Elimination System (SPDES) and is broader in scope than that required by the Clean Water Act in that it controls point source discharges to groundwaters as well as surface waters.

Date of Government Version: 01/09/2025
Date Data Arrived at EDR: 01/15/2025
Date Made Active in Reports: 04/04/2025
Number of Days to Update: 79

Source: Department of Environmental Conservation
Telephone: 518-402-8233
Last EDR Contact: 04/10/2025
Next Scheduled EDR Contact: 07/28/2025
Data Release Frequency: No Update Planned

VAPOR REOPENED: Vapor Intrusion Legacy Site List

New York is currently re-evaluating previous assumptions and decisions regarding the potential for soil vapor intrusion exposures at sites. As a result, all past, current, and future contaminated sites will be evaluated to determine whether these sites have the potential for exposures related to soil vapor intrusion.

Date of Government Version: 01/01/2022
Date Data Arrived at EDR: 02/08/2022
Date Made Active in Reports: 05/06/2022
Number of Days to Update: 87

Source: Department of Environmenal Conservation
Telephone: 518-402-9814
Last EDR Contact: 02/06/2025
Next Scheduled EDR Contact: 05/19/2025
Data Release Frequency: Varies

UIC: Underground Injection Control Wells

A listing of enhanced oil recovery underground injection wells.

Date of Government Version: 11/19/2024
Date Data Arrived at EDR: 11/20/2024
Date Made Active in Reports: 02/14/2025
Number of Days to Update: 86

Source: Department of Environmental Conservation
Telephone: 518-402-8056
Last EDR Contact: 02/25/2025
Next Scheduled EDR Contact: 06/09/2025
Data Release Frequency: Quarterly

COOLING TOWERS: Registered Cooling Towers

This data includes the location of cooling towers registered with New York State. The data is self-reported by owners/property managers of cooling towers in service in New York State. In August 2015, the New York State Department of Health released emergency regulations requiring the owners of cooling towers to register them with New York State.

Date of Government Version: 12/31/2024
Date Data Arrived at EDR: 01/07/2025
Date Made Active in Reports: 03/25/2025
Number of Days to Update: 77

Source: Department of Health
Telephone: 518-402-7650
Last EDR Contact: 04/08/2025
Next Scheduled EDR Contact: 07/21/2025
Data Release Frequency: Varies

ILI: New York State Inactive Landfill Initiative

A solid waste site priority list of mitigation and remedial activities to address sites causing, or substantially contributing to, impairments of drinking water quality. Inactive solid waste disposal sites, primarily landfills, and their potential impact on New York?s drinking water resources from site-related contaminants, with a focus on emerging contaminants.

Date of Government Version: 05/16/2024
Date Data Arrived at EDR: 05/30/2024
Date Made Active in Reports: 08/26/2024
Number of Days to Update: 88

Source: Department of Environmental Conservation
Telephone: 518-402-8671
Last EDR Contact: 04/24/2025
Next Scheduled EDR Contact: 08/11/2025
Data Release Frequency: Varies

NYC OER: OER Cleanup Sites Listing

Properties remediated under OER's oversight, both in the E-Designation program and the NYC Voluntary Cleanup Program. Includes sites completed and in progress.

Date of Government Version: 12/02/2024
Date Data Arrived at EDR: 12/04/2024
Date Made Active in Reports: 02/25/2025
Number of Days to Update: 83

Source: Office of Environmental Remediation
Telephone: 212-788-8841
Last EDR Contact: 03/04/2025
Next Scheduled EDR Contact: 06/16/2025
Data Release Frequency: Varies

MGP: Manufactured Gas Plants Listing

From the late 1800's to the mid 1900's, hundreds of manufactured gas plants across New York State supplied homes and industry with fuel for heating, cooking, and lighting. Today, the New York State DEC is overseeing the investigation and cleanup of contamination left behind from these plants.

Date of Government Version: 12/02/2024
Date Data Arrived at EDR: 12/03/2024
Date Made Active in Reports: 02/25/2025
Number of Days to Update: 84

Source: Department of Environmental Conservation
Telephone: 518-402-9662
Last EDR Contact: 02/26/2025
Next Scheduled EDR Contact: 06/16/2025
Data Release Frequency: Varies

NYC LAND USE: New York City Land Use Information

Land use colors

Date of Government Version: 09/30/2024
Date Data Arrived at EDR: 12/09/2024
Date Made Active in Reports: 03/06/2025
Number of Days to Update: 87

Source: New York City Department of City Planning
Telephone: 212-720-3300
Last EDR Contact: 03/11/2025
Next Scheduled EDR Contact: 06/23/2025
Data Release Frequency: Varies

EDR HIGH RISK HISTORICAL RECORDS

EDR Exclusive Records

EDR MGP: EDR Proprietary Manufactured Gas Plants

The EDR Proprietary Manufactured Gas Plant Database includes records of coal gas plants (manufactured gas plants) compiled by EDR's researchers. Manufactured gas sites were used in the United States from the 1800's to 1950's to produce a gas that could be distributed and used as fuel. These plants used whale oil, rosin, coal, or a mixture of coal, oil, and water that also produced a significant amount of waste. Many of the byproducts of the gas production, such as coal tar (oily waste containing volatile and non-volatile chemicals), sludges, oils and other compounds are potentially hazardous to human health and the environment. The byproduct from this process was frequently disposed of directly at the plant site and can remain or spread slowly, serving as a continuous source of soil and groundwater contamination.

Date of Government Version: N/A
Date Data Arrived at EDR: N/A
Date Made Active in Reports: N/A
Number of Days to Update: N/A

Source: EDR, Inc.
Telephone: N/A
Last EDR Contact: N/A
Next Scheduled EDR Contact: N/A
Data Release Frequency: No Update Planned

EDR Hist Auto: EDR Exclusive Historical Auto Stations

EDR has searched selected national collections of business directories and has collected listings of potential gas station/filling station/service station sites that were available to EDR researchers. EDR's review was limited to those categories of sources that might, in EDR's opinion, include gas station/filling station/service station establishments. The categories reviewed included, but were not limited to gas, gas station, gasoline station, filling station, auto, automobile repair, auto service station, service station, etc. This database falls within a category of information EDR classifies as "High Risk Historical Records", or HRHR. EDR's HRHR effort presents unique and sometimes proprietary data about past sites and operations that typically create environmental concerns, but may not show up in current government records searches.

Date of Government Version: N/A
Date Data Arrived at EDR: N/A
Date Made Active in Reports: N/A
Number of Days to Update: N/A

Source: EDR, Inc.
Telephone: N/A
Last EDR Contact: N/A
Next Scheduled EDR Contact: N/A
Data Release Frequency: Varies

EDR Hist Cleaner: EDR Exclusive Historical Cleaners

EDR has searched selected national collections of business directories and has collected listings of potential dry cleaner sites that were available to EDR researchers. EDR's review was limited to those categories of sources that might, in EDR's opinion, include dry cleaning establishments. The categories reviewed included, but were not limited to dry cleaners, cleaners, laundry, laundromat, cleaning/laundry, wash & dry etc. This database falls within a category of information EDR classifies as "High Risk Historical Records", or HRHR. EDR's HRHR effort presents unique and sometimes proprietary data about past sites and operations that typically create environmental concerns, but may not show up in current government records searches.

Date of Government Version: N/A
Date Data Arrived at EDR: N/A
Date Made Active in Reports: N/A
Number of Days to Update: N/A

Source: EDR, Inc.
Telephone: N/A
Last EDR Contact: N/A
Next Scheduled EDR Contact: N/A
Data Release Frequency: Varies

EDR RECOVERED GOVERNMENT ARCHIVES

Exclusive Recovered Govt. Archives

RGA HWS: Recovered Government Archive State Hazardous Waste Facilities List

The EDR Recovered Government Archive State Hazardous Waste database provides a list of SHWS incidents derived from historical databases and includes many records that no longer appear in current government lists. Compiled from Records formerly available from the Department of Environmental Conservation in New York.

Date of Government Version: N/A
Date Data Arrived at EDR: 07/01/2013
Date Made Active in Reports: 12/30/2013
Number of Days to Update: 182

Source: Department of Environmental Conservation
Telephone: N/A
Last EDR Contact: 06/01/2012
Next Scheduled EDR Contact: N/A
Data Release Frequency: Varies

RGA LF: Recovered Government Archive Solid Waste Facilities List

The EDR Recovered Government Archive Landfill database provides a list of landfills derived from historical databases and includes many records that no longer appear in current government lists. Compiled from Records formerly available from the Department of Environmental Conservation in New York.

Date of Government Version: N/A
Date Data Arrived at EDR: 07/01/2013
Date Made Active in Reports: 01/10/2014
Number of Days to Update: 193

Source: Department of Environmental Conservation
Telephone: N/A
Last EDR Contact: 06/01/2012
Next Scheduled EDR Contact: N/A
Data Release Frequency: Varies

GOVERNMENT RECORDS SEARCHED / DATA CURRENCY TRACKING

COUNTY RECORDS

CORTLAND COUNTY:

AST - CORTLAND: Cortland County Storage Tank Listing
A listing of aboveground storage tank sites located in Cortland County.

Date of Government Version: 08/20/2019
Date Data Arrived at EDR: 08/20/2019
Date Made Active in Reports: 10/16/2019
Number of Days to Update: 57

Source: Cortland County Health Department
Telephone: 607-753-5035
Last EDR Contact: 04/16/2025
Next Scheduled EDR Contact: 08/04/2025
Data Release Frequency: Quarterly

UST - CORTLAND: Cortland County Storage Tank Listing
A listing of underground storage tank sites located in Cortland County.

Date of Government Version: 08/20/2019
Date Data Arrived at EDR: 08/20/2019
Date Made Active in Reports: 10/16/2019
Number of Days to Update: 57

Source: Cortland County Health Department
Telephone: 607-753-5035
Last EDR Contact: 04/16/2025
Next Scheduled EDR Contact: 08/04/2025
Data Release Frequency: Quarterly

NASSAU COUNTY:

AST - NASSAU: Registered Tank Database
A listing of aboveground storage tank sites located in Nassau County.

Date of Government Version: 11/27/2023
Date Data Arrived at EDR: 11/28/2023
Date Made Active in Reports: 02/06/2024
Number of Days to Update: 70

Source: Nassau County Health Department
Telephone: 516-571-3314
Last EDR Contact: 04/16/2025
Next Scheduled EDR Contact: 08/04/2025
Data Release Frequency: No Update Planned

AST NCFM: Storage Tank Database
A listing of aboveground storage tank sites located in Nassau County.

Date of Government Version: 02/15/2011
Date Data Arrived at EDR: 02/23/2011
Date Made Active in Reports: 03/29/2011
Number of Days to Update: 34

Source: Nassau County Office of the Fire Marshal
Telephone: 516-572-1000
Last EDR Contact: 04/16/2025
Next Scheduled EDR Contact: 08/04/2025
Data Release Frequency: Varies

TANKS NASSAU: Registered Tank Database in Nassau County
A listing of facilities in Nassau County with storage tanks.

Date of Government Version: 11/27/2023
Date Data Arrived at EDR: 11/28/2023
Date Made Active in Reports: 02/06/2024
Number of Days to Update: 70

Source: Nassau County Department of Health
Telephone: 516-227-9691
Last EDR Contact: 04/16/2025
Next Scheduled EDR Contact: 08/04/2025
Data Release Frequency: No Update Planned

UST - NASSAU: Registered Tank Database
A listing of underground storage tank sites located in Nassau County.

Date of Government Version: 11/27/2023
Date Data Arrived at EDR: 11/28/2023
Date Made Active in Reports: 02/06/2024
Number of Days to Update: 70

Source: Nassau County Health Department
Telephone: 516-571-3314
Last EDR Contact: 04/16/2025
Next Scheduled EDR Contact: 08/04/2025
Data Release Frequency: No Update Planned

UST NCFM: Storage Tank Database
A listing of underground storage tank sites located in Nassau County.

Date of Government Version: 02/15/2011
Date Data Arrived at EDR: 02/23/2011
Date Made Active in Reports: 03/29/2011
Number of Days to Update: 34

Source: Nassau County Office of the Fire Marshal
Telephone: 516-572-1000
Last EDR Contact: 04/16/2025
Next Scheduled EDR Contact: 08/04/2025
Data Release Frequency: Varies

ROCKLAND COUNTY:

AST - ROCKLAND: Petroleum Bulk Storage Database
A listing of aboveground storage tank sites located in Rockland County. Rockland County?s Petroleum Bulk Storage (PBS) program is no longer in service. All related operations/duties are now wholly overseen by the New York State Dept. of Environmental Conservation (NYSDEC).

Date of Government Version: 02/02/2017
Date Data Arrived at EDR: 03/17/2017
Date Made Active in Reports: 09/22/2017
Number of Days to Update: 189

Source: Rockland County Health Department
Telephone: 914-364-2605
Last EDR Contact: 02/20/2025
Next Scheduled EDR Contact: 06/09/2025
Data Release Frequency: No Update Planned

UST - ROCKLAND: Petroleum Bulk Storage Database
A listing of underground storage tank sites located in Rockland County. Rockland County?s Petroleum Bulk Storage (PBS) program is no longer in service. All related operations/duties are now wholly overseen by the New York State Dept. of Environmental Conservation (NYSDEC).

Date of Government Version: 02/02/2017
Date Data Arrived at EDR: 03/17/2017
Date Made Active in Reports: 09/22/2017
Number of Days to Update: 189

Source: Rockland County Health Department
Telephone: 914-364-2605
Last EDR Contact: 02/20/2025
Next Scheduled EDR Contact: 06/09/2025
Data Release Frequency: No Update Planned

SUFFOLK COUNTY:

AST - SUFFOLK: Storage Tank Database
A listing of aboveground storage tank sites located in Suffolk County.

Date of Government Version: 06/28/2018
Date Data Arrived at EDR: 12/06/2018
Date Made Active in Reports: 02/07/2019
Number of Days to Update: 63

Source: Suffolk County Department of Health Services
Telephone: 631-854-2521
Last EDR Contact: 04/16/2025
Next Scheduled EDR Contact: 08/04/2025
Data Release Frequency: No Update Planned

TANKS SUFFOLK: Storage Tank Database
This county is not included in the state?s database. These are facilities that have no tank information in the storage tank database.

Date of Government Version: 06/28/2018
Date Data Arrived at EDR: 02/05/2019
Date Made Active in Reports: 03/08/2019
Number of Days to Update: 31

Source: Department of Health Services
Telephone: 631-854-2516
Last EDR Contact: 04/16/2025
Next Scheduled EDR Contact: 08/04/2025
Data Release Frequency: Varies

UST - SUFFOLK: Storage Tank Database
A listing of underground storage tank sites located in Suffolk County.

Date of Government Version: 06/28/2018
Date Data Arrived at EDR: 12/06/2018
Date Made Active in Reports: 02/07/2019
Number of Days to Update: 63

Source: Suffolk County Department of Health Services
Telephone: 631-854-2521
Last EDR Contact: 04/16/2025
Next Scheduled EDR Contact: 08/04/2025
Data Release Frequency: No Update Planned

WESTCHESTER COUNTY:

AST - WESTCHESTER: Listing of Storage Tanks
A listing of aboveground storage tank sites located in Westchester County.

Date of Government Version: 11/13/2024
Date Data Arrived at EDR: 11/14/2024
Date Made Active in Reports: 02/07/2025
Number of Days to Update: 85

Source: Westchester County Department of Health
Telephone: 914-813-5161
Last EDR Contact: 04/22/2025
Next Scheduled EDR Contact: 08/04/2025
Data Release Frequency: Semi-Annually

UST - WESTCHESTER: Listing of Storage Tanks
A listing of underground storage tank sites located in Westchester County.

Date of Government Version: 11/13/2024
Date Data Arrived at EDR: 11/14/2024
Date Made Active in Reports: 02/07/2025
Number of Days to Update: 85

Source: Westchester County Department of Health
Telephone: 914-813-5161
Last EDR Contact: 04/22/2025
Next Scheduled EDR Contact: 08/04/2025
Data Release Frequency: Semi-Annually

OTHER DATABASE(S)

Depending on the geographic area covered by this report, the data provided in these specialty databases may or may not be complete. For example, the existence of wetlands information data in a specific report does not mean that all wetlands in the area covered by the report are included. Moreover, the absence of any reported wetlands information does not necessarily mean that wetlands do not exist in the area covered by the report.

CT MANIFEST: Hazardous Waste Manifest Data
Facility and manifest data. Manifest is a document that lists and tracks hazardous waste from the generator through transporters to a tsd facility.

Date of Government Version: 02/02/2025
Date Data Arrived at EDR: 02/04/2025
Date Made Active in Reports: 04/24/2025
Number of Days to Update: 79

Source: Department of Energy & Environmental Protection
Telephone: 860-424-3375
Last EDR Contact: 02/04/2025
Next Scheduled EDR Contact: 05/19/2025
Data Release Frequency: No Update Planned

NJ MANIFEST: Manifest Information
Hazardous waste manifest information.

Date of Government Version: 12/31/2018
Date Data Arrived at EDR: 04/10/2019
Date Made Active in Reports: 05/16/2019
Number of Days to Update: 36

Source: Department of Environmental Protection
Telephone: N/A
Last EDR Contact: 03/27/2025
Next Scheduled EDR Contact: 07/14/2025
Data Release Frequency: Annually

PA MANIFEST: Manifest Information
Hazardous waste manifest information.

Date of Government Version: 06/30/2018
Date Data Arrived at EDR: 07/19/2019
Date Made Active in Reports: 09/10/2019
Number of Days to Update: 53

Source: Department of Environmental Protection
Telephone: 717-783-8990
Last EDR Contact: 04/03/2025
Next Scheduled EDR Contact: 07/21/2025
Data Release Frequency: Annually

RI MANIFEST: Manifest information
Hazardous waste manifest information

Date of Government Version: 12/31/2020
Date Data Arrived at EDR: 11/30/2021
Date Made Active in Reports: 02/18/2022
Number of Days to Update: 80

Source: Department of Environmental Management
Telephone: 401-222-2797
Last EDR Contact: 02/06/2025
Next Scheduled EDR Contact: 05/26/2025
Data Release Frequency: Annually

VT MANIFEST: Hazardous Waste Manifest Data
Hazardous waste manifest information.

Date of Government Version: 10/28/2019
Date Data Arrived at EDR: 10/29/2019
Date Made Active in Reports: 01/09/2020
Number of Days to Update: 72

Source: Department of Environmental Conservation
Telephone: 802-241-3443
Last EDR Contact: 04/03/2025
Next Scheduled EDR Contact: 07/21/2025
Data Release Frequency: Annually

WI MANIFEST: Manifest Information
Hazardous waste manifest information.

Date of Government Version: 05/31/2018
Date Data Arrived at EDR: 06/19/2019
Date Made Active in Reports: 09/03/2019
Number of Days to Update: 76

Source: Department of Natural Resources
Telephone: N/A
Last EDR Contact: 02/26/2025
Next Scheduled EDR Contact: 06/16/2025
Data Release Frequency: Annually

Oil/Gas Pipelines
Source: Endeavor Business Media
Petroleum Bundle (Crude Oil, Refined Products, Petrochemicals, Gas Liquids (LPG/NGL), and Specialty Gases (Miscellaneous)) N = Natural Gas Bundle (Natural Gas, Gas Liquids (LPG/NGL), and Specialty Gases (Miscellaneous)). This map includes information copyrighted by Endeavor Business Media. This information is provided on a best effort basis and Endeavor Business Media does not guarantee its accuracy nor warrant its fitness for any particular purpose. Such information has been reprinted with the permission of Endeavor Business Media.

Electric Power Transmission Line Data
Source: Endeavor Business Media
This map includes information copyrighted by Endeavor Business Media. This information is provided on a best effort basis and Endeavor Business Media does not guarantee its accuracy nor warrant its fitness for any particular purpose. Such information has been reprinted with the permission of Endeavor Business Media.

Sensitive Receptors: There are individuals deemed sensitive receptors due to their fragile immune systems and special sensitivity to environmental discharges. These sensitive receptors typically include the elderly, the sick, and children. While the location of all sensitive receptors cannot be determined, EDR indicates those buildings and facilities - schools, daycares, hospitals, medical centers, and nursing homes - where individuals who are sensitive receptors are likely to be located.

AHA Hospitals:
Source: American Hospital Association, Inc.
Telephone: 312-280-5991
The database includes a listing of hospitals based on the American Hospital Association's annual survey of hospitals.

Medical Centers: Provider of Services Listing
Source: Centers for Medicare & Medicaid Services
Telephone: 410-786-3000
A listing of hospitals with Medicare provider number, produced by Centers of Medicare & Medicaid Services, a federal agency within the U.S. Department of Health and Human Services.

Nursing Homes
Source: National Institutes of Health
Telephone: 301-594-6248
Information on Medicare and Medicaid certified nursing homes in the United States.

Public Schools
Source: National Center for Education Statistics
Telephone: 202-502-7300
The National Center for Education Statistics' primary database on elementary and secondary public education in the United States. It is a comprehensive, annual, national statistical database of all public elementary and secondary schools and school districts, which contains data that are comparable across all states.

GOVERNMENT RECORDS SEARCHED / DATA CURRENCY TRACKING

Private Schools
Source: National Center for Education Statistics
Telephone: 202-502-7300
The National Center for Education Statistics' primary database on private school locations in the United States.
Daycare Centers: Day Care Providers
Source: Department of Health
Telephone: 212-676-2444

Flood Zone Data: This data was obtained from the Federal Emergency Management Agency (FEMA). It depicts 100-year and 500-year flood zones as defined by FEMA. It includes the National Flood Hazard Layer (NFHL) which incorporates Flood Insurance Rate Map (FIRM) data and Q3 data from FEMA in areas not covered by NFHL.
Source: FEMA
Telephone: 877-336-2627
Date of Government Version: 2003, 2015

NWI: National Wetlands Inventory. This data, available in select counties across the country, was obtained by EDR in 2002, 2005, 2010 and 2015 from the U.S. Fish and Wildlife Service.

State Wetlands Data: Freshwater Wetlands
Source: Department of Environmental Conservation
Telephone: 518-402-8961

Current USGS 7.5 Minute Topographic Map
Source: U.S. Geological Survey

STREET AND ADDRESS INFORMATION

© 2015 TomTom North America, Inc. All rights reserved. This material is proprietary and the subject of copyright protection and other intellectual property rights owned by or licensed to Tele Atlas North America, Inc. The use of this material is subject to the terms of a license agreement. You will be held liable for any unauthorized copying or disclosure of this material.

GEOCHECK ®- PHYSICAL SETTING SOURCE ADDENDUM

TARGET PROPERTY ADDRESS

375 LAFAYETTE STREET
375 LAFAYETTE STREET
NEW YORK, NY 10003

TARGET PROPERTY COORDINATES

Latitude (North):	40.727213 - 40° 43' 37.97''
Longitude (West):	73.992964 - 73° 59' 34.67''
Universal Tranverse Mercator:	Zone 18
UTM X (Meters):	585044.4
UTM Y (Meters):	4508752.0
Elevation:	42 ft. above sea level

USGS TOPOGRAPHIC MAP

Target Property Map:	14115940 BROOKLYN, NY
Version Date:	2019
Southwest Map:	14317809 JERSEY CITY, NJ
Version Date:	2019

EDR's GeoCheck Physical Setting Source Addendum is provided to assist the environmental professional in forming an opinion about the impact of potential contaminant migration.

Assessment of the impact of contaminant migration generally has two principle investigative components:

1. Groundwater flow direction, and
2. Groundwater flow velocity.

Groundwater flow direction may be impacted by surface topography, hydrology, hydrogeology, characteristics of the soil, and nearby wells. Groundwater flow velocity is generally impacted by the nature of the geologic strata.

GEOCHECK® - PHYSICAL SETTING SOURCE SUMMARY

GROUNDWATER FLOW DIRECTION INFORMATION

Groundwater flow direction for a particular site is best determined by a qualified environmental professional using site-specific well data. If such data is not reasonably ascertainable, it may be necessary to rely on other sources of information, such as surface topographic information, hydrologic information, hydrogeologic data collected on nearby properties, and regional groundwater flow information (from deep aquifers).

TOPOGRAPHIC INFORMATION

Surface topography may be indicative of the direction of surficial groundwater flow. This information can be used to assist the environmental professional in forming an opinion about the impact of nearby contaminated properties or, should contamination exist on the target property, what downgradient sites might be impacted.

TARGET PROPERTY TOPOGRAPHY

General Topographic Gradient: General North

SURROUNDING TOPOGRAPHY: ELEVATION PROFILES

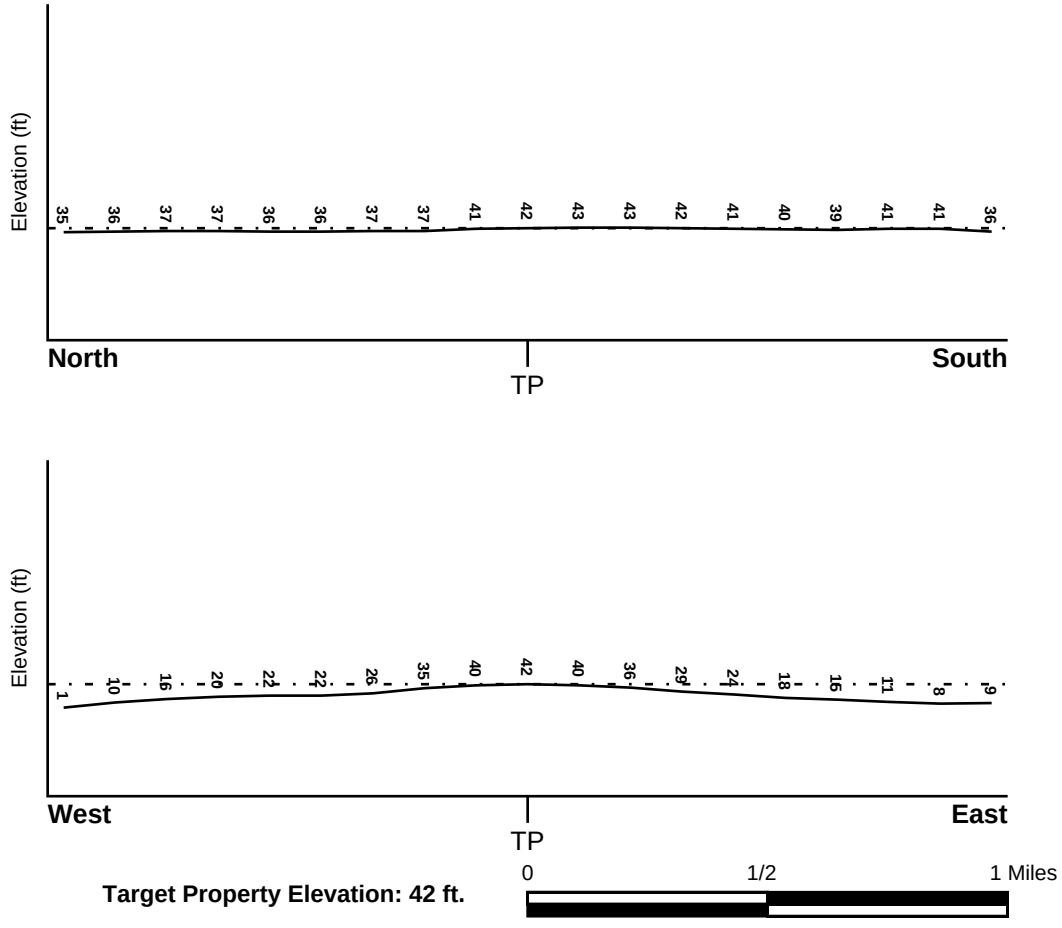

Source: Topography has been determined from the USGS 7.5' Digital Elevation Model and should be evaluated on a relative (not an absolute) basis. Relative elevation information between sites of close proximity should be field verified.

GEOCHECK® - PHYSICAL SETTING SOURCE SUMMARY

HYDROLOGIC INFORMATION

Surface water can act as a hydrologic barrier to groundwater flow. Such hydrologic information can be used to assist the environmental professional in forming an opinion about the impact of nearby contaminated properties or, should contamination exist on the target property, what downgradient sites might be impacted.

Refer to the Physical Setting Source Map following this summary for hydrologic information (major waterways and bodies of water).

FEMA FLOOD ZONE

Flood Plain Panel at Target Property	FEMA Source Type
3604970201F	FEMA FIRM Flood data

Additional Panels in search area:	FEMA Source Type
3604970182F	FEMA FIRM Flood data
3604970184F	FEMA FIRM Flood data
3604970203F	FEMA FIRM Flood data

NATIONAL WETLAND INVENTORY

NWI Quad at Target Property	NWI Electronic Data Coverage
BROOKLYN	YES - refer to the Overview Map and Detail Map

HYDROGEOLOGIC INFORMATION

Hydrogeologic information obtained by installation of wells on a specific site can often be an indicator of groundwater flow direction in the immediate area. Such hydrogeologic information can be used to assist the environmental professional in forming an opinion about the impact of nearby contaminated properties or, should contamination exist on the target property, what downgradient sites might be impacted.

Site-Specific Hydrogeological Data*:

Search Radius:	1.25 miles
Location Relative to TP:	1/2 - 1 Mile North
Site Name:	AMERICAN RADIUM INDUSTRIES
Site EPA ID Number:	NYD987001476
Groundwater Flow Direction:	NOT AVAILABLE.
Inferred Depth to Water:	not available. Saturated layers impacted by salt water intrusion are present in the overburden. It is generally inferred that the depth to the uppermost 'aquifer' is greater than 70 feet at the surface of the bedrock/sediment interface.
Hydraulic Connection:	Detailed hydraulic connection information is not available. Glacial till and outwash deposit sediments overlie the Manhattan Schist, the uppermost bedrock unit at the site. The surface elevation of bedrock decreases to the southwest of the site.
Sole Source Aquifer:	No information about a sole source aquifer is available
Data Quality:	Information is inferred in the CERCLIS investigation report(s)

* ©1996 Site--specific hydrogeological data gathered by CERCLIS Alerts, Inc., Bainbridge Island, WA. All rights reserved. All of the information and opinions presented are those of the cited EPA report(s), which were completed under a Comprehensive Environmental Response Compensation and Liability Information System (CERCLIS) investigation.

GEOCHECK® - PHYSICAL SETTING SOURCE SUMMARY

AQUIFLOW®

Search Radius: 1.000 Mile.

EDR has developed the AQUIFLOW Information System to provide data on the general direction of groundwater flow at specific points. EDR has reviewed reports submitted by environmental professionals to regulatory authorities at select sites and has extracted the date of the report, groundwater flow direction as determined hydrogeologically, and the depth to water table.

MAP ID	LOCATION FROM TP	GENERAL DIRECTION GROUNDWATER FLOW
Not Reported		

GEOCHECK® - PHYSICAL SETTING SOURCE SUMMARY

GROUNDWATER FLOW VELOCITY INFORMATION

Groundwater flow velocity information for a particular site is best determined by a qualified environmental professional using site specific geologic and soil strata data. If such data are not reasonably ascertainable, it may be necessary to rely on other sources of information, including geologic age identification, rock stratigraphic unit and soil characteristics data collected on nearby properties and regional soil information. In general, contaminant plumes move more quickly through sandy-gravelly types of soils than silty-clayey types of soils.

GEOLOGIC INFORMATION IN GENERAL AREA OF TARGET PROPERTY

Geologic information can be used by the environmental professional in forming an opinion about the relative speed at which contaminant migration may be occurring.

ROCK STRATIGRAPHIC UNIT **GEOLOGIC AGE IDENTIFICATION**

Era:	Paleozoic	Category:	Stratified Sequence
System:	Ordovician		
Series:	Middle Ordovician (Mohawkian)		
Code:	O2 *(decoded above as Era, System & Series)*		

Geologic Age and Rock Stratigraphic Unit Source: P.G. Schruben, R.E. Arndt and W.J. Bawiec, Geology of the Conterminous U.S. at 1:2,500,000 Scale - a digital representation of the 1974 P.B. King and H.M. Beikman Map, USGS Digital Data Series DDS - 11 (1994).

DOMINANT SOIL COMPOSITION IN GENERAL AREA OF TARGET PROPERTY

The U.S. Department of Agriculture's (USDA) Soil Conservation Service (SCS) leads the National Cooperative Soil Survey (NCSS) and is responsible for collecting, storing, maintaining and distributing soil survey information for privately owned lands in the United States. A soil map in a soil survey is a representation of soil patterns in a landscape. Soil maps for STATSGO are compiled by generalizing more detailed (SSURGO) soil survey maps. The following information is based on Soil Conservation Service STATSGO data.

Soil Component Name: URBAN LAND

Soil Surface Texture: variable

Hydrologic Group: Not reported

Soil Drainage Class: Not reported

Hydric Status: Soil does not meet the requirements for a hydric soil.

Corrosion Potential - Uncoated Steel: Not Reported

Depth to Bedrock Min: > 10 inches

Depth to Bedrock Max: > 10 inches

GEOCHECK® - PHYSICAL SETTING SOURCE SUMMARY

Soil Layer Information							
	Boundary			Classification			
Layer	Upper	Lower	Soil Texture Class	AASHTO Group	Unified Soil	Permeability Rate (in/hr)	Soil Reaction (pH)
1	0 inches	6 inches	variable	Not reported	Not reported	Max: 0.00 Min: 0.00	Max: 0.00 Min: 0.00

OTHER SOIL TYPES IN AREA

Based on Soil Conservation Service STATSGO data, the following additional subordinant soil types may appear within the general area of target property.

Soil Surface Textures: silt loam
loamy sand
sandy loam
fine sandy loam

Surficial Soil Types: silt loam
loamy sand
sandy loam
fine sandy loam

Shallow Soil Types: sandy loam

Deeper Soil Types: unweathered bedrock
very gravelly - loamy sand
stratified
sandy loam

LOCAL / REGIONAL WATER AGENCY RECORDS

EDR Local/Regional Water Agency records provide water well information to assist the environmental professional in assessing sources that may impact ground water flow direction, and in forming an opinion about the impact of contaminant migration on nearby drinking water wells.

WELL SEARCH DISTANCE INFORMATION

DATABASE	SEARCH DISTANCE (miles)
Federal USGS	1.000
Federal FRDS PWS	Nearest PWS within 0.001 miles
State Database	1.000

FEDERAL USGS WELL INFORMATION

MAP ID	WELL ID	LOCATION FROM TP

GEOCHECK® - PHYSICAL SETTING SOURCE SUMMARY

FEDERAL USGS WELL INFORMATION

MAP ID	WELL ID	LOCATION FROM TP
1	USGS40000830175	0 - 1/8 Mile ENE
2	USGS40000830096	0 - 1/8 Mile South
A3	USGS40000829989	1/4 - 1/2 Mile SSW
4	USGS40000830007	1/4 - 1/2 Mile SE
A5	USGS40000829948	1/4 - 1/2 Mile SSW
6	USGS40000829893	1/4 - 1/2 Mile SSW
7	USGS40000829947	1/4 - 1/2 Mile SE
8	USGS40000829894	1/4 - 1/2 Mile SW
B9	USGS40000830447	1/4 - 1/2 Mile NE
B10	USGS40000830462	1/4 - 1/2 Mile NE
11	USGS40000829884	1/4 - 1/2 Mile SE
C12	USGS40000829780	1/2 - 1 Mile SSW
D13	USGS40000829748	1/2 - 1 Mile South
C14	USGS40000829749	1/2 - 1 Mile South
D15	USGS40000829747	1/2 - 1 Mile South
D16	USGS40000829746	1/2 - 1 Mile South
17	USGS40000829835	1/2 - 1 Mile SE
E18	USGS40000829781	1/2 - 1 Mile SW
E19	USGS40000829782	1/2 - 1 Mile SW
20	USGS40000829733	1/2 - 1 Mile SSW
F21	USGS40000829869	1/2 - 1 Mile SW
F22	USGS40000829870	1/2 - 1 Mile SW
23	USGS40000830200	1/2 - 1 Mile West
F24	USGS40000829885	1/2 - 1 Mile WSW
F25	USGS40000829886	1/2 - 1 Mile WSW
26	USGS40000829657	1/2 - 1 Mile South
27	USGS40000829937	1/2 - 1 Mile WSW
G28	USGS40000829683	1/2 - 1 Mile SSW
29	USGS40000830018	1/2 - 1 Mile WSW
G30	USGS40000829658	1/2 - 1 Mile SSW
H31	USGS40000829825	1/2 - 1 Mile SW
H32	USGS40000829846	1/2 - 1 Mile WSW
I33	USGS40000830201	1/2 - 1 Mile West
34	USGS40000829824	1/2 - 1 Mile SE
I35	USGS40000830224	1/2 - 1 Mile West
I36	USGS40000830230	1/2 - 1 Mile West
I37	USGS40000830231	1/2 - 1 Mile West
38	USGS40000829723	1/2 - 1 Mile SW
39	USGS40000830321	1/2 - 1 Mile WNW
J40	USGS40000830493	1/2 - 1 Mile WNW
K41	USGS40000829562	1/2 - 1 Mile South
L43	USGS40000830097	1/2 - 1 Mile West
L44	USGS40000830099	1/2 - 1 Mile West
L45	USGS40000830098	1/2 - 1 Mile West
48	USGS40000829656	1/2 - 1 Mile SE
N49	USGS40000830392	1/2 - 1 Mile WNW
N50	USGS40000830393	1/2 - 1 Mile WNW
N51	USGS40000830394	1/2 - 1 Mile WNW
52	USGS40000829539	1/2 - 1 Mile South
K53	USGS40000829530	1/2 - 1 Mile South
54	USGS40000829599	1/2 - 1 Mile SW
55	USGS40000829598	1/2 - 1 Mile SE

GEOCHECK® - PHYSICAL SETTING SOURCE SUMMARY

FEDERAL USGS WELL INFORMATION

MAP ID	WELL ID	LOCATION FROM TP
56	USGS40000829836	1/2 - 1 Mile WSW
O57	USGS40000830914	1/2 - 1 Mile NNE
O58	USGS40000830913	1/2 - 1 Mile NNE
P59	USGS40000829499	1/2 - 1 Mile South
60	USGS40000829507	1/2 - 1 Mile South
61	USGS40000829684	1/2 - 1 Mile SW
Q62	USGS40000829897	1/2 - 1 Mile WSW
Q63	USGS40000829896	1/2 - 1 Mile WSW
Q64	USGS40000829895	1/2 - 1 Mile WSW
R65	USGS40000829783	1/2 - 1 Mile WSW
R66	USGS40000829795	1/2 - 1 Mile WSW
R67	USGS40000829794	1/2 - 1 Mile WSW
R68	USGS40000829793	1/2 - 1 Mile WSW
R69	USGS40000829796	1/2 - 1 Mile WSW
R70	USGS40000829799	1/2 - 1 Mile WSW
R71	USGS40000829798	1/2 - 1 Mile WSW
R72	USGS40000829797	1/2 - 1 Mile WSW
73	USGS40000830929	1/2 - 1 Mile NNW
P74	USGS40000829461	1/2 - 1 Mile South
75	USGS40000829635	1/2 - 1 Mile SW
Q76	USGS40000829847	1/2 - 1 Mile WSW
S77	USGS40000829459	1/2 - 1 Mile South
S78	USGS40000829460	1/2 - 1 Mile South
S79	USGS40000829453	1/2 - 1 Mile South

FEDERAL FRDS PUBLIC WATER SUPPLY SYSTEM INFORMATION

MAP ID	WELL ID	LOCATION FROM TP
No PWS System Found		

Note: PWS System location is not always the same as well location.

STATE DATABASE WELL INFORMATION

MAP ID	WELL ID	LOCATION FROM TP
M46	NYWS50000061495	1/2 - 1 Mile NNW
M47	NYWS50000061494	1/2 - 1 Mile NNW

OTHER STATE DATABASE INFORMATION

STATE OIL/GAS WELL INFORMATION

MAP ID	WELL ID	LOCATION FROM TP
1	NYOG20000040602	0 - 1/8 Mile South
A3	NYOG20000040601	0 - 1/8 Mile East
A2	NYOG20000040581	0 - 1/8 Mile East
4	NYOG20000040616	0 - 1/8 Mile NNW
B5	NYOG20000040697	1/4 - 1/2 Mile South
B6	NYOG20000040696	1/4 - 1/2 Mile South

STATE OIL/GAS WELL INFORMATION

MAP ID	WELL ID	LOCATION FROM TP
B7	NYOG20000040698	1/4 - 1/2 Mile South
B8	NYOG20000040699	1/4 - 1/2 Mile South
B9	NYOG20000040692	1/4 - 1/2 Mile South
B10	NYOG20000040693	1/4 - 1/2 Mile South
B12	NYOG20000040695	1/4 - 1/2 Mile South
B11	NYOG20000040694	1/4 - 1/2 Mile South
C13	NYOG20000040554	1/4 - 1/2 Mile WNW
14	NYOG20000040576	1/4 - 1/2 Mile SSW
C15	NYOG20000040555	1/4 - 1/2 Mile WNW
16	NYOG20000040561	1/4 - 1/2 Mile SE
17	NYOG20000040700	1/4 - 1/2 Mile NE
18	NYOG20000040574	1/4 - 1/2 Mile SW
D19	NYOG20000040625	1/2 - 1 Mile SSW
D20	NYOG20000040622	1/2 - 1 Mile South
E21	NYOG20000040565	1/2 - 1 Mile SW
E22	NYOG20000040571	1/2 - 1 Mile SW
23	NYOG20000040626	1/2 - 1 Mile SSW
24	NYOG20000040607	1/2 - 1 Mile South
F25	NYOG20000040566	1/2 - 1 Mile SSW
G26	NYOG20000040590	1/2 - 1 Mile West
F27	NYOG20000040556	1/2 - 1 Mile SSW
G28	NYOG20000040591	1/2 - 1 Mile West
29	NYOG20000040739	1/2 - 1 Mile NW
30	NYOG20000040577	1/2 - 1 Mile SW
31	NYOG20000040592	1/2 - 1 Mile WNW
32	NYOG20000040606	1/2 - 1 Mile South
33	NYOG20000040713	1/2 - 1 Mile WSW
H34	NYOG20000040741	1/2 - 1 Mile NNE
H36	NYOG20000040742	1/2 - 1 Mile NNE
H35	NYOG20000040740	1/2 - 1 Mile NNE
I37	NYOG20000040691	1/2 - 1 Mile NNW
I38	NYOG20000040690	1/2 - 1 Mile NNW
39	NYOG20000040714	1/2 - 1 Mile NW
40	NYOG20000040557	1/2 - 1 Mile SW
41	NYOG20000040604	1/2 - 1 Mile South
J42	NYOG20000040719	1/2 - 1 Mile WSW
J43	NYOG20000040718	1/2 - 1 Mile WSW
44	NYOG20000040619	1/2 - 1 Mile NNE
K46	NYOG20000040726	1/2 - 1 Mile West
K45	NYOG20000040725	1/2 - 1 Mile West
K47	NYOG20000040721	1/2 - 1 Mile West
K48	NYOG20000040723	1/2 - 1 Mile West
K49	NYOG20000040724	1/2 - 1 Mile West
K50	NYOG20000040722	1/2 - 1 Mile West
51	NYOG20000040608	1/2 - 1 Mile South
52	NYOG20000040624	1/2 - 1 Mile South
53	NYOG20000040575	1/2 - 1 Mile SW
54	NYOG20000040558	1/2 - 1 Mile WSW
55	NYOG20000040702	1/2 - 1 Mile NW
56	NYOG20000040609	1/2 - 1 Mile South
57	NYOG20000040615	1/2 - 1 Mile South

PHYSICAL SETTING SOURCE MAP - 7972161.2s

County Boundary
Major Roads
Contour Lines
Airports
Earthquake epicenter, Richter 5 or greater
Water Wells
Public Water Supply Wells
Cluster of Multiple Icons

0 1/4 1/2 1 Miles

Groundwater Flow Direction
GI Indeterminate Groundwater Flow at Location
GV Groundwater Flow Varies at Location
HD Closest Hydrogeological Data
Oil, gas or related wells

N

SITE NAME:	375 Lafayette Street	CLIENT:	Langan
ADDRESS:	375 Lafayette Street New York NY 10003	CONTACT:	Kaitlyn Gioia
		INQUIRY #:	7972161.2s
LAT/LONG:	40.727213 / 73.992964	DATE:	April 29, 2025 2:35 pm

Copyright © 2025 EDR, Inc. © 2015 TomTom Rel. 2015.

GEOCHECK® - PHYSICAL SETTING SOURCE MAP FINDINGS

Map ID
Direction
Distance
Elevation | Database | EDR ID Number

1
ENE
0 - 1/8 Mile
Higher | **FED USGS** | **USGS40000830175**

Organization ID:	USGS-NY	Organization Name:	USGS New York Water Science Center
Monitor Location:	NY 185	Type:	Well
Description:	EAST 4TH STREET & BOWERY	HUC:	Not Reported
Drainage Area:	Not Reported	Drainage Area Units:	Not Reported
Contrib Drainage Area:	Not Reported	Contrib Drainage Area Unts:	Not Reported
Aquifer:	Not Reported	Formation Type:	Bedrock
Aquifer Type:	Not Reported	Construction Date:	Not Reported
Well Depth:	653.68	Well Depth Units:	ft
Well Hole Depth:	Not Reported	Well Hole Depth Units:	Not Reported

Ground water levels,Number of Measurements:	10	Level reading date:	2004-07-26
Feet below surface:	Not Reported	Feet to sea level:	5.42
Note:	Not Reported		

Level reading date:	2004-04-21	Feet below surface:	Not Reported
Feet to sea level:	6.12	Note:	Not Reported
Level reading date:	2004-02-18	Feet below surface:	Not Reported
Feet to sea level:	6.60	Note:	Not Reported
Level reading date:	2003-09-15	Feet below surface:	Not Reported
Feet to sea level:	6.78	Note:	Not Reported
Level reading date:	2003-08-27	Feet below surface:	Not Reported
Feet to sea level:	6.75	Note:	Not Reported
Level reading date:	2003-06-24	Feet below surface:	Not Reported
Feet to sea level:	6.48	Note:	Not Reported
Level reading date:	2002-10-09	Feet below surface:	Not Reported
Feet to sea level:	5.34	Note:	Not Reported
Level reading date:	2002-06-25	Feet below surface:	Not Reported
Feet to sea level:	5.24	Note:	Not Reported
Level reading date:	2002-04-03	Feet below surface:	Not Reported
Feet to sea level:	5.37	Note:	Not Reported
Level reading date:	2002-01-09	Feet below surface:	Not Reported
Feet to sea level:	5.57	Note:	Not Reported

2
South
0 - 1/8 Mile
Higher | **FED USGS** | **USGS40000830096**

Organization ID:	USGS-NY	Organization Name:	USGS New York Water Science Center
Monitor Location:	NY 202	Type:	Well
Description:	BOND ST-A	HUC:	Not Reported
Drainage Area:	Not Reported	Drainage Area Units:	Not Reported
Contrib Drainage Area:	Not Reported	Contrib Drainage Area Unts:	Not Reported
Aquifer:	Not Reported	Formation Type:	Bedrock
Aquifer Type:	Not Reported	Construction Date:	Not Reported

Well Depth:	604	Well Depth Units:	ft
Well Hole Depth:	Not Reported	Well Hole Depth Units:	Not Reported

---

A3
SSW
1/4 - 1/2 Mile
Lower

FED USGS **USGS40000829989**

Organization ID:	USGS-NY	Organization Name:	USGS New York Water Science Center
Monitor Location:	NY 119	Type:	Well
Description:	Not Reported	HUC:	Not Reported
Drainage Area:	Not Reported	Drainage Area Units:	Not Reported
Contrib Drainage Area:	Not Reported	Contrib Drainage Area Unts:	Not Reported
Aquifer:	Sand and gravel aquifers (glaciated regions)		
Formation Type:	Sand	Aquifer Type:	Not Reported
Construction Date:	Not Reported	Well Depth:	65
Well Depth Units:	ft	Well Hole Depth:	Not Reported
Well Hole Depth Units:	Not Reported		

4
SE
1/4 - 1/2 Mile
Lower

FED USGS **USGS40000830007**

Organization ID:	USGS-NY	Organization Name:	USGS New York Water Science Center
Monitor Location:	NY 70	Type:	Well
Description:	Not Reported	HUC:	Not Reported
Drainage Area:	Not Reported	Drainage Area Units:	Not Reported
Contrib Drainage Area:	Not Reported	Contrib Drainage Area Unts:	Not Reported
Aquifer:	Sand and gravel aquifers (glaciated regions)		
Formation Type:	Sand	Aquifer Type:	Not Reported
Construction Date:	Not Reported	Well Depth:	75
Well Depth Units:	ft	Well Hole Depth:	Not Reported
Well Hole Depth Units:	Not Reported		

A5
SSW
1/4 - 1/2 Mile
Lower

FED USGS **USGS40000829948**

Organization ID:	USGS-NY	Organization Name:	USGS New York Water Science Center
Monitor Location:	NY 231	Type:	Well
Description:	MULBERRY ST-A	HUC:	Not Reported
Drainage Area:	Not Reported	Drainage Area Units:	Not Reported
Contrib Drainage Area:	Not Reported	Contrib Drainage Area Unts:	Not Reported
Aquifer:	Not Reported	Formation Type:	Bedrock
Aquifer Type:	Not Reported	Construction Date:	Not Reported
Well Depth:	570	Well Depth Units:	ft
Well Hole Depth:	Not Reported	Well Hole Depth Units:	Not Reported

Ground water levels,Number of Measurements:	3	Level reading date:	2004-04-19
Feet below surface:	Not Reported	Feet to sea level:	3.56
Note:	Not Reported		

Level reading date:	2004-04-05	Feet below surface:	Not Reported

Feet to sea level:	3.65	Note:	Not Reported
Level reading date:	2004-02-18	Feet below surface:	Not Reported
Feet to sea level:	3.98	Note:	Not Reported

6
SSW
1/4 - 1/2 Mile
Higher

FED USGS **USGS40000829893**

Organization ID:	USGS-NY	Organization Name:	USGS New York Water Science Center
Monitor Location:	NY 192. 1	Type:	Well
Description:	PRINCE & ELIZABETH STREETS-A		
HUC:	02030101	Drainage Area:	Not Reported
Drainage Area Units:	Not Reported	Contrib Drainage Area:	Not Reported
Contrib Drainage Area Unts:	Not Reported		
Aquifer:	New England crystalline-rock aquifers		
Formation Type:	Basement Complex	Aquifer Type:	Not Reported
Construction Date:	20010410	Well Depth:	665
Well Depth Units:	ft	Well Hole Depth:	665
Well Hole Depth Units:	ft		

Ground water levels,Number of Measurements:	19	Level reading date:	2005-02-14
Feet below surface:	Not Reported	Feet to sea level:	2.32
Note:	Not Reported		
Level reading date:	2004-11-10	Feet below surface:	Not Reported
Feet to sea level:	4.52	Note:	Not Reported
Level reading date:	2004-07-26	Feet below surface:	Not Reported
Feet to sea level:	4.68	Note:	Not Reported
Level reading date:	2004-06-28	Feet below surface:	Not Reported
Feet to sea level:	4.56	Note:	Not Reported
Level reading date:	2004-04-19	Feet below surface:	Not Reported
Feet to sea level:	4.32	Note:	Not Reported
Level reading date:	2004-02-18	Feet below surface:	Not Reported
Feet to sea level:	4.47	Note:	Not Reported
Level reading date:	2004-01-07	Feet below surface:	Not Reported
Feet to sea level:	4.51	Note:	Not Reported
Level reading date:	2003-11-21	Feet below surface:	Not Reported
Feet to sea level:	4.40	Note:	Not Reported
Level reading date:	2003-10-08	Feet below surface:	Not Reported
Feet to sea level:	4.21	Note:	Not Reported
Level reading date:	2003-10-01	Feet below surface:	Not Reported
Feet to sea level:	4.28	Note:	Not Reported
Level reading date:	2003-10-01	Feet below surface:	Not Reported
Feet to sea level:	4.25	Note:	Not Reported
Level reading date:	2003-09-29	Feet below surface:	Not Reported
Feet to sea level:	4.28	Note:	Not Reported
Level reading date:	2003-09-17	Feet below surface:	Not Reported

Feet to sea level:	4.42	Note:	Not Reported
Level reading date:	2003-08-27	Feet below surface:	Not Reported
Feet to sea level:	4.63	Note:	Not Reported
Level reading date:	2003-06-24	Feet below surface:	Not Reported
Feet to sea level:	4.75	Note:	Not Reported
Level reading date:	2002-10-09	Feet below surface:	Not Reported
Feet to sea level:	3.83	Note:	Not Reported
Level reading date:	2002-06-25	Feet below surface:	Not Reported
Feet to sea level:	3.71	Note:	Not Reported
Level reading date:	2002-04-03	Feet below surface:	Not Reported
Feet to sea level:	3.67	Note:	Not Reported
Level reading date:	2002-01-09	Feet below surface:	Not Reported
Feet to sea level:	3.72	Note:	Not Reported

7
SE **FED USGS** **USGS40000829947**
1/4 - 1/2 Mile
Lower

Organization ID:	USGS-NY	Organization Name:	USGS New York Water Science Center
Monitor Location:	NY 67	Type:	Well
Description:	Not Reported	HUC:	Not Reported
Drainage Area:	Not Reported	Drainage Area Units:	Not Reported
Contrib Drainage Area:	Not Reported	Contrib Drainage Area Unts:	Not Reported
Aquifer:	Sand and gravel aquifers (glaciated regions)		
Formation Type:	Sand	Aquifer Type:	Not Reported
Construction Date:	Not Reported	Well Depth:	22
Well Depth Units:	ft	Well Hole Depth:	Not Reported
Well Hole Depth Units:	Not Reported		

8
SW **FED USGS** **USGS40000829894**
1/4 - 1/2 Mile
Lower

Organization ID:	USGS-NY	Organization Name:	USGS New York Water Science Center
Monitor Location:	NY 232	Type:	Well
Description:	CROSBY ST-A	HUC:	Not Reported
Drainage Area:	Not Reported	Drainage Area Units:	Not Reported
Contrib Drainage Area:	Not Reported	Contrib Drainage Area Unts:	Not Reported
Aquifer:	Not Reported	Formation Type:	Bedrock
Aquifer Type:	Not Reported	Construction Date:	Not Reported
Well Depth:	578	Well Depth Units:	ft
Well Hole Depth:	Not Reported	Well Hole Depth Units:	Not Reported

Ground water levels,Number of Measurements:	3	Level reading date:	2004-04-19
Feet below surface:	Not Reported	Feet to sea level:	2.44
Note:	Not Reported		
Level reading date:	2004-04-05	Feet below surface:	Not Reported
Feet to sea level:	2.43	Note:	Not Reported

Level reading date:	2004-02-18	Feet below surface:	Not Reported
Feet to sea level:	2.76	Note:	Not Reported

B9
NE
1/4 - 1/2 Mile
Lower

FED USGS **USGS40000830447**

Organization ID:	USGS-NY	Organization Name:	USGS New York Water Science Center
Monitor Location:	NY 205	Type:	Well
Description:	EAST 12 ST-A	HUC:	Not Reported
Drainage Area:	Not Reported	Drainage Area Units:	Not Reported
Contrib Drainage Area:	Not Reported	Contrib Drainage Area Unts:	Not Reported
Aquifer:	Not Reported	Formation Type:	Bedrock
Aquifer Type:	Not Reported	Construction Date:	Not Reported
Well Depth:	538	Well Depth Units:	ft
Well Hole Depth:	Not Reported	Well Hole Depth Units:	Not Reported

---

B10
NE
1/4 - 1/2 Mile
Lower

FED USGS **USGS40000830462**

Organization ID:	USGS-NY	Organization Name:	USGS New York Water Science Center
Monitor Location:	NY 171	Type:	Well
Description:	EAST 12TH STREET-A	HUC:	Not Reported
Drainage Area:	Not Reported	Drainage Area Units:	Not Reported
Contrib Drainage Area:	Not Reported	Contrib Drainage Area Unts:	Not Reported
Aquifer:	Not Reported	Formation Type:	Bedrock
Aquifer Type:	Not Reported	Construction Date:	Not Reported
Well Depth:	538	Well Depth Units:	ft
Well Hole Depth:	Not Reported	Well Hole Depth Units:	Not Reported

---

11
SE
1/4 - 1/2 Mile
Lower

FED USGS **USGS40000829884**

Organization ID:	USGS-NY	Organization Name:	USGS New York Water Science Center
Monitor Location:	NY 18	Type:	Well
Description:	Not Reported	HUC:	Not Reported
Drainage Area:	Not Reported	Drainage Area Units:	Not Reported
Contrib Drainage Area:	Not Reported	Contrib Drainage Area Unts:	Not Reported
Aquifer:	Sand and gravel aquifers (glaciated regions)		
Formation Type:	Sand	Aquifer Type:	Not Reported
Construction Date:	Not Reported	Well Depth:	46
Well Depth Units:	ft	Well Hole Depth:	Not Reported
Well Hole Depth Units:	Not Reported		

Map ID
Direction
Distance
Elevation | Database | EDR ID Number

C12
SSW
1/2 - 1 Mile
Lower

FED USGS **USGS40000829780**

Organization ID:	USGS-NY	Organization Name:	USGS New York Water Science Center
Monitor Location:	NY 178. 1	Type:	Well
Description:	ELIZABETH ST-A	HUC:	02030101
Drainage Area:	Not Reported	Drainage Area Units:	Not Reported
Contrib Drainage Area:	Not Reported	Contrib Drainage Area Unts:	Not Reported
Aquifer:	New England crystalline-rock aquifers		
Formation Type:	Basement Complex	Aquifer Type:	Not Reported
Construction Date:	20020718	Well Depth:	600
Well Depth Units:	ft	Well Hole Depth:	600
Well Hole Depth Units:	ft		

Ground water levels,Number of Measurements:	9	Level reading date:	2005-02-14
Feet below surface:	Not Reported	Feet to sea level:	2.18
Note:	Not Reported		

Level reading date:	2004-11-10	Feet below surface:	Not Reported
Feet to sea level:	4.24	Note:	Not Reported
Level reading date:	2004-07-26	Feet below surface:	Not Reported
Feet to sea level:	4.57	Note:	Not Reported
Level reading date:	2004-04-19	Feet below surface:	Not Reported
Feet to sea level:	4.30	Note:	Not Reported
Level reading date:	2004-02-18	Feet below surface:	Not Reported
Feet to sea level:	4.08	Note:	Not Reported
Level reading date:	2003-09-24	Feet below surface:	Not Reported
Feet to sea level:	4.02	Note:	Not Reported
Level reading date:	2003-08-27	Feet below surface:	Not Reported
Feet to sea level:	4.23	Note:	Not Reported
Level reading date:	2003-06-24	Feet below surface:	Not Reported
Feet to sea level:	4.24	Note:	Not Reported
Level reading date:	2002-10-09	Feet below surface:	Not Reported
Feet to sea level:	3.77	Note:	Not Reported

D13
South
1/2 - 1 Mile
Lower

FED USGS **USGS40000829748**

Organization ID:	USGS-NY	Organization Name:	USGS New York Water Science Center
Monitor Location:	NY 175	Type:	Well
Description:	FORSYTH ST-A	HUC:	Not Reported
Drainage Area:	Not Reported	Drainage Area Units:	Not Reported
Contrib Drainage Area:	Not Reported	Contrib Drainage Area Unts:	Not Reported
Aquifer:	Not Reported	Formation Type:	Bedrock
Aquifer Type:	Not Reported	Construction Date:	Not Reported
Well Depth:	600.87	Well Depth Units:	ft
Well Hole Depth:	Not Reported	Well Hole Depth Units:	Not Reported

Ground water levels,Number of Measurements:	3	Level reading date:	2002-10-09
Feet below surface:	Not Reported	Feet to sea level:	3.24
Note:	Not Reported		
Level reading date:	2002-07-09	Feet below surface:	Not Reported
Feet to sea level:	3.11	Note:	Not Reported
Level reading date:	2002-06-25	Feet below surface:	Not Reported
Feet to sea level:	3.08	Note:	Not Reported

C14
South
1/2 - 1 Mile
Lower

FED USGS **USGS40000829749**

Organization ID:	USGS-NY	Organization Name:	USGS New York Water Science Center
Monitor Location:	NY 169. 1	Type:	Well
Description:	BROOME STREET-B	HUC:	02030101
Drainage Area:	Not Reported	Drainage Area Units:	Not Reported
Contrib Drainage Area:	Not Reported	Contrib Drainage Area Unts:	Not Reported
Aquifer:	New England crystalline-rock aquifers		
Formation Type:	Basement Complex	Aquifer Type:	Not Reported
Construction Date:	20010405	Well Depth:	664.82
Well Depth Units:	ft	Well Hole Depth:	664.82
Well Hole Depth Units:	ft		

Ground water levels,Number of Measurements:	12	Level reading date:	2005-02-14
Feet below surface:	Not Reported	Feet to sea level:	4.15
Note:	Not Reported		
Level reading date:	2004-11-10	Feet below surface:	Not Reported
Feet to sea level:	5.67	Note:	Not Reported
Level reading date:	2004-07-26	Feet below surface:	Not Reported
Feet to sea level:	6.06	Note:	Not Reported
Level reading date:	2004-04-19	Feet below surface:	Not Reported
Feet to sea level:	5.71	Note:	Not Reported
Level reading date:	2004-02-18	Feet below surface:	Not Reported
Feet to sea level:	5.50	Note:	Not Reported
Level reading date:	2003-09-24	Feet below surface:	Not Reported
Feet to sea level:	5.99	Note:	Not Reported
Level reading date:	2003-08-27	Feet below surface:	Not Reported
Feet to sea level:	6.19	Note:	Not Reported
Level reading date:	2003-06-24	Feet below surface:	Not Reported
Feet to sea level:	6.15	Note:	Not Reported
Level reading date:	2002-10-09	Feet below surface:	Not Reported
Feet to sea level:	5.81	Note:	Not Reported
Level reading date:	2002-06-25	Feet below surface:	Not Reported
Feet to sea level:	6.09	Note:	Not Reported
Level reading date:	2002-04-03	Feet below surface:	Not Reported
Feet to sea level:	6.03	Note:	Not Reported

Level reading date:	2002-01-09	Feet below surface:	Not Reported
Feet to sea level:	5.90	Note:	Not Reported

D15
South
1/2 - 1 Mile
Lower

FED USGS **USGS40000829747**

Organization ID:	USGS-NY	Organization Name:	USGS New York Water Science Center
Monitor Location:	NY 109	Type:	Well
Description:	Not Reported	HUC:	Not Reported
Drainage Area:	Not Reported	Drainage Area Units:	Not Reported
Contrib Drainage Area:	Not Reported	Contrib Drainage Area Unts:	Not Reported
Aquifer:	Not Reported	Formation Type:	Not Reported
Aquifer Type:	Not Reported	Construction Date:	Not Reported
Well Depth:	177	Well Depth Units:	ft
Well Hole Depth:	Not Reported	Well Hole Depth Units:	Not Reported

---

D16
South
1/2 - 1 Mile
Lower

FED USGS **USGS40000829746**

Organization ID:	USGS-NY	Organization Name:	USGS New York Water Science Center
Monitor Location:	NY 108	Type:	Well
Description:	Not Reported	HUC:	Not Reported
Drainage Area:	Not Reported	Drainage Area Units:	Not Reported
Contrib Drainage Area:	Not Reported	Contrib Drainage Area Unts:	Not Reported
Aquifer:	Not Reported	Formation Type:	Not Reported
Aquifer Type:	Not Reported	Construction Date:	Not Reported
Well Depth:	402	Well Depth Units:	ft
Well Hole Depth:	Not Reported	Well Hole Depth Units:	Not Reported

---

17
SE
1/2 - 1 Mile
Lower

FED USGS **USGS40000829835**

Organization ID:	USGS-NY	Organization Name:	USGS New York Water Science Center
Monitor Location:	NY 20	Type:	Well
Description:	Not Reported	HUC:	Not Reported
Drainage Area:	Not Reported	Drainage Area Units:	Not Reported
Contrib Drainage Area:	Not Reported	Contrib Drainage Area Unts:	Not Reported
Aquifer:	Sand and gravel aquifers (glaciated regions)		
Formation Type:	Sand	Aquifer Type:	Not Reported
Construction Date:	Not Reported	Well Depth:	43
Well Depth Units:	ft	Well Hole Depth:	Not Reported
Well Hole Depth Units:	Not Reported		

GEOCHECK® - PHYSICAL SETTING SOURCE MAP FINDINGS

Map ID
Direction
Distance
Elevation | Database | EDR ID Number

E18
SW
1/2 - 1 Mile
Lower

FED USGS **USGS40000829781**

Organization ID:	USGS-NY	Organization Name:	USGS New York Water Science Center
Monitor Location:	NY 216	Type:	Well
Description:	GRAND ST-B	HUC:	Not Reported
Drainage Area:	Not Reported	Drainage Area Units:	Not Reported
Contrib Drainage Area:	Not Reported	Contrib Drainage Area Unts:	Not Reported
Aquifer:	Not Reported	Formation Type:	Bedrock
Aquifer Type:	Not Reported	Construction Date:	Not Reported
Well Depth:	547.4	Well Depth Units:	ft
Well Hole Depth:	Not Reported	Well Hole Depth Units:	Not Reported

Ground water levels,Number of Measurements:	4	Level reading date:	2004-07-26
Feet below surface:	Not Reported	Feet to sea level:	1.20
Note:	Not Reported		
Level reading date:	2004-04-21	Feet below surface:	Not Reported
Feet to sea level:	1.22	Note:	Not Reported
Level reading date:	2004-02-18	Feet below surface:	Not Reported
Feet to sea level:	1.26	Note:	Not Reported
Level reading date:	2003-11-24	Feet below surface:	Not Reported
Feet to sea level:	1.31	Note:	Not Reported

E19
SW
1/2 - 1 Mile
Lower

FED USGS **USGS40000829782**

Organization ID:	USGS-NY	Organization Name:	USGS New York Water Science Center
Monitor Location:	NY 244. 1	Type:	Well
Description:	GRAND ST-W	HUC:	02030101
Drainage Area:	Not Reported	Drainage Area Units:	Not Reported
Contrib Drainage Area:	Not Reported	Contrib Drainage Area Unts:	Not Reported
Aquifer:	Sand and gravel aquifers (glaciated regions)		
Formation Type:	Pleistocene Series	Aquifer Type:	Not Reported
Construction Date:	Not Reported	Well Depth:	66.6
Well Depth Units:	ft	Well Hole Depth:	Not Reported
Well Hole Depth Units:	Not Reported		

20
SSW
1/2 - 1 Mile
Lower

FED USGS **USGS40000829733**

Organization ID:	USGS-NY	Organization Name:	USGS New York Water Science Center
Monitor Location:	NY 215. 1	Type:	Well
Description:	GRAND ST-A	HUC:	02030101
Drainage Area:	Not Reported	Drainage Area Units:	Not Reported
Contrib Drainage Area:	Not Reported	Contrib Drainage Area Unts:	Not Reported
Aquifer:	New England crystalline-rock aquifers		
Formation Type:	Basement Complex	Aquifer Type:	Not Reported

Construction Date:	20021030	Well Depth:	599.7
Well Depth Units:	ft	Well Hole Depth:	599.7
Well Hole Depth Units:	ft		

Ground water levels,Number of Measurements:	6	Level reading date:	2005-02-14
Feet below surface:	Not Reported	Feet to sea level:	0.23
Note:	Not Reported		

Level reading date:	2004-11-10	Feet below surface:	Not Reported
Feet to sea level:	3.06	Note:	Not Reported

Level reading date:	2004-07-26	Feet below surface:	Not Reported
Feet to sea level:	3.44	Note:	Not Reported

Level reading date:	2004-04-19	Feet below surface:	Not Reported
Feet to sea level:	3.18	Note:	Not Reported

Level reading date:	2004-02-18	Feet below surface:	Not Reported
Feet to sea level:	2.90	Note:	Not Reported

Level reading date:	2004-02-18	Feet below surface:	Not Reported
Feet to sea level:	2.90	Note:	Not Reported

F21
SW
1/2 - 1 Mile
Lower

FED USGS **USGS40000829869**

Organization ID:	USGS-NY	Organization Name:	USGS New York Water Science Center
Monitor Location:	NY 11	Type:	Well
Description:	Not Reported	HUC:	Not Reported
Drainage Area:	Not Reported	Drainage Area Units:	Not Reported
Contrib Drainage Area:	Not Reported	Contrib Drainage Area Unts:	Not Reported
Aquifer:	Sand and gravel aquifers (glaciated regions)		
Formation Type:	Sand	Aquifer Type:	Not Reported
Construction Date:	Not Reported	Well Depth:	52
Well Depth Units:	ft	Well Hole Depth:	Not Reported
Well Hole Depth Units:	Not Reported		

F22
SW
1/2 - 1 Mile
Lower

FED USGS **USGS40000829870**

Organization ID:	USGS-NY	Organization Name:	USGS New York Water Science Center
Monitor Location:	NY 12	Type:	Well
Description:	Not Reported	HUC:	Not Reported
Drainage Area:	Not Reported	Drainage Area Units:	Not Reported
Contrib Drainage Area:	Not Reported	Contrib Drainage Area Unts:	Not Reported
Aquifer:	Sand and gravel aquifers (glaciated regions)		
Formation Type:	Sand	Aquifer Type:	Not Reported
Construction Date:	Not Reported	Well Depth:	52
Well Depth Units:	ft	Well Hole Depth:	Not Reported
Well Hole Depth Units:	Not Reported		

GEOCHECK® - PHYSICAL SETTING SOURCE MAP FINDINGS

Map ID
Direction
Distance
Elevation | Database | EDR ID Number

23
West
1/2 - 1 Mile
Lower | **FED USGS** | **USGS40000830200**

Organization ID:	USGS-NY	Organization Name:	USGS New York Water Science Center
Monitor Location:	NY 57	Type:	Well
Description:	Not Reported	HUC:	Not Reported
Drainage Area:	Not Reported	Drainage Area Units:	Not Reported
Contrib Drainage Area:	Not Reported	Contrib Drainage Area Unts:	Not Reported
Aquifer:	Sand and gravel aquifers (glaciated regions)		
Formation Type:	Sand	Aquifer Type:	Not Reported
Construction Date:	Not Reported	Well Depth:	65
Well Depth Units:	ft	Well Hole Depth:	Not Reported
Well Hole Depth Units:	Not Reported		

F24
WSW
1/2 - 1 Mile
Lower | **FED USGS** | **USGS40000829885**

Organization ID:	USGS-NY	Organization Name:	USGS New York Water Science Center
Monitor Location:	NY 64	Type:	Well
Description:	Not Reported	HUC:	Not Reported
Drainage Area:	Not Reported	Drainage Area Units:	Not Reported
Contrib Drainage Area:	Not Reported	Contrib Drainage Area Unts:	Not Reported
Aquifer:	Sand and gravel aquifers (glaciated regions)		
Formation Type:	Sand	Aquifer Type:	Not Reported
Construction Date:	Not Reported	Well Depth:	31
Well Depth Units:	ft	Well Hole Depth:	Not Reported
Well Hole Depth Units:	Not Reported		

F25
WSW
1/2 - 1 Mile
Lower | **FED USGS** | **USGS40000829886**

Organization ID:	USGS-NY	Organization Name:	USGS New York Water Science Center
Monitor Location:	NY 65	Type:	Well
Description:	Not Reported	HUC:	Not Reported
Drainage Area:	Not Reported	Drainage Area Units:	Not Reported
Contrib Drainage Area:	Not Reported	Contrib Drainage Area Unts:	Not Reported
Aquifer:	Sand and gravel aquifers (glaciated regions)		
Formation Type:	Sand	Aquifer Type:	Not Reported
Construction Date:	Not Reported	Well Depth:	31
Well Depth Units:	ft	Well Hole Depth:	Not Reported
Well Hole Depth Units:	Not Reported		

Map ID
Direction
Distance
Elevation | Database | EDR ID Number

26
South
1/2 - 1 Mile
Lower

FED USGS **USGS40000829657**

Organization ID:	USGS-NY	Organization Name:	USGS New York Water Science Center
Monitor Location:	NY 148	Type:	Well
Description:	Not Reported	HUC:	Not Reported
Drainage Area:	Not Reported	Drainage Area Units:	Not Reported
Contrib Drainage Area:	Not Reported	Contrib Drainage Area Unts:	Not Reported
Aquifer:	Sand and gravel aquifers (glaciated regions)		
Formation Type:	Sand	Aquifer Type:	Not Reported
Construction Date:	Not Reported	Well Depth:	35
Well Depth Units:	ft	Well Hole Depth:	Not Reported
Well Hole Depth Units:	Not Reported		

27
WSW
1/2 - 1 Mile
Lower

FED USGS **USGS40000829937**

Organization ID:	USGS-NY	Organization Name:	USGS New York Water Science Center
Monitor Location:	NY 74	Type:	Well
Description:	Not Reported	HUC:	Not Reported
Drainage Area:	Not Reported	Drainage Area Units:	Not Reported
Contrib Drainage Area:	Not Reported	Contrib Drainage Area Unts:	Not Reported
Aquifer:	Sand and gravel aquifers (glaciated regions)		
Formation Type:	Sand	Aquifer Type:	Not Reported
Construction Date:	Not Reported	Well Depth:	160
Well Depth Units:	ft	Well Hole Depth:	Not Reported
Well Hole Depth Units:	Not Reported		

G28
SSW
1/2 - 1 Mile
Lower

FED USGS **USGS40000829683**

Organization ID:	USGS-NY	Organization Name:	USGS New York Water Science Center
Monitor Location:	NY 229	Type:	Well
Description:	HESTER ST-A	HUC:	Not Reported
Drainage Area:	Not Reported	Drainage Area Units:	Not Reported
Contrib Drainage Area:	Not Reported	Contrib Drainage Area Unts:	Not Reported
Aquifer:	Not Reported	Formation Type:	Bedrock
Aquifer Type:	Not Reported	Construction Date:	Not Reported
Well Depth:	548	Well Depth Units:	ft
Well Hole Depth:	Not Reported	Well Hole Depth Units:	Not Reported

Ground water levels,Number of Measurements:	5	Level reading date:	2004-11-10
Feet below surface:	Not Reported	Feet to sea level:	1.11
Note:	Not Reported		
Level reading date:	2004-07-26	Feet below surface:	Not Reported
Feet to sea level:	1.49	Note:	Not Reported
Level reading date:	2004-04-19	Feet below surface:	Not Reported

Feet to sea level:	1.36	Note:	Not Reported
Level reading date:	2004-04-02	Feet below surface:	Not Reported
Feet to sea level:	1.31	Note:	Not Reported
Level reading date:	2004-02-18	Feet below surface:	Not Reported
Feet to sea level:	1.21	Note:	Not Reported

29
WSW
1/2 - 1 Mile
Lower

FED USGS **USGS40000830018**

Organization ID:	USGS-NY	Organization Name:	USGS New York Water Science Center
Monitor Location:	NY 143	Type:	Well
Description:	Not Reported	HUC:	Not Reported
Drainage Area:	Not Reported	Drainage Area Units:	Not Reported
Contrib Drainage Area:	Not Reported	Contrib Drainage Area Unts:	Not Reported
Aquifer:	Sand and gravel aquifers (glaciated regions)		
Formation Type:	Sand	Aquifer Type:	Not Reported
Construction Date:	Not Reported	Well Depth:	40
Well Depth Units:	ft	Well Hole Depth:	Not Reported
Well Hole Depth Units:	Not Reported		

G30
SSW
1/2 - 1 Mile
Lower

FED USGS **USGS40000829658**

Organization ID:	USGS-NY	Organization Name:	USGS New York Water Science Center
Monitor Location:	NY 230	Type:	Well
Description:	BAXTER ST-A	HUC:	Not Reported
Drainage Area:	Not Reported	Drainage Area Units:	Not Reported
Contrib Drainage Area:	Not Reported	Contrib Drainage Area Unts:	Not Reported
Aquifer:	Not Reported	Formation Type:	Bedrock
Aquifer Type:	Not Reported	Construction Date:	Not Reported
Well Depth:	528.8	Well Depth Units:	ft
Well Hole Depth:	Not Reported	Well Hole Depth Units:	Not Reported

---

H31
SW
1/2 - 1 Mile
Lower

FED USGS **USGS40000829825**

Organization ID:	USGS-NY	Organization Name:	USGS New York Water Science Center
Monitor Location:	NY 95	Type:	Well
Description:	Not Reported	HUC:	Not Reported
Drainage Area:	Not Reported	Drainage Area Units:	Not Reported
Contrib Drainage Area:	Not Reported	Contrib Drainage Area Unts:	Not Reported
Aquifer:	Sand and gravel aquifers (glaciated regions)		
Formation Type:	Sand and Gravel	Aquifer Type:	Not Reported
Construction Date:	Not Reported	Well Depth:	55
Well Depth Units:	ft	Well Hole Depth:	Not Reported
Well Hole Depth Units:	Not Reported		

GEOCHECK® - PHYSICAL SETTING SOURCE MAP FINDINGS

Map ID
Direction
Distance
Elevation | Database | EDR ID Number

H32
WSW
1/2 - 1 Mile
Lower

FED USGS **USGS40000829846**

Organization ID:	USGS-NY	Organization Name:	USGS New York Water Science Center
Monitor Location:	NY 13	Type:	Well
Description:	Not Reported	HUC:	Not Reported
Drainage Area:	Not Reported	Drainage Area Units:	Not Reported
Contrib Drainage Area:	Not Reported	Contrib Drainage Area Unts:	Not Reported
Aquifer:	Sand and gravel aquifers (glaciated regions)		
Formation Type:	Sand	Aquifer Type:	Not Reported
Construction Date:	Not Reported	Well Depth:	55
Well Depth Units:	ft	Well Hole Depth:	Not Reported
Well Hole Depth Units:	Not Reported		

I33
West
1/2 - 1 Mile
Lower

FED USGS **USGS40000830201**

Organization ID:	USGS-NY	Organization Name:	USGS New York Water Science Center
Monitor Location:	NY 184. 1	Type:	Well
Description:	HOUSTON ST-A	HUC:	02030101
Drainage Area:	Not Reported	Drainage Area Units:	Not Reported
Contrib Drainage Area:	Not Reported	Contrib Drainage Area Unts:	Not Reported
Aquifer:	New England crystalline-rock aquifers		
Formation Type:	Basement Complex	Aquifer Type:	Not Reported
Construction Date:	20020412	Well Depth:	663.84
Well Depth Units:	ft	Well Hole Depth:	663.84
Well Hole Depth Units:	ft		

34
SE
1/2 - 1 Mile
Lower

FED USGS **USGS40000829824**

Organization ID:	USGS-NY	Organization Name:	USGS New York Water Science Center
Monitor Location:	NY 77	Type:	Well
Description:	Not Reported	HUC:	Not Reported
Drainage Area:	Not Reported	Drainage Area Units:	Not Reported
Contrib Drainage Area:	Not Reported	Contrib Drainage Area Unts:	Not Reported
Aquifer:	Sand and gravel aquifers (glaciated regions)		
Formation Type:	Sand	Aquifer Type:	Not Reported
Construction Date:	Not Reported	Well Depth:	60
Well Depth Units:	ft	Well Hole Depth:	Not Reported
Well Hole Depth Units:	Not Reported		

GEOCHECK® - PHYSICAL SETTING SOURCE MAP FINDINGS

Map ID
Direction
Distance
Elevation | Database | EDR ID Number

I35
West
1/2 - 1 Mile
Lower

FED USGS **USGS40000830224**

Organization ID:	USGS-NY	Organization Name:	USGS New York Water Science Center
Monitor Location:	NY 172	Type:	Well
Description:	HUDSON & HOUSTON STREETS-B		
HUC:	Not Reported	Drainage Area:	Not Reported
Drainage Area Units:	Not Reported	Contrib Drainage Area:	Not Reported
Contrib Drainage Area Unts:	Not Reported	Aquifer:	Not Reported
Formation Type:	Bedrock	Aquifer Type:	Not Reported
Construction Date:	Not Reported	Well Depth:	640.7
Well Depth Units:	ft	Well Hole Depth:	Not Reported
Well Hole Depth Units:	Not Reported		

I36
West
1/2 - 1 Mile
Lower

FED USGS **USGS40000830230**

Organization ID:	USGS-NY	Organization Name:	USGS New York Water Science Center
Monitor Location:	NY 248. 1	Type:	Well
Description:	28B-GEO-02/W	HUC:	02030101
Drainage Area:	Not Reported	Drainage Area Units:	Not Reported
Contrib Drainage Area:	Not Reported	Contrib Drainage Area Unts:	Not Reported
Aquifer:	Sand and gravel aquifers (glaciated regions)		
Formation Type:	Pleistocene Series	Aquifer Type:	Not Reported
Construction Date:	Not Reported	Well Depth:	100
Well Depth Units:	ft	Well Hole Depth:	Not Reported
Well Hole Depth Units:	Not Reported		

I37
West
1/2 - 1 Mile
Lower

FED USGS **USGS40000830231**

Organization ID:	USGS-NY	Organization Name:	USGS New York Water Science Center
Monitor Location:	NY 32	Type:	Well
Description:	Not Reported	HUC:	Not Reported
Drainage Area:	Not Reported	Drainage Area Units:	Not Reported
Contrib Drainage Area:	Not Reported	Contrib Drainage Area Unts:	Not Reported
Aquifer:	Sand and gravel aquifers (glaciated regions)		
Formation Type:	Sand and Gravel	Aquifer Type:	Not Reported
Construction Date:	Not Reported	Well Depth:	70
Well Depth Units:	ft	Well Hole Depth:	Not Reported
Well Hole Depth Units:	Not Reported		

GEOCHECK® - PHYSICAL SETTING SOURCE MAP FINDINGS

Map ID
Direction
Distance
Elevation | Database | EDR ID Number

38
SW
1/2 - 1 Mile
Lower

FED USGS **USGS40000829723**

Organization ID:	USGS-NY	Organization Name:	USGS New York Water Science Center
Monitor Location:	NY 149	Type:	Well
Description:	Not Reported	HUC:	Not Reported
Drainage Area:	Not Reported	Drainage Area Units:	Not Reported
Contrib Drainage Area:	Not Reported	Contrib Drainage Area Unts:	Not Reported
Aquifer:	Sand and gravel aquifers (glaciated regions)		
Formation Type:	Sand	Aquifer Type:	Not Reported
Construction Date:	Not Reported	Well Depth:	38
Well Depth Units:	ft	Well Hole Depth:	Not Reported
Well Hole Depth Units:	Not Reported		

39
WNW
1/2 - 1 Mile
Lower

FED USGS **USGS40000830321**

Organization ID:	USGS-NY	Organization Name:	USGS New York Water Science Center
Monitor Location:	NY 40	Type:	Well
Description:	Not Reported	HUC:	Not Reported
Drainage Area:	Not Reported	Drainage Area Units:	Not Reported
Contrib Drainage Area:	Not Reported	Contrib Drainage Area Unts:	Not Reported
Aquifer:	Sand and gravel aquifers (glaciated regions)		
Formation Type:	Sand	Aquifer Type:	Not Reported
Construction Date:	Not Reported	Well Depth:	52
Well Depth Units:	ft	Well Hole Depth:	Not Reported
Well Hole Depth Units:	Not Reported		

J40
WNW
1/2 - 1 Mile
Lower

FED USGS **USGS40000830493**

Organization ID:	USGS-NY	Organization Name:	USGS New York Water Science Center
Monitor Location:	NY 199	Type:	Well
Description:	GROVE STREET-A	HUC:	Not Reported
Drainage Area:	Not Reported	Drainage Area Units:	Not Reported
Contrib Drainage Area:	Not Reported	Contrib Drainage Area Unts:	Not Reported
Aquifer:	Not Reported	Formation Type:	Bedrock
Aquifer Type:	Not Reported	Construction Date:	Not Reported
Well Depth:	644.77	Well Depth Units:	ft
Well Hole Depth:	Not Reported	Well Hole Depth Units:	Not Reported

---

K41
South
1/2 - 1 Mile
Higher

FED USGS **USGS40000829562**

Organization ID:	USGS-NY	Organization Name:	USGS New York Water Science Center
Monitor Location:	NY 189	Type:	Well

Description:	ELDRIDGE ST-A	HUC:	Not Reported
Drainage Area:	Not Reported	Drainage Area Units:	Not Reported
Contrib Drainage Area:	Not Reported	Contrib Drainage Area Unts:	Not Reported
Aquifer:	Not Reported	Formation Type:	Bedrock
Aquifer Type:	Not Reported	Construction Date:	Not Reported
Well Depth:	600.41	Well Depth Units:	ft
Well Hole Depth:	Not Reported	Well Hole Depth Units:	Not Reported

Ground water levels,Number of Measurements:	11	Level reading date:	2005-02-14
Feet below surface:	Not Reported	Feet to sea level:	2.64
Note:	Not Reported		

Level reading date:	2004-11-10	Feet below surface:	Not Reported
Feet to sea level:	3.38	Note:	Not Reported
Level reading date:	2004-10-17	Feet below surface:	Not Reported
Feet to sea level:	3.40	Note:	Not Reported
Level reading date:	2004-07-26	Feet below surface:	Not Reported
Feet to sea level:	3.75	Note:	Not Reported
Level reading date:	2004-04-19	Feet below surface:	Not Reported
Feet to sea level:	3.83	Note:	Not Reported
Level reading date:	2004-02-18	Feet below surface:	Not Reported
Feet to sea level:	3.42	Note:	Not Reported
Level reading date:	2003-08-27	Feet below surface:	Not Reported
Feet to sea level:	3.56	Note:	Not Reported
Level reading date:	2003-06-24	Feet below surface:	Not Reported
Feet to sea level:	3.56	Note:	Not Reported
Level reading date:	2002-10-09	Feet below surface:	Not Reported
Feet to sea level:	3.18	Note:	Not Reported
Level reading date:	2002-07-10	Feet below surface:	Not Reported
Feet to sea level:	2.96	Note:	Not Reported
Level reading date:	2002-06-25	Feet below surface:	Not Reported
Feet to sea level:	2.92	Note:	Not Reported

J42
WNW
1/2 - 1 Mile
Lower

Site ID:	16311
Groundwater Flow:	NOT REPORTED
Water Table Depth:	4.96-5.92
Date:	10/01/92

AQUIFLOW **4531**

L43
West
1/2 - 1 Mile
Lower

FED USGS **USGS40000830097**

Organization ID:	USGS-NY	Organization Name:	USGS New York Water Science Center
Monitor Location:	NY 26	Type:	Well
Description:	Not Reported	HUC:	Not Reported
Drainage Area:	Not Reported	Drainage Area Units:	Not Reported
Contrib Drainage Area:	Not Reported	Contrib Drainage Area Unts:	Not Reported
Aquifer:	Sand and gravel aquifers (glaciated regions)		
Formation Type:	Sand	Aquifer Type:	Not Reported

Construction Date:	Not Reported	Well Depth:	80
Well Depth Units:	ft	Well Hole Depth:	Not Reported
Well Hole Depth Units:	Not Reported		

L44
West
1/2 - 1 Mile
Lower

FED USGS **USGS40000830099**

Organization ID:	USGS-NY	Organization Name:	USGS New York Water Science Center
Monitor Location:	NY 28	Type:	Well
Description:	Not Reported	HUC:	Not Reported
Drainage Area:	Not Reported	Drainage Area Units:	Not Reported
Contrib Drainage Area:	Not Reported	Contrib Drainage Area Unts:	Not Reported
Aquifer:	Sand and gravel aquifers (glaciated regions)		
Formation Type:	Sand	Aquifer Type:	Not Reported
Construction Date:	Not Reported	Well Depth:	Not Reported
Well Depth Units:	Not Reported	Well Hole Depth:	Not Reported
Well Hole Depth Units:	Not Reported		

L45
West
1/2 - 1 Mile
Lower

FED USGS **USGS40000830098**

Organization ID:	USGS-NY	Organization Name:	USGS New York Water Science Center
Monitor Location:	NY 27	Type:	Well
Description:	Not Reported	HUC:	Not Reported
Drainage Area:	Not Reported	Drainage Area Units:	Not Reported
Contrib Drainage Area:	Not Reported	Contrib Drainage Area Unts:	Not Reported
Aquifer:	Sand and gravel aquifers (glaciated regions)		
Formation Type:	Sand	Aquifer Type:	Not Reported
Construction Date:	Not Reported	Well Depth:	80
Well Depth Units:	ft	Well Hole Depth:	Not Reported
Well Hole Depth Units:	Not Reported		

M46
NNW
1/2 - 1 Mile
Lower

NY WELLS **NYWS50000061495**

WELLS:

DEC Well #:	NY00310	Well Depth (ft):	960
Bedrock Depth (ft):	25	Groundwater Depth (ft):	Not Reported
Casing Depth (ft):	74	Casing 1 Diameter (in):	12
Casing 1 Length (ft):	25	Casing 2 Diameter (in):	Not Reported
Casing 2 Length (ft):	76	Screened Well:	N
Screen Length (ft):	Not Reported	Avg Discharge Rate (gpm):	3
Well Purpose:	Not Reported	Driller Registration #:	NYRD10461
Report Date:	12-APR-07	Drilling Start Date:	12-MAR-07
Drilling Completion Date:	16-MAR-07		

GEOCHECK® - PHYSICAL SETTING SOURCE MAP FINDINGS

Map ID
Direction
Distance
Elevation | Database | EDR ID Number

M47
NNW
1/2 - 1 Mile
Lower

NY WELLS **NYWS50000061494**

WELLS:

DEC Well #:	NY00309	Well Depth (ft):	640
Bedrock Depth (ft):	25	Groundwater Depth (ft):	20
Casing Depth (ft):	76	Casing 1 Diameter (in):	12
Casing 1 Length (ft):	25	Casing 2 Diameter (in):	Not Reported
Casing 2 Length (ft):	78	Screened Well:	N
Screen Length (ft):	Not Reported	Avg Discharge Rate (gpm):	100
Well Purpose:	Not Reported	Driller Registration #:	NYRD10461
Report Date:	12-APR-07	Drilling Start Date:	26-FEB-07
Drilling Completion Date:	12-MAR-07		

48
SE
1/2 - 1 Mile
Lower

FED USGS **USGS40000829656**

Organization ID:	USGS-NY	Organization Name:	USGS New York Water Science Center
Monitor Location:	NY 141	Type:	Well
Description:	Not Reported	HUC:	Not Reported
Drainage Area:	Not Reported	Drainage Area Units:	Not Reported
Contrib Drainage Area:	Not Reported	Contrib Drainage Area Unts:	Not Reported
Aquifer:	Sand and gravel aquifers (glaciated regions)		
Formation Type:	Sand	Aquifer Type:	Not Reported
Construction Date:	Not Reported	Well Depth:	61
Well Depth Units:	ft	Well Hole Depth:	Not Reported
Well Hole Depth Units:	Not Reported		

N49
WNW
1/2 - 1 Mile
Lower

FED USGS **USGS40000830392**

Organization ID:	USGS-NY	Organization Name:	USGS New York Water Science Center
Monitor Location:	NY 130	Type:	Well
Description:	Not Reported	HUC:	Not Reported
Drainage Area:	Not Reported	Drainage Area Units:	Not Reported
Contrib Drainage Area:	Not Reported	Contrib Drainage Area Unts:	Not Reported
Aquifer:	Sand and gravel aquifers (glaciated regions)		
Formation Type:	Sand	Aquifer Type:	Not Reported
Construction Date:	Not Reported	Well Depth:	35
Well Depth Units:	ft	Well Hole Depth:	Not Reported
Well Hole Depth Units:	Not Reported		

GEOCHECK® - PHYSICAL SETTING SOURCE MAP FINDINGS

Map ID
Direction
Distance
Elevation | Database | EDR ID Number

N50
WNW
1/2 - 1 Mile
Lower

FED USGS **USGS40000830393**

Organization ID:	USGS-NY	Organization Name:	USGS New York Water Science Center
Monitor Location:	NY 131	Type:	Well
Description:	Not Reported	HUC:	Not Reported
Drainage Area:	Not Reported	Drainage Area Units:	Not Reported
Contrib Drainage Area:	Not Reported	Contrib Drainage Area Unts:	Not Reported
Aquifer:	Sand and gravel aquifers (glaciated regions)		
Formation Type:	Sand	Aquifer Type:	Not Reported
Construction Date:	Not Reported	Well Depth:	35
Well Depth Units:	ft	Well Hole Depth:	Not Reported
Well Hole Depth Units:	Not Reported		

N51
WNW
1/2 - 1 Mile
Lower

FED USGS **USGS40000830394**

Organization ID:	USGS-NY	Organization Name:	USGS New York Water Science Center
Monitor Location:	NY 132	Type:	Well
Description:	Not Reported	HUC:	Not Reported
Drainage Area:	Not Reported	Drainage Area Units:	Not Reported
Contrib Drainage Area:	Not Reported	Contrib Drainage Area Unts:	Not Reported
Aquifer:	Sand and gravel aquifers (glaciated regions)		
Formation Type:	Sand	Aquifer Type:	Not Reported
Construction Date:	Not Reported	Well Depth:	35
Well Depth Units:	ft	Well Hole Depth:	Not Reported
Well Hole Depth Units:	Not Reported		

52
South
1/2 - 1 Mile
Lower

FED USGS **USGS40000829539**

Organization ID:	USGS-NY	Organization Name:	USGS New York Water Science Center
Monitor Location:	NY 19	Type:	Well
Description:	Not Reported	HUC:	Not Reported
Drainage Area:	Not Reported	Drainage Area Units:	Not Reported
Contrib Drainage Area:	Not Reported	Contrib Drainage Area Unts:	Not Reported
Aquifer:	Sand and gravel aquifers (glaciated regions)		
Formation Type:	Sand	Aquifer Type:	Not Reported
Construction Date:	Not Reported	Well Depth:	32
Well Depth Units:	ft	Well Hole Depth:	Not Reported
Well Hole Depth Units:	Not Reported		

Map ID
Direction
Distance
Elevation | Database | EDR ID Number

K53
South
1/2 - 1 Mile
Higher

FED USGS **USGS40000829530**

Organization ID:	USGS-NY	Organization Name:	USGS New York Water Science Center
Monitor Location:	NY 201	Type:	Well
Description:	ALLEN ST-A	HUC:	Not Reported
Drainage Area:	Not Reported	Drainage Area Units:	Not Reported
Contrib Drainage Area:	Not Reported	Contrib Drainage Area Unts:	Not Reported
Aquifer:	Not Reported	Formation Type:	Bedrock
Aquifer Type:	Not Reported	Construction Date:	Not Reported
Well Depth:	600	Well Depth Units:	ft
Well Hole Depth:	Not Reported	Well Hole Depth Units:	Not Reported

Ground water levels,Number of Measurements:	7	Level reading date:	2005-02-14
Feet below surface:	Not Reported	Feet to sea level:	3.15
Note:	Not Reported		
Level reading date:	2004-11-10	Feet below surface:	Not Reported
Feet to sea level:	2.65	Note:	Not Reported
Level reading date:	2004-10-14	Feet below surface:	Not Reported
Feet to sea level:	2.25	Note:	Not Reported
Level reading date:	2004-10-07	Feet below surface:	Not Reported
Feet to sea level:	4.25	Note:	Not Reported
Level reading date:	2004-07-26	Feet below surface:	Not Reported
Feet to sea level:	4.31	Note:	Not Reported
Level reading date:	2004-04-19	Feet below surface:	Not Reported
Feet to sea level:	4.17	Note:	Not Reported
Level reading date:	2004-02-18	Feet below surface:	Not Reported
Feet to sea level:	4.05	Note:	Not Reported

54
SW
1/2 - 1 Mile
Lower

FED USGS **USGS40000829599**

Organization ID:	USGS-NY	Organization Name:	USGS New York Water Science Center
Monitor Location:	NY 214. 1	Type:	Well
Description:	FRANKLIN ST-A	HUC:	02030101
Drainage Area:	Not Reported	Drainage Area Units:	Not Reported
Contrib Drainage Area:	Not Reported	Contrib Drainage Area Unts:	Not Reported
Aquifer:	New England crystalline-rock aquifers		
Formation Type:	Basement Complex	Aquifer Type:	Not Reported
Construction Date:	20030911	Well Depth:	545
Well Depth Units:	ft	Well Hole Depth:	545
Well Hole Depth Units:	ft		

Ground water levels,Number of Measurements:	6	Level reading date:	2005-02-14
Feet below surface:	Not Reported	Feet to sea level:	-4.29
Note:	Not Reported		

Level reading date:	2004-11-10	Feet below surface:	Not Reported
Feet to sea level:	-0.32	Note:	Not Reported
Level reading date:	2004-07-26	Feet below surface:	Not Reported
Feet to sea level:	3.17	Note:	Not Reported
Level reading date:	2004-04-19	Feet below surface:	Not Reported
Feet to sea level:	-0.17	Note:	Not Reported
Level reading date:	2004-02-18	Feet below surface:	Not Reported
Feet to sea level:	-0.29	Note:	Not Reported
Level reading date:	2003-11-12	Feet below surface:	Not Reported
Feet to sea level:	-0.01	Note:	Not Reported

55
SE **FED USGS** **USGS40000829598**
1/2 - 1 Mile
Lower

Organization ID:	USGS-NY	Organization Name:	USGS New York Water Science Center
Monitor Location:	NY 159	Type:	Well
Description:	Not Reported	HUC:	Not Reported
Drainage Area:	Not Reported	Drainage Area Units:	Not Reported
Contrib Drainage Area:	Not Reported	Contrib Drainage Area Unts:	Not Reported
Aquifer:	Sand and gravel aquifers (glaciated regions)		
Formation Type:	Pleistocene Series	Aquifer Type:	Not Reported
Construction Date:	Not Reported	Well Depth:	60
Well Depth Units:	ft	Well Hole Depth:	Not Reported
Well Hole Depth Units:	Not Reported		

56
WSW **FED USGS** **USGS40000829836**
1/2 - 1 Mile
Lower

Organization ID:	USGS-NY	Organization Name:	USGS New York Water Science Center
Monitor Location:	NY 237. 1	Type:	Well
Description:	29B-GEO-03/W	HUC:	Not Reported
Drainage Area:	Not Reported	Drainage Area Units:	Not Reported
Contrib Drainage Area:	Not Reported	Contrib Drainage Area Unts:	Not Reported
Aquifer:	Not Reported	Formation Type:	Not Reported
Aquifer Type:	Not Reported	Construction Date:	Not Reported
Well Depth:	96	Well Depth Units:	ft
Well Hole Depth:	Not Reported	Well Hole Depth Units:	Not Reported

---

O57
NNE **FED USGS** **USGS40000830914**
1/2 - 1 Mile
Lower

Organization ID:	USGS-NY	Organization Name:	USGS New York Water Science Center
Monitor Location:	NY 253. 1	Type:	Well
Description:	E. 22ND STREET AND LEXINGTON AVE, NEW YORK		
HUC:	02030101	Drainage Area:	Not Reported
Drainage Area Units:	Not Reported	Contrib Drainage Area:	Not Reported
Contrib Drainage Area Unts:	Not Reported		

Aquifer:	Sand and gravel aquifers (glaciated regions)		
Formation Type:	Pleistocene Series	Aquifer Type:	Not Reported
Construction Date:	20050630	Well Depth:	45
Well Depth Units:	ft	Well Hole Depth:	45
Well Hole Depth Units:	ft		

O58
NNE
1/2 - 1 Mile
Lower

FED USGS **USGS40000830913**

Organization ID:	USGS-NY	Organization Name:	USGS New York Water Science Center
Monitor Location:	NY 241. 1	Type:	Well
Description:	E22ST-A	HUC:	02030101
Drainage Area:	Not Reported	Drainage Area Units:	Not Reported
Contrib Drainage Area:	Not Reported	Contrib Drainage Area Unts:	Not Reported
Aquifer:	New England crystalline-rock aquifers		
Formation Type:	Basement Complex	Aquifer Type:	Not Reported
Construction Date:	20021114	Well Depth:	600.1
Well Depth Units:	ft	Well Hole Depth:	600.1
Well Hole Depth Units:	ft		

P59
South
1/2 - 1 Mile
Lower

FED USGS **USGS40000829499**

Organization ID:	USGS-NY	Organization Name:	USGS New York Water Science Center
Monitor Location:	NY 182	Type:	Well
Description:	FORSYTH ST-B	HUC:	Not Reported
Drainage Area:	Not Reported	Drainage Area Units:	Not Reported
Contrib Drainage Area:	Not Reported	Contrib Drainage Area Unts:	Not Reported
Aquifer:	Not Reported	Formation Type:	Bedrock
Aquifer Type:	Not Reported	Construction Date:	Not Reported
Well Depth:	600	Well Depth Units:	ft
Well Hole Depth:	Not Reported	Well Hole Depth Units:	Not Reported

Ground water levels,Number of Measurements:	11	Level reading date:	2005-02-14
Feet below surface:	Not Reported	Feet to sea level:	-0.02
Note:	Not Reported		

Level reading date:	2004-11-10	Feet below surface:	Not Reported
Feet to sea level:	1.27	Note:	Not Reported
Level reading date:	2004-10-13	Feet below surface:	Not Reported
Feet to sea level:	2.25	Note:	Not Reported
Level reading date:	2004-07-26	Feet below surface:	Not Reported
Feet to sea level:	2.37	Note:	Not Reported
Level reading date:	2004-04-19	Feet below surface:	Not Reported
Feet to sea level:	2.45	Note:	Not Reported
Level reading date:	2004-02-18	Feet below surface:	Not Reported
Feet to sea level:	2.07	Note:	Not Reported
Level reading date:	2003-08-27	Feet below surface:	Not Reported

Feet to sea level:	1.58	Note:	Not Reported
Level reading date:	2003-06-24	Feet below surface:	Not Reported
Feet to sea level:	2.69	Note:	Not Reported
Level reading date:	2002-10-09	Feet below surface:	Not Reported
Feet to sea level:	2.61	Note:	Not Reported
Level reading date:	2002-07-10	Feet below surface:	Not Reported
Feet to sea level:	2.27	Note:	Not Reported
Level reading date:	2002-06-25	Feet below surface:	Not Reported
Feet to sea level:	2.19	Note:	Not Reported

60
South
1/2 - 1 Mile
Lower

FED USGS **USGS40000829507**

Organization ID:	USGS-NY	Organization Name:	USGS New York Water Science Center
Monitor Location:	NY 203. 1	Type:	Well
Description:	DIVISION ST-A	HUC:	02030101
Drainage Area:	Not Reported	Drainage Area Units:	Not Reported
Contrib Drainage Area:	Not Reported	Contrib Drainage Area Unts:	Not Reported
Aquifer:	New England crystalline-rock aquifers		
Formation Type:	Basement Complex	Aquifer Type:	Not Reported
Construction Date:	20020927	Well Depth:	604.3
Well Depth Units:	ft	Well Hole Depth:	604.3
Well Hole Depth Units:	ft		

Ground water levels,Number of Measurements:	6	Level reading date:	2005-02-14
Feet below surface:	Not Reported	Feet to sea level:	0.60
Note:	Not Reported		
Level reading date:	2004-11-10	Feet below surface:	Not Reported
Feet to sea level:	1.61	Note:	Not Reported
Level reading date:	2004-10-13	Feet below surface:	Not Reported
Feet to sea level:	1.92	Note:	Not Reported
Level reading date:	2004-07-26	Feet below surface:	Not Reported
Feet to sea level:	2.06	Note:	Not Reported
Level reading date:	2004-04-19	Feet below surface:	Not Reported
Feet to sea level:	2.11	Note:	Not Reported
Level reading date:	2004-02-18	Feet below surface:	Not Reported
Feet to sea level:	1.72	Note:	Not Reported

61
SW
1/2 - 1 Mile
Lower

FED USGS **USGS40000829684**

Organization ID:	USGS-NY	Organization Name:	USGS New York Water Science Center
Monitor Location:	NY 228	Type:	Well
Description:	FRANKLIN ST-B	HUC:	Not Reported
Drainage Area:	Not Reported	Drainage Area Units:	Not Reported
Contrib Drainage Area:	Not Reported	Contrib Drainage Area Unts:	Not Reported

Aquifer:	Not Reported	Formation Type:	Bedrock
Aquifer Type:	Not Reported	Construction Date:	Not Reported
Well Depth:	Not Reported	Well Depth Units:	Not Reported
Well Hole Depth:	Not Reported	Well Hole Depth Units:	Not Reported

---

Q62
WSW
1/2 - 1 Mile
Lower

FED USGS **USGS40000829897**

Organization ID:	USGS-NY	Organization Name:	USGS New York Water Science Center
Monitor Location:	NY 37	Type:	Well
Description:	Not Reported	HUC:	Not Reported
Drainage Area:	Not Reported	Drainage Area Units:	Not Reported
Contrib Drainage Area:	Not Reported	Contrib Drainage Area Unts:	Not Reported
Aquifer:	Sand and gravel aquifers (glaciated regions)		
Formation Type:	Pleistocene Series	Aquifer Type:	Not Reported
Construction Date:	Not Reported	Well Depth:	61
Well Depth Units:	ft	Well Hole Depth:	Not Reported
Well Hole Depth Units:	Not Reported		

Q63
WSW
1/2 - 1 Mile
Lower

FED USGS **USGS40000829896**

Organization ID:	USGS-NY	Organization Name:	USGS New York Water Science Center
Monitor Location:	NY 36	Type:	Well
Description:	Not Reported	HUC:	Not Reported
Drainage Area:	Not Reported	Drainage Area Units:	Not Reported
Contrib Drainage Area:	Not Reported	Contrib Drainage Area Unts:	Not Reported
Aquifer:	Sand and gravel aquifers (glaciated regions)		
Formation Type:	Sand and Gravel	Aquifer Type:	Not Reported
Construction Date:	Not Reported	Well Depth:	38
Well Depth Units:	ft	Well Hole Depth:	Not Reported
Well Hole Depth Units:	Not Reported		

Q64
WSW
1/2 - 1 Mile
Lower

FED USGS **USGS40000829895**

Organization ID:	USGS-NY	Organization Name:	USGS New York Water Science Center
Monitor Location:	NY 35	Type:	Well
Description:	Not Reported	HUC:	Not Reported
Drainage Area:	Not Reported	Drainage Area Units:	Not Reported
Contrib Drainage Area:	Not Reported	Contrib Drainage Area Unts:	Not Reported
Aquifer:	Sand and gravel aquifers (glaciated regions)		
Formation Type:	Sand and Gravel	Aquifer Type:	Not Reported
Construction Date:	Not Reported	Well Depth:	39
Well Depth Units:	ft	Well Hole Depth:	Not Reported
Well Hole Depth Units:	Not Reported		

Map ID
Direction
Distance
Elevation | Database | EDR ID Number

R65
WSW
1/2 - 1 Mile
Lower

FED USGS **USGS40000829783**

Organization ID:	USGS-NY	Organization Name:	USGS New York Water Science Center
Monitor Location:	NY 213	Type:	Well
Description:	ERICSSON ST-A	HUC:	Not Reported
Drainage Area:	Not Reported	Drainage Area Units:	Not Reported
Contrib Drainage Area:	Not Reported	Contrib Drainage Area Unts:	Not Reported
Aquifer:	Not Reported	Formation Type:	Bedrock
Aquifer Type:	Not Reported	Construction Date:	Not Reported
Well Depth:	525	Well Depth Units:	ft
Well Hole Depth:	Not Reported	Well Hole Depth Units:	Not Reported

---

R66
WSW
1/2 - 1 Mile
Lower

FED USGS **USGS40000829795**

Organization ID:	USGS-NY	Organization Name:	USGS New York Water Science Center
Monitor Location:	NY 5	Type:	Well
Description:	Not Reported	HUC:	Not Reported
Drainage Area:	Not Reported	Drainage Area Units:	Not Reported
Contrib Drainage Area:	Not Reported	Contrib Drainage Area Unts:	Not Reported
Aquifer:	Sand and gravel aquifers (glaciated regions)		
Formation Type:	Sand	Aquifer Type:	Not Reported
Construction Date:	Not Reported	Well Depth:	40
Well Depth Units:	ft	Well Hole Depth:	Not Reported
Well Hole Depth Units:	Not Reported		

R67
WSW
1/2 - 1 Mile
Lower

FED USGS **USGS40000829794**

Organization ID:	USGS-NY	Organization Name:	USGS New York Water Science Center
Monitor Location:	NY 4	Type:	Well
Description:	Not Reported	HUC:	Not Reported
Drainage Area:	Not Reported	Drainage Area Units:	Not Reported
Contrib Drainage Area:	Not Reported	Contrib Drainage Area Unts:	Not Reported
Aquifer:	Sand and gravel aquifers (glaciated regions)		
Formation Type:	Sand	Aquifer Type:	Not Reported
Construction Date:	Not Reported	Well Depth:	46
Well Depth Units:	ft	Well Hole Depth:	Not Reported
Well Hole Depth Units:	Not Reported		

R68
WSW
1/2 - 1 Mile
Lower

FED USGS **USGS40000829793**

Organization ID:	USGS-NY	Organization Name:	USGS New York Water Science Center
Monitor Location:	NY 3	Type:	Well

Description:	Not Reported	HUC:	Not Reported
Drainage Area:	Not Reported	Drainage Area Units:	Not Reported
Contrib Drainage Area:	Not Reported	Contrib Drainage Area Unts:	Not Reported
Aquifer:	Sand and gravel aquifers (glaciated regions)		
Formation Type:	Sand	Aquifer Type:	Not Reported
Construction Date:	Not Reported	Well Depth:	47
Well Depth Units:	ft	Well Hole Depth:	Not Reported
Well Hole Depth Units:	Not Reported		

R69
WSW
1/2 - 1 Mile
Lower

FED USGS **USGS40000829796**

Organization ID:	USGS-NY	Organization Name:	USGS New York Water Science Center
Monitor Location:	NY 6	Type:	Well
Description:	Not Reported	HUC:	Not Reported
Drainage Area:	Not Reported	Drainage Area Units:	Not Reported
Contrib Drainage Area:	Not Reported	Contrib Drainage Area Unts:	Not Reported
Aquifer:	Sand and gravel aquifers (glaciated regions)		
Formation Type:	Sand	Aquifer Type:	Not Reported
Construction Date:	Not Reported	Well Depth:	49
Well Depth Units:	ft	Well Hole Depth:	Not Reported
Well Hole Depth Units:	Not Reported		

R70
WSW
1/2 - 1 Mile
Lower

FED USGS **USGS40000829799**

Organization ID:	USGS-NY	Organization Name:	USGS New York Water Science Center
Monitor Location:	NY 9	Type:	Well
Description:	Not Reported	HUC:	Not Reported
Drainage Area:	Not Reported	Drainage Area Units:	Not Reported
Contrib Drainage Area:	Not Reported	Contrib Drainage Area Unts:	Not Reported
Aquifer:	Sand and gravel aquifers (glaciated regions)		
Formation Type:	Sand	Aquifer Type:	Not Reported
Construction Date:	Not Reported	Well Depth:	40
Well Depth Units:	ft	Well Hole Depth:	Not Reported
Well Hole Depth Units:	Not Reported		

R71
WSW
1/2 - 1 Mile
Lower

FED USGS **USGS40000829798**

Organization ID:	USGS-NY	Organization Name:	USGS New York Water Science Center
Monitor Location:	NY 8	Type:	Well
Description:	Not Reported	HUC:	Not Reported
Drainage Area:	Not Reported	Drainage Area Units:	Not Reported
Contrib Drainage Area:	Not Reported	Contrib Drainage Area Unts:	Not Reported
Aquifer:	Sand and gravel aquifers (glaciated regions)		
Formation Type:	Sand	Aquifer Type:	Not Reported
Construction Date:	Not Reported	Well Depth:	38
Well Depth Units:	ft	Well Hole Depth:	Not Reported
Well Hole Depth Units:	Not Reported		

Map ID
Direction
Distance
Elevation | Database | EDR ID Number

R72
WSW
1/2 - 1 Mile
Lower

FED USGS **USGS40000829797**

Organization ID:	USGS-NY	Organization Name:	USGS New York Water Science Center
Monitor Location:	NY 7	Type:	Well
Description:	Not Reported	HUC:	Not Reported
Drainage Area:	Not Reported	Drainage Area Units:	Not Reported
Contrib Drainage Area:	Not Reported	Contrib Drainage Area Unts:	Not Reported
Aquifer:	Sand and gravel aquifers (glaciated regions)		
Formation Type:	Sand	Aquifer Type:	Not Reported
Construction Date:	Not Reported	Well Depth:	44
Well Depth Units:	ft	Well Hole Depth:	Not Reported
Well Hole Depth Units:	Not Reported		

73
NNW
1/2 - 1 Mile
Lower

FED USGS **USGS40000830929**

Organization ID:	USGS-NY	Organization Name:	USGS New York Water Science Center
Monitor Location:	NY 117	Type:	Well
Description:	Not Reported	HUC:	Not Reported
Drainage Area:	Not Reported	Drainage Area Units:	Not Reported
Contrib Drainage Area:	Not Reported	Contrib Drainage Area Unts:	Not Reported
Aquifer:	Sand and gravel aquifers (glaciated regions)		
Formation Type:	Sand	Aquifer Type:	Not Reported
Construction Date:	Not Reported	Well Depth:	39
Well Depth Units:	ft	Well Hole Depth:	40
Well Hole Depth Units:	ft		

P74
South
1/2 - 1 Mile
Lower

FED USGS **USGS40000829461**

Organization ID:	USGS-NY	Organization Name:	USGS New York Water Science Center
Monitor Location:	NY 200	Type:	Well
Description:	HENRY ST-A	HUC:	Not Reported
Drainage Area:	Not Reported	Drainage Area Units:	Not Reported
Contrib Drainage Area:	Not Reported	Contrib Drainage Area Unts:	Not Reported
Aquifer:	Not Reported	Formation Type:	Bedrock
Aquifer Type:	Not Reported	Construction Date:	Not Reported
Well Depth:	604.65	Well Depth Units:	ft
Well Hole Depth:	Not Reported	Well Hole Depth Units:	Not Reported

Ground water levels,Number of Measurements:	4	Level reading date:	2002-10-09
Feet below surface:	Not Reported	Feet to sea level:	2.44
Note:	Not Reported		
Level reading date:	2002-07-09	Feet below surface:	Not Reported
Feet to sea level:	2.07	Note:	Not Reported
Level reading date:	2002-06-25	Feet below surface:	Not Reported

Feet to sea level:	1.96	Note:	Not Reported
Level reading date:	2002-04-03	Feet below surface:	Not Reported
Feet to sea level:	2.17	Note:	Not Reported

75
SW
1/2 - 1 Mile
Lower

FED USGS **USGS40000829635**

Organization ID:	USGS-NY	Organization Name:	USGS New York Water Science Center
Monitor Location:	NY 16	Type:	Well
Description:	Not Reported	HUC:	Not Reported
Drainage Area:	Not Reported	Drainage Area Units:	Not Reported
Contrib Drainage Area:	Not Reported	Contrib Drainage Area Unts:	Not Reported
Aquifer:	Sand and gravel aquifers (glaciated regions)		
Formation Type:	Sand	Aquifer Type:	Not Reported
Construction Date:	Not Reported	Well Depth:	56
Well Depth Units:	ft	Well Hole Depth:	Not Reported
Well Hole Depth Units:	Not Reported		

Q76
WSW
1/2 - 1 Mile
Lower

FED USGS **USGS40000829847**

Organization ID:	USGS-NY	Organization Name:	USGS New York Water Science Center
Monitor Location:	NY 23	Type:	Well
Description:	Not Reported	HUC:	Not Reported
Drainage Area:	Not Reported	Drainage Area Units:	Not Reported
Contrib Drainage Area:	Not Reported	Contrib Drainage Area Unts:	Not Reported
Aquifer:	Sand and gravel aquifers (glaciated regions)		
Formation Type:	Sand and Gravel	Aquifer Type:	Not Reported
Construction Date:	Not Reported	Well Depth:	35
Well Depth Units:	ft	Well Hole Depth:	Not Reported
Well Hole Depth Units:	Not Reported		

S77
South
1/2 - 1 Mile
Lower

FED USGS **USGS40000829459**

Organization ID:	USGS-NY	Organization Name:	USGS New York Water Science Center
Monitor Location:	NY 187	Type:	Well
Description:	PIKE ST-A	HUC:	Not Reported
Drainage Area:	Not Reported	Drainage Area Units:	Not Reported
Contrib Drainage Area:	Not Reported	Contrib Drainage Area Unts:	Not Reported
Aquifer:	Not Reported	Formation Type:	Bedrock
Aquifer Type:	Not Reported	Construction Date:	Not Reported
Well Depth:	603.07	Well Depth Units:	ft
Well Hole Depth:	Not Reported	Well Hole Depth Units:	Not Reported

Ground water levels,Number of Measurements:	12	Level reading date:	2005-02-09
Feet below surface:	Not Reported	Feet to sea level:	1.32
Note:	Not Reported		

Level reading date:	2004-11-10	Feet below surface:	Not Reported
Feet to sea level:	1.45	Note:	Not Reported
Level reading date:	2004-07-26	Feet below surface:	Not Reported
Feet to sea level:	1.54	Note:	Not Reported
Level reading date:	2004-04-19	Feet below surface:	Not Reported
Feet to sea level:	4.68	Note:	Not Reported
Level reading date:	2004-02-18	Feet below surface:	Not Reported
Feet to sea level:	4.13	Note:	Not Reported
Level reading date:	2003-10-22	Feet below surface:	Not Reported
Feet to sea level:	4.44		
Note:	Water level was affected by tide stage.		
Level reading date:	2003-10-22	Feet below surface:	Not Reported
Feet to sea level:	4.43		
Note:	Water level was affected by tide stage.		
Level reading date:	2003-09-15	Feet below surface:	Not Reported
Feet to sea level:	4.70		
Note:	Water level was affected by tide stage.		
Level reading date:	2003-08-27	Feet below surface:	Not Reported
Feet to sea level:	4.56		
Note:	Water level was affected by tide stage.		
Level reading date:	2003-06-24	Feet below surface:	Not Reported
Feet to sea level:	4.80		
Note:	Water level was affected by tide stage.		
Level reading date:	2002-10-09	Feet below surface:	Not Reported
Feet to sea level:	4.84	Note:	Not Reported
Level reading date:	2002-06-25	Feet below surface:	Not Reported
Feet to sea level:	4.57	Note:	Not Reported

S78
South
1/2 - 1 Mile
Lower

FED USGS **USGS40000829460**

Organization ID:	USGS-NY	Organization Name:	USGS New York Water Science Center
Monitor Location:	NY 238. 1	Type:	Well
Description:	PIKE-W	HUC:	02030101
Drainage Area:	Not Reported	Drainage Area Units:	Not Reported
Contrib Drainage Area:	Not Reported	Contrib Drainage Area Unts:	Not Reported
Aquifer:	Sand and gravel aquifers (glaciated regions)		
Formation Type:	Pleistocene Series	Aquifer Type:	Not Reported
Construction Date:	Not Reported	Well Depth:	34.92
Well Depth Units:	ft	Well Hole Depth:	Not Reported
Well Hole Depth Units:	Not Reported		

GEOCHECK® - PHYSICAL SETTING SOURCE MAP FINDINGS

Map ID
Direction
Distance
Elevation | Database | EDR ID Number

S79
South
1/2 - 1 Mile
Lower | **FED USGS** | **USGS40000829453**

Organization ID:	USGS-NY	Organization Name:	USGS New York Water Science Center
Monitor Location:	NY 174. 1	Type:	Well
Description:	PIKE ST-B	HUC:	02030101
Drainage Area:	Not Reported	Drainage Area Units:	Not Reported
Contrib Drainage Area:	Not Reported	Contrib Drainage Area Unts:	Not Reported
Aquifer:	New England crystalline-rock aquifers		
Formation Type:	Basement Complex	Aquifer Type:	Not Reported
Construction Date:	20020816	Well Depth:	601.5
Well Depth Units:	ft	Well Hole Depth:	601.5
Well Hole Depth Units:	ft		

Ground water levels,Number of Measurements:	18	Level reading date:	2005-02-09
Feet below surface:	Not Reported	Feet to sea level:	2.06
Note:	Not Reported		

Level reading date:	2004-11-29	Feet below surface:	Not Reported
Feet to sea level:	1.69	Note:	Not Reported
Level reading date:	2004-11-10	Feet below surface:	Not Reported
Feet to sea level:	0.99	Note:	Not Reported
Level reading date:	2004-10-13	Feet below surface:	Not Reported
Feet to sea level:	1.40	Note:	Not Reported
Level reading date:	2004-10-04	Feet below surface:	Not Reported
Feet to sea level:	2.63	Note:	Not Reported
Level reading date:	2004-07-26	Feet below surface:	Not Reported
Feet to sea level:	2.50	Note:	Not Reported
Level reading date:	2004-06-28	Feet below surface:	Not Reported
Feet to sea level:	2.33	Note:	Not Reported
Level reading date:	2004-04-19	Feet below surface:	Not Reported
Feet to sea level:	2.59	Note:	Not Reported
Level reading date:	2004-02-18	Feet below surface:	Not Reported
Feet to sea level:	2.33	Note:	Not Reported
Level reading date:	2004-01-07	Feet below surface:	Not Reported
Feet to sea level:	1.81	Note:	Not Reported
Level reading date:	2003-11-21	Feet below surface:	Not Reported
Feet to sea level:	2.26		
Note:	Water level was affected by tide stage.		
Level reading date:	2003-10-08	Feet below surface:	Not Reported
Feet to sea level:	2.29		
Note:	Water level was affected by tide stage.		
Level reading date:	2003-10-01	Feet below surface:	Not Reported
Feet to sea level:	2.60		
Note:	Water level was affected by tide stage.		

Level reading date:	2003-09-18	Feet below surface:	Not Reported
Feet to sea level:	2.70		
Note:	Water level was affected by tide stage.		
Level reading date:	2003-09-15	Feet below surface:	Not Reported
Feet to sea level:	2.58		
Note:	Water level was affected by tide stage.		
Level reading date:	2003-08-27	Feet below surface:	Not Reported
Feet to sea level:	2.30		
Note:	Water level was affected by tide stage.		
Level reading date:	2003-06-24	Feet below surface:	Not Reported
Feet to sea level:	2.58		
Note:	Water level was affected by tide stage.		
Level reading date:	2002-10-09	Feet below surface:	Not Reported
Feet to sea level:	2.69	Note:	Not Reported

1G
WNW
1/2 - 1 Mile
Lower

Site ID:	16311
Groundwater Flow:	NOT REPORTED
Water Table Depth:	4.96-5.92
Date:	10/01/92

AQUIFLOW **4531**

GEOCHECK® - PHYSICAL SETTING SOURCE MAP FINDINGS

Map ID
Direction
Distance

Database EDR ID Number

1
South **OIL_GAS** **NYOG20000040602**
0 - 1/8 Mile

OIL_GAS:

API #:	31061210900000	Well Name:	Bond St - A
Well Type:	Stratigraphic	Well Status:	Plugged and Abandoned
Owner:	New York City Dept. of Environmental Protection		
Operator:	2127	Permit Date:	Not Reported
SPUD Date:	Not Reported	Completion Date:	13-NOV-02
Plug Date:	Not Reported	Field Name:	Not Applicable
Formation:	Not Applicable	Borehole Slant:	Vertical
True Depth (ft):	604	Measured Length (ft):	604
URL:	http://extapps.dec.ny.gov/cfmx/extapps/GasOil/search/wells/index.cfm?api=31061210900000		

A3
East **OIL_GAS** **NYOG20000040601**
0 - 1/8 Mile

OIL_GAS:

API #:	31061210890000	Well Name:	31 B-1
Well Type:	Stratigraphic	Well Status:	Plugged and Abandoned
Owner:	New York City Dept. of Environmental Protection		
Operator:	2127	Permit Date:	Not Reported
SPUD Date:	Not Reported	Completion Date:	31-JAN-02
Plug Date:	Not Reported	Field Name:	Not Applicable
Formation:	Not Applicable	Borehole Slant:	Vertical
True Depth (ft):	0	Measured Length (ft):	0
URL:	http://extapps.dec.ny.gov/cfmx/extapps/GasOil/search/wells/index.cfm?api=31061210890000		

A2
East **OIL_GAS** **NYOG20000040581**
0 - 1/8 Mile

OIL_GAS:

API #:	31061210670000	Well Name:	31 B-2
Well Type:	Stratigraphic	Well Status:	Cancelled
Owner:	New York City Dept. of Environmental Protection		
Operator:	2127	Permit Date:	Not Reported
SPUD Date:	Not Reported	Completion Date:	Not Reported
Plug Date:	Not Reported	Field Name:	Not Applicable
Formation:	Not Applicable	Borehole Slant:	Vertical
True Depth (ft):	0	Measured Length (ft):	0
URL:	http://extapps.dec.ny.gov/cfmx/extapps/GasOil/search/wells/index.cfm?api=31061210670000		

4
NNW **OIL_GAS** **NYOG20000040616**
0 - 1/8 Mile

OIL_GAS:

API #:	31061236050000	Well Name:	Prince St. - A
Well Type:	Stratigraphic	Well Status:	Active
Owner:	U.S. Geological Survey	Operator:	2370
Permit Date:	Not Reported	SPUD Date:	Not Reported
Completion Date:	10-APR-01	Plug Date:	Not Reported
Field Name:	Not Applicable	Formation:	Not Applicable
Borehole Slant:	Vertical	True Depth (ft):	665
Measured Length (ft):	665		
URL:	http://extapps.dec.ny.gov/cfmx/extapps/GasOil/search/wells/index.cfm?api=31061236050000		

B5
South **OIL_GAS** **NYOG20000040697**
1/4 - 1/2 Mile

OIL_GAS:

API #:	31061237300001	Well Name:	Geothermal 3
Well Type:	Not Listed	Well Status:	Cancelled
Owner:	250 Bowery Project LLC	Operator:	2350
Permit Date:	Not Reported	SPUD Date:	Not Reported
Completion Date:	Not Reported	Plug Date:	Not Reported
Field Name:	Not Applicable	Formation:	Not Applicable
Borehole Slant:	Vertical	True Depth (ft):	0
Measured Length (ft):	0		
URL:	http://extapps.dec.ny.gov/cfmx/extapps/GasOil/search/wells/index.cfm?api=31061237300001		

B6
South **OIL_GAS** **NYOG20000040696**
1/4 - 1/2 Mile

OIL_GAS:

API #:	31061237300000	Well Name:	Geothermal 3
Well Type:	Not Listed	Well Status:	Expired Permit
Owner:	250 Bowery Project LLC	Operator:	2350
Permit Date:	Not Reported	SPUD Date:	Not Reported
Completion Date:	Not Reported	Plug Date:	Not Reported
Field Name:	Not Applicable	Formation:	Not Applicable
Borehole Slant:	Vertical	True Depth (ft):	0
Measured Length (ft):	0		
URL:	http://extapps.dec.ny.gov/cfmx/extapps/GasOil/search/wells/index.cfm?api=31061237300000		

B7
South **OIL_GAS** **NYOG20000040698**
1/4 - 1/2 Mile

OIL_GAS:

API #:	31061237310000	Well Name:	Geothermal 4
Well Type:	Not Listed	Well Status:	Expired Permit
Owner:	250 Bowery Project LLC	Operator:	2350
Permit Date:	Not Reported	SPUD Date:	Not Reported
Completion Date:	Not Reported	Plug Date:	Not Reported
Field Name:	Not Applicable	Formation:	Not Applicable
Borehole Slant:	Vertical	True Depth (ft):	0
Measured Length (ft):	0		

URL: http://extapps.dec.ny.gov/cfmx/extapps/GasOil/search/wells/index.cfm?api=31061237310000

B8
South **OIL_GAS** **NYOG20000040699**
1/4 - 1/2 Mile

OIL_GAS:

API #:	31061237310001	Well Name:	Geothermal 4
Well Type:	Not Listed	Well Status:	Cancelled
Owner:	250 Bowery Project LLC	Operator:	2350
Permit Date:	Not Reported	SPUD Date:	Not Reported
Completion Date:	Not Reported	Plug Date:	Not Reported
Field Name:	Not Applicable	Formation:	Not Applicable
Borehole Slant:	Vertical	True Depth (ft):	0
Measured Length (ft):	0		
URL:	http://extapps.dec.ny.gov/cfmx/extapps/GasOil/search/wells/index.cfm?api=31061237310001		

B9
South **OIL_GAS** **NYOG20000040692**
1/4 - 1/2 Mile

OIL_GAS:

API #:	31061237280000	Well Name:	Geothermal 1
Well Type:	Not Listed	Well Status:	Expired Permit
Owner:	250 Bowery Project LLC	Operator:	2350
Permit Date:	Not Reported	SPUD Date:	Not Reported
Completion Date:	Not Reported	Plug Date:	Not Reported
Field Name:	Not Applicable	Formation:	Not Applicable
Borehole Slant:	Vertical	True Depth (ft):	0
Measured Length (ft):	0		
URL:	http://extapps.dec.ny.gov/cfmx/extapps/GasOil/search/wells/index.cfm?api=31061237280000		

B10
South **OIL_GAS** **NYOG20000040693**
1/4 - 1/2 Mile

OIL_GAS:

API #:	31061237280001	Well Name:	Geothermal 1
Well Type:	Not Listed	Well Status:	Cancelled
Owner:	250 Bowery Project LLC	Operator:	2350
Permit Date:	Not Reported	SPUD Date:	Not Reported
Completion Date:	Not Reported	Plug Date:	Not Reported
Field Name:	Not Applicable	Formation:	Not Applicable
Borehole Slant:	Vertical	True Depth (ft):	0
Measured Length (ft):	0		
URL:	http://extapps.dec.ny.gov/cfmx/extapps/GasOil/search/wells/index.cfm?api=31061237280001		

Map ID
Direction
Distance

Database EDR ID Number

B12
South
1/4 - 1/2 Mile

OIL_GAS **NYOG20000040695**

OIL_GAS:

API #:	31061237290001	Well Name:	Geothermal 2
Well Type:	Not Listed	Well Status:	Cancelled
Owner:	250 Bowery Project LLC	Operator:	2350
Permit Date:	Not Reported	SPUD Date:	Not Reported
Completion Date:	Not Reported	Plug Date:	Not Reported
Field Name:	Not Applicable	Formation:	Not Applicable
Borehole Slant:	Vertical	True Depth (ft):	0
Measured Length (ft):	0		
URL:	http://extapps.dec.ny.gov/cfmx/extapps/GasOil/search/wells/index.cfm?api=31061237290001		

B11
South
1/4 - 1/2 Mile

OIL_GAS **NYOG20000040694**

OIL_GAS:

API #:	31061237290000	Well Name:	Geothermal 2
Well Type:	Not Listed	Well Status:	Expired Permit
Owner:	250 Bowery Project LLC	Operator:	2350
Permit Date:	Not Reported	SPUD Date:	Not Reported
Completion Date:	Not Reported	Plug Date:	Not Reported
Field Name:	Not Applicable	Formation:	Not Applicable
Borehole Slant:	Vertical	True Depth (ft):	0
Measured Length (ft):	0		
URL:	http://extapps.dec.ny.gov/cfmx/extapps/GasOil/search/wells/index.cfm?api=31061237290000		

C13
WNW
1/4 - 1/2 Mile

OIL_GAS **NYOG20000040554**

OIL_GAS:

API #:	31061210400000	Well Name:	534 LaGuardia Place AIA 1
Well Type:	Geothermal	Well Status:	Active
Owner:	American Institute of Architects AIA NY Chapter		
Operator:	2154	Permit Date:	Not Reported
SPUD Date:	Not Reported	Completion Date:	16-MAY-03
Plug Date:	Not Reported	Field Name:	Not Applicable
Formation:	Not Applicable	Borehole Slant:	Vertical
True Depth (ft):	1250	Measured Length (ft):	1250
URL:	http://extapps.dec.ny.gov/cfmx/extapps/GasOil/search/wells/index.cfm?api=31061210400000		

14
SSW
1/4 - 1/2 Mile

OIL_GAS **NYOG20000040576**

OIL_GAS:

API #:	31061210620000	Well Name:	Mulberry St. - A
Well Type:	Stratigraphic	Well Status:	Plugged and Abandoned
Owner:	New York City Dept. of Environmental Protection		
Operator:	2127	Permit Date:	Not Reported
SPUD Date:	Not Reported	Completion Date:	10-FEB-04
Plug Date:	Not Reported	Field Name:	Not Applicable
Formation:	Not Applicable	Borehole Slant:	Vertical
True Depth (ft):	0	Measured Length (ft):	0
URL:	http://extapps.dec.ny.gov/cfmx/extapps/GasOil/search/wells/index.cfm?api=31061210620000		

C15
WNW **OIL_GAS** **NYOG20000040555**
1/4 - 1/2 Mile

OIL_GAS:

API #:	31061210410000	Well Name:	534 LaGuardia Place AIA 2
Well Type:	Geothermal	Well Status:	Active
Owner:	American Institute of Architects AIA NY Chapter		
Operator:	2154	Permit Date:	Not Reported
SPUD Date:	Not Reported	Completion Date:	05-MAY-03
Plug Date:	Not Reported	Field Name:	Not Applicable
Formation:	Not Applicable	Borehole Slant:	Vertical
True Depth (ft):	1250	Measured Length (ft):	1250
URL:	http://extapps.dec.ny.gov/cfmx/extapps/GasOil/search/wells/index.cfm?api=31061210410000		

16
SE **OIL_GAS** **NYOG20000040561**
1/4 - 1/2 Mile

OIL_GAS:

API #:	31061210470000	Well Name:	SCA-1
Well Type:	Not Listed	Well Status:	Plugged and Abandoned
Owner:	A&F Commercial Builders LLC	Operator:	2169
Permit Date:	Not Reported	SPUD Date:	Not Reported
Completion Date:	Not Reported	Plug Date:	Not Reported
Field Name:	Not Applicable	Formation:	Not Applicable
Borehole Slant:	Vertical	True Depth (ft):	350
Measured Length (ft):	350		
URL:	http://extapps.dec.ny.gov/cfmx/extapps/GasOil/search/wells/index.cfm?api=31061210470000		

17
NE **OIL_GAS** **NYOG20000040700**
1/4 - 1/2 Mile

OIL_GAS:

API #:	31061237350000	Well Name:	E12 St - A
Well Type:	Stratigraphic	Well Status:	Plugged and Abandoned
Owner:	New York City Dept. of Environmental Protection		
Operator:	2127	Permit Date:	Not Reported
SPUD Date:	Not Reported	Completion Date:	29-SEP-99
Plug Date:	Not Reported	Field Name:	Not Applicable
Formation:	Unknown	Borehole Slant:	Vertical
True Depth (ft):	0	Measured Length (ft):	538

URL: http://extapps.dec.ny.gov/cfmx/extapps/GasOil/search/wells/index.cfm?api=31061237350000

18
SW
1/4 - 1/2 Mile

OIL_GAS **NYOG20000040574**

OIL_GAS:

API #:	31061210600000	Well Name:	Crosby St. - A
Well Type:	Stratigraphic	Well Status:	Plugged and Abandoned
Owner:	New York City Dept. of Environmental Protection		
Operator:	2127	Permit Date:	Not Reported
SPUD Date:	Not Reported	Completion Date:	06-FEB-04
Plug Date:	Not Reported	Field Name:	Not Applicable
Formation:	Not Applicable	Borehole Slant:	Vertical
True Depth (ft):	578	Measured Length (ft):	578
URL:	http://extapps.dec.ny.gov/cfmx/extapps/GasOil/search/wells/index.cfm?api=31061210600000		

D19
SSW
1/2 - 1 Mile

OIL_GAS **NYOG20000040625**

OIL_GAS:

API #:	31061236180000	Well Name:	Elizabeth St. - A
Well Type:	Stratigraphic	Well Status:	Active
Owner:	U.S. Geological Survey	Operator:	2370
Permit Date:	Not Reported	SPUD Date:	Not Reported
Completion Date:	Not Reported	Plug Date:	Not Reported
Field Name:	Not Applicable	Formation:	Not Applicable
Borehole Slant:	Vertical	True Depth (ft):	600
Measured Length (ft):	600		
URL:	http://extapps.dec.ny.gov/cfmx/extapps/GasOil/search/wells/index.cfm?api=31061236180000		

D20
South
1/2 - 1 Mile

OIL_GAS **NYOG20000040622**

OIL_GAS:

API #:	31061236150000	Well Name:	Broome - 2
Well Type:	Stratigraphic	Well Status:	Plugged and Abandoned
Owner:	New York City Dept. of Environmental Protection		
Operator:	2127	Permit Date:	Not Reported
SPUD Date:	Not Reported	Completion Date:	05-APR-01
Plug Date:	Not Reported	Field Name:	Not Applicable
Formation:	Inwood Marble	Borehole Slant:	Vertical
True Depth (ft):	665	Measured Length (ft):	665
URL:	http://extapps.dec.ny.gov/cfmx/extapps/GasOil/search/wells/index.cfm?api=31061236150000		

Map ID
Direction
Distance

Database EDR ID Number

E21
SW
1/2 - 1 Mile

OIL_GAS **NYOG20000040565**

OIL_GAS:

API #:	31061210510000	Well Name:	Grand St. - B
Well Type:	Stratigraphic	Well Status:	Plugged and Abandoned
Owner:	New York City Dept. of Environmental Protection		
Operator:	2127	Permit Date:	Not Reported
SPUD Date:	Not Reported	Completion Date:	17-OCT-03
Plug Date:	Not Reported	Field Name:	Not Applicable
Formation:	Not Applicable	Borehole Slant:	Vertical
True Depth (ft):	0	Measured Length (ft):	0
URL:	http://extapps.dec.ny.gov/cfmx/extapps/GasOil/search/wells/index.cfm?api=31061210510000		

E22
SW
1/2 - 1 Mile

OIL_GAS **NYOG20000040571**

OIL_GAS:

API #:	31061210570000	Well Name:	Grand St. - C
Well Type:	Stratigraphic	Well Status:	Expired Permit
Owner:	New York City Dept. of Environmental Protection		
Operator:	2127	Permit Date:	Not Reported
SPUD Date:	Not Reported	Completion Date:	Not Reported
Plug Date:	Not Reported	Field Name:	Not Applicable
Formation:	Not Applicable	Borehole Slant:	Vertical
True Depth (ft):	0	Measured Length (ft):	0
URL:	http://extapps.dec.ny.gov/cfmx/extapps/GasOil/search/wells/index.cfm?api=31061210570000		

23
SSW
1/2 - 1 Mile

OIL_GAS **NYOG20000040626**

OIL_GAS:

API #:	31061236190000	Well Name:	Grand St. - A
Well Type:	Stratigraphic	Well Status:	Active
Owner:	U.S. Geological Survey	Operator:	2370
Permit Date:	Not Reported	SPUD Date:	Not Reported
Completion Date:	Not Reported	Plug Date:	Not Reported
Field Name:	Not Applicable	Formation:	Not Applicable
Borehole Slant:	Vertical	True Depth (ft):	600
Measured Length (ft):	600		
URL:	http://extapps.dec.ny.gov/cfmx/extapps/GasOil/search/wells/index.cfm?api=31061236190000		

24
South
1/2 - 1 Mile

OIL_GAS **NYOG20000040607**

OIL_GAS:

API #:	31061210950000	Well Name:	Forsyth - A
Well Type:	Stratigraphic	Well Status:	Plugged and Abandoned
Owner:	New York City Dept. of Environmental Protection		
Operator:	2127	Permit Date:	Not Reported
SPUD Date:	Not Reported	Completion Date:	17-APR-02
Plug Date:	Not Reported	Field Name:	Not Applicable
Formation:	Not Applicable	Borehole Slant:	Vertical
True Depth (ft):	601	Measured Length (ft):	601
URL:	http://extapps.dec.ny.gov/cfmx/extapps/GasOil/search/wells/index.cfm?api=31061210950000		

F25
SSW
1/2 - 1 Mile

OIL_GAS **NYOG20000040566**

OIL_GAS:

API #:	31061210520000	Well Name:	Hester St. - A
Well Type:	Stratigraphic	Well Status:	Plugged and Abandoned
Owner:	New York City Dept. of Environmental Protection		
Operator:	2127	Permit Date:	Not Reported
SPUD Date:	Not Reported	Completion Date:	17-OCT-03
Plug Date:	Not Reported	Field Name:	Not Applicable
Formation:	Manhattan Schist	Borehole Slant:	Vertical
True Depth (ft):	548	Measured Length (ft):	548
URL:	http://extapps.dec.ny.gov/cfmx/extapps/GasOil/search/wells/index.cfm?api=31061210520000		

G26
West
1/2 - 1 Mile

OIL_GAS **NYOG20000040590**

OIL_GAS:

API #:	31061210780000	Well Name:	Houston St. - A
Well Type:	Stratigraphic	Well Status:	Active
Owner:	U.S. Geological Survey	Operator:	2370
Permit Date:	Not Reported	SPUD Date:	Not Reported
Completion Date:	12-APR-02	Plug Date:	Not Reported
Field Name:	Not Applicable	Formation:	Not Applicable
Borehole Slant:	Vertical	True Depth (ft):	664
Measured Length (ft):	664		
URL:	http://extapps.dec.ny.gov/cfmx/extapps/GasOil/search/wells/index.cfm?api=31061210780000		

F27
SSW
1/2 - 1 Mile

OIL_GAS **NYOG20000040556**

OIL_GAS:

API #:	31061210420000	Well Name:	Baxter St. - A
Well Type:	Stratigraphic	Well Status:	Plugged and Abandoned
Owner:	New York City Dept. of Environmental Protection		
Operator:	2127	Permit Date:	Not Reported
SPUD Date:	Not Reported	Completion Date:	20-JUN-03
Plug Date:	Not Reported	Field Name:	Not Applicable
Formation:	Manhattan Schist	Borehole Slant:	Vertical
True Depth (ft):	529	Measured Length (ft):	529

URL: http://extapps.dec.ny.gov/cfmx/extapps/GasOil/search/wells/index.cfm?api=31061210420000

G28
West
1/2 - 1 Mile

OIL_GAS **NYOG20000040591**

OIL_GAS:

API #:	31061210790000	Well Name:	Hudson St. - B
Well Type:	Stratigraphic	Well Status:	Plugged and Abandoned
Owner:	New York City Dept. of Environmental Protection		
Operator:	2127	Permit Date:	Not Reported
SPUD Date:	Not Reported	Completion Date:	06-FEB-04
Plug Date:	Not Reported	Field Name:	Not Applicable
Formation:	Not Applicable	Borehole Slant:	Vertical
True Depth (ft):	0	Measured Length (ft):	0
URL:	http://extapps.dec.ny.gov/cfmx/extapps/GasOil/search/wells/index.cfm?api=31061210790000		

29
NW
1/2 - 1 Mile

OIL_GAS **NYOG20000040739**

OIL_GAS:

API #:	31061237870000	Well Name:	1
Well Type:	Not Listed	Well Status:	Cancelled
Owner:	Perry Street Associates LLC	Operator:	2459
Permit Date:	Not Reported	SPUD Date:	Not Reported
Completion Date:	Not Reported	Plug Date:	Not Reported
Field Name:	Not Applicable	Formation:	Not Applicable
Borehole Slant:	Vertical	True Depth (ft):	0
Measured Length (ft):	0		
URL:	http://extapps.dec.ny.gov/cfmx/extapps/GasOil/search/wells/index.cfm?api=31061237870000		

30
SW
1/2 - 1 Mile

OIL_GAS **NYOG20000040577**

OIL_GAS:

API #:	31061210630000	Well Name:	Walker St. - A
Well Type:	Stratigraphic	Well Status:	Expired Permit
Owner:	New York City Dept. of Environmental Protection		
Operator:	2127	Permit Date:	Not Reported
SPUD Date:	Not Reported	Completion Date:	Not Reported
Plug Date:	Not Reported	Field Name:	Not Applicable
Formation:	Not Applicable	Borehole Slant:	Vertical
True Depth (ft):	0	Measured Length (ft):	0
URL:	http://extapps.dec.ny.gov/cfmx/extapps/GasOil/search/wells/index.cfm?api=31061210630000		

Map ID
Direction
Distance

Database EDR ID Number

31
WNW
1/2 - 1 Mile

OIL_GAS **NYOG20000040592**

OIL_GAS:

API #:	31061210800000	Well Name:	Grove St - A
Well Type:	Stratigraphic	Well Status:	Plugged and Abandoned
Owner:	New York City Dept. of Environmental Protection		
Operator:	2127	Permit Date:	Not Reported
SPUD Date:	Not Reported	Completion Date:	19-MAY-01
Plug Date:	Not Reported	Field Name:	Not Applicable
Formation:	Not Applicable	Borehole Slant:	Vertical
True Depth (ft):	0	Measured Length (ft):	0
URL:	http://extapps.dec.ny.gov/cfmx/extapps/GasOil/search/wells/index.cfm?api=31061210800000		

32
South
1/2 - 1 Mile

OIL_GAS **NYOG20000040606**

OIL_GAS:

API #:	31061210940000	Well Name:	Eldridge - 1
Well Type:	Stratigraphic	Well Status:	Plugged and Abandoned
Owner:	New York City Dept. of Environmental Protection		
Operator:	2127	Permit Date:	Not Reported
SPUD Date:	Not Reported	Completion Date:	Not Reported
Plug Date:	Not Reported	Field Name:	Not Applicable
Formation:	Not Applicable	Borehole Slant:	Vertical
True Depth (ft):	0	Measured Length (ft):	0
URL:	http://extapps.dec.ny.gov/cfmx/extapps/GasOil/search/wells/index.cfm?api=31061210940000		

33
WSW
1/2 - 1 Mile

OIL_GAS **NYOG20000040713**

OIL_GAS:

API #:	31061237480000	Well Name:	Broome - 1
Well Type:	Stratigraphic	Well Status:	Plugged and Abandoned
Owner:	New York City Dept. of Environmental Protection		
Operator:	2127	Permit Date:	Not Reported
SPUD Date:	Not Reported	Completion Date:	26-AUG-97
Plug Date:	Not Reported	Field Name:	Not Applicable
Formation:	Manhattan Schist	Borehole Slant:	Vertical
True Depth (ft):	567	Measured Length (ft):	567
URL:	http://extapps.dec.ny.gov/cfmx/extapps/GasOil/search/wells/index.cfm?api=31061237480000		

H34
NNE
1/2 - 1 Mile

OIL_GAS **NYOG20000040741**

OIL_GAS:

API #:	31061270190001	Well Name:	Geothermal Well W-1
Well Type:	Geothermal	Well Status:	Expired Permit
Owner:	Bond 23 LLC	Operator:	2600
Permit Date:	Not Reported	SPUD Date:	Not Reported
Completion Date:	Not Reported	Plug Date:	Not Reported
Field Name:	Not Applicable	Formation:	Not Applicable
Borehole Slant:	Vertical	True Depth (ft):	1500
Measured Length (ft):	1500		
URL:	http://extapps.dec.ny.gov/cfmx/extapps/GasOil/search/wells/index.cfm?api=31061270190001		

H36
NNE **OIL_GAS** **NYOG20000040742**
1/2 - 1 Mile

OIL_GAS:

API #:	31061270190002	Well Name:	Geothermal Well W-1
Well Type:	Geothermal	Well Status:	Active
Owner:	Bond 23 LLC	Operator:	2600
Permit Date:	Not Reported	SPUD Date:	Not Reported
Completion Date:	13-NOV-14	Plug Date:	Not Reported
Field Name:	Not Applicable	Formation:	Not Applicable
Borehole Slant:	Vertical	True Depth (ft):	1215
Measured Length (ft):	1259		
URL:	http://extapps.dec.ny.gov/cfmx/extapps/GasOil/search/wells/index.cfm?api=31061270190002		

H35
NNE **OIL_GAS** **NYOG20000040740**
1/2 - 1 Mile

OIL_GAS:

API #:	31061270190000	Well Name:	Geothermal Well W-1
Well Type:	Not Listed	Well Status:	Expired Permit
Owner:	Bond 23 LLC	Operator:	2600
Permit Date:	Not Reported	SPUD Date:	Not Reported
Completion Date:	Not Reported	Plug Date:	Not Reported
Field Name:	Not Applicable	Formation:	Not Applicable
Borehole Slant:	Vertical	True Depth (ft):	1500
Measured Length (ft):	1500		
URL:	http://extapps.dec.ny.gov/cfmx/extapps/GasOil/search/wells/index.cfm?api=31061270190000		

I37
NNW **OIL_GAS** **NYOG20000040691**
1/2 - 1 Mile

OIL_GAS:

API #:	31061237270000	Well Name:	Valhalla 2
Well Type:	Geothermal	Well Status:	Inactive
Owner:	Terrapin Industries LLC	Operator:	2356
Permit Date:	Not Reported	SPUD Date:	Not Reported
Completion Date:	16-MAR-07	Plug Date:	Not Reported
Field Name:	Not Applicable	Formation:	Unknown
Borehole Slant:	Vertical	True Depth (ft):	960
Measured Length (ft):	960		

URL: http://extapps.dec.ny.gov/cfmx/extapps/GasOil/search/wells/index.cfm?api=31061237270000

I38
NNW **OIL_GAS** **NYOG20000040690**
1/2 - 1 Mile

OIL_GAS:

API #:	31061237260000	Well Name:	Valhalla 1
Well Type:	Geothermal	Well Status:	Inactive
Owner:	Terrapin Industries LLC	Operator:	2356
Permit Date:	Not Reported	SPUD Date:	Not Reported
Completion Date:	12-MAR-07	Plug Date:	Not Reported
Field Name:	Not Applicable	Formation:	Unknown
Borehole Slant:	Vertical	True Depth (ft):	640
Measured Length (ft):	640		
URL:	http://extapps.dec.ny.gov/cfmx/extapps/GasOil/search/wells/index.cfm?api=31061237260000		

39
NW **OIL_GAS** **NYOG20000040714**
1/2 - 1 Mile

OIL_GAS:

API #:	31061237490000	Well Name:	Charles - 1
Well Type:	Stratigraphic	Well Status:	Plugged and Abandoned
Owner:	New York City Dept. of Environmental Protection		
Operator:	2127	Permit Date:	Not Reported
SPUD Date:	Not Reported	Completion Date:	11-AUG-97
Plug Date:	Not Reported	Field Name:	Not Applicable
Formation:	Manhattan Schist	Borehole Slant:	Vertical
True Depth (ft):	576	Measured Length (ft):	576
URL:	http://extapps.dec.ny.gov/cfmx/extapps/GasOil/search/wells/index.cfm?api=31061237490000		

40
SW **OIL_GAS** **NYOG20000040557**
1/2 - 1 Mile

OIL_GAS:

API #:	31061210430000	Well Name:	Franklin St. - A
Well Type:	Stratigraphic	Well Status:	Active
Owner:	U.S. Geological Survey	Operator:	2370
Permit Date:	Not Reported	SPUD Date:	Not Reported
Completion Date:	11-SEP-03	Plug Date:	Not Reported
Field Name:	Not Applicable	Formation:	Not Applicable
Borehole Slant:	Vertical	True Depth (ft):	0
Measured Length (ft):	0		
URL:	http://extapps.dec.ny.gov/cfmx/extapps/GasOil/search/wells/index.cfm?api=31061210430000		

Map ID
Direction
Distance

Database EDR ID Number

41
South
1/2 - 1 Mile

OIL_GAS **NYOG20000040604**

OIL_GAS:

API #:	31061210920000	Well Name:	Allen St. - A
Well Type:	Stratigraphic	Well Status:	Plugged and Abandoned
Owner:	New York City Dept. of Environmental Protection		
Operator:	2127	Permit Date:	Not Reported
SPUD Date:	Not Reported	Completion Date:	Not Reported
Plug Date:	Not Reported	Field Name:	Not Applicable
Formation:	Not Applicable	Borehole Slant:	Vertical
True Depth (ft):	600	Measured Length (ft):	600
URL:	http://extapps.dec.ny.gov/cfmx/extapps/GasOil/search/wells/index.cfm?api=31061210920000		

J42
WSW
1/2 - 1 Mile

OIL_GAS **NYOG20000040719**

OIL_GAS:

API #:	31061237540000	Well Name:	Holland - 2
Well Type:	Stratigraphic	Well Status:	Plugged and Abandoned
Owner:	New York City Dept. of Environmental Protection		
Operator:	2127	Permit Date:	Not Reported
SPUD Date:	Not Reported	Completion Date:	29-JUL-96
Plug Date:	Not Reported	Field Name:	Not Applicable
Formation:	Not Applicable	Borehole Slant:	Vertical
True Depth (ft):	541	Measured Length (ft):	541
URL:	http://extapps.dec.ny.gov/cfmx/extapps/GasOil/search/wells/index.cfm?api=31061237540000		

J43
WSW
1/2 - 1 Mile

OIL_GAS **NYOG20000040718**

OIL_GAS:

API #:	31061237530000	Well Name:	Holland - 1
Well Type:	Stratigraphic	Well Status:	Plugged and Abandoned
Owner:	New York City Dept. of Environmental Protection		
Operator:	2127	Permit Date:	Not Reported
SPUD Date:	Not Reported	Completion Date:	11-JUL-96
Plug Date:	Not Reported	Field Name:	Not Applicable
Formation:	Manhattan Schist	Borehole Slant:	Vertical
True Depth (ft):	542	Measured Length (ft):	542
URL:	http://extapps.dec.ny.gov/cfmx/extapps/GasOil/search/wells/index.cfm?api=31061237530000		

44
NNE
1/2 - 1 Mile

OIL_GAS **NYOG20000040619**

OIL_GAS:

API #:	31061236120000	Well Name:	E. 22 St. - A
Well Type:	Stratigraphic	Well Status:	Plugged and Abandoned
Owner:	New York City Dept. of Environmental Protection		
Operator:	2127	Permit Date:	Not Reported
SPUD Date:	Not Reported	Completion Date:	14-NOV-02
Plug Date:	Not Reported	Field Name:	Not Applicable
Formation:	Manhattan Schist	Borehole Slant:	Vertical
True Depth (ft):	600	Measured Length (ft):	600
URL:	http://extapps.dec.ny.gov/cfmx/extapps/GasOil/search/wells/index.cfm?api=31061236120000		

K46
West
1/2 - 1 Mile

OIL_GAS **NYOG20000040726**

OIL_GAS:

API #:	31061237580001	Well Name:	W-3
Well Type:	Geothermal	Well Status:	Plugged and Abandoned
Owner:	471 VE LLC	Operator:	2565
Permit Date:	Not Reported	SPUD Date:	Not Reported
Completion Date:	20-MAY-08	Plug Date:	Not Reported
Field Name:	Not Applicable	Formation:	Not Applicable
Borehole Slant:	Vertical	True Depth (ft):	1530
Measured Length (ft):	1530		
URL:	http://extapps.dec.ny.gov/cfmx/extapps/GasOil/search/wells/index.cfm?api=31061237580001		

K45
West
1/2 - 1 Mile

OIL_GAS **NYOG20000040725**

OIL_GAS:

API #:	31061237580000	Well Name:	W-3
Well Type:	Not Listed	Well Status:	Expired Permit
Owner:	471 Washington Street Partners	Operator:	2371
Permit Date:	Not Reported	SPUD Date:	Not Reported
Completion Date:	Not Reported	Plug Date:	Not Reported
Field Name:	Not Applicable	Formation:	Not Applicable
Borehole Slant:	Vertical	True Depth (ft):	0
Measured Length (ft):	0		
URL:	http://extapps.dec.ny.gov/cfmx/extapps/GasOil/search/wells/index.cfm?api=31061237580000		

K47
West
1/2 - 1 Mile

OIL_GAS **NYOG20000040721**

OIL_GAS:

API #:	31061237560000	Well Name:	W-1
Well Type:	Not Listed	Well Status:	Expired Permit
Owner:	471 Washington Street Partners	Operator:	2371
Permit Date:	Not Reported	SPUD Date:	Not Reported
Completion Date:	Not Reported	Plug Date:	Not Reported
Field Name:	Not Applicable	Formation:	Not Applicable
Borehole Slant:	Vertical	True Depth (ft):	0
Measured Length (ft):	0		

URL: http://extapps.dec.ny.gov/cfmx/extapps/GasOil/search/wells/index.cfm?api=31061237560000

K48
West
1/2 - 1 Mile

OIL_GAS **NYOG20000040723**

OIL_GAS:

API #:	31061237570000	Well Name:	W-2
Well Type:	Not Listed	Well Status:	Expired Permit
Owner:	471 Washington Street Partners	Operator:	2371
Permit Date:	Not Reported	SPUD Date:	Not Reported
Completion Date:	Not Reported	Plug Date:	Not Reported
Field Name:	Not Applicable	Formation:	Not Applicable
Borehole Slant:	Vertical	True Depth (ft):	0
Measured Length (ft):	0		
URL:	http://extapps.dec.ny.gov/cfmx/extapps/GasOil/search/wells/index.cfm?api=31061237570000		

K49
West
1/2 - 1 Mile

OIL_GAS **NYOG20000040724**

OIL_GAS:

API #:	31061237570001	Well Name:	W-2
Well Type:	Geothermal	Well Status:	Plugged and Abandoned
Owner:	471 VE LLC	Operator:	2565
Permit Date:	Not Reported	SPUD Date:	Not Reported
Completion Date:	23-APR-08	Plug Date:	Not Reported
Field Name:	Not Applicable	Formation:	Not Applicable
Borehole Slant:	Vertical	True Depth (ft):	1530
Measured Length (ft):	1530		
URL:	http://extapps.dec.ny.gov/cfmx/extapps/GasOil/search/wells/index.cfm?api=31061237570001		

K50
West
1/2 - 1 Mile

OIL_GAS **NYOG20000040722**

OIL_GAS:

API #:	31061237560001	Well Name:	W-1
Well Type:	Geothermal	Well Status:	Plugged and Abandoned
Owner:	471 VE LLC	Operator:	2565
Permit Date:	Not Reported	SPUD Date:	Not Reported
Completion Date:	06-MAY-08	Plug Date:	Not Reported
Field Name:	Not Applicable	Formation:	Not Applicable
Borehole Slant:	Vertical	True Depth (ft):	1525
Measured Length (ft):	1525		
URL:	http://extapps.dec.ny.gov/cfmx/extapps/GasOil/search/wells/index.cfm?api=31061237560001		

Map ID
Direction
Distance

Database EDR ID Number

51
South
1/2 - 1 Mile

OIL_GAS **NYOG20000040608**

OIL_GAS:

API #:	31061210960000	Well Name:	Forsyth St. - B
Well Type:	Stratigraphic	Well Status:	Plugged and Abandoned
Owner:	New York City Dept. of Environmental Protection		
Operator:	2127	Permit Date:	Not Reported
SPUD Date:	Not Reported	Completion Date:	Not Reported
Plug Date:	Not Reported	Field Name:	Not Applicable
Formation:	Not Applicable	Borehole Slant:	Vertical
True Depth (ft):	0	Measured Length (ft):	0
URL:	http://extapps.dec.ny.gov/cfmx/extapps/GasOil/search/wells/index.cfm?api=31061210960000		

52
South
1/2 - 1 Mile

OIL_GAS **NYOG20000040624**

OIL_GAS:

API #:	31061236170000	Well Name:	Division St. - A
Well Type:	Stratigraphic	Well Status:	Active
Owner:	U.S. Geological Survey	Operator:	2370
Permit Date:	Not Reported	SPUD Date:	Not Reported
Completion Date:	Not Reported	Plug Date:	Not Reported
Field Name:	Not Applicable	Formation:	Not Applicable
Borehole Slant:	Vertical	True Depth (ft):	604
Measured Length (ft):	604		
URL:	http://extapps.dec.ny.gov/cfmx/extapps/GasOil/search/wells/index.cfm?api=31061236170000		

53
SW
1/2 - 1 Mile

OIL_GAS **NYOG20000040575**

OIL_GAS:

API #:	31061210610000	Well Name:	Franklin St. - B
Well Type:	Stratigraphic	Well Status:	Plugged and Abandoned
Owner:	New York City Dept. of Environmental Protection		
Operator:	2127	Permit Date:	Not Reported
SPUD Date:	Not Reported	Completion Date:	20-FEB-04
Plug Date:	Not Reported	Field Name:	Not Applicable
Formation:	Not Applicable	Borehole Slant:	Vertical
True Depth (ft):	555	Measured Length (ft):	555
URL:	http://extapps.dec.ny.gov/cfmx/extapps/GasOil/search/wells/index.cfm?api=31061210610000		

54
WSW
1/2 - 1 Mile

OIL_GAS **NYOG20000040558**

OIL_GAS:

API #:	31061210440000	Well Name:	Ericsson A
Well Type:	Stratigraphic	Well Status:	Plugged and Abandoned
Owner:	New York City Dept. of Environmental Protection		
Operator:	2127	Permit Date:	Not Reported
SPUD Date:	Not Reported	Completion Date:	25-JUN-03
Plug Date:	Not Reported	Field Name:	Not Applicable
Formation:	Not Applicable	Borehole Slant:	Vertical
True Depth (ft):	529	Measured Length (ft):	529
URL:	http://extapps.dec.ny.gov/cfmx/extapps/GasOil/search/wells/index.cfm?api=31061210440000		

55
NW
1/2 - 1 Mile

OIL_GAS **NYOG20000040702**

OIL_GAS:

API #:	31061237370000	Well Name:	W12 St - A
Well Type:	Stratigraphic	Well Status:	Plugged and Abandoned
Owner:	New York City Dept. of Environmental Protection		
Operator:	2127	Permit Date:	Not Reported
SPUD Date:	Not Reported	Completion Date:	16-JUL-97
Plug Date:	Not Reported	Field Name:	Not Applicable
Formation:	Manhattan Schist	Borehole Slant:	Vertical
True Depth (ft):	576	Measured Length (ft):	576
URL:	http://extapps.dec.ny.gov/cfmx/extapps/GasOil/search/wells/index.cfm?api=31061237370000		

56
South
1/2 - 1 Mile

OIL_GAS **NYOG20000040609**

OIL_GAS:

API #:	31061210970000	Well Name:	Henry St. - A
Well Type:	Stratigraphic	Well Status:	Plugged and Abandoned
Owner:	New York City Dept. of Environmental Protection		
Operator:	2127	Permit Date:	Not Reported
SPUD Date:	Not Reported	Completion Date:	19-MAR-02
Plug Date:	Not Reported	Field Name:	Not Applicable
Formation:	Not Applicable	Borehole Slant:	Vertical
True Depth (ft):	605	Measured Length (ft):	605
URL:	http://extapps.dec.ny.gov/cfmx/extapps/GasOil/search/wells/index.cfm?api=31061210970000		

57
South
1/2 - 1 Mile

OIL_GAS **NYOG20000040615**

OIL_GAS:

API #:	31061236040000	Well Name:	Pike St. - A
Well Type:	Stratigraphic	Well Status:	Plugged and Abandoned
Owner:	New York City Dept. of Environmental Protection		
Operator:	2127	Permit Date:	Not Reported
SPUD Date:	Not Reported	Completion Date:	Not Reported
Plug Date:	Not Reported	Field Name:	Not Applicable
Formation:	Not Applicable	Borehole Slant:	Vertical
True Depth (ft):	0	Measured Length (ft):	603

GEOCHECK® - PHYSICAL SETTING SOURCE MAP FINDINGS

URL: http://extapps.dec.ny.gov/cfmx/extapps/GasOil/search/wells/index.cfm?api=31061236040000

GEOCHECK® - PHYSICAL SETTING SOURCE MAP FINDINGS
RADON

AREA RADON INFORMATION

State Database: NY Radon

Radon Test Results

County	Town	Num Tests	Avg Result	Geo Mean	Max Result
NEW YORK	NYC (BRONX)	91	1.59	0.85	16
NEW YORK	NYC (KINGS)	416	1.93	1.19	28.2
NEW YORK	NYC (NEW YORK)	108	2.15	0.98	49.5
NEW YORK	NYC (QUEENS)	501	1.24	0.77	23.8
NEW YORK	NYC (RICHMOND)	225	1.44	0.76	14.1

Federal EPA Radon Zone for NEW YORK County: 3

Note: Zone 1 indoor average level > 4 pCi/L.
: Zone 2 indoor average level >= 2 pCi/L and <= 4 pCi/L.
: Zone 3 indoor average level < 2 pCi/L.

Federal Area Radon Information for NEW YORK COUNTY, NY

Number of sites tested: 31

Area	Average Activity	% <4 pCi/L	% 4-20 pCi/L	% >20 pCi/L
Living Area	0.690 pCi/L	90%	10%	0%
Basement	1.490 pCi/L	81%	19%	0%

PHYSICAL SETTING SOURCE RECORDS SEARCHED

TOPOGRAPHIC INFORMATION

USGS 7.5' Digital Elevation Model (DEM)
Source: United States Geologic Survey
EDR acquired the USGS 7.5' Digital Elevation Model in 2002 and updated it in 2006. The 7.5 minute DEM corresponds to the USGS 1:24,000- and 1:25,000-scale topographic quadrangle maps. The DEM provides elevation data with consistent elevation units and projection.

Current USGS 7.5 Minute Topographic Map
Source: U.S. Geological Survey

HYDROLOGIC INFORMATION

Flood Zone Data: This data was obtained from the Federal Emergency Management Agency (FEMA). It depicts 100-year and 500-year flood zones as defined by FEMA. It includes the National Flood Hazard Layer (NFHL) which incorporates Flood Insurance Rate Map (FIRM) data and Q3 data from FEMA in areas not covered by NFHL.
Source: FEMA
Telephone: 877-336-2627
Date of Government Version: 2003, 2015

NWI: National Wetlands Inventory. This data, available in select counties across the country, was obtained by EDR in 2002, 2005, 2010 and 2015 from the U.S. Fish and Wildlife Service.

State Wetlands Data: Freshwater Wetlands
Source: Department of Environmental Conservation
Telephone: 518-402-8961

HYDROGEOLOGIC INFORMATION

AQUIFLOW^{R} Information System
Source: EDR proprietary database of groundwater flow information
EDR has developed the AQUIFLOW Information System (AIS) to provide data on the general direction of groundwater flow at specific points. EDR has reviewed reports submitted to regulatory authorities at select sites and has extracted the date of the report, hydrogeologically determined groundwater flow direction and depth to water table information.

GEOLOGIC INFORMATION

Geologic Age and Rock Stratigraphic Unit
Source: P.G. Schruben, R.E. Arndt and W.J. Bawiec, Geology of the Conterminous U.S. at 1:2,500,000 Scale - A digital representation of the 1974 P.B. King and H.M. Beikman Map, USGS Digital Data Series DDS - 11 (1994).

STATSGO: State Soil Geographic Database
Source: Department of Agriculture, Natural Resources Conservation Service (NRCS)
The U.S. Department of Agriculture's (USDA) Natural Resources Conservation Service (NRCS) leads the national Conservation Soil Survey (NCSS) and is responsible for collecting, storing, maintaining and distributing soil survey information for privately owned lands in the United States. A soil map in a soil survey is a representation of soil patterns in a landscape. Soil maps for STATSGO are compiled by generalizing more detailed (SSURGO) soil survey maps.

SSURGO: Soil Survey Geographic Database
Source: Department of Agriculture, Natural Resources Conservation Service (NRCS)
Telephone: 800-672-5559
SSURGO is the most detailed level of mapping done by the Natural Resources Conservation Service, mapping scales generally range from 1:12,000 to 1:63,360. Field mapping methods using national standards are used to construct the soil maps in the Soil Survey Geographic (SSURGO) database. SSURGO digitizing duplicates the original soil survey maps. This level of mapping is designed for use by landowners, townships and county natural resource planning and management.

PHYSICAL SETTING SOURCE RECORDS SEARCHED

LOCAL / REGIONAL WATER AGENCY RECORDS

FEDERAL WATER WELLS

PWS: Public Water Systems
Source: EPA/Office of Drinking Water
Telephone: 202-564-3750
Public Water System data from the Federal Reporting Data System. A PWS is any water system which provides water to at least 25 people for at least 60 days annually. PWSs provide water from wells, rivers and other sources.

PWS ENF: Public Water Systems Violation and Enforcement Data
Source: EPA/Office of Drinking Water
Telephone: 202-564-3750
Violation and Enforcement data for Public Water Systems from the Safe Drinking Water Information System (SDWIS) after August 1995. Prior to August 1995, the data came from the Federal Reporting Data System (FRDS).

USGS Water Wells: USGS National Water Inventory System (NWIS)
This database contains descriptive information on sites where the USGS collects or has collected data on surface water and/or groundwater. The groundwater data includes information on wells, springs, and other sources of groundwater.

STATE RECORDS

New York Public Water Wells
Source: New York Department of Health
Telephone: 518-458-6731

OTHER STATE DATABASE INFORMATION

Oil and Gas Well Database
Source: Department of Environmental Conservation
Telephone: 518-402-8072
These files contain records, in the database, of wells that have been drilled.

RADON

State Database: NY Radon
Source: Department of Health
Telephone: 518-402-7556
Radon Test Results

Area Radon Information
Source: USGS
Telephone: 703-356-4020
The National Radon Database has been developed by the U.S. Environmental Protection Agency (USEPA) and is a compilation of the EPA/State Residential Radon Survey and the National Residential Radon Survey. The study covers the years 1986 - 1992. Where necessary data has been supplemented by information collected at private sources such as universities and research institutions.

EPA Radon Zones
Source: EPA
Telephone: 703-356-4020
Sections 307 & 309 of IRAA directed EPA to list and identify areas of U.S. with the potential for elevated indoor radon levels.

OTHER

Airport Landing Facilities: Private and public use landing facilities
Source: Federal Aviation Administration, 800-457-6656

Epicenters: World earthquake epicenters, Richter 5 or greater
Source: Department of Commerce, National Oceanic and Atmospheric Administration

Earthquake Fault Lines: The fault lines displayed on EDR's Topographic map are digitized quaternary faultlines, prepared in 1975 by the United State Geological Survey

PHYSICAL SETTING SOURCE RECORDS SEARCHED

STREET AND ADDRESS INFORMATION

© 2015 TomTom North America, Inc. All rights reserved. This material is proprietary and the subject of copyright protection and other intellectual property rights owned by or licensed to Tele Atlas North America, Inc. The use of this material is subject to the terms of a license agreement. You will be held liable for any unauthorized copying or disclosure of this material.

Appendix F Resumes of Environmental Professionals

BRIAN GOCHENAUR, QEP

ASSOCIATE PRINCIPAL

ENVIRONMENTAL SCIENTIST

Mr. Gochenaur is an environmental project manager with 20 years of experience in environmental due diligence, site investigation and remediation, fuel oil storage tank investigation and removal, soil vapor intrusion assessments, in-situ remedial technology, spill closure, vapor barrier and sub-slab depressurization system design and construction, emergency response, environmental and geotechnical site investigations, and health and safety monitoring. He has extensive experience with the New York State Department of Environmental Conservation (NYSDEC) Brownfield Cleanup, Voluntary Cleanup and Spill Programs and New York City Department of Environmental Protection (NYCDEP) "E" Designated and New York City Voluntary Cleanup Program (BCP) sites. His areas of expertise include Phase I Environmental Site Assessments, Phase II Site Investigations, and environmental consulting and oversight on large scale construction projects.

EDUCATION

B.S., Environmental Science
University of Florida

PROFESSIONAL REGISTRATION

Qualified Environmental Professional (QEP) certified by the Institute of Professional Environmental Practice

40-Hour OSHA (HAZWOPER)

SELECTED PROJECTS

- 440 Washington Street, E-Designated services, New York, NY
- 3514 Surf Avenue, Tall Residential and Retail Building, Brooklyn, NY
- ARO 242 West 53, Tall Residential Building, New York, NY
- NY Aquarium Shark Exhibit, Soil Characterization and Excavation Oversight, Coney Island Neighborhood, Brooklyn, NY
- 60 West Street, Site Investigation and Redevelopment, Brooklyn, NY
- 535 4th Avenue, BCP Auto Repair Cleanup and Redevelopment, Brooklyn, NY
- 1525 Bedford Avenue, BCP Gas Station Cleanup and Redevelopment, Brooklyn, NY
- 220 Eleventh Avenue, Residential Building, New York, NY
- 432 Rodney Street, Residential Building, Brooklyn, NY
- 563 Sackett Street, Brooklyn, NY
- 362 West 125th Street, Residential Building, New York, NY
- Bedford Armory Redevelopment, Brooklyn, NY
- 268 West Street, BCP Redevelopment of Former Commercial and Industrial Site, New York, NY
- 110 125th Street, Soil Excavation and Remediation, New York, NY
- Former Roseland Ballroom Redevelopment, Soil Characterization and Excavation Oversight, New York, NY
- 42 Crosby Street, "E" Designated Site Investigation and Remediation, New York, NY
- New York School Construction Authority, Various Locations, In-House Environmental Consulting, Five Boroughs of New York City
- EZ Serve Portfolio, GE Capital, Various Phase II Site Investigations, FL, GA, LA, and MS
- Beth Elohim Child Daycare Center, Lead Based Paint Abatement, Brooklyn, NY
- Price Battery, Environmental Protection Agency (EPA) Lead Fallout Superfund Site, Hamburg, PA

- Clark Portfolio, GE Capital, Various Phase II Locations, MI, IL, ID, and OH
- Tops Plaza Portfolio, Prudential Real Estate Investors, Various Phase II Locations, NY
- Cingular Wireless Portfolio, Cingular Wireless, Various Locations Phase I and II Locations, WA
- Queens Center Mall Expansion, Remedial Oversight, Elmhurst, NY
- Soka Gakkai International-USA, Cultural Center, Brooklyn, NY
- 1752 Shore Parkway, Environmental Remediation, Brooklyn, NY
- Bedford Union Armory, NYS Brownfield Cleanup Program, Brooklyn, NY
- NYCEDC Manhattan Greenway – Harlem River, New York, NY
- 445 Gerard Avenue, Residential Building, Bronx, NY
- Towne Gardens North, Residential Building, Buffalo, NY

KAITLYN GIOIA

SENIOR STAFF SCIENTIST

ENVIRONMENTAL ENGINEERING

Ms. Gioia is an Environmental Scientist with the New York City team. Ms. Gioia graduated in 2016 from Adelphi University with a B.A. in Environmental Studies. Ms. Gioia's experiences include project management, leading field work, exposure to an assortment of environmental pollutants, remedial action procedures, & Phase I and Phase II Environmental Assessments. Ms. Gioia has performed Asbestos Hazard and Emergency Response Act (AHERA) inspections and evaluations in schools and State Pollutant Discharge Elimination System (SPDES) sampling for power plants and commercial facilities.

SELECTED PROJECTS

- 80-100 Flatbush Avenue, Brooklyn, NY
- 250 Water Street, New York, NY
- 35-01 & 35-09 Northern Boulevard, Long Island City, NY
- 23-15 44th Road, Long Island City, NY
- South Randalls Due Diligence, New York, NY
- 595-647 Smith Street, Brooklyn, NY
- Willets Point Redevelopment, Flushing, NY
- President Street Properties, Brooklyn, NY
- 475 Bay Street, Staten Island, NY
- Confidential Project, Queens, NY
- 137 Kings Highway, Brooklyn, NY
- 111 Willow Avenue, Bronx, NY
- 560 Degraw Street, Brooklyn, NY
- 122 Fifth Avenue, New York, NY
- NYCDDC/NYPD 116th Precinct, Rosedale, NY
- Insurance Claim Oversight, White Plains, NY*
- Subrogation Potential Investigation, Lindenhurst, NY*
- Brookhaven National Lab, Brookhaven, NY*
- Far Rockaway Vault Sampling, Far Rockaway, NY*
- East Islip School District AHERA Inspection, East Islip, NY*
- UPRS SPDES Sampling, Uniondale, NY*
- 550 Stewart Avenue Phase I and II, Garden City, NY*
- Riverhead to Canal Cable Expansion, Riverhead, NY*
- Noise Dosimetry Study, Queens, NY*
- School District Lead in Water Sampling, Yonkers, Kings Park, and Baldwin, NY*
- Potable Water Sampling, New York, NY*
- DCF Remediation Oversight, Malverne, West Hempstead, and Port Washington, NY*
- AOP Pilot Testing, Garden City Park, Franklin Square, and Port Washington, NY*

EDUCATION

B.A., Environmental Studies
Adelphi University

PROFESSIONAL REGISTRATION

OSHA 40-Hour

OSHA10-Hour

NYS Department of Labor, Asbestos Inspector License

USEPA Lead Based Paint Inspector License

NYSDEC Class A/B Operator of Underground Storage Tank Systems

NYSDEC 4-Hour Erosion and Sediment Control Contractor Training 2021

**Projects represent experience with a previous firm*

SELECTED PUBLICATIONS, REPORTS, AND PRESENTATIONS

"Fecundity and Embryonic Development of Spiny Dogfish in the Northwest Atlantic Ocean" Transactions of the American Fisheries Society 2019.

Dutton J., Fisher NS., Gioia KA., Madigan DJ., "Tissue Distribution of Mercury in Female Spiny Dogfish (Squalus Acanthias)" Society of Environmental Toxicology and Chemistry South-Central Regional Meeting 2016, Fort Worth, TX.

Dutton J., Fisher NS., Gioia KA., Madigan DJ., "Maternal Transfer of Mercury in Spiny Dogfish" 12th International Congress on The Biology of Fish 2016, San Marcos, TX.

Dutton J., Fisher NS., Gioia KA., Madigan DJ., "Mercury Bioaccumulation and Maternal Transfer in Spiny Dogfish (Squalus Acanthias)" 33rd Annual Meeting of The American Elasmobranch Society/Joint Meeting of Ichthyologists and Herpetologists 2017, Austin, TX.

OLIVIA MILLER

STAFF GEOLOGIST

ENVIRONMENTAL ENGINEERING

Ms. Miller is a staff geologist with over 4 years of experience in Phase I ESA's and due diligence. She has worked on various projects throughout Long Island, New York City, New Jersey, Connecticut, and Massachusetts. Ms. Miller is responsible for providing site exploration activities including, contaminated site investigation and remediation work; soil and groundwater sampling; vapor intrusion investigation; remedial investigation, design, implementation, and monitoring; pilot tests; data management, processing, and evaluation; and report preparation.

SELECTED PROJECTS

- Vital Brooklyn, Brooklyn, NY
- 95 Lombardy Street, Brooklyn, NY
- 98 Anthony Street, Brooklyn, NY
- 250 Water Street, New York, NY
- 305 Nevins Street, Brooklyn, NY
- 36-24 12th Street, Astoria, NY
- 111 Washington Street, New York, NY
- President Street Properties, Brooklyn, NY
- 353-361 Bedford Avenue, Brooklyn, NY
- Bronx Point, BCP Services, Bronx, NY
- Willets Point Redevelopment, Flushing, NY
- NYPD 116th Precinct, Rosedale, NY
- 8 Carlisle Street, New York, NY
- Jamaica Hospital Medical Center, Jamaica, NY
- 77-57 Vleigh Pl., BCP Services, Flushing, NY*
- LaGuardia Airport, Queens, NY*
- Former Darby Drugs, 80-100 Banks Avenue, Rockville Centre, NY*
- Georgica Ventures, East Hampton, NY*
- Residential fuel spill, Nesconset, NY*
- Alphamed Bottles, Central Islip, NY*

EDUCATION

B.S., Geology
Stony Brook University

PROFESSIONAL REGISTRATION

OSHA 40-Hour HAZWOPER

OSHA 10-Hour

Construction Safety and Health

NYSDEC 4-Hour Erosion and Sediment Control Training

AFFILIATIONS

Long Island Association of Professional Geologists (LIAPG) – Board Member

**Projects represent experience with a previous firm*